


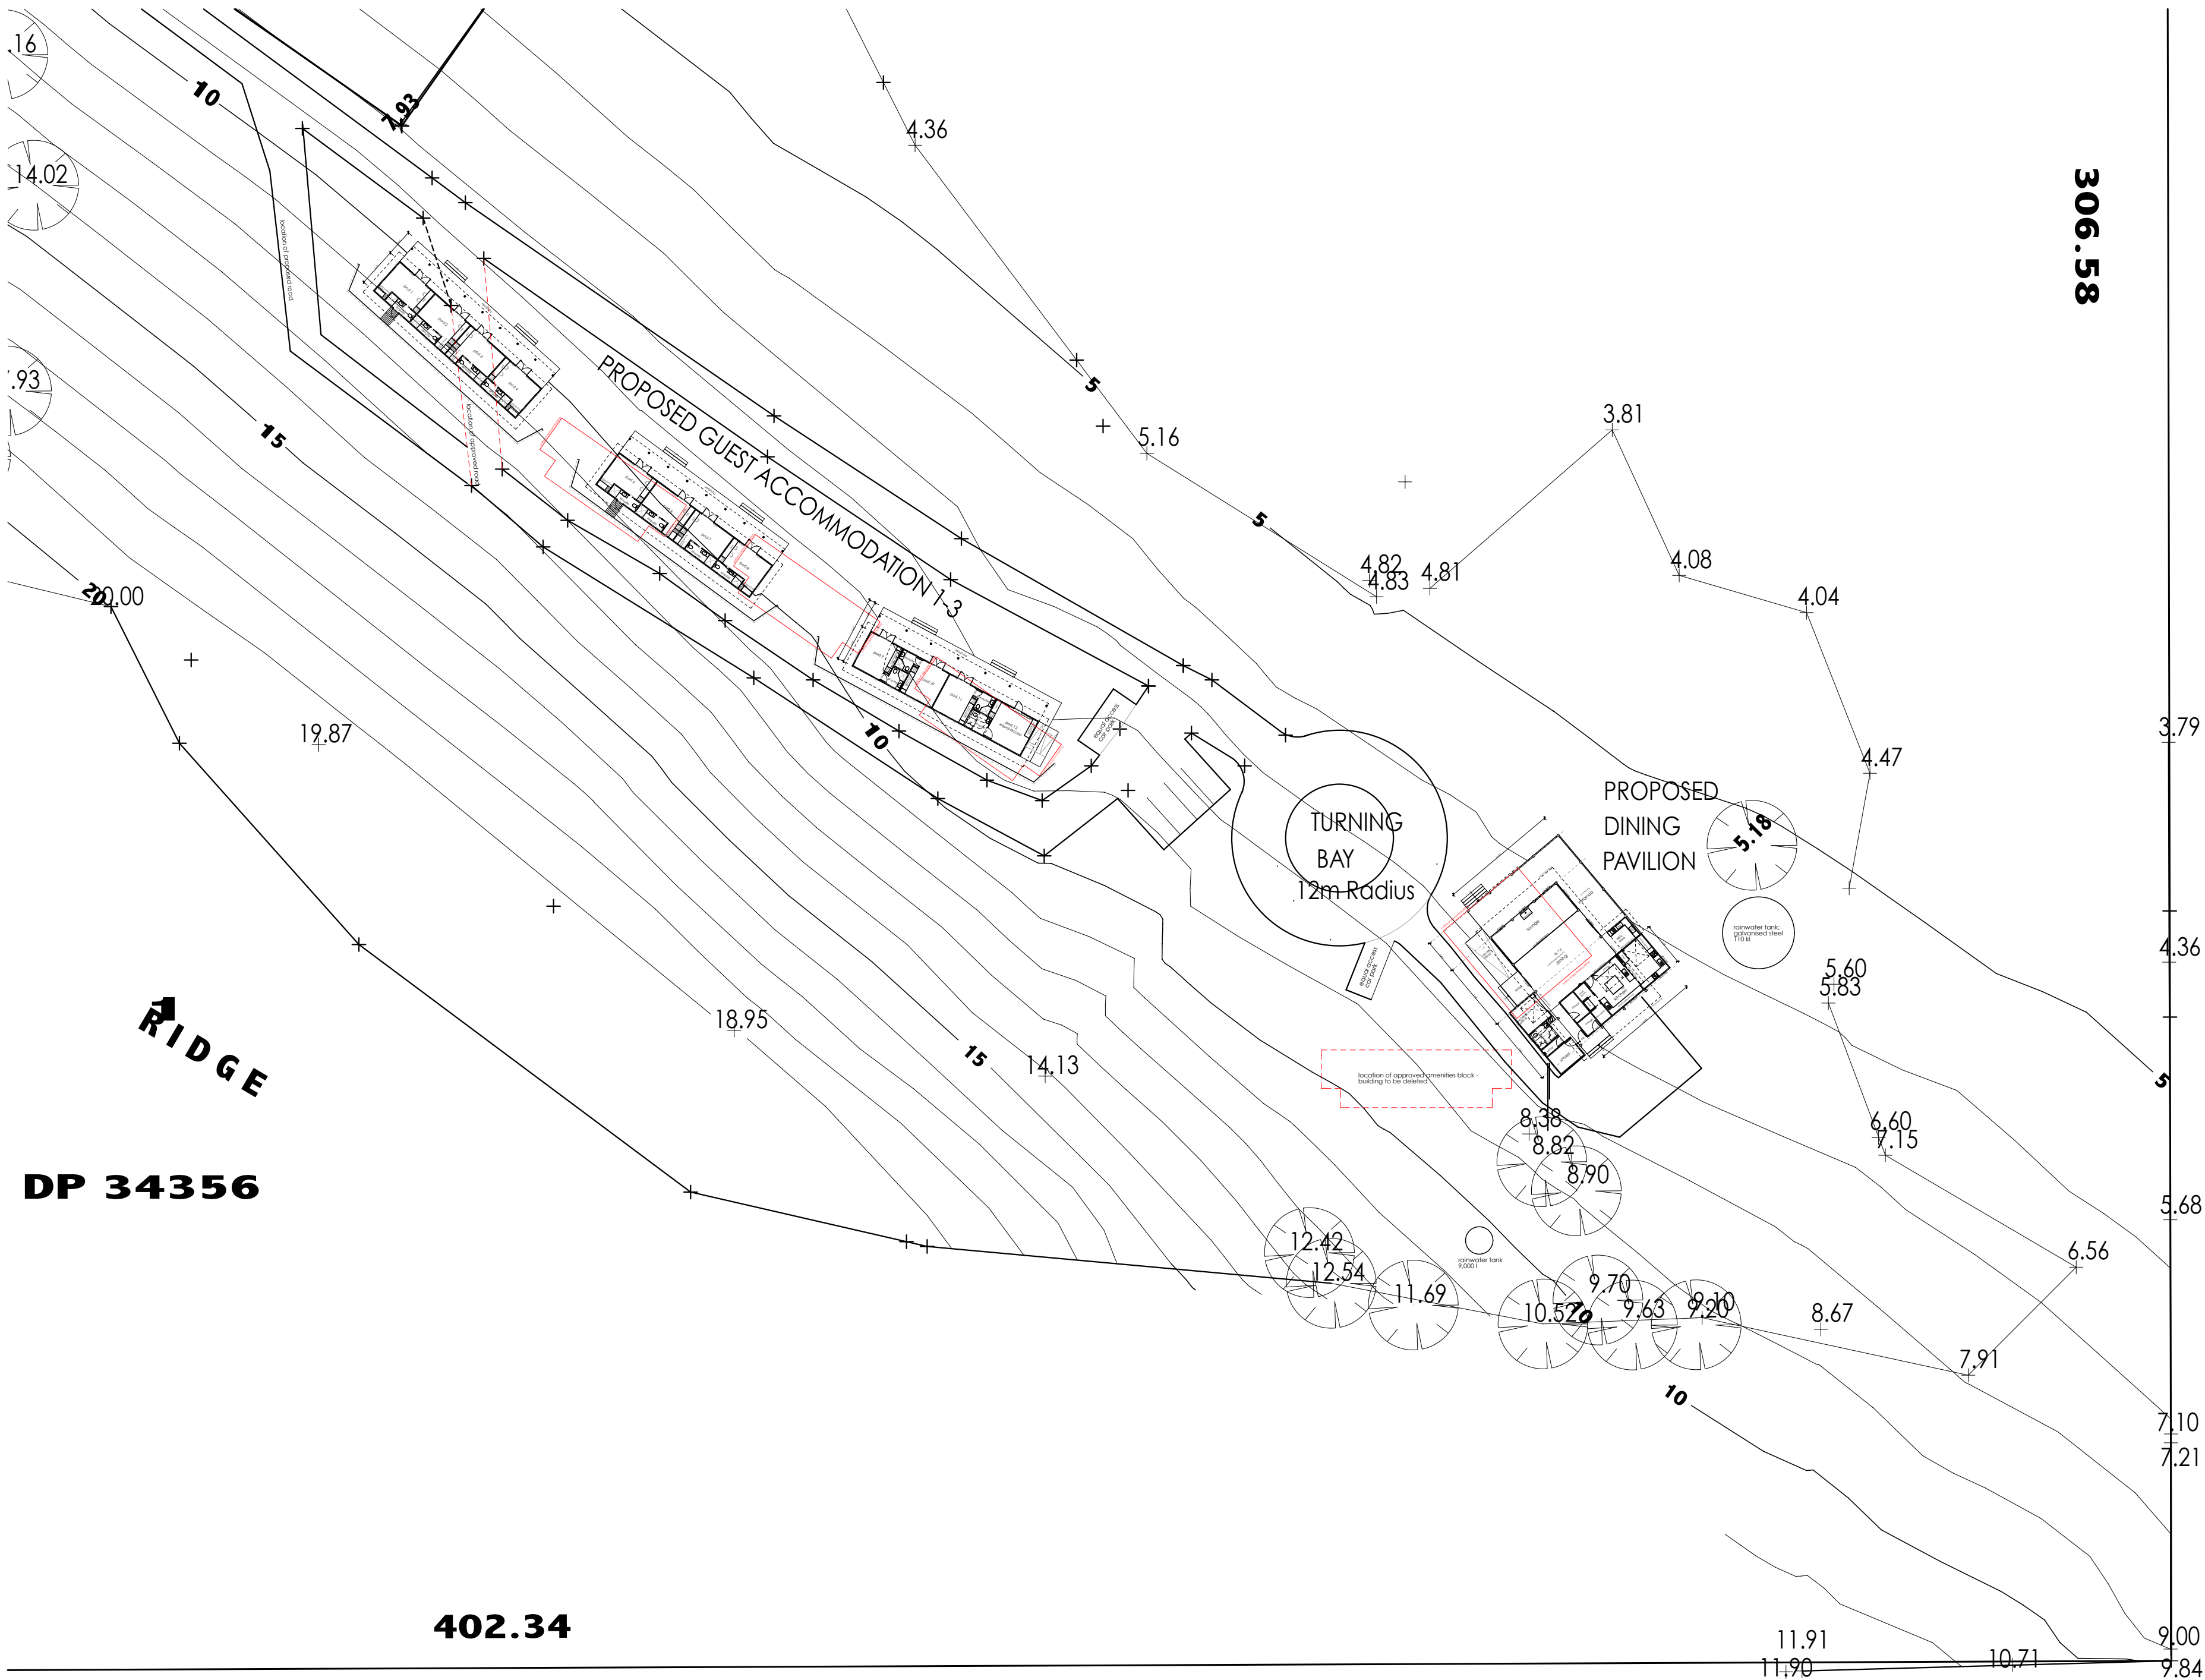

part site plan


scale 1:500

- levels by Calver deWitt & Taylor, Gloucester to approx. AHD

0 5 10 20

- all levels and dimensions must be checked and confirmed on site
- written dimensions to be taken instead of scaled figures
- ground lines and levels are approximate only
- materials supplied and building practices used to comply with BCA and relevant Australian Standards
- drawing does not specify termite control methods - it is the builder's responsibility to choose and apply method according to AS 3660.1
- this drawing is copyright of pacific blue design and must not be reproduced or used without prior written consent of pacific blue design

issue	date	comment
30.09.09	Section 96 submission	

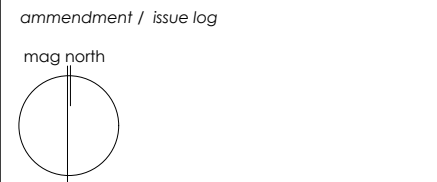

Tourist Facility
Dogwood Road

for
Charlotte Bay Pty. Ltd.

40 Dogwood Road
Bungwahl
Lot 1, DP 34356

Part site plan

project
pa 67

plan
3002

issue
Section 96/a

drawn
gf

date of issue
30/09/09

scale
as shown

pacific blue design ©
27 wharf street
forster, 2428, australia
+61 4211 52011
g.fiebig@gmx.net