



Globe Street

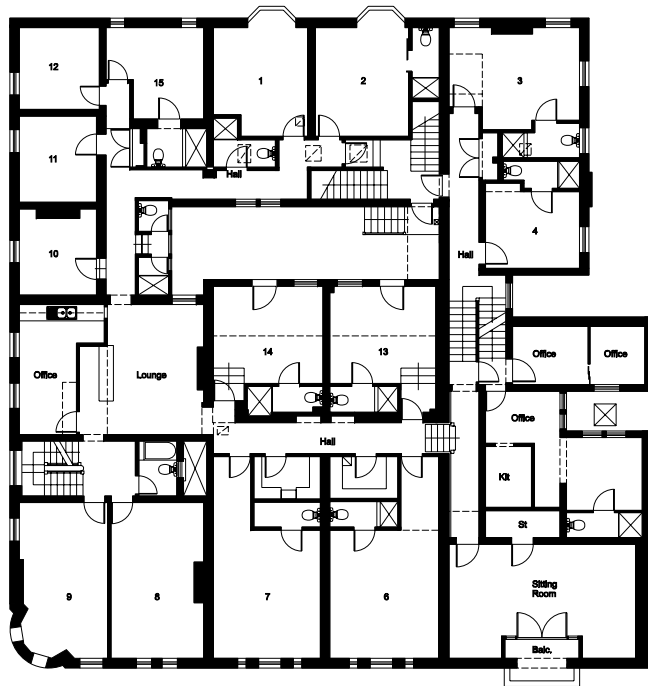

George Street

Level 1 - First Floor Plan

Globe Street

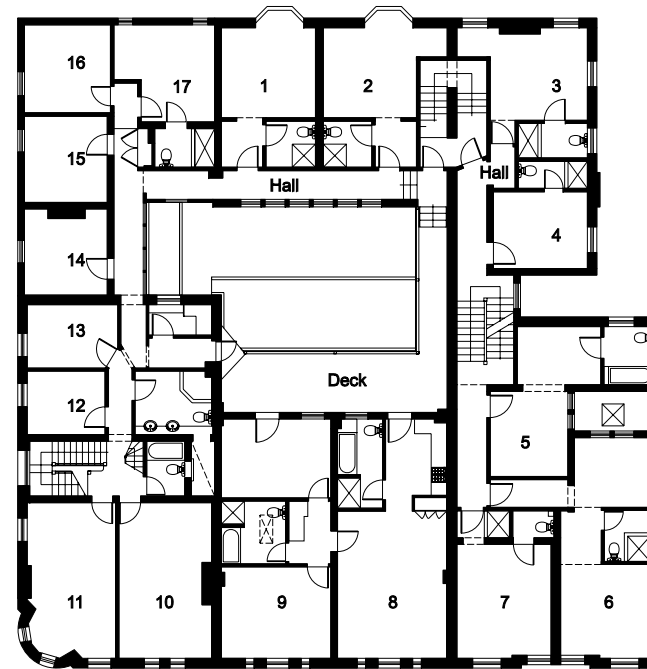

George Street

Level 2 - Second Floor Plan

	BIPA CLIENT APPROVAL ISSUE NO.1			28800	JM
Do not issue. Verify all dimensions on site before commencing work or making any design.					
No.	AMENDMENT			DATE	CHK
C	The use and/or copying of these documents in other registered and or unregistered forms of electronic or print media is prohibited without the written consent of JEFF MADDEN & ASSOCIATES ARCHITECTS. It is a breach of Section 100(1) and Section 100(2) of the Copyright Act 1968.				
2004	JEFF MADDEN & ASSOCIATES ARCHITECTS takes no liability for any discrepancies and/or omissions in these documents through the process of electronic transfer, namely: Project Site, CD Rom, DVD and E-mail.				

36 MORT STREET
BALMAIN NSW 2041
PHONE 02 9555 9077
FAX 02 9555 9503

MADDEN
ASSOCIATES

PROJECT
**PROPOSED ALTERATIONS
TO RUSSELL & FORTUNE
OF WAR HOTELS, SYDNEY**

TITLE
**Existing First & Second
Floor Plans**

SCALE 1:100	DRAWN	KIM SA
DATE May 2004	CHECKED	
DRAWING NO.		

690 - D - 111/A

File H:_890CAD\Design\Initial Design May04\11-2004.dwg