

COLOUR CODE


- Furniture, benches and equipment fixed and loose
- New walls
- New dry area floor finishes
- New wet area floor finishes
- New glass walls

Subject to final DA approval

REFER TO DWGS. 430 AND 431
FOR PLANS ELEVATIONS AND
SECTIONS OF FOYER, BAR AND
KITCHEN AND PREPARATION
AREAS

REFER TO DWG. 400 FOR
WET AREA PLANS ELEVATIONS
AND SECTIONS

REFER TO DWG. 432 FOR
PLANS, ELEVATIONS
AND SECTIONS OF LIGHT
WELL VOID AND SKYLIGHT

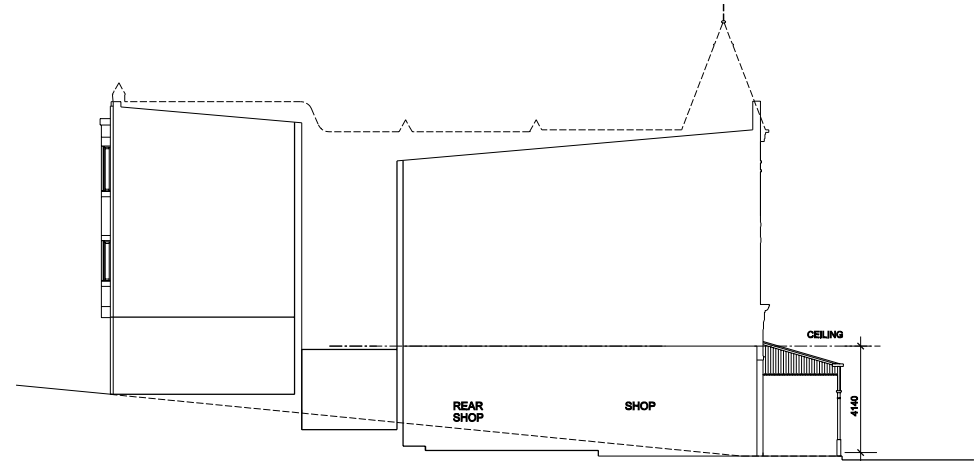

PROPOSED CROSS
SECTION

NOTE

FOR SHOP FRONT DETAIL AND
AND SIGNAGE REFER TO
DWG. 850.

FOR LOCATION OF SIGNS ON THE
GLOBE STREET WALL REFER TO
DWG. 135

FOR DEMOLITION WORKS REFER
TO DWGS. 136 AND 137



P	BY/HA CLIENT APPROVAL ISSUE NO.1	28/08/08	JM
No.	AMENDMENT	DATE	CHK
Do not scale. Verify all dimensions on site before commencing work or making shop drawings.			
The use and or copying of these documents in either material and or electronic form without the written permission of JSPF MADDEN & ASSOCIATES ARCHITECTS is deemed to be a breach of Section 100A and Section 100B of the Copyright Act 1968.			
JSPF MADDEN & ASSOCIATES ARCHITECTS takes no liability for any discrepancies and or omissions on these documents through the process of electronic transfer, namely Floppy Disc, CD Rom, DVD and E-mail.			

36 MORT STREET
BALMAIN NSW 2041
PHONE 02 9555 9077
FAX 02 9555 9503

MADDEN
ASSOCIATES


PROJECT
**PROPOSED ALTERATIONS
TO RUSSELL & FORTUNE
OF WAR HOTELS, SYDNEY**

TITLE
Proposed Ground Floor Plan

SCALE 1:100	DRAWN KW, SA
DATE May 2004	CHECKED
DRAWING NO.	

690 - DA - 130P

Ref: H:_ARCH\CAD\Drawings\Retail Design\690\130P-11000.dwg

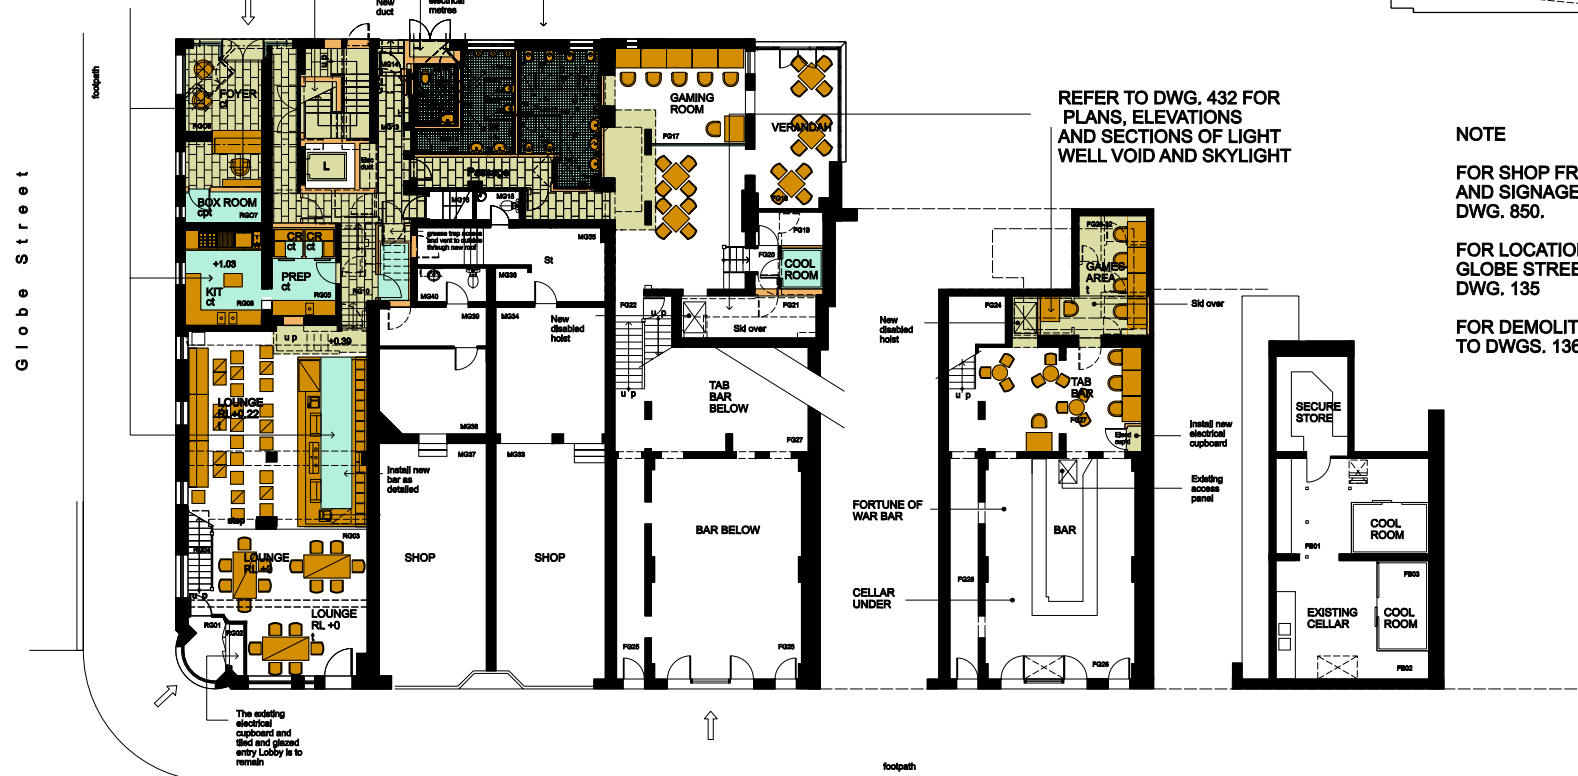

Ground Floor Plan

George Street

FOW Bar Floor Plan

Cellar Floor Plan

Cellar Floor Plan
(Alternative)