

PROPOSED
ATV REDEVELOPMENT

222 Waldron Road & 138 Campbell Hill Road, Chester Hill,
N.S.W - 2162

For :



RESPONSE TO SUBMISSIONS
13 March 2026



2108/A1 - DRAWINGS		
DWG NO.	DRAWING TITLE	SCALE
2108/A1DA00	COVER PAGE	N.T.S
2108/A1DA01	SITE PLAN	1:500
2108/A1DA02	DEMOLITION PLAN	1:250
2108/A1DA03	BASEMENT (BLDG A) FLOOR PLAN - OVERALL	1:250
2108/A1DA04	BASEMENT FLOOR PLANS (BLDG B & E) & GROUND FLOOR PLAN (BLDG A) - OVERALL	1:250
2108/A1DA05	GROUND FLOOR PLAN (BLDG B & E) & 1ST FLOOR PLAN (BLDG A) - OVERALL	1:250
2108/A1DA06	1ST FLOOR PLANS (BLDG B & E) & 2ND FLOOR PLAN (BLDG A) - OVERALL	1:250
2108/A1DA07	2ND FLOOR PLANS (BLDG B & E) & 3RD FLOOR PLAN (BLDG A) - OVERALL	1:250
2108/A1DA08	3RD FLOOR PLANS (BLDG B & E) & 4TH FLOOR PLAN (BLDG A) - OVERALL	1:250
2108/A1DA09	4TH FLOOR / ROOF PLANS (BLDG B & E) & 5TH FLOOR PLAN (BLDG A) - OVERALL	1:250
2108/A1DA10	ROOF PLANS (BLDG B & E) & 6TH FLOOR PLAN (BLDG A) - OVERALL	1:250
2108/A1DA11	7TH FLOOR PLAN (BLDG A) - OVERALL	1:250
2108/A1DA12	NOT USED	
2108/A1DA13	ROOF PLAN (BLDG A) - OVERALL	1:250
2108/A1DA14	ELEVATIONS - OVERALL - SHEET 1	1:250
2108/A1DA15	ELEVATIONS - OVERALL - SHEET 2	1:250
2108/A1DA16	SECTIONS - OVERALL - SHEET 1	1:250
2108/A1DA17	SECTIONS - OVERALL - SHEET 2	1:250
2108/A1DA18	BUILDING A - BASEMENT FLOOR PLAN	1:100
2108/A1DA19	BUILDING A - GROUND FLOOR PLAN	1:100
2108/A1DA20	BUILDING A - 1ST FLOOR PLAN	1:100
2108/A1DA21	BUILDING A - TYPICAL 2ND - 5TH FLOOR PLAN	1:100
2108/A1DA22	BUILDING A - 6TH FLOOR PLAN	1:100
2108/A1DA23	BUILDING A - 7TH FLOOR PLAN	1:100
2108/A1DA24	BUILDING A - ROOF PLAN	1:100
2108/A1DA25	BUILDING A - ELEVATIONS	1:200
2108/A1DA26	BUILDING A - SECTIONS	1:200
2108/A1DA27	BUILDING B - BASEMENT FLOOR PLAN - NORTH 1	1:100
2108/A1DA28	BUILDING B - BASEMENT FLOOR PLAN - NORTH 2	1:100
2108/A1DA29	BUILDING B - BASEMENT FLOOR PLAN - SOUTH	1:100
2108/A1DA30	BUILDING B - GROUND FLOOR PLAN - NORTH	1:100
2108/A1DA31	BUILDING B - GROUND FLOOR PLAN - SOUTH	1:100
2108/A1DA32	BUILDING B - 1ST FLOOR PLAN - NORTH	1:100
2108/A1DA33	BUILDING B - 1ST FLOOR PLAN - SOUTH	1:100
2108/A1DA34	BUILDING B - TYPICAL 2ND - 3RD FLOOR PLAN - NORTH	1:100
2108/A1DA35	BUILDING B - TYPICAL 2ND - 3RD FLOOR PLAN - SOUTH	1:100
2108/A1DA36	BUILDING B - 4TH FLOOR PLAN - NORTH	1:100
2108/A1DA37	BUILDING B - 4TH FLOOR PLAN - SOUTH	1:100
2108/A1DA38	BUILDING B - ROOF PLAN - NORTH	1:100
2108/A1DA39	BUILDING B - ROOF PLAN - SOUTH	1:100
2108/A1DA40	BUILDING B - ELEVATIONS - SHEET 1	1:200
2108/A1DA41	BUILDING B - ELEVATIONS - SHEET 2	1:200
2108/A1DA42	BUILDING B - SECTIONS	1:200
2108/A1DA43	BUILDING E - GROUND FLOOR PLAN	1:100
2108/A1DA44	BUILDING E - TYPICAL 1ST - 2ND FLOOR PLANS	1:100
2108/A1DA44a	BUILDING E - 3RD FLOOR PLAN	1:100
2108/A1DA44b	BUILDING E - 4TH FLOOR PLAN	1:100
2108/A1DA45	BUILDING E - ROOF PLAN	1:100
2108/A1DA46	BUILDING E - ELEVATIONS	1:200
2108/A1DA47	BUILDING E - SECTIONS	1:200
2108/A1DA48	BUILDING B - TYPICAL BEDROOM & ENSUITE LAYOUT 1 - 1 BED - TYPE 1	1:20
2108/A1DA49	BUILDING B - TYPICAL BEDROOM & ENSUITE LAYOUT 2 - 1 BED - TYPE 2	1:20
2108/A1DA50	BUILDING B - TYPICAL BEDROOM & ENSUITE LAYOUT 3 - 1 BED - TYPE 3	1:20
2108/A1DA51	BUILDING B - TYPICAL BEDROOM & ENSUITE LAYOUT 4 - 1 BED - TYPE 4	1:20
2108/A1DA52	BUILDING B - TYPICAL BEDROOM & ENSUITE LAYOUT 5 - 2 BED - TYPE 1	1:20
2108/A1DA53	BUILDING B - TYPICAL BEDROOM & ENSUITE LAYOUT 6 - ENSUITE - TYPE 1 & 2	1:20
2108/A1DA54	BUILDING B - TYPICAL BEDROOM & ENSUITE LAYOUT 7 - ENSUITE - TYPE 3 & 4	1:20

2108/A3 - DRAWINGS		
DWG NO.	DRAWING TITLE	SCALE
2108/A3DA00	COVER PAGE	N.T.S
2108/A3DA01	SITE ANALYSIS - EXISTING CONTEXT	N.T.S
2108/A3DA02	SITE ANALYSIS - EXISTING SURROUNDINGS	N.T.S
2108/A3DA03	SITE ANALYSIS - SITE CONSTRAINT & OPPORTUNITIES 1	N.T.S
2108/A3DA04	SITE ANALYSIS - SITE CONSTRAINT & OPPORTUNITIES 2	N.T.S
2108/A3DA05	SITE ANALYSIS - ZONING, FSR & HEIGHT CONTROL	N.T.S
2108/A3DA06	MASTERPLAN	1:600
2108/A3DA07	APARTMENT/RCF MIX & PARKING -BASEMENT FLOOR (BLDG A)	1:600
2108/A3DA08	APARTMENT/RCF MIX & PARKING - GROUND FLOOR (BLDG A) & BASEMENT FLOOR (BLDG B & E)	1:600
2108/A3DA09	APARTMENT/RCF MIX & PARKING - 1ST FLOOR (BLDG A) & GROUND FLOOR (BLDG B & C & E)	1:600
2108/A3DA10	APARTMENT/RCF MIX & PARKING - 2ND FLOOR (BLDG A) & 1ST FLOOR (BLDG B & C & E)	1:600
2108/A3DA11	APARTMENT/RCF MIX & PARKING - 3RD FLOOR (BLDG A) & 2ND FLOOR (BLDG B & C & E)	1:600
2108/A3DA12	APARTMENT/RCF MIX & PARKING - 4TH FLOOR (BLDG A) & 3RD FLOOR (BLDG B & C & E)	1:600
2108/A3DA13	APARTMENT/RCF MIX & PARKING - 5TH FLOOR (BLDG A) & 4TH FLOOR (BLDG B & C & E)	1:600
2108/A3DA14	APARTMENT/RCF MIX & PARKING - 6TH FLOOR (BLDG A) & ROOF (BLDG B & C & E)	1:600
2108/A3DA15	APARTMENT/RCF MIX & PARKING - 7TH FLOOR (BLDG A) & ROOF (BLDG C & E)	1:600
2108/A3DA16	FSR & GROSS FLOOR AREA DIAGRAM - BASEMENT FL. (BLDG A)	1:600
2108/A3DA17	FSR & GROSS FLOOR AREA DIAGRAM - GROUND FLOOR (BLDG A) & BASEMENT FLOOR (BLDG B & E)	1:600
2108/A3DA18	FSR & GROSS FLOOR AREA DIAGRAM - 1ST FLOOR (BLDG A) & GROUND FLOOR (BLDG B & C & E)	1:600
2108/A3DA19	FSR & GROSS FLOOR AREA DIAGRAM - 2ND FLOOR (BLDG A) & 1ST FLOOR (BLDG B & C & E)	1:600
2108/A3DA20	FSR & GROSS FLOOR AREA DIAGRAM - 3RD FLOOR (BLDG A) & 2ND FLOOR (BLDG B & C & E)	1:600
2108/A3DA21	FSR & GROSS FLOOR AREA DIAGRAM - 4TH FLOOR (BLDG A) & 3RD FLOOR (BLDG B & C & E)	1:600
2108/A3DA22	FSR & GROSS FLOOR AREA DIAGRAM - 5TH FLOOR (BLDG A) & 4TH FLOOR (BLDG B & C & E)	1:600
2108/A3DA23	FSR & GROSS FLOOR AREA DIAGRAM - 6TH FLOOR (BLDG A) & ROOF (BLDG B & C & E)	1:600
2108/A3DA24	FSR & GROSS FLOOR AREA DIAGRAM - 7TH FLOOR (BLDG A) & ROOF (BLDG C & E)	1:600
2108/A3DA25	ADG SOLAR COMPLIANCE - 1ST - 4TH FLOOR (BLDG A) & GROUND - 3RD FLOOR (BLDG B & E)	N.T.S
2108/A3DA26	ADG SOLAR COMPLIANCE - 5TH - 7TH FLOOR (BLDG A) & 4TH FLOOR - ROOF (BLDG B & E)	N.T.S
2108/A3DA27	ADG VENTILATION COMPLIANCE - 1ST - 4TH FLOOR (BLDG A) & GROUND - 3RD FLOOR (BLDG B & E)	N.T.S
2108/A3DA28	ADG VENTILATION COMPLIANCE - 5TH - 7TH FLOOR (BLDG A) & 4TH FLOOR - ROOF (BLDG B & E)	N.T.S
2108/A3DA29	ADG OTHER COMPLIANCE	N.T.S
2108/A3DA30	BUILDING INTERFACE DRAWING 1	1:100
2108/A3DA31	BUILDING INTERFACE DRAWING 2	1:100
2108/A3DA32	BUILDING INTERFACE DRAWING 3	1:100
2108/A3DA33	STREETSCAPE ELEVATIONS	1:500
2108/A3DA34	SECTIONS 1 & 2	1:500
2108/A3DA35	SECTIONS 3 & 4	1:500
2108/A3DA36	SECTION 5	1:500
2108/A3DA37	LANDSCAPE PLAN & DEEP SOIL	1:600
2108/A3DA37a	COMMUNAL OPEN SPACE AREA	1:600
2108/A3DA38	BOUNDARY SETBACK & DISTANCES BETWEEN BUILDINGS	1:600
2108/A3DA39	STAGING PLAN 1	N.T.S
2108/A3DA40	STAGING PLAN 2	N.T.S
2108/A3DA41	SHADOW - MARCH 20TH - 9AM & 10AM	N.T.S
2108/A3DA42	SHADOW - MARCH 20TH - 11AM & 12PM	N.T.S
2108/A3DA43	SHADOW - MARCH 20TH - 1PM & 2PM	N.T.S
2108/A3DA44	SHADOW - MARCH 20TH - 3PM	N.T.S
2108/A3DA45	SHADOW - JUNE 21ST - 9AM & 10AM	N.T.S
2108/A3DA46	SHADOW - JUNE 21ST - 11AM & 12PM	N.T.S
2108/A3DA47	SHADOW - JUNE 21ST - 1PM & 2PM	N.T.S
2108/A3DA48	SHADOW - JUNE 21ST - 3PM	N.T.S
2108/A3DA49	SHADOW - SEPTEMBER 30TH - 9AM & 10AM	N.T.S
2108/A3DA50	SHADOW - SEPTEMBER 30TH - 11AM & 12PM	N.T.S
2108/A3DA51	SHADOW - SEPTEMBER 30TH - 1PM & 2PM	N.T.S
2108/A3DA52	SHADOW - SEPTEMBER 30TH - 3PM	N.T.S
2108/A3DA53	SHADOW - DECEMBER 21ST - 9AM & 10AM	N.T.S
2108/A3DA54	SHADOW - DECEMBER 21ST - 11AM & 12PM	N.T.S
2108/A3DA55	SHADOW - DECEMBER 21ST - 1PM & 2PM	N.T.S
2108/A3DA56	SHADOW - DECEMBER 21ST - 3PM	N.T.S
2108/A3DA56a	COMMUNAL SOLAR ACCESS AREA CALCULATION	N.T.S
2108/A3DA57	SUN EYE VIEW 8AM - 11AM	N.T.S
2108/A3DA58	SUN EYE VIEW 12PM - 3PM	N.T.S
2108/A3DA59	SUN EYE VIEW 4PM	N.T.S
2108/A3DA60	EXTERIOR FINISHES SCHEDULE & MATERIALS BOARD	N.T.S
2108/A3DA61	PERSPECTIVE 1	N.T.S
2108/A3DA62	PERSPECTIVE 2	N.T.S
2108/A3DA63	PERSPECTIVE 3	N.T.S
2108/A3DA64	PERSPECTIVE 4	N.T.S
2108/A3DA65	PERSPECTIVE 5	N.T.S
2108/A3DA66	PERSPECTIVE 6	N.T.S
2108/A3DA71 - DA85a	PHOTO MONTAGE	N.T.S

LEGEND

	RCF
	ILU
	Proposed Road
	Proposed Paved areas
	Landscaped areas
	Boundary Line
	Setback line

DEVELOPMENT STATISTICS

TOTAL SITE AREA	12,730.0
ATV SITE AREA (ZONING: R4)	10,538.0
• Permitted floor area	28,979.5(2.75:1)
• Provided floor area for Bldg B, C & E (excl. component area of bldg B @ zoning E1)	13,606.2(1.29:1)
SERVICE STATION SITE AREA (ZONING: E1)	2,192.0
• Permitted floor area	6,850.0(3.125:1)
• Component area for Bldg B	37.6
• Provided floor area for Bldg A + component area of Bldg B	4,734.9(2.16:1)
LANDSCAPED TOTAL AREA	8073.2
• RCF req. landscape: 15 m²/bed	1,800.0
• RCF provided landscape area	2,502.0
• RCF provided deep soil area	1,811.6(40%)
• ILU required landscape: 30% of the site area	2459.3
• ILU provided landscape area	5571.2
• ILU required deep soil area: 15% of the site area	1229.6
• ILU provided deep soil area	2925.6(35.7%)

BUILDING A at service station site

	1-BED	2-BED	3-BED	TOTAL UNITS	TOTAL ROOMS	TOTAL AREA
Basement	0	0	0	0	0	0
Ground Floor	0	0	0	0	0	159.0
1st Floor	4	3	0	7	10	681.9
2nd Floor	0	6	0	6	12	695.4
3rd Floor	0	6	0	6	12	695.4
4th Floor	0	6	0	6	12	695.4
5th Floor	0	6	0	6	12	695.4
6th Floor	2	2	2	6	12	679.9
7th Floor	0	0	2	2	6	394.9
TOTAL	6	29	4	39	76	4,697.3
Required ILU Parking = total bed x 0.5 space = 76 x 0.5 space	38					
Required Retail Parking = 1 space / 40 m² = 159(retail area only) / 40 = 3.9	4					
Total Required Parking	42					
Required(and Provided) Accessible Parking(42 x 15%)	7					
Provided Parking	44					

BUILDING B at ATV site

	1-BED	2-BED	TOTAL ROOMS	TOTAL BEDS	TOTAL AREA
Basement	0	0	0	0	225.1
Ground Floor	25	1	26	27	1,736.8
1st Floor	25	3	28	31	1,605.5
2nd Floor	25	3	28	31	1,605.5
3rd Floor	25	3	28	31	1,605.5
4th Floor	0	0	0	0	325.9
TOTAL	100	10	110	120	7,104.3
Required Parking = 1 space in 15 beds = 120/15 = 8	27				
Peak number of staff x 0.5 = 36 x 0.5 = 19	27				
Provided Parking	27				
Building B + Building E Combined Required(and Provided) Parking(27+23)	50				
Building B + Building E Combined Required(and Provided) Accessible Parking(50 x 15%)	8				

BUILDING E at ATV site

	1-BED	1-BED+STUDY	2-BED	TOTAL UNITS	TOTAL ROOMS	TOTAL AREA
Basement	0	0	0	0	0	0
Ground Floor	4	0	3	7	10	681.9
1st Floor	0	1	5	6	11	695.4
2nd Floor	0	1	5	6	11	695.4
3rd Floor	0	1	3	4	7	503.7
4th Floor	0	1	3	4	7	503.7
TOTAL	4	4	19	27	46	3,080.1
Required ILU Parking = total bed x 0.5 space = 46 x 0.5 space	23					
Provided Parking	23					
Building B + Building E Combined Required(and Provided) Parking(27+23)	50					
Building B + Building E Combined Required(and Provided) Accessible Parking(50 x 15%)	8					

BUILDING C at ATV site


	1-BED	2-BED	3-BED	TOTAL UNITS	TOTAL ROOMS	TOTAL AREA
Lower Basement	0	0	0	0	0	0
Basement	0	0	0	0	0	196.3
Ground Floor	4	3	0	7	10	681.9
1st Floor	0	6	0	6	12	695.4
2nd Floor	0	6	0	6	12	695.4
3rd Floor	0	6	0	6	12	695.4
4th Floor	1	2	1	4	8	495.0
TOTAL	6	23	2	29	54	3,459.4

	TOTAL ILU UNITS	w/2hr solar access mid winter from 9am -3pm and Cross Vent.	%	ADG %
Solar Access	66	52	78.8%	70%
Ventilation	66	54	81.8%	60%

NOTE:
Total Area of each floor is taken to be the area within inner face of the external enclosing walls and excluding any common vertical circulation(lifts & stairs) and vertical ducts.

ABEL TASMAN VILLAGE

BUILDING	TOTAL GFA	ZONING - E1	ZONING - R4	AGGREGATE
		site area	2192	10538
		permitted fsr	2.5 (LEP)	2.2 (LMR)
		bonus fsr(sepp)	25%	25%
		adjusted fsr with bonus	3.125	2.75
		max floor space	6850	28979.5
				35829.5
A	4697.3	4697.3		
B	7104.3	37.6	7066.7	
E	3080.1		3080.1	
C	3459.4		3459.4	
		proposed floor space	4734.9	13606.2
		deficit / surplus	-2115.1	-15373.3
				18341.1

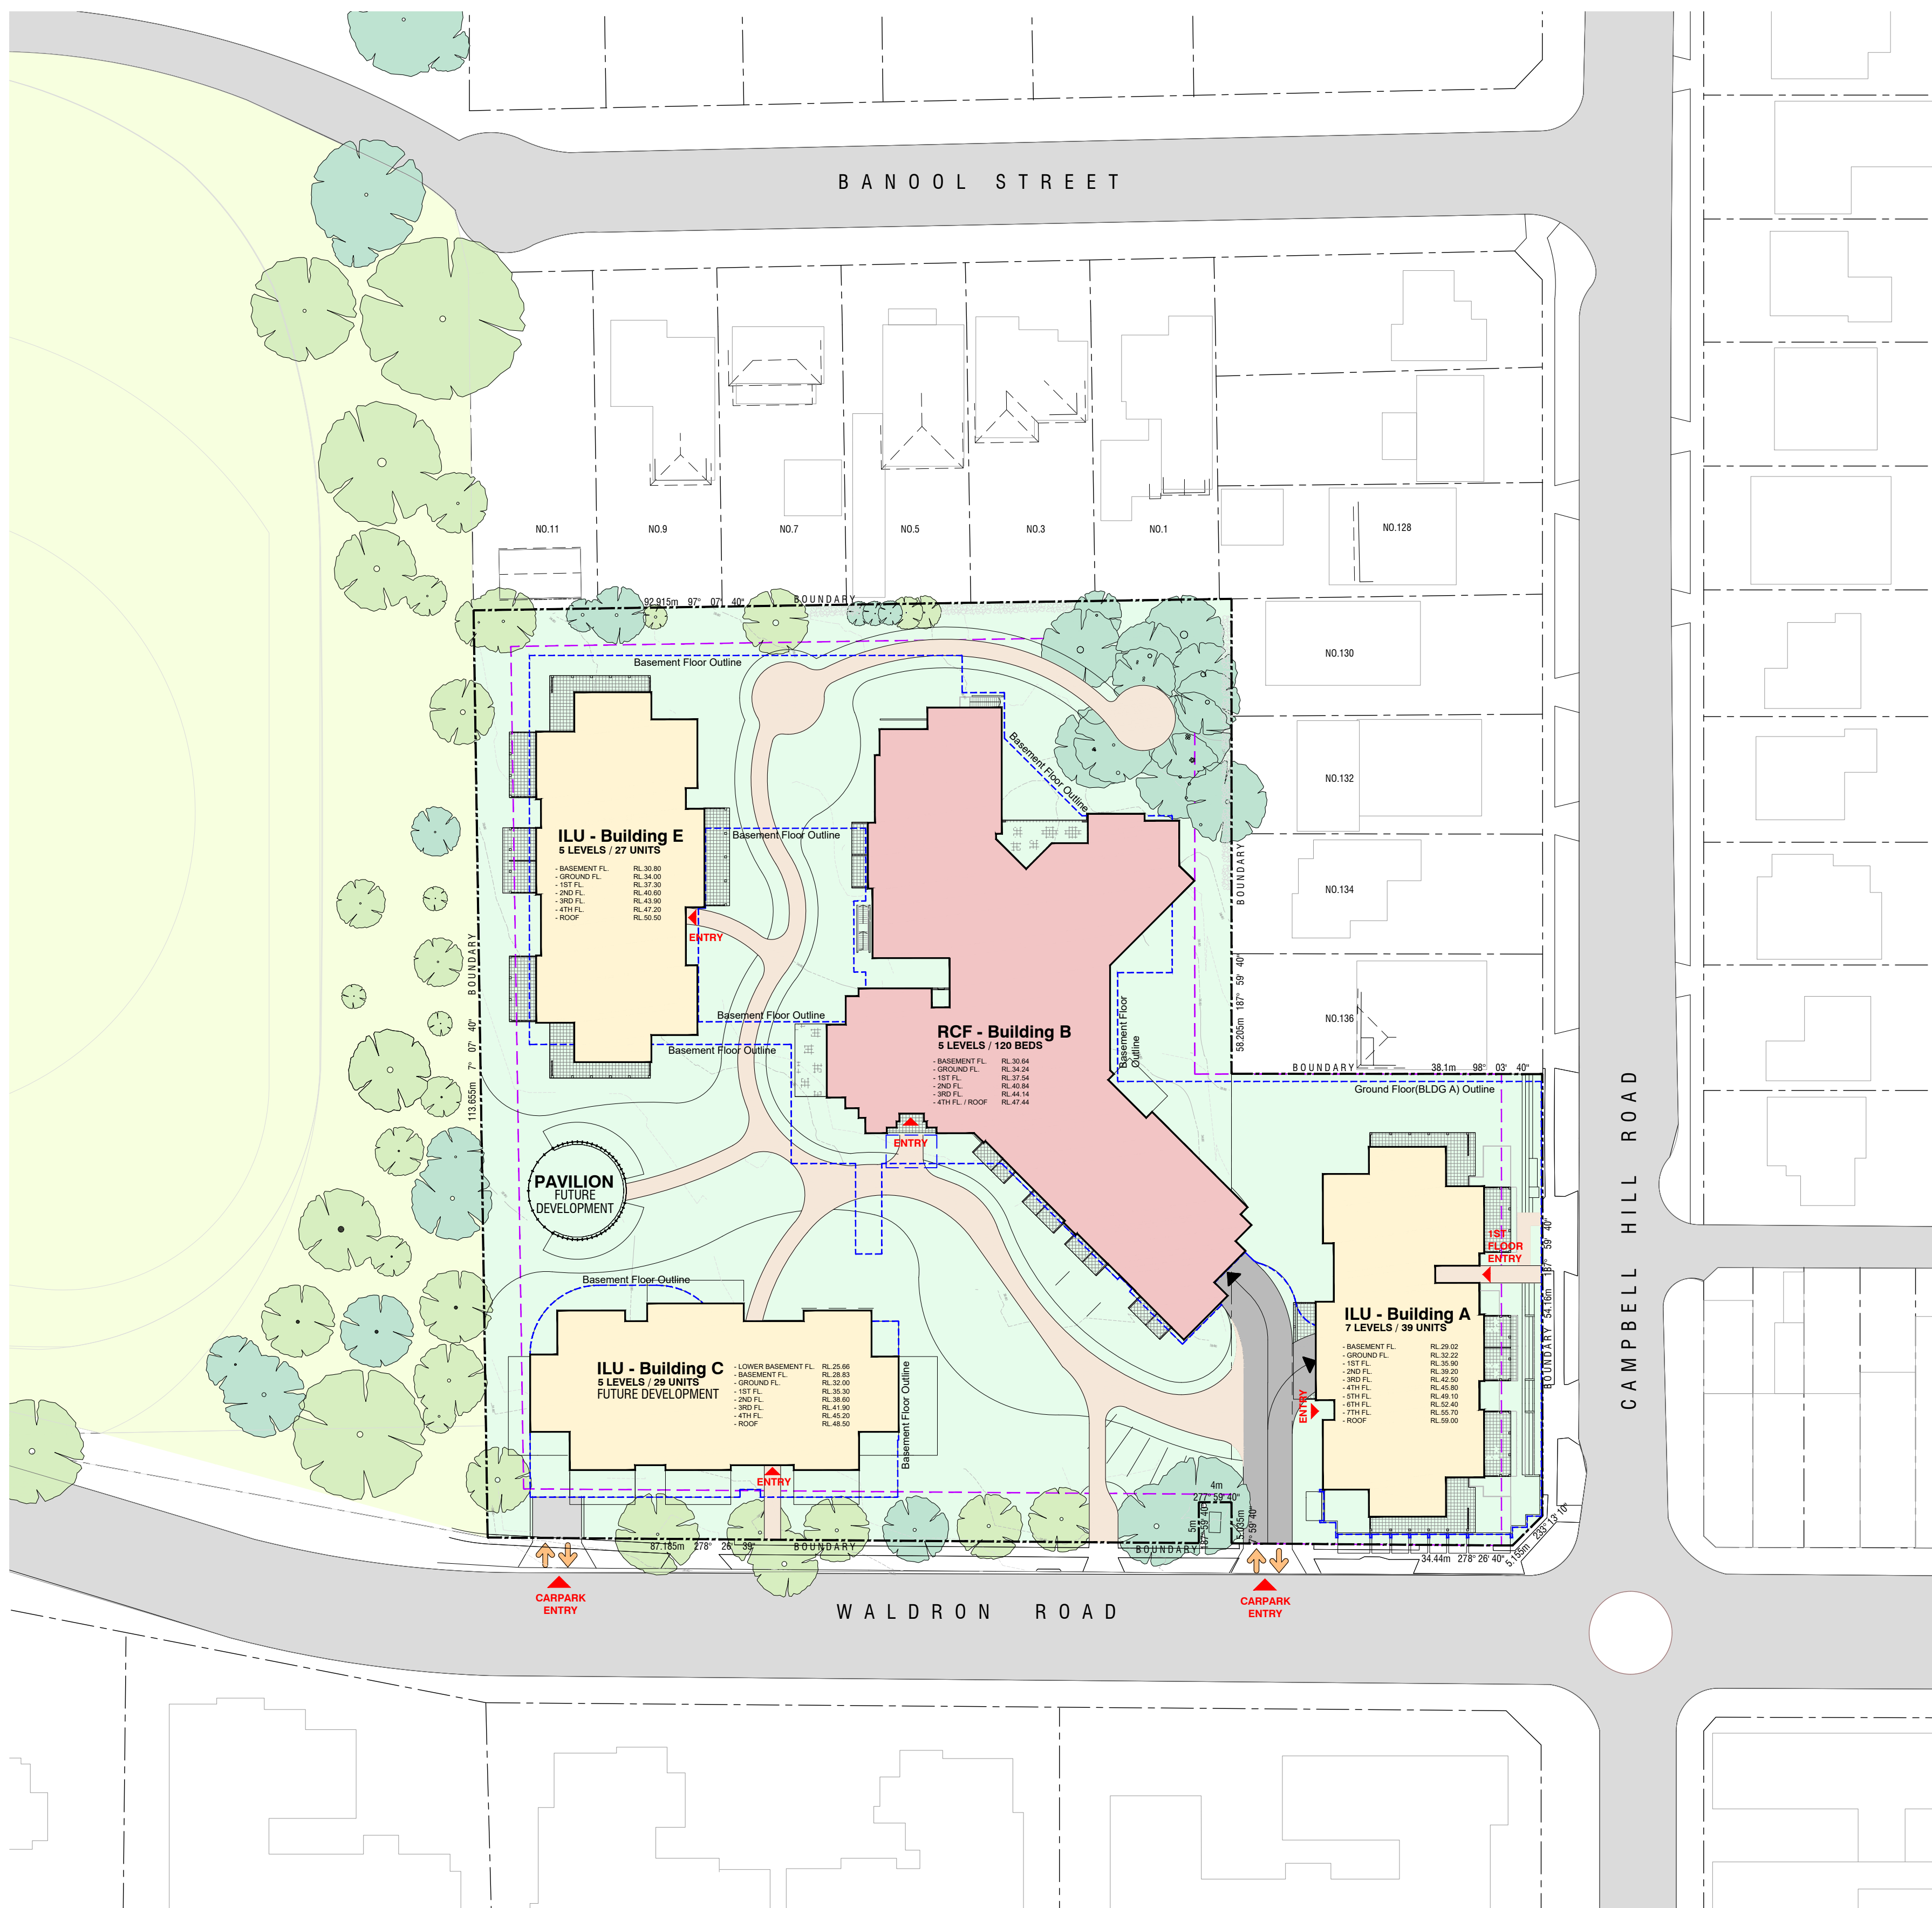

E	Response to submissions	13.03.26
D	DA Issue	17.10.24
C	DA Issue	09.02.24
B	Preliminary Issue for review	01.09.23
A	Preliminary DA Issue	30.06.23
No.	Amendment	Date

Project
ATV REDEVELOPMENT
222 Waldron Road & 138 Campbell Hill Road, Chester Hill

Drawing
SITE PLAN


CENTURION GROUP
YOUR TRUSTED ADVISOR

Abel Tasman Village
A Culture of Care

boffa robertson group
architecture, health and aged care planning, project management

br
Suite 7, Level 1, Epica, 9 Railway Street
Chadstone NSW 2067
AUSTRALIA
Tel: (02) 9406 7000
Fax: (02) 9406 7009
Email: brgroup@brgr.net

Date	MAR 2022	Job No.	: Drawing
Scale	1:500 @ A1		
Drawn			2108 / A1DA01
Amendment	E		

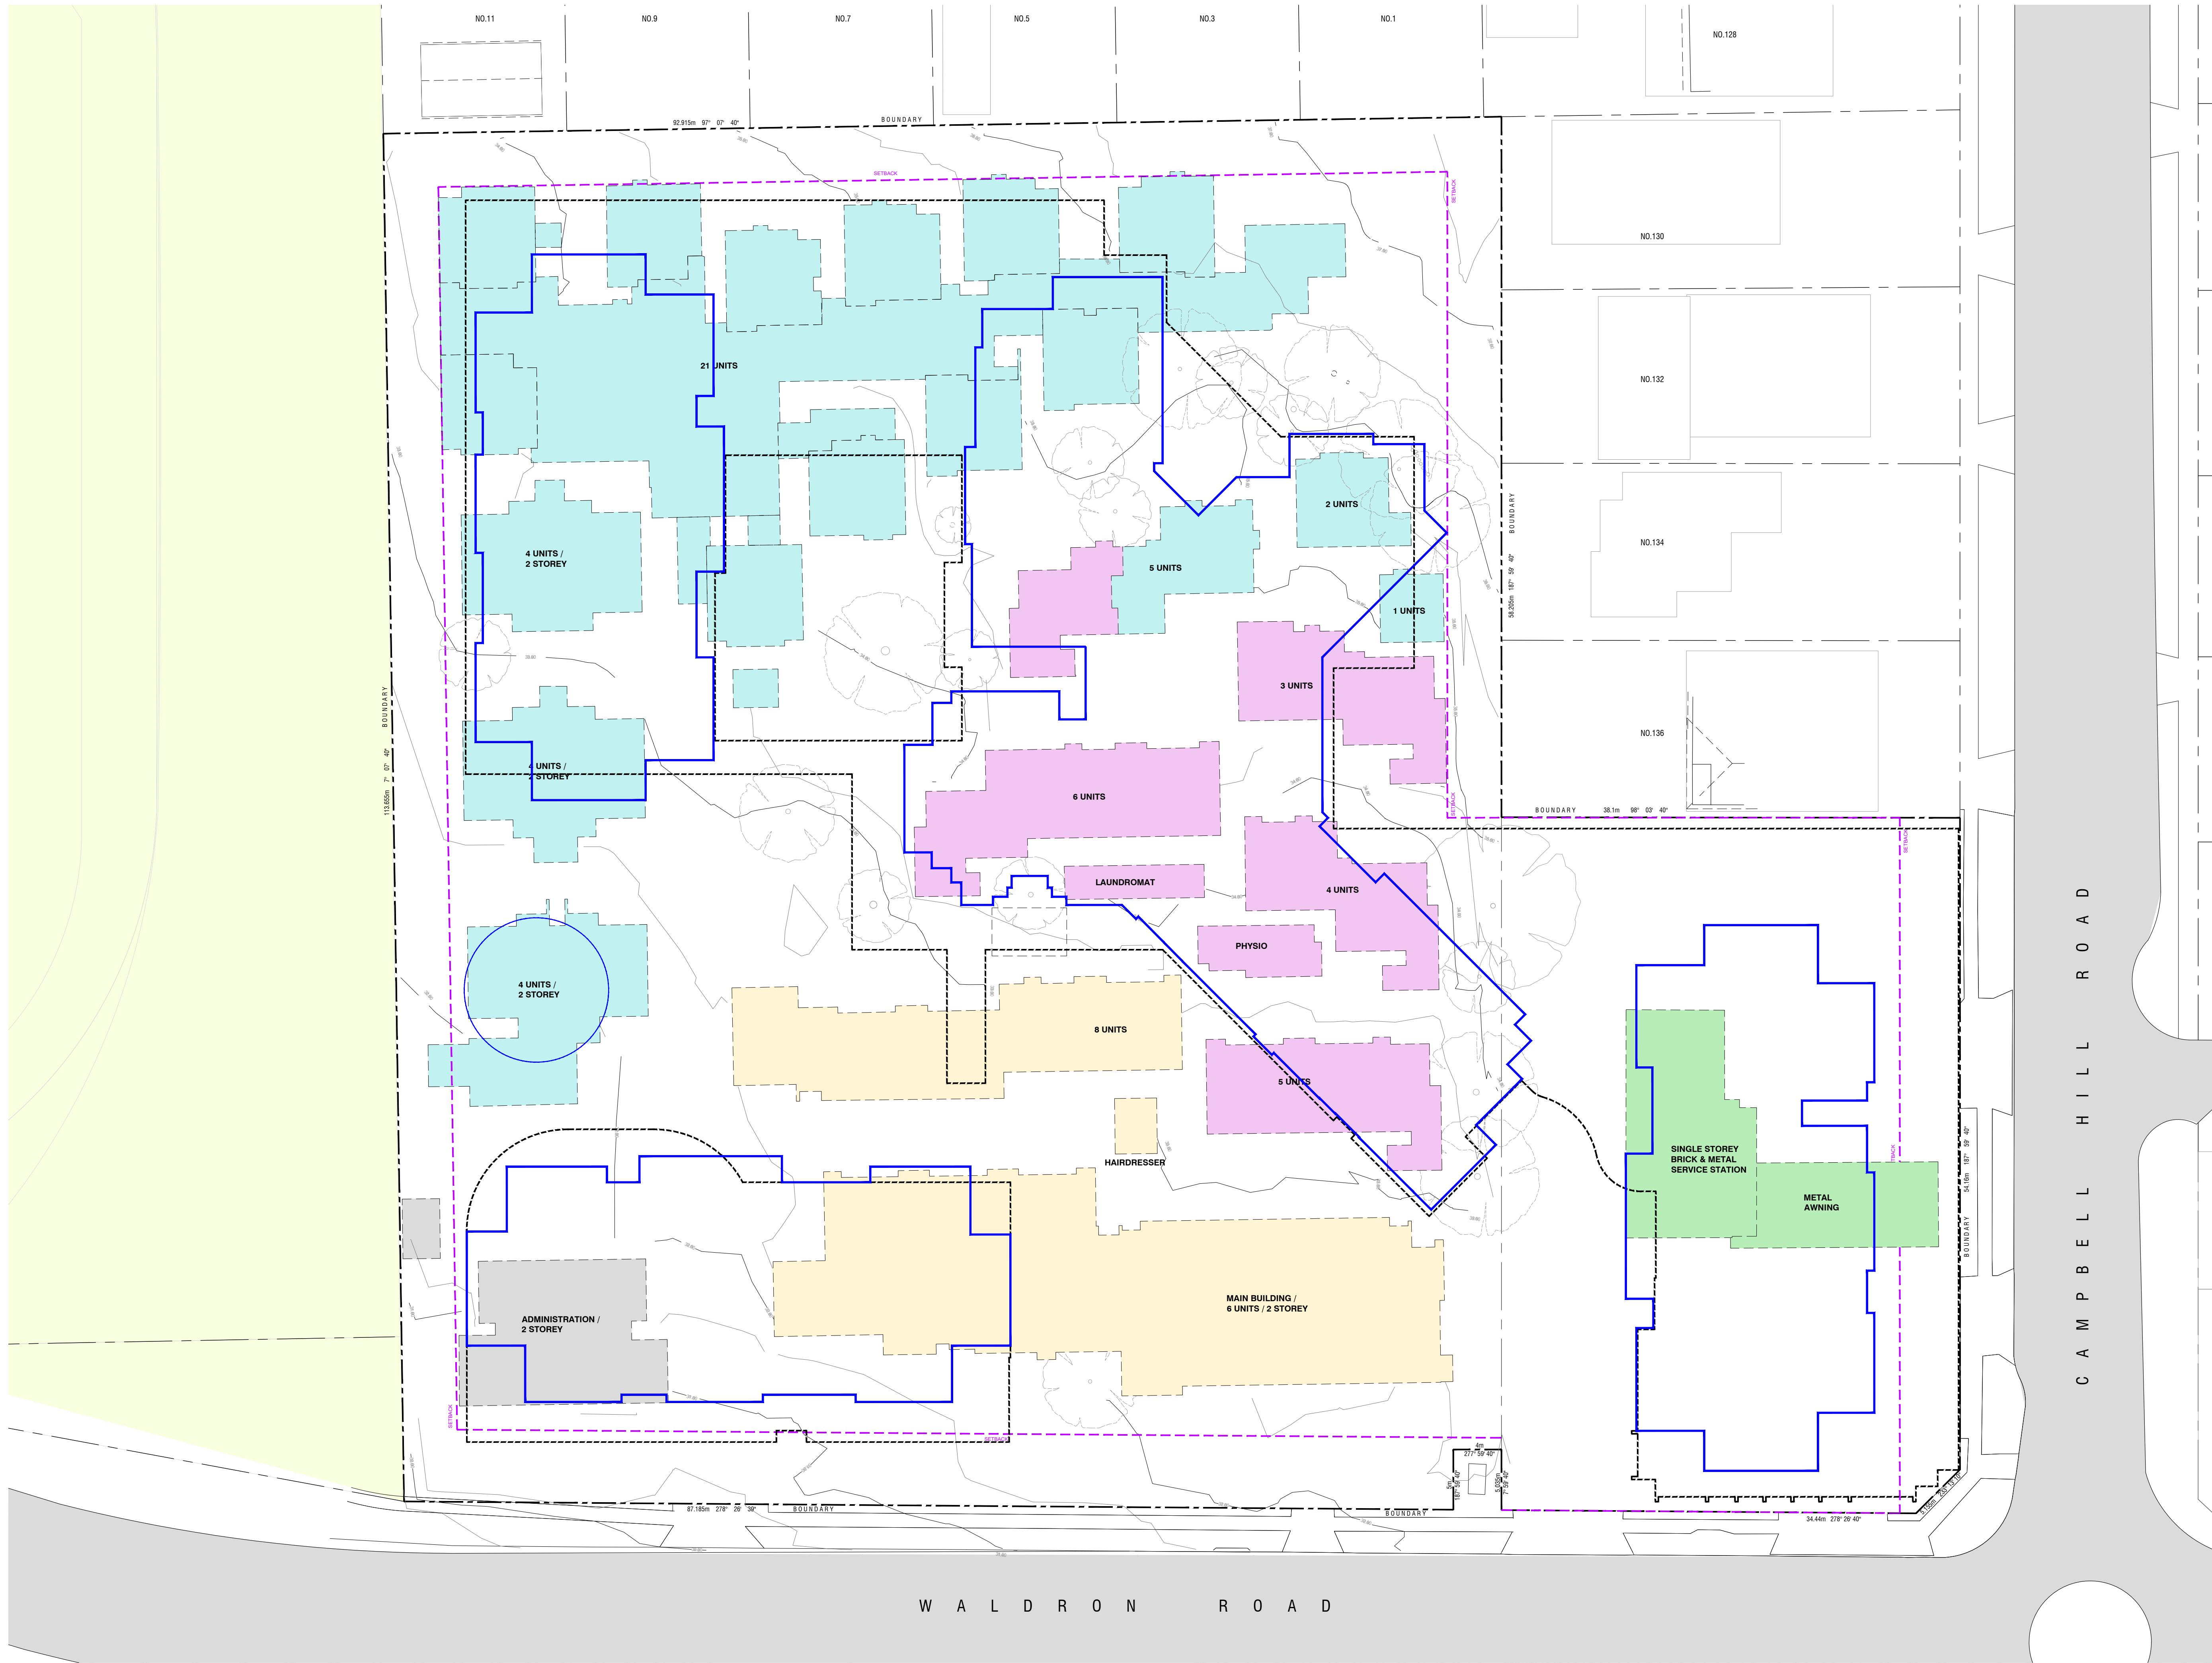

© This document, information and design concepts shown in it are copyright to Boffa Robertson Group. Any inconsistencies between drawn information and current Codes and Standards are to be notified immediately.

LEGEND	
	Boundary Line
	Setback line
	Demolition line
	Proposed building Outline
	Demolition - Stage 1- Phase 1
	Demolition - Stage 1- Phase 2
	Demolition - Stage 1- Phase 4
	Demolition - Stage 1- Phase 6
	Future Development - Existing

0m 2.5 5 12.5 17.5m		
SCALE: 1:250		
C	DA Issue	09.02.24
B	Preliminary Issue for review	01.09.23
A	Preliminary DA Issue	30.06.23
No.	Amendment	Date

Project
ATV REDEVELOPMENT
222 Waldron Road & 138 Campbell Hill Road, Chester Hill

Drawing
DEMOLITION PLAN




boffa robertson group
architecture, health and aged care planning, project management



abr
iqg

Suite 7, Level 1 Epica, 9 Railway Street
Chadstone VIC 3148
AUSTRALIA
Tel: (02) 9406 7000
Fax: (02) 9406 7009
Email: brgroup@brgr.net

	Date	MAR 2022	Job No. : Drawing 2108 / A1DA02
	Scale	1:250 @ A1	
	Drawn		
	Amendment	C	

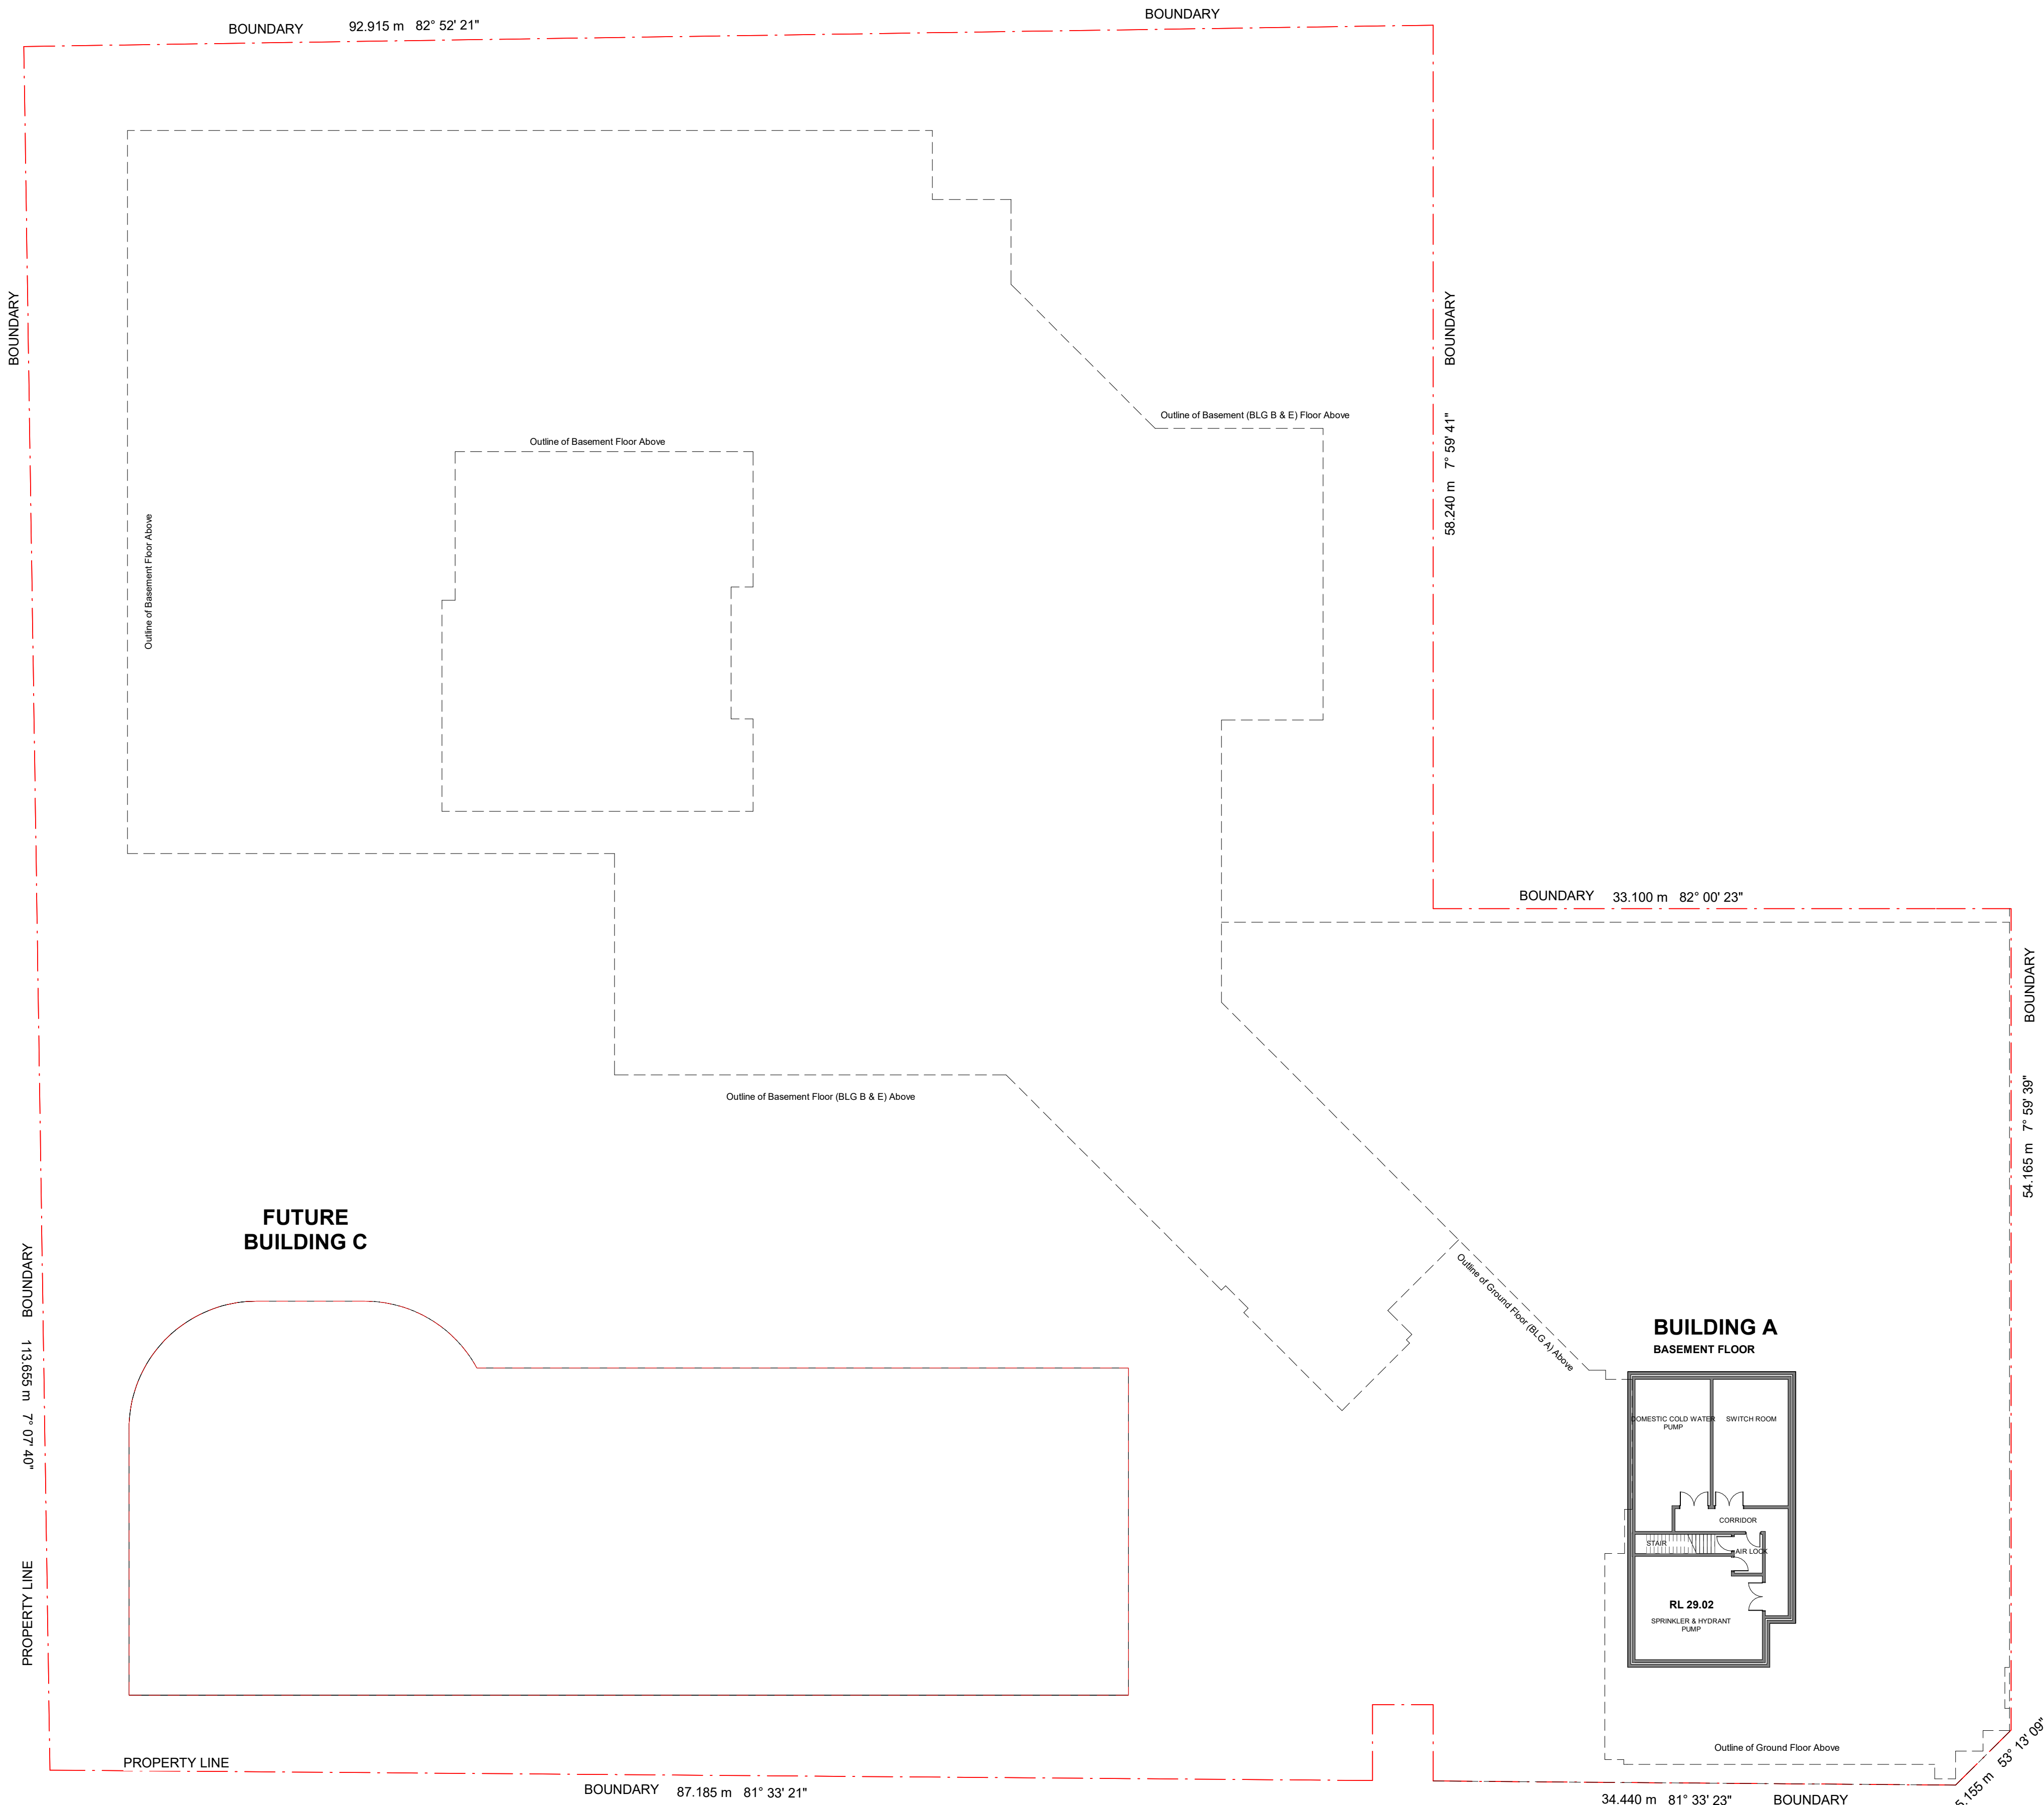

© This document, information and design concepts shown in it are copyright to Boffa Robertson Group. Any inconsistencies between drawn information and current Codes and Standards are to be notified immediately.

 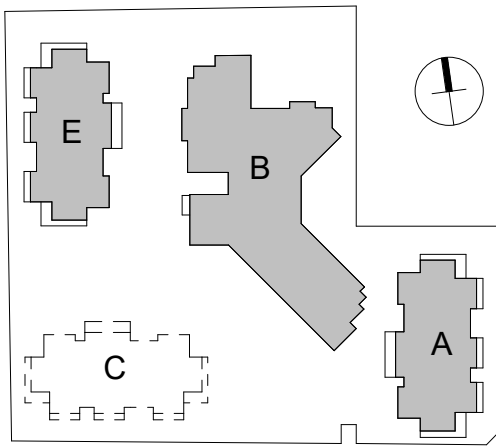

D	Floor Levels added	28.02.25
C	DA Issue	09.02.24
B	Preliminary Issue	04.09.23
No.	Amendment	Date

Project
ATV REDEVELOPMENT
222 Waldron Road & 138 Campbell Hill Road, Chester Hill

Drawing
BASEMENT (BUILDING A) FLOOR
PLAN - OVERALL




boffa robertson group
architecture, health and aged care planning, project management

br
iqg

Suite 7, Level 1 Epica, 9 Railway Street
Cheshamwood NSW 2067
AUSTRALIA
Tel. (02) 9406 7000
Fax. (02) 9406 7099
Email: brgroup@brgr.net


Date	March 2022	Job No.	: Drawing
Scale	1 : 250 @ A1		
Drawn	RS		2108/A1DA03
Amendment	D		

© This document, information and design concepts shown in it are copyright to Boffa Robertson Group. Any inconsistencies between drawn information and current Codes and Standards are to be notified immediately.

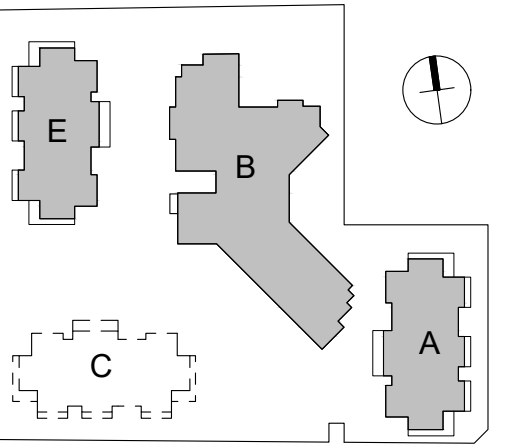

LEGEND

- PARKING FOR BUILDING A - ILU
- PARKING FOR BUILDING A - RETAIL
- PARKING FOR BUILDING B & E
- GROUND FLOOR BUILDING A
- BASEMENT FLOOR BUILDING B & E

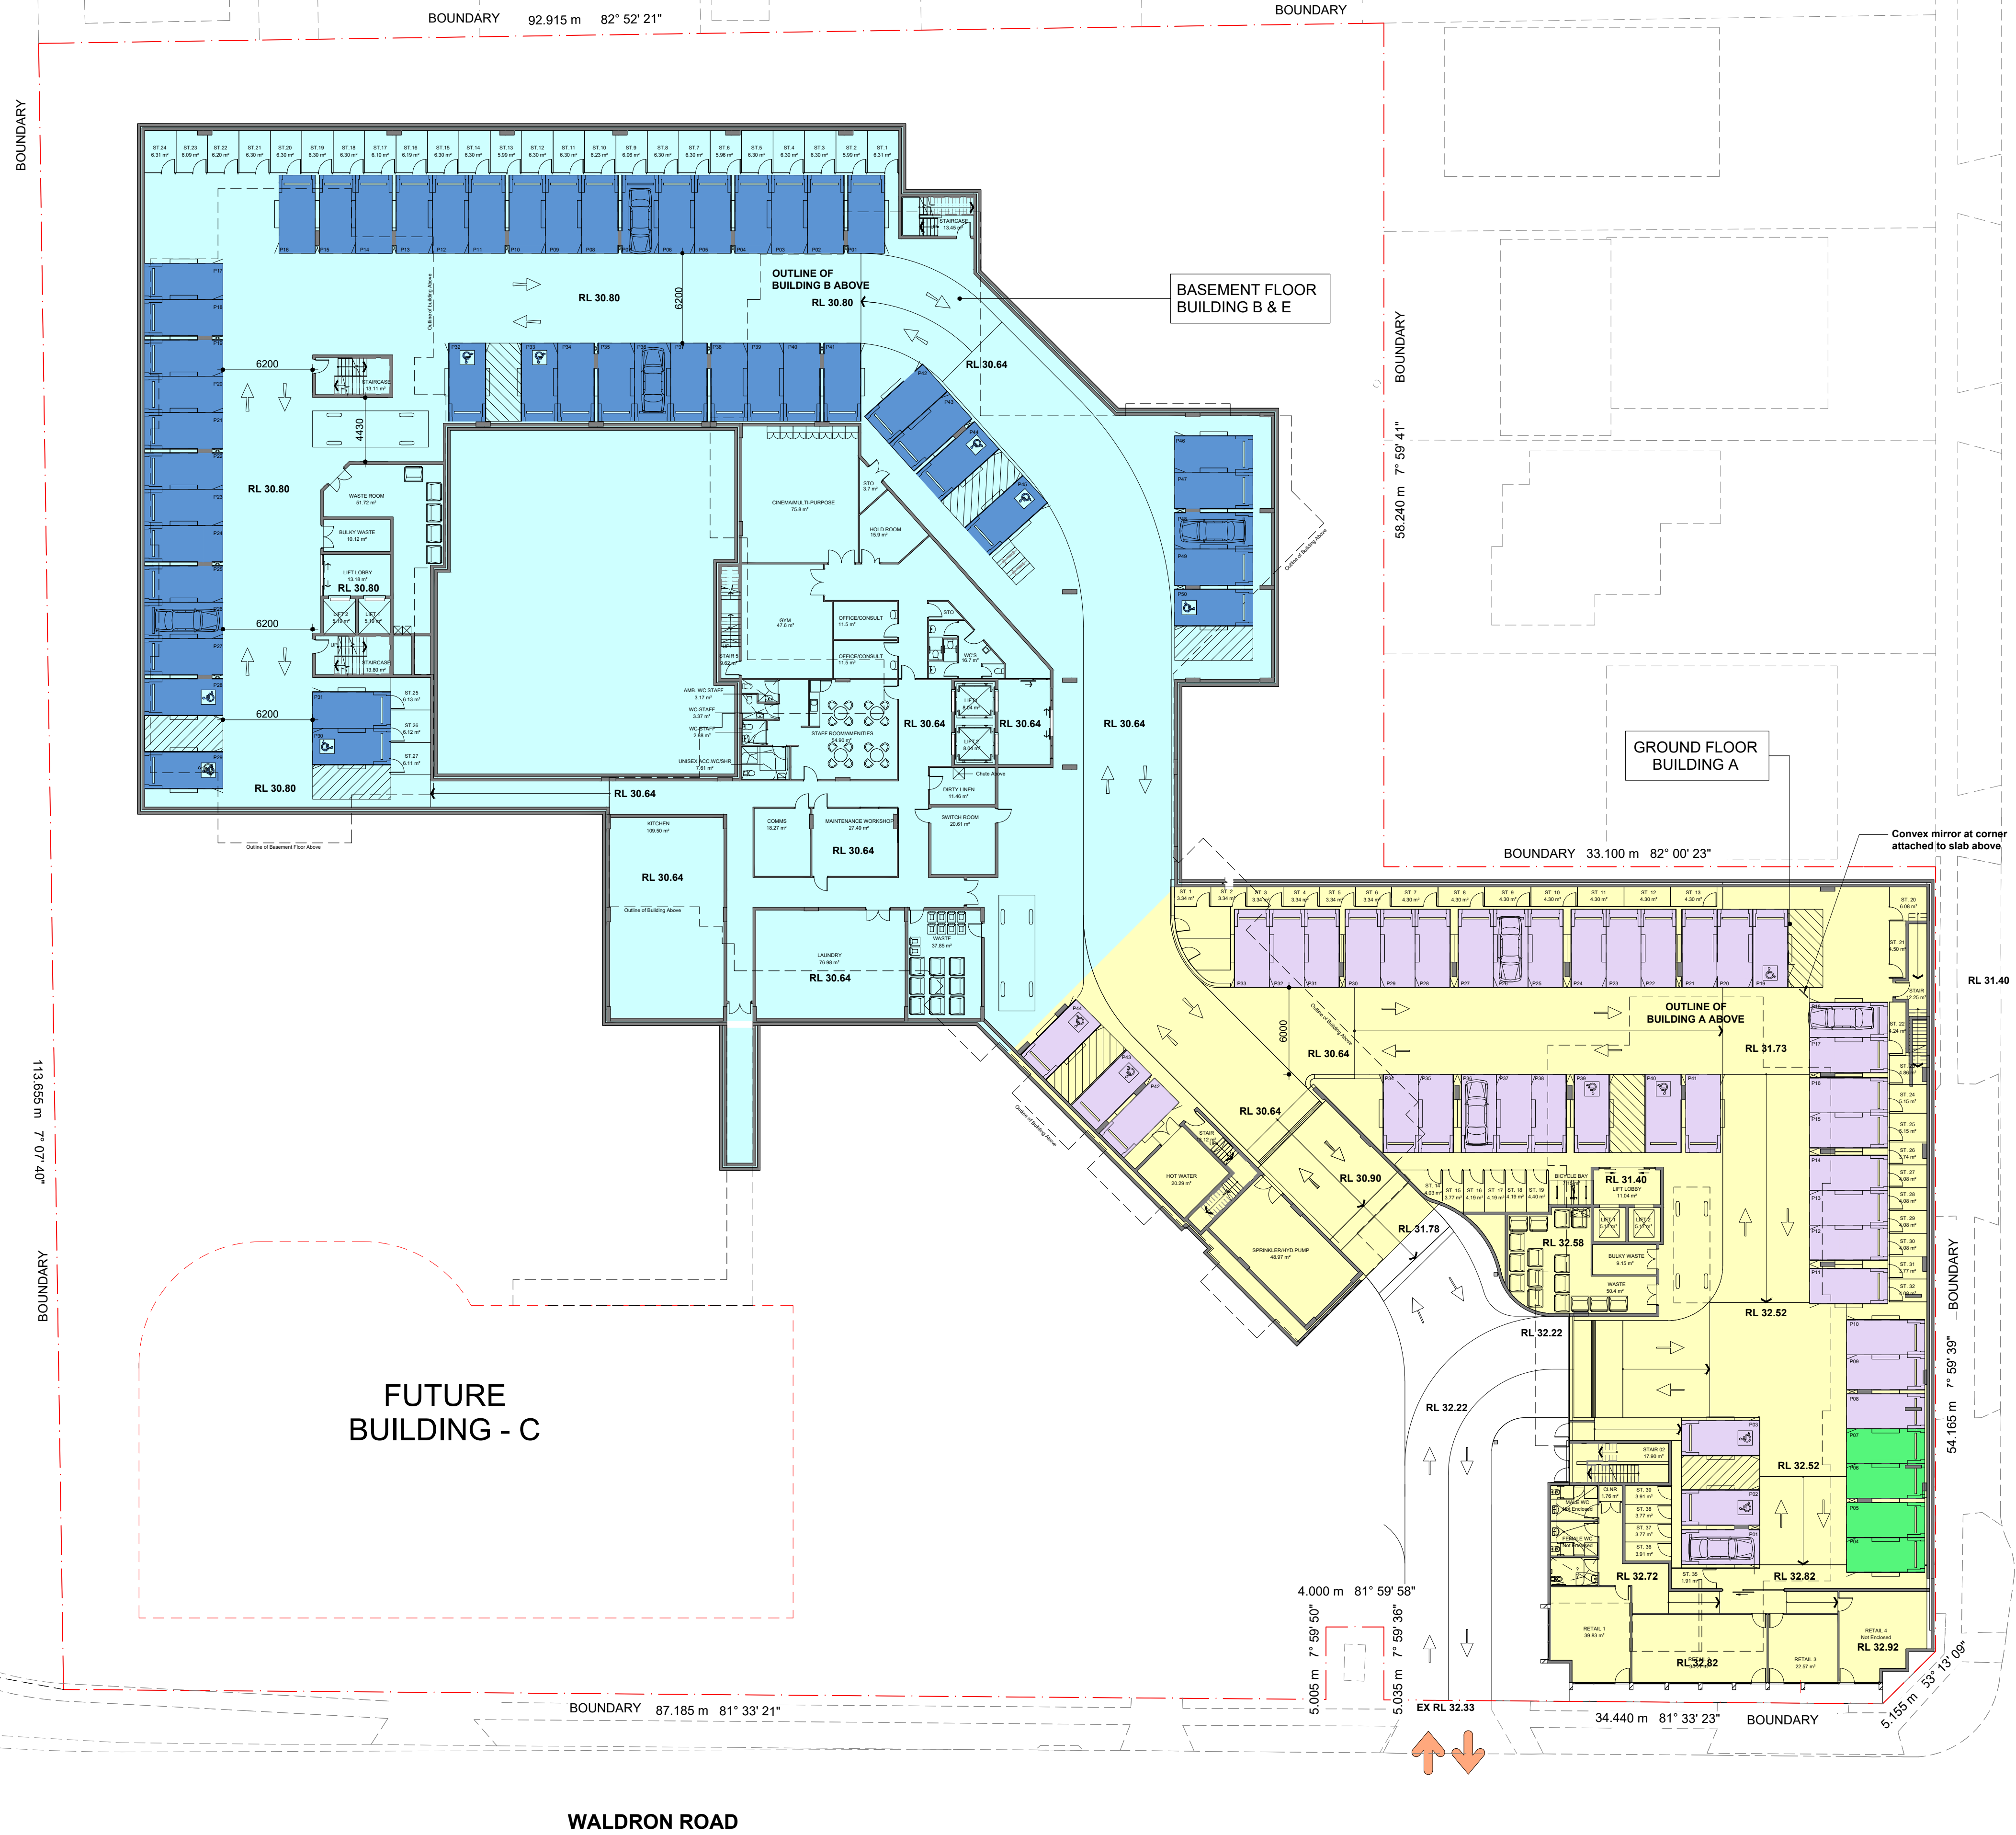

0m 1 2 4 10 15m
SCALE: 1:250

H	Response to submissions	13.03.26
G	Carpark for Retail shown	11.11.25
F	Number of accessible carpark space added & Bldg B basement layout modified	14.08.25
E	Notes and Hatching Added	28.02.25
D	DA Issue	24.06.24
C	DA Issue	09.02.24
B	Preliminary Issue	04.09.23
No.	Amendment	Date

Project
ATV REDEVELOPMENT
222 Waldron Road & 138 Campbell Hill Road, Chester Hill

Drawing
BASEMENT FLOOR PLANS
(BUILDING B & E) & GROUND FLOOR
PLAN (BUILDING A) - OVERALL



CENTURIUM GROUP

YOUR TRUSTED ADVISOR



boffa robertson group
architecture, health and aged care planning, project management
Suite 7, Level 1 Epicor, 9 Railway Street
Cherrywood NSW 2067
AUSTRALIA
Tel: (02) 9406 7000
Fax: (02) 9406 7069
Email: brgroup@brg.net

Date	March 2022	Job No.	: Drawing
Scale	1 : 250 @ A1		
Drawn	RS		2108/A1DA04
Amendment	H		

 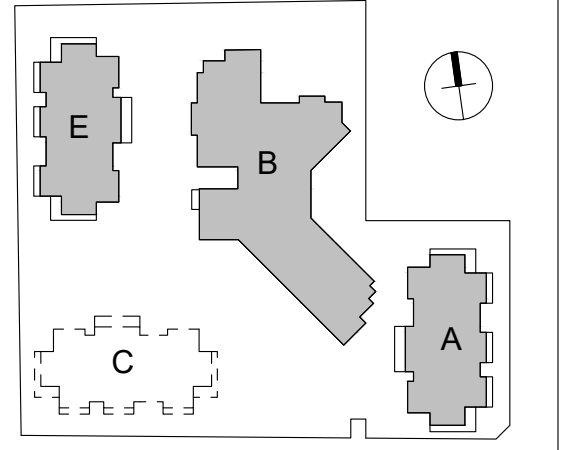

E	Response to submissions	13.03.26
D	Notes added	28.02.25
C	DA Issue	09.02.24
B	Preliminary Issue	04.09.23
No.	Amendment	Date

Project
ATV REDEVELOPMENT
222 Waldron Road & 138 Campbell Hill Road, Chester Hill



Drawing
GROUND FLOOR PLANS
(BUILDING B & E) & 1ST FLOOR PLAN
(BUILDING A) - OVERALL

CENTURION GROUP
YOUR TRUSTED ADVISOR

 **Abel Tasman Village**
A Culture of Care

boffa robertson group
architecture, health and aged care planning, project management
 Suite 7, Level 1, Epicor, 9 Railway Street
Chatswood NSW 2067
AUSTRALIA
Tel: (02) 9406 7000
Fax: (02) 9406 7099
Email: brgroup@brgroup.net

Date	March 2022	Job No.	Drawing
Scale	1 : 250 @ A1		
Drawn	RS		2108/A1DA05
Amendment	E		

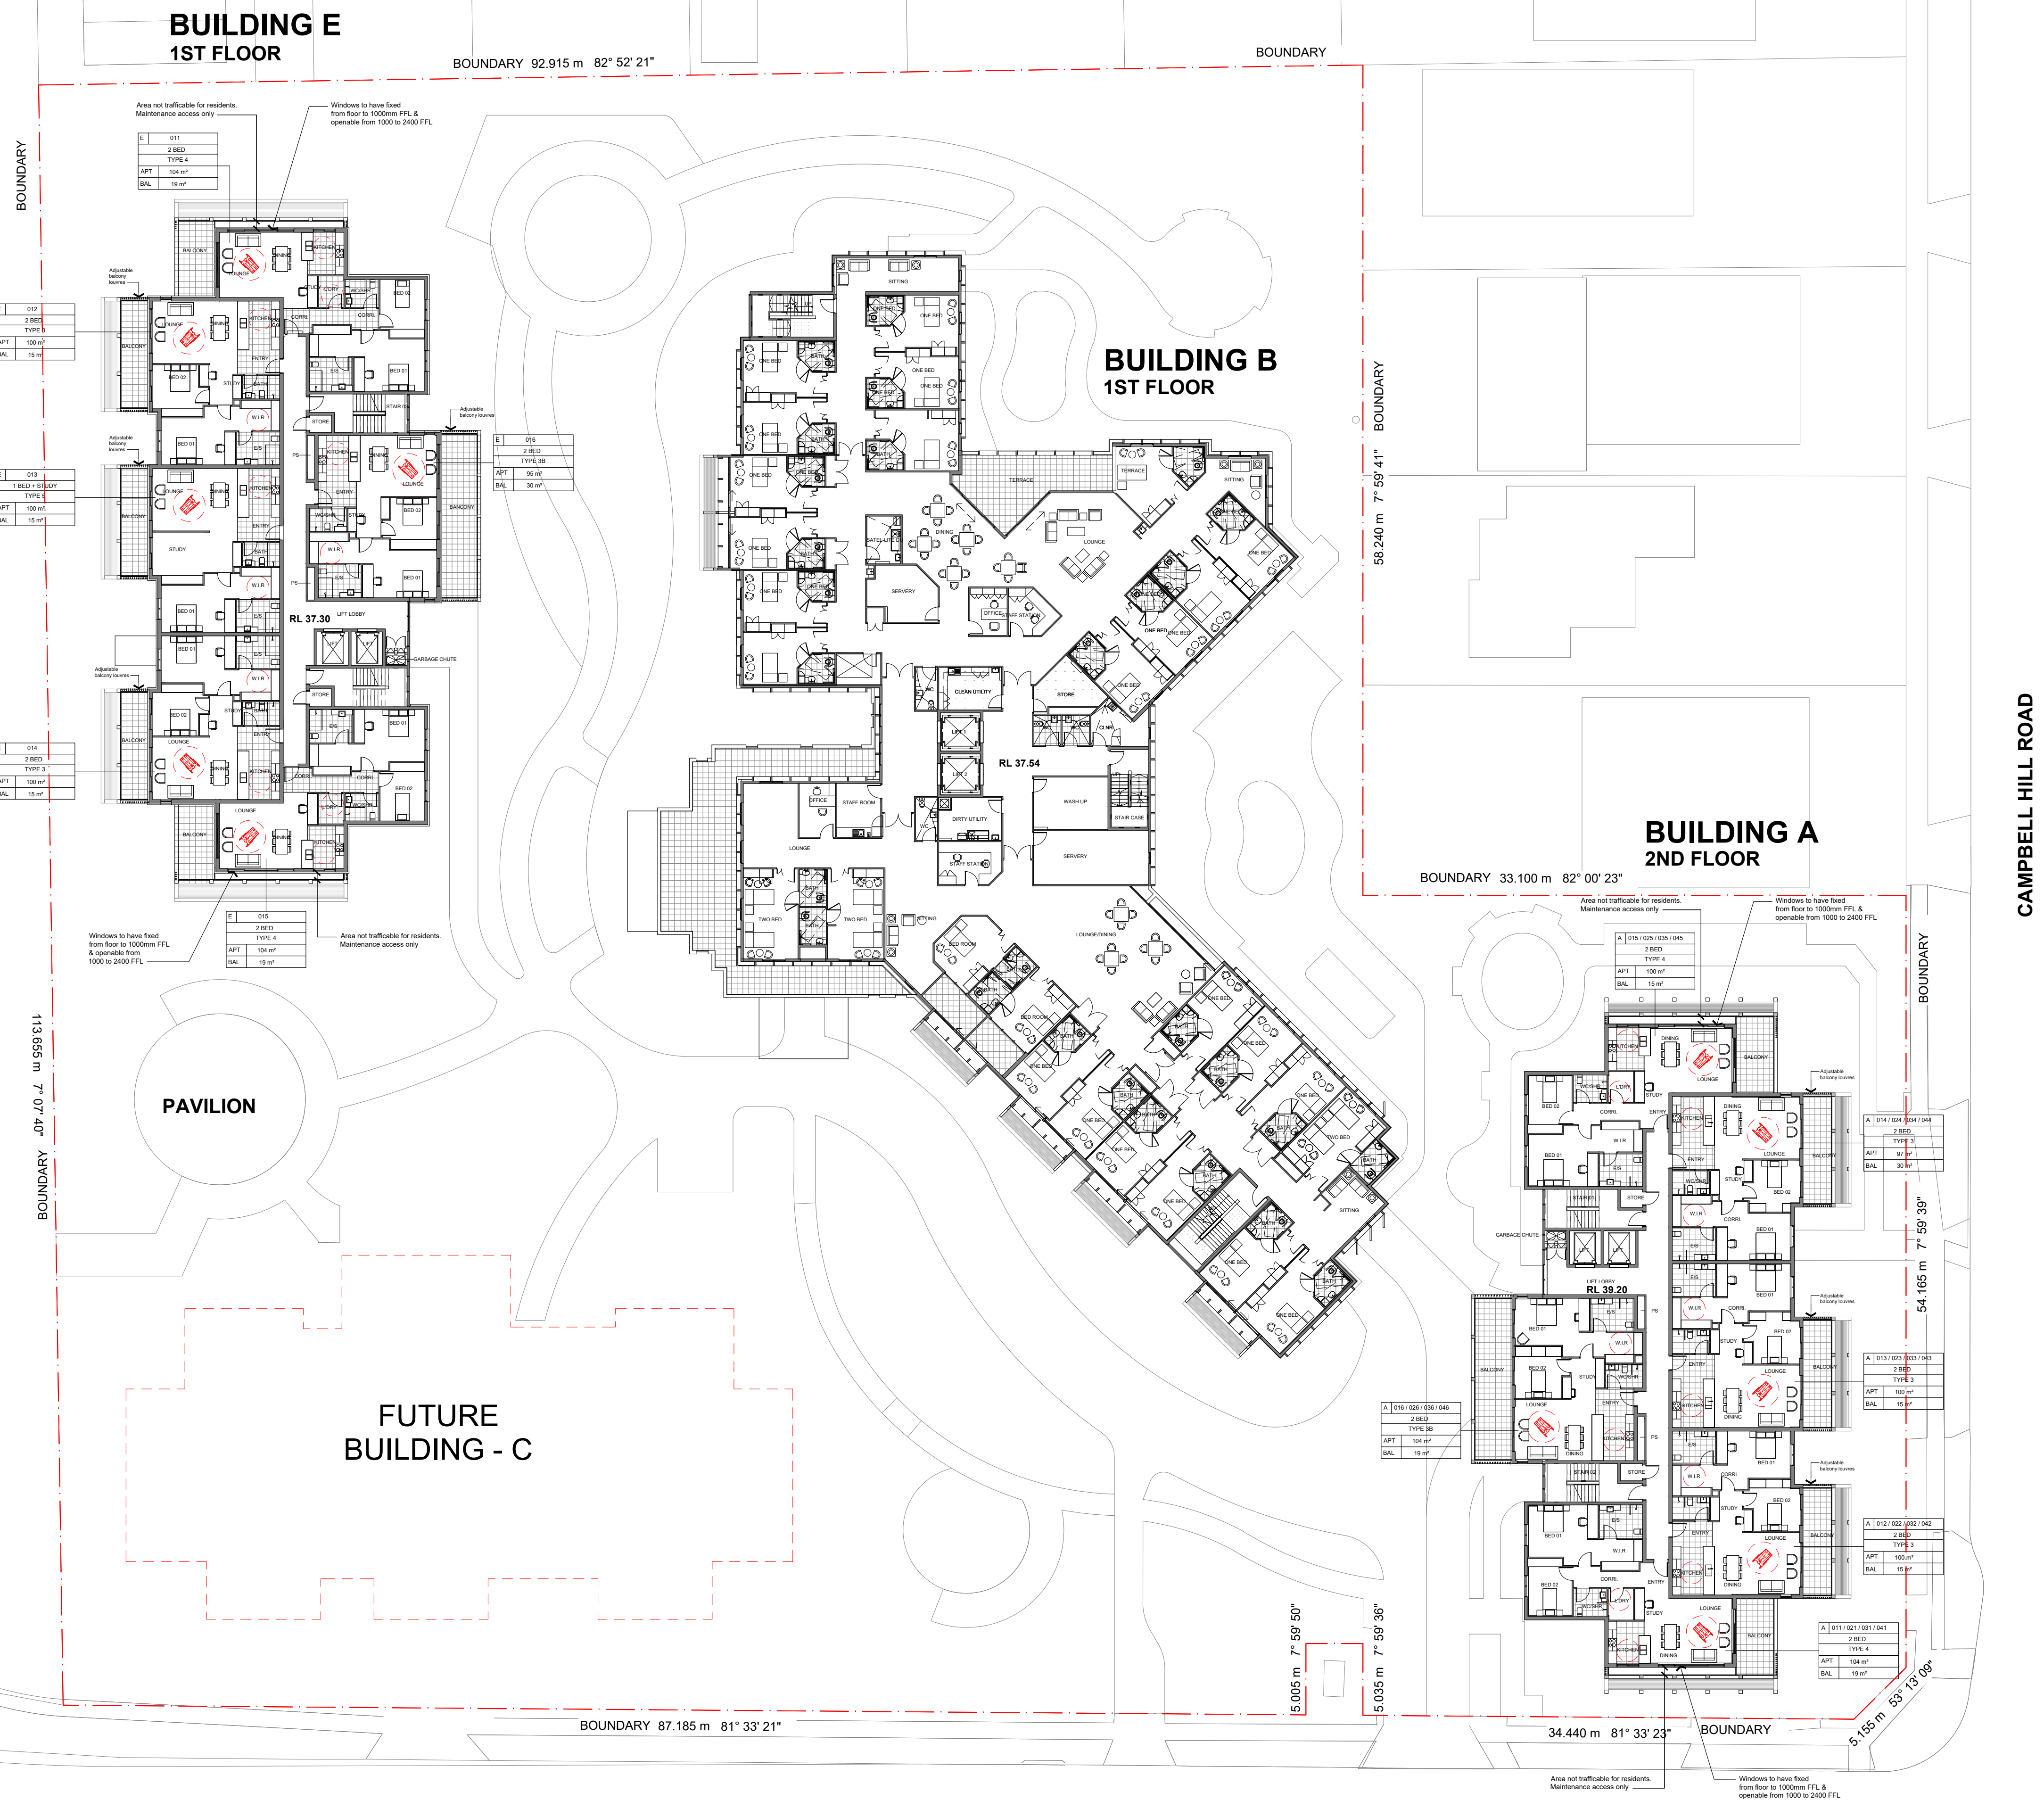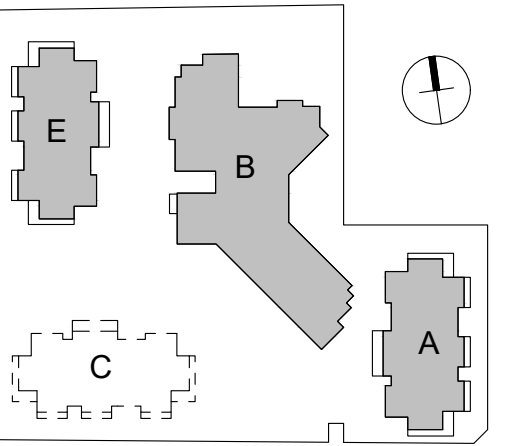

0m 1 2 4 10 15m
SCALE: 1:250

E	Response to submissions	13.03.26
D	Notes added	28.02.25
C	DA Issue	09.02.24
B	Preliminary Issue	04.09.23
No.	Amendment	Date

Project
ATV REDEVELOPMENT
222 Waldron Road & 138 Campbell Hill Road, Chester Hill

Drawing
1ST FLOOR PLANS (BUILDING B & E)
& 2ND FLOOR PLAN (BUILDING A)
- OVERALL

CENTURIUM GROUP


YOUR TRUSTED ADVISOR





boffa robertson group
architecture, health and aged care planning, project management

Suite 7, Level 1 Epicor, 9 Railway Street
Chatswood NSW 2067
AUSTRALIA
Tel: (02) 9406 7000
Fax: (02) 9406 7069
Email: brgroup@brgr.net

Date	March 2022	Job No.	: Drawing
Scale	1 : 250 @ A1		
Drawn	RS		2108/A1DA06
Amendment	E		

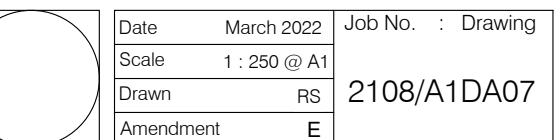

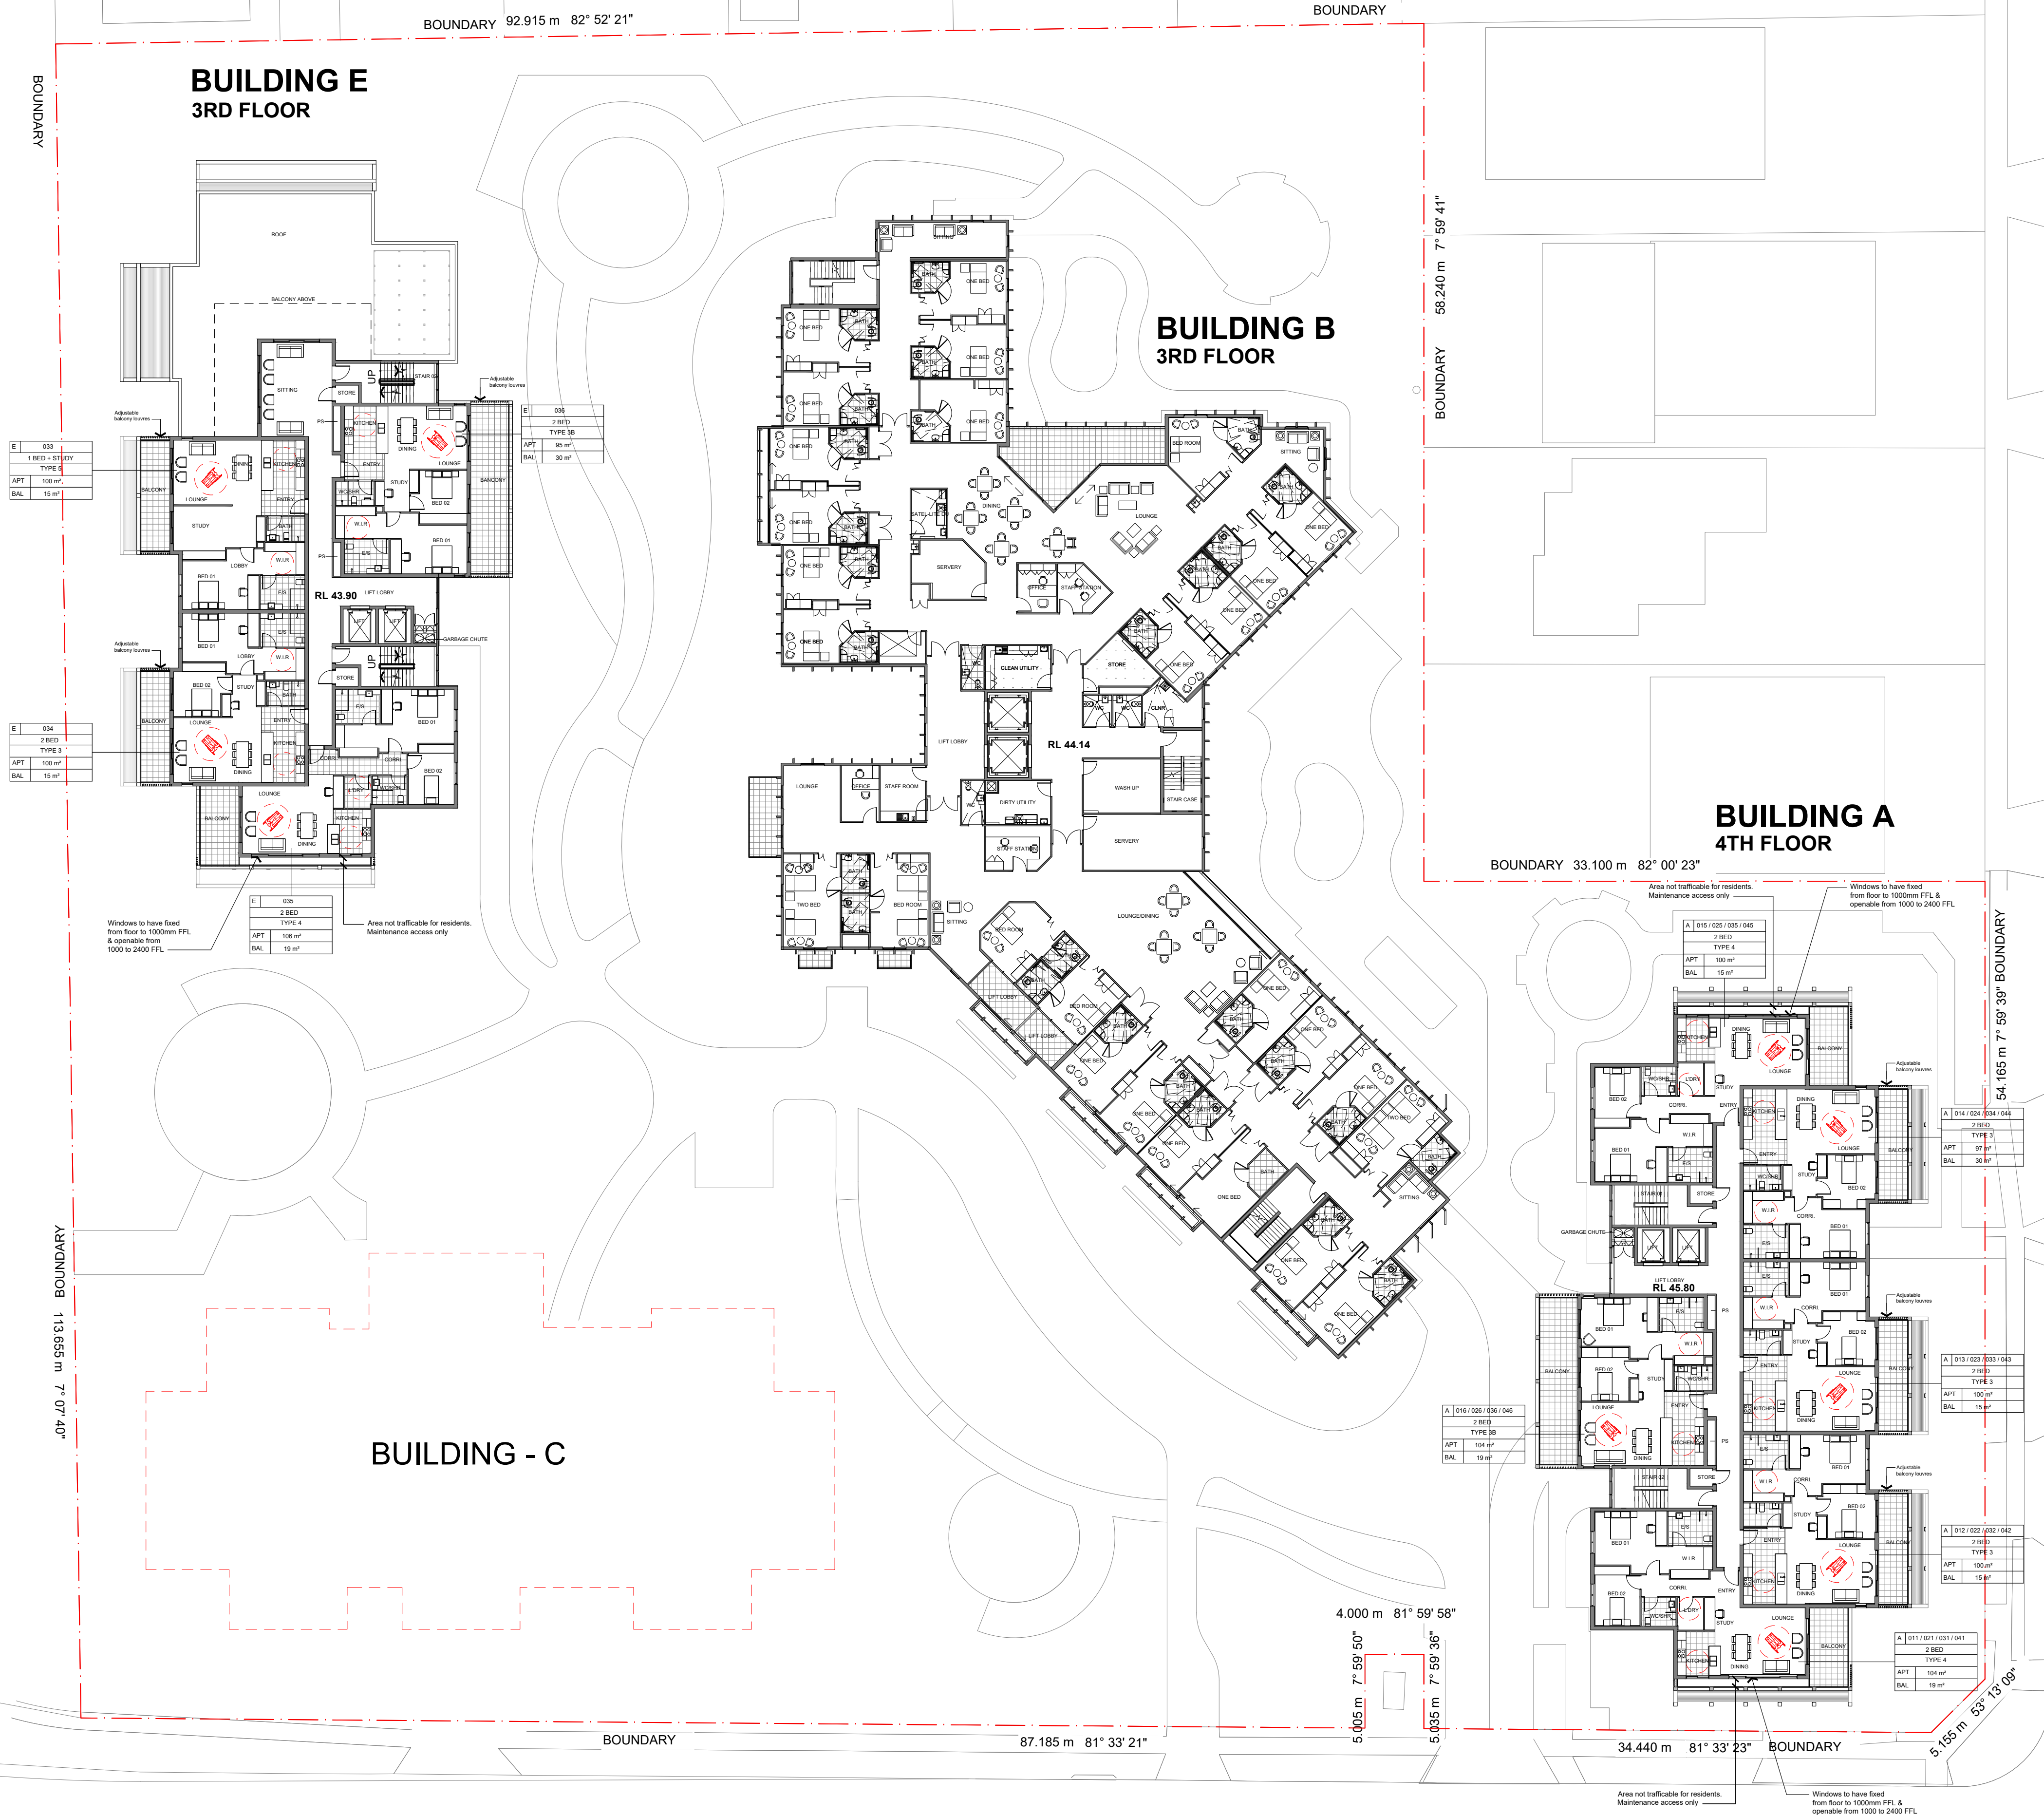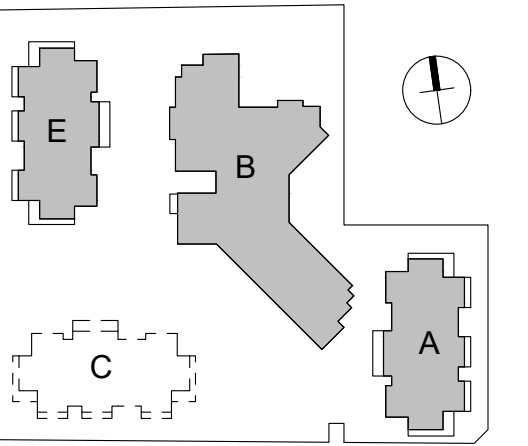

0m 1 2 4 10 15m
SCALE: 1:250

E	Response to submissions	13.03.26
D	Notes added	28.02.25
C	DA Issue	09.02.24
B	Preliminary Issue	04.09.23
No.	Amendment	Date

Project
ATV REDEVELOPMENT
222 Waldron Road & 138 Campbell Hill Road, Chester Hill



Drawing
3RD FLOOR PLANS (BUILDING B & E)
& 4TH FLOOR PLAN (BUILDING A)
- OVERALL

CENTURION GROUP
YOUR TRUSTED ADVISOR

Abel Tasman Village
A Culture of Care

boffa robertson group
architecture, health and aged care planning, project management
Suite 7, Level 1 Epicor, 9 Railway Street
Chatswood NSW 2067
AUSTRALIA
Tel: (02) 9406 7000
Fax: (02) 9406 7069
Email: brgroup@brgr.net

Date	March 2022	Job No.	: Drawing
Scale	1 : 250 @ A1		
Drawn	RS		2108/A1DA08
Amendment	E		

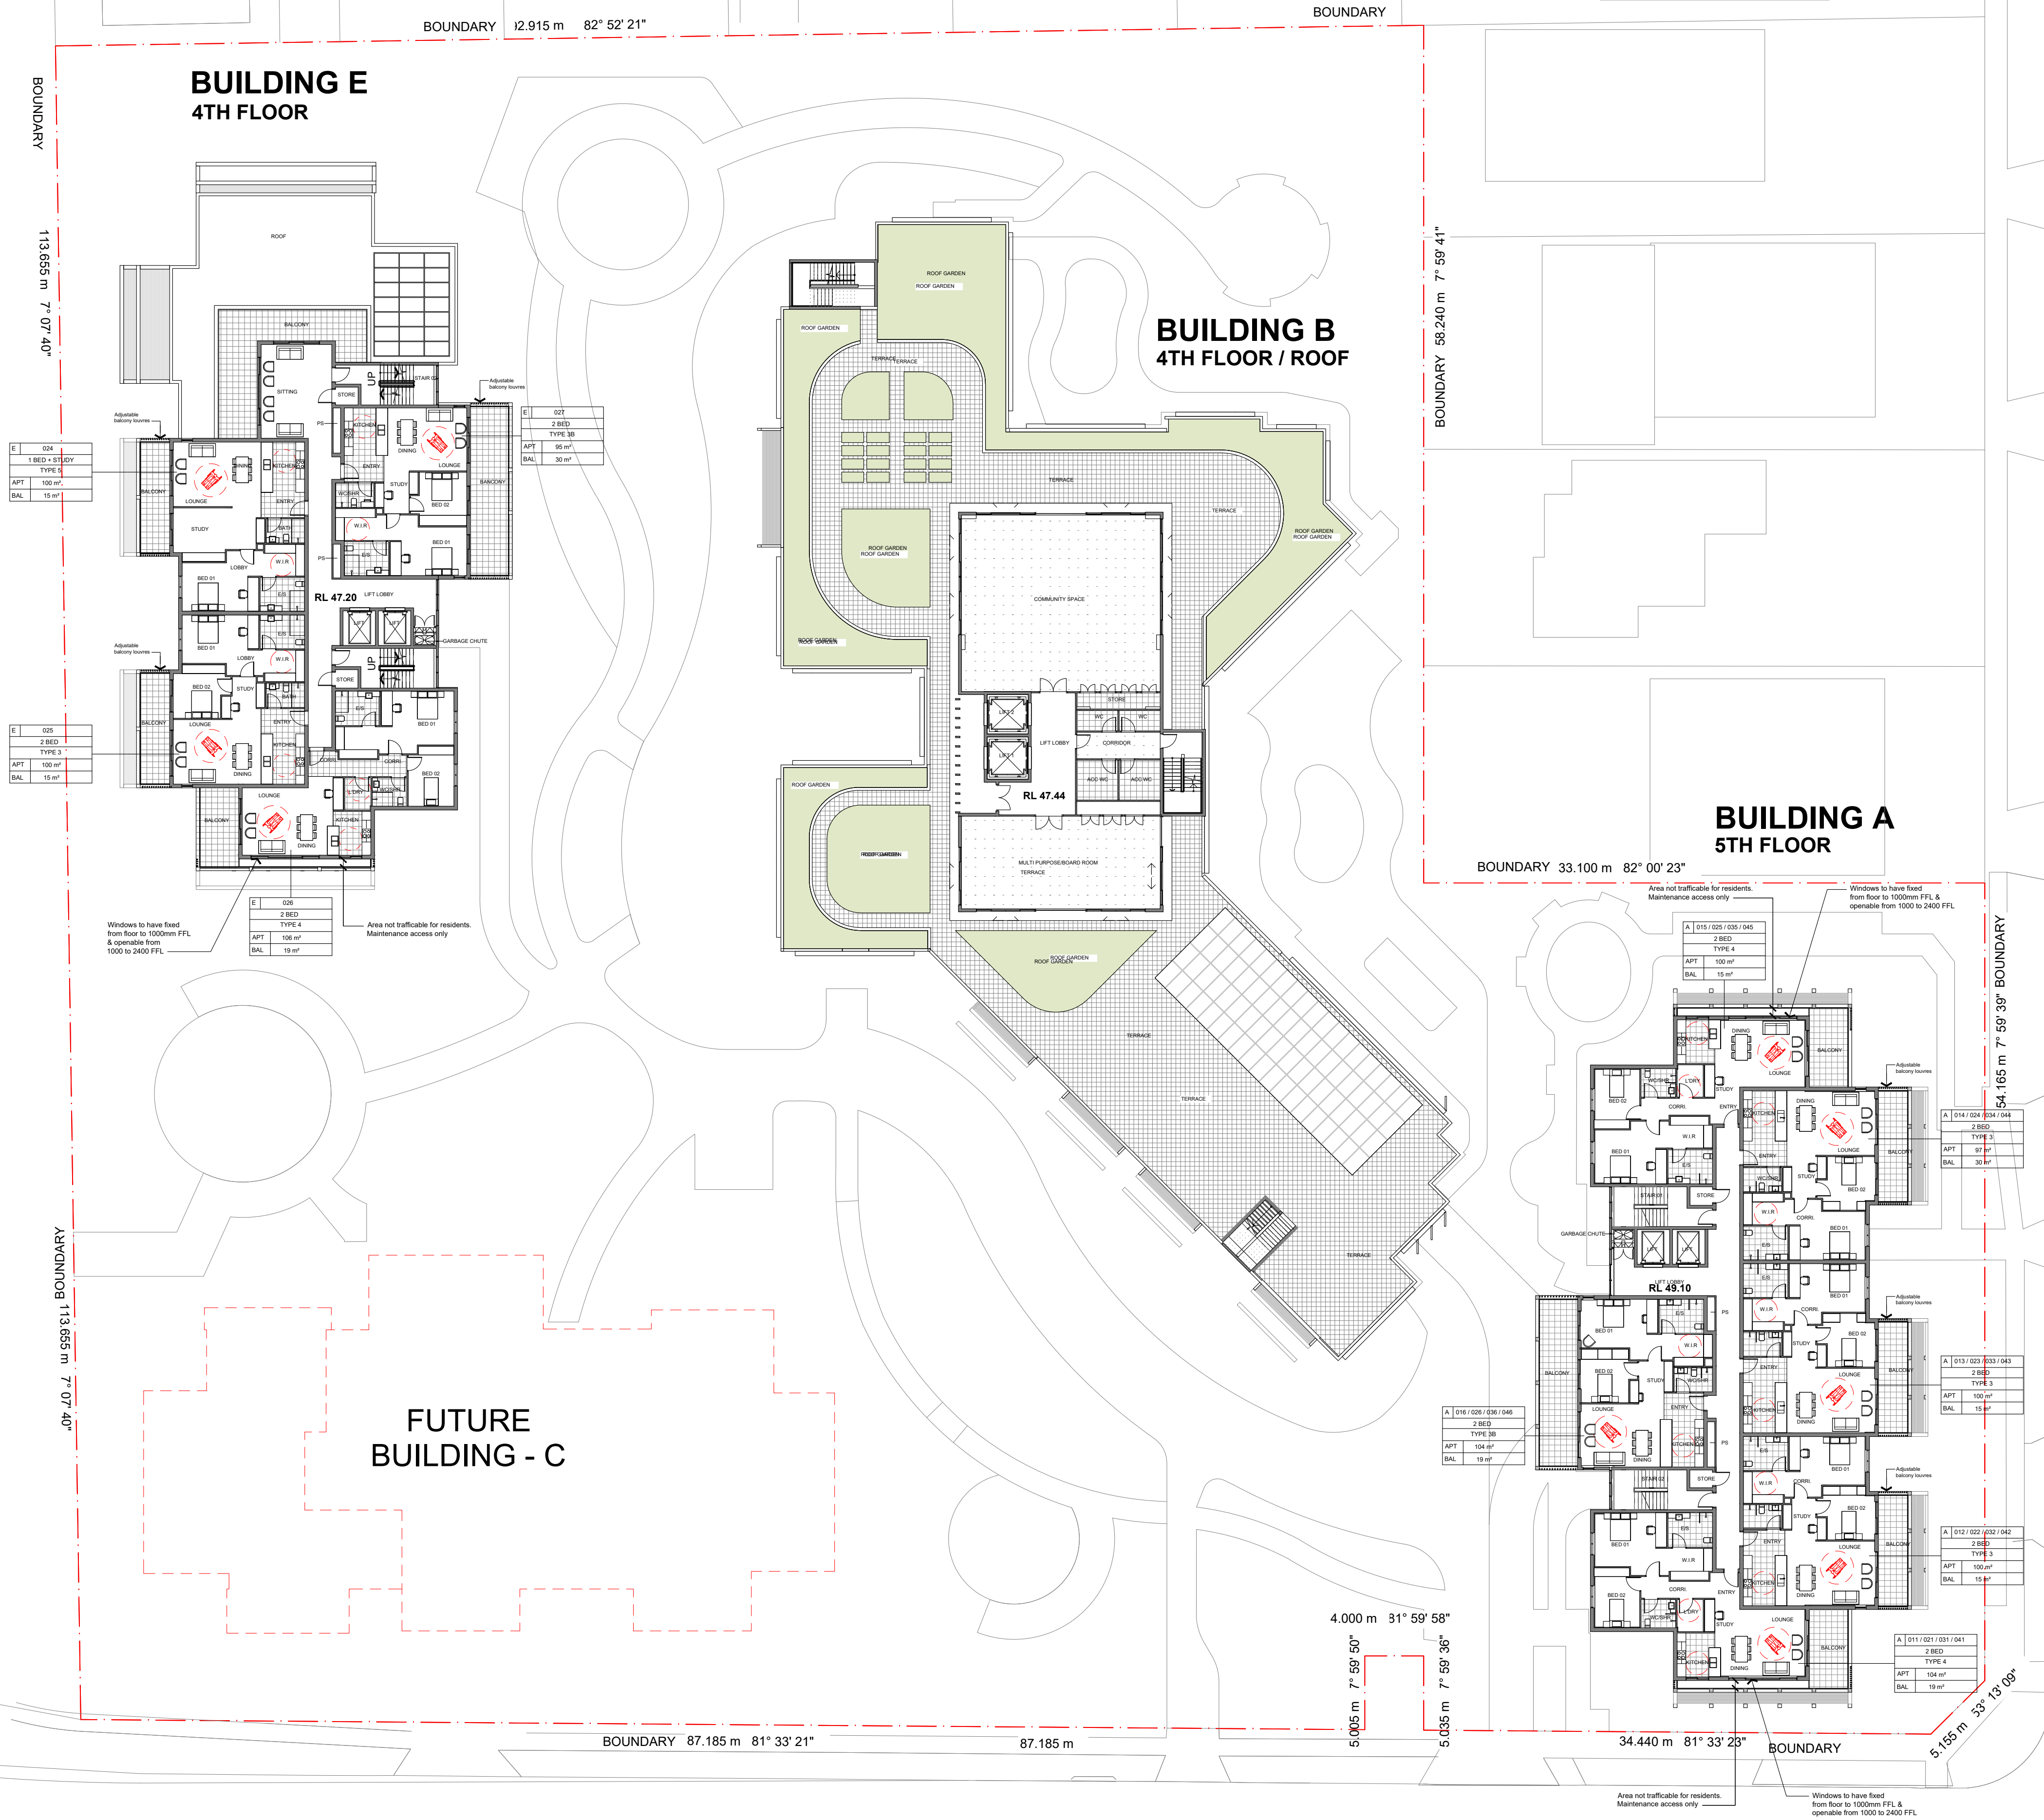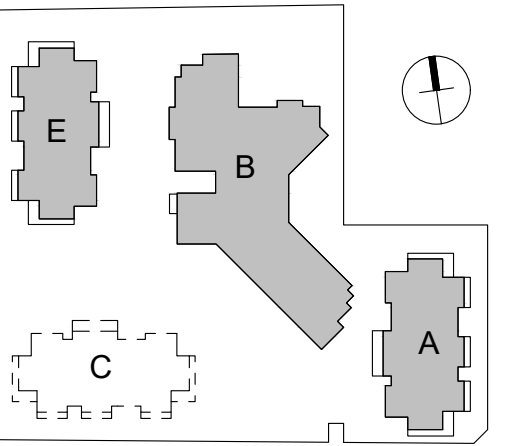

0m 1 2 4 10 15m
SCALE: 1:250

E	Response to submissions	13.03.26
D	Notes added	28.02.25
C	DA Issue	09.02.24
B	Preliminary Issue	04.09.23
No.	Amendment	Date

Project
ATV REDEVELOPMENT
222 Waldron Road & 138 Campbell Hill Road, Chester Hill

Drawing
4TH FLOOR / ROOF PLANS
(BUILDING B & E) & 5TH FLOOR PLAN
(BUILDING A) - OVERALL

CENTURION GROUP

YOUR TRUSTED ADVISOR





boffa robertson group
architecture, health and aged care planning, project management

Suite 7, Level 1 Epicor, 9 Railway Street
Chattwood NSW 2067
AUSTRALIA
Tel: (02) 9406 7000
Fax: (02) 9406 7069
Email: brgroup@brgr.net

Date	March 2022	Job No.	: Drawing
Scale	1 : 250 @ A1		
Drawn	RS		2108/1DA09
Amendment	E		

© This document, information and design concepts shown in it are copyright to Boffa Robertson Group. Any inconsistencies between drawn information and current Codes and Standards are to be rectified immediately.

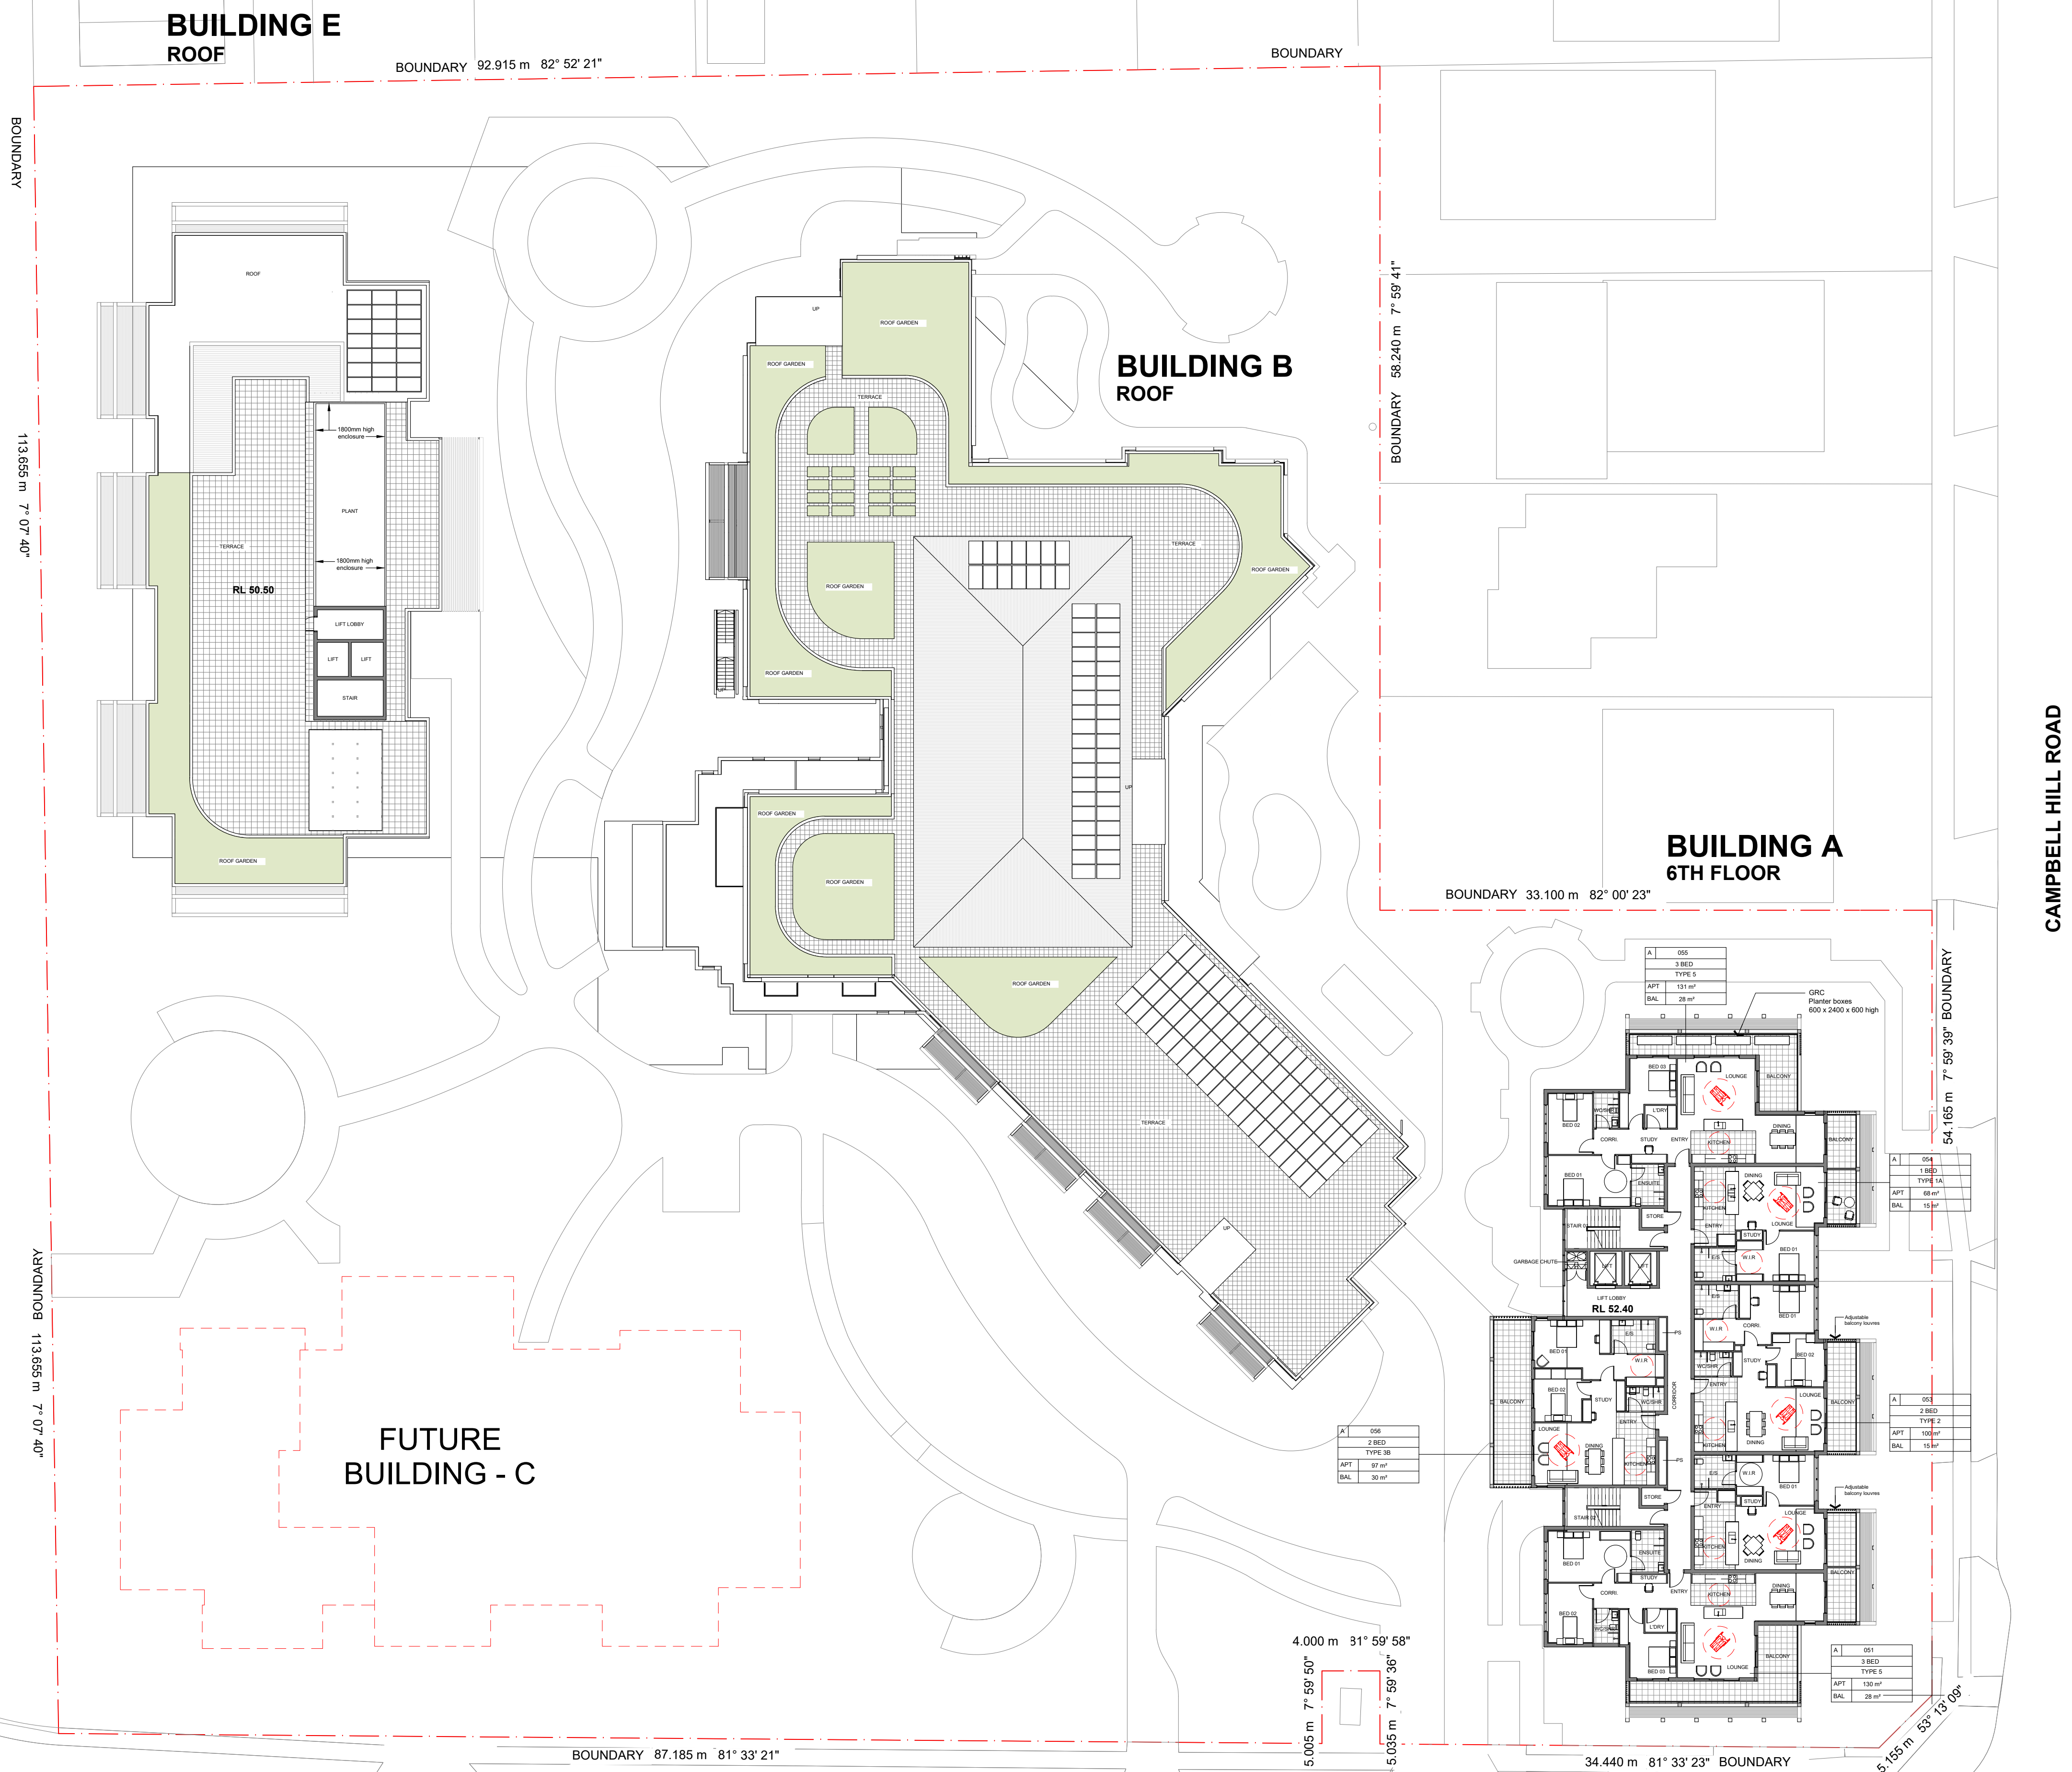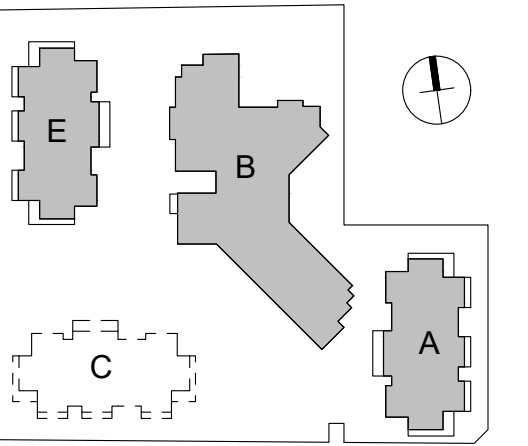

0m 1 2 4 10 15m
SCALE: 1:250

E	Response to submissions	13.03.26
D	Notes added	28.02.25
C	DA Issue	09.02.24
B	Preliminary Issue	04.09.23
No.	Amendment	Date

Project
ATV REDEVELOPMENT
222 Waldron Road & 138 Campbell Hill Road, Chester Hill

Drawing
ROOF PLANS (BUILDING B & E)
& 6TH FLOOR PLAN (BUILDING A) -
OVERALL



CENTURIUM GROUP
YOUR TRUSTED ADVISOR

Abel Tasman Village
A Culture of Care

boffa robertson group
architecture, health and aged care planning, project management
Suite 7, Level 1 Epicor, 9 Railway Street
Chatswood NSW 2067
AUSTRALIA
Tel: (02) 9406 7000
Fax: (02) 9406 7069
Email: brgroup@brgr.net

Date	March 2022	Job No.	: Drawing
Scale	1 : 250 @ A1		
Drawn	RS		2108/A1DA10
Amendment	E		

© This document, information and design concepts shown in it are copyright to Boffa Robertson Group. Any inconsistencies between drawn information and current Codes and Standards are to be notified immediately.

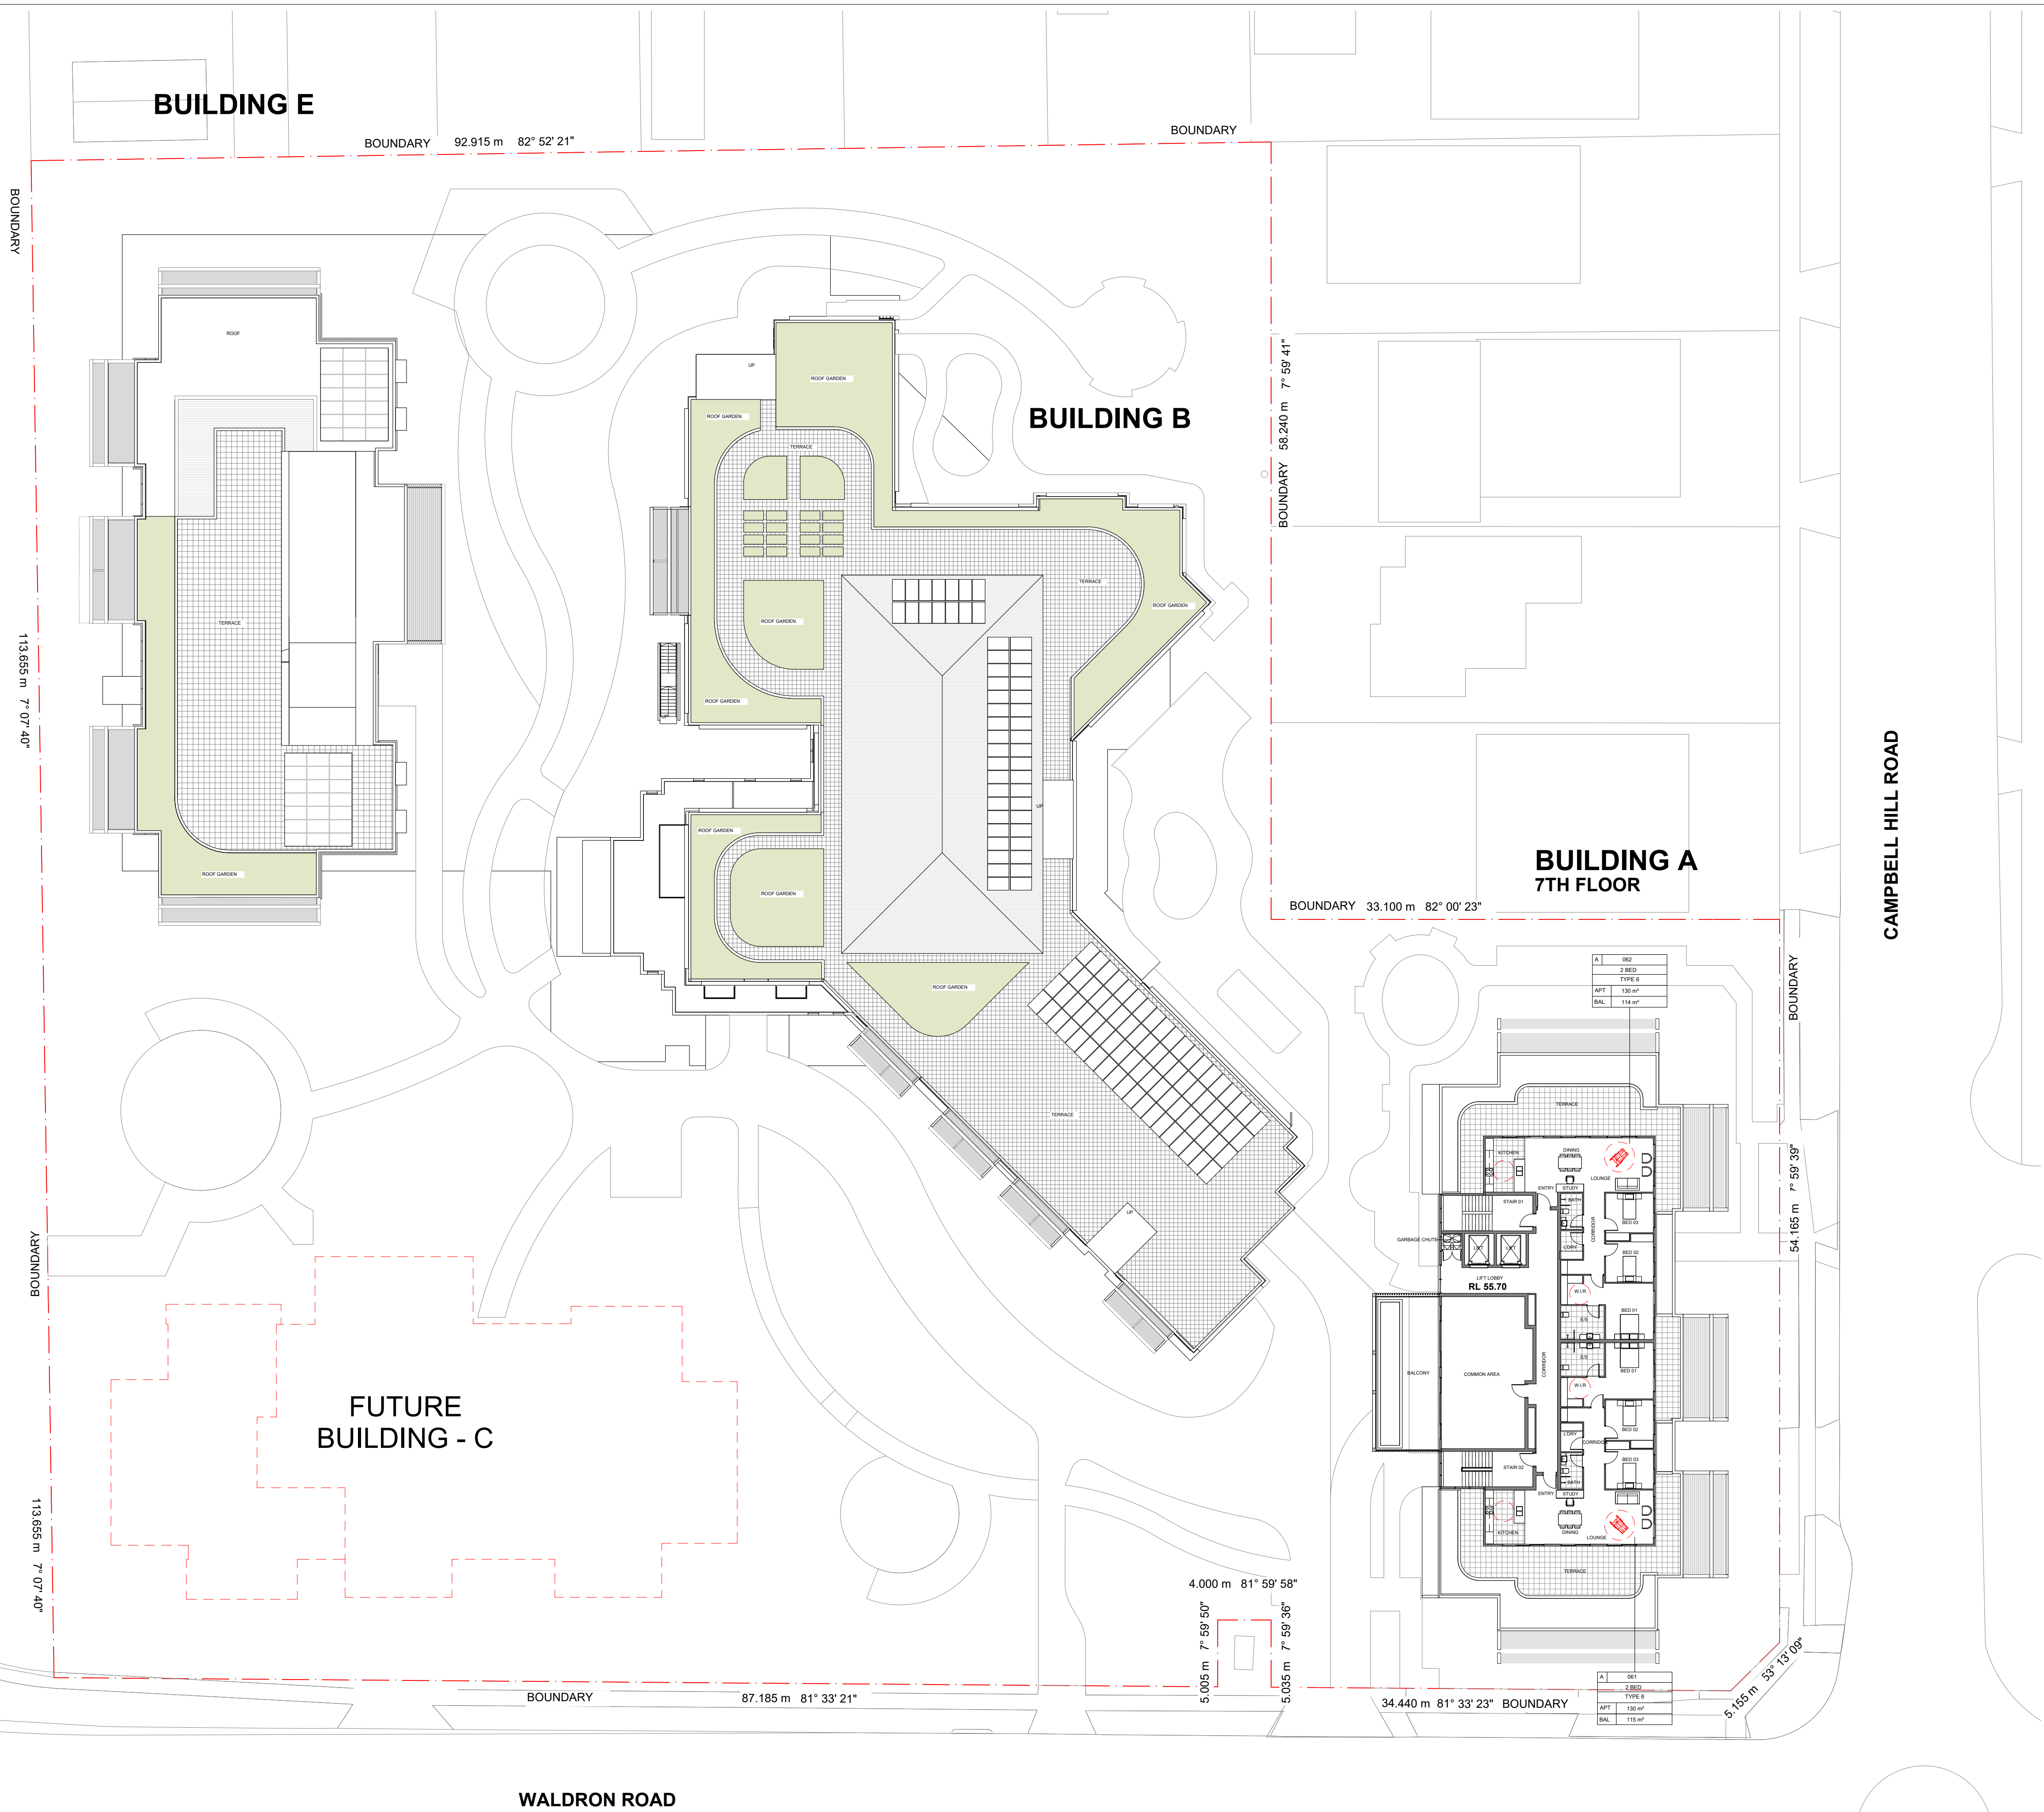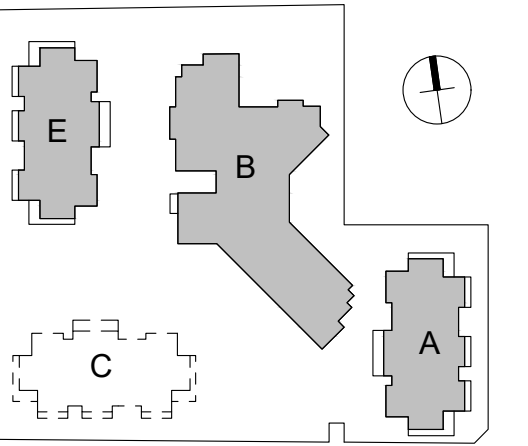

0m 1 2 4 10 15m
SCALE: 1:250

E	Response to submissions	13.03.26
D	Notes added	28.02.25
C	DA Issue	09.02.24
B	Preliminary Issue	04.09.23
No.	Amendment	Date

Project
ATV REDEVELOPMENT
222 Waldron Road & 138 Campbell Hill Road, Chester Hill


Drawing
7TH FLOOR PLAN (BUILDING A)
- OVERALL

CENTURIUM GROUP
YOUR TRUSTED ADVISOR



Abel Tasman Village
A Culture of Care

boffa robertson group
architecture, health and aged care planning, project management
Suite 7, Level 1 Epicor, 9 Railway Street
Chateau NSW 2067
AUSTRALIA
Tel: (02) 9406 7000
Fax: (02) 9406 7069
Email: brgroup@brgr.net

Date	March 2022	Job No.	Drawing
Scale	1 : 250 @ A1		
Drawn	RS		2108/A1DA11
Amendment	E		

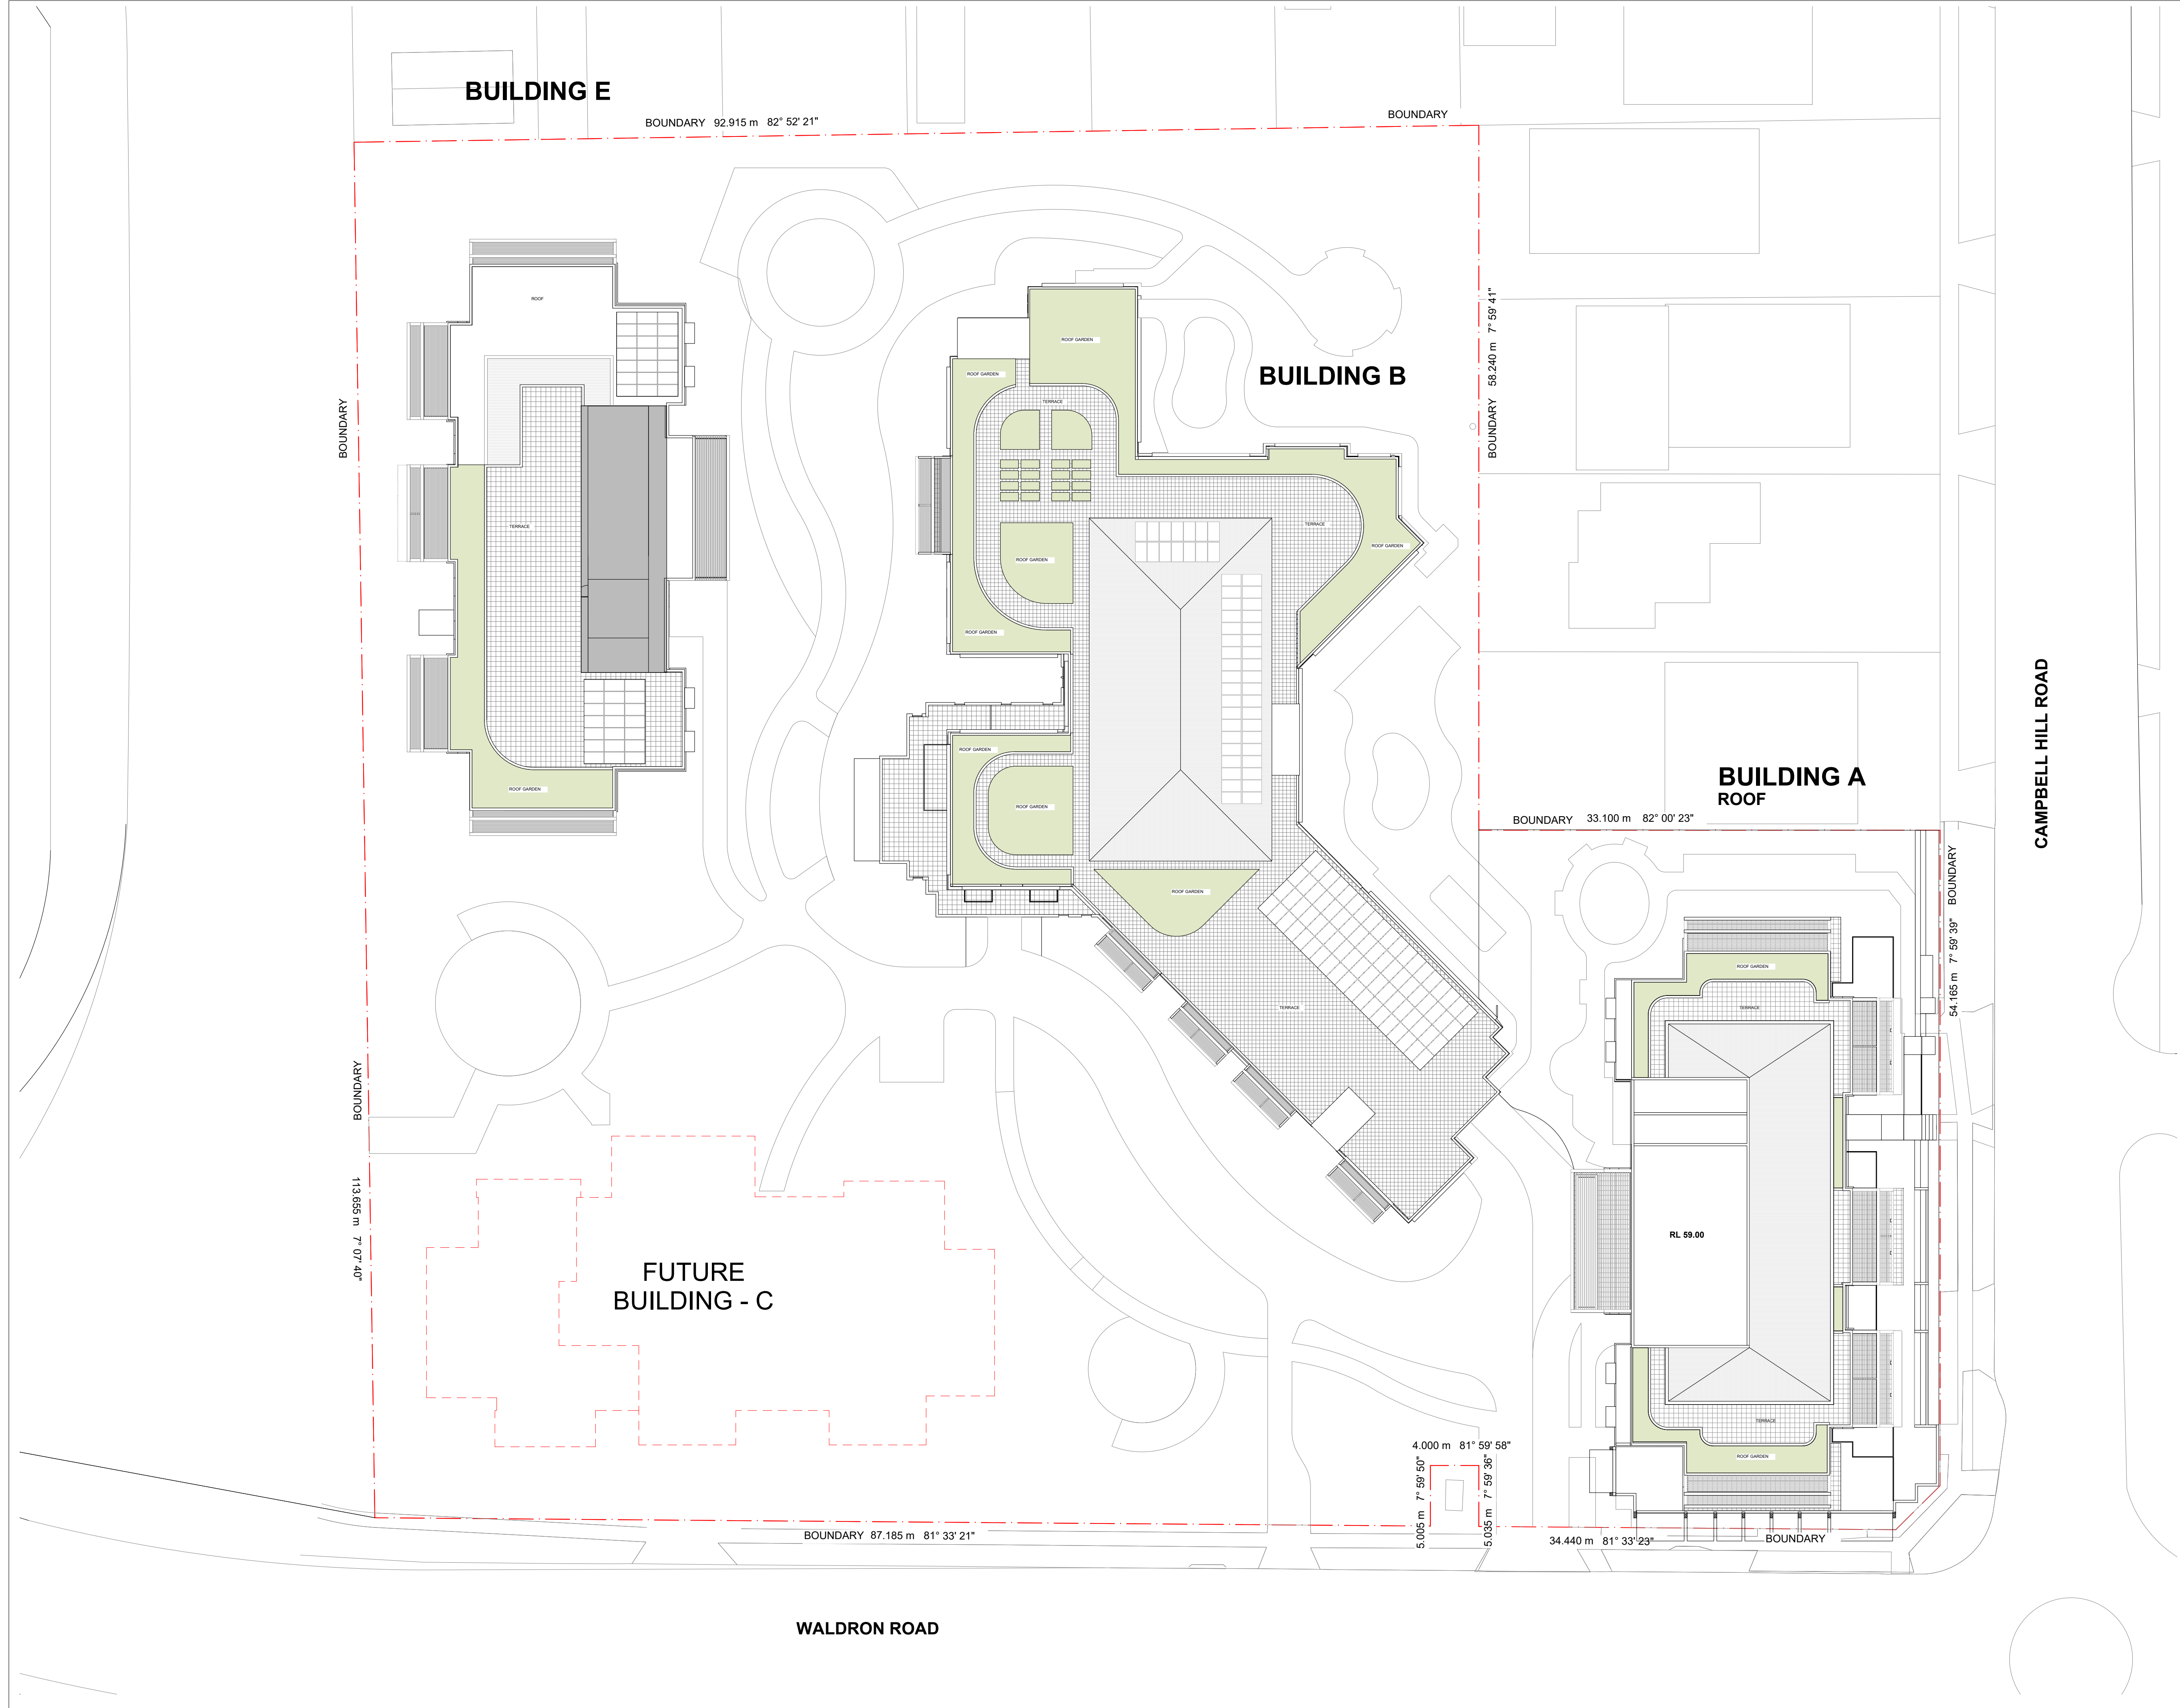

© This document, information and design concepts shown in it are copyright to Boffa Robertson Group. Any inconsistencies between drawn information and current Codes and Standards are to be notified immediately.

 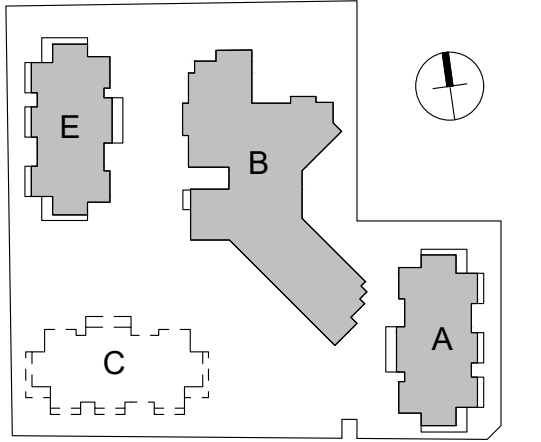

E	Response to submissions	13.03.26
D	Notes added	28.02.25
C	DA Issue	09.02.24
B	Preliminary Issue	04.09.23
No.	Amendment	Date



Project
ATV REDEVELOPMENT
222 Waldron Road & 138 Campbell Hill Road, Chester Hill

Drawing
ROOF PLAN (BUILDING A) - OVERALL




boffa robertson group
architecture, health and aged care planning, project management
Suite 7, Level 1 Epicor, 9 Railway Street
Chateau NSW 2067
AUSTRALIA
Tel: (02) 9406 7000
Fax: (02) 9406 7069
Email: brgroup@brgr.net


Date	March 2022	Job No.	: Drawing
Scale	1 : 250 @ A1		
Drawn	RS		2108/A1DA13
Amendment	E		

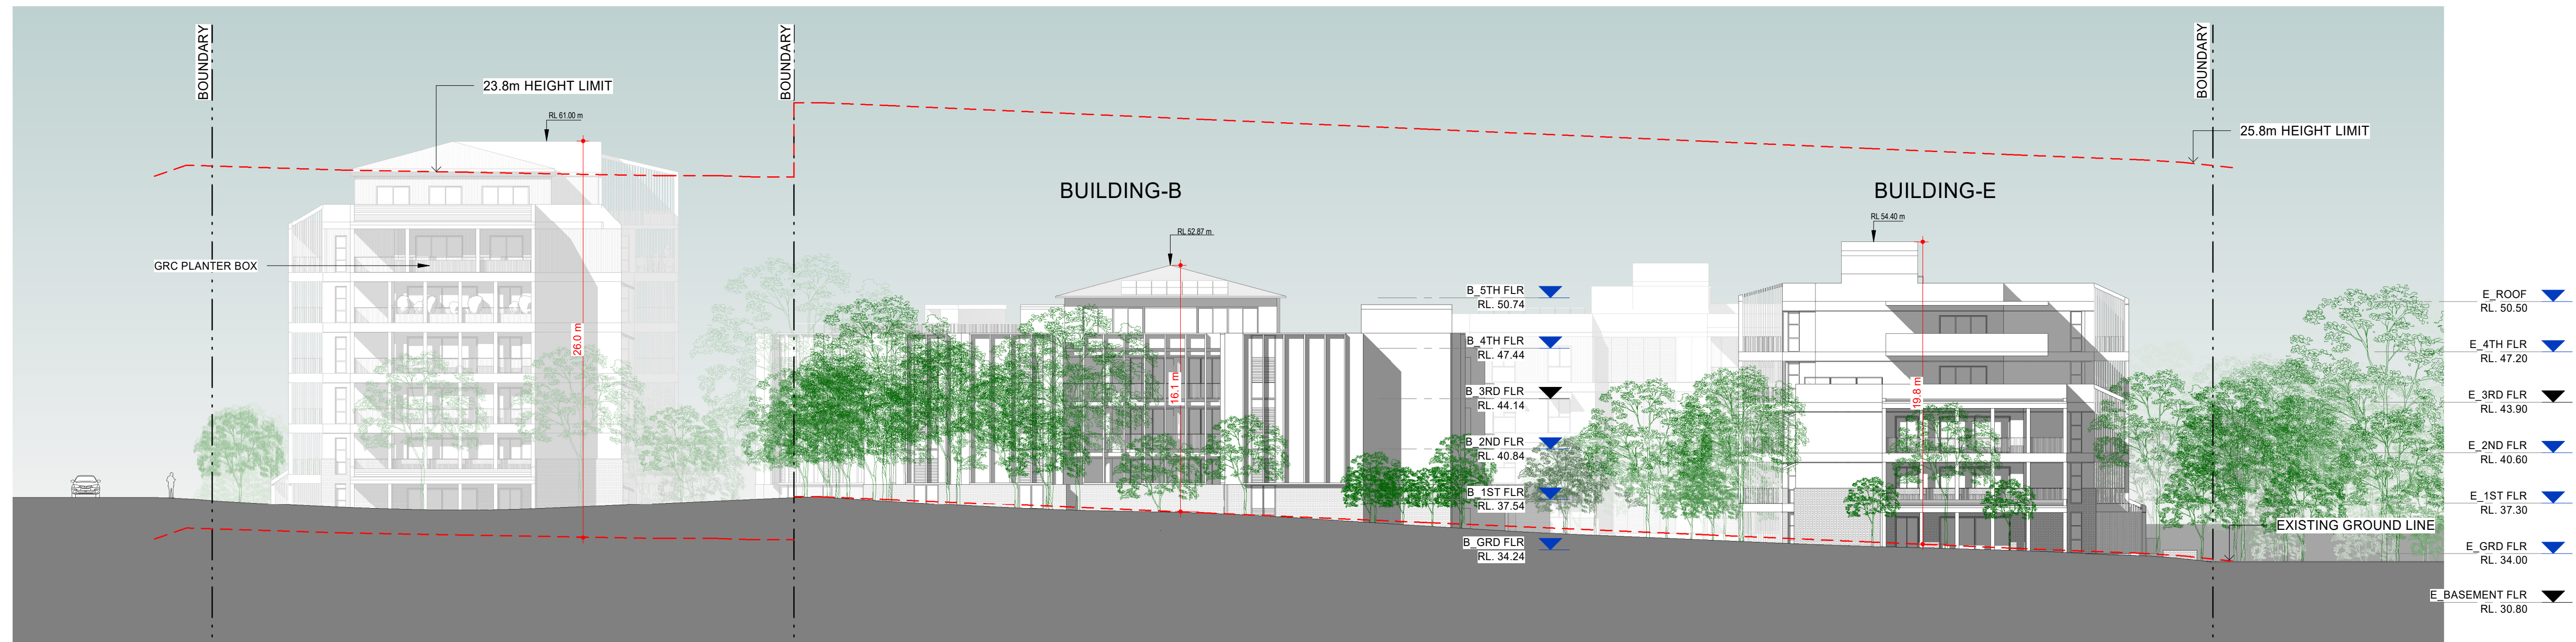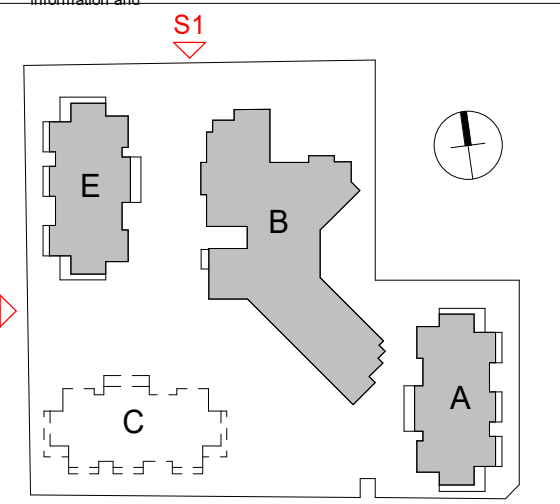

1 ELEVATION-NORTH_S1
1 : 250

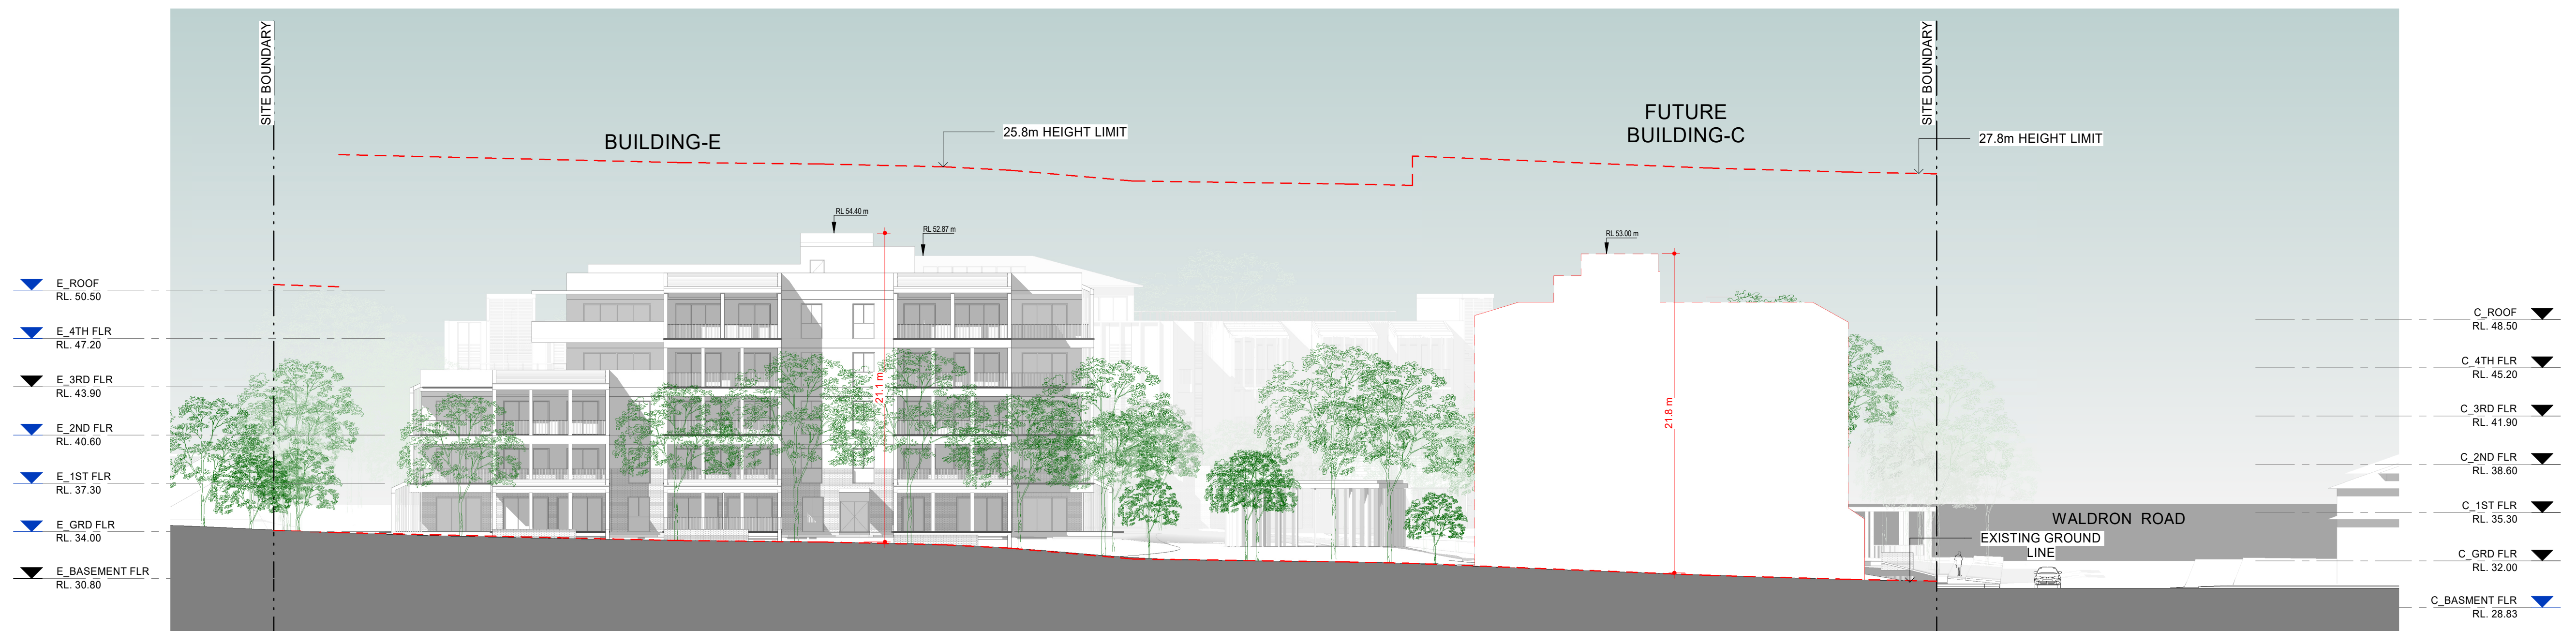

2 ELEVATION-WEST_S2
1 : 250

 

E	Response to Submissions	13.03.26
D	Floor Levels added	28.02.25
C	DA Issue	09.02.24
B	Preliminary Issue	04.09.23
No.	Amendment	Date

Project
ATV REDEVELOPMENT
222 Waldron Road & 138 Campbell Hill Road, Chester Hill


Drawn
ELEVATIONS - OVERALL - SHEET 1

CENTURION GROUP
YOUR TRUSTED ADVISOR


Abel Tasman Village
A Culture of Care

boffa robertson group
architecture, health and aged care planning, project management
Suite 7, Level 1 Epica, 9 Railway Street
Chastwood NSW 2067
AUSTRALIA
Tel. (02) 9406 7000
Fax. (02) 9406 7099
Email: brgroup@brgr.net


Date	March 2022	Job No.	
Scale	1 : 250 @ A1	Drawing	
Drawn	RS	2108/A1DA14	
Amendment	E		

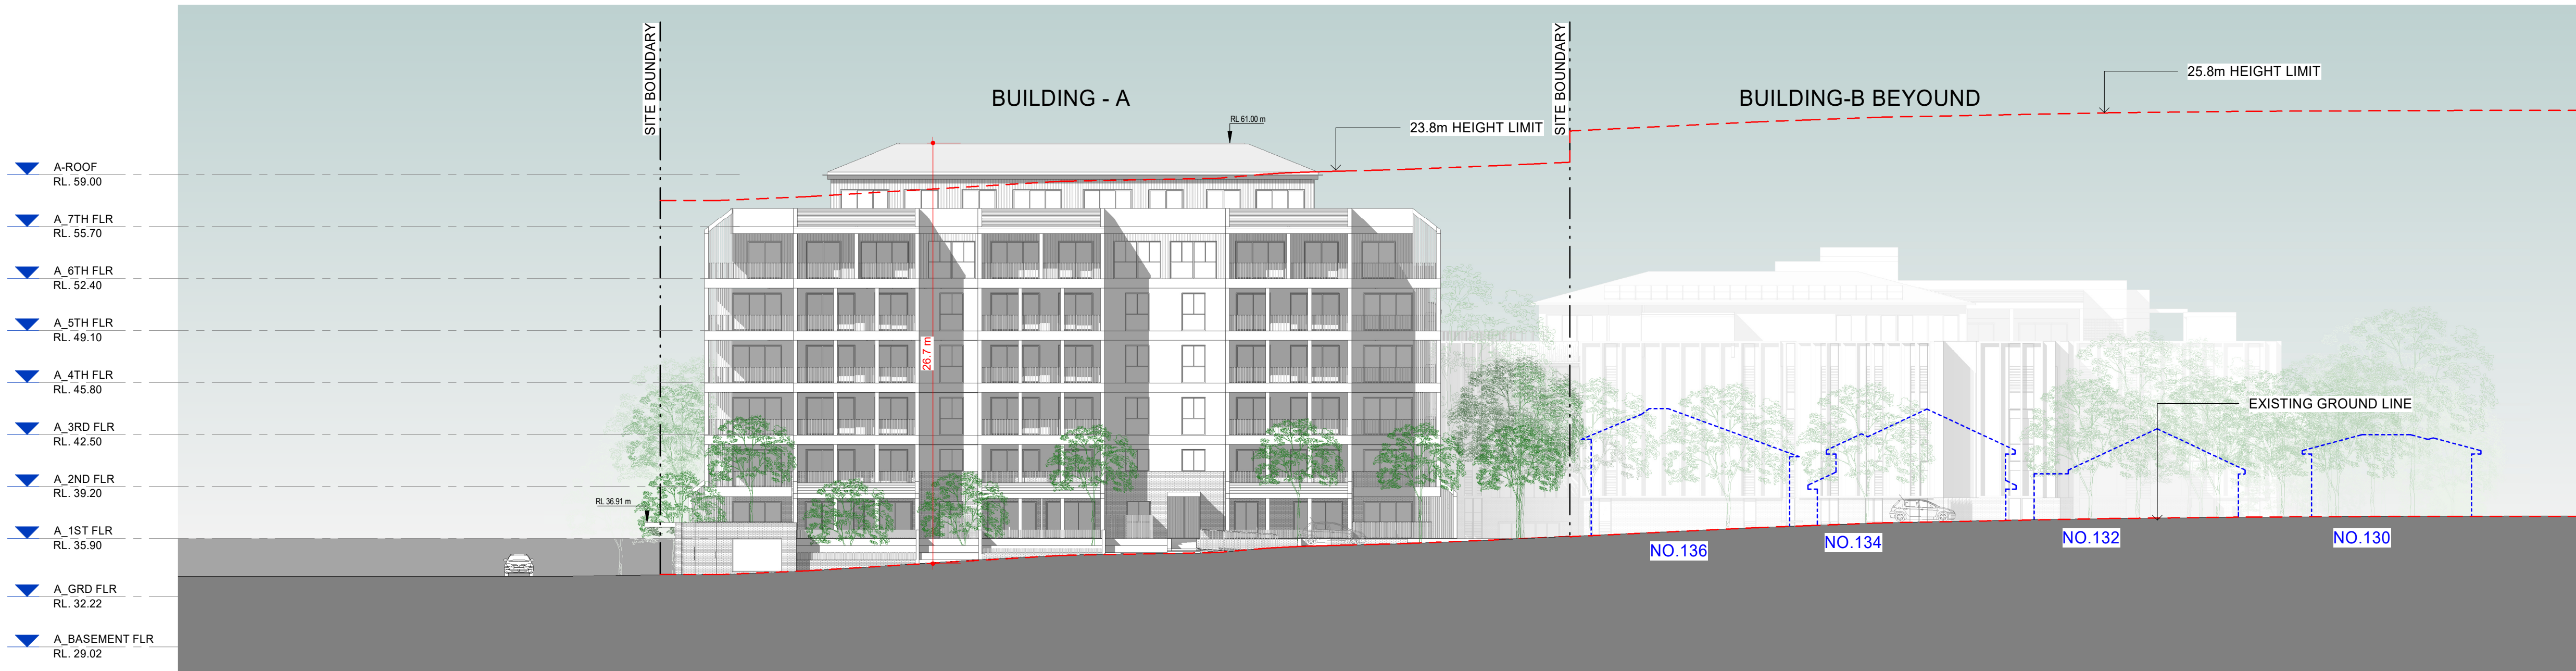

1 ELEVATION-EAST _ S3
1 : 250

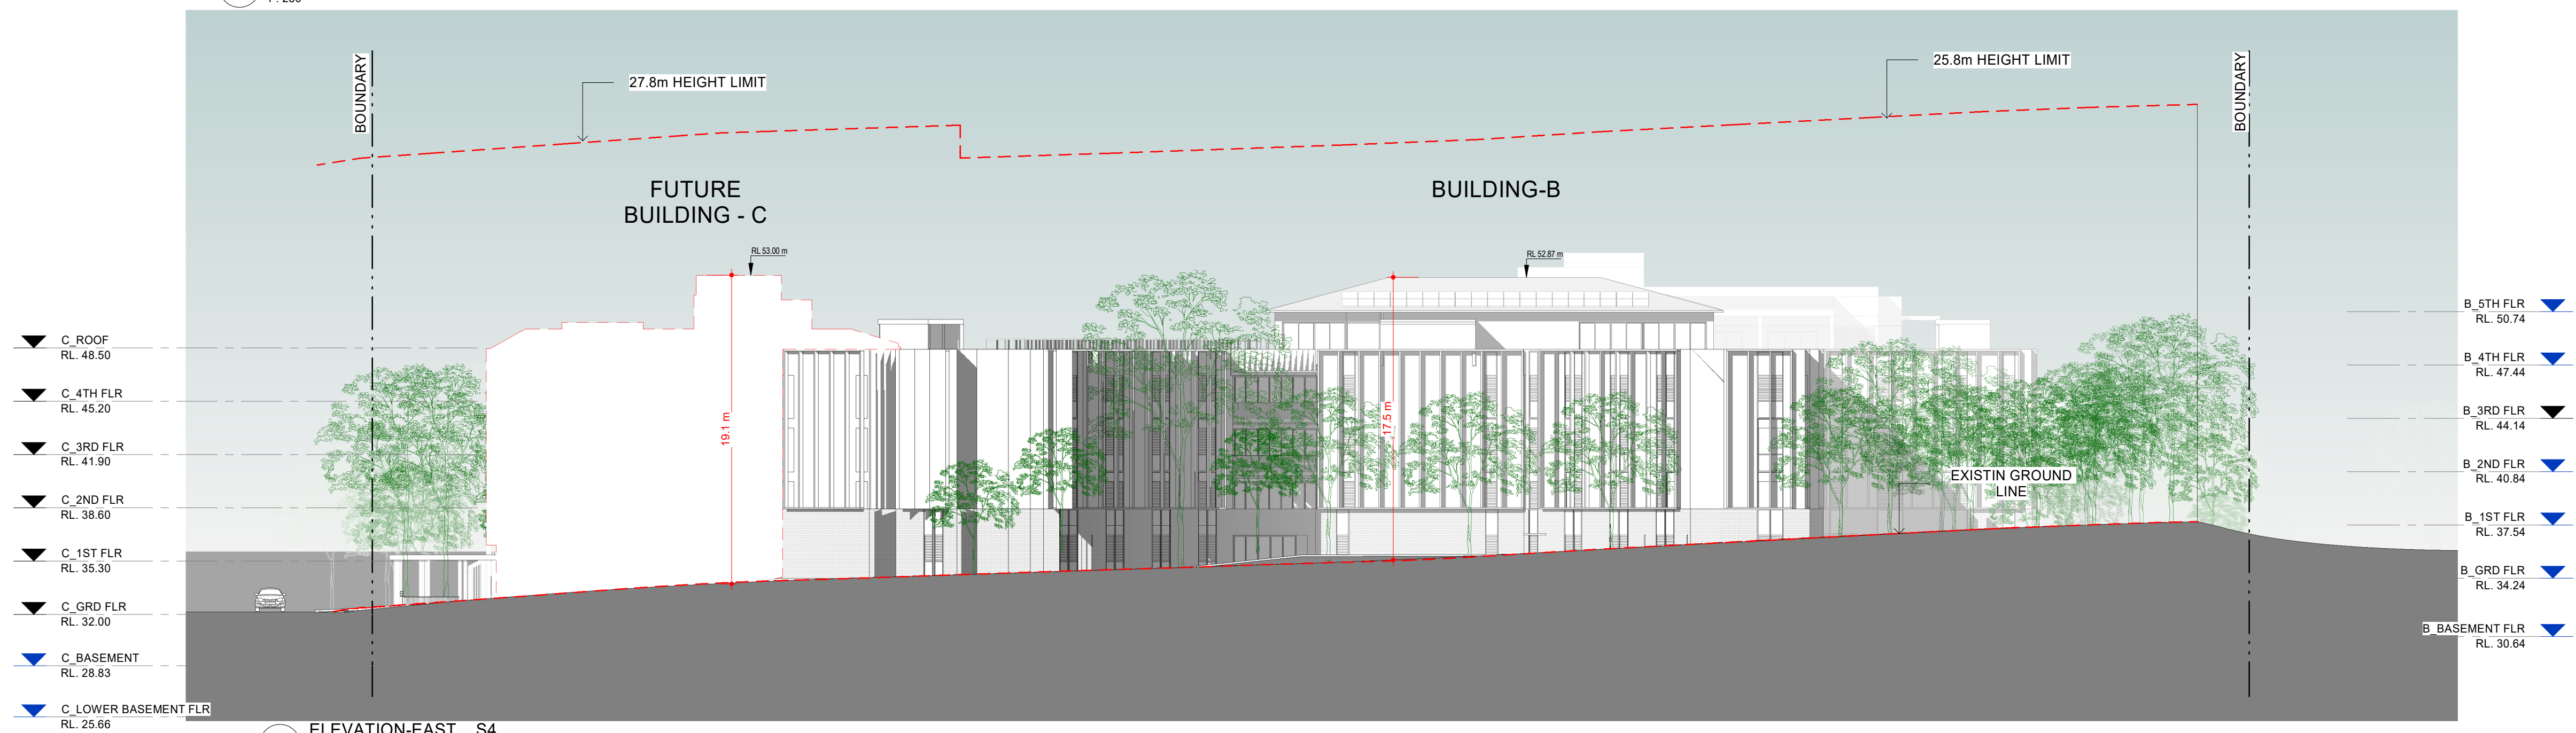


2 ELEVATION-EAST _ S4
1 : 250

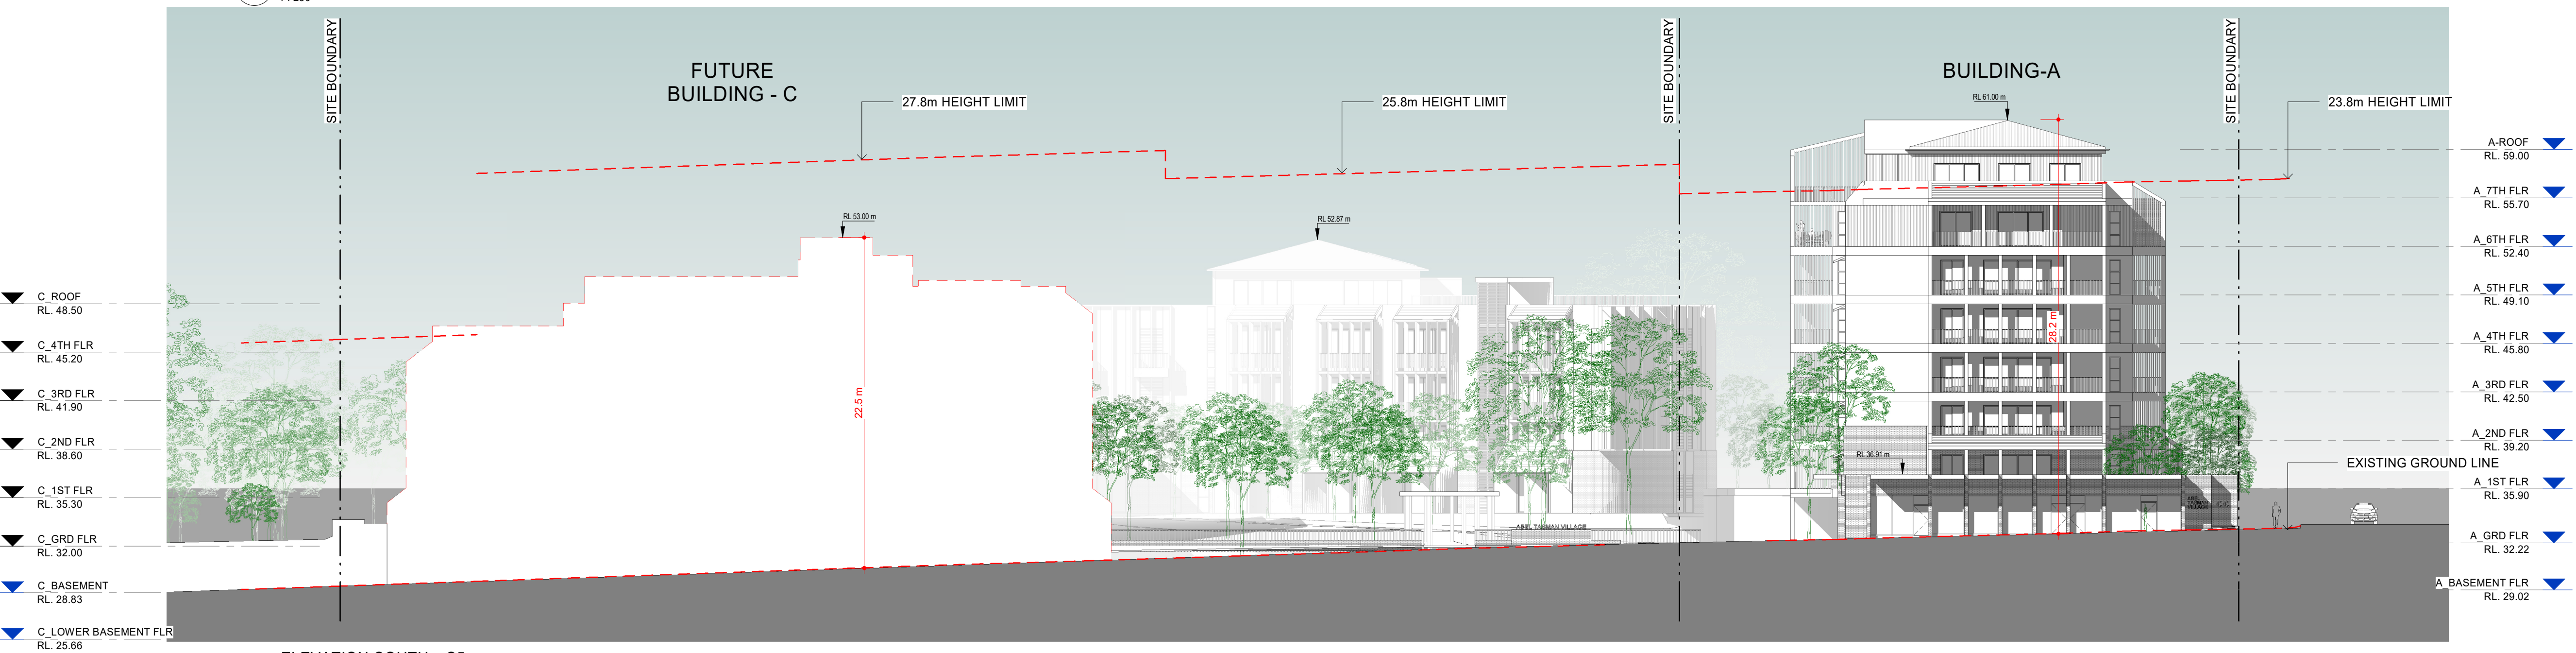

3 ELEVATION-SOUTH _ S5
1 : 250

© This document, information and design concepts shown in it are copyright to Boffa Robertson Group. Any inconsistencies between drawn information and

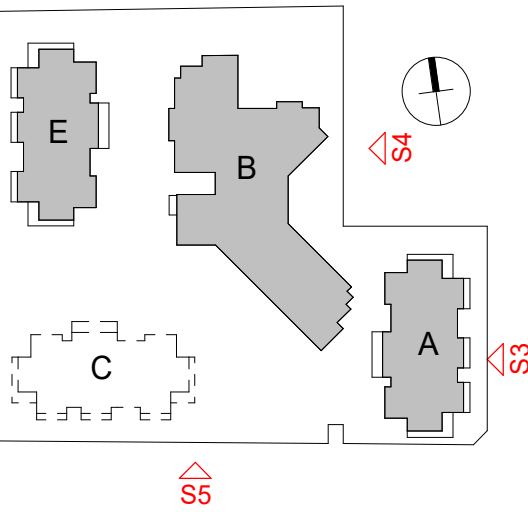

0m 1 2 4 0 15
S C A L E :
1:250

F	Response to Submissions	13.03.26
E	Properties No 130, 132, 134 & 136 in front of Building B shown estimated height with blue dotted line	16.03.26
D	Floor Levels added	28.02.25
C	DA Issue	09.02.24
B	Preliminary Issue	04.09.23
No.	Amendment	Date

Project
ATV REDEVELOPMENT
222 Waldron Road & 138 Campbell Hill Road, Chester Hill





Drawn
ELEVATIONS - OVERALL - SHEET 2

CENTURIUM GROUP
YOUR TRUSTED ADVISOR

Abel Tasman Village
A Culture of Care

boffa robertson group
architecture, health and aged care planning, project management
Suite 7, Level 1 Epica, 9 Railway Street
Chatswood NSW 2067
AUSTRALIA
Tel: (02) 9406 7000
Fax: (02) 9406 7099
Email: brgroup@brg.net

Date	March 2022	Job No.	Drawing
Scale	1 : 250 @ A1	Drawn	RS
Amendment	F	2108/A1DA15	

 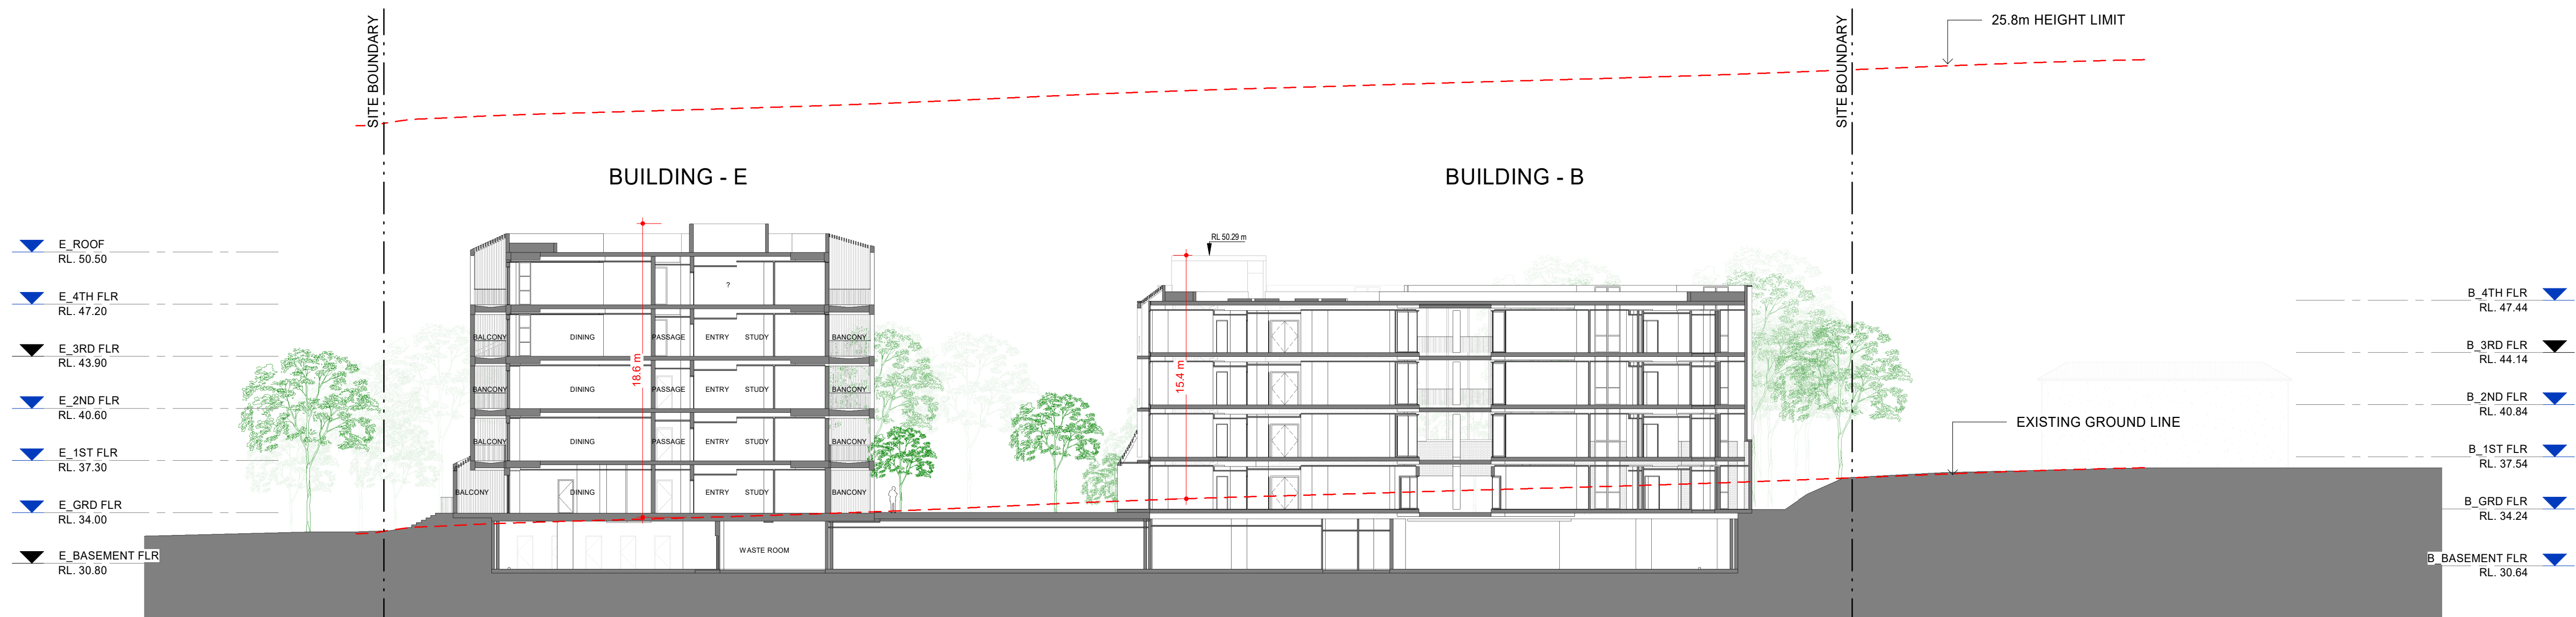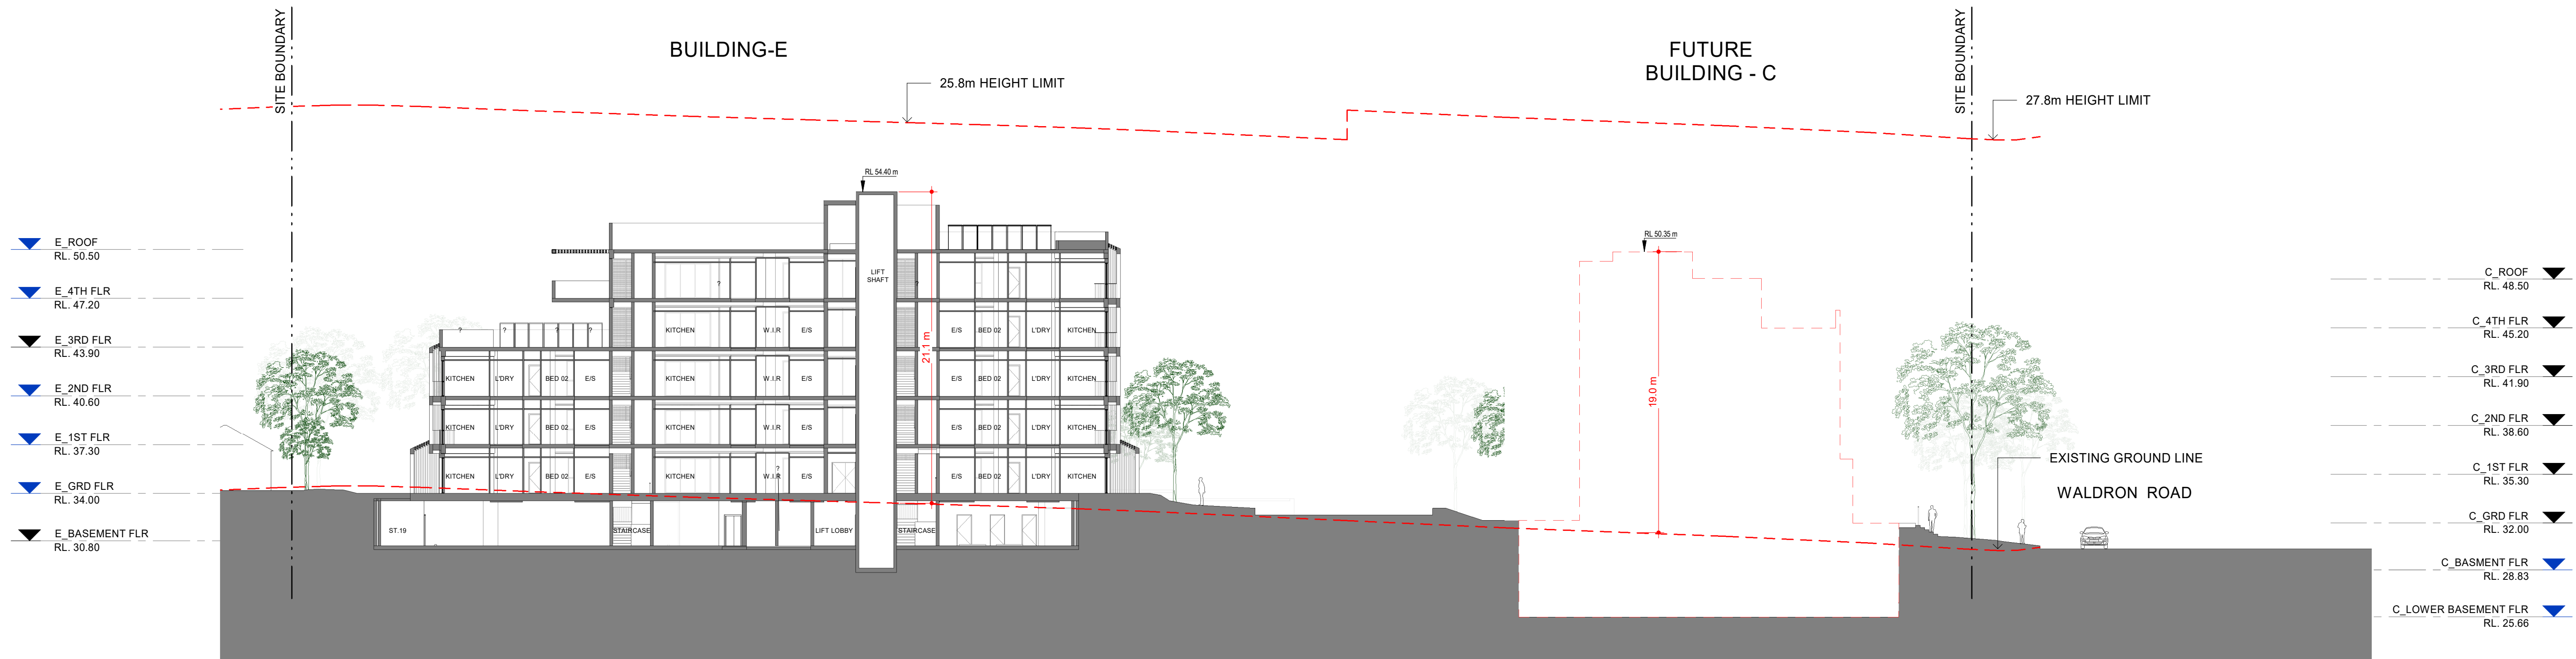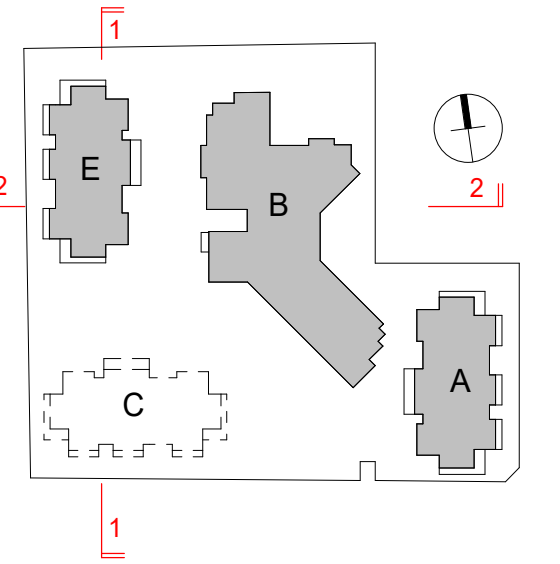

E	Response to Submissions	13.03.26
D	DA Issue	17.06.24
C	DA Issue	09.02.24
B	Preliminary Issue	04.09.23
No.	Amendment	Date

Project
ATV REDEVELOPMENT
222 Waldron Road & 138 Campbell Hill Road, Chester Hill




Drawn
SECTIONS - OVERALL - SHEET 1

CENTURION GROUP
YOUR TRUSTED ADVISOR


Abel Tasman Village
A Culture of Care

boffa robertson group
architecture, health and aged care planning, project management
br
rqg
Suite 7, Level 1 Epica, 9 Railway Street
Chatswood NSW 2067
AUSTRALIA
Tel. (02) 9406 7000
Fax. (02) 9406 7099
Email: brgroup@brg.net

Date	March 2022	Job No.	
Scale	1 : 250 @ A1	Drawing	
Drawn	RS		2108/A1DA16
Amendment	E		

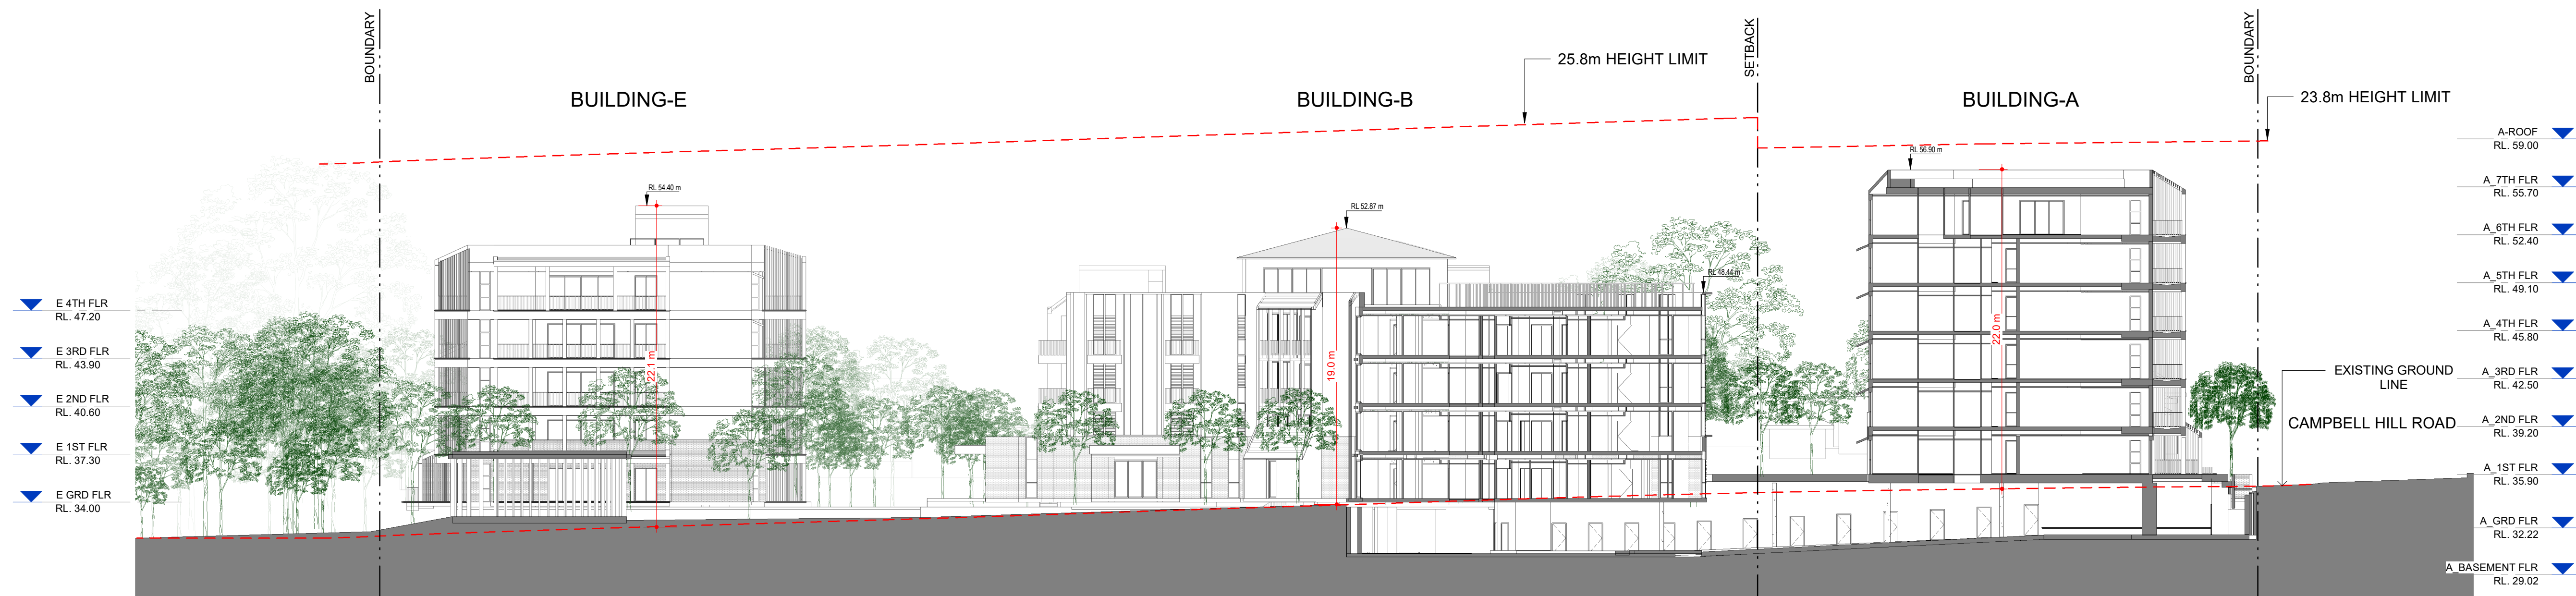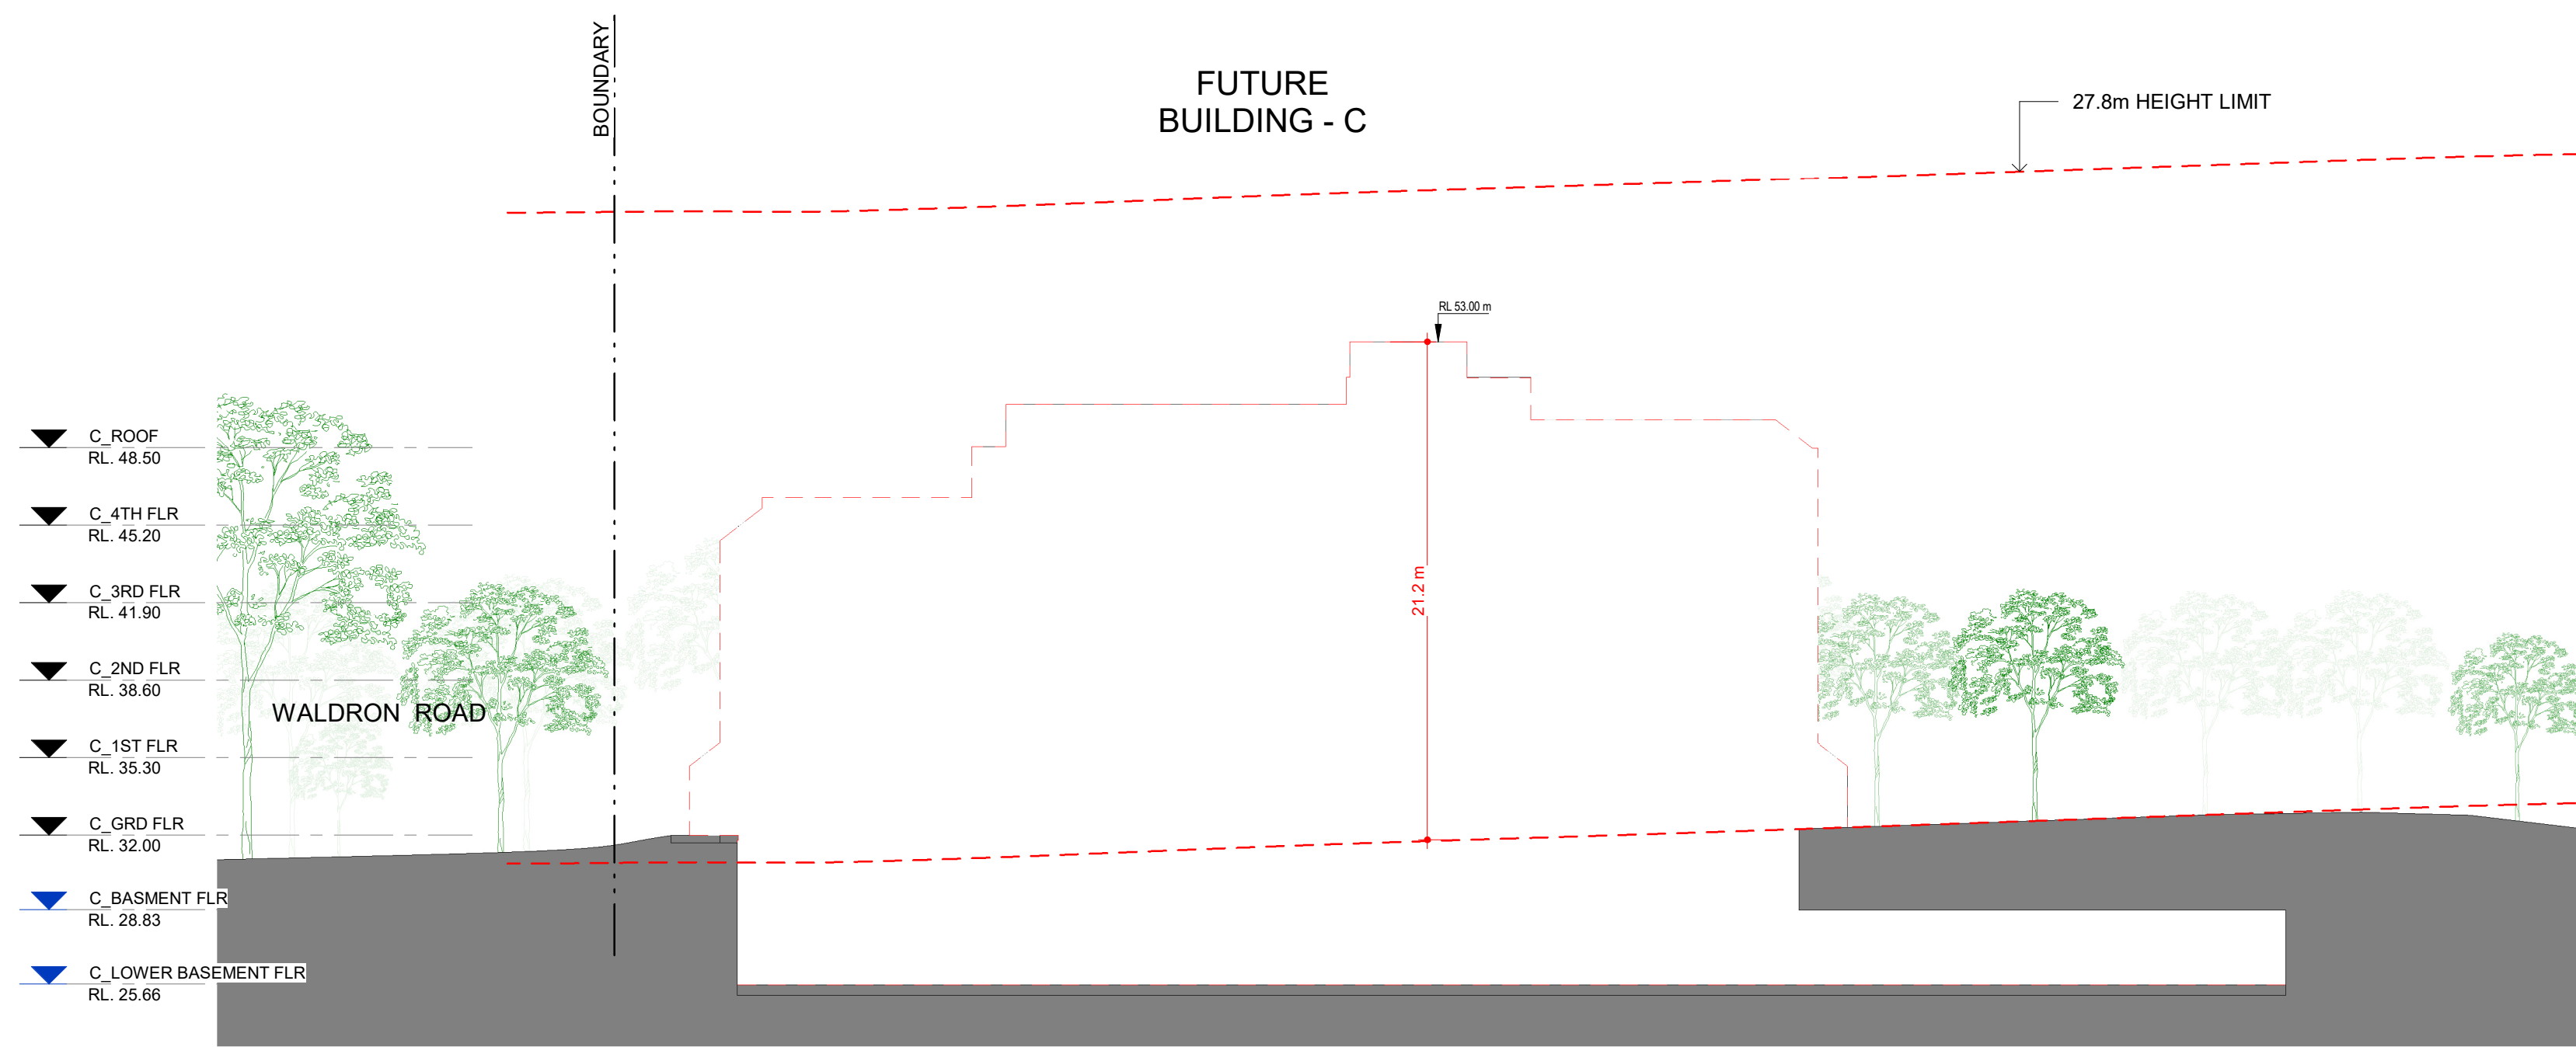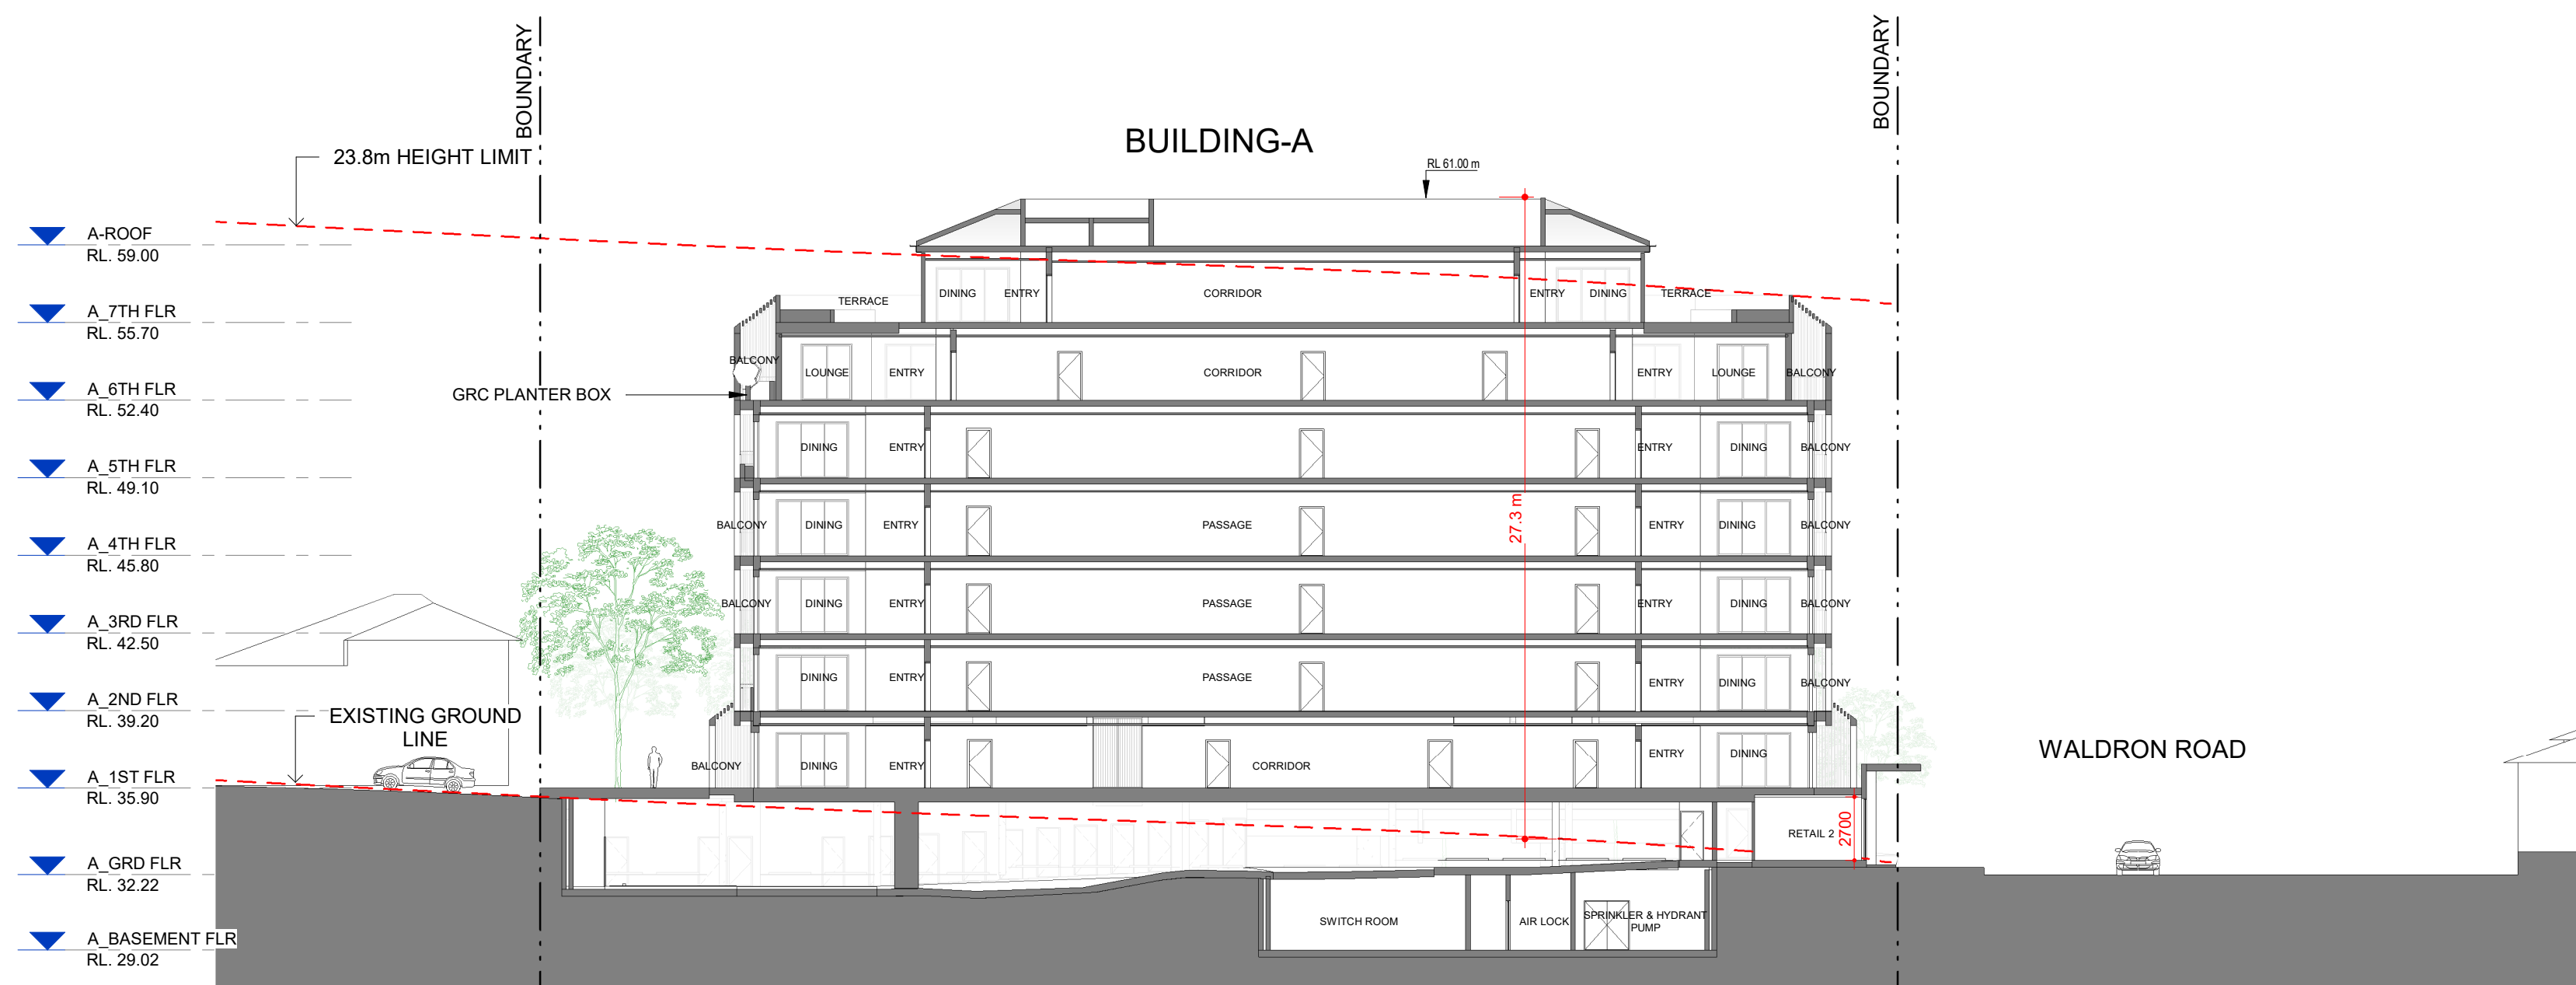

© This document, information and design concepts shown in it are copyright to Boffa Robertson Group. Any inconsistencies between drawn information and current Codes and Standards are to be notified immediately.

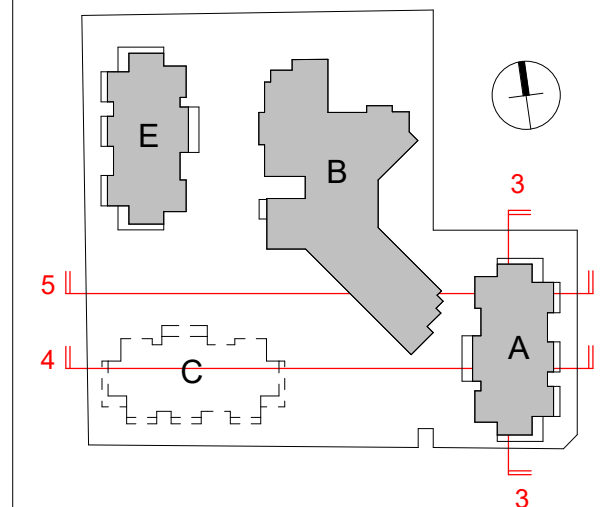

0m 1 2 4 10 15m
SCALE: 1:250

E	Response to Submissions	13.03.26
D	Floor Levels added	28.02.25
C	DA Issue	09.02.24
B	Preliminary Issue	04.09.23
No.	Amendment	Date

Project
ATV REDEVELOPMENT
222 Waldron Road & 138 Campbell Hill Road, Chester Hill


Drawing
SECTIONS - OVERALL - SHEET 2

CENTURIUM GROUP
YOUR TRUSTED ADVISOR




Abel Tasman Village
A Culture of Care

boffa robertson group
architecture, health and aged care planning, project management
Suite 7, Level 1 Epica, 9 Railway Street
Chastwood NSW 2067
AUSTRALIA
Tel: (02) 9406 7000
Fax: (02) 9406 7099
Email: brgroup@brg.net

Date	March 2022	Job No.	Drawing
Scale	1 : 250 @ A1		
Drawn	RS		2108/A1DA17
Amendment	E		

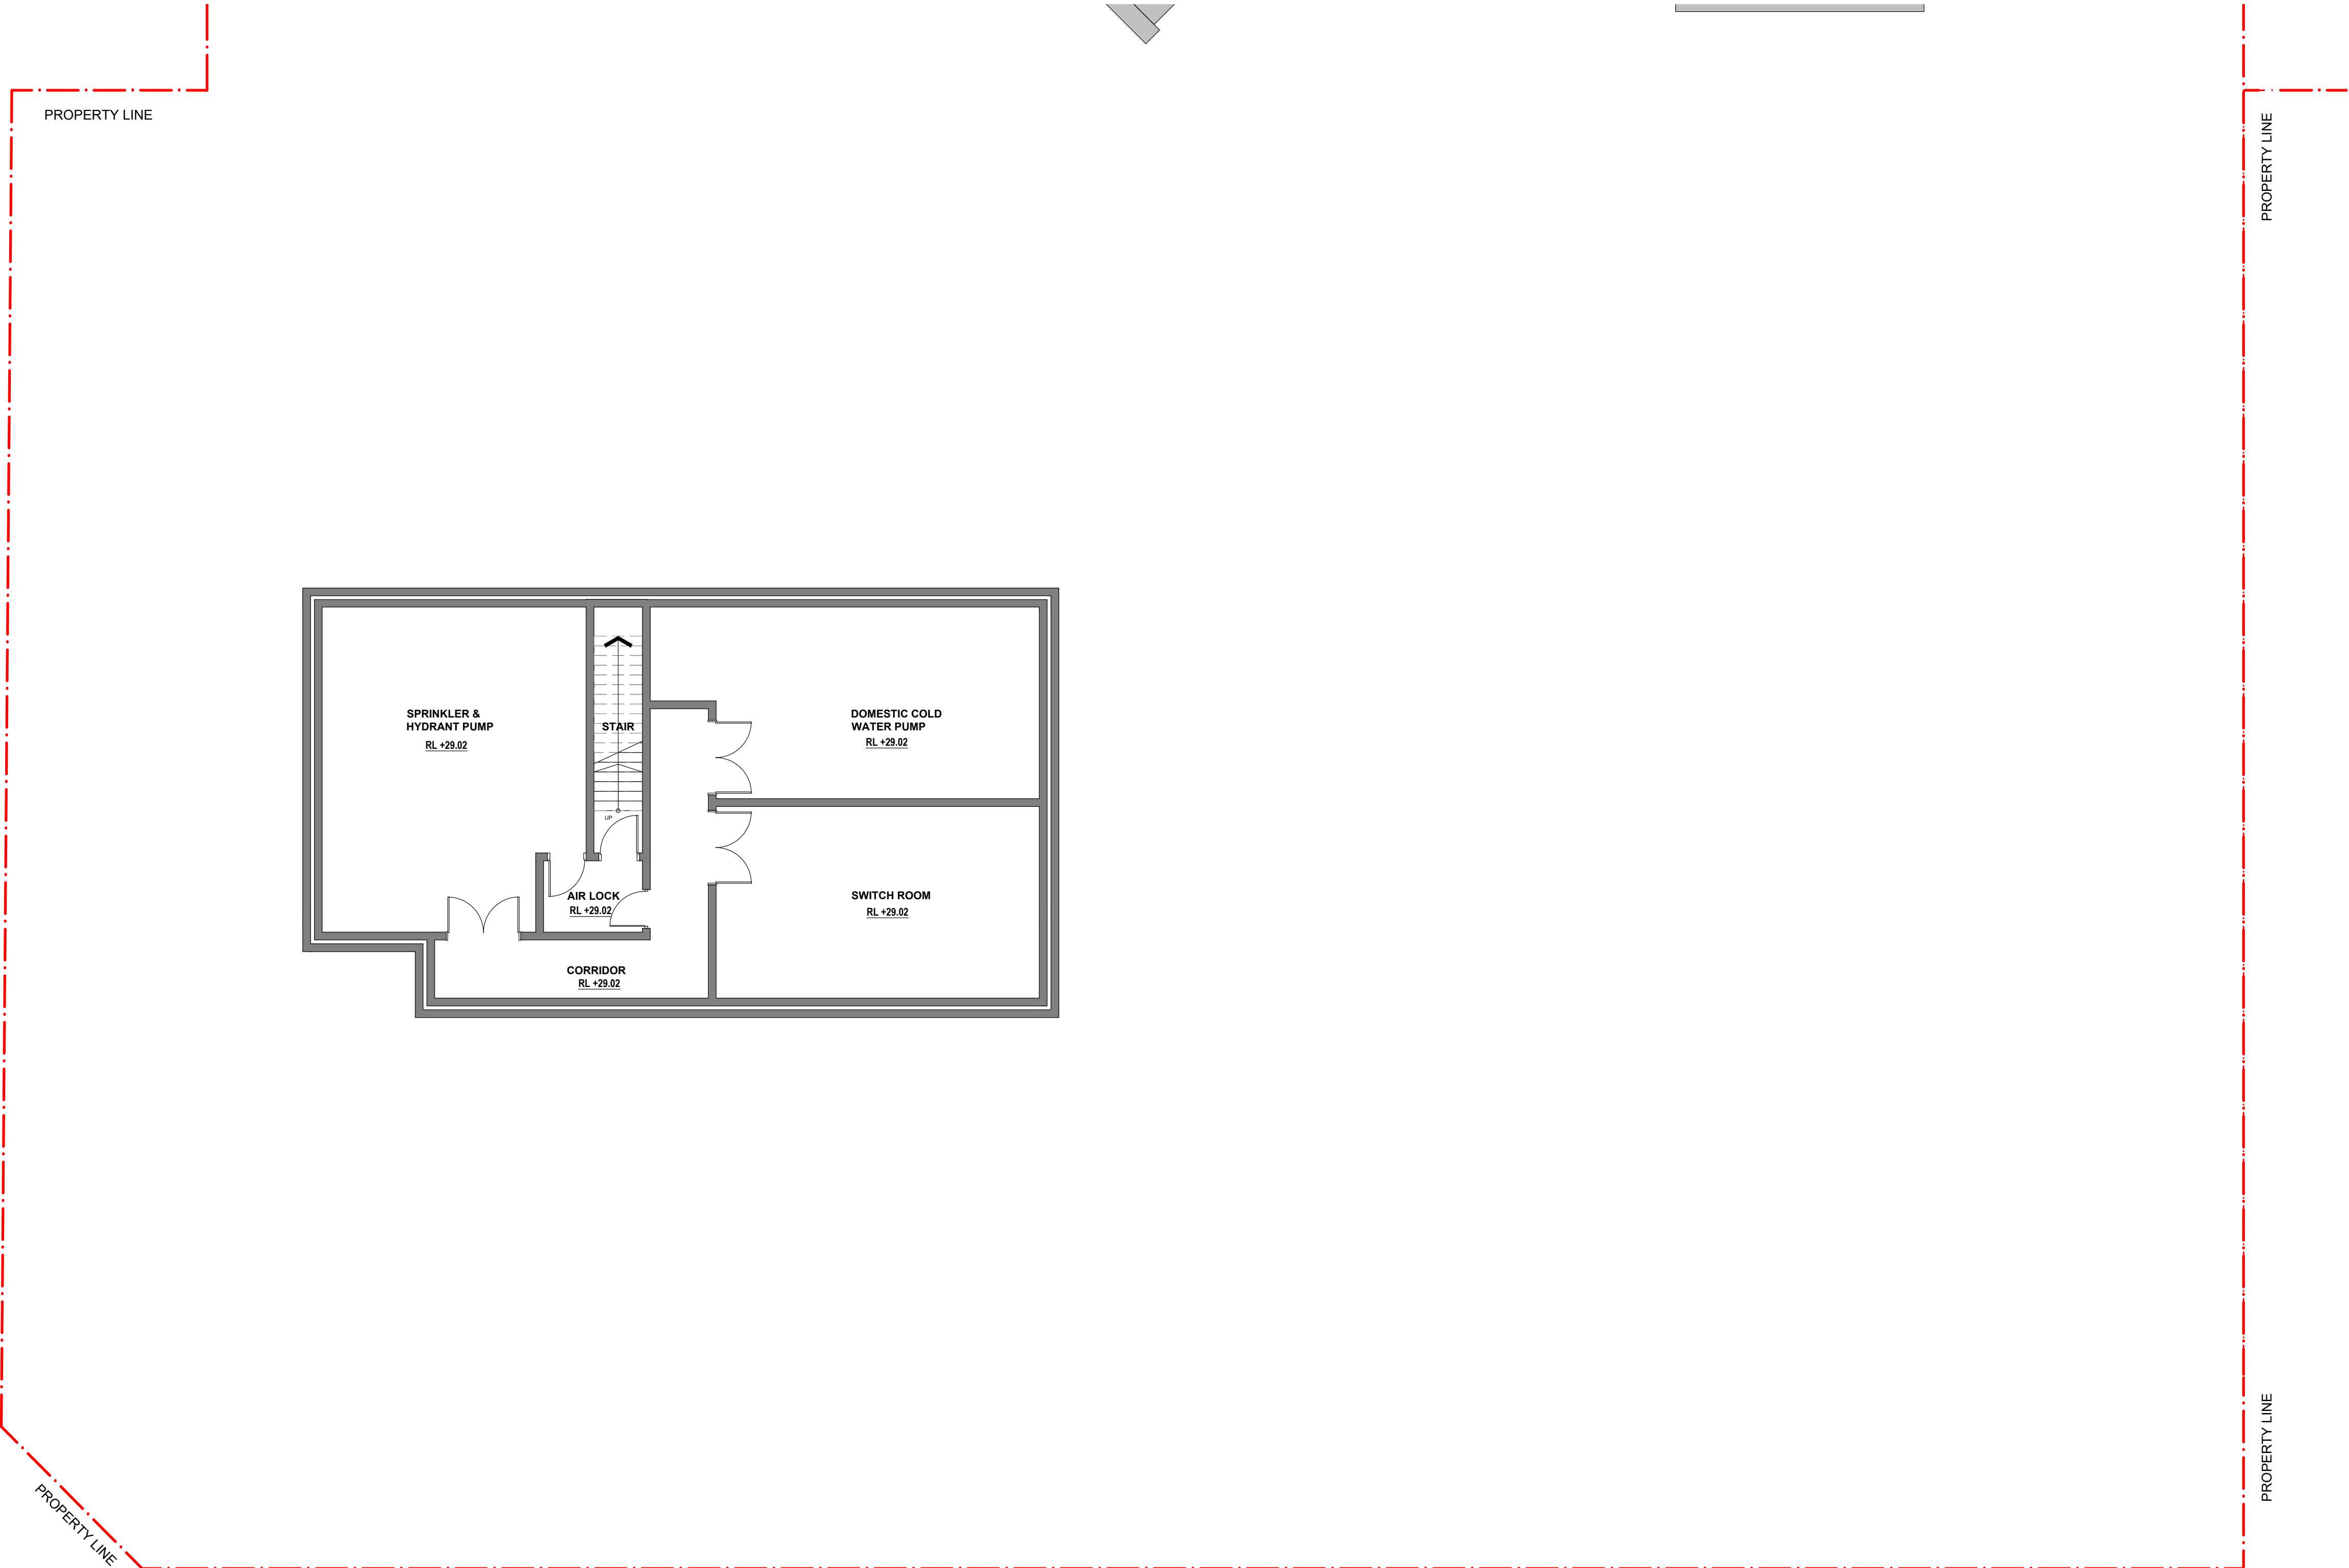

© This document, information and design concepts shown in it are copyright to Boffa Robertson Group. Any inconsistencies between drawn information and current Codes and Standards are to be notified immediately.

 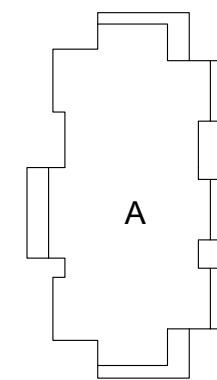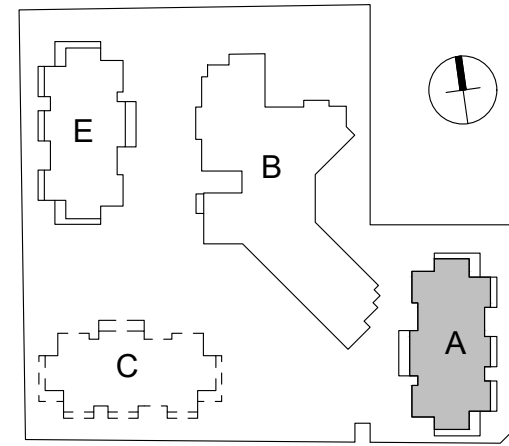


D	DA Issue	17.10.24
C	DA Issue	09.02.24
B	Preliminary Issue	04.09.23
No.	Amendment	Date


Project
ATV REDEVELOPMENT
222 Waldron Road & 138 Campbell Hill Road, Chester Hill

Drawing
BUILDING A
BASEMENT FLOOR PLAN




boffa robertson group
architecture, health and aged care planning, project management
 Suite 7, Level 1 Epicor, 9 Railway Street
Chateauwood NSW 2067
AUSTRALIA
Tel. (02) 9406 7000
Fax. (02) 9406 7099
Email: brgroup@brgr.net

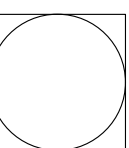	Date	March 2022	Job No.	: Drawing
	Scale	1 : 100 @ A1		
	Drawn	RS		2108/A1DA18
	Amendment	D		

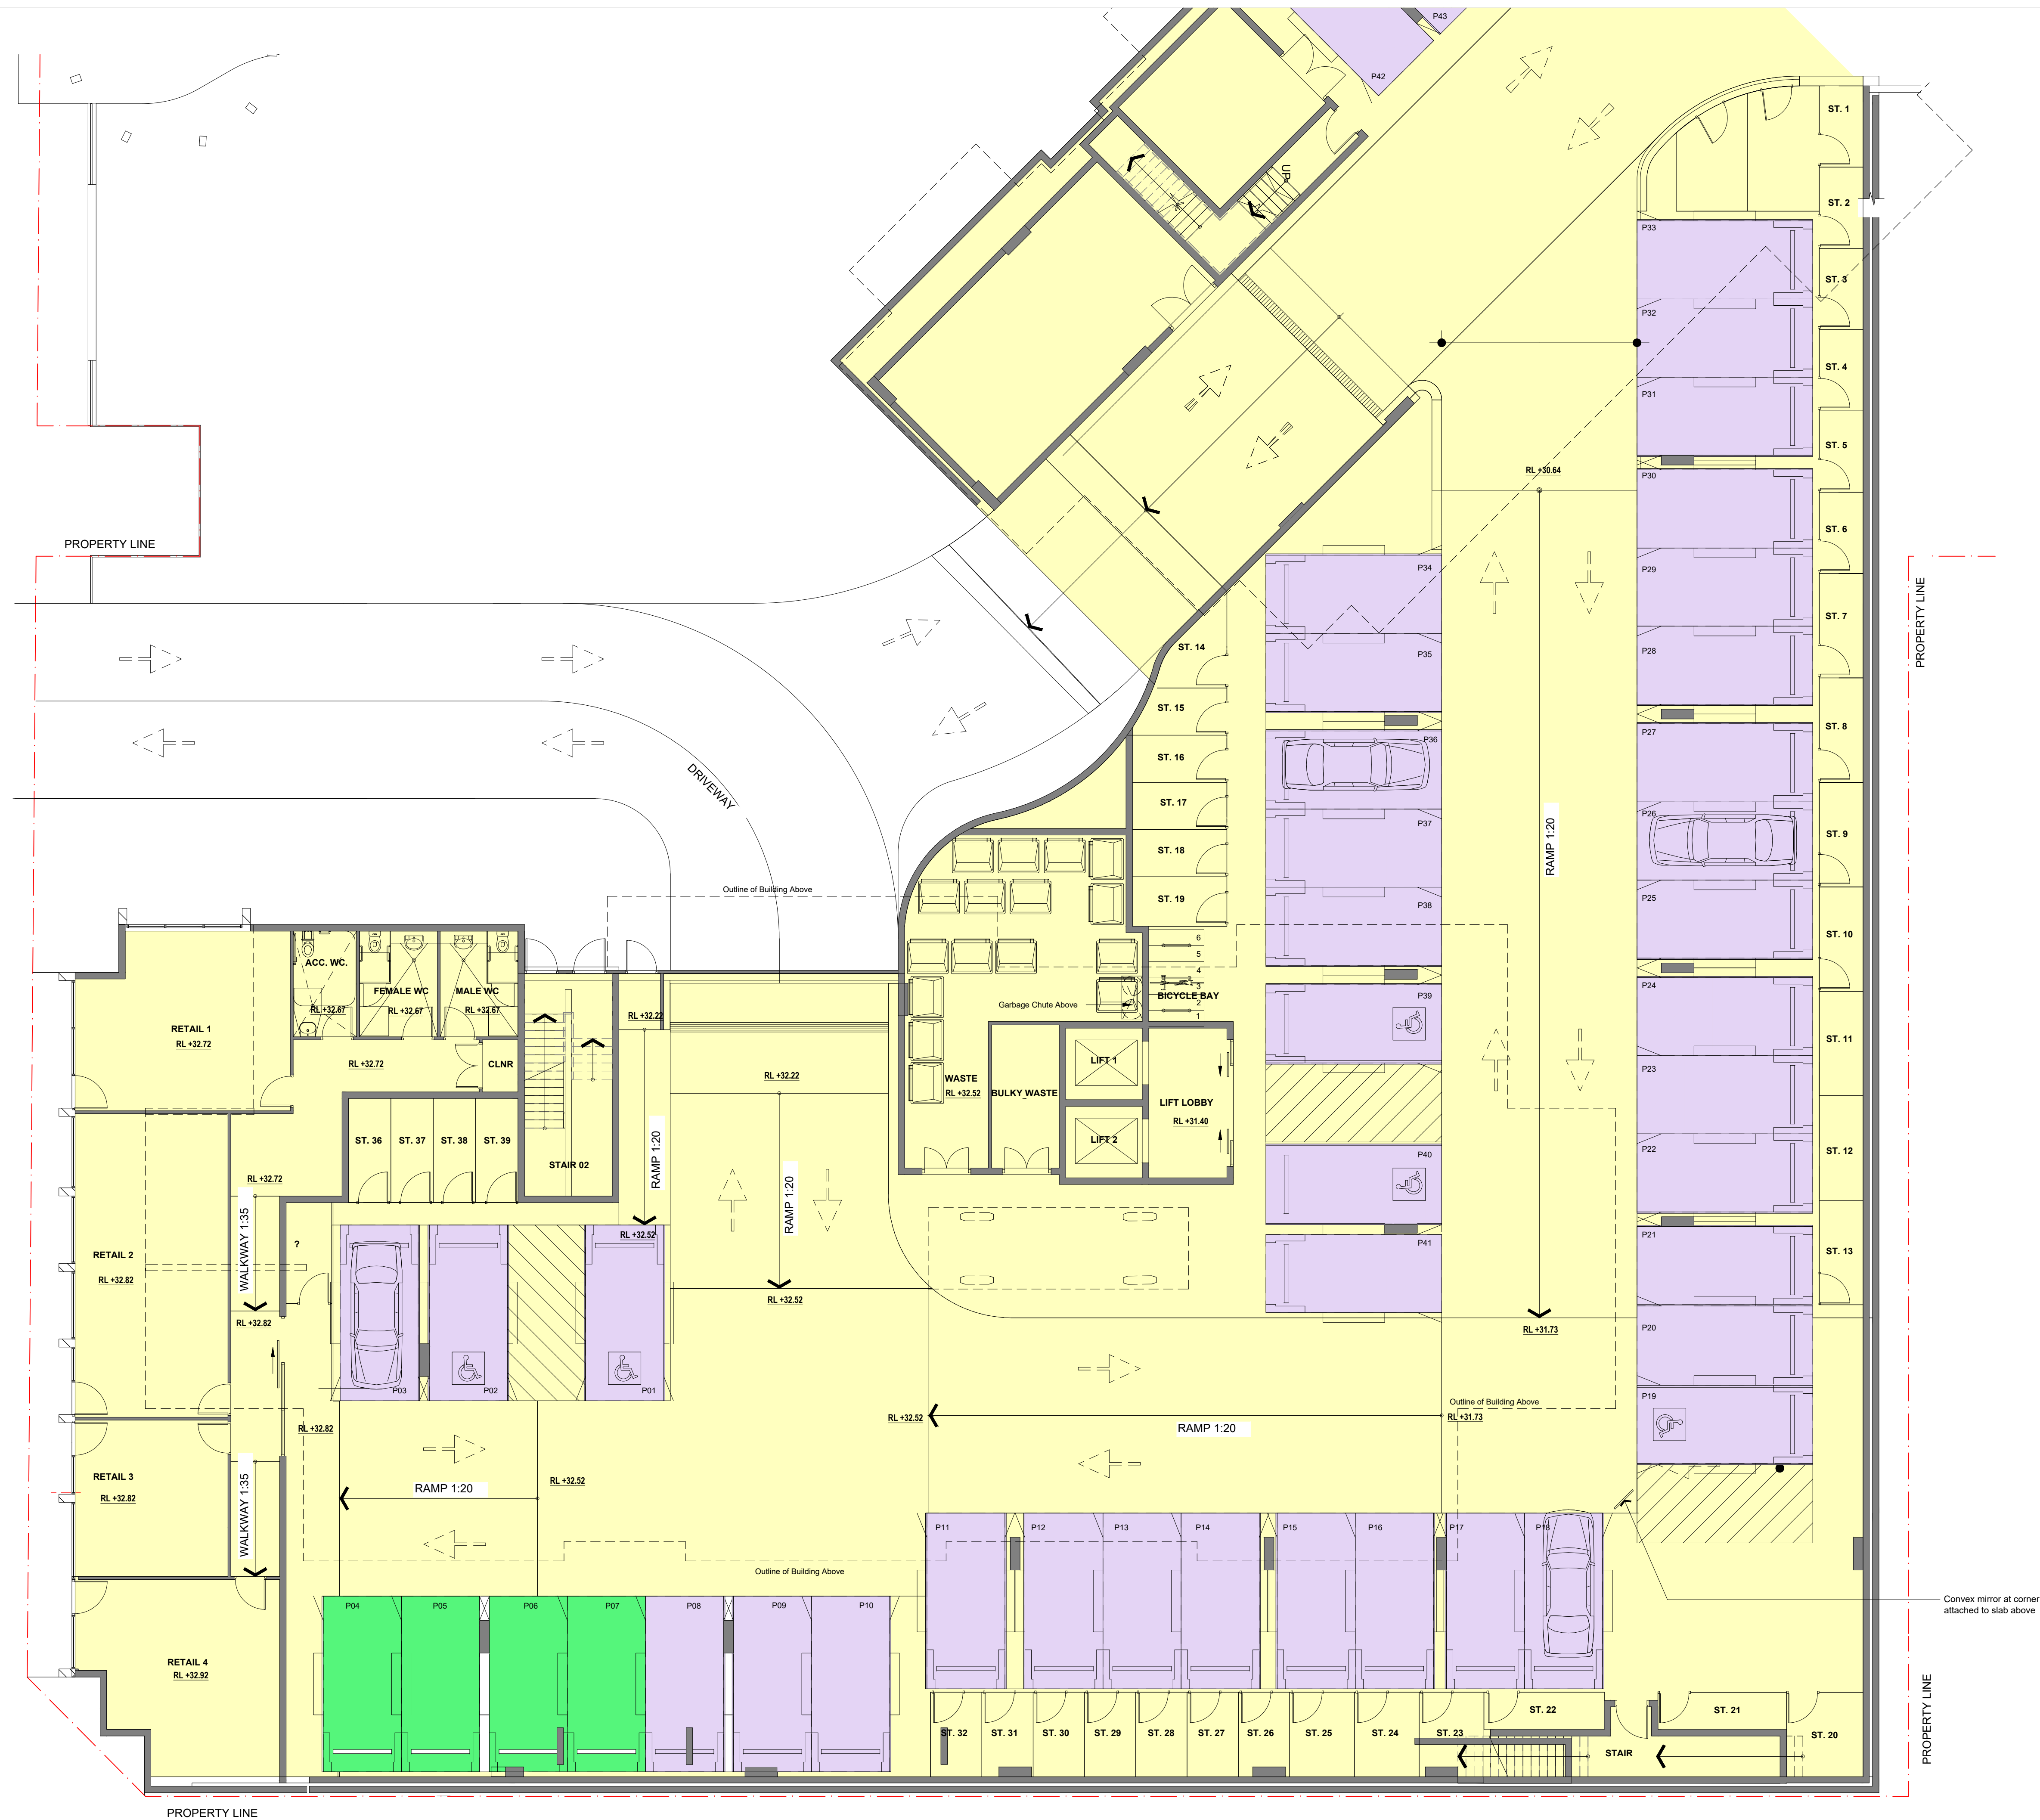

© This document, information and design concepts shown in it are copyright to Boffa Robertson Group. Any inconsistencies between drawn information and current Codes and Standards are to be notified immediately.

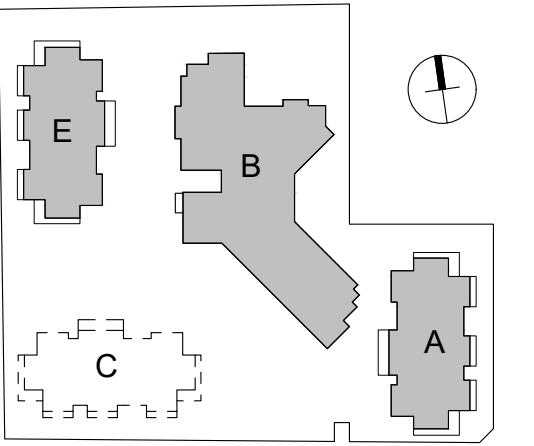

- LEGEND
- PARKING FOR BUILDING A - ILU
 - PARKING FOR BUILDING A - RETAIL
 - PARKING FOR BUILDING B & E
 - GROUND FLOOR BUILDING A
 - BASEMENT FLOOR BUILDING B & E

0m 1 2 5 7m
SCALE: 1:100

H	Response to submissions	13.03.26
G	Carpark for retail shown	11.11.25
F	Number of accessible carpark space added	14.08.25
E	DA Issue	17.10.24
D	DA Issue	24.06.24
C	DA Issue	09.02.24
B	Preliminary Issue	04.09.23
No.	Amendment	Date

Project
ATV REDEVELOPMENT
222 Waldron Road & 138 Campbell Hill Road, Chester Hill




Drawing
BUILDING A - GROUND FLOOR PLAN

CENTURION GROUP
YOUR TRUSTED ADVISOR

Abel Tasman Village
A Culture of Care

boffa robertson group
architecture, health and aged care planning, project management
Suite 7, Level 1 Epicra, 9 Railway Street
Cheshwood NSW 2067
AUSTRALIA
Tel: (02) 9406 7000
Fax: (02) 9406 7099
Email: info@brgroup.net

Date	March 2022	Job No.	Drawing
Scale	1:100 @ A1		
Drawn	RS		2108/A1DA19
Amendment	H		

 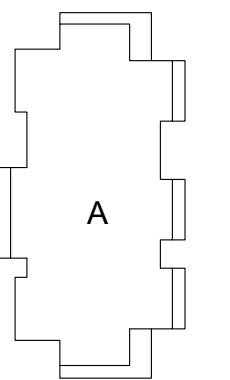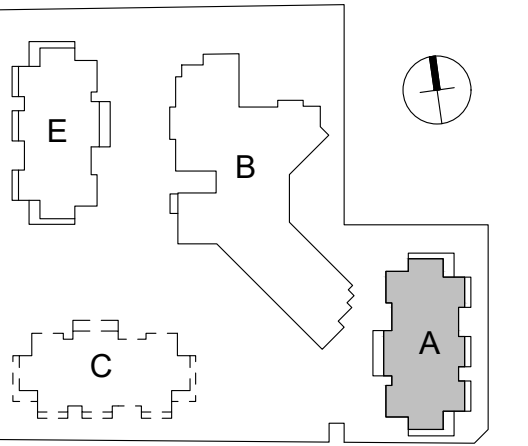

E	Response to submissions	13.03.26
D	DA Issue	17.10.24
C	DA Issue	09.02.24
B	Preliminary Issue	04.09.23
No.	Amendment	Date


Project
ATV REDEVELOPMENT
222 Waldron Road & 138 Campbell Hill Road, Chester Hill

Drawing
BUILDING A - 1ST FLOOR PLAN



boffa robertson group
architecture, health and aged care planning, project management
 Suite 7, Level 1 Epicor, 9 Railway Street
Cherrywood NSW 2067
AUSTRALIA
Tel: (02) 9406 7000
Fax: (02) 9406 7069
Email: brgroup@brgr.net

Date	March 2022	Job No.	: Drawing
Scale	1 : 100 @ A1		
Drawn	RS		2108/A1DA20
Amendment	E		

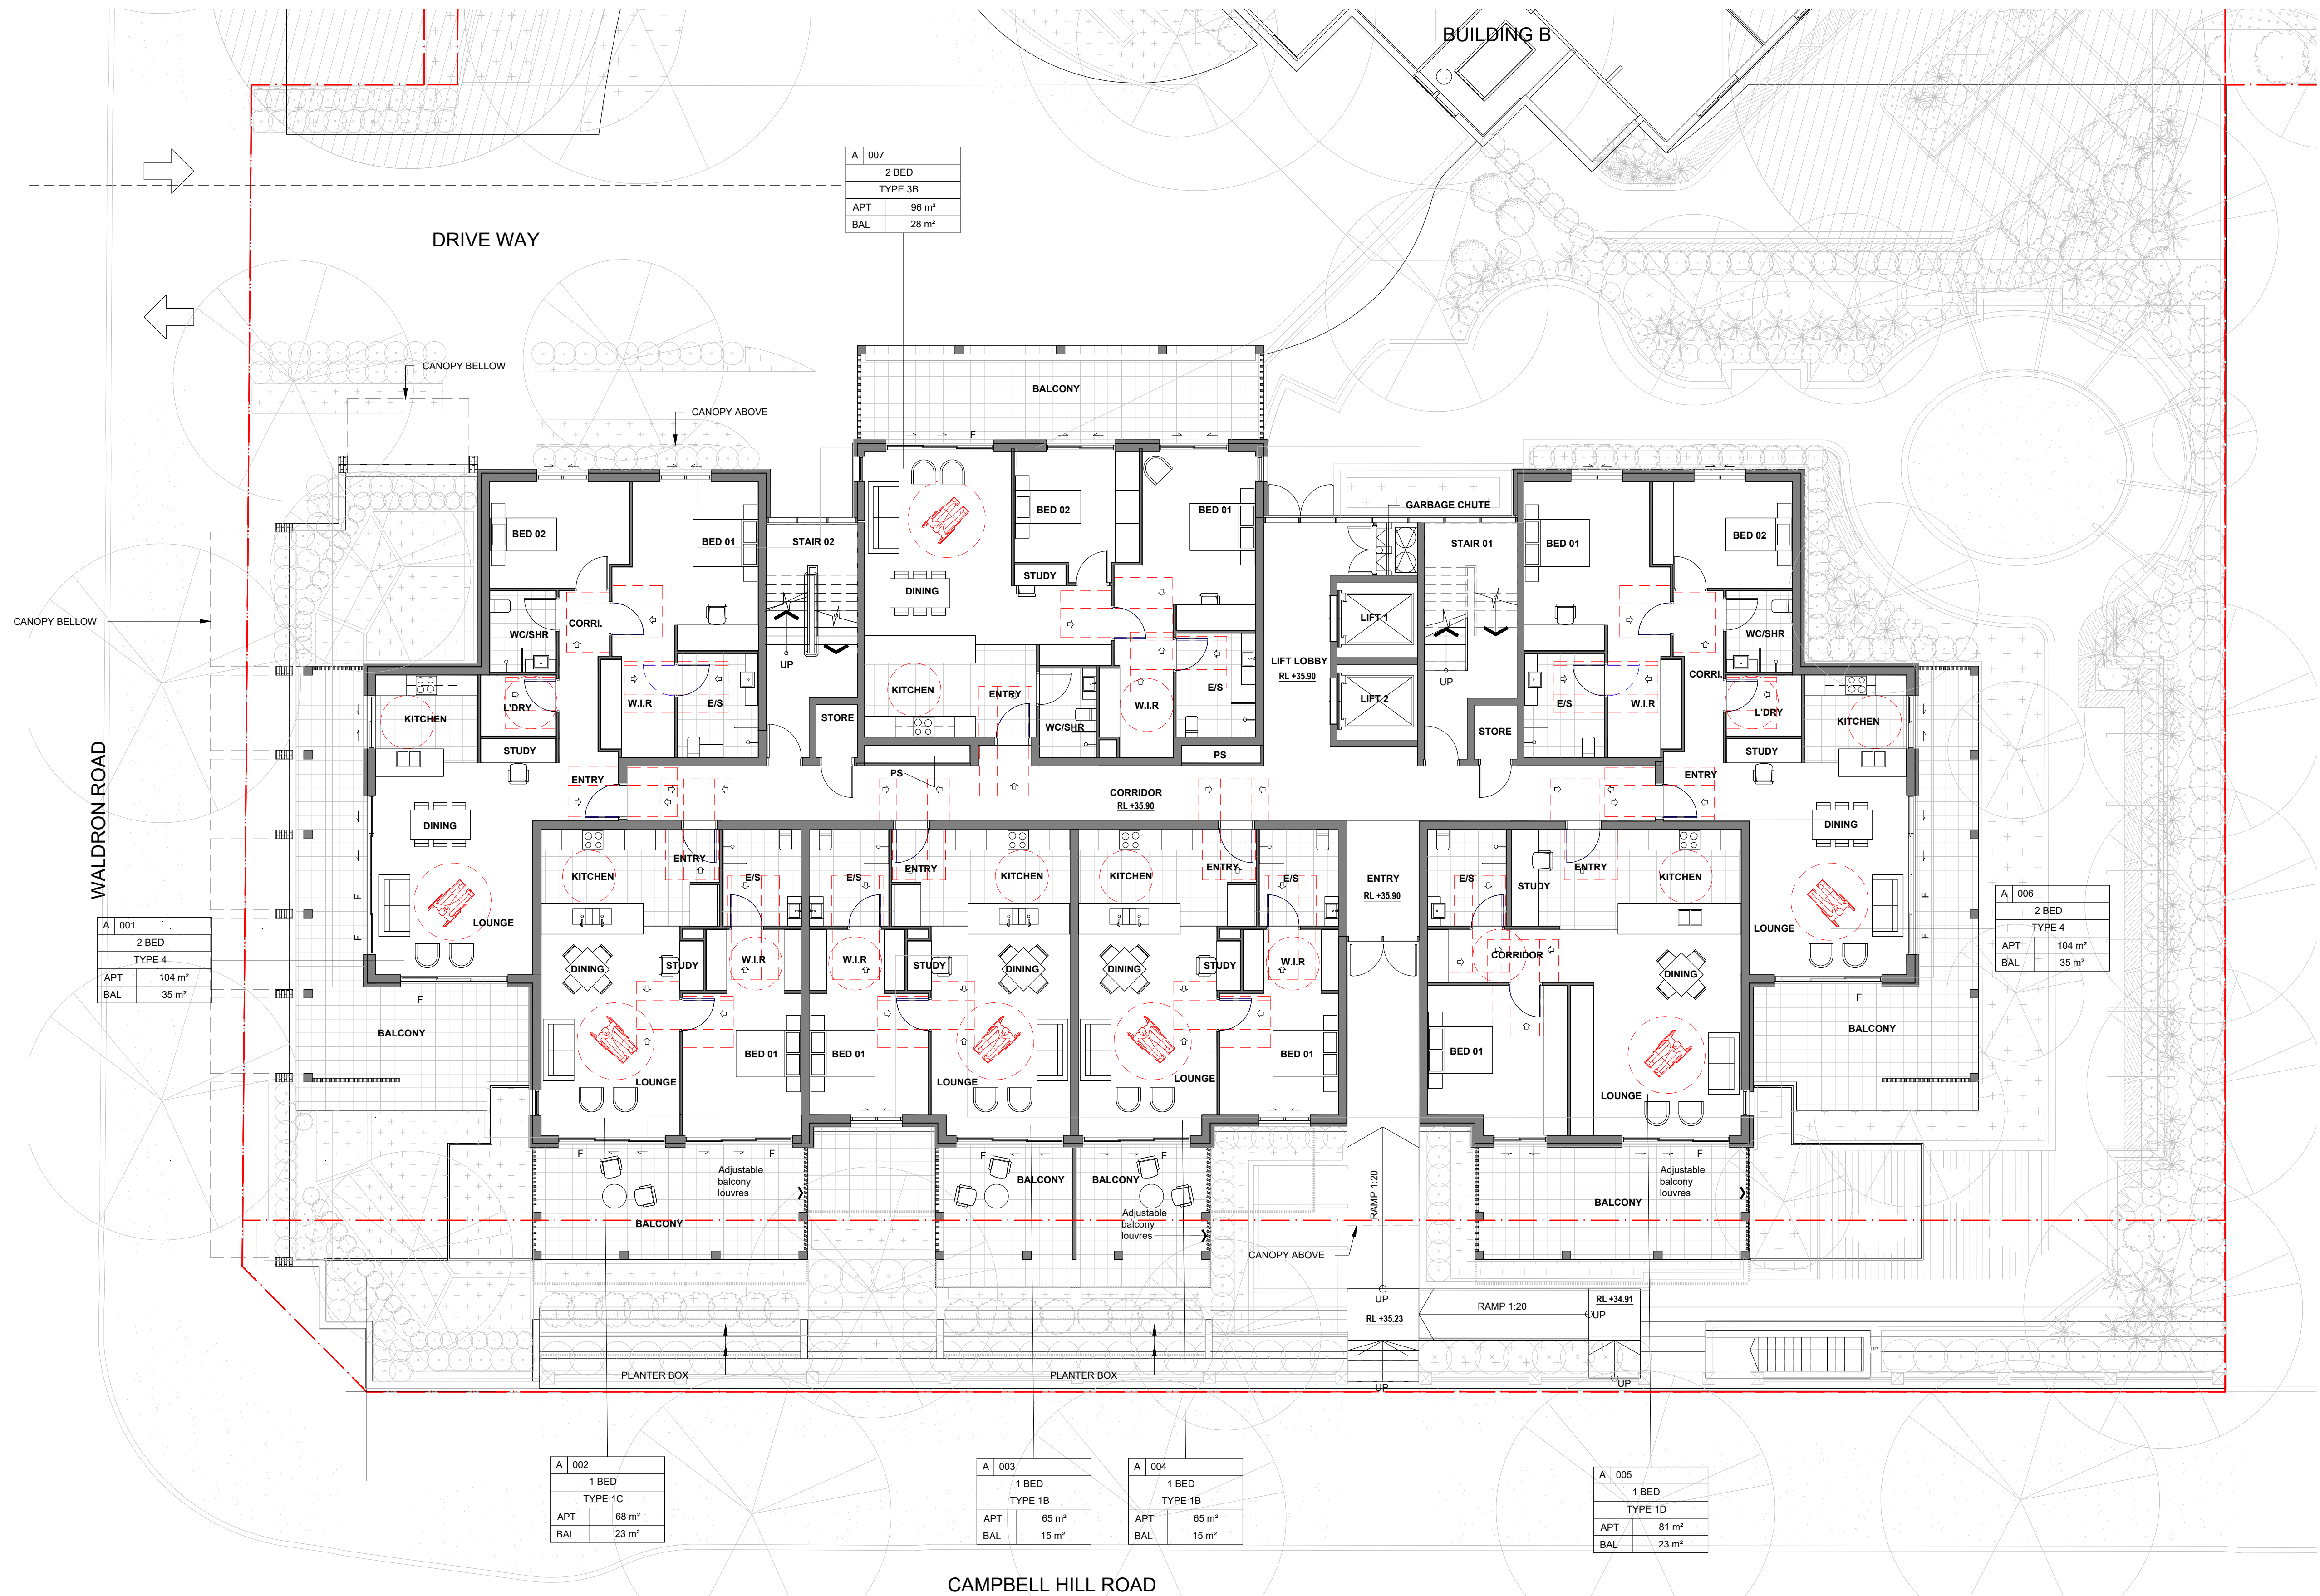

A 007	2 BED
	TYPE 3B
APT	96 m ²
BAL	28 m ²

A 001	2 BED
	TYPE 4
APT	104 m ²
BAL	35 m ²



A 006	2 BED
	TYPE 4
APT	104 m ²
BAL	35 m ²

A 002	1 BED
	TYPE 1C
APT	68 m ²
BAL	23 m ²

A 003	1 BED
	TYPE 1B
APT	65 m ²
BAL	15 m ²

A 004	1 BED
	TYPE 1B
APT	65 m ²
BAL	15 m ²

A 005	1 BED
	TYPE 1D
APT	81 m ²
BAL	23 m ²

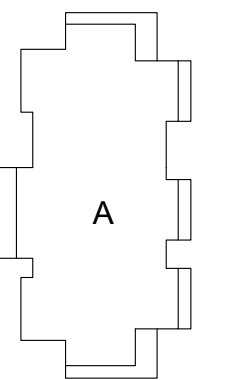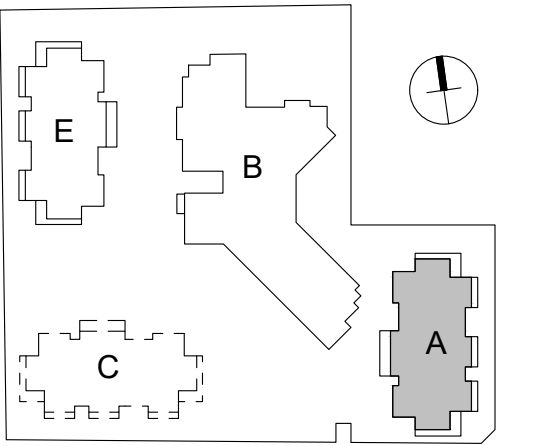

0m 1 2 5 7m
SCALE: 1:100

E	Response to submissions	13.03.26
D	DA Issue	17.10.24
C	DA Issue	09.02.24
B	Preliminary Issue	04.09.23
No.	Amendment	Date


Project
ATV REDEVELOPMENT
222 Waldron Road & 138 Campbell Hill Road, Chester Hill

Drawing
BUILDING A -
TYPICAL 2ND - 5TH FLOOR PLAN



boffa robertson group
architecture, health and aged care planning, project management
 Suite 7, Level 1 Epicor, 9 Railway Street
Chatswood NSW 2067
AUSTRALIA
Tel: (02) 9406 7000
Fax: (02) 9406 7099
Email: brgroup@brgr.net

Date	March 2022	Job No.	: Drawing
Scale	1 : 100 @ A1		
Drawn	RS		2108/A1DA21
Amendment	E		

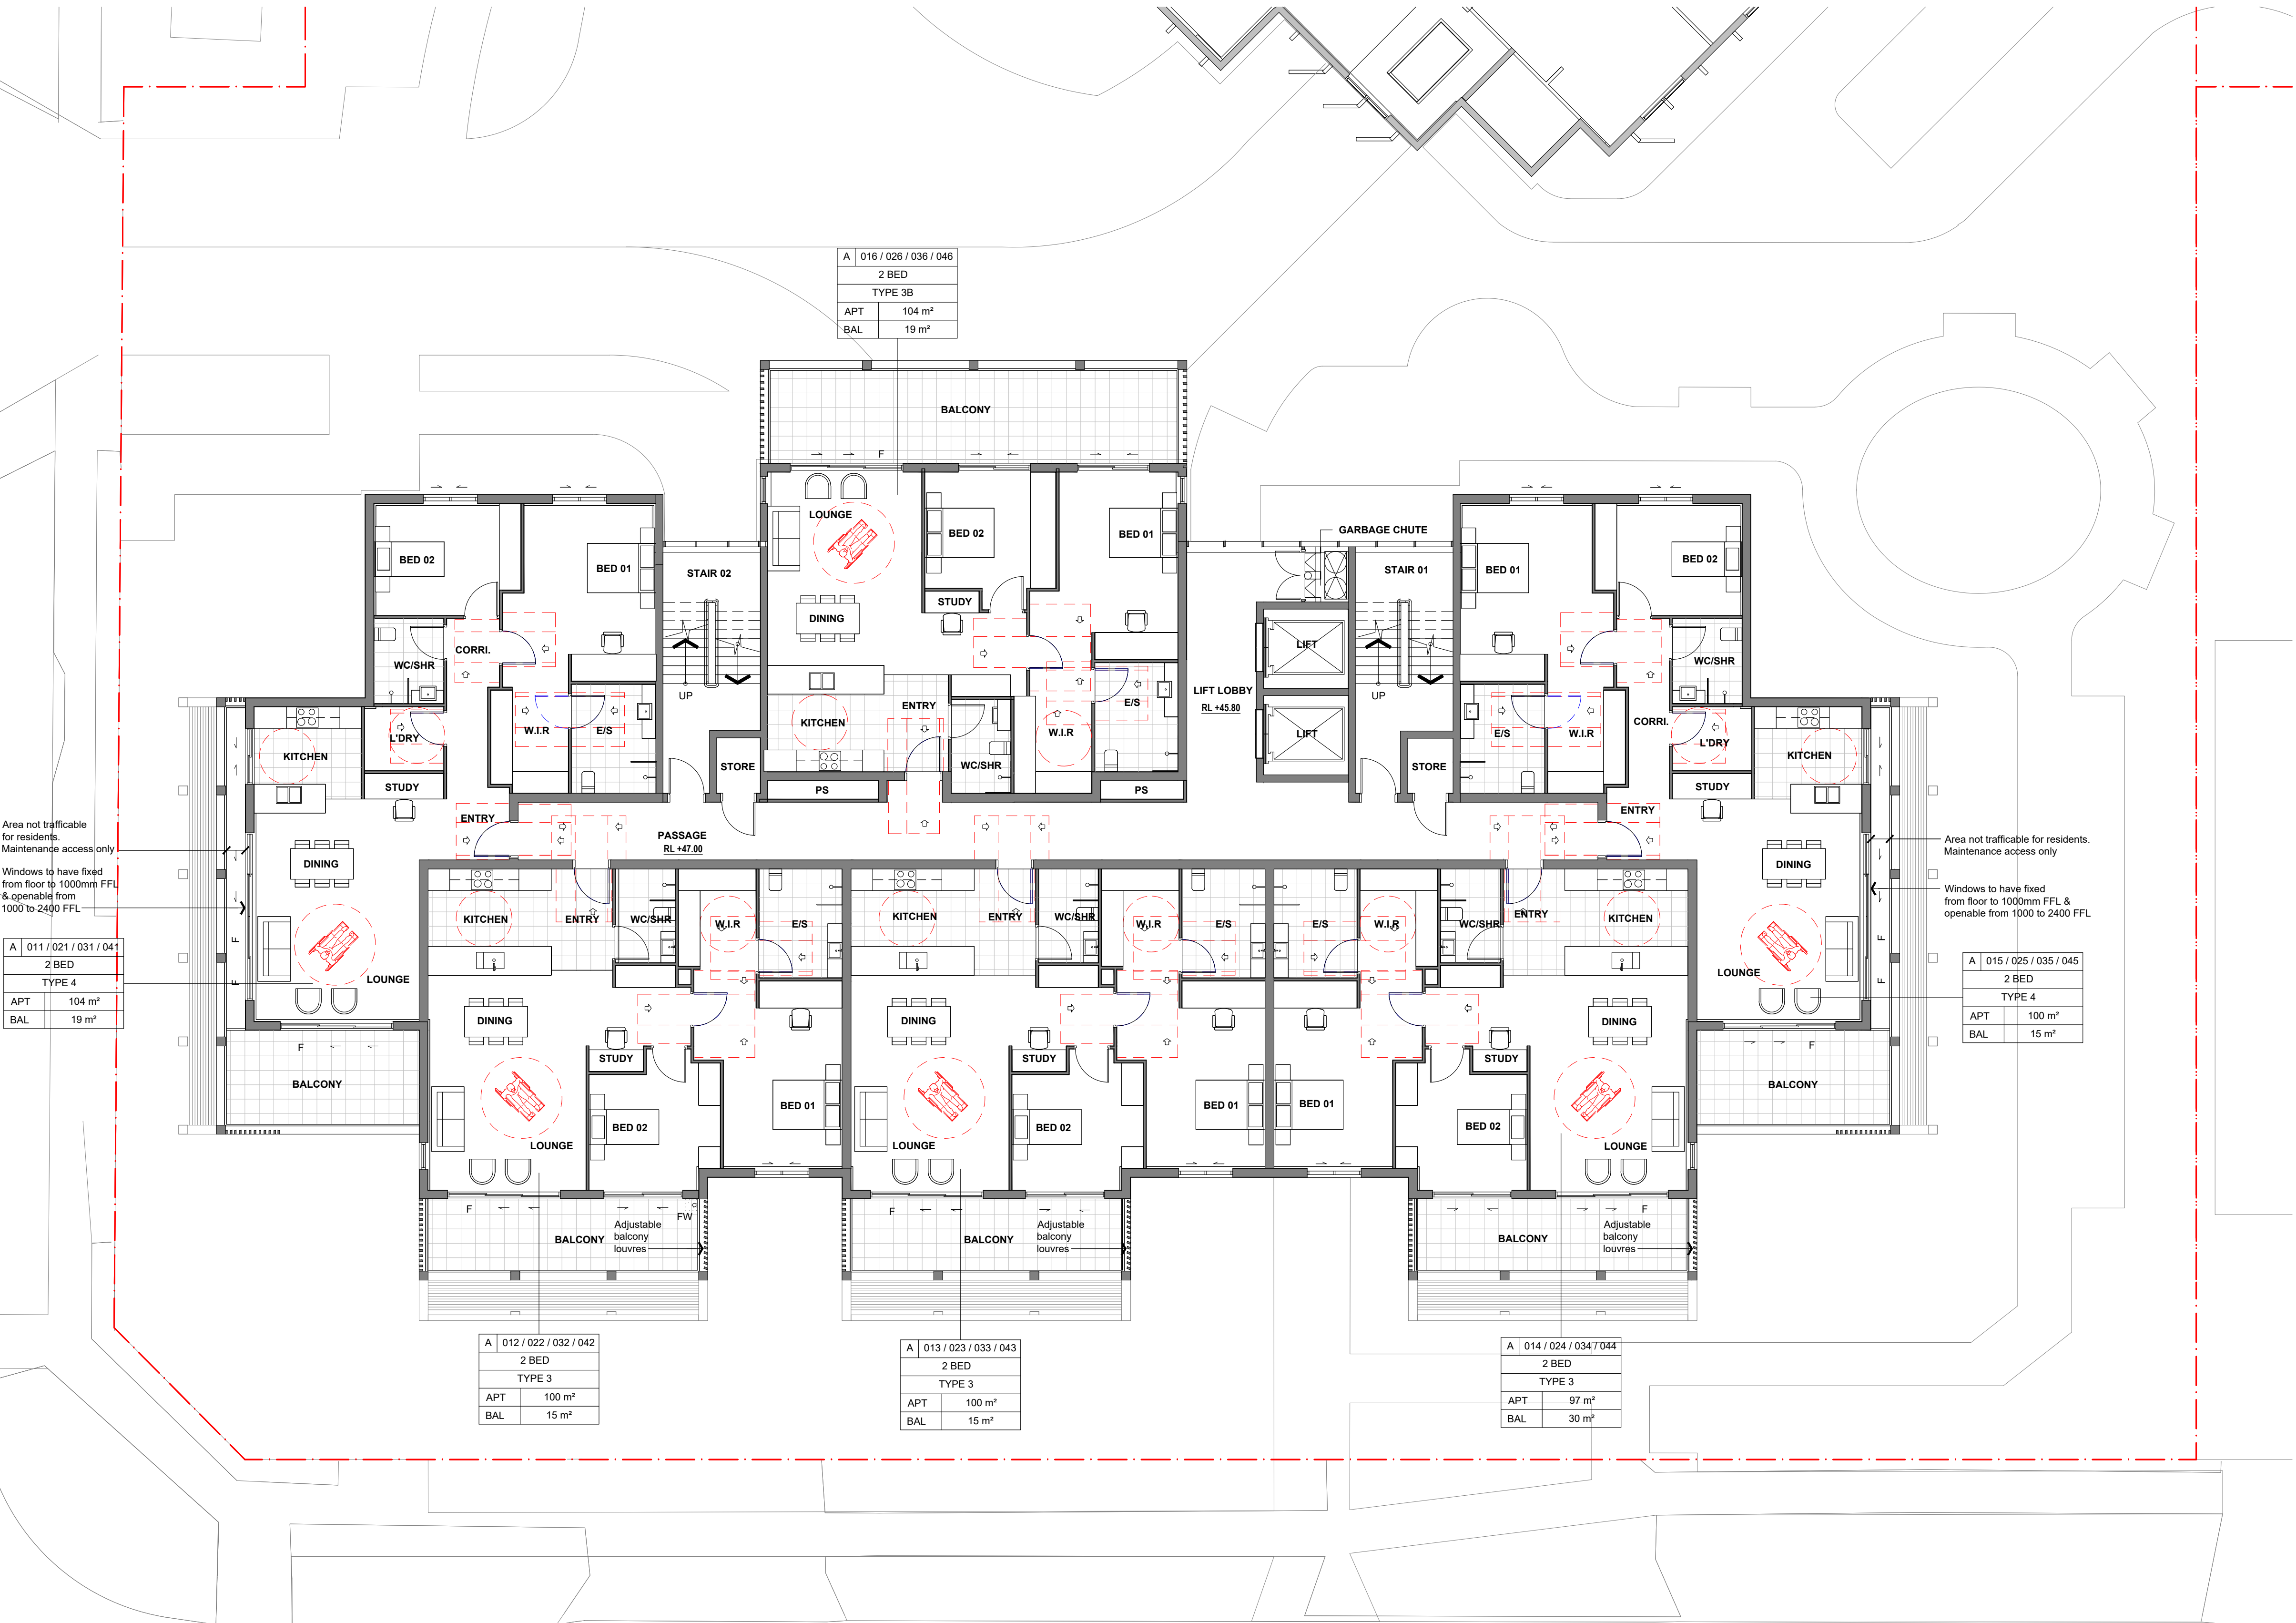

A	016 / 026 / 036 / 046
	2 BED
	TYPE 3B
APT	104 m ²
BAL	19 m ²



A	011 / 021 / 031 / 041
	2 BED
	TYPE 4
APT	104 m ²
BAL	19 m ²

A	012 / 022 / 032 / 042
	2 BED
	TYPE 3
APT	100 m ²
BAL	15 m ²

A	013 / 023 / 033 / 043
	2 BED
	TYPE 3
APT	100 m ²
BAL	15 m ²

A	014 / 024 / 034 / 044
	2 BED
	TYPE 3
APT	97 m ²
BAL	30 m ²

A	015 / 025 / 035 / 045
	2 BED
	TYPE 4
APT	100 m ²
BAL	15 m ²

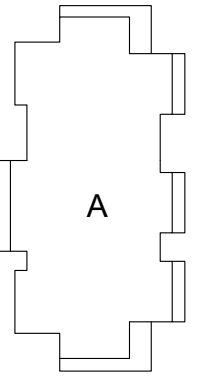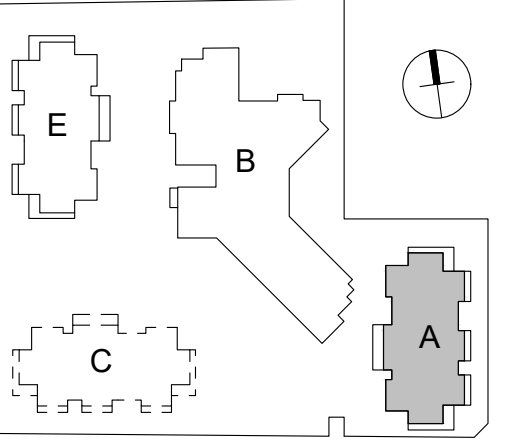

0m 1 2 5 7m
SCALE: 1:100

E	Response to submissions	13.03.26
D	DA Issue	17.10.24
C	DA Issue	09.02.24
B	Preliminary Issue	04.09.23
No.	Amendment	Date

Project
ATV REDEVELOPMENT
222 Waldron Road & 138 Campbell Hill Road, Chester Hill




Drawing
BUILDING A - 6TH FLOOR PLAN

CENTURION GROUP
Your Trusted Advisor

Abel Tasman Village
A Culture of Care

boffa robertson group
architecture, health and aged care planning, project management
Suite 7, Level 1 Epica, 9 Railway Street
Cheltenham NSW 2067
AUSTRALIA
Tel: (03) 9406 7000
Fax: (03) 9406 7099
Email: brgroup@brgr.net

Date	March 2022	Job No.	Drawing
Scale	1:100 @ A1		
Drawn	RS	2108/A1DA22	
Amendment	E		

 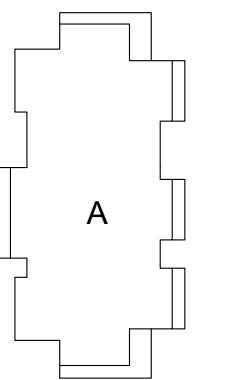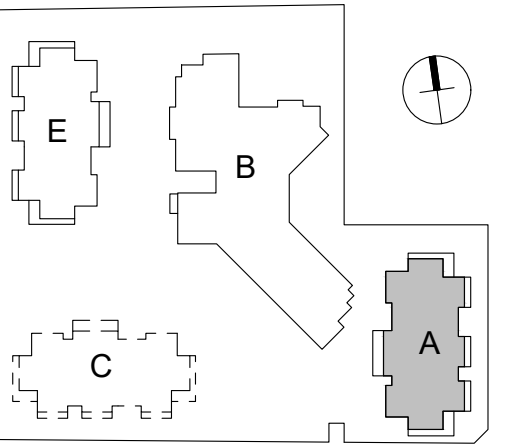

D	DA Issue	17.10.24
C	DA Issue	09.02.24
B	Preliminary Issue	04.09.23
No.	Amendment	Date

Project
ATV REDEVELOPMENT
222 Waldron Road & 138 Campbell Hill Road, Chester Hill




Drawing
BUILDING A -7TH FLOOR PLAN



boffa robertson group
architecture, health and aged care planning, project management
 Suite 7, Level 1 Epicor, 9 Railway Street
Chatswood NSW 2067
AUSTRALIA
Tel: (02) 9406 7000
Fax: (02) 9406 7069
Email: bgroup@brgr.net

Date	March 2022	Job No.	: Drawing
Scale	1 : 100 @ A1		
Drawn	RS		2108/A1DA23
Amendment	D		

© This document, information and design concepts shown in it are copyright to Boffa Robertson Group. Any inconsistencies between drawn information and current Codes and Standards are to be notified immediately.

 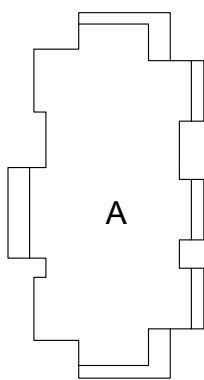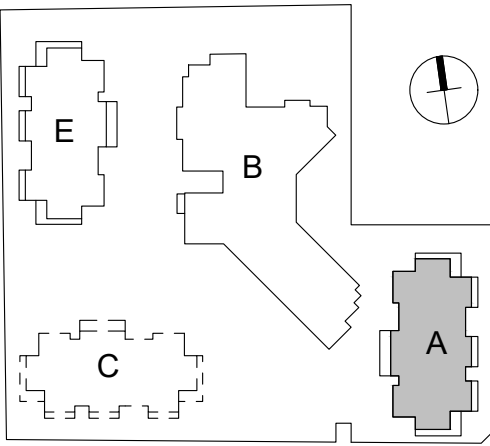


C	DA Issue	09.02.24
B	Preliminary Issue	04.09.23
No.	Amendment	Date



Project
ATV REDEVELOPMENT
222 Waldron Road & 138 Campbell Hill Road, Chester Hill

Drawing
BUILDING A - ROOF PLAN



boffa robertson group
architecture, health and aged care planning, project management
 Suite 7, Level 1 Epicor, 9 Railway Street
Chatswood NSW 2067
AUSTRALIA
Tel: (02) 9406 7000
Fax: (02) 9406 7099
Email: brgroup@brgr.net

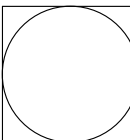	Date	March 2022	Job No.	: Drawing
	Scale	1 : 100 @ A1		
	Drawn	RS		2108/A1DA24
	Amendment	C		

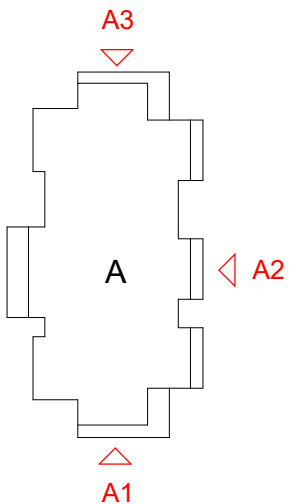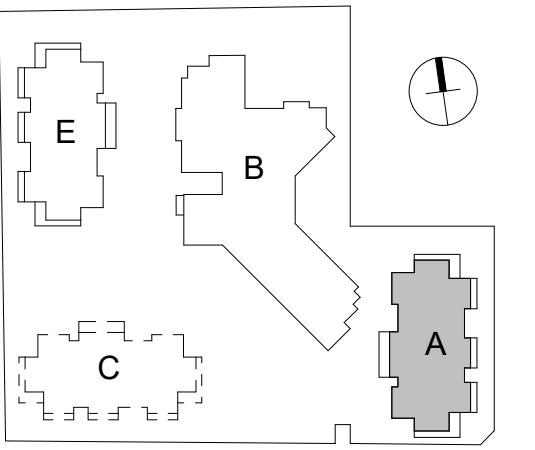

EXTERIOR FINISHES & MATERIALS

CODE	MATERIAL	
AD	Aluminum framed door	
AW	Aluminum framed window	
BA1	Balustrade Type 1 (Steel)	
BA2	Balustrade type 2 (Masonry) Type 2: Reinforced concrete balustrade with 100mm wide steel rail Colour: Concrete - Chalk White (RCC)	
BR1	Brick type 1	
BR5	Brick type 5 - Brick tiles on steel backing section	
CD1	Fibre cement cladding type 1	
CD2	Metal cladding type 2	
CD4	Cladding type 4 - Aluminium solid plate (non-combustible AS1530.1 & AS1530.3)	
FA	Facade attachments (fins & rails) - GRC	
P1	Paint on Fibre Cement	
R1	Lysaght Metal Roof Kip-Lok 700 Hi-Strength, Gutter, Downpipe	
RP1	Render & Paint on Masonry or concrete	
SH	Sunhood	
TB1	Aluminium Powder Coated Screen	

0m 2 4 10 14m
SCALE: 1:200

F	Response to Submissions	13.03.26
E	Floor Levels added	28.02.25
D	DA Issue	17.10.24
C	DA Issue	09.02.24
B	Preliminary Issue	04.09.23
No.	Amendment	Date

Project
ATV REDEVELOPMENT
222 Waldron Road & 138 Campbell Hill Road, Chester Hill
Building B

Drawing
BUILDING A - ELEVATIONS

CENTURIUM GROUP

YOUR TRUSTED ADVISOR



boffa robertson group
architecture, health and aged care planning, project management
Suite 7, Level 1 Epica, 9 Railway Street
Cheshamwood NSW 2067
AUSTRALIA
Tel: (02) 9406 7000
Fax: (02) 9406 7099
Email: brgroup@brg.net

Date	March 2022	Job No.	Drawing
Scale	As indicated @ A1		
Drawn	RS		2108/A1DA25
Amendment	E		



4 ELEVATION - A3
1: 200





2 ELEVATION - A2
1: 200




1 ELEVATION - A1
1: 200



3 ELEVATION - A4
1: 200

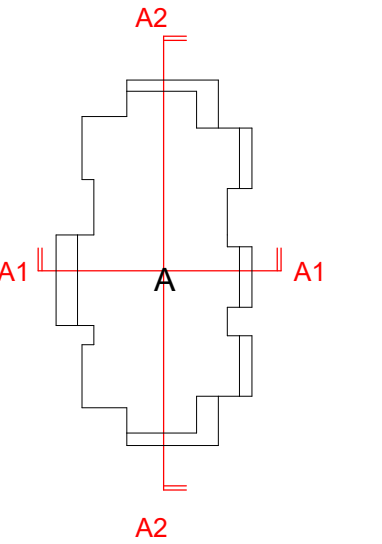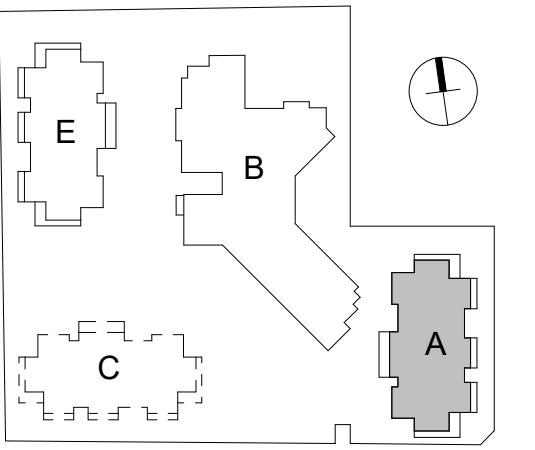

1 SECTION - A1
1 : 200

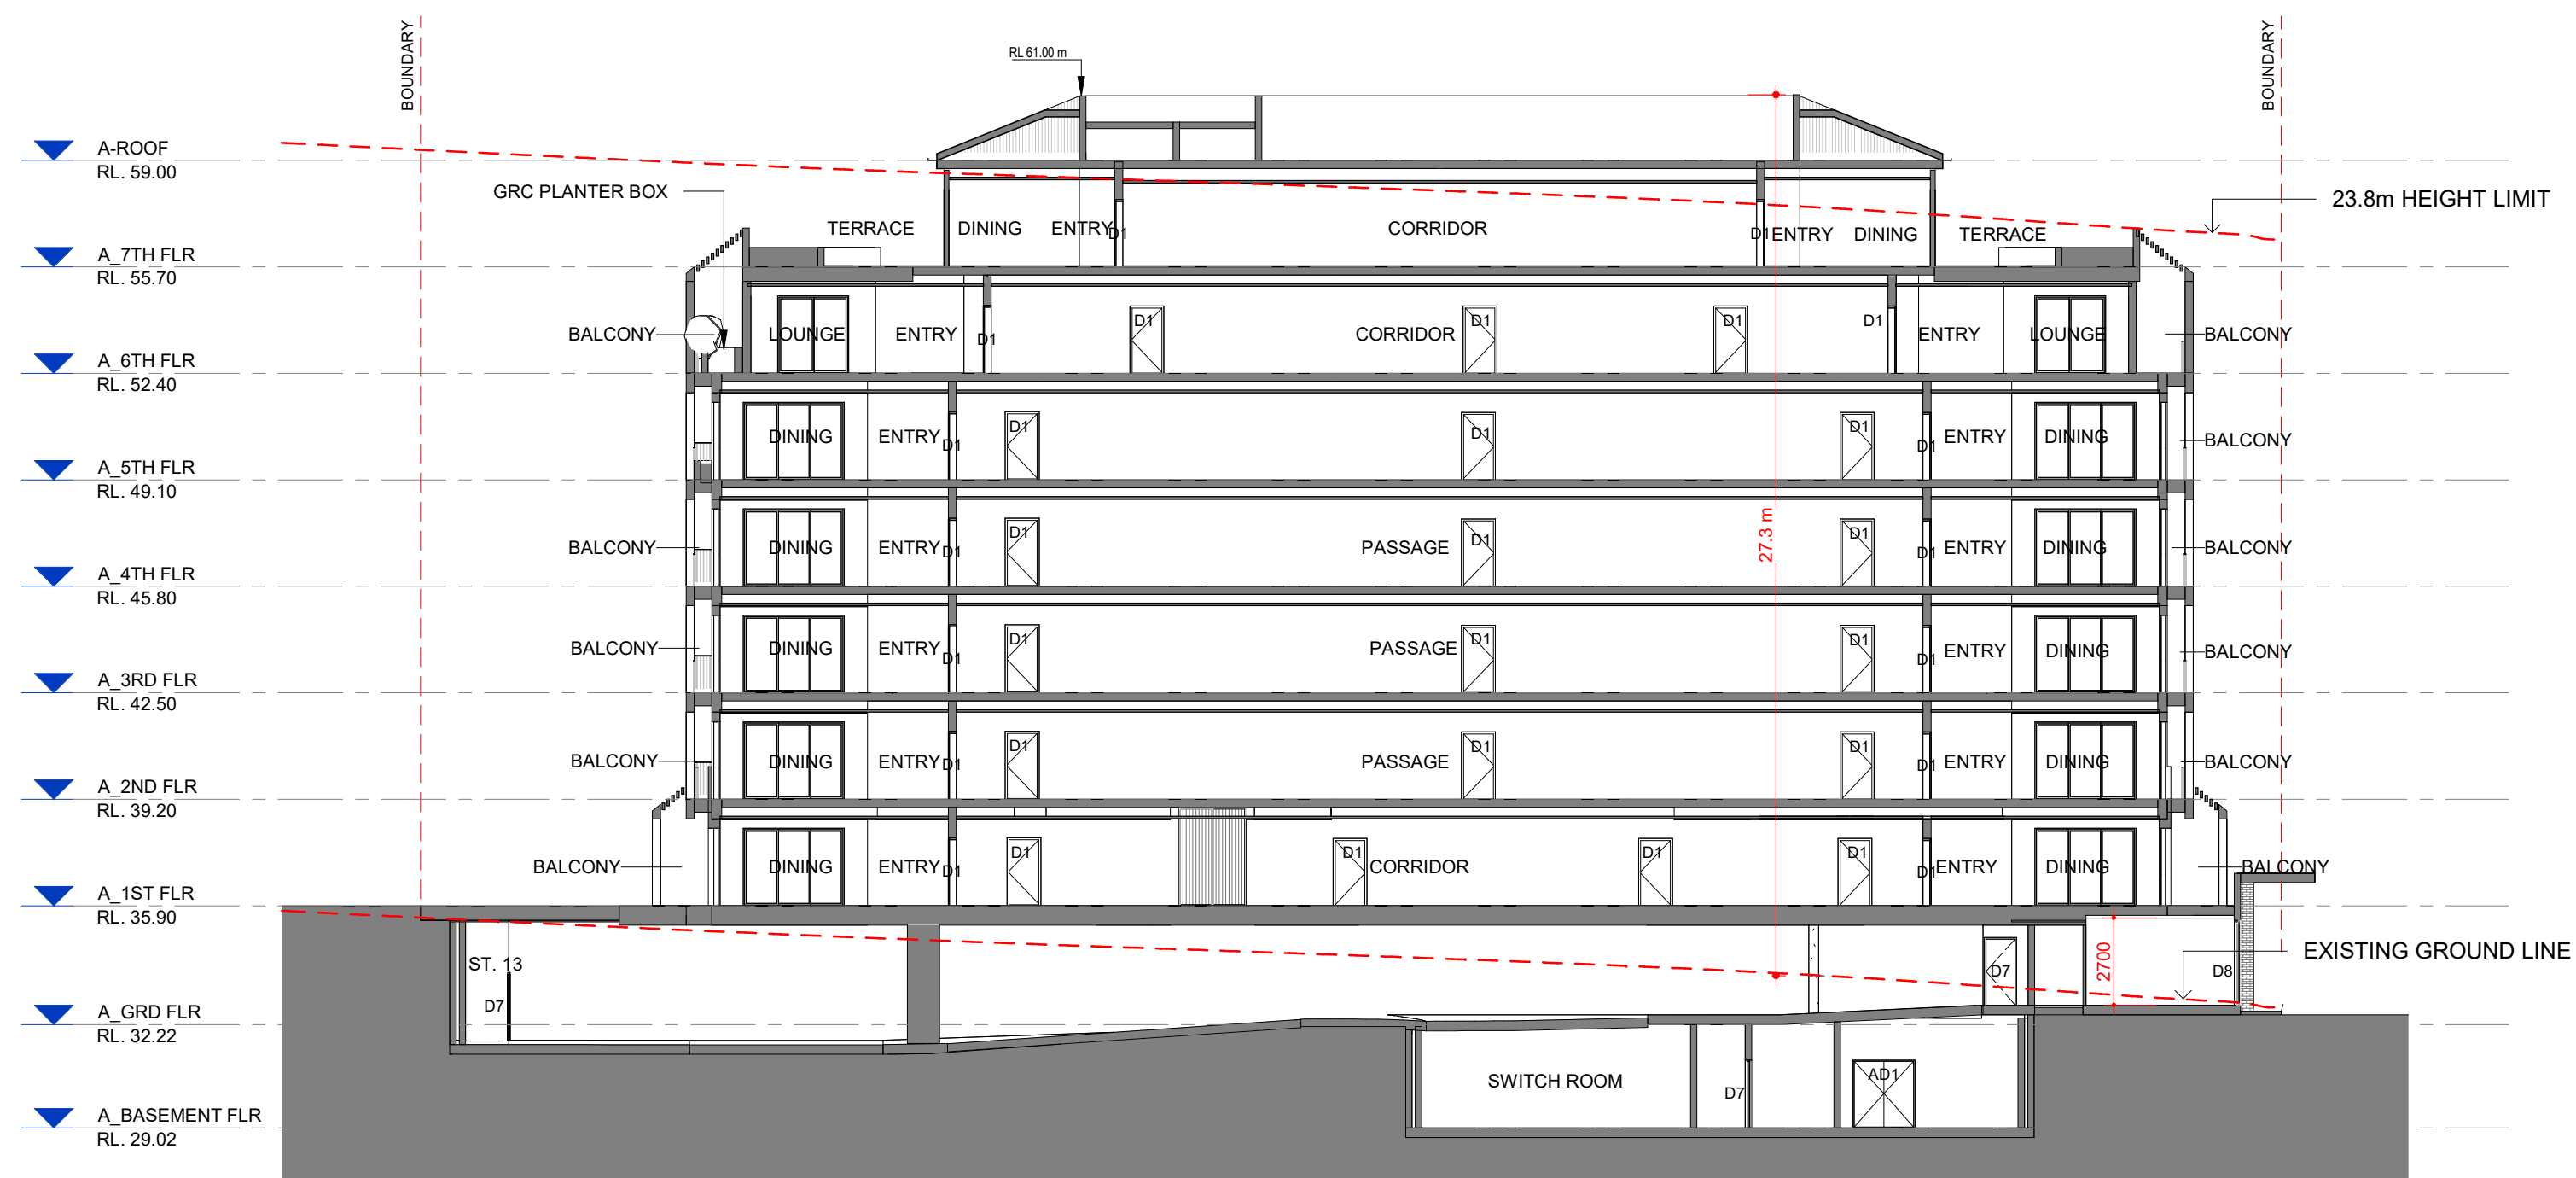

2 SECTION - A2
1 : 200

0m 2 4 10 14m
SCALE: 1:200

F	Response to Submissions	13.03.26
E	Floor Levels added	28.02.25
D	DA Issue	17.10.24
C	DA Issue	09.02.24
B	Preliminary Issue	04.09.23
No.	Amendment	Date

Project
ATV REDEVELOPMENT
222 Waldron Road & 138 Campbell Hill Road, Chester Hill
Building B

Drawing
BUILDING A - SECTIONS



CENTURION GROUP
YOUR TRUSTED ADVISOR

Abel Tasman Village
A Culture of Care

boffa robertson group
architecture, health and aged care planning, project management
Suite 7, Level 1 Epica, 9 Railway Street
Chatswood NSW 2067
AUSTRALIA
Tel: (02) 9406 7000
Fax: (02) 9406 7099
Email: brgroup@brgr.net

Date	March 2022	Job No.	: Drawing
Scale	1 : 200 @ A1		
Drawn	RS		2108/A1DA26
Amendment	E		

© This document, information and design concepts shown in it are copyright to Boffa Robertson Group. Any inconsistencies between drawn information and current Codes and Standards are to be notified immediately.

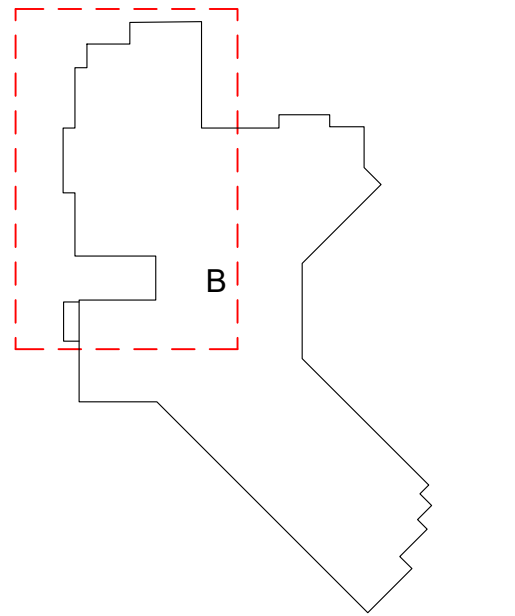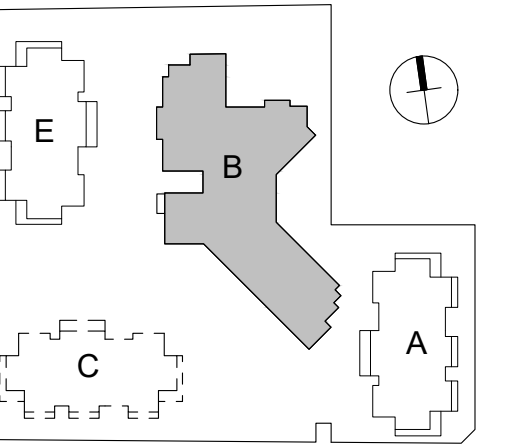

- LEGEND
- PARKING FOR BUILDING A
 - PARKING FOR BUILDING B & E
 - GROUND FLOOR BUILDING A
 - BASEMENT FLOOR BUILDING B & E

0m 1 2 5 7m
SCALE: 1:100

E	Number of accessible carpark space added & Bldg B basement layout modified	14.08.25
D	DA Issue	24.06.24
C	DA Issue	09.02.24
B	Preliminary Issue	04.09.23
No.	Amendment	Date

Project
ATV REDEVELOPMENT
222 Waldron Road & 138 Campbell Hill Road, Chester Hill

Drawing
BUILDING B -
BASEMENT FLOOR PLAN - NORTH 1

CENTURION GROUP
YOUR TRUSTED ADVISOR

Abel Tasman Village
A Culture of Care



boffa robertson group
architecture, health and aged care planning, project management
Suite 7, Level 1 Epicor, 9 Railway Street
Chatswood NSW 2067
AUSTRALIA
Tel: (02) 9406 7000
Fax: (02) 9406 7069
Email: brgroup@brgr.net

Date	March 2022	Job No.	: Drawing
Scale	1:100 @ A1		
Drawn	RS		2108/A1DA27
Amendment	E		






© This document, information and design concepts shown in it are copyright to Boffa Robertson Group. Any inconsistencies between drawn information and current Codes and Standards are to be notified immediately.

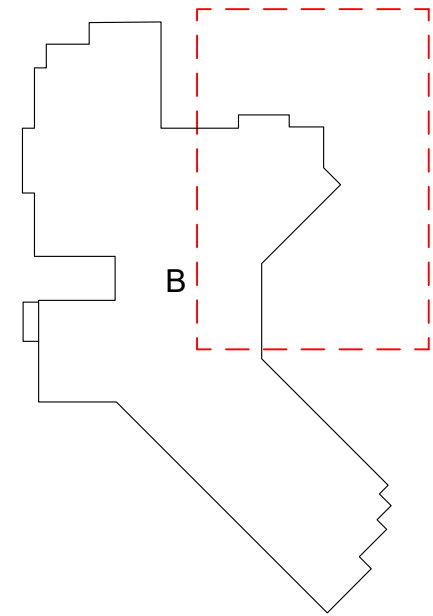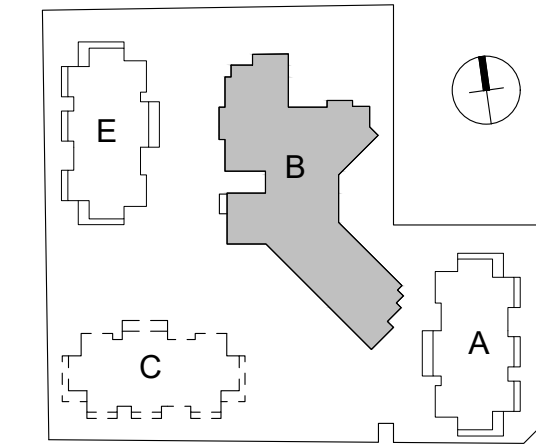

- LEGEND
- PARKING FOR BUILDING A
 - PARKING FOR BUILDING B & E
 - GROUND FLOOR BUILDING A
 - BASEMENT FLOOR BUILDING B & E

 

E	Number of accessible carpark space added & Bldg B basement layout modified	14.08.25
D	Notes added	28.02.25
C	DA Issue	09.02.24
B	Preliminary Issue	04.09.23
No.	Amendment	Date

Project
ATV REDEVELOPMENT
222 Waldron Road & 138 Campbell Hill Road, Chester Hill

Drawing
BUILDING B -
BASEMENT FLOOR PLAN - NORTH 2



boffa robertson group
architecture, health and aged care planning, project management

Suite 7, Level 1 Epica, 9 Railway Street
Chatswood NSW 2067
AUSTRALIA
Tel: (02) 9406 7000
Fax: (02) 9406 7099
Email: brgroup@brgr.net

Date	March 2022	Job No.	Drawing
Scale	1:100 @ A1		
Drawn	RS		2108/A1DA28
Amendment	E		