

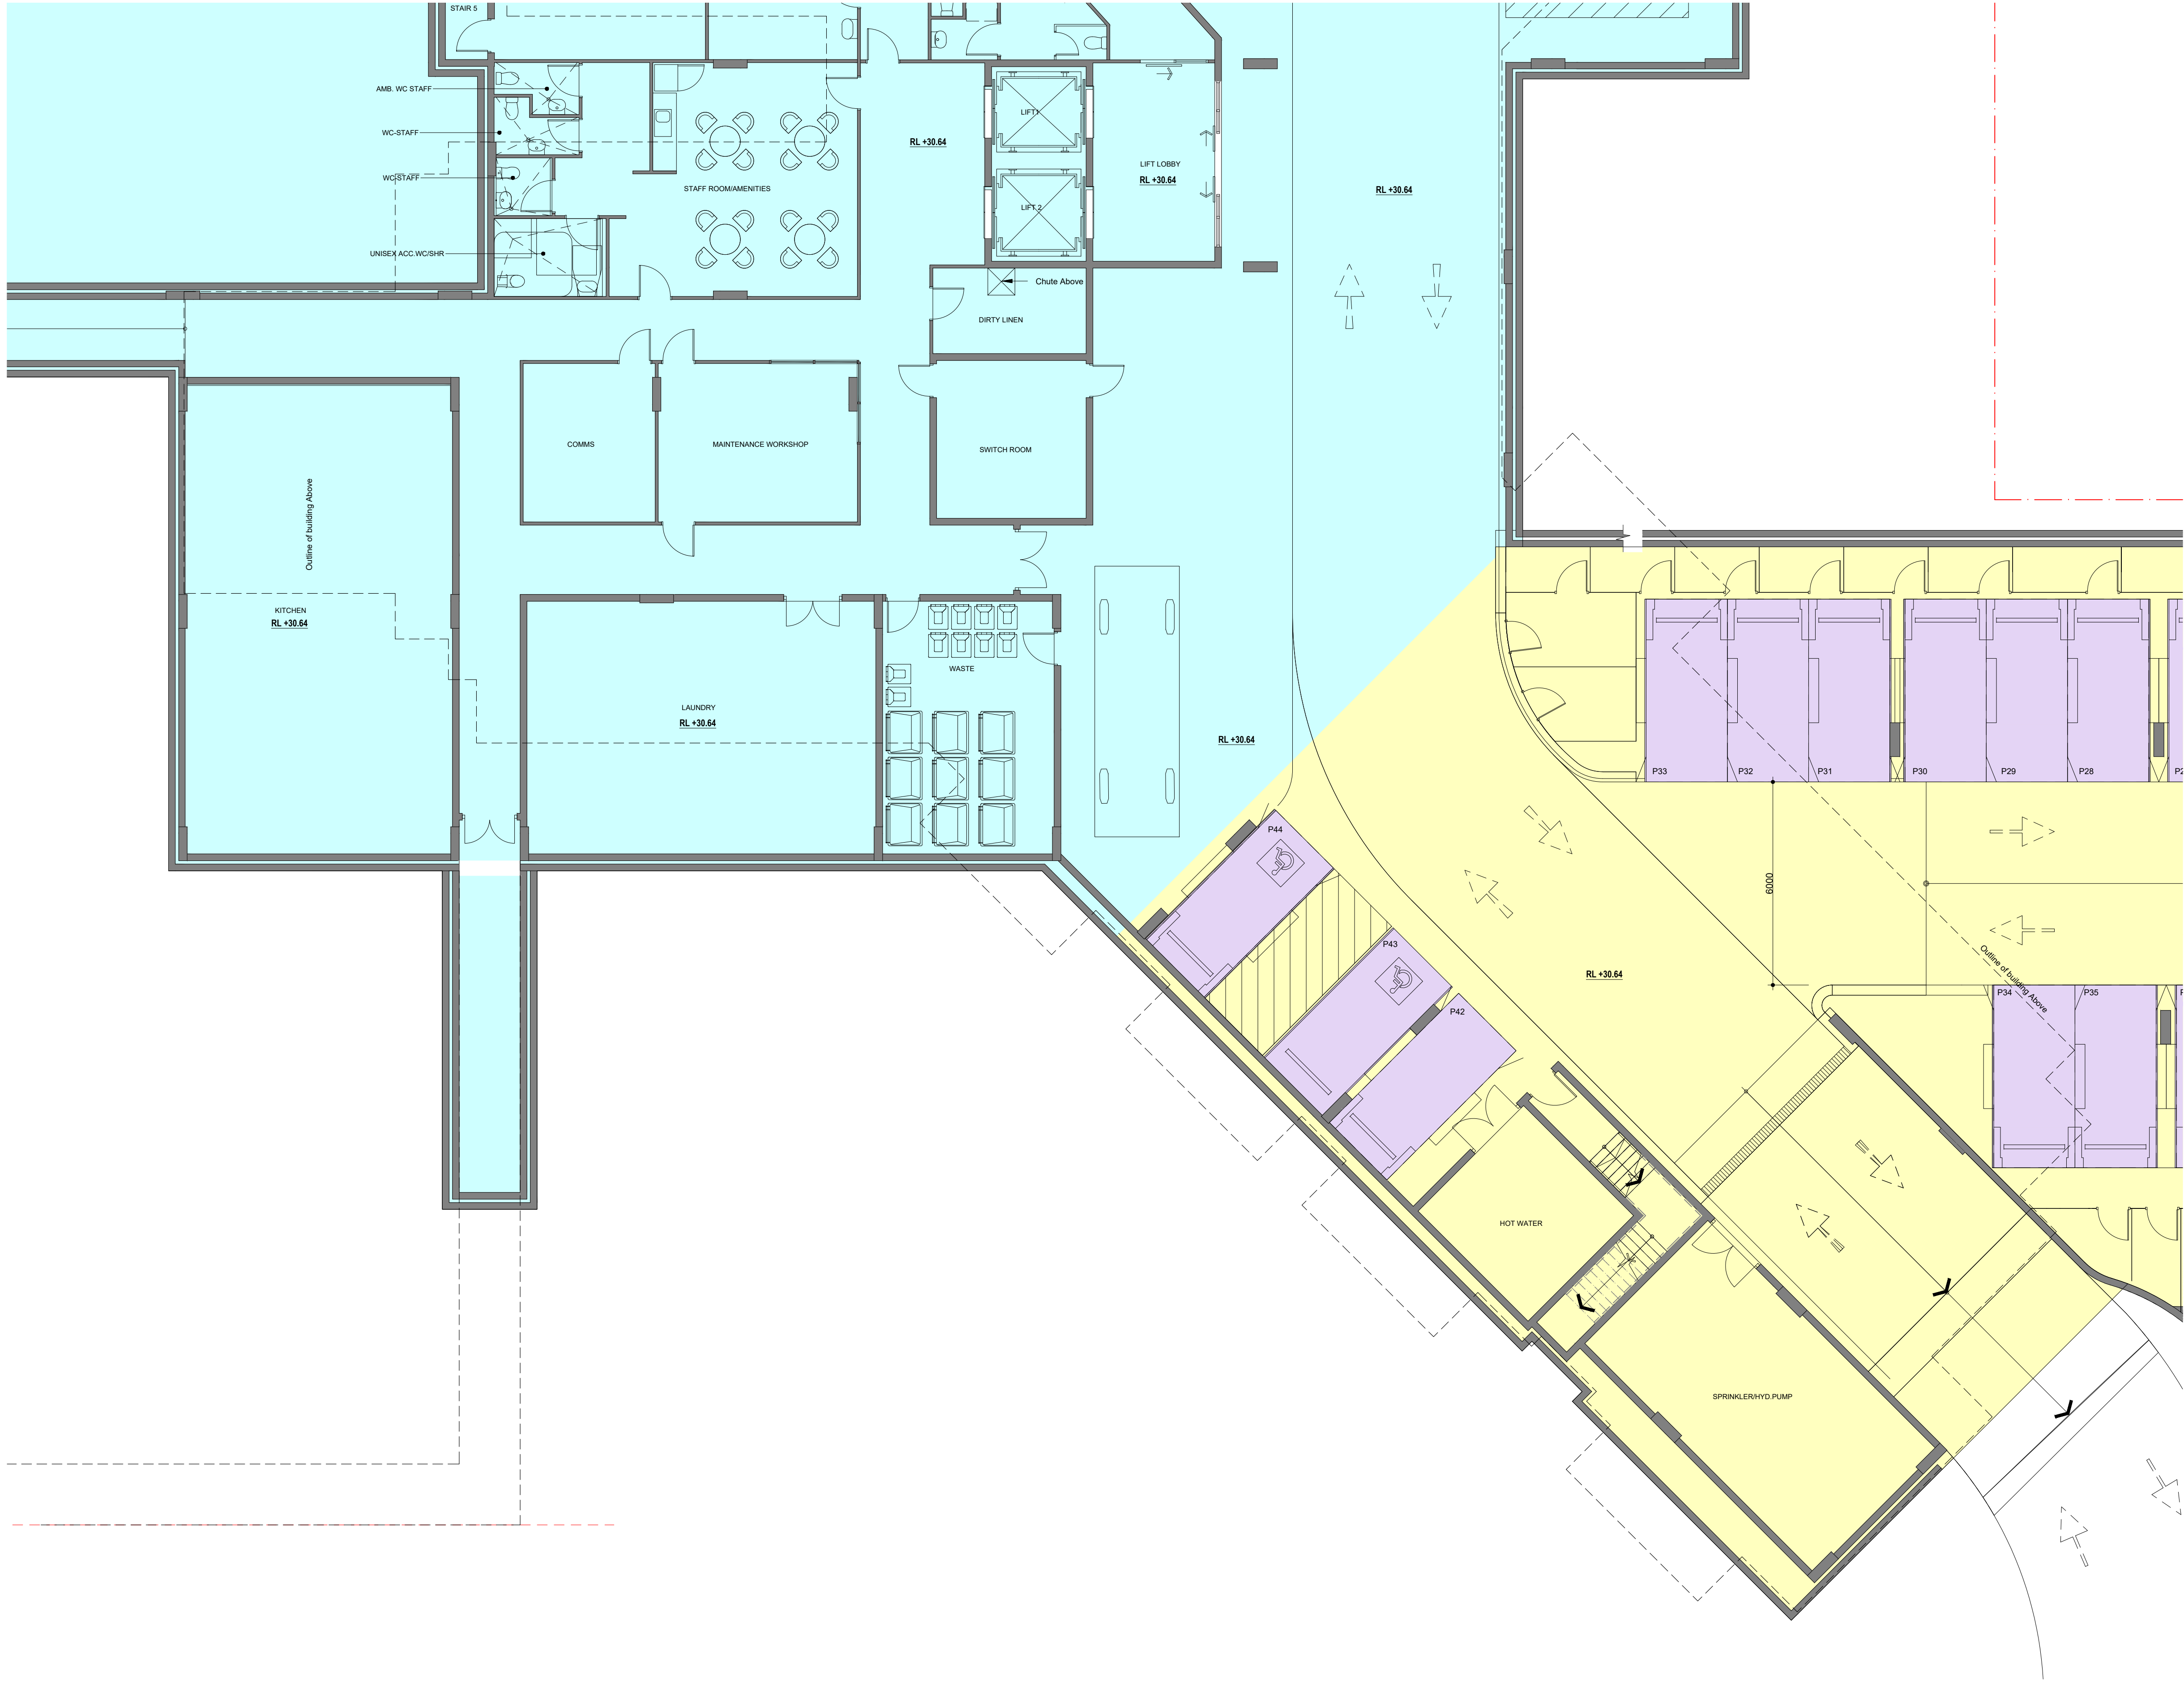


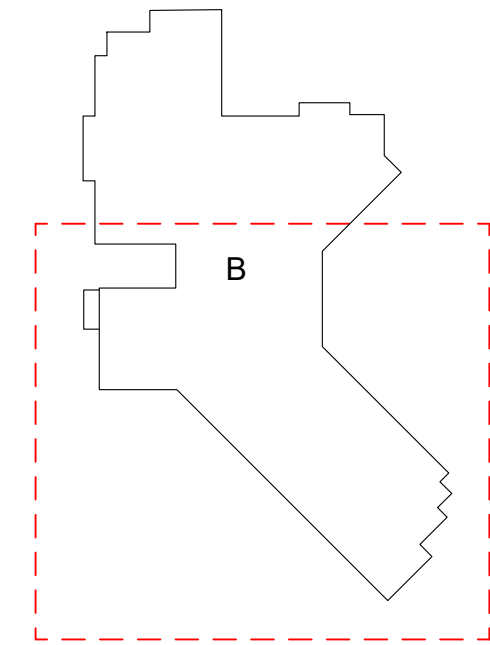

© This document, information and design concepts shown in it are copyright to Boffa Robertson Group. Any inconsistencies between drawn information and current Codes and Standards are to be notified immediately.

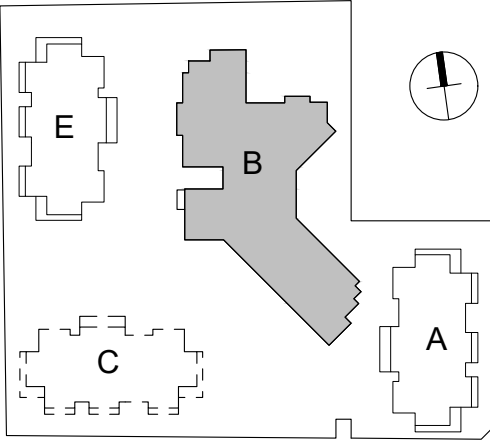

LEGEND

- PARKING FOR BUILDING A
- PARKING FOR BUILDING B & E
- GROUND FLOOR BUILDING A
- BASEMENT FLOOR BUILDING B & E

0m 1 2 5 7m
SCALE: 1:100

E	Number of accessible carpark space added & Bldg B basement layout modified	14.08.25
D	Notes added	28.02.25
C	DA Issue	09.02.24
B	Preliminary Issue	04.09.23
No. Amendment		Date

Project
ATV REDEVELOPMENT
222 Waldron Road & 138 Campbell Hill Road, Chester Hill


Drawing
BUILDING B -
BASEMENT FLOOR PLAN - SOUTH

CENTURION GROUP
YOUR TRUSTED ADVISOR




Abel Tasman Village
A Culture of Care

boffa robertson group
architecture, health and aged care planning, project management
Suite 7, Level 1 Epicor, 9 Railway Street
Chatswood NSW 2067
AUSTRALIA
Tel: (02) 9406 7000
Fax: (02) 9406 7099
Email: brgroup@brgr.net

Date	March 2022	Job No.	: Drawing
Scale	1:100 @ A1		
Drawn	RS		2108/A1DA29
Amendment	E		

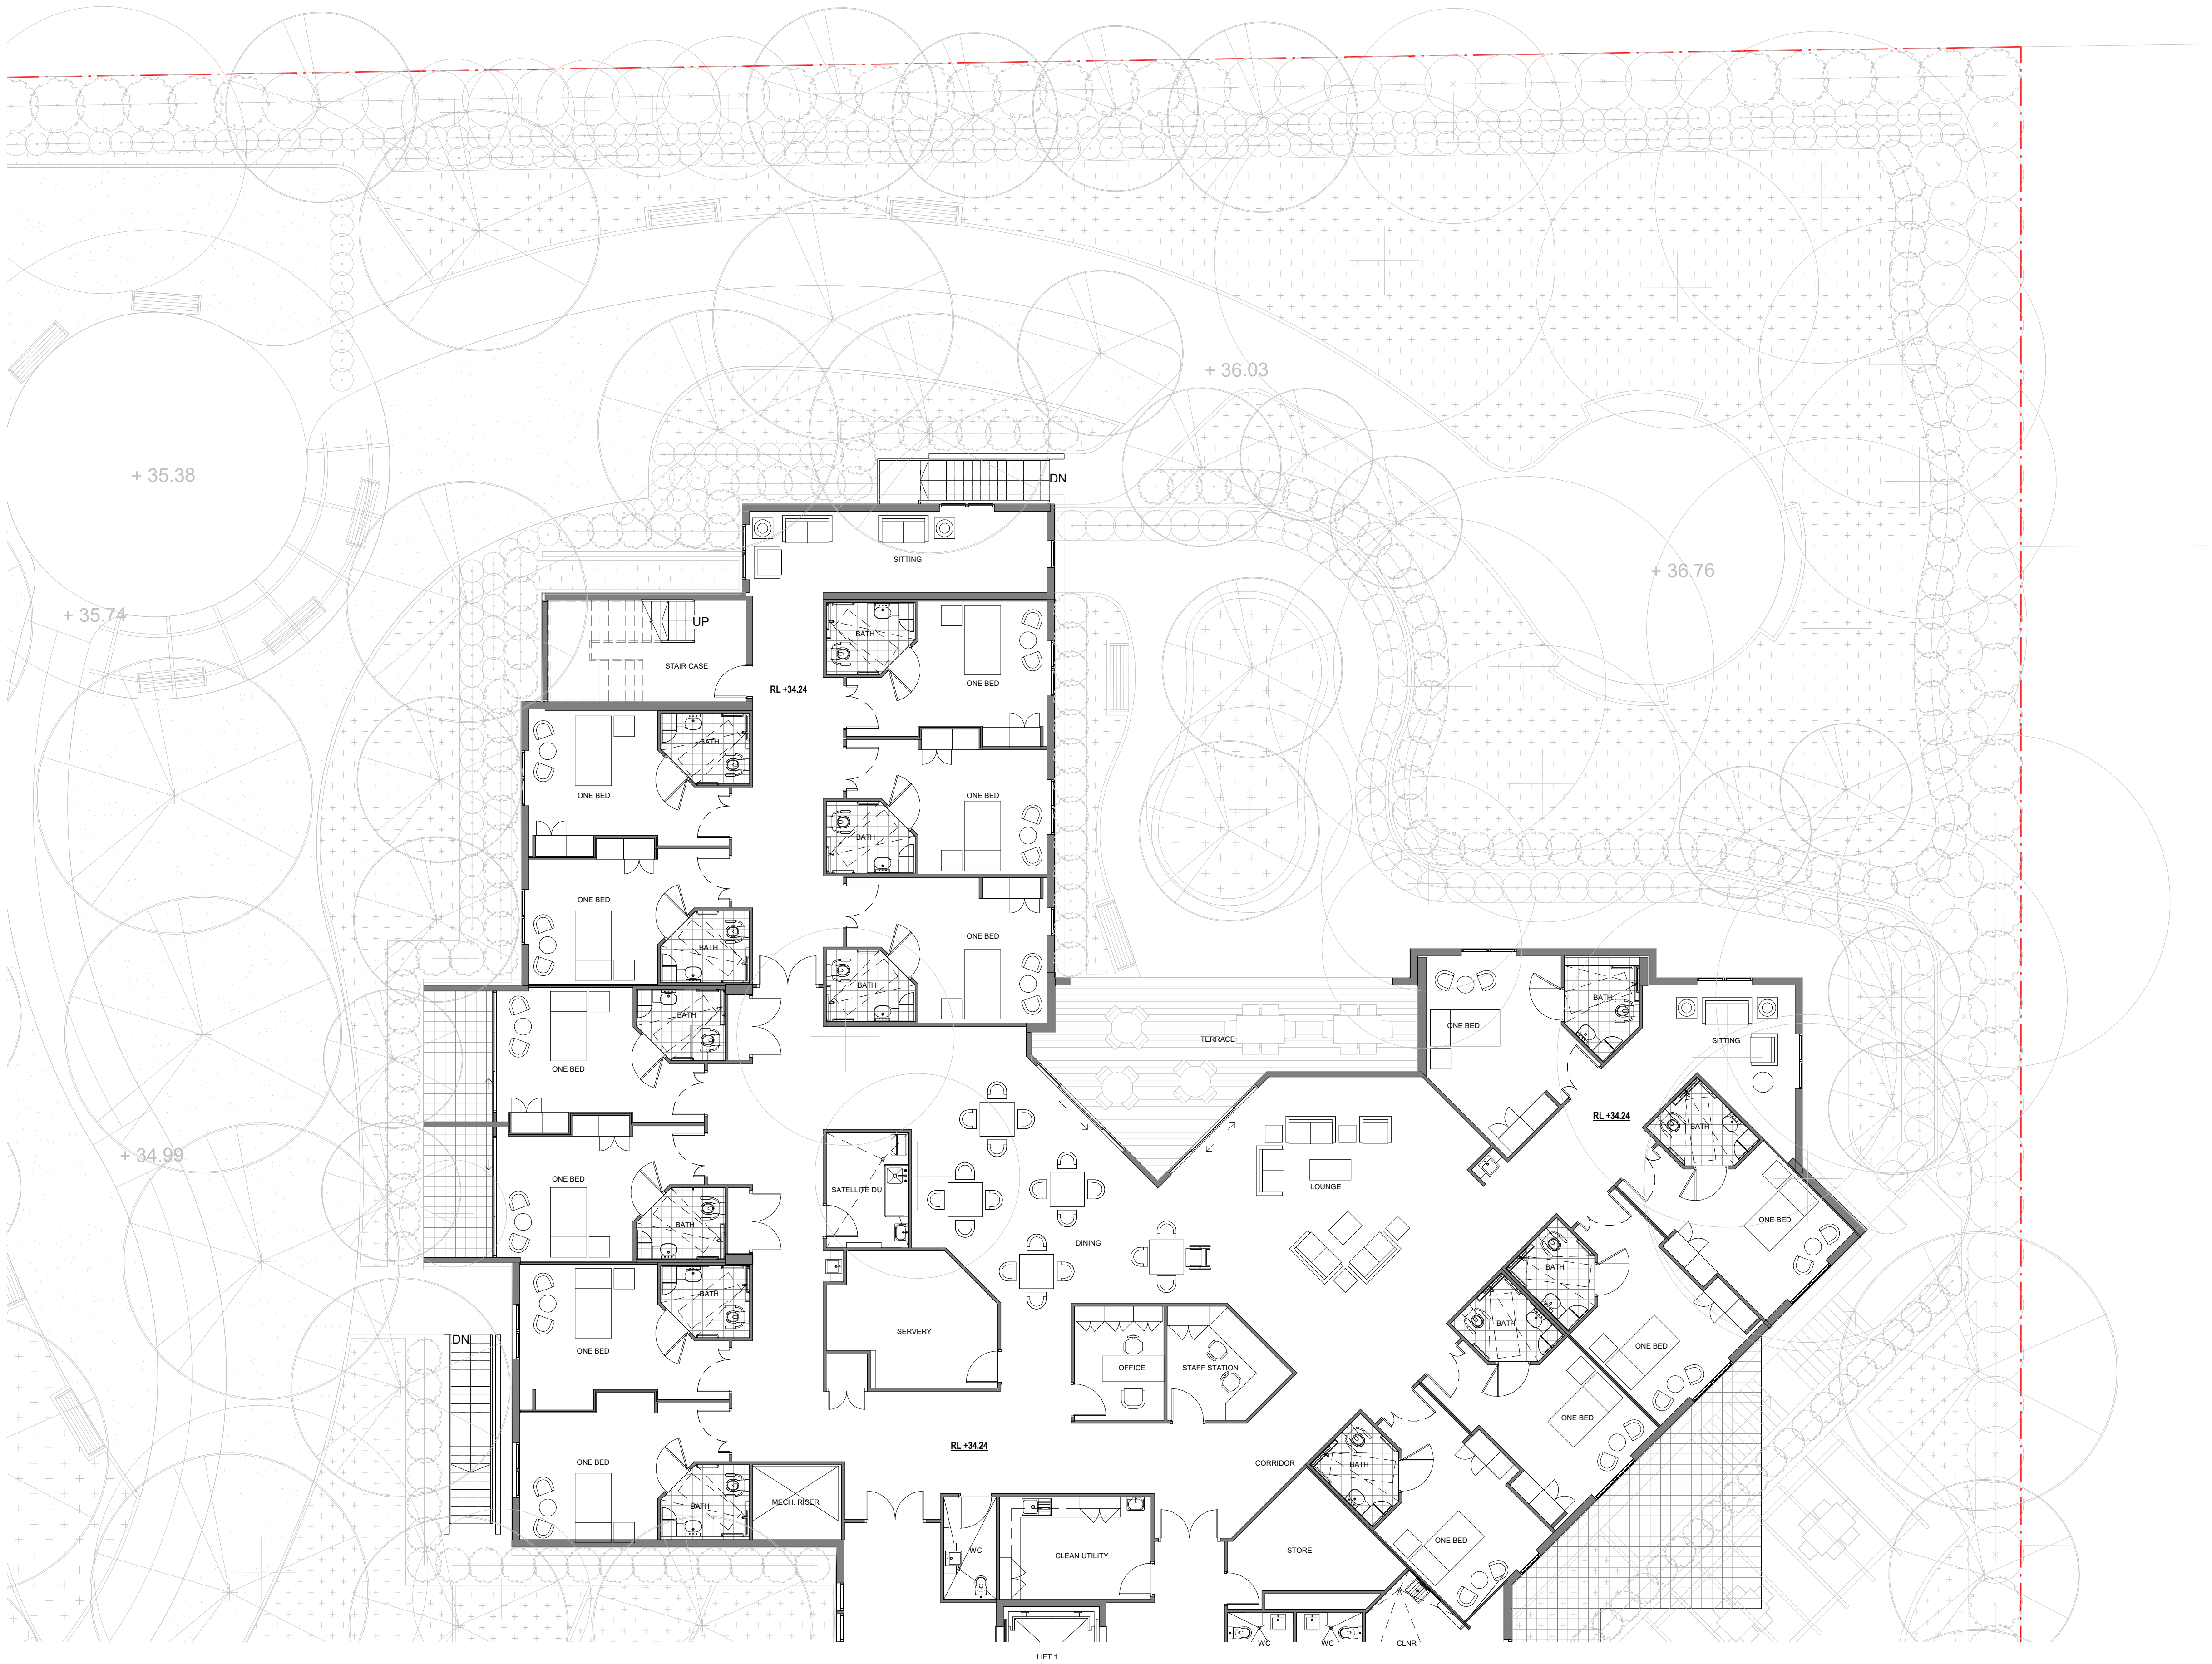

© This document, information and design concepts shown in it are copyright to Boffa Robertson Group. Any inconsistencies between drawn information and current Codes and Standards are to be notified immediately.

 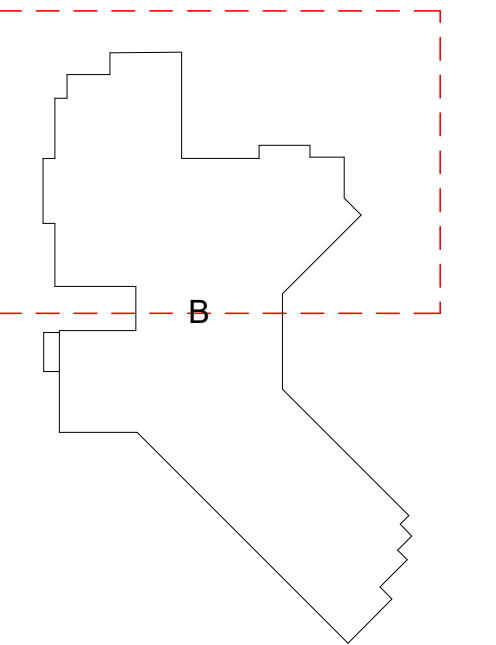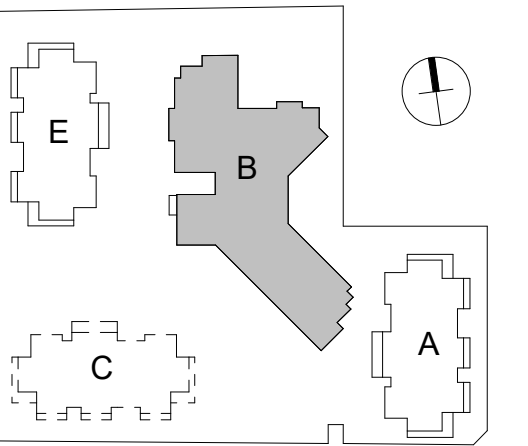


C	DA Issue	09.02.24
B	Preliminary Issue	04.09.23
No.	Amendment	Date

Project
ATV REDEVELOPMENT
222 Waldron Road & 138 Campbell Hill Road, Chester Hill

Drawing
BUILDING B - GROUND FLOOR PLAN - NORTH






boffa robertson group
architecture, health and aged care planning, project management
 Suite 7, Level 1 Epica, 9 Railway Street
Chatswood NSW 2067
AUSTRALIA
Tel. (02) 9406 7000
Fax. (02) 9406 7099
Email - brgroups@brgr.net

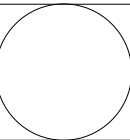	Date	March 2022	Job No.	: Drawing
	Scale	1 : 100 @ A1		
	Drawn	RS		2108/A1DA30
	Amendment	C		



© This document, information and design concepts shown in it are copyright to Boffa Robertson Group. Any inconsistencies between drawn information and current Codes and Standards are to be notified immediately.

 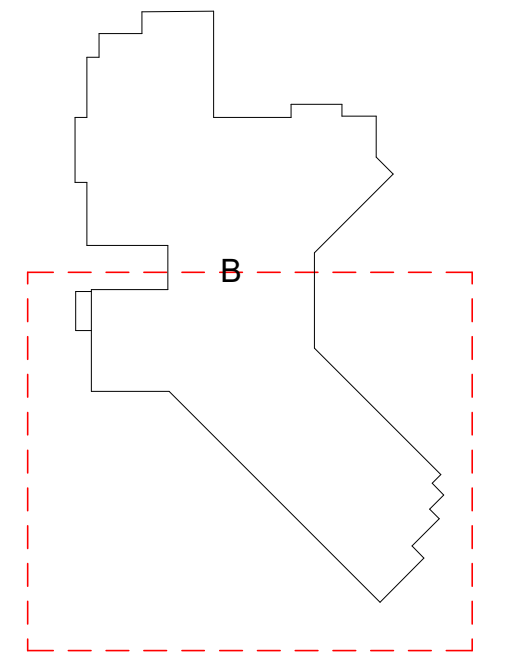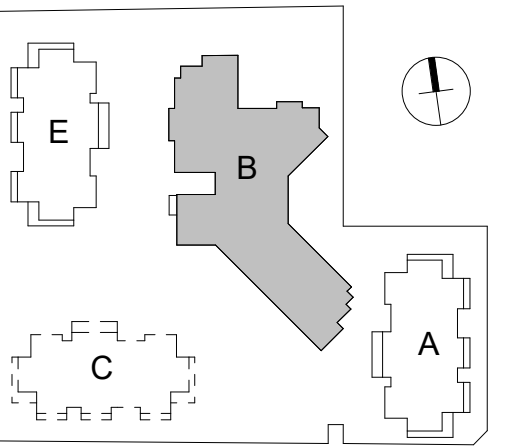

C	DA Issue	09.02.24
B	Preliminary Issue	04.09.23
No.	Amendment	Date

Project
ATV REDEVELOPMENT
222 Waldron Road & 138 Campbell Hill Road, Chester Hill



Drawing
BUILDING B - GROUND FLOOR PLAN - SOUTH



boffa robertson group
architecture, health and aged care planning, project management
 Suite 7, Level 1 Epica, 9 Railway Street
Cheshamwood NSW 2067
AUSTRALIA
Tel. (02) 9406 7000
Fax. (02) 9406 7099
Email: brgroup@brgr.net

Date	March 2022	Job No.	: Drawing
Scale	1 : 100 @ A1		
Drawn	RS		2108/A1DA31
Amendment	C		

1:20@16.5m

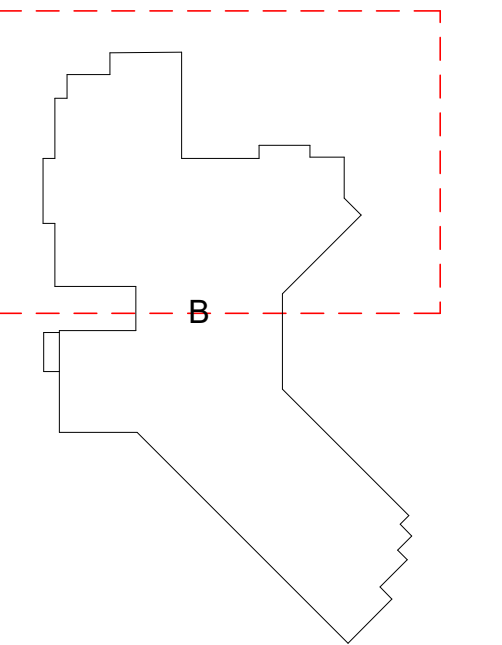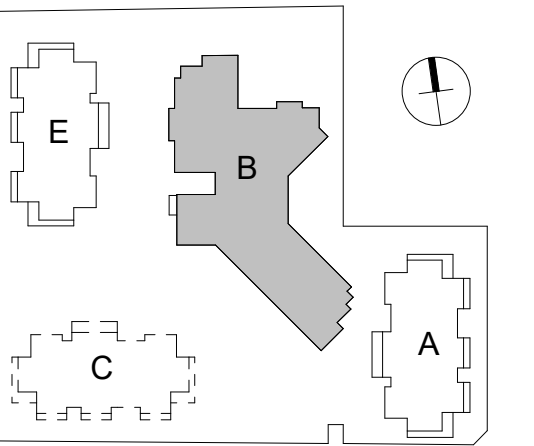

0m 1 2 5 7m
SCALE: 1:100

C	DA Issue	09.02.24
B	Preliminary Issue	04.09.23
No.	Amendment	Date

Project
ATV REDEVELOPMENT
222 Waldron Road & 138 Campbell Hill Road, Chester Hill

Drawing
BUILDING B - 1ST FLOOR PLAN - NORTH




CENTURION GROUP
YOUR TRUSTED ADVISOR



boffa robertson group
architecture, health and aged care planning, project management
 Suite 7, Level 1 Epica, 9 Railway Street
Cheshamwood NSW 2067
AUSTRALIA
Tel: (02) 9406 7000
Fax: (02) 9406 7099
Email: brgroups@brgr.net

Date	March 2022	Job No.	: Drawing
Scale	1 : 100 @ A1		
Drawn	RS		2108/A1DA32
Amendment	C		



 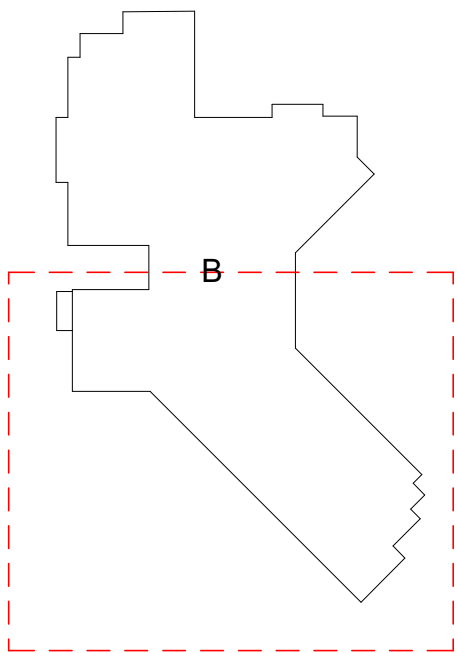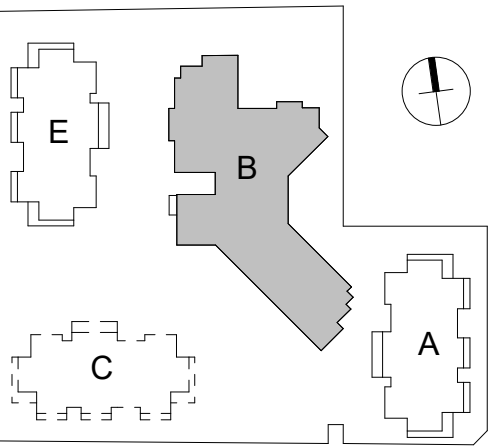

C	DA Issue	09.02.24
B	Preliminary Issue	04.09.23
No.	Amendment	Date

Project
ATV REDEVELOPMENT
222 Waldron Road & 138 Campbell Hill Road, Chester Hill

Drawing
BUILDING B - 1ST FLOOR PLAN - SOUTH





boffa robertson group
architecture, health and aged care planning, project management
 Suite 7, Level 1 Epica, 9 Railway Street
Chatswood NSW 2067
AUSTRALIA
Tel. (02) 9406 7000
Fax. (02) 9406 7099
Email: brgroup@brgr.net

Date	March 2022	Job No.	: Drawing
Scale	1 : 100 @ A1		
Drawn	RS		2108/A1DA33
Amendment	C		



© This document, information and design concepts shown in it are copyright to Boffa Robertson Group. Any inconsistencies between drawn information and current Codes and Standards are to be notified immediately.

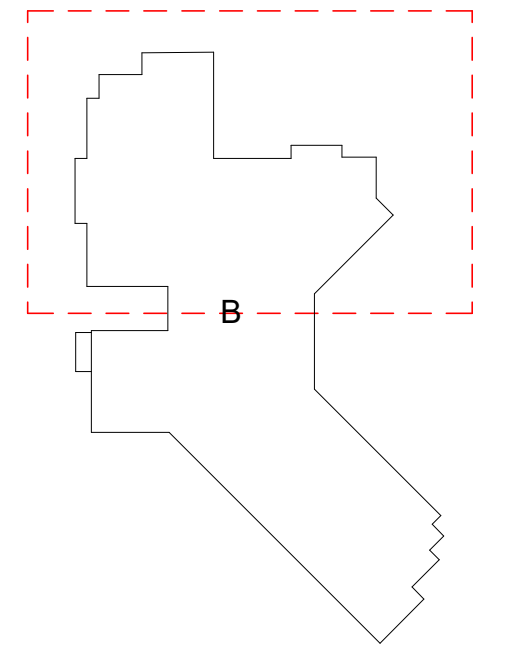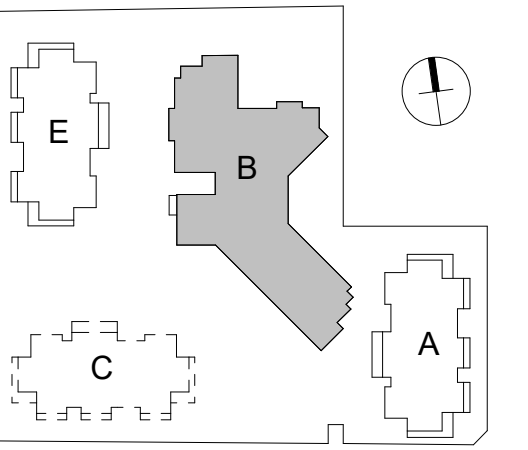

0m 1 2 5 7m
SCALE: 1:100

C	DA Issue	09.02.24
B	Preliminary Issue	04.09.23
No.	Amendment	Date

Project
ATV REDEVELOPMENT
222 Waldron Road & 138 Campbell Hill Road, Chester Hill

Drawing
BUILDING B - TYPICAL 2ND - 3RD
FLOOR PLAN - NORTH




boffa robertson group
architecture, health and aged care planning, project management
 Suite 7, Level 1 Epica, 9 Railway Street
Cheshamwood NSW 2067
AUSTRALIA
Tel. (02) 9406 7000
Fax. (02) 9406 7099
Email: brgroup@brgr.net




LEGEND

2nd FLOOR - RL 40.84
3rd FLOOR - RL 44.14

Date	March 2022	Job No.	: Drawing
Scale	1 : 100 @ A1		
Drawn	RS		2108/A1DA34
Amendment	C		

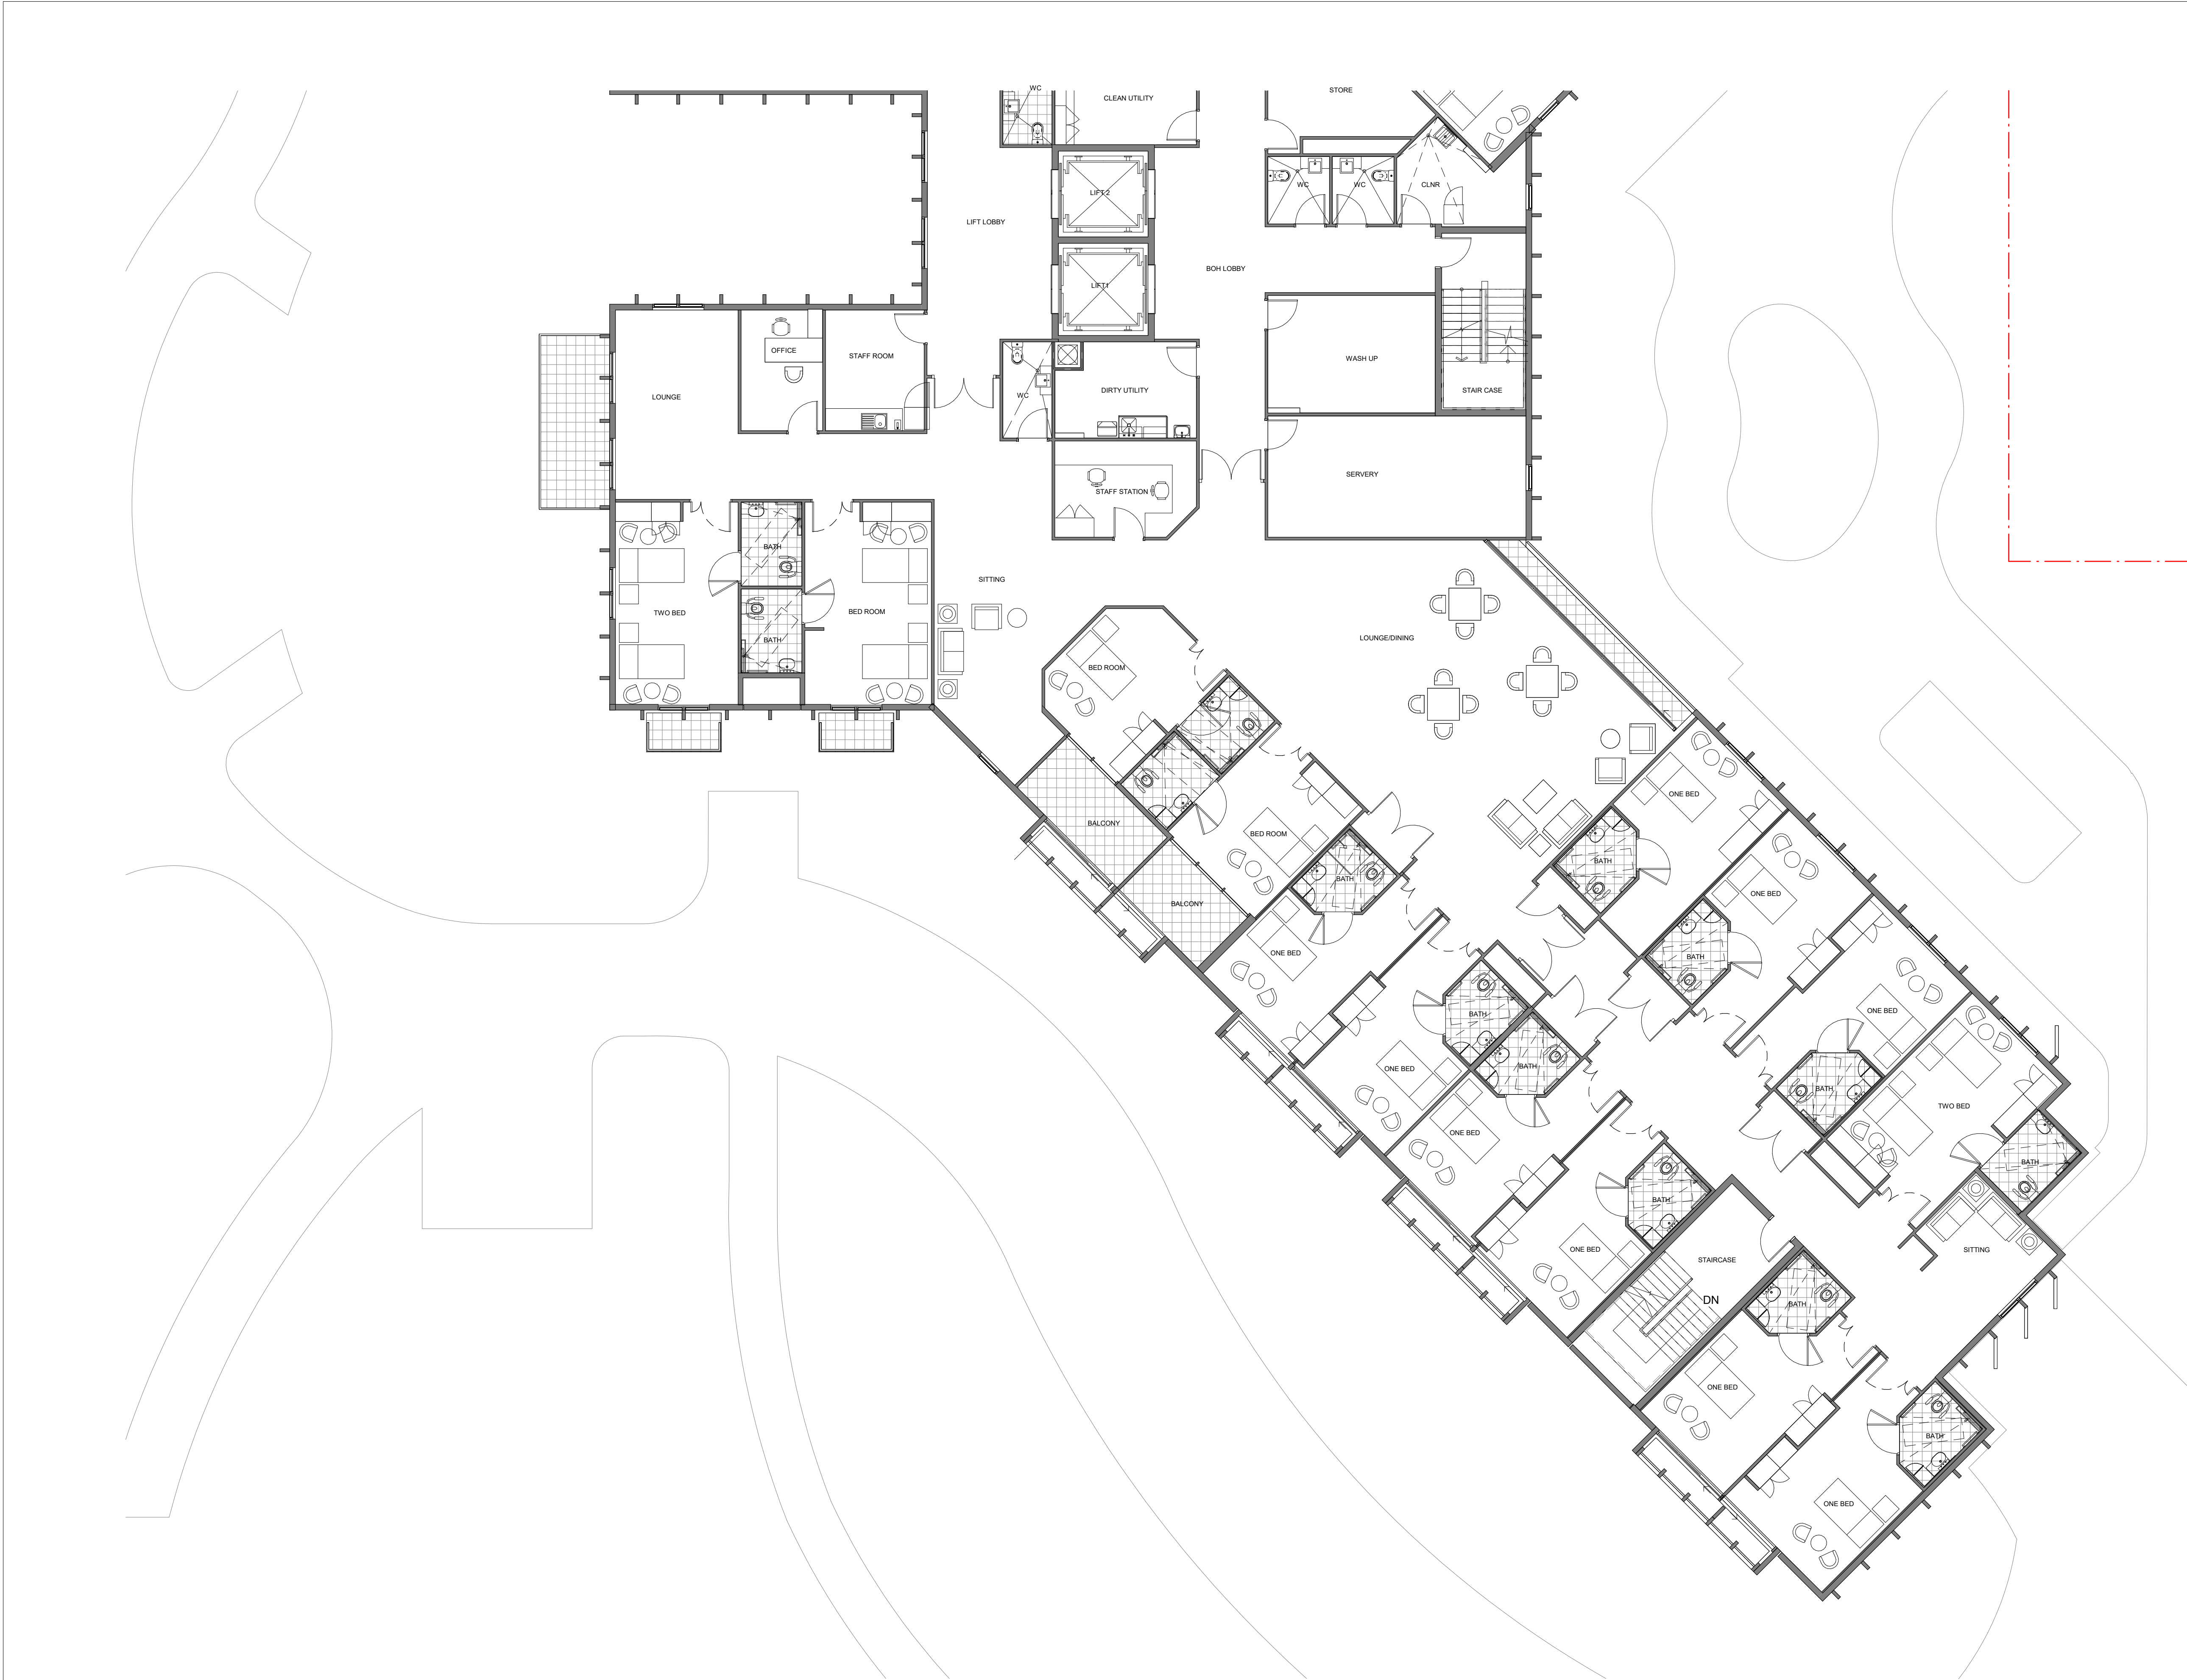

© This document, information and design concepts shown in it are copyright to Boffa Robertson Group. Any inconsistencies between drawn information and current Codes and Standards are to be notified immediately.

 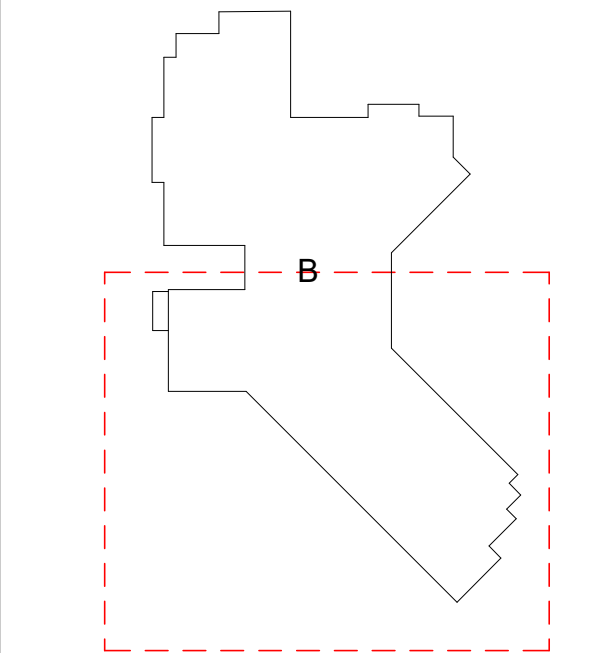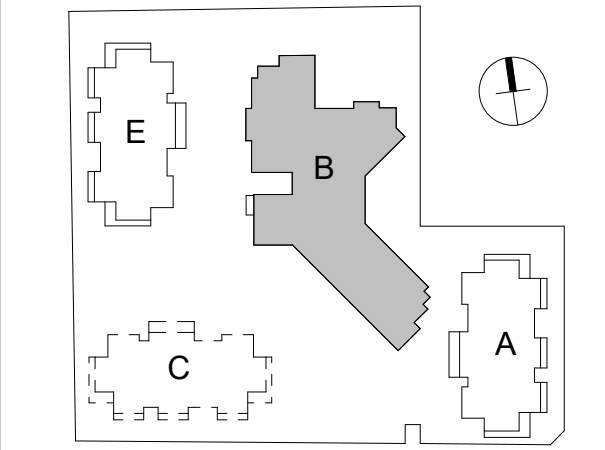


C	DA Issue	09.02.24
B	Preliminary Issue	04.09.23
No.	Amendment	Date

Project
ATV REDEVELOPMENT
222 Waldron Road & 138 Campbell Hill Road, Chester Hill


Drawing
BUILDING B - TYPICAL 2ND - 3RD
FLOOR PLAN - SOUTH






boffa robertson group
architecture, health and aged care planning, project management
 Suite 7, Level 1 Epica, 9 Railway Street
Chatswood NSW 2067
AUSTRALIA
Tel. (02) 9406 7000
Fax. (02) 9406 7099
Email: brgroup@brgr.net

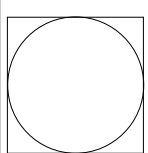	Date	March 2022	Job No.	: Drawing
	Scale	1 : 100 @ A1		
	Drawn	RS		2108/A1DA35
	Amendment	C		

LEGEND
2nd FLOOR - RL 40.84
3rd FLOOR - RL 44.14

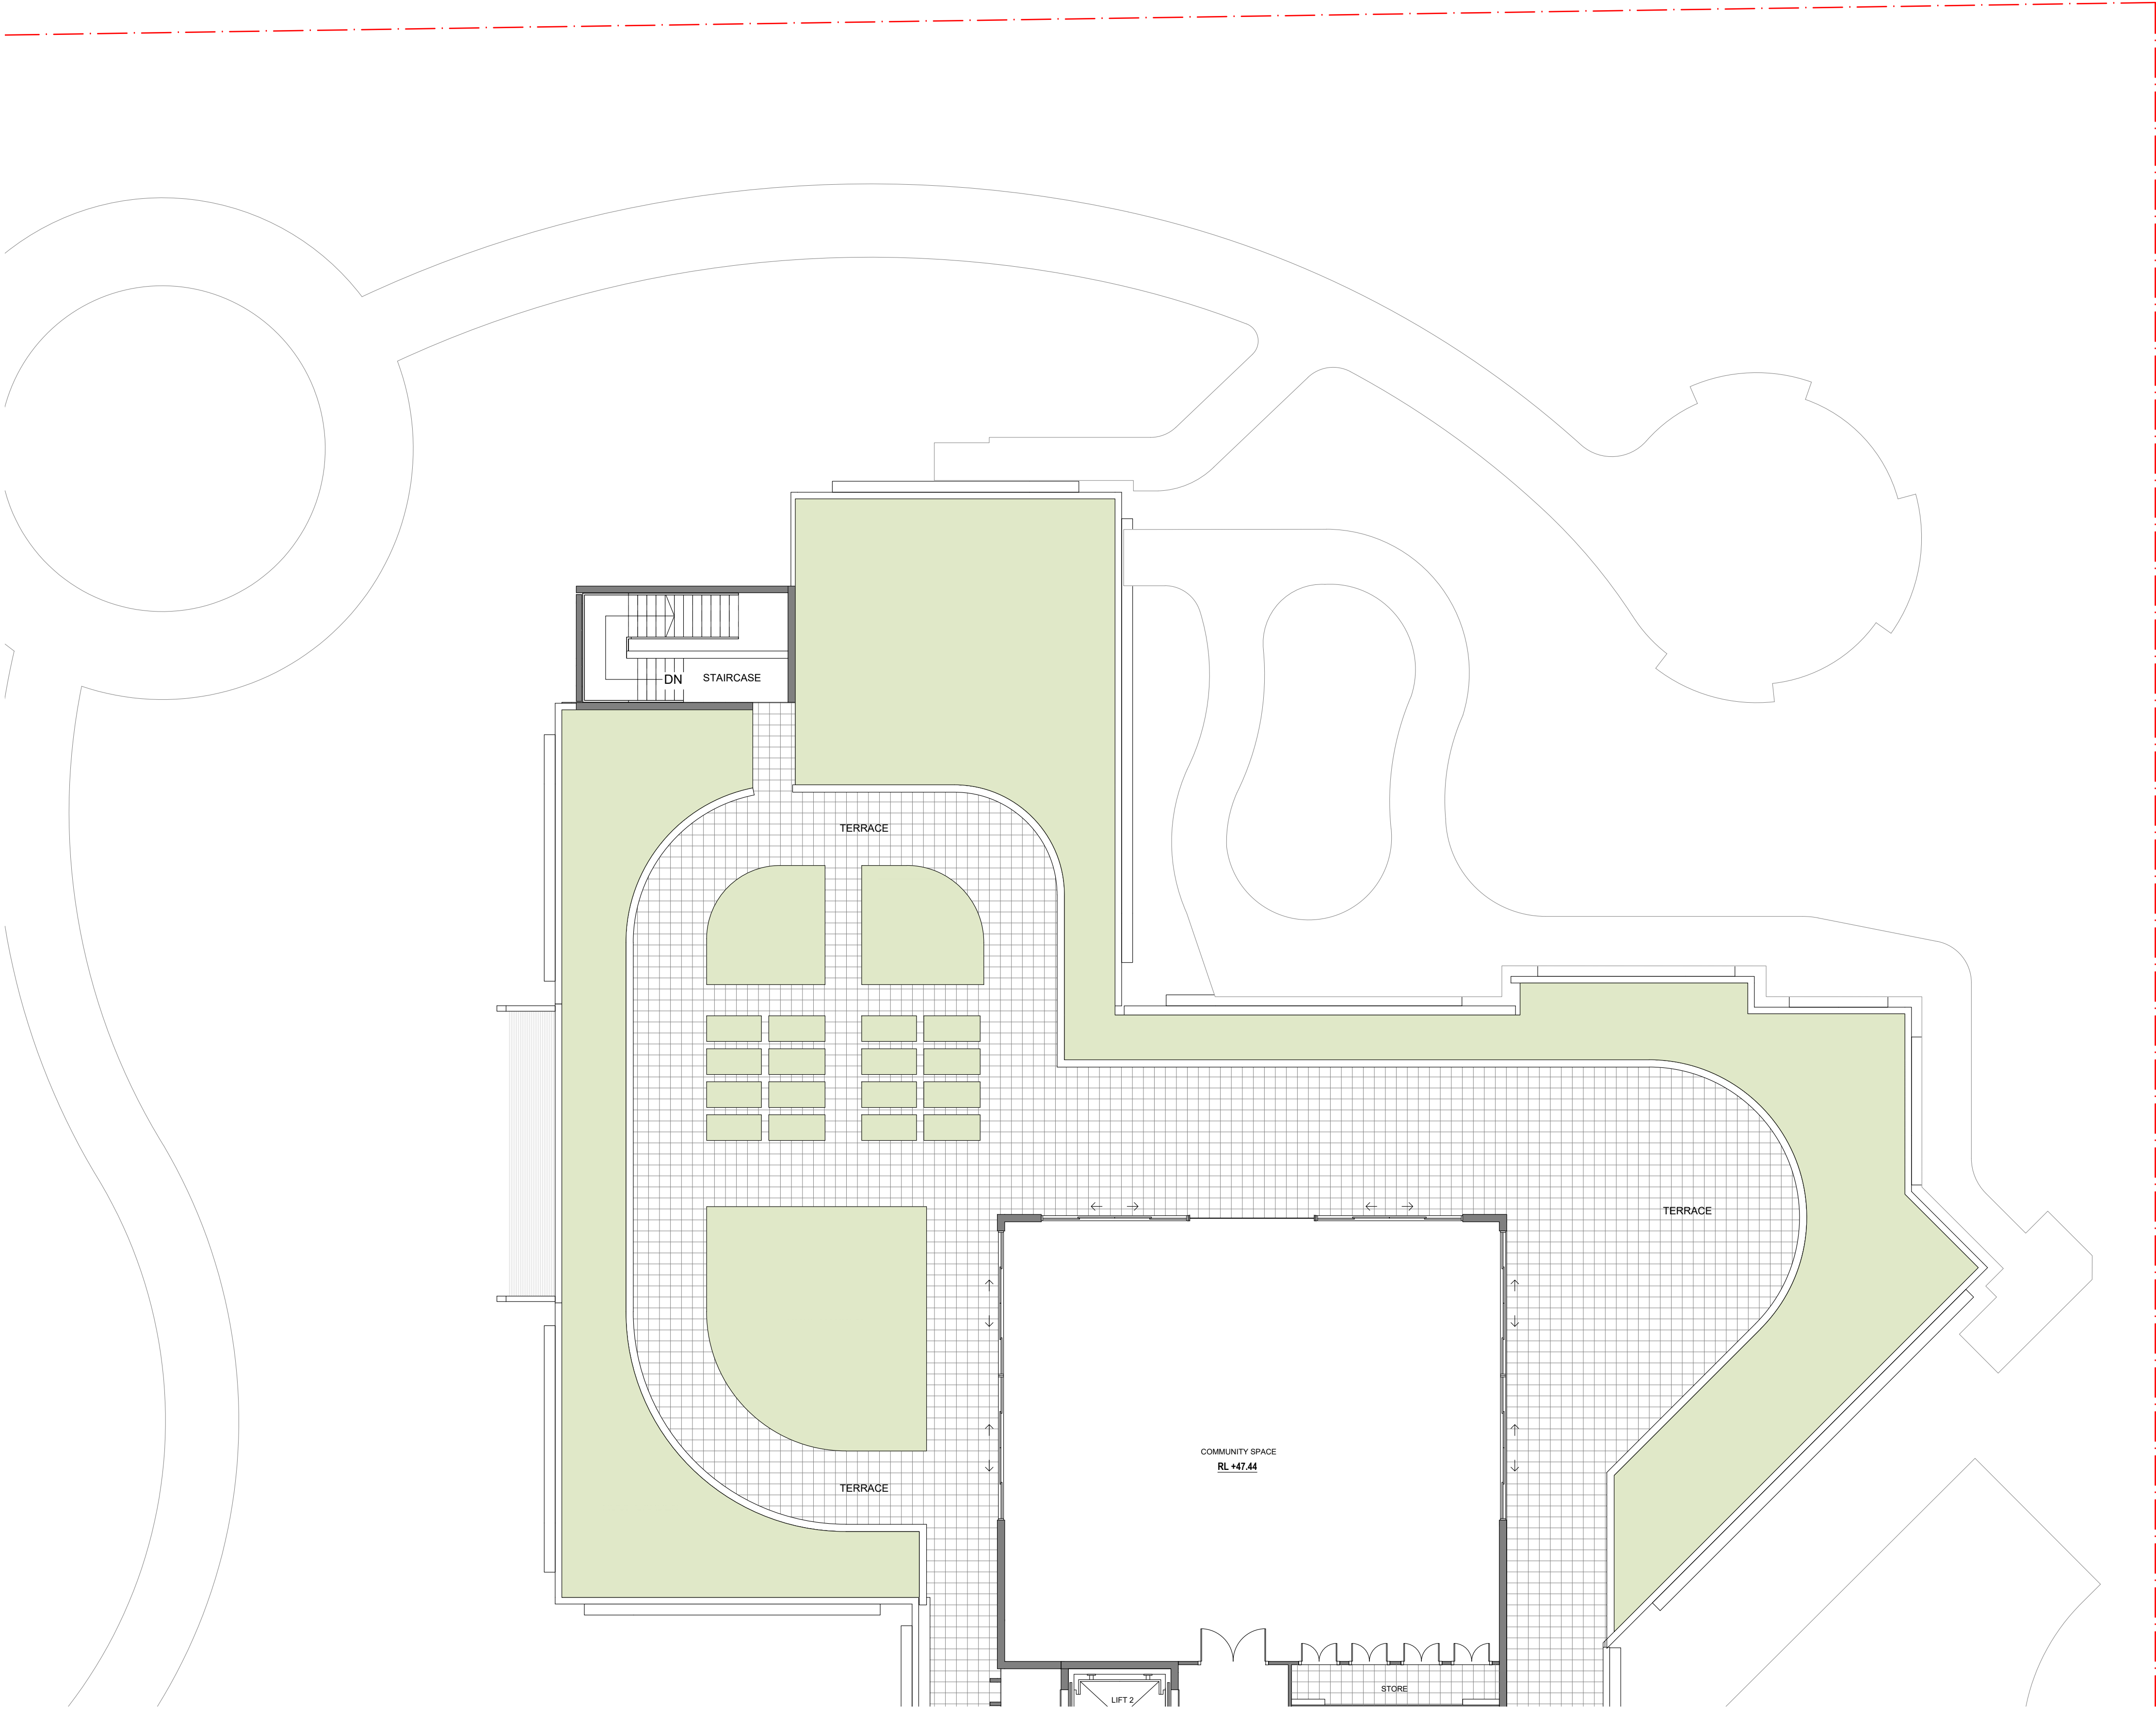

© This document, information and design concepts shown in it are copyright to Boffa Robertson Group. Any inconsistencies between drawn information and current Codes and Standards are to be notified immediately.

 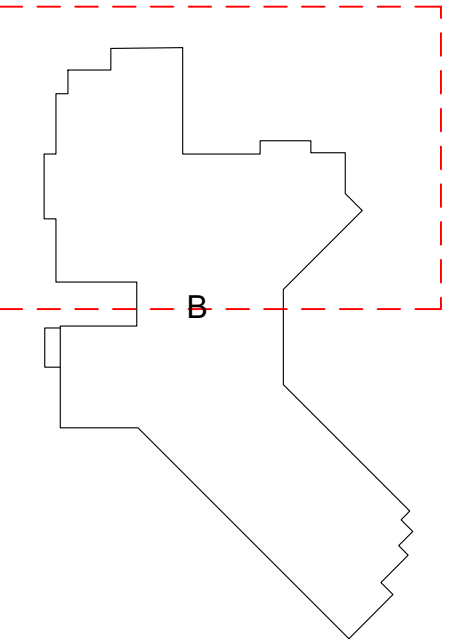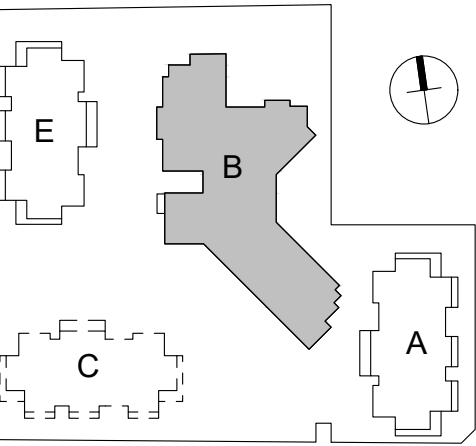

C	DA Issue	09.02.24
B	Preliminary Issue	04.09.23
No.	Amendment	Date


Project
ATV REDEVELOPMENT
222 Waldron Road & 138 Campbell Hill Road, Chester Hill

Drawing
BUILDING B - 4TH FLOOR PLAN - NORTH






boffa robertson group
architecture, health and aged care planning, project management
 Suite 7, Level 1 Epicor, 9 Railway Street
Chateauwood NSW 2067
AUSTRALIA
Tel: (02) 9406 7000
Fax: (02) 9406 7099
Email: brgroup@brgr.net

Date	March 2022	Job No.	: Drawing
Scale	1 : 100 @ A1		
Drawn	RS		2108/A1DA36
Amendment	C		

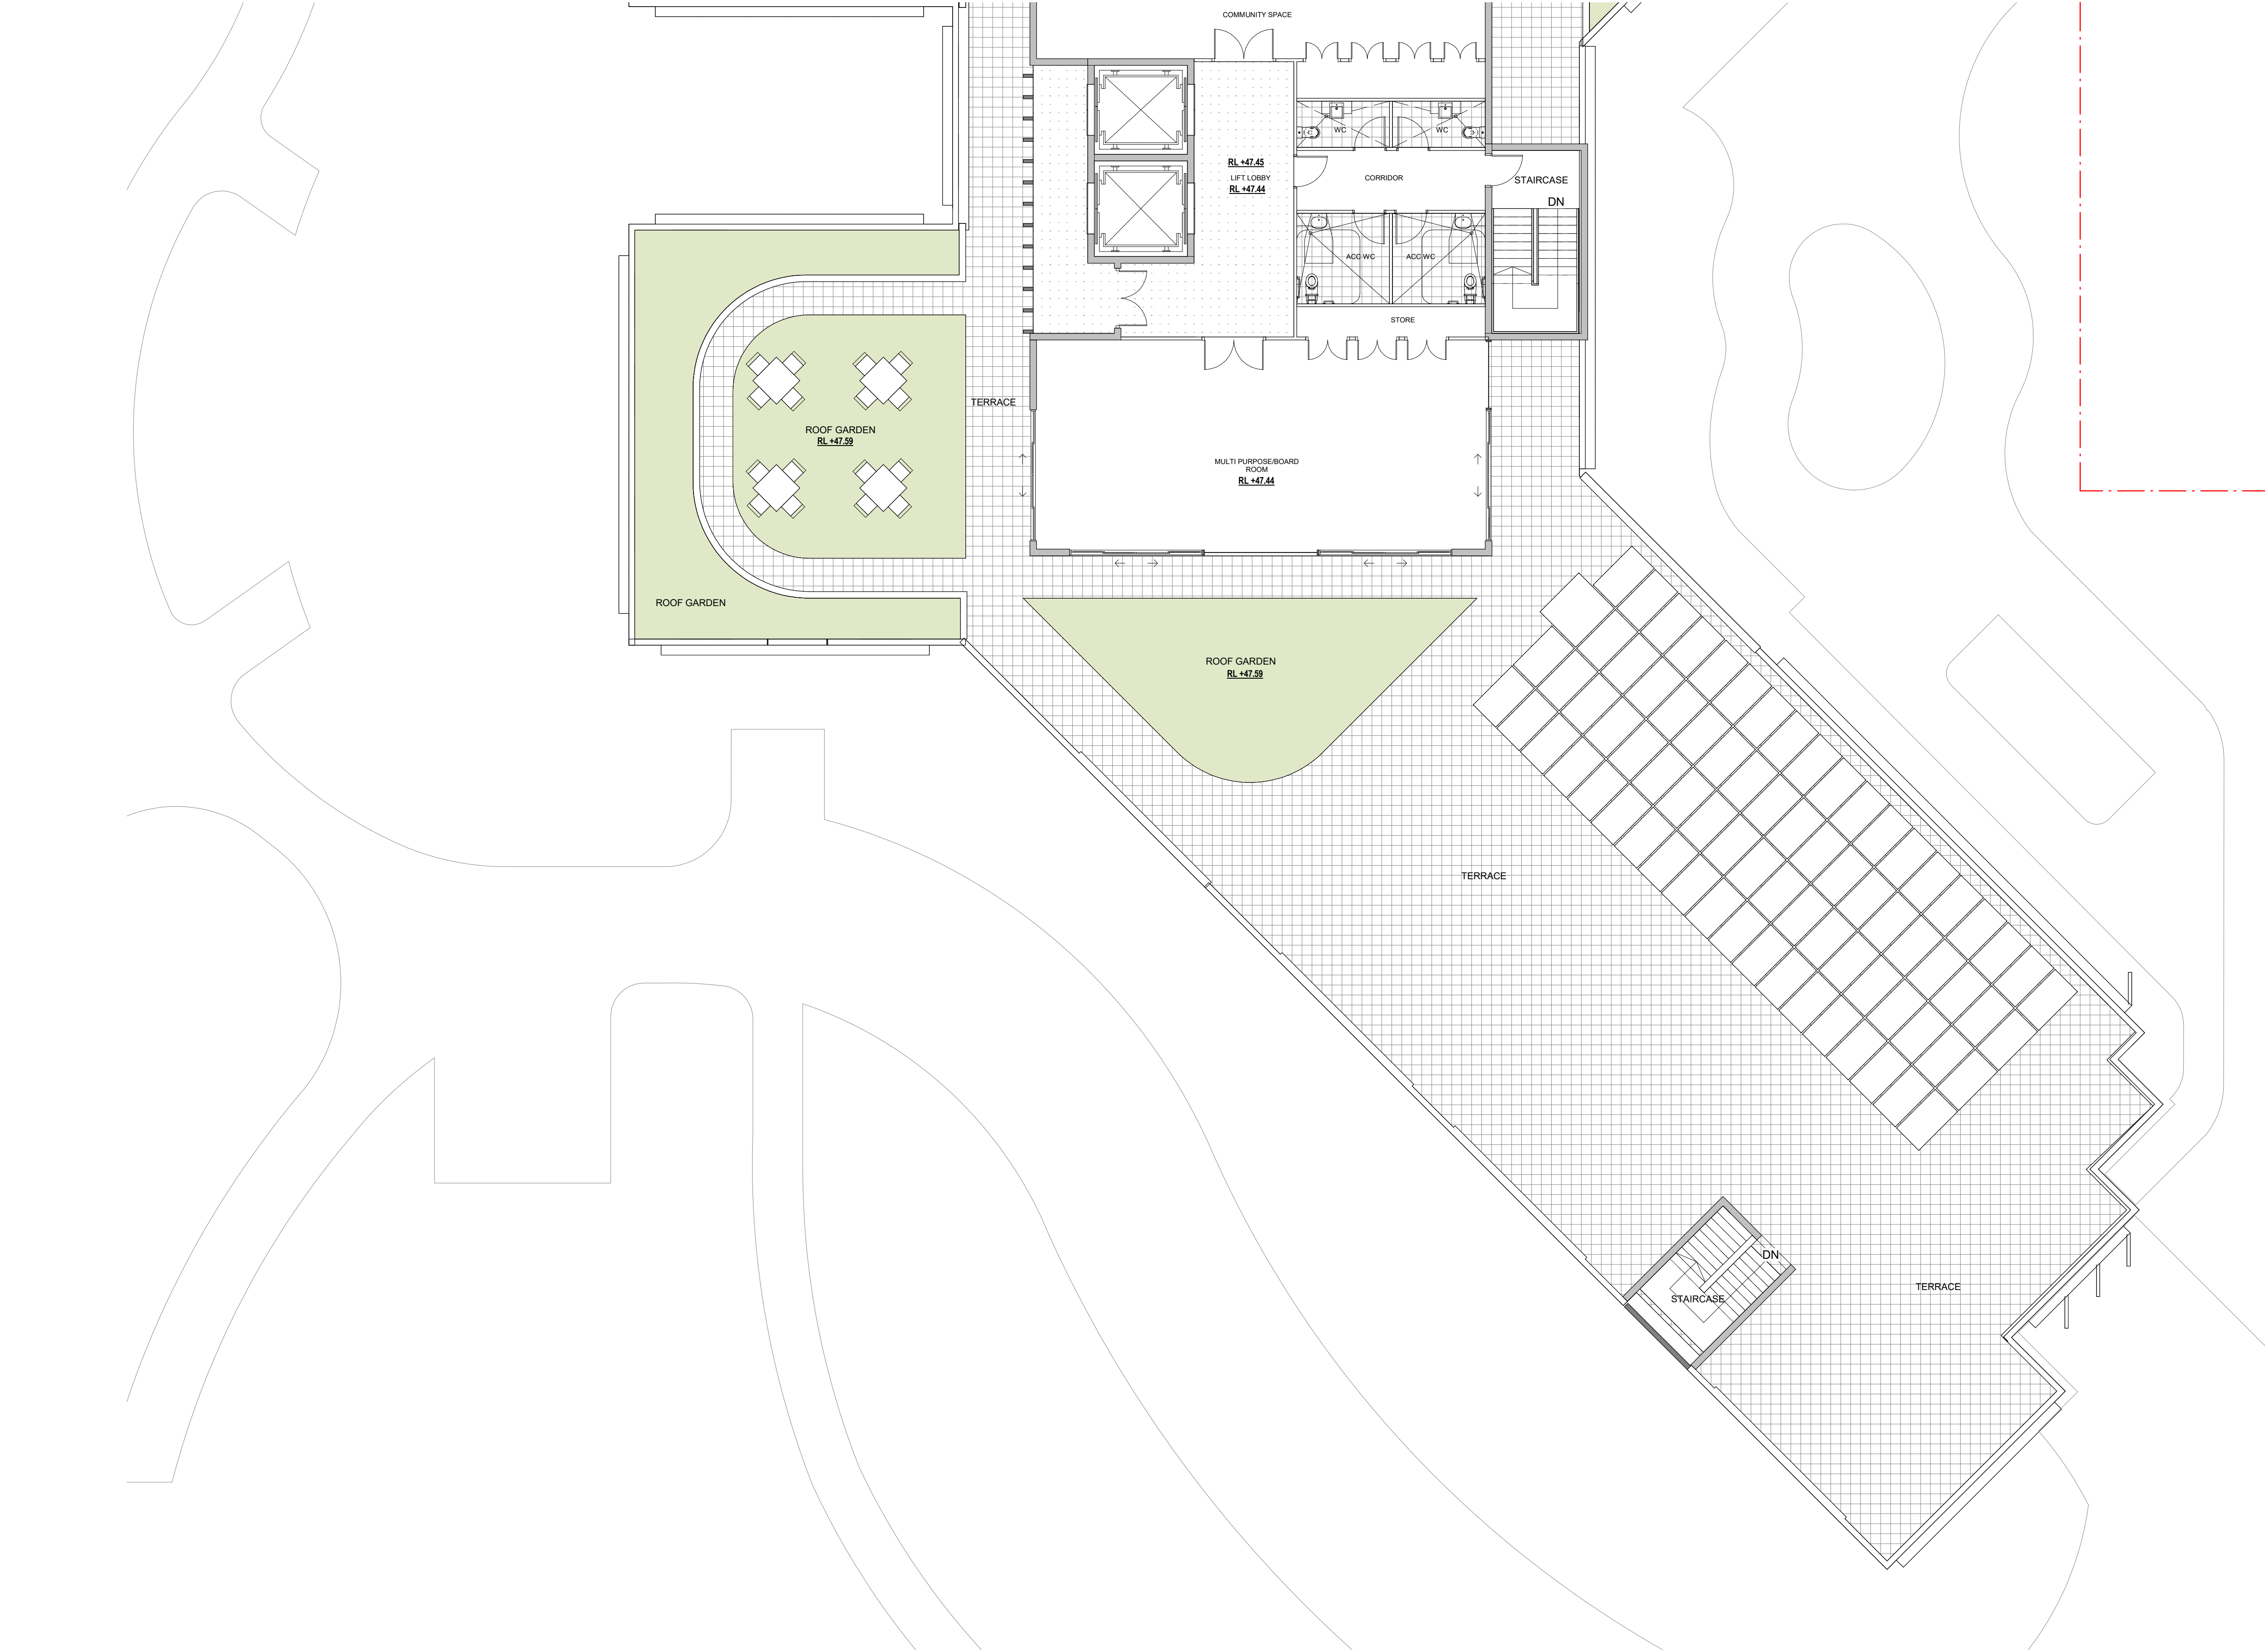

© This document, information and design concepts shown in it are copyright to Boffa Robertson Group. Any inconsistencies between drawn information and current Codes and Standards are to be notified immediately.

 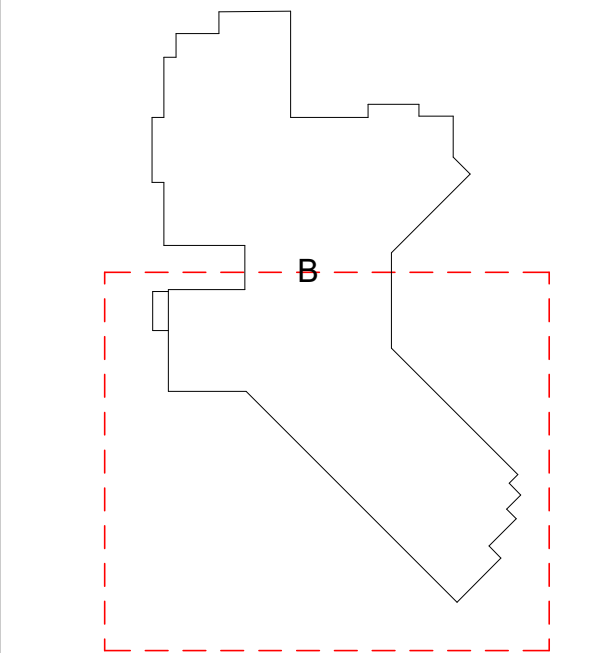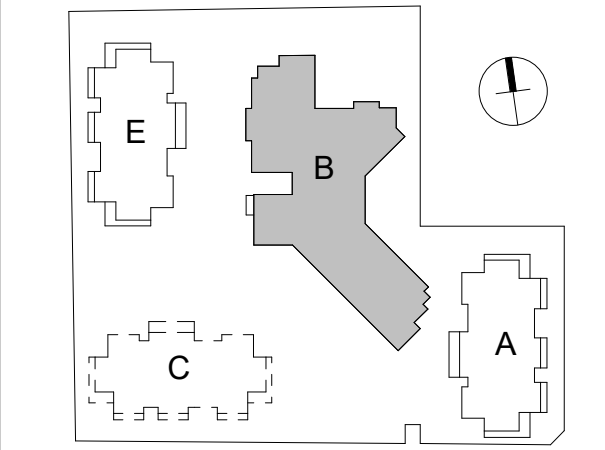

C	DA Issue	09.02.24
B	Preliminary Issue	04.09.23
No.	Amendment	Date


Project
ATV REDEVELOPMENT
222 Waldron Road & 138 Campbell Hill Road, Chester Hill

Drawing
BUILDING B - 4TH FLOOR PLAN
SOUTH






boffa robertson group
architecture, health and aged care planning, project management
 Suite 7, Level 1 Epica, 9 Railway Street
Cheshamwood NSW 2067
AUSTRALIA
Tel. (02) 9406 7000
Fax. (02) 9406 7099
Email: brgroups@brgr.net

Date	March 2022	Job No.	: Drawing
Scale	1 : 100 @ A1		
Drawn	RS		2108/A1DA37
Amendment	C		

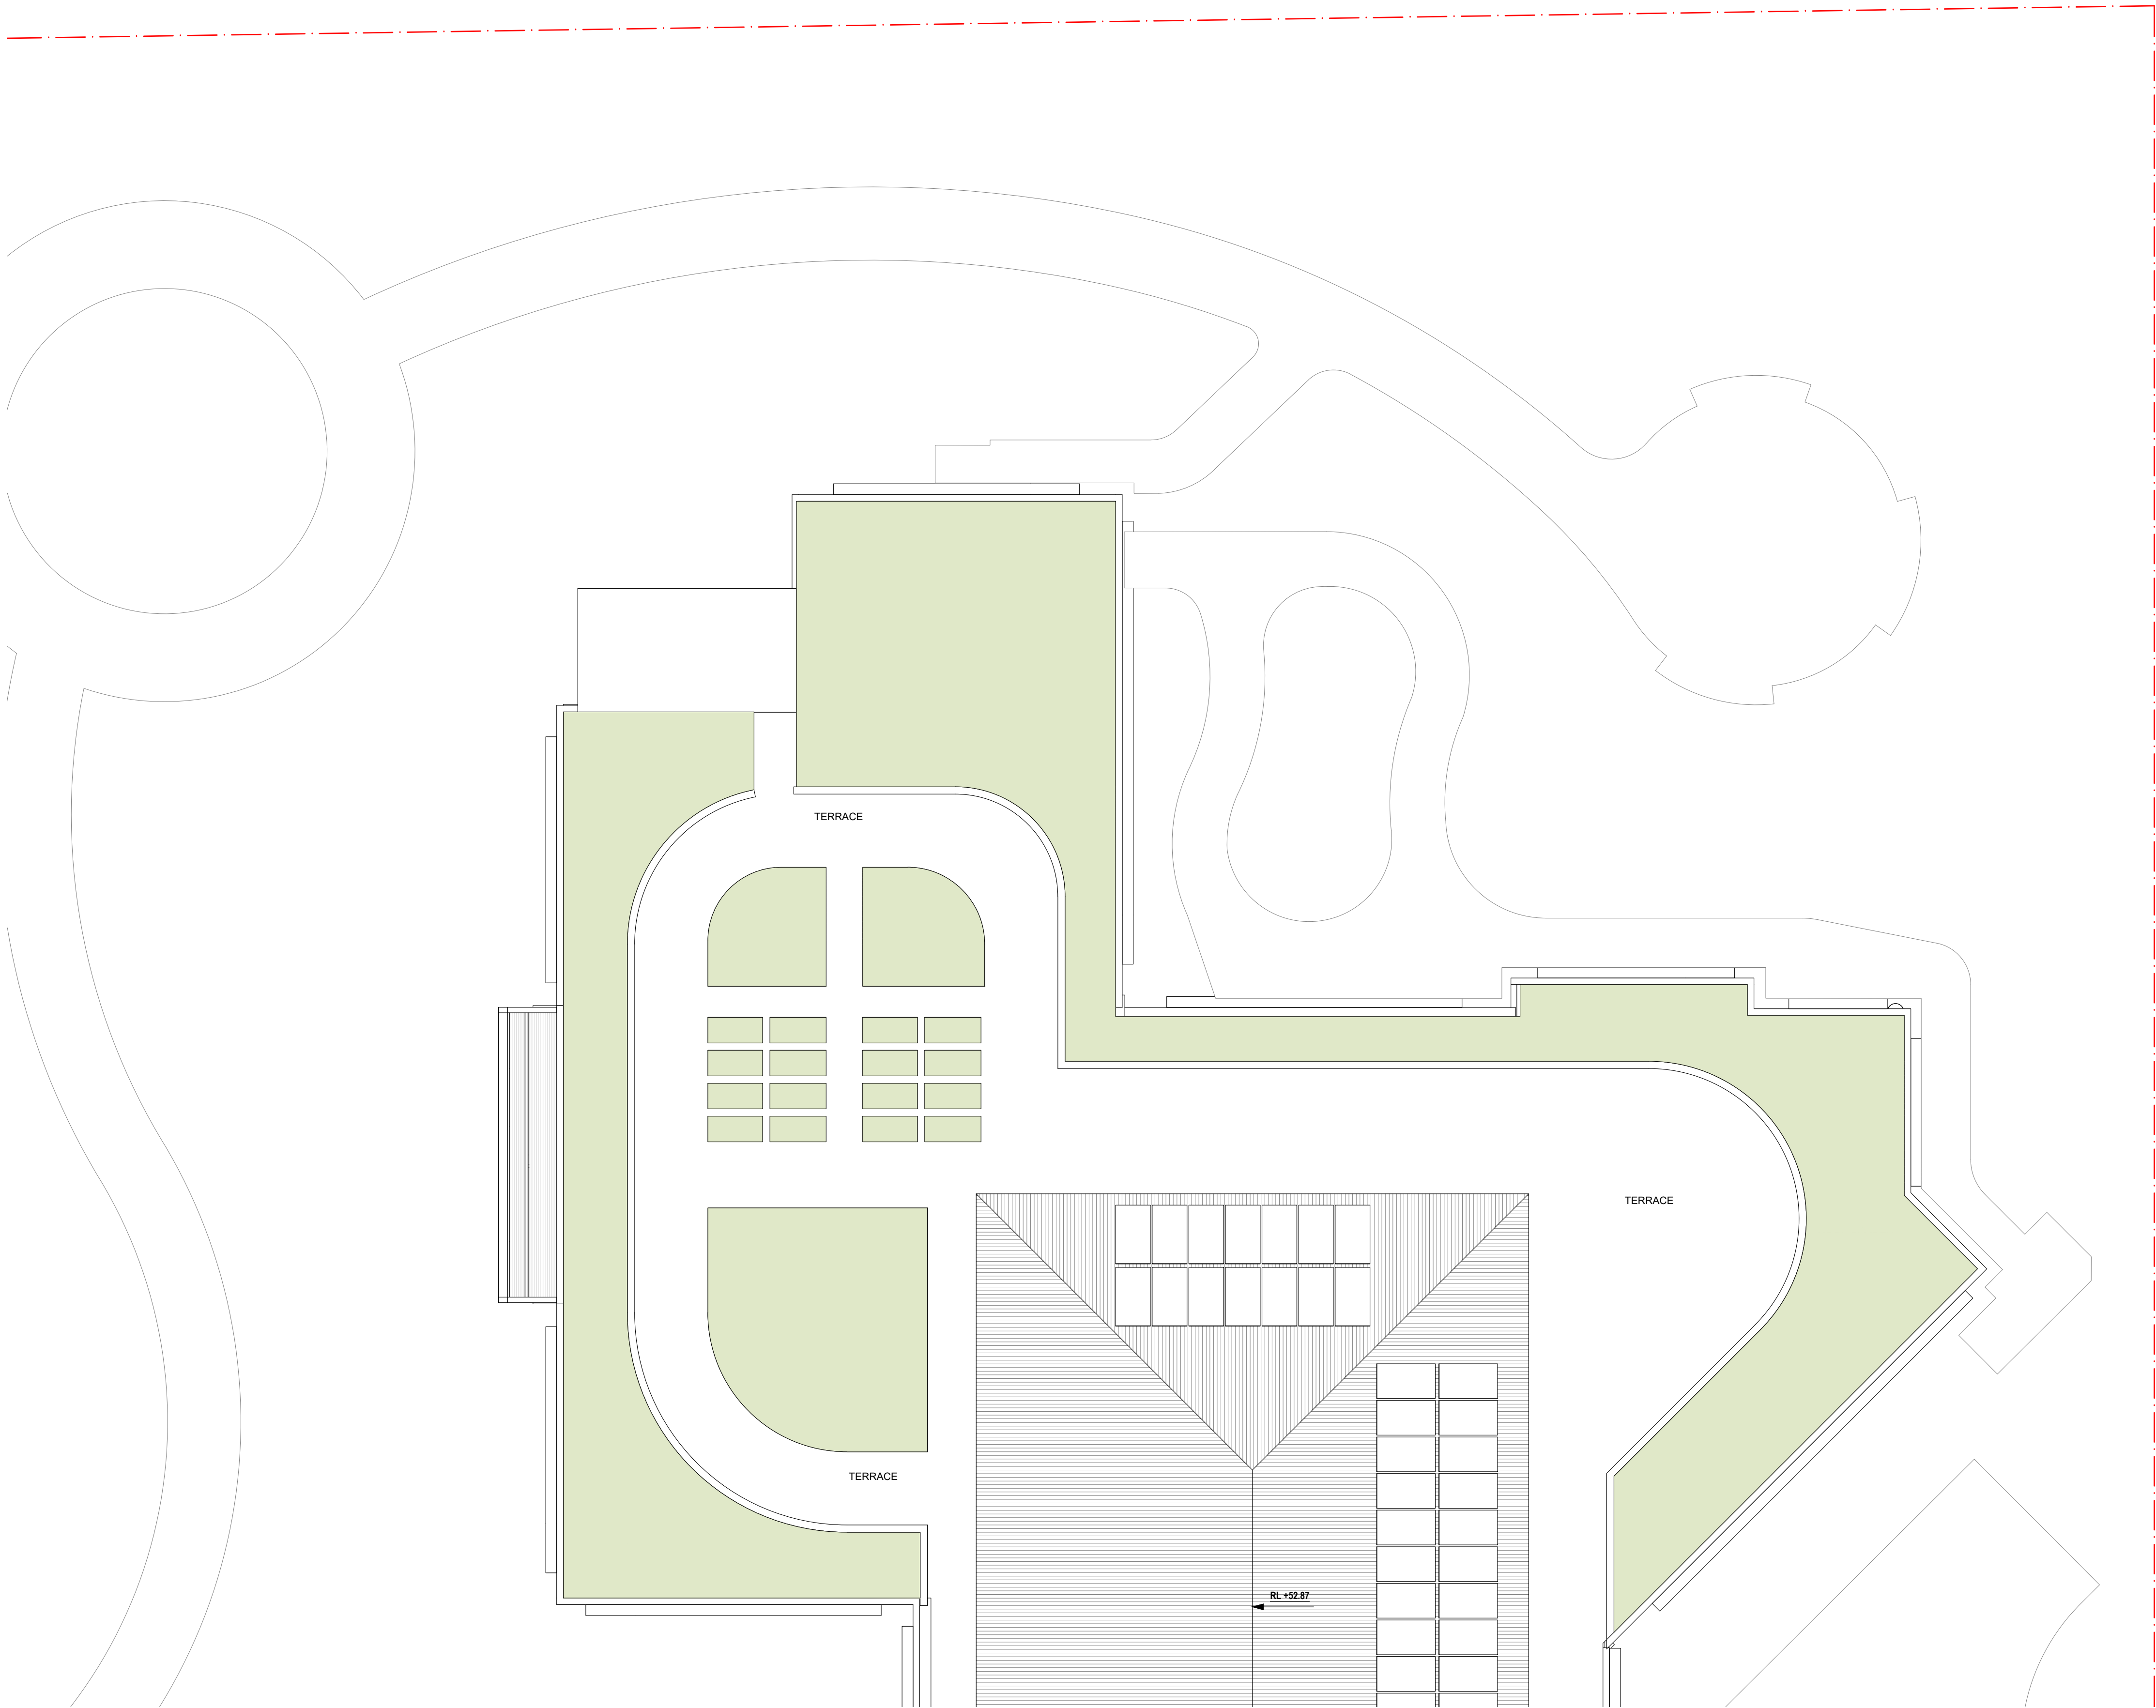

© This document, information and design concepts shown in it are copyright to Boffa Robertson Group. Any inconsistencies between drawn information and current Codes and Standards are to be notified immediately.

 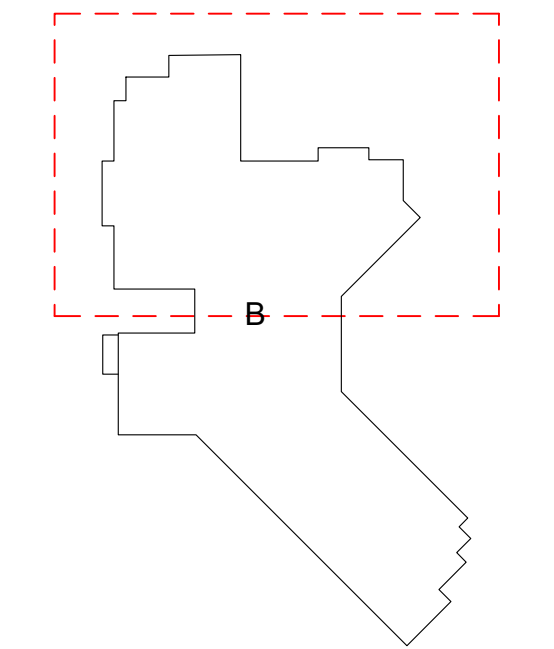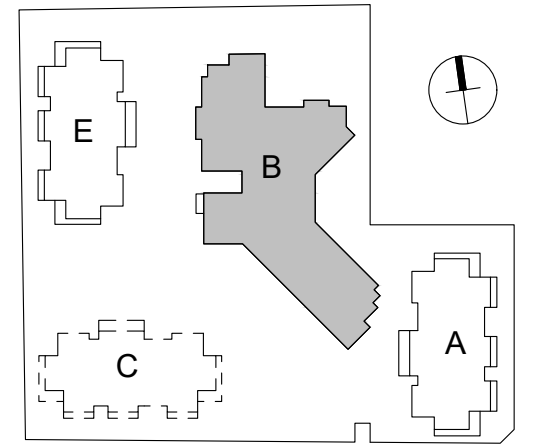

C	DA Issue	09.02.24
B	Preliminary Issue	04.09.23
No.	Amendment	Date


Project
ATV REDEVELOPMENT
222 Waldron Road & 138 Campbell Hill Road, Chester Hill

Drawing
BUILDING B - ROOF PLAN - NORTH



boffa robertson group
architecture, health and aged care planning, project management
 Suite 7, Level 1 Epicor, 9 Railway Street
Chatswood NSW 2067
AUSTRALIA
Tel: (02) 9406 7000
Fax: (02) 9406 7099
Email: brgroup@brgr.net

Date	March 2022	Job No.	: Drawing
Scale	1 : 100 @ A1		
Drawn	RS		2108/A1DA38
Amendment	C		

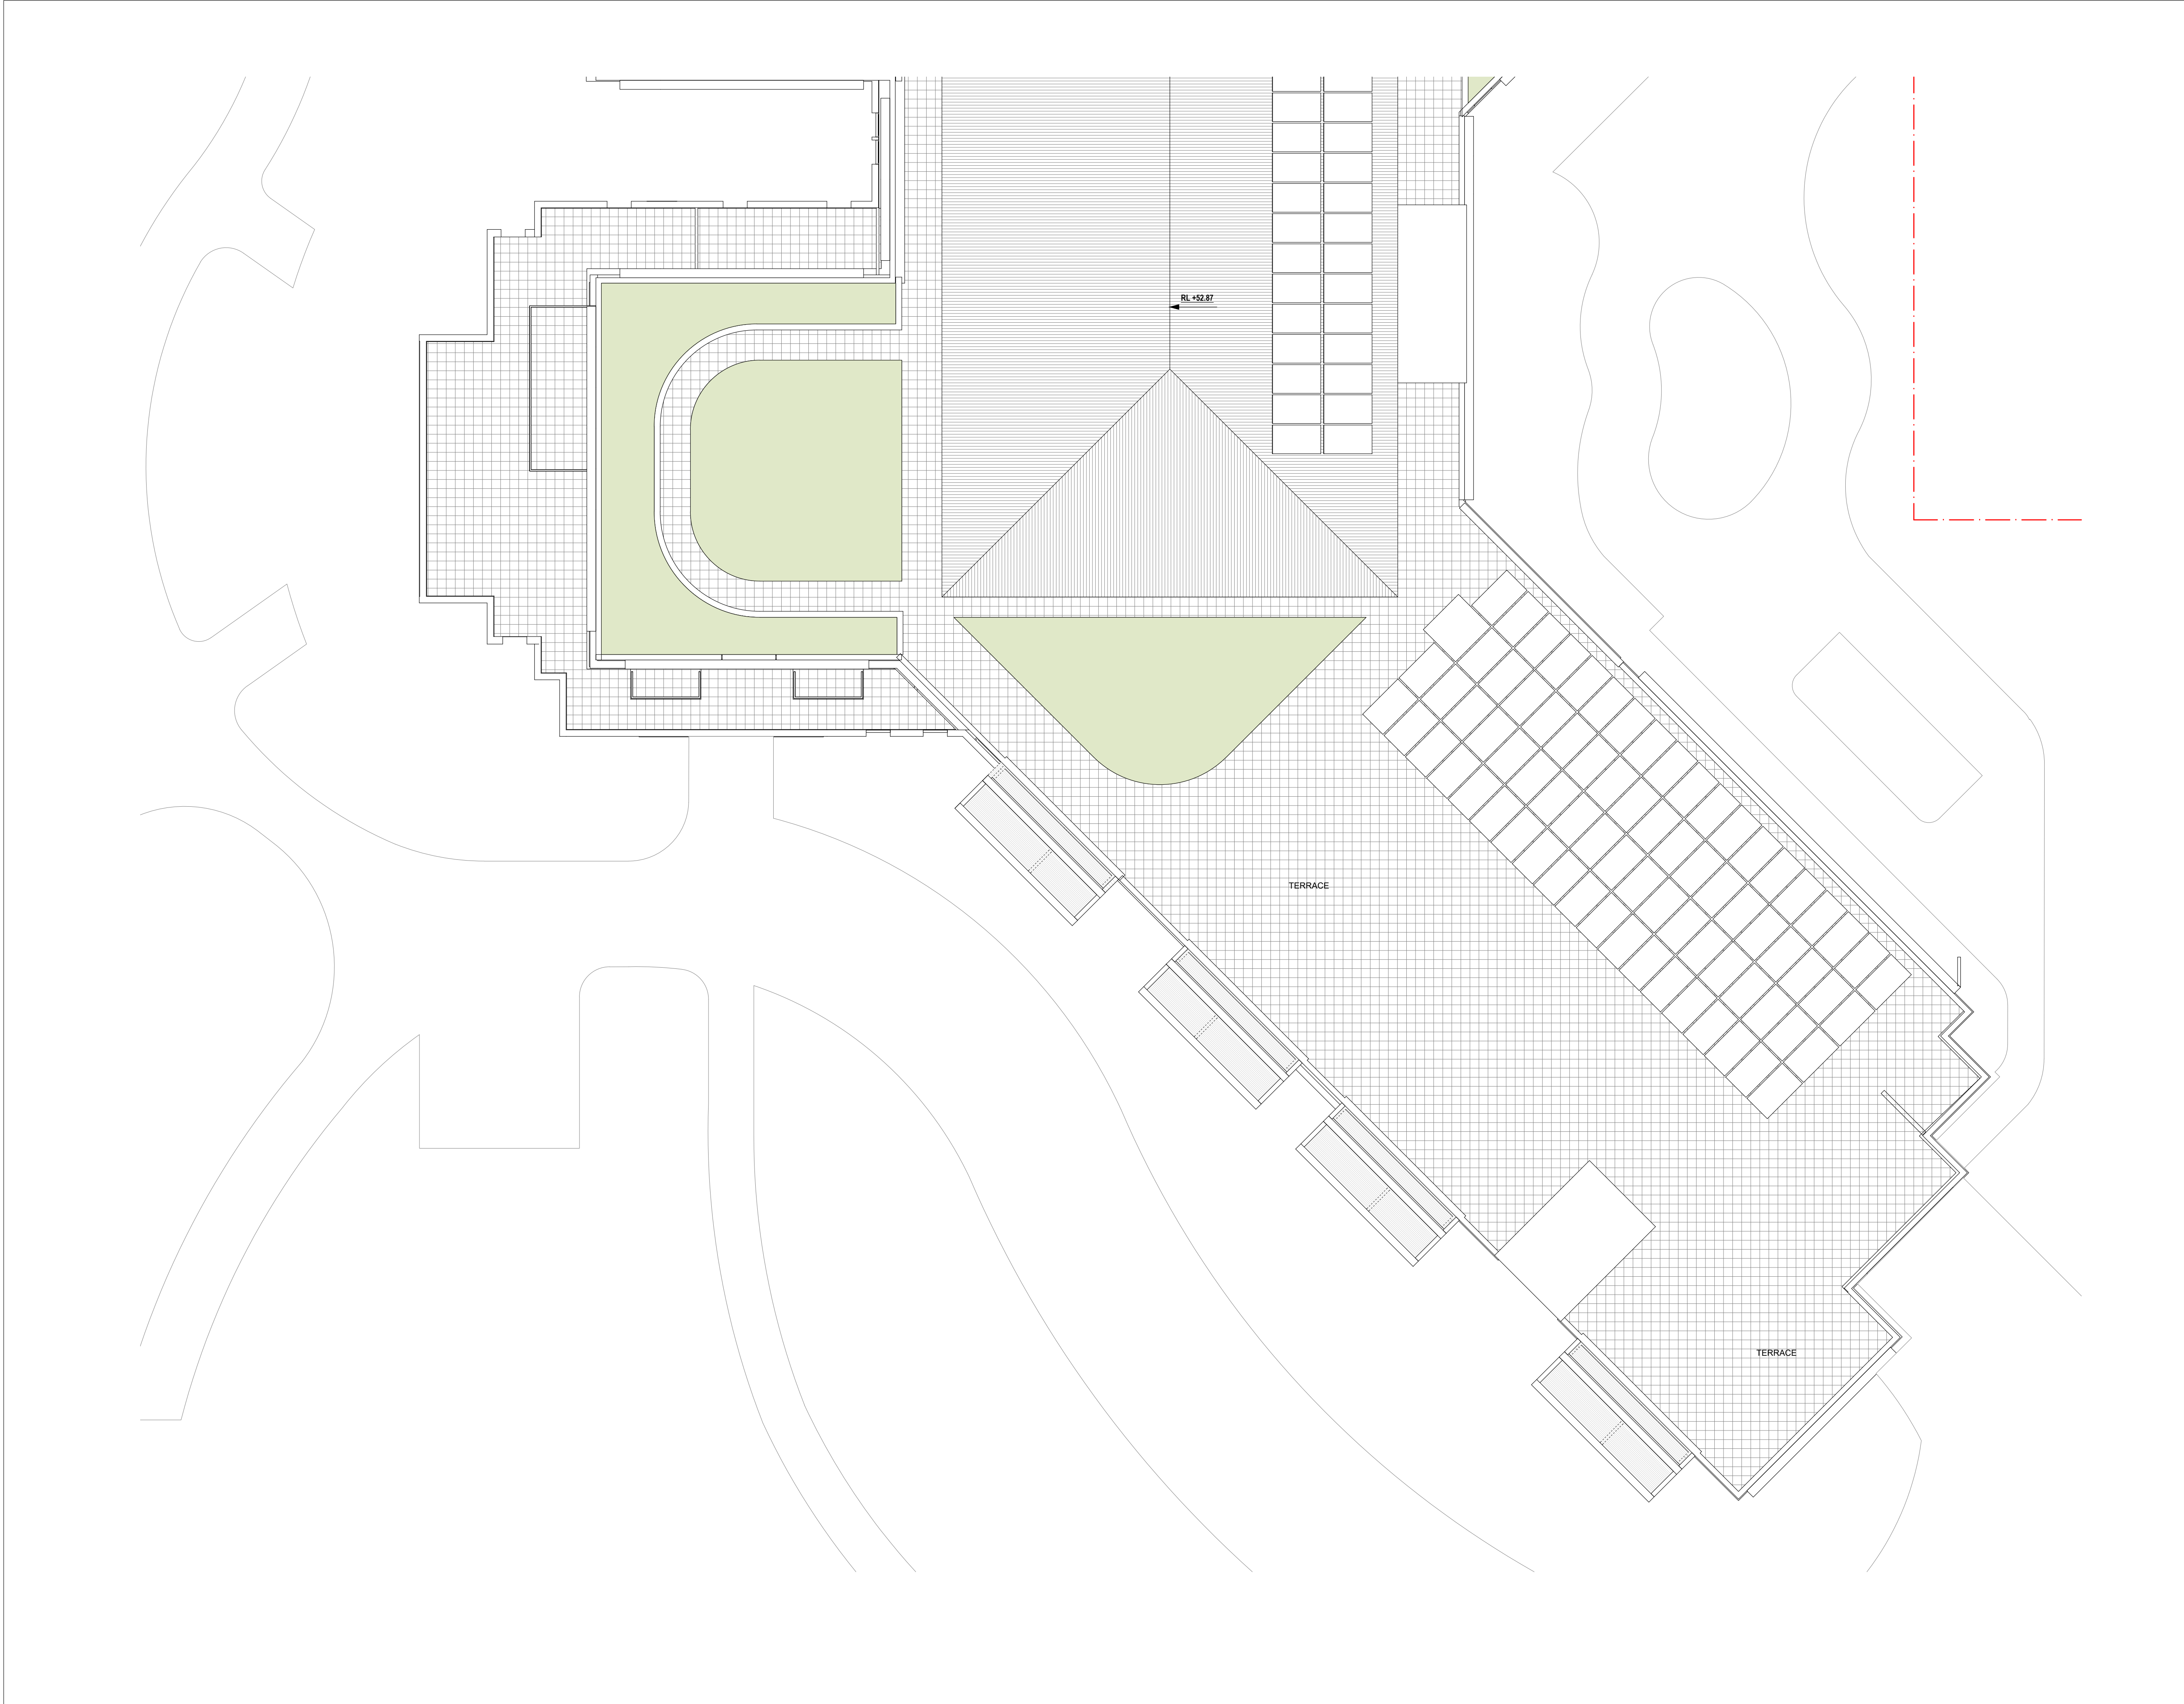

© This document, information and design concepts shown in it are copyright to Boffa Robertson Group. Any inconsistencies between drawn information and current Codes and Standards are to be notified immediately.

0m 1 2 5 7m
SCALE: 1:100

C	DA Issue	09.02.24
B	Preliminary Issue	04.09.23
No.	Amendment	Date

Project
ATV REDEVELOPMENT
222 Waldron Road & 138 Campbell Hill Road, Chester Hill

Building A

Drawing
BUILDING B - ROOF PLAN - SOUTH


CENTURION GROUP
YOUR TRUSTED ADVISOR

Abel Tasman Village
A Culture of Care



boffa robertson group
architecture, health and aged care planning, project management

Suite 7, Level 1 Epicor, 9 Railway Street
Chatswood NSW 2067
AUSTRALIA
Tel: (02) 9406 7000
Fax: (02) 9406 7099
Email: brgroup@brgr.net

Date	March 2022	Job No.	: Drawing
Scale	1 : 100 @ A1		
Drawn	RS	2108/A1DA39	
Amendment	C		

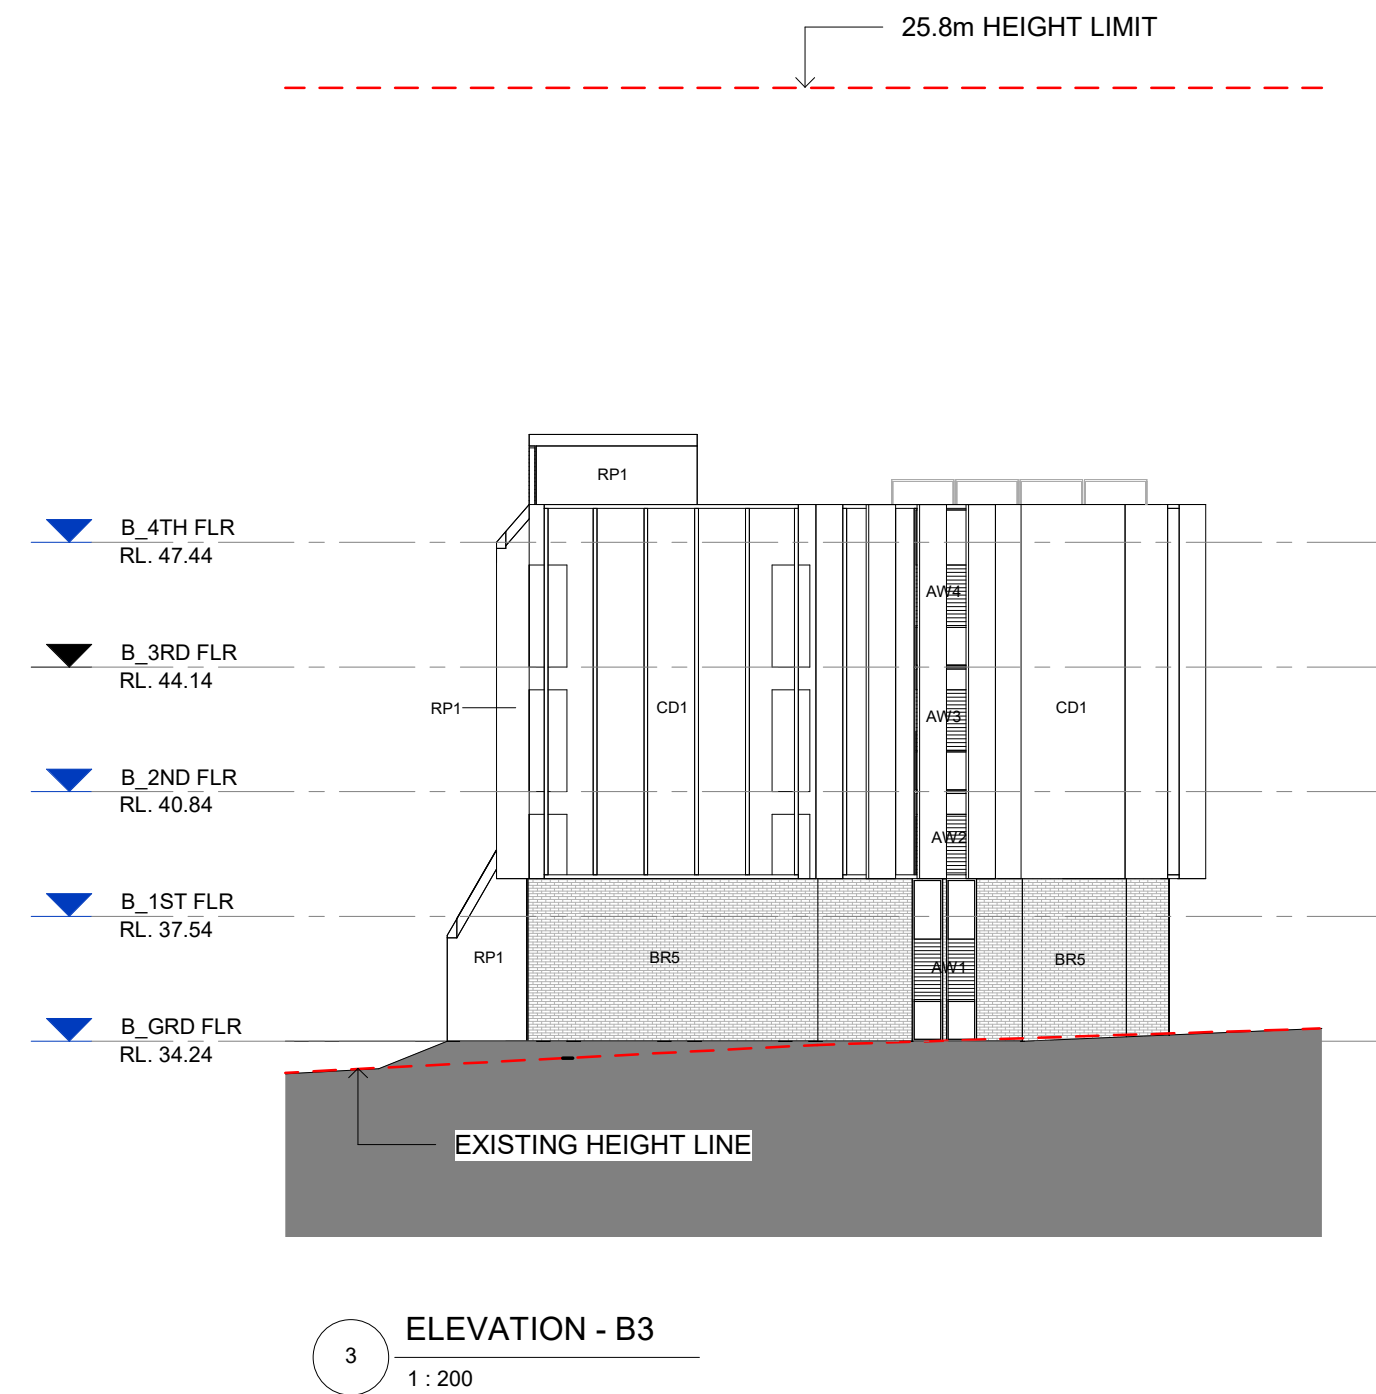

© This document, information and design concepts shown in it are copyright to Boffa Robertson Group. Any inconsistencies between drawn information and

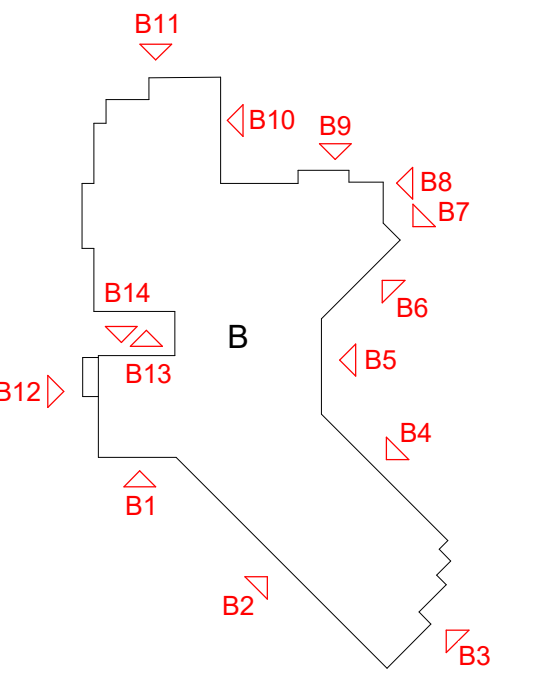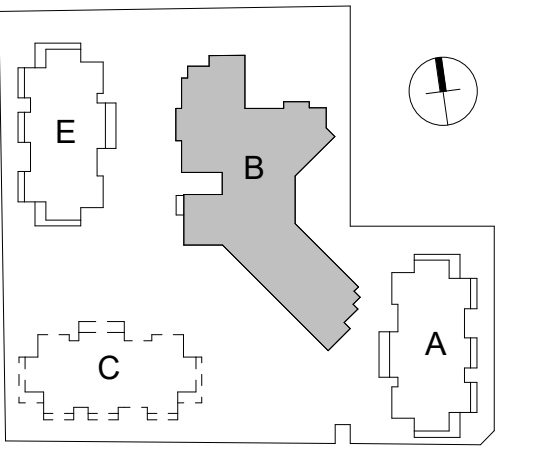

EXTERIOR FINISHES & MATERIALS		
CODE	MATERIAL	
AD	Aluminum framed door	
AW	Aluminum framed window	
BA1	Balustrade Type 1 (Steel)	
BA2	Balustrade type 2 (Masonry) Type: Reinforced precast masonry with 50mm stainless steel and colored concrete - Color Match (PCC)	
BR1	Brick type 1	
BR5	Brick type 5 - Brick tiles on steel backing section	
CD1	Fibre cement cladding type 1	
CD2	Metal cladding type 2	
CD4	Cladding type 4 - Aluminium solid plate (non-combustible AS1530.1 & AS1530.3)	
FA	Facade attachments (brs & rails) - GRC	
P1	Paint on Fibre Cement	
R1	Lysaght Metal Roof Kip-Lok 700 H-Strength, Gutter, Downpipe	
RP1	Render & Paint on Masonry or concrete	
SH	Sunhood	
TB1	Aluminium Powder Coated Screen	



E	Response to Submissions	13.03.26
D	Floor Levels added	28.02.25
C	DA Issue	09.02.24
B	Preliminary Issue	04.09.23
No.	Amendment	Date

Project
ATV REDEVELOPMENT
222 Waldron Road & 138 Campbell Hill Road, Chester Hill
Building B


Drawn
BUILDING B - ELEVATIONS SHEET 1

CENTURION GROUP
YOUR TRUSTED ADVISOR


Abel Tasman Village
A Culture of Care

boffa robertson group
architecture, health and aged care planning, project management
Suite 7, Level 1 Epica, 9 Railway Street
Cherrywood NSW 2067
AUSTRALIA
Tel: (02) 9406 7000
Fax: (02) 9406 7099
Email: brgroup@brg.net

Date	March 2022	Job No.	
Scale	As indicated @ A1	Drawing	
Drawn	RS		2108/A1DA40
Amendment	D		

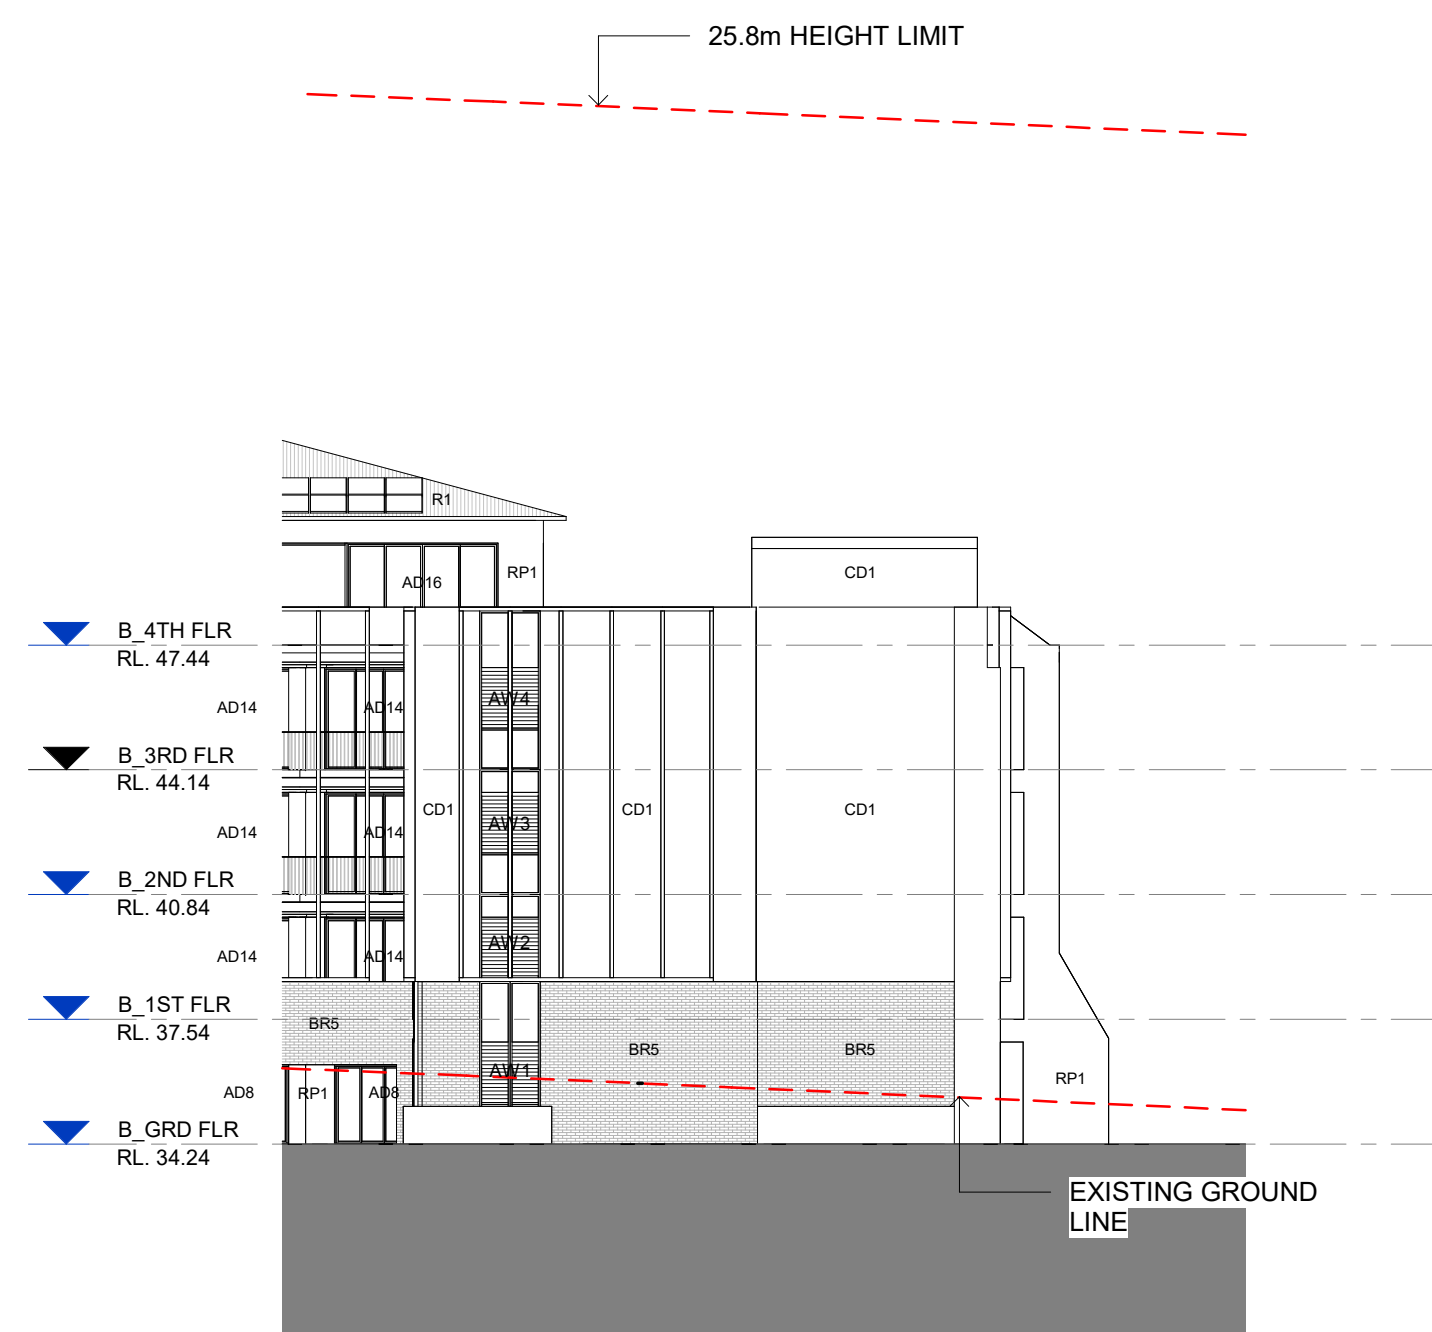


11 ELEVATION - B11
1 : 200

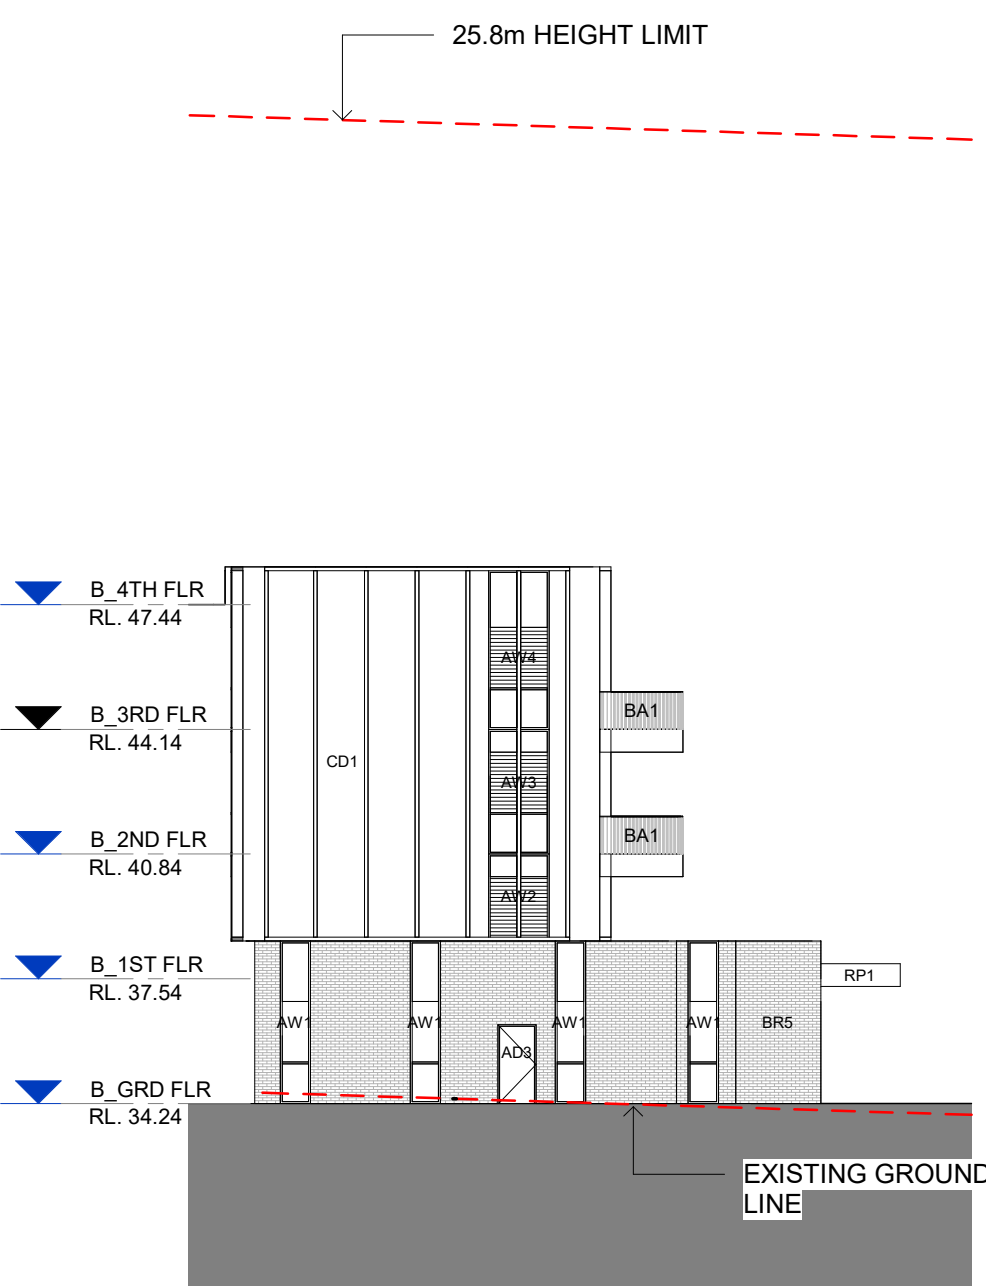

13 ELEVATION - B13
1 : 200





12 ELEVATION - B12
1 : 200

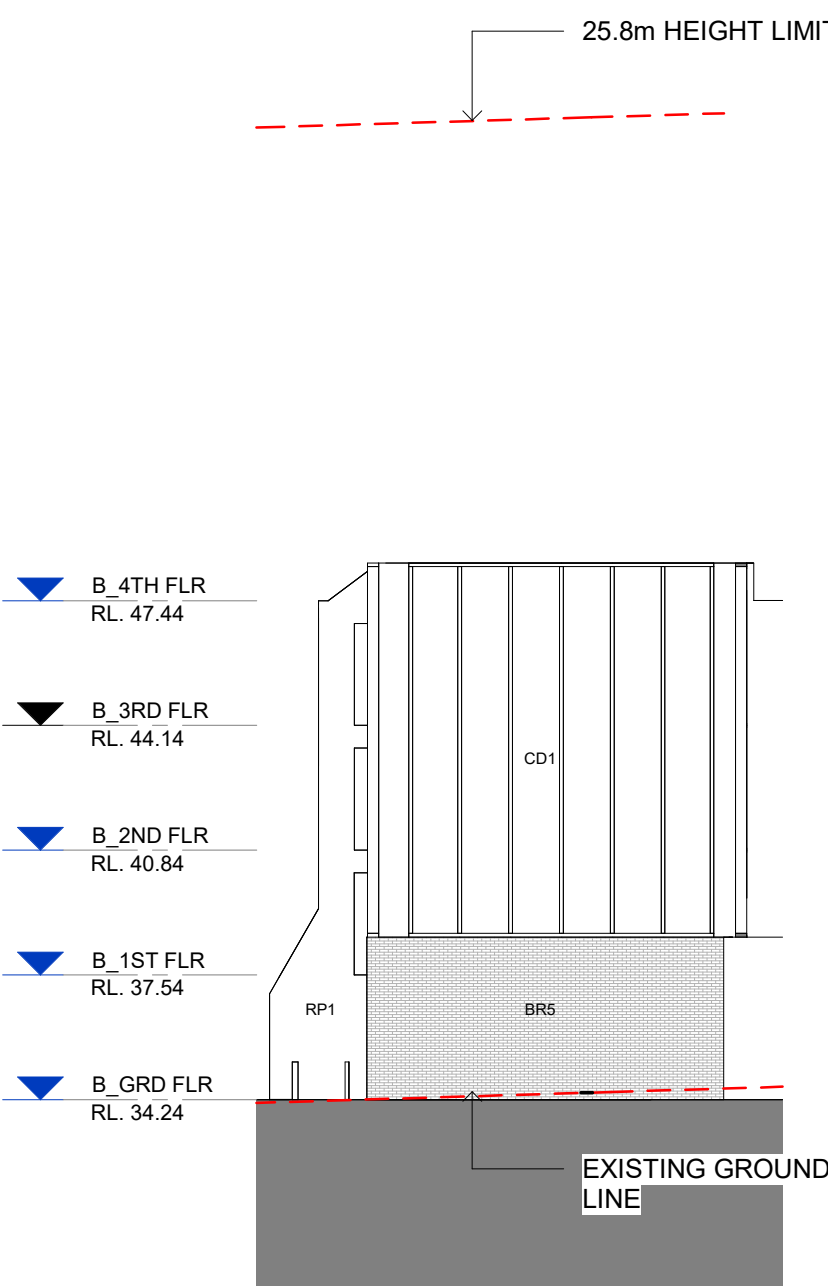

14 ELEVATION - B14
1 : 200

© This document, information and design concepts shown in it are copyright to Boffa Robertson Group. Any inconsistencies between drawn information and

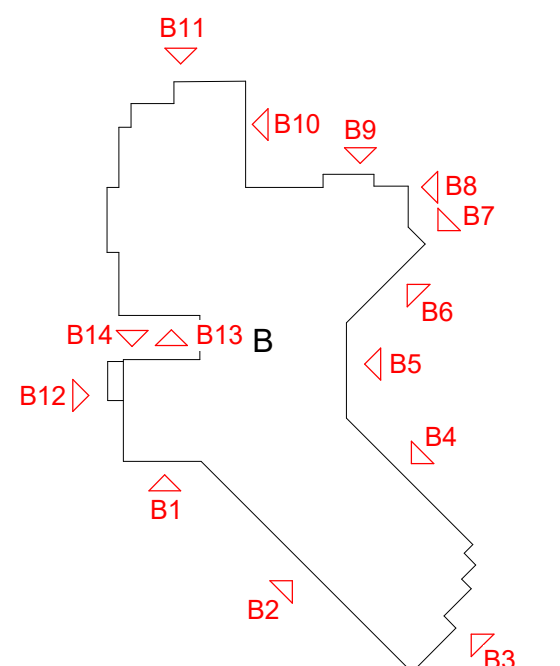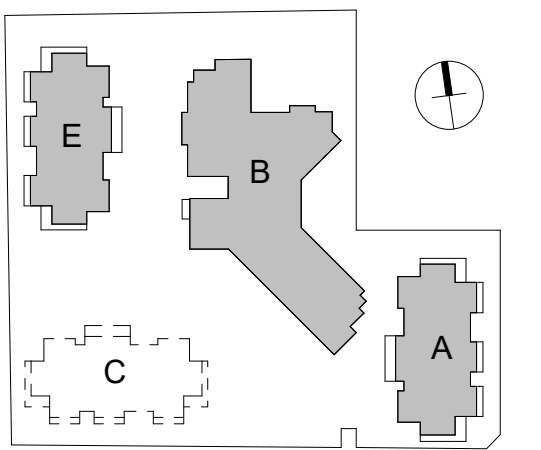

EXTERIOR FINISHES & MATERIALS

CODE	MATERIAL	
AD	Aluminum framed door	
AW	Aluminum framed window	
BA1	Balustrade Type 1 (Steel)	
BA2	Balustrade type 2 (Masonry) Type: Reinforced concrete masonry with 10-15% stainless steel reinforcement (Class 100)	
BR1	Brick type 1	
BR5	Brick type 5 - Brick tiles on steel backing section	
CD1	Fibre cement cladding type 1	
CD2	Metal cladding type 2	
CD4	Cladding type 4 - Aluminium solid plate (non-combustible AS1530.1 & AS1530.3)	
FA	Facade attachments (Bricks & rails) - GRC	
P1	Paint on Fibre Cement	
R1	Lysaght Metal Roof Kip-Lok 700 Hi-Strength, Gutter, Downpipe	
RP1	Render & Paint on Masonry or concrete	
SH	Sunhood	
TB1	Aluminium Powder Coated Screen	

0m 2 4 1 14
S C A L E :
1:200 m

E	Response to Submissions	13.03.26
D	Floor Levels added	28.02.25
C	DA Issue	09.02.24
B	Preliminary Issue	04.09.23
No.	Amendment	Date

Project
ATV REDEVELOPMENT
222 Waldron Road & 138 Campbell Hill Road, Chester Hill
Building B

Drawn
BUILDING B - ELEVATIONS SHEET 2

CENTURION GROUP
YOUR TRUSTED ADVISOR


Abel Tasman Village
A Culture of Care

boffa robertson group
architecture, health and aged care planning, project management
Suite 7, Level 1 Epica, 9 Railway Street
Chatswood NSW 2067
AUSTRALIA
Tel: (02) 9406 7000
Fax: (02) 9406 7099
Email: brgroup@brg.net


Date	March 2022	Job No.	
Scale	As indicated @ A1	Drawing	
Drawn	RS		2108/A1DA41
Amendment	D		




1 SECTION - B1
1:200

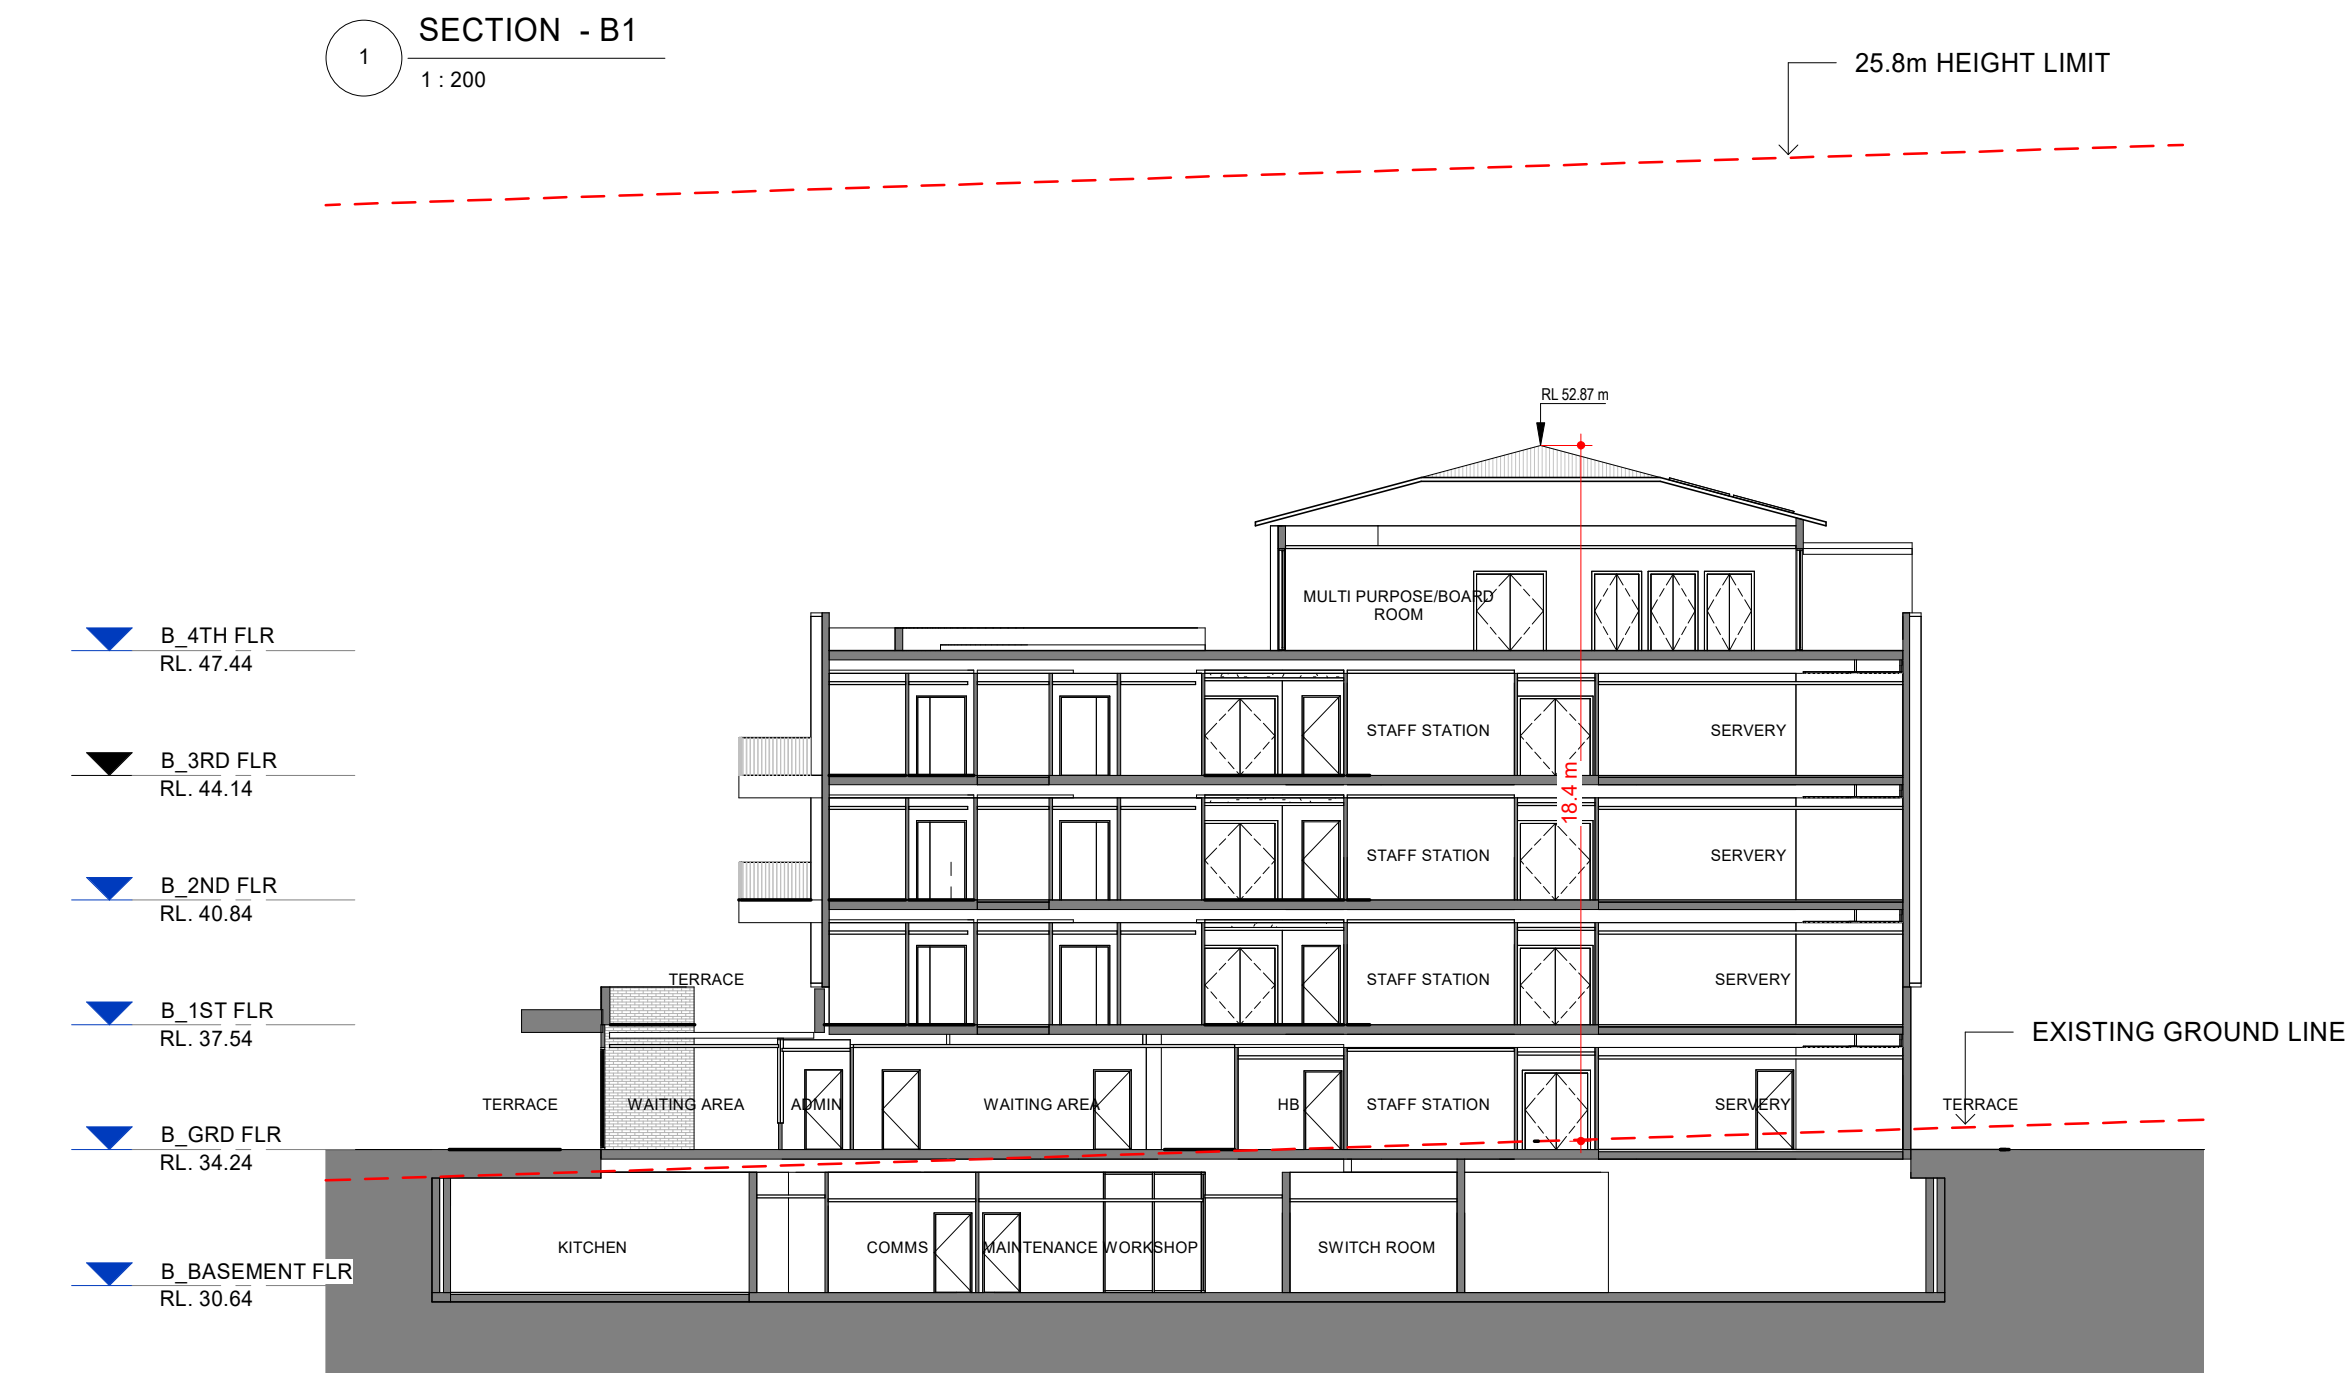

2 SECTION - B2
1:200

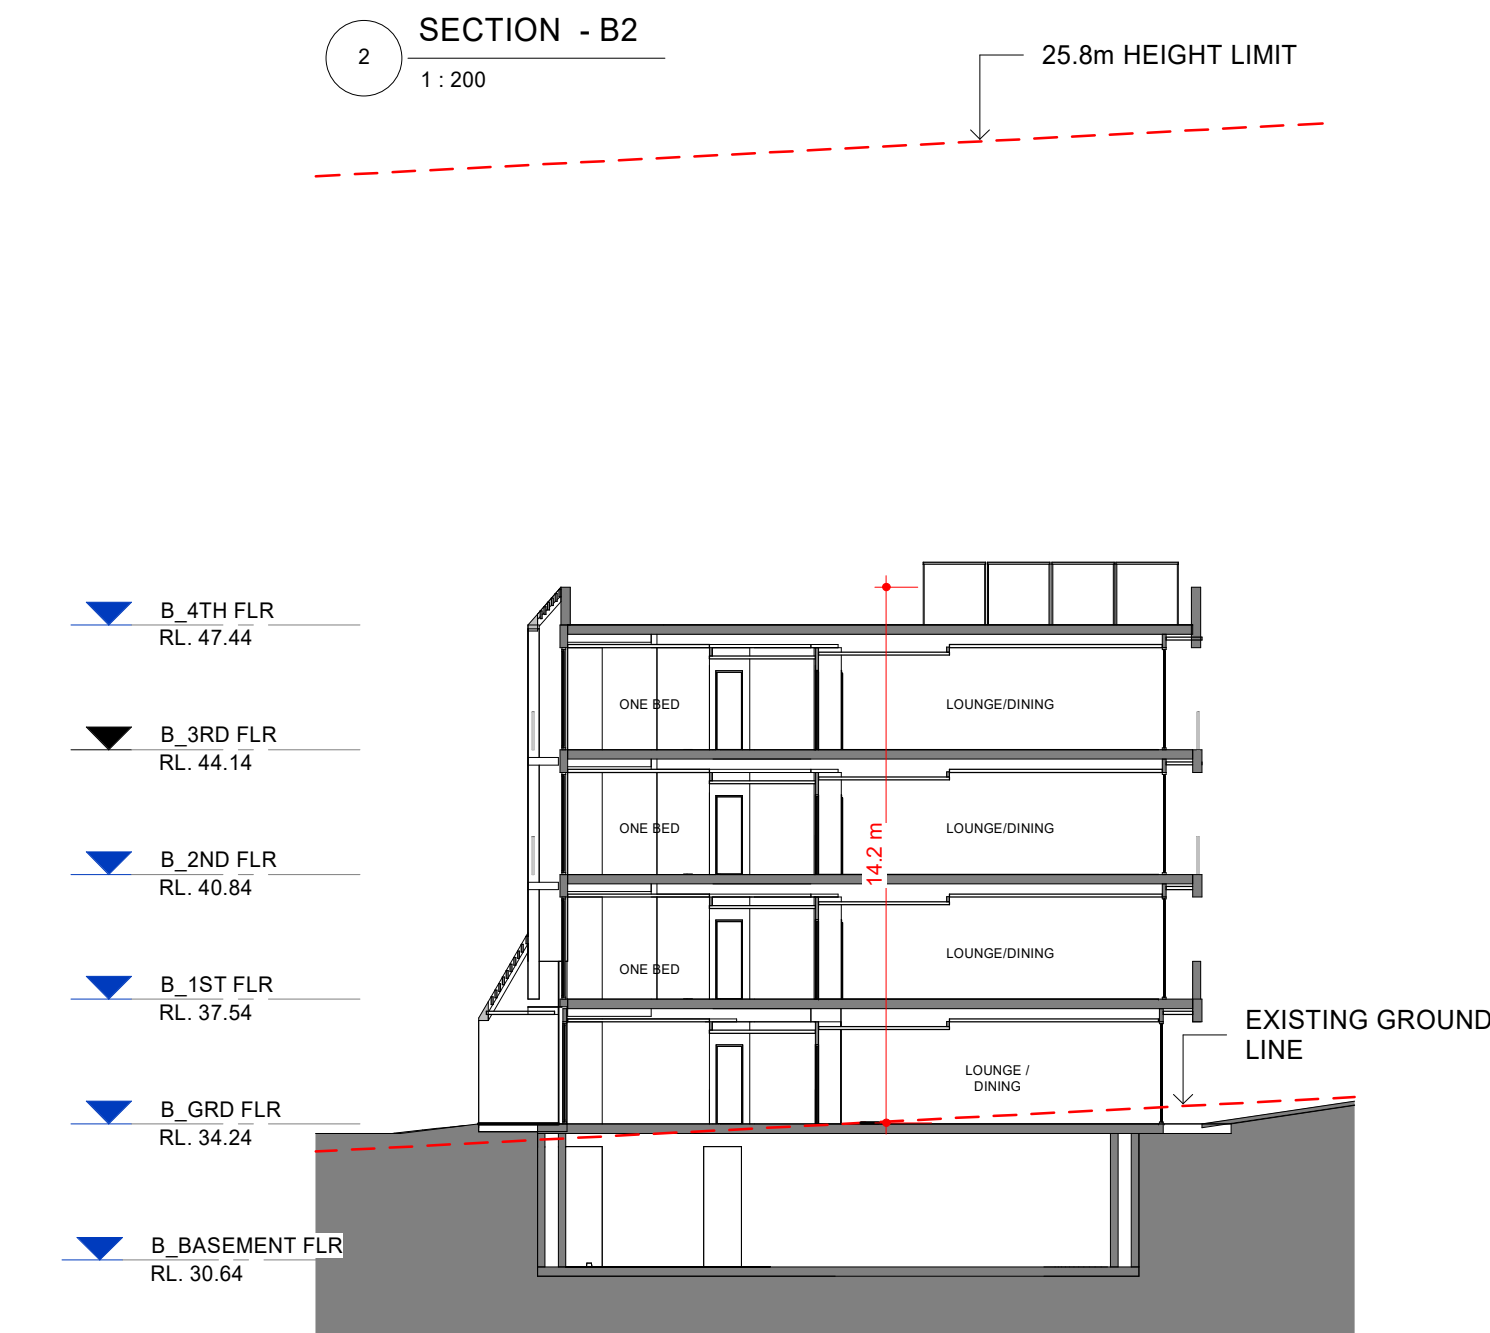

4 SECTION - B4
1:200


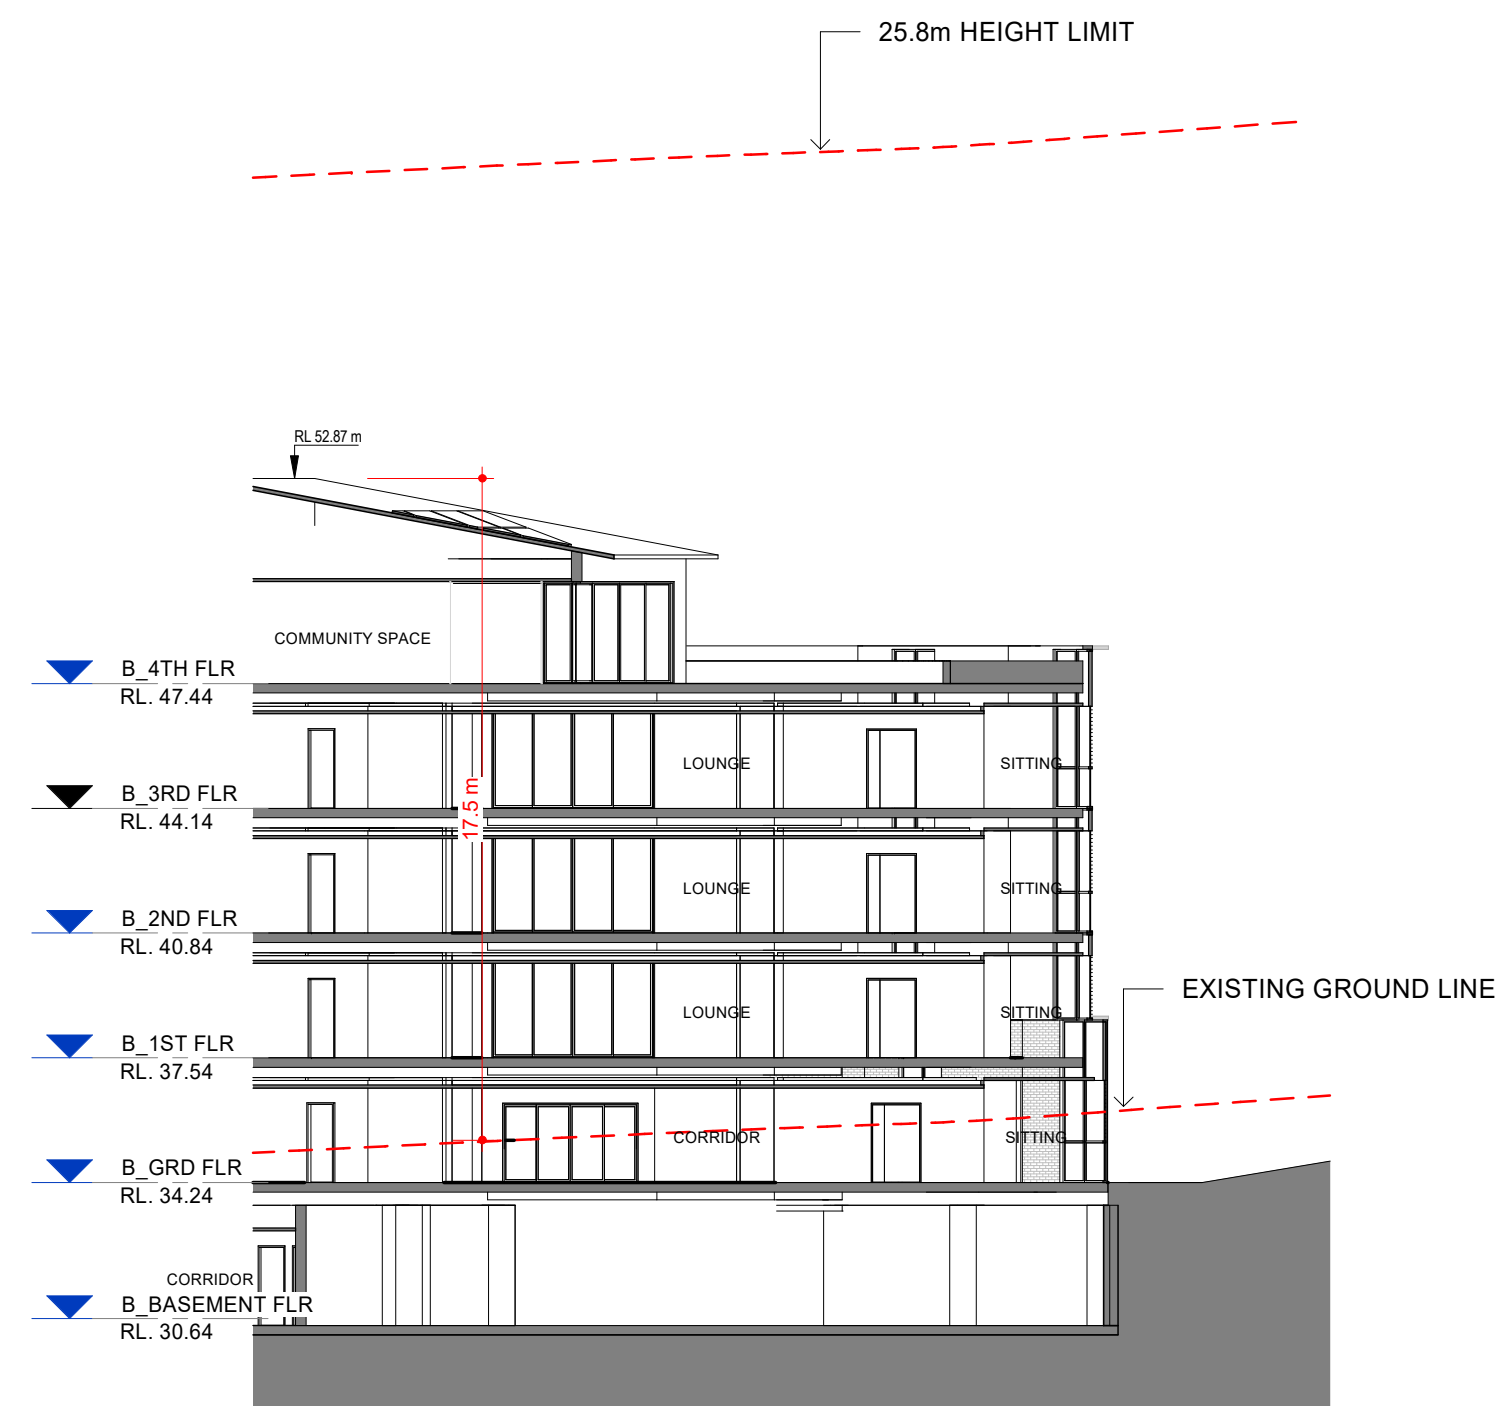


3 SECTION - B3
1:200



5 SECTION - B5
1:200

© This document, information and design concepts shown in it are copyright to Boffa Robertson Group. Any inconsistencies between drawn information and...

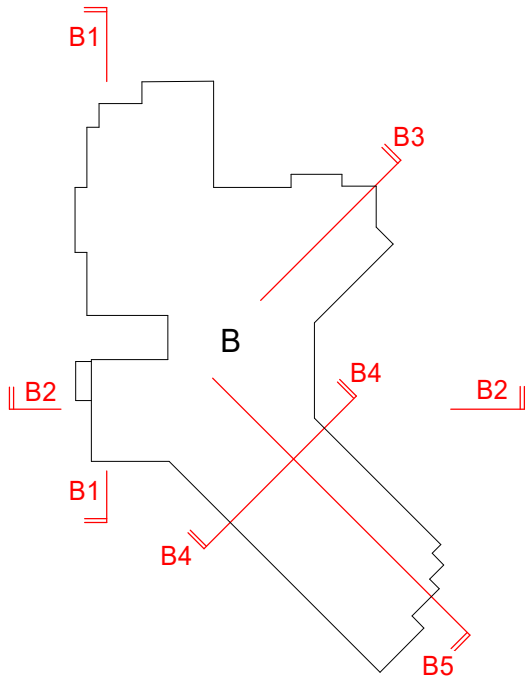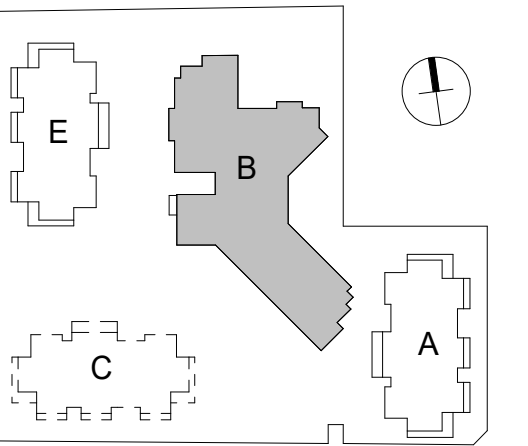

0m 2 4 1 14
SCALE:
1:200

E	Response to Submissions	13.03.26
D	Floor Levels added	28.02.25
C	DA Issue	09.02.24
B	Preliminary Issue	04.09.23
No.	Amendment	Date

Project
ATV REDEVELOPMENT
222 Waldron Road & 138 Campbell Hill Road, Chester Hill
Building B




Drawn
BUILDING B - SECTIONS

CENTURION GROUP
YOUR TRUSTED ADVISOR

Abel Tasman Village
A Culture of Care

boffa robertson group
architecture, health and aged care planning, project management
Suite 7, Level 1 Epica, 9 Railway Street
Cheshamwood NSW 2067
AUSTRALIA
Tel: (02) 9406 7000
Fax: (02) 9406 7099
Email: brgroup@brg.net

Date	March 2022	Job No.	
Scale	1:200 @ A1	Drawing	
Drawn	RS		2108/A1DA42
Amendment	D		

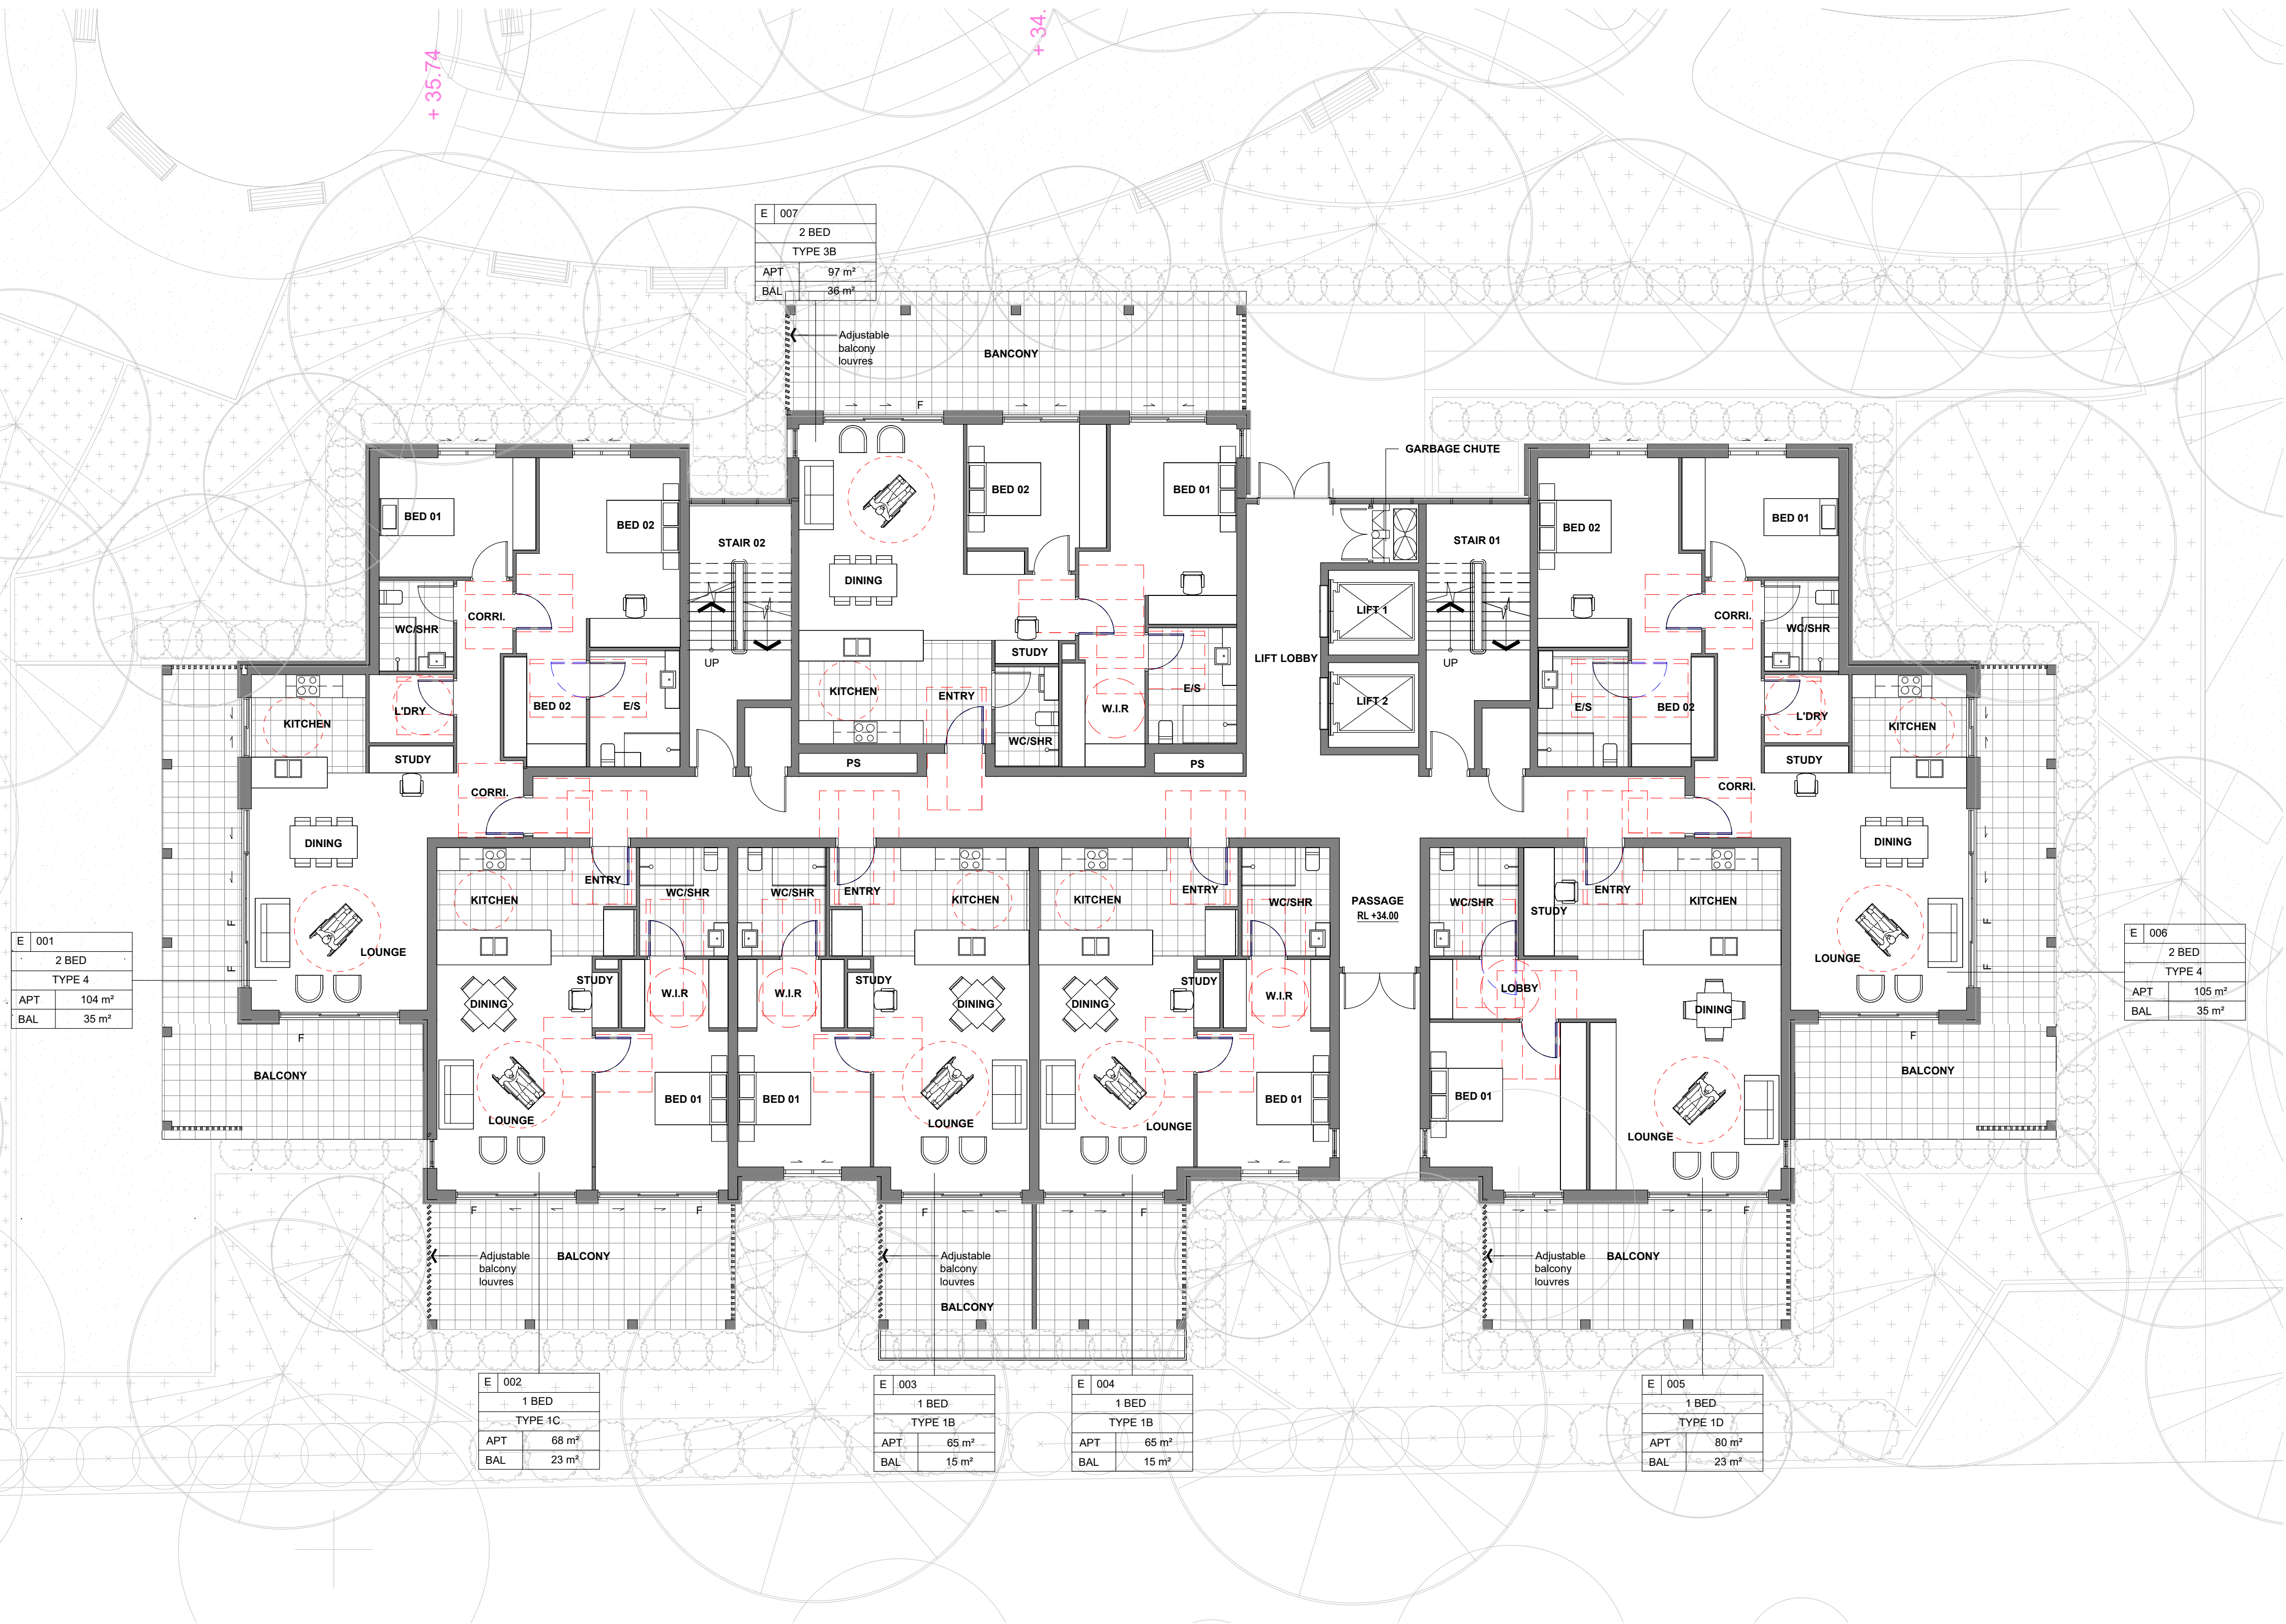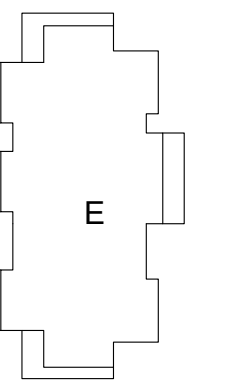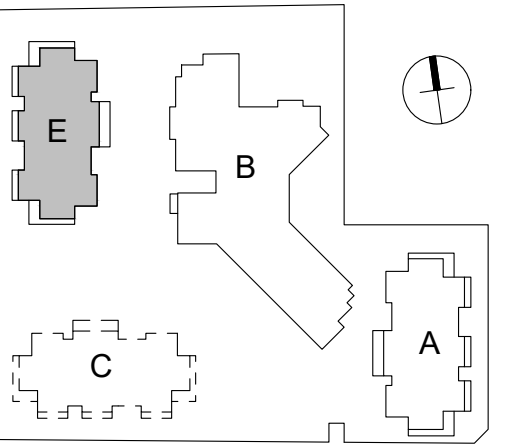

0m 1 2 5 7m
SCALE: 1:100

D	Response to submissions	13.03.26
C	DA Issue	09.02.24
B	Preliminary Issue	04.09.23
No.	Amendment	Date

Project
ATV REDEVELOPMENT
222 Waldron Road & 138 Campbell Hill Road, Chester Hill



Drawing
BUILDING E - GROUND FLOOR PLAN

CENTURION GROUP
YOUR TRUSTED ADVISOR

 **Abel Tasman Village**
A Culture of Care

boffa robertson group
architecture, health and aged care planning, project management
 Suite 7, Level 1 Epicor, 9 Railway Street
Chastwood NSW 2067
AUSTRALIA
Tel: (02) 9406 7000
Fax: (02) 9406 7099
Email: brgroup@brgr.net

Date	March 2022	Job No.	Drawing
Scale	1 : 100 @ A1		
Drawn	RS		2108/A1DA43
Amendment	D		

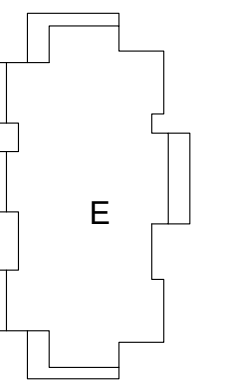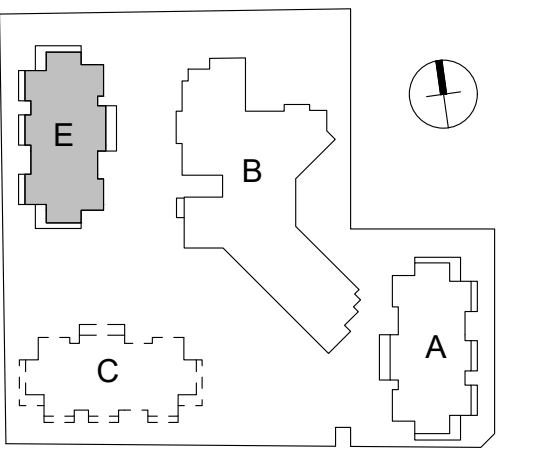

D	Response to submissions	13.03.26
C	DA Issue	09.02.24
B	Preliminary Issue	04.09.23
No.	Amendment	Date

Project
ATV REDEVELOPMENT
222 Waldron Road & 138 Campbell Hill Road, Chester Hill



Drawing
BUILDING E -
TYPICAL 1ST - 2ND FLOOR PLANS



boffa robertson group
architecture, health and aged care planning, project management
 Suite 7, Level 1 Epicor, 9 Railway Street
Chatswood NSW 2067
AUSTRALIA
Tel: (02) 9406 7000
Fax: (02) 9406 7069
Email: brgroup@brgr.net

Date	March 2022	Job No.	: Drawing
Scale	1 : 100 @ A1		
Drawn	RS		2108/A1DA44
Amendment	D		

LEGEND
1st FLOOR - RL 37.30
2nd FLOOR - RL 40.60

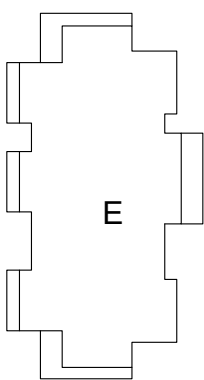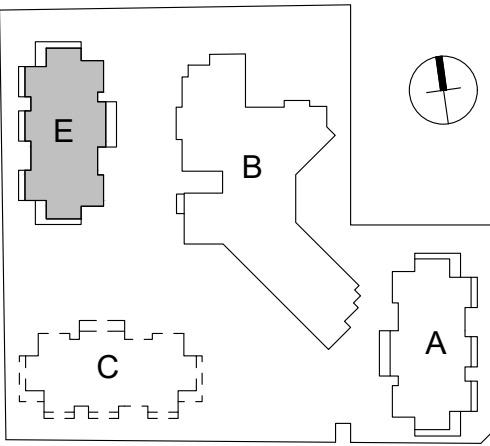

0m 1 2 5 7m
SCALE: 1:100

A	Response to submissions	13.03.26
No.	Amendment	Date




Project
ATV REDEVELOPMENT
222 Waldron Road & 138 Campbell Hill Road, Chester Hill

Drawing
BUILDING E -
3RD FLOOR PLAN



boffa robertson group
architecture, health and aged care planning, project management
 Suite 7, Level 1 Epicor, 9 Railway Street
Chatswood NSW 2067
AUSTRALIA
Tel: (02) 9406 7000
Fax: (02) 9406 7069
Email: brgroup@brgr.net

Date	March 2022	Job No.	: Drawing
Scale	1 : 100 @ A1		
Drawn	RS		2108/A1DA44a
Amendment	A		

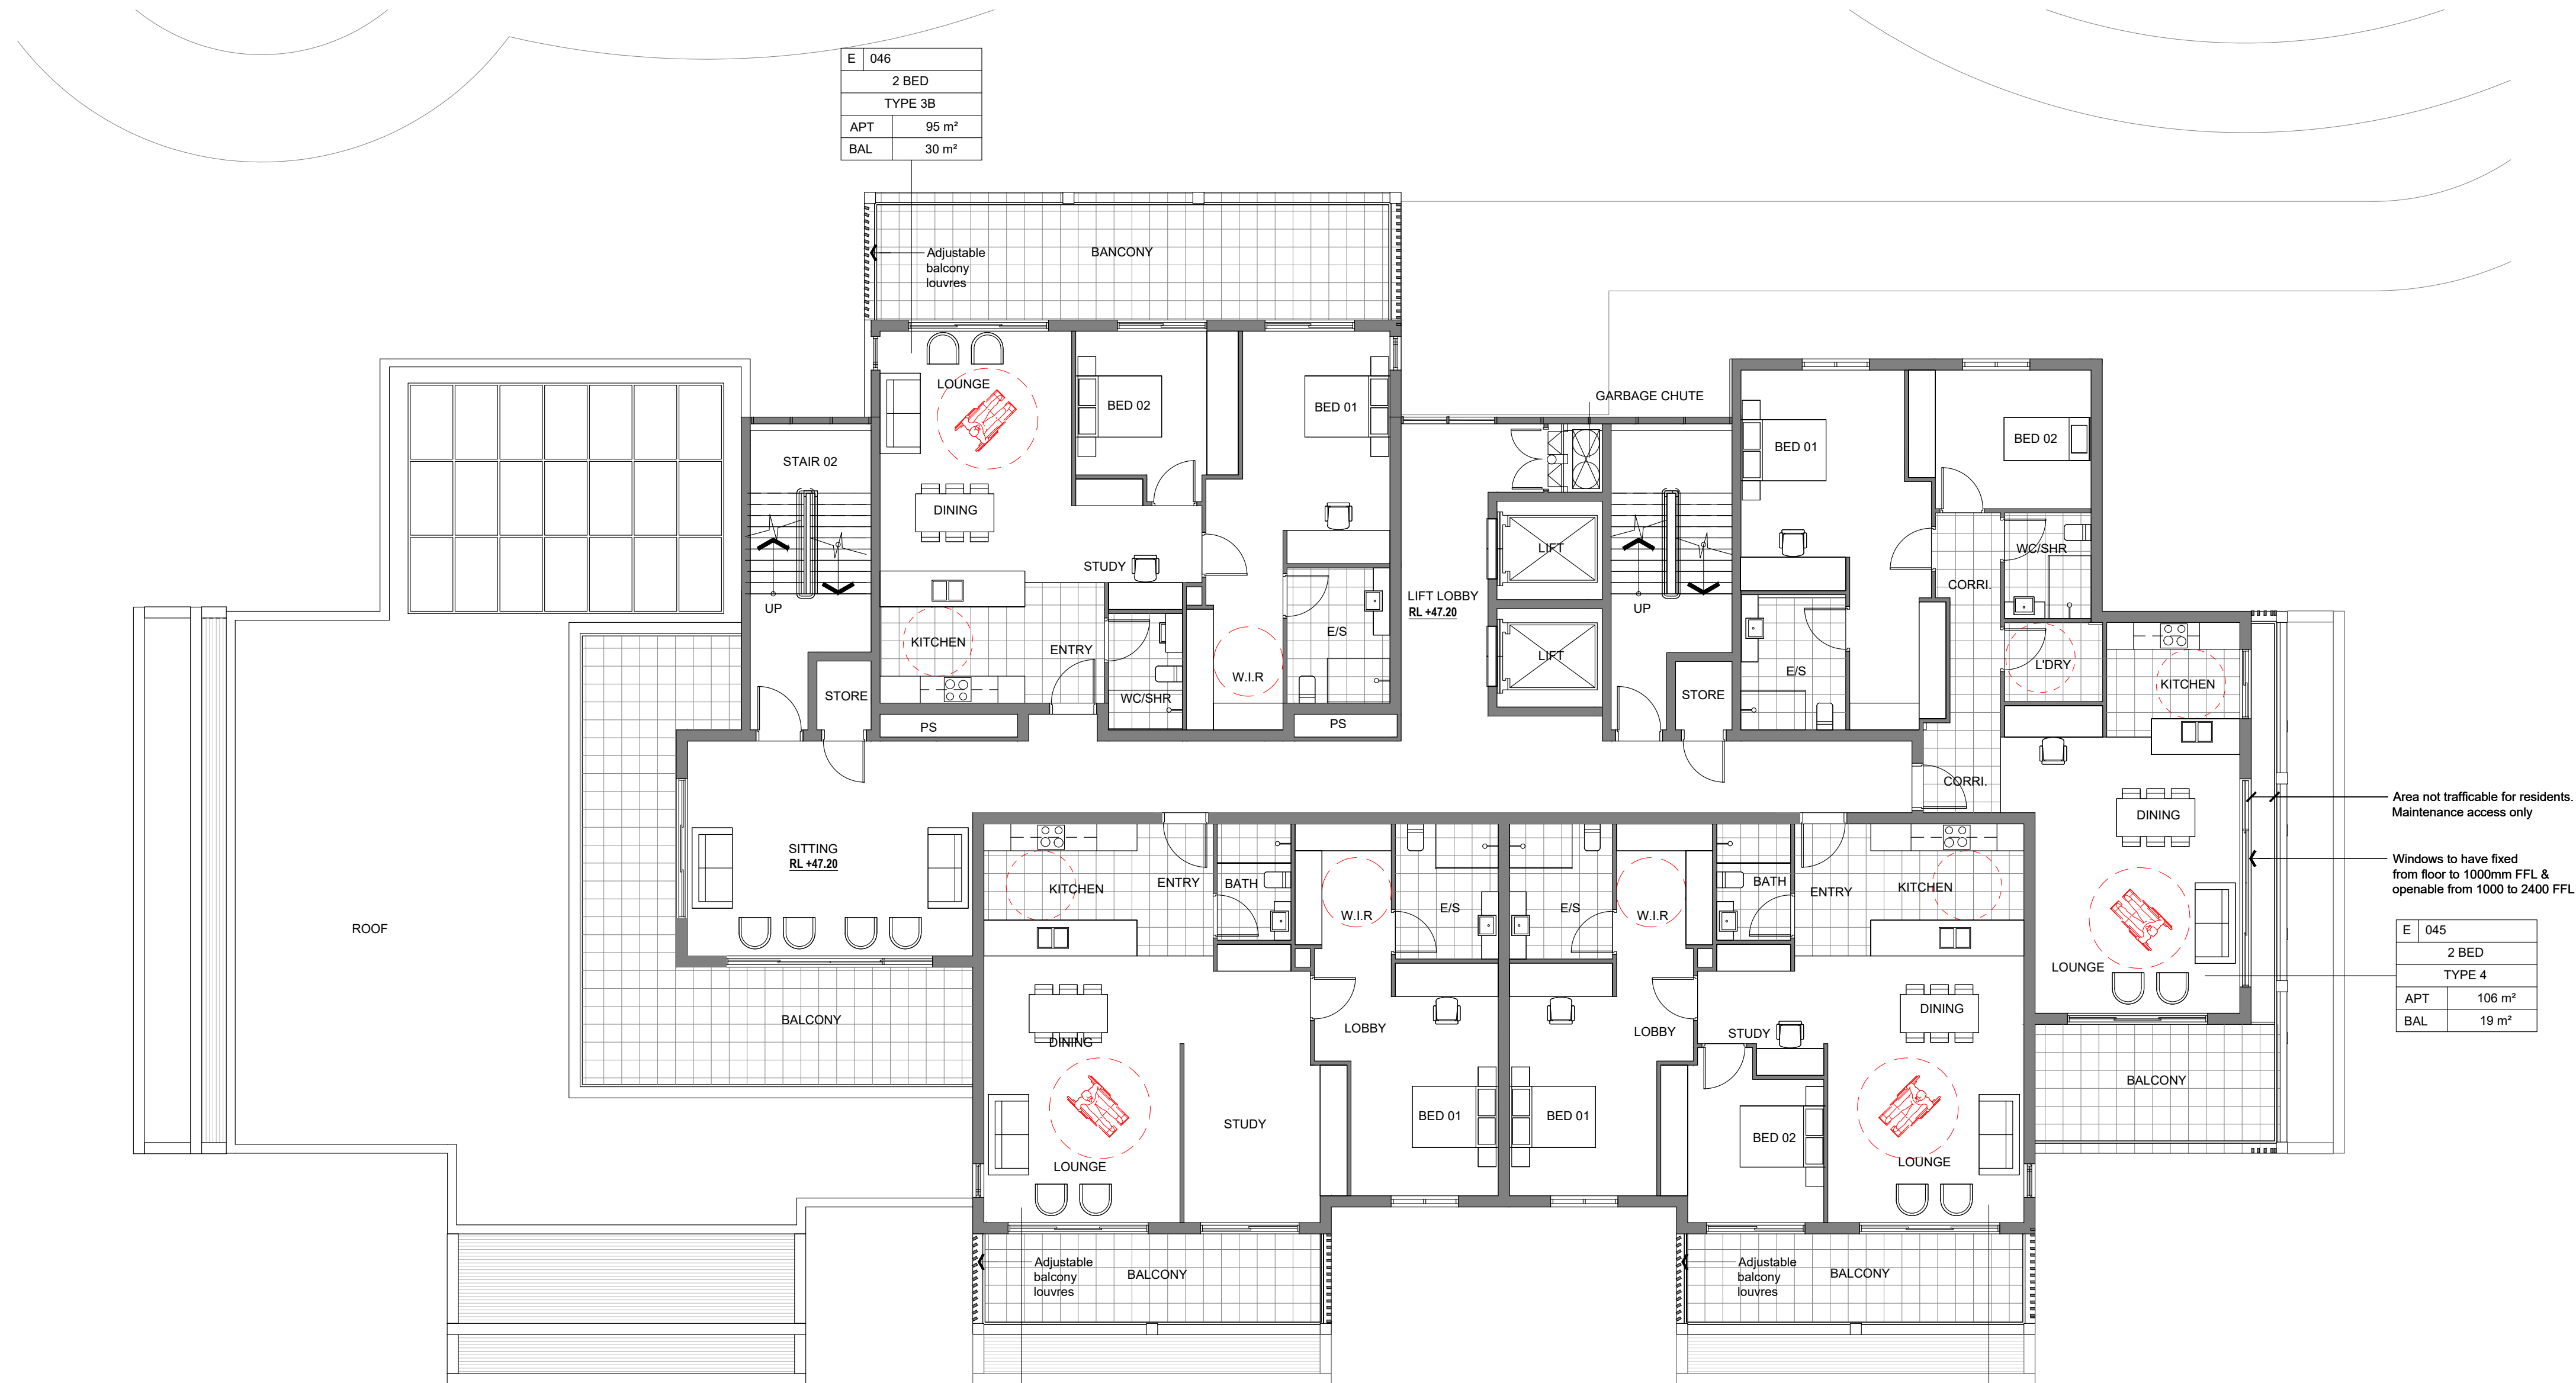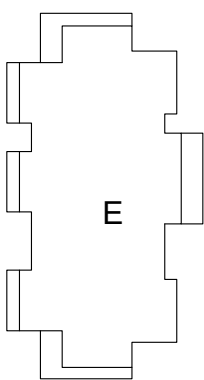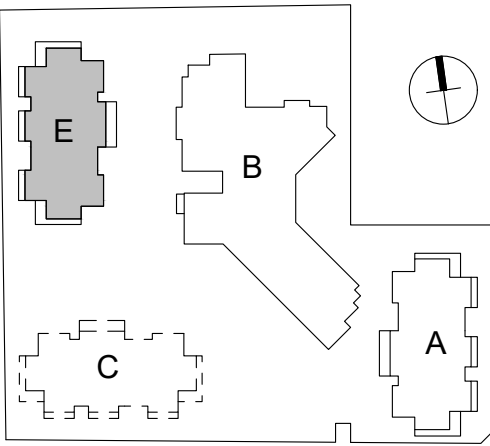

E 046	2 BED
TYPE 3B	
APT	95 m²
BAL	30 m²

E 045	2 BED
TYPE 4	
APT	106 m²
BAL	19 m²

E 043	1 BED + STUDY
TYPE 5	
APT	100 m²
BAL	15 m²

E 044	2 BED
TYPE 3	
APT	100 m²
BAL	15 m²

Area not trafficable for residents.
Maintenance access only

Windows to have fixed
from floor to 1000mm FFL &
openable from 1000 to 2400 FFL

0m 1 2 5 7m
SCALE: 1:100

A	Response to submissions	13.03.26
No.	Amendment	Date

Project
ATV REDEVELOPMENT
222 Waldron Road & 138 Campbell Hill Road, Chester Hill


Drawing
BUILDING E -
4TH FLOOR PLAN

CENTURION GROUP
YOUR TRUSTED ADVISOR



Abel Tasman Village
A Culture of Care

boffa robertson group
architecture, health and aged care planning, project management
br
Suite 7, Level 1 Epicor, 9 Railway Street
Chatswood NSW 2067
AUSTRALIA
Tel: (02) 9406 7000
Fax: (02) 9406 7069
Email: brgroup@brgr.net

Date	March 2022	Job No.	: Drawing
Scale	1 : 100 @ A1		
Drawn	RS		2108/A1DA44b
Amendment	A		

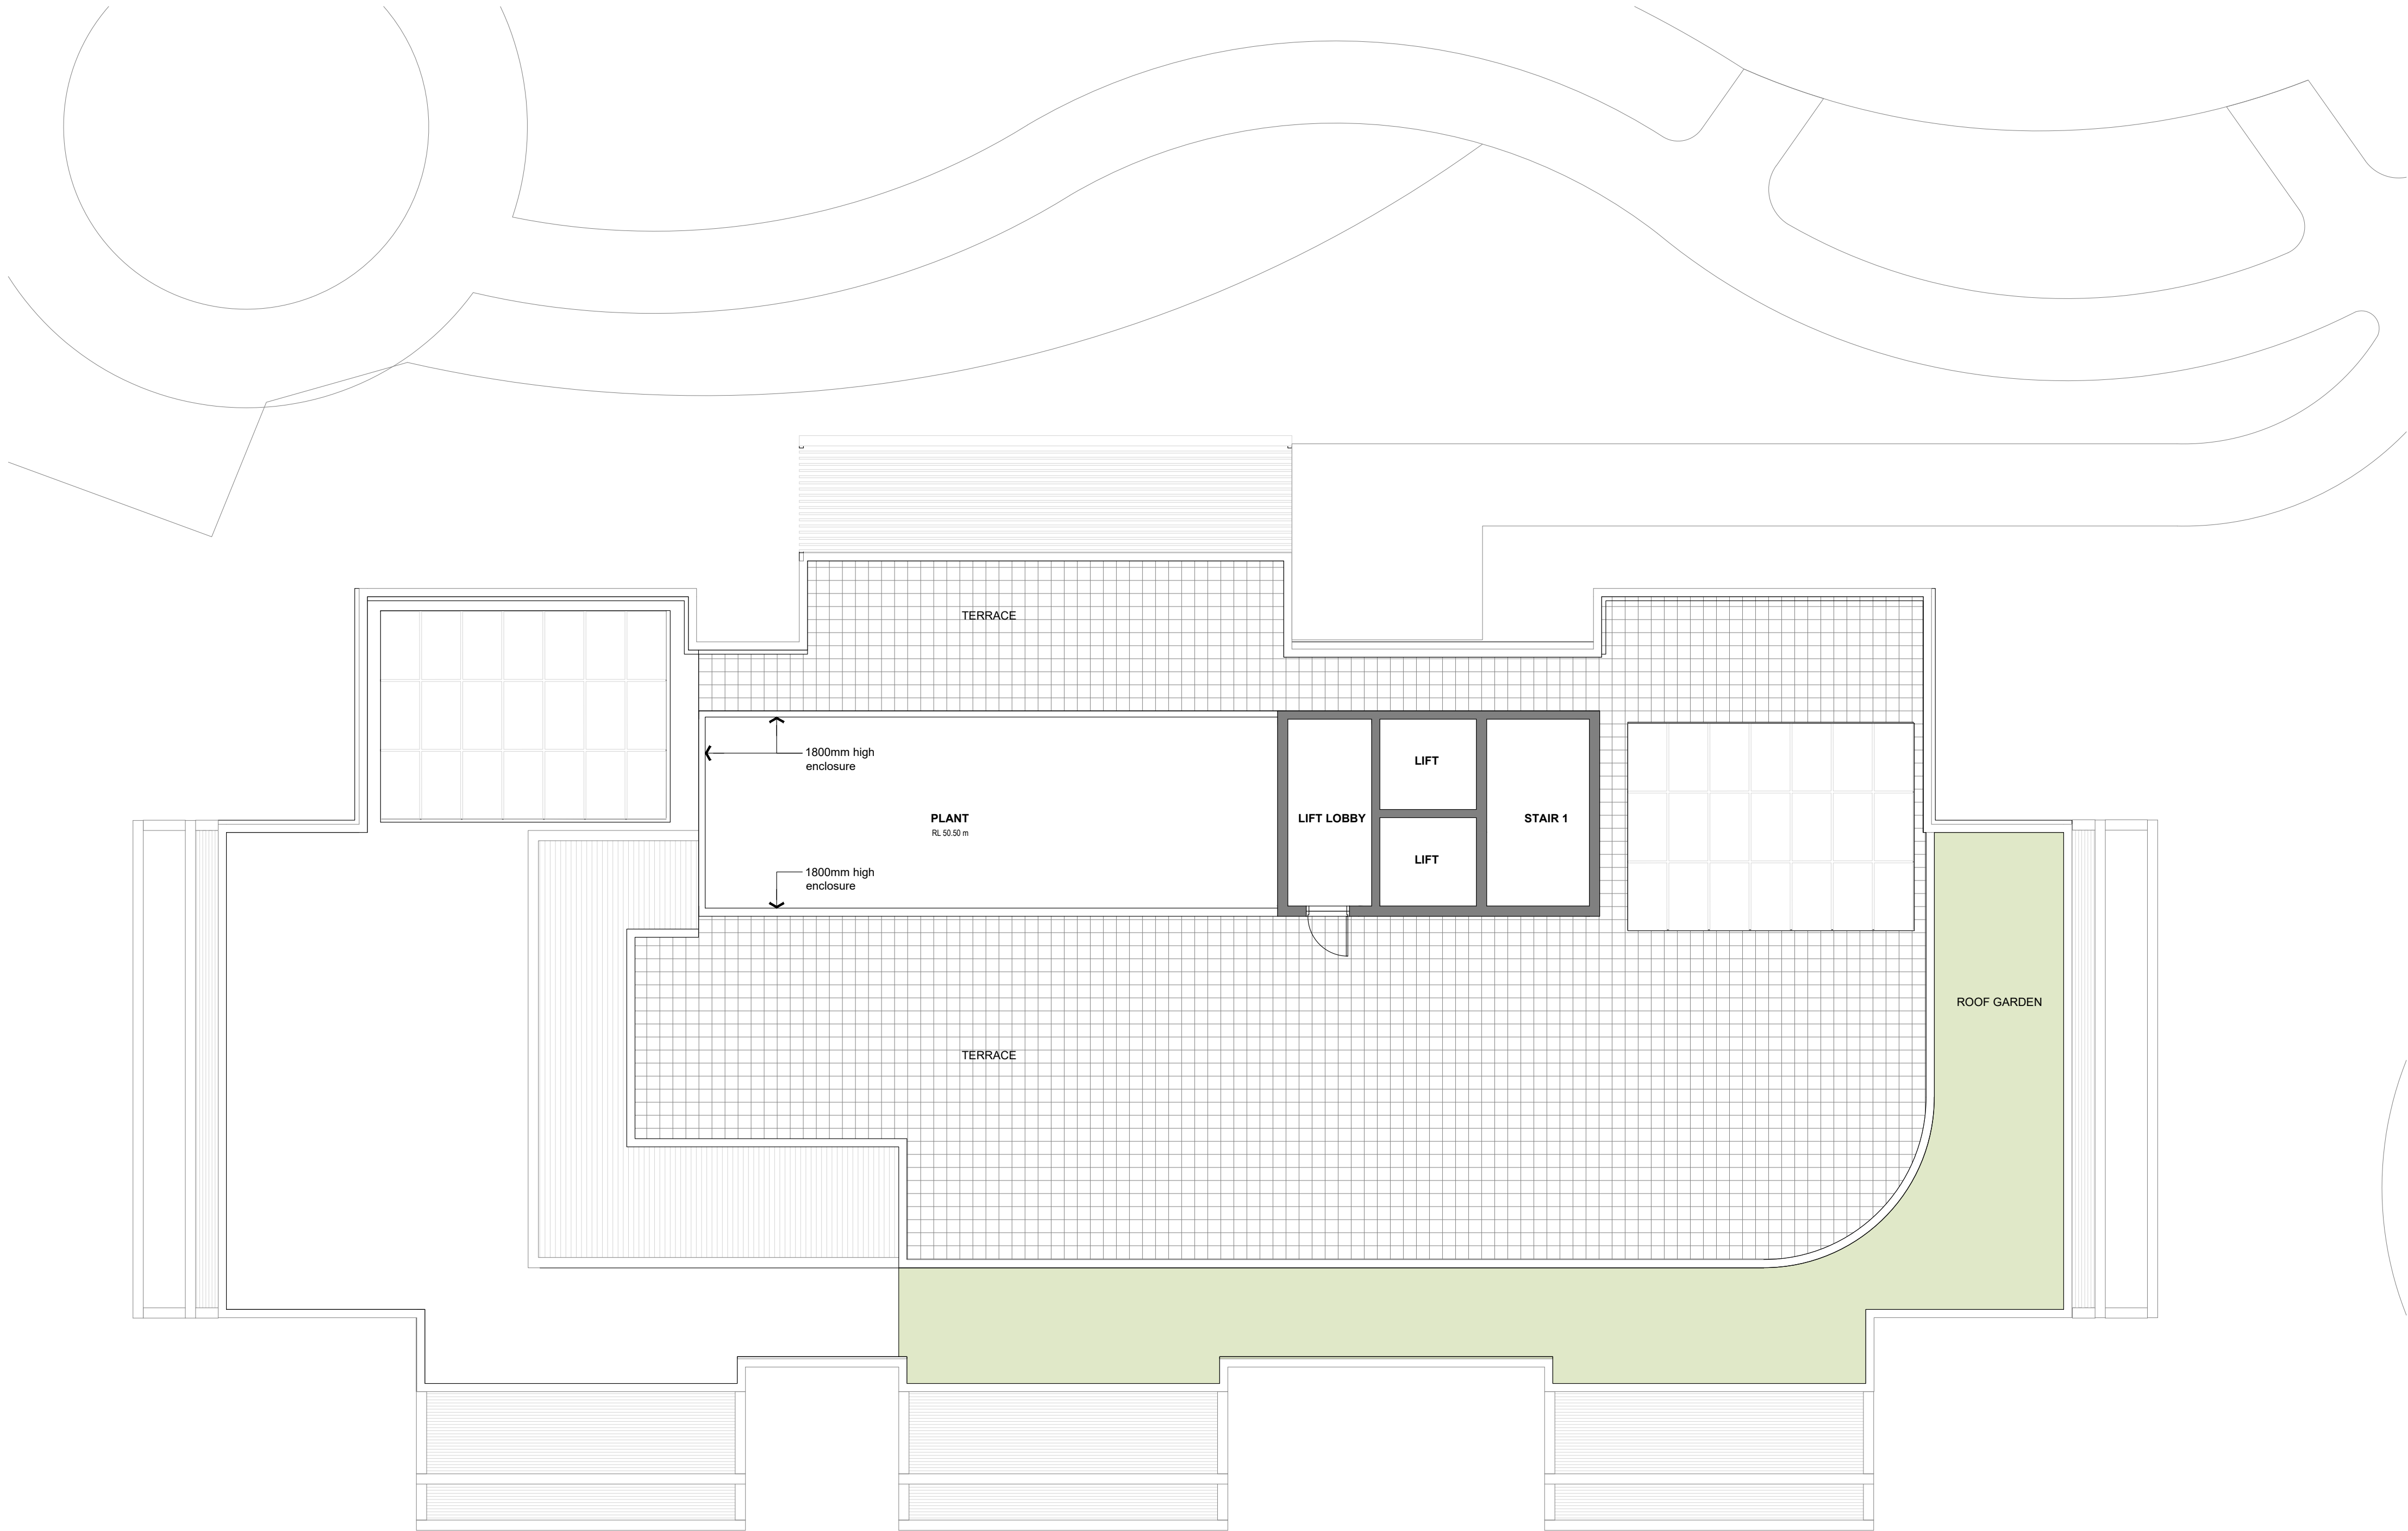

© This document, information and design concepts shown in it are copyright to Boffa Robertson Group. Any inconsistencies between drawn information and current Codes and Standards are to be notified immediately.

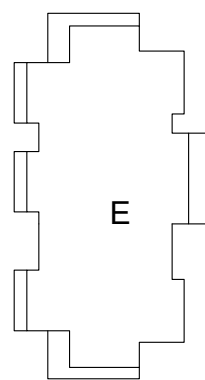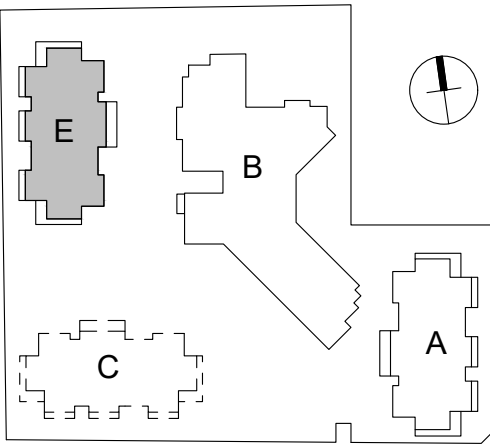

D	Response to submissions	13.03.26
C	DA Issue	09.02.24
B	Preliminary Issue	04.09.23
No.	Amendment	Date

Project
ATV REDEVELOPMENT
222 Waldron Road & 138 Campbell Hill Road, Chester Hill


Drawing
BUILDING E - ROOF PLAN





boffa robertson group
architecture, health and aged care planning, project management



Suite 7, Level 1 Epicor, 9 Railway Street
Chatswood NSW 2067
AUSTRALIA
Tel: (02) 9406 7000
Fax: (02) 9406 7069
Email: brgroup@brgr.net

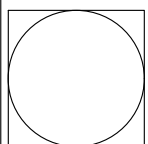	Date	March 2022	Job No.	: Drawing
	Scale	1 : 100 @ A1		
	Drawn	RS		2108/A1DA45
	Amendment	D		

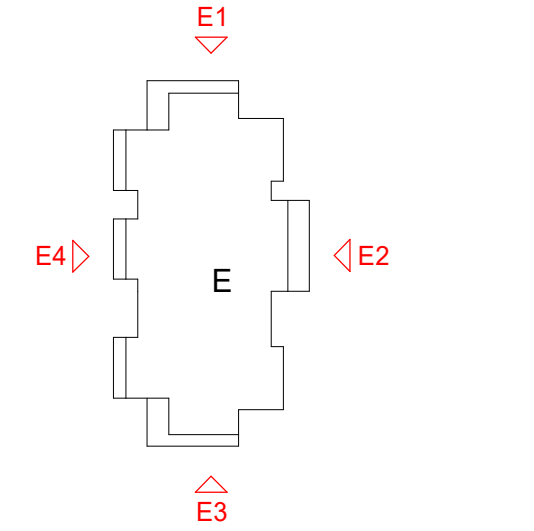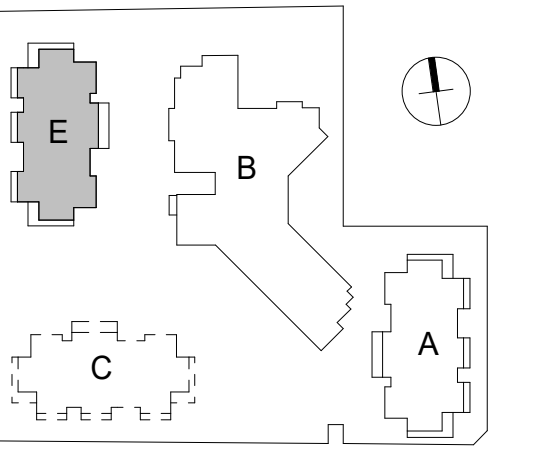

EXTERIOR FINISHES & MATERIALS		
CODE	MATERIAL	
AD	Aluminum framed door	
AW	Aluminum framed window	
BA1	Balustrade Type 1 (Steel)	
BA2	Balustrade type 2 (Masonry) Type 2: Reinforced concrete masonry with 50 mm wire mesh and red color finish. Other finish (RCC)	
BR1	Brick type 1	
BR5	Brick type 5 - Brick tiles on steel backing section	
CD1	Fibre cement cladding type 1	
CD2	Metal cladding type 2	
CD4	Cladding type 4 - Aluminium solid plate (non-combustible AS1530.1 & AS1530.3)	
FA	Facade attachments (fins & rails) - GRC	
P1	Paint on Fibre Cement	
R1	Lysaght Metal Roof Kip-Lok 700 Hi-Strength, Gutter, Downpipe	
RP1	Render & Paint on Masonry or concrete	
SH	Sunhood	
TB1	Aluminium Powder Coated Screen	



E	Response to Submissions	13.03.26
D	Floor Levels added	28.02.25
C	DA Issue	09.02.24
B	Preliminary Issue	04.09.23
No.	Amendment	Date


Project
ATV REDEVELOPMENT
222 Waldron Road & 138 Campbell Hill Road, Chester Hill
Building B

Drawn
BUILDING E - ELEVATIONS



boffa robertson group
architecture, health and aged care planning, project management
Suite 7, Level 1 Epica, 9 Railway Street
Cheshamwood NSW 2067
AUSTRALIA
Tel. (02) 9406 7000
Fax. (02) 9406 7099
Email: brgroup@brg.net

Date	March 2022	Job No.	
Scale	As indicated @ A1	Drawing	
Drawn	RS	2108/A1DA46	
Amendment	E		

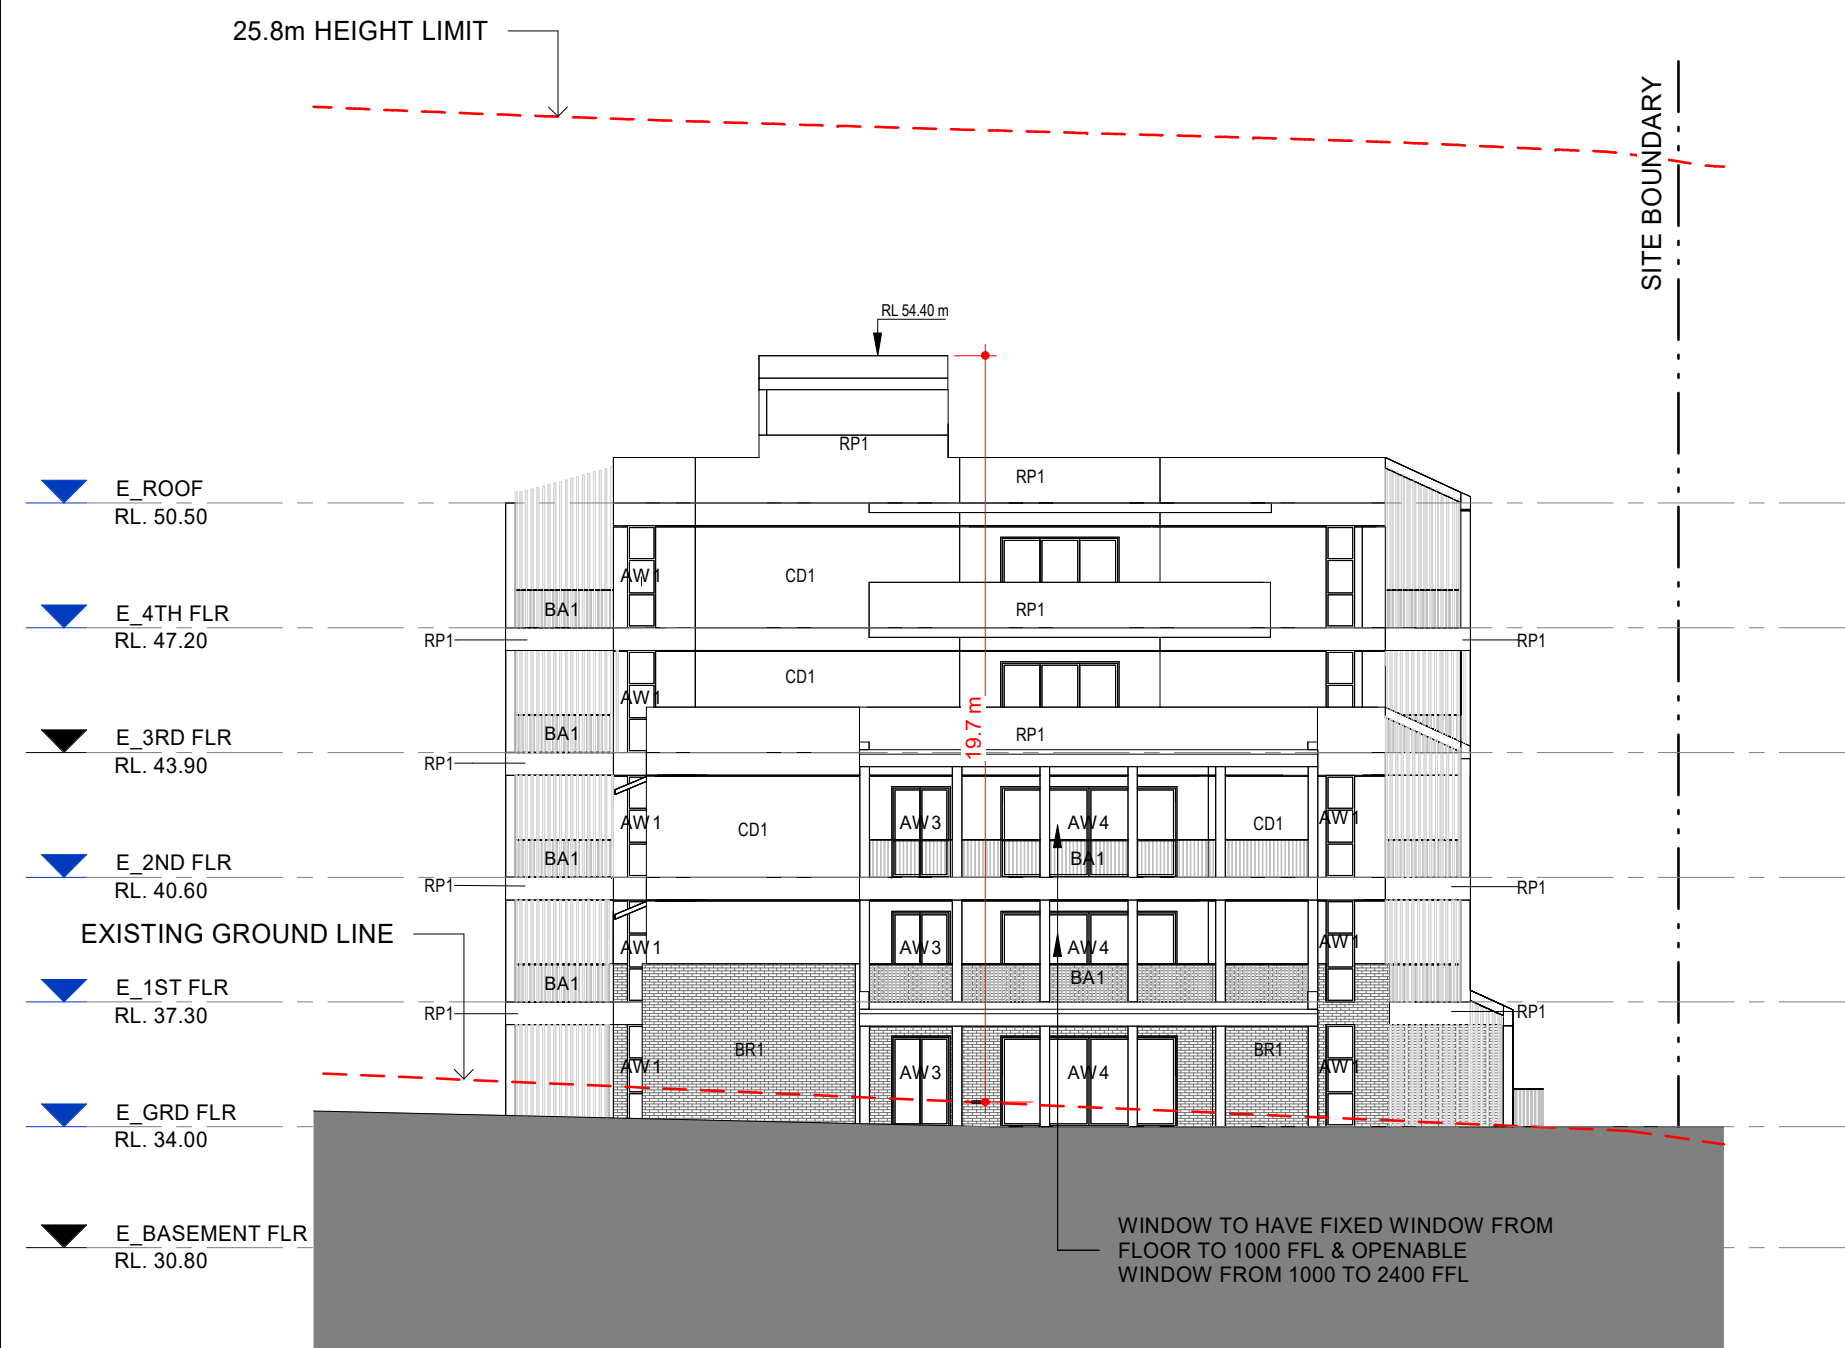

1 ELEVATION - E1
1 : 200





3 ELEVATION - E2
1 : 200




2 ELEVATION - E3
1 : 200



4 ELEVATION - E4
1 : 200

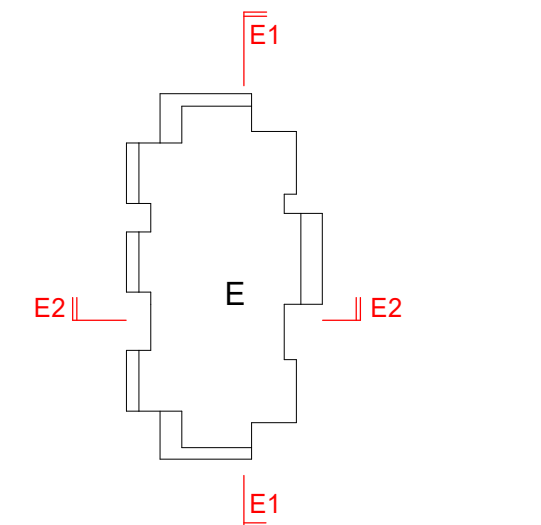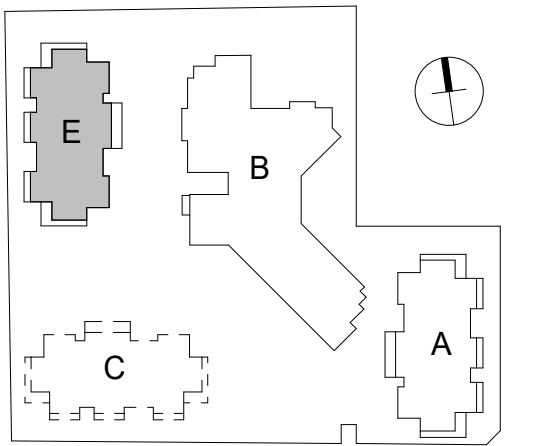

1 SECTION - E1
1 : 200

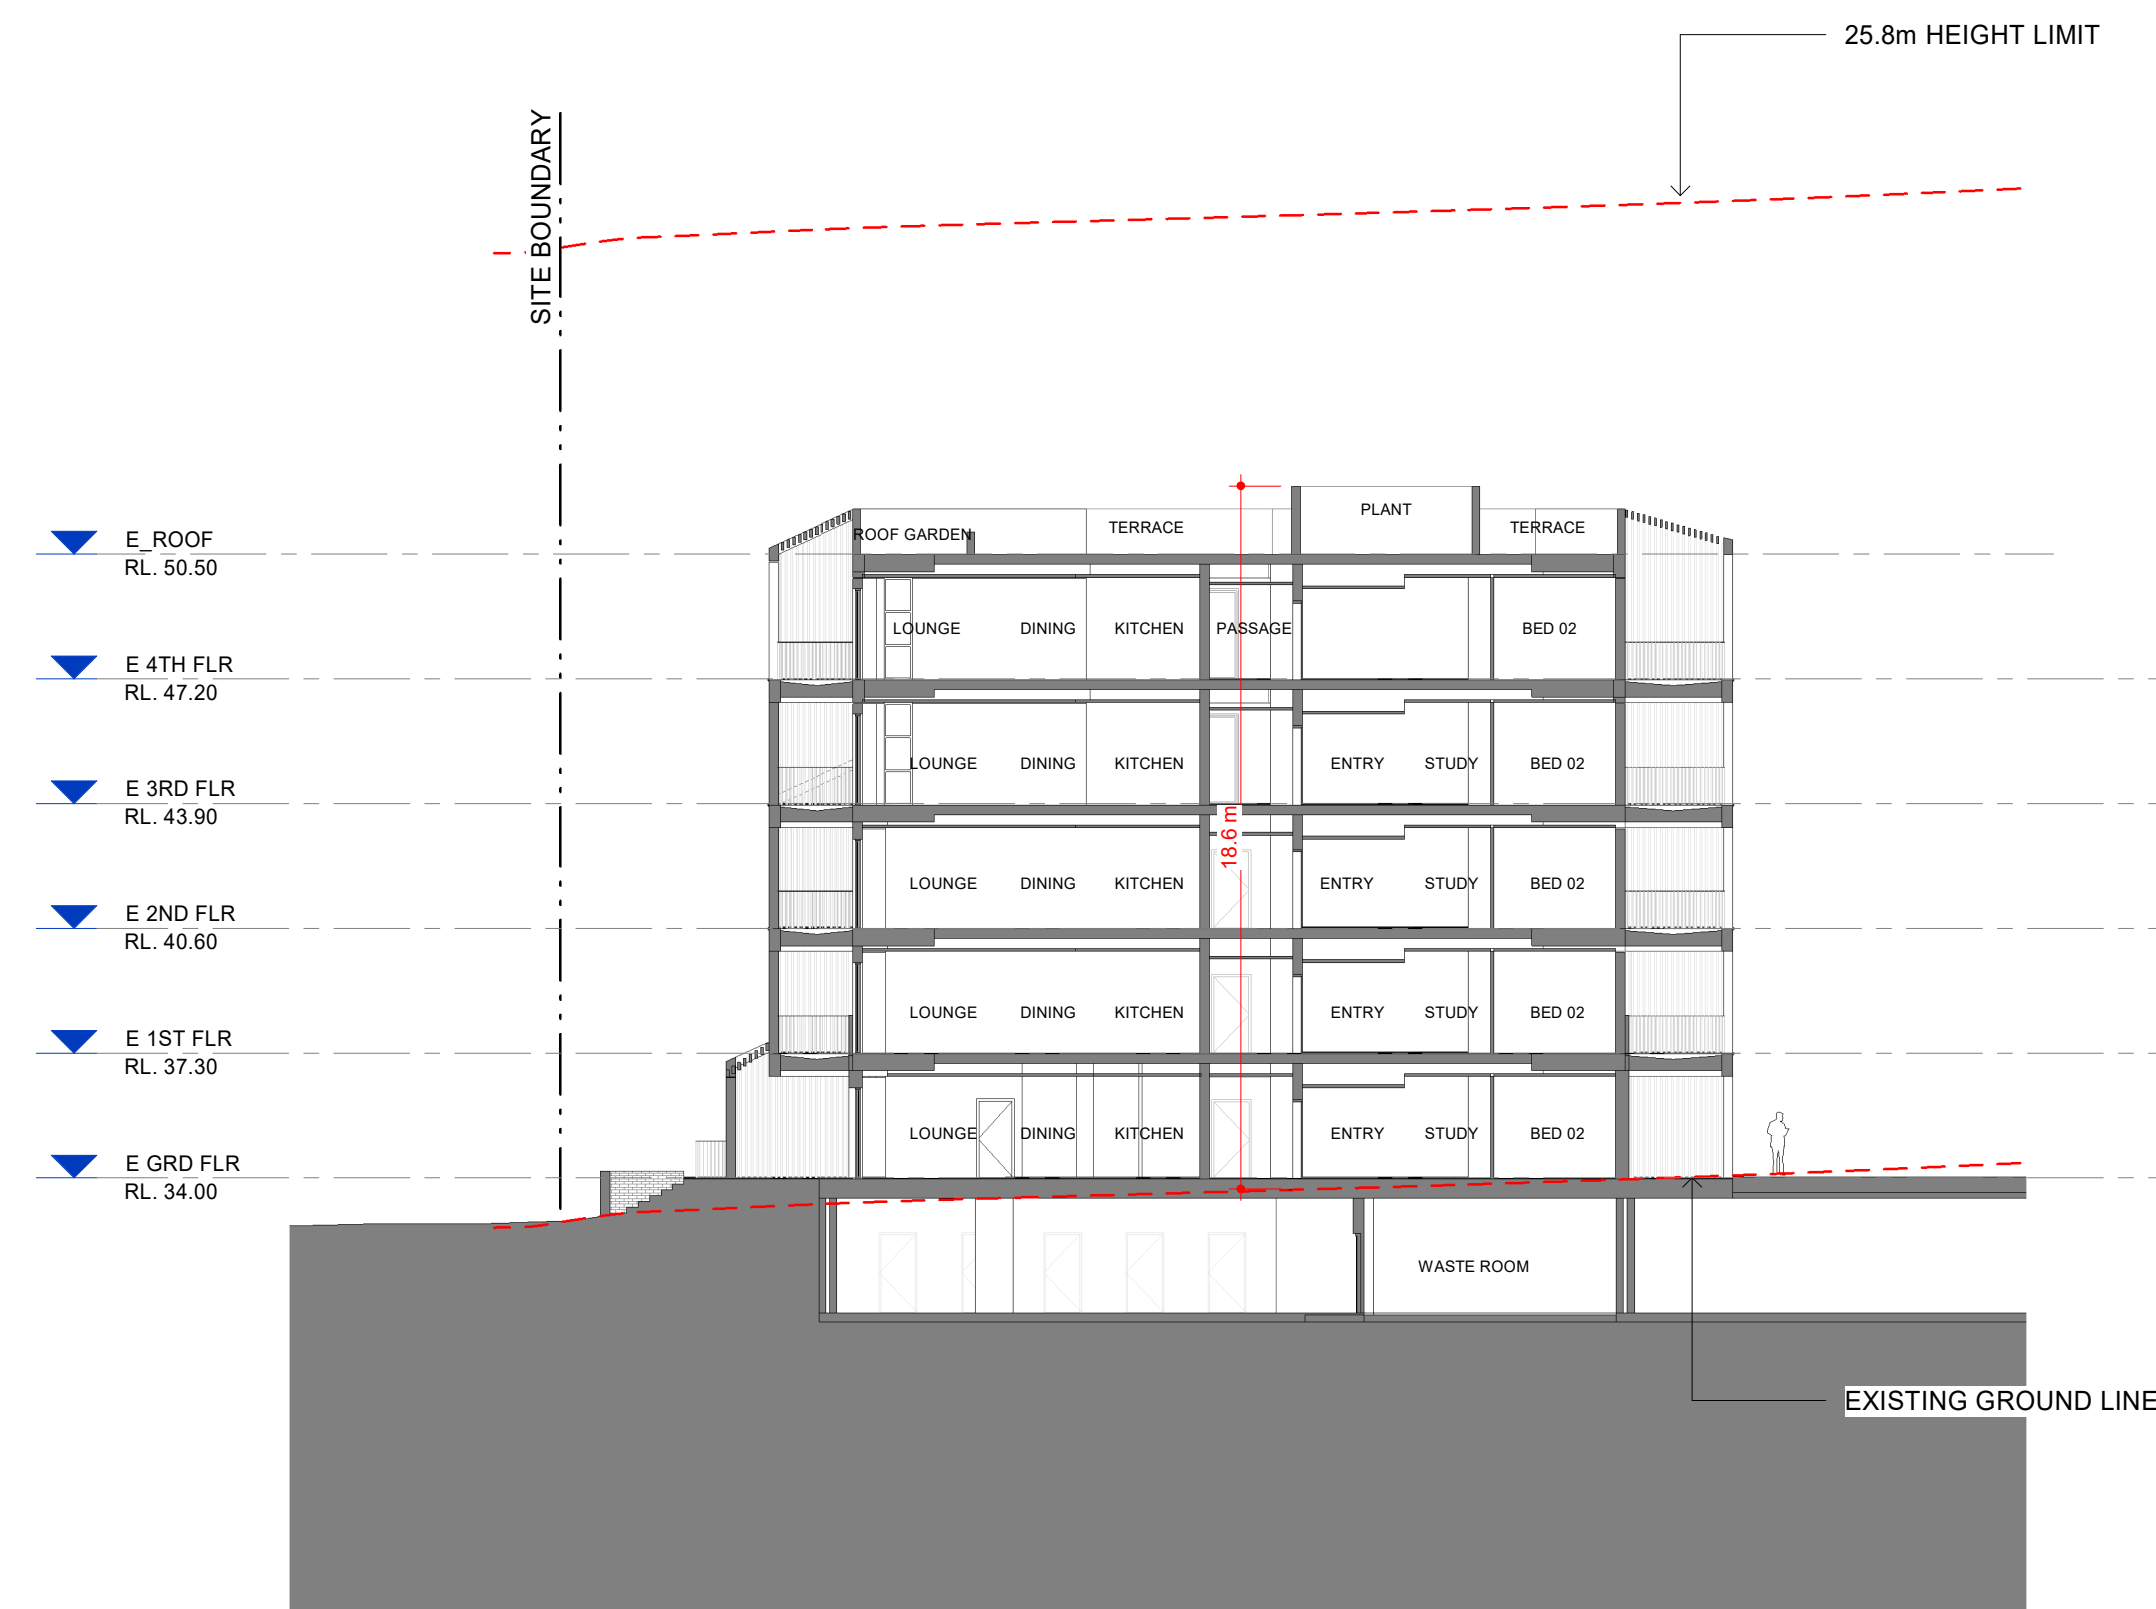

2 SECTION - E2
1 : 200



F	Response to Submissions	13.03.26
E	Floor Levels added	28.02.25
D	DA Issue	17.06.24
C	DA Issue	09.02.24
B	Preliminary Issue	04.09.23
P1	Client Issue	06.05.22
No.	Amendment	Date

Project
ATV REDEVELOPMENT
222 Waldron Road & 138 Campbell Hill Road, Chester Hill
Building B

Drawn
BUILDING E - SECTIONS



boffa robertson group
architecture, health and aged care planning, project management
Suite 7, Level 1 Epica, 9 Railway Street
Cheshamwood NSW 2067
AUSTRALIA
Tel. (02) 9406 7000
Fax. (02) 9406 7099
Email: brgroup@brgr.net

Date	March 2022	Job No.	
Scale	1 : 200 @ A1	Drawing	
Drawn	RS	2108/A1DA47	
Amendment	F		


LEGEND

POWER :


 GPOS	 GPOS	SINGLE POWER OUTLET
 GPDD	 GPDD	DOUBLE POWER OUTLET
X LS		LIGHT SWITCH
X /AS		AIR CONDITIONER REMOVAL
COMMUNICATION & DATA :		
 BEWS	 BEWS	BED EXIT / WET SENSOR
 D2	 D2	DOUBLE DATA OUTLET
 NC	 NC	NURSE CALL
 TV	 TV	TV OUTLET
 PTV	 PTV	PAY TV OUTLET

FITTINGS & EQUIPMENT :


AW	AWNING WINDOW
CG	COLOUR BACK GLAZING
CBU	CHILLED / BOILING WATER UNIT
CH	CLOTHES HOOK
F	FIXED GLAZING
FRU	FREEZER UNDER BENCH
FW	FLOOR WASTE
G	GLOVE DISPENSER
GR	GRAB RAIL SHOWER
HB	HAND BASIN
MR	MIRROR
P	PAPER TOWEL DISPENSER
REF	REFRIGERATOR
RFU	REFRIGERATOR UNDER BENCH
S	SOAP DISPENSER
SH	SOAP HOLDER
SR	SHOWER ROSE
TPH	TOILET PAPER HOLDER
TR	TOWEL RAIL
VP	VIEWING PANEL
WC	TOILET SUITE
WL	WALL LIGHT

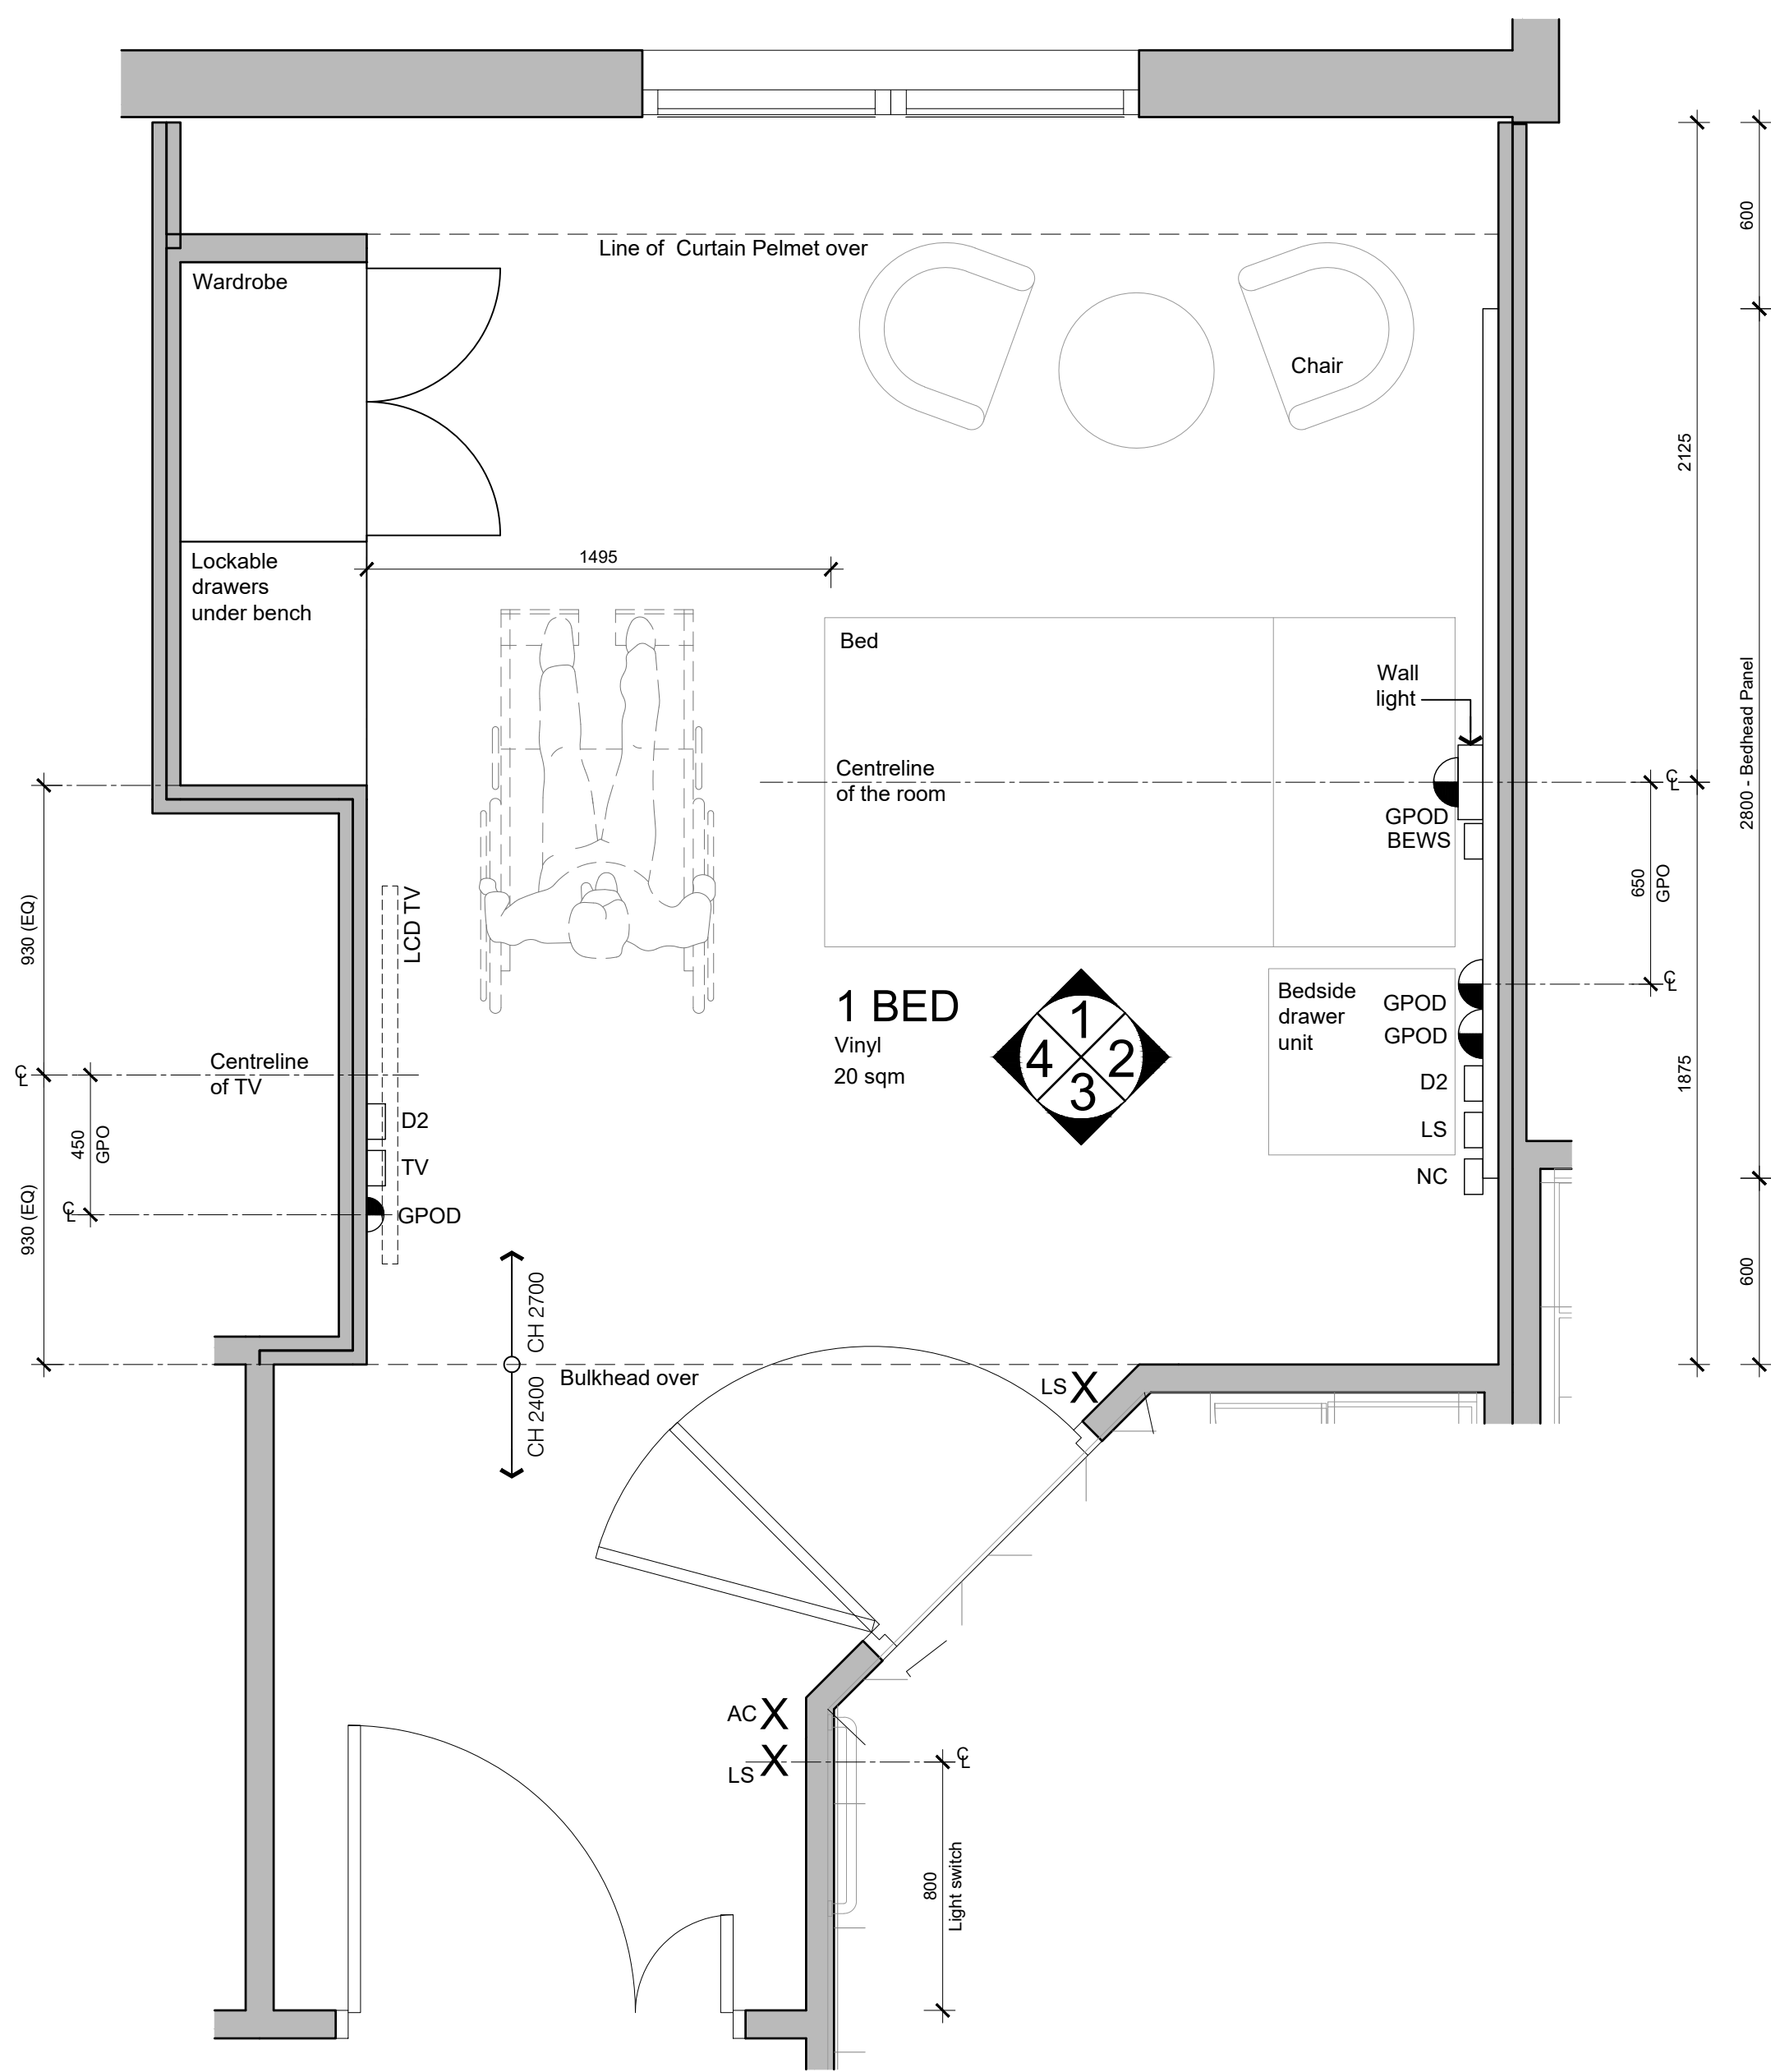


1 BED - TYPE 1
PLAN - SIMILAR OR MIRRORED

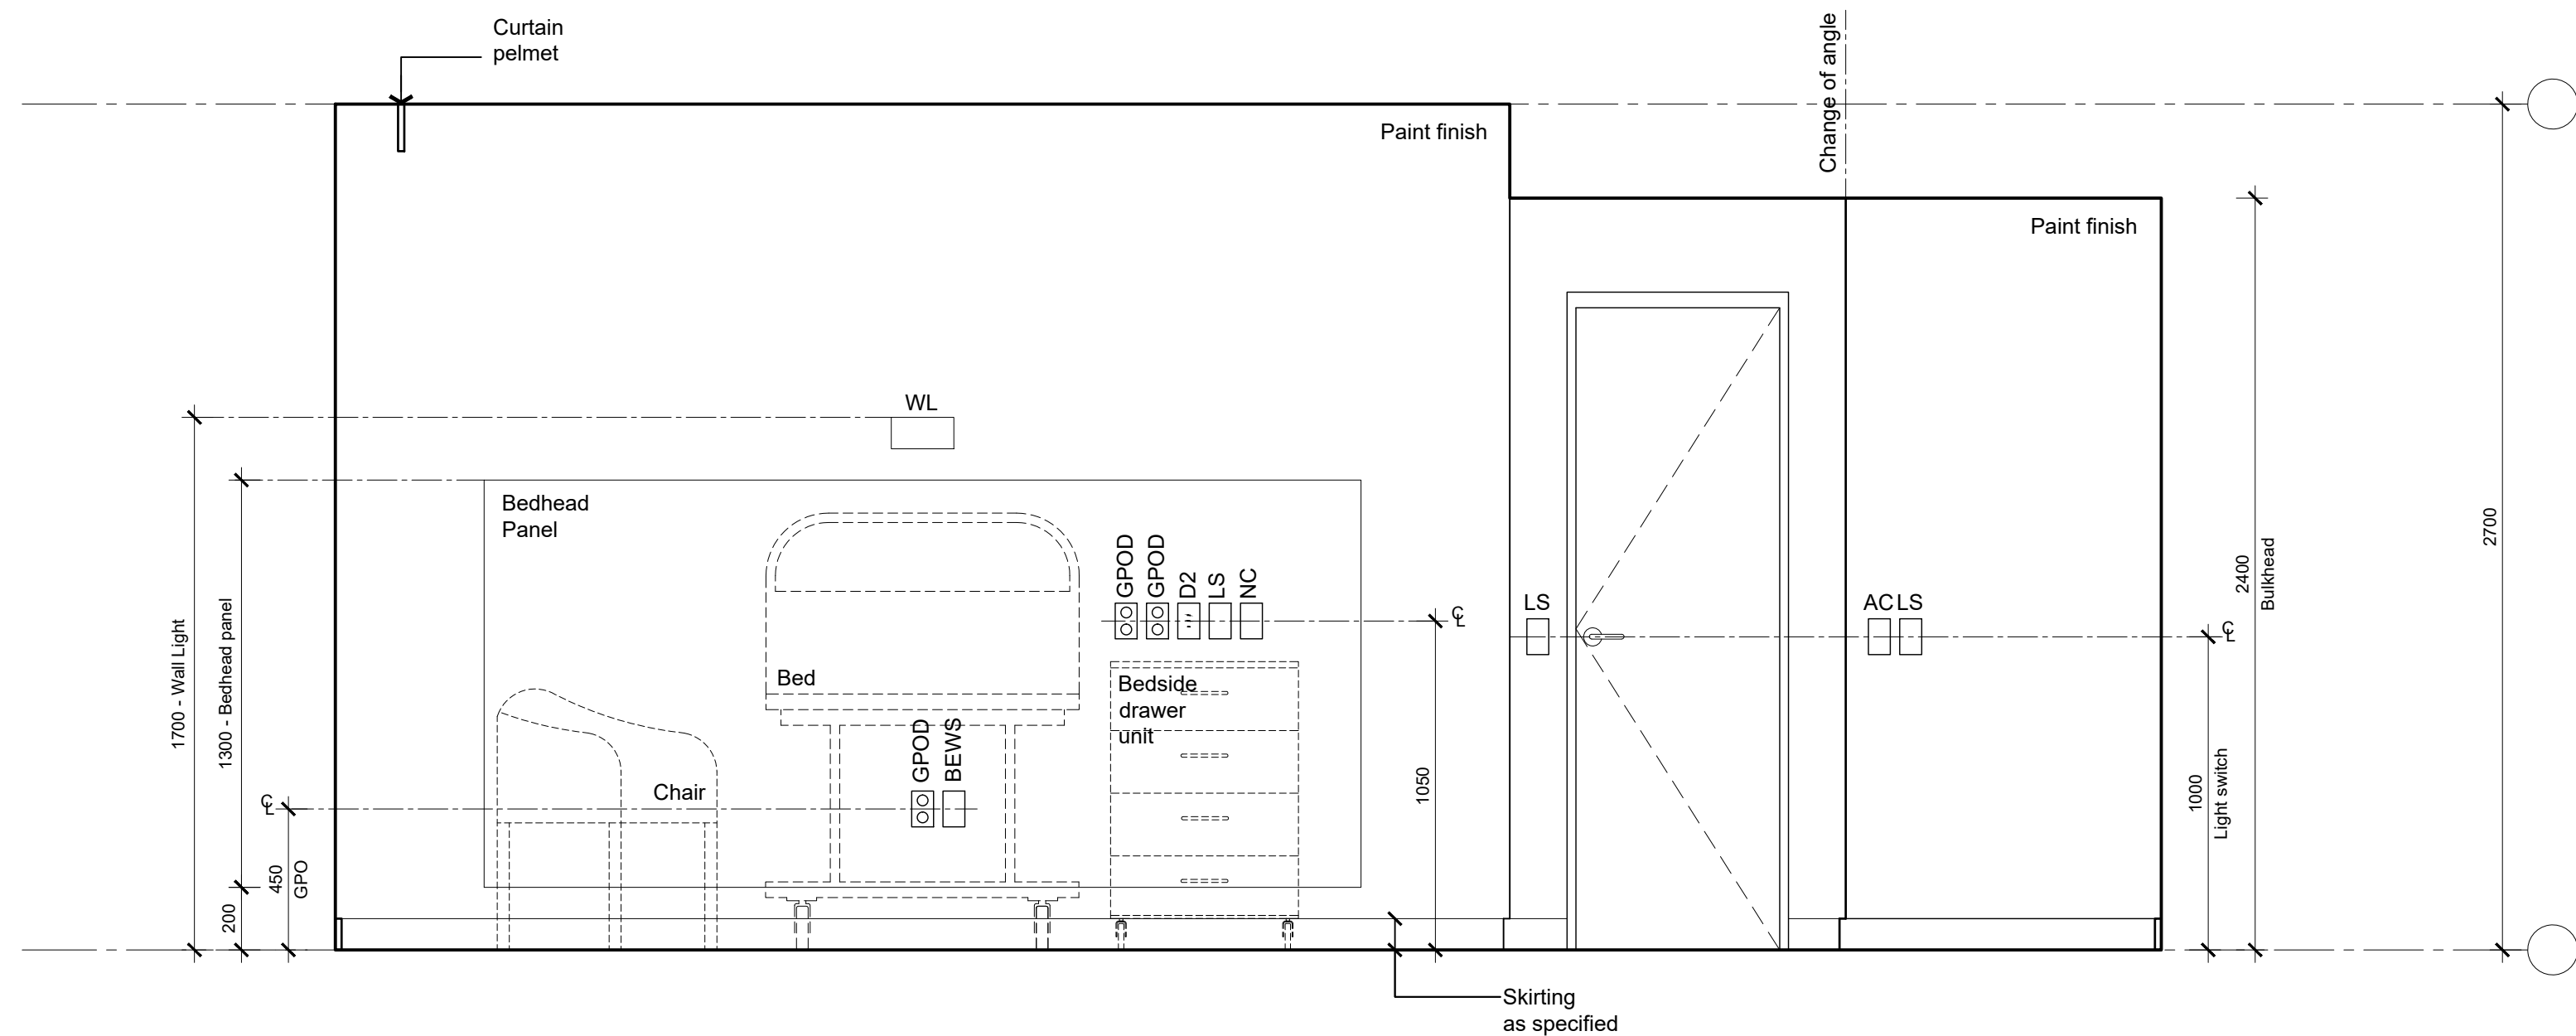


2 1 BED - TYPE 1
ELEVATION

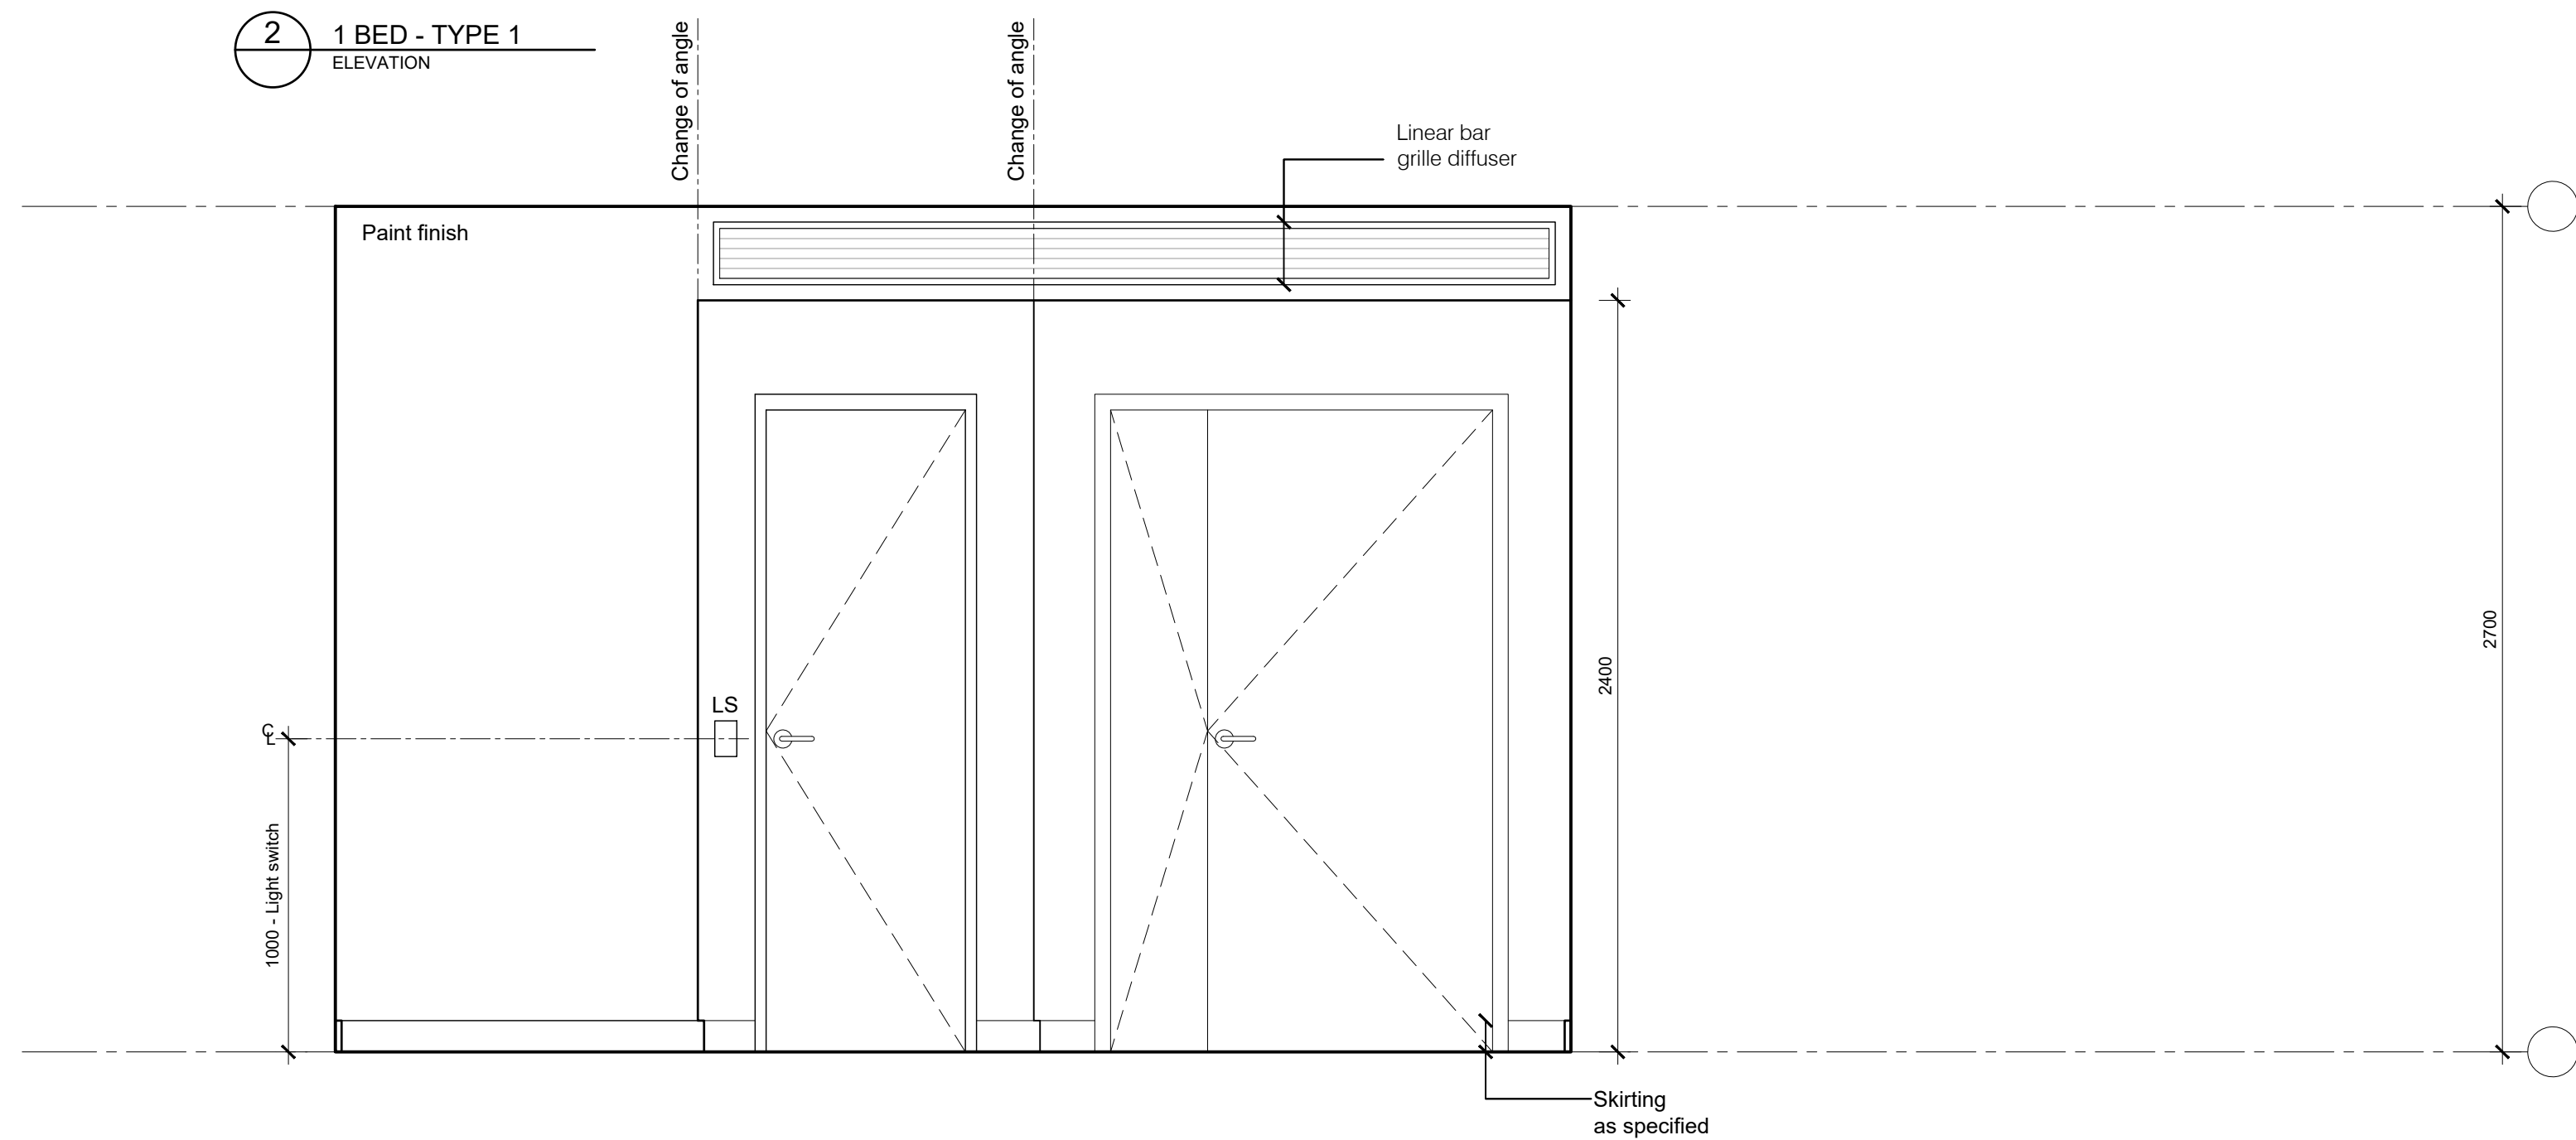


3 1 BED - TYPE 1
ELEVATION

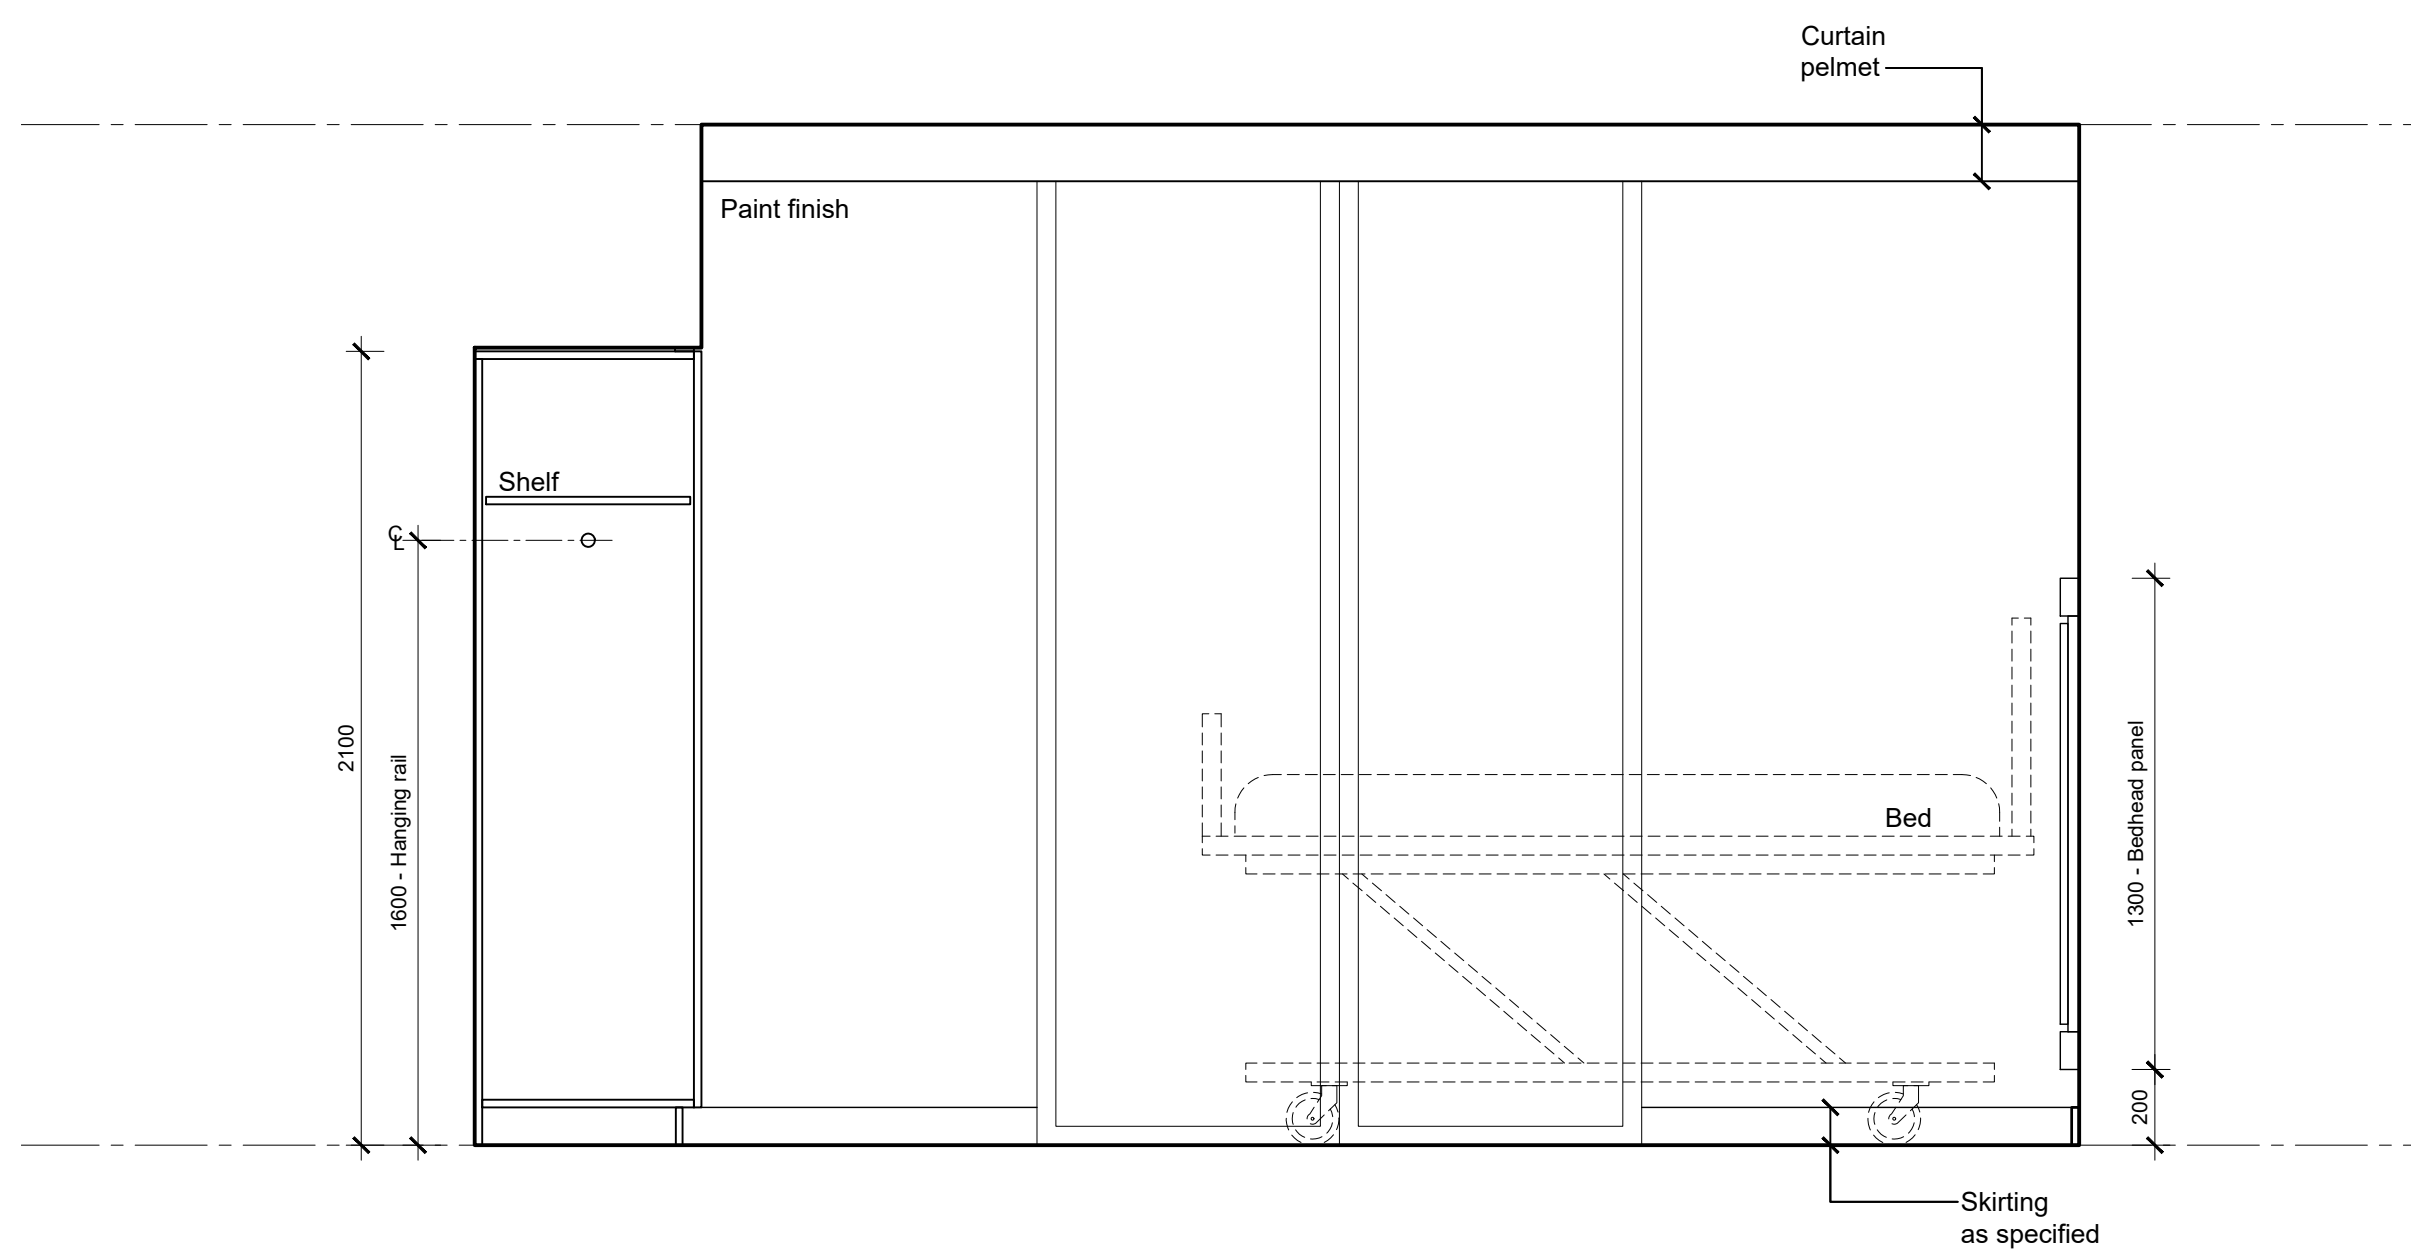

1 1 BED - TYPE 1
ELEVATION

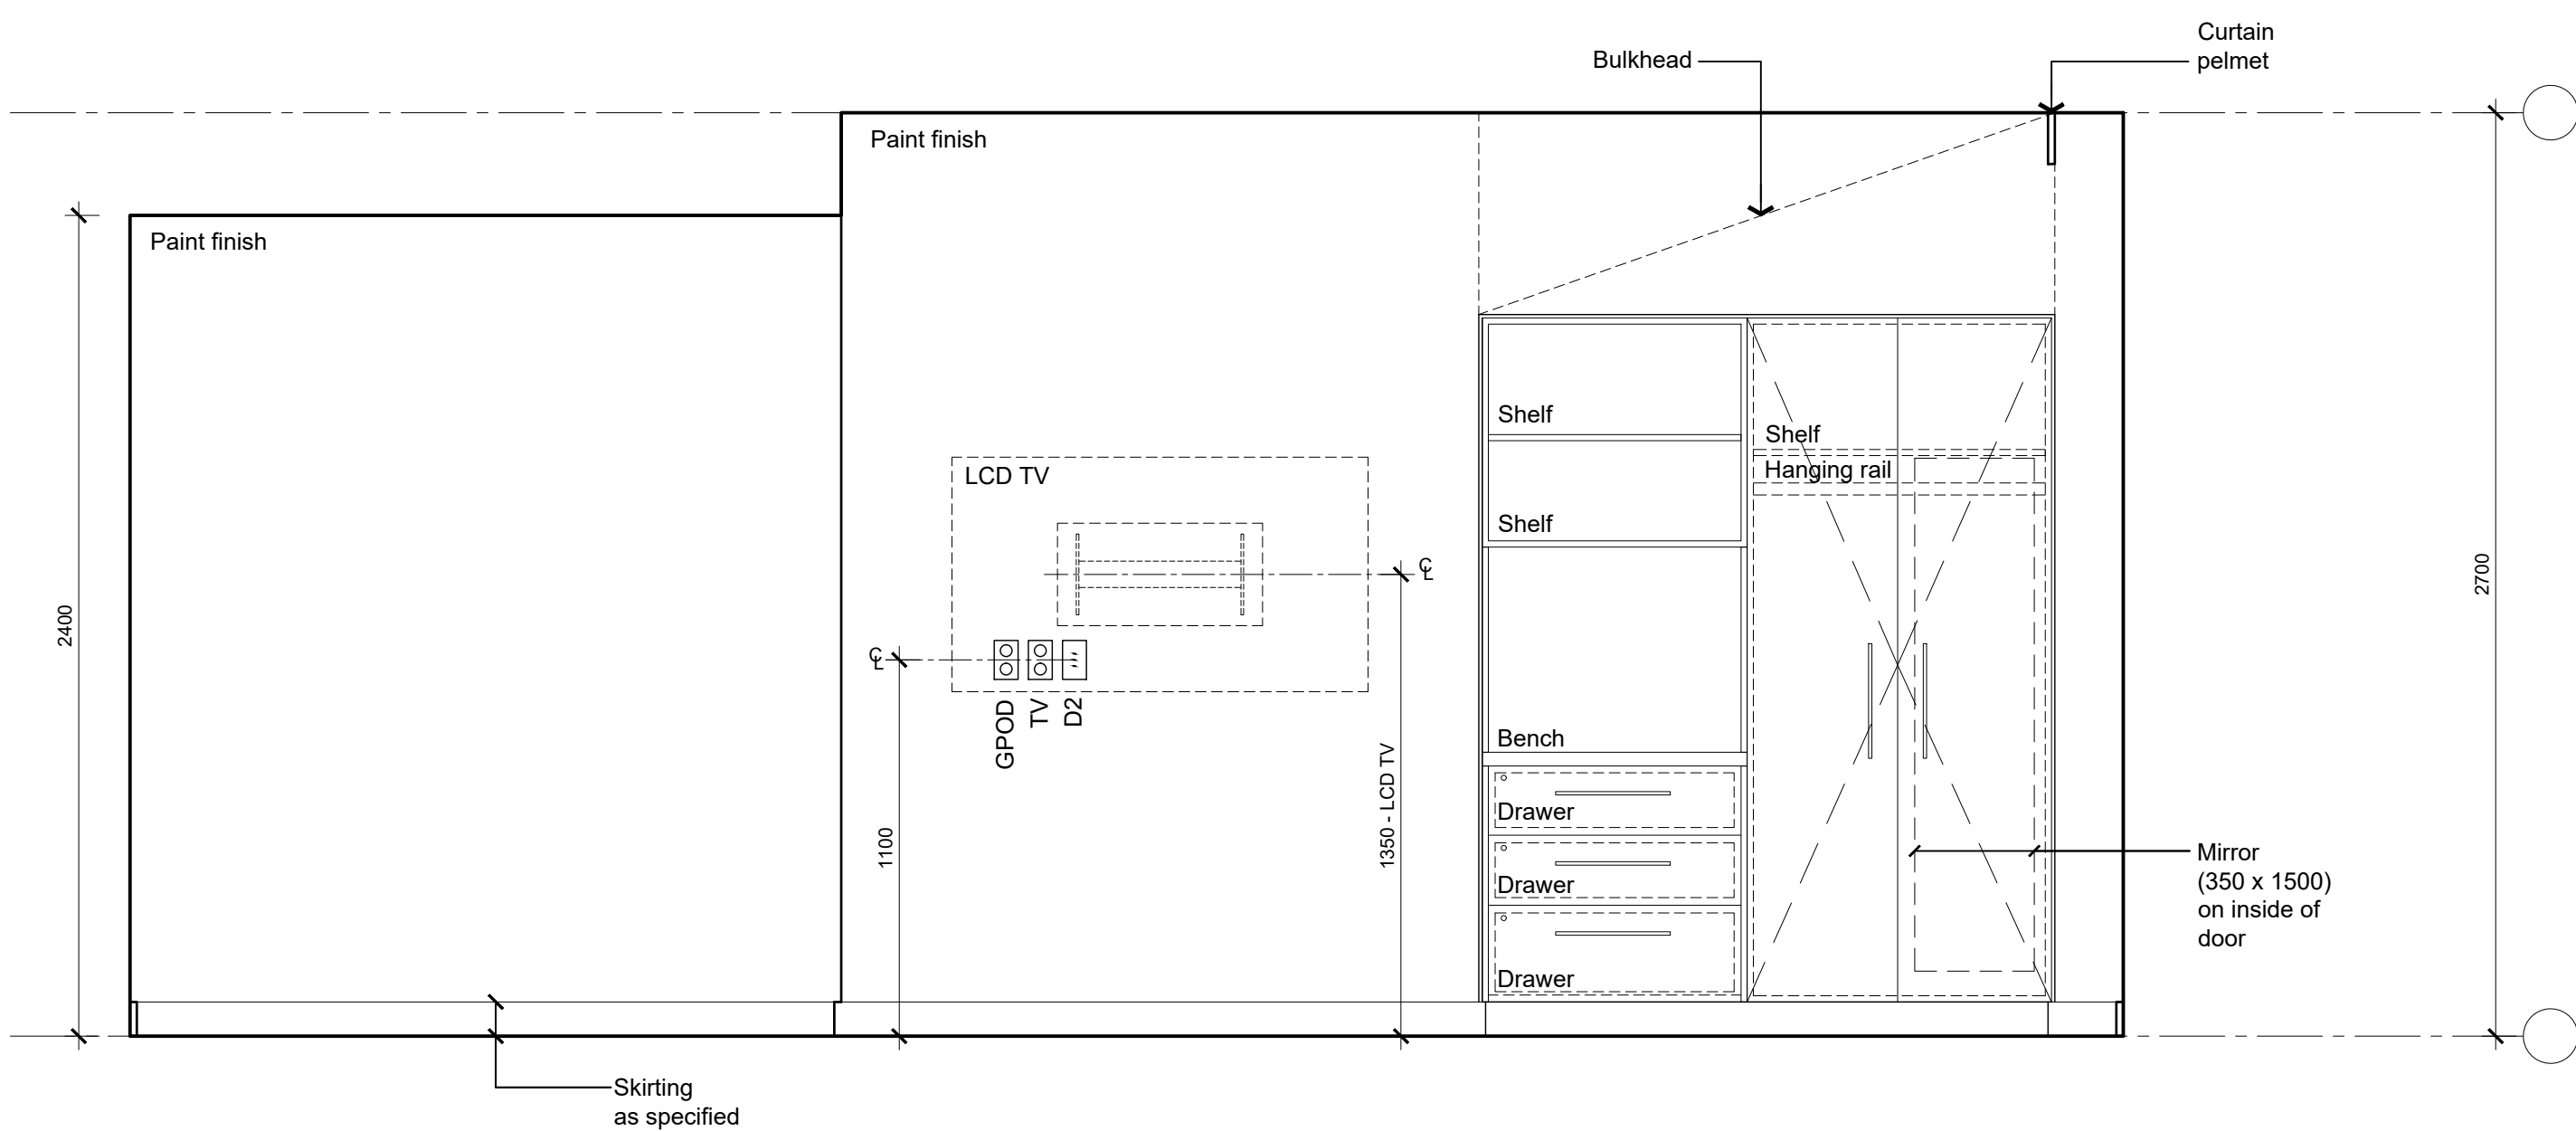

4 1 BED - TYPE 1
ELEVATION

 

C	DA Issue	09.02.24
B	Preliminary Issue for review	01.09.23
A	Preliminary DA Issue	30.06.23
No.	Amendment	Date

Project
ATV REDEVELOPMENT
222 Waldron Road & 138 Campbell Hill Road, Chester Hill

Drawing
BUILDING B - TYPICAL BEDROOM &
ENSUITE LAYOUT 1 - 1 BED - TYPE 1



boffa robertson group
architecture, health and aged care planning, project management

br

Suite 7, Level 1 Epic, 9 Railway Street
Chatswood NSW 2067
AUSTRALIA
Tel. (02) 9406 7000
Fax. (02) 9406 7099
Email : brgroup@brgr.net

	Date	FEB 2023	Job No. : Drawing 2108 / A1DA48
	Scale	1:20 @ A1	
	Drawn	AL	
	Amendment	C	

LEGEND

POWER :


 GPOS /  GPOS	SINGLE POWER OUTLET
 GPOD /  GPOD	DOUBLE POWER OUTLET
X LS /  LS	LIGHT SWITCH
X AS /  AS	AIR CONDITIONER REMO

COMMUNICATION & DATA :


 BEWS	 BEWS	BED EXIT / WET SENSOR
 D2	 D2	DOUBLE DATA OUTLET
 NC	 NC	NURSE CALL
 TV	 TV	TV OUTLET
 PTV	 PTV	PAY TV OUTLET

FITTINGS & EQUIPMENT :


AW	AWNING WINDOW
CG	CLOUR BACK GLAZING
CBU	CHILLED / BOILING WATER UNIT
CH	CLOTHES HOOK
F	FIXED GLAZING
FRU	FREEZER UNDER BENCH
FW	FLOOR WASTE
G	GLOVE DISPENSER
GR	GRAB RAIL SHOWER
HB	HAND BASIN
MR	MIRROR
P	PAPER TOWEL DISPENSER
REF	REFRIGERATOR
RFU	REFRIGERATOR UNDER BENCH
S	SOAP DISPENSER
SH	SOAP HOLDER
SR	SHOWER ROSE
TPH	TOILET PAPER HOLDER
TR	TOWEL RAIL
VP	VIEWING PANEL
WC	TOILET SUITE
WL	WALL LIGHT

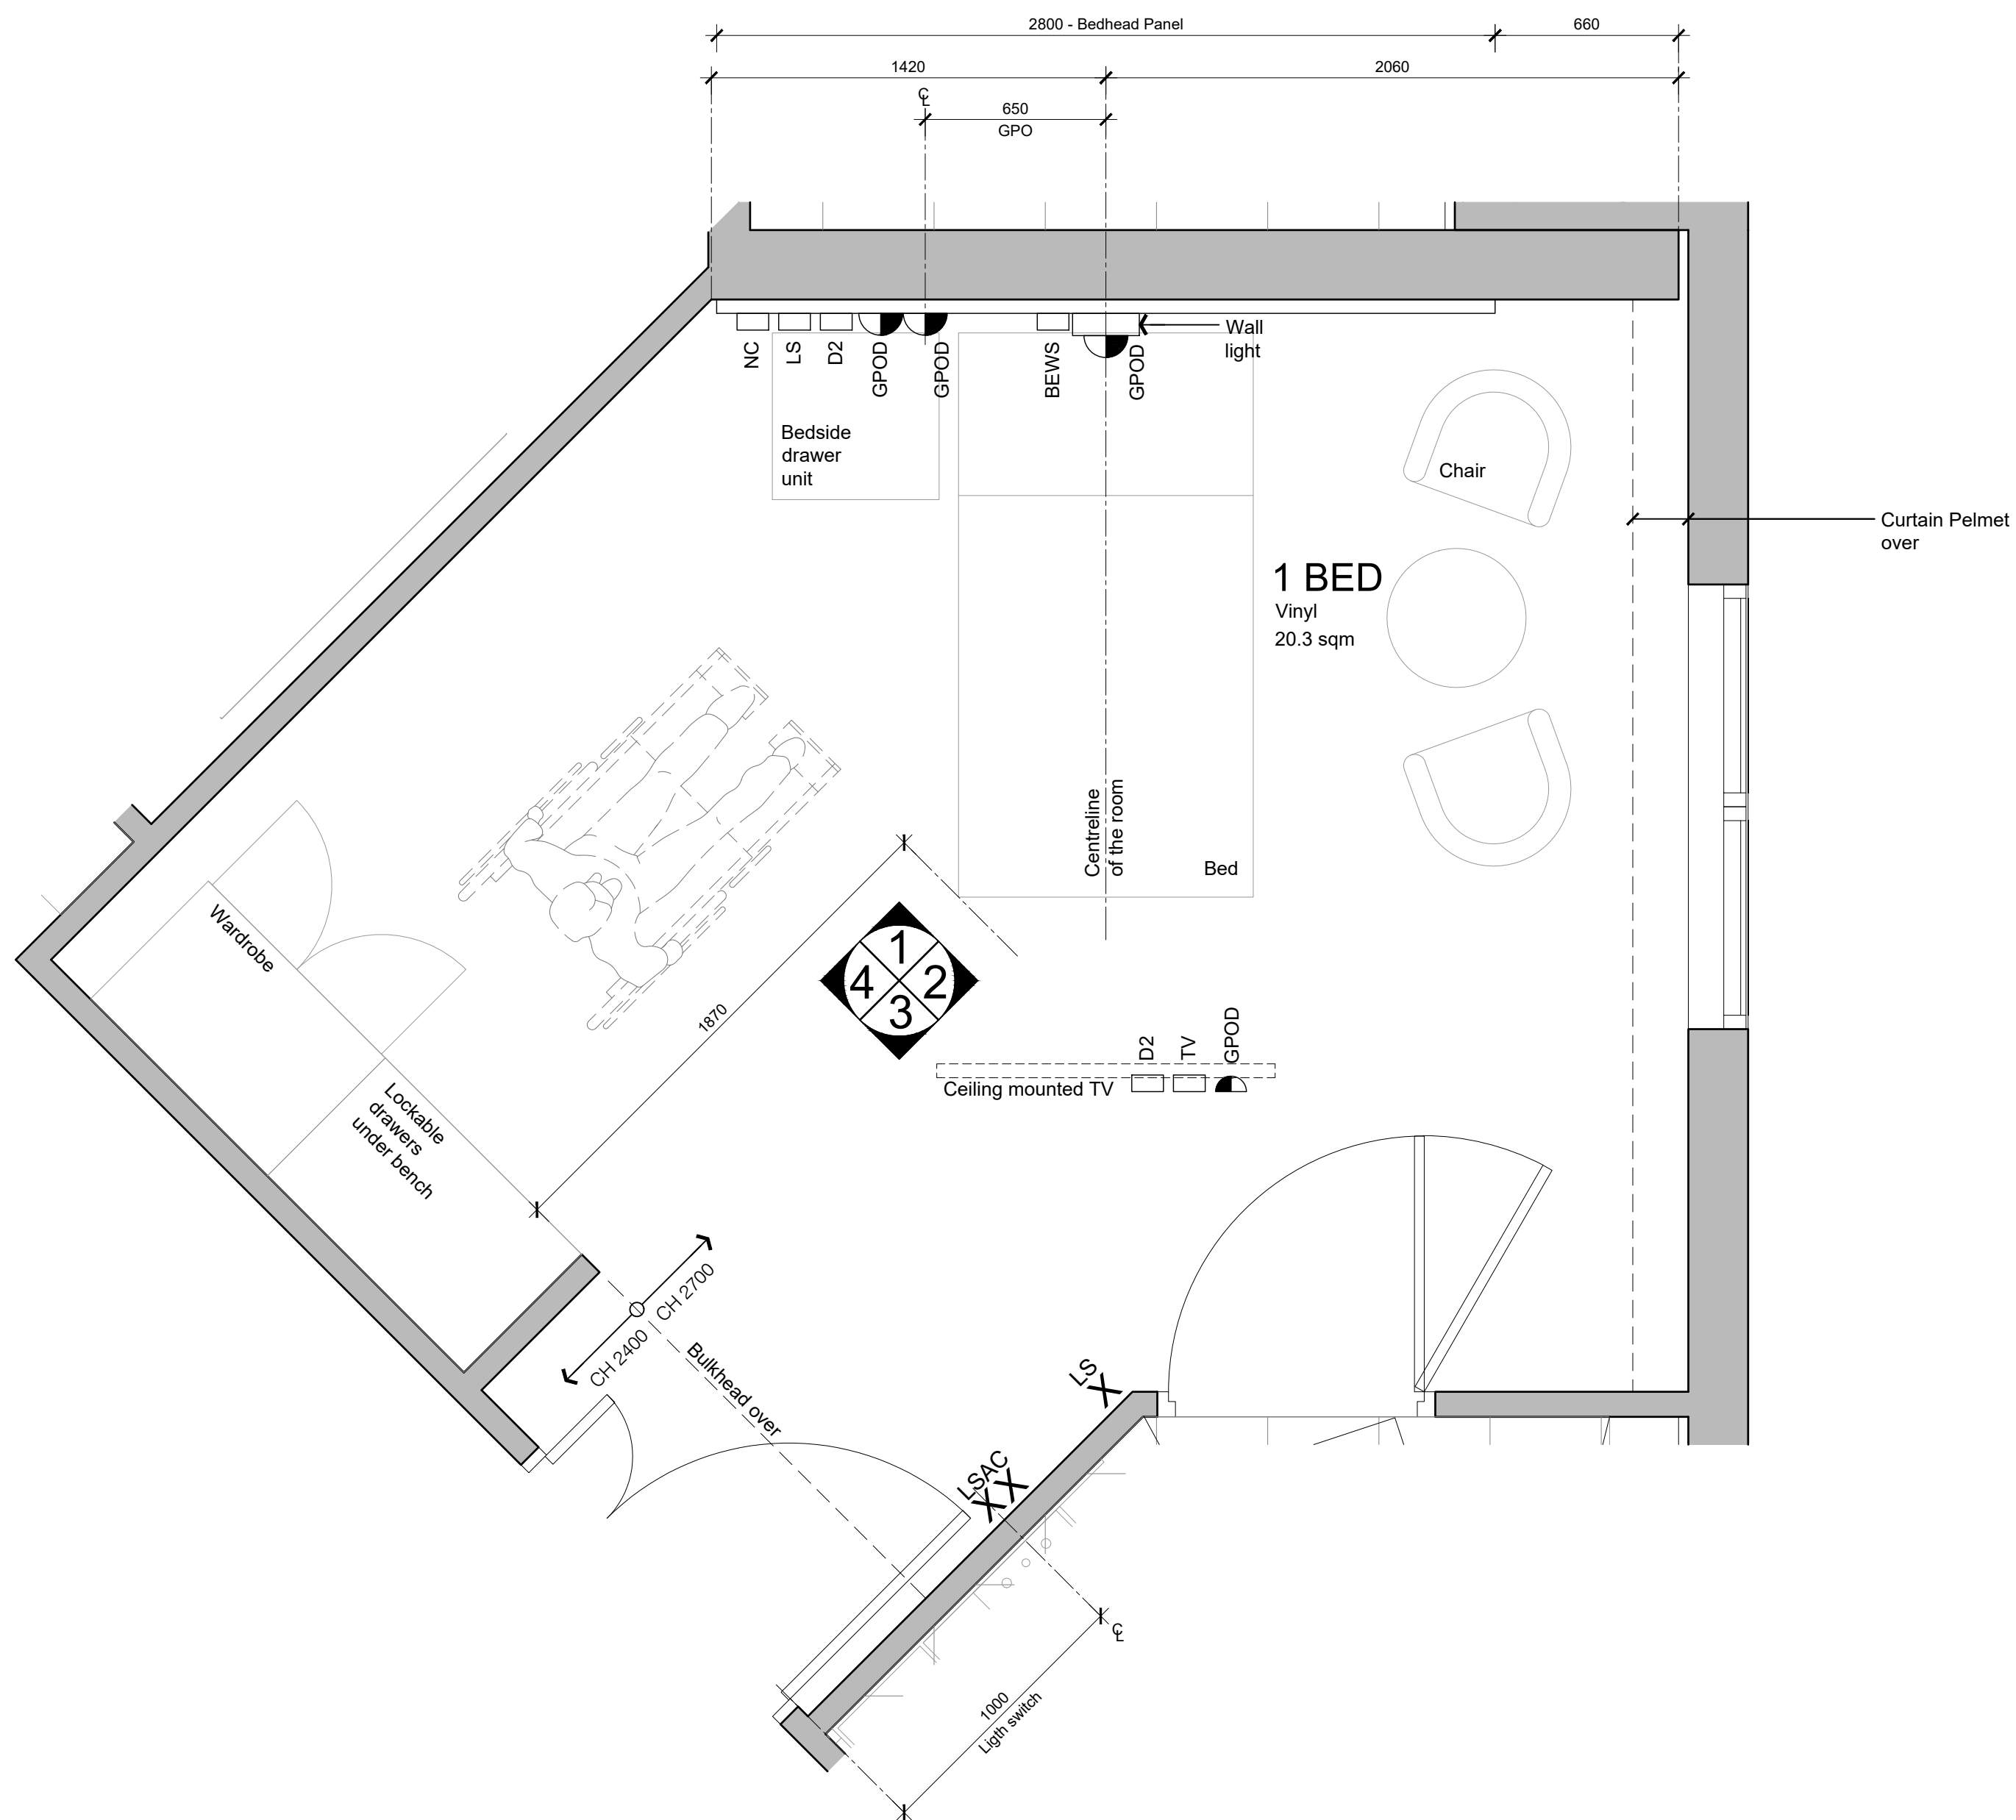


1 BED - TYPE 2
PLAN

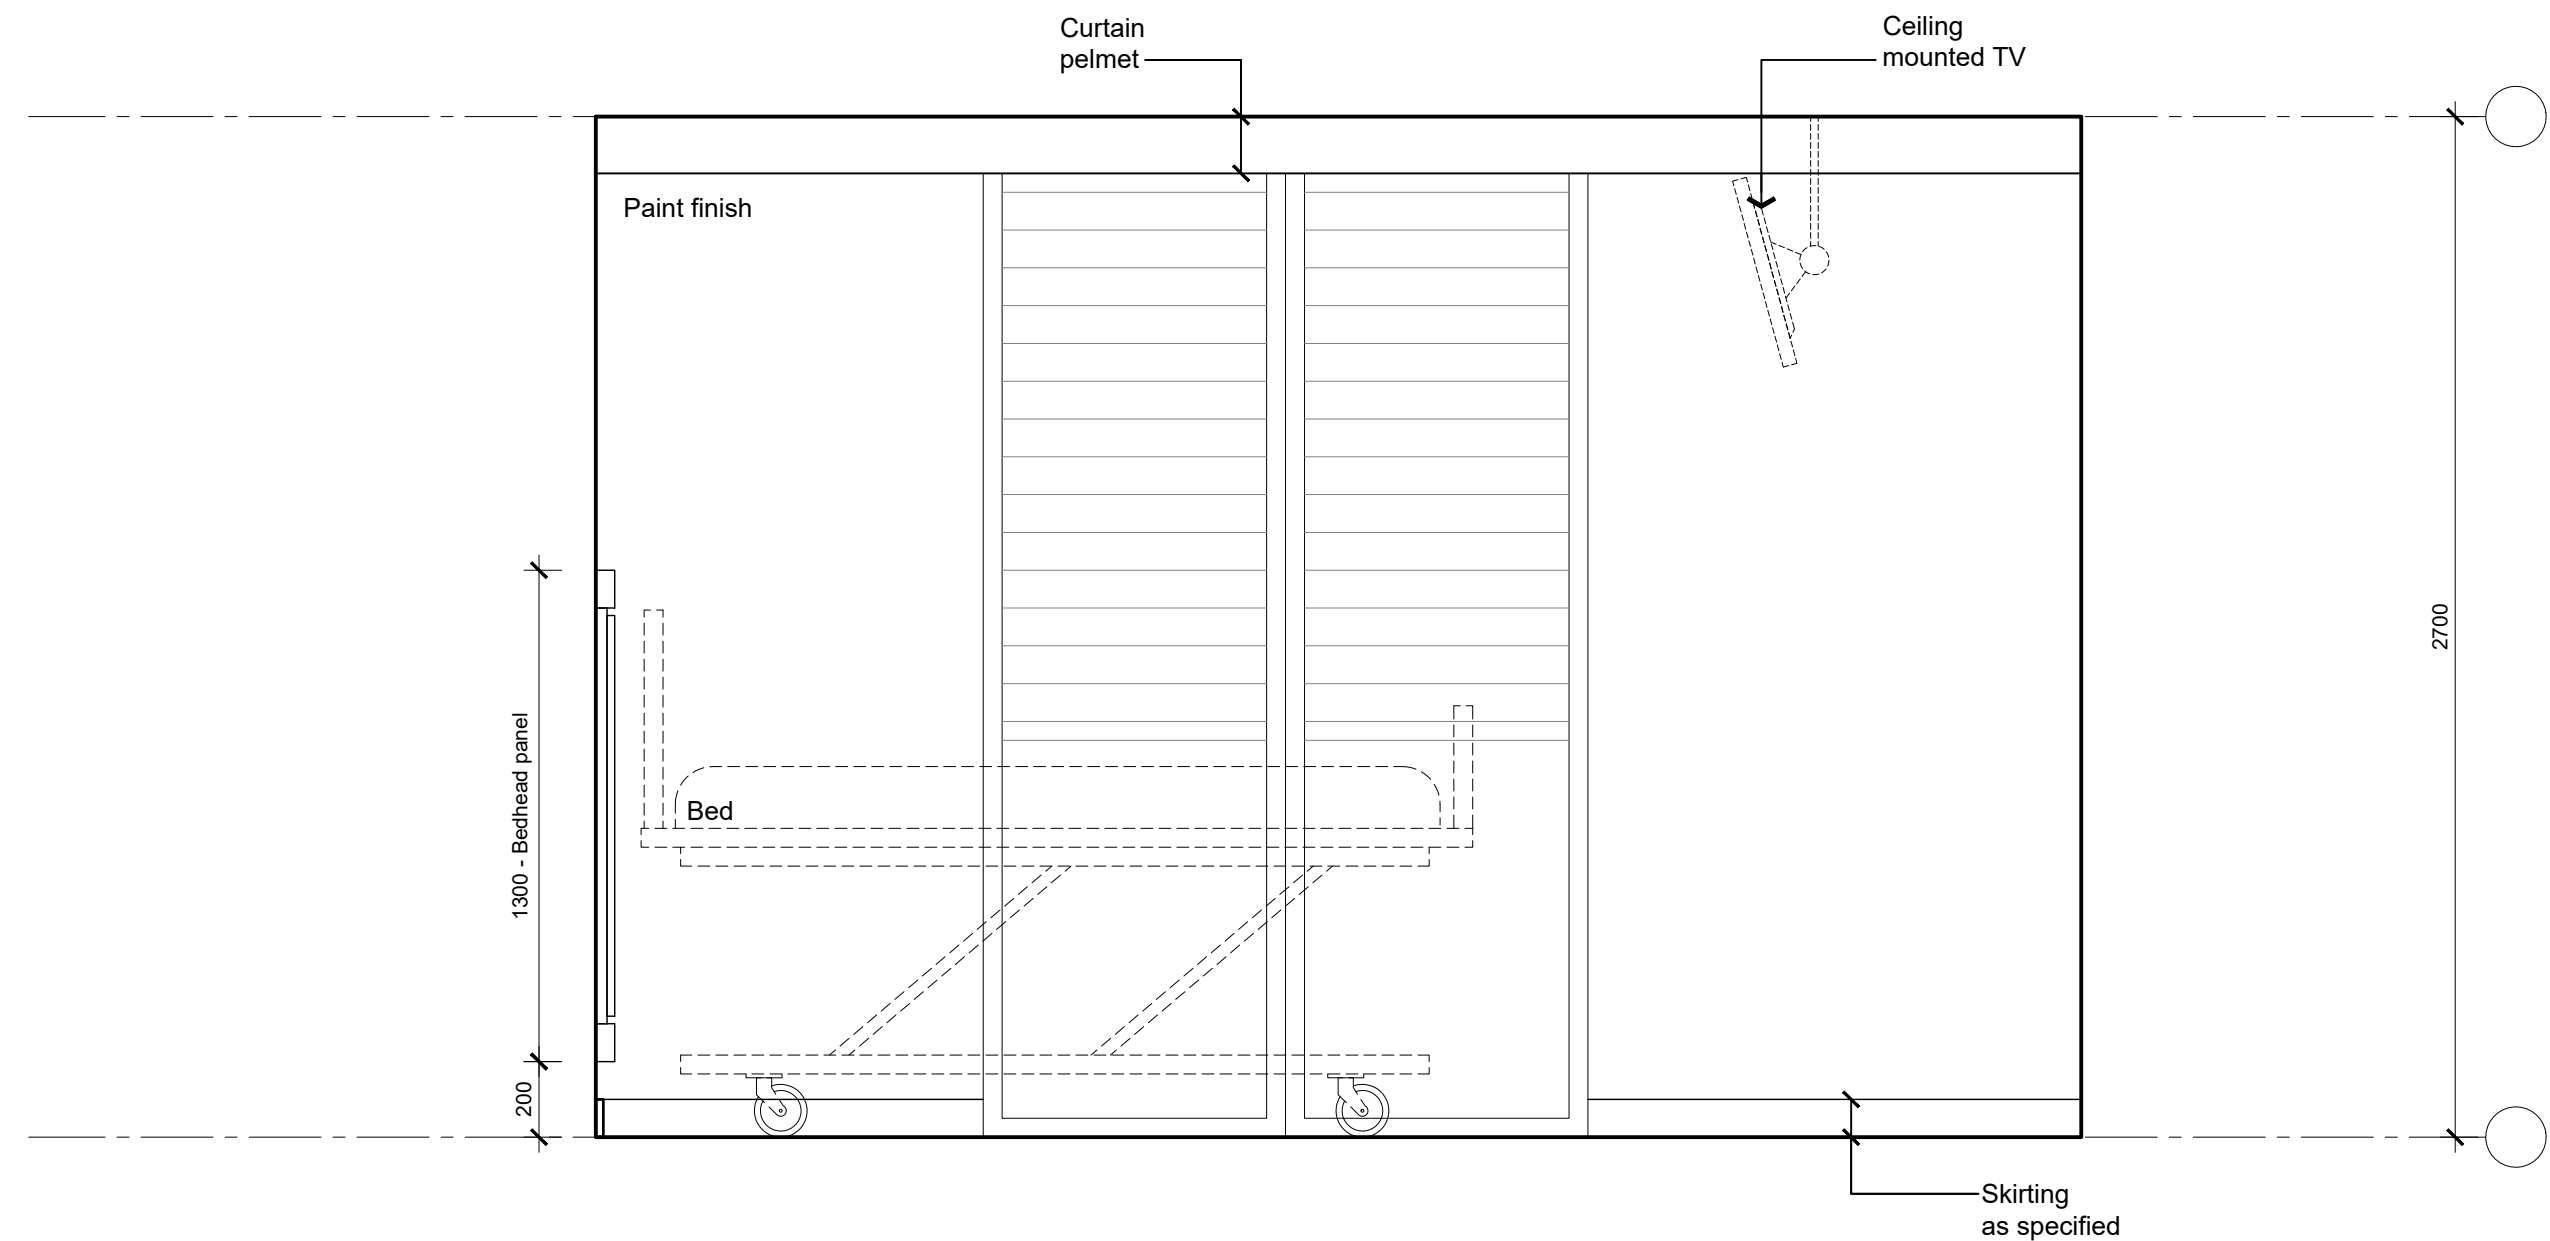


2 1 BED - TYPE 2
ELEVATION

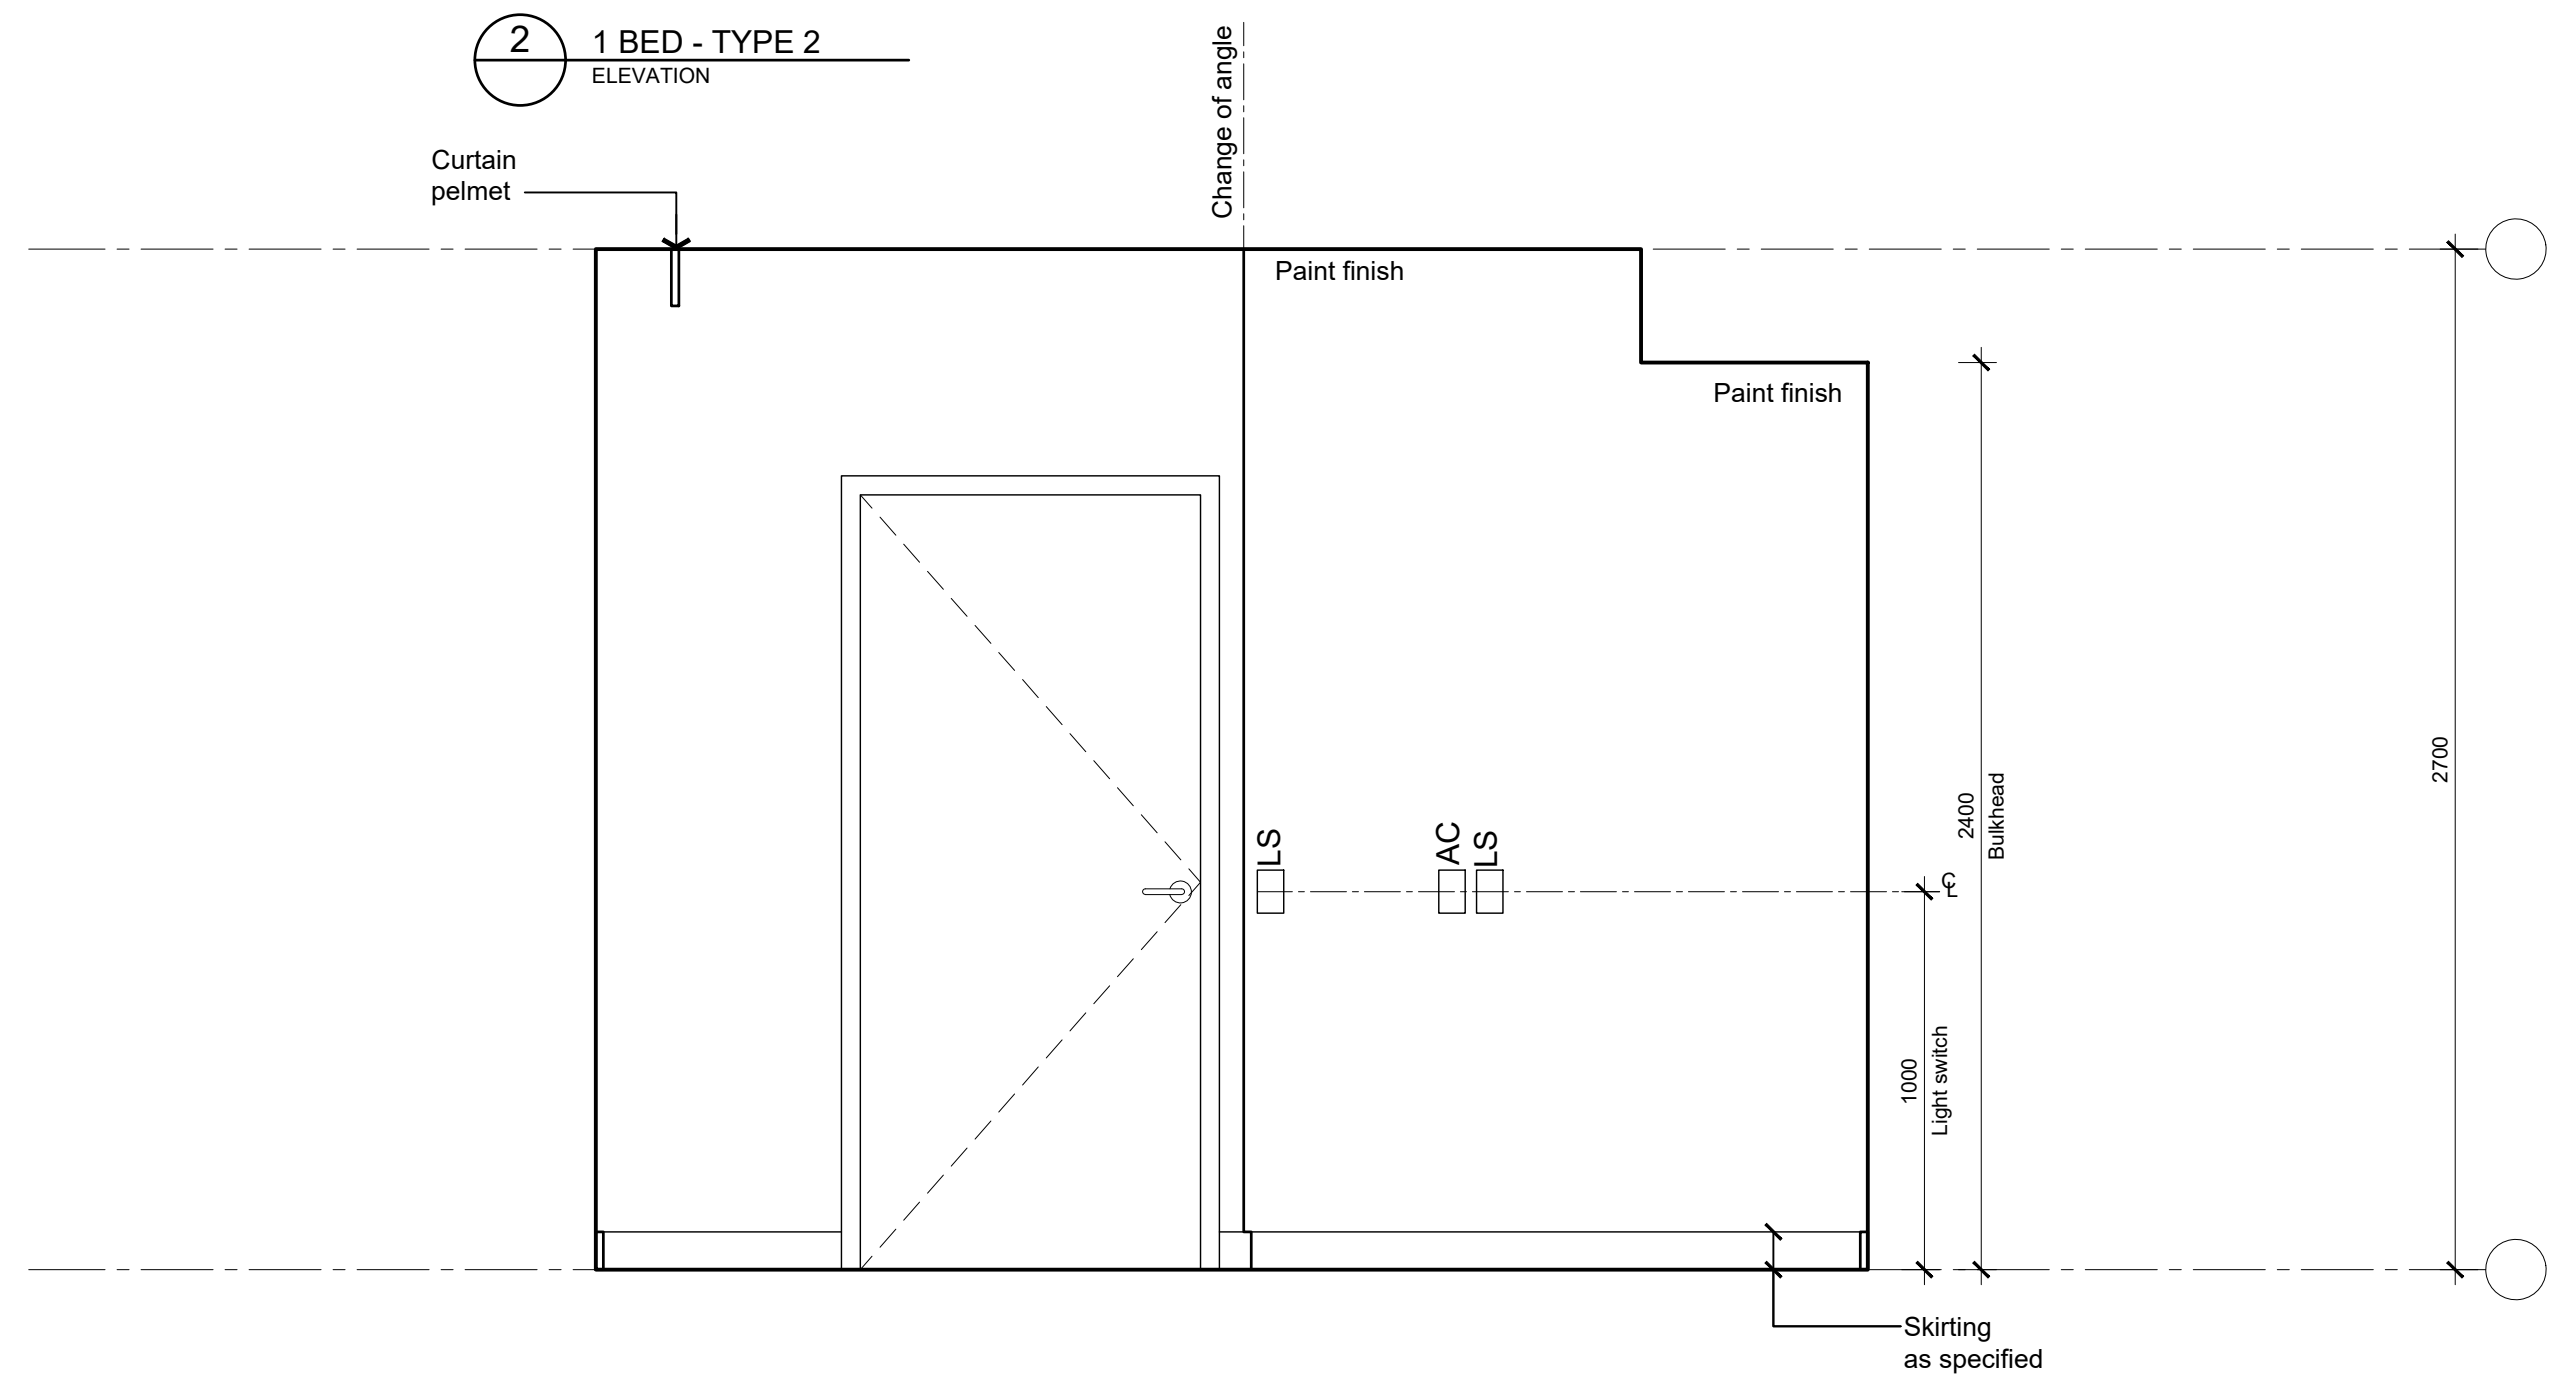


3 1 BED - TYPE 2
ELEVATION

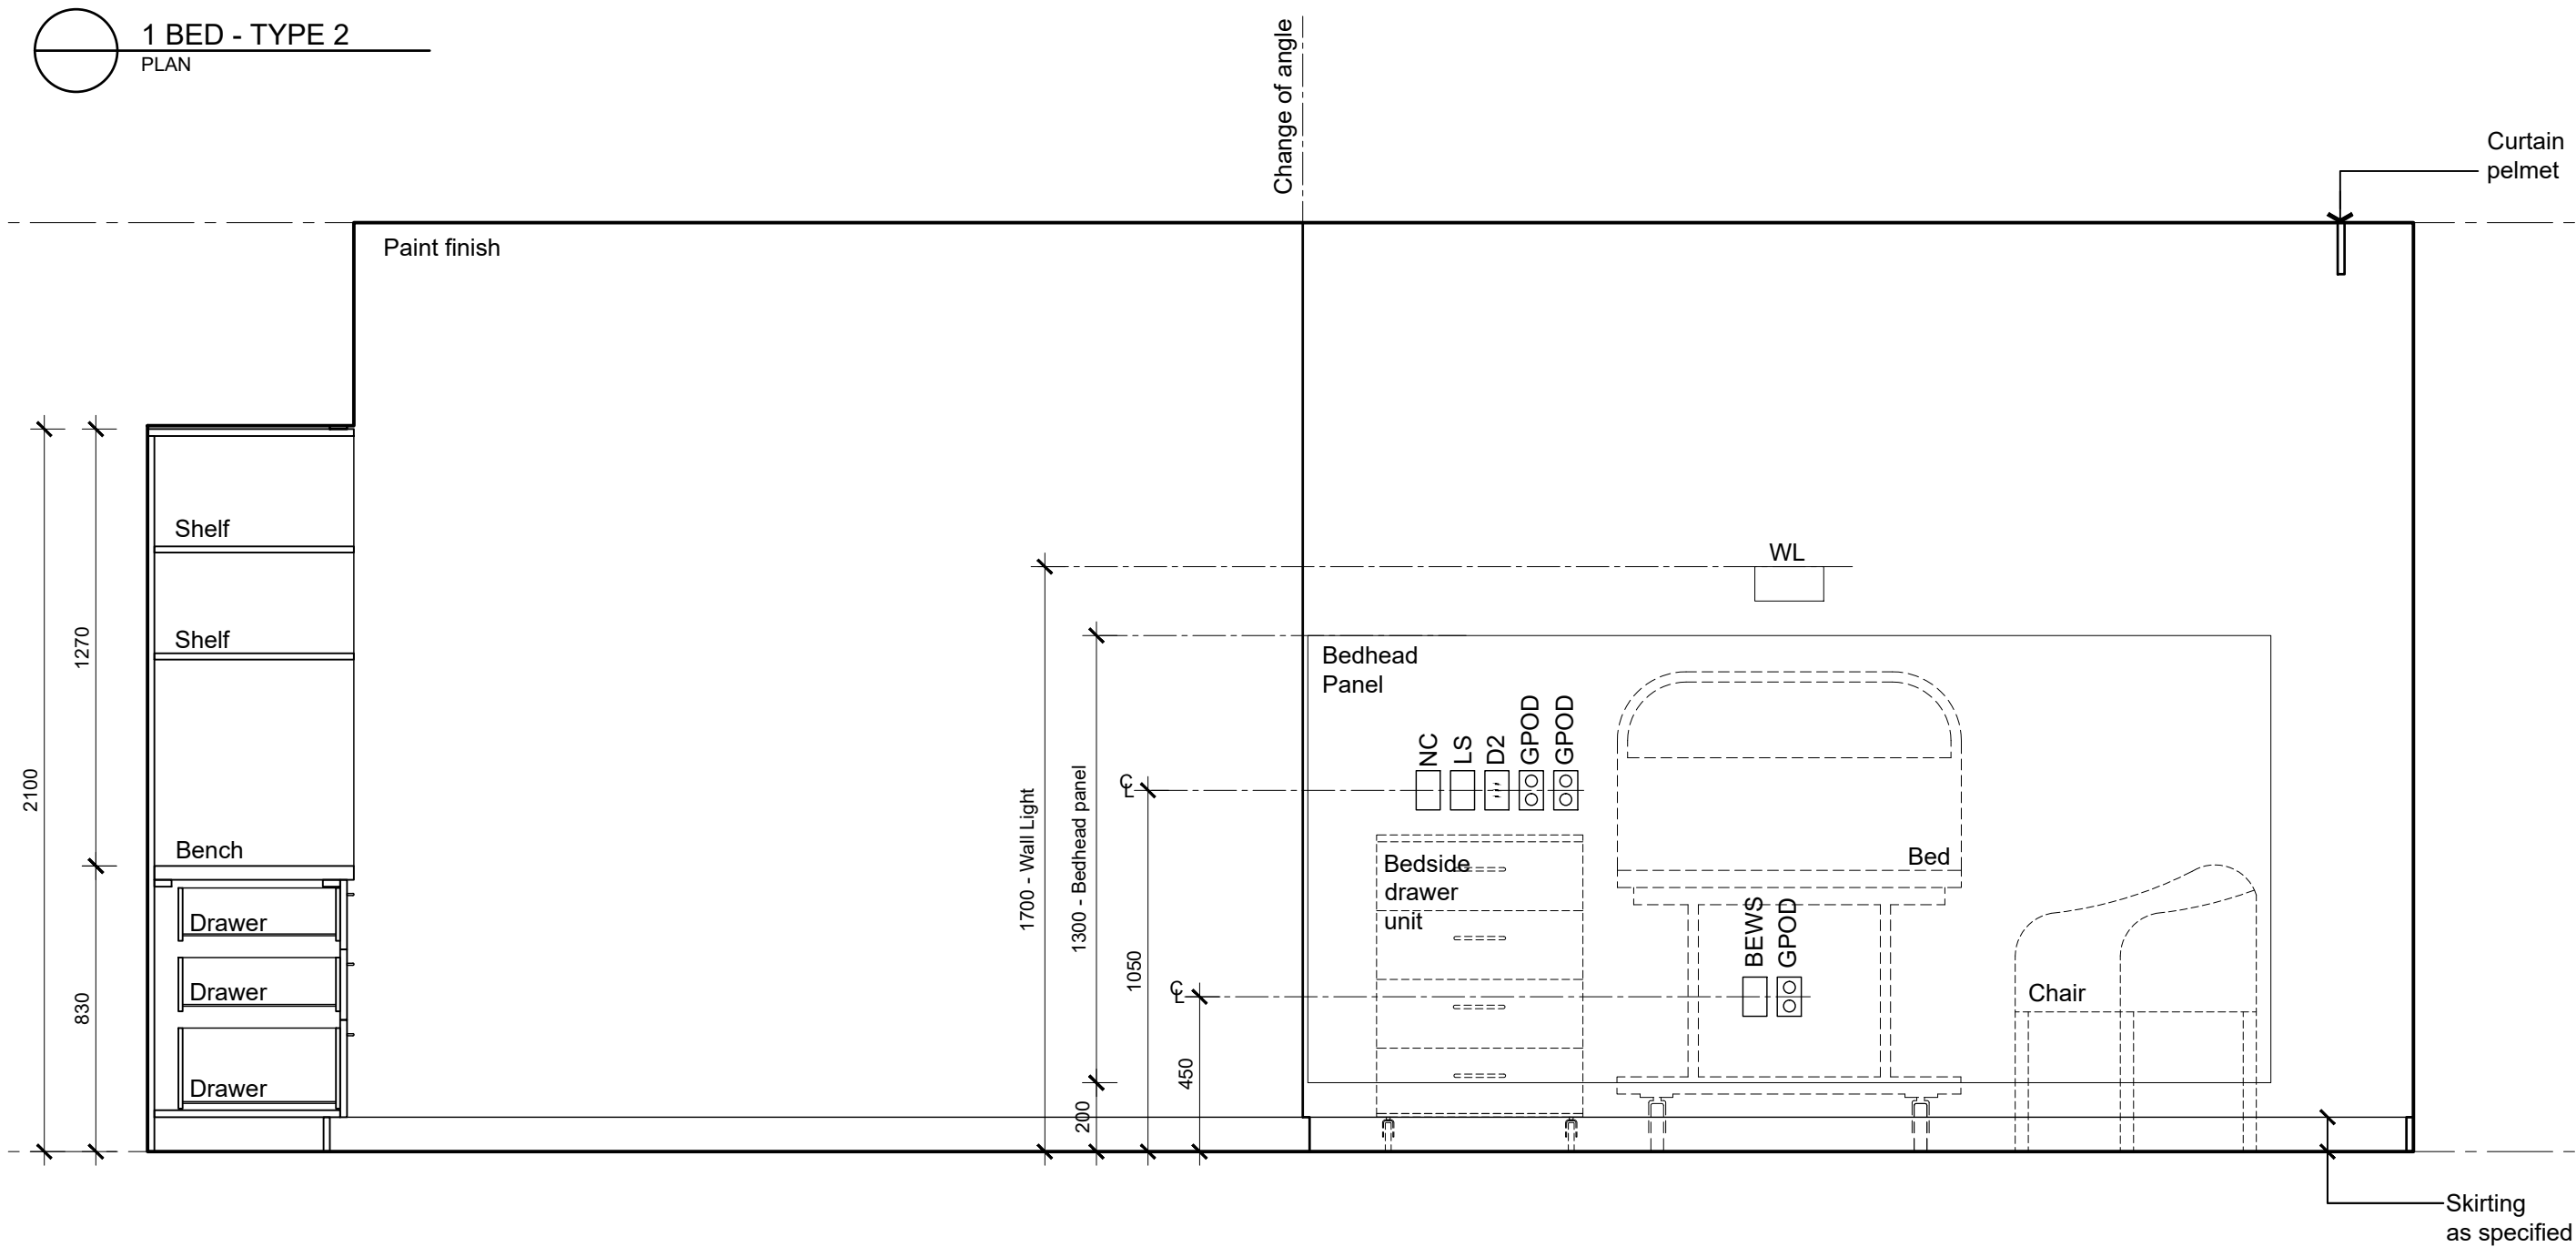

1 1 BED - TYPE 2
ELEVATION

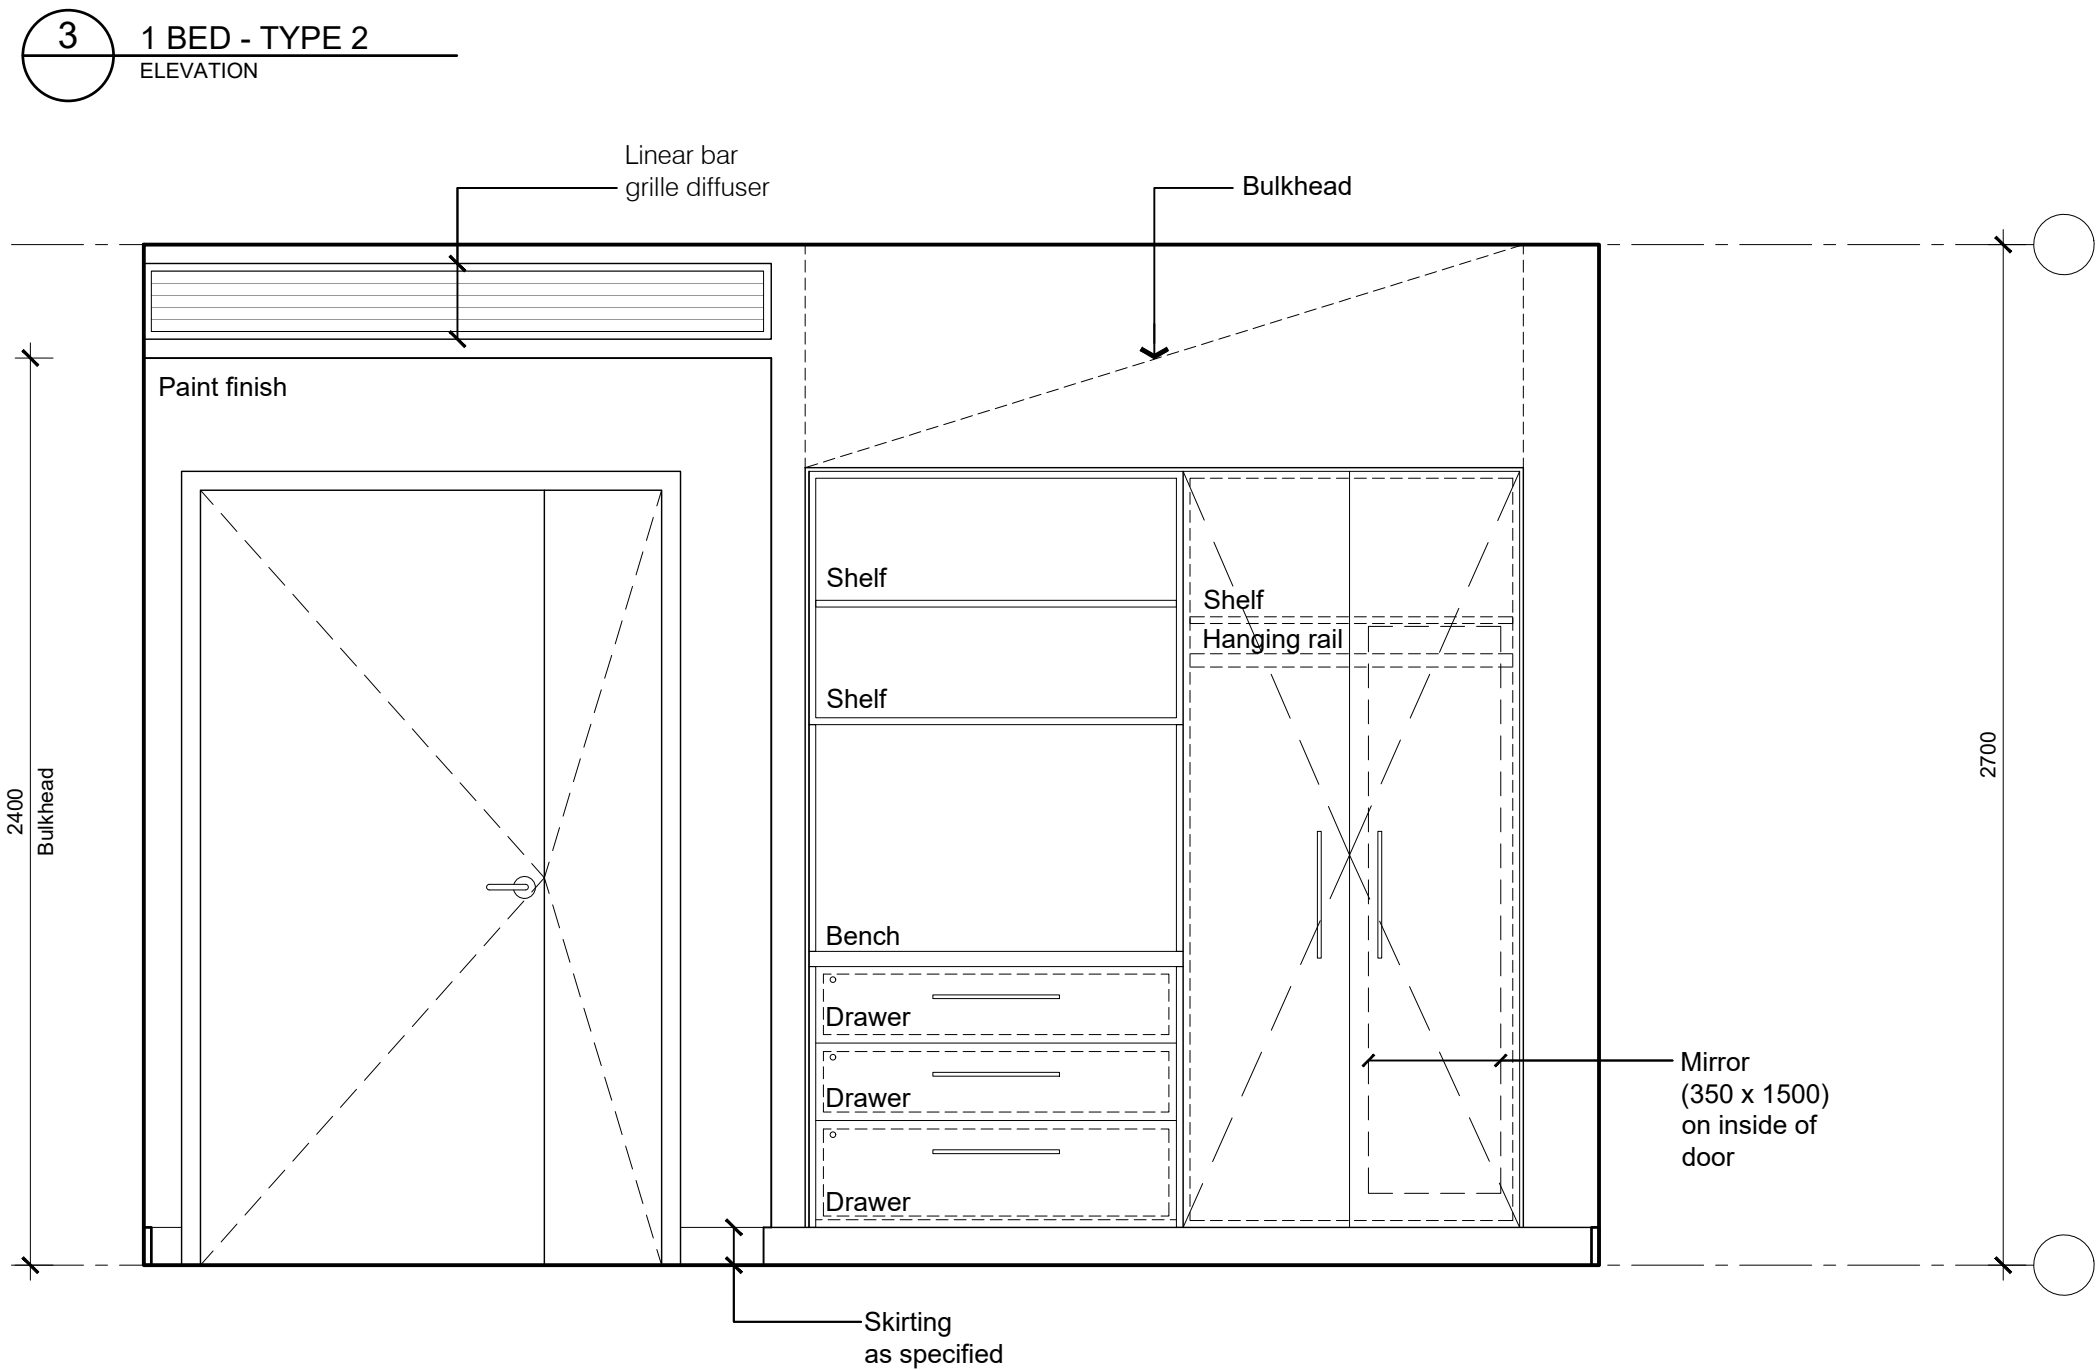

4 1 BED - TYPE 2
ELEVATION

 

C	DA Issue	09.02.24
B	Preliminary Issue for review	01.09.23
A	Preliminary DA Issue	30.06.23
No.	Amendment	Date

Project
ATV REDEVELOPMENT
222 Waldron Road & 138 Campbell Hill Road, Chester Hill

Drawing
BUILDING B - TYPICAL BEDROOM &
ENSUITE LAYOUT 2 - 1 BED - TYPE 2



boffa robertson group
architecture, health and aged care planning, project management

br

Suite 7, Level 1 Epica, 9 Railway Street
Chatswood NSW 2067
AUSTRALIA

Tel. (02) 9406 7000
Fax. (02) 9406 7099
Email: brgroup@brgr.net

	Date	FEB 2023	Job No. : Drawing 2108 / A1DA49
	Scale	1:20 @ A1	
	Drawn	AL	
	Amendment	C	

	Date	FEB 2023	Job No. : Drawing 2108 / A1DA50
	Scale	1:20 @ A1	
	Drawn	AL	
	Amendment	C	

LEGEND

POWER :


▲ GPOS / ▢ GPOS	SINGLE POWER OUTLET
▲ GPOD / ▢ GPOD	DOUBLE POWER OUTLET
X LS / ▢ LS	LIGHT SWITCH
X AS / ▢ AS	AIR CONDITIONER REMOTE

COMMUNICATION & DATA :


▢ BEWS / ▢ BEWS	BED EXIT / WET SENSOR
▢ D2 / ▢ D2	DOUBLE DATA OUTLET
▢ NC / ▢ NC	NURSE CALL
▢ TV / ▢ TV	TV OUTLET
▢ PTV / ▢ PTV	PAY TV OUTLET

FITTINGS & EQUIPMENT :


AW	AWNING WINDOW
CG	COLOUR BACK GLAZING
CBU	CHILLED / BOILING WATER UNIT
CH	CLOTHES HOOK
F	FIXED GLAZING
FRU	FREEZER UNDER BENCH
FW	FLOOR WASTE
G	GLOVE DISPENSER
GR	GRAB RAIL SHOWER
HB	HAND BASIN
MR	MIRROR
P	PAPER TOWEL DISPENSER
REF	REFRIGERATOR
RFU	REFRIGERATOR UNDER BENCH
S	SOAP DISPENSER
SH	SOAP HOLDER
SR	SHOWER ROSE
TPH	TOILET PAPER HOLDER
TR	TOWEL RAIL
VP	VIEWING PANEL
WC	TOILET SUITE
WL	WALL LIGHT

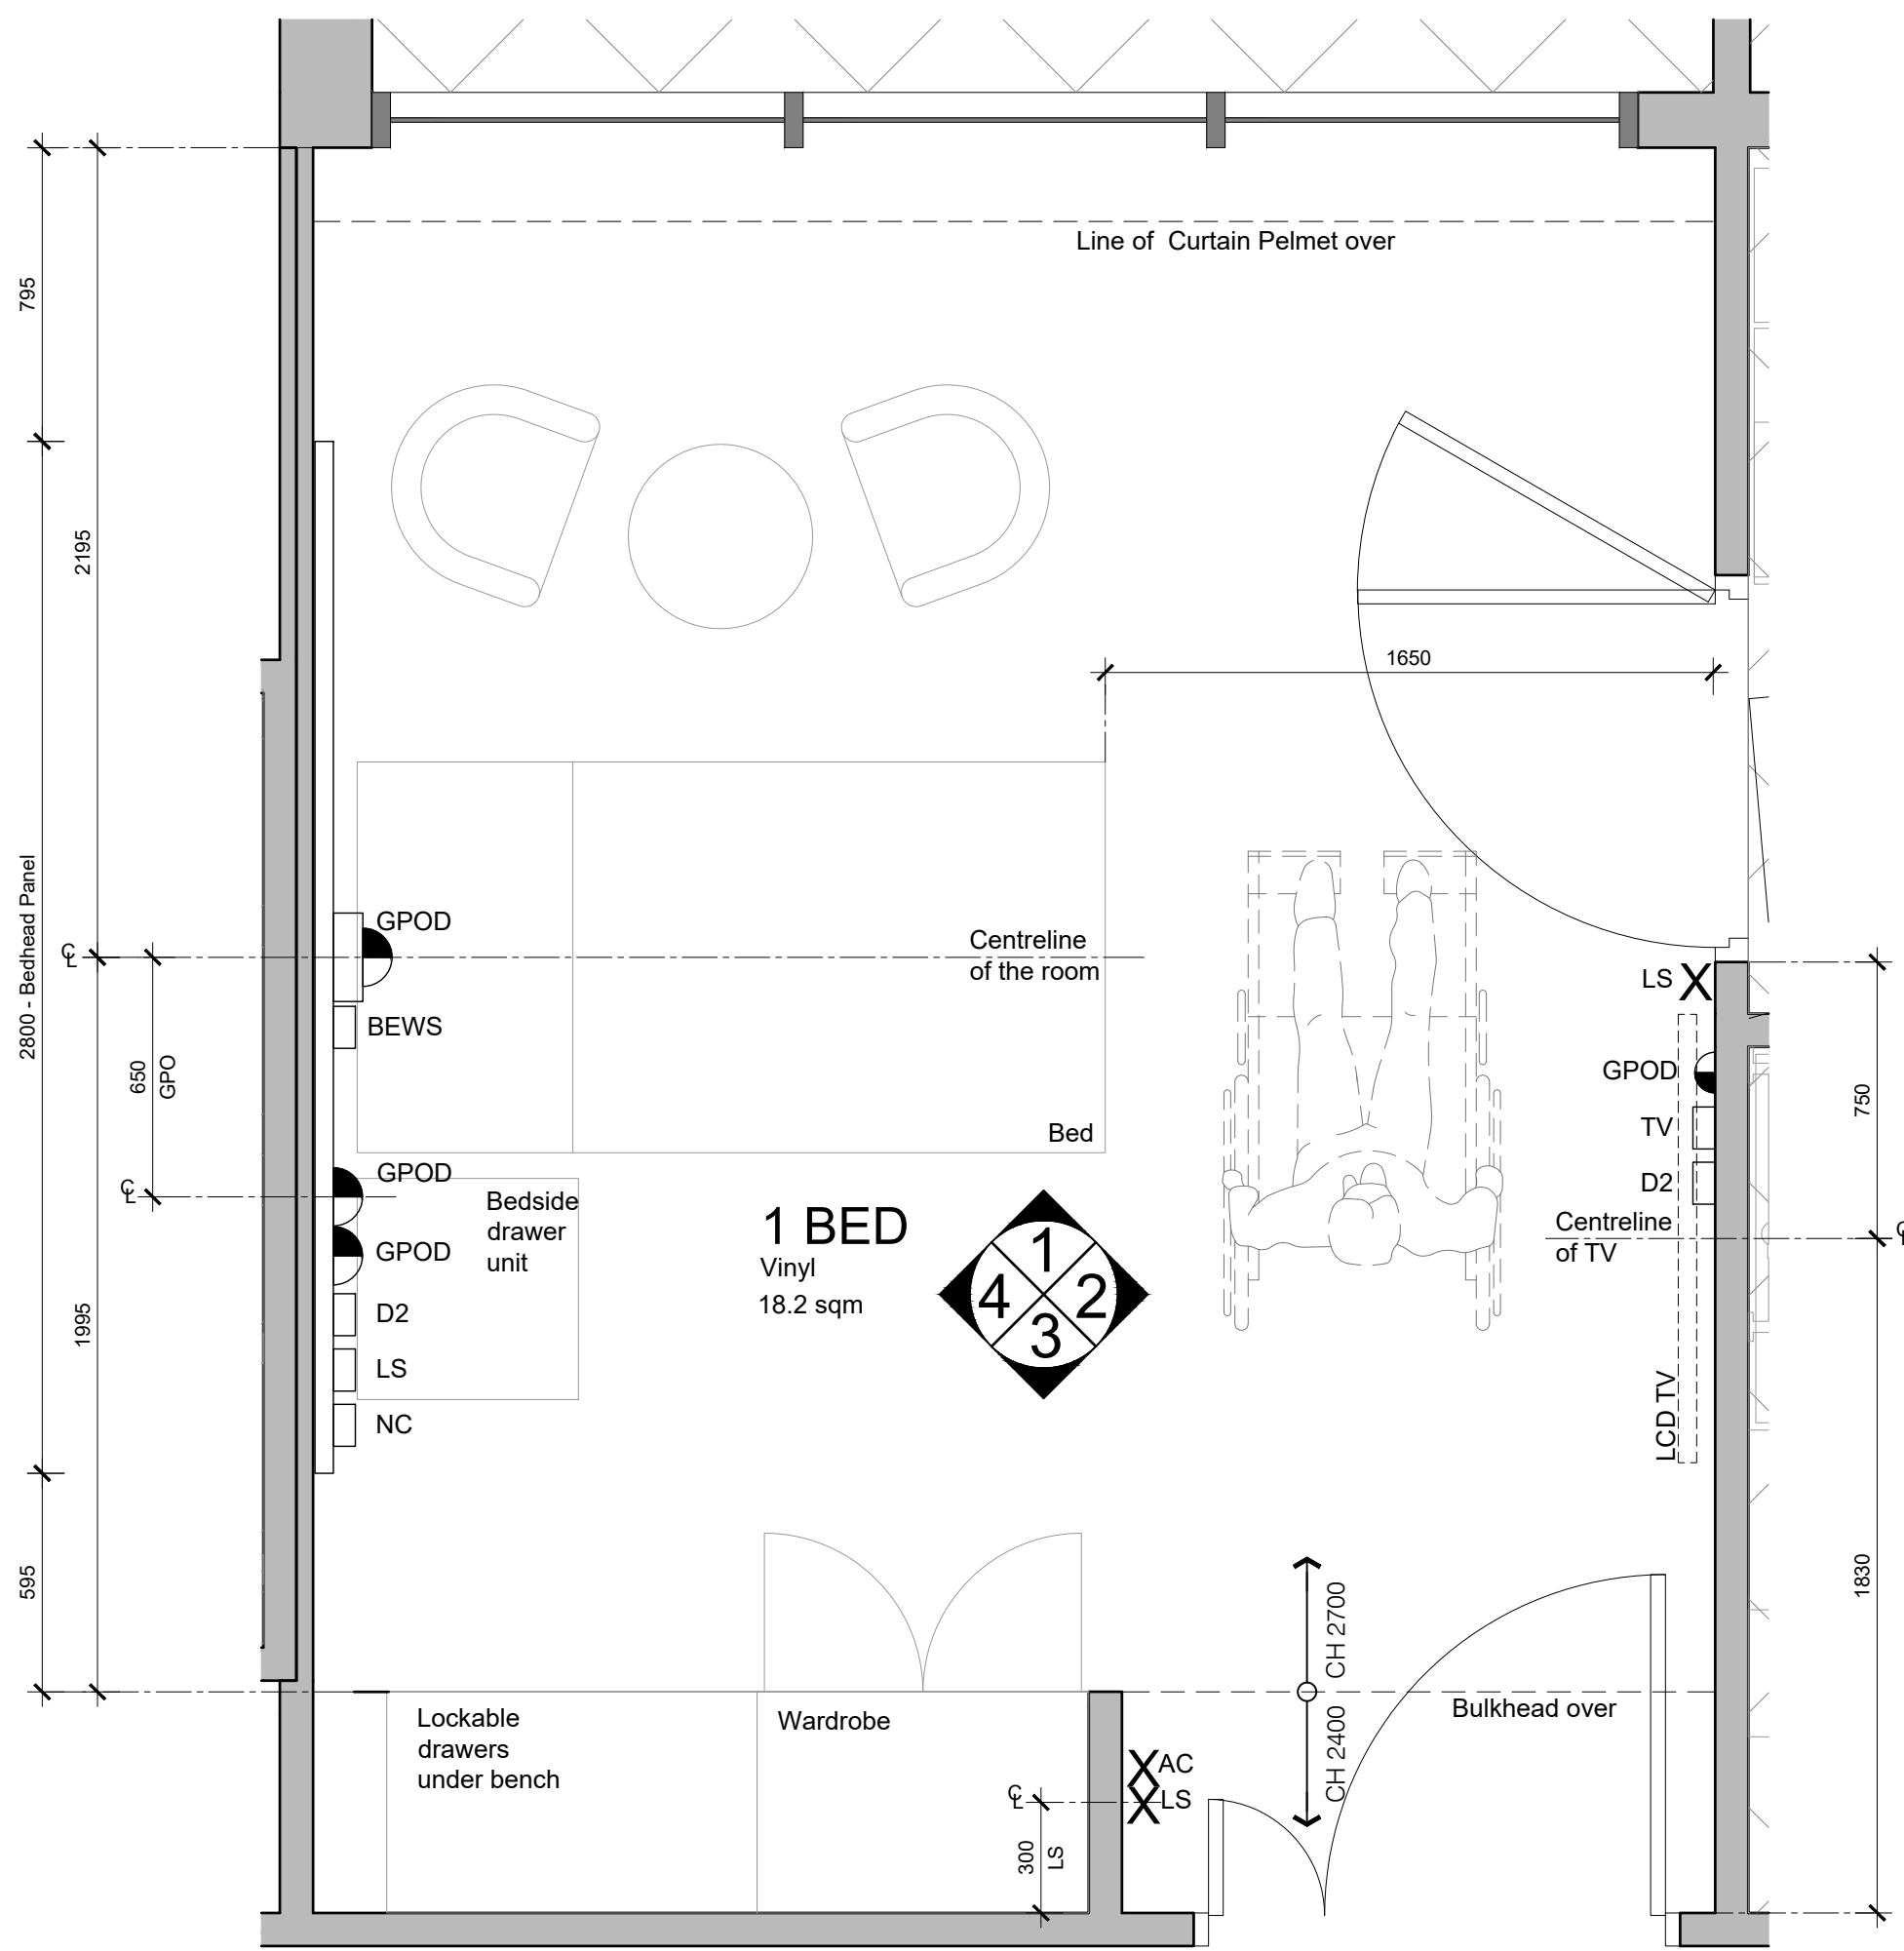


1 BED - TYPE 4
PLAN

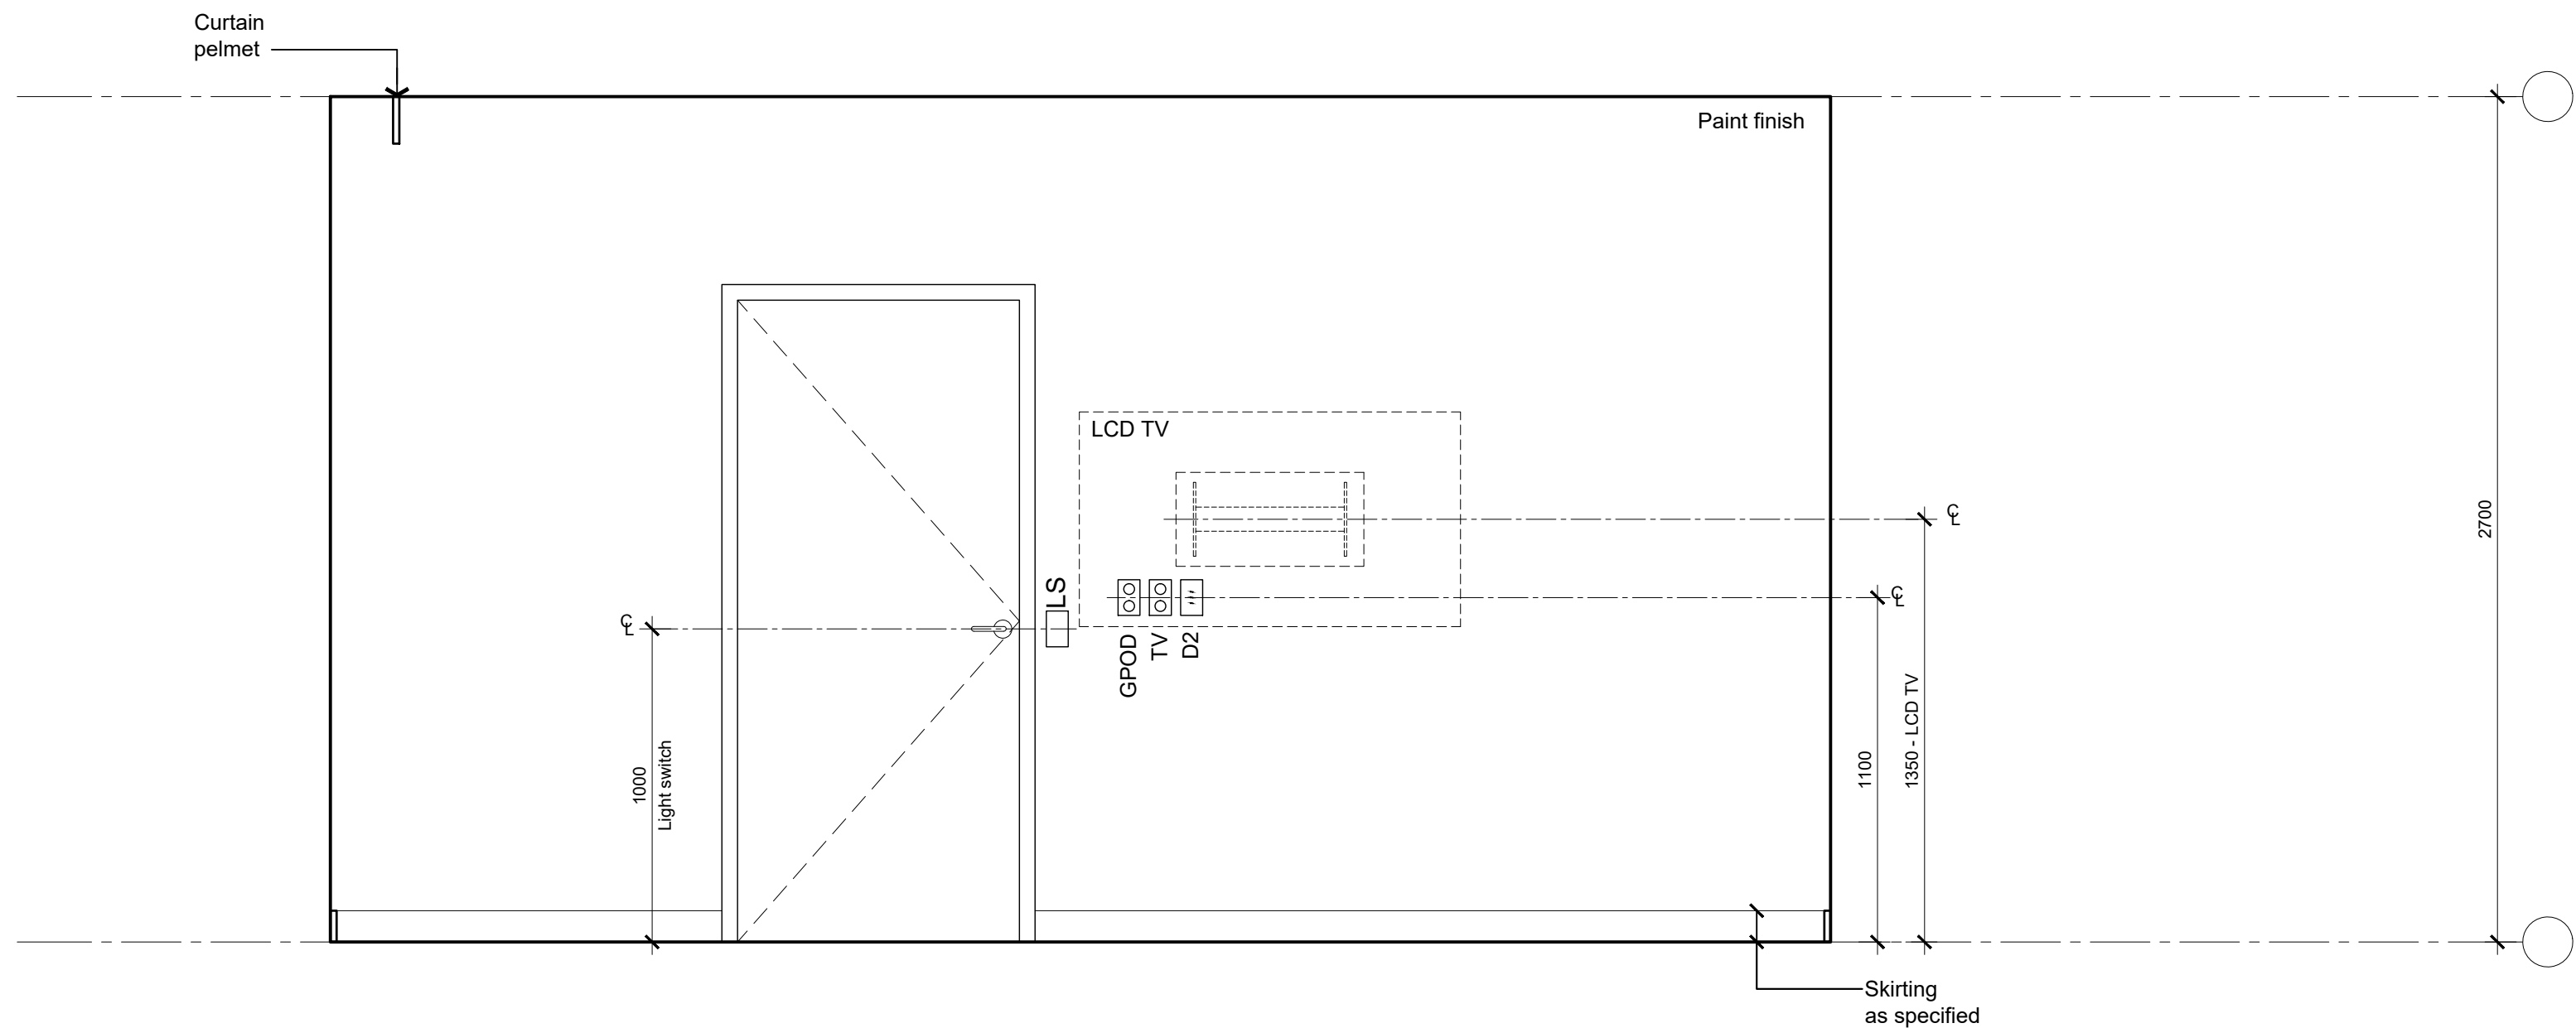


2 1 BED - TYPE 4
ELEVATION

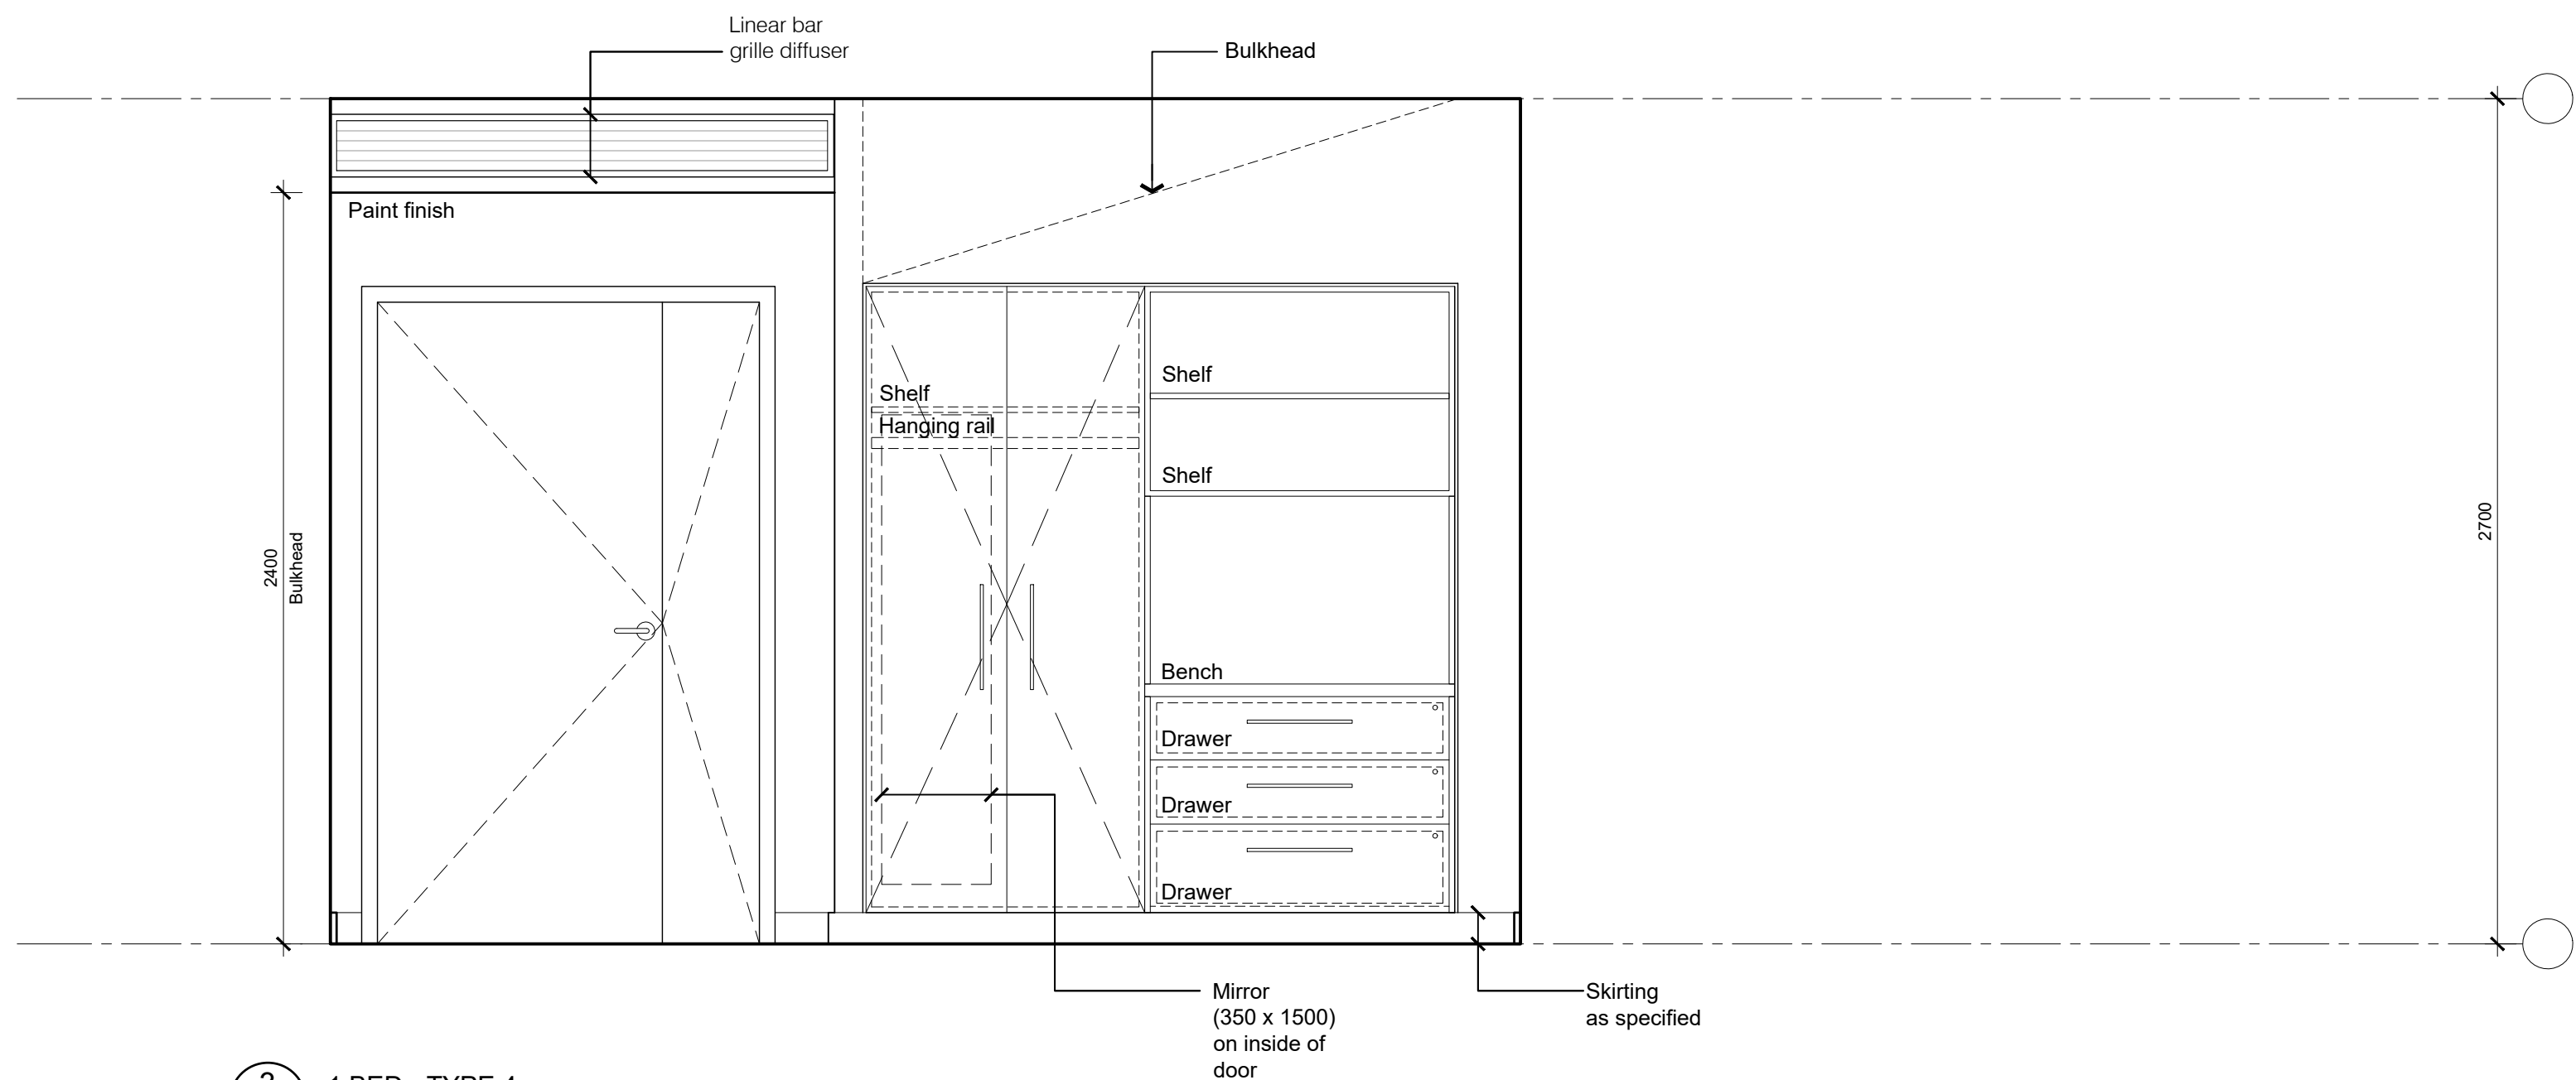

3 1 BED - TYPE 4
ELEVATION

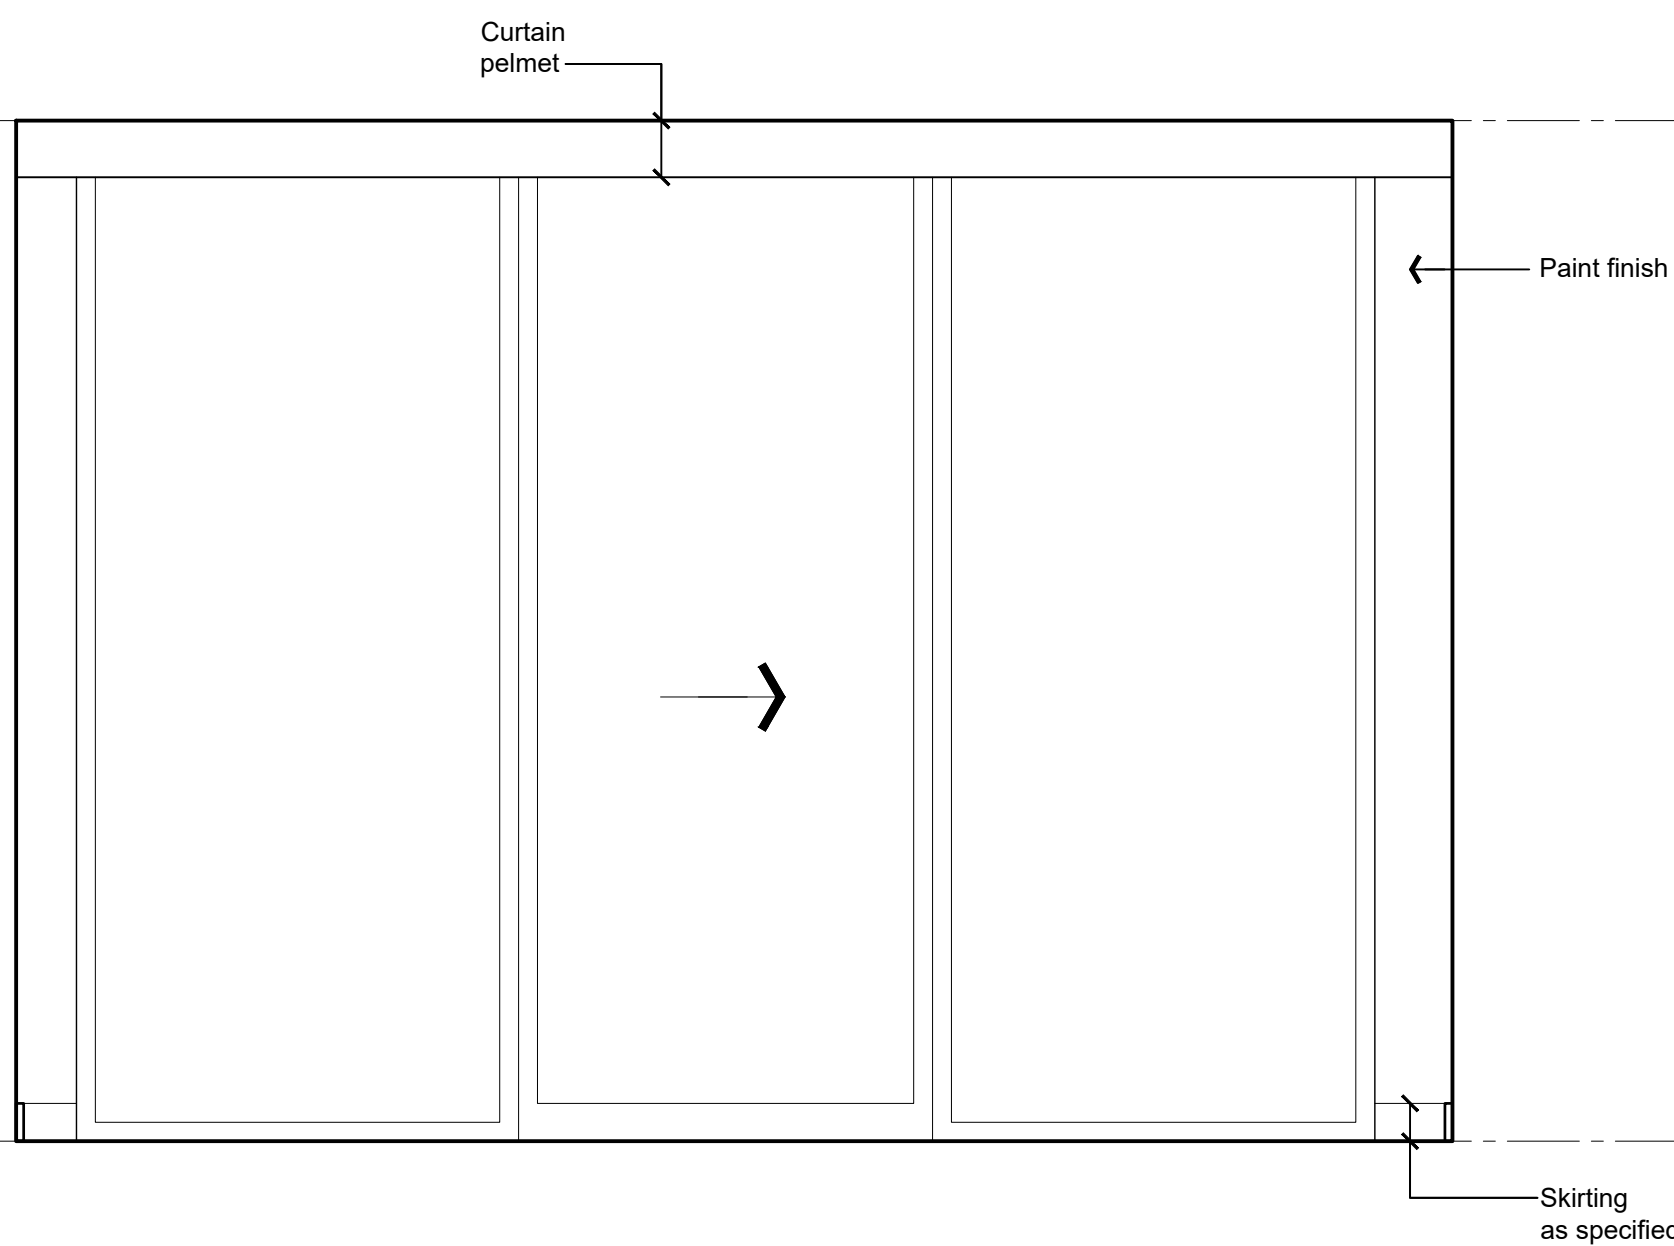

1 1 BED - TYPE 4
ELEVATION

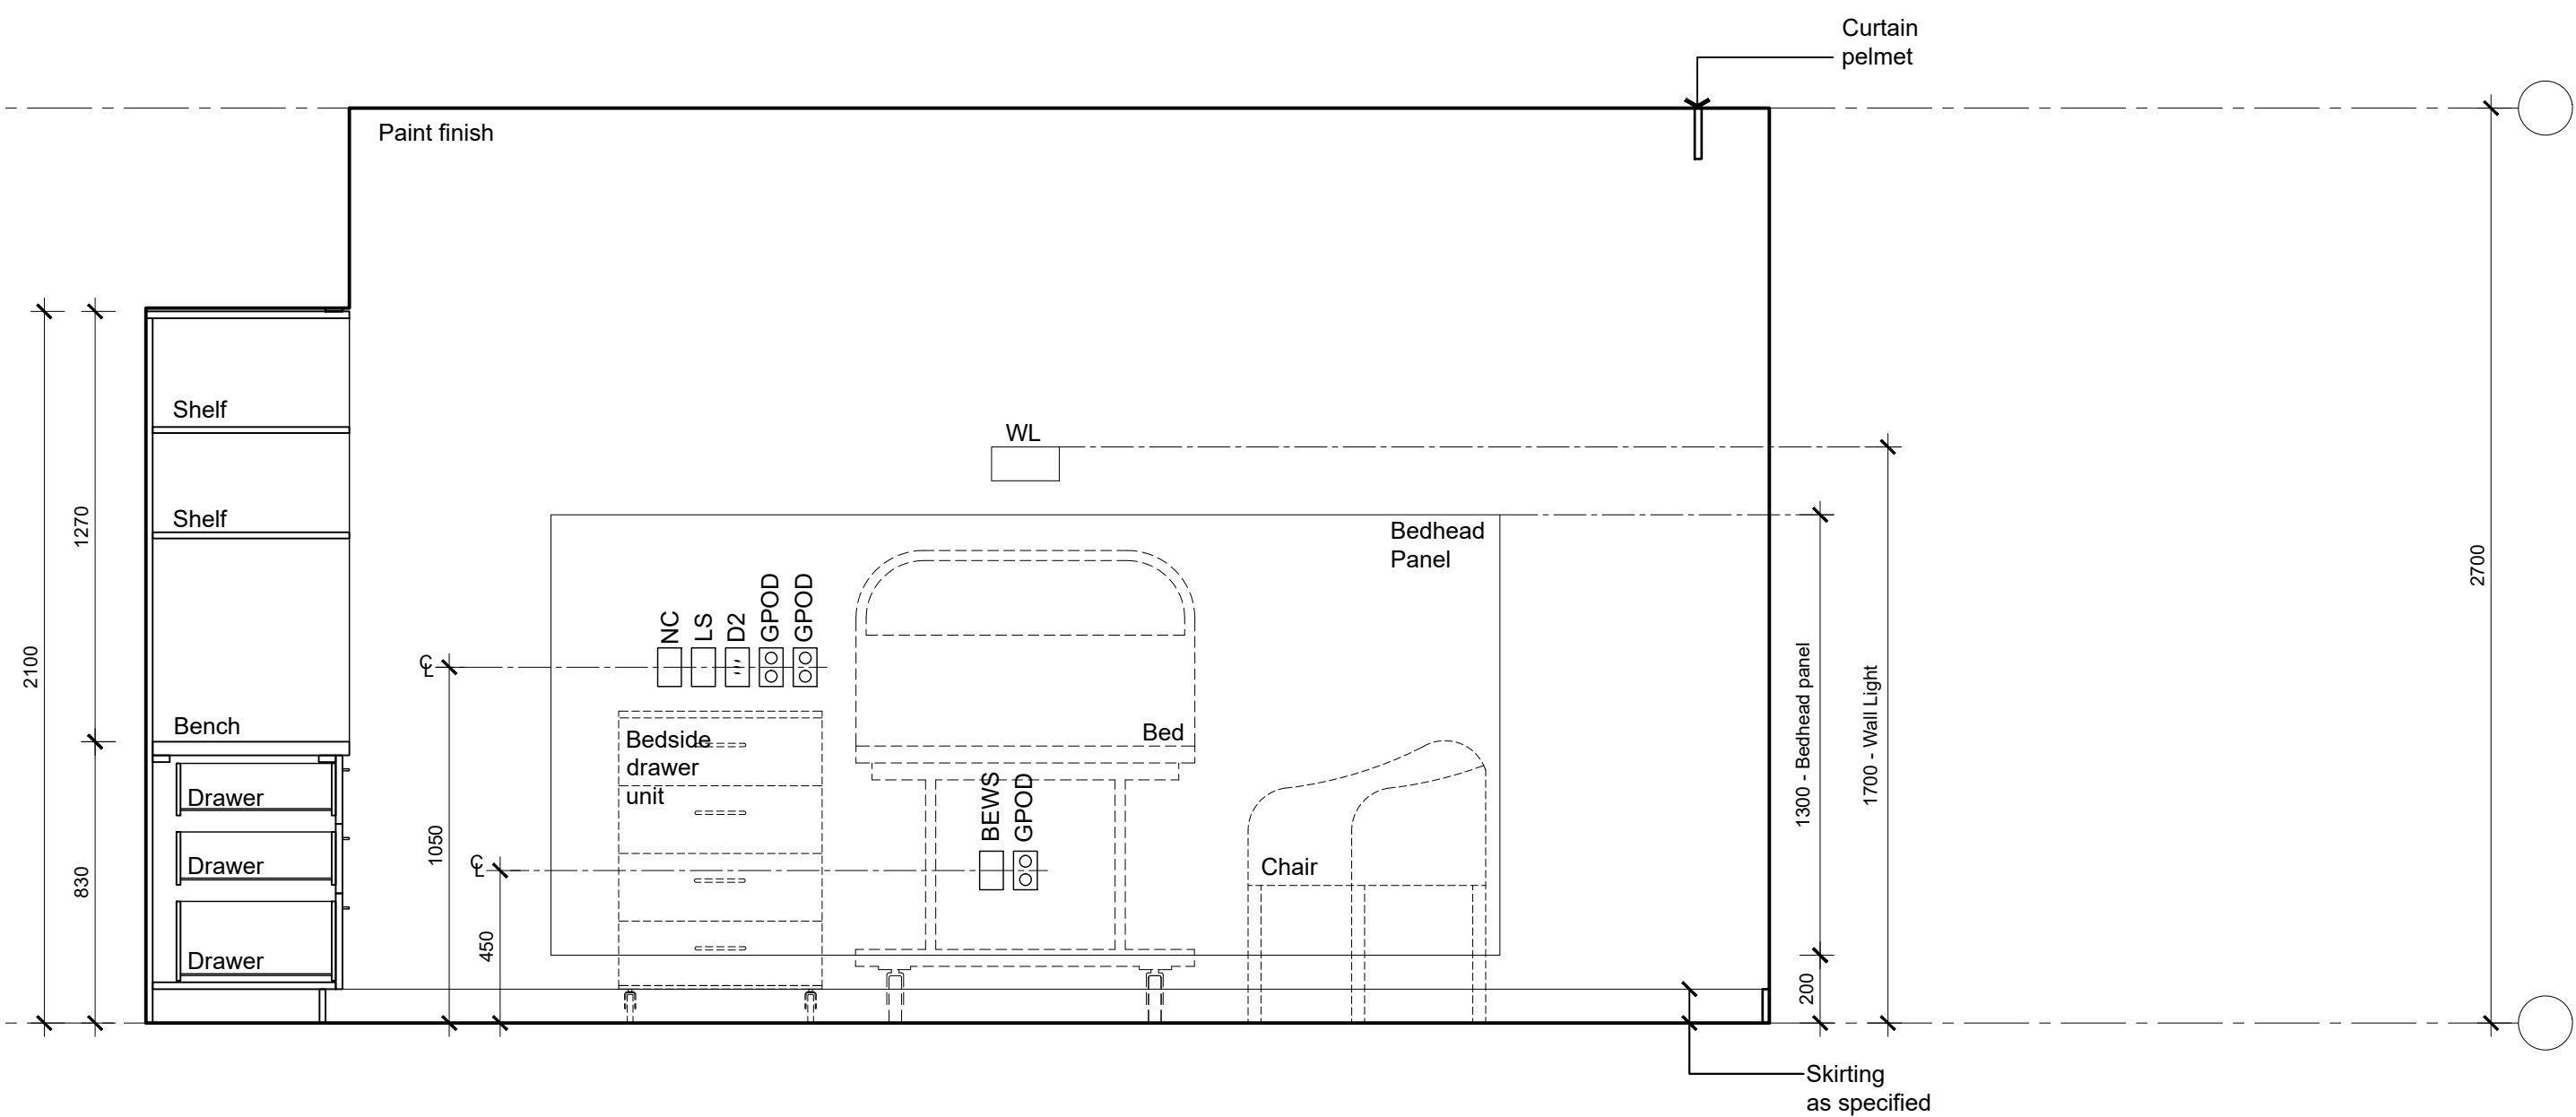

4 1 BED - TYPE 4
ELEVATION

0m 0.2 0.5 1 1.5m
SCALE: 1:20

C	DA Issue	09.02.24
B	Preliminary Issue for review	01.09.23
A	Preliminary DA Issue	30.06.23
No.	Amendment	Date

Project
ATV REDEVELOPMENT
222 Waldron Road & 138 Campbell Hill Road, Chester Hill

Drawing
BUILDING B - TYPICAL BEDROOM &
ENSUITE LAYOUT 4 - 1 BED - TYPE 4

CENTURION GROUP
YOUR TRUSTED ADVISOR

Abel Tasman Village
A Culture of Care

boffa robertson group
architecture, health and aged care planning, project management
Suite 7, Level 1, Epica, 9 Railway Street
Chadwood NSW 2067
AUSTRALIA
Tel: (02) 9406 7000
Fax: (02) 9406 7099
Email: brgroup@brgr.net

Date	FEB 2023	Job No.	Drawing
Scale	1:20 @ A1		
Drawn	AL		2108 / A1DA51
Amendment	C		

LEGEND

POWER :


▲ GPOD / ▣ GPOS	SINGLE POWER OUTLET
▲ GPOD / ▣ GPOD	DOUBLE POWER OUTLET
X LS / ▢ LS	LIGHT SWITCH
X AS / ▢ AS	AIR CONDITIONER REMOTE

COMMUNICATION & DATA :


▢ BEWS / ▢ BEWS	BED EXIT / WET SENSOR
▢ D2 / ▢ D2	DOUBLE DATA OUTLET
▢ NC / ▢ NC	NURSE CALL
▢ TV / ▢ TV	TV OUTLET
▢ PTV / ▢ PTV	PAY TV OUTLET

FITTINGS & EQUIPMENT :


AW	AWNING WINDOW
CG	COLOUR BACK GLAZING
CBU	CHILLED / BOILING WATER UNIT
CH	CLOTHES HOOK
F	FIXED GLAZING
FRU	FREEZER UNDER BENCH
FW	FLOOR WASTE
G	GLOVE DISPENSER
GR	GRAB RAIL SHOWER
HB	HAND BASIN
MR	MIRROR
P	PAPER TOWEL DISPENSER
REF	REFRIGERATOR
RFU	REFRIGERATOR UNDER BENCH
S	SOAP DISPENSER
SH	SOAP HOLDER
SR	SHOWER ROSE
TPH	TOILET PAPER HOLDER
TR	TOWEL RAIL
VP	VIEWING PANEL
WC	TOILET SUITE
WL	WALL LIGHT

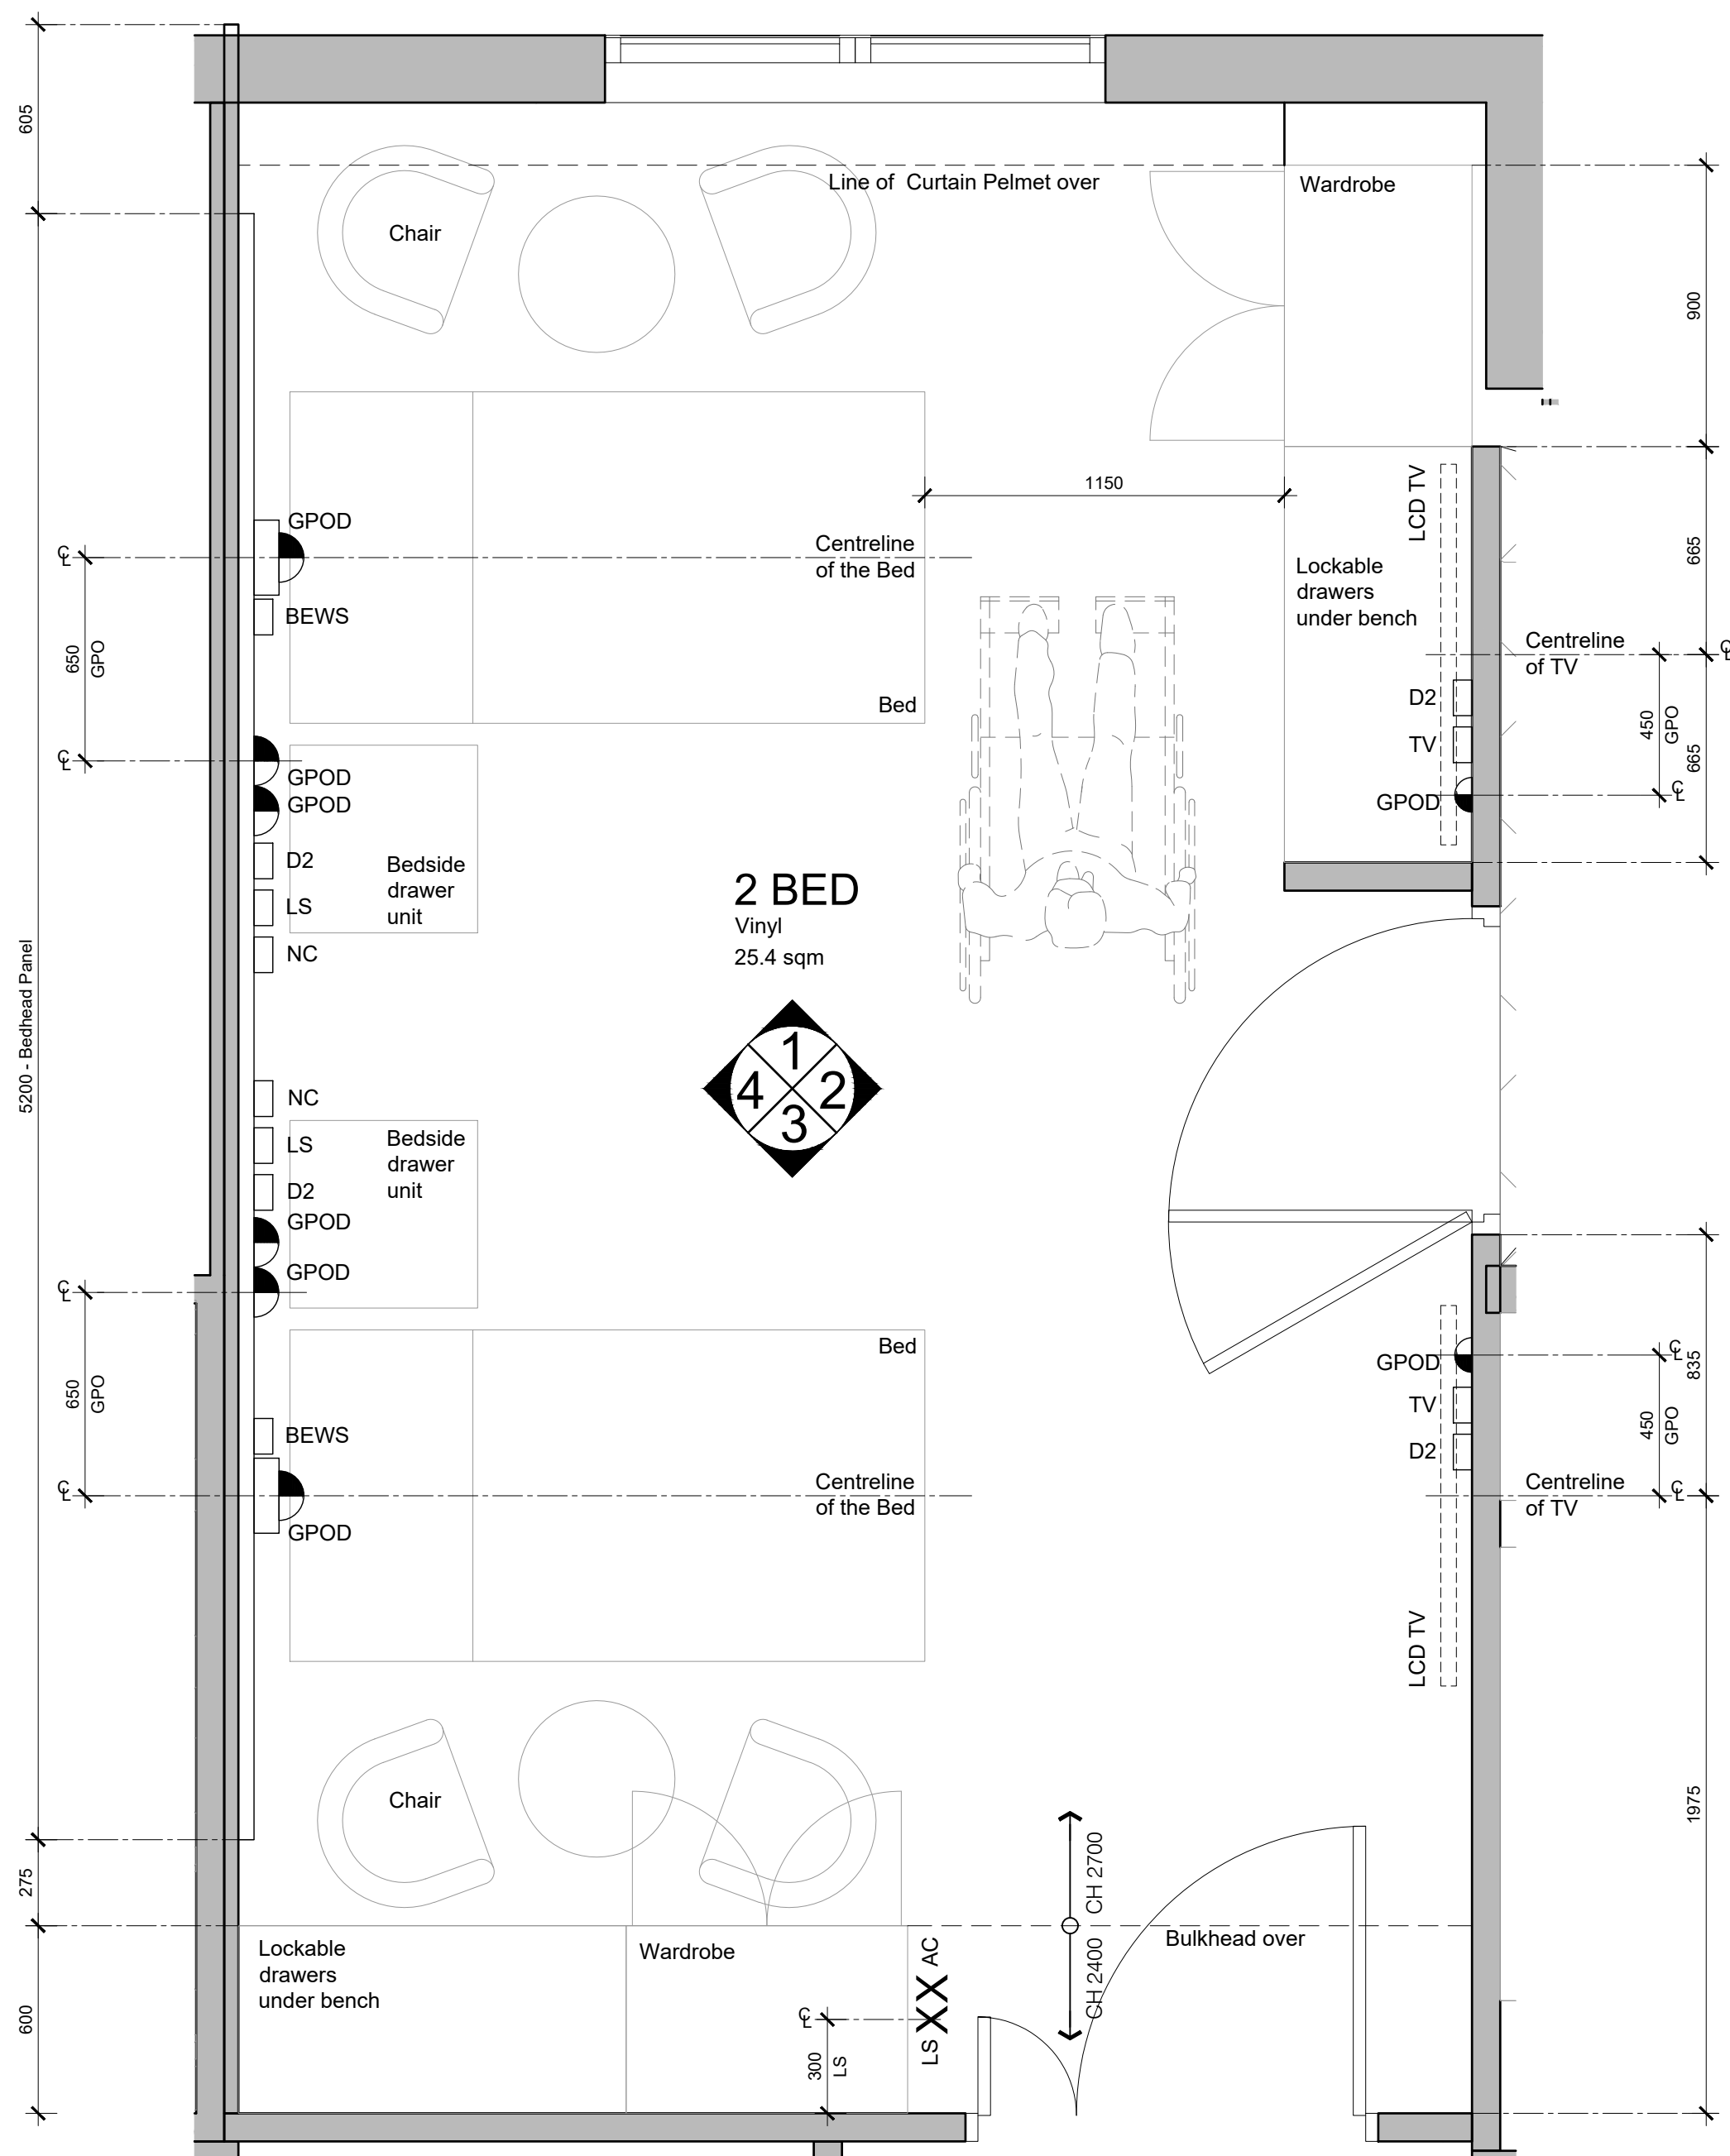


2 BED - TYPE 1
PLAN

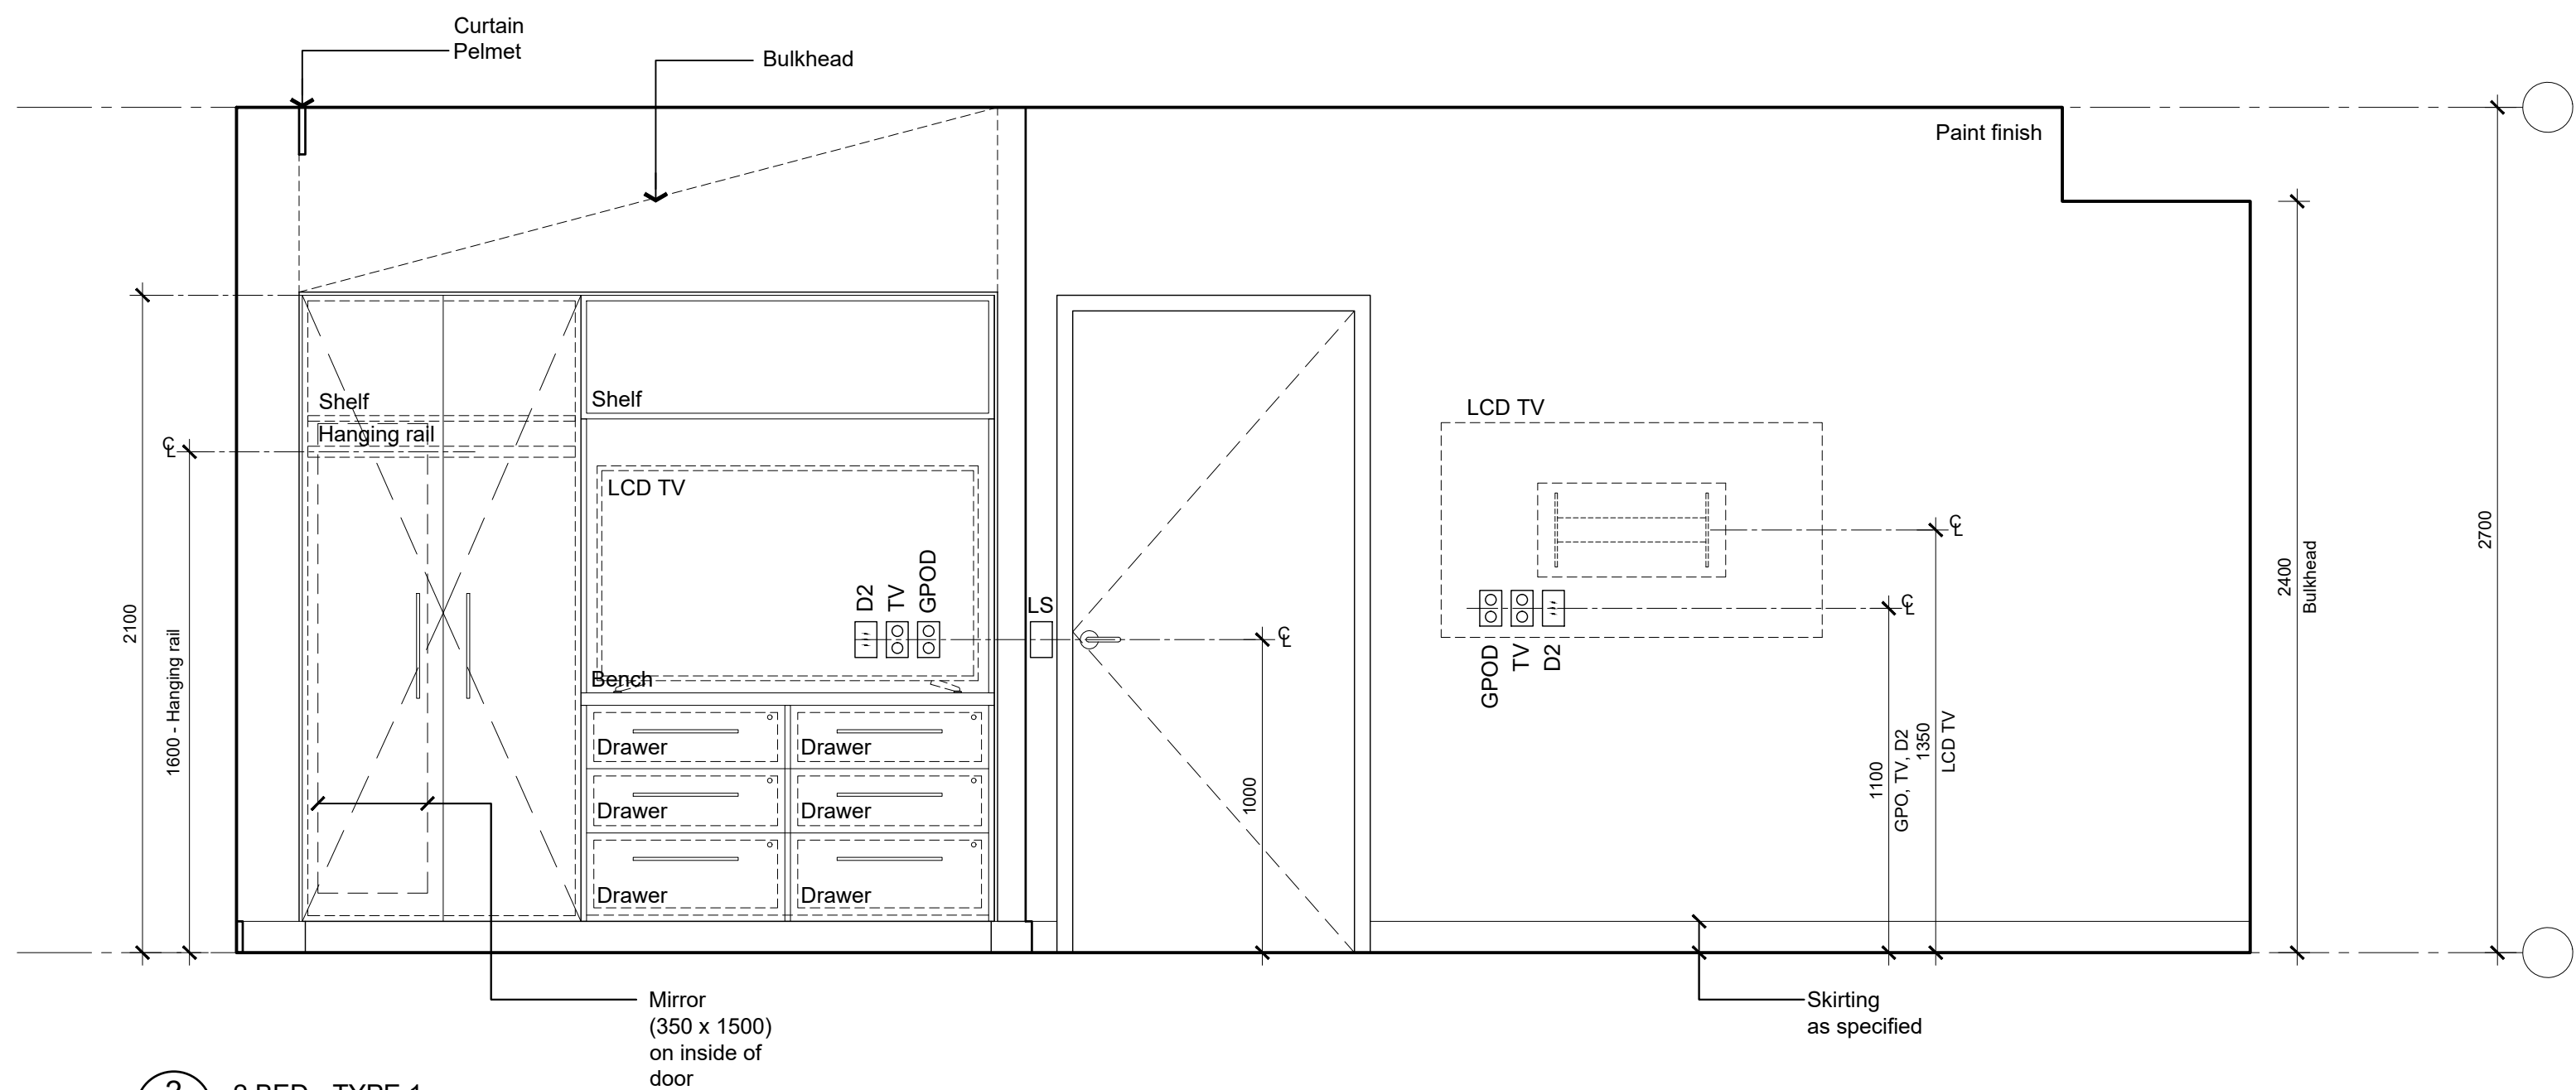


2 BED - TYPE 1
ELEVATION

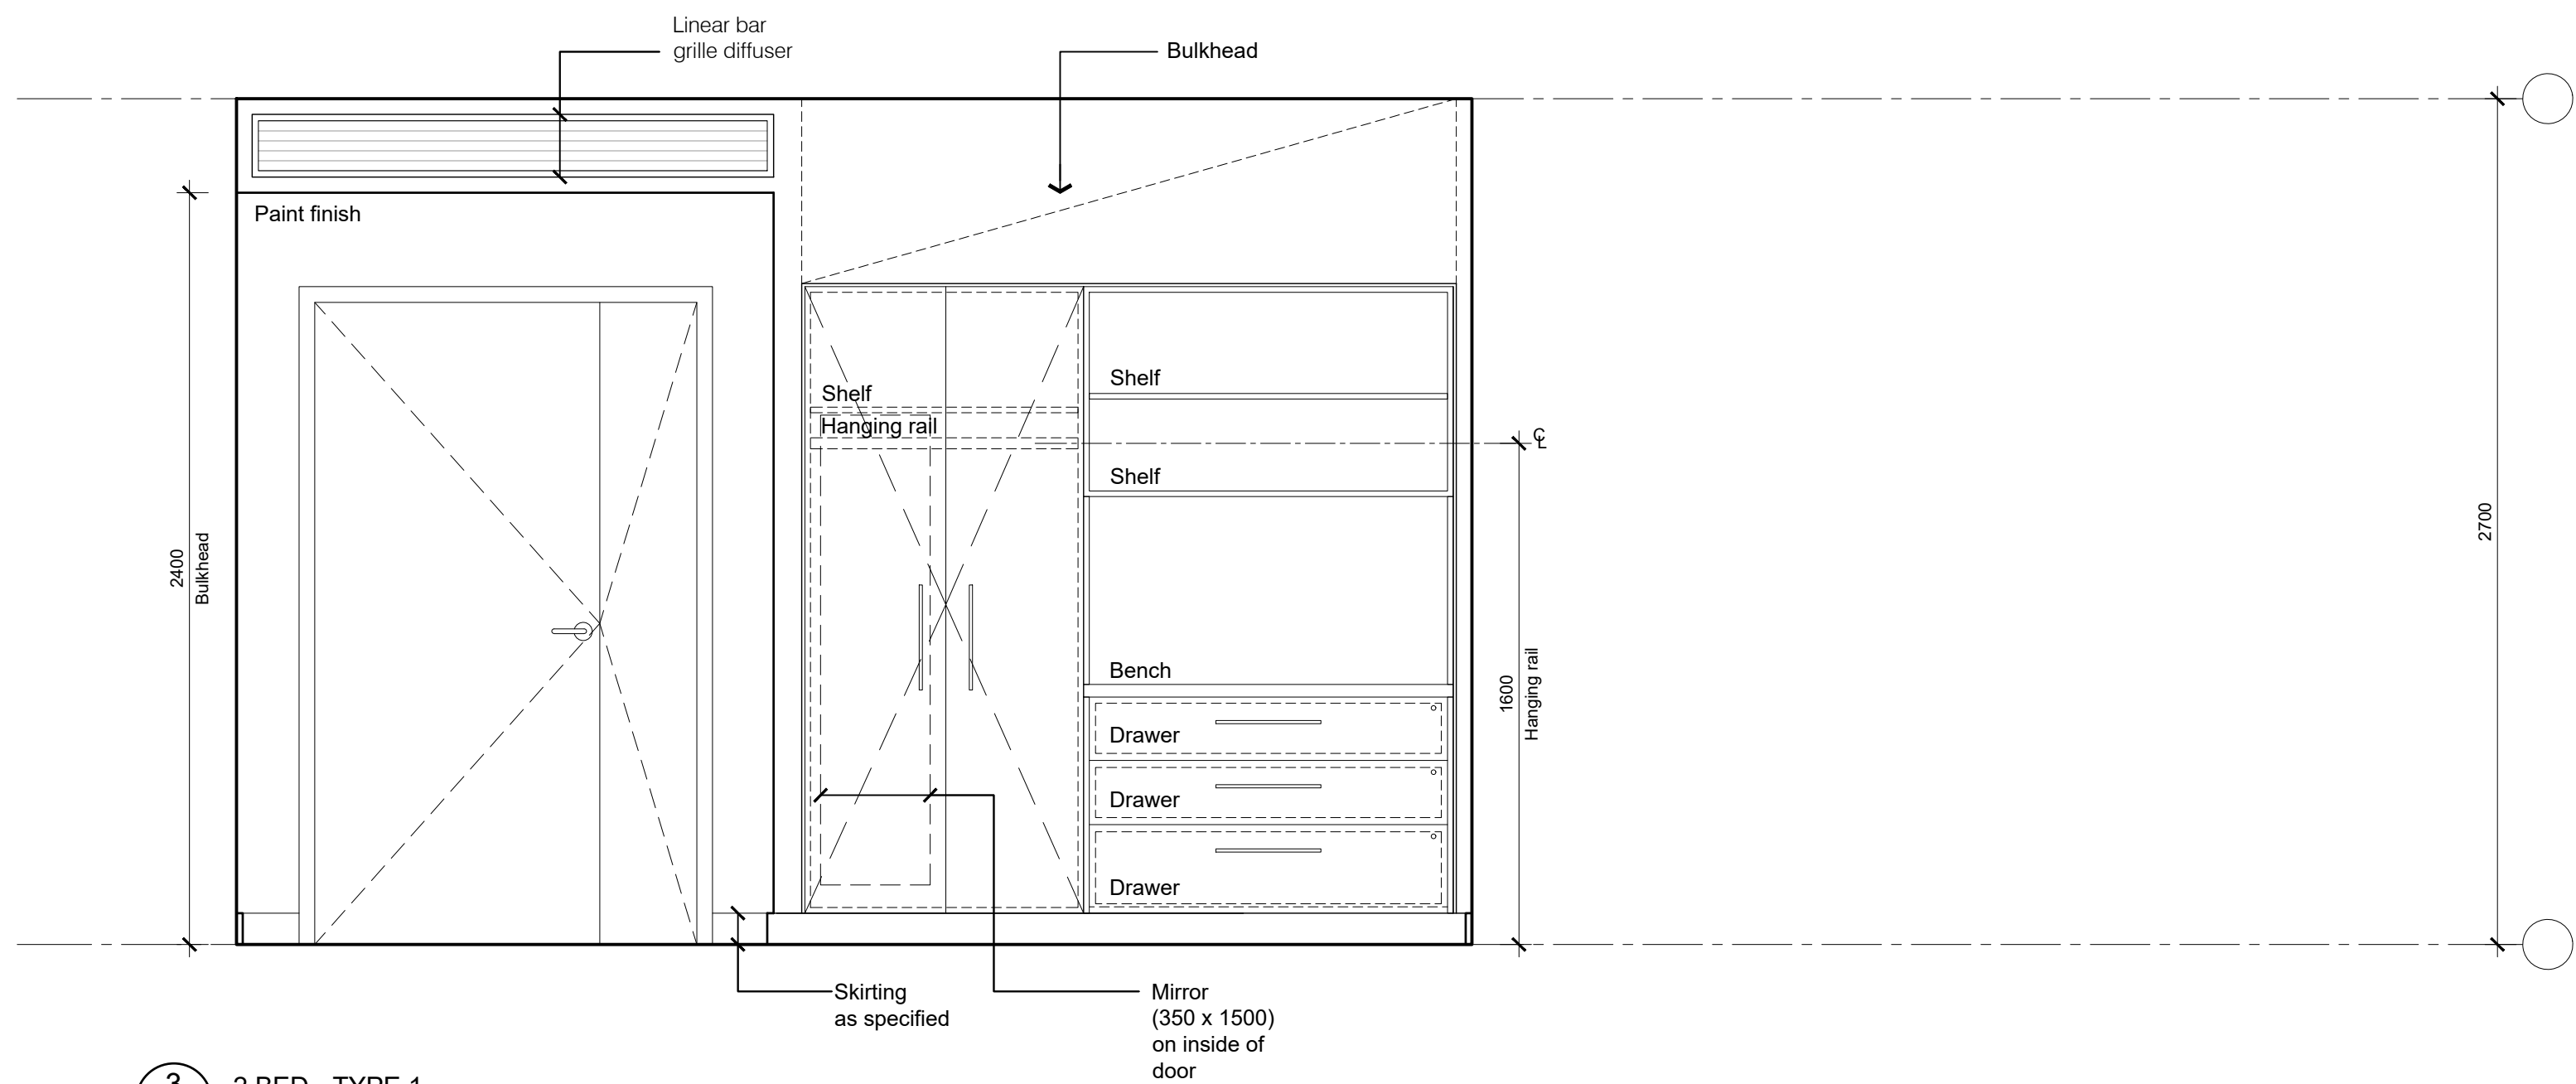

2 BED - TYPE 1
ELEVATION

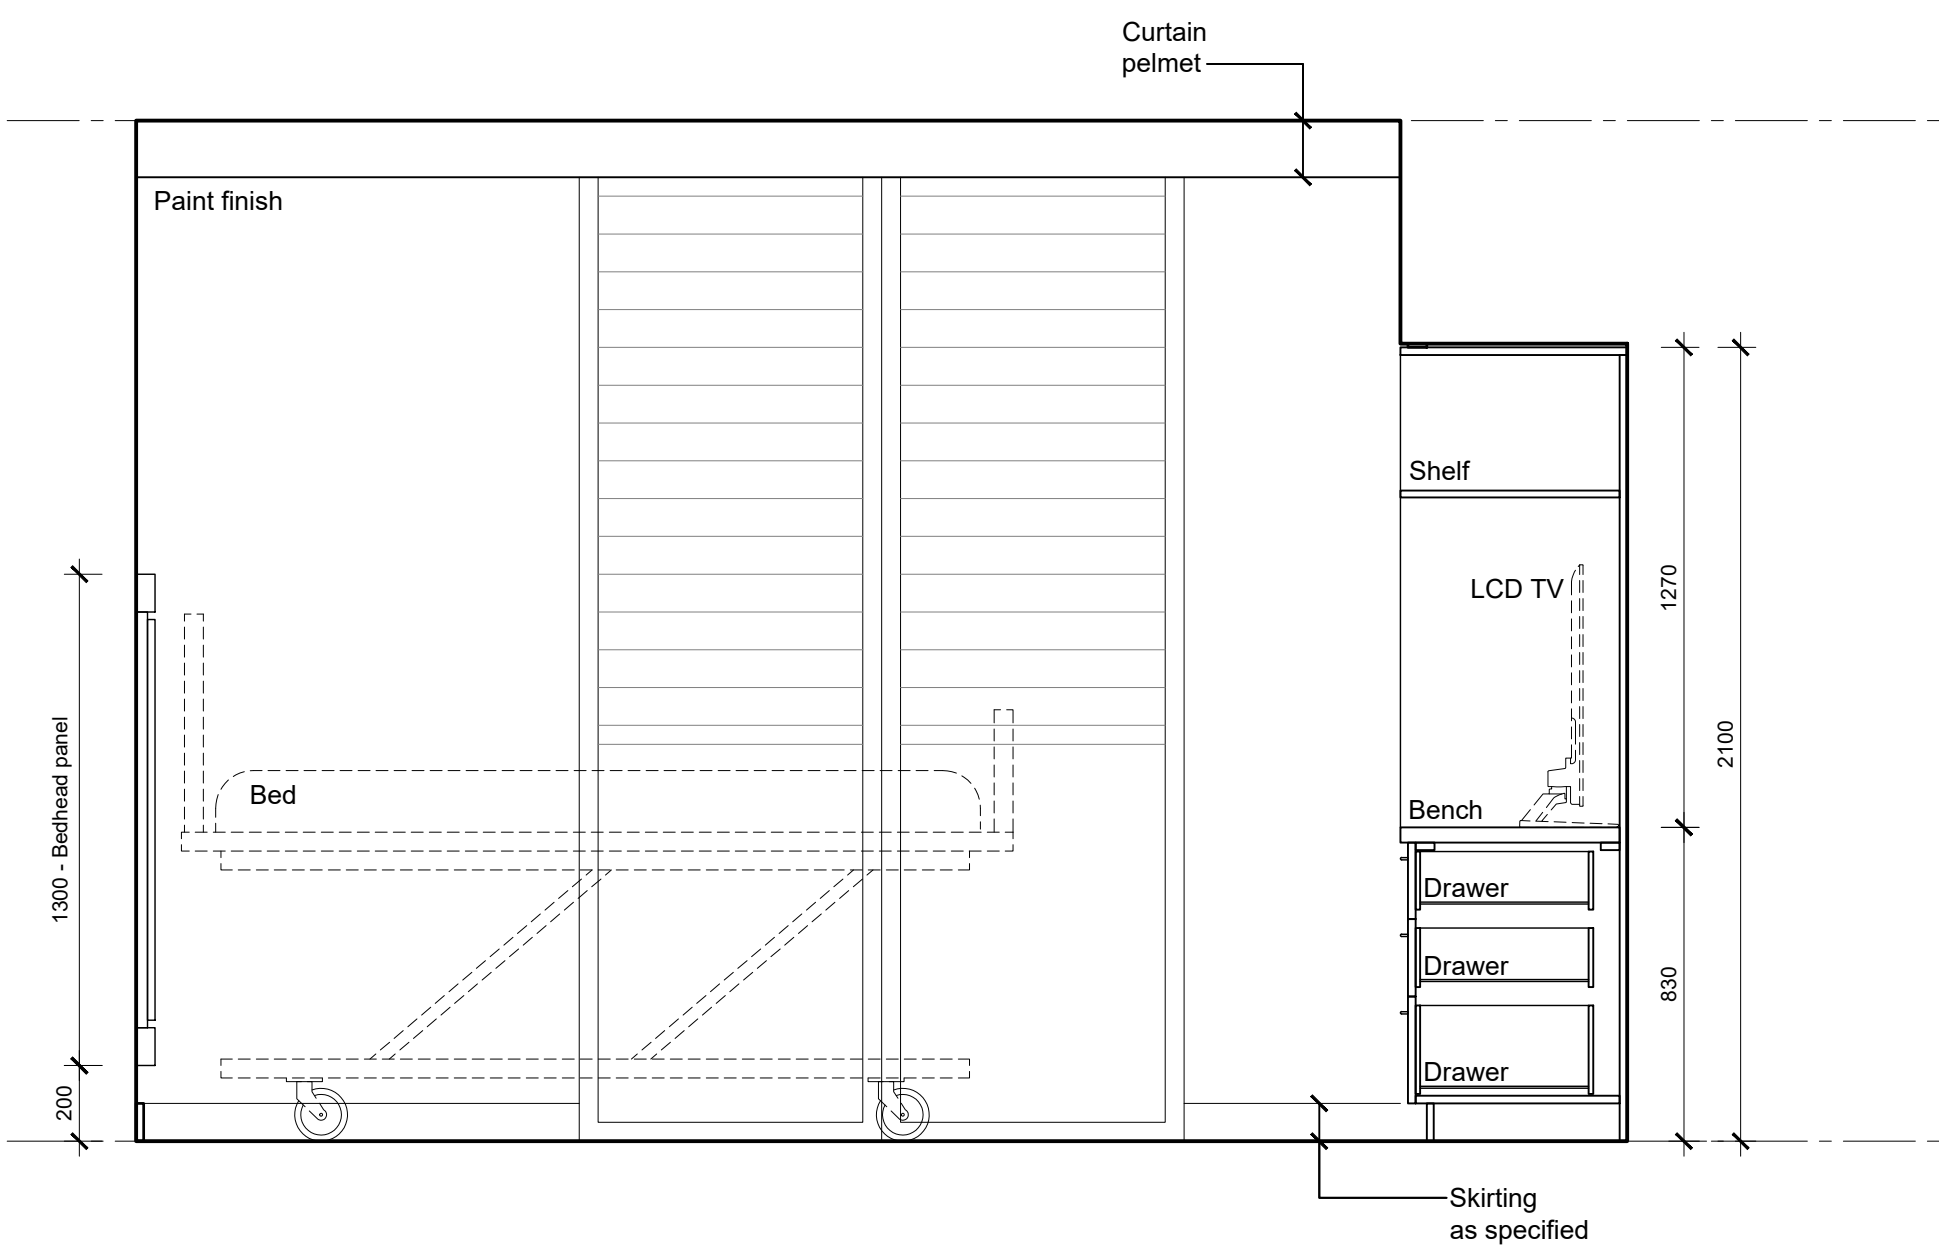

2 BED - TYPE 1
ELEVATION

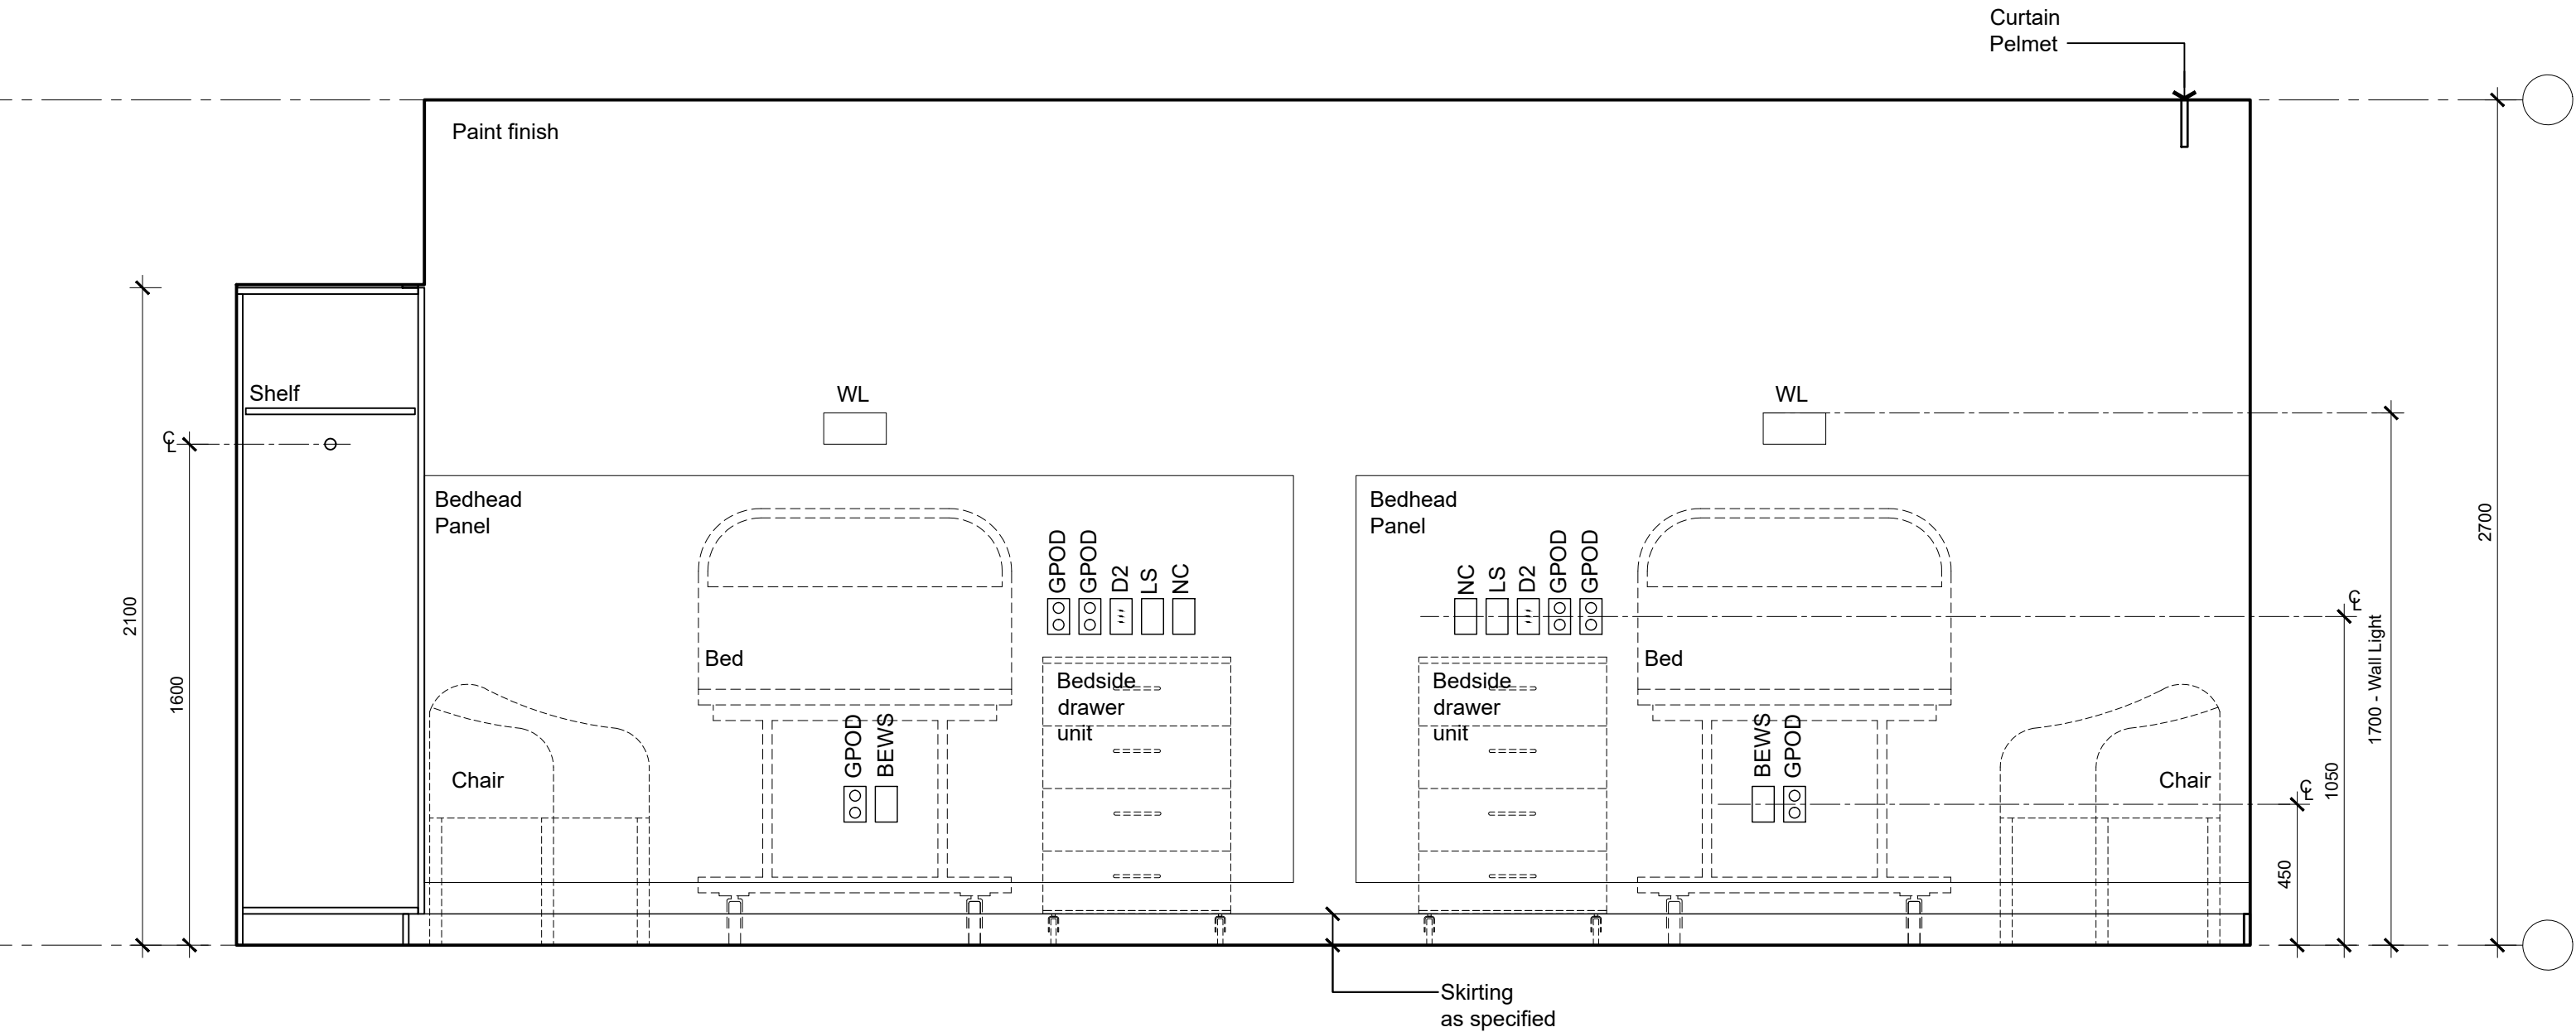

2 BED - TYPE 1
ELEVATION

0m 0.2 0.5 1 1.5m
SCALE: 1:20

C	DA Issue	09.02.24
B	Preliminary Issue for review	01.09.23
A	Preliminary DA Issue	30.06.23
No.	Amendment	Date

Project
ATV REDEVELOPMENT
222 Waldron Road & 138 Campbell Hill Road, Chester Hill

Drawing
BUILDING B - TYPICAL BEDROOM & ENSUITE LAYOUT 5 - 2 BED - TYPE 1


CENTURION GROUP

YOUR TRUSTED ADVISOR




boffa robertson group
architecture, health and aged care planning, project management
Suite 7, Level 1, Epica, 9 Railway Street
Chadstone, VIC 3148
AUSTRALIA
Tel: (02) 9406 7000
Fax: (02) 9406 7009
Email: brgroup@brgr.net


Date	FEB 2023	Job No.	- Drawing
Scale	1:20 @ A1		
Drawn	AL		2108 / A1DA52
Amendment	C		

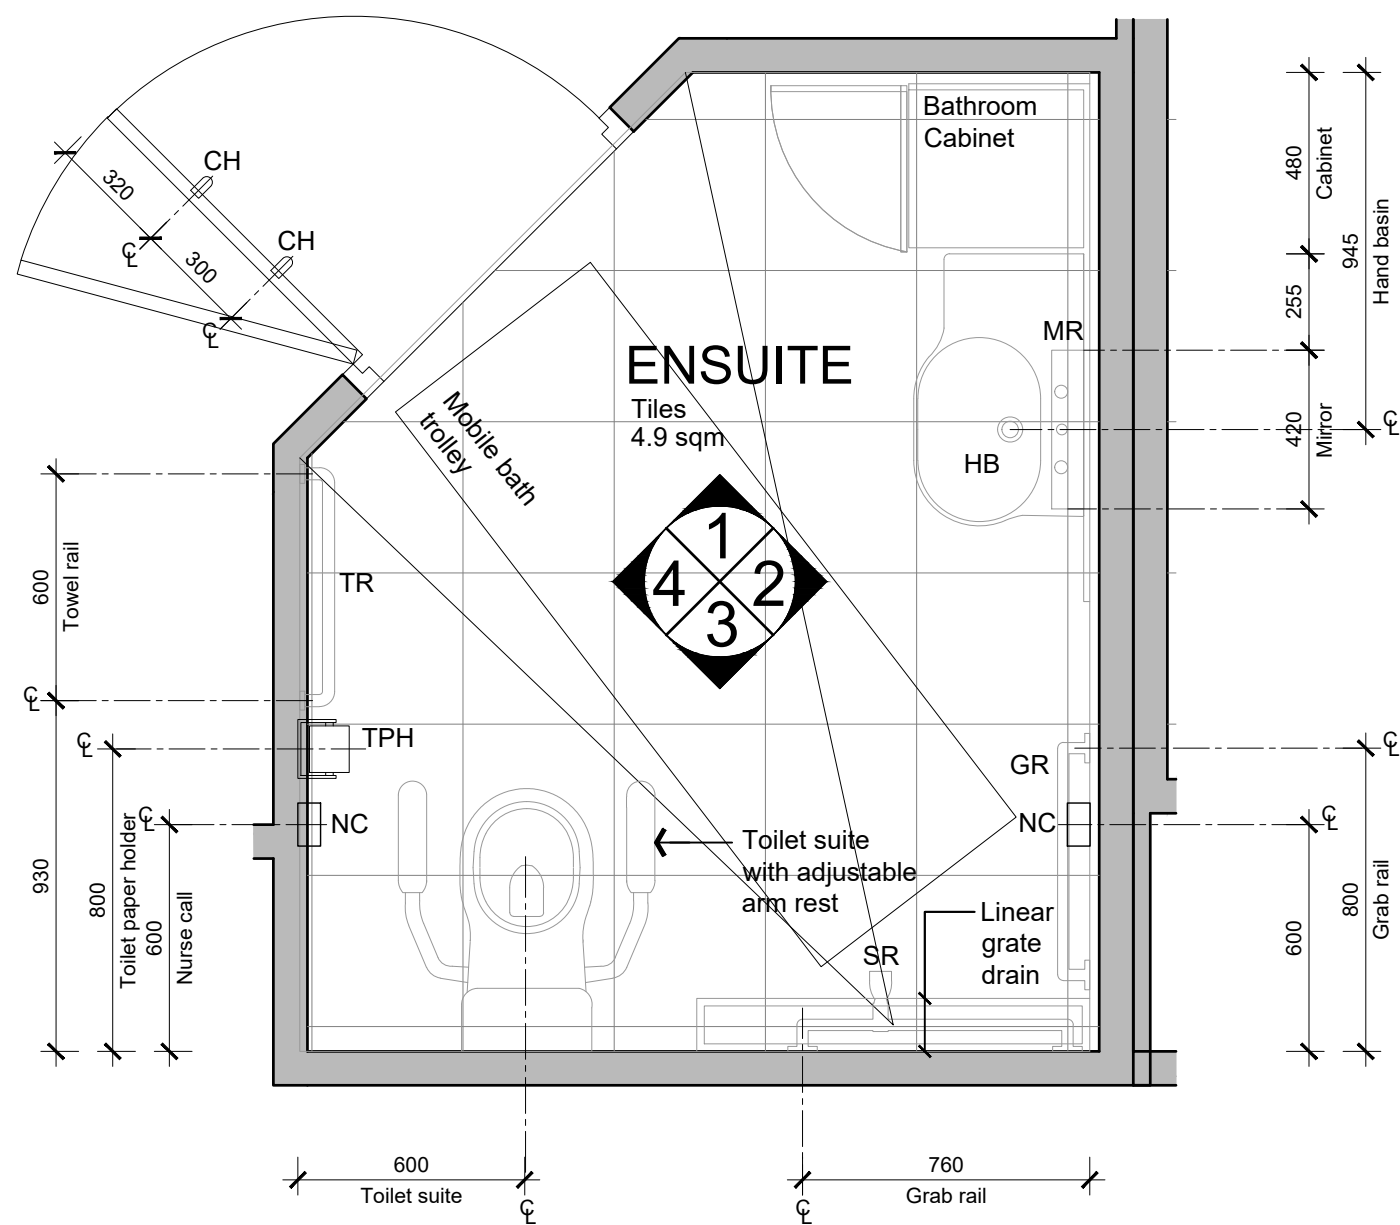

ENSUITE - TYPE 1
PLAN

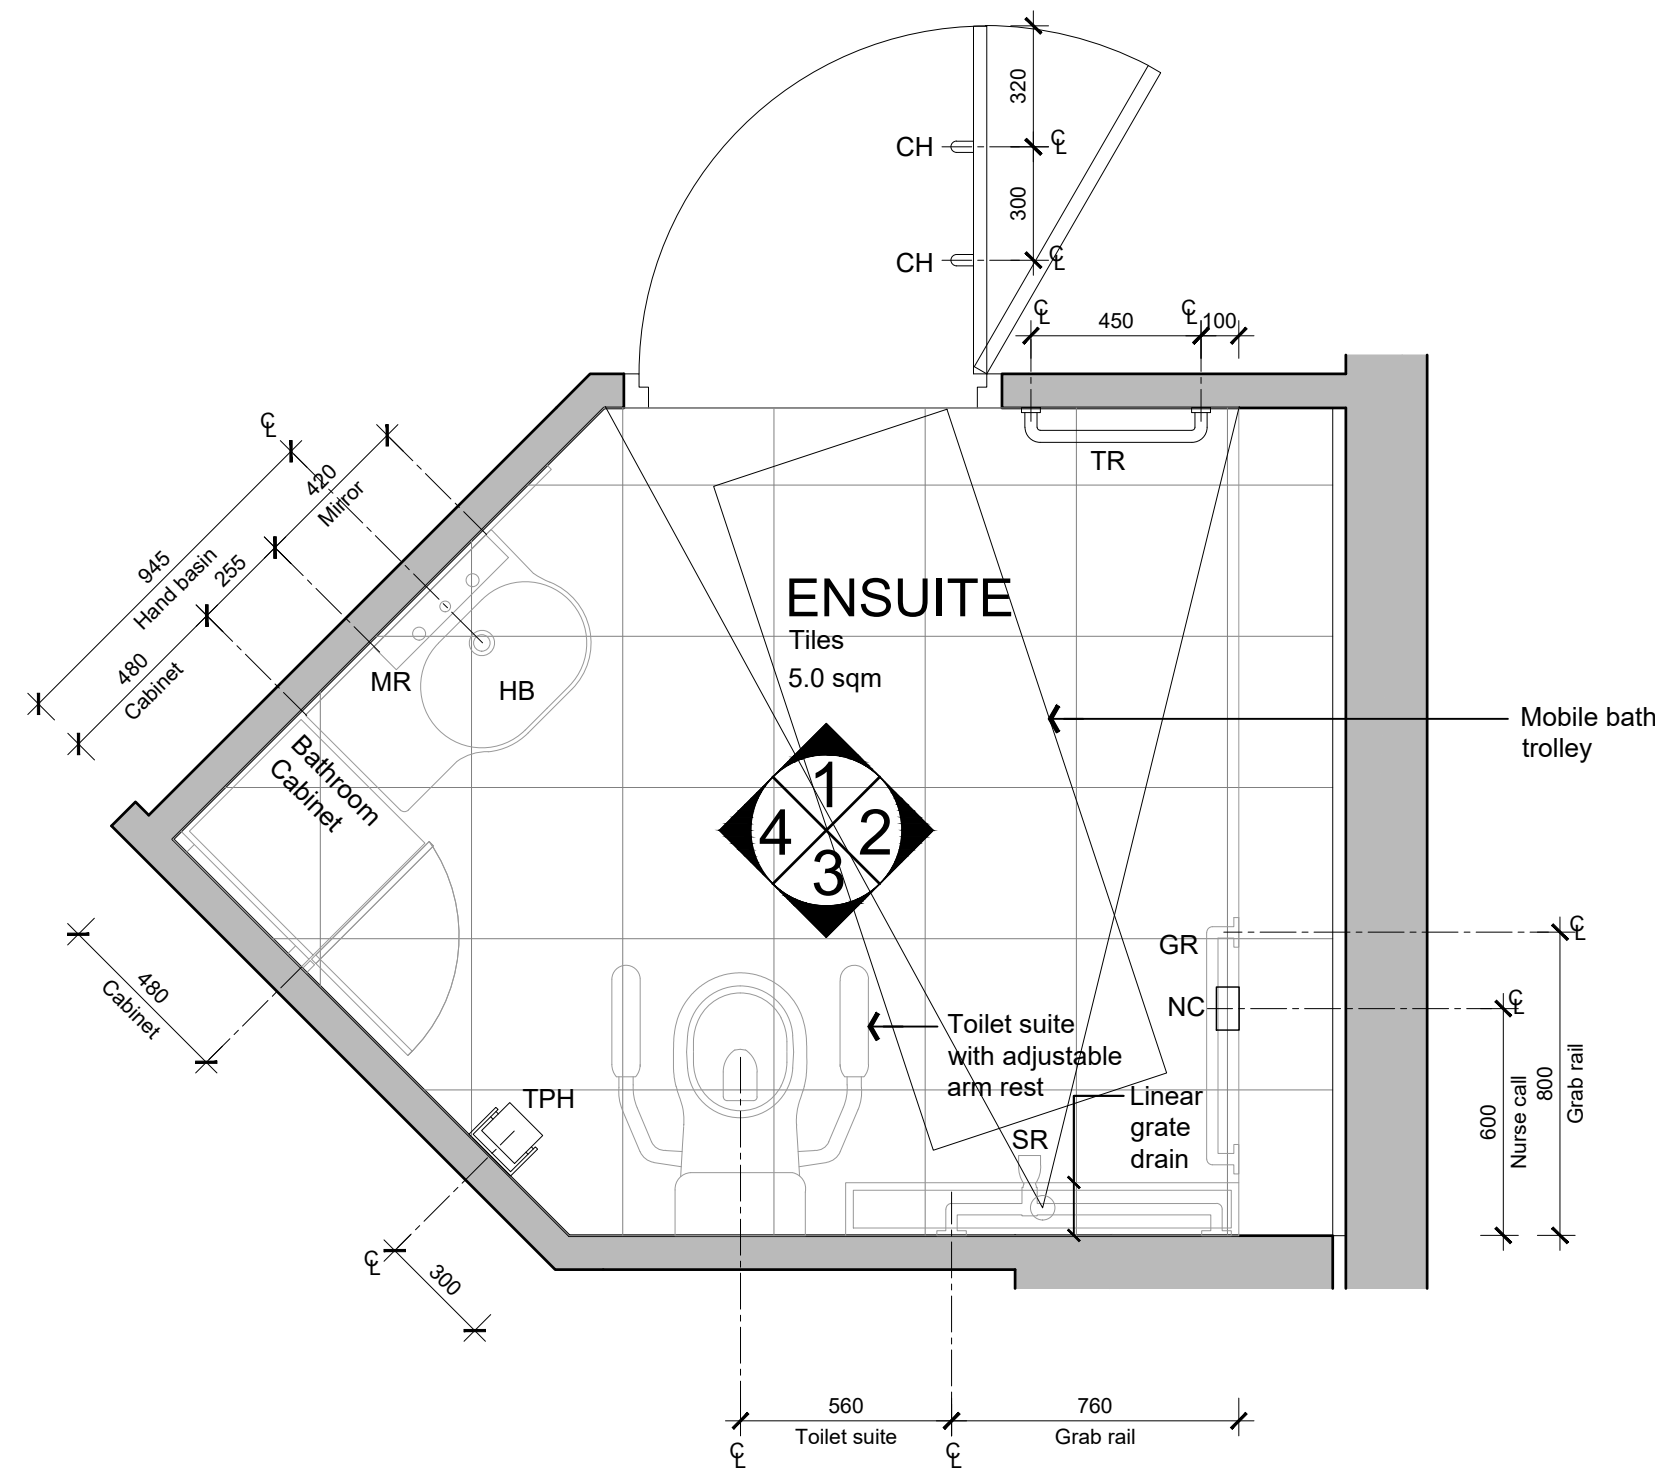


ENSUITE - TYPE 2
PLAN

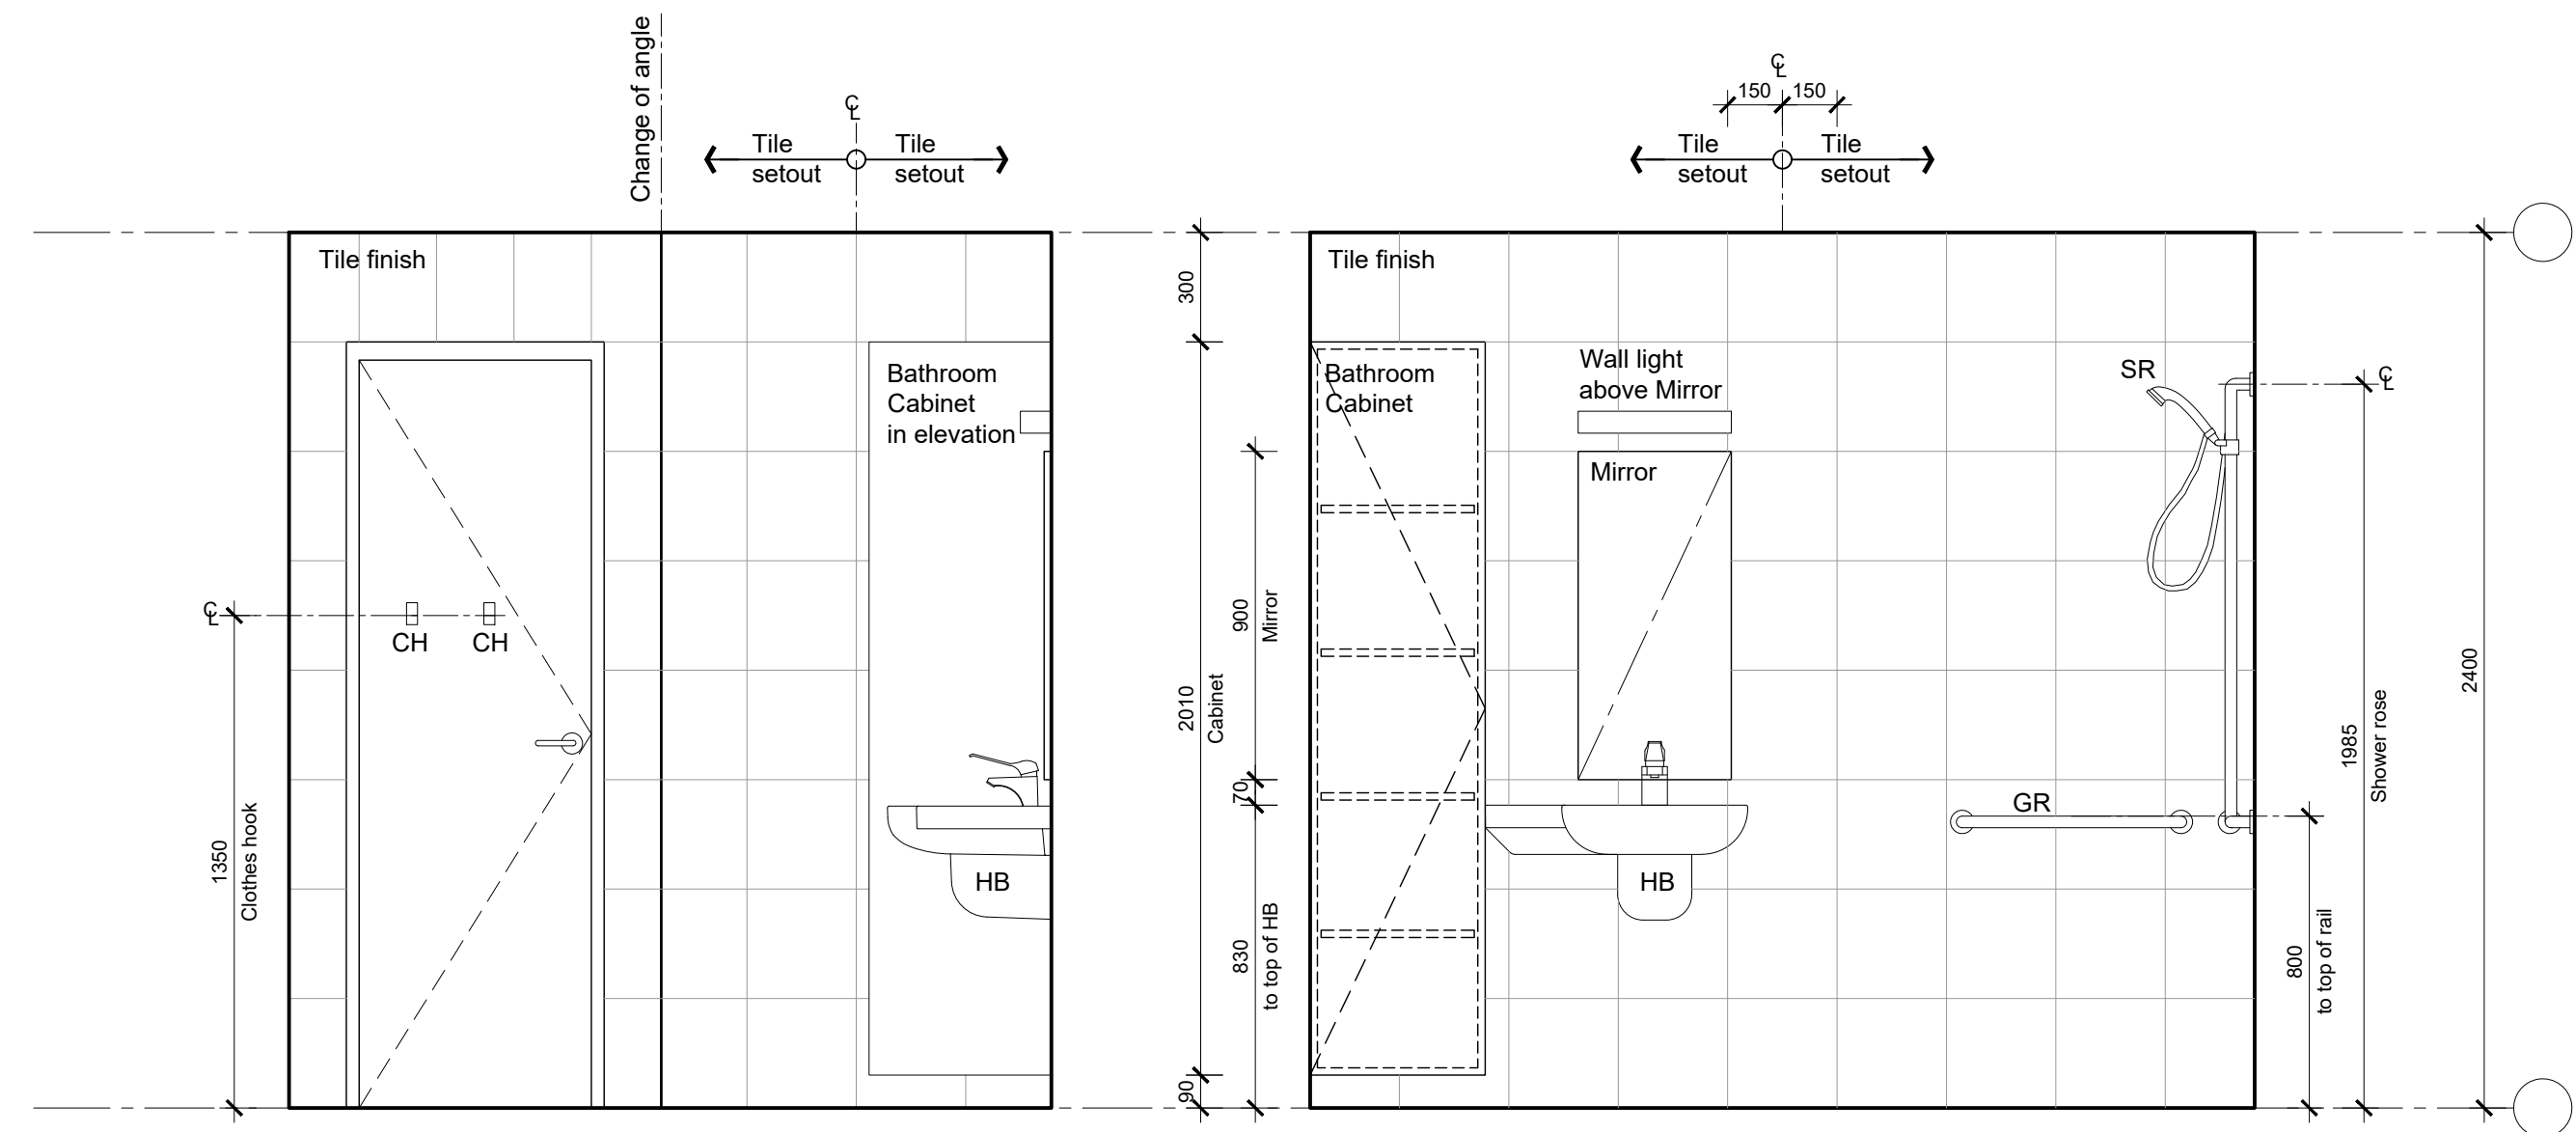


1 ENSUITE - TYPE 1
ELEVATION

2 ENSUITE - TYPE 1
ELEVATION

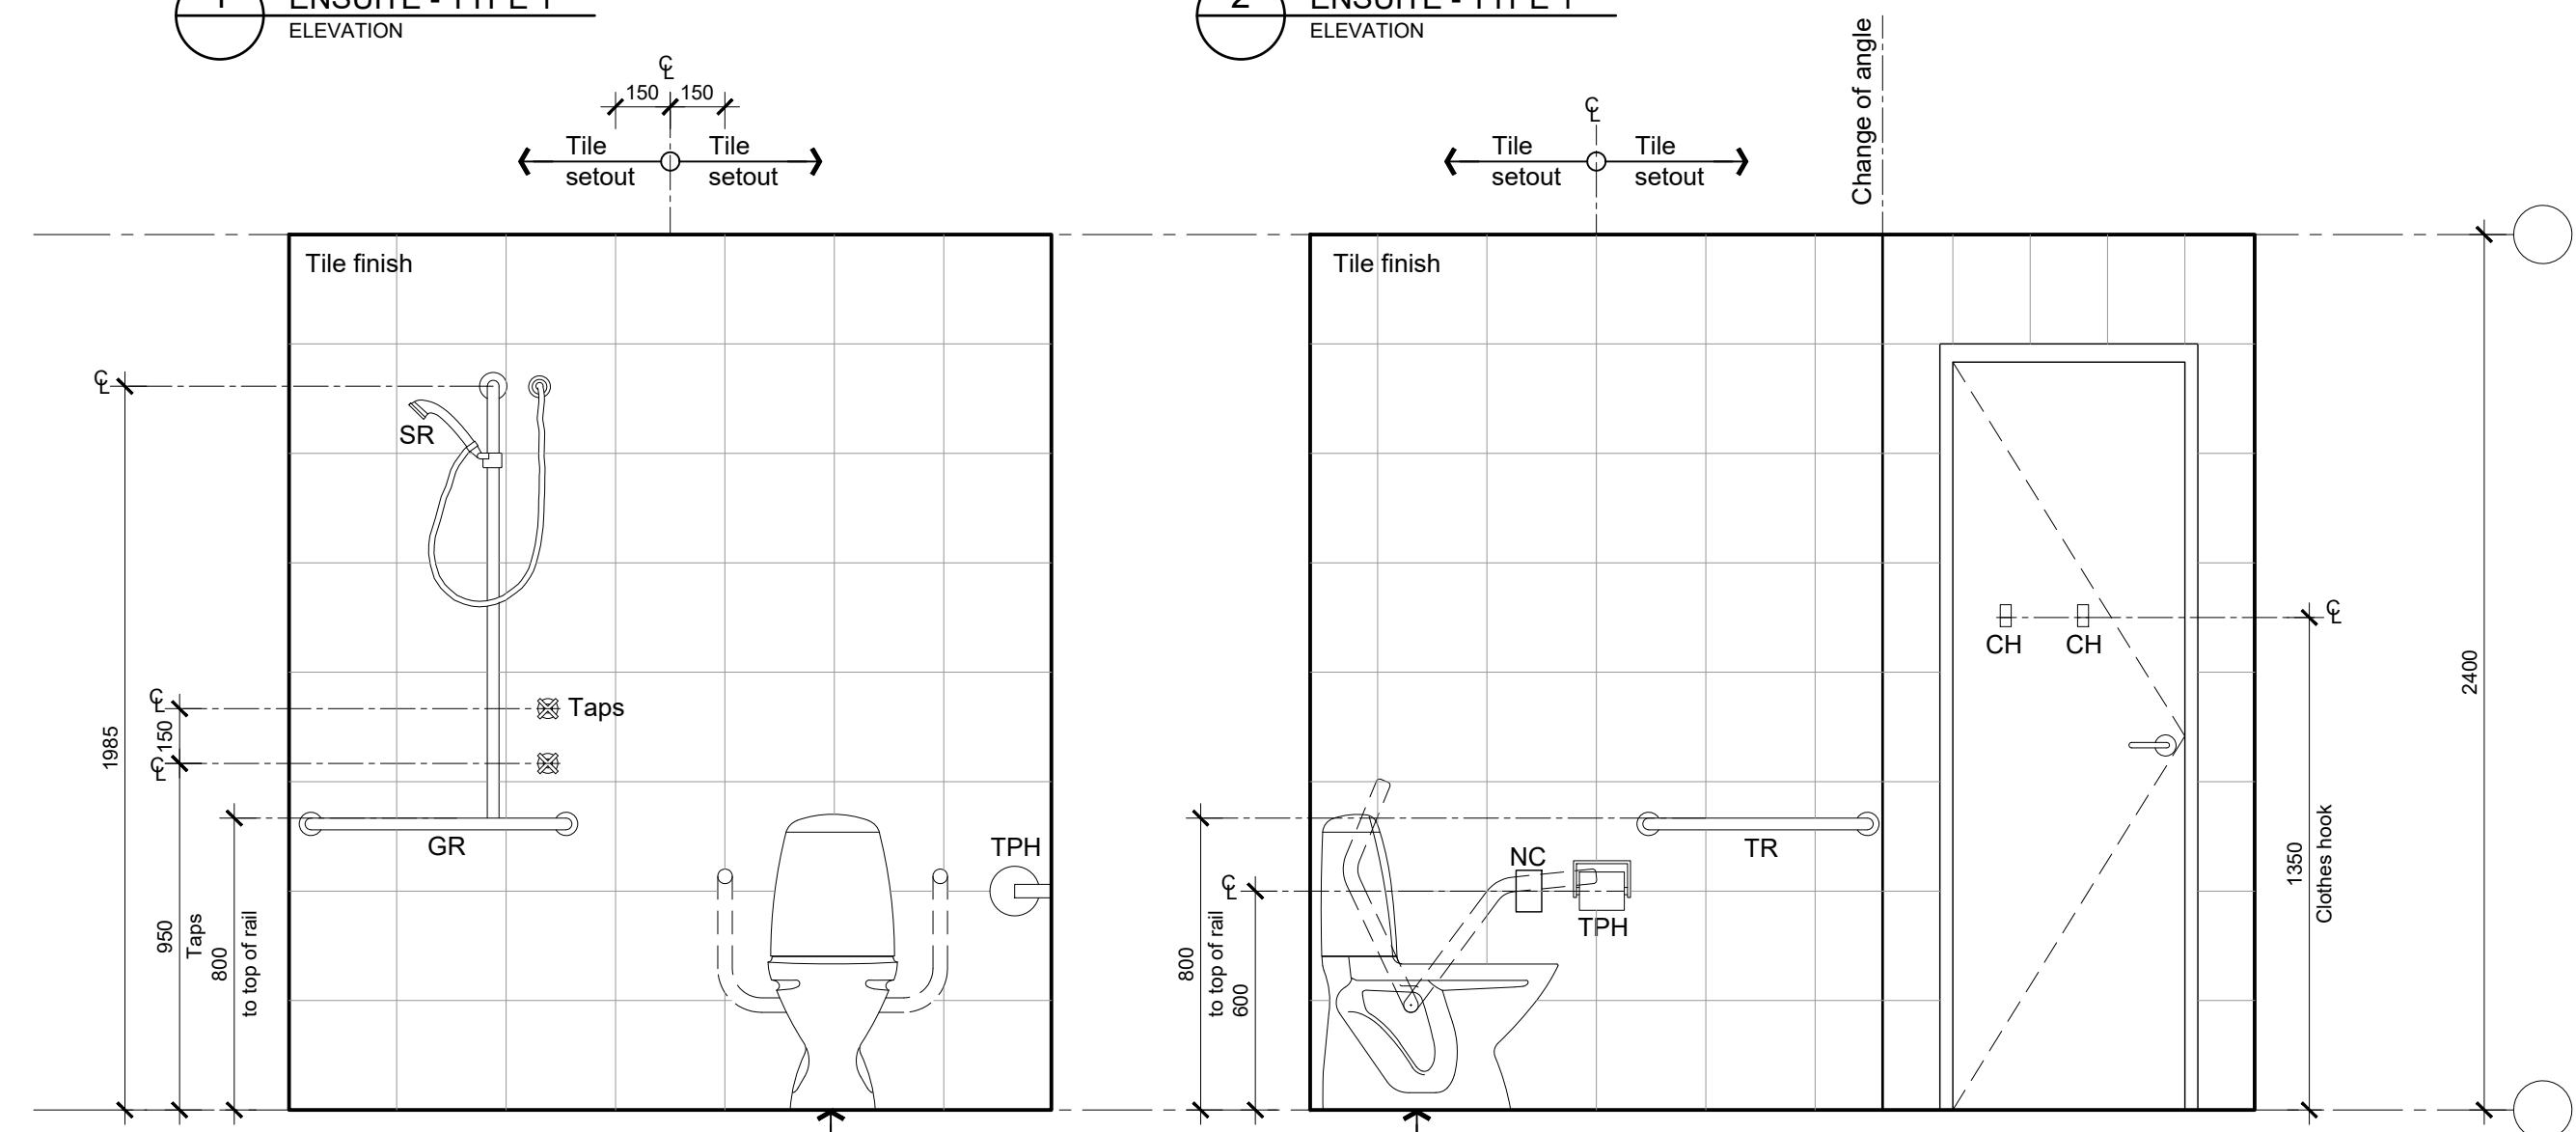


3 ENSUITE - TYPE 1
ELEVATION

4 ENSUITE - TYPE 1
ELEVATION

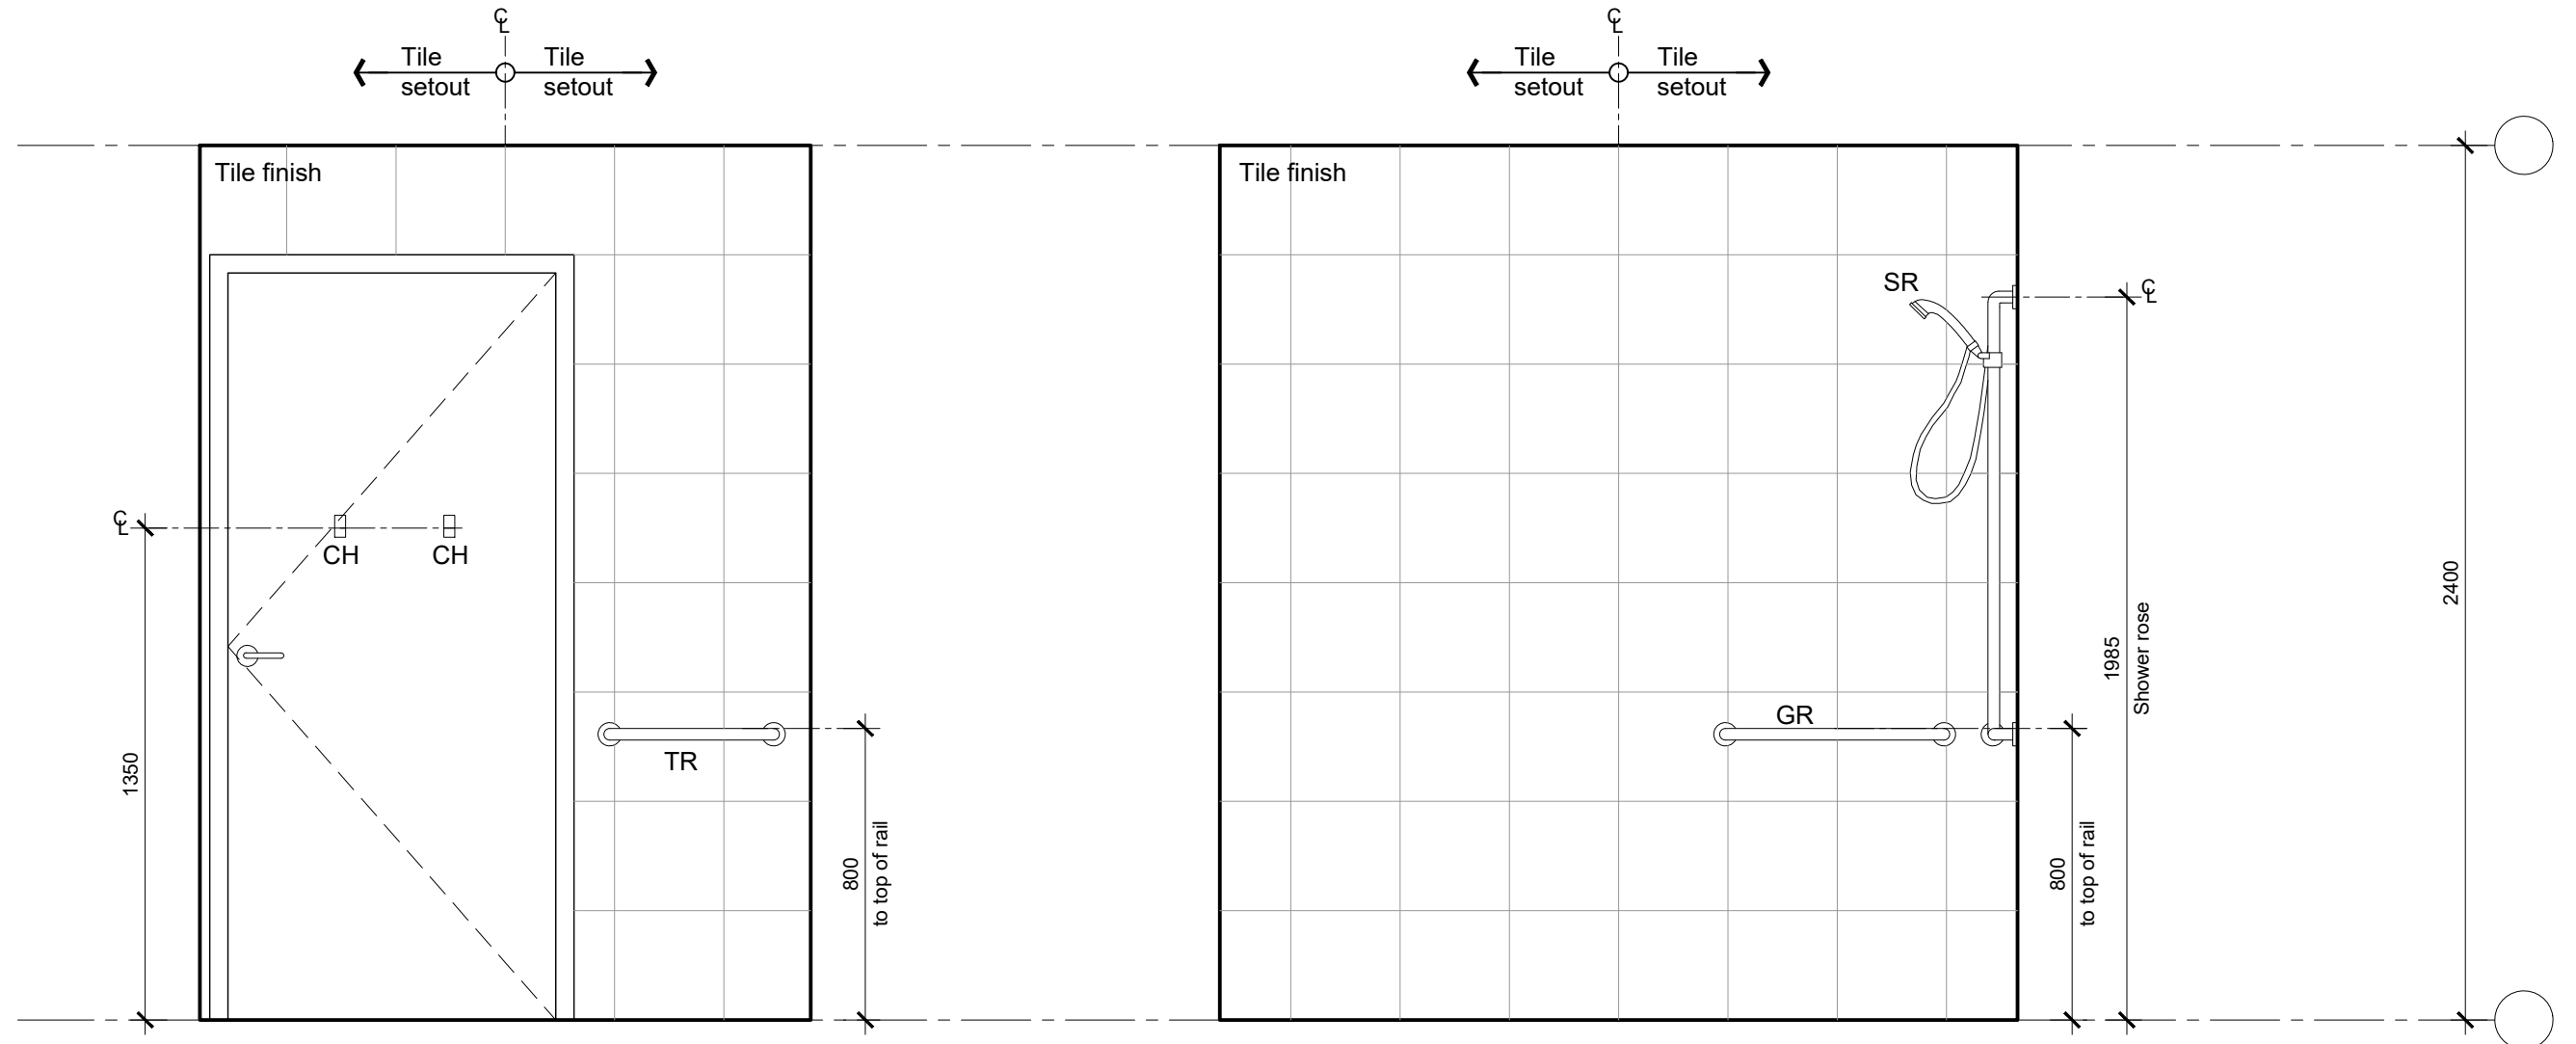

1 ENSUITE - TYPE 2
ELEVATION

2 ENSUITE - TYPE 2
ELEVATION

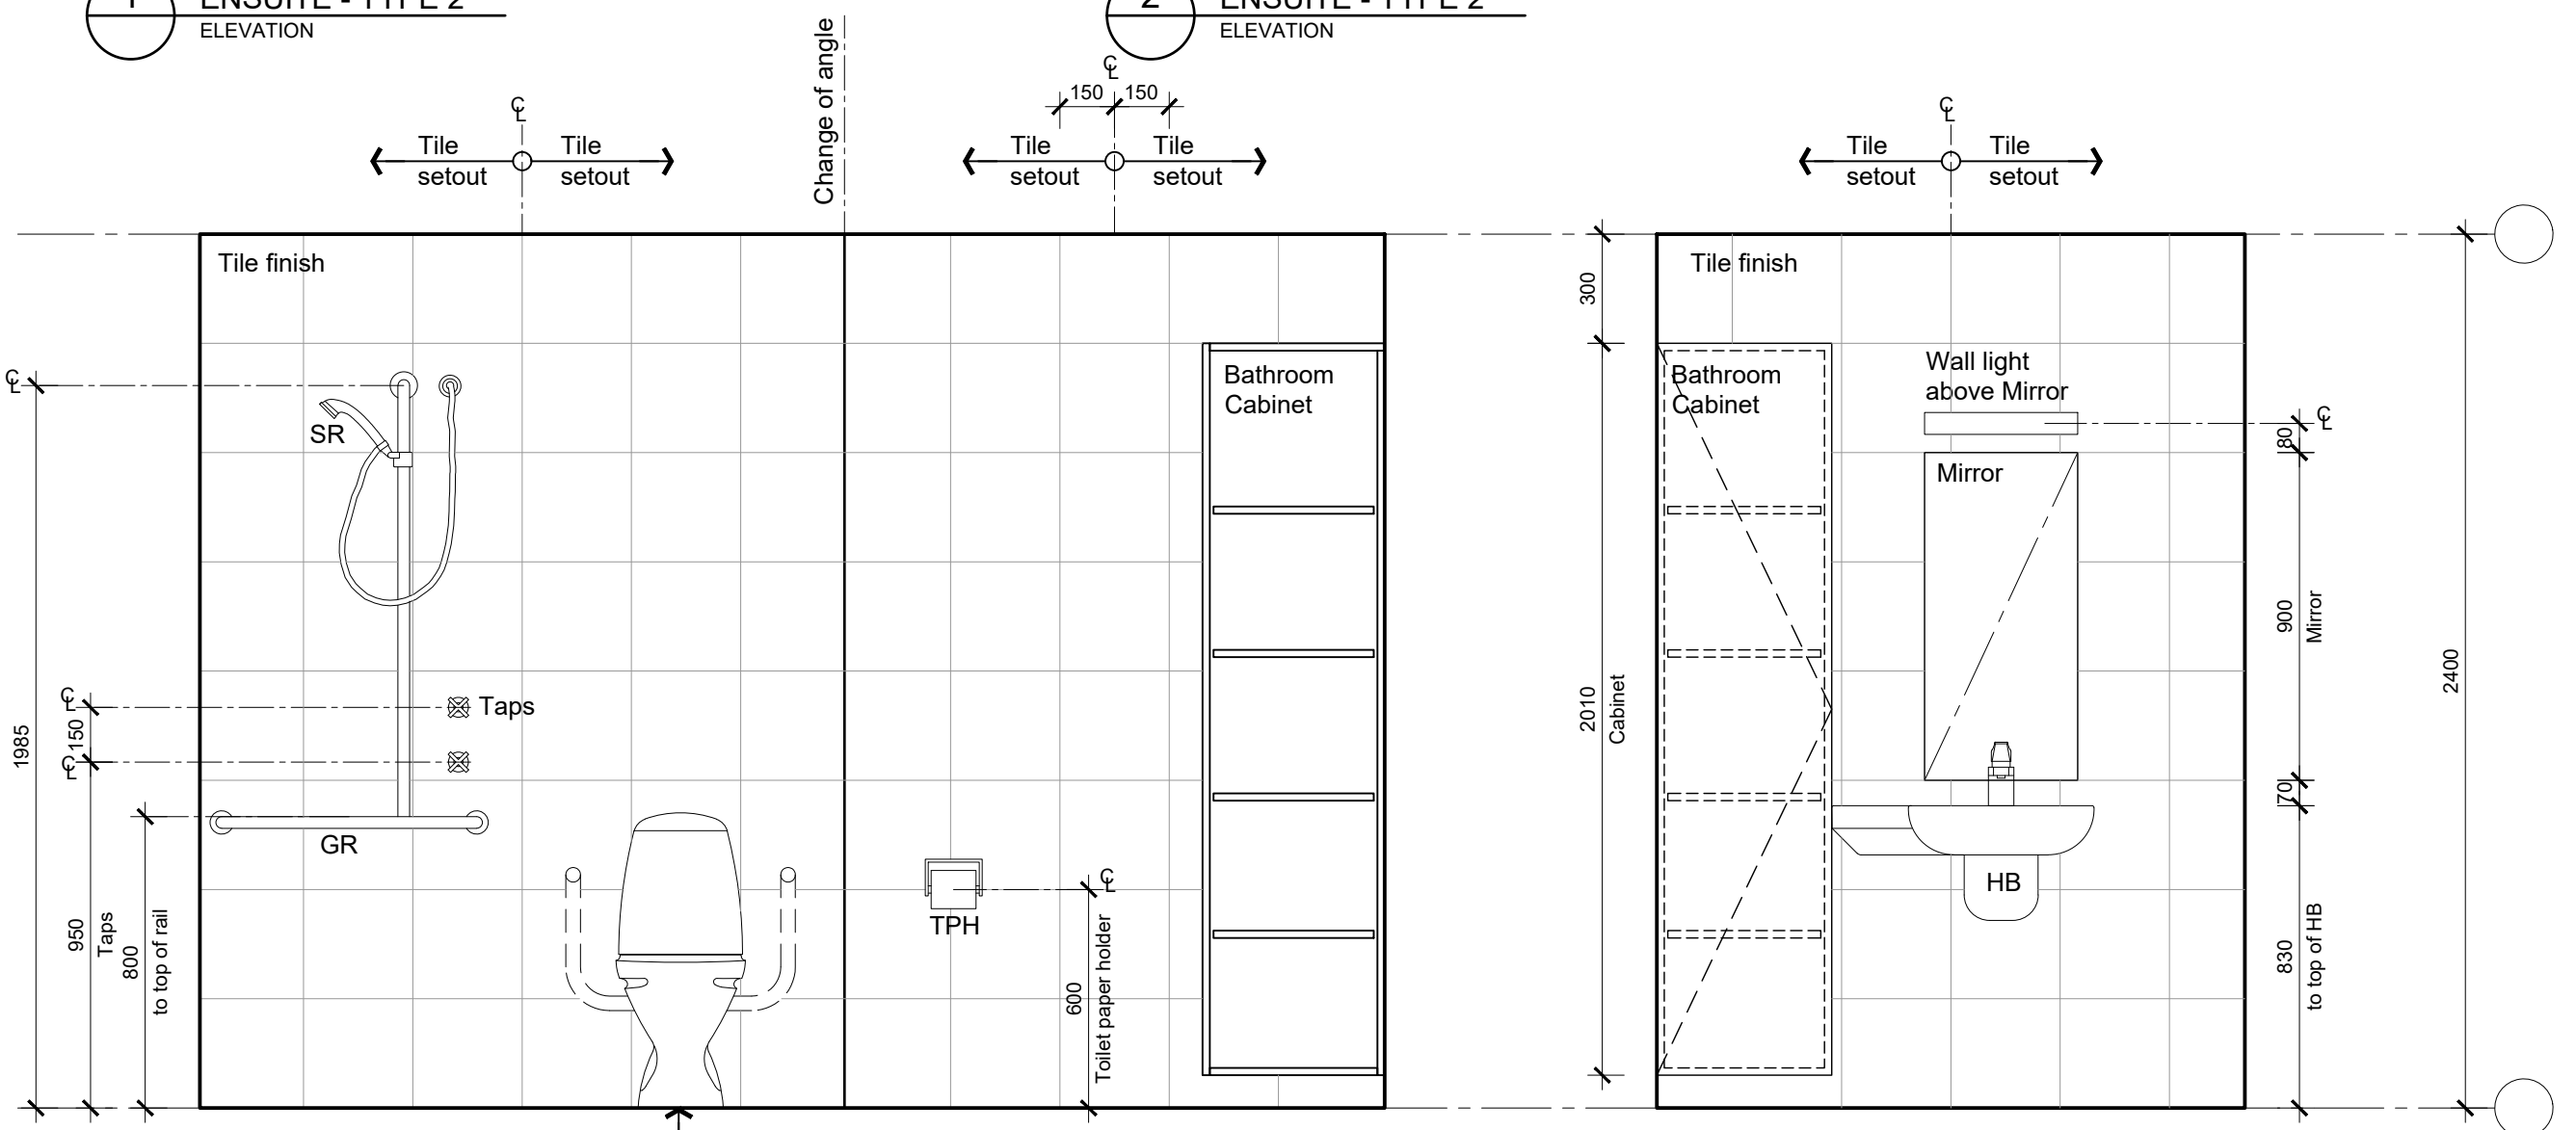

3 ENSUITE - TYPE 2
ELEVATION

4 ENSUITE - TYPE 2
ELEVATION

LEGEND	
POWER :	
▲ GPOS / ■ GPOS	SINGLE POWER OUTLET
▲ GPOD / ■ GPOD	DOUBLE POWER OUTLET
X LS / □ LS	LIGHT SWITCH
X AS / □ AS	AIR CONDITIONER REMOTE
COMMUNICATION & DATA :	
□ BEWS / □ BEWS	BED EXIT / WET SENSOR
□ D2 / □ D2	DOUBLE DATA OUTLET
□ NC / □ NC	NURSE CALL
□ TV / □ TV	TV OUTLET
□ PTV / □ PTV	PAY TV OUTLET
FITTINGS & EQUIPMENT :	
AW	AWNING WINDOW
CG	COLOUR BACK GLAZING
CBU	CHILLED / BOILING WATER UNIT
CH	CLOTHES HOOK
F	FIXED GLAZING
FRU	FREEZER UNDER BENCH
FW	FLOOR WASTE
G	GLOVE DISPENSER
GR	GRAB RAIL SHOWER
HB	HAND BASIN
MR	MIRROR
P	PAPER TOWEL DISPENSER
REF	REFRIGERATOR
RFU	REFRIGERATOR UNDER BENCH
S	SOAP DISPENSER
SH	SOAP HOLDER
SR	SHOWER ROSE
TPH	TOILET PAPER HOLDER
TR	TOWEL RAIL
VP	VIEWING PANEL
WC	TOILET SUITE
WL	WALL LIGHT

0m 0.2 0.5 1 1.5m
SCALE: 1:20

C	DA Issue	09.02.24
B	Preliminary Issue for review	01.09.23
A	Preliminary DA Issue	30.06.23
No.	Amendment	Date

Project
ATV REDEVELOPMENT
222 Waldron Road & 138 Campbell Hill Road, Chester Hill

Drawing
BUILDING B - TYPICAL BEDROOM &
ENSUITE LAYOUT 6 - ENSUITE - TYPE 1 & 2

CENTURION GROUP
YOUR TRUSTED ADVISOR

Abel Tasman Village
A Culture of Care

boffa robertson group
architecture, health and aged care planning, project management
Suite 7, Level 1, Epica, 9 Railway Street
Chadstone, VIC 3148
AUSTRALIA
Tel: (02) 9406 7000
Fax: (02) 9406 7009
Email: brg@brgr.net

Date	FEB 2023	Job No.	- Drawing
Scale	1:20 @ A1		
Drawn	AL		2108 / A1DA53
Amendment	C		

