

Marist College North Shore

Landscape Drawings

DRAWING LIST

TITLE	DWG No.	Rev
COVER SHEET	L-000	C
LANDSCAPE MASTERPLAN - GROUND FLOOR	L-001	C
LANDSCAPE MASTERPLAN - ROOF	L-002	C
INDICATIVE PLANTING SCHEDULE	L-003	C
INDICATIVE MATERIALS PALETTE	L-004	C
TREE MANAGEMENT PLAN	L-005	C
LEVELS AND GRADING PLAN	L-006	C
PLANTING PLAN - GROUND	L-007	A
PLANTING PLAN - GROUND	L-008	A
PLANTING PLAN - ROOF	L-009	A
SCHOOL KEY PLAN - GROUND	L-100	C
SCHOOL KEY PLAN - ROOF	L-101	C
CHURCH GARDEN	L-102	C
CHURCH PLAZA	L-103	C
SHARED COURTYARD	L-104	C
CENTRAL COURTYARD	L-105	C
UNDERCROFT SPACE	L-106	C
CARLOW STREET INTERFACE	L-107	A
ROOFTOP SPACES	L-108	C



CONTEXT PLAN



- LEGEND
- 1 St Mary's Garden
 - 2 Piazza
 - 3 Shared Zone
 - 4 St. Mary's Church
 - 5 Parish Centre / Presbytery
 - 6 School Canteen
 - 7 Passive Play Area
 - 8 Ron Dyer Centre
 - 9 School COLA
 - 10 Active/Passive Play
 - 11 Undercroft outdoor learning
 - 12 Undercroft active play
 - 13 Carlow Street Pedestrian Entry

O C U L U S
level 1, 5 wilson street / post box 307 newtown nsw 2042
p 02.9557.5533. f 02.9519.8323 mail@oculus.com.au



MARIST COLLEGE
NORTH SHORE

Date	Rev. Description	Rev
21/12/20	Issue for SSDA	A
01/02/21	Revised issue for SSDA	B
06/08/21	Revised issue for SSDA	C

Marist College North Shore

Landscape Masterplan
Ground Floor

scale: 1:400@A1
job no.: S20-006
date: 05/08/21

drawn by: BJ/WW/RB
checked: KS/RB



L - 001

C



- LEGEND**
- 1 Edible Gardens
 - 2 Study Nooks
 - 3 Study Benches
 - 4 Artificial Turf Lawn

O C U L U S
level 1, 5 wilson street / post box 307 newtown nsw 2042
p 02.9557.5533. f 02.9519.8323 mail@oculus.com.au



MARIST COLLEGE
NORTH SHORE

Date	Rev. Description	Rev
21/12/20	Issue for SSDA	A
01/02/21	Revised issue for SSDA	B
06/08/21	Revised issue for SSDA	C

Marist College North Shore

Landscape Masterplan
Roof

scale: 1:400@A1
job no.: S20-006
date: 05/08/21

drawn by: BJ/WW/RB
checked: KS/RB



L - 002

C

MARIST COLLEGE NORTH SYDNEY - PLANT SCHEDULE							
Symbol	Botanic Name	Common Name	Size	Mature Ht/Sp	Densit /SQ.m	% in Mix	Quantity
CHURCH GARDEN							
TREES							
ER	<i>Elaeocarpus reticulatus</i>	Blueberry Ash	200L	8.0 x 3.0m	as shown	N/A	4
PC	<i>Pyrus calleryana 'Chanticleer'</i>	Callery pear	200L	11 x 6.0m	as shown	N/A	16
CHH01 - CHURCH HEDGE MIX 01					AREA	183	
	<i>Buxus microphylla</i>	Japanese Box	300mm	2.0 x 1.0m	2	60%	218
	<i>Westringia fruticosa 'jervis germ'</i>	Coast Rosemary	300mm	1.2 x 1.5m	2	40%	146
CML01 - CHURCH LOW MIX 01					AREA	48	
	<i>Poa labillardierei</i>	Common Tussock-grass	200mm	1.0 x 1.0m	2	20%	20
	<i>Pittosporum tobira 'Miss muffet'</i>	Pittosporum Miss Muffet	300mm	1.0 x 1.5m	2	20%	20
	<i>Plectranthus argentatus 'Silver Shield'</i>	Silver Shield	200mm	1.0 x 1.5m	2	20%	20
	<i>Rosmarinus officinalis 'Prostrate'</i>	Rosemary Prostate	150mm	0.3 x 1.0m	4	25%	48
	<i>Trachelospermum asiaticum</i>	Asiatic jasmine	150mm	0.3 x 0.6m	4	15%	29
CHL02 - CHURCH LOW MIX 02 (SHADE TOLERANT)					AREA	95	
	<i>Clivia miniata</i>	Olivia	200mm	0.5 x 1.0m	4	30%	114
	<i>Liriope muscari 'Just Right'</i>	Liriope just right	150mm	0.5 x 5m	4	30%	114
	<i>Pittosporum tobira 'Miss muffet'</i>	Pittosporum Miss Muffet	300mm	1.0 x 1.5m	2	40%	76
PIAZZA							
TREES							
BI	<i>Banksia integrifolia</i>	Coast Banksia	200L	5m x 3m	as shown	N/A	3
EH	<i>Eucalyptus haemastoma</i>	Scribbly Gum	200L	15m x 5m	as shown	N/A	5
MO	<i>Melaleuca quinquenervia</i>	Paperbark Tree	200L	12m x 4m	as shown	N/A	1
PC	<i>Pyrus calleryana 'Chanticleer'</i>	Callery pear	200L	11 x 6.0m	as shown	N/A	8
UP	<i>Ulmus parvifolia</i>	Chinese Elm	400L	25 x 18m	as shown	N/A	12
PH01 - PIAZZA HEDGE MIX 01					AREA	98	
	<i>Teucrium fruticans</i>	Tree Germander	300mm	1.2 x 1.8m	2	20%	39
	<i>Raphiolepis indica 'Snow Maiden'</i>	Snow Maiden Indian Hawtho	300mm	1.0 x 0.5m	2	20%	39
	<i>Westringia fruticosa 'jervis germ'</i>	Coast Rosemary	300mm	1.2 x 1.5m	2	30%	59
PL01 - PIAZZA LOW MIX 01					AREA	211	
	<i>Dianella caerulea 'Cassa Blue'</i>	Native flax	200mm	0.4 x 0.5m	2	12%	51
	<i>Euphorbia 'Diamond Frost'</i>	Euphorbia 'Diamond Frost'	200mm	0.5 x 0.5m	8	16%	271
	<i>Grevillea lanigera</i>	Wooly Grevillea	150mm	0.5 x 0.5m	8	16%	271
	<i>Helichrysum petiolare</i>	Licorice Plant	200mm	0.4 x 1.4m	2	16%	68
	<i>Sedum spectabile 'Stardust'</i>	Showy Stonecrop	200mm	0.6 x 0.6m	2	12%	51
	<i>Scaevola albida 'Mauve Clusters'</i>	Fan flower	150mm	1.0 x 1.0m	4	12%	102
	<i>Viola hederacea</i>	Native Violet	150mm	0.2 x 1.5m	6	16%	203
COURTYARDS							
TREES							
CA	<i>Cyanthea australis</i>	Rough Treefern	100L	6.0 x 5.0m	as shown	N/A	3
ER	<i>Elaeocarpus reticulatus</i>	Blueberry Ash	200L	8.0 x 3.0m	as shown	N/A	1
CS	<i>Corymbia citriodora 'Scentuous'</i> syn. 'Dwarf Pink	Dwarf lemon scented gum	100L	25.0 X 10.0m	as shown	N/A	1
FM	<i>Ficus macrophylla</i>	Moreton Bay fig	400L	35.0 x 30.0m	as shown	N/A	2
WF	<i>Waterhousea floribunda</i>	Weeping Lilly Pilly	200L	15.0 x 9.0m	as shown	N/A	2
ZS	<i>Zelkova serrata 'green vase'</i>	Japanese zelkova	200L	14.0 x 10.0m	as shown	N/A	13
CYH01 - COURTYARD HEDGE MIX 01					AREA	160	
	<i>Alpinia nutans</i>	Dwarf Cardamon	200mm	1.5 x 1.0m	4	10%	64
	<i>Bougainvillea glabra 'Alba'</i>	White paperflower	200mm	5.0 x 5.0m	2	10%	32
	<i>Correa alba</i>	White Correa	300mm	1.5 x 1.5m	2	25%	80
	<i>Waterhousea floribunda sweeper 'DOW20'</i>	Weeping Lilly Pilly	300mm	10.0 x 7.0m	1	20%	32
	<i>Westringia 'Zena'</i>	Coast Rosemary	300mm	2.0 x 2.0m	2	35%	112
CYL01 - COURTYARD LOW MIX 01					AREA	109	
	<i>Acacia cognata 'Mini Cog'</i>	River Wattle	200mm	0.9 x 1.5m	2	15%	33
	<i>Dicksonia antarctica</i>	Soft Tree Fern	1.5m trunk	1.5 x 1m	1	8%	9
	<i>Doodia aspera</i>	Prickly Rasp Fern	150mm	0.4 x 0.6m	4	15%	66
	<i>Melaleuca thymifolia</i>	Thyme honey myrtle	200mm	1.0 x 1.0m	4	12%	53
	<i>Neomarica gracilis</i>	Walking Iris	200mm	0.5 x 0.5m	4	15%	66
	<i>Pratia pedunculata</i>	White star creeper	150mm	0.1 x 1.5m	6	20%	131
	<i>Pittosporum tobira</i>	Pittosporum Miss Muffet	300mm	1.0 x 1.5m	2	15%	33
UCL01- UNDERCROFT PLANTING LOW MIX 01					AREA	38	
	<i>Adiantum aethiopicum</i>	Maidenhair Fern	150mm	0.3 x 1.0m	4	20%	30
	<i>Blechnum cartilagineum</i>	Gristle Fern	150mm	1.0 x 1.0m	4	20%	30
	<i>Hibbertia scandens</i>	Guinea Flower	150mm	0.5 x 3.0m	4	20%	30
	<i>Dichondra argentea 'Silver Falls'</i>	Silver falls	150mm	0.2 x 0.5m	4	20%	30
	<i>Viola hederacea</i>	Native Violet	150mm	0.2 x 1.5m	6	20%	46
SITE PERIMETER							
TREES							
JM	<i>Jacaranda mimosifolia</i>	Jacaranda	200L	15 x 10m	as shown	N/A	2
PD	<i>Platanus digitata</i>	Cut-Leaf Plane	200L	15 x 10m	as shown	N/A	2
EM	<i>Eucalyptus microcorys</i>	Tallowood	100L	40 x 10m	as shown	N/A	1
SPH01- SITE PERIMETER HEDGE MIX 01					AREA -	248	
	<i>Correa alba</i>	White Correa	300mm	1.5 x 1.5m	2	30%	149
	<i>Melaleuca nodosa</i>	Prickly-leaved paperbark	300mm	1.5 x 1.5m	2	30%	149
	<i>Westringia fruticosa 'jervis germ'</i>	Coast Rosemary	300mm	1.2 x 1.5m	2	40%	199
SPL01- SITE PERIMETER LOW MIX 01					AREA -	298	
	<i>Acacia amblygona 'Winter Gold'</i>	Fan Wattle	150mm	0.2 x 1.0m	4	18%	215
	<i>Carpobrotus glaucescens</i>	Pig Face	150mm	0.1 x 3.0m	2	8%	48
	<i>Chrysocephalum apiculatum</i>	Everlasting Daisy	150mm	0.3 x 0.5m	4	12%	144
	<i>Acacia cognata 'Limelight'</i>	River Wattle	150mm	0.1 x 1.2m	4	12%	144
	<i>Ozothamnus diosmifolius 'Petite'</i>	Petite Rice flower	150mm	1.0 x 1.5m	4	12%	144
	<i>Pimelea linifolia</i>	Rice Flower	150mm	0.5 x 0.5m	6	8%	144
	<i>Lomandra longifolia 'tanika'</i>	Lomandra tanika	150mm	1.0 x 0.5m	4	18%	215
	<i>Viola hederacea</i>	Native Violet	150mm	0.2 x 1.5m	8	12%	287



Banksia integrifolia



Correa Alba



Clivia miniata



Elaeocarpus reticulatus



Melaleuca thymifolia




Grevillea lanigera



Melaleuca



Westringia fruticosa

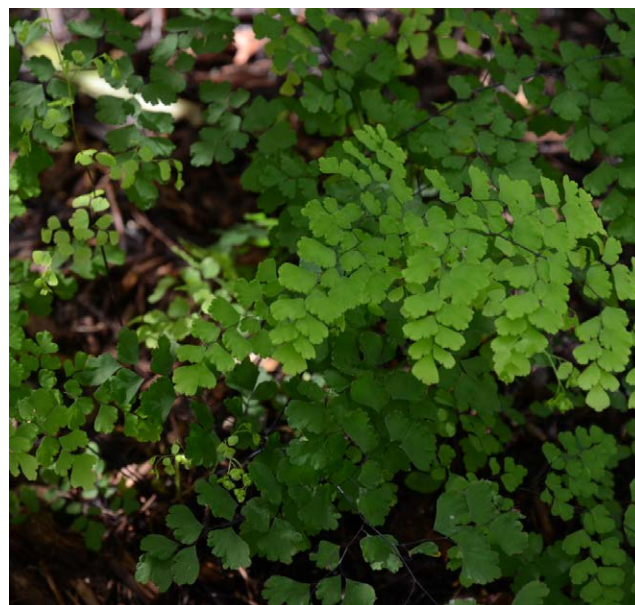

Adiantum aethiopicum



Pyrus calleryana 'Chanticleer'



Doodia aspera



Grevillea 'Moonlight'



Acacia cognata 'Limelight'



Corymbia ficifolia 'Summer Beauty'



Pimelea linifolia




Carpobrotus glaucescens



Chrysocephalum apiculatum



Viola hederacea

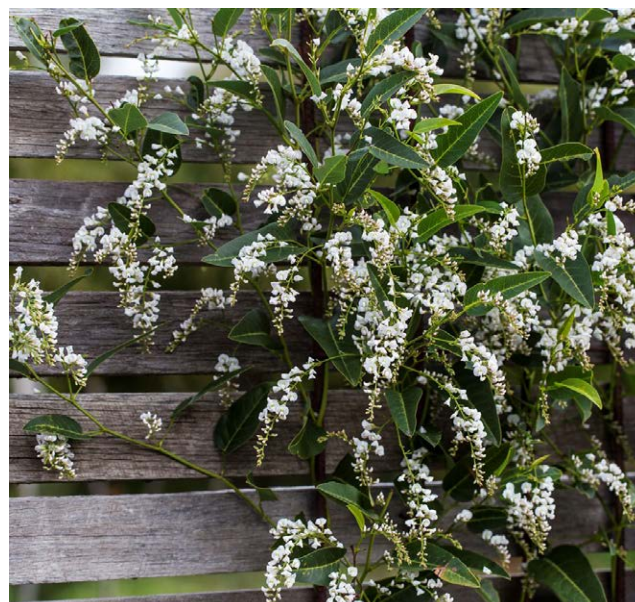

Hardenbergia violacea 'Alba'



Grevillea 'Dorothy Gordon'



Enchylaena tomentose



Thymus x citriodorus


FENCE & WALLS



1.8m Security Perimeter Fence



Internal Balustrading

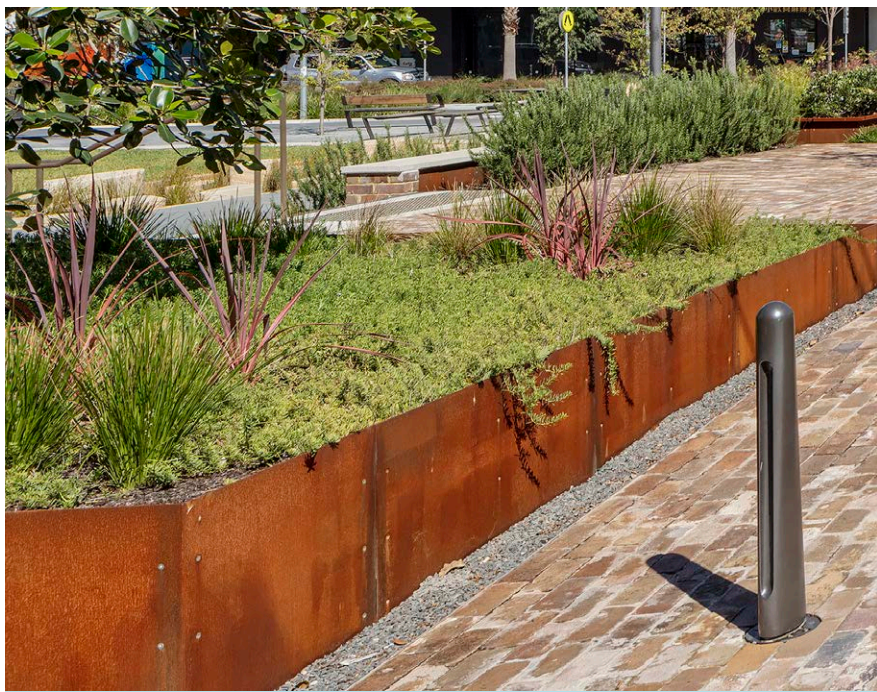

Corten Steel Retaining walls (up to 600mm)



Concrete Retaining walls



Corten Steel Terracing Retaining Walls

PAVING



Tortoise Granite Paving



Porphy Cobblestone Paving



Concrete Paving



Artificial Turf



Stamped Asphalt

FURNITURE




Timber Bench



Hardwood Timber Decking Platforms and Seating



Linear Timber Benches

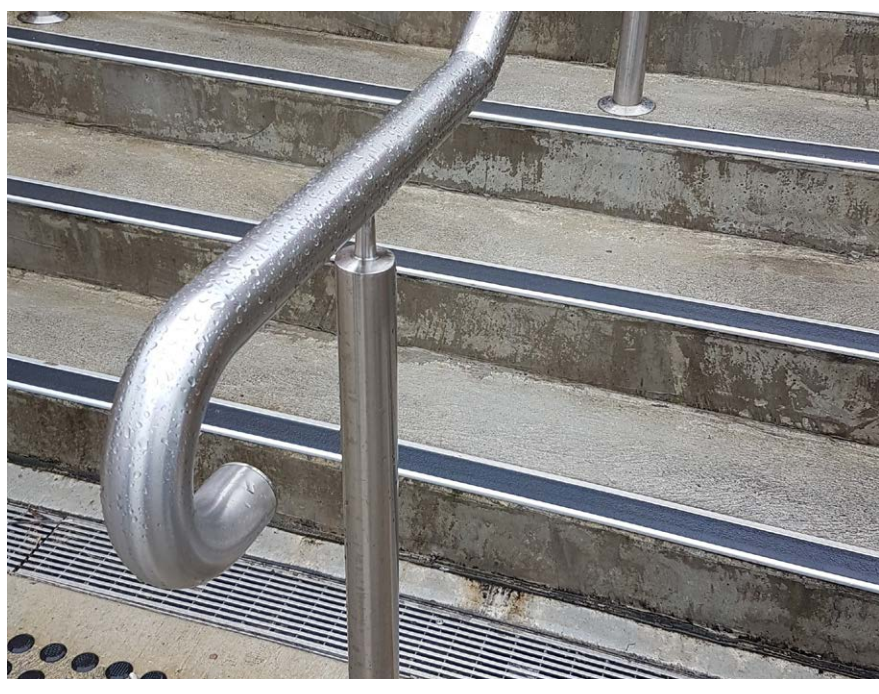

Stainless Steel Handrails to AS1428



Outdoor Umbrellas

SOFTSCAPE



Cascading Planting



At Grade Planting




Large Formal Lawn



Linear Tree Planting



Layered, Cascading Planting

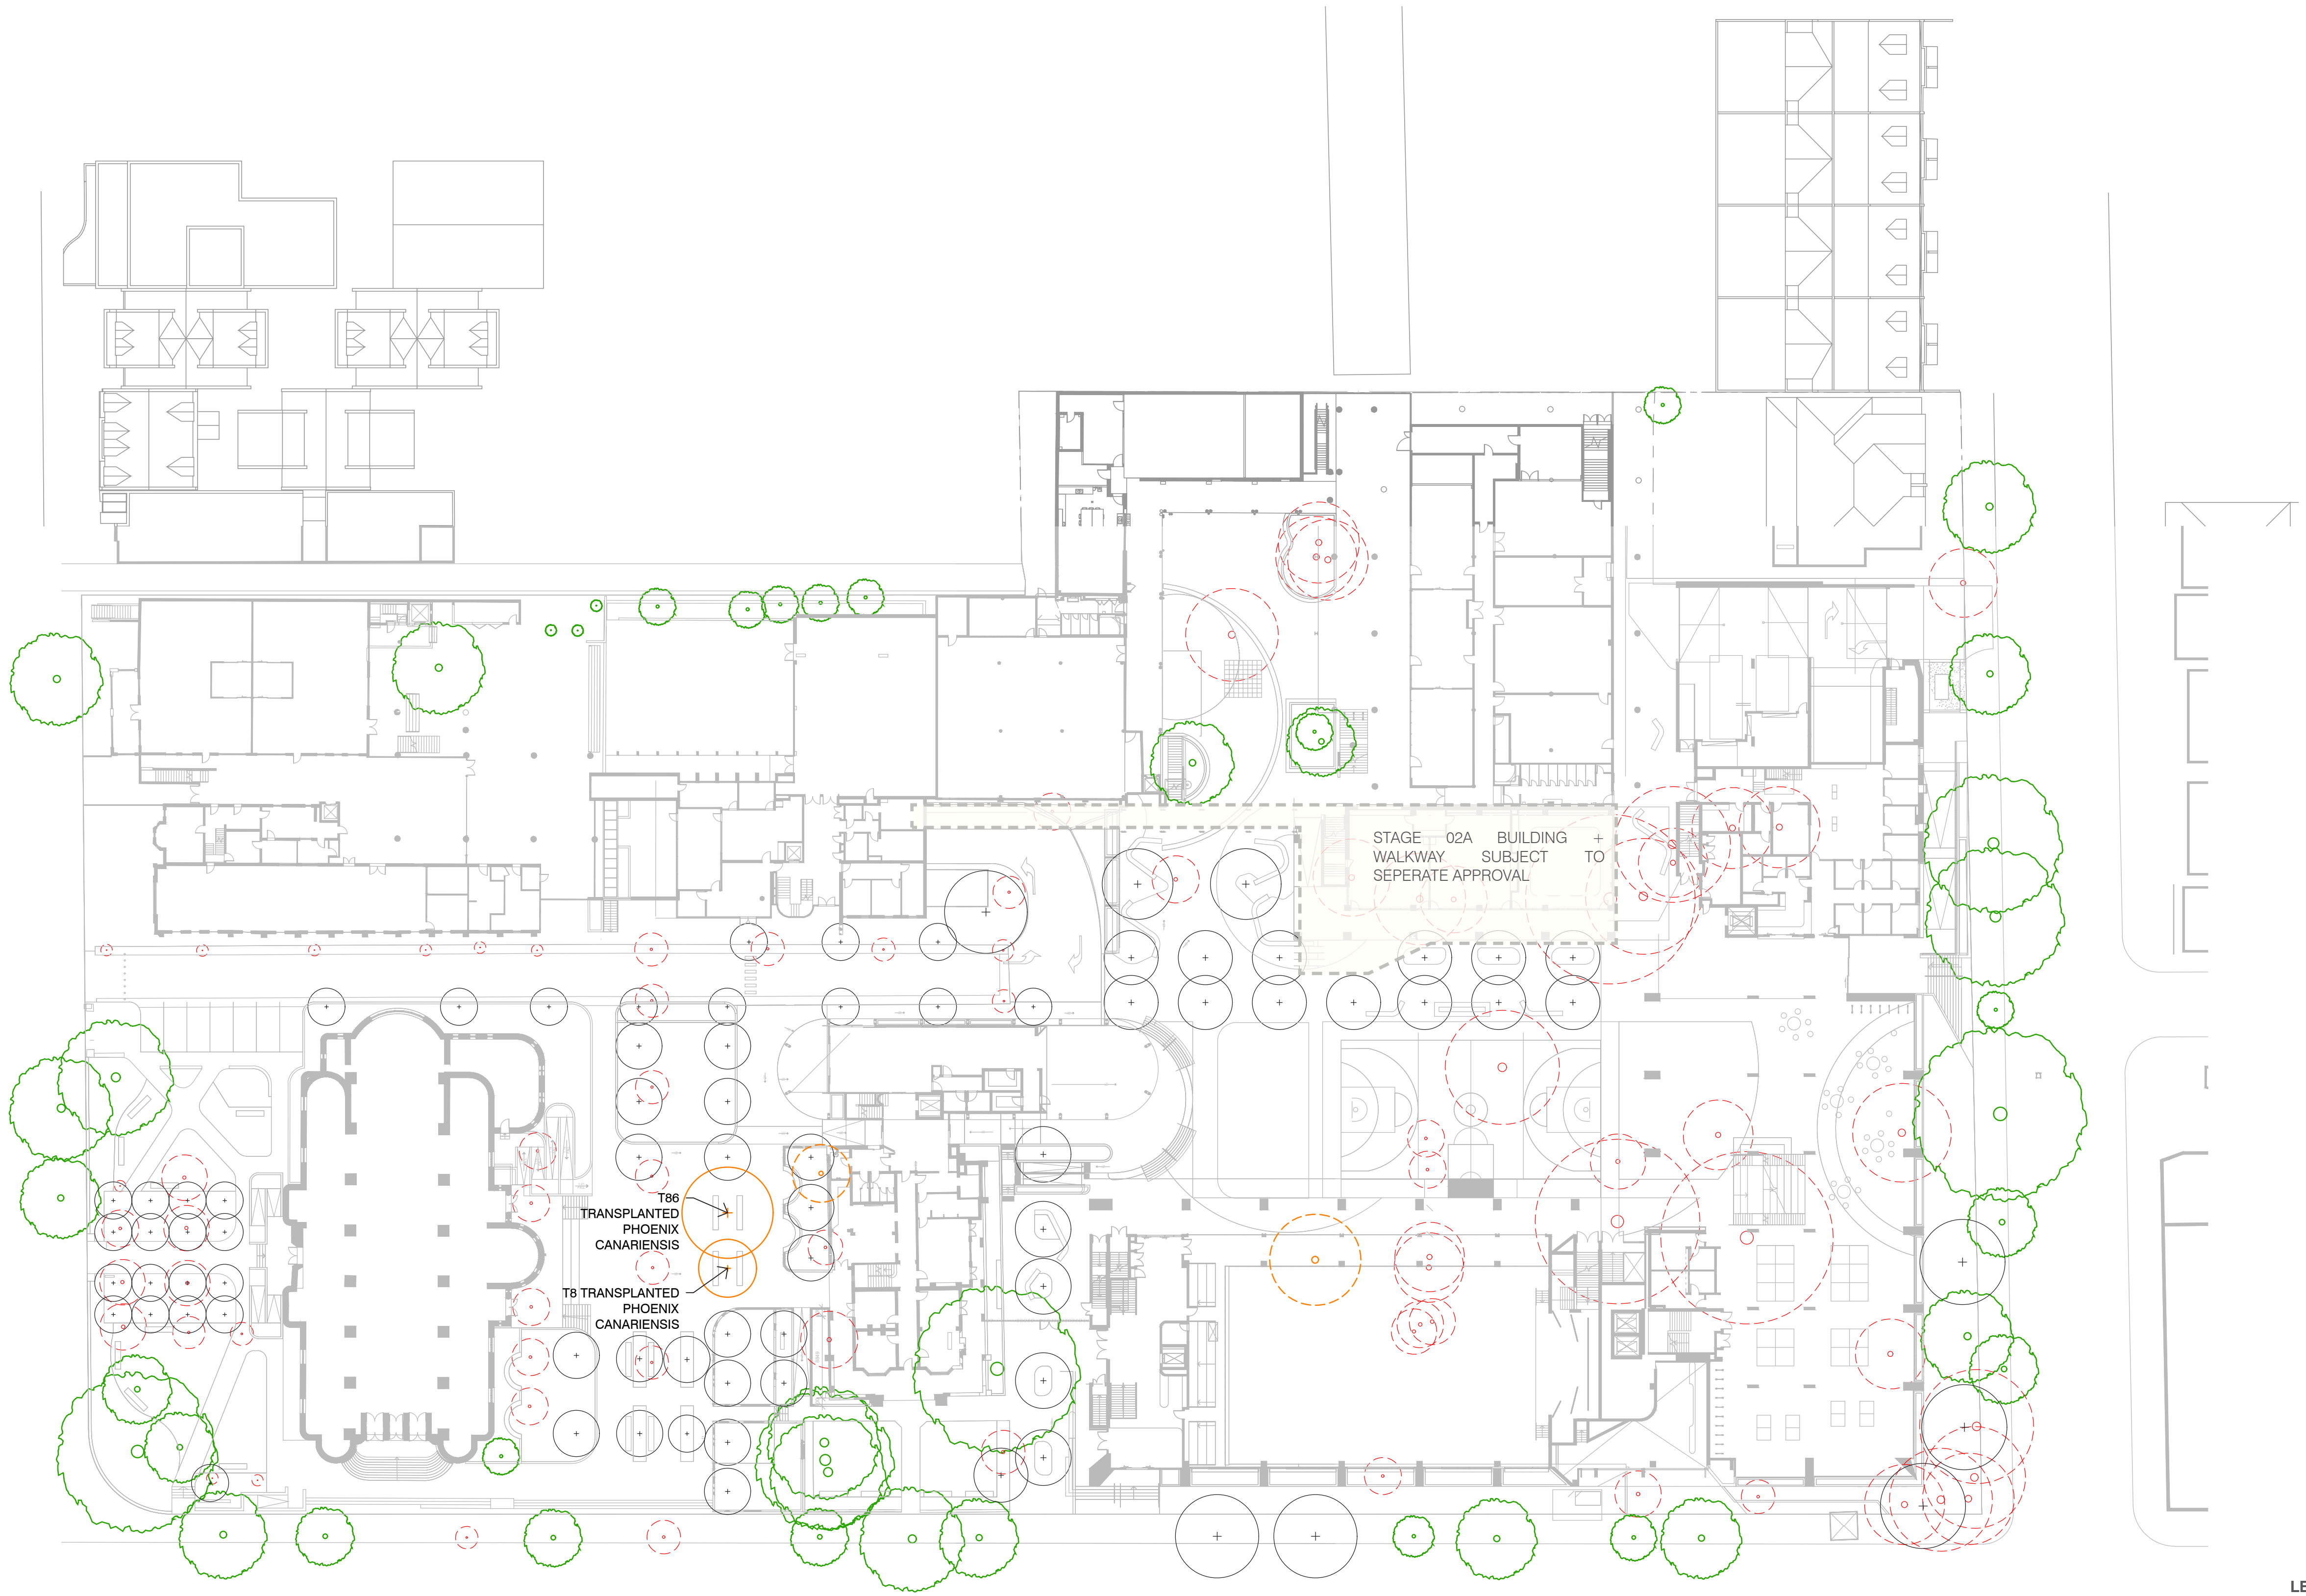


LEGEND

-  Tree to be retained
-  Tree to be removed
-  Tree to be transplanted
-  Proposed Tree
-  Transplanted Tree


Date	Rev. Description	Rev
21/12/20	Issue for SSDA	A
01/02/21	Revised Issue for SSDA	B
06/08/21	Revised Issue for SSDA	C

Date	Rev. Description	Rev
21/12/20	Issue for SSDA	A
01/02/21	Revised issue for SSDA	B
06/08/21	Revised issue for SSDA	C

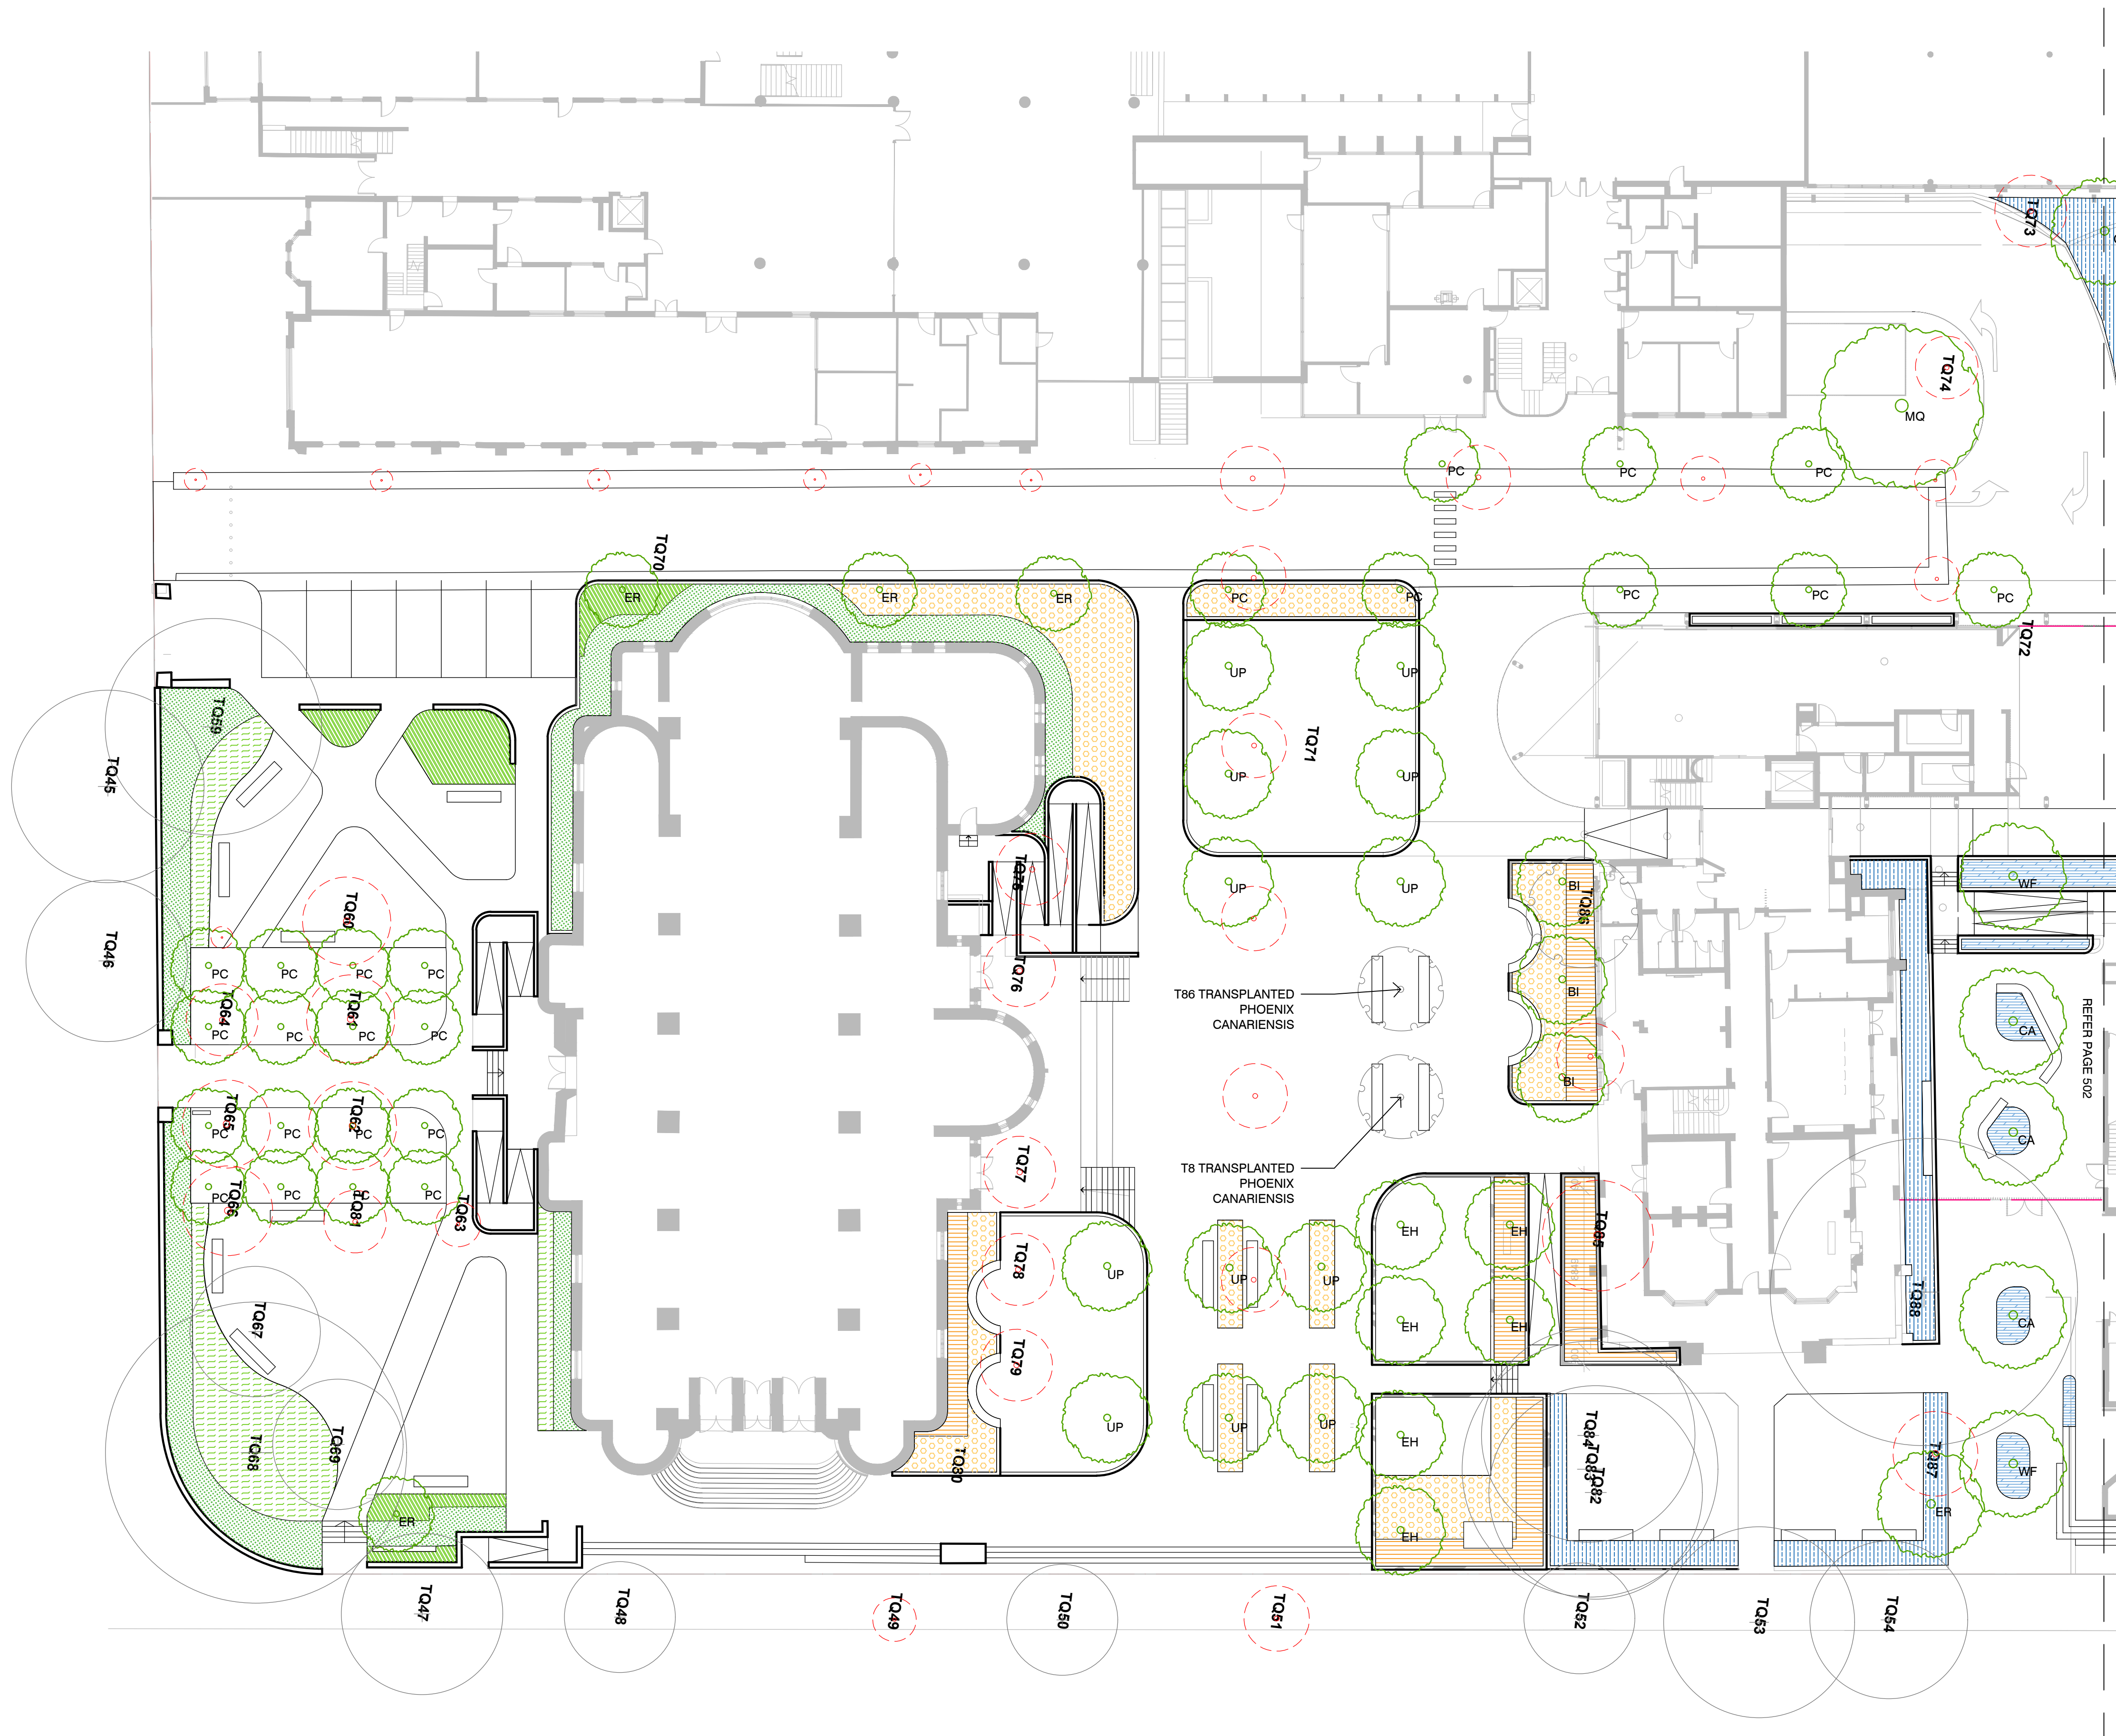


LEGEND:

- TX EXISTING TREE TO BE RETAINED
- TX EXISTING TREE TO BE REMOVED
- TX EXISTING TREE TO BE TRANSPLANTED
- XX TP01: PROPOSED TREE
- CHH01 - CHURCH HEDGE MIX 01
- CML01 - CHURCH LOW MIX 01
- CHL02 - CHURCH LOW MIX 02
- PH01 - PIAZZA HEDGE MIX 01
- PL01 - PIAZZA LOW MIX 01
- CYH01 - COURTYARD HEDGE MIX 01
- CYL01 - COURTYARD LOW MIX 01
- SPH01 - SITE PERIMETER HEDGE MIX 01
- SPL01 - SITE PERIMETER LOW MIX 01
- UCL01 - UNDERCROFT LOW MIX 01
- RFS01 - ROOFTOP SHRUB MIX 01
- RFL01 - ROOFTOP LOW MIX 01
- ED01 - EDIBLE PLANT MIX 01

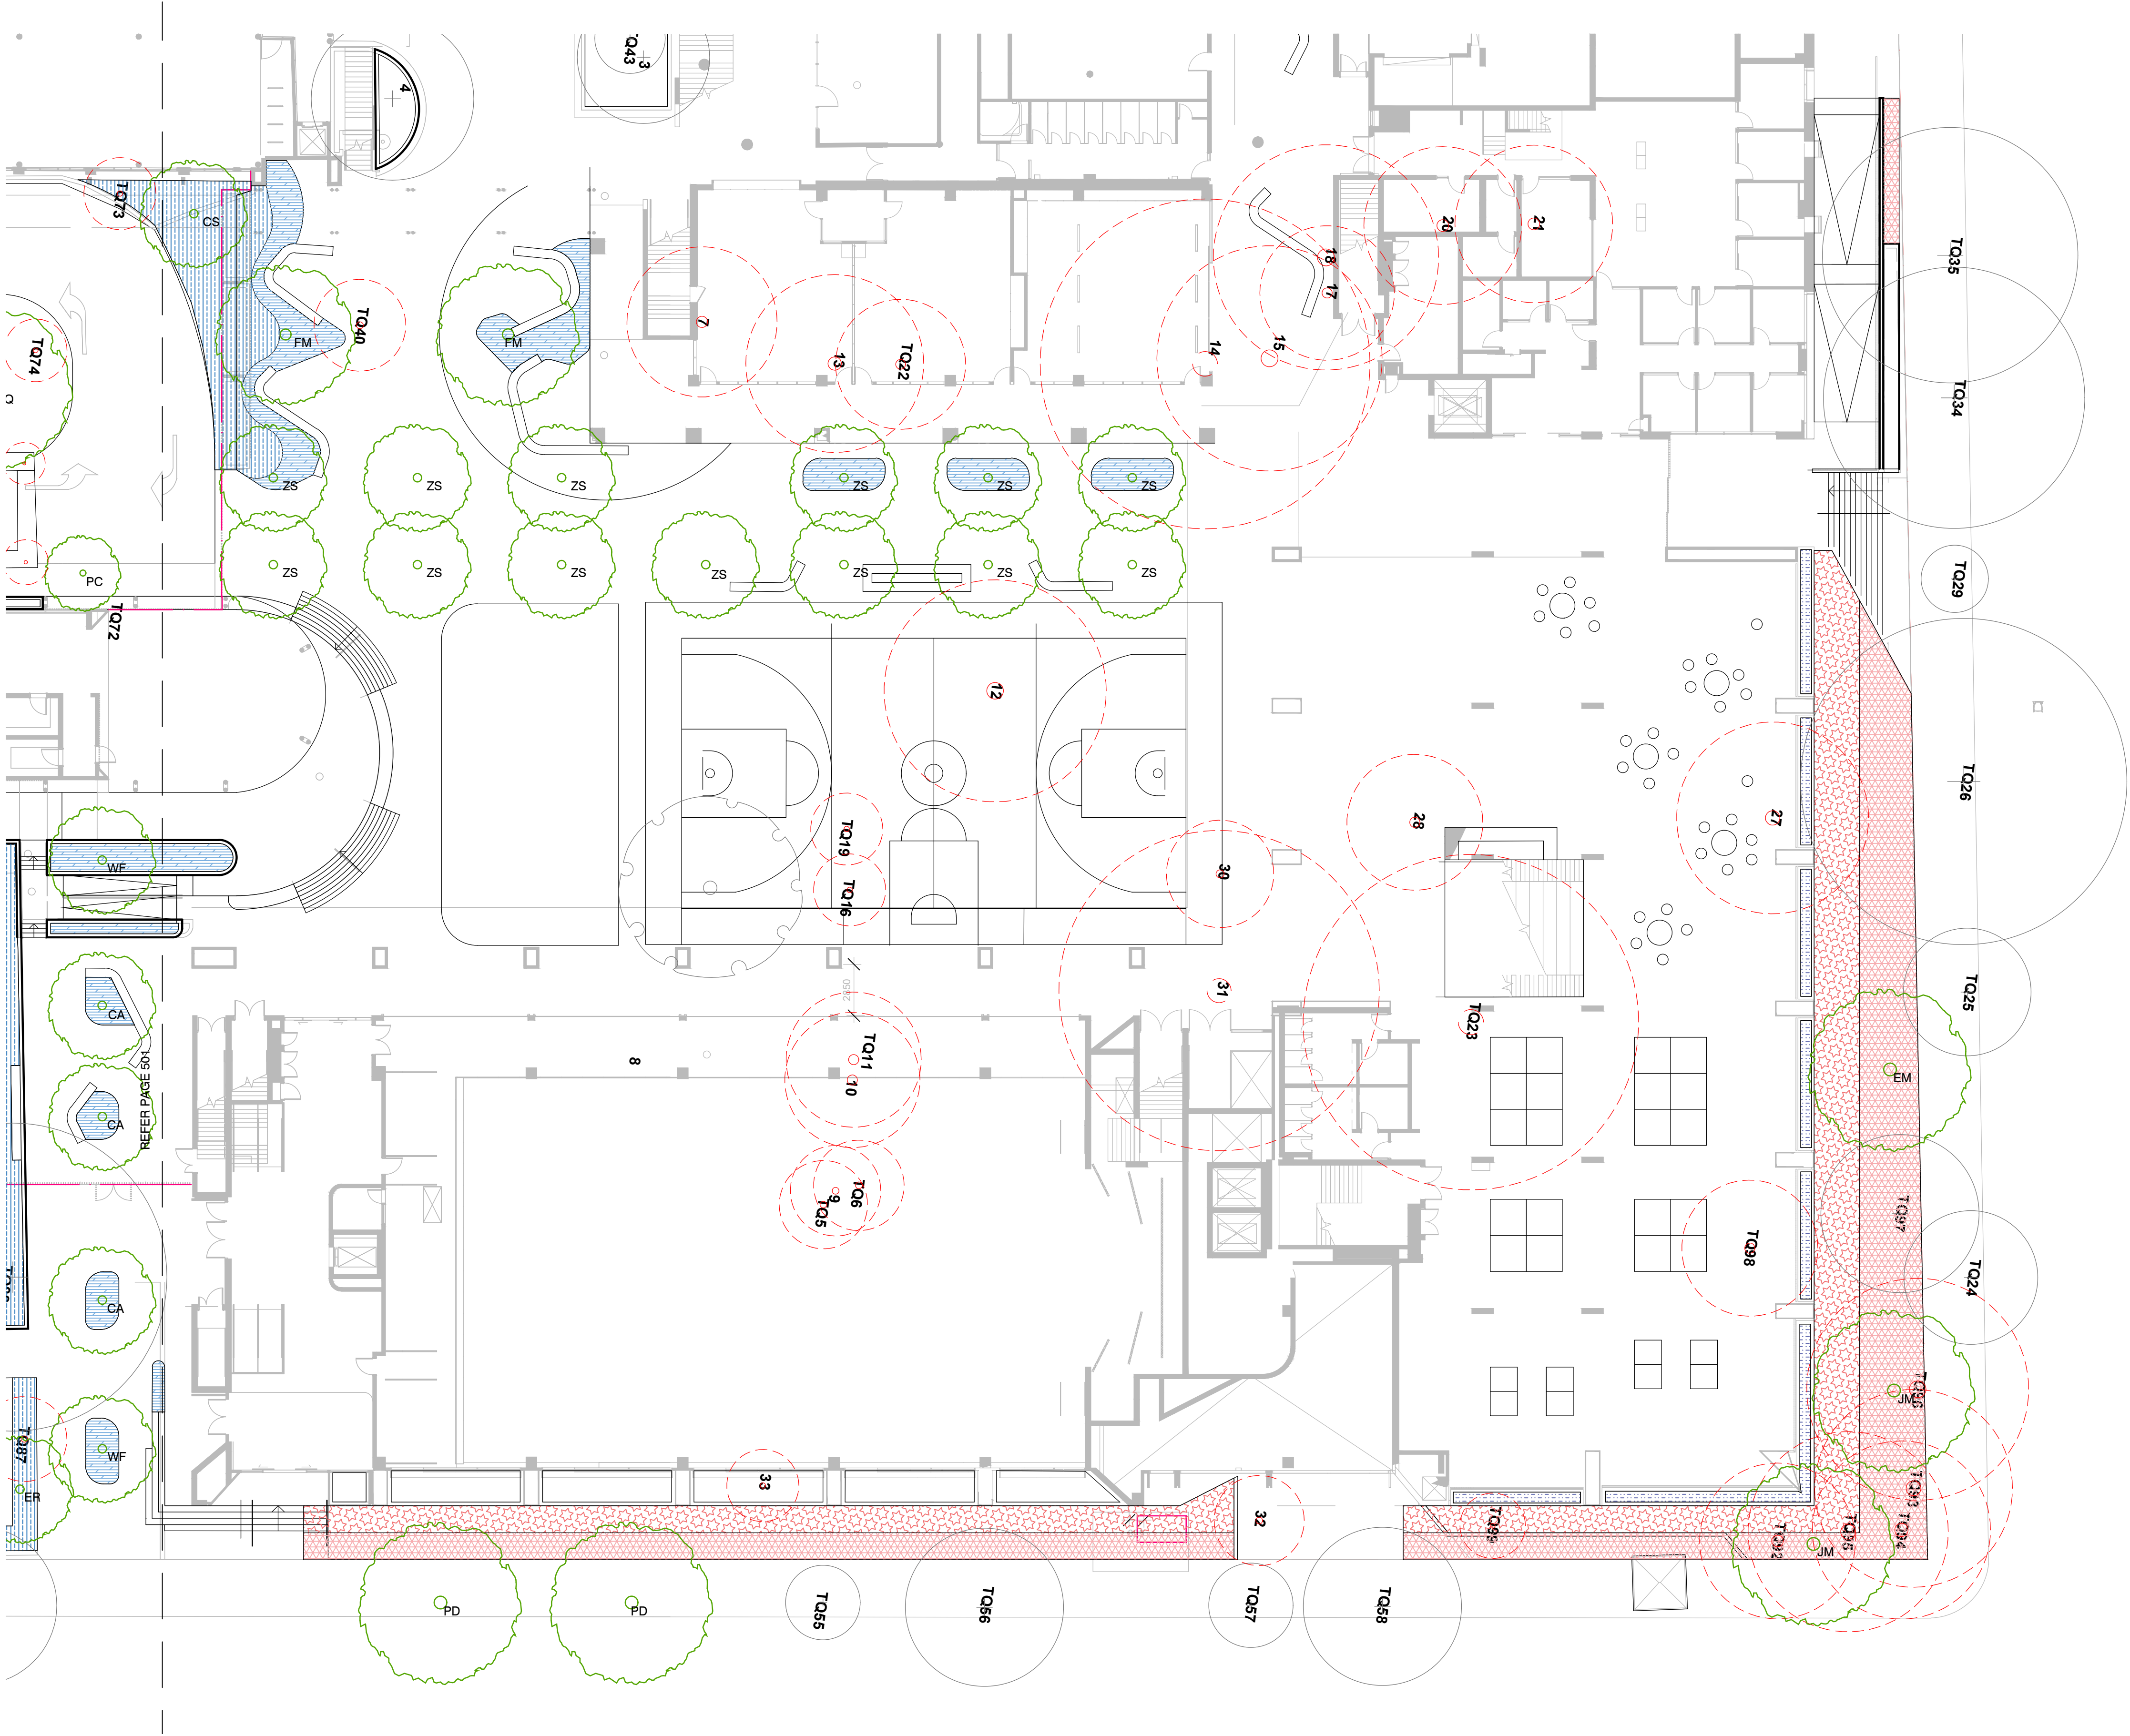

LEGEND:

- TX EXISTING TREE TO BE RETAINED
- TX EXISTING TREE TO BE REMOVED
- TX EXISTING TREE TO BE TRANSPLANTED
- XX TP01: PROPOSED TREE
- CHH01 - CHURCH HEDGE MIX 01
- CML01 - CHURCH LOW MIX 01
- CHL02 - CHURCH LOW MIX 02
- PH01 - PIAZZA HEDGE MIX 01
- PL01 - PIAZZA LOW MIX 01
- CYH01 - COURTYARD HEDGE MIX 01
- CYL01 - COURTYARD LOW MIX 01
- SPH01 - SITE PERIMETER HEDGE MIX 01
- SPL01 - SITE PERIMETER LOW MIX 01
- UCL01 - UNDERCROFT LOW MIX 01
- RFS01 - ROOFTOP SHRUB MIX 01
- RFL01 - ROOFTOP LOW MIX 01
- ED01 - EDIBLE PLANT MIX 01

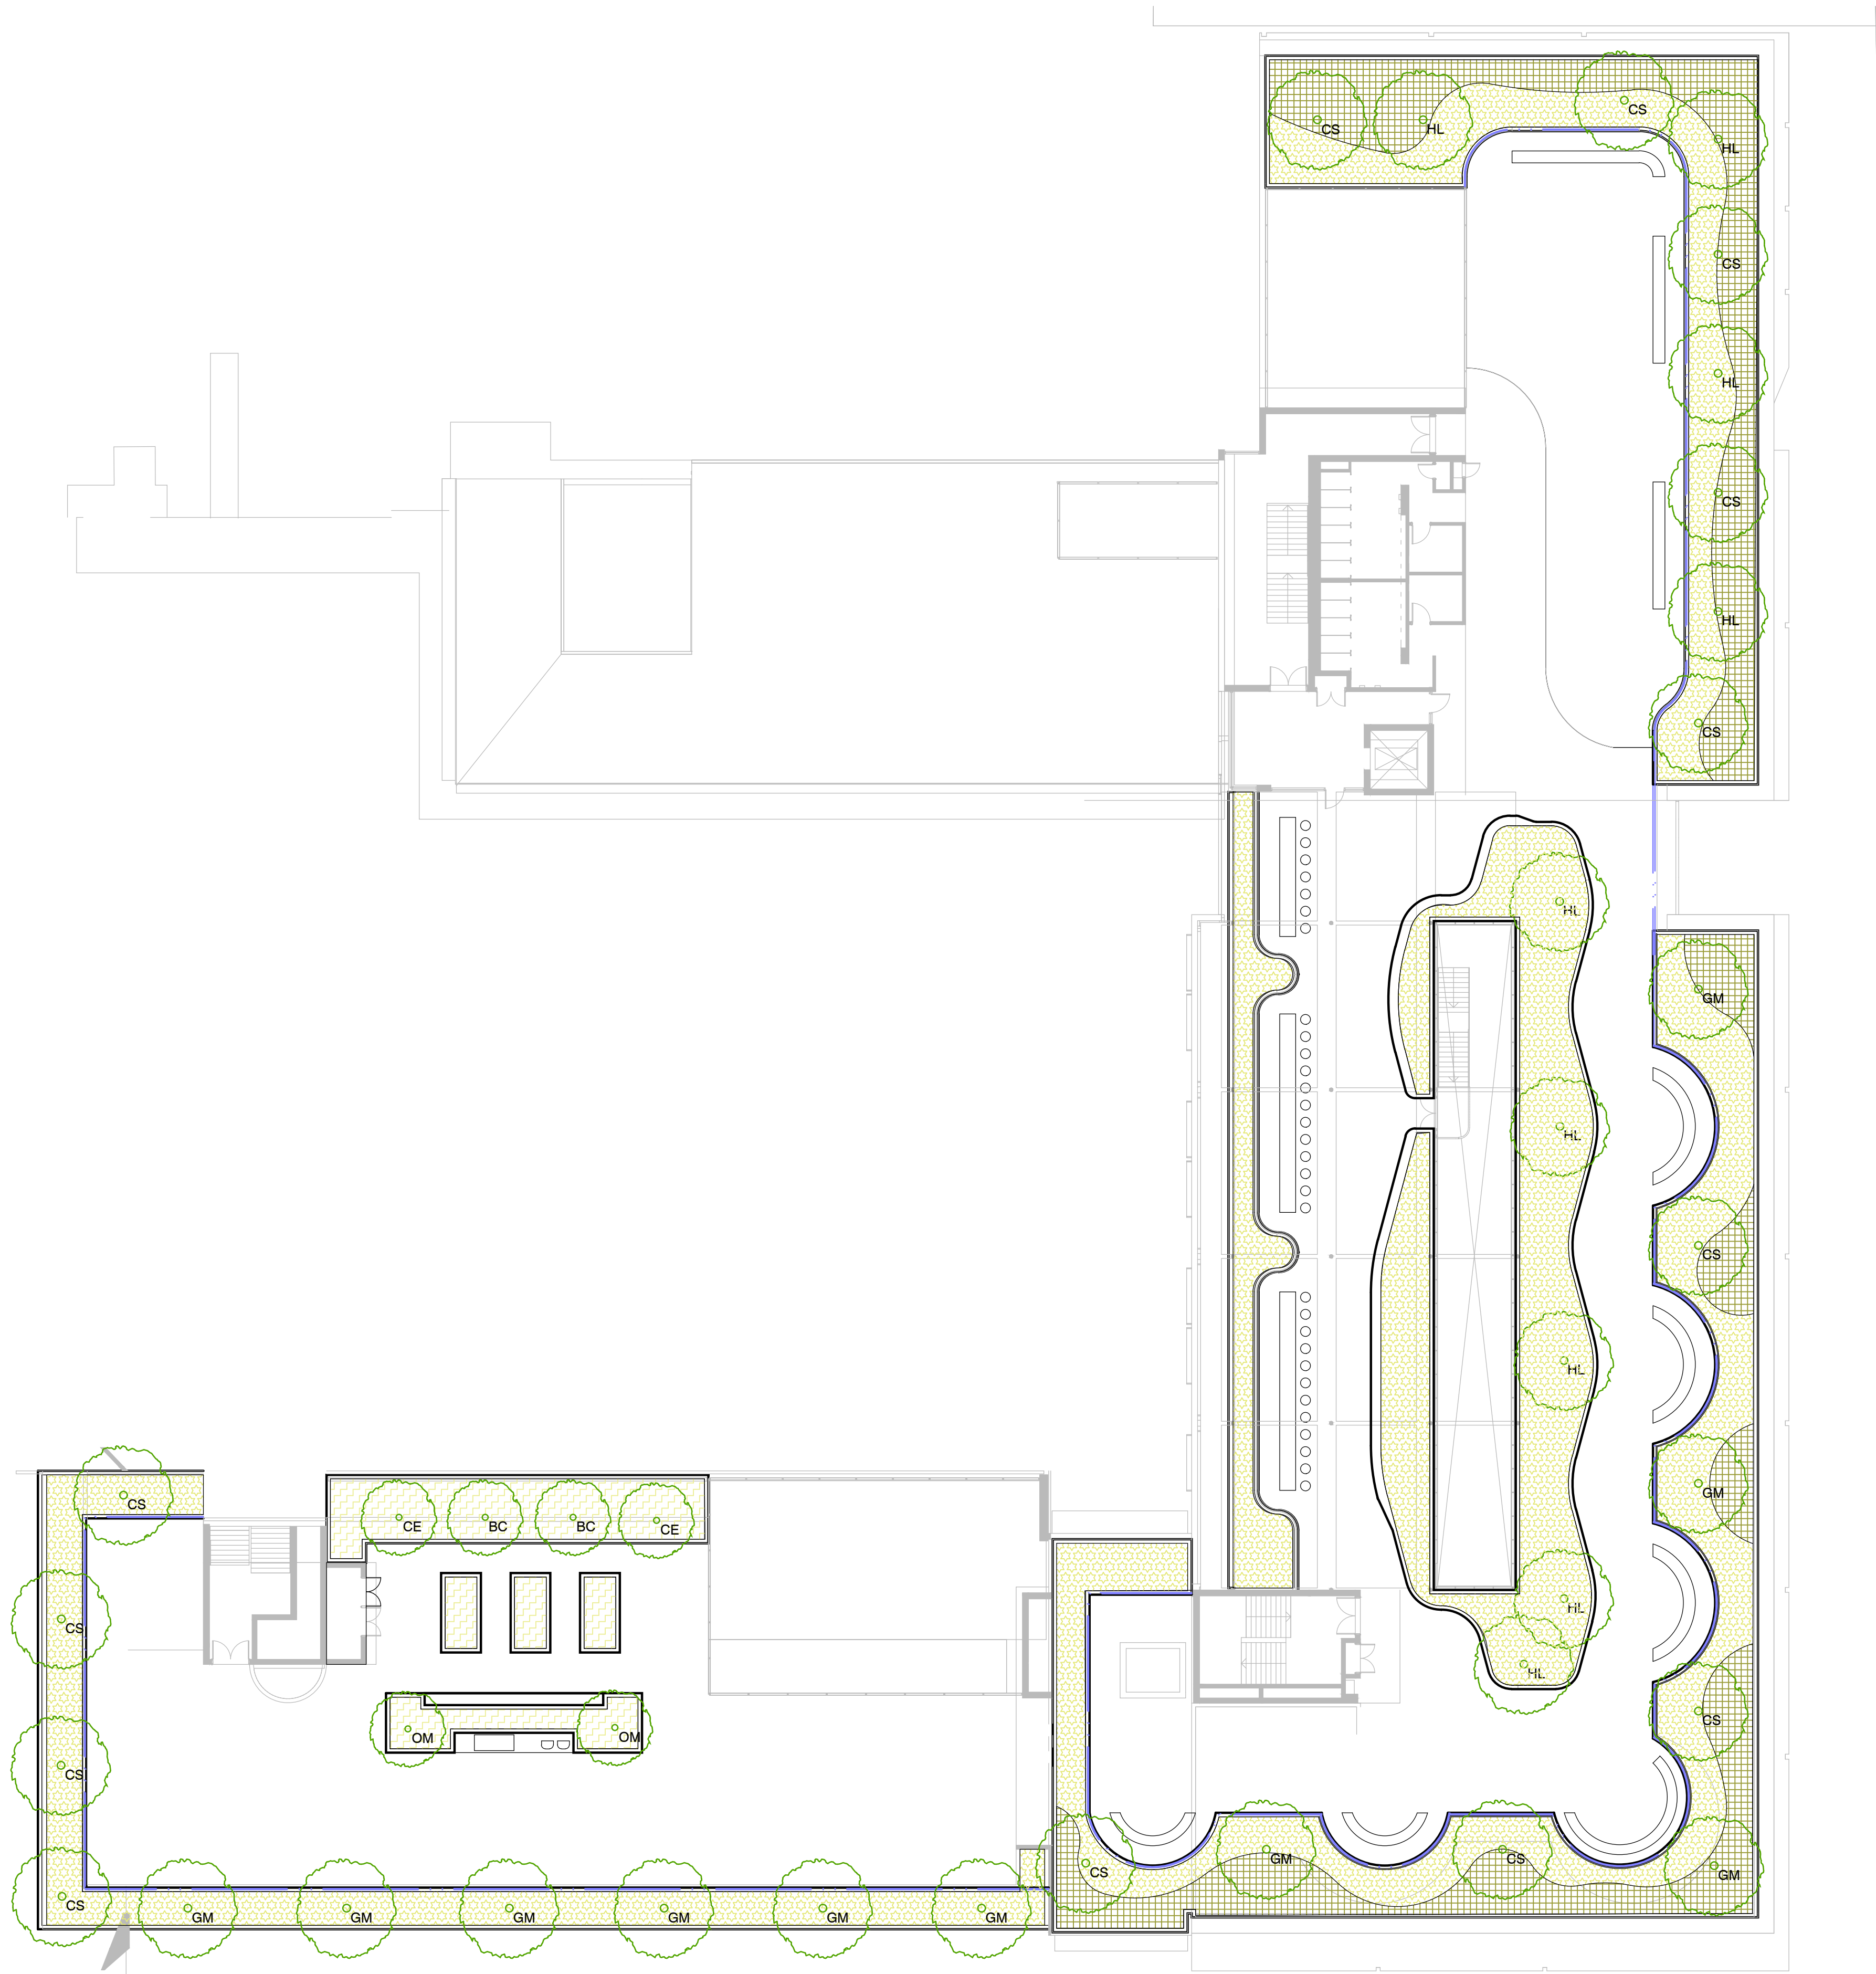

LEGEND:

- EXISTING TREE TO BE RETAINED
- EXISTING TREE TO BE REMOVED
- EXISTING TREE TO BE TRANSPLANTED
- TP01: PROPOSED TREE
- CHH01 - CHURCH HEDGE MIX 01
- CML01 - CHURCH LOW MIX 01
- CHL02 - CHURCH LOW MIX 02
- PH01 - PIAZZA HEDGE MIX 01
- PL01 - PIAZZA LOW MIX 01
- CYH01 - COURTYARD HEDGE MIX 01
- CYL01 - COURTYARD LOW MIX 01
- SPH01 - SITE PERIMETER HEDGE MIX 01
- SPL01 - SITE PERIMETER LOW MIX 01
- UCL01 - UNDERCROFT LOW MIX 01
- RFS01 - ROOFTOP SHRUB MIX 01
- RFL01 - ROOFTOP LOW MIX 01
- ED01 - EDIBLE PLANT MIX 01



LEGEND

- ① Church Garden
- ② Church Plaza
- ③ Shared Courtyard
- ④ Central Courtyard
- ⑤ Undercroft Area

O C U L U S
level 1, 5 wilson street / post box 307 newtown nsw 2042
p 02.9557.5533. f 02.9519.8323 mail@oculus.com.au



MARIST COLLEGE
NORTH SHORE

Date	Rev. Description	Rev
21/12/20	Issue for SSDA	A
01/02/21	Revised issue for SSDA	B
06/08/21	Revised issue for SSDA	C

Marist College North Shore

School - Key Plan
Ground Floor

scale: 1:700@A1
job no.: S20-006
date: 05/08/21

drawn by: BJ/WW/RB
checked: KS/RB



L - 100

C




LEGEND

- ① Rooftop Area

Date	Rev. Description	Rev
21/12/20	Issue for SSDA	A
01/02/21	Revised issue for SSDA	B
06/08/21	Revised issue for SSDA	C



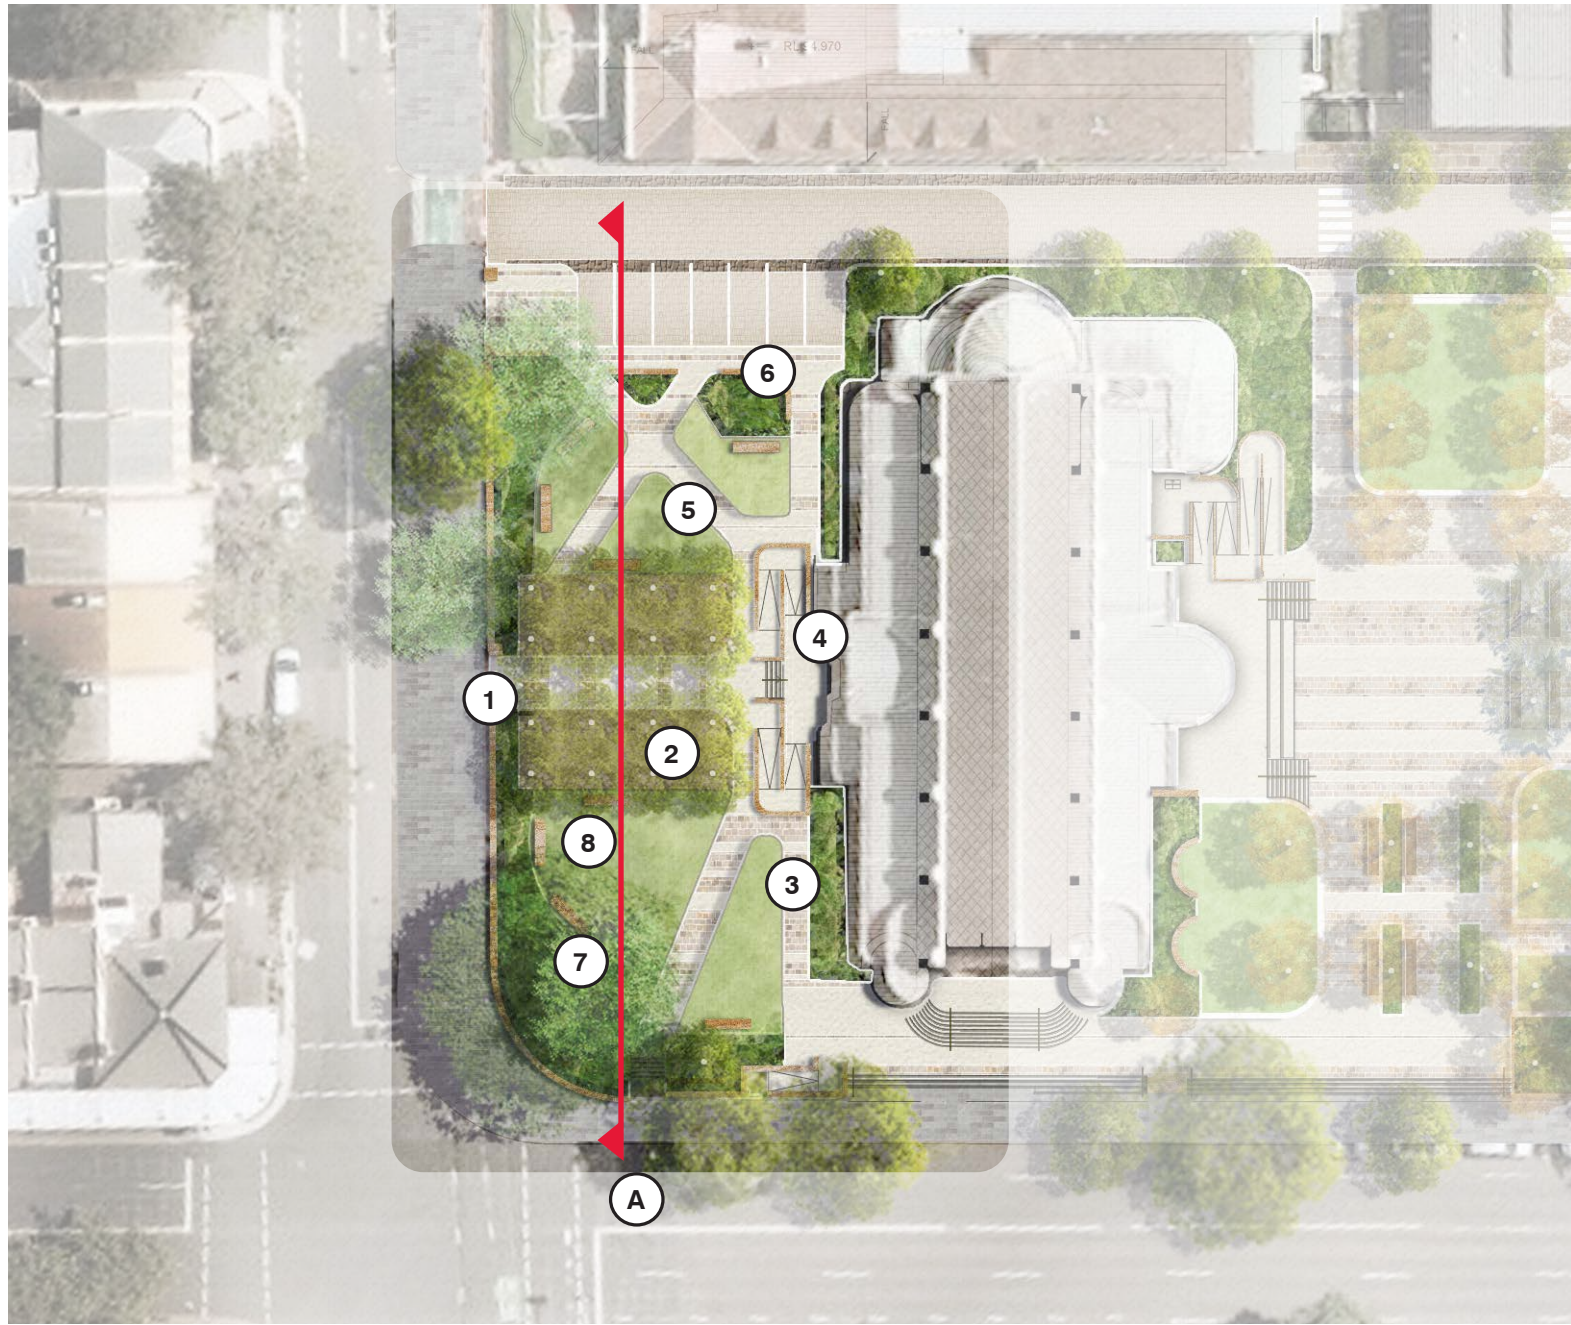


Church Garden - Plan

- LEGEND
- | | | | |
|---|-----------------------------------|---|-----------------------------------|
| 1 | Widened Hearse Entry | 5 | Paved Direct Paths |
| 2 | Feature Deciduous Grove in Gravel | 6 | Retained and Enhanced Rose Garden |
| 3 | Feature Paving and Banding | 7 | Retained Existing Large Trees |
| 4 | Compliant Ramps and Stairs | 8 | Enhanced Lawn and Seating |



Church Garden - Section A

 

O C U L U S
level 1, 5 wilson street / post box 307 newtown nsw 2042
p 02.9557.5533. f 02.9519.8323 mail@oculus.com.au



MARIST COLLEGE
NORTH SHORE

Date	Rev. Description	Rev
21/12/20	Issue for SSDA	A
01/02/21	Revised Issue for SSDA	B
06/08/21	Revised Issue for SSDA	C

Marist College North Shore

Church Garden

scale:
job no.:
date:

As Shown
S20-006
05/08/21

drawn by:
checked:

BJ/WW/RB
KS/RB




L - 102

C




Church Plaza - Section A

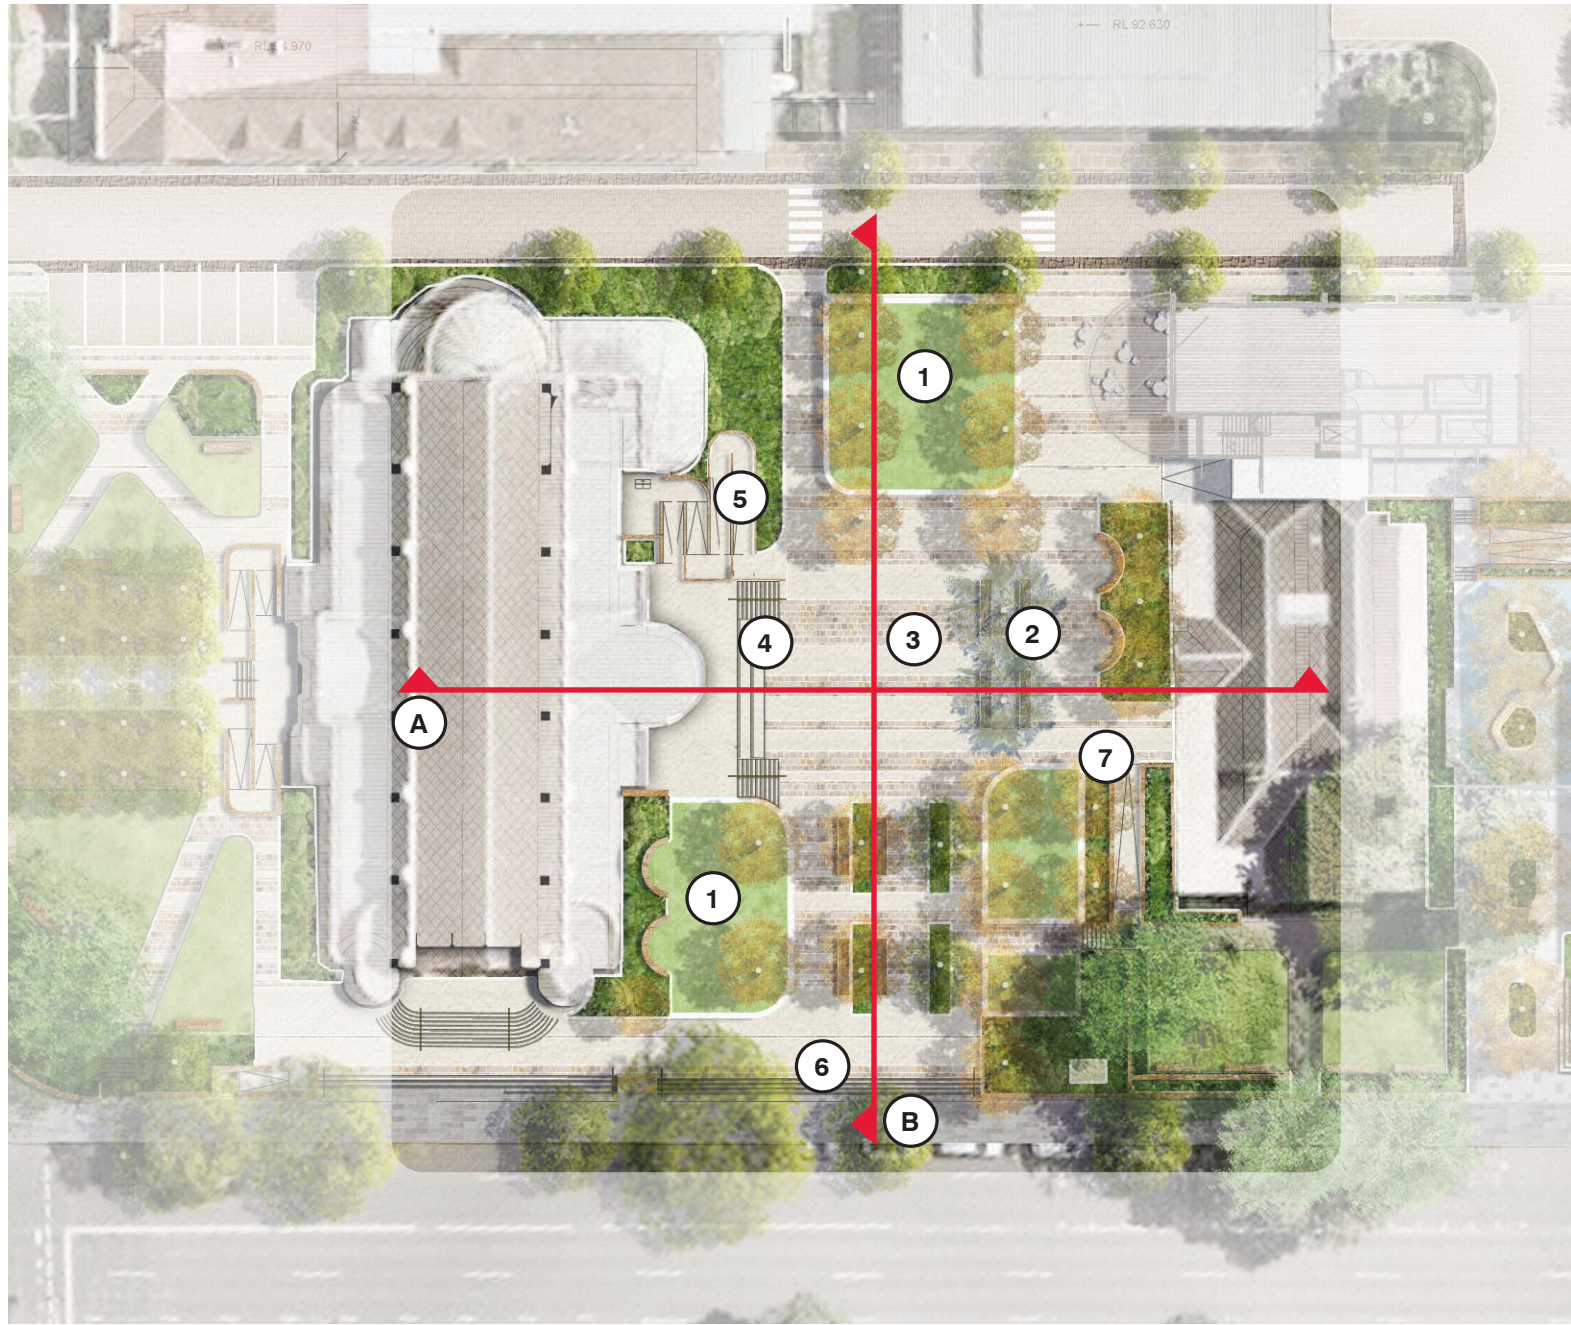


School Entry - Plan

- LEGEND
- 1 Raised Lawn
 - 2 Transplanted Feature Tree Planting and Seating
 - 3 Format Paving and Feature Banding
 - 4 Wide Stairs
 - 5 Accessible Ramp
 - 6 Open Stair Access from Miller Street
 - 7 Accessible Entry to Presbytery

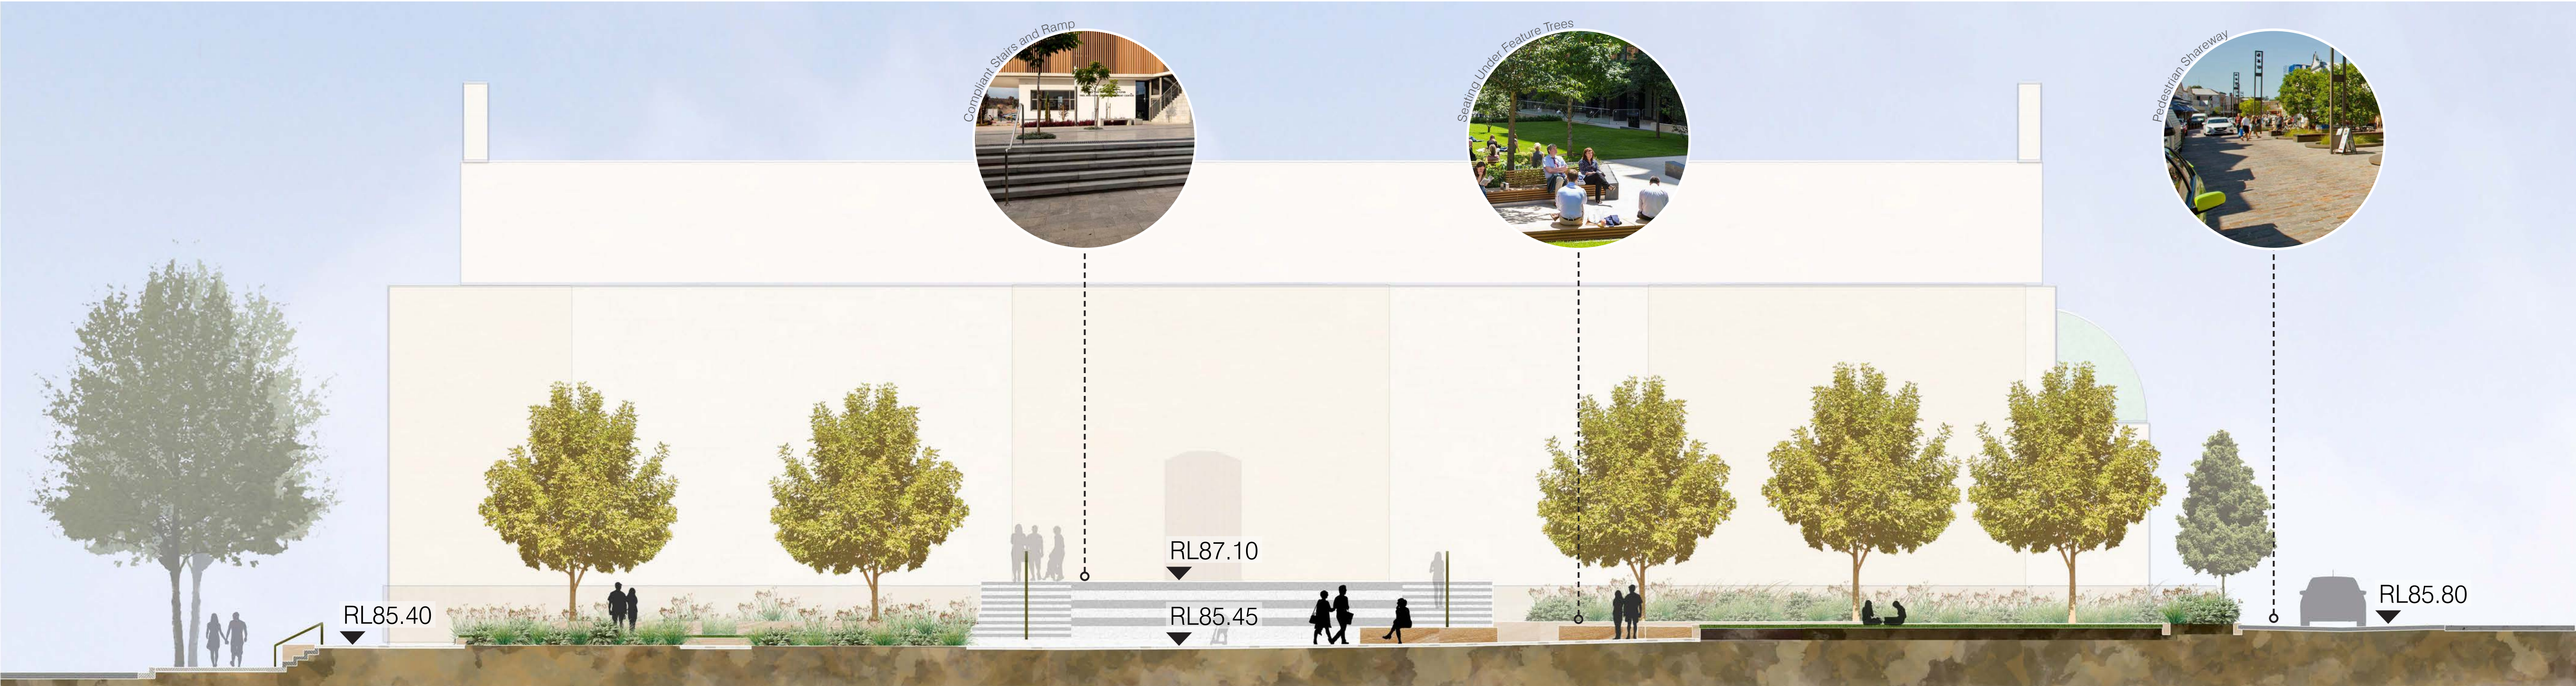

Church Plaza - Section B

O C U L U S
level 1, 5 wilson street / post box 307 newtown nsw 2042
p 02.9557.5533. f 02.9519.8323 mail@oculus.com.au

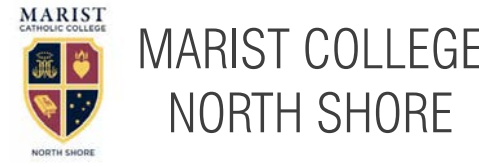


Date	Rev. Description	Rev
21/12/20	Issue for SSDA	A
01/02/21	Revised issue for SSDA	B
06/08/21	Revised issue for SSDA	C

Marist College North Shore

Church Plaza

scale: As Shown
job no.: S20-006
date: 05/08/21

drawn by: BJ/WW/RB
checked: KS/RB

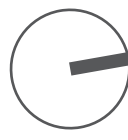


L - 103

C



Shared Courtyard Entry from Miller Street - Section A

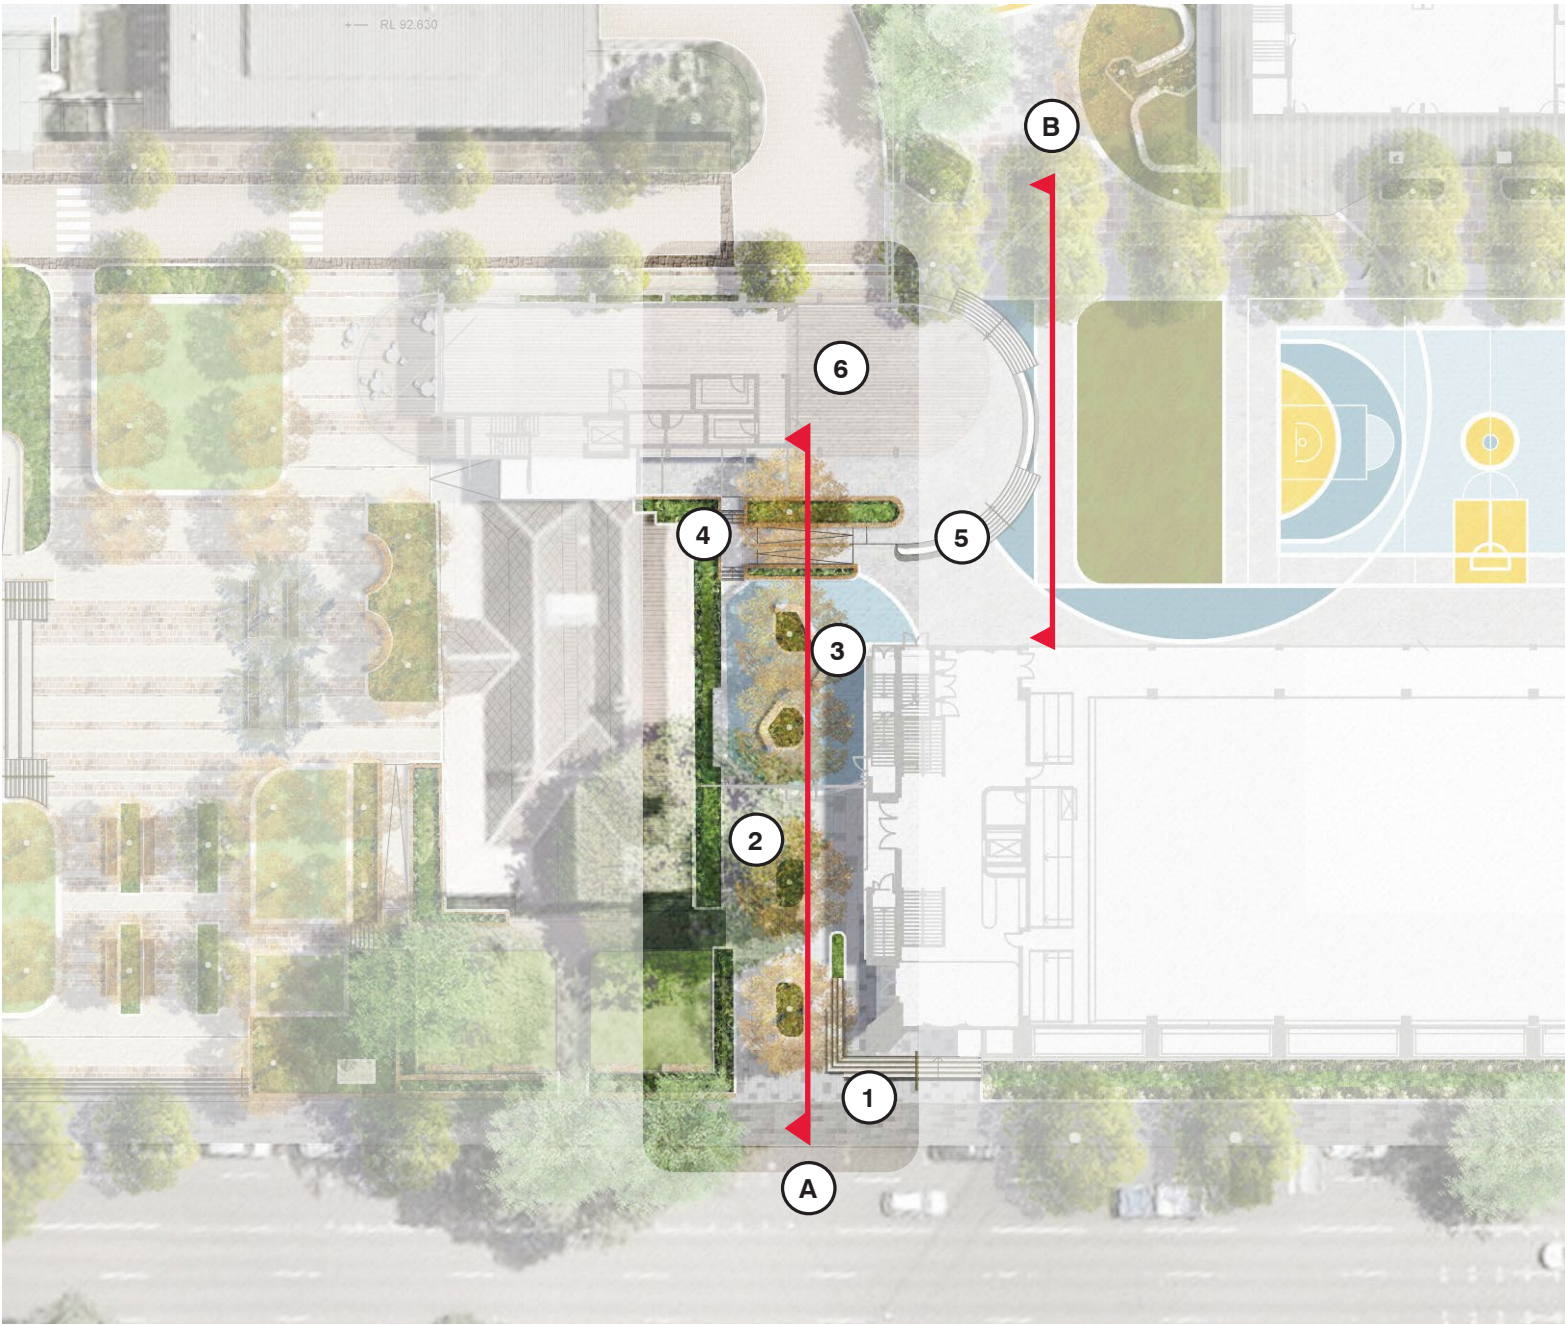

Shared Courtyard - Plan

- LEGEND**
- 1 Miller Street Pedestrian Entry
 - 2 Feature Tree Planting and Seating
 - 3 Feature Pavement Treatment
 - 4 Stair and Ramp Access to Canteen
 - 5 Stairs and Bleachers to Canteen
 - 6 School Canteen and Cafe



Shared Courtyard and Canteen - Section B

O C U L U S
level 1, 5 wilson street / post box 307 newtown nsw 2042
p 02.9557.5533. f 02.9519.8323 mail@oculus.com.au

W MK

MARIST
MARIST COLLEGE
NORTH SHORE


Date	Rev. Description	Rev
21/12/20	Issue for SSDA	A
01/02/21	Revised Issue for SSDA	B
06/08/21	Revised Issue for SSDA	C

Marist College North Shore

Shared Courtyard

scale: As Shown
job no.: S20-006
date: 05/08/21

drawn by: BJ/WW/RB
checked: KS/RB

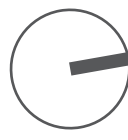


L - 104

C



Central Courtyard - Section A

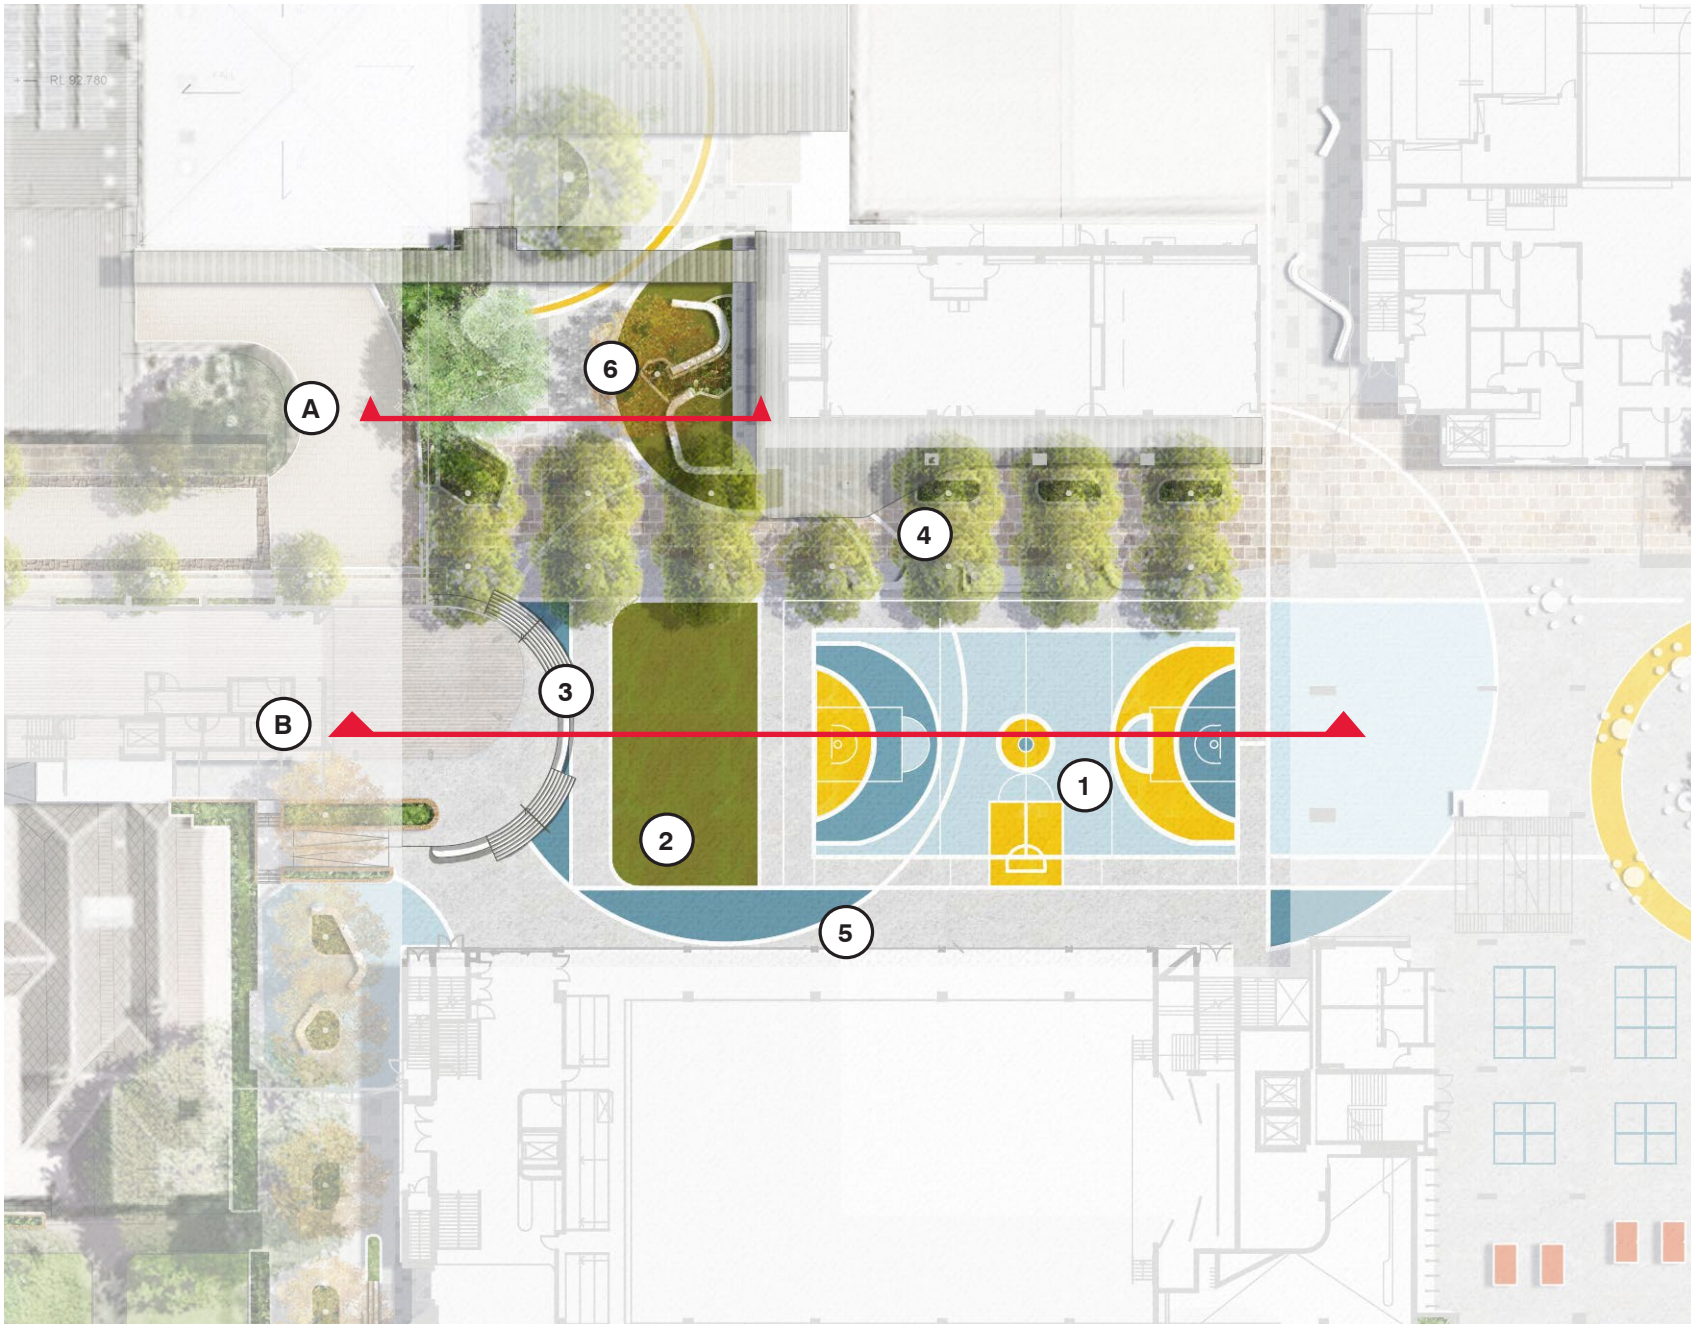

Central Courtyard - Plan

- LEGEND**
- ① Combined Basketball and Netball Court
 - ② Synthetic Turf Area
 - ③ Bleachers and Stairs up to Canteen
 - ④ Shade Trees and Understorey Planting
 - ⑤ Line Marking and surface Painting
 - ⑥ Passive Play Area



Central Courtyard - Section B

O C U L U S
level 1, 5 wilson street / post box 307 newtown nsw 2042
p 02.9557.5533. f 02.9519.8323 mail@oculus.com.au


W MK

MARIST
NORTH SHORE
MARIST COLLEGE
NORTH SHORE

Date	Rev. Description	Rev
21/12/20	Issue for SSDA	A
01/02/21	Revised Issue for SSDA	B
06/08/21	Revised Issue for SSDA	C

Marist College North Shore

Central Courtyard

 

scale: As Shown
job no.: S20-006
date: 05/08/21

drawn by: BJ/WW/RB
checked: KS/RB




L - 105

C




Carlow Street Pedestrian Entry - Section A

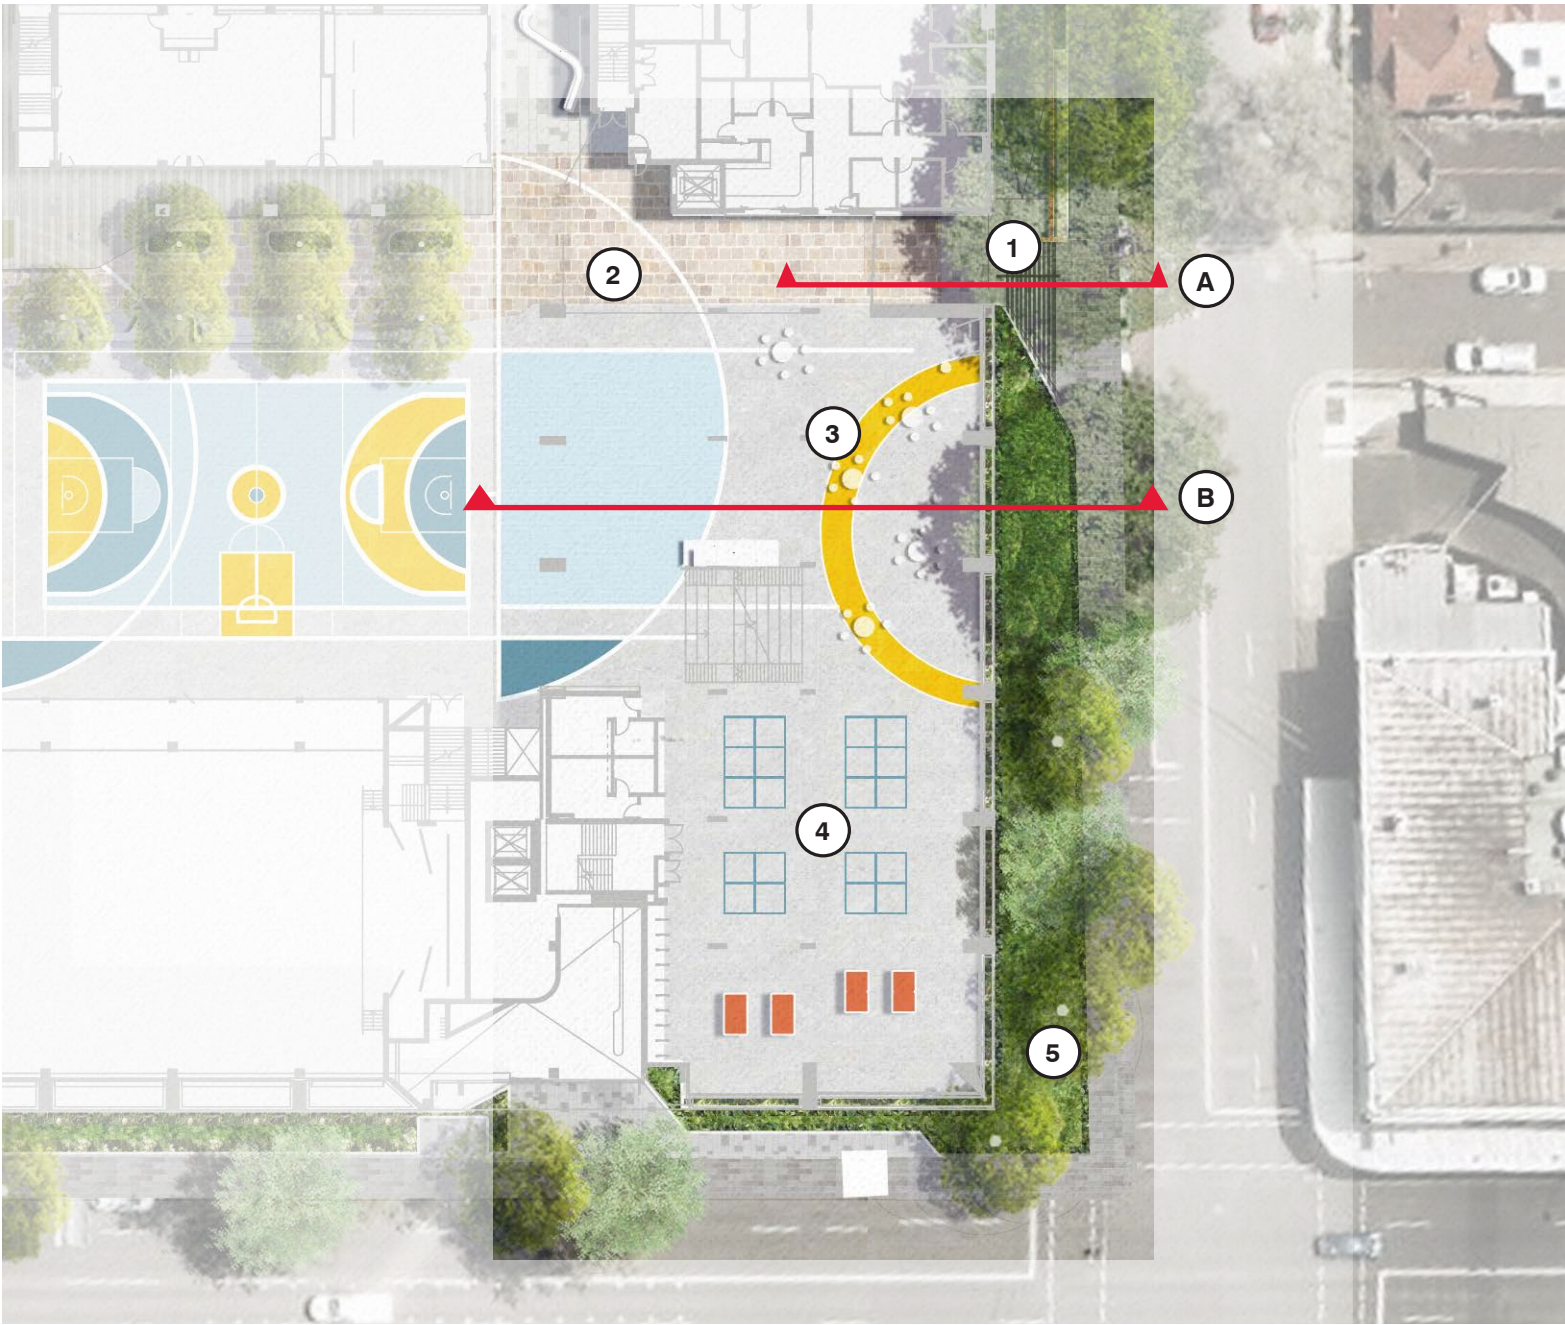

Undercroft Area - Plan

- LEGEND**
- ① Pedestrian Entry from Carlow St.
 - ② Central Pedestrian Axis
 - ③ Undercroft Learning Spaces
 - ④ Handball Courts
 - ⑤ Battered Planting down to Carlow St.

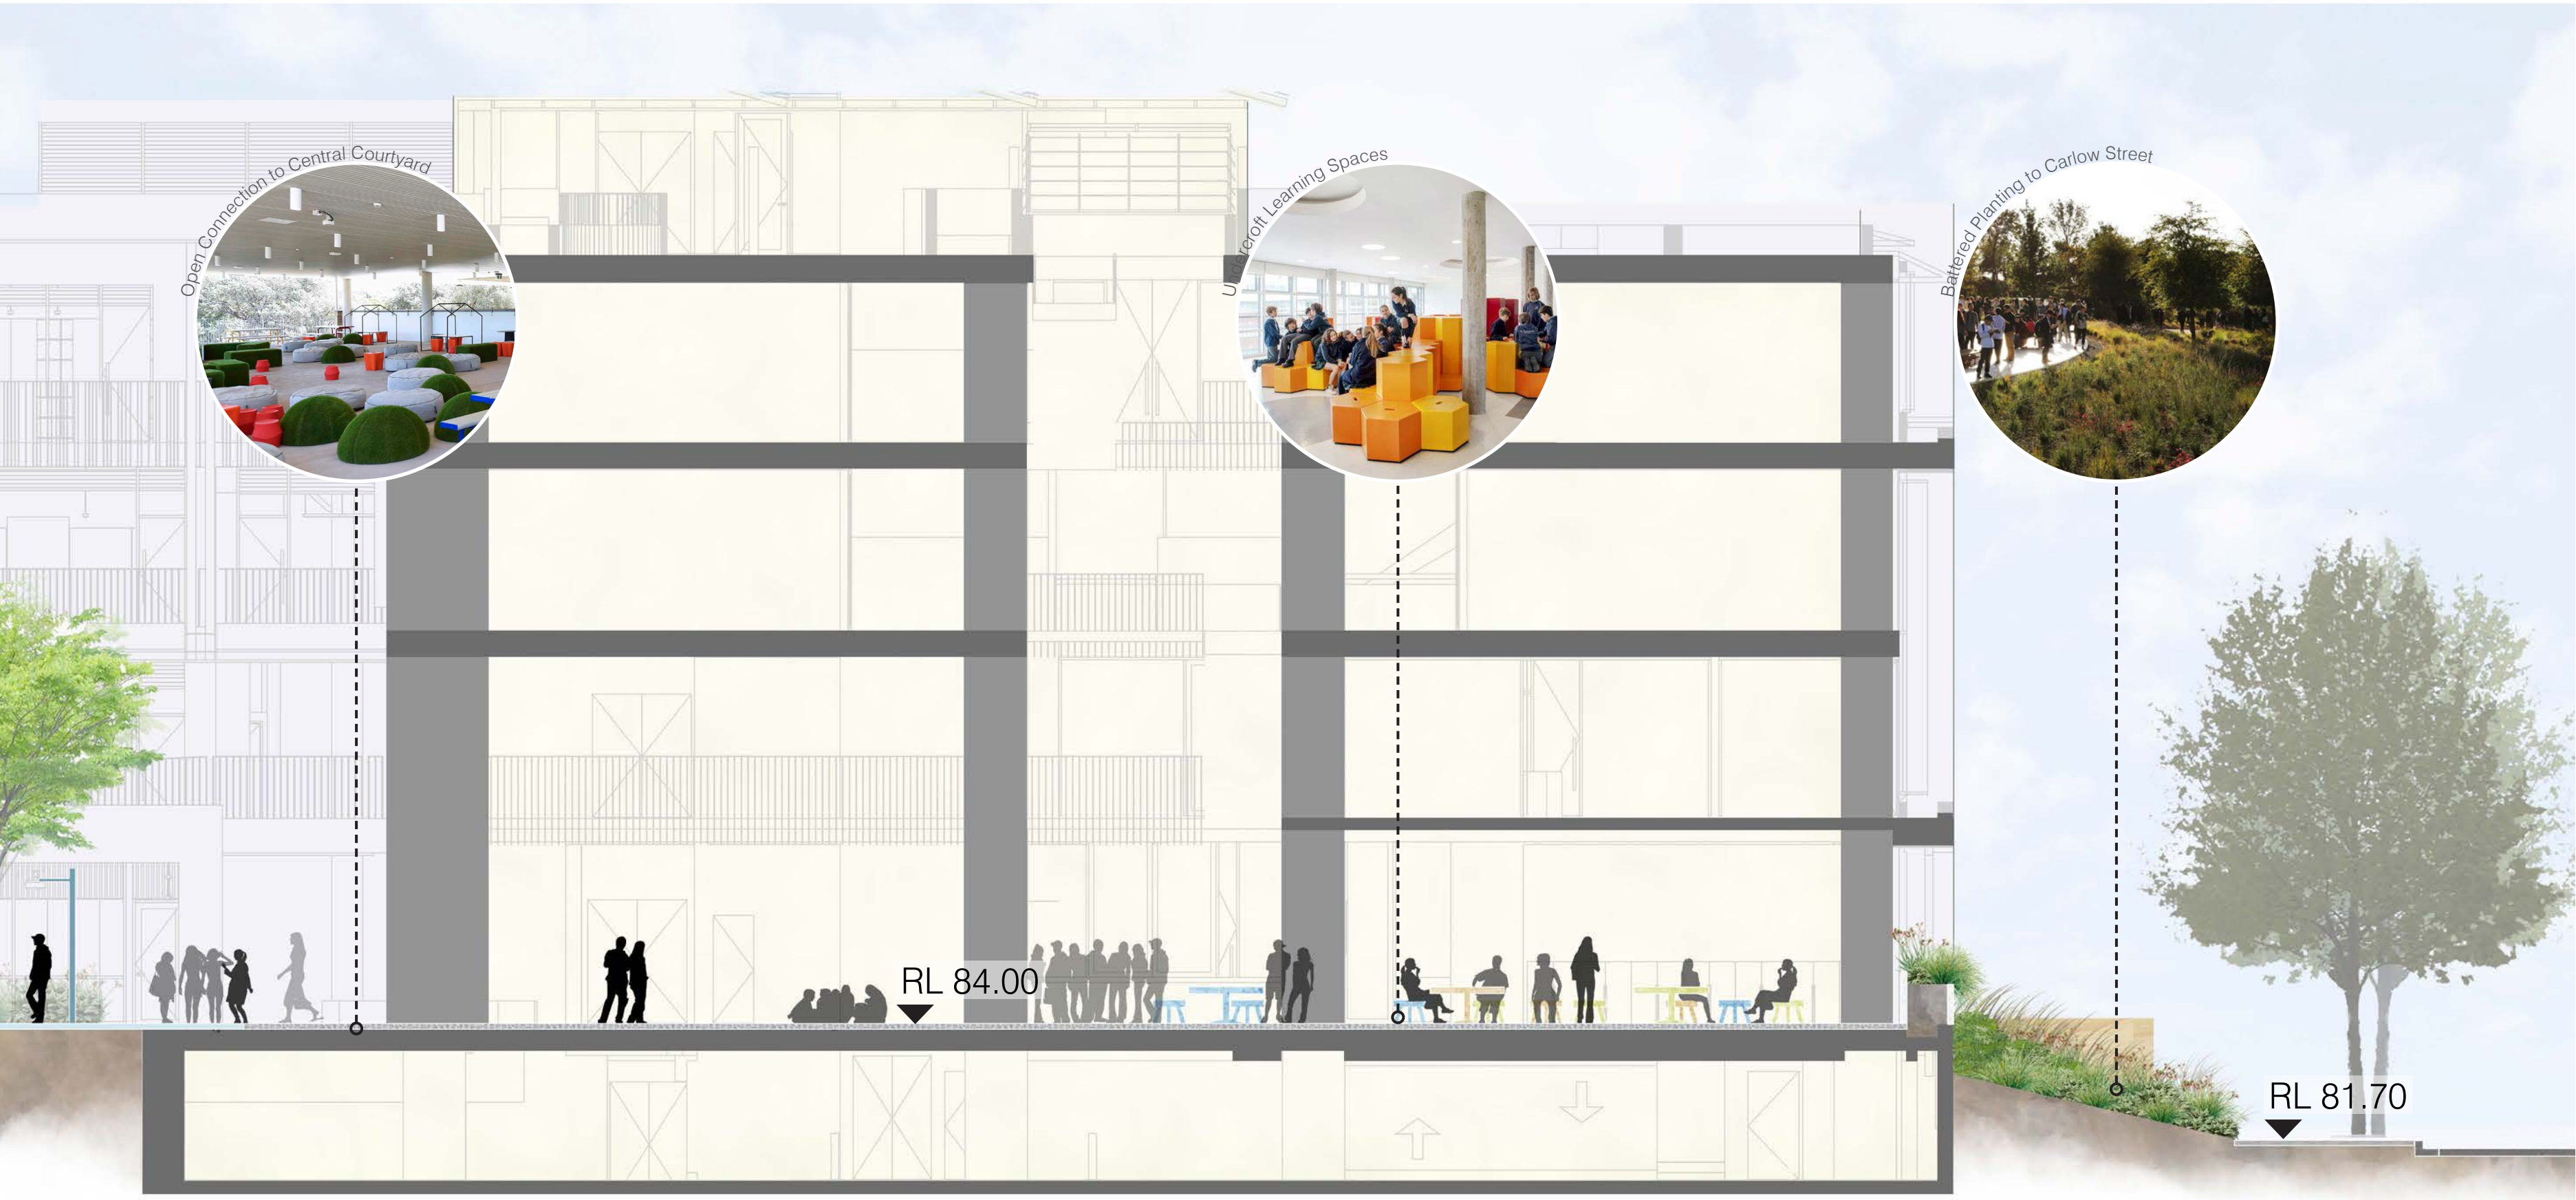

Undercroft Learning Spaces - Section B

O C U L U S
level 1, 5 wilson street / post box 307 newtown nsw 2042
p 02.9557.5533. f 02.9519.8323 mail@oculus.com.au

W MK

MARIST
NORTH SHORE
MARIST COLLEGE
NORTH SHORE

Date	Rev. Description	Rev
21/12/20	Issue for SSDA	A
01/02/21	Revised Issue for SSDA	B
06/08/21	Revised Issue for SSDA	C

Marist College North Shore

Undercroft Space

scale:
job no.:
date:

As Shown
S20-006
05/08/21

drawn by:
checked:

BJ/WW/RB
KS/RB



L - 106

C




Raised Planter with cascading plants



Battered Planting to Carlow Street



Reinstated Public Domain

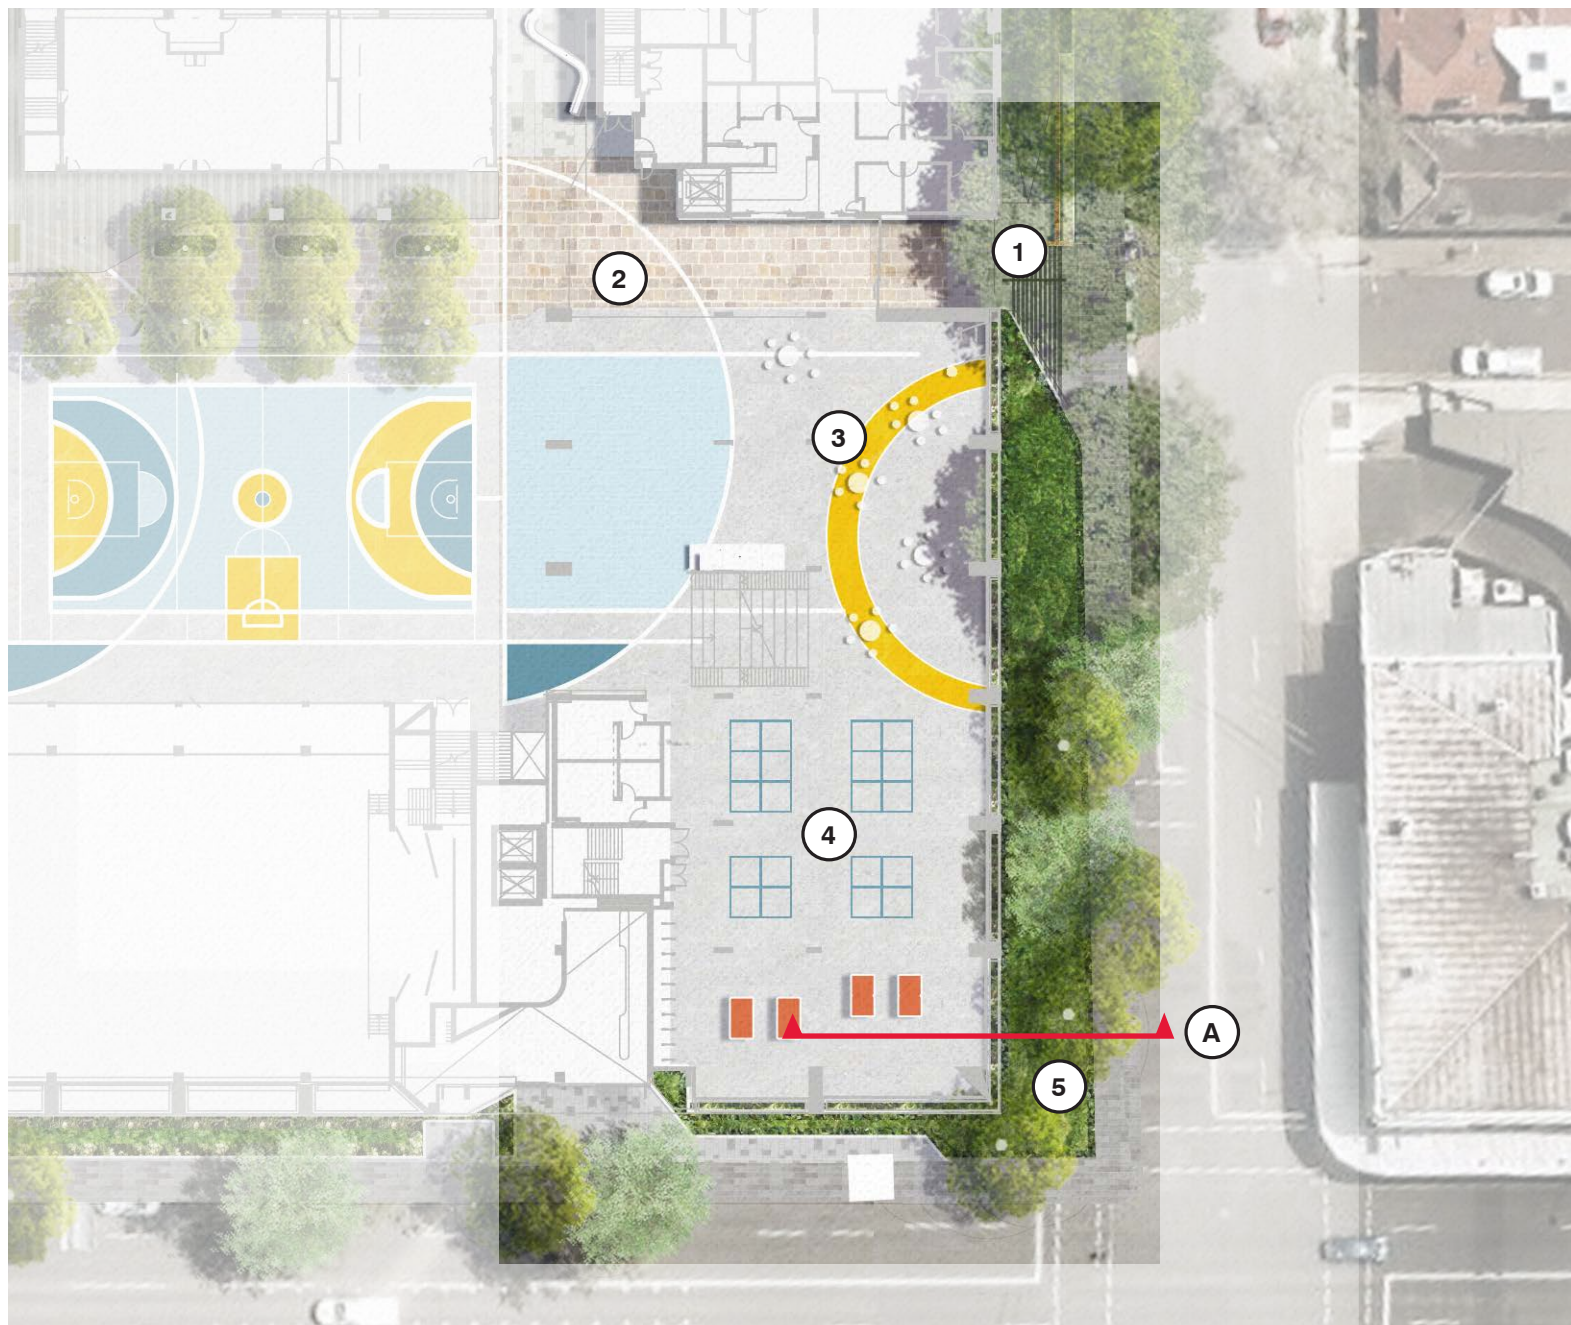

Undercroft Area - Plan

LEGEND

- ① Pedestrian Entry from Carlow St.
- ② Central Pedestrian Axis
- ③ Undercroft Learning Spaces
- ④ Handball Courts
- ⑤ Battered Planting down to Carlow St.



Carlow Street and Miller Street Landscape batter- Section A

O C U L U S
level 1, 5 wilson street / post box 307 newtown nsw 2042
p 02.9557.5533. f 02.9519.8323 mail@oculus.com.au



MARIST
NORTH SHORE
MARIST COLLEGE
NORTH SHORE

Date	Rev. Description	Rev
06/08/21	Revised Issue for SSDA	A

Marist College North Shore


Undercroft Space

scale:
job no.:
date:

As Shown
S20-006
05/08/21


drawn by:
checked:

BJ/WW/RB
KS/RB

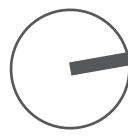


L - 107

A

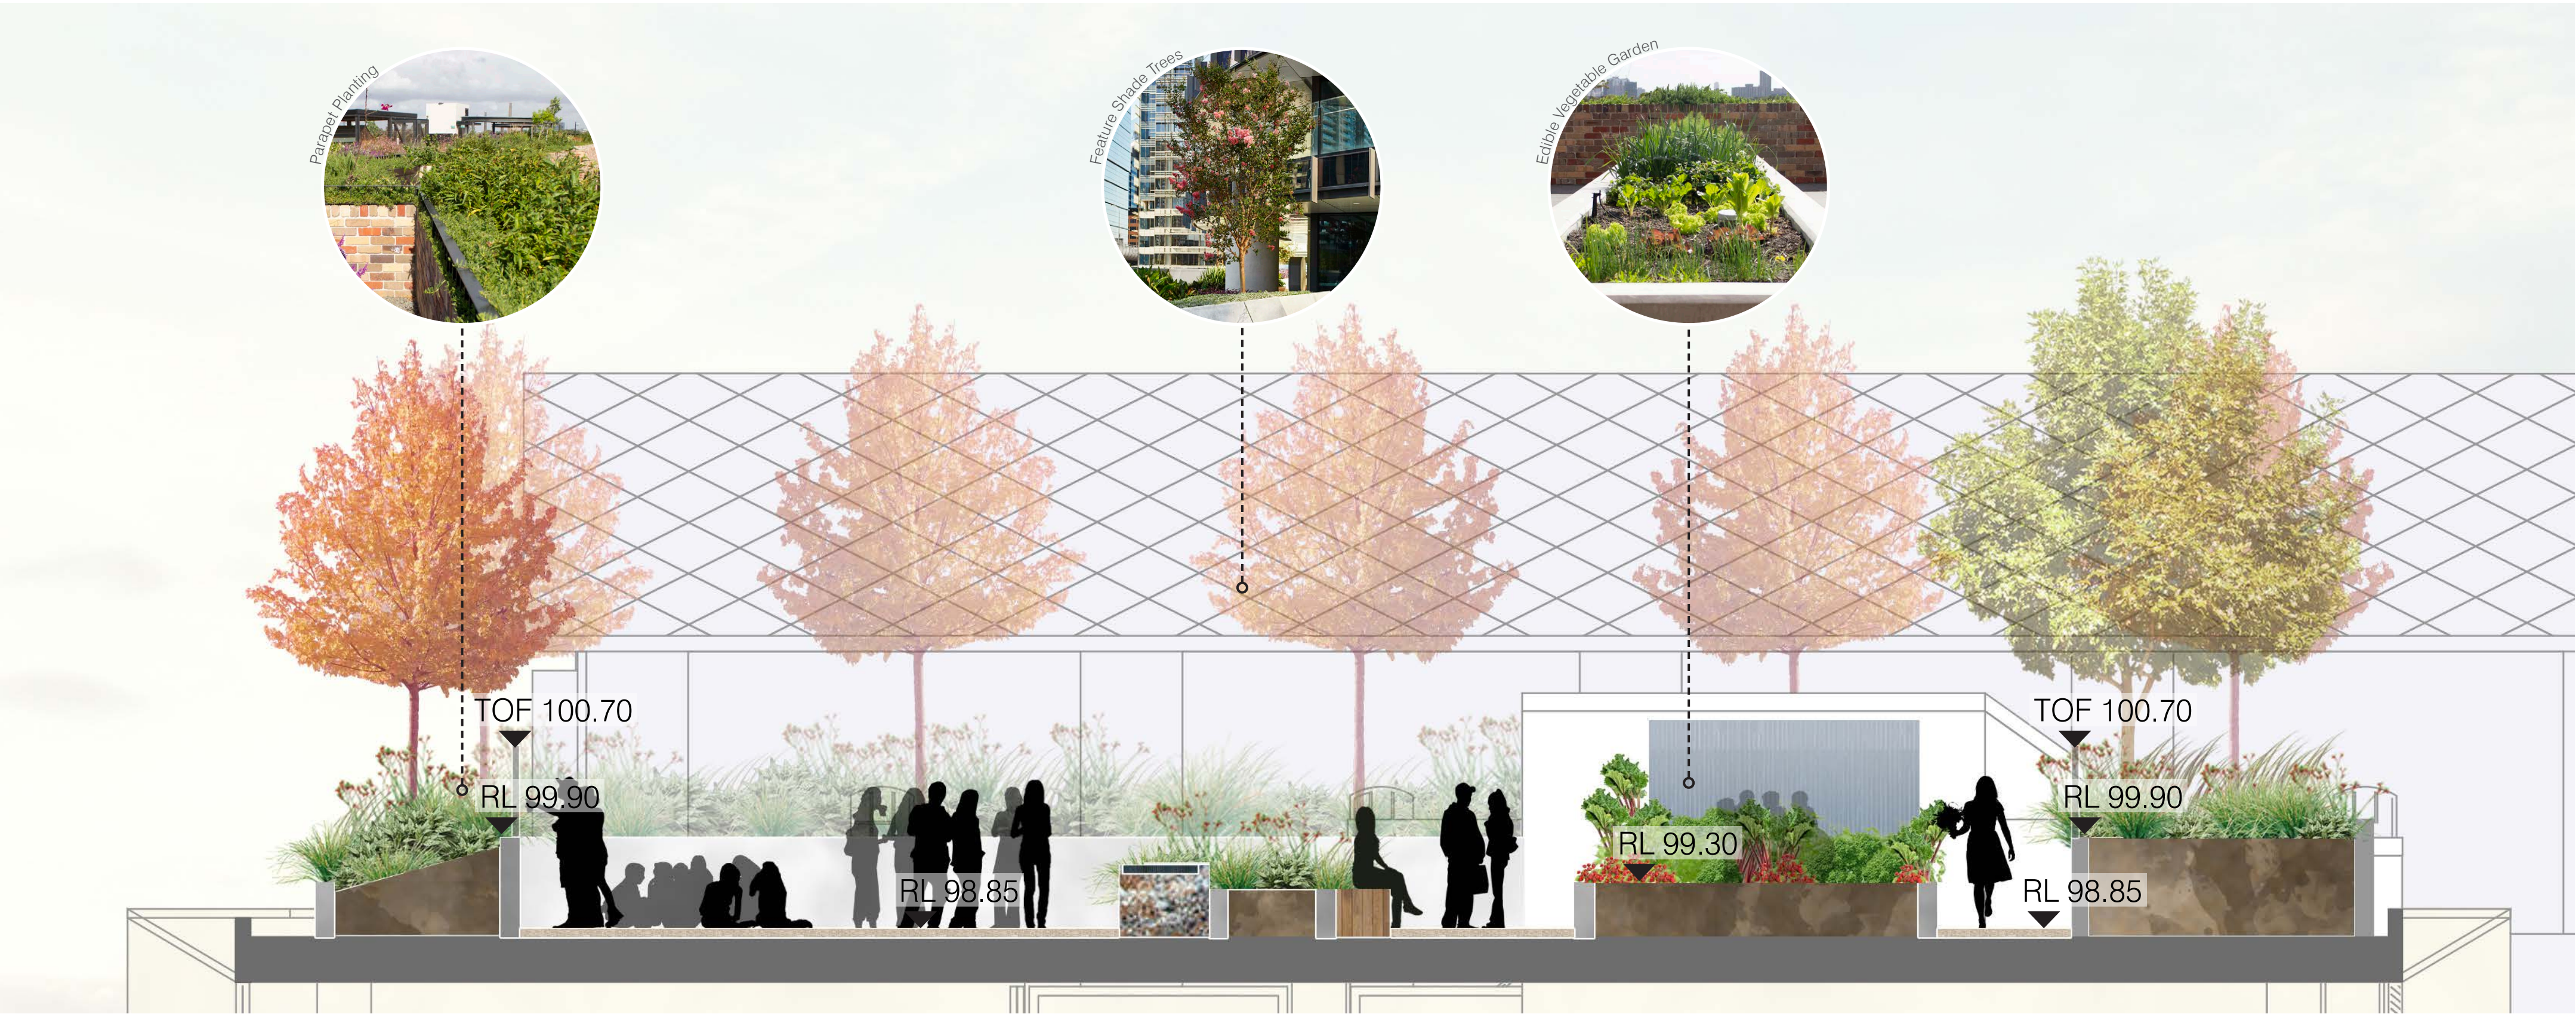

Rooftop Edible Gardens and Learning Area - Section A

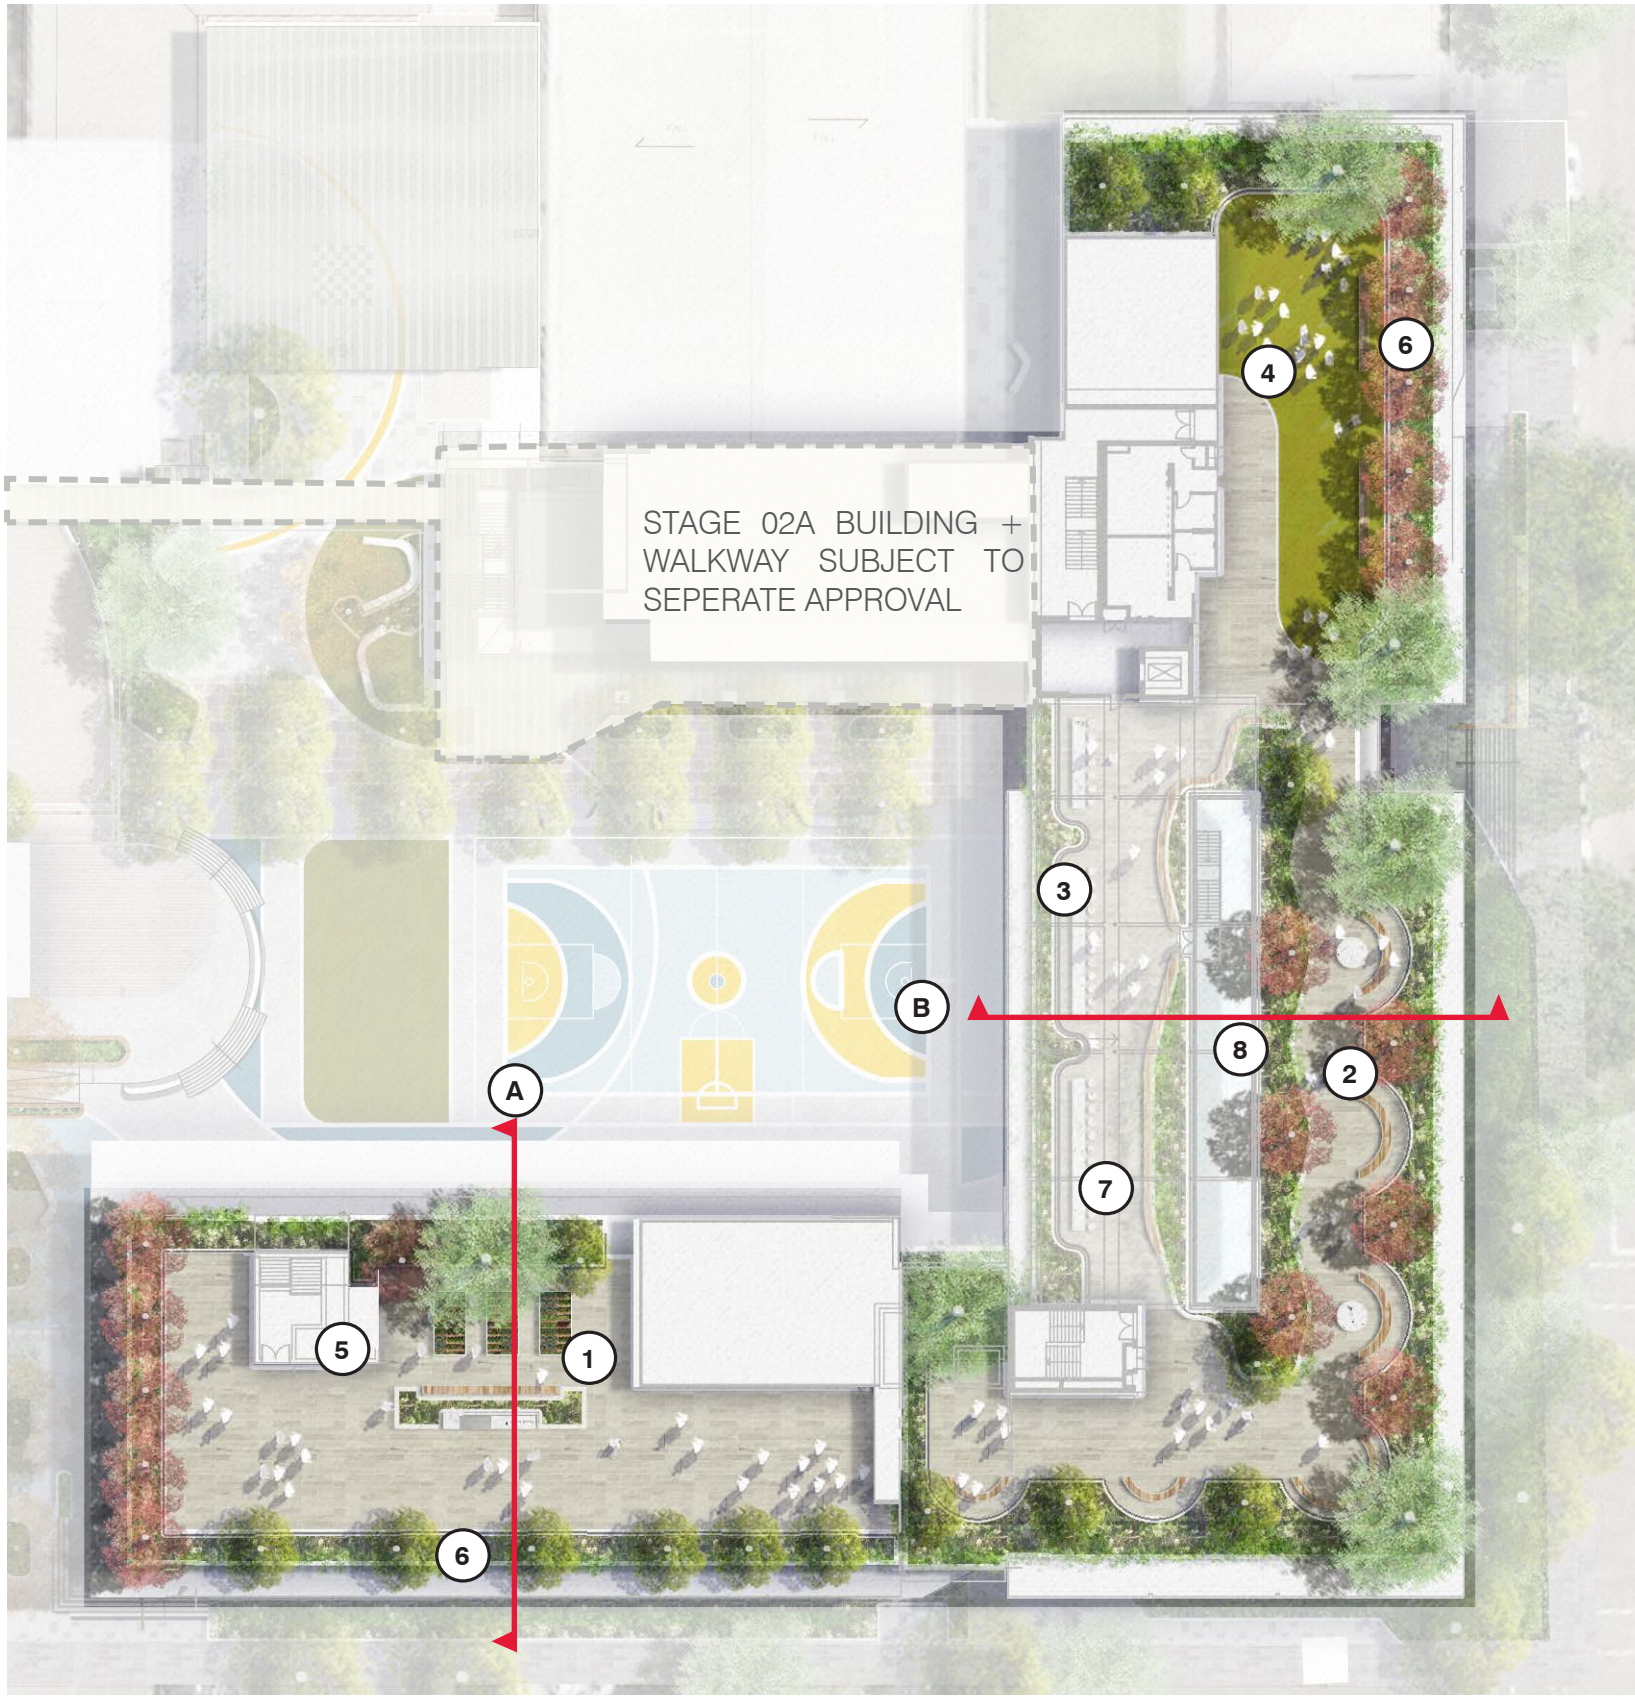

Rooftop Plan

- LEGEND
- 1 Edible Gardens
 - 2 Study Nooks
 - 3 Study Benches
 - 4 Raised Lawn with Seating Edge
 - 5 Garden Tool Shed
 - 6 Parapet Planting
 - 7 PV to Shade Structure
 - 8 Skylight



Rooftop Study Benches and Nooks - Section B

O C U L U S
level 1, 5 wilson street / post box 307 newtown nsw 2042
p 02.9557.5533. f 02.9519.8323 mail@oculus.com.au

W MK

MARIST COLLEGE
NORTH SHORE


Date	Rev. Description	Rev
21/12/20	Issue for SSDA	A
01/02/21	Revised Issue for SSDA	B
06/08/21	Revised Issue for SSDA	C

Marist College North Shore

Rooftop Spaces

scale: As Shown
job no.: S20-006
date: 05/08/21

drawn by: BJ/WW/RB
checked: KS/RB

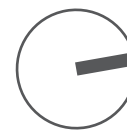

L - 108

C