



ARCHITECTURAL DRAWING LIST

- AA0004 CONCEPT PROPOSAL SITE PLAN
- AA0051 PHASES 3D VIEWS
- AA0052 PHASE PLAN - PHASE 1
- AA0053 PHASE PLAN - PHASE 2
- AA0054 PHASE PLAN - PHASE 3
- AA0055 PHASE PLAN - PHASE 4
- AA0058 ALL PHASES
- AA0101 CONCEPT PROPOSAL DIAGRAM - SITE PLAN
- AA0102 CONCEPT PROPOSAL DIAGRAM - ELEVATIONS
- AA0103 CONCEPT PROPOSAL ENVELOPE DIAGRAM - SECTIONS
- AA1120 HUB - AREA PLAN - LOWER GROUND
- AA1121 HUB - AREA PLAN - GROUND FLOOR
- AA1122 HUB - AREA PLAN - LEVEL 1
- AA1123 HUB - AREA PLAN - LEVEL 2
- AA1124 HUB - AREA PLAN - ROOF
- AA2000 BUILDING ELEVATIONS
- AA2001 BUILDING ELEVATIONS
- AA2070 BUILDING ELEVATIONS - HALL
- AA3000 BUILDING SECTIONS
- AA3070 BUILDING SECTIONS - HALL
- AA6800 FACADE CONCEPT
- AA9000 3D - SITE VIEW

General Notes

The information contained in this document is copyright and may not be used or reproduced for any other project or purpose.

Verify all dimensions and levels on site and report any discrepancies to dwp for direction prior to the commencement of work.

Drawings are to be read in conjunction with all other contract documents.

Use figured dimensions only. Do not scale from drawings. dwp cannot guarantee the accuracy of content and format for copies of drawings issued electronically.

The completion of the Issue Details Checked and Authorised section is confirmation of the status of the drawing. The drawing shall not be used for construction unless endorsed 'For Construction' and authorised for issue.

ST ANTHONY OF PADUA CATHOLIC COLLEGE

Consultants		
ARCHITECT DWP R. PLUMSTED - 0420 856 772	CIVIL ENGINEER WARREN SMITH & PARTNERS M.CALACHANE - 0433 522 569	MECHANICAL ENGINEER JHA R. ARMITAGE - 0450 908 152
PROJECT MANAGER TOWN PLANNER CTPG	STRUCTURAL ENGINEER JONES NICHOLSON CHRIS GUILD - 0424 739 698	ELECTRICAL ENGINEER JHA M. ESTIMADA - 0450 908 162
JIM GILVARRY - 0413 754 951	HYDRAULIC ENGINEER JONES NICHOLSON B. DOWNLING - 0438 988 666	LANDSCAPE ARCHITECT UMBACO JANA OSVALD - 0408 890 401
URBIS R. SUTCLIFFE - 0407 294 925	BCA BMG BRIAN MAGUIRE - 0438 988 666	FIRE ENGINEER CORE ENGINEERING G. MORRIS - 0424 135 616
QUANTITY SURVEYOR WILDE & WOOLLARD NATHAN TOWILL - 9899 0411		



design worldwide partnership
www.dwp.com

australia | bahrain | china | hongkong |
malaysia | singapore | thailand | uae | vietnam

Project Number
19-0185

Drawing Number
AA0000

COVER SHEET
Paper Size : A1

Issue
C

Notes

The information contained in this document is copyright and may not be used or reproduced for any other project or purpose.

Verify all dimensions and levels on site and report any discrepancies to dwp for direction prior to the commencement of work.


Drawings are to be read in conjunction with all other contract documents.

Use figured dimensions only. Do not scale from drawings.

dwp cannot guarantee the accuracy of content and format for copies of drawings issued electronically. The completion of the Issue Details Checked and Authorised section is confirmation of the status of the drawing. The drawing shall not be used for construction unless endorsed 'For Construction' and authorised for issue.

© dwp Australia Pty Ltd
Registered Business Name dwp Australia ABN 37 169 328 018
David Rose Nominated Architect NSW ARB 4882

© Copyright 2011 dwp.
ALL RIGHTS RESERVED.
Reproduction prohibited unless authorised in writing by dwp.

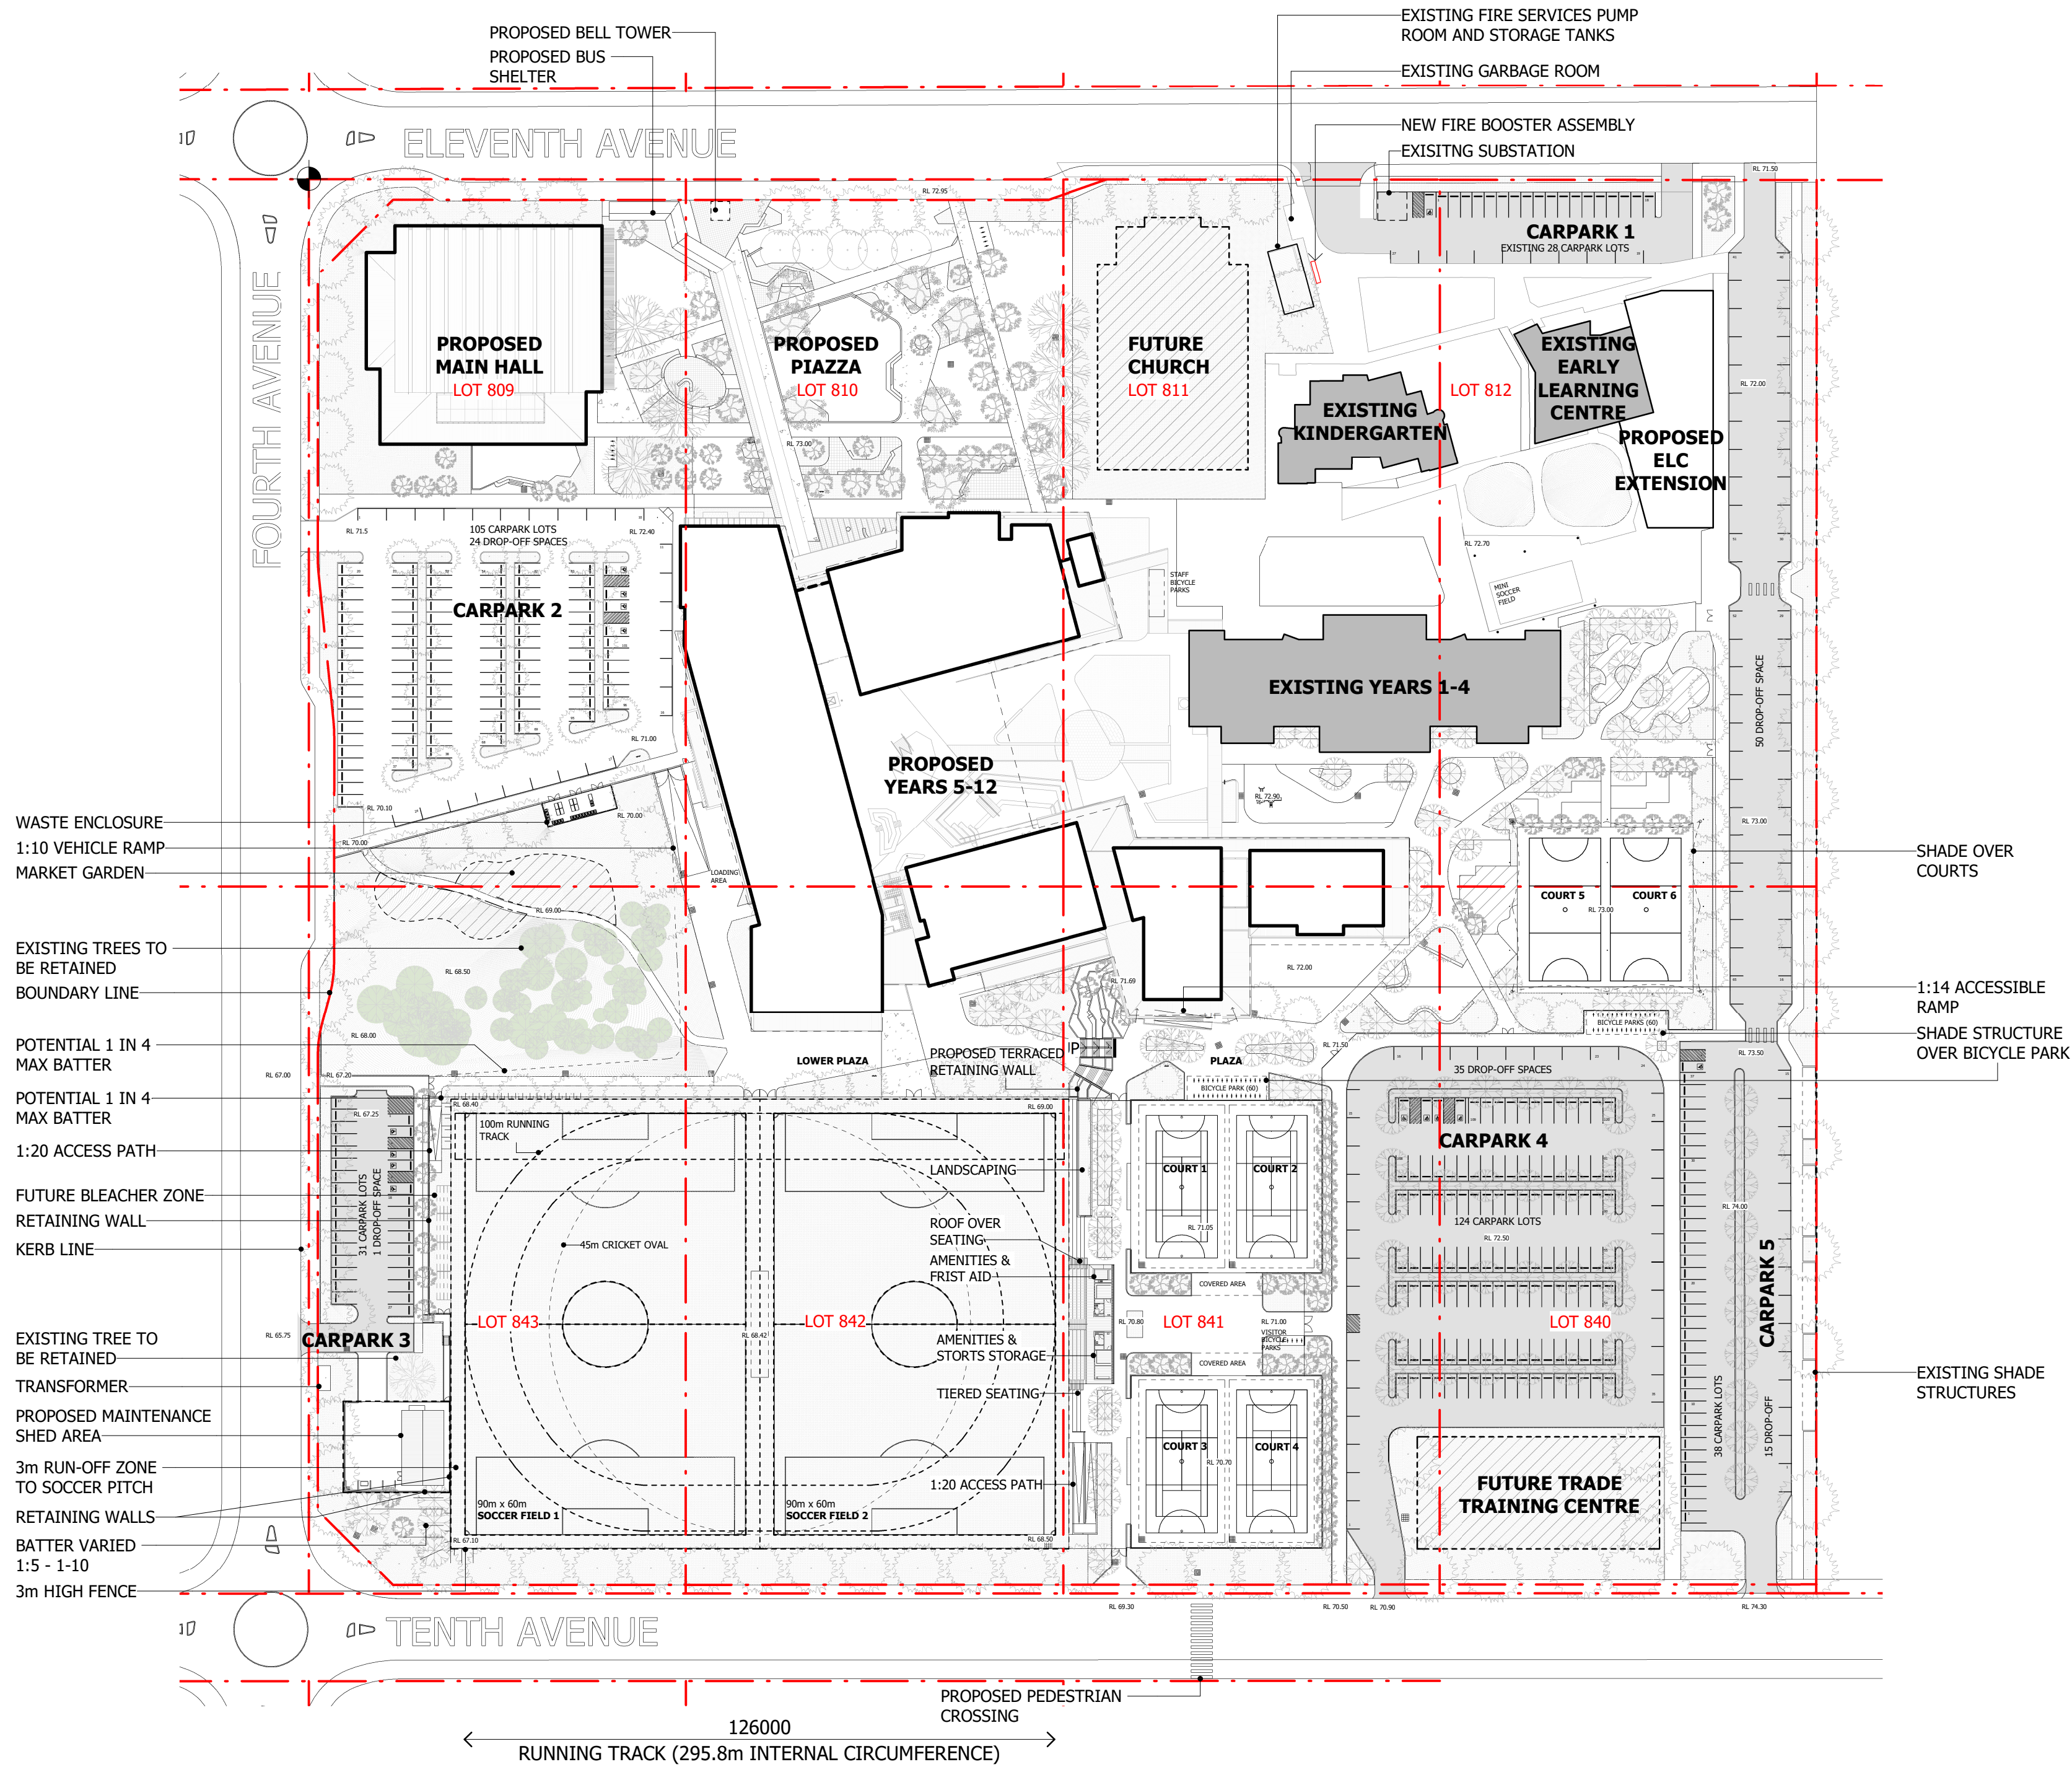

DESIGN DEVELOPMENT

NOT TO BE USED DURING CONSTRUCTION

Issue	Description	Date	Chk	Auth
A	SSDA MODIFICATION	30.04.21	BW	RP
B	SSDA MODIFICATION	30.06.21	BW	RP
C	SSDA MODIFICATION	03.08.21	BW	RP
D	SSDA MODIFICATION	01.09.21	BW	RP

Architect/ Designer

dwp
www.dwp.com

Client

Sydney Catholic Schools



Location
140 ELEVENTH AVENUE, AUSTRAL, 2179

Project

ST ANTHONY OF PADUA
CATHOLIC COLLEGE

Drawing

CONCEPT PROPOSAL
SITE PLAN

Scale (A1)
1 : 1000

Date Printed
1/09/2021 3:32:01 PM

Project Number

19-0185


Drawing Number

AA0004



Issue

D

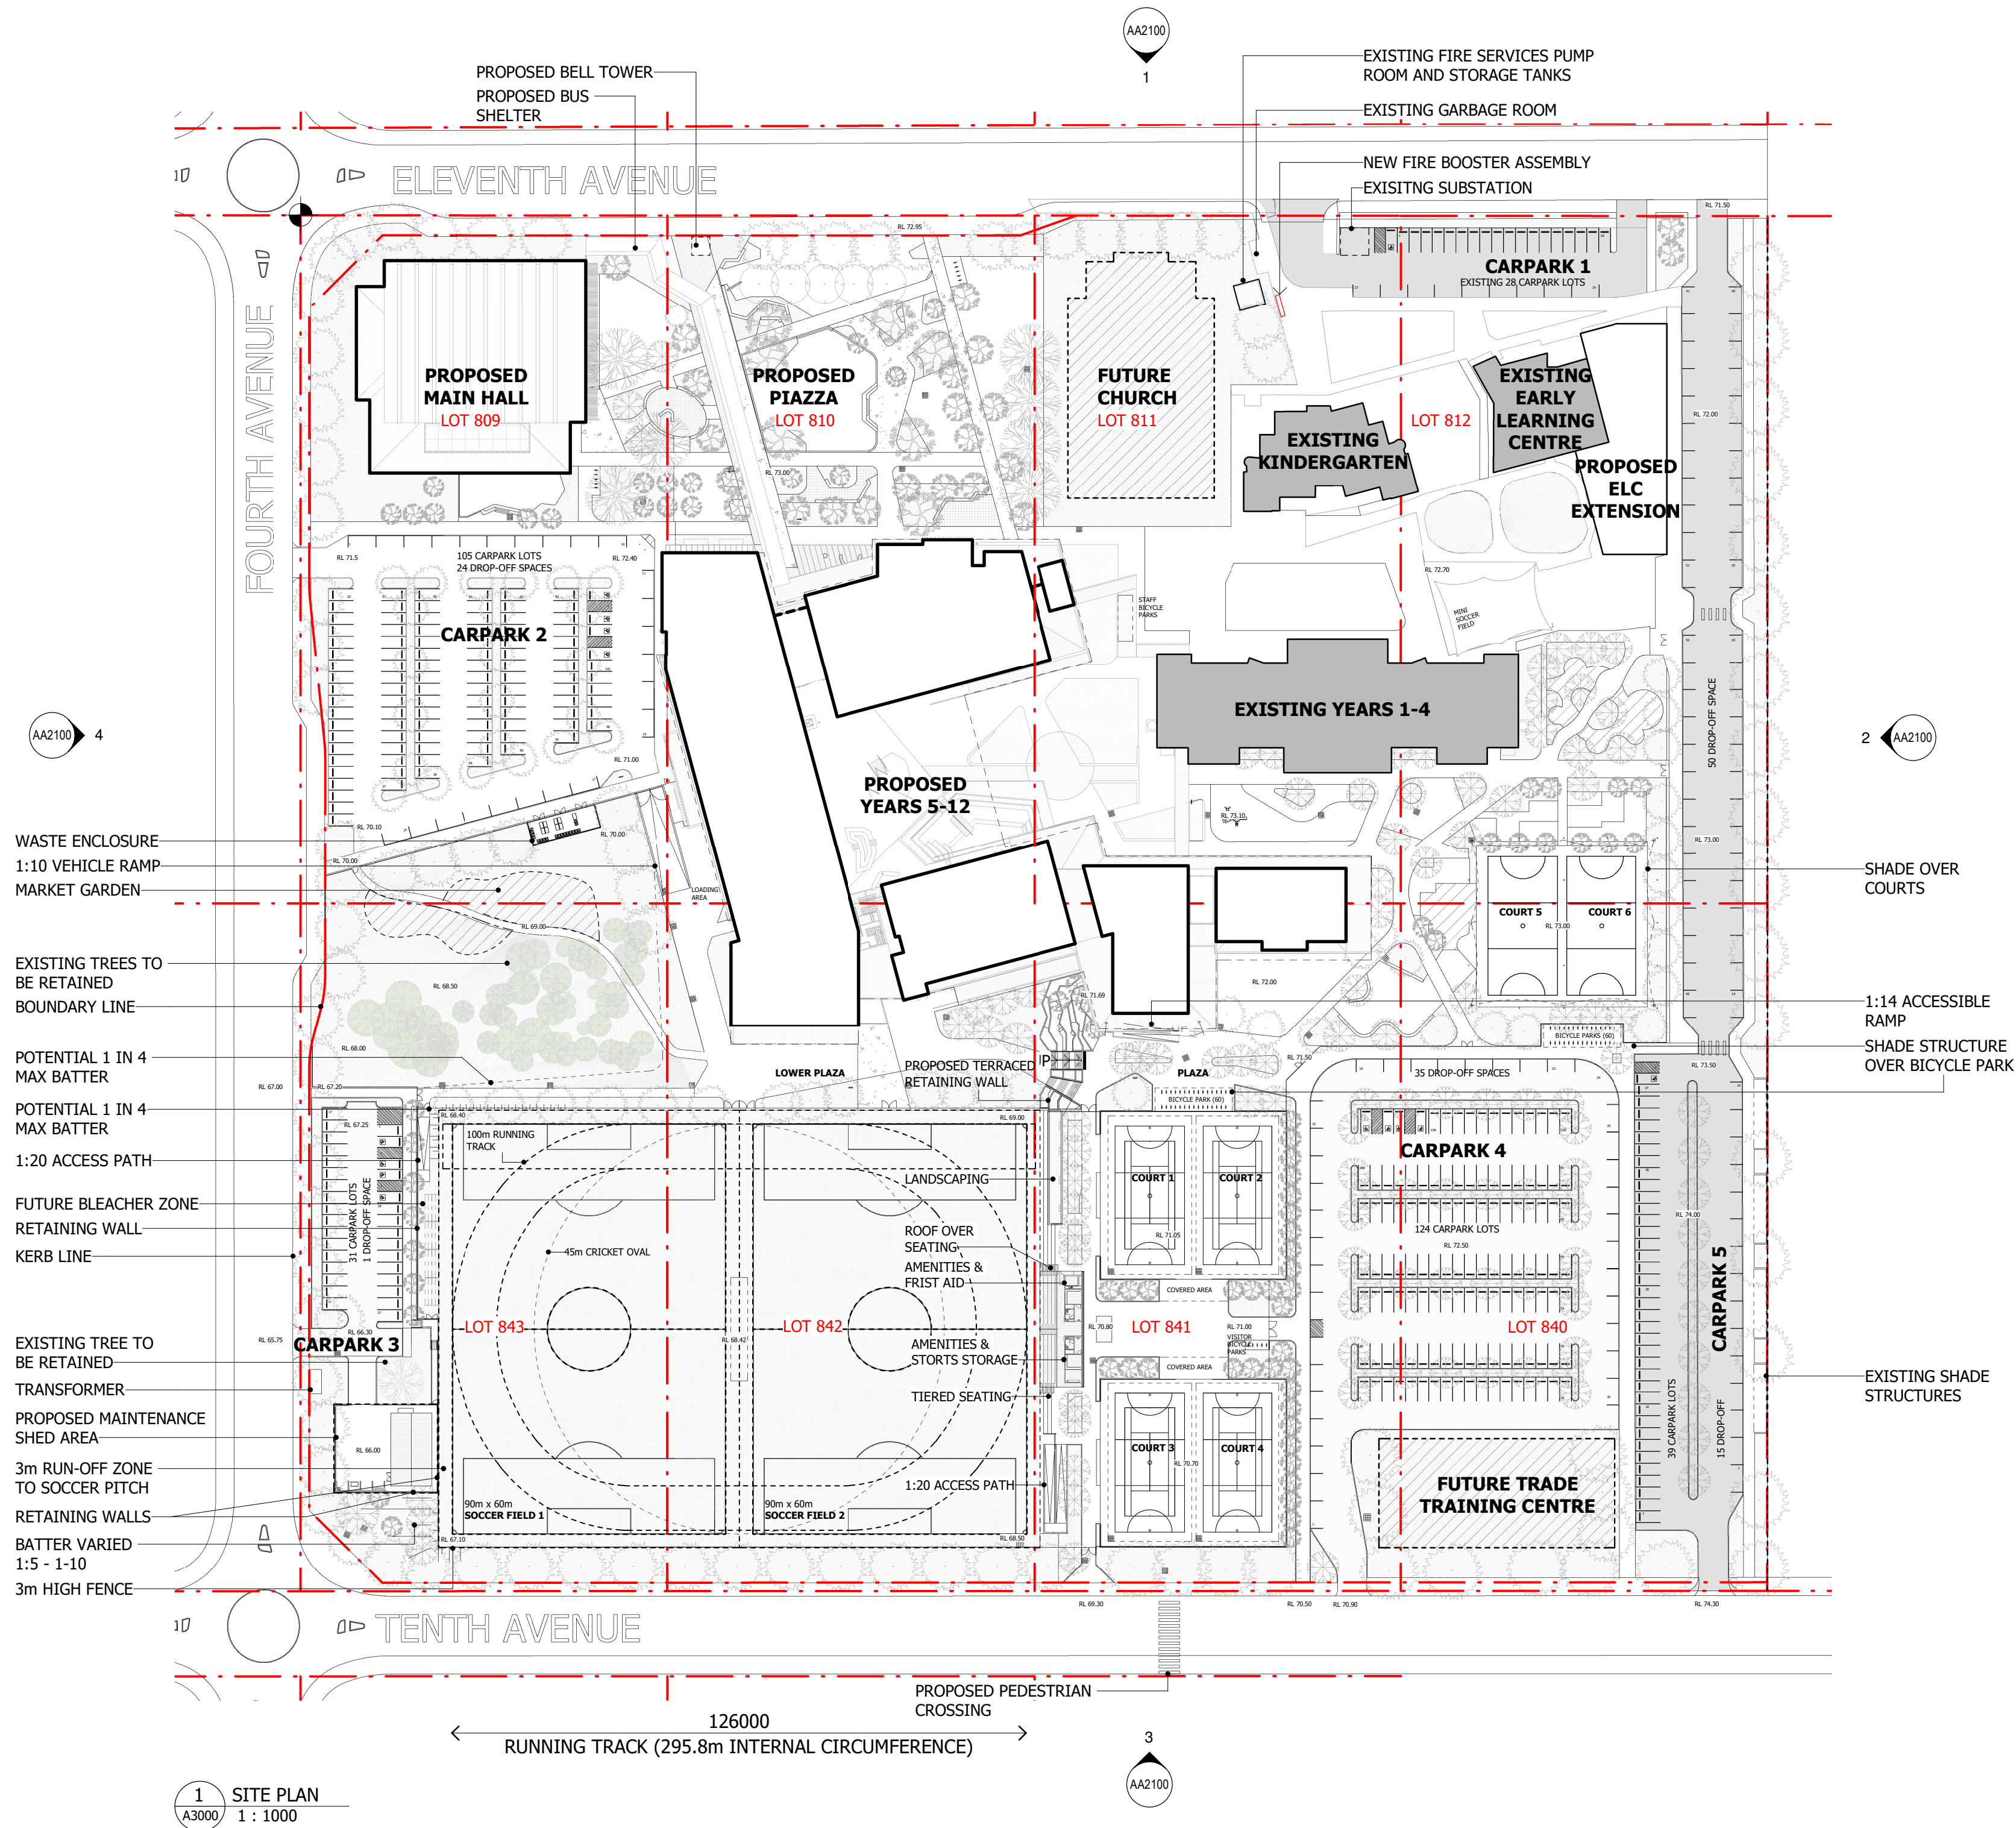

Notes

The information contained in this document is copyright and may not be used or reproduced for any other project or purpose.

Verify all dimensions and levels on site and report any discrepancies to dwp for direction prior to the commencement of work.

Drawings are to be read in conjunction with all other contract documents.

Use figured dimensions only. Do not scale from drawings.

dwp cannot guarantee the accuracy of content and format for copies of drawings issued electronically. The completion of the Issue Details Checked and Authorised section is confirmation of the status of the drawing. The drawing shall not be used for construction unless endorsed 'For Construction' and authorised for issue.

© dwp Australia Pty Ltd
Registered Business Name dwp Australia ABN 37 169 328 018
David Rose Nominated Architect NSW ARB 4882

© Copyright 2011 dwp.
ALL RIGHTS RESERVED.
Reproduction prohibited unless authorised in writing by dwp.

DESIGN DEVELOPMENT

NOT TO BE USED DURING CONSTRUCTION

Issue	Description	Date	Chk	Auth
B	FOR INFORMATION	16.12.20	LS	SC
C	CLIENT INFORMATION	23.12.20	LS	RP
D	FOR INFORMATION	16.02.21	LS	RP
E	PRELIMINARY SSDA MODIFICATION	19.02.21	LS	RP
F	FOR COORDINATION	24.02.21	LS	DH
G	PRELIMINARY SSDA MODIFICATION	26.02.21	LS	RP
H	FOR COORDINATION	01.03.21	JB	DH
J	(TBC FOR REVIEW)	29.03.21	BW	DH
K	FOR COORDINATION	31.03.21	LS	RP
L	SSDA MODIFICATION	09.04.21	LS	RP
M	SSDA MODIFICATION	30.06.21	BW	RP
N	SSDA MODIFICATION	03.08.21	BW	RP
P	SSDA MODIFICATION	01.09.21	BW	RP

Architect/ Designer

dwp
www.dwp.com

Client

Sydney Catholic Schools

Location

140 ELEVENTH AVENUE, AUSTRAL, 2179

Project

ST ANTHONY OF PADUA
CATHOLIC COLLEGE

Drawing

SITE PLAN

Scale (A1)

1 : 1000

Date Printed

1/09/2021 3:41:23 PM

Project Number

19-0185


Drawing Number

AA0005

Issue

P

dwp

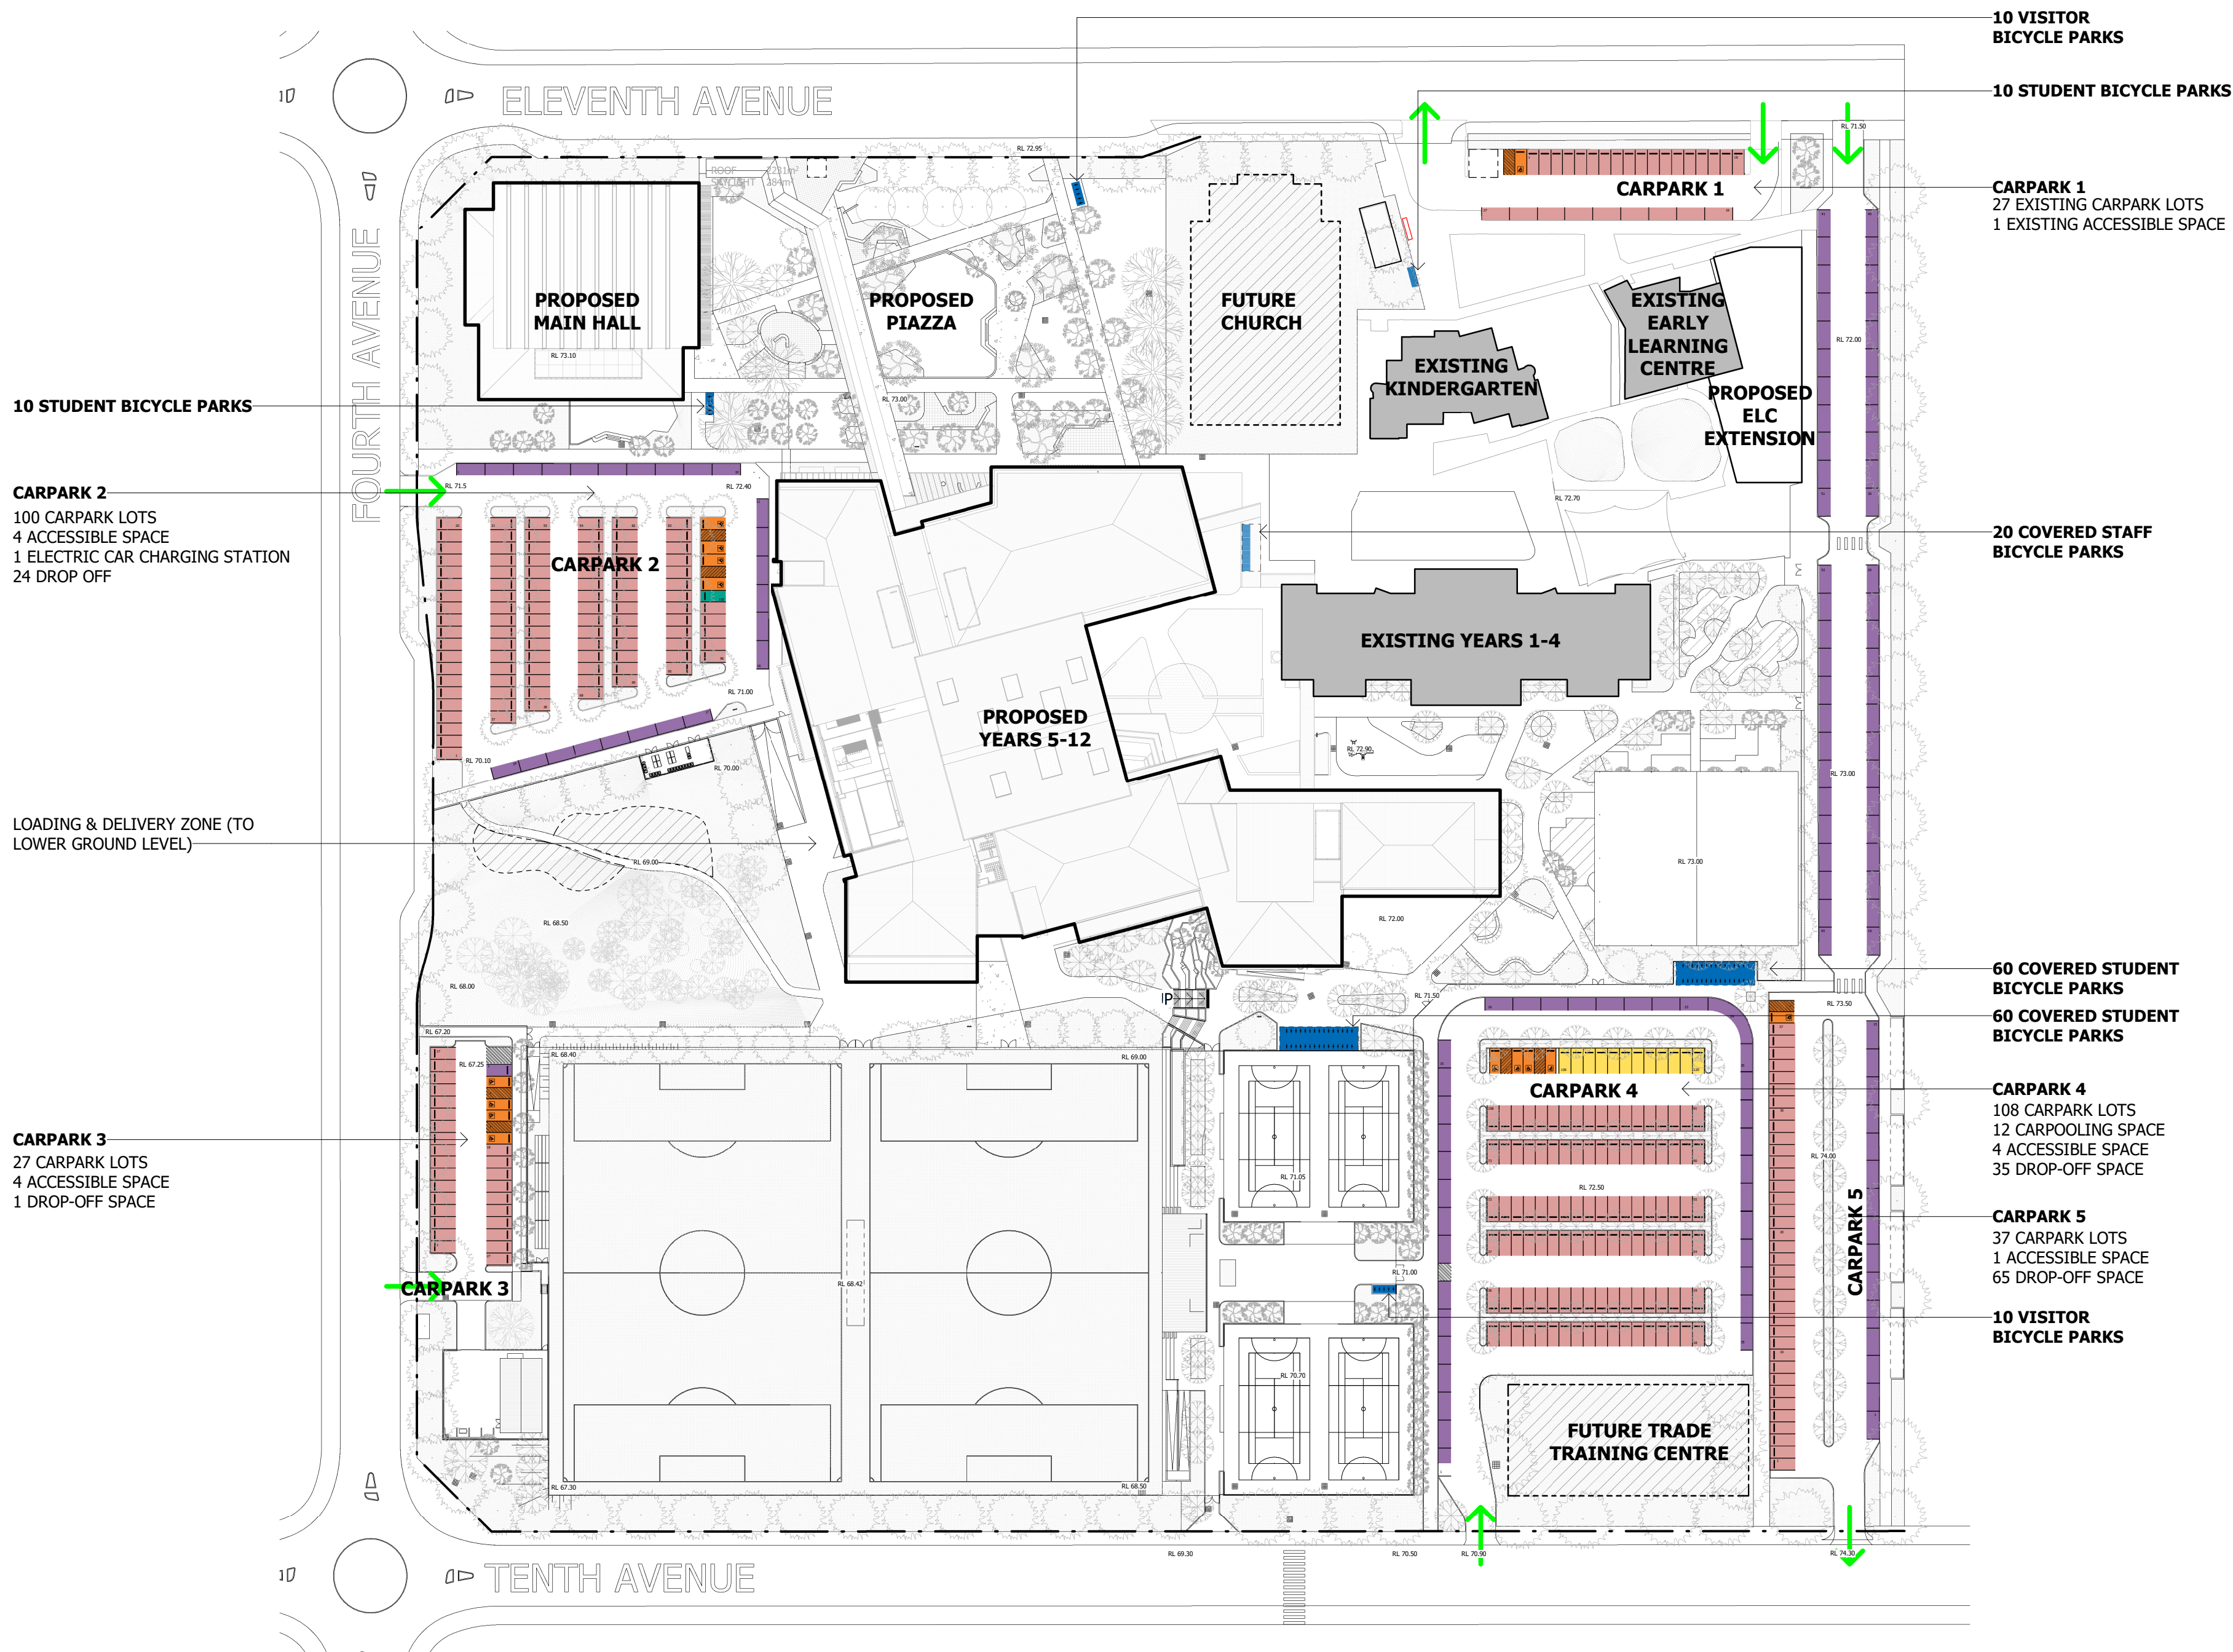

- LEGEND**
- CARPARK
 - ACCESSIBLE SPACE
 - DROP-OFF SPACE
 - BICYCLE PARKING
 - ELECTRICAL CHARGING STATION
 - CARPOOLING SPACE
 - VEHICLE ENTRY POINT

CARPARKING SCHEDULE

LOCATION	CAR SPACES	ACCESSIBLE SPACES	DROP-OFF / PICK-UP
CARPARK 1	27	1	0
CARPARK 2	101 ¹	4	24
CARPARK 3	27	4	1
CARPARK 4	120 ²	4	35
CARPARK 5	37	1	65
TOTAL	312	14	125

NOTE:
¹ INCLUDES 1 ELECTRIC CHARGING SPACE
² INCLUDES 12 CARPOOLING SPACES

BICYCLE PARKING SCHEDULE

LOCATION	BICYCLE SPACES
VISITOR BICYCLE PARKS	20
STUDENT BICYCLE PARKS	20
COVERED STUDENT BICYCLE PARKS	120
STAFF BICYCLE PARKS	20
TOTAL	180

1 CAR AND BICYCLE PARKING PLAN
A3000 1 : 1000

Notes

The information contained in this document is copyright and may not be used or reproduced for any other project or purpose.


Verify all dimensions and levels on site and report any discrepancies to dwp for direction prior to the commencement of work.

Drawings are to be read in conjunction with all other contract documents.

Use figured dimensions only. Do not scale from drawings. dwp cannot guarantee the accuracy of content and format for copies of drawings issued electronically. The completion of the Issue Details Checked and Authorised section is confirmation of the status of the drawing. The drawing shall not be used for construction unless endorsed 'For Construction' and authorised for issue.

© dwp Australia Pty Ltd
Registered Business Name dwp Australia ABN 37 169 328 018
David Rose Nominated Architect NSW ARB 4882

© Copyright 2011 dwp.
ALL RIGHTS RESERVED.
Reproduction prohibited unless authorised in writing by dwp.

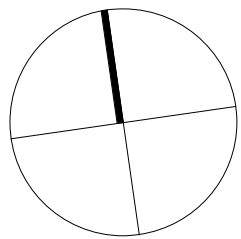

DESIGN DEVELOPMENT
NOT TO BE USED DURING CONSTRUCTION

Issue	Description	Date	Chk	Auth
A	PRELIMINARY SSDA MODIFICATION	19.02.21	LS	RP
B	PRELIMINARY SSDA MODIFICATION	26.02.21	LS	RP
C	FOR REVIEW	16.03.21	BW	DH
D	FOR COORDINATION	31.03.21	LS	RP
E	SSDA MODIFICATION	09.04.21	LS	RP
F	SSDA MODIFICATION	30.06.21	BW	RP
G	SSDA MODIFICATION	03.08.21	BW	RP
H	SSDA MODIFICATION	01.09.21	BW	RP

Architect/ Designer
dwp
www.dwp.com

Client
Sydney Catholic Schools

Location
140 ELEVENTH AVENUE, AUSTRAL, 2179



Project
ST ANTHONY OF PADUA CATHOLIC COLLEGE


Drawing
CAR + BICYCLE PARKING PLAN

Scale (A1)
As indicated


Date Printed
1/09/2021 3:40:26 PM

Project Number
19-0185
Drawing Number
AA0006




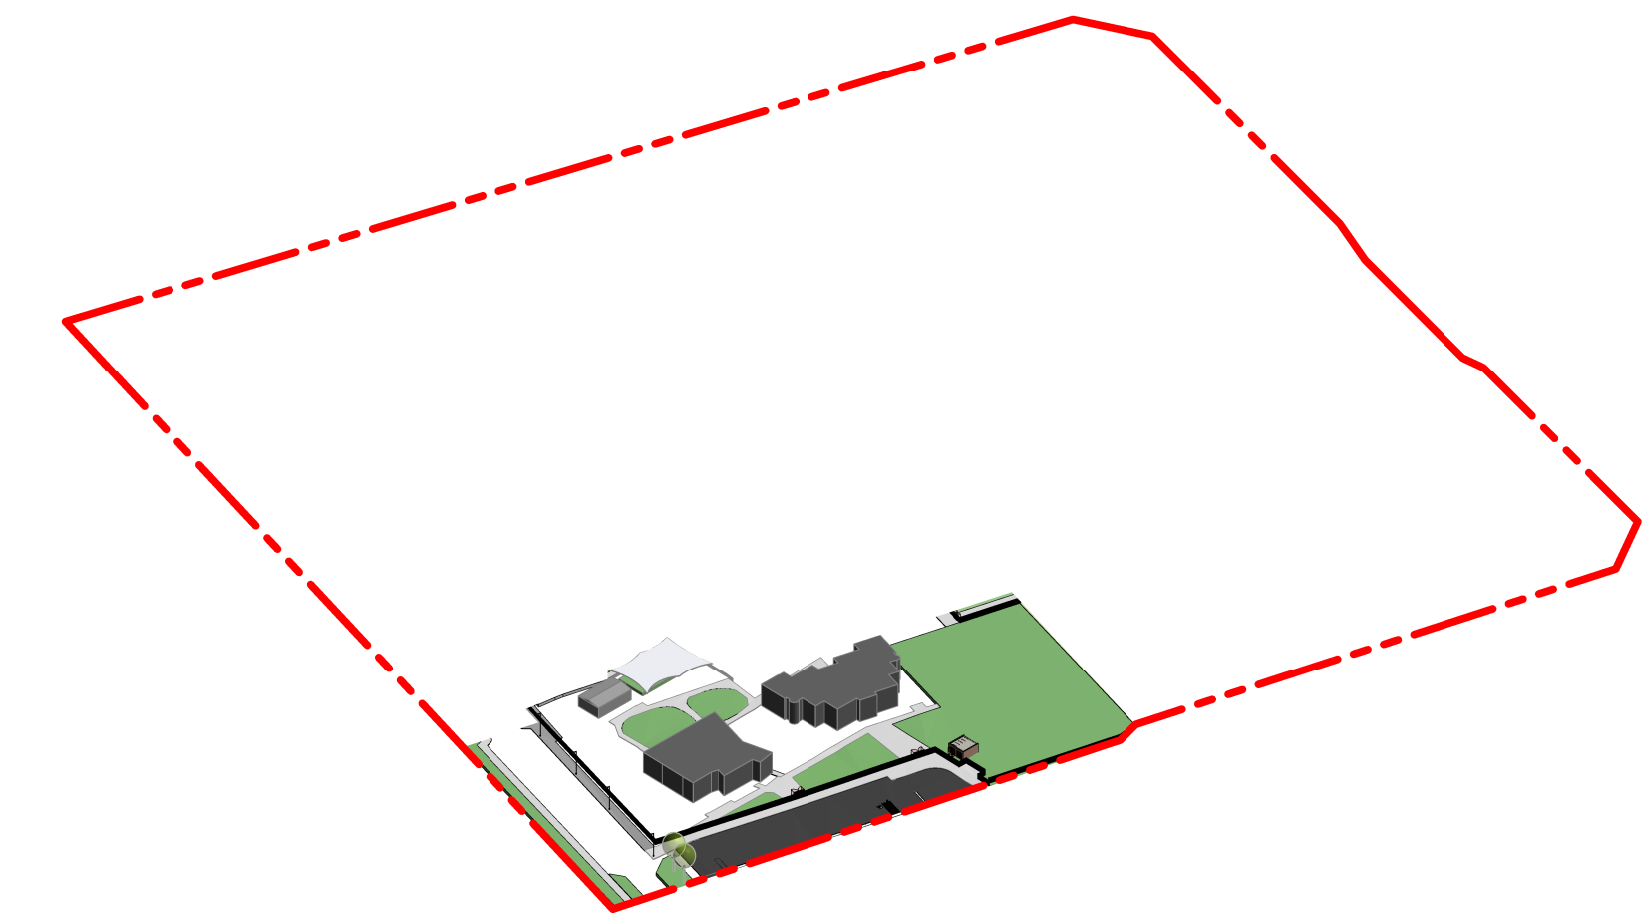


EXISTING

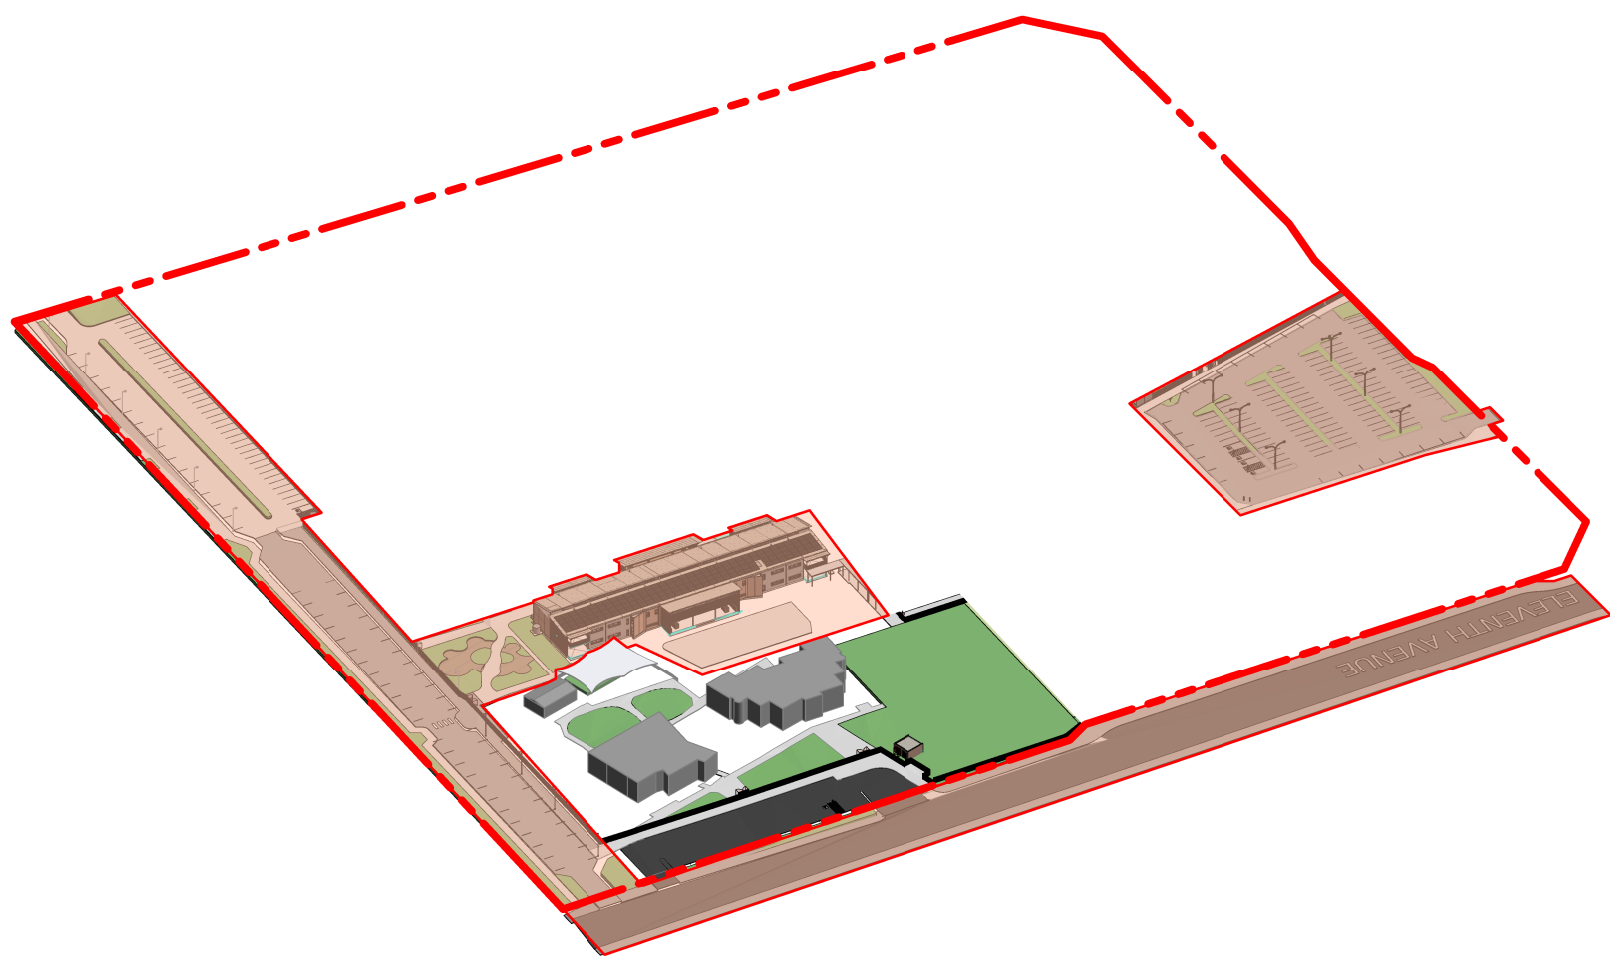


PHASE 1

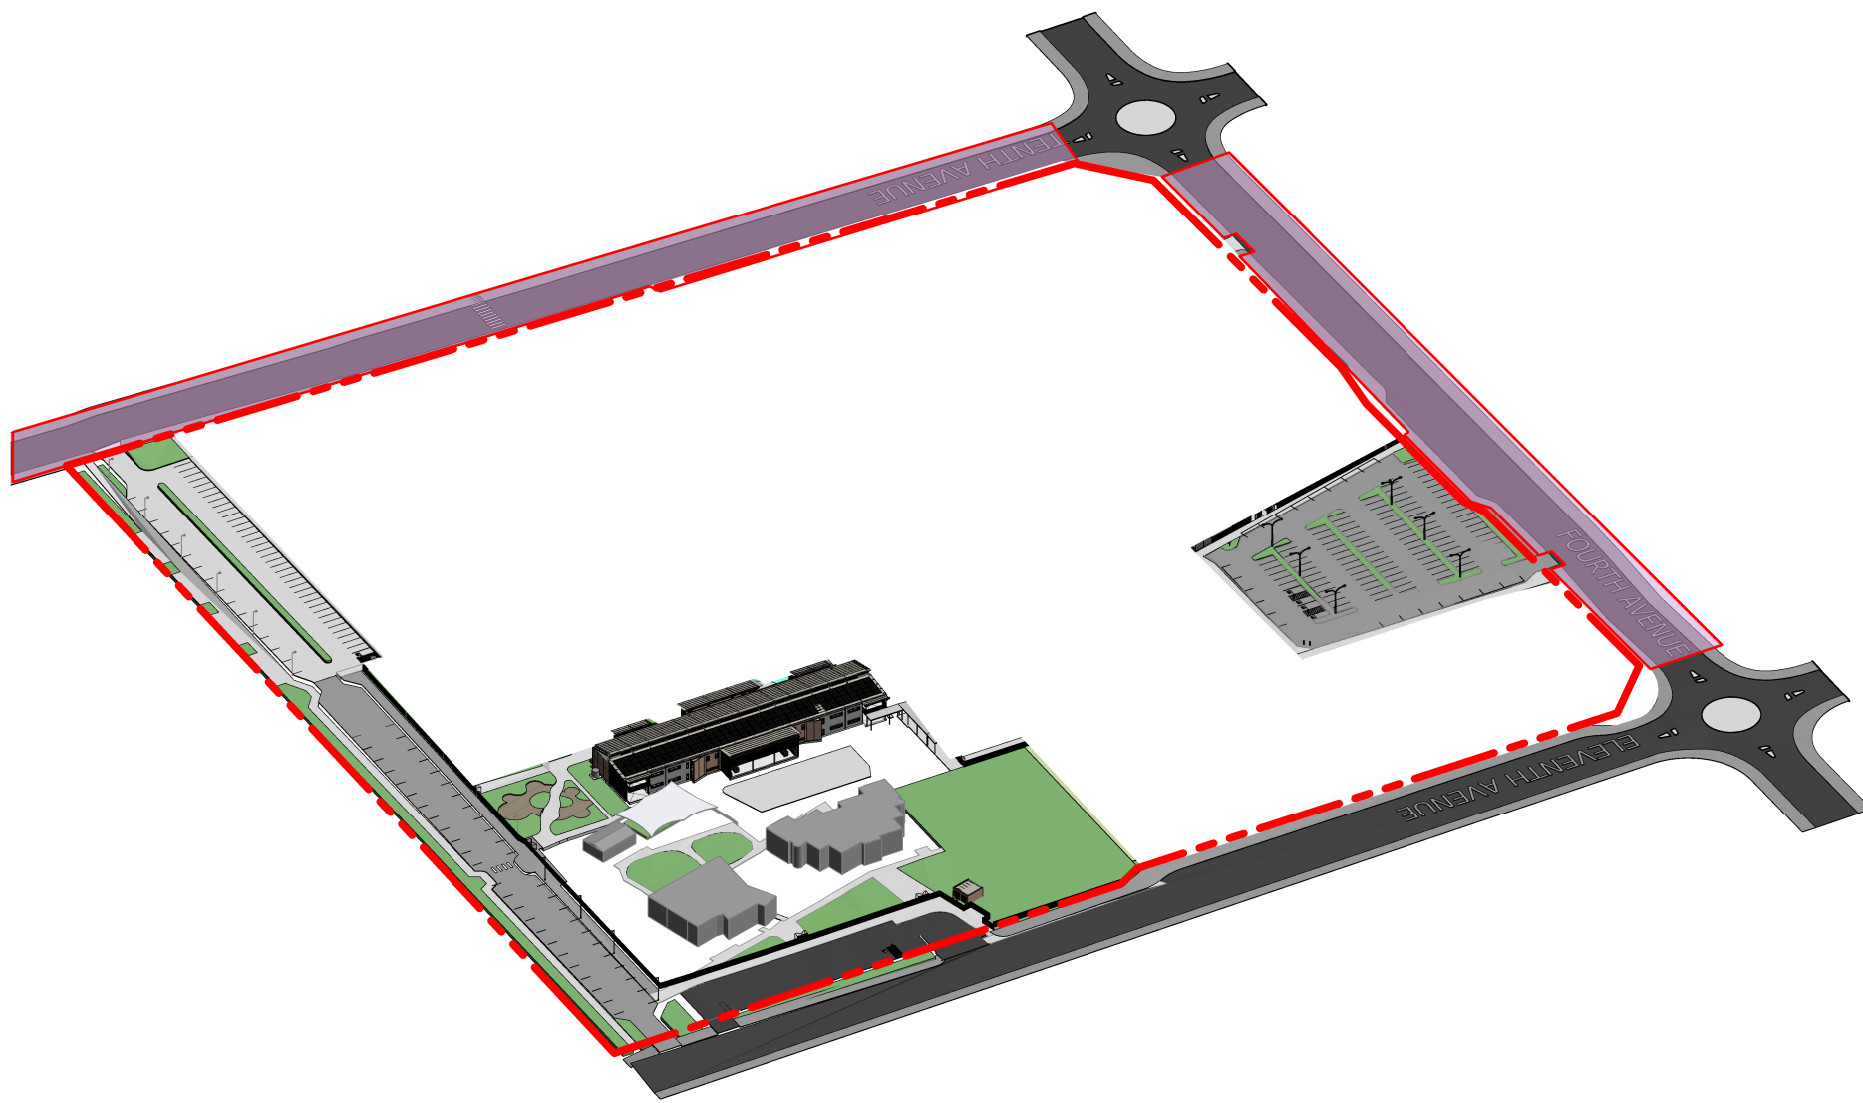


PHASE 2

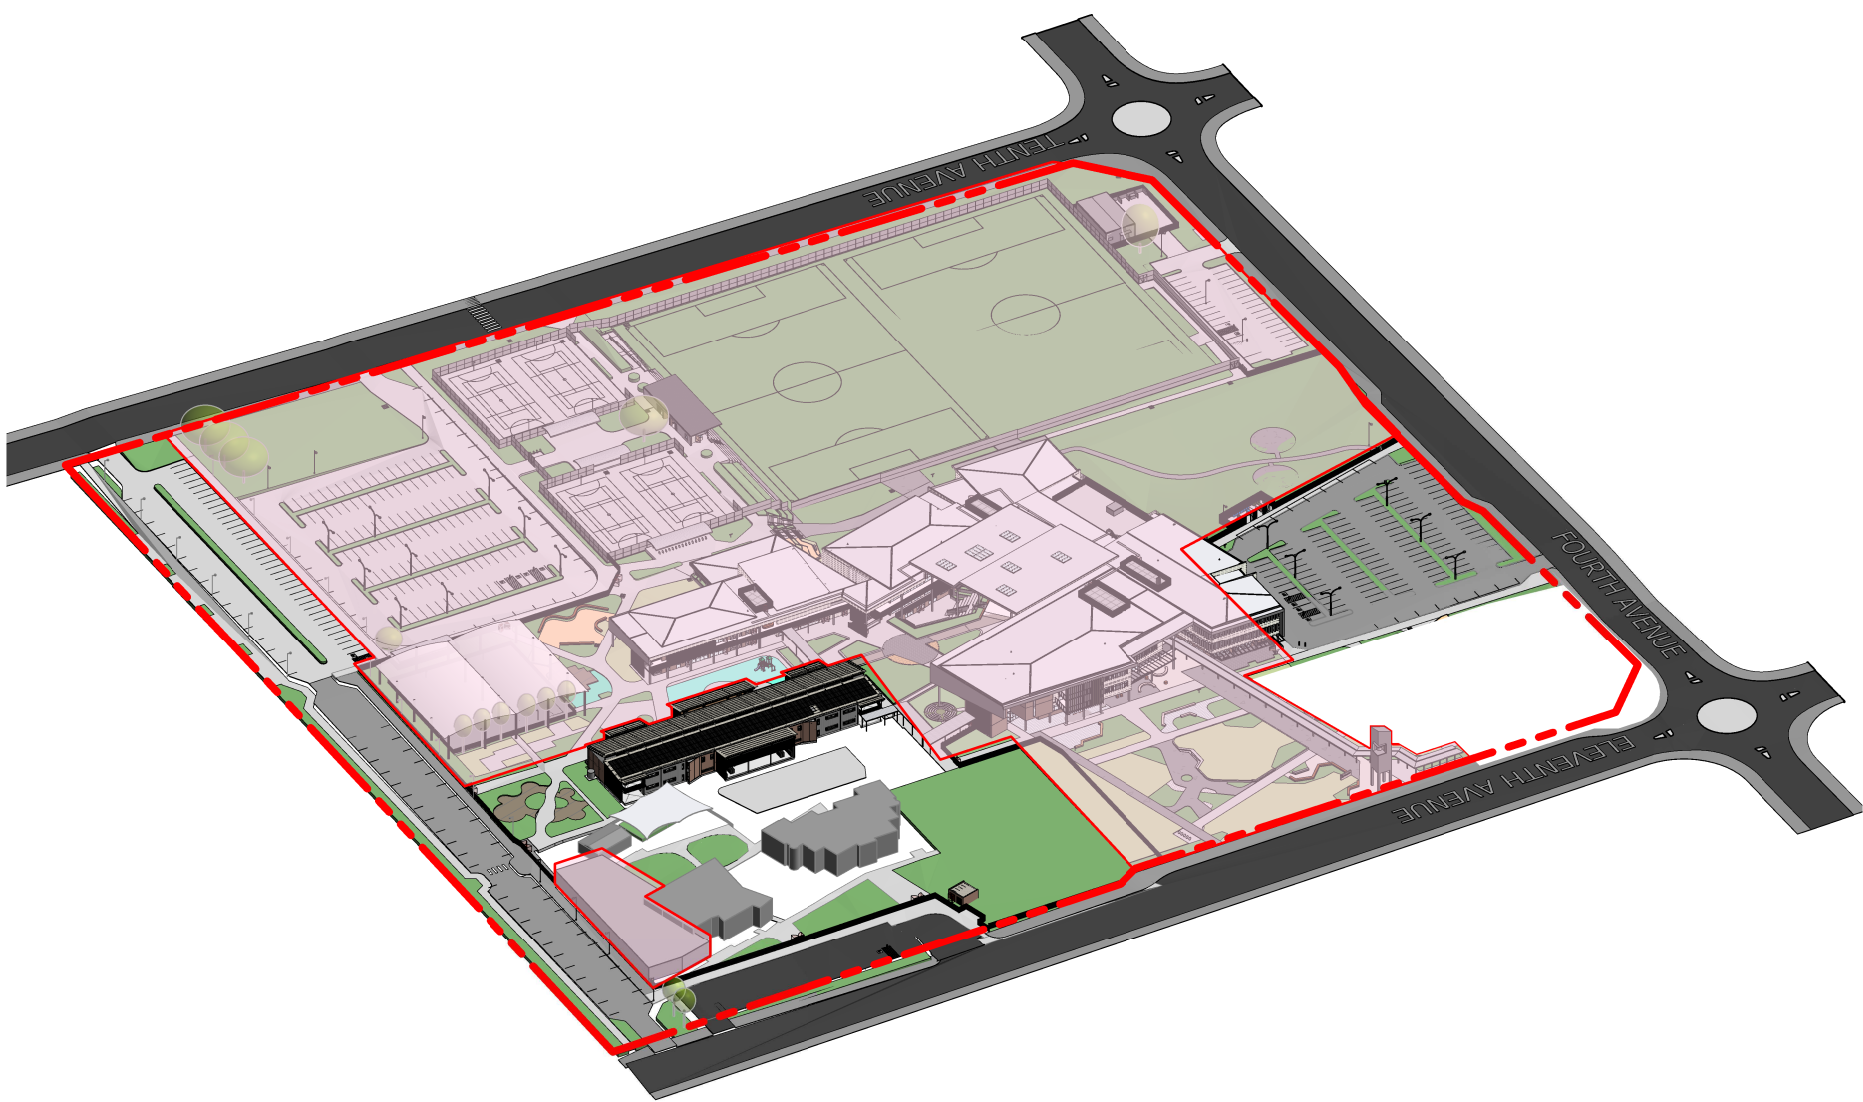

PHASE 3

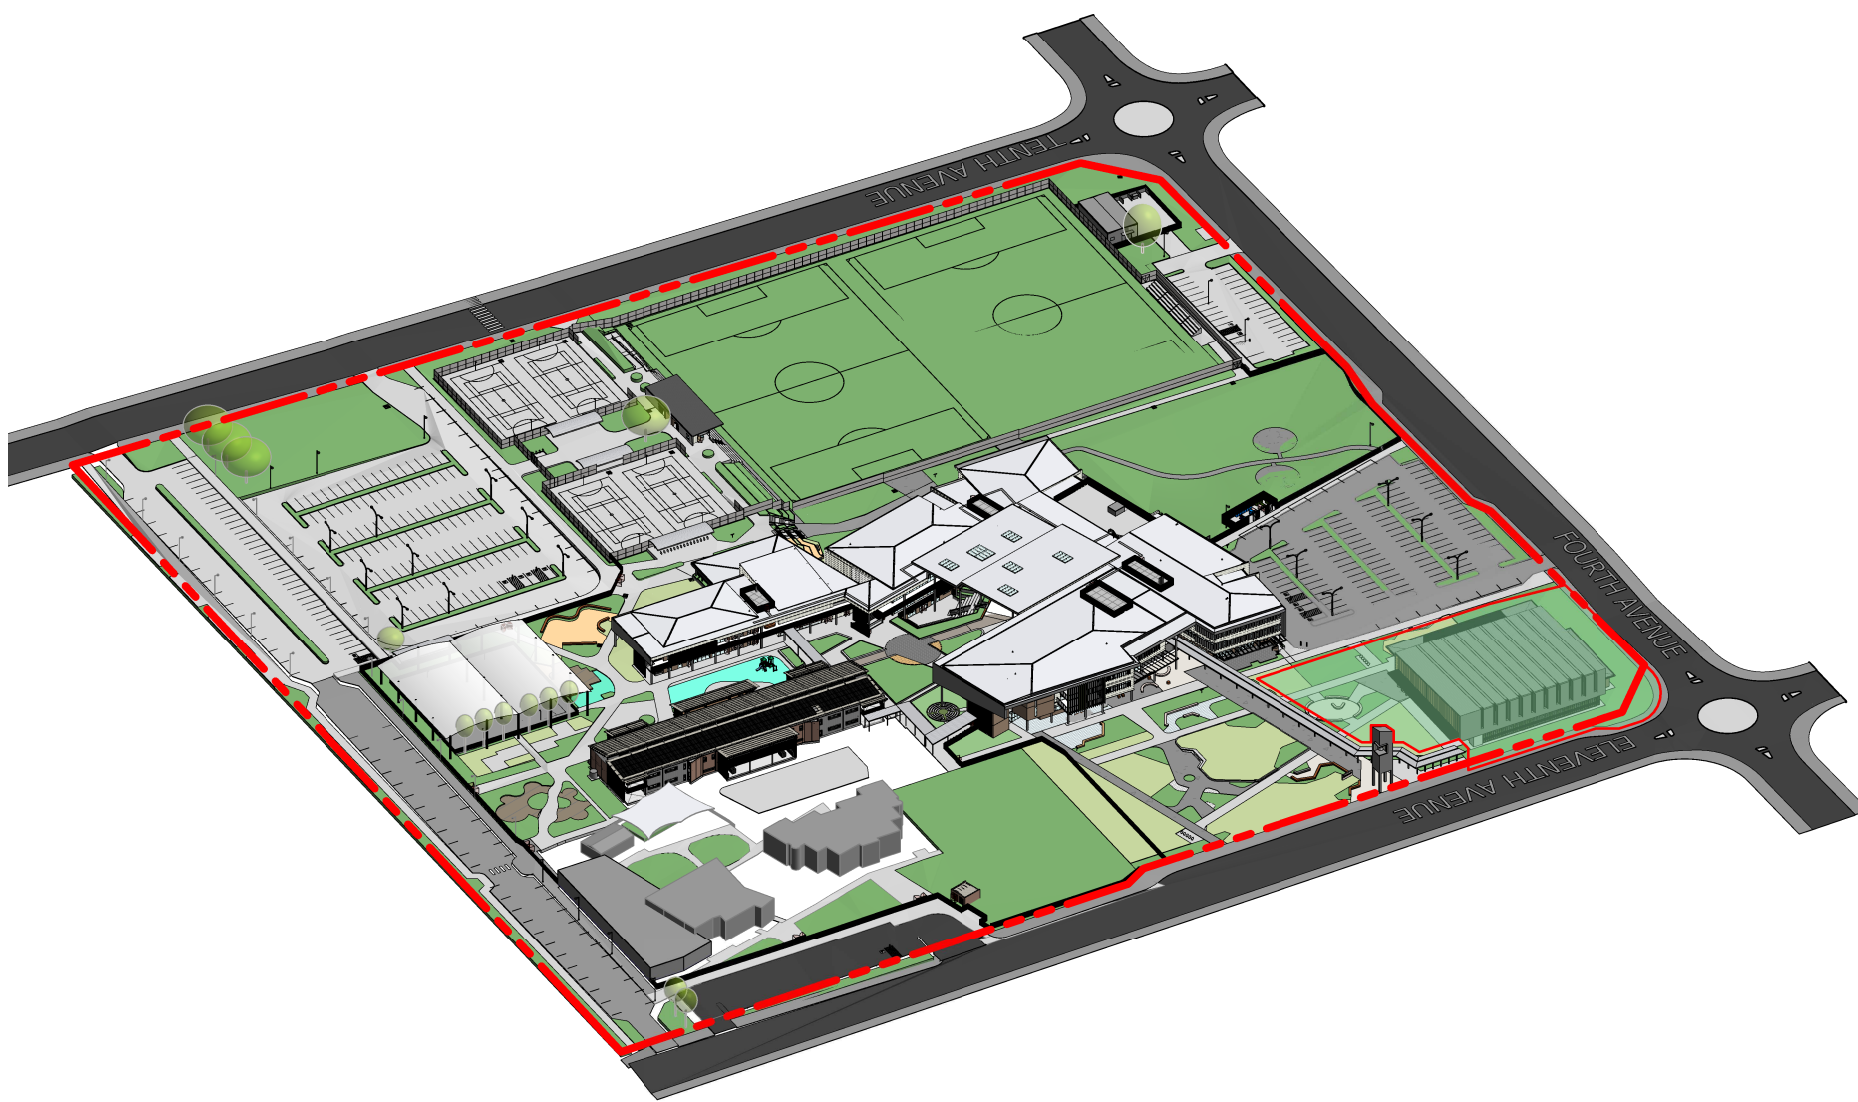

PHASE 4

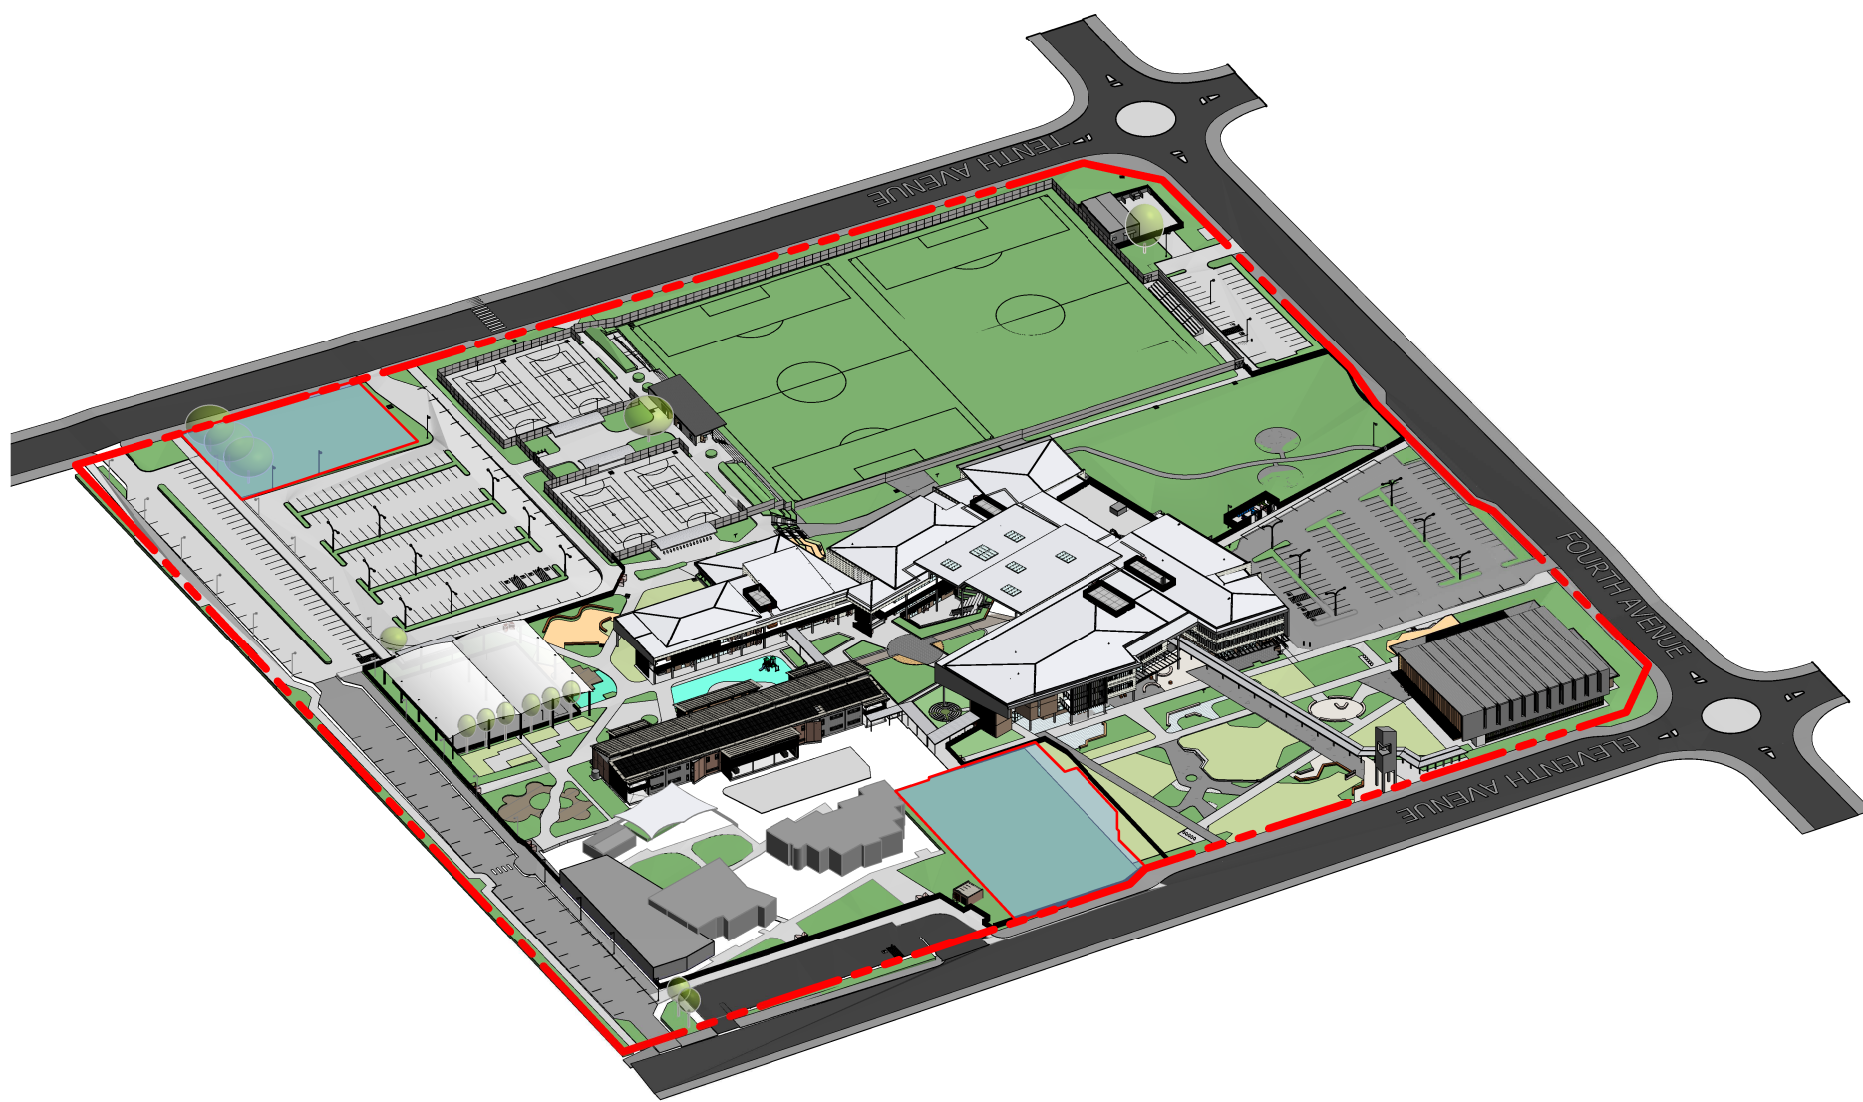

FUTURE

Notes

The information contained in this document is copyright and may not be used or reproduced for any other project or purpose.

Verify all dimensions and levels on site and report any discrepancies to dwp for direction prior to the commencement of work.


Drawings are to be read in conjunction with all other contract documents.

Use figured dimensions only. Do not scale from drawings.

dwp cannot guarantee the accuracy of content and format for copies of drawings issued electronically. The completion of the Issue Details Checked and Authorised section is confirmation of the status of the drawing. The drawing shall not be used for construction unless endorsed 'For Construction' and authorised for issue.

© dwp Australia Pty Ltd
Registered Business Name dwp Australia ABN 37 169 328 018
David Rose Nominated Architect NSW ARB 4882

© Copyright 2011 dwp.
ALL RIGHTS RESERVED.
Reproduction prohibited unless authorised in writing by dwp.

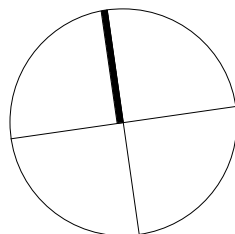

DESIGN DEVELOPMENT					
NOT TO BE USED DURING CONSTRUCTION					
Issue	Description	Date	Chk	Auth	
A	SSDA MODIFICATION	09.04.21	LS	RP	
B	SSDA MODIFICATION	30.06.21	BW	RP	
C	SSDA MODIFICATION	03.08.21	BW	RP	
D	SSDA MODIFICATION	01.09.21	BW	RP	
E	SSDA MODIFICATION	20.09.21	BW	RP	

Architect/ Designer
dwp
www.dwp.com

Client
Sydney Catholic Schools

Location
140 ELEVENTH AVENUE, AUSTRAL, 2179



Project
ST ANTHONY OF PADUA CATHOLIC COLLEGE

Drawing
PHASES 3D VIEWS

Scale (A1)
1 : 20


Date Printed
20/09/2021 12:27:14 PM

Project Number
19-0185

Drawing Number
AA0051



Issue
E

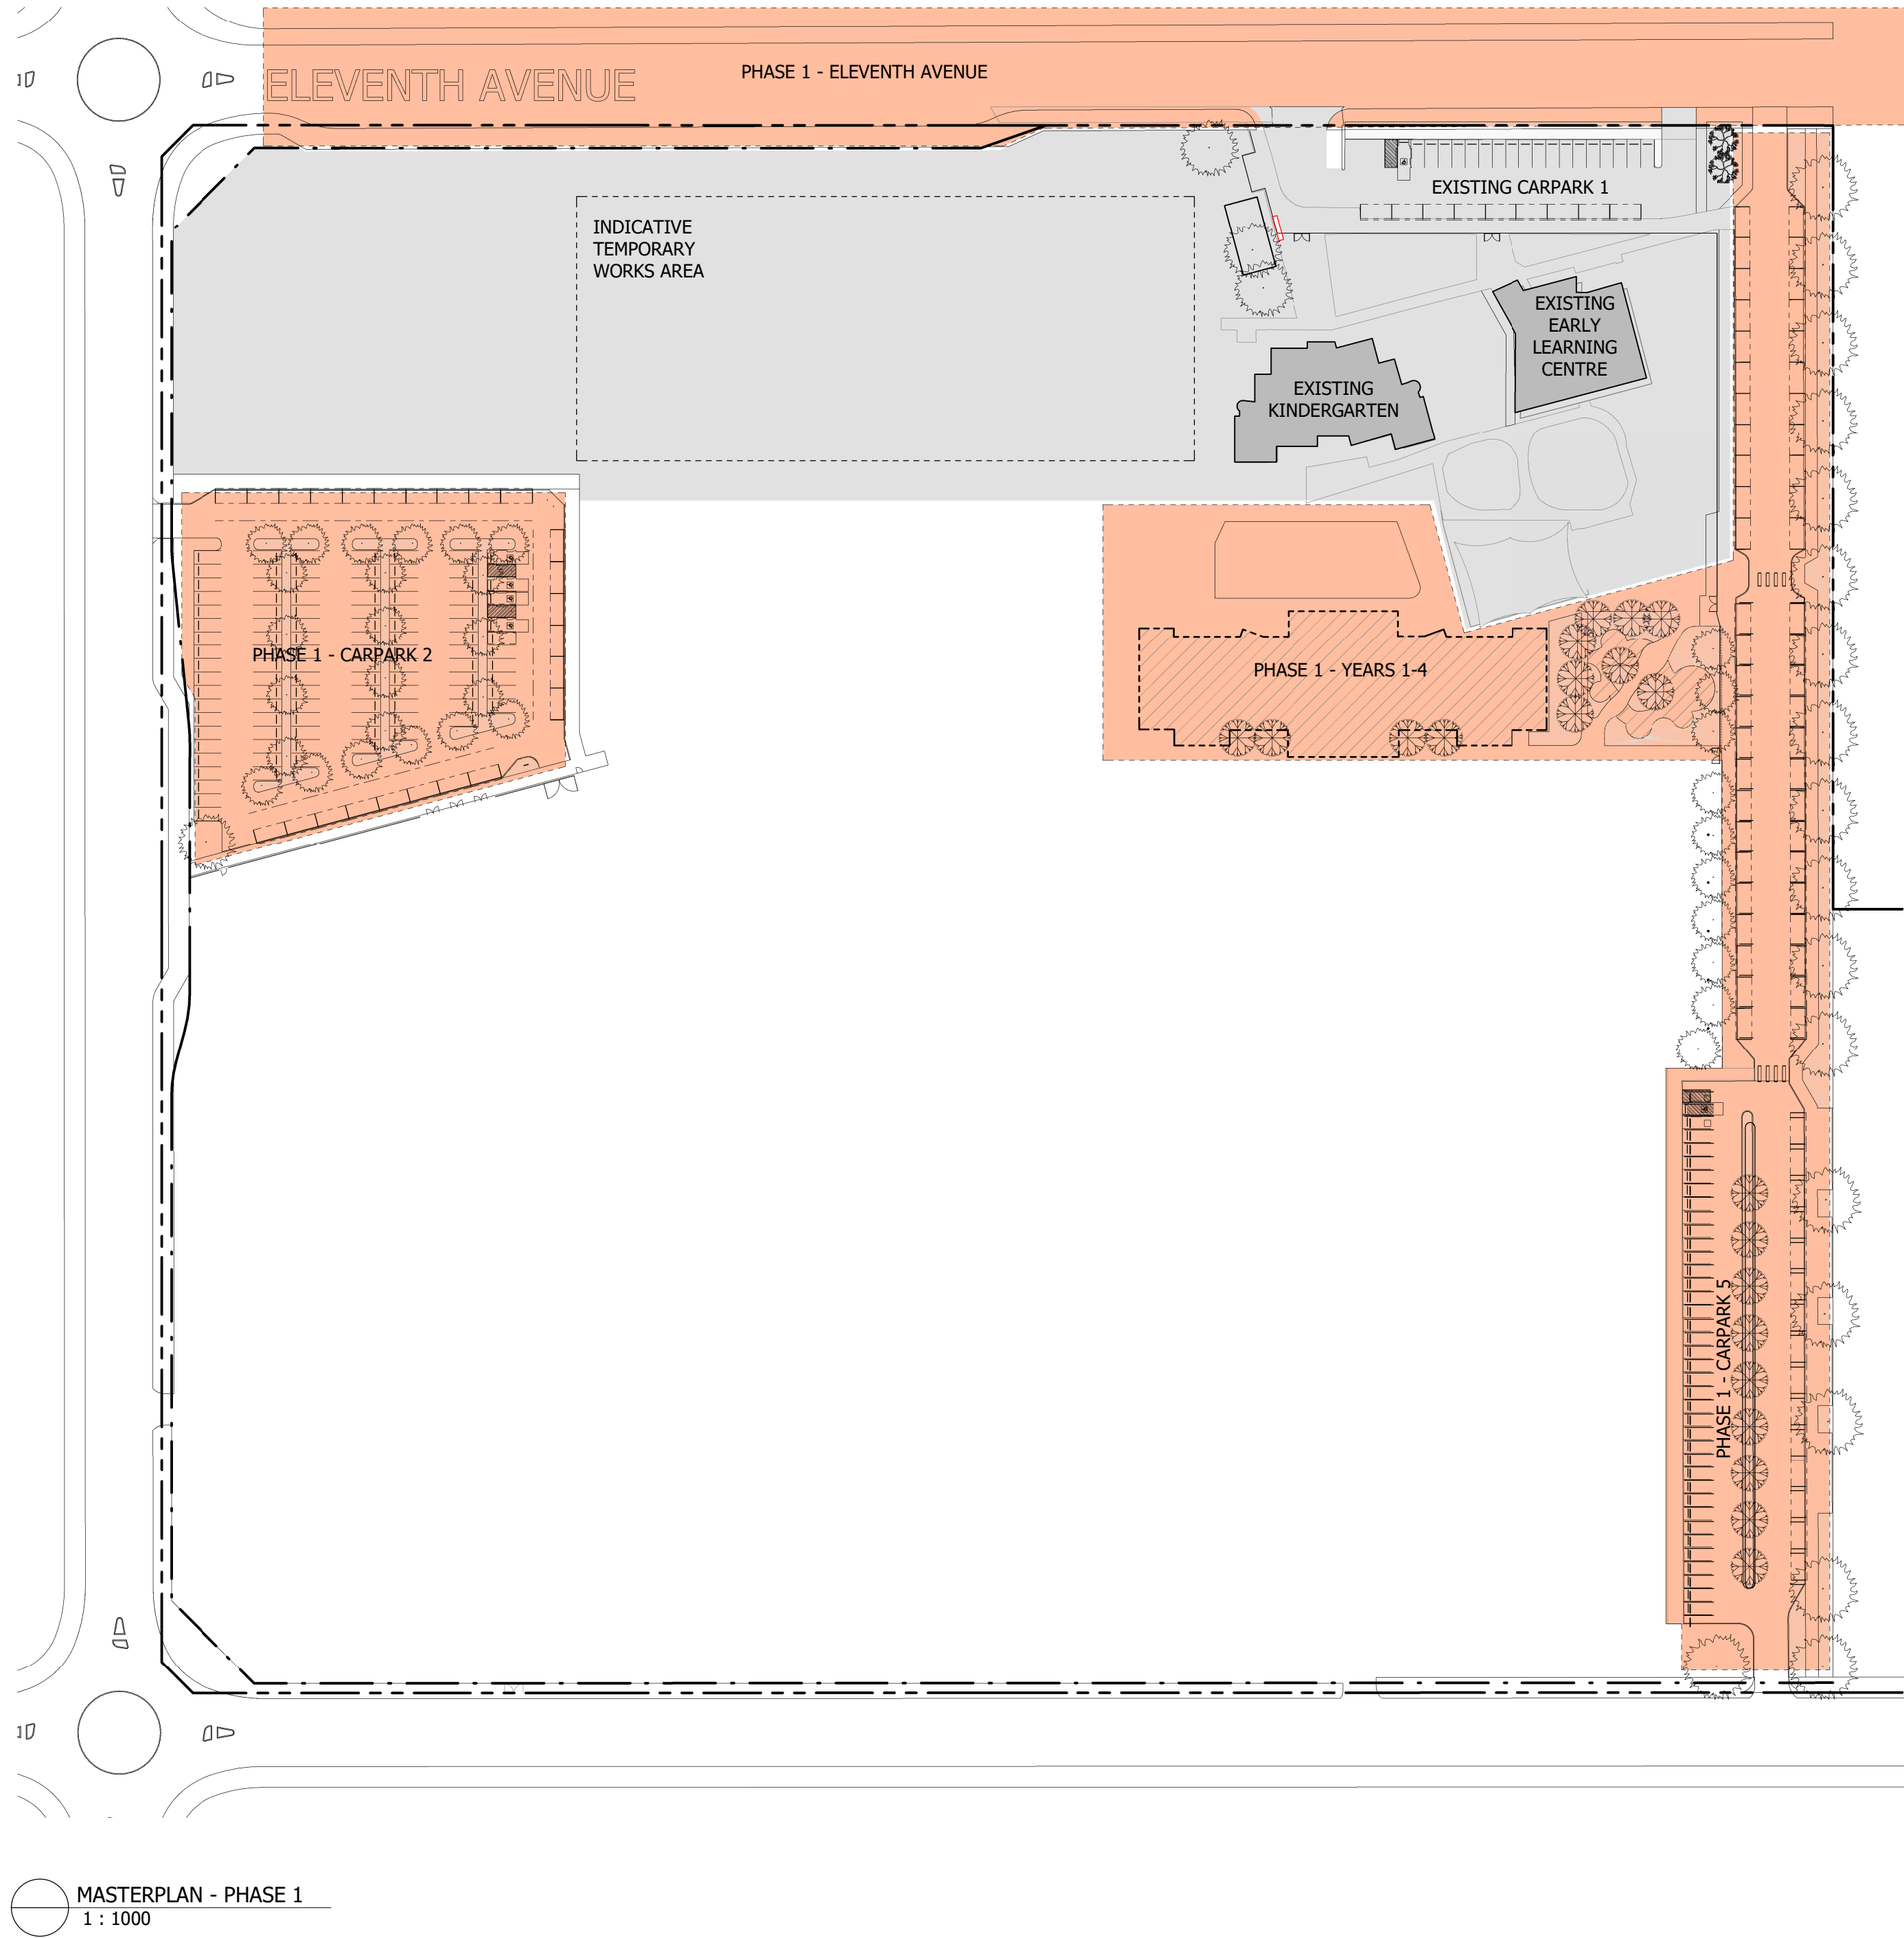

MASTERPLAN - PHASE 1
1 : 1000

PHASE 1

EXISTING GFA	1,298m ²
PHASE 1 GFA - NEW WORKS	2,237m ²
TOTAL GFA	3,535m ²

LEGEND

- EXISTING BUILDINGS BY THIS PHASE
- COMPLETED OUTDOOR PLAY AREA, PARKING, AND ROADWORKS
- PHASE 1
- FUTURE PHASE

CARPARKING REQUIREMENT

CATEGORY	YEARS	POPULATION	CARPARK RATE	CARPARK REQUIREMENT
CHILDCARE CENTRE	-	0	ONE SPACE / 6 CHILDREN; PLUS ONE SPACE / 8 CHILDREN (2-3); PLUS ONE SPACE / 10 CHILDREN (3+)	0
	0-2	0		0
	2-3	0		0
	3+	0		0
SUB TOTAL		0		0 SPACES
TOTAL STUDENTS (EXCLUDING YEAR 12 STUDENTS)		975 ¹	ONE SPACE / 100 STUDENTS	10 SPACES
STAFF	-	40	ONE SPACE / STAFF MEMBER	40
SUB TOTAL		40 ¹		40 SPACES
CAR SPACES REQUIRED				50 SPACES

¹ INCLUDES TEMPORARY WORKS POPULATION

CARPARKING, DROP-OFF & PICK UP AND BICYCLE PARKING SPACES

	EXISTING	PROPOSED PHASE 1	TOTAL
CAR SPACES	28 SPACES	143 SPACES	171 SPACES
BIKE PARKING SPACES	10 SPACES	-	10 SPACES
DROP-OFF & PICK-UP SPACES	-	89 SPACES	89 SPACES

Notes

The information contained in this document is copyright and may not be used or reproduced for any other project or purpose.

Verify all dimensions and levels on site and report any discrepancies to dwp for direction prior to the commencement of work.


Drawings are to be read in conjunction with all other contract documents.

Use figured dimensions only. Do not scale from drawings.

dwp cannot guarantee the accuracy of content and format for copies of drawings issued electronically. The completion of the Issue Details Checked and Authorised section is confirmation of the status of the drawing. The drawing shall not be used for construction unless endorsed 'For Construction' and authorised for issue.

© dwp Australia Pty Ltd
Registered Business Name dwp Australia ABN 37 169 328 018
David Rose Nominated Architect NSW ARB 4882

© Copyright 2011 dwp.
ALL RIGHTS RESERVED.
Reproduction prohibited unless authorised in writing by dwp.

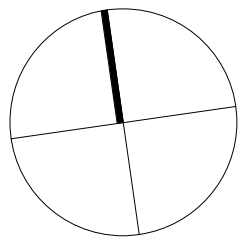

DESIGN DEVELOPMENT

NOT TO BE USED DURING CONSTRUCTION

Issue	Description	Date	Chk	Auth
A	SSDA MODIFICATION	09.04.21	LS	RP
B	SSDA MODIFICATION	30.06.21	BW	RP
C	SSDA MODIFICATION	03.08.21	BW	RP
D	SSDA MODIFICATION	01.09.21	BW	RP
E	SSDA MODIFICATION	20.09.21	BW	RP
F	SSDA MODIFICATION	22.09.21	BW	RP

Architect/ Designer

dwp
www.dwp.com

Client

Sydney Catholic Schools



Location
140 ELEVENTH AVENUE, AUSTRAL, 2179

Project

ST ANTHONY OF PADUA
CATHOLIC COLLEGE

Drawing

PHASE PLAN -PHASE 1

Scale (A1)
1 : 1000

Date Printed
22/09/2021 10:16:54 AM

Project Number

19-0185


Drawing Number

AA0052

Issue

F



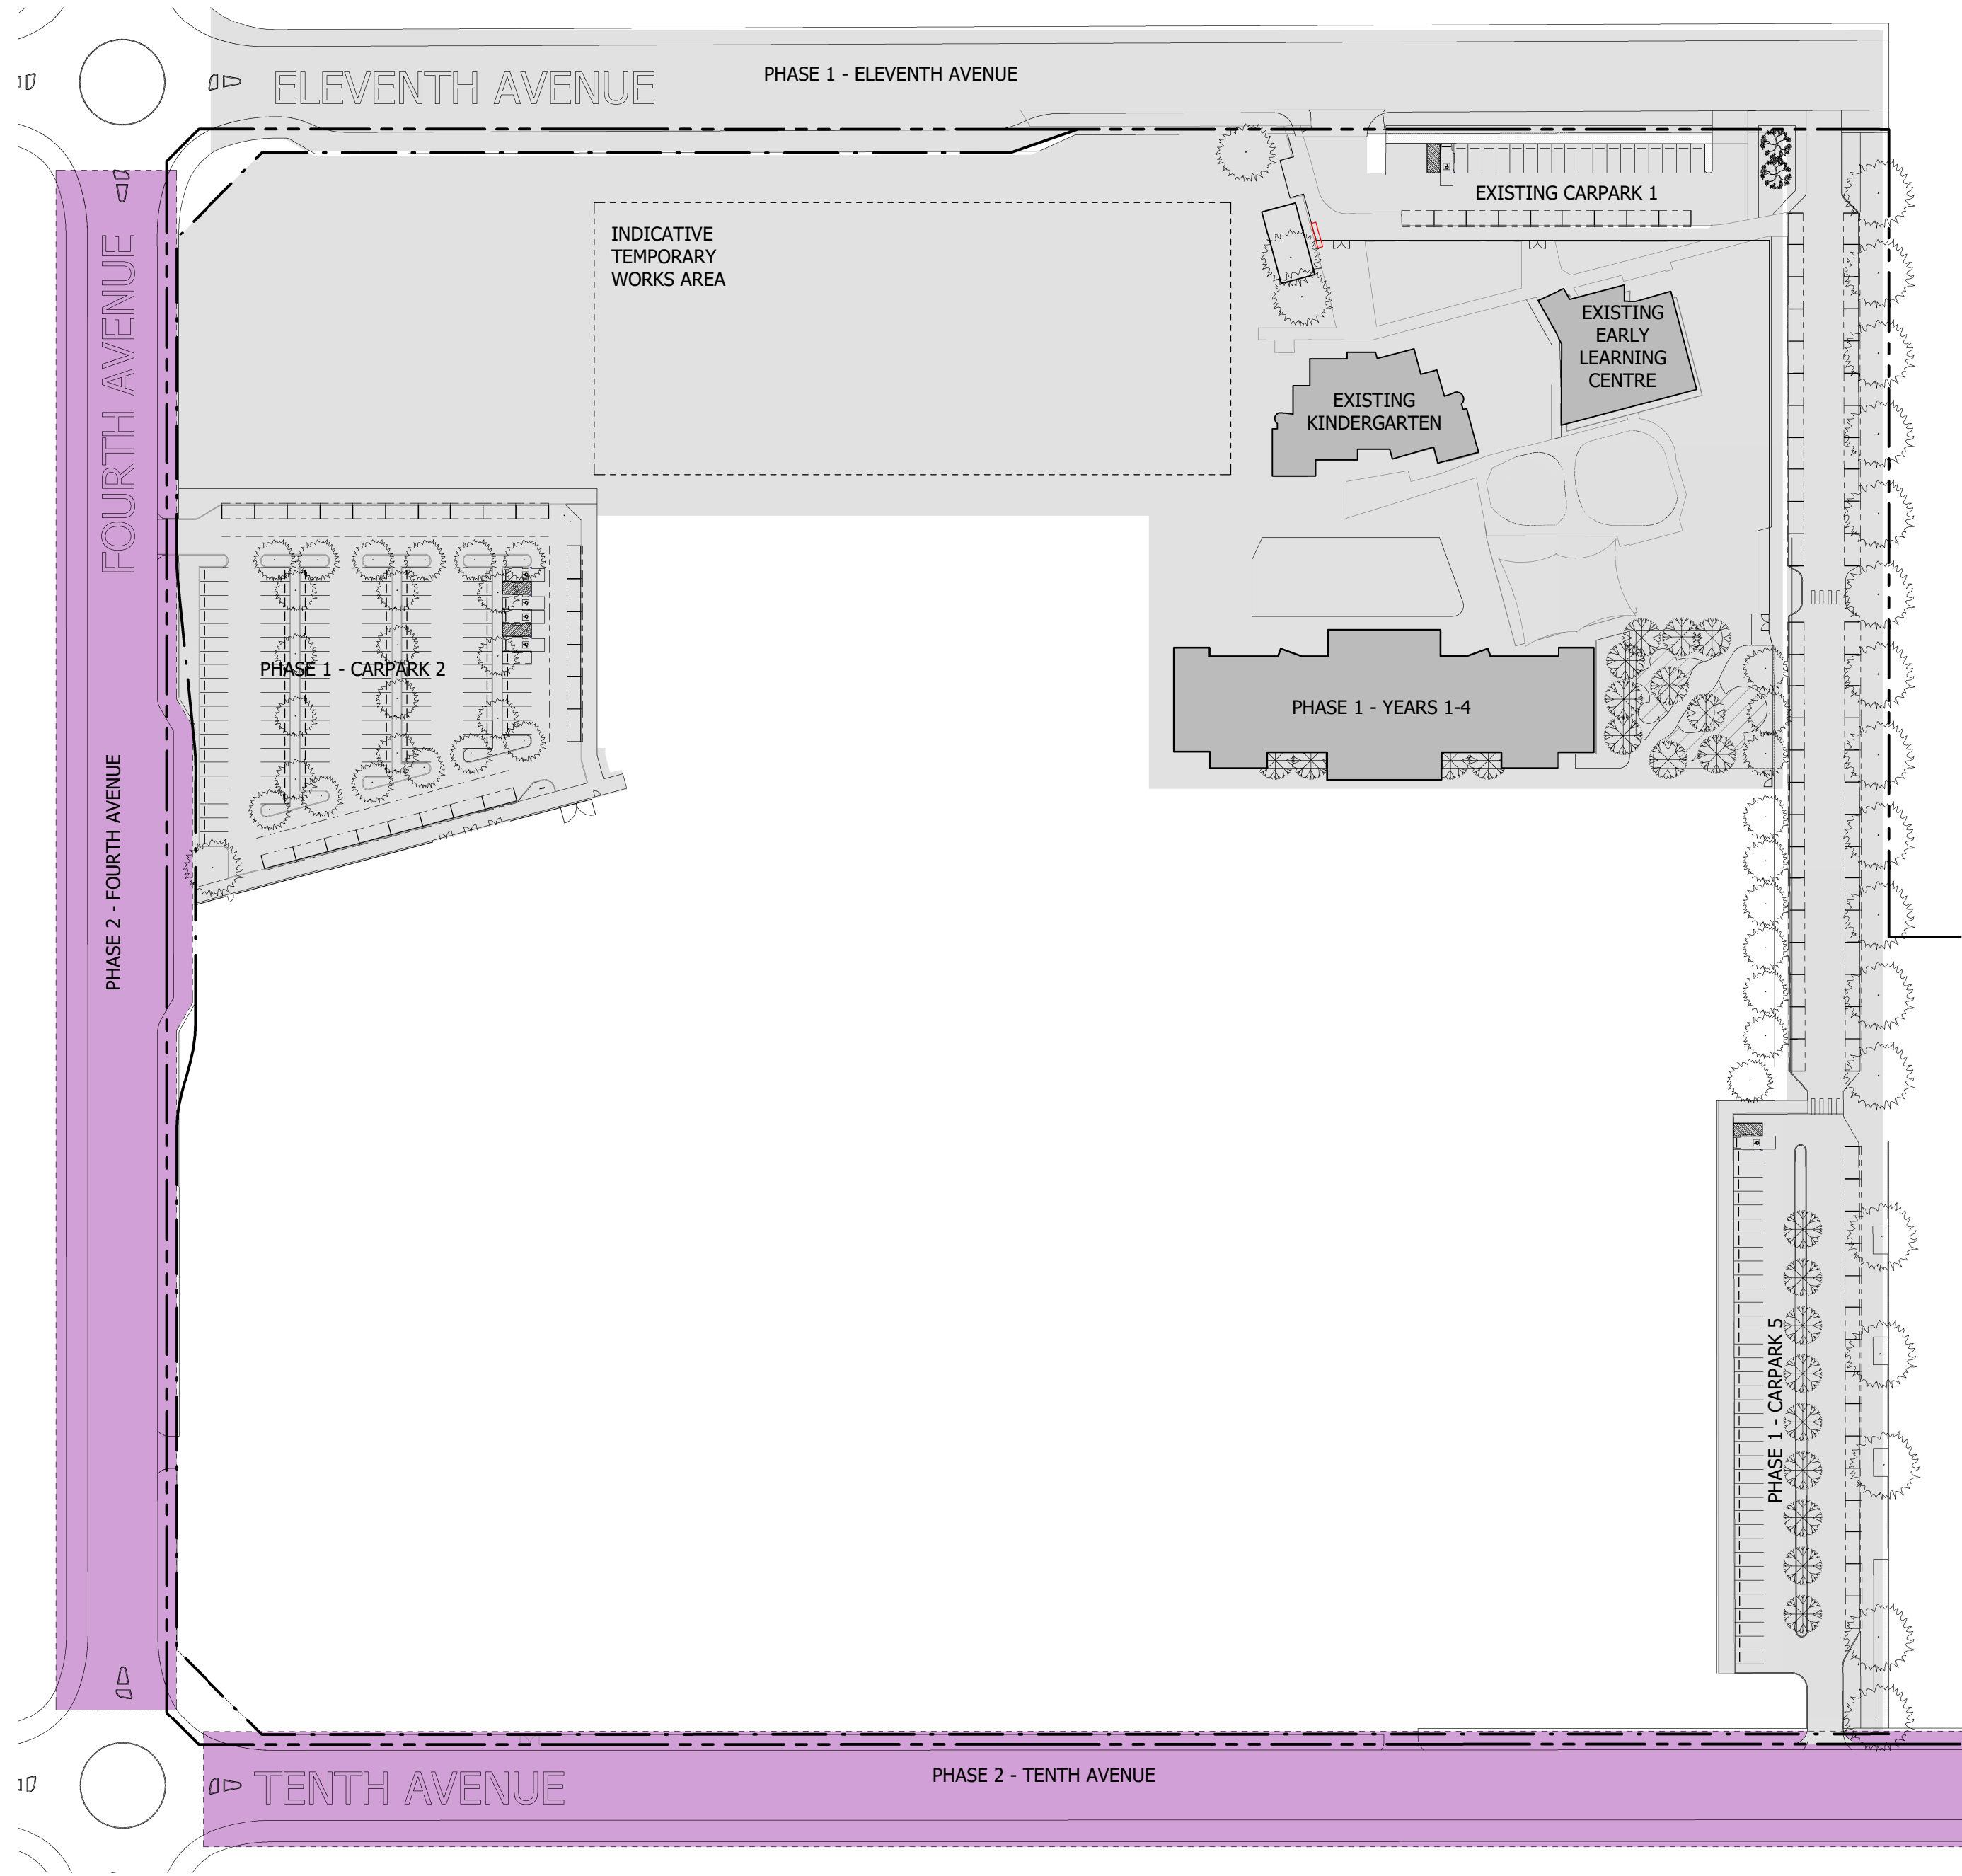

1 MASTERPLAN - PHASE 2
A3000 1 : 1000

Notes

The information contained in this document is copyright and may not be used or reproduced for any other project or purpose.


Verify all dimensions and levels on site and report any discrepancies to dwp for direction prior to the commencement of work.

Drawings are to be read in conjunction with all other contract documents.

Use figured dimensions only. Do not scale from drawings. dwp cannot guarantee the accuracy of content and format for copies of drawings issued electronically. The completion of the Issue Details Checked and Authorised section is confirmation of the status of the drawing. The drawing shall not be used for construction unless endorsed 'For Construction' and authorised for issue.

© dwp Australia Pty Ltd
Registered Business Name dwp Australia ABN 37 169 328 018
David Rose Nominated Architect NSW ARB 4882

© Copyright 2011 dwp.
ALL RIGHTS RESERVED.
Reproduction prohibited unless authorised in writing by dwp.

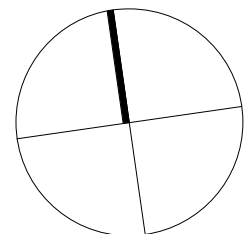

PHASE 2

EXISTING GFA (inc. previous phases)	3,535m ²
PHASE 2 GFA - NEW WORKS	0m ²
TOTAL GFA	3,535m²

LEGEND

- EXISTING BUILDINGS BY THIS PHASE
- COMPLETED OUTDOOR PLAY AREA, PARKING, AND ROADWORKS
- PHASE 2
- FUTURE PHASE

CARPARKING REQUIREMENT

CATEGORY	YEARS	POPULATION	CARPARK RATE	CARPARK REQUIREMENT
CHILDCARE CENTRE	-	0	ONE SPACE / 6 CHILDREN (0-2); PLUS ONE SPACE / 8 CHILDREN (2-3); PLUS ONE SPACE / 10 CHILDREN (3+)	0
	0-2	0		0
	2-3	0		0
	3+	0		0
SUB TOTAL		0		0 SPACES
TOTAL STUDENTS (EXCLUDING YEAR 12 STUDENTS)		1300¹	ONE SPACE / 100 STUDENTS	13 SPACES
TOTAL STAFF	-	100¹	ONE SPACE / STAFF MEMBER	100
CAR SPACES REQUIRED				113 SPACES

¹ INCLUDES TEMPORARY WORKS POPULATION

CARPARKING, DROP-OFF & PICK UP AND BICYCLE PARKING SPACES

	EXISTING	PROPOSED PHASE 2	TOTAL
CAR SPACES	171 SPACES	-	171 SPACES
BIKE PARKING SPACES	10 SPACES	-	10 SPACES
DROP-OFF & PICK-UP SPACES	89 SPACES	-	89 SPACES

DESIGN DEVELOPMENT

NOT TO BE USED DURING CONSTRUCTION

Issue	Description	Date	Chk	Auth
A	SSDA MODIFICATION	09.04.21	LS	RP
B	SSDA MODIFICATION	30.06.21	BW	RP
C	SSDA MODIFICATION	03.08.21	BW	RP
D	SSDA MODIFICATION	01.09.21	BW	RP
E	SSDA MODIFICATION	20.09.21	BW	RP
F	SSDA MODIFICATION	22.09.21	BW	RP

Architect/ Designer

dwp
www.dwp.com

Client

Sydney Catholic Schools



Location
140 ELEVENTH AVENUE, AUSTRAL, 2179

Project

ST ANTHONY OF PADUA
CATHOLIC COLLEGE

Drawing

PHASE PLAN - PHASE 2

Scale (A1)
1 : 1000

Date Printed
22/09/2021 10:17:13 AM


Project Number

19-0185
Drawing Number
AA0053



Issue

F

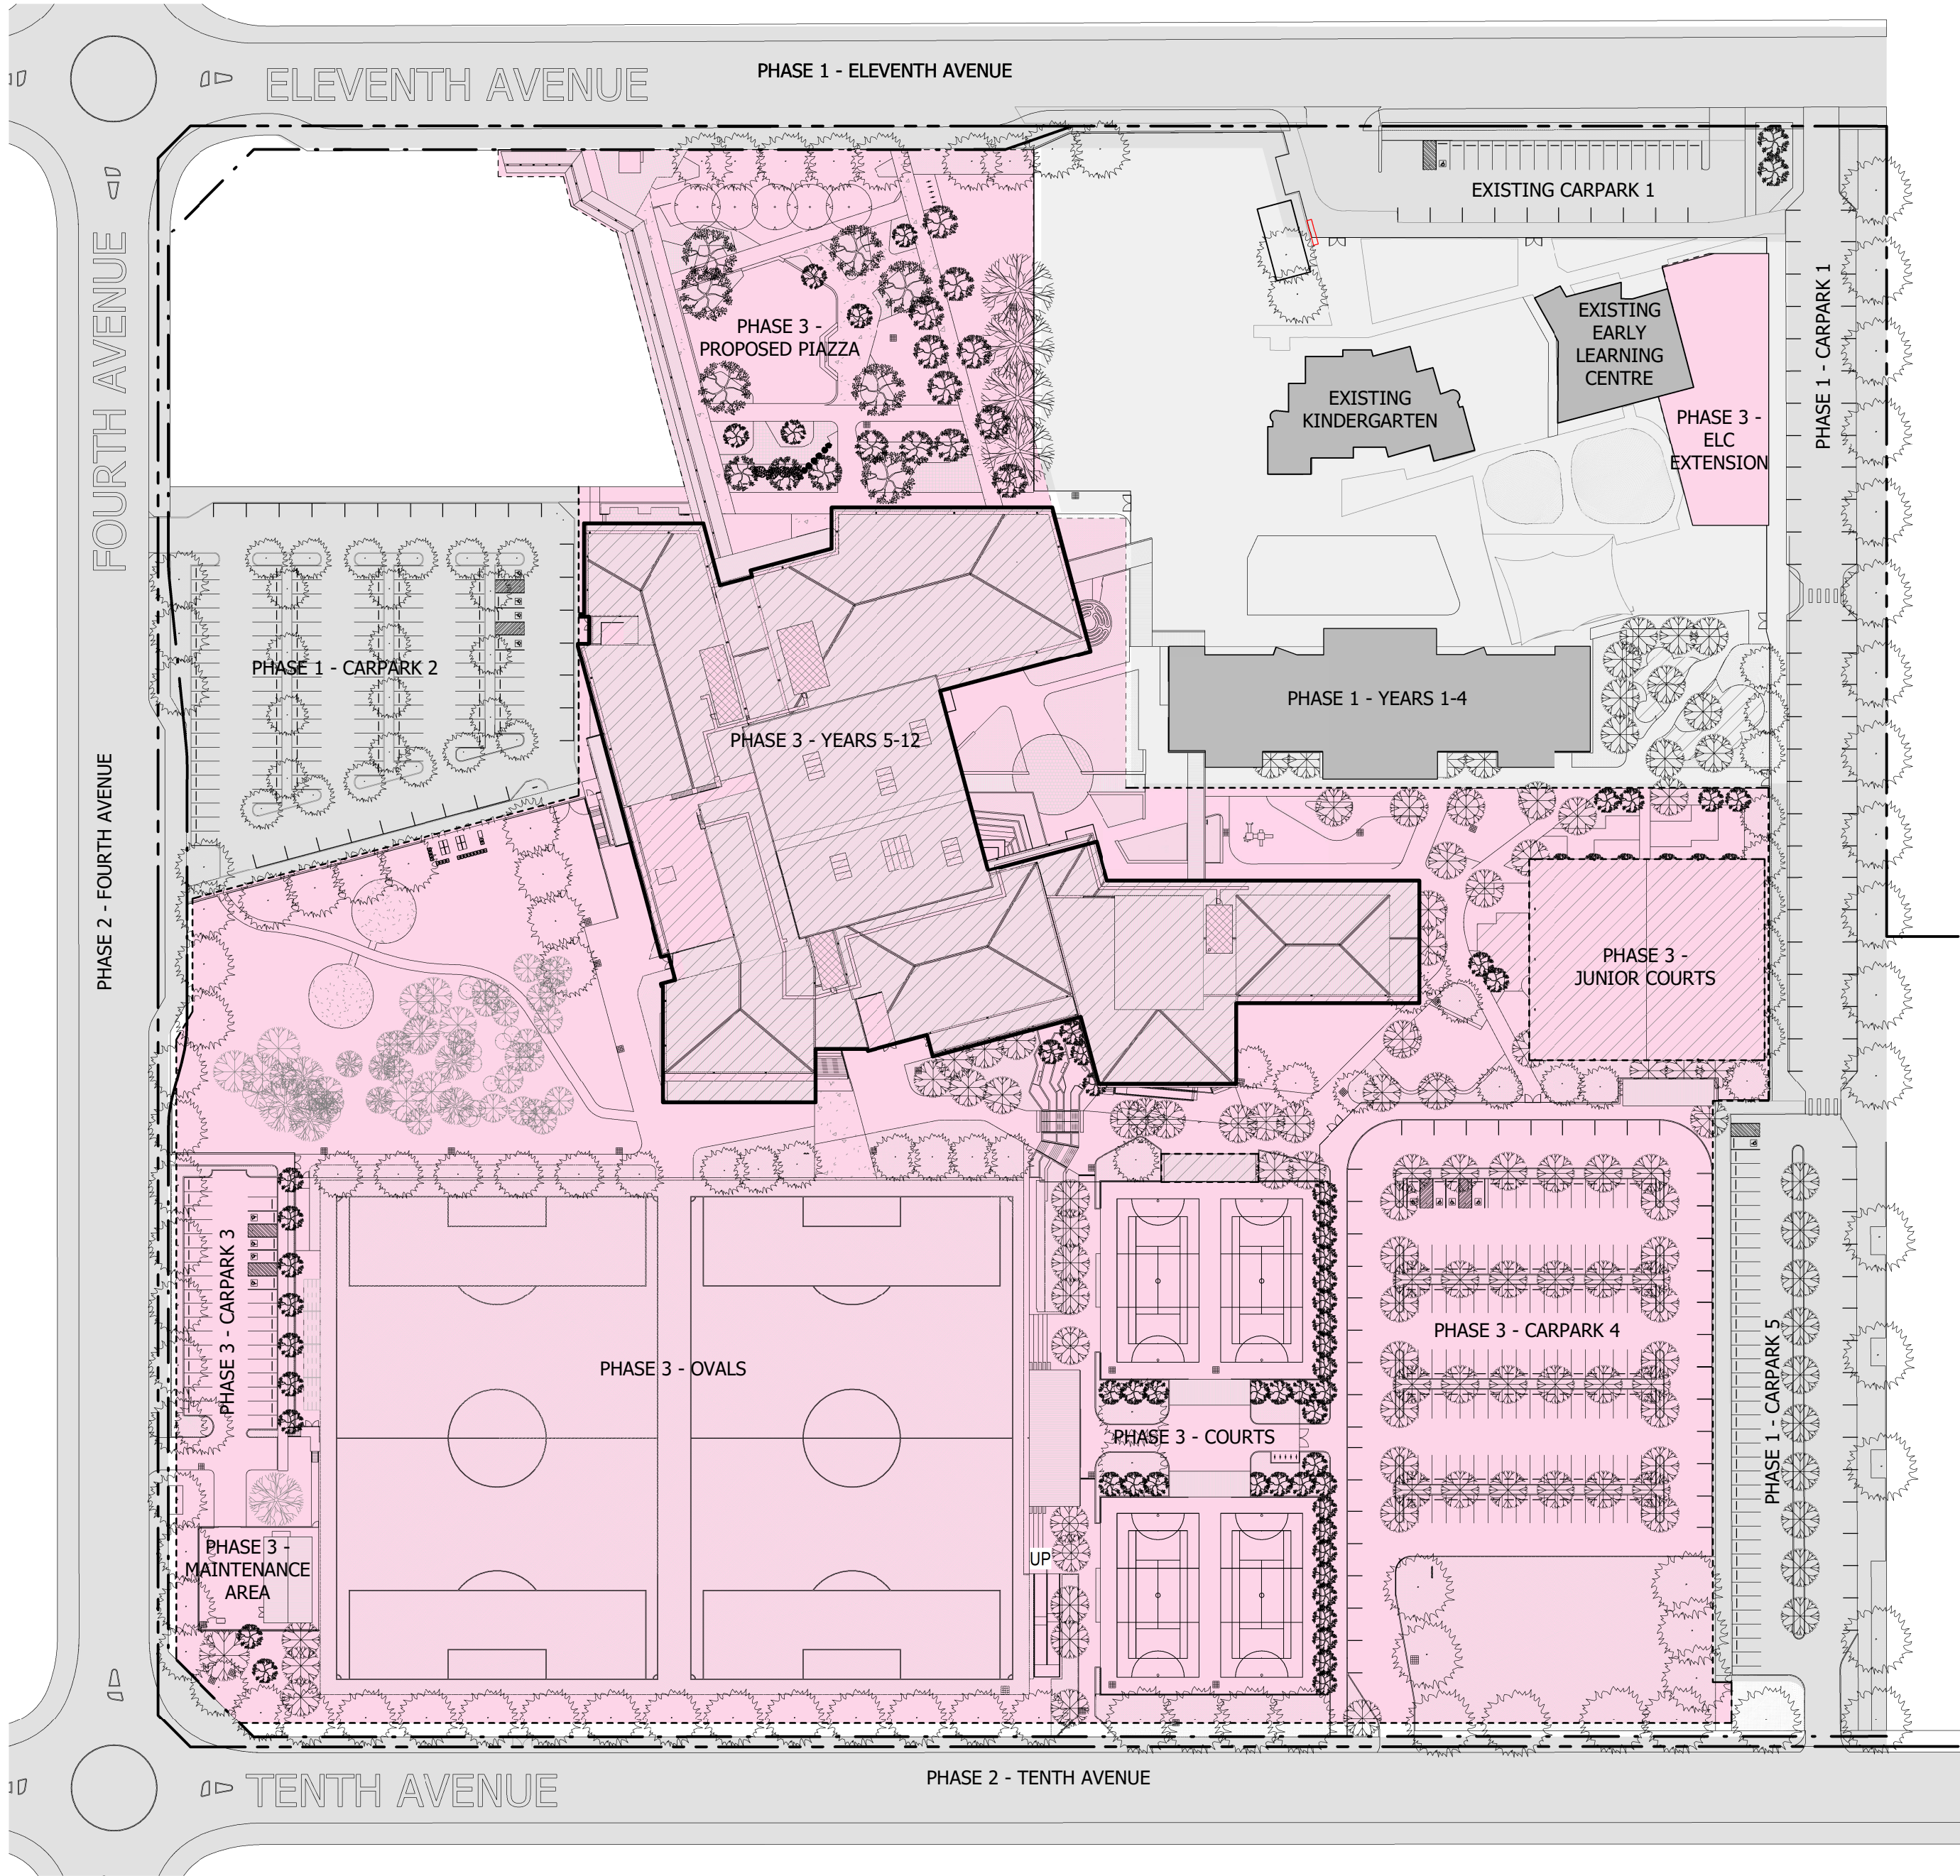

1 MASTERPLAN - STAGE 3
A3000 1 : 1000

PHASE 3

EXISTING GFA (inc. previous phases)	3,535m ²
PHASE 3 GFA - NEW WORKS	14,697m ²
TOTAL GFA	18,232m²

LEGEND

- EXISTING BUILDINGS BY THIS PHASE
- COMPLETED OUTDOOR PLAY AREA, PARKING, AND ROADWORKS
- PHASE 3
- FUTURE PHASE

CARPARKING REQUIREMENT

CATEGORY	YEARS	POPULATION	CARPARK RATE	CARPARK REQUIREMENT
CHILDCARE CENTRE	- 0-2 2-3 3+	125 36 45 44	ONE SPACE / 6 CHILDREN (0-2); PLUS ONE SPACE / 8 CHILDREN (2-3); PLUS ONE SPACE / 10 CHILDREN (3+)	21 9 6 4
SUB TOTAL		125		40 SPACES
PRIMARY SCHOOL	K-6	840	ONE SPACE / 100 STUDENTS	9
SECONDARY SCHOOL	7-11 12	1200 240	ONE SPACE / 100 STUDENTS; PLUS ONE SPACE / 5 YEAR 12 STUDENTS	12 48
SUB TOTAL		2,280		69 SPACES
STAFF	-	200	ONE SPACE / STAFF MEMBER	200
SUB TOTAL		200		200 SPACES
CAR SPACES REQUIRED				309 SPACES

CARPARKING, DROP-OFF & PICK UP AND BICYCLE PARKING SPACES

	EXISTING	PROPOSED PHASE 3	TOTAL
CAR SPACES	171 SPACES	155 SPACES	326 SPACES
BIKE PARKING SPACES	10 SPACES	160 SPACES	170 SPACES
DROP-OFF & PICK-UP SPACES	89 SPACES	36 SPACES	125 SPACES

Notes

The information contained in this document is copyright and may not be used or reproduced for any other project or purpose.


Verify all dimensions and levels on site and report any discrepancies to dwp for direction prior to the commencement of work.

Drawings are to be read in conjunction with all other contract documents.

Use figured dimensions only. Do not scale from drawings. dwp cannot guarantee the accuracy of content and format for copies of drawings issued electronically. The completion of the Issue Details Checked and Authorised section is confirmation of the status of the drawing. The drawing shall not be used for construction unless endorsed 'For Construction' and authorised for issue.

© dwp Australia Pty Ltd
Registered Business Name dwp Australia ABN 37 169 328 018
David Rose Nominated Architect NSW ARB 4882

© Copyright 2011 dwp.
ALL RIGHTS RESERVED.
Reproduction prohibited unless authorised in writing by dwp.

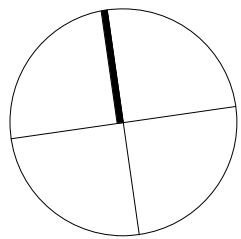

DESIGN DEVELOPMENT

NOT TO BE USED DURING CONSTRUCTION

Issue	Description	Date	Chk	Auth
A	SSDA MODIFICATION	09.04.21	LS	RP
B	SSDA MODIFICATION	30.06.21	BW	RP
C	SSDA MODIFICATION	03.08.21	BW	RP
D	SSDA MODIFICATION	01.09.21	BW	RP
E	SSDA MODIFICATION	20.09.21	BW	RP
F	SSDA MODIFICATION	22.09.21	BW	RP

Architect/ Designer

dwp
www.dwp.com

Client

Sydney Catholic Schools



Location
140 ELEVENTH AVENUE, AUSTRAL, 2179

Project

ST ANTHONY OF PADUA
CATHOLIC COLLEGE

Drawing

PHASE PLAN - PHASE 3

Scale (A1)
1 : 1000

Date Printed
22/09/2021 10:17:39 AM

Project Number

19-0185


Drawing Number

AA0054

Issue

F



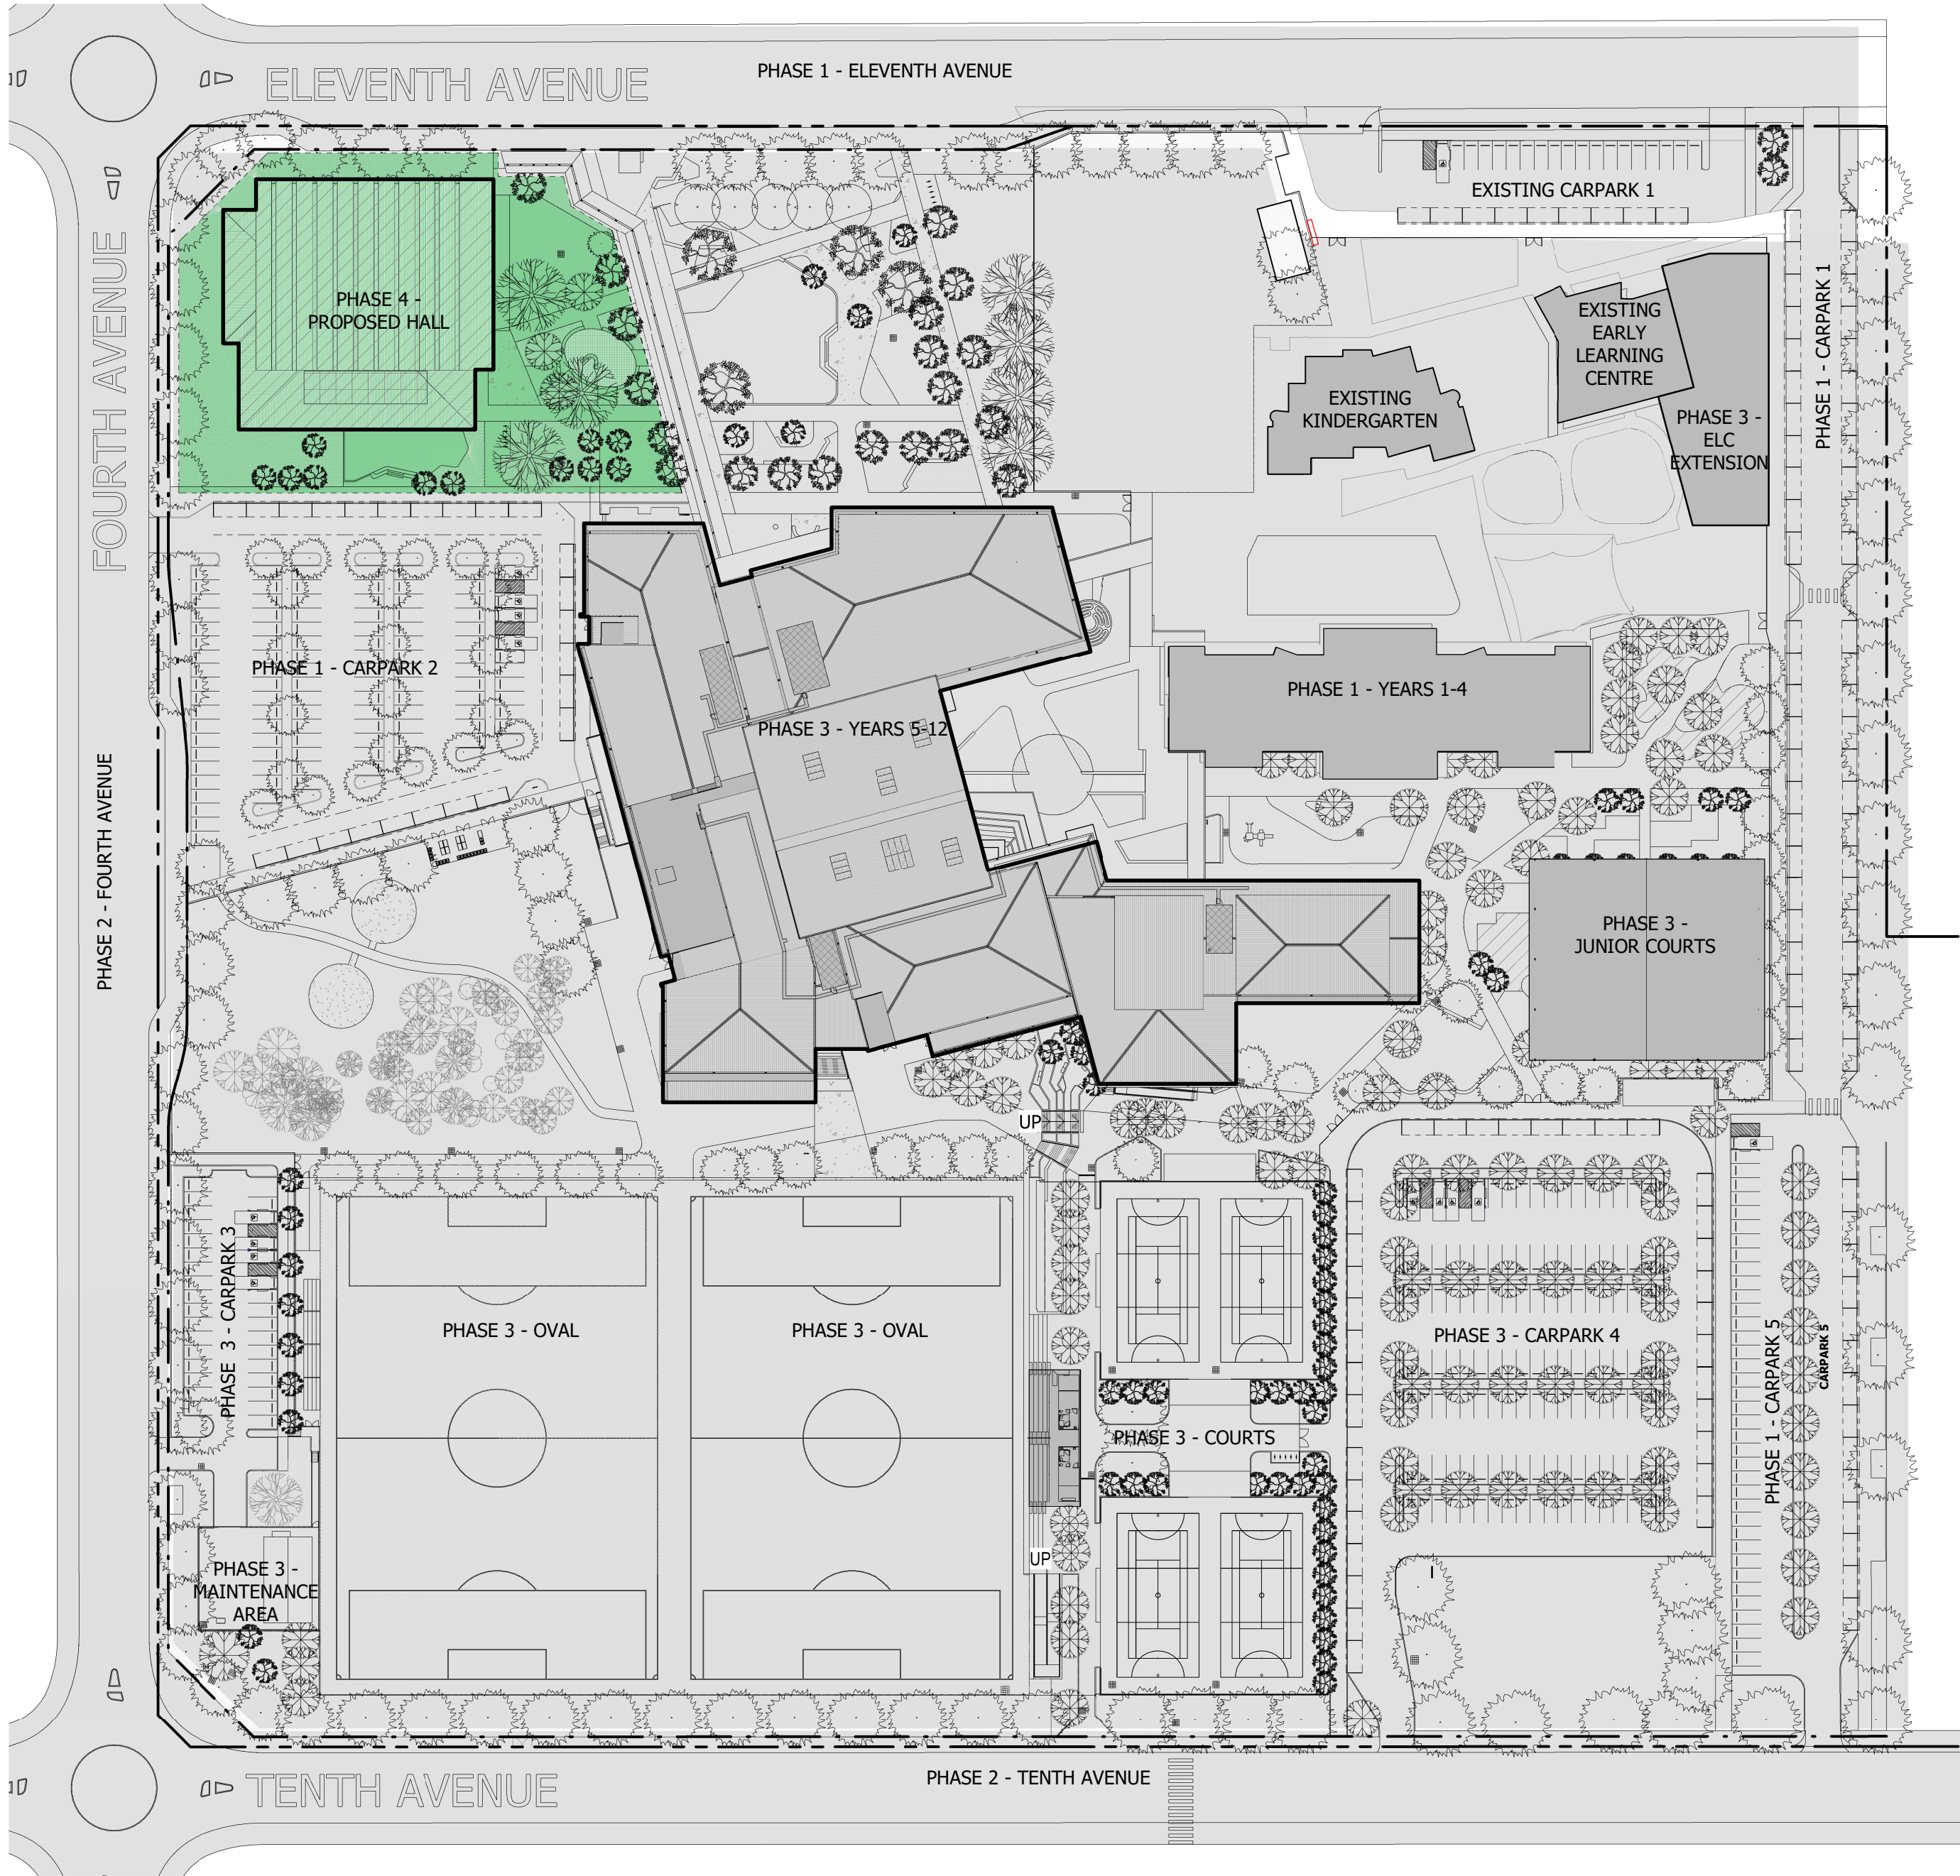

1 MASTERPLAN - PHASE 4
A3000 1 : 1000

PHASE 4

EXISTING GFA (inc. previous PHASE)	18,232m ²
PHASE 4 GFA - NEW WORKS	1,847m ²
TOTAL GFA	20,079m²

LEGEND

- EXISTING BUILDINGS BY THIS PHASE
- COMPLETED OUTDOOR PLAY AREA, PARKING, AND ROADWORKS
- PHASE 4

CARPARKING REQUIREMENT

CATEGORY	YEARS	POPULATION	CARPARK RATE	CARPARK REQUIREMENT
CHILDCARE CENTRE	- 0-2 2-3 3+	125 36 45 44	ONE SPACE / 6 CHILDREN (0-2); PLUS ONE SPACE / 8 CHILDREN (2-3); PLUS ONE SPACE / 10 CHILDREN (3+)	21 9 6 4
SUB TOTAL		125		40 SPACES
PRIMARY SCHOOL	K-6	840	ONE SPACE / 100 STUDENTS	9
SECONDARY SCHOOL	7-11 12	1200 240	ONE SPACE / 100 STUDENTS; PLUS ONE SPACE / 5 YEAR 12 STUDENTS	12 48
SUB TOTAL		2,280		69 SPACES
STAFF	-	200	ONE SPACE / STAFF MEMBER	200
SUB TOTAL		200		200 SPACES
CAR SPACES REQUIRED				309 SPACES

CARPARKING, DROP-OFF & PICK UP AND BICYCLE PARKING SPACES

	EXISTING	PROPOSED PHASE 4	TOTAL
CAR SPACES	326 SPACES	-	326 SPACES
BIKE PARKING SPACES	170 SPACES	10 SPACES	180 SPACES
DROP-OFF & PICK-UP SPACES	125 SPACES	-	125 SPACES

Notes

The information contained in this document is copyright and may not be used or reproduced for any other project or purpose.


Verify all dimensions and levels on site and report any discrepancies to dwp for direction prior to the commencement of work.

Drawings are to be read in conjunction with all other contract documents.

Use figured dimensions only. Do not scale from drawings. dwp cannot guarantee the accuracy of content and format for copies of drawings issued electronically. The completion of the Issue Details Checked and Authorised section is confirmation of the status of the drawing. The drawing shall not be used for construction unless endorsed 'For Construction' and authorised for issue.

© dwp Australia Pty Ltd
Registered Business Name dwp Australia ABN 37 169 328 018
David Rose Nominated Architect NSW ARB 4882

© Copyright 2011 dwp.
ALL RIGHTS RESERVED.
Reproduction prohibited unless authorised in writing by dwp.

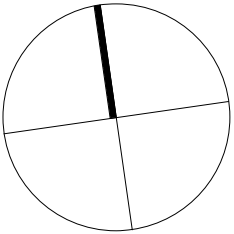

DESIGN DEVELOPMENT
NOT TO BE USED DURING CONSTRUCTION

Issue	Description	Date	Chk	Auth
A	SSDA MODIFICATION	09.04.21	LS	RP
B	SSDA MODIFICATION	30.06.21	BW	RP
C	SSDA MODIFICATION	03.08.21	BW	RP
D	SSDA MODIFICATION	01.09.21	BW	RP
E	SSDA MODIFICATION	20.09.21	BW	RP
F	SSDA MODIFICATION	22.09.21	BW	RP

Architect/ Designer

dwp
www.dwp.com

Client

Sydney Catholic Schools



Location
140 ELEVENTH AVENUE, AUSTRAL, 2179

Project

ST ANTHONY OF PADUA
CATHOLIC COLLEGE

Drawing

PHASE PLAN - PHASE 4

Scale (A1)
1 : 1000

Date Printed
22/09/2021 10:18:10 AM


Project Number

19-0185
Drawing Number
AA0055



Issue

F

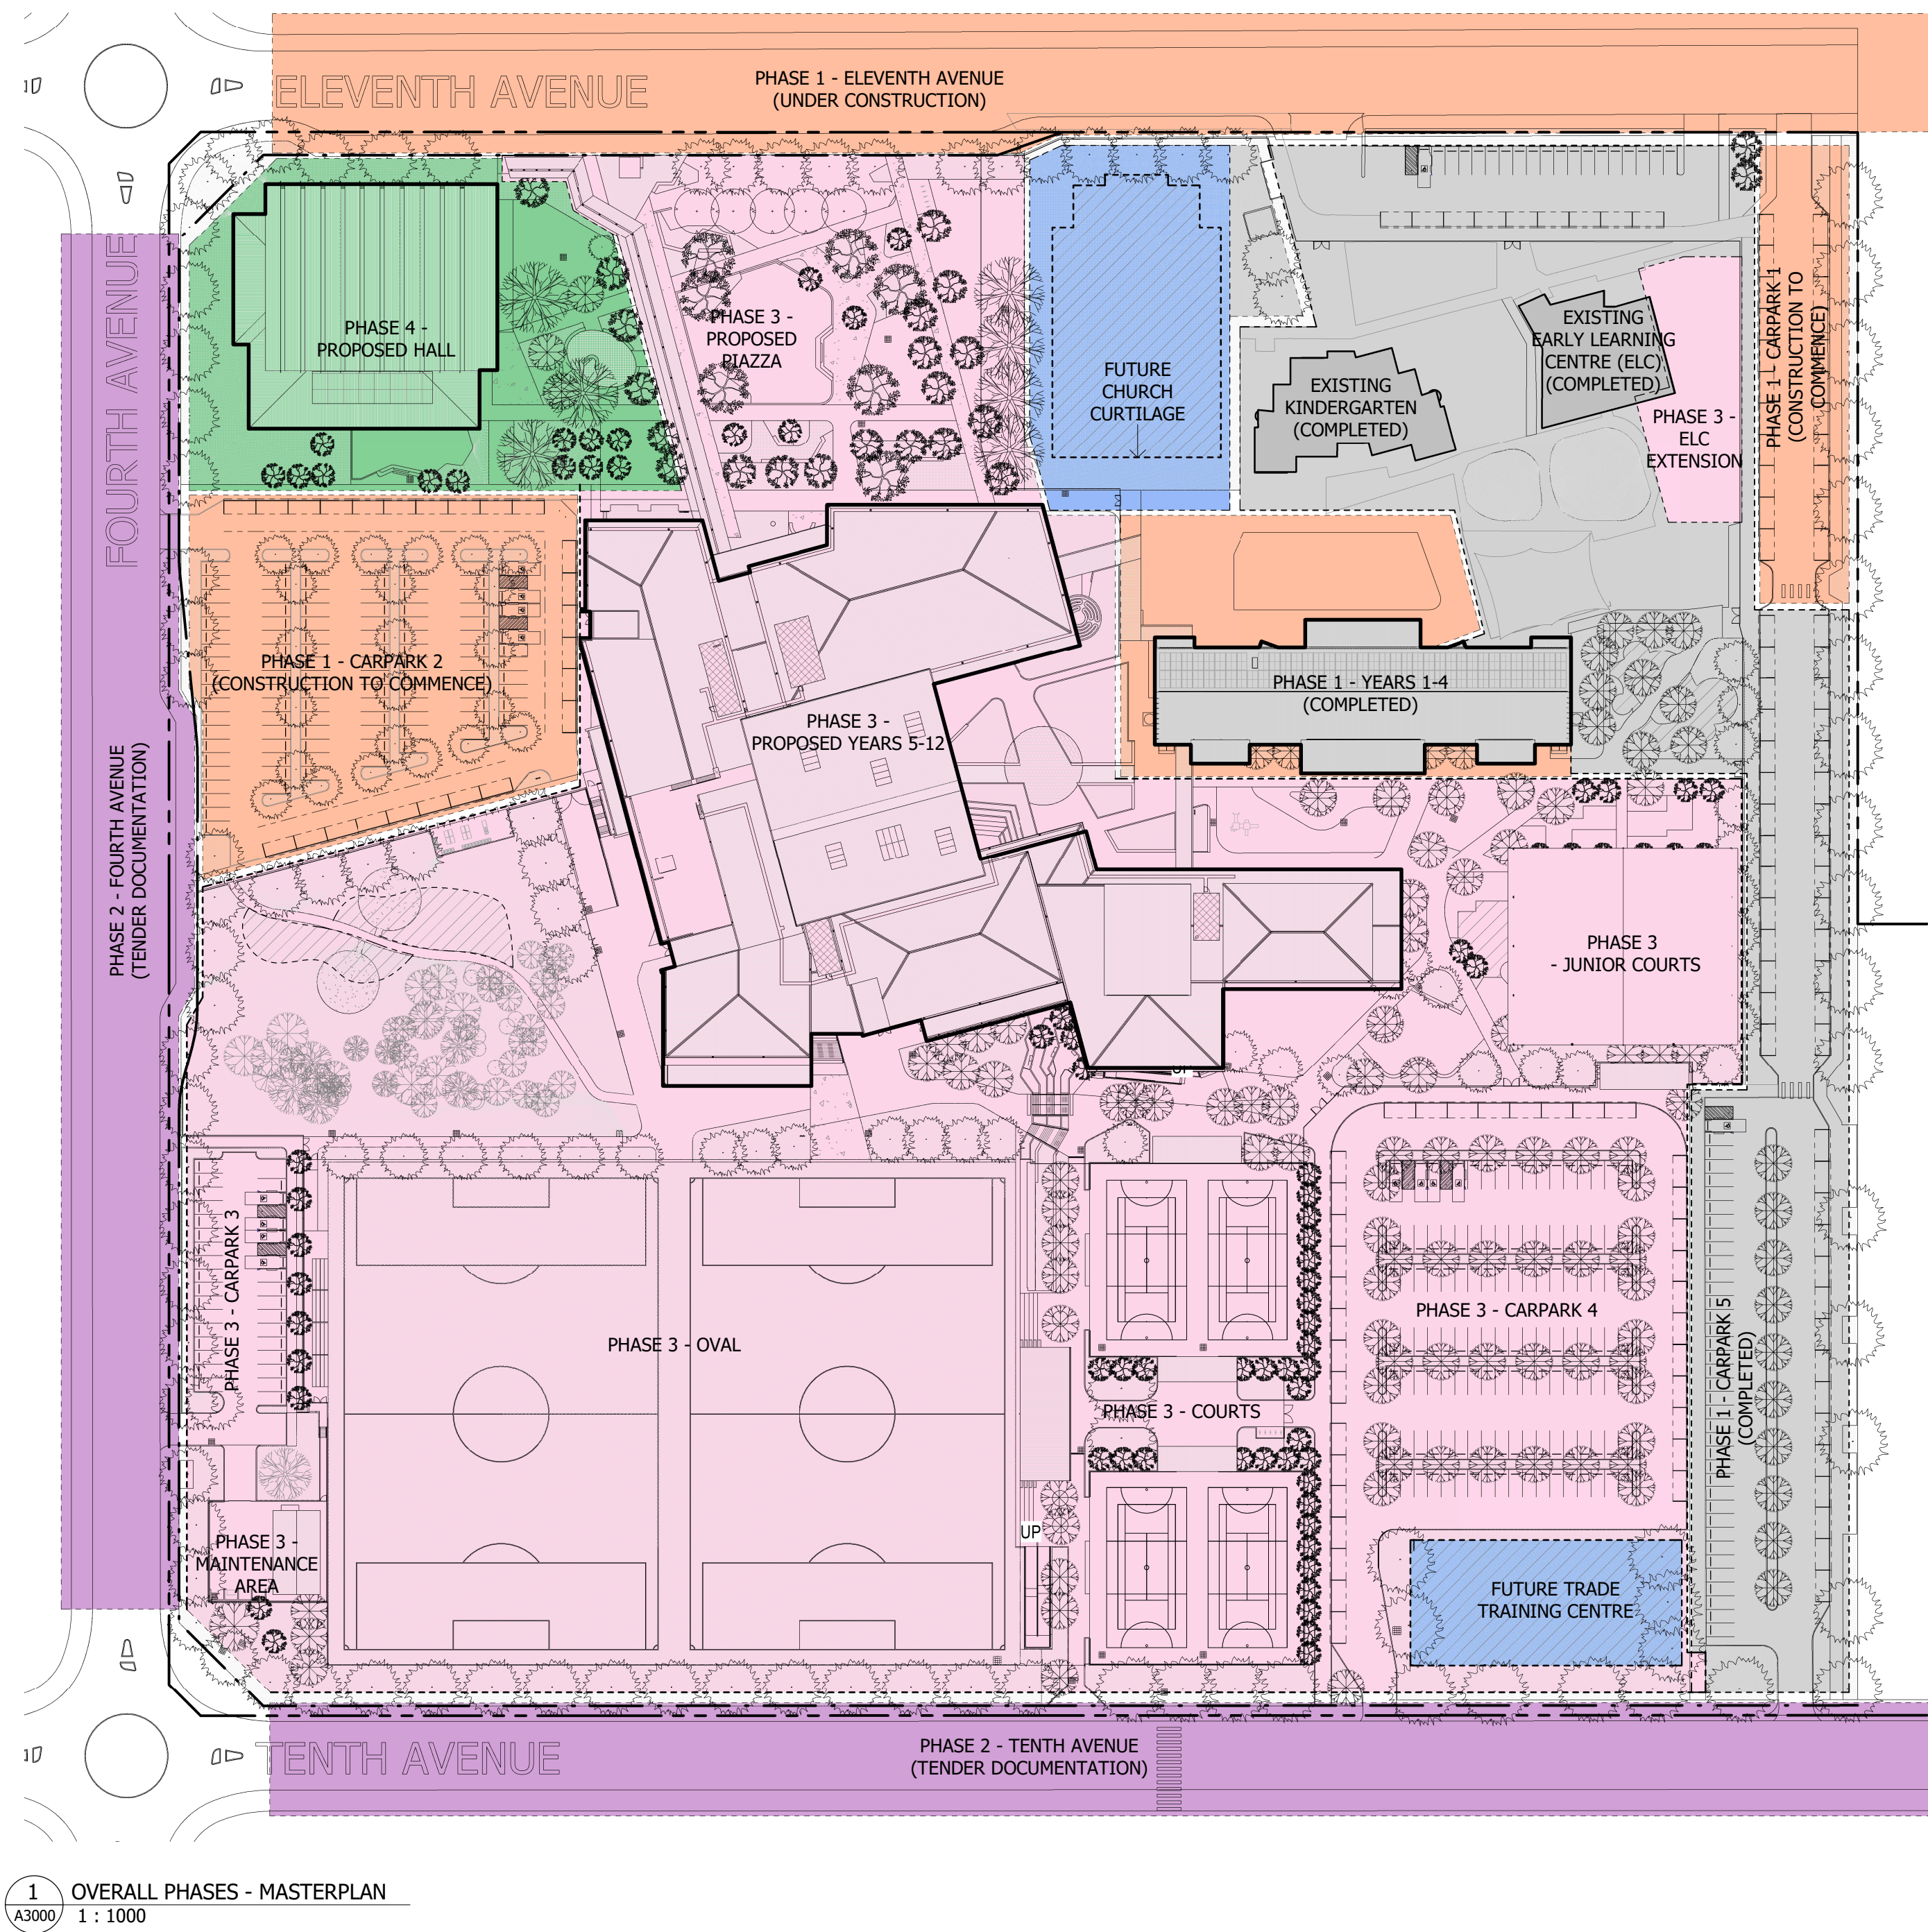

Notes

The information contained in this document is copyright and may not be used or reproduced for any other project or purpose.


Verify all dimensions and levels on site and report any discrepancies to dwp for direction prior to the commencement of work.

Drawings are to be read in conjunction with all other contract documents.

Use figured dimensions only. Do not scale from drawings. dwp cannot guarantee the accuracy of content and format for copies of drawings issued electronically. The completion of the Issue Details Checked and Authorised section is confirmation of the status of the drawing. The drawing shall not be used for construction unless endorsed 'For Construction' and authorised for issue.

© dwp Australia Pty Ltd
Registered Business Name dwp Australia ABN 37 169 328 018
David Rose Nominated Architect NSW ARB 4882

© Copyright 2011 dwp.
ALL RIGHTS RESERVED.
Reproduction prohibited unless authorised in writing by dwp.

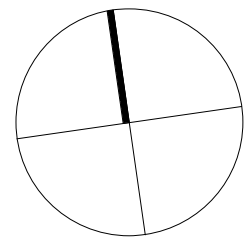

DESIGN DEVELOPMENT

NOT TO BE USED DURING CONSTRUCTION

Issue	Description	Date	Chk	Auth
A	PRELIMINARY SSDA MODIFICATION	19.02.21	LS	RP
B	PRELIMINARY SSDA MODIFICATION	26.02.21	LS	RP
C	FOR COORDINATION	31.03.21	LS	RP
D	PRELIMINARY SSDA MODIFICATION	07.04.21	LS	RP
E	SSDA MODIFICATION	09.04.21	LS	RP
F	FOR REVIEW	18.05.21	BW	RP
G	SSDA MODIFICATION	30.06.21	BW	RP
H	SSDA MODIFICATION	03.08.21	BW	RP
J	SSDA MODIFICATION	01.09.21	BW	RP
K	SSDA MODIFICATION	20.09.21	BW	RP

Architect/ Designer

dwp
www.dwp.com

Client

Sydney Catholic Schools



Location
140 ELEVENTH AVENUE, AUSTRAL, 2179

Project

ST ANTHONY OF PADUA
CATHOLIC COLLEGE

Drawing

ALL PHASES

Scale (A1)
As indicated

Date Printed
20/09/2021 12:29:53 PM

Project Number

19-0185


Drawing Number

AA0058

dwp

Issue

K

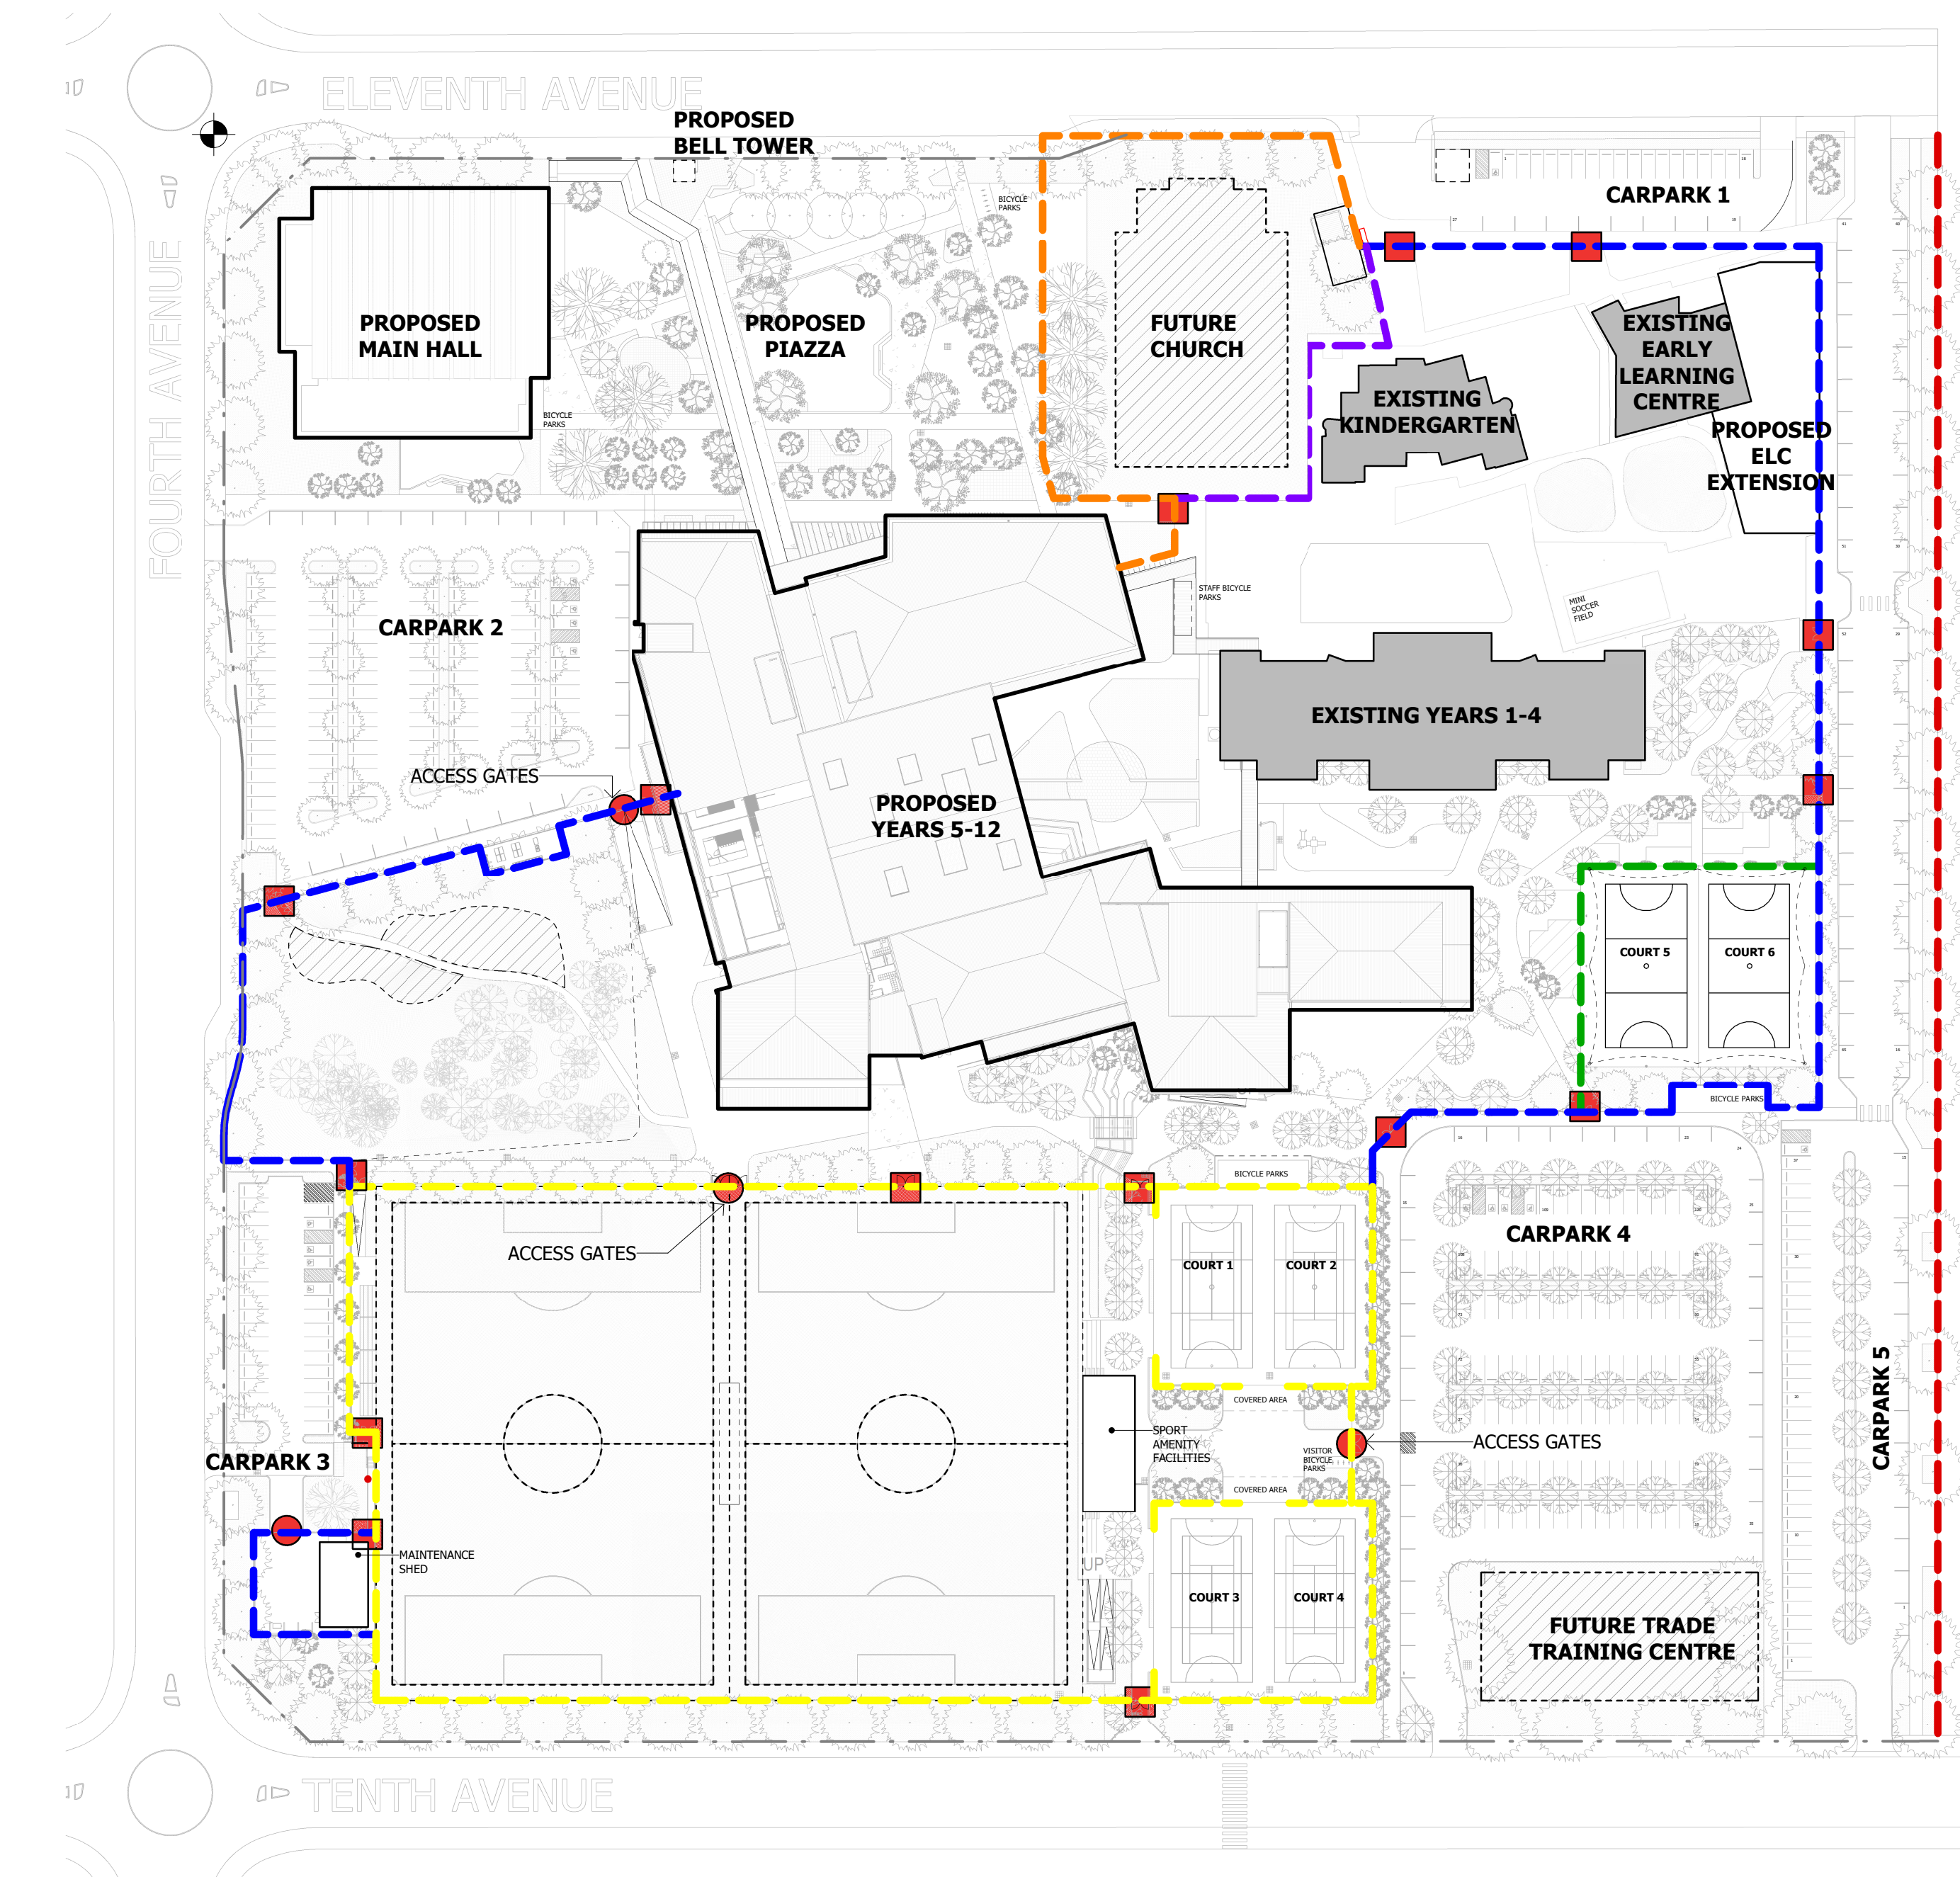

FENCING LEGEND

- SECURITY GATE - PEDESTRIAN
- SECURITY GATE - VEHICLE
- STUDENT BOUNDARY (1.8m HIGH PALISADE)
- STUDENT BOUNDARY (1.2m HIGH)
- ACOUSTIC FENCE (TIMBER)
- TEMPORARY FENCE (1.8m HIGH)
- FUTURE FENCE (1.8m HIGH)
- 3M HIGH MESH FENCE

1 FENCING PLAN
A3000 1 : 1000

Notes

The information contained in this document is copyright and may not be used or reproduced for any other project or purpose.

Verify all dimensions and levels on site and report any discrepancies to dwp for direction prior to the commencement of work.


Drawings are to be read in conjunction with all other contract documents.

Use figured dimensions only. Do not scale from drawings.

dwp cannot guarantee the accuracy of content and format for copies of drawings issued electronically. The completion of the Issue Details Checked and Authorised section is confirmation of the status of the drawing. The drawing shall not be used for construction unless endorsed 'For Construction' and authorised for issue.

© dwp Australia Pty Ltd
Registered Business Name dwp Australia ABN 37 169 328 018
David Rose Nominated Architect NSW ARB 4882

© Copyright 2011 dwp.
ALL RIGHTS RESERVED.
Reproduction prohibited unless authorised in writing by dwp.

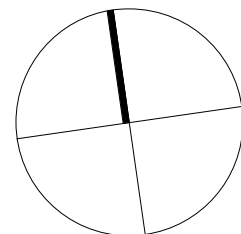

DESIGN DEVELOPMENT

NOT TO BE USED DURING CONSTRUCTION

Issue	Description	Date	Chk	Auth
A	PRELIMINARY SSDA MODIFICATION	19.02.21	LS	RP
B	PRELIMINARY SSDA MODIFICATION	26.02.21	LS	RP
C	FOR REVIEW	16.03.21	BW	DH
D	(TBC_FOR REVIEW)	29.03.21	BW	DH
E	FOR COORDINATION	31.03.21	LS	RP
F	SSDA MODIFICATION	09.04.21	LS	RP
G	SSDA MODIFICATION	30.06.21	BW	RP
H	SSDA MODIFICATION	03.08.21	BW	RP
J	SSDA MODIFICATION	01.09.21	BW	RP

Architect/ Designer

dwp
www.dwp.com

Client

Sydney Catholic Schools



Location
140 ELEVENTH AVENUE, AUSTRAL, 2179

Project

ST ANTHONY OF PADUA
CATHOLIC COLLEGE

Drawing

FENCING PLAN

Scale (A1)
1 : 1000

Date Printed
6/09/2021 3:41:26 PM

Project Number

19-0185


Drawing Number

AA0060




Issue

J

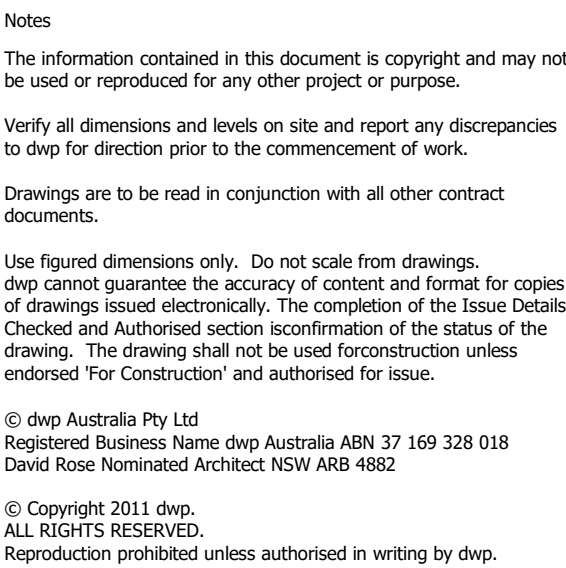

APPROXIMATE
APPROVED ENVELOPE

PROPOSED MODIFIED
CONCEPT ENVELOPE

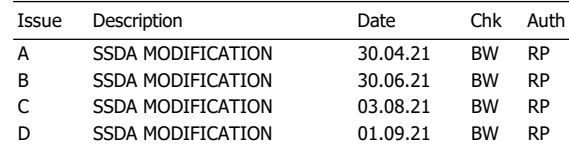


Location
140 ELEVENTH AVENUE, AUSTRAL, 2179

Scale (A1)
1 : 1000


Date Printed
6/09/2021 3:17:24 PM

D




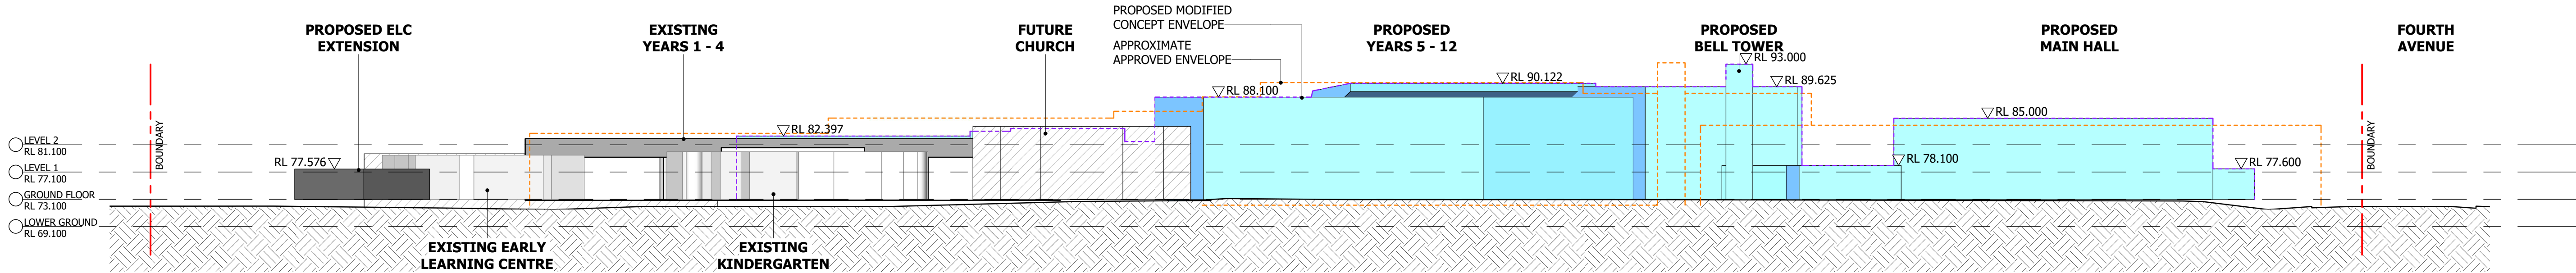


1 ENVELOPE - NORTH ELEVATION
A11003 1 : 500

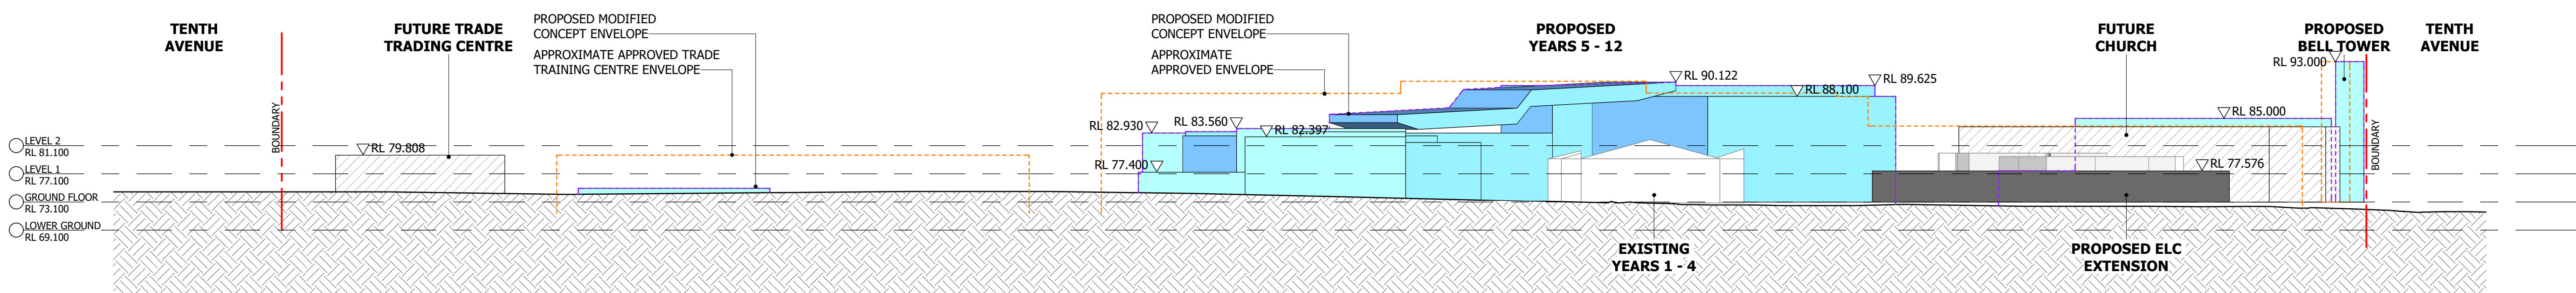

2 ENVELOPE - ENVELOPE - EAST ELEVATION
A11003 1 : 500

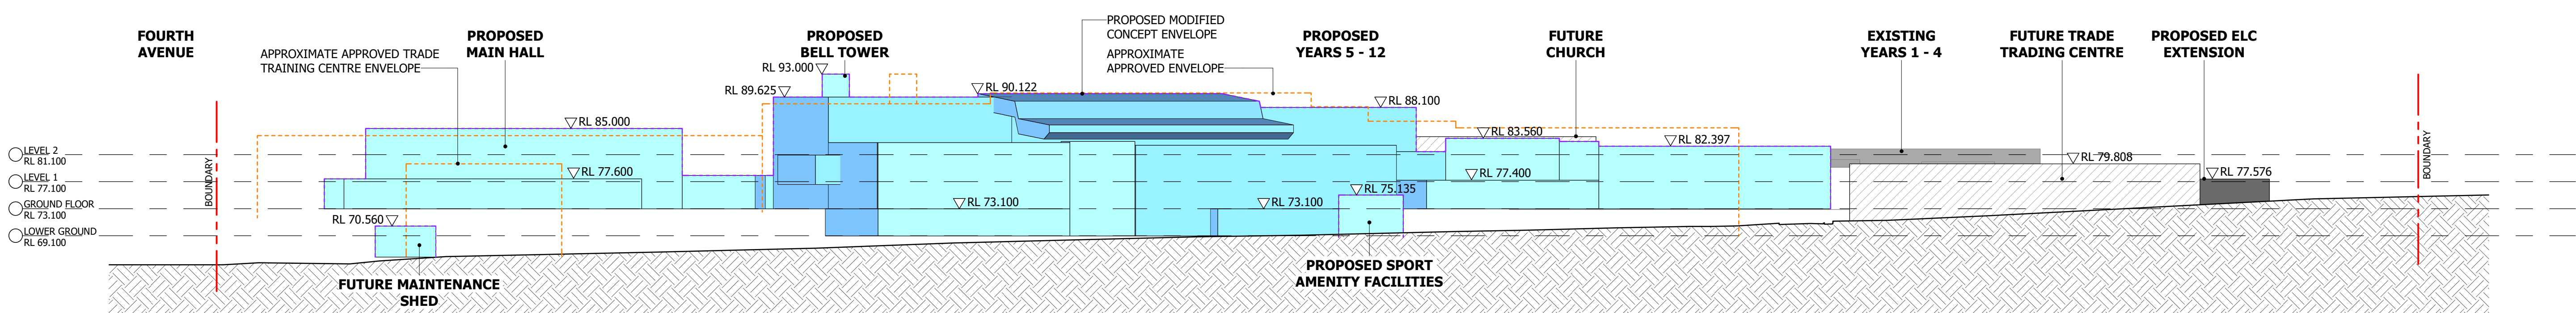

3 ENVELOPE - SOUTH ELEVATION
A11003 1 : 500

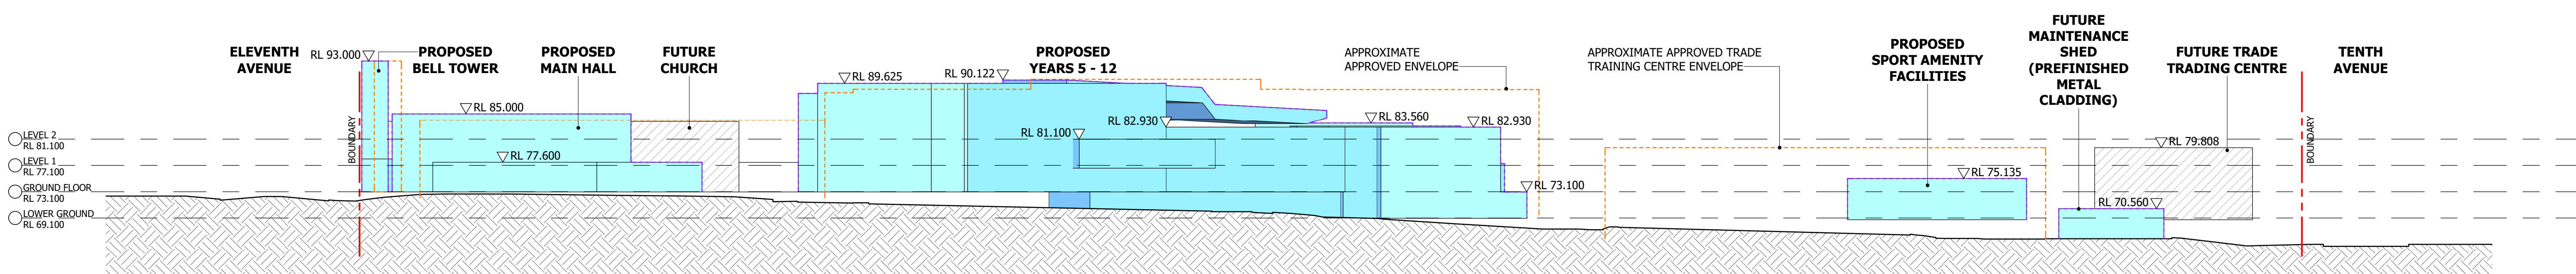

4 ENVELOPE - WEST ELEVATION
A11003 1 : 500

Notes

The information contained in this document is copyright and may not be used or reproduced for any other project or purpose.

Verify all dimensions and levels on site and report any discrepancies to dwp for direction prior to the commencement of work.

Drawings are to be read in conjunction with all other contract documents.

Use figured dimensions only. Do not scale from drawings.

dwp cannot guarantee the accuracy of content and format for copies of drawings issued electronically. The completion of the Issue Details Checked and Authorised section is confirmation of the status of the drawing. The drawing shall not be used for construction unless endorsed 'For Construction' and authorised for issue.

© dwp Australia Pty Ltd
Registered Business Name dwp Australia ABN 37 169 328 018
David Rose Nominated Architect NSW ARB 4882

© Copyright 2011 dwp.
ALL RIGHTS RESERVED.
Reproduction prohibited unless authorised in writing by dwp.

CONCEPT ENVELOPE LEGEND

- APPROXIMATE APPROVED ENVELOPE
- PROPOSED MODIFIED CONCEPT ENVELOPE

DESIGN DEVELOPMENT

NOT TO BE USED DURING CONSTRUCTION

Issue	Description	Date	Chk	Auth
A	SSDA MODIFICATION	30.04.21	BW	RP
B	SSDA MODIFICATION	30.06.21	BW	RP
C	SSDA MODIFICATION	03.08.21	BW	RP
D	SSDA MODIFICATION	01.09.21	BW	RP

Architect/ Designer

dwp
www.dwp.com

Client

Sydney Catholic Schools



Location
140 ELEVENTH AVENUE, AUSTRAL, 2179

Project

ST ANTHONY OF PADUA
CATHOLIC COLLEGE

Drawing

CONCEPT PROPOSAL
DIAGRAM -
ELEVATIONS

Scale (A1)
1 : 500

Date Printed
6/09/2021 3:17:13 PM

Project Number

19-0185


Drawing Number

AA0102




Issue


D

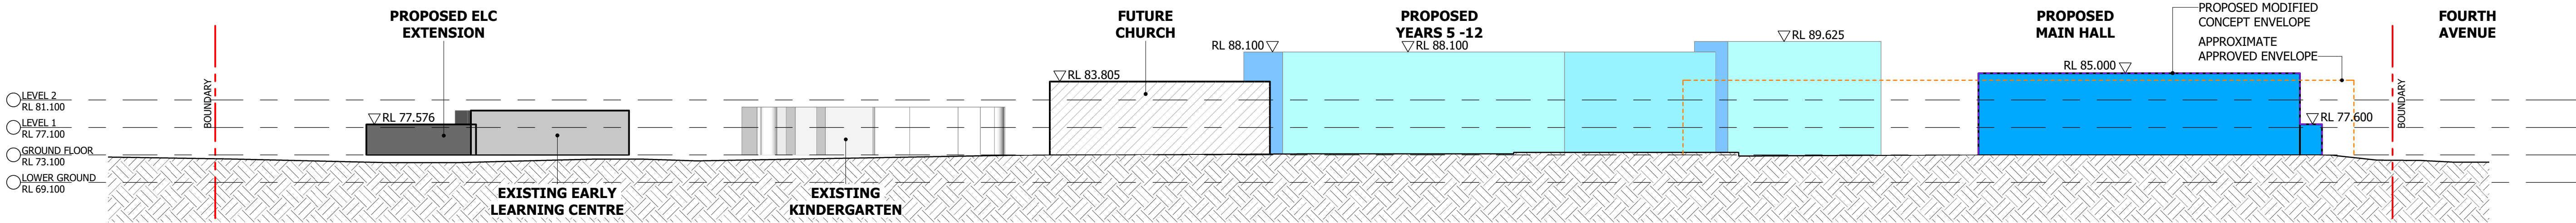


1 ENVELOPE - SECTION 1
A1001 1 : 500

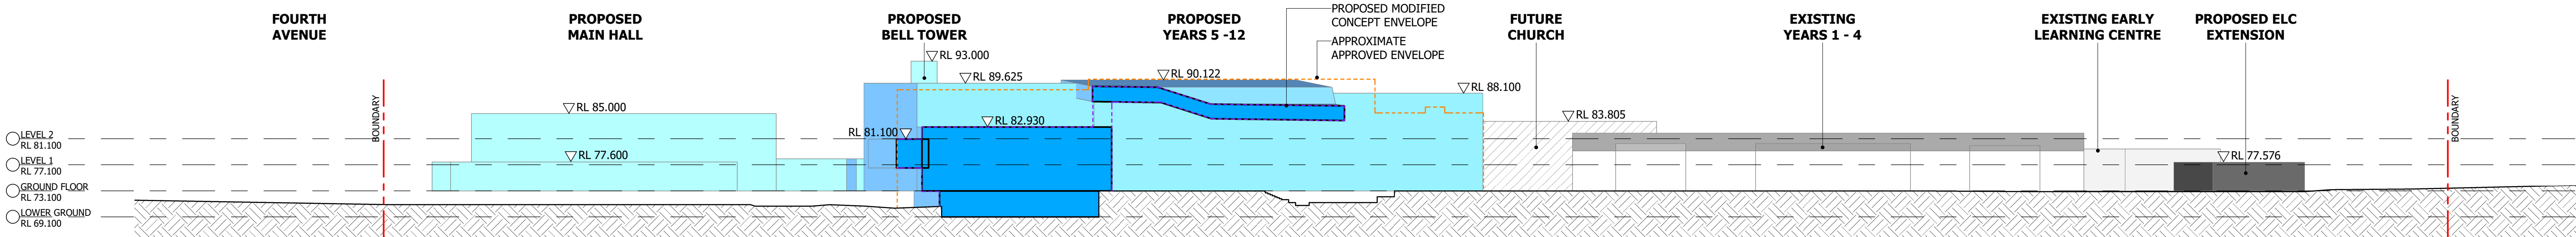

2 ENVELOPE - SECTION 2
A1001 1 : 500

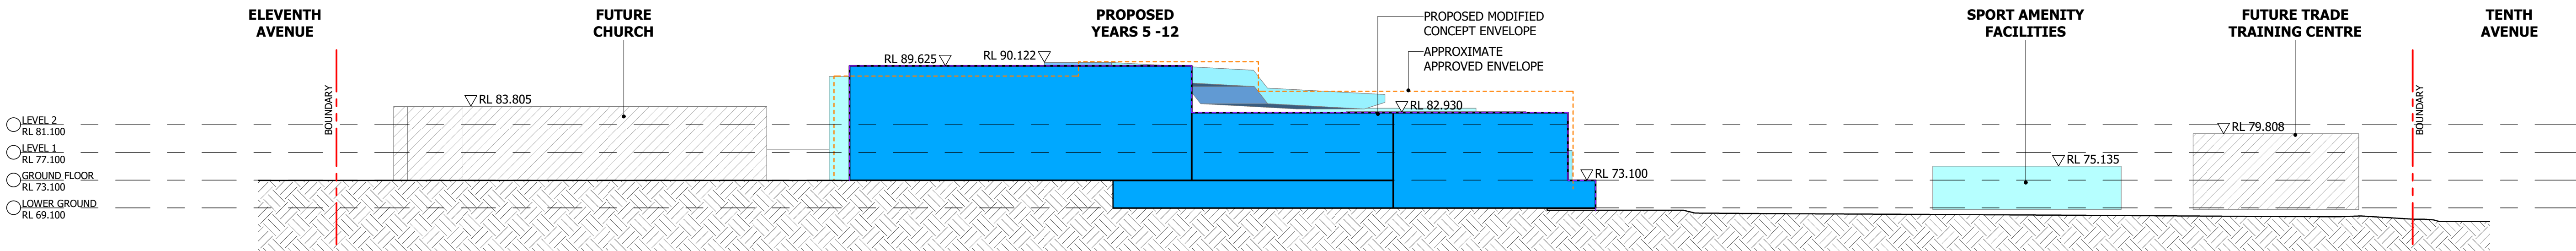

3 ENVELOPE - SECTION 3
A1001 1 : 500

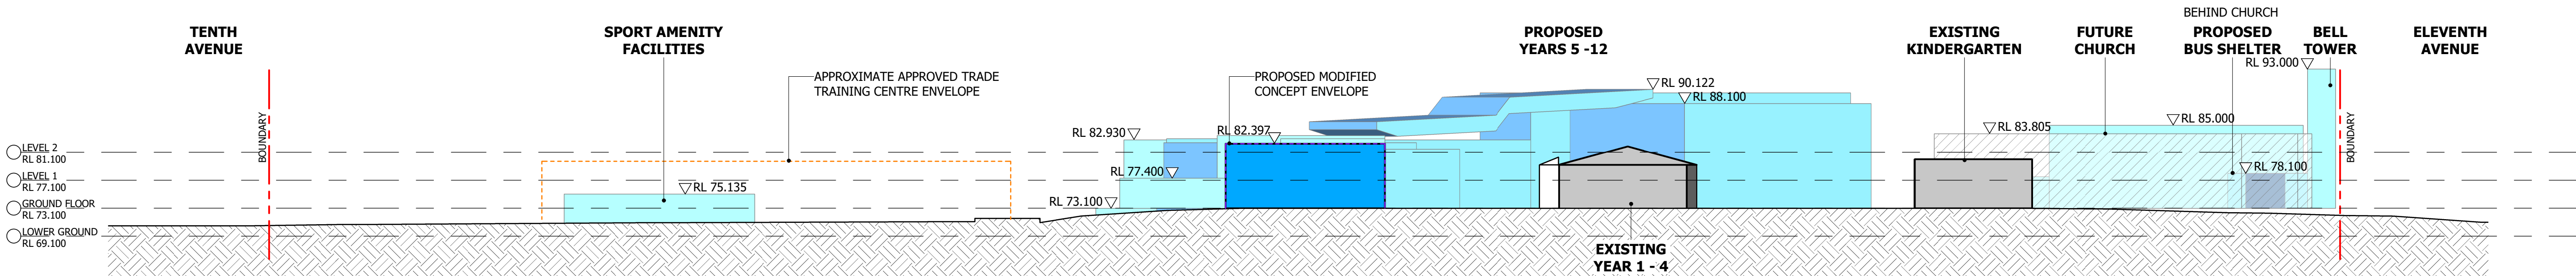

4 ENVELOPE - SECTION 4
A1001 1 : 500

Notes

The information contained in this document is copyright and may not be used or reproduced for any other project or purpose.

Verify all dimensions and levels on site and report any discrepancies to dwp for direction prior to the commencement of work.

Drawings are to be read in conjunction with all other contract documents.

Use figured dimensions only. Do not scale from drawings.

dwp cannot guarantee the accuracy of content and format for copies of drawings issued electronically. The completion of the Issue Details Checked and Authorised section is confirmation of the status of the drawing. The drawing shall not be used for construction unless endorsed 'For Construction' and authorised for issue.

© dwp Australia Pty Ltd
Registered Business Name dwp Australia ABN 37 169 328 018
David Rose Nominated Architect NSW ARB 4882

© Copyright 2011 dwp.
ALL RIGHTS RESERVED.
Reproduction prohibited unless authorised in writing by dwp.

CONCEPT ENVELOPE LEGEND

- APPROXIMATE APPROVED ENVELOPE
- PROPOSED MODIFIED CONCEPT ENVELOPE

DESIGN DEVELOPMENT

NOT TO BE USED DURING CONSTRUCTION

Issue	Description	Date	Chk	Auth
A	SSDA MODIFICATION	30.04.21	BW	RP
B	SSDA MODIFICATION	30.06.21	BW	RP
C	SSDA MODIFICATION	03.08.21	BW	RP
D	SSDA MODIFICATION	01.09.21	BW	RP

Architect/ Designer

dwp
www.dwp.com

Client

Sydney Catholic Schools



Location
140 ELEVENTH AVENUE, AUSTRAL, 2179

Project

ST ANTHONY OF PADUA
CATHOLIC COLLEGE

Drawing

CONCEPT PROPOSAL
ENVELOPE DIAGRAM -
SECTIONS

Scale (A1)
1 : 500

Date Printed
6/09/2021 3:16:57 PM

Project Number

19-0185

Drawing Number

AA0103

dwp

Issue

D



- DESIGN & TECHNOLOGY HUB
- HYDRAULIC
- STORES
- PERFORMING ARTS
- SERVICES
- COVERED OUTDOOR LEARNING AREA
- AMENITIES
- CIRCULATION

Notes

The information contained in this document is copyright and may not be used or reproduced for any other project or purpose.


Verify all dimensions and levels on site and report any discrepancies to dwp for direction prior to the commencement of work.

Drawings are to be read in conjunction with all other contract documents.

Use figured dimensions only. Do not scale from drawings. dwp cannot guarantee the accuracy of content and format for copies of drawings issued electronically. The completion of the Issue Details Checked and Authorised section is confirmation of the status of the drawing. The drawing shall not be used for construction unless endorsed 'For Construction' and authorised for issue.

© dwp Australia Pty Ltd
Registered Business Name dwp Australia ABN 37 169 328 018
David Rose Nominated Architect NSW AFB 4882

© Copyright 2011 dwp.
ALL RIGHTS RESERVED.
Reproduction prohibited unless authorised in writing by dwp.

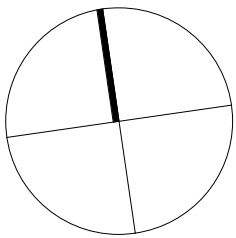

DESIGN DEVELOPMENT

NOT TO BE USED DURING CONSTRUCTION

K	SSDA MODIFICATION	01.09.21	BW	RP
J	SSDA MODIFICATION	03.08.21	BW	RP
H	SSDA MODIFICATION	30.06.21	BW	RP
G	SSDA MODIFICATION	09.04.21	LS	RP
F	PRELIMINARY SSDA MODIFICATION	26.02.21	LS	RP
E	PRELIMINARY SSDA MODIFICATION	19.02.21	LS	RP
D	CLIENT INFORMATION	23.12.20	LS	RP
C	FOR INFORMATION	16.12.20	LS	SC
B	CONSULTANT START UP	10.12.20	LS	RP
A	FOR INFORMATION	30.11.20	LS	RP

Issue	Description	Date	Chk	Auth
-------	-------------	------	-----	------

Architect/ Designer
dwp
www.dwp.com

Client
Sydney Catholic Schools



Project Manager
CTPG
<https://www.ctpg.com.au/>
Suite 14.04 Level 14 Aurora Place
88 Phillip Street Sydney NSW 2000



Project
ST ANTHONY OF PADUA CATHOLIC COLLEGE
Location
140 ELEVENTH AVENUE, AUSTRAL, NSW, 2179

Project Number
19-0185
HUB:

Drawing
HUB - AREA PLAN - LOWER GROUND

Scale (A1) 1 : 250 Date Printed 1/09/2021 4:34:31 PM
Drawing Number Issue

AA1120

K

dwp



WELLBEING AND RESOURCE HUB

FORMATION NEIGHBOURHOOD | YEAR 5 & 6

FORMATION NEIGHBOURHOOD | YEAR 7

HOSPITALITY & FOOD SCIENCE HUB

MINI-HALL

ADMINISTRATION & EXECUTIVE HUB

HYDRAULIC

CAFÉ

OFFICES

STORES

PERFORMING ARTS

SERVICES

COVERED OUTDOOR LEARNING AREA

AMENITIES

Notes

CIRCULATION

The information contained in this document is copyright and may not be used or reproduced for any other project or purpose.


Verify all dimensions and levels on site and report any discrepancies to dwp for direction prior to the commencement of work.

Drawings are to be read in conjunction with all other contract documents.

Use figured dimensions only. Do not scale from drawings. dwp cannot guarantee the accuracy of content and format for copies of drawings issued electronically. The completion of the Issue Details Checked and Authorised section is confirmation of the status of the drawing. The drawing shall not be used for construction unless endorsed 'For Construction' and authorised for issue.

© dwp Australia Pty Ltd
Registered Business Name dwp Australia ABN 37 169 328 018
David Rose Nominated Architect NSW AQB 4882

© Copyright 2011 dwp.
ALL RIGHTS RESERVED.
Reproduction prohibited unless authorised in writing by dwp.

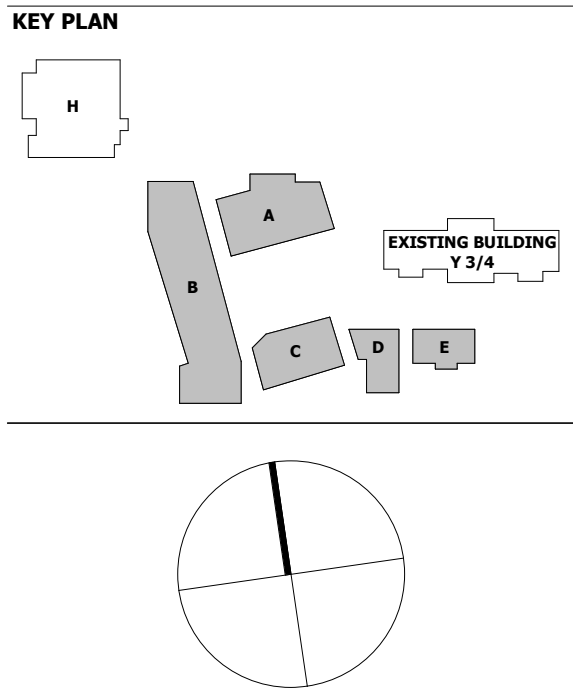

DESIGN DEVELOPMENT

NOT TO BE USED DURING CONSTRUCTION

L	SSDA MODIFICATION	01.09.21	BW	RP
K	SSDA MODIFICATION	03.08.21	BW	RP
J	SSDA MODIFICATION	30.06.21	BW	RP
H	SSDA MODIFICATION	09.04.21	LS	RP
G	PRELIMINARY SSDA MODIFICATION	26.02.21	LS	RP
F	PRELIMINARY SSDA MODIFICATION	19.02.21	LS	RP
E	CLIENT INFORMATION	23.12.20	LS	RP
D	FOR INFORMATION	16.12.20	LS	SC
C	CONSULTANT START UP	10.12.20	LS	RP
B	FOR INFORMATION	30.11.20	LS	RP
A	FOR COST ESTIMATION ISSUE	23.10.20	SCS	LS

Issue Description Date Chk Auth

Architect/ Designer
dwp
www.dwp.com

Client
Sydney Catholic Schools

Project Manager
CTPG
<https://www.ctpg.com.au/>
Suite 14.04 Level 14 Aurora Place
88 Philip Street Sydney NSW 2000

Project
ST ANTHONY OF PADUA CATHOLIC COLLEGE
Location
140 ELEVENTH AVENUE, AUSTRAL, NSW, 2179

Project Number
19-0185
HUB:

Drawing
HUB - AREA PLAN - GROUND FLOOR

Scale (A1)
1 : 250
Date Printed
1/09/2021 4:36:01 PM
Drawing Number
Issue

AA1121 L





Notes

The information in this document is copyright and may not be used or reproduced for any other project or purpose.


Verify all dimensions and levels on site and report any discrepancies to dwp for direction prior to the commencement of work.

Drawings are to be read in conjunction with all other contract documents.

Use figured dimensions only. Do not scale from drawings. dwp cannot guarantee the accuracy of content and format for copies of drawings issued electronically. The completion of the Issue Details Checked and Authorised section is confirmation of the status of the drawing. The drawing shall not be used for construction unless endorsed 'For Construction' and authorised for issue.

© dwp Australia Pty Ltd
Registered Business Name dwp Australia ABN 37 169 328 018
David Rose Nominated Architect NSW AQB 4882

© Copyright 2011 dwp.
ALL RIGHTS RESERVED.
Reproduction prohibited unless authorised in writing by dwp.

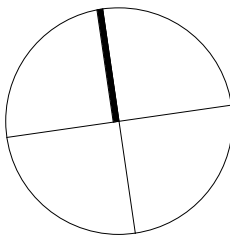

DESIGN DEVELOPMENT

NOT TO BE USED DURING CONSTRUCTION

L	SSDA MODIFICATION	01.09.21	BW	RP
K	SSDA MODIFICATION	03.08.21	BW	RP
J	SSDA MODIFICATION	30.06.21	BW	RP
H	SSDA MODIFICATION	09.04.21	LS	RP
G	PRELIMINARY SSDA MODIFICATION	26.02.21	LS	RP
F	PRELIMINARY SSDA MODIFICATION	19.02.21	LS	RP
E	CLIENT INFORMATION	23.12.20	LS	RP
D	FOR INFORMATION	16.12.20	LS	SC
C	CONSULTANT START UP	10.12.20	LS	RP
B	FOR INFORMATION	30.11.20	LS	RP
A	FOR COST ESTIMATION ISSUE	23.10.20	SCS	LS

Issue Description Date Chk Auth

Architect/ Designer
dwp
www.dwp.com

Client
Sydney Catholic Schools

Project Manager
CTPG
<https://www.ctpg.com.au/>
Suite 14.04 Level 14 Aurora Place
88 Phillip Street Sydney NSW 2000

Project
ST ANTHONY OF PADUA CATHOLIC COLLEGE
Location
140 ELEVENTH AVENUE, AUSTRAL, NSW, 2179

Project Number
19-0185

HUB:

Drawing
HUB - AREA PLAN - LEVEL 1

Scale (A1)
1 : 250

Date Printed
1/09/2021 4:37:44 PM

Drawing Number
AA1122

Issue
L

File Name:
BPM 360/19-0185_ST Anthony of Padua Catholic College Stage 4/19-0185_STAP_STAGE 4 CENTRAL_B2019.rvt



- WELLBEING AND RESOURCE HUB
- STEM NEIGHBOURHOOD
- HYDRAULIC
- STORES
- SERVICES
- COVERED OUTDOOR LEARNING AREA
- AMENITIES
- CIRCULATION

Notes

The information contained in this document is copyright and may not be used or reproduced for any other project or purpose.


Verify all dimensions and levels on site and report any discrepancies to dwp for direction prior to the commencement of work.

Drawings are to be read in conjunction with all other contract documents.

Use figured dimensions only. Do not scale from drawings. dwp cannot guarantee the accuracy of content and format for copies of drawings issued electronically. The completion of the Issue Details Checked and Authorised section is confirmation of the status of the drawing. The drawing shall not be used for construction unless endorsed 'For Construction' and authorised for issue.

© dwp Australia Pty Ltd
Registered Business Name dwp Australia ABN 37 169 328 018
David Rose Nominated Architect NSW AQB 4882

© Copyright 2011 dwp.
ALL RIGHTS RESERVED.
Reproduction prohibited unless authorised in writing by dwp.

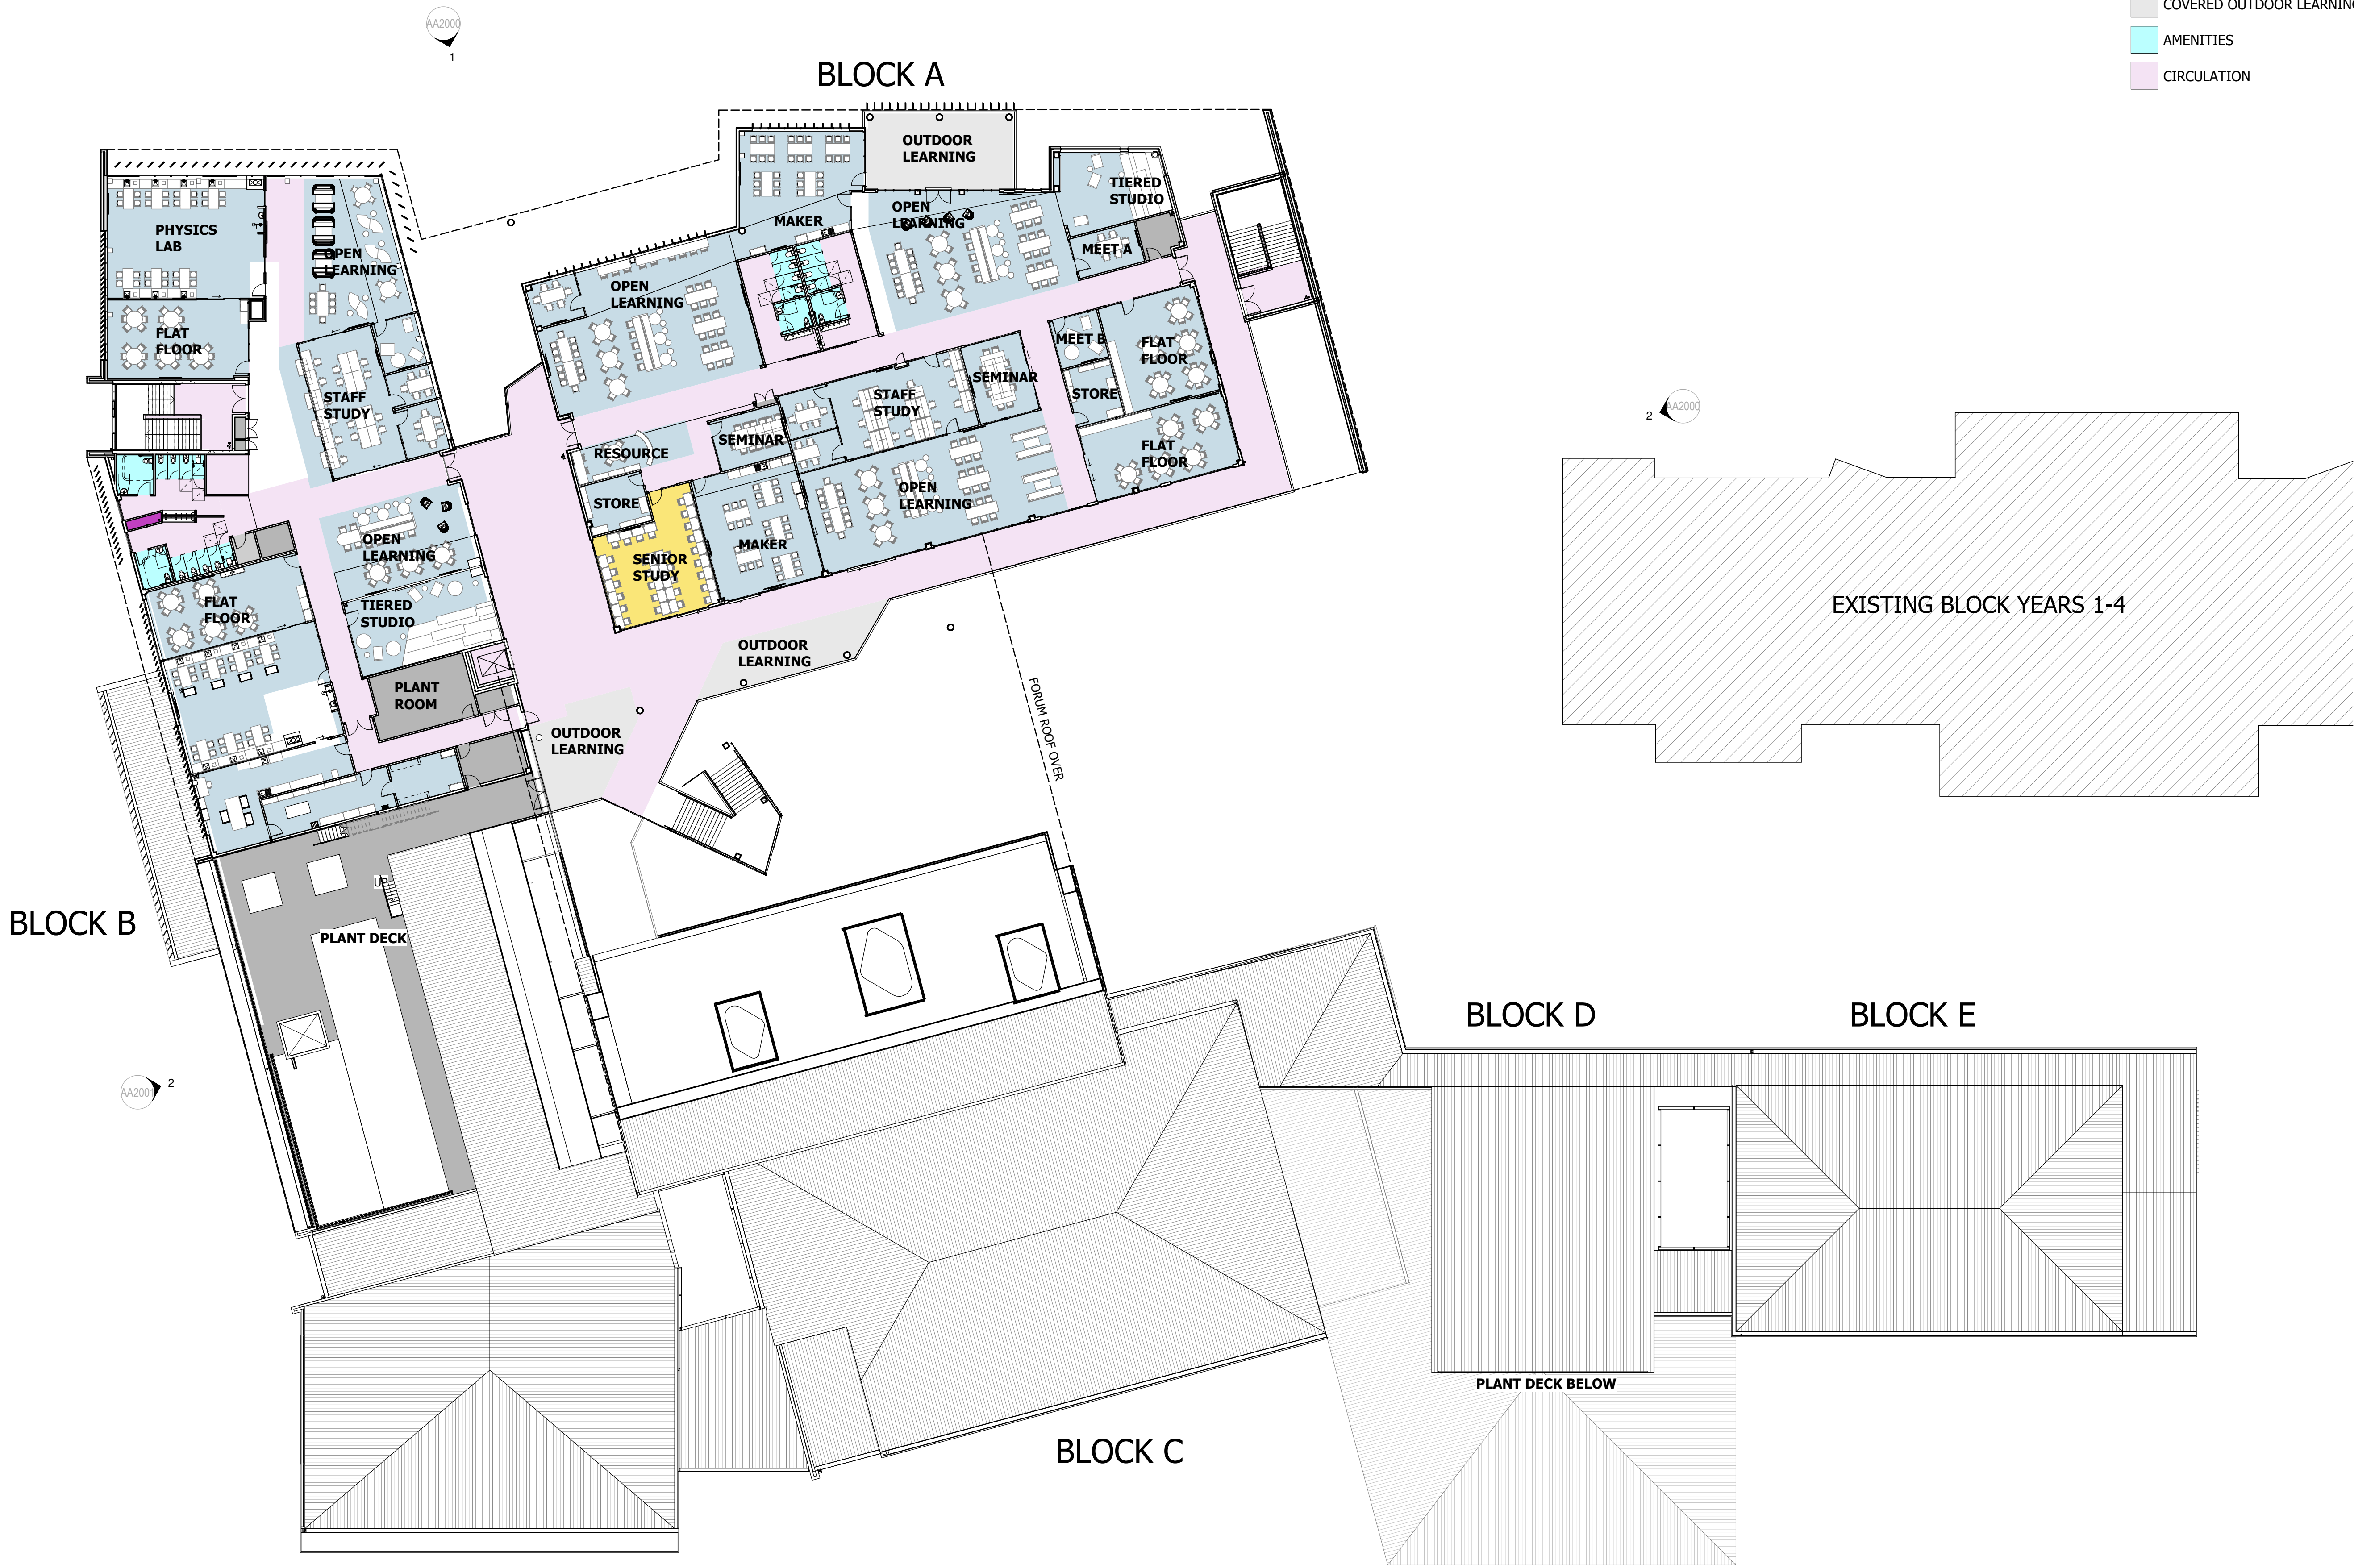

DESIGN DEVELOPMENT

NOT TO BE USED DURING CONSTRUCTION

L	SSDA MODIFICATION	01.09.21	BW	RP
K	SSDA MODIFICATION	03.08.21	BW	RP
J	SSDA MODIFICATION	30.06.21	BW	RP
H	SSDA MODIFICATION	09.04.21	LS	RP
G	PRELIMINARY SSDA MODIFICATION	26.02.21	LS	RP
F	PRELIMINARY SSDA MODIFICATION	19.02.21	LS	RP
E	CLIENT INFORMATION	23.12.20	LS	RP
D	FOR INFORMATION	16.12.20	LS	SC
C	CONSULTANT START UP	10.12.20	LS	RP
B	FOR INFORMATION	30.11.20	LS	RP
A	FOR COST ESTIMATION ISSUE	23.10.20	SCS	LS

Issue Description Date Chk Auth

Architect/ Designer
dwp
www.dwp.com

Client
Sydney Catholic Schools

Project Manager
CTPG
<https://www.ctpg.com.au/>
Suite 14.04 Level 14 Aurora Place
88 Phillip Street Sydney NSW 2000

Project
ST ANTHONY OF PADUA CATHOLIC COLLEGE

Location
140 ELEVENTH AVENUE, AUSTRAL, NSW, 2179

Project Number
19-0185

HUB:
HUB - AREA PLAN - LEVEL 2

Scale (A1)
1 : 250

Date Printed
1/09/2021 4:39:20 PM

Issue
AA1123

File Name:
dwp



Notes

The information contained in this document is copyright and may not be used or reproduced for any other project or purpose.


Verify all dimensions and levels on site and report any discrepancies to dwp for direction prior to the commencement of work.

Drawings are to be read in conjunction with all other contract documents.

Use figured dimensions only. Do not scale from drawings. dwp cannot guarantee the accuracy of content and format for copies of drawings issued electronically. The completion of the Issue Details Checked and Authorised section is confirmation of the status of the drawing. The drawing shall not be used for construction unless endorsed 'For Construction' and authorised for issue.

© dwp Australia Pty Ltd
Registered Business Name dwp Australia ABN 37 169 328 018
David Rose Nominated Architect NSW ARB 4882

© Copyright 2011 dwp.
ALL RIGHTS RESERVED.
Reproduction prohibited unless authorised in writing by dwp.

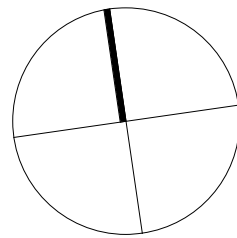

DESIGN DEVELOPMENT

NOT TO BE USED DURING CONSTRUCTION

L	SSDA MODIFICATION	01.09.21	BW	RP
K	SSDA MODIFICATION	03.08.21	BW	RP
J	SSDA MODIFICATION	30.06.21	BW	RP
H	SSDA MODIFICATION	09.04.21	LS	RP
G	PRELIMINARY SSDA MODIFICATION	26.02.21	LS	RP
F	PRELIMINARY SSDA MODIFICATION	19.02.21	LS	RP
E	CLIENT INFORMATION	23.12.20	LS	RP
D	FOR INFORMATION	16.12.20	LS	SC
C	CONSULTANT START UP	10.12.20	LS	RP
B	FOR INFORMATION	30.11.20	LS	RP
A	FOR COST ESTIMATION ISSUE	23.10.20	SCS	LS

Issue Description Date Chk Auth

Architect/ Designer
dwp
www.dwp.com

Client
Sydney Catholic Schools



Project Manager
CTPG
<https://www.ctpg.com.au/>
Suite 14.04 Level 14 Aurora Place
88 Philip Street Sydney NSW 2000



Project
ST ANTHONY OF PADUA CATHOLIC COLLEGE
Location
140 ELEVENTH AVENUE, AUSTRAL, NSW, 2179

Project Number
19-0185
HUB:


Drawing
HUB - AREA PLAN - ROOF

Scale (A1) Date Printed
1 : 250 1/09/2021 4:39:44 PM
Drawing Number Issue


AA1124 **L**



File Name: B:\19-0185-ST ANTHONY OF PADUA CATHOLIC COLLEGE-Austral Stage-1\19-0185-STAP-STAGE 1-CENTRAL-82019.rvt

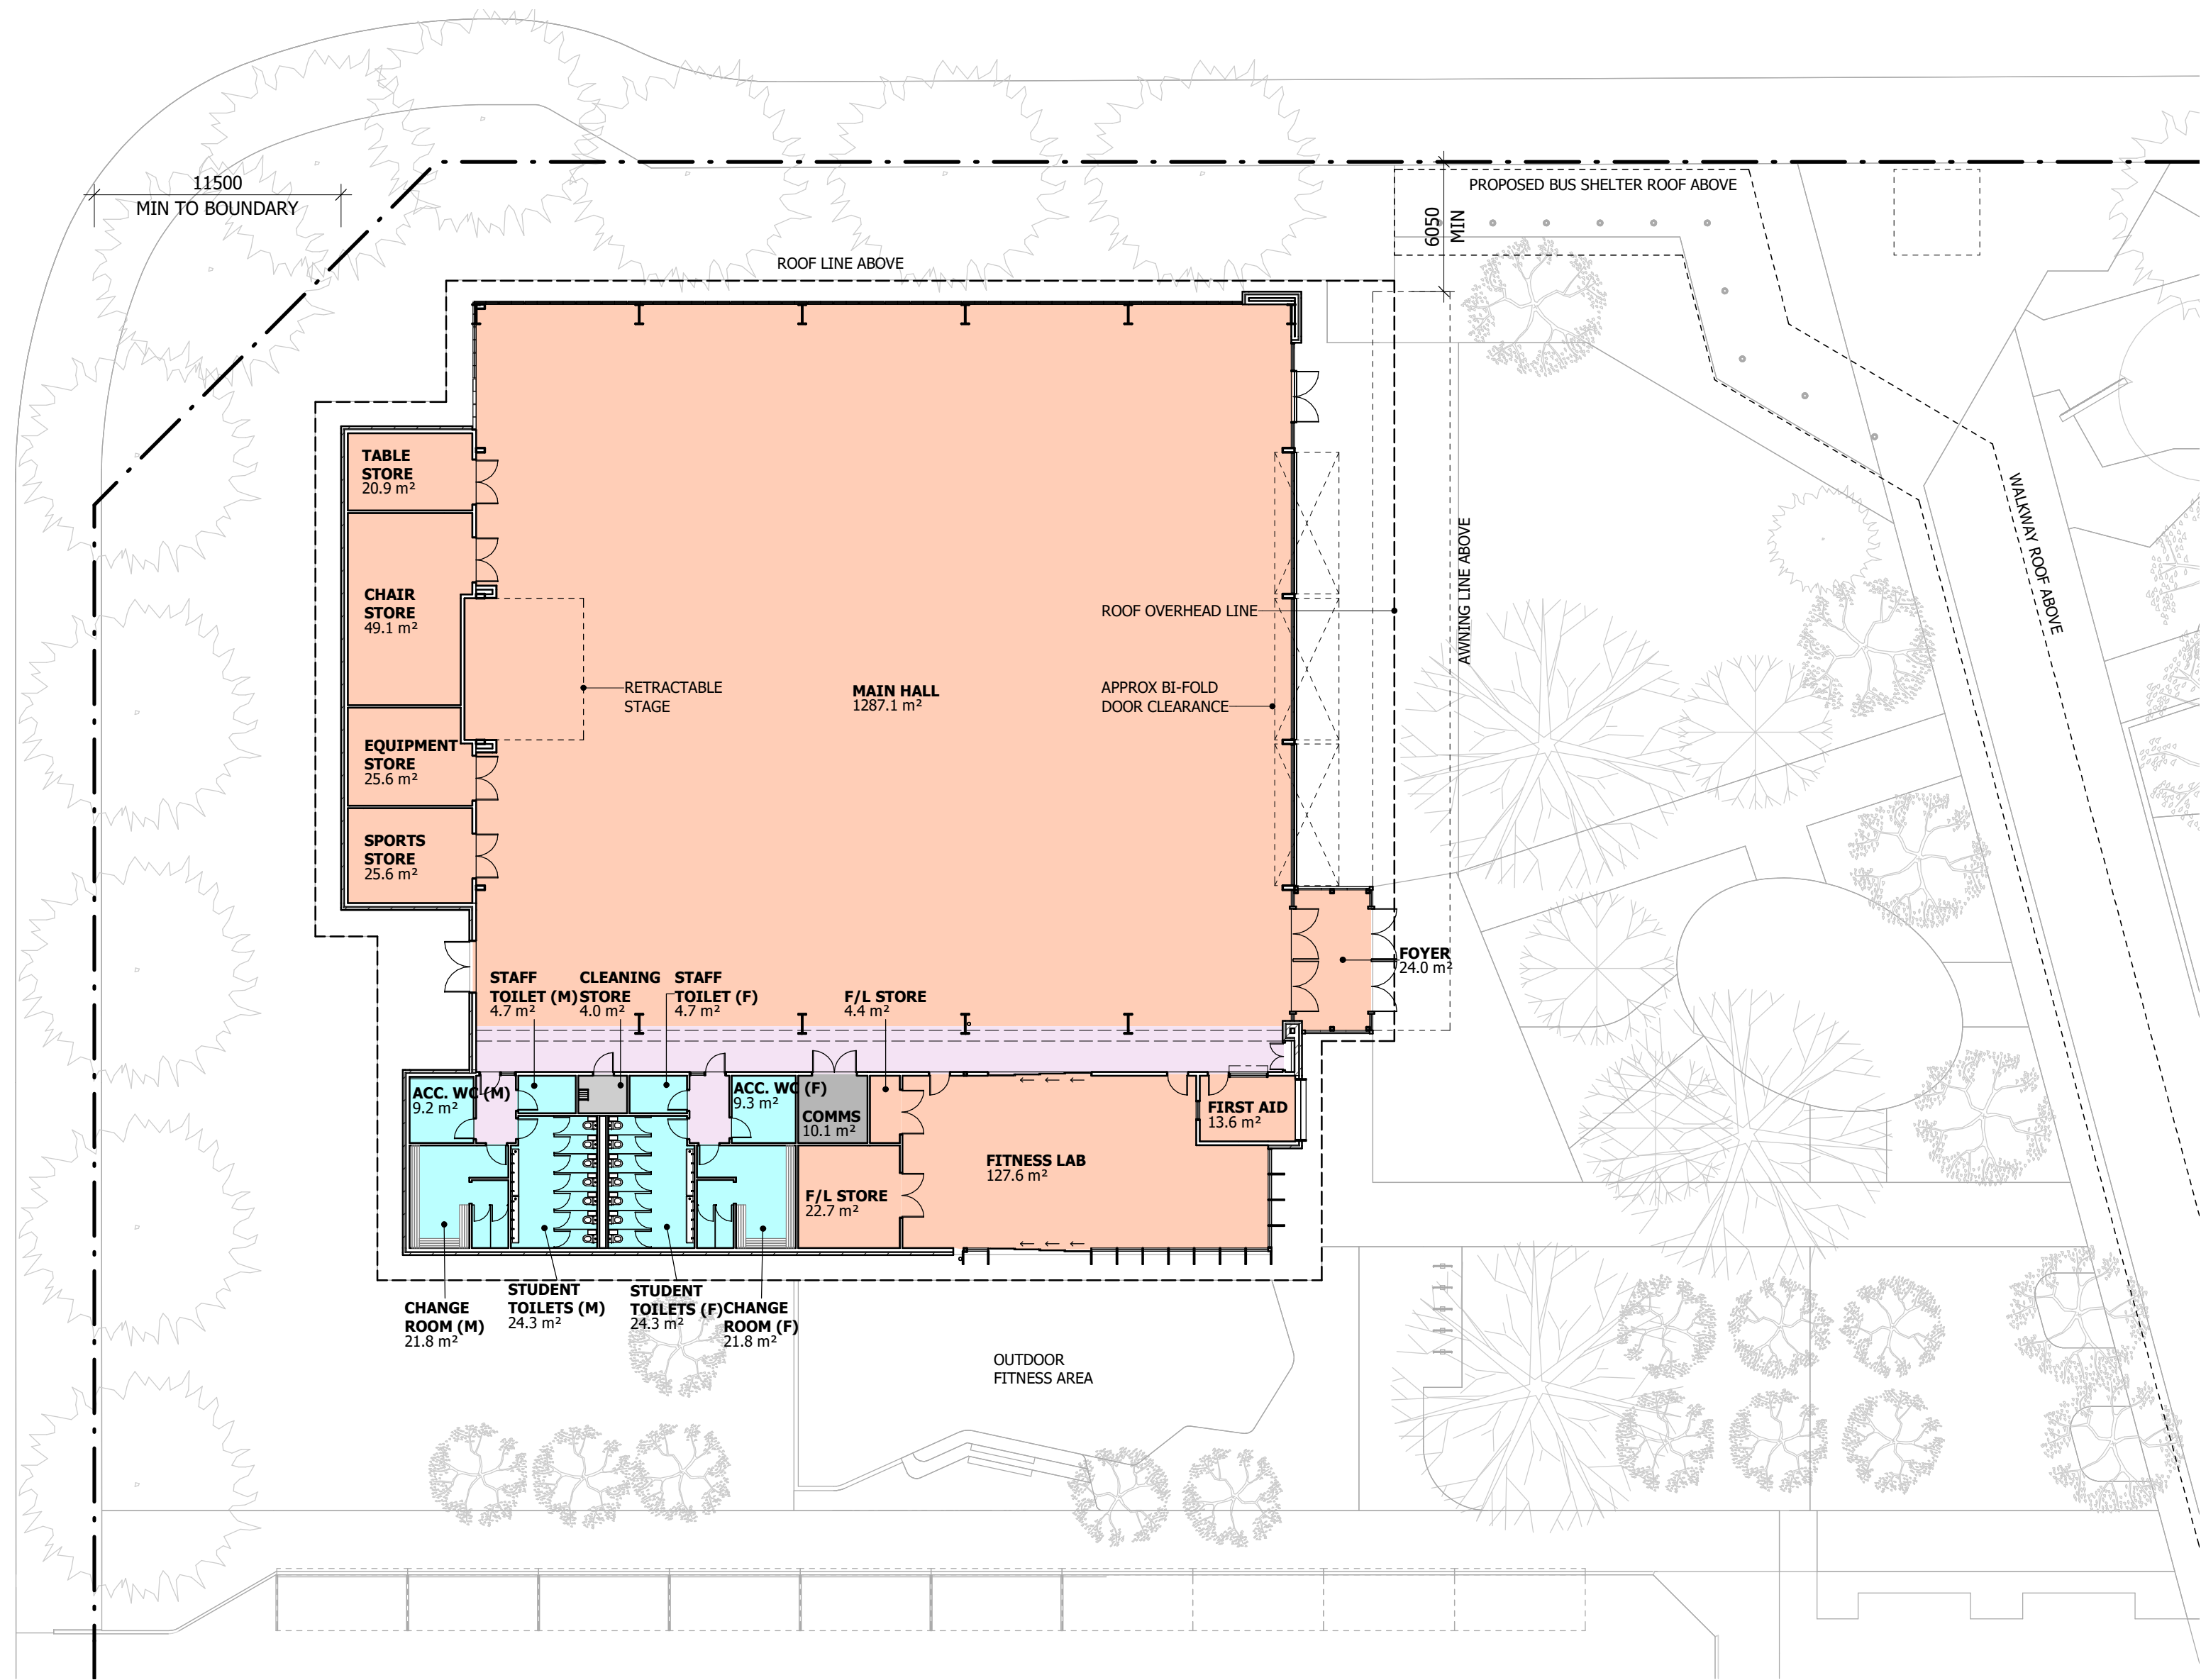

1 GA - GROUND FLOOR
A2001 1 : 250

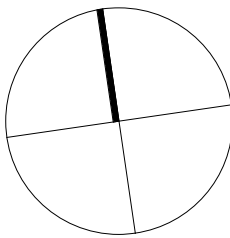

DESIGN DEVELOPMENT
NOT TO BE USED DURING CONSTRUCTION

F	SSDA MODIFICATION	01.09.21	BW	RP
E	SSDA MODIFICATION	30.06.21	BW	RP
D	SSDA MODIFICATION	09.04.21	LS	RP
C	PRELIMINARY SSDA MODIFICATION	26.02.21	LS	RP
B	PRELIMINARY SSDA MODIFICATION	19.02.21	LS	RP
A	CLIENT INFORMATION	23.12.20	LS	RP
Issue	Description	Date	Chk	Auth

Architect/ Designer

dwp

www.dwp.com

Client

Sydney Catholic Schools



Project Manager

CTPG

https://www.ctpg.com.au/
Suite 14.04 Level 14 Aurora Place
88 Phillip Street Sydney NSW 2000



Project

ST ANTHONY OF PADUA CATHOLIC COLLEGE

Location

140 ELEVENTH AVENUE, AUSTRAL, NSW, 2179

Project Number

19-0185

HUB:

Drawing

GENERAL
ARRANGEMENT PLAN -
HALL - GROUND FLOOR

Scale (A1)

1 : 250

Date Printed

1/09/2021 4:40:38 PM



Drawing Number

AA1250

Issue

F



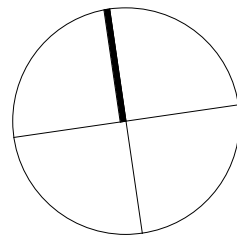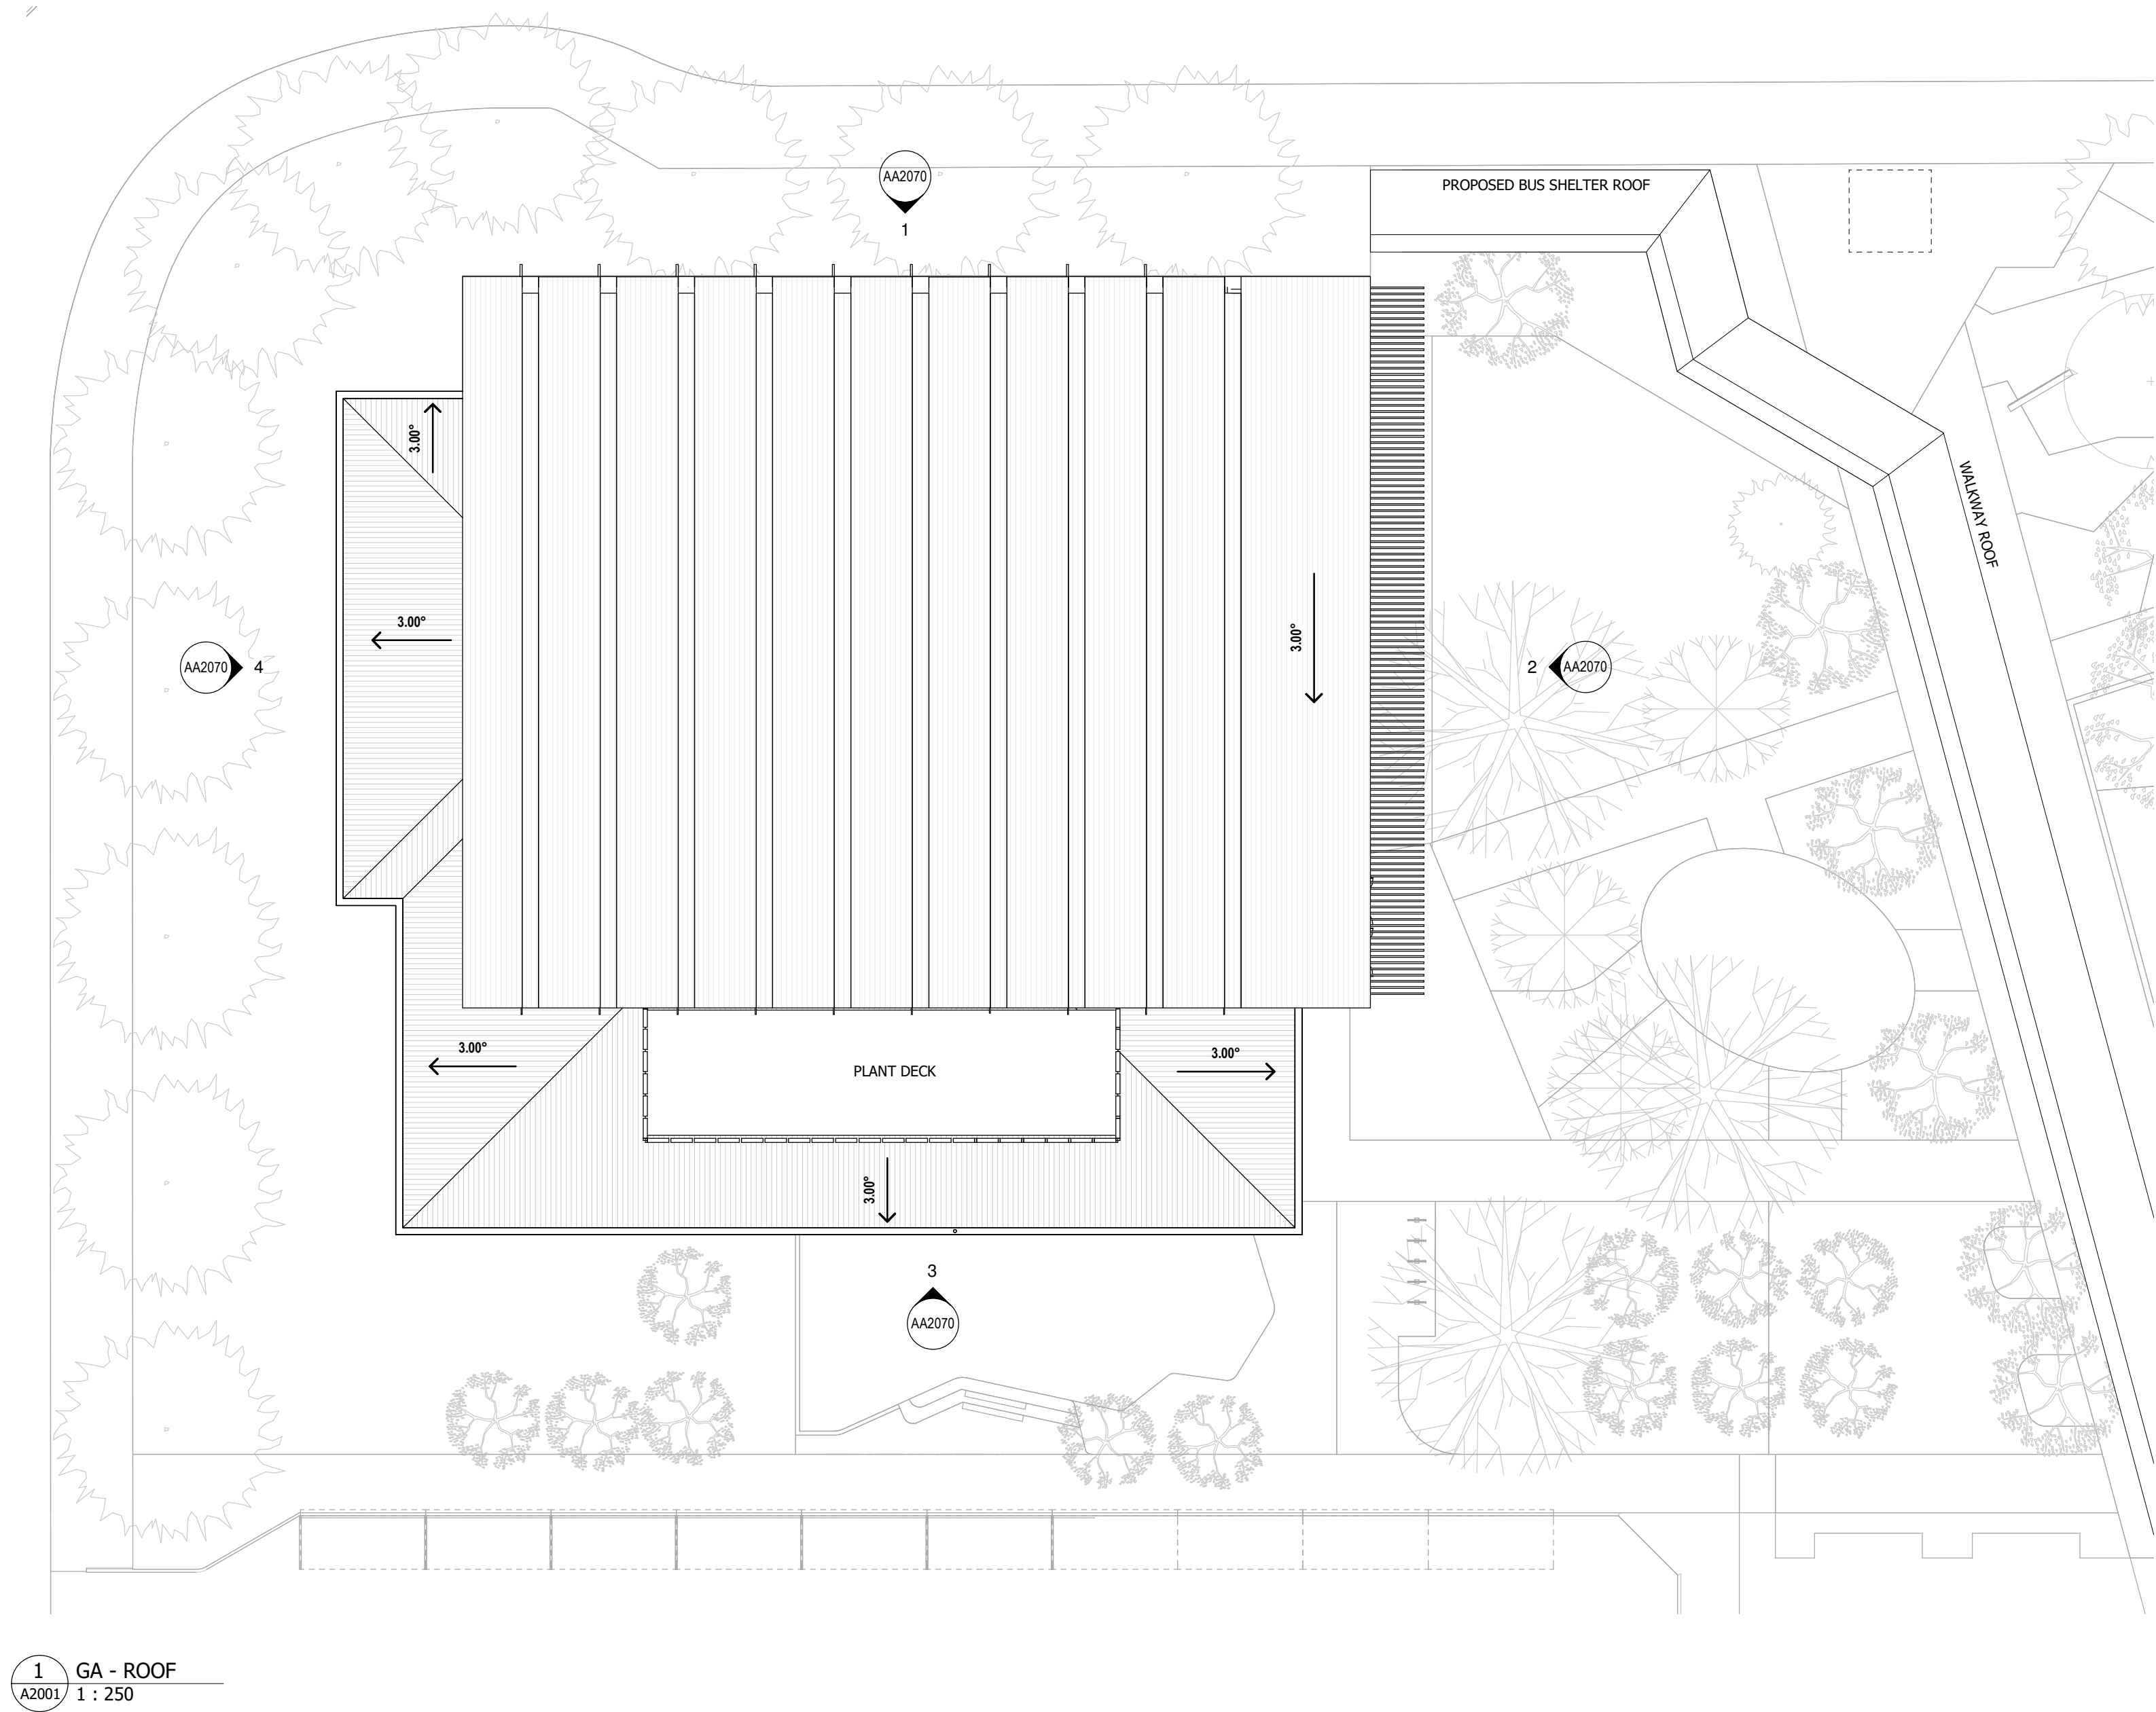

DESIGN DEVELOPMENT
NOT TO BE USED DURING CONSTRUCTION

F	SSDA MODIFICATION	01.09.21	BW	RP
E	SSDA MODIFICATION	30.06.21	BW	RP
D	SSDA MODIFICATION	09.04.21	LS	RP
C	PRELIMINARY SSDA MODIFICATION	26.02.21	LS	RP
B	PRELIMINARY SSDA MODIFICATION	19.02.21	LS	RP
A	CLIENT INFORMATION	23.12.20	LS	RP

Issue	Description	Date	Chk	Auth
-------	-------------	------	-----	------

Architect/ Designer

dwp

www.dwp.com

Client

Sydney Catholic Schools



Project Manager

CTPG

https://www.ctpg.com.au/
Suite 14.04 Level 14 Aurora Place
88 Phillip Street Sydney NSW 2000



Project

ST ANTHONY OF PADUA CATHOLIC COLLEGE

Location

140 ELEVENTH AVENUE, AUSTRAL, NSW, 2179

Project Number

19-0185

HUB:

Drawing

**GENERAL
ARRANGEMENT PLAN -
HALL - ROOF**

Scale (A1)

1 : 250

Date Printed

1/09/2021 4:40:45 PM

Drawing Number

AA1251

Issue

F

dwp

Notes

The information contained in this document is copyright and may not be used or reproduced for any other project or purpose.


Verify all dimensions and levels on site and report any discrepancies to dwp for direction prior to the commencement of work.

Drawings are to be read in conjunction with all other contract documents.

Use figured dimensions only. Do not scale from drawings. dwp cannot guarantee the accuracy of content and format for copies of drawings issued electronically. The completion of the Issue Details Checked and Authorised section is confirmation of the status of the drawing. The drawing shall not be used for construction unless endorsed 'For Construction' and authorised for issue.

© dwp Australia Pty Ltd
Registered Business Name dwp Australia ABN 37 169 328 018
Angus Rose Nominated Architect NSW ARB 8341
Cameron Martin Nominated Architect NSW ARB 9194

© Copyright 2011 dwp.
ALL RIGHTS RESERVED.
Reproduction prohibited unless authorised in writing by dwp.

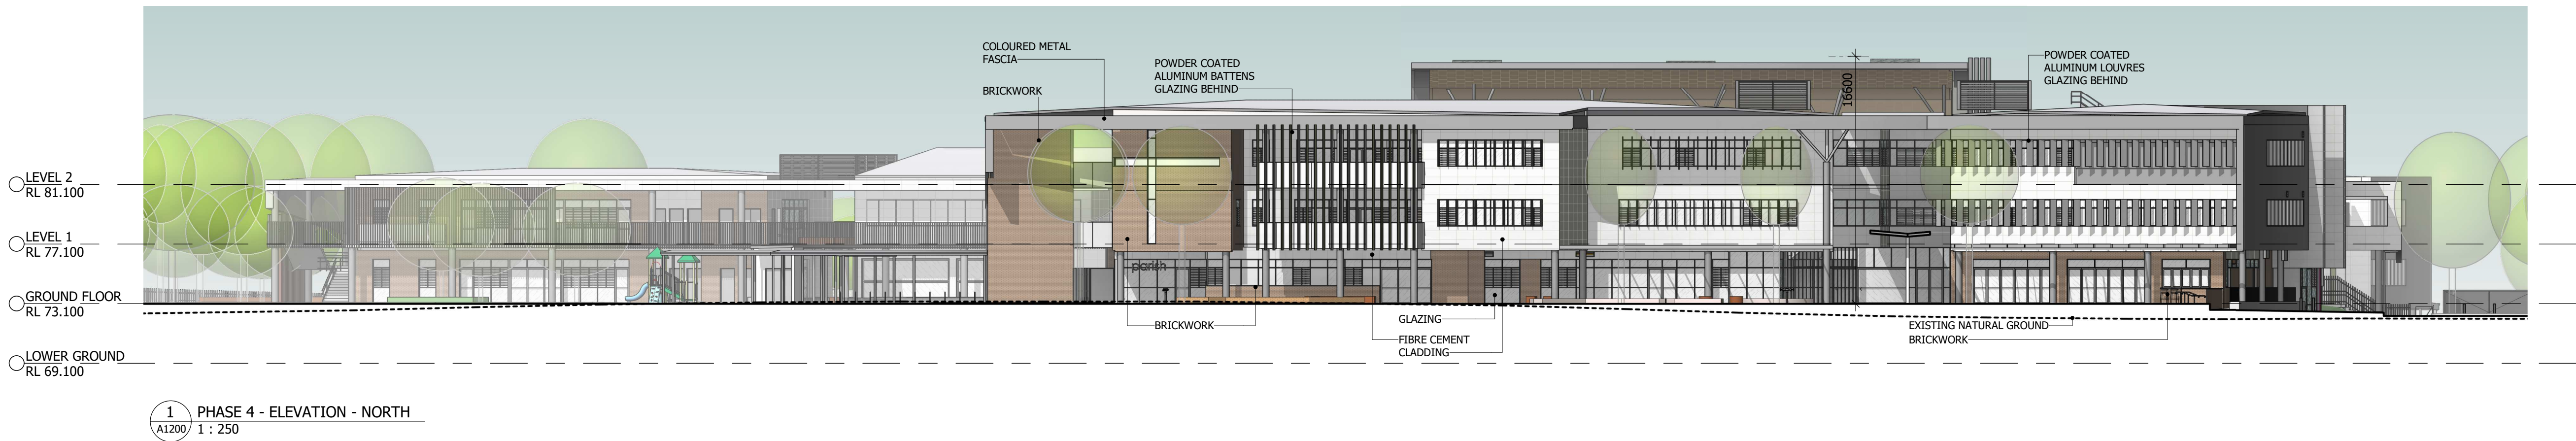

DESIGN DEVELOPMENT

NOT TO BE USED DURING CONSTRUCTION

H	SSDA MODIFICATION	01.09.21	BW	RP
G	SSDA MODIFICATION	03.06.21	BW	RP
F	SSDA MODIFICATION	30.06.21	BW	RP
E	SSDA MODIFICATION	09.04.21	LS	RP
D	PRELIMINARY SSDA MODIFICATION	26.02.21	LS	RP
C	PRELIMINARY SSDA MODIFICATION	19.02.21	LS	RP
B	CLIENT INFORMATION	23.12.20	LS	RP
A	CONSULTANT START UP	10.12.20	LS	RP
Issue	Description	Date	Chk	Auth

Architect/ Designer
dwp
www.dwp.com

Client
Sydney Catholic Schools

Project Manager
CTPG
<https://www.ctpg.com.au/>
Suite 14.04 Level 14 Aurora Place
88 Philip Street Sydney NSW 2000

Project
ST ANTHONY OF PADUA CATHOLIC COLLEGE
Location
140 ELEVENTH AVENUE, AUSTRAL, NSW, 2179

Project Number
19-0185
HUB:



Drawing
BUILDING ELEVATIONS

Scale (A1)
1 : 250
Drawing Number
AA2000

Date Printed
6/09/2021 4:55:29 PM
Issue
H

File Name:
BPM 3662/19-0185_ST Anthony of Padua Catholic College Austral Stage 4/19-0185_STAP_STAGE 4_CENTRAL_B2019.mxd



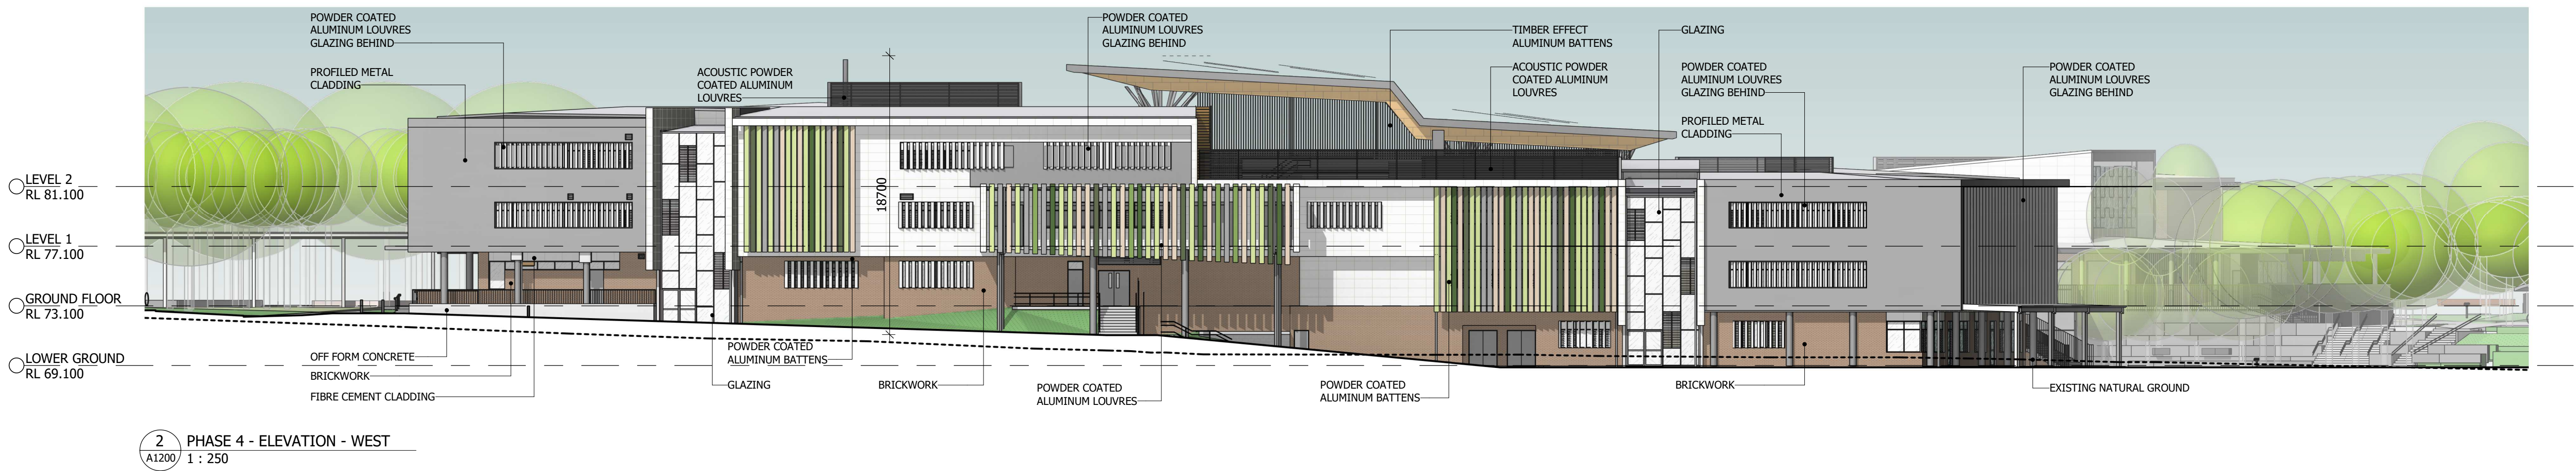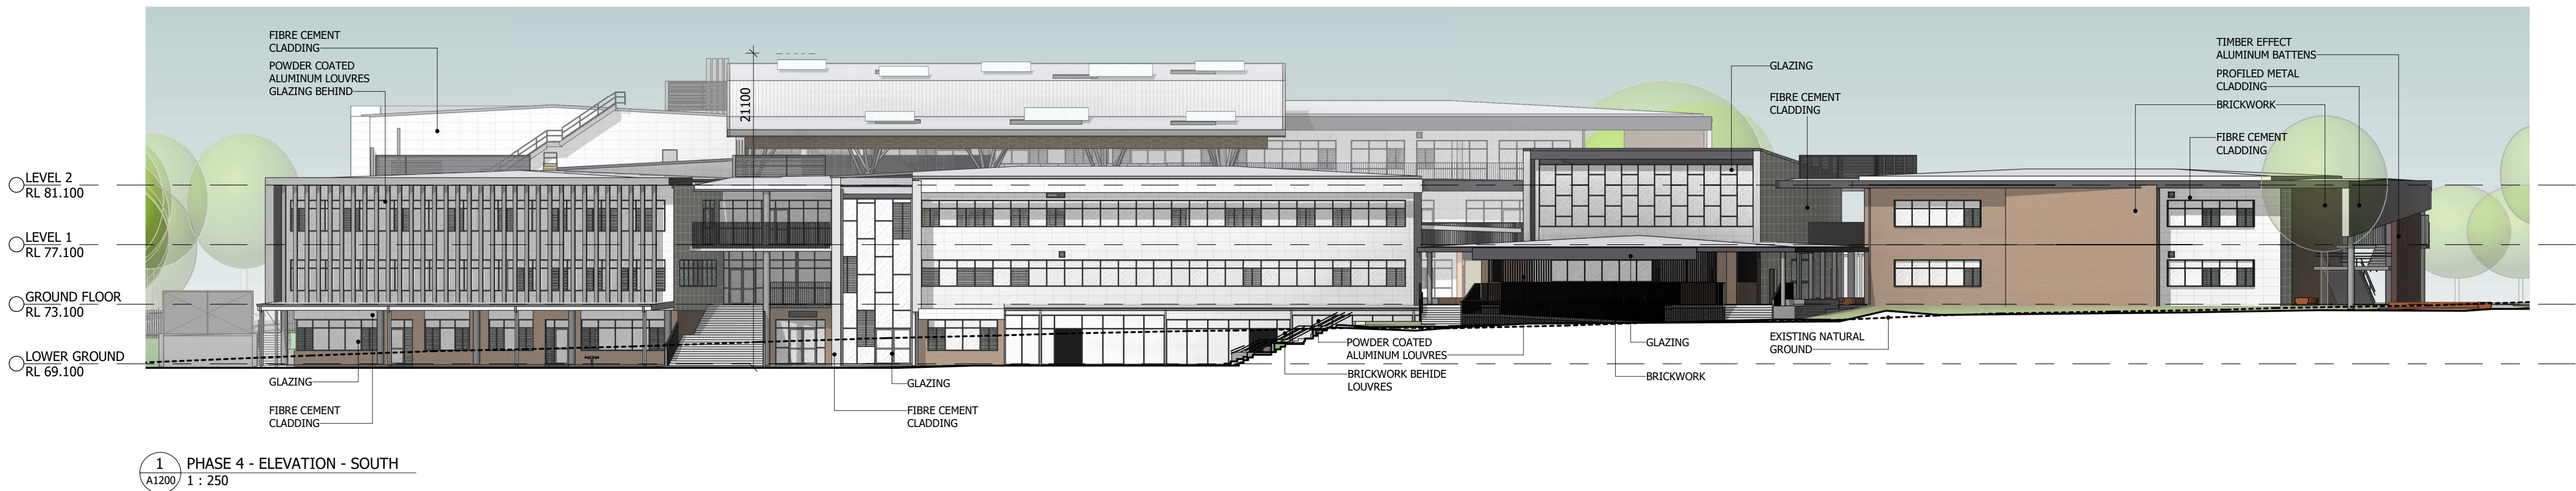

DESIGN DEVELOPMENT

NOT TO BE USED DURING CONSTRUCTION

D	SSDA MODIFICATION	01.09.21	BW	RP
C	SSDA MODIFICATION	03.08.21	BW	RP
B	SSDA MODIFICATION	30.06.21	BW	RP
A	SSDA MODIFICATION	09.04.21	LS	RP

Issue	Description	Date	Chk	Auth
-------	-------------	------	-----	------

Architect/ Designer
dwp
www.dwp.com

Client
Sydney Catholic Schools

Project Manager
CTPG
<https://www.ctpg.com.au/>
Suite 14.04 Level 14 Aurora Place
88 Phillip Street Sydney NSW 2000

Project
ST ANTHONY OF PADUA CATHOLIC COLLEGE
Location
140 ELEVENTH AVENUE, AUSTRAL, NSW, 2179

Project Number
19-0185
HUB:

Drawing
BUILDING ELEVATIONS

Scale (A1)
1 : 250
Drawing Number
AA2001

Date Printed
6/09/2021 5:06:29 PM
Issue
D

dwp

Notes

The information contained in this document is copyright and may not be used or reproduced for any other project or purpose.





Verify all dimensions and levels on site and report any discrepancies to dwp for direction prior to the commencement of work.

Drawings are to be read in conjunction with all other contract documents.

Use figured dimensions only. Do not scale from drawings. dwp cannot guarantee the accuracy of content and format for copies of drawings issued electronically. The completion of the Issue Details Checked and Authorised section is confirmation of the status of the drawing. The drawing shall not be used for construction unless endorsed 'For Construction' and authorised for issue.

© dwp Australia Pty Ltd
Registered Business Name dwp Australia ABN 37 169 328 018
David Rose Nominated Architect NSW APRB 4882

© Copyright 2011 dwp.
ALL RIGHTS RESERVED.
Reproduction prohibited unless authorised in writing by dwp.

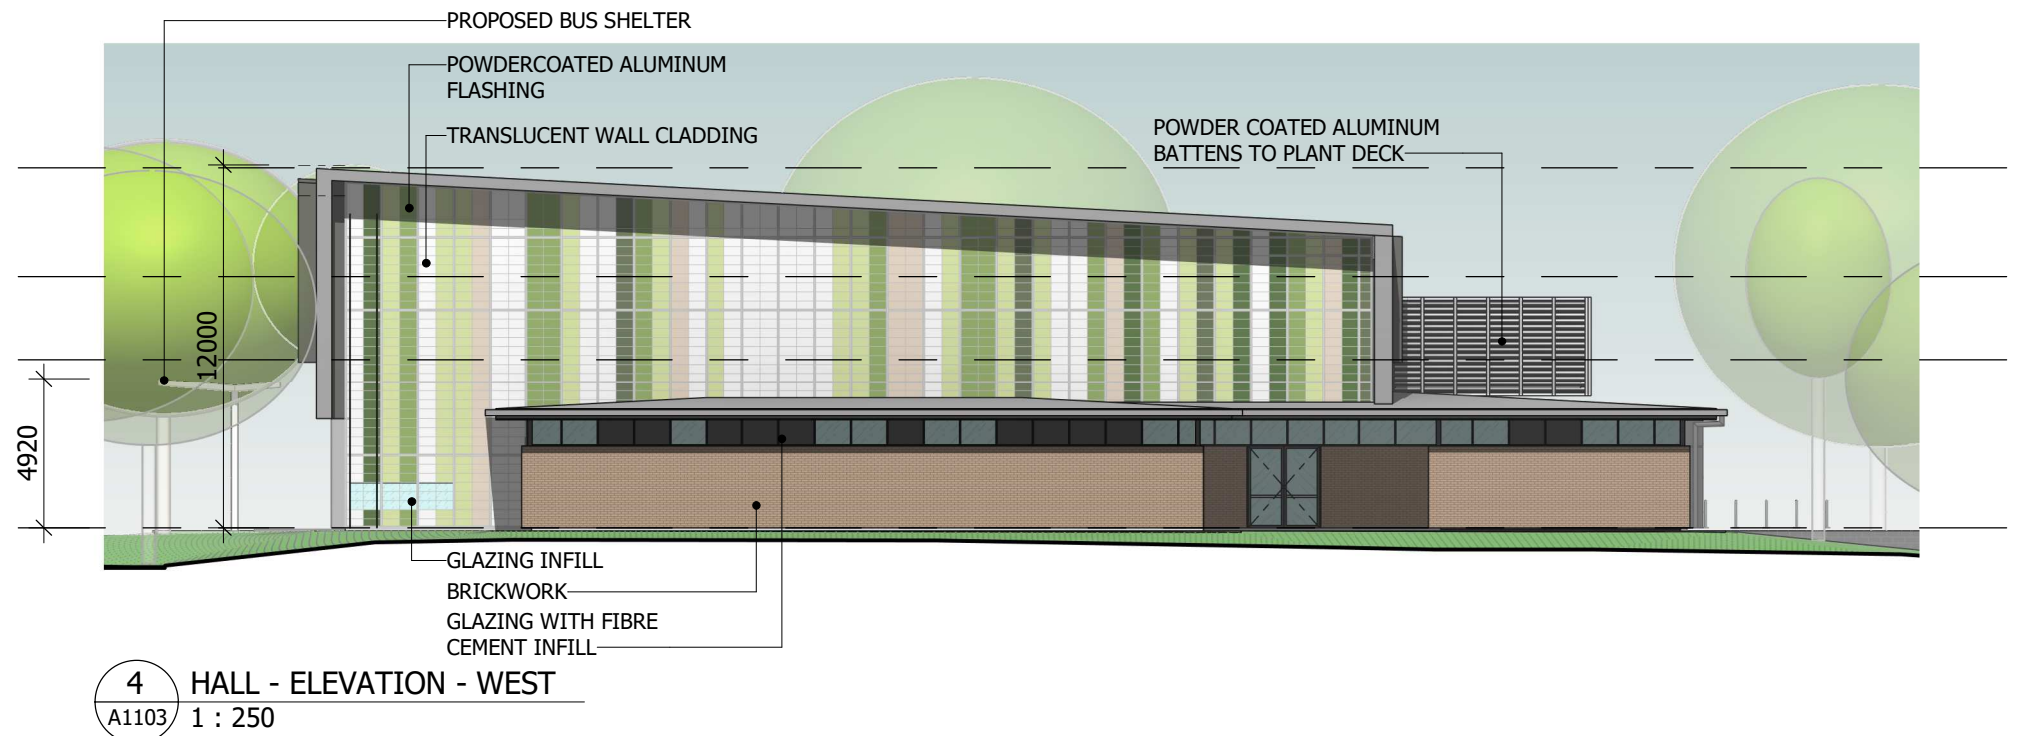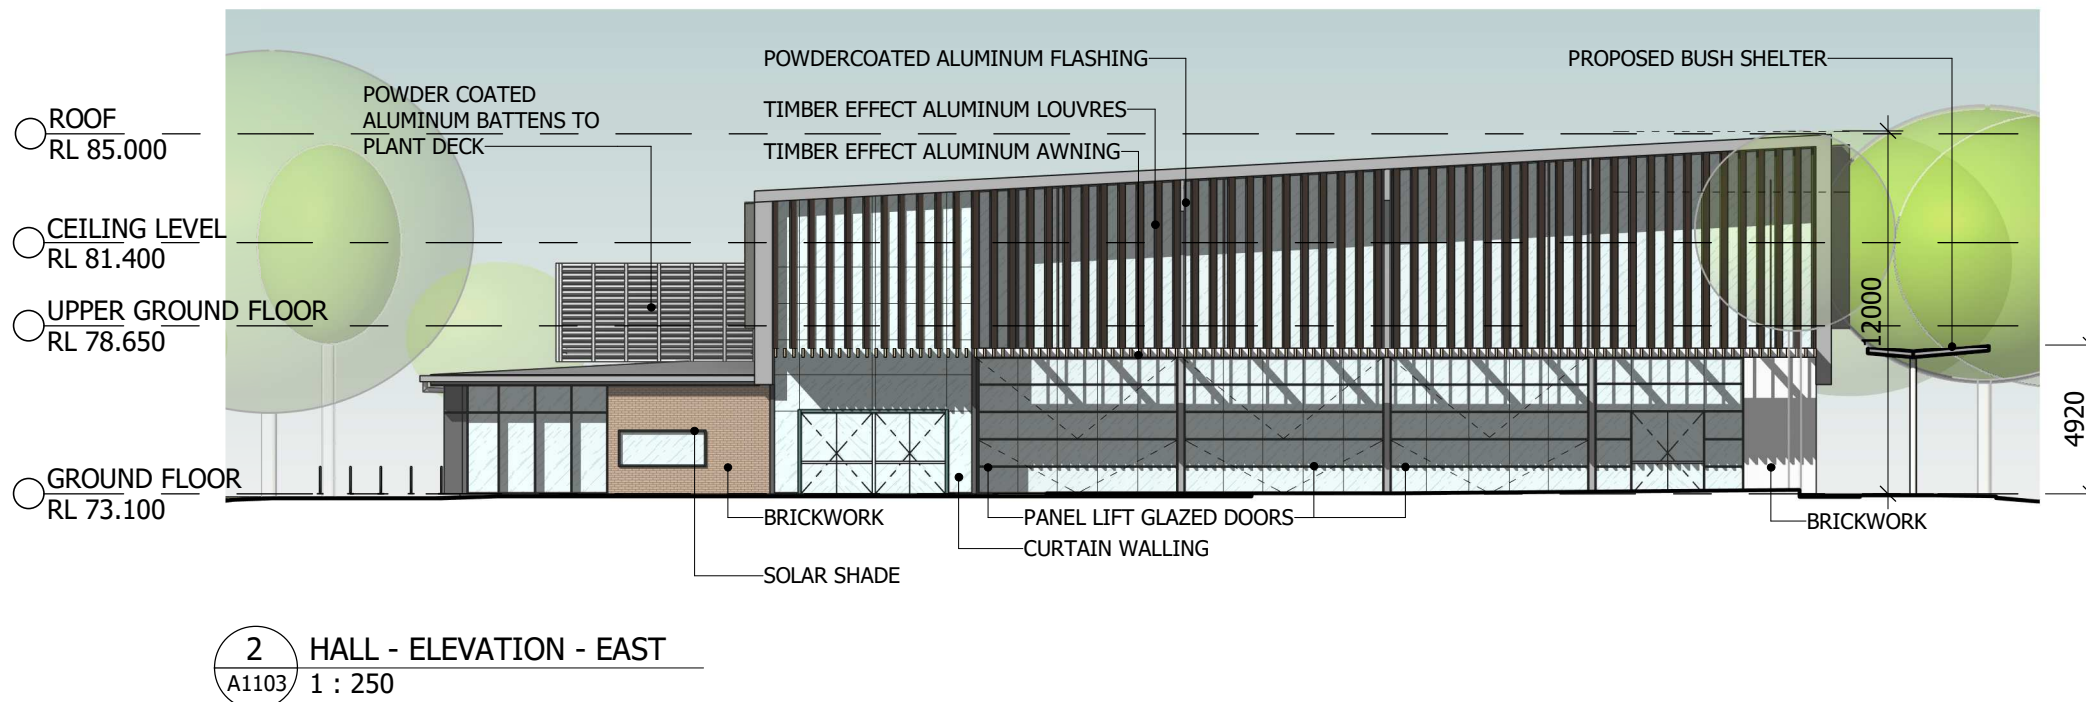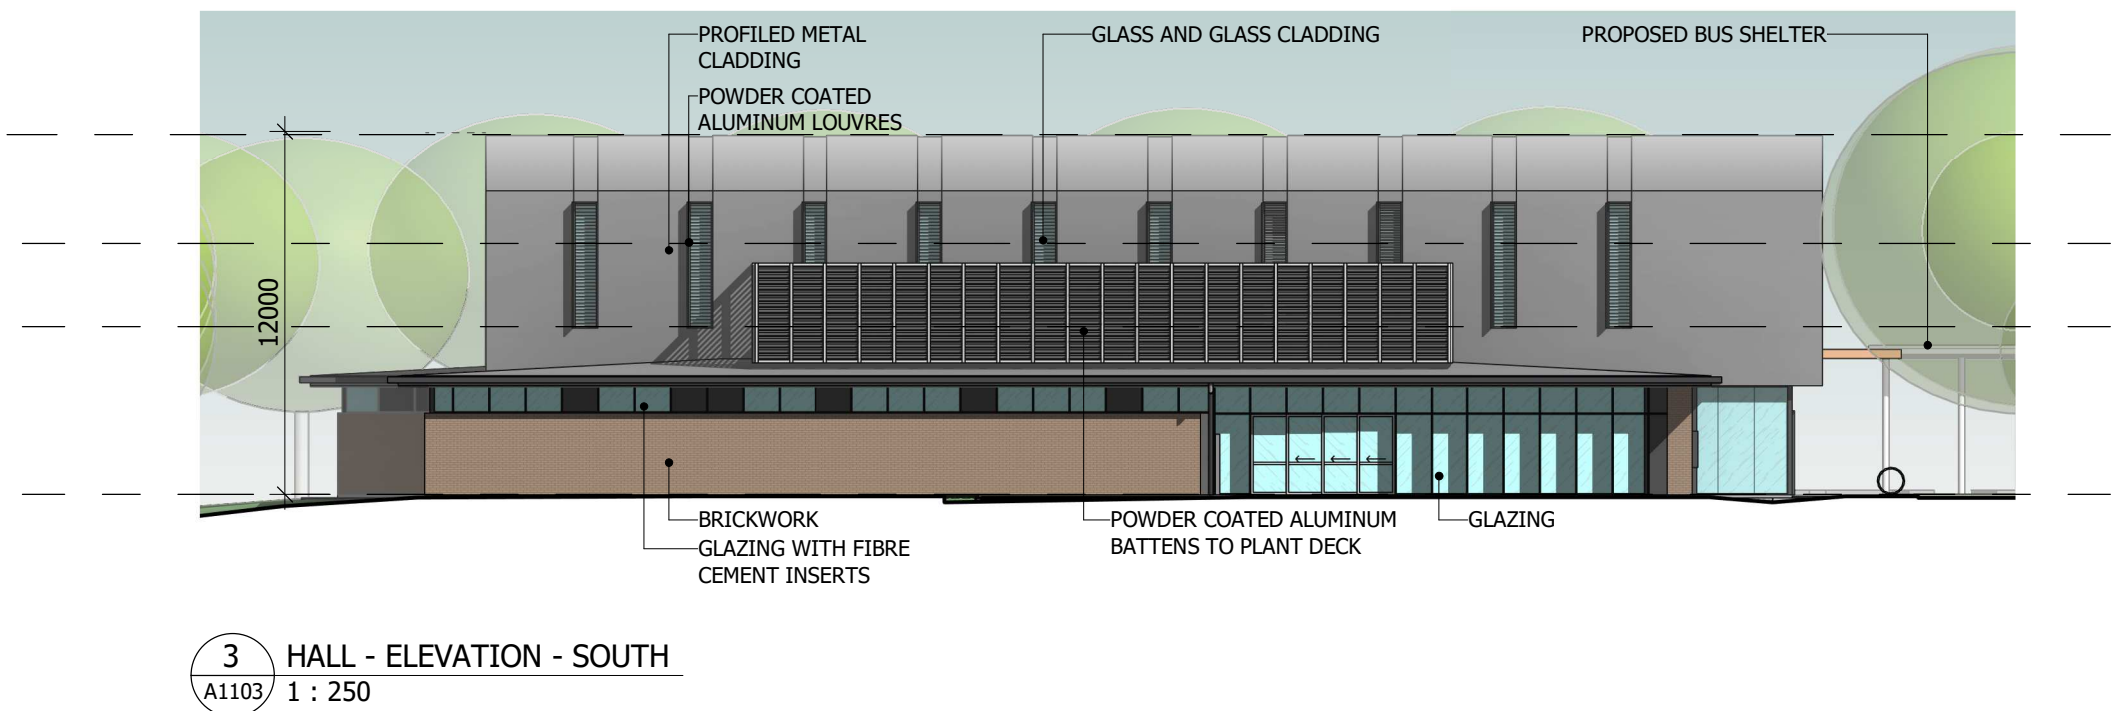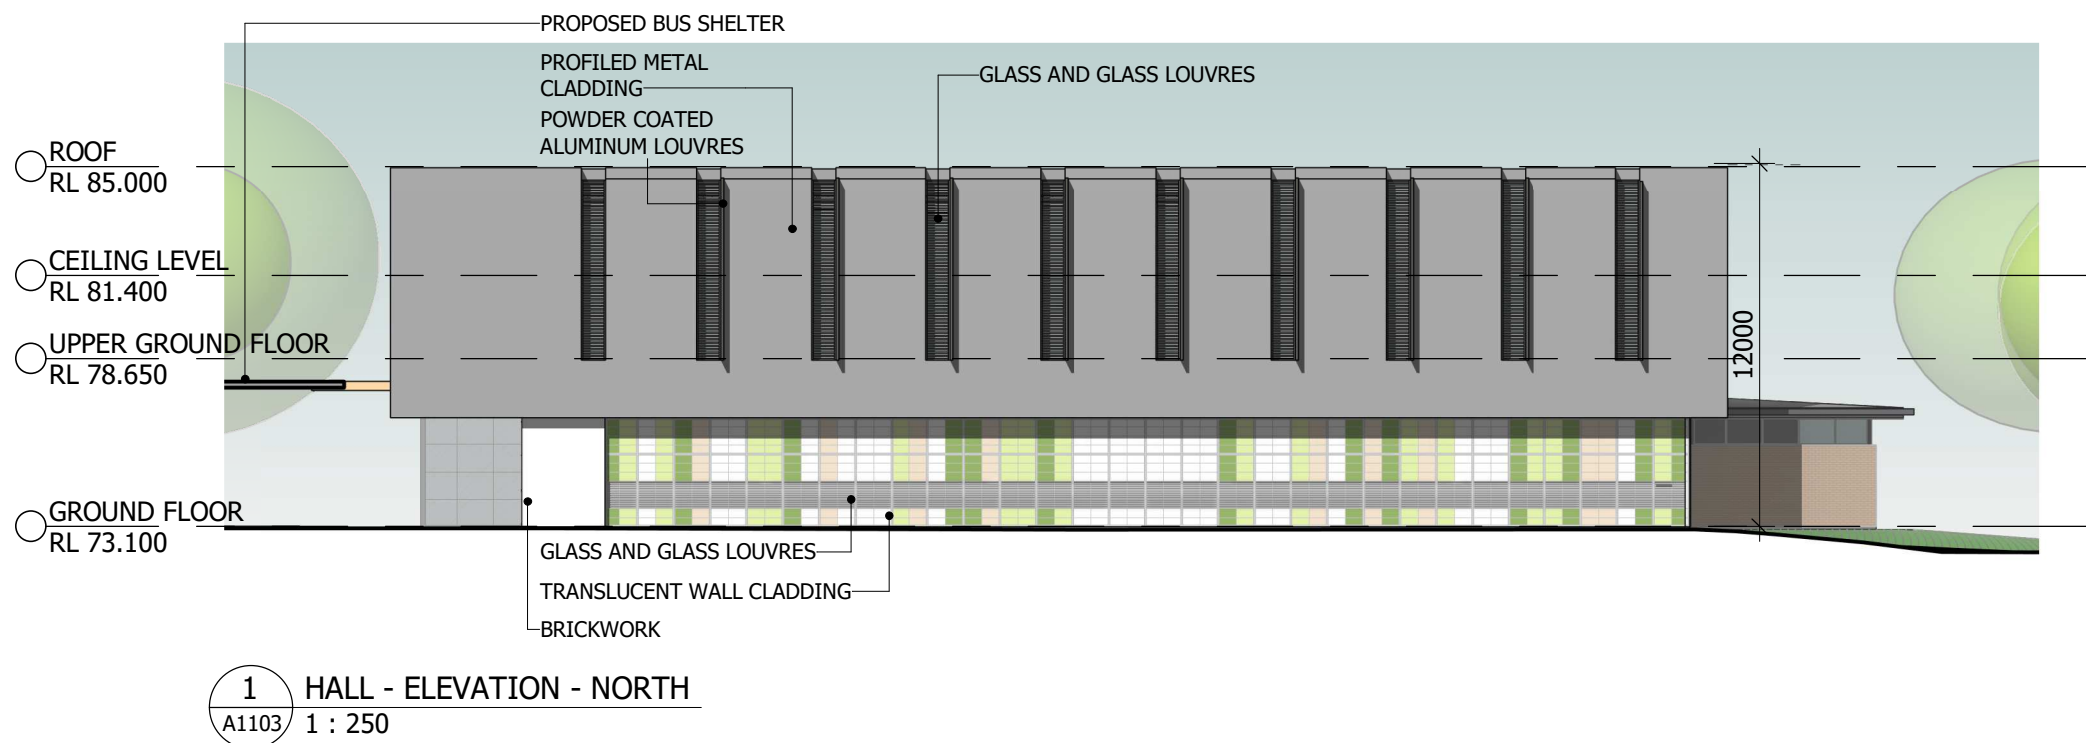

DESIGN DEVELOPMENT
NOT TO BE USED DURING CONSTRUCTION

E	SSDA MODIFICATION	01.09.21	BW	RP
D	SSDA MODIFICATION	30.06.21	BW	RP
C	SSDA MODIFICATION	09.04.21	LS	RP
B	PRELIMINARY SSDA MODIFICATION	19.02.21	LS	RP
A	CLIENT INFORMATION	23.12.20	LS	RP

Issue Description Date Chk Auth
Architect/ Designer
dwp
www.dwp.com

Client
Sydney Catholic Schools

Project Manager
CTPG
<https://www.ctpg.com.au/>
Suite 14.04 Level 14 Aurora Place
88 Phillip Street Sydney NSW 2000

Project
ST ANTHONY OF PADUA CATHOLIC COLLEGE
Location
140 ELEVENTH AVENUE, AUSTRAL, NSW, 2179

Project Number
19-0185
HUB:


Drawing
BUILDING ELEVATIONS
- HALL

Scale (A1)
1 : 250
Date Printed
1/09/2021 4:41:23 PM
Drawing Number
Issue


AA2070
E




File Name: B:\19-0185-ST ANTHONY OF PADUA CATHOLIC COLLEGE Austral Stage-4\19-0185-STAP_STAGE 5_CENTRAL_E2019.rvt

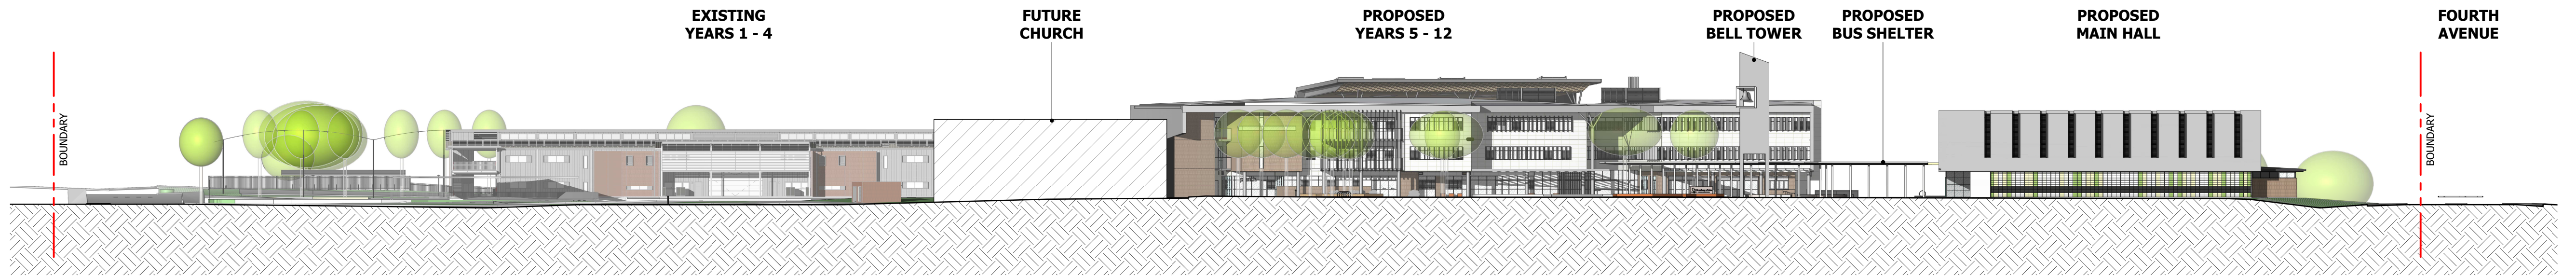

1 NORTH ELEVATION
1 : 500

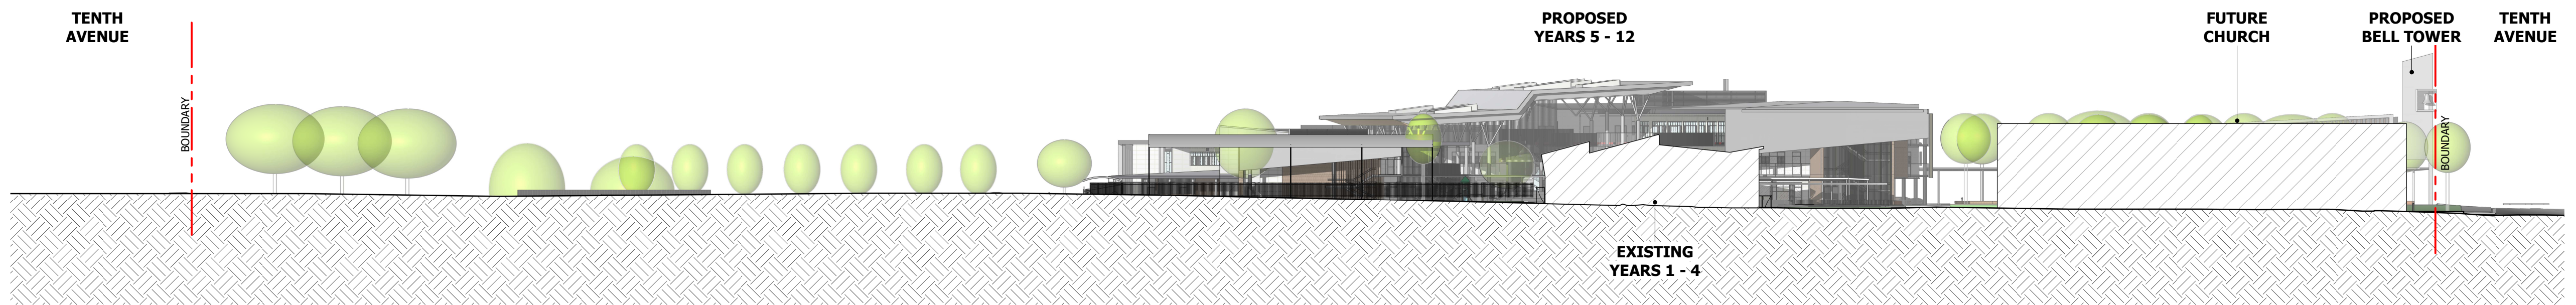

2 EAST ELEVATION
1 : 500

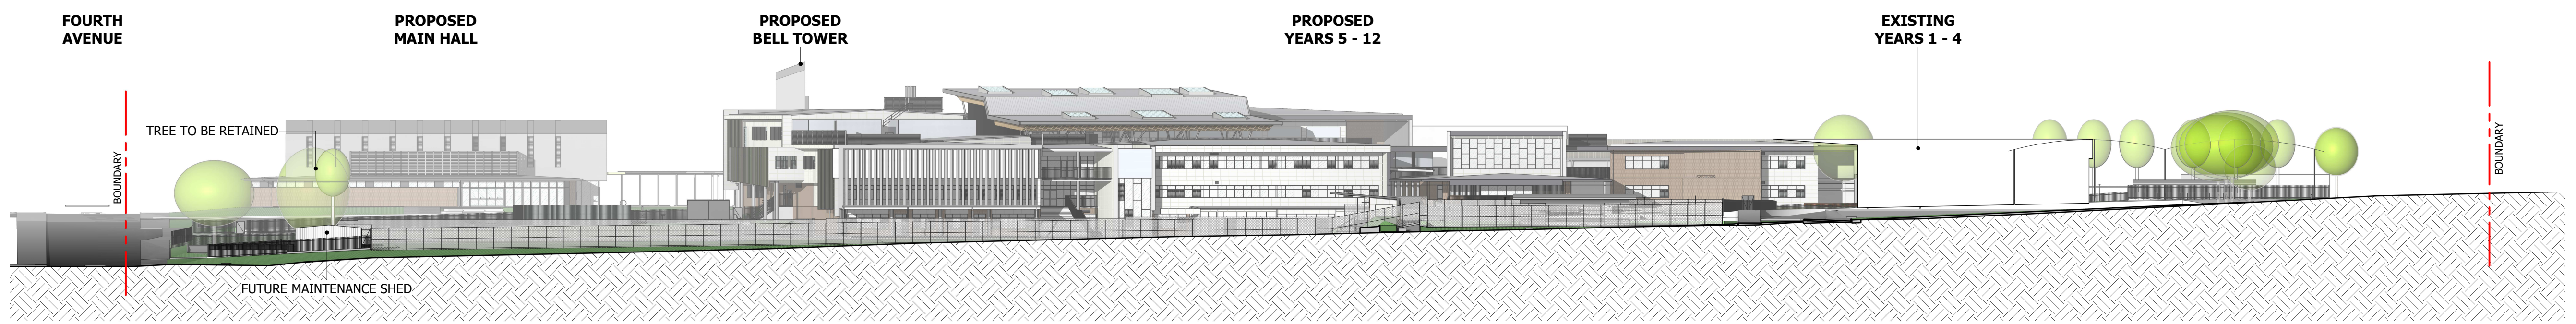

3 SOUTH ELEVATION
1 : 500



4 WEST ELEVATION
1 : 500

Notes

The information contained in this document is copyright and may not be used or reproduced for any other project or purpose.

Verify all dimensions and levels on site and report any discrepancies to dwp for direction prior to the commencement of work.

Drawings are to be read in conjunction with all other contract documents.

Use figured dimensions only. Do not scale from drawings.

dwp cannot guarantee the accuracy of content and format for copies of drawings issued electronically. The completion of the Issue Details Checked and Authorised section is confirmation of the status of the drawing. The drawing shall not be used for construction unless endorsed 'For Construction' and authorised for issue.

© dwp Australia Pty Ltd
Registered Business Name dwp Australia ABN 37 169 328 018
David Rose Nominated Architect NSW ARB 4882

© Copyright 2011 dwp.
ALL RIGHTS RESERVED.
Reproduction prohibited unless authorised in writing by dwp.

DESIGN DEVELOPMENT					
NOT TO BE USED DURING CONSTRUCTION					
Issue	Description	Date	Chk	Auth	
A	PRELIMINARY SSDA MODIFICATION	19.02.21	LS	RP	
B	PRELIMINARY SSDA MODIFICATION	26.02.21	LS	RP	
C	SSDA MODIFICATION	09.04.21	LS	RP	
D	SSDA MODIFICATION	30.06.21	BW	RP	
E	SSDA MODIFICATION	03.08.21	BW	RP	
F	SSDA MODIFICATION	01.09.21	BW	RP	

Architect/ Designer
dwp
www.dwp.com

Client
Sydney Catholic Schools

Location
140 ELEVENTH AVENUE, AUSTRAL, 2179

Project
ST ANTHONY OF PADUA CATHOLIC COLLEGE

Drawing
SITE ELEVATIONS

Scale (A1)
1 : 500

Date Printed
6/09/2021 3:40:52 PM

Project Number
19-0185

Drawing Number
AA2100

dwp

Issue
F

File Name: B:\19-0185-ST Anthony of Padua Catholic College Austral Stage 1\19-0185-STAP-MAIN SITE CENTRAL_02019.rvt

Notes

The information contained in this document is copyright and may not be used or reproduced for any other project or purpose.


Verify all dimensions and levels on site and report any discrepancies to dwp for direction prior to the commencement of work.

Drawings are to be read in conjunction with all other contract documents.


Use figured dimensions only. Do not scale from drawings. dwp cannot guarantee the accuracy of content and format for copies of drawings issued electronically. The completion of the Issue Details Checked and Authorised section is confirmation of the status of the drawing. The drawing shall not be used for construction unless endorsed 'For Construction' and authorised for issue.

© dwp Australia Pty Ltd
Registered Business Name dwp Australia ABN 37 169 328 018
David Rose Nominated Architect NSW AQB 4882

© Copyright 2011 dwp.
ALL RIGHTS RESERVED.
Reproduction prohibited unless authorised in writing by dwp.

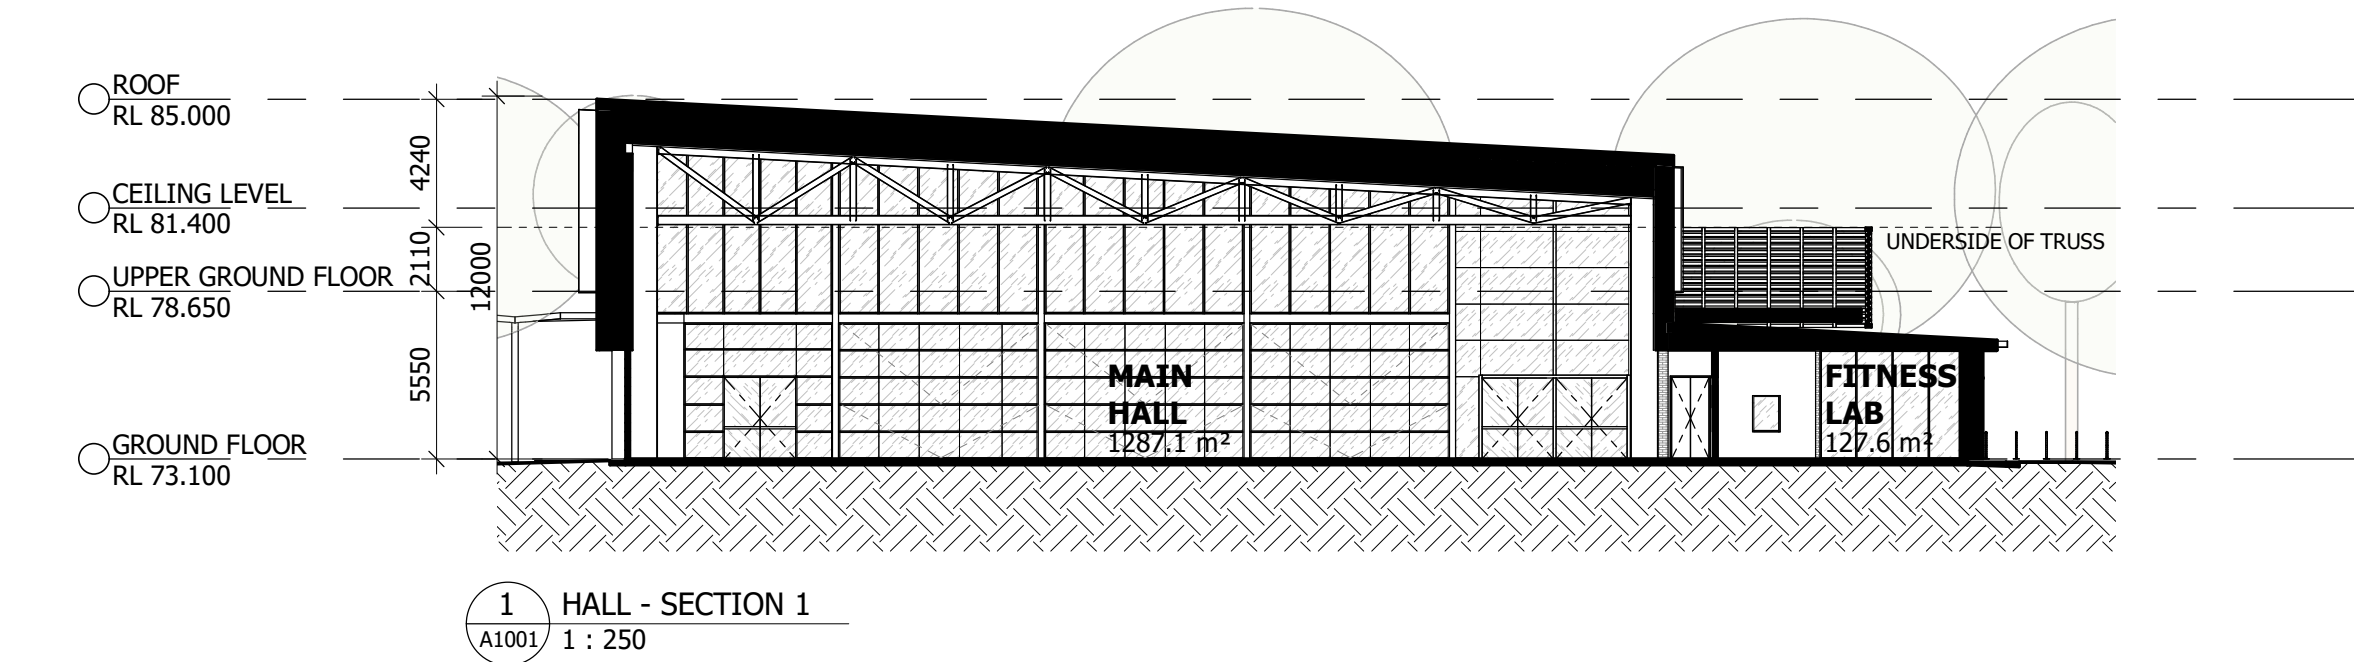

1 HALL - SECTION 1
A1001/ 1 : 250

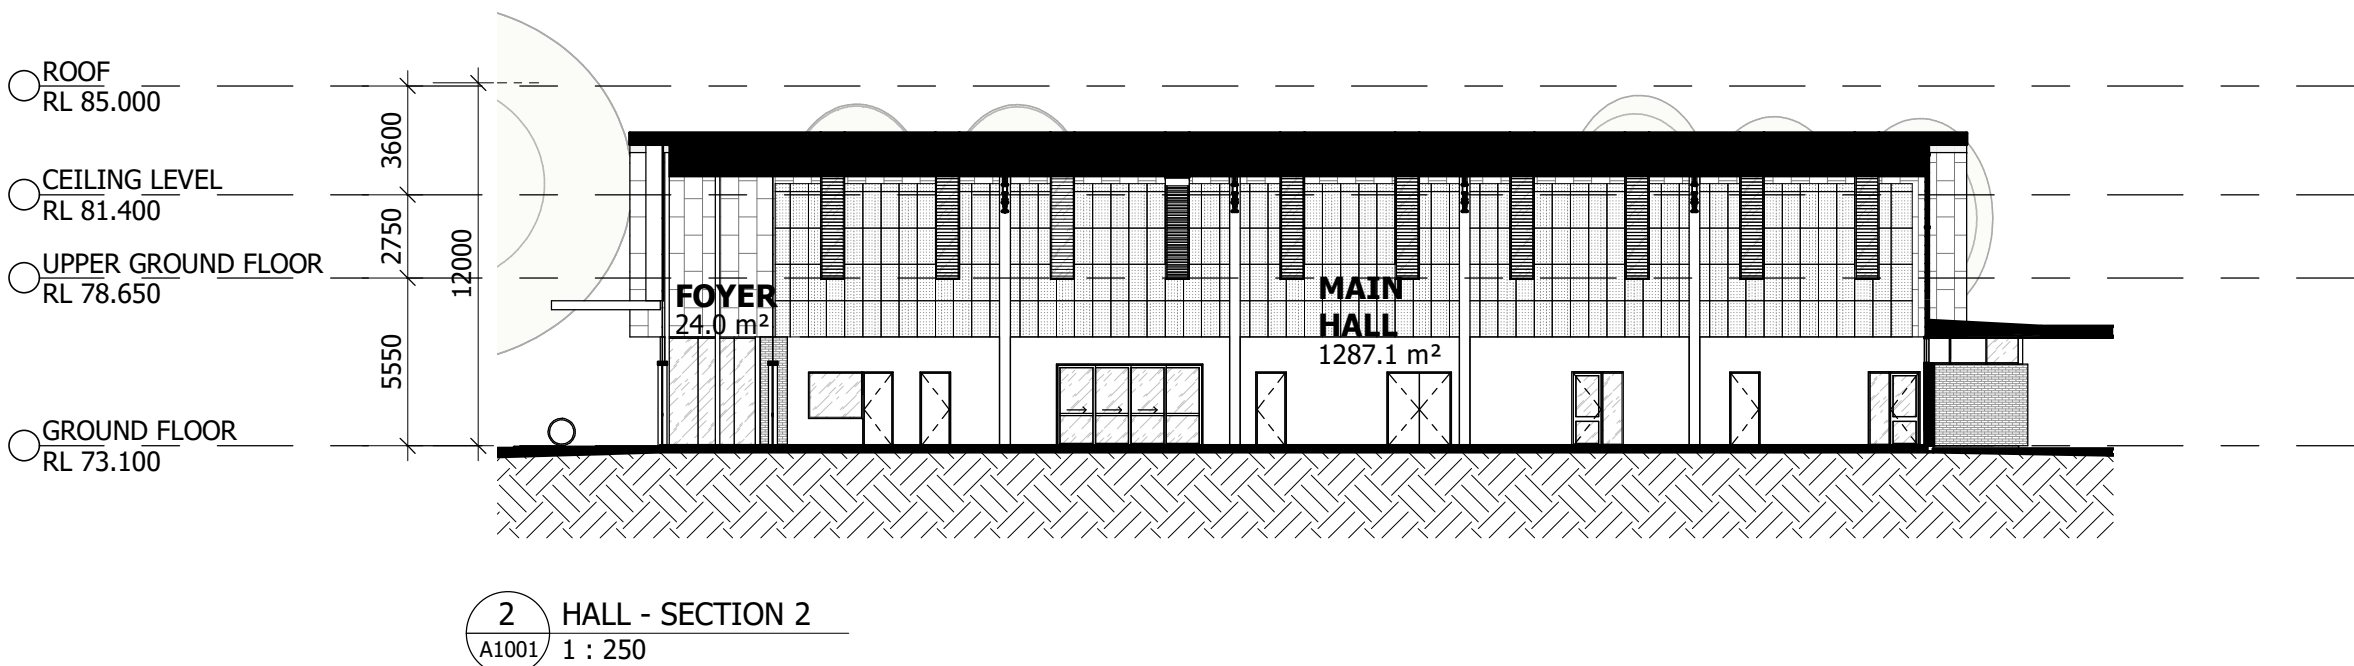

2 HALL - SECTION 2
A1001/ 1 : 250

DESIGN DEVELOPMENT
NOT TO BE USED DURING CONSTRUCTION

E	SSDA MODIFICATION	01.09.21	BW	RP
D	SSDA MODIFICATION	30.06.21	BW	RP
C	SSDA MODIFICATION	09.04.21	LS	RP
B	PRELIMINARY SSDA MODIFICATION	26.02.21	LS	RP
A	PRELIMINARY SSDA MODIFICATION	19.02.21	LS	RP

Issue	Description	Date	Chk	Auth
-------	-------------	------	-----	------

Architect/ Designer

dwp

www.dwp.com

Client

Sydney Catholic Schools



Project Manager

CTPG

https://www.ctpg.com.au/
Suite 14.04 Level 14 Aurora Place
88 Phillip Street Sydney NSW 2000



Project

ST ANTHONY OF PADUA CATHOLIC COLLEGE

Location

140 ELEVENTH AVENUE, AUSTRAL, NSW, 2179

Project Number

19-0185

HUB:

Drawing

BUILDING SECTIONS - HALL

Scale (A1)

1 : 250

Date Printed

1/09/2021 4:41:36 PM


Drawing Number

AA3070


Issue

E




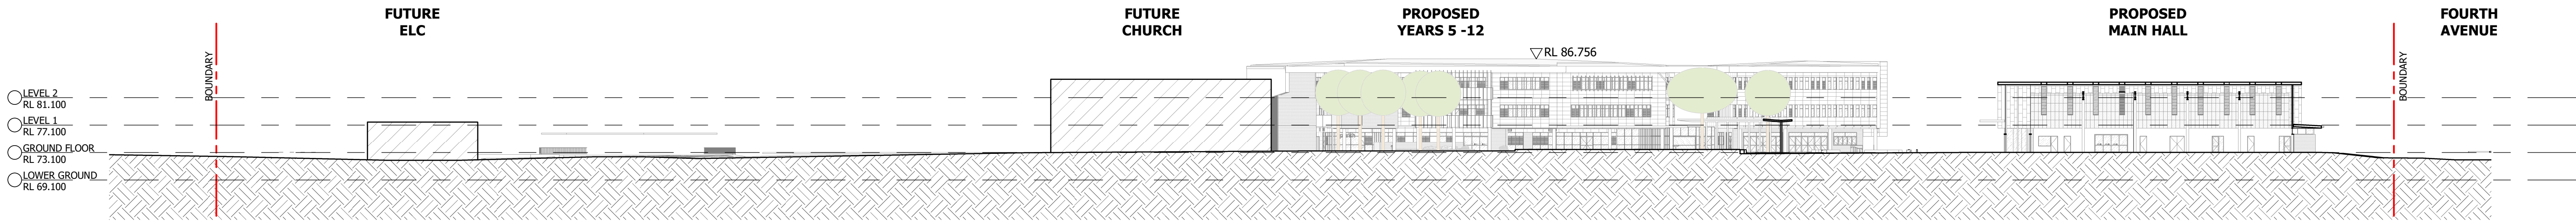


1 DA_SECTION 1
1 : 500

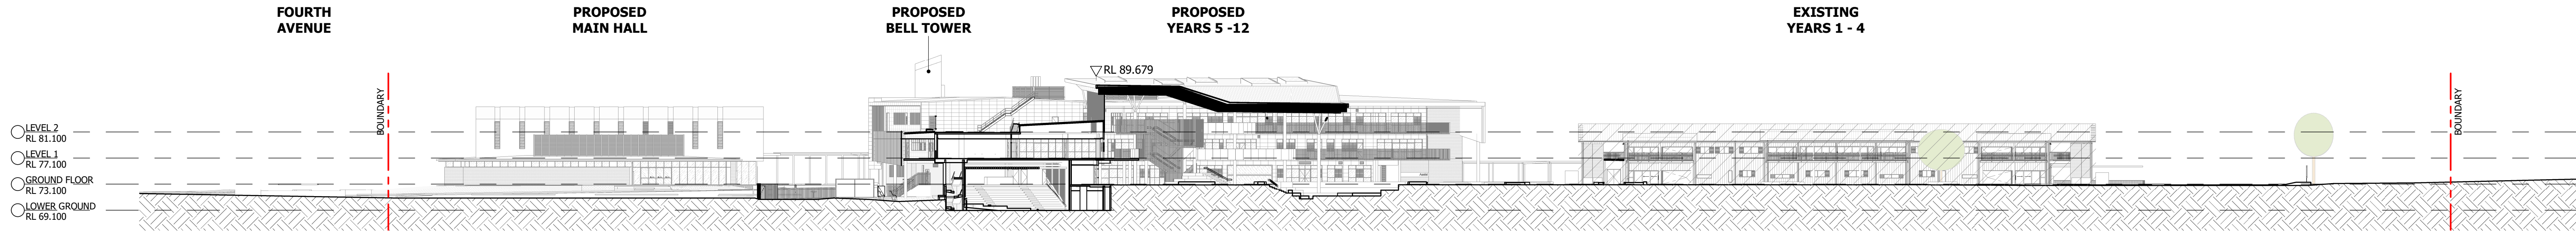

2 DA_SECTION 2
1 : 500

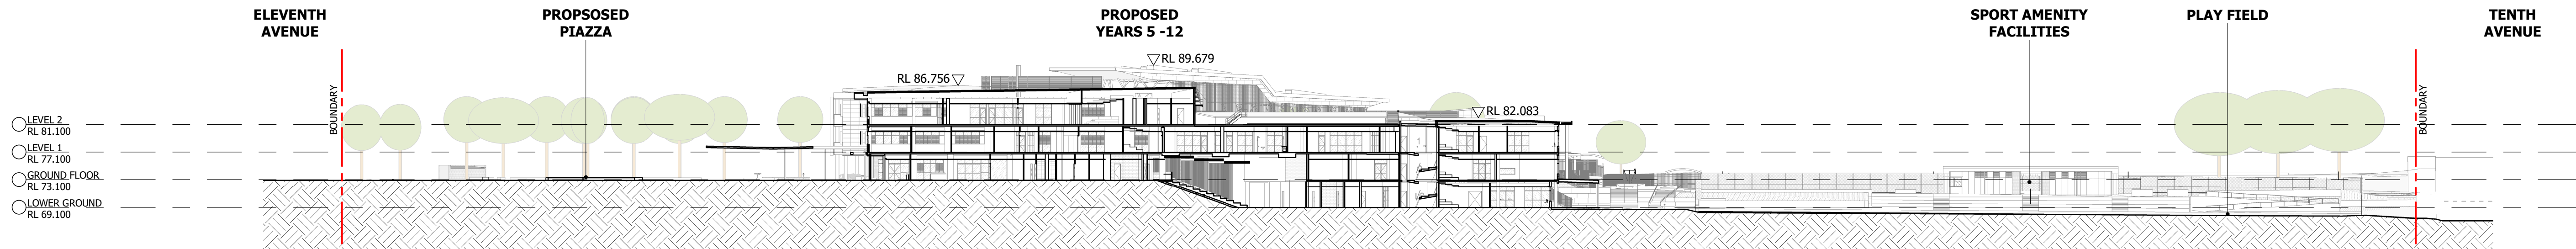

3 DA_SECTION 3
1 : 500

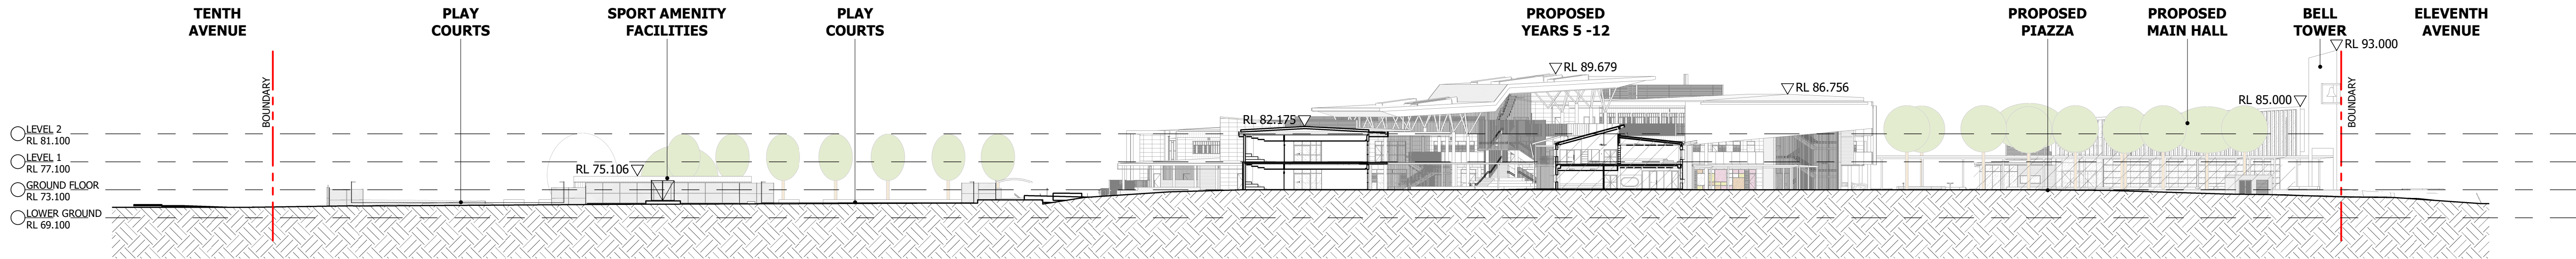

4 DA_SECTION 4
1 : 500

Notes

The information contained in this document is copyright and may not be used or reproduced for any other project or purpose.

Verify all dimensions and levels on site and report any discrepancies to dwp for direction prior to the commencement of work.

Drawings are to be read in conjunction with all other contract documents.

Use figured dimensions only. Do not scale from drawings.

dwp cannot guarantee the accuracy of content and format for copies of drawings issued electronically. The completion of the Issue Details Checked and Authorised section is confirmation of the status of the drawing. The drawing shall not be used for construction unless endorsed 'For Construction' and authorised for issue.

© dwp Australia Pty Ltd
Registered Business Name dwp Australia ABN 37 169 328 018
David Rose Nominated Architect NSW ARB 4882

© Copyright 2011 dwp.
ALL RIGHTS RESERVED.
Reproduction prohibited unless authorised in writing by dwp.

DESIGN DEVELOPMENT

NOT TO BE USED DURING CONSTRUCTION

Issue	Description	Date	Chk	Auth
A	PRELIMINARY SSDA MODIFICATION	19.02.21	LS	RP
B	PRELIMINARY SSDA MODIFICATION	26.02.21	LS	RP
C	SSDA MODIFICATION	09.04.21	LS	RP
D	SSDA MODIFICATION	30.06.21	BW	RP
E	SSDA MODIFICATION	03.08.21	BW	RP
F	SSDA MODIFICATION	01.09.21	BW	RP

Architect/ Designer

dwp
www.dwp.com

Client

Sydney Catholic Schools



Location
140 ELEVENTH AVENUE, AUSTRAL, 2179

Project

ST ANTHONY OF PADUA
CATHOLIC COLLEGE

Drawing

SITE SECTIONS

Scale (A1)
1 : 500

Date Printed
6/09/2021 3:18:54 PM

Project Number

19-0185


Drawing Number

AA3100


Issue

F


dwp

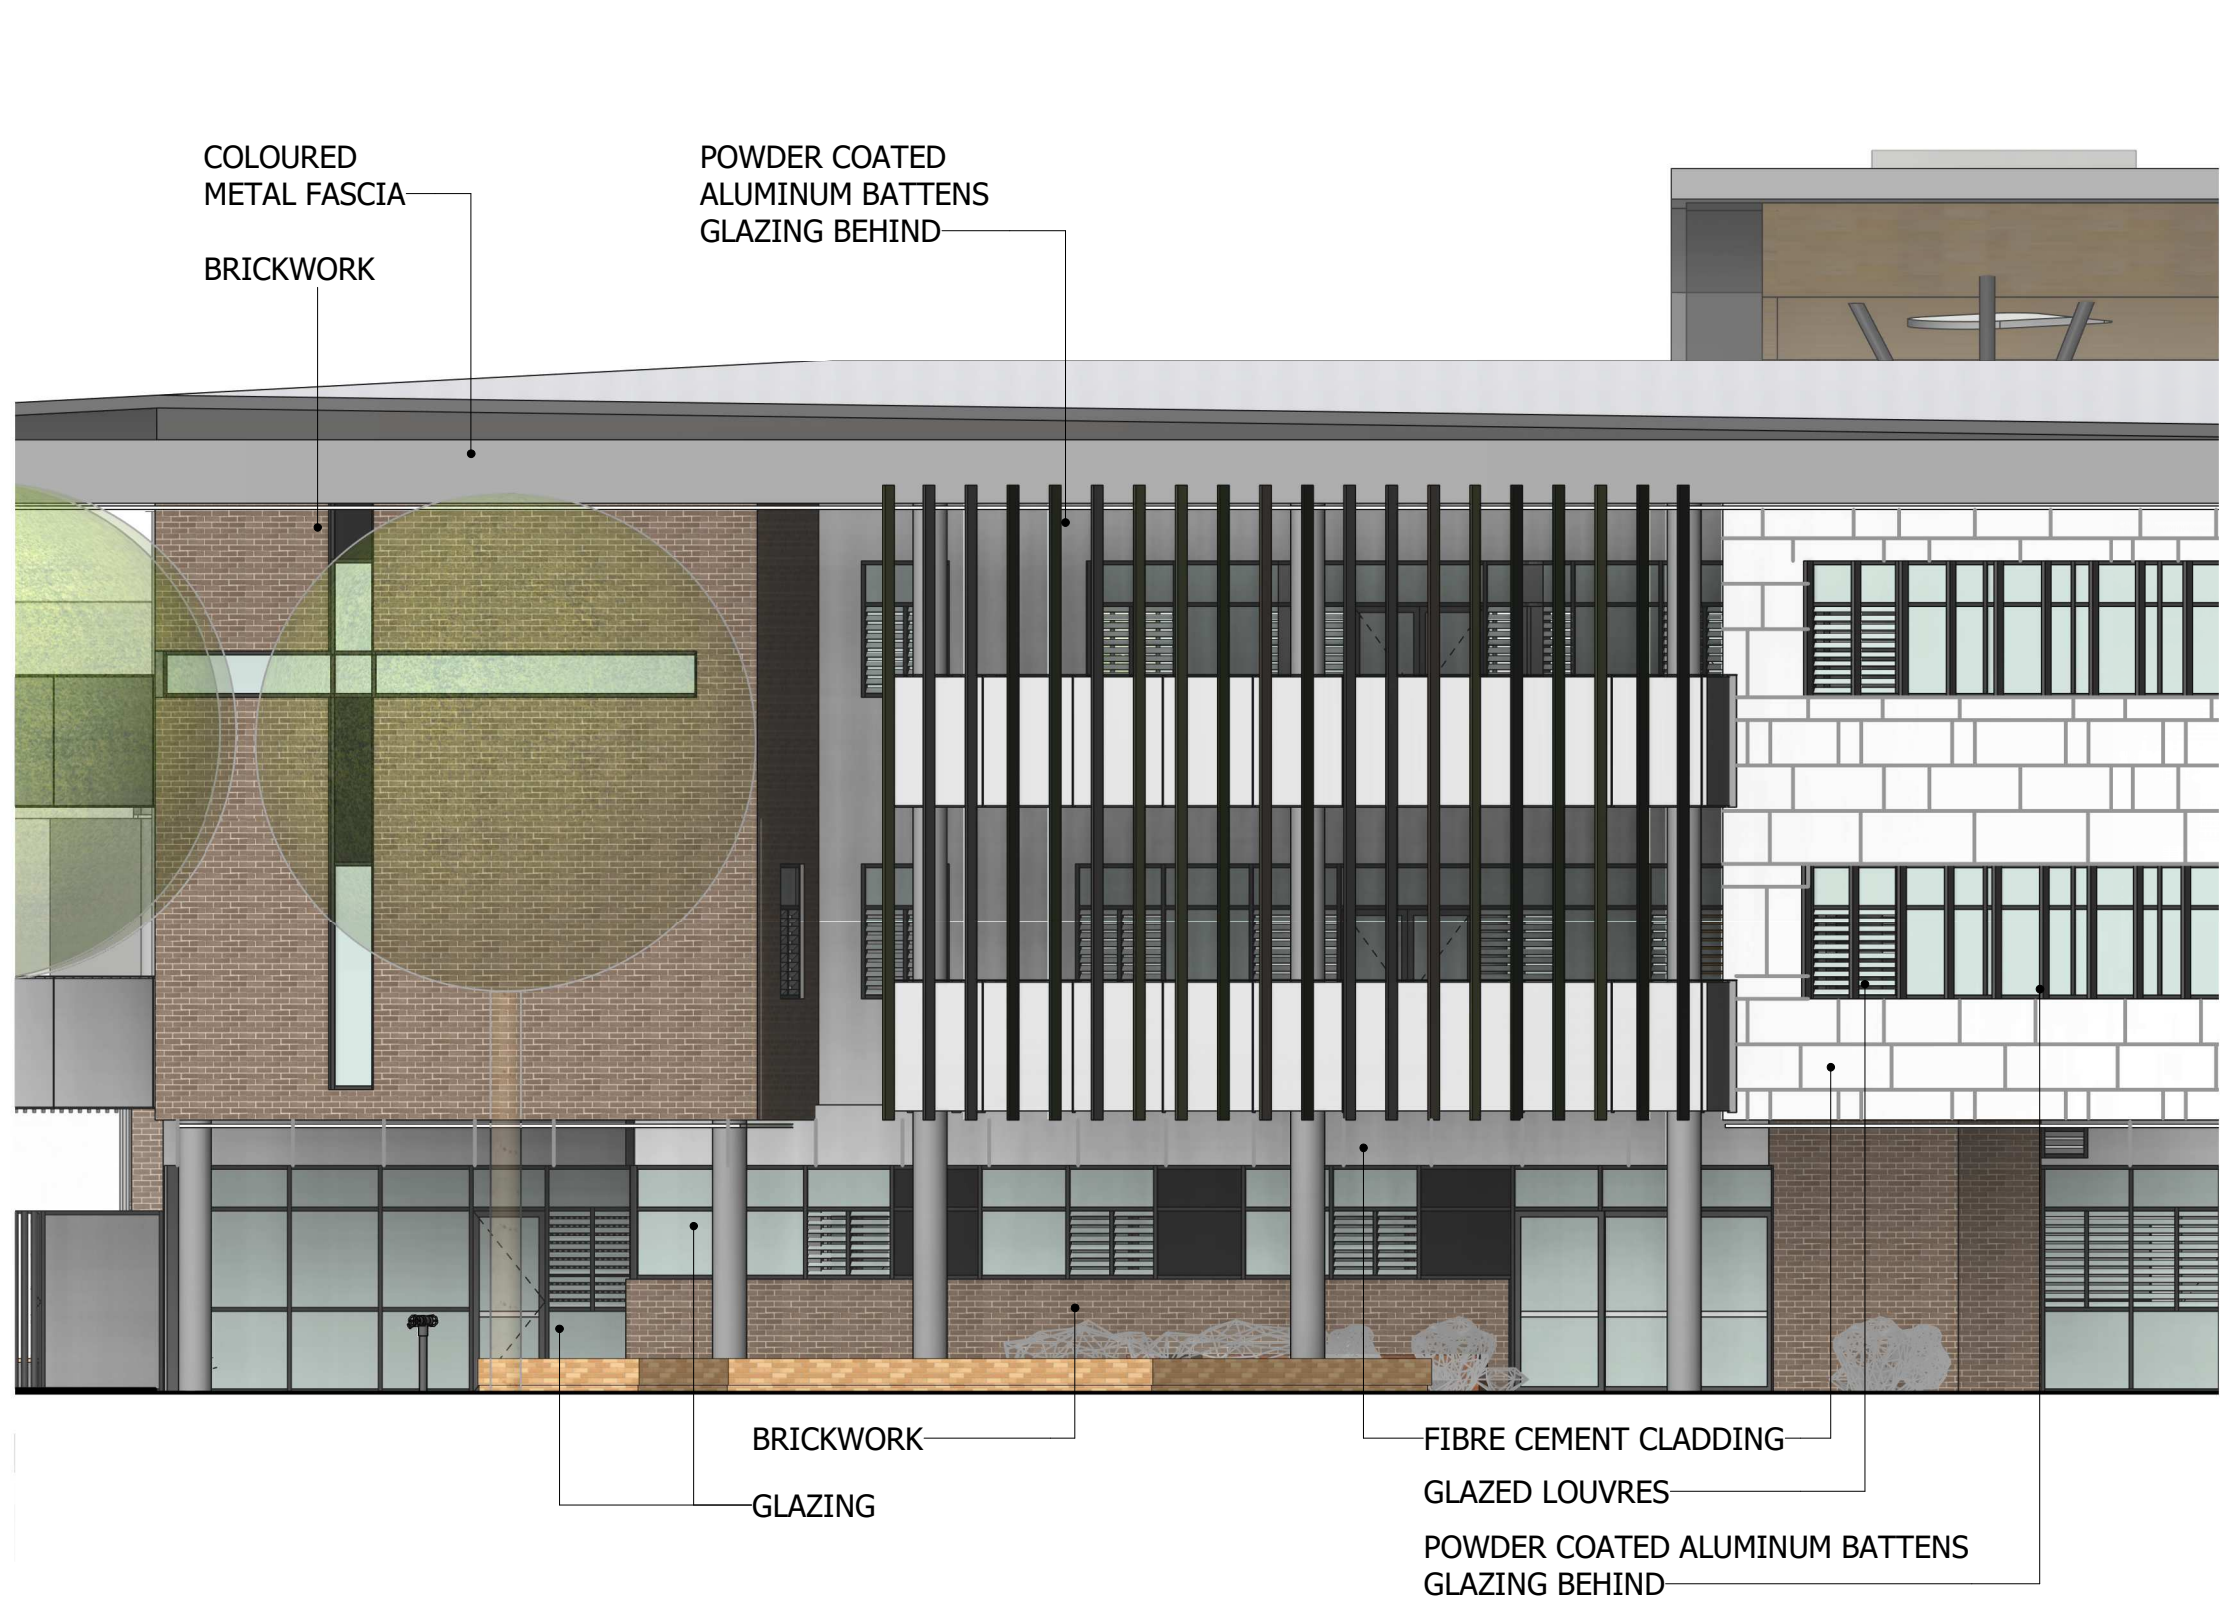

3 TYPICAL FACADE ELEVATION
1 : 100

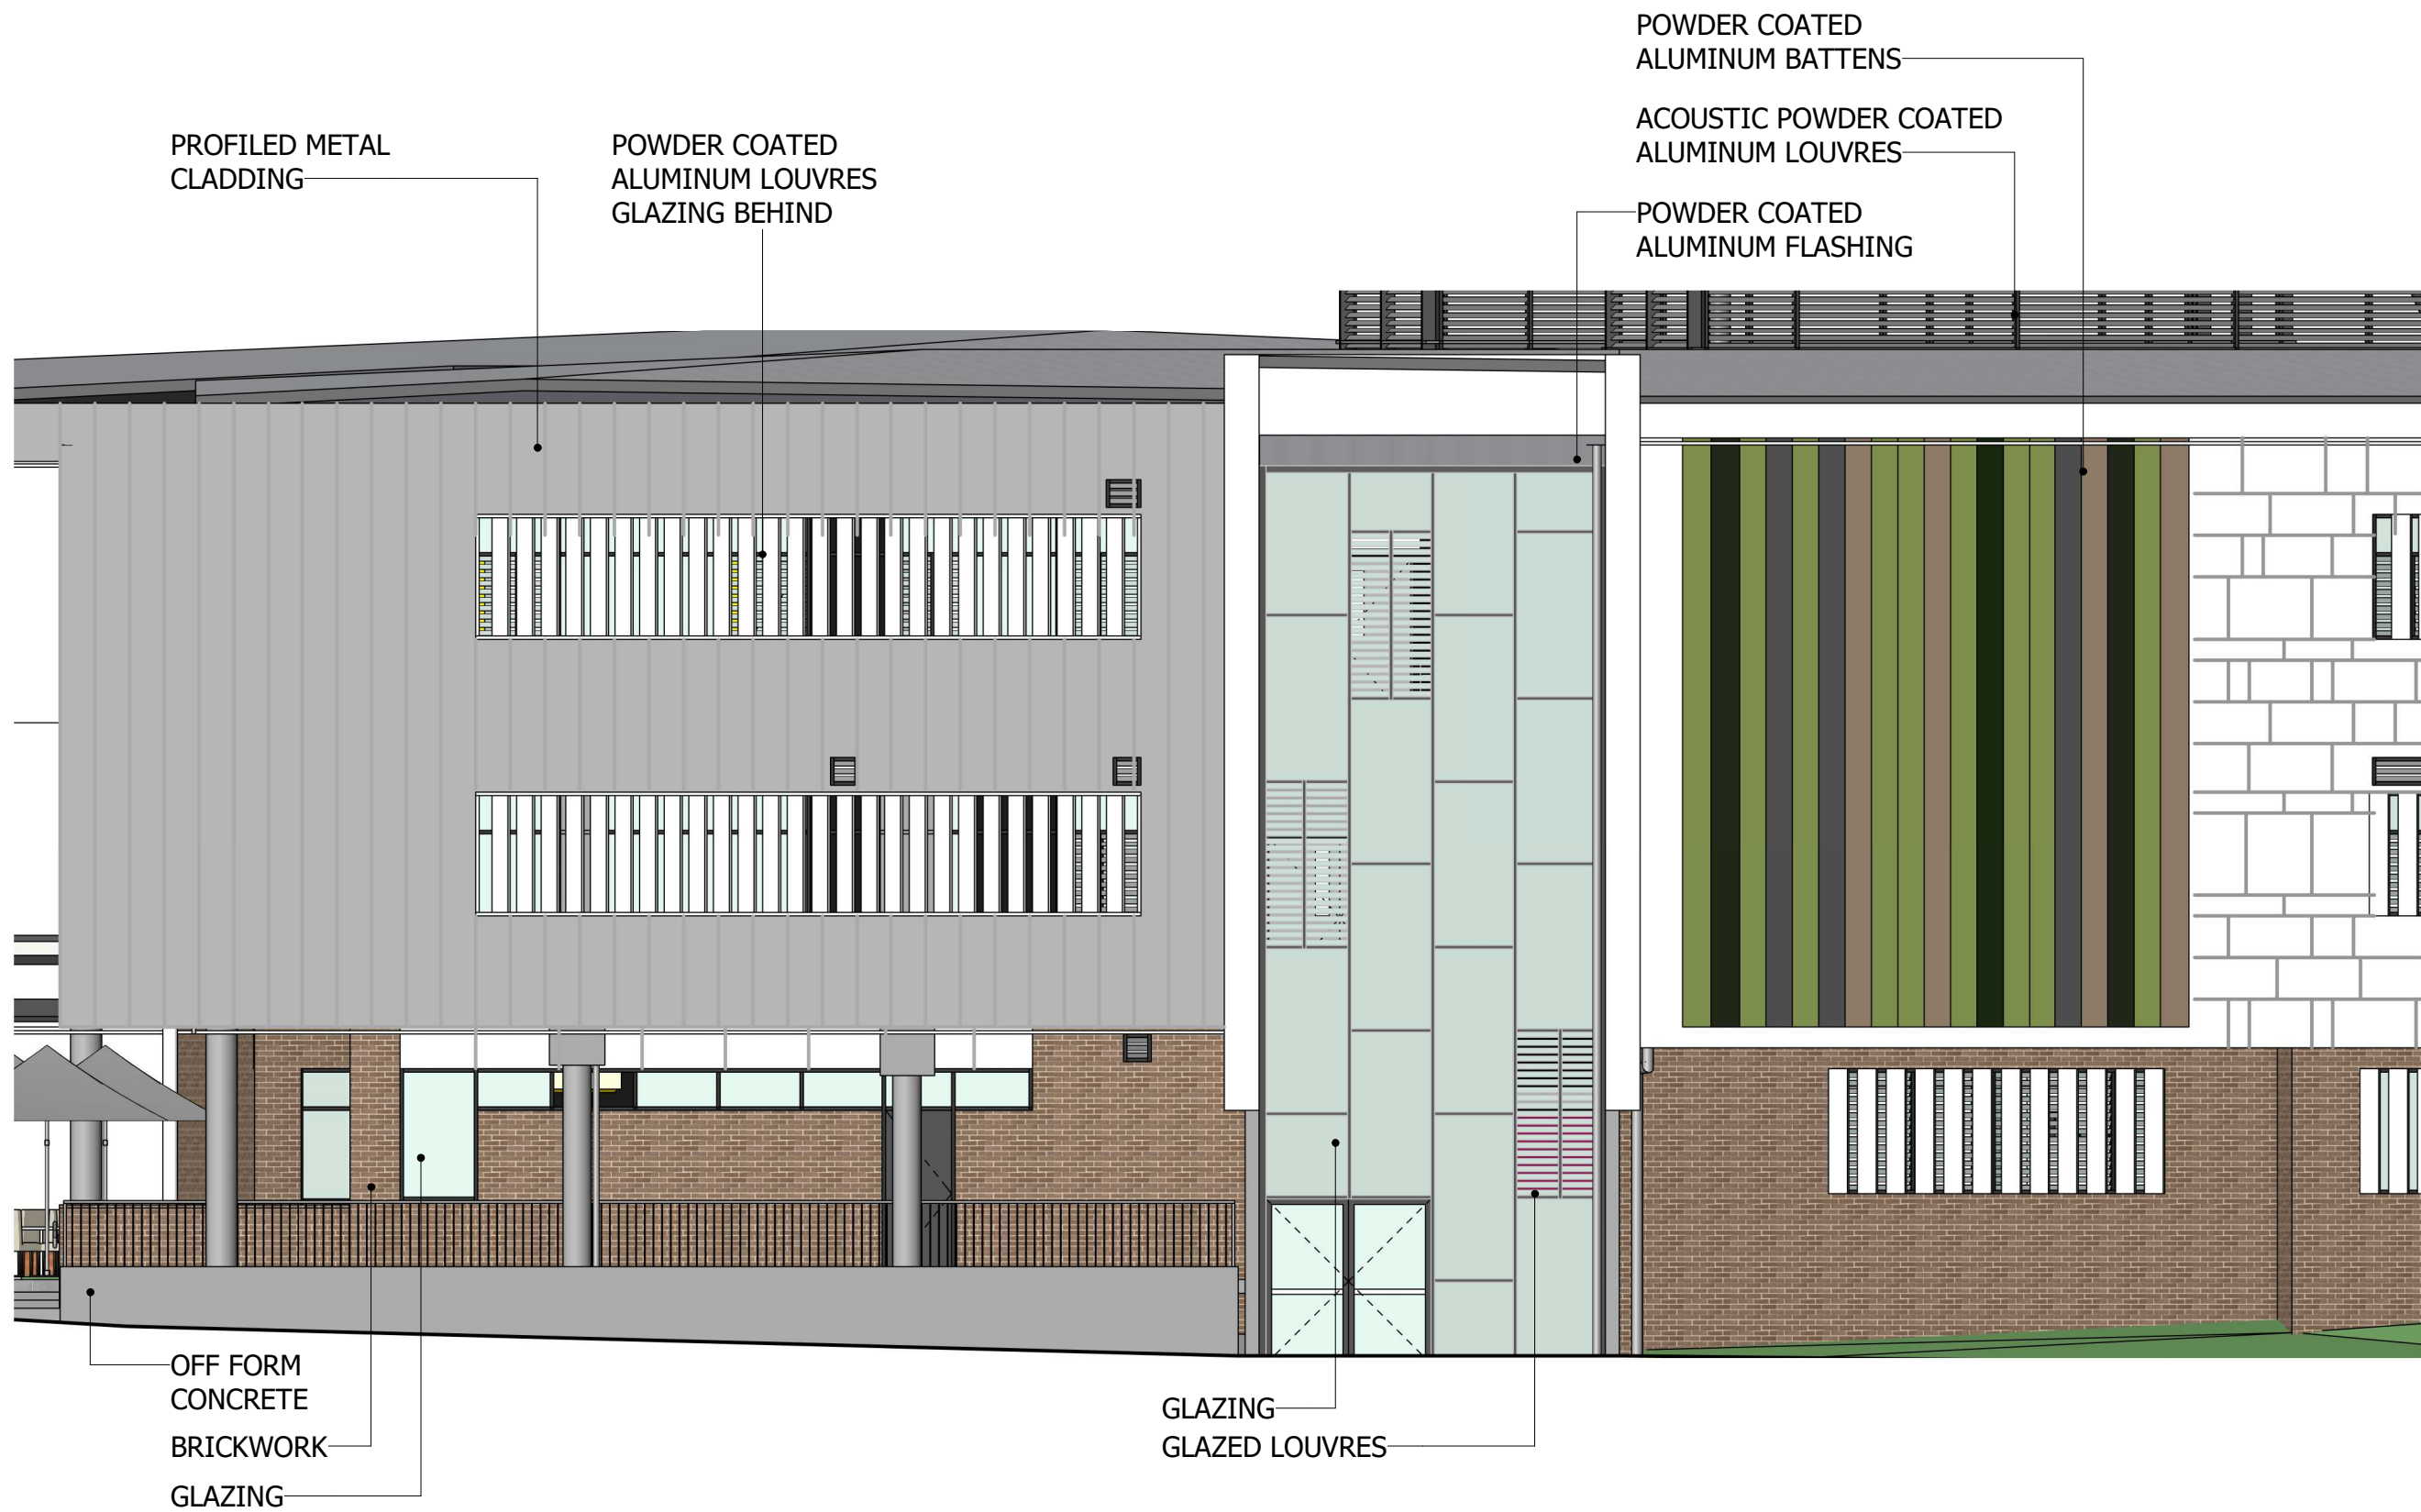

1 TYPICAL FACADE ELEVATION
1 : 100

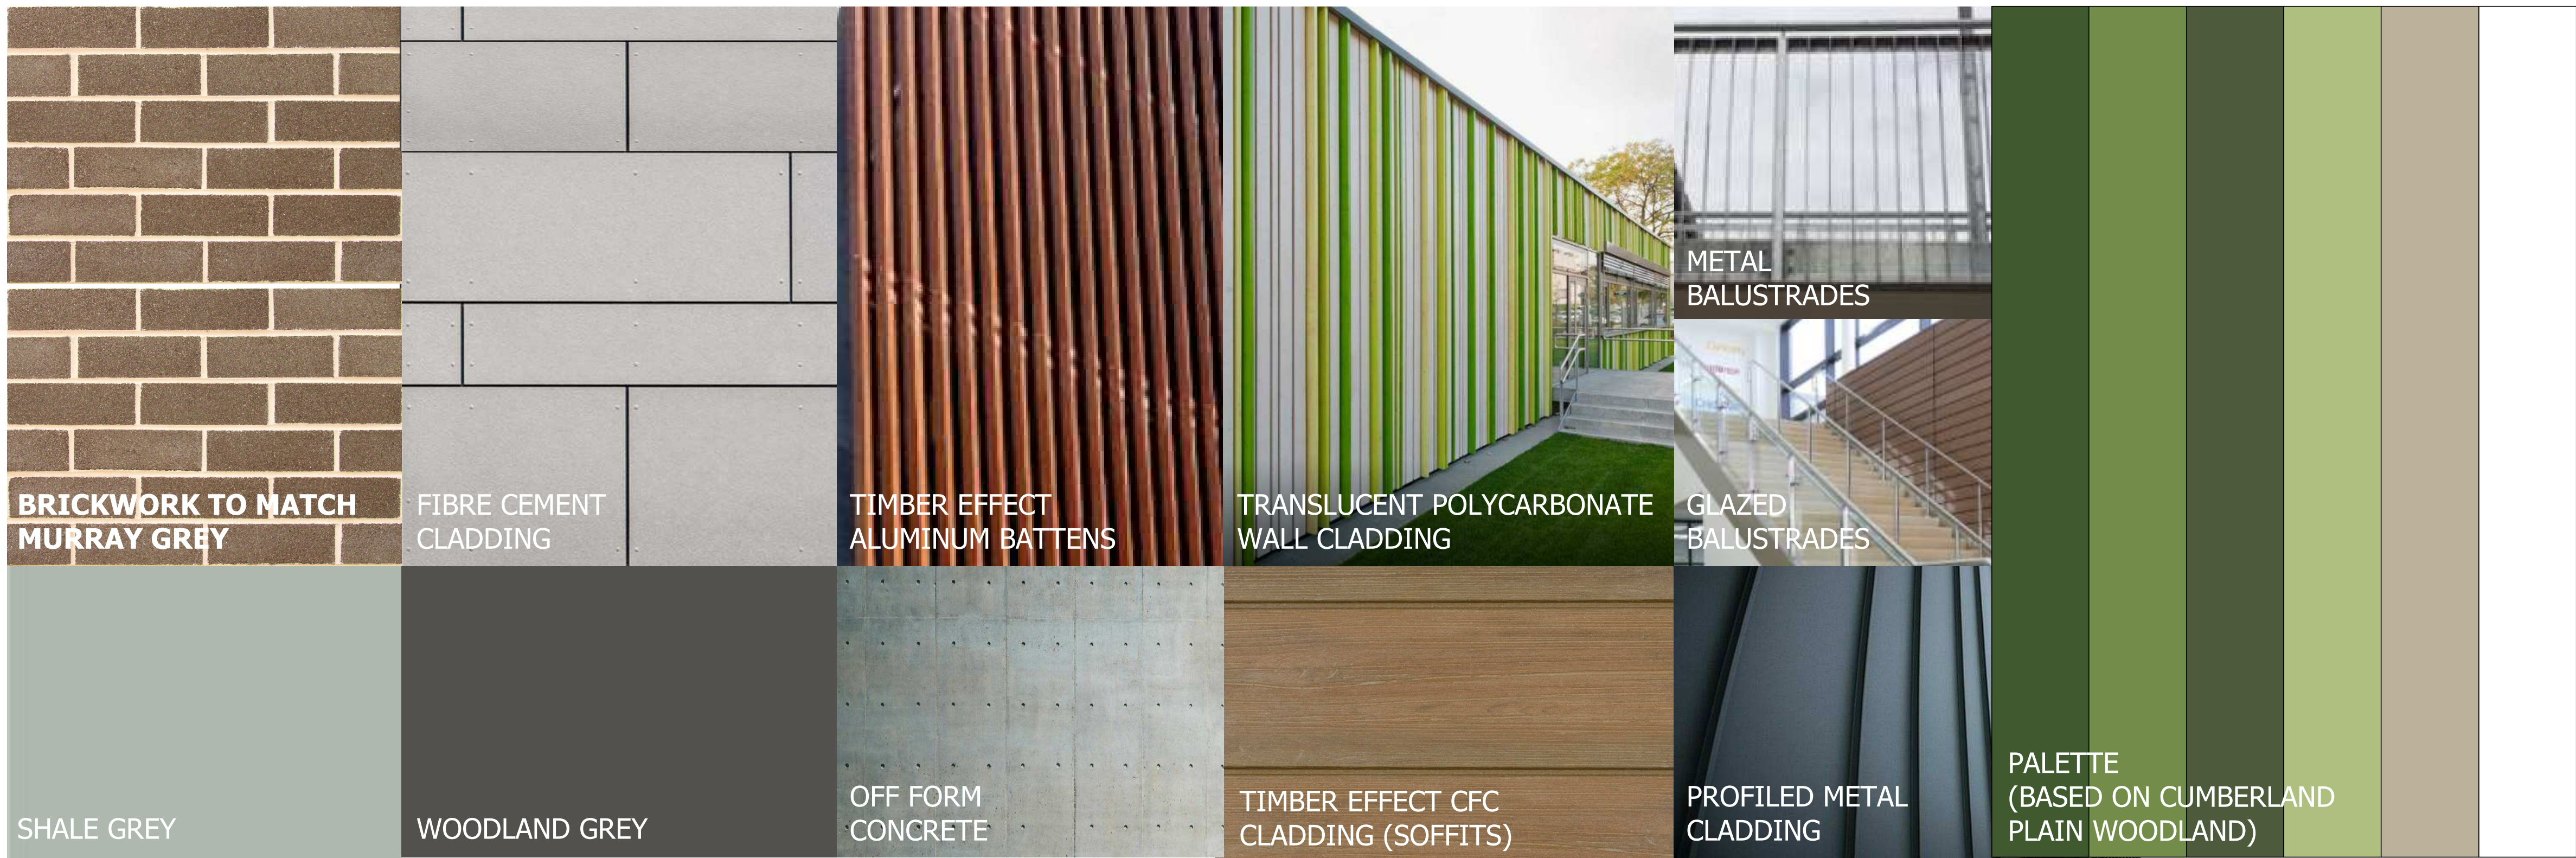

EXTERNAL FINISHES

Notes

The information contained in this document is copyright and may not be used or reproduced for any other project or purpose.

Verify all dimensions and levels on site and report any discrepancies to dwp for direction prior to the commencement of work.

Drawings are to be read in conjunction with all other contract documents.

Use figured dimensions only. Do not scale from drawings.

dwp cannot guarantee the accuracy of content and format for copies of drawings issued electronically. The completion of the Issue Details Checked and Authorised section is confirmation of the status of the drawing. The drawing shall not be used for construction unless endorsed 'For Construction' and authorised for issue.

© dwp Australia Pty Ltd
Registered Business Name dwp Australia ABN 37 169 328 018
David Rose Nominated Architect NSW ARB 4882

© Copyright 2011 dwp.
ALL RIGHTS RESERVED.
Reproduction prohibited unless authorised in writing by dwp.

DESIGN DEVELOPMENT					
NOT TO BE USED DURING CONSTRUCTION					
Issue	Description	Date	Chk	Auth	
A	CLIENT INFORMATION	23.12.20	LS	RP	
B	SSDA MODIFICATION	09.04.21	LS	RP	
C	SSDA MODIFICATION	30.06.21	BW	RP	
D	SSDA MODIFICATION	03.08.21	BW	RP	
E	SSDA MODIFICATION	01.09.21	BW	RP	

Architect/ Designer

dwp
www.dwp.com

Client

Sydney Catholic Schools

Location

140 ELEVENTH AVENUE, AUSTRAL,
NSW, 2179

Project

ST ANTHONY OF PADUA
CATHOLIC COLLEGE

Drawing

FACADE CONCEPT

Scale (A1)

As indicated

Date Printed

1/09/2021 4:52:40 PM


Project Number

19-0185

Drawing Number

AA6800

dwp

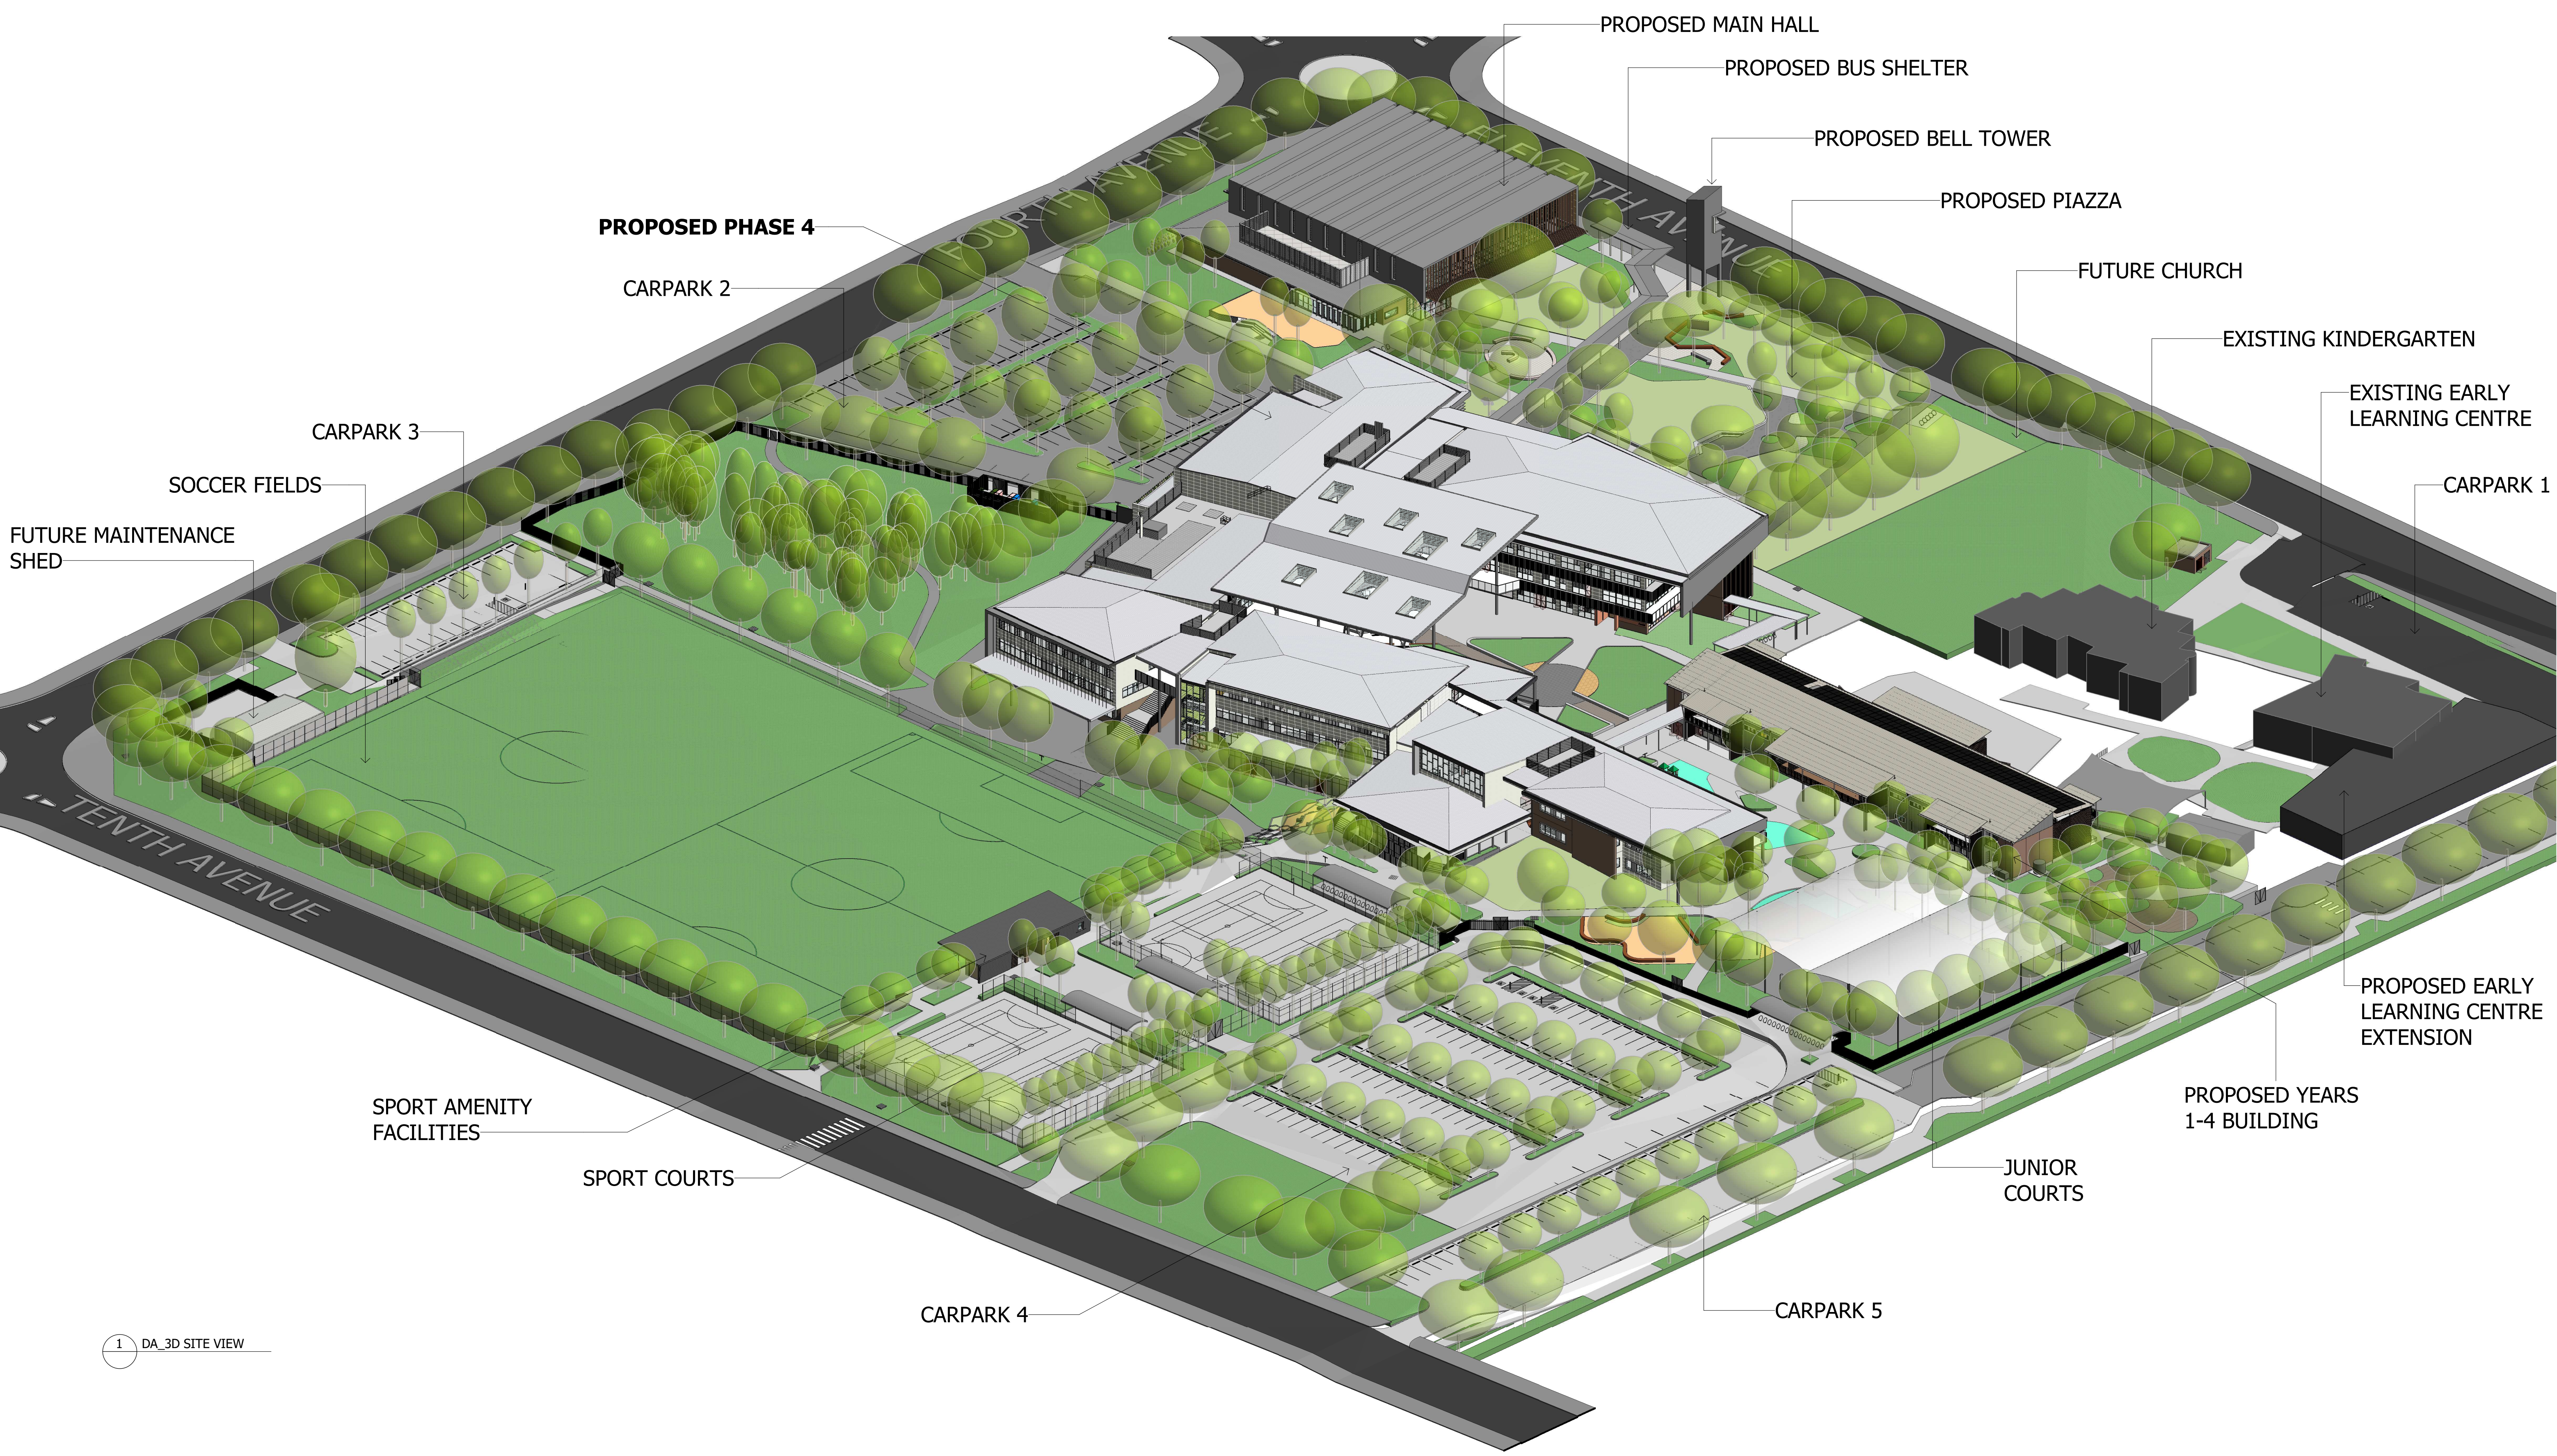

PROPOSED MAIN HALL

PROPOSED BUS SHELTER

PROPOSED BELL TOWER

PROPOSED PIAZZA

FUTURE CHURCH

EXISTING KINDERGARTEN

EXISTING EARLY LEARNING CENTRE

CARPARK 1

PROPOSED EARLY LEARNING CENTRE EXTENSION

PROPOSED YEARS 1-4 BUILDING

JUNIOR COURTS

CARPARK 5

CARPARK 4

SPORT COURTS

SPORT AMENITY FACILITIES

SOCCKER FIELDS

CARPARK 3

FUTURE MAINTENANCE SHED

CARPARK 2

PROPOSED PHASE 4

TENTH AVENUE

ELEVENTH AVENUE

1 DA_3D SITE VIEW

Notes

The information contained in this document is copyright and may not be used or reproduced for any other project or purpose.

Verify all dimensions and levels on site and report any discrepancies to dwp for direction prior to the commencement of work.

Drawings are to be read in conjunction with all other contract documents.

Use figured dimensions only. Do not scale from drawings.

dwp cannot guarantee the accuracy of content and format for copies of drawings issued electronically. The completion of the Issue Details Checked and Authorised section is confirmation of the status of the drawing. The drawing shall not be used for construction unless endorsed 'For Construction' and authorised for issue.

© dwp Australia Pty Ltd
Registered Business Name dwp Australia ABN 37 169 328 018
David Rose Nominated Architect NSW ARB 4882

© Copyright 2011 dwp.
ALL RIGHTS RESERVED.
Reproduction prohibited unless authorised in writing by dwp.

DESIGN DEVELOPMENT

NOT TO BE USED DURING CONSTRUCTION

Issue	Description	Date	Chk	Auth
A	FOR INFORMATION	10.12.20	RP	RP
B	CLIENT INFORMATION	23.12.20	LS	RP
C	FOR INFORMATION	16.02.21	LS	RP
D	PRELIMINARY SSDA MODIFICATION	19.02.21	LS	RP
E	SSDA MODIFICATION	09.04.21	LS	RP
F	SSDA MODIFICATION	30.06.21	BW	RP
G	SSDA MODIFICATION	03.08.21	BW	RP
H	SSDA MODIFICATION	01.09.21	BW	RP

Architect/ Designer

dwp
www.dwp.com

Client

Sydney Catholic Schools



Location
140 ELEVENTH AVENUE, AUSTRAL, 2179

Project

ST ANTHONY OF PADUA
CATHOLIC COLLEGE

Drawing

3D - SITE VIEW

Scale (A1)

Date Printed
1/09/2021 12:29:36 PM

Project Number

19-0185

Drawing Number

AA9000

Issue

H

