

NEW PUBLIC SCHOOL IN WAGGA WAGGA



LOCATION PLAN N.T.S
SITE AREA = 29953.62m²

WAGGA WAGGA SSDA DRAWING LIST		
Sheet Number	Sheet Name	Rev.
00_001	COVER SHEET	C
00_002	DEMOLITION SITE PLAN	B
00_003	SITE ANALYSIS PLAN	C
00_004	OVERALL SITE PLAN	C
00_005	STREET FRONTAGE PLANS - EXISTING AND PROPOSED	B
00_006	FENCING PLAN & DETAILS	A
00_011	COMPOSITE PLAN - LEVEL 00	C
00_012	COMPOSITE PLAN - LEVEL 01	C
00_013	COMPOSITE PLAN - LEVEL 02	C
00_021	COMPOSITE PLAN - ROOF	B
00_031	GFA PLANS & AREA CALCULATIONS	B
00_101	OVERALL SITE ELEVATIONS - SHEET 01	C
00_102	OVERALL SITE ELEVATIONS - SHEET 02	C
00_201	OVERALL SITE SECTIONS - SHEET 01	C
00_202	OVERALL SITE SECTIONS - SHEET 02	C
00_301	SHADOW DIAGRAM - JUNE 21 - 9AM	B
00_302	SHADOW DIAGRAM - JUNE 21 - 12PM	B
00_303	SHADOW DIAGRAM - JUNE 21 - 3PM	B
00_401	RENDERS & MATERIAL BOARD	B
00_801	WALL SECTION - SHEET 01	B
00_802	WALL SECTION - SHEET 02	C



AMMENDMENTS				LEGEND	
REV	BY	DATE	DESCRIPTION	CON	DESCRIPTION
A	RO	18/10/2019	ISSUE FOR SSDA TOA	CFC1	CONCRETE CLADDING FC BASE COLOUR
B	SZ	04/11/2019	ISSUE FOR SSDA	CFC2	CLADDING FC MARL COLOUR
C	PPA	08/01/2020	ISSUE FOR RTS	DP	DOWNSPIPE
				MR	METAL ROOFING, MONUMENT MATT COLOUR
				MWC	METAL WALL CLADDING
				LV1	ALUMINIUM LOUVRES
				BAL01	1300mm GALVANISED BALUSTRADES
				BAL02	25 x 150 ALUMINIUM BALUSTARES

PMS	PERFORATED METAL SCREEN
SCR1	SCREEN
ACC1	ACCENT COLOUR 'GREEN'
ACC2	ACCENT COLOUR 'ORANGE'
ACC3	ACCENT COLOUR 'BURNT ORANGE'
ACC4	ACCENT COLOUR 'PURPLE'
ACC5	ACCENT COLOUR 'BLUE'



STRUCTURAL, CIVIL NORTHROP ENGINEERS (02) 9241 4188 WEB: www.pp-a.com.au	PERUMAL PEDAVOLI ARCHITECTS T: 02 9291 0000 WEB: www.pp-a.com.au
MECHANICAL, ELECTRICAL STEINER WARMING (02) 9967 2200	Nominated Architect: Vince Pedavoli NSW reg No.5045
HYDRAULIC WOOLACOTT (02) 8241 9900	
FIRE MCD FIRE ENGINEERING (04) 2392 2746	LANDSCAPE ARCHITECT TAYLOR BRAMMER LANDS. ARCH. (02) 9387 8855




WAGGA WAGGA PS ESTELLA ROAD, ESTELLA, NSW, 2678 NEW HIGH QUALITY CLASSROOMS PACKAGE 2
DRAWING NAME COVER SHEET

PROJECT NORTH				SCALE @ A1	
DRAWN	CHECKED	VERIFIED	DATE		
PPA	JS	Approver	07 JANUARY 2020		
DRAWING NUMBER				REVISION	
PROJECT CODE	SCH. REF.	DISC.	TYPE	SERIES#	
NHQ2	-WW-	AR	-DWG	-00_001	
					C

1/11/2019 1:44:35 PM

LEGEND

- SITE BOUNDARY
- ALL EXISTING FENCES TO BE REMOVED
- VEGETATION TO BE RETAINED
- TREES TO BE REMOVED
- VEGETATION TO BE REMOVED
- EXISTING VEGETATION TO BE RETAINED
- PROPOSED BUILDING FOOTPRINT
- NO WORK AREA

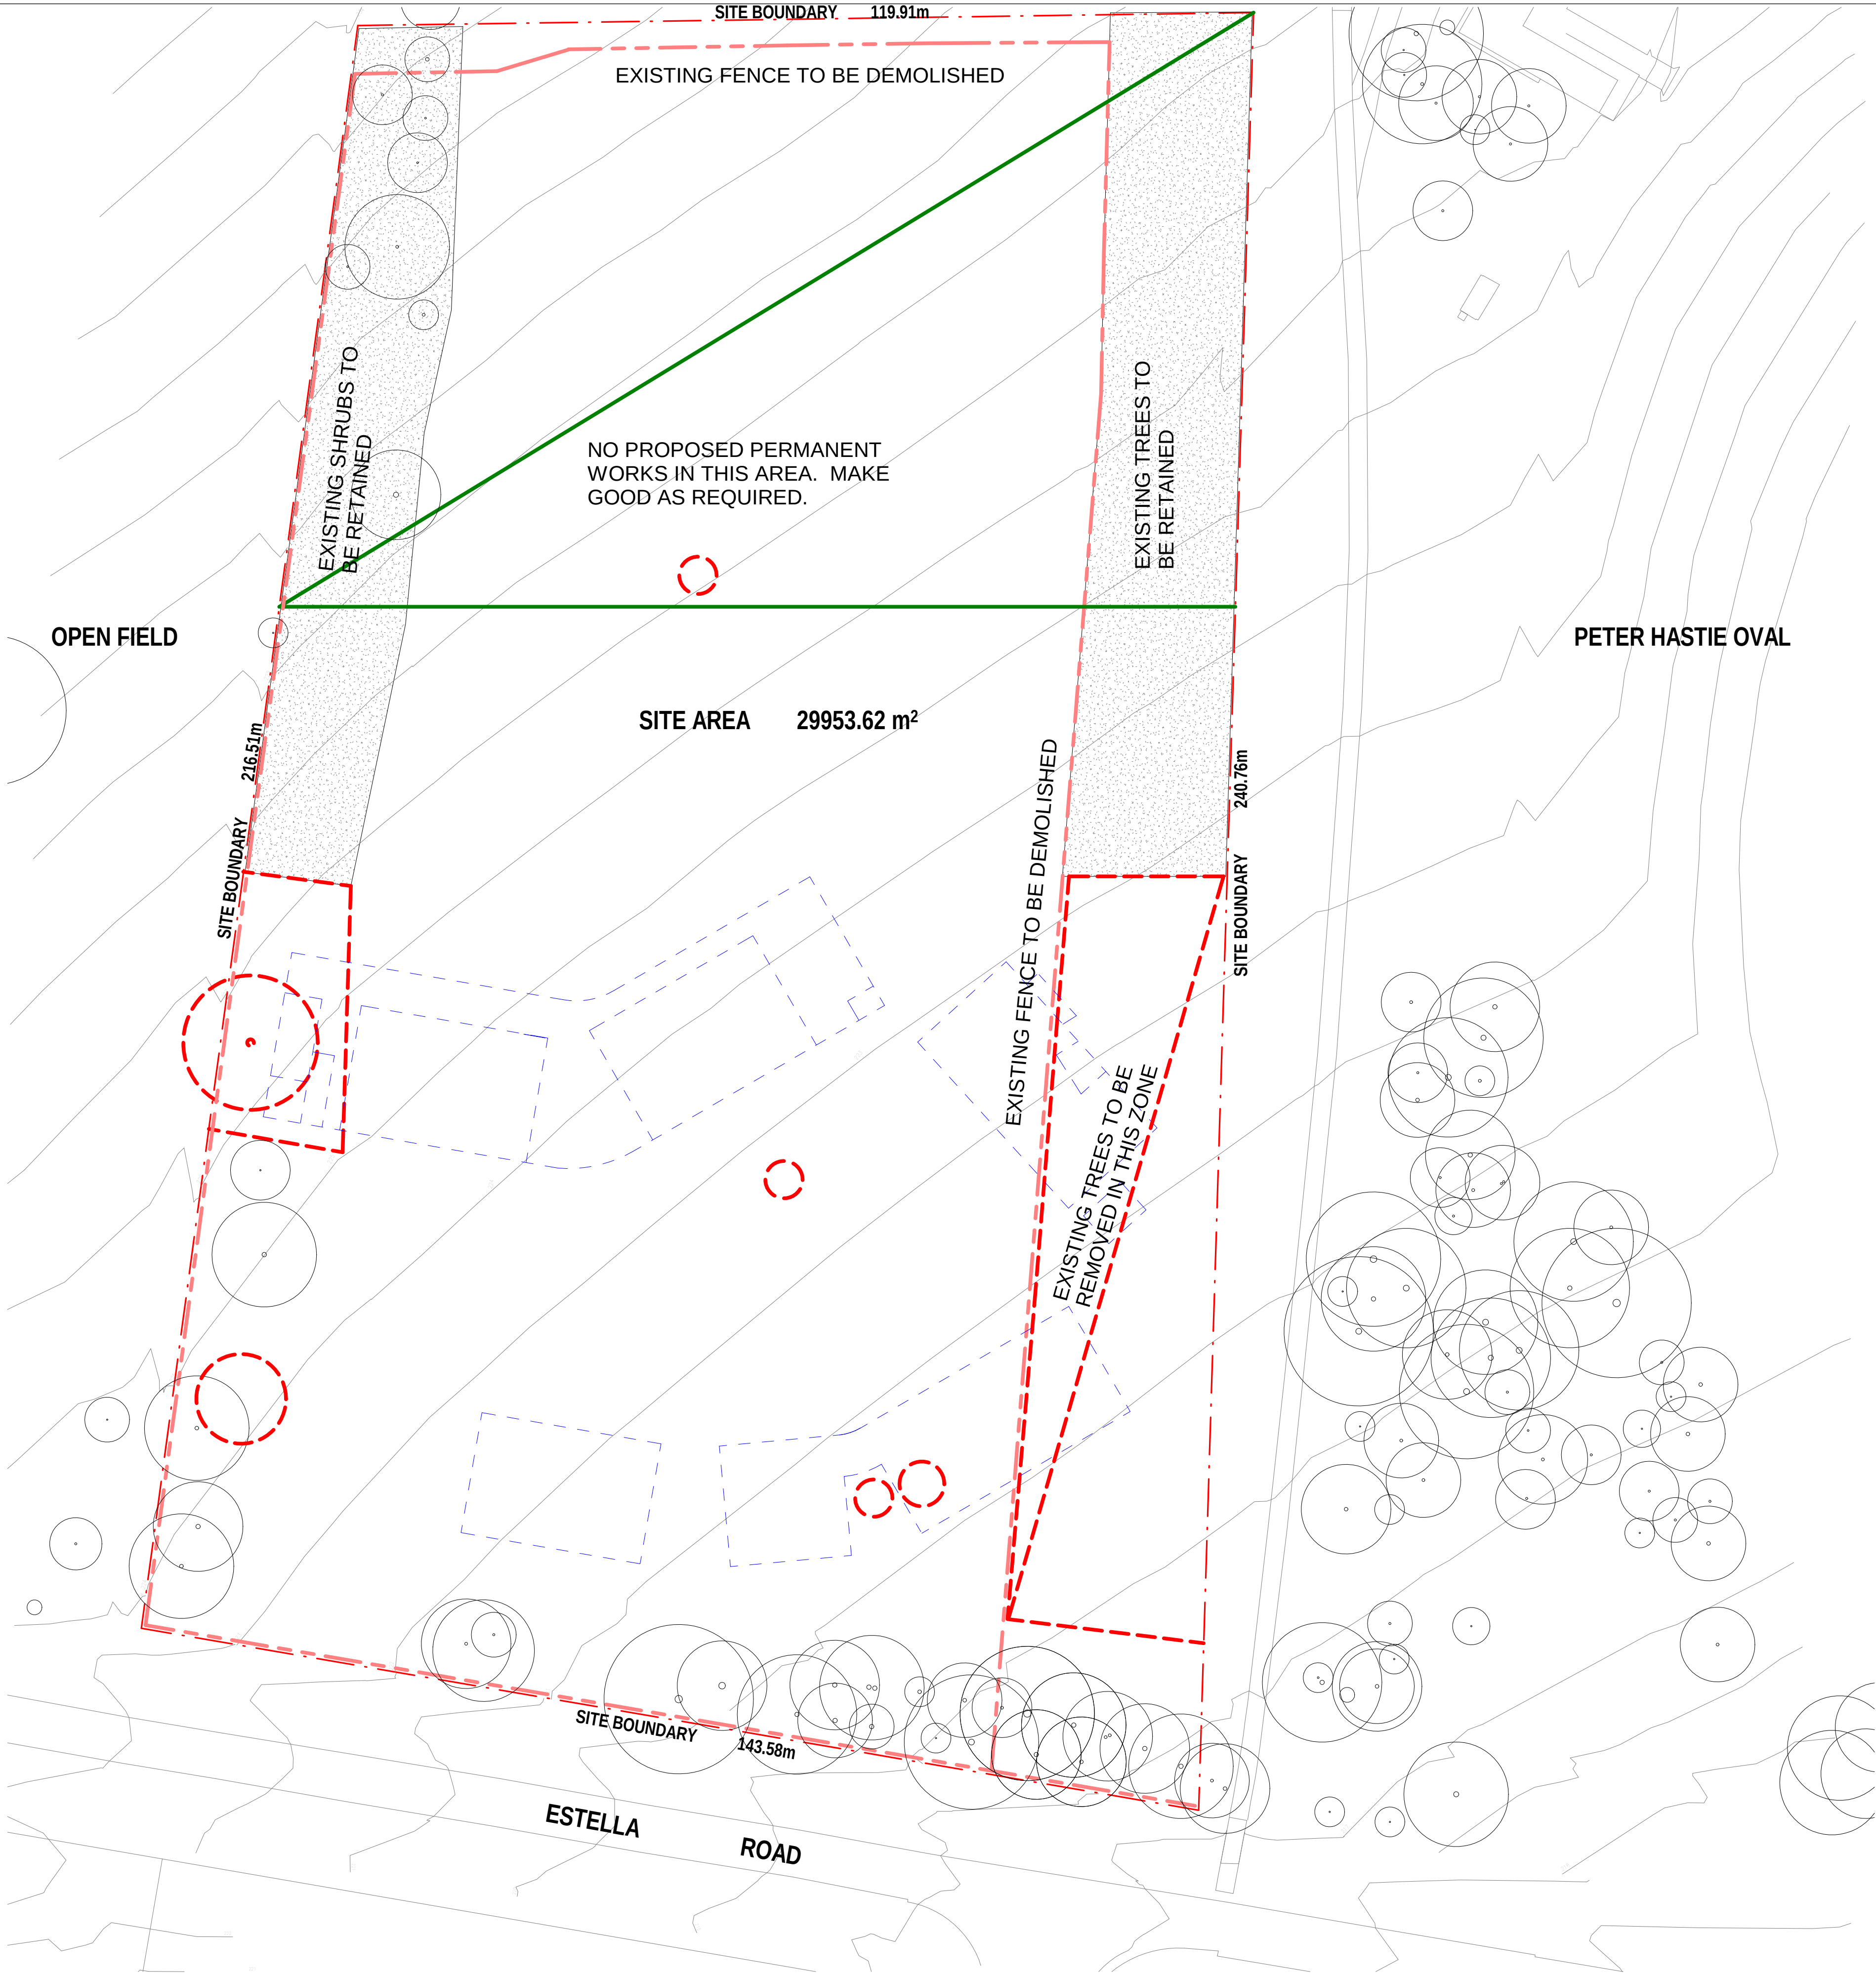

AMMENDMENTS				DESCRIPTION
REV	BY	DATE		
A	RO	18/10/2019		ISSUE FOR SSDA TOA
B	SZ	04/11/2019		ISSUE FOR SSDA

LEGEND	
CON	CONCRETE
CFC1	CLADDING FC_BASE COLOUR
CFC2	CLADDING FC_MARL COLOUR
DP	DOWNPIPE
MR	METAL ROOFING, MONUMENT MATT COLOUR
MWC	METAL WALL CLADDING
LV1	ALUMINIUM LOUVRES
BAL01	1300mm GALVANISED BALUSTRADES
BAL02	25 x 150 ALUMINIUM BALUSTARES

PMS	PERFORATED METAL SCREEN
SCR1	SCREEN
ACC1	ACCENT COLOUR 'GREEN'
ACC2	ACCENT COLOUR 'ORANGE'
ACC3	ACCENT COLOUR 'BURNT ORANGE'
ACC4	ACCENT COLOUR 'PURPLE'
ACC5	ACCENT COLOUR 'BLUE'

STRUCTURAL CIVIL NORTHROP ENGINEERS (02) 9241 4188 WEB: www.pp-a.com.au
MECHANICAL, ELECTRICAL STEENSHAW WARRING (02) 9967 2200
HYDRAULIC WOOLACOTT'S (02) 8241 9900
FIRE MCD FIRE ENGINEERING (04) 2392 2746

PERUMAL PEDAVOLI ARCHITECTS T: 02 9291 0000 WEB: www.pp-a.com.au Nominated Architect: Vince Pedavoli NSW reg No.5045
LANDSCAPE ARCHITECT TAYLOR BRAMMER LANDS. ARCH. (02) 9387 8855

WAGGA WAGGA PS
ESTELLA ROAD, ESTELLA, NSW, 2678
NEW HIGH QUALITY CLASSROOMS PACKAGE 2

DRAWING NAME
DEMOLITION SITE PLAN

PROJECT NORTH

0 5000 10000 15000 20000 25000 30000

SCALE 1 : 500 @ A1

DRAWN	CHECKED	VERIFIED	DATE
PPA	JS	Approver	4 NOVEMBER 2019

DRAWING NUMBER	REVISION
NHQC2 -WW- AR -SSDA-00_002	B

8/01/2020 4:31:49 PM

FOR INFORMATION



AMMENDMENTS				DESCRIPTION
REV	BY	DATE		
A	RO	18/10/2019		ISSUE FOR SSDA TOA
B	SZ	04/11/2019		ISSUE FOR SSDA
C	PPA	08/01/2020		ISSUE FOR RYS. BLOCK E OUTDOOR LEARNING SPACE ADDED ALONG SOUTHERN FACADE. BLOCK D STAIR ON SOUTH-EASTERN CORNER MOVED TOWARDS THE BUILDING. BLOCK F WALKWAY ON NORTHERN FACADE AMENDED.

LEGEND	
CON	CONCRETE
CFC1	CLADDING FC, BASE COLOUR
CFC2	CLADDING FC, MARL COLOUR
DP	DOWNPIPE
MR	METAL ROOFING, MONUMENT MATT COLOUR
MWC	METAL WALL CLADDING
LV1	ALUMINIUM LOUVRES
BAL01	1300mm GALVANISED BALUSTRADES
BAL02	25 x 150 ALUMINIUM BALUSTARES

PMS	PERFORATED METAL SCREEN
SCR1	SCREEN
ACC1	ACCENT COLOUR 'GREEN'
ACC2	ACCENT COLOUR 'ORANGE'
ACC3	ACCENT COLOUR 'BURNT ORANGE'
ACC4	ACCENT COLOUR 'PURPLE'
ACC5	ACCENT COLOUR 'BLUE'

HANSEN YUNCKEN

STRUCTURAL, CIVIL, NORTHROP ENGINEERS
T: 02 9291 0000
WEB: www.py-a.com.au

Mechanical, Electrical, STEVENSON WARRING
(02) 9967 2200

HYDRAULIC, WOOLACOTT'S
(02) 8241 9900

FIRE, MCD FIRE ENGINEERING
(04) 2392 2746

NSW GOVERNMENT Education

PERUMAL PEDAVOLI ARCHITECTS
T: 02 9291 0000
WEB: www.py-a.com.au

Nominated Architect:
Vince Pedavoli NSW reg No. 5045

LANDSCAPE ARCHITECT
TAYLOR BRAMMER LANDS, ARCH.
(02) 9387 8855

PERUMAL PEDAVOLI ARCHITECTS

WAGGA WAGGA PS
ESTELLA ROAD, ESTELLA, NSW, 2678
NEW HIGH QUALITY CLASSROOMS PACKAGE 2

DRAWING NAME
SITE ANALYSIS PLAN

PROJECT NORTH				SCALE 1 : 850 @ A1	
DRAWN	CHECKED	VERIFIED	DATE		
PPA	JS	Approver	07 JANUARY 2020		
DRAWING NUMBER				REVISION	
PROJECT CODE	SCH. REF.	DISC.	TYPE	SERIES	
NHQC2-WW-AR-SSDA-00_003					C

LEGEND

- 1 MAIN ENTRANCE
- 2 PLANT
- 3 SUBSTATION
- 4 WASTE
- 5 SOCIAL COURTYARD COMMUNITY ASSEMBLY AND PLAY
- 6 LIFT
- 7 GAMES COURT
- 8 BICYCLE PARKING
- 9 MAIN SCHOOL SIGN
- 10 LOCATION OF FUTURE DIGITAL SIGN
- 11 UNDERGROUND RAIN WATER TANK



NOTE: REFER LANDSCAPE DRAWINGS FOR LANDSCAPE DETAILS



8/01/2020 4:33:01 PM

AMMENDMENTS			
REV	BY	DATE	DESCRIPTION
A	RO	18/10/2019	ISSUE FOR SSDA TOA
B	SZ	04/11/2019	ISSUE FOR SSDA
C	PPA	08/01/2020	ISSUE FOR RYS BLOCK E OUTDOOR LEARNING SPACE ADDED ALONG SOUTHERN FACADE. BLOCK D STAIR ON SOUTH-EASTERN CORNER MOVED TOWARDS THE BUILDING. BLOCK F WALKWAY ON NORTHERN FACADE AMENDED.

LEGEND
CON
CFC1
CFC2
DP
MR
MWC
LV1
BAL01
BAL02

CONCRETE	CLADDING FC, BASE COLOUR
CFC1	CLADDING FC, MARL COLOUR
CFC2	DOWNSPIPE
DP	METAL ROOFING, MONUMENT MATT COLOUR
MR	METAL WALL CLADDING
MWC	ALUMINIUM LOUVRES
LV1	1300mm GALVANISED BALUSTRADES
BAL01	25 x 150 ALUMINIUM BALUSTARES
BAL02	

PMS	PERFORATED METAL SCREEN
SCR1	SCREEN
ACC1	ACCENT COLOUR 'GREEN'
ACC2	ACCENT COLOUR 'ORANGE'
ACC3	ACCENT COLOUR 'BURNT ORANGE'
ACC4	ACCENT COLOUR 'PURPLE'
ACC5	ACCENT COLOUR 'BLUE'

STRUCTURAL CIVIL NORTHROP ENGINEERS (02) 9241 4188 WEB: www.pp-a.com.au	MECHANICAL/ELECTRICAL STEENSHAW WARMING (02) 9967 2200	HYDRAULIC WOOLACOTT'S (02) 8241 9900	FIRE MCD FIRE ENGINEERING (04) 2392 2746
--	--	--	--

PERUMAL PEDAVOLI ARCHITECTS T: 02 9291 0000 WEB: www.pp-a.com.au Nominated Architect: Vince Pedavoli NSW reg No 5045	LANDSCAPE ARCHITECT TAYLOR BRAMMER LANDS, ARCH. (02) 9387 8855
--	--


WAGGA WAGGA PS
ESTELLA ROAD, ESTELLA, NSW, 2678
NEW HIGH QUALITY CLASSROOMS PACKAGE 2

DRAWING NAME
OVERALL SITE PLAN


PROJECT NORTH

0 5000 10000 15000 20000 25000 30000						50000
						SCALE 1 : 500 @ A1
DRAWN	CHECKED	VERIFIED	DATE			
PPA	JS	Approver	07 JANUARY 2020			
DRAWING NUMBER					REVISION	
PROJECT CODE	SCH. REF.	DISC.	TYPE	SERIES#		
NHQC2-WW- AR -SSDA- 00_004					C	

FOR INFORMATION

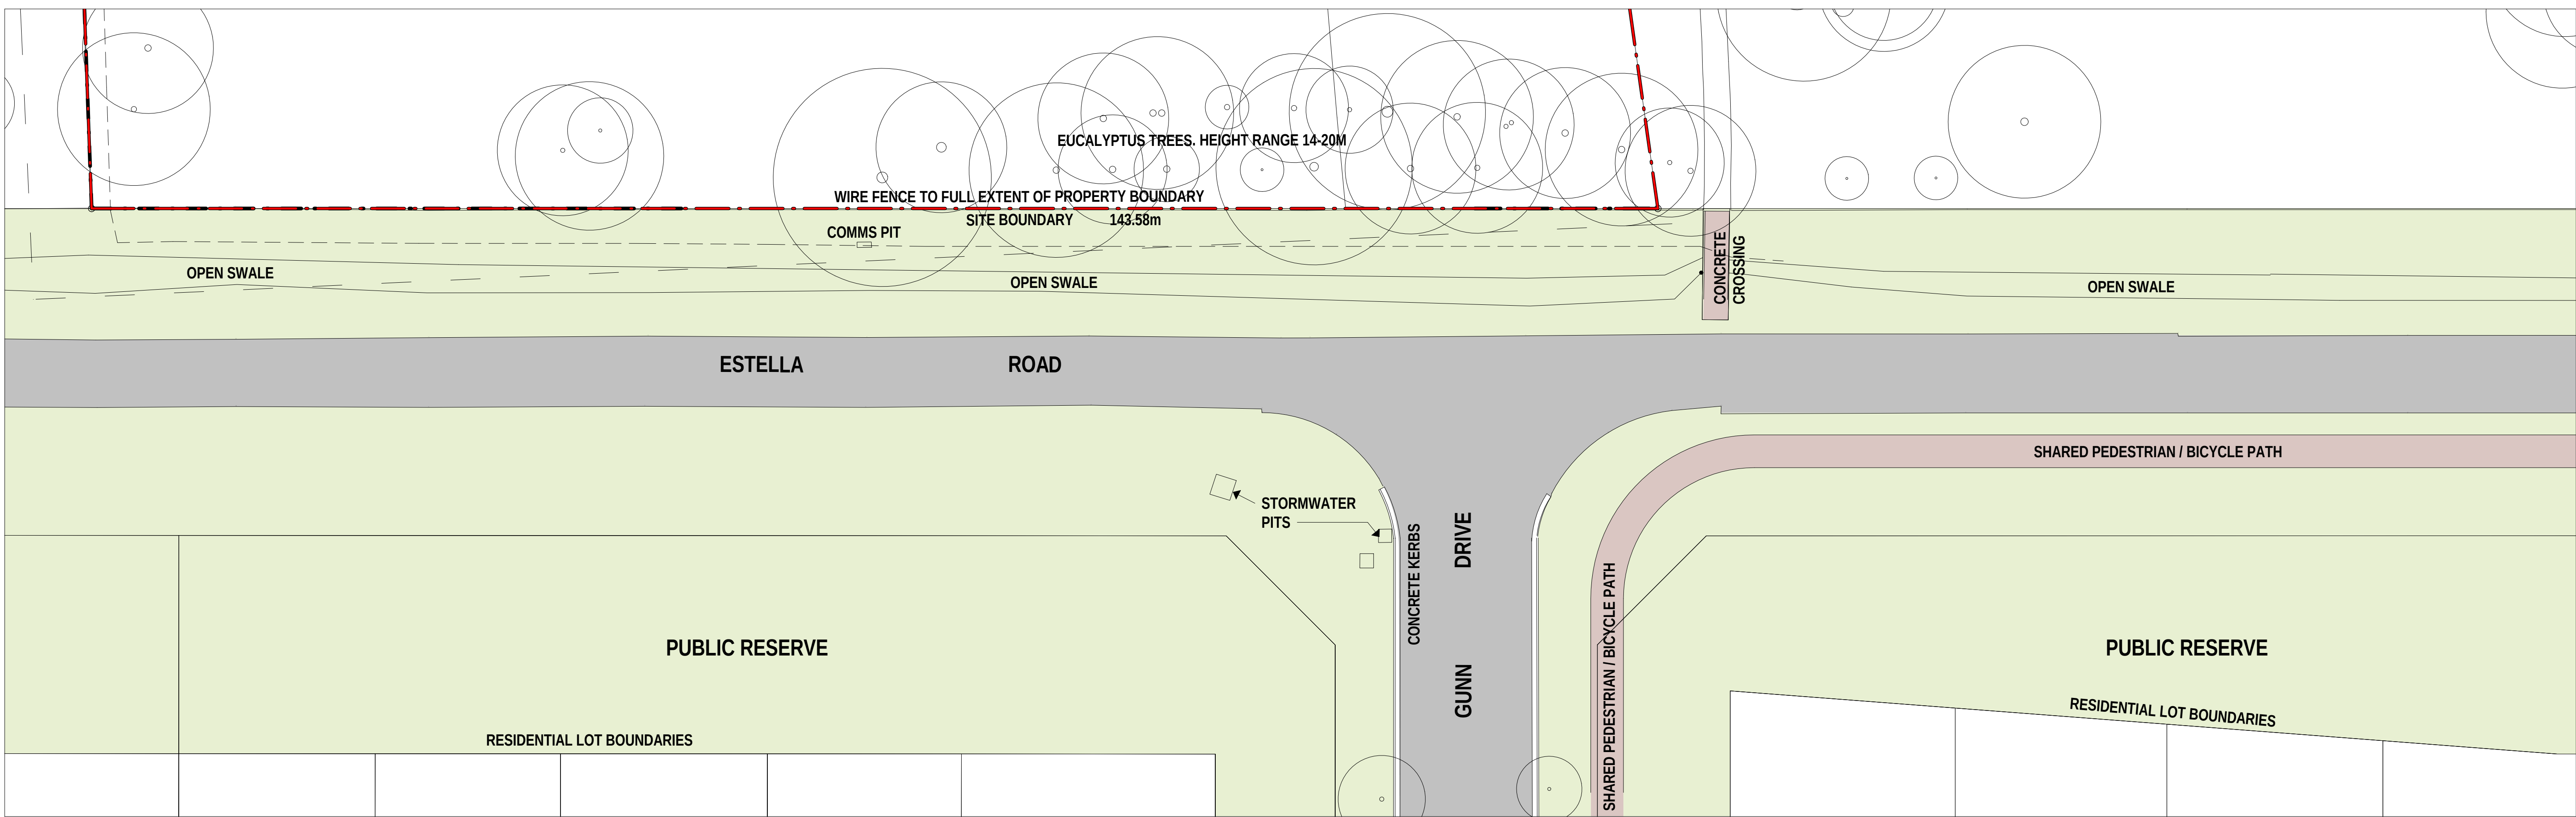

1 EXISTING CONDITIONS PLAN
00_201 1:300

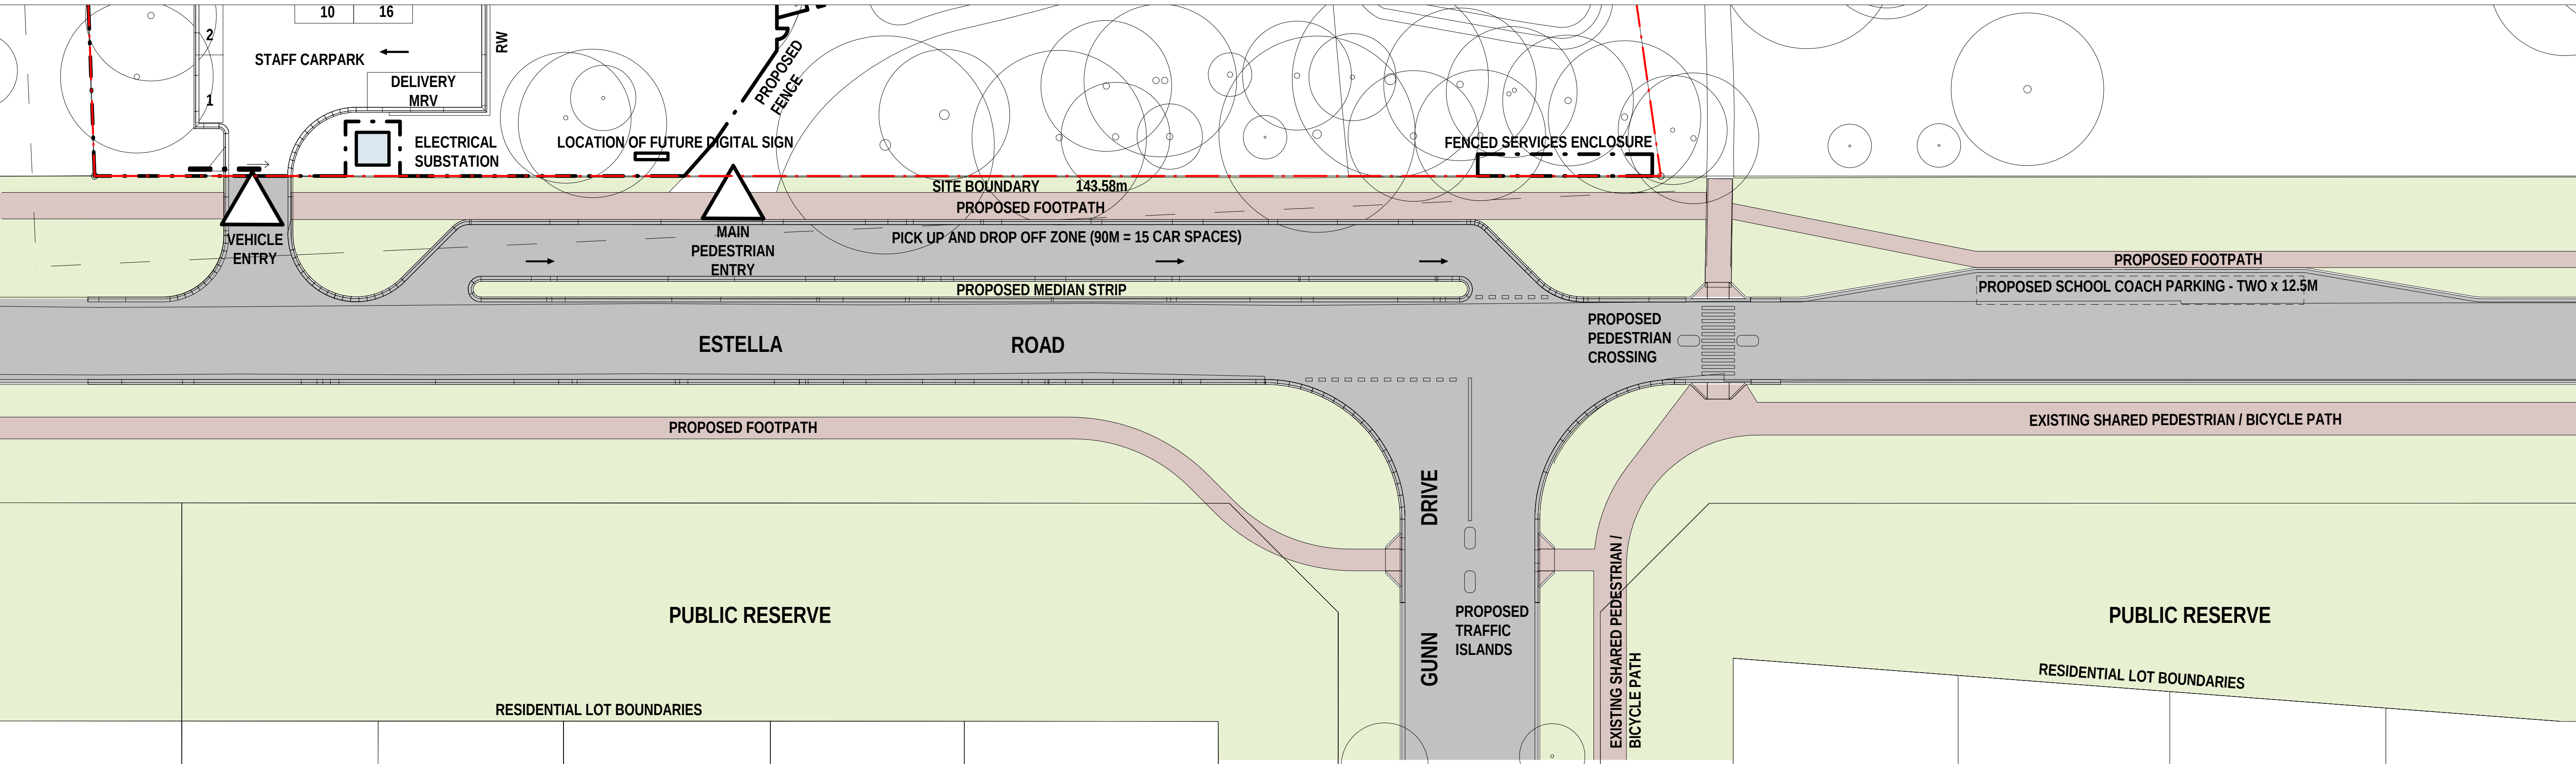

2 PROPOSED PLAN
00_201 1:300

AMMENDMENTS				DESCRIPTION
REV	BY	DATE		
A	RO	18/10/2019		ISSUE FOR SSDA TOA
B	SZ	04/11/2019		ISSUE FOR SSDA

LEGEND



STRUCTURAL CIVIL
NORTHROP ENGINEERS
(02) 9241 4188
MECHANICAL ELECTRICAL
STEVEN WARMING
(02) 9967 2200
HYDRAULIC
WOOLACOTT
(02) 8241 9900
FIRE
MCD FIRE ENGINEERING
(04) 2392 2745

PERUMAL PEDAVOLI ARCHITECTS
T: 02 9291 0000
WEB: www.pp-a.com.au
Nominated Architect:
Vince Pedavoli NSW reg No 5045



LANDSCAPE ARCHITECT
TAYLOR BRAMMER LANDS ARCH.
(02) 9387 8855

PERUMAL
PEDAVOLI
ARCHITECTS


WAGGA WAGGA PS
ESTELLA ROAD, ESTELLA, NSW, 2678
NEW HIGH QUALITY CLASSROOMS PACKAGE 2
DRAWING NAME
STREET FRONTAGE PLANS -
EXISTING AND PROPOSED

PROJECT NORTH				SCALE 1:300 @ A1			
DRAWN	CHECKED	VERIFIED	DATE				
Author	Checker	Approver	4 NOVEMBER 2019				
DRAWING NUMBER				REVISION			
PROJECT CODE	SCH. REF.	DISC.	TYPE	SERIES			
NHQC2 - LP - AR -SSDA-00_005					B		

7/01/2020 3:38:43 PM

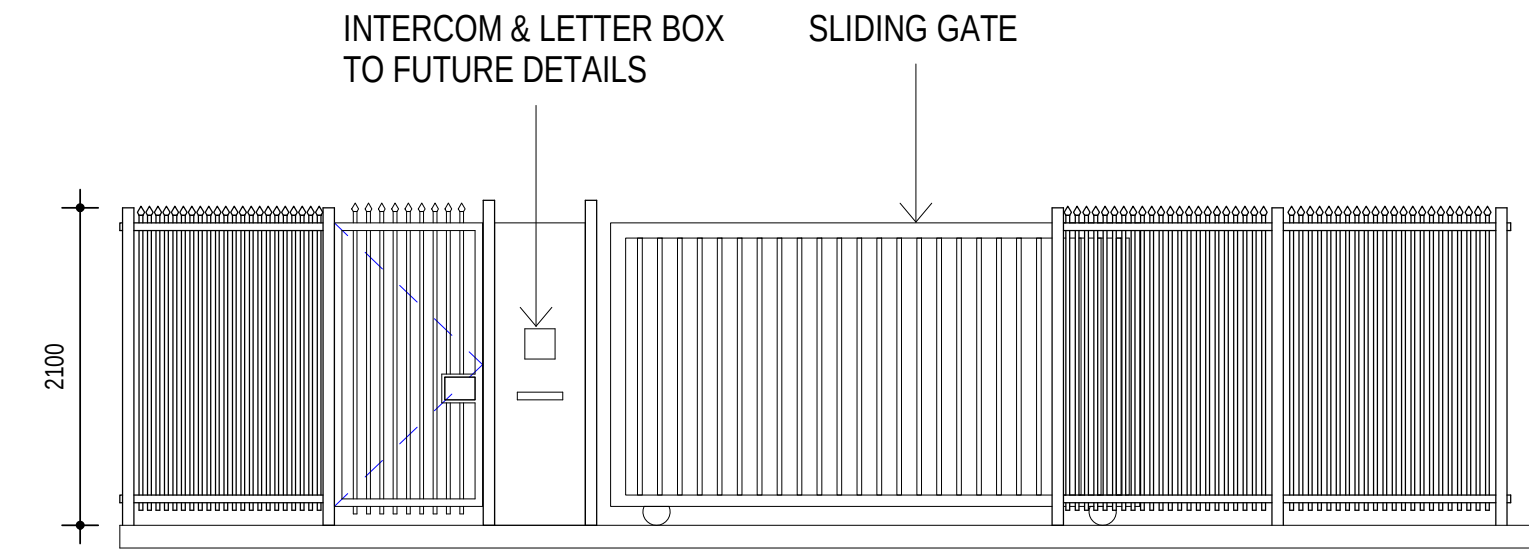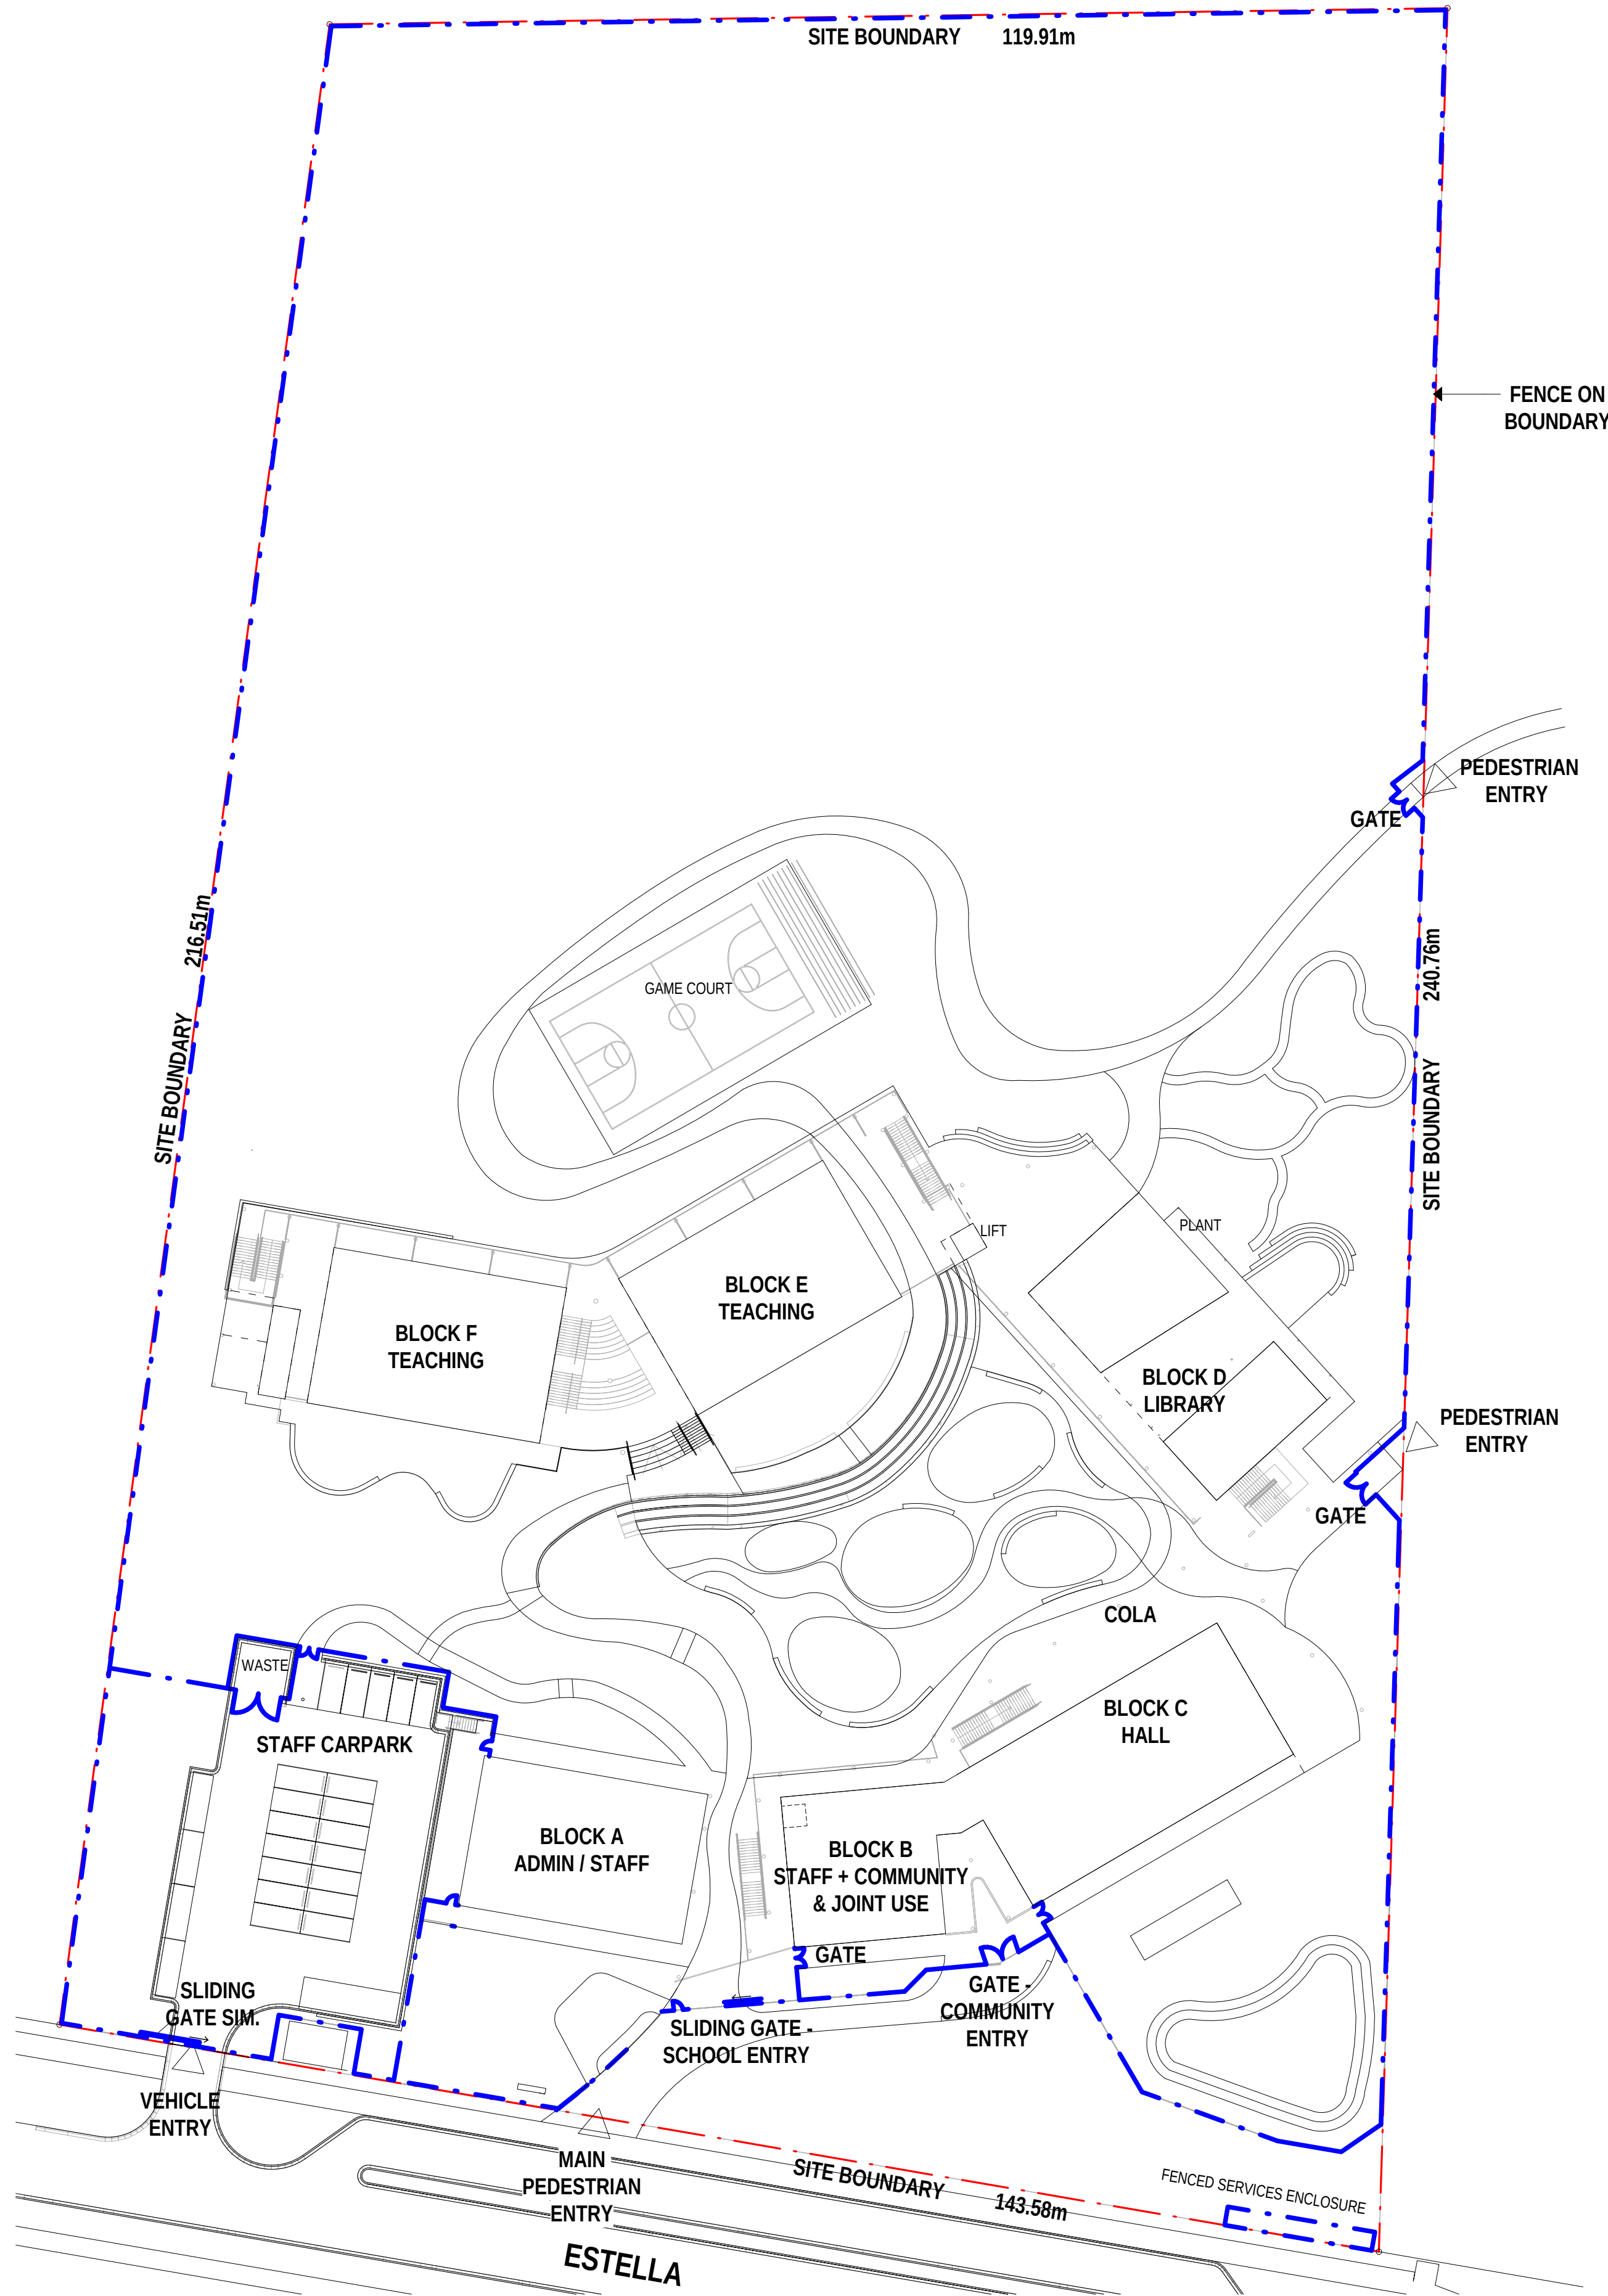

02 INDICATIVE SLIDING GATE ELEVATION
1 : 50

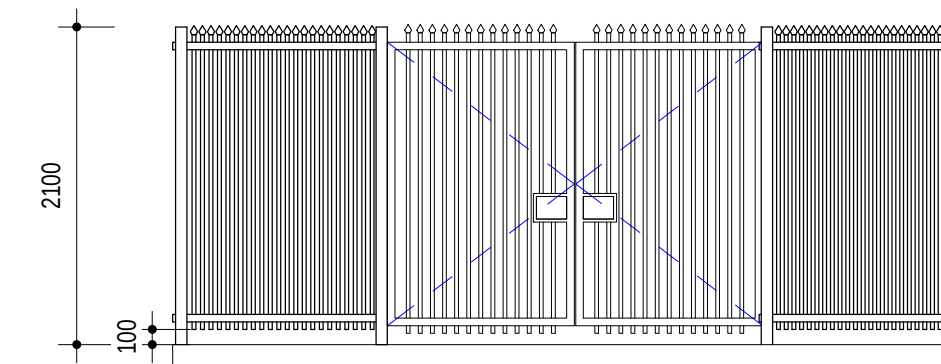

03 INDICATIVE GATE ELEVATION
1 : 50

LEGEND:
- - - SCHOOL SECURITY UNIT FENCE
2.1m HIGH 'DIPLOMAT' TYPE

NOTE : ALL DETAILS TO EFSG STANDARDS.


01 OVERALL SITE FENCING PLAN
1 : 500

AMMENDMENTS				DESCRIPTION
REV	BY	DATE		
A	PPA	07/01/2020	ISSUE FOR RTS	


LEGEND



STRUCTURAL CIVIL NORTHROP ENGINEERS (02) 9241 4188 MECHANICAL ELECTRICAL STEENSHAW WARMING (02) 9967 2200 HYDRAULIC WOOLACOTT (02) 8241 9900 FIRE MCD FIRE ENGINEERING (04) 2392 2746	PERUMAL PEDAVOLI ARCHITECTS T: 02 9291 0000 WEB: www.pp-a.com.au Nominated Architect: Vince Pedavoli NSW reg No.5045 LANDSCAPE ARCHITECT TAYLOR BRAMMER LANDS. ARCH. (02) 9387 8855
--	--

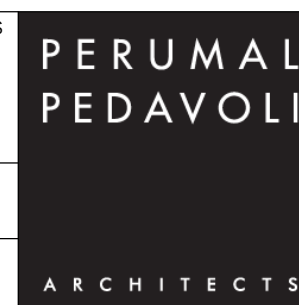

WAGGA WAGGA PS
ESTELLA ROAD, ESTELLA, NSW, 2678
NEW HIGH QUALITY CLASSROOMS PACKAGE 2
DRAWING NAME
FENCING PLAN & DETAILS

 	PROJECT NORTH					SCALE As indicated @ A1	
	DRAWN	CHECKED	VERIFIED	DATE			
	Author	Checker	Approver	07 JANUARY 2020			
	DRAWING NUMBER				REVISION		
	PROJECT CODE	SCH. REF.	DISC.	TYPE	SERIES#		
	NHQC2 -WW- AR -SSDA-00_006					A	

FOR INFORMATION


8/01/2020 4:34:14 PM

PARKING SUMMARY


CAR SPACES:	21
ACCESSIBLE CAR SPACES:	1
BICYCLE:	40
DELIVERY MRV:	1

SITE BOUNDARY 216.51m


SITE BOUNDARY 240.76m

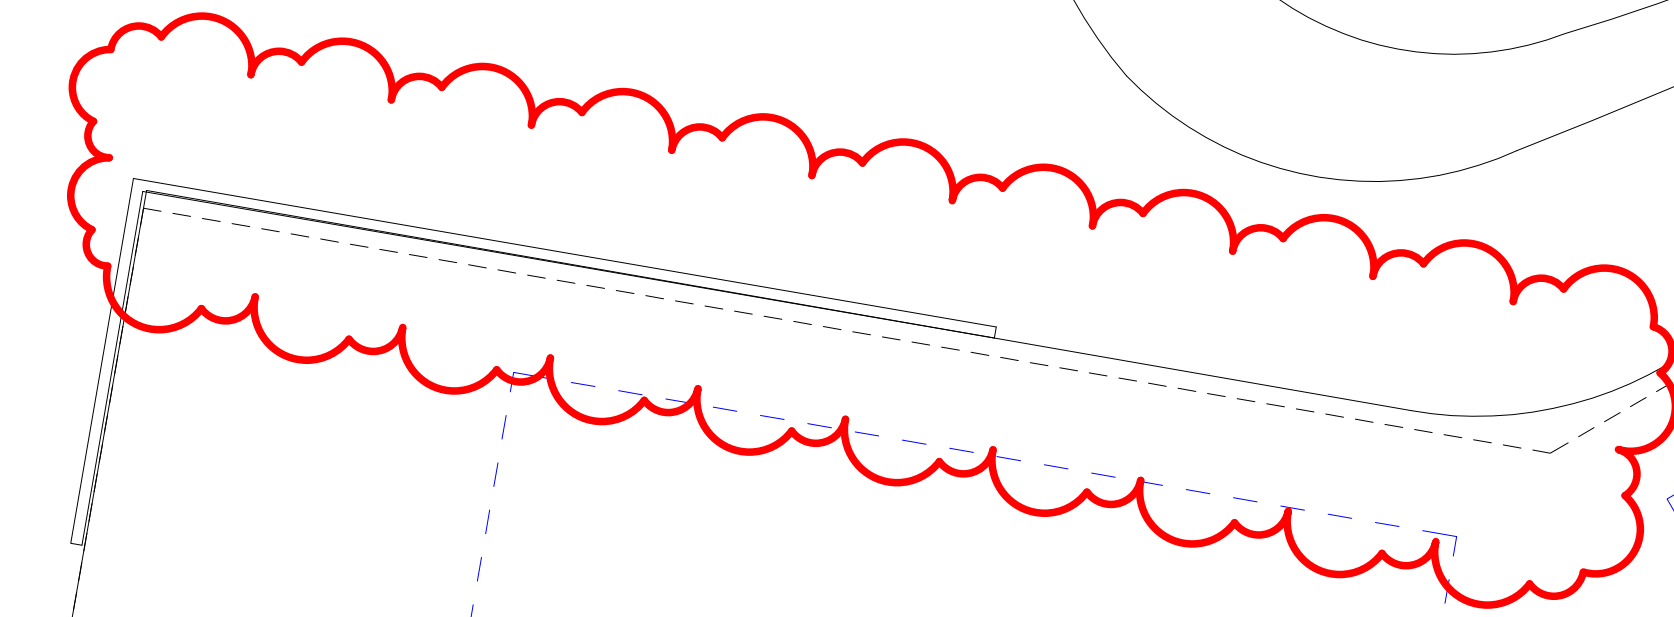


BLOCK F
HOMEBASE ABOVE

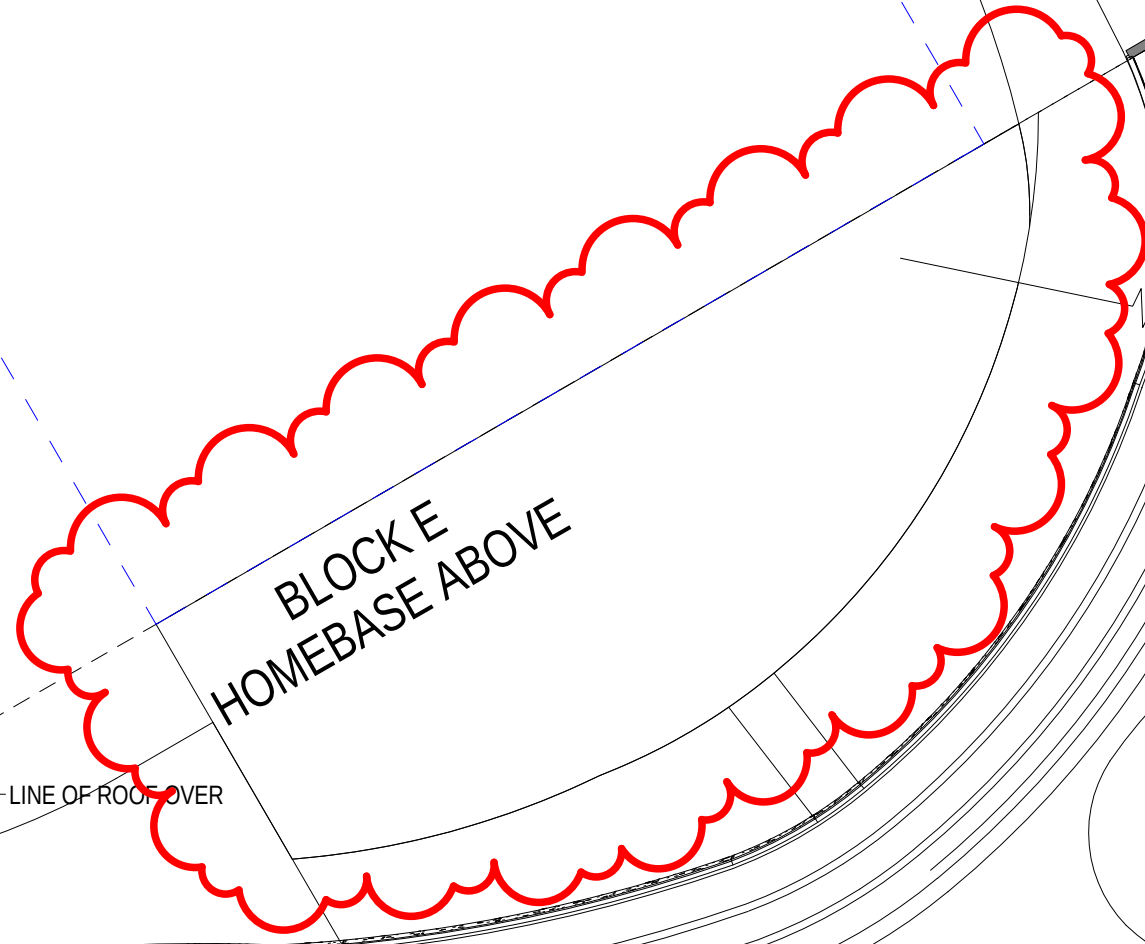



BLOCK E
HOMEBASE ABOVE

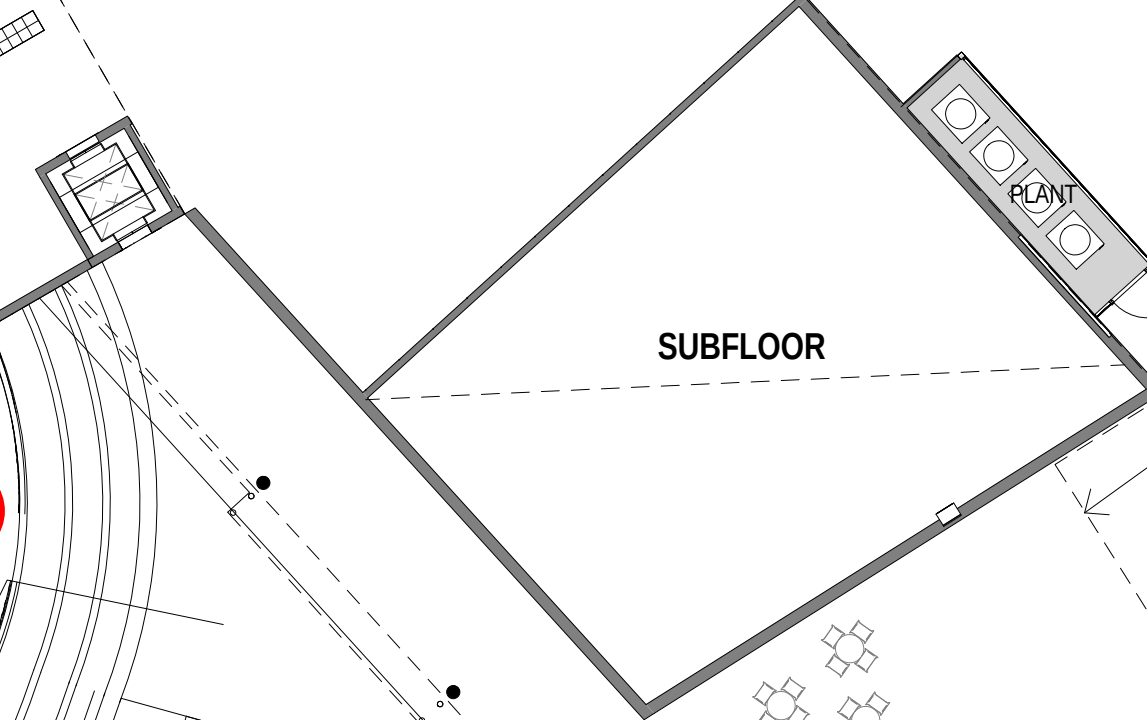


BLOCK D

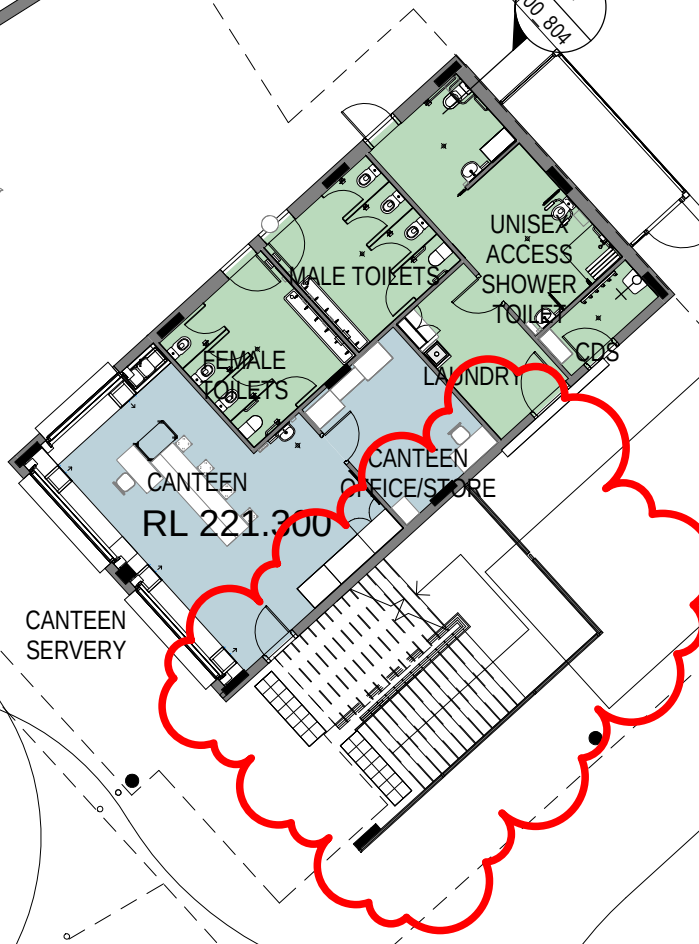


BLOCK C

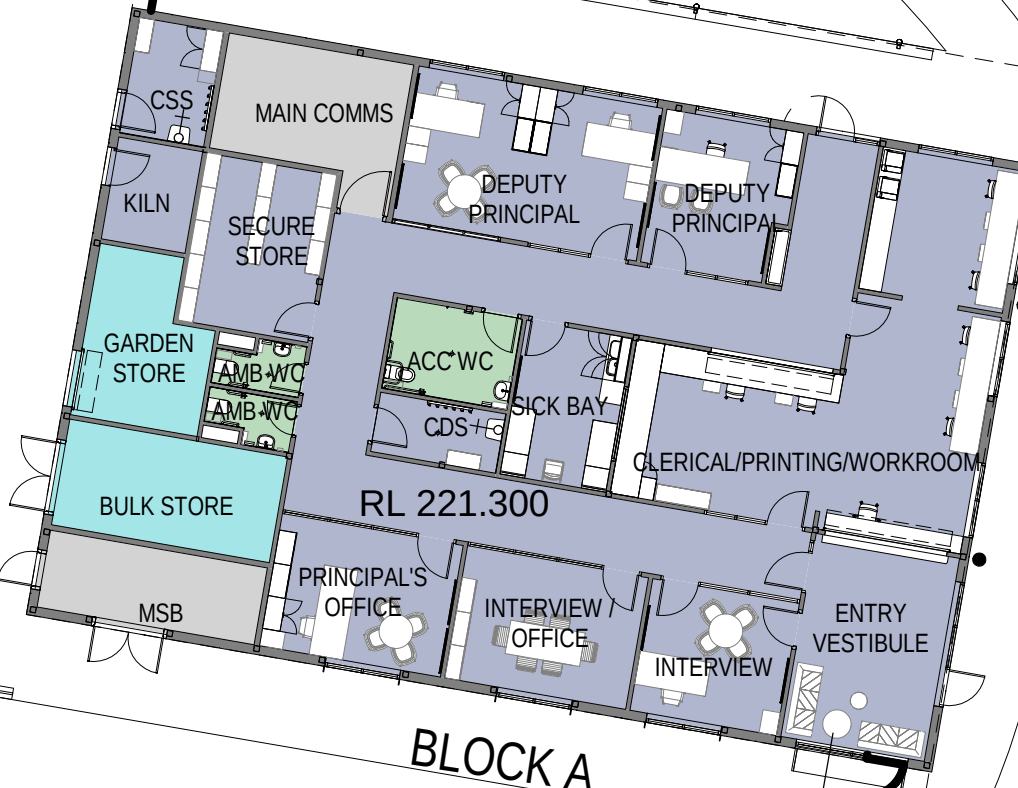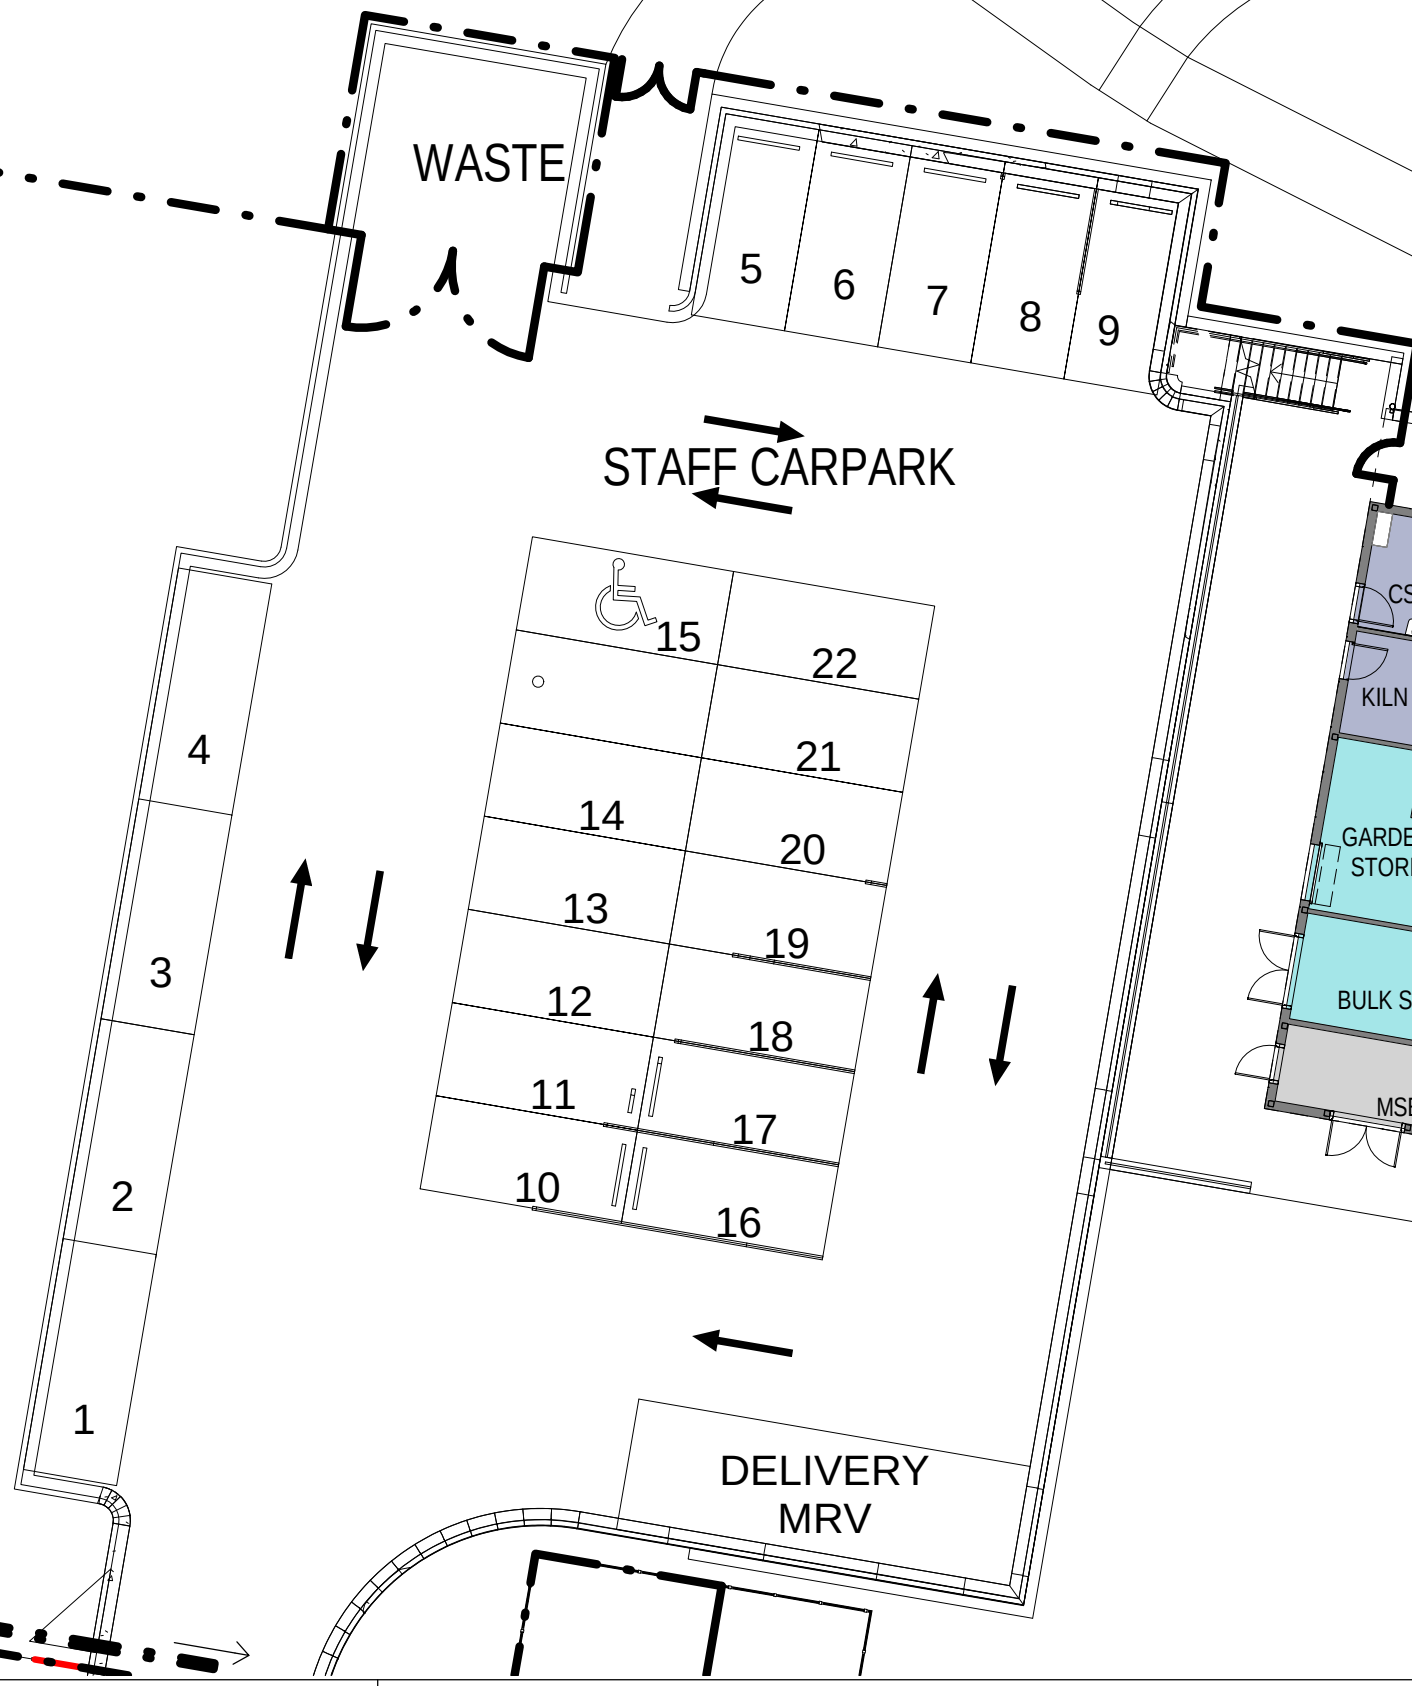

BLOCK A

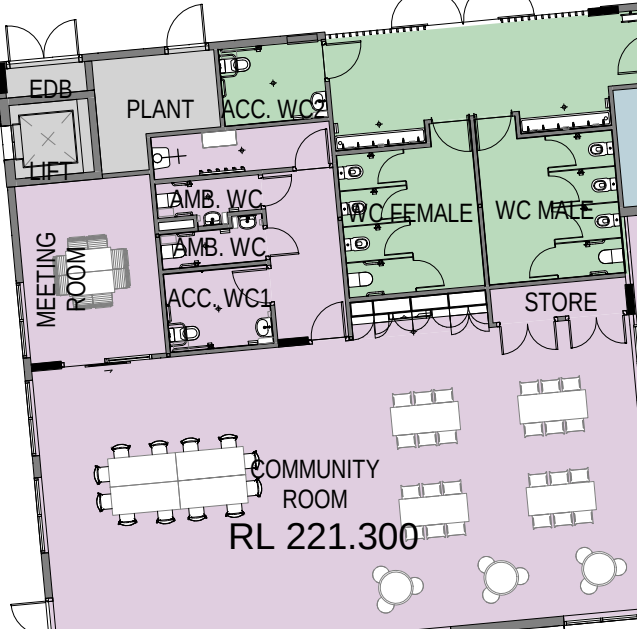

BLOCK B

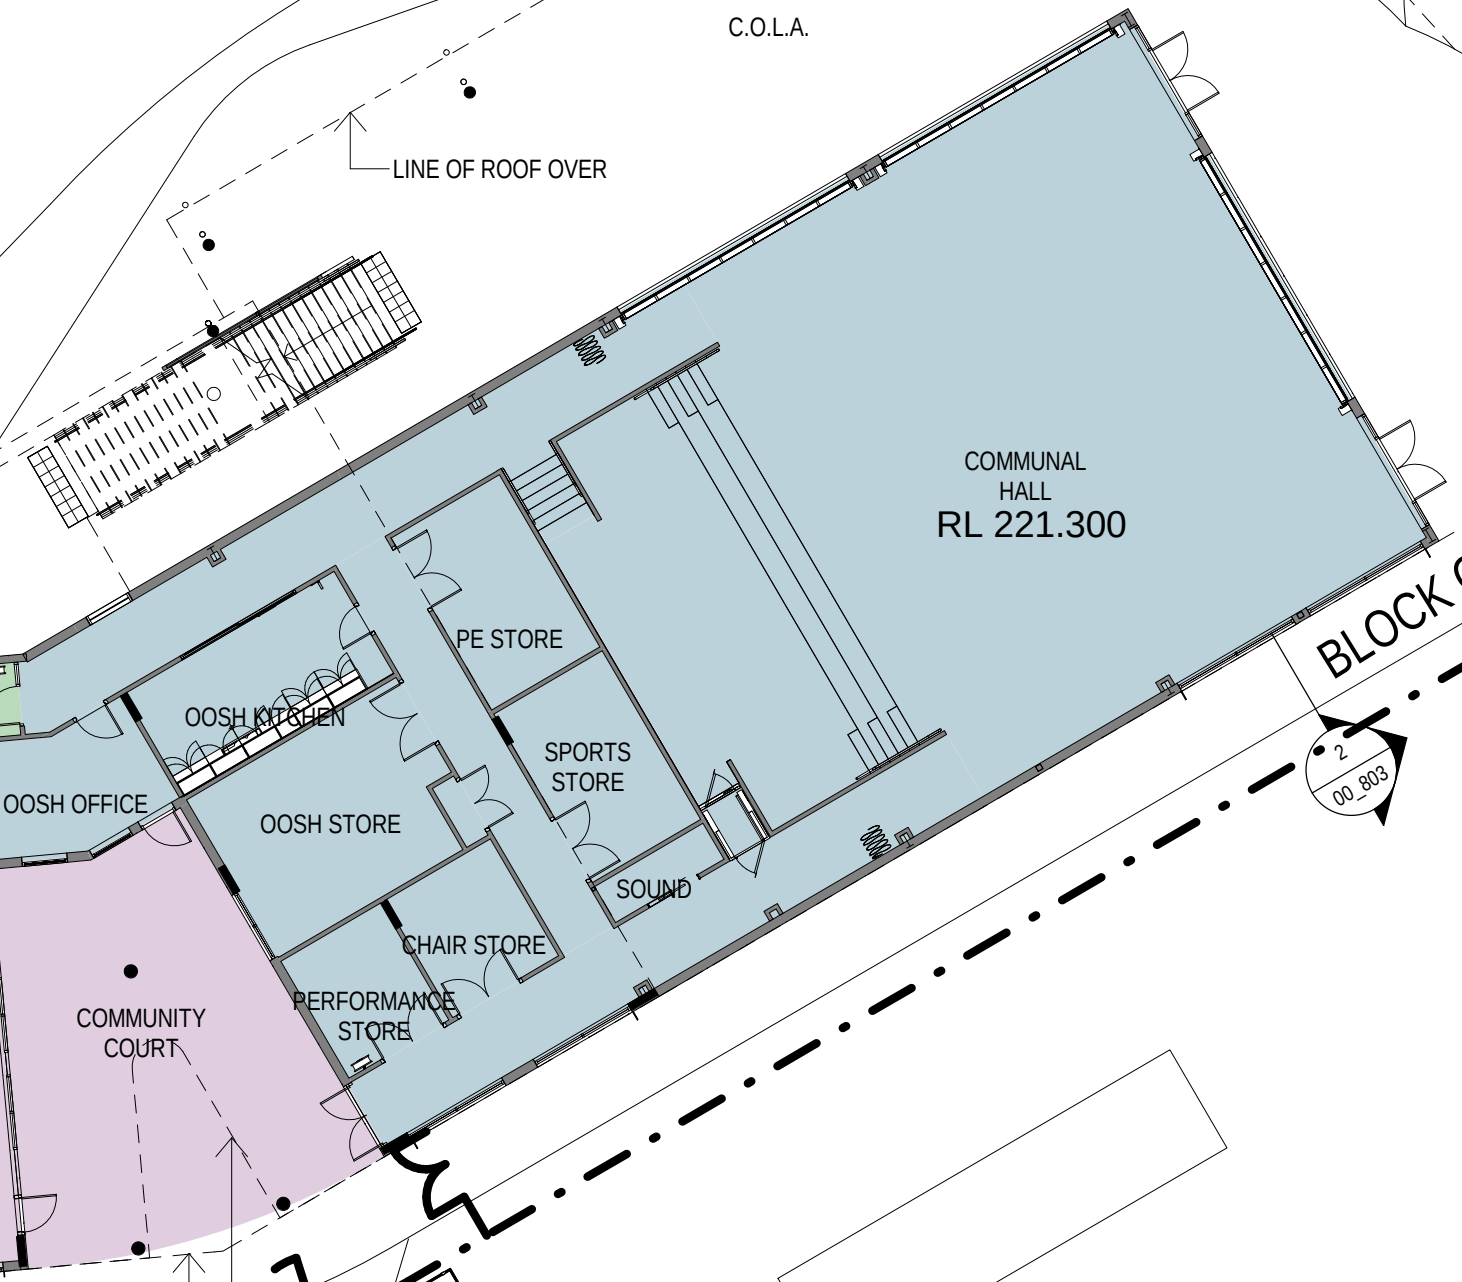

C.O.L.A.

REV	BY	DATE	DESCRIPTION
A	RO	18/10/2019	ISSUE FOR SSDA TOA
B	SZ	04/11/2019	ISSUE FOR SSDA
C	PPA	08/01/2020	ISSUE FOR RYS BLOCK E OUTDOOR LEARNING SPACE ADDED ALONG SOUTHERN FACADE. BLOCK D STAIR ON SOUTH-EASTERN CORNER MOVED TOWARDS THE BUILDING. BLOCK F WALKWAY ON NORTHERN FACADE AMENDED.

LEGEND
CON
CFC1
CFC2
DP
MR
MWC
LV1
BAL01
BAL02


PMS	PERFORATED METAL SCREEN
SCR1	SCREEN
ACC1	ACCENT COLOUR 'GREENIES'
ACC2	ACCENT COLOUR 'ORANGE' / TV / JOINT USE
ACC3	ACCENT COLOUR 'BURNT ORANGE'
ACC4	ACCENT COLOUR 'PURPLE'
ACC5	ACCENT COLOUR 'BLUE'
ACC6	ACCENT COLOUR 'LIBRARY'

SERVICES	SPECIAL PROGRAMS	STORAGE	TEACHING SPACE
----------	------------------	---------	----------------




STRUCTURAL CIVIL	NORTHROP ENGINEERS	(02) 9241 4188
MECHANICAL, ELECTRICAL	STEENSHAW ENGINEERING	(02) 9967 2200
HYDRAULIC	WOOLACOTT'S	(02) 8241 9900
FIRE	MCD FIRE ENGINEERING	(04) 2392 2746

PERUMAL PEDAVOLI ARCHITECTS	T: 02 9291 0000	WEB: www.pp-a.com.au
Nominated Architect:	Vince Pedavoli NSW reg no 5045	
LANDSCAPE ARCHITECT	TAYLOR BRAMMER LANDS ARCH.	(02) 9387 8855

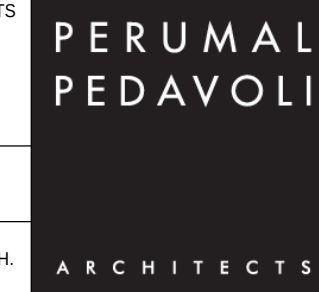


WAGGA WAGGA PS
ESTELLA ROAD, ESTELLA, NSW, 2678
NEW HIGH QUALITY CLASSROOMS PACKAGE 2
COMPOSITE PLAN - LEVEL 00

PROJECT NORTH				SCALE 1: 200 @ A1			
0	2000	4000	6000	8000	10000	20000	
DRAWN	CHECKED	VERIFIED	DATE				
PPA	JS	Approver	07 JANUARY 2020				
DRAWING NUMBER				REVISION			
PROJECT CODE	SCH. REF.	DISC.	TYPE	SERIES			
NHQC2-WW-AR-SSDA-00_011					C		

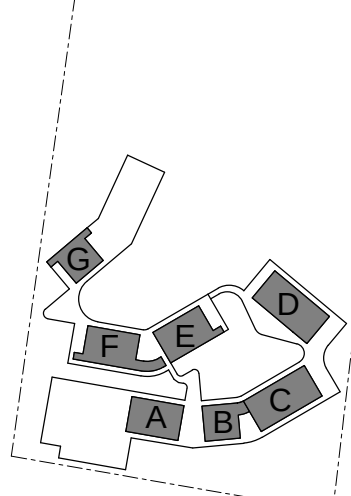

FOR INFORMATION

8/01/2020 4:36:33 PM

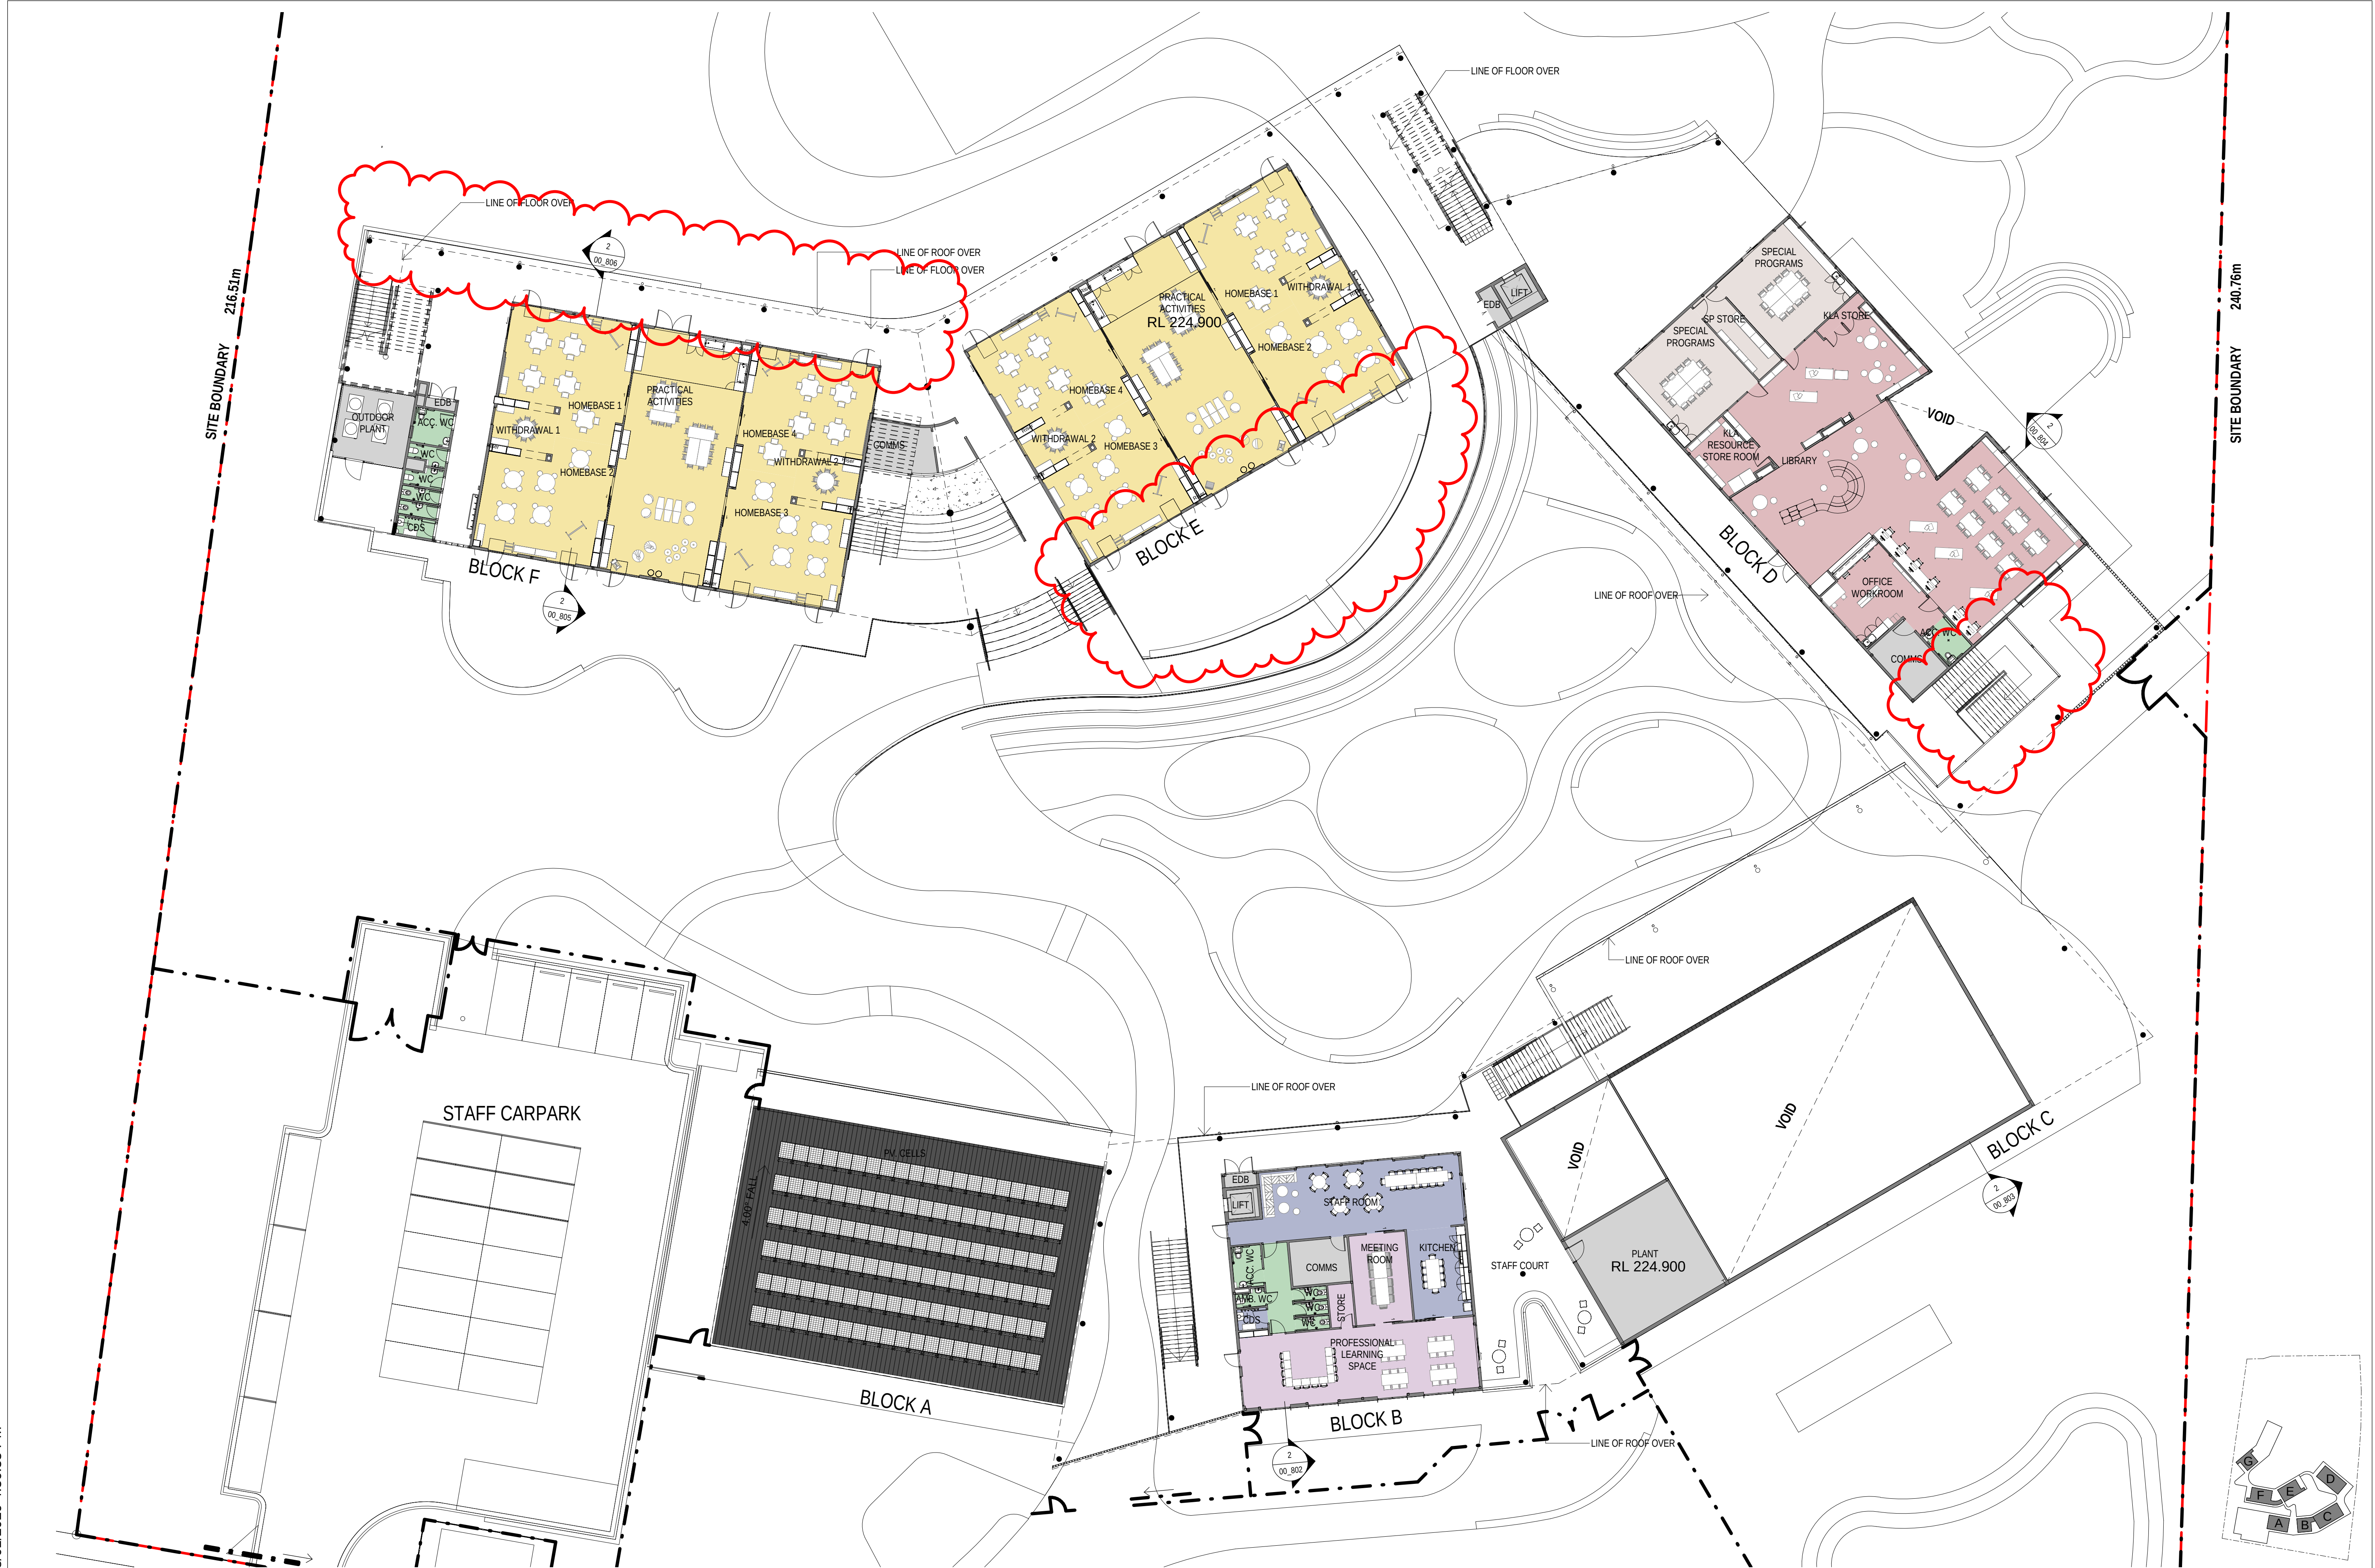

AMENDMENTS				DESCRIPTION
REV	BY	DATE		
A	RO	18/10/2019		ISSUE FOR SSDA TOA
B	SZ	04/11/2019		ISSUE FOR SSDA
C	PPA	08/01/2020		ISSUE FOR RYS BLOCK E OUTDOOR LEARNING SPACE ADDED ALONG SOUTHERN FACADE. BLOCK D STAIR ON SOUTH-EASTERN CORNER MOVED TOWARDS THE BUILDING. BLOCK F WALKWAY ON NORTHERN FACADE AMENDED.

LEGEND	
CON	CONCRETE
CFC1	CLADDING FC_BASE COLOUR
CFC2	CLADDING FC_MARL COLOUR
DP	DOWNPIPE
MR	METAL ROOFING, MONUMENT MATT COLOUR
MWC	METAL WALL CLADDING
LV1	ALUMINIUM LOUVRES
BAL01	1300mm GALVANISED BALUSTRADES
BAL02	25 x 150 ALUMINIUM BALUSTARES

PMS	PERFORATED METAL SCREEN
SCR1	SCREEN
ACC1	ACCENT COLOUR 'GREEN TIES'
ACC2	ACCENT COLOUR 'ORANGE'
ACC3	ACCENT COLOUR 'BURNT ORANGE'
ACC4	ACCENT COLOUR 'PURPLE'
ACC5	ACCENT COLOUR 'BLUE'

SERVICES	SERVICES
SPECIAL PROGRAMS	SPECIAL PROGRAMS
STORAGE	STORAGE
TEACHING SPACE	TEACHING SPACE



STRUCTURAL CIVIL	NORTHROP ENGINEERS
(02) 9241 4188	
MECHANICAL, ELECTRICAL	STEENSHAW ENGINEERING
(02) 9967 2200	
HYDRAULIC	WOLACOTT'S
(02) 8241 9900	
FIRE	MCD FIRE ENGINEERING
(04) 2392 2746	

PERUMAL PEDAVOLI ARCHITECTS	
T: 02 9291 0000	
WEB: www.pp-a.com.au	
Nominated Architect:	Vince Pedavoli NSW reg No 5045
LANDSCAPE ARCHITECT	TAYLOR BRAMMER LANDS. ARCH.
(02) 9387 8855	

PERUMAL PEDAVOLI ARCHITECTS

WAGGA WAGGA PS
ESTELLA ROAD, ESTELLA, NSW, 2678
NEW HIGH QUALITY CLASSROOMS PACKAGE 2
DRAWING NAME
COMPOSITE PLAN - LEVEL 01



	PROJECT NORTH					0	2000	4000	6000	8000	10000	20000
	SCALE 1 : 200 @ A1											
	DRAWN		CHECKED		VERIFIED		DATE					
	PPA		JS		Approver		07 JANUARY 2020					
	DRAWING NUMBER											REVISION
PROJECT CODE		SCH. REF.		DISC.		TYPE		SERIES#		C		
NHQC2 -WW- AR -SSDA-00_012												

FOR INFORMATION

8/01/2020 4:38:49 PM

SITE BOUNDARY 216.51m

SITE BOUNDARY 240.76m

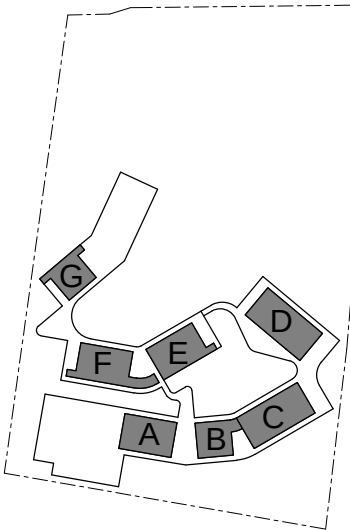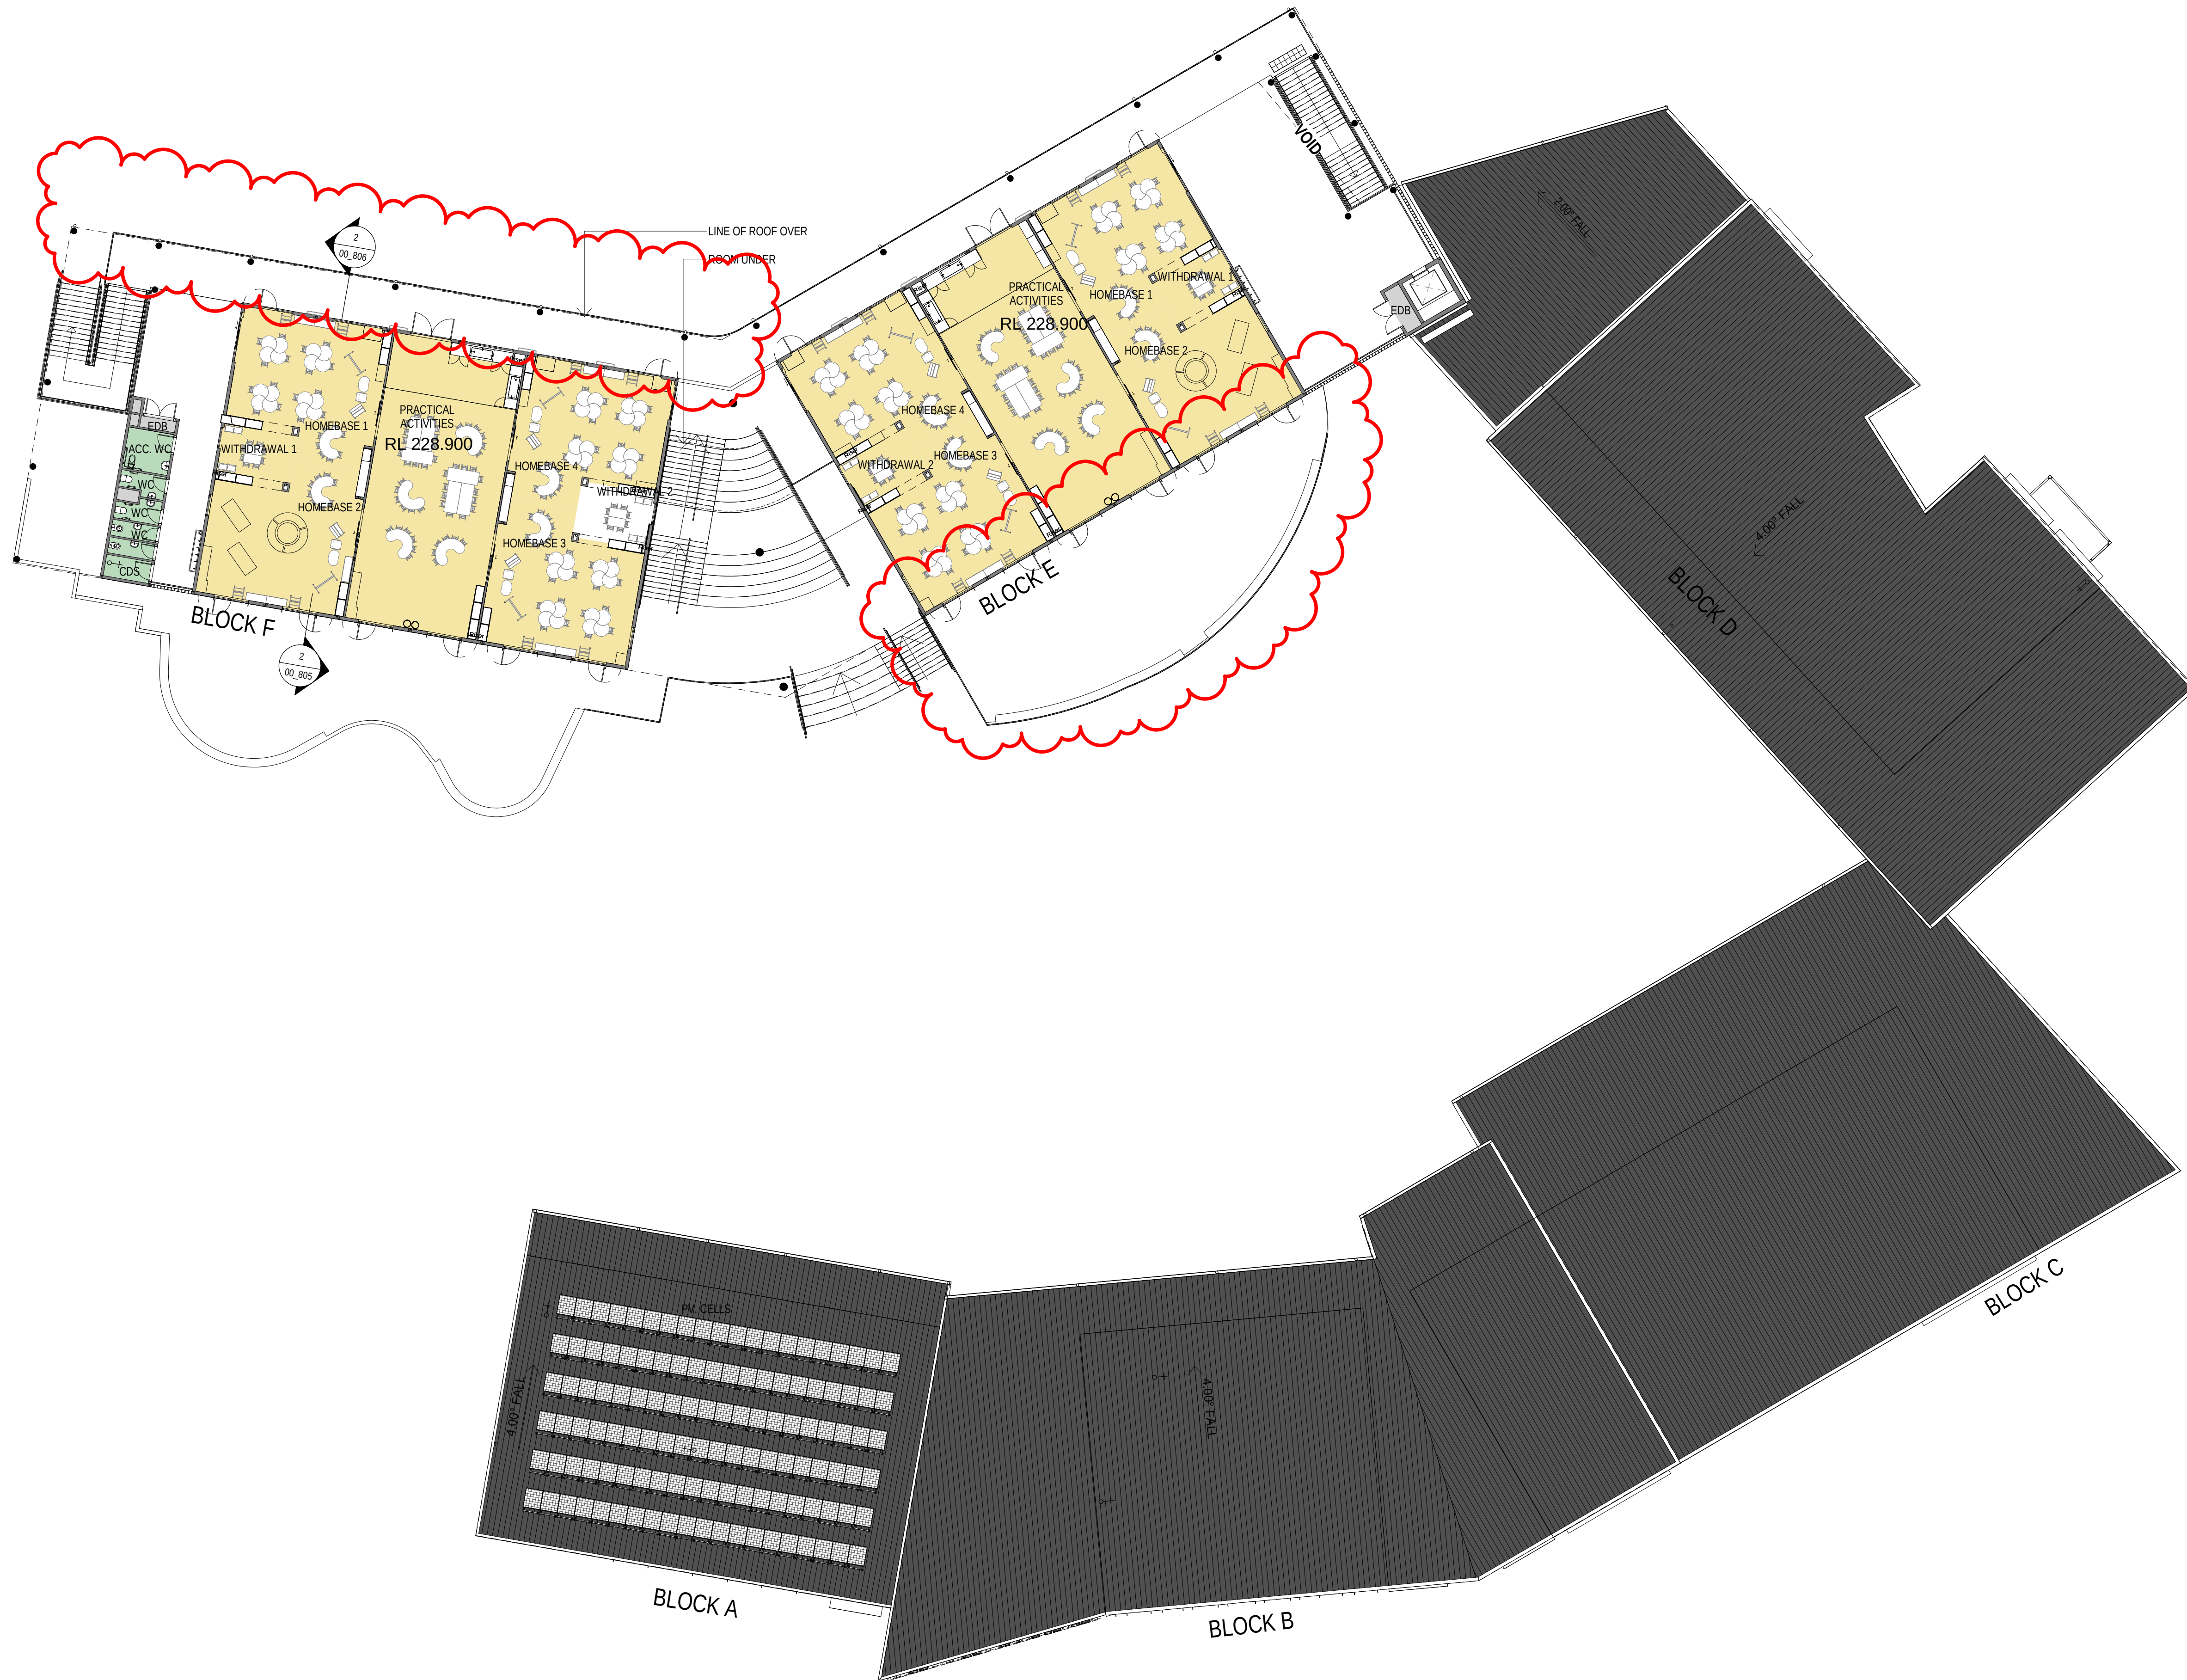

AMMENDMENTS				DESCRIPTION	
REV	BY	DATE			
A	RO	18/10/2019		ISSUE FOR SSDA TOA	
B	SZ	04/11/2019		ISSUE FOR SSDA	
C	PPA	08/01/2020		ISSUE FOR RYS BLOCK E OUTDOOR LEARNING SPACE ADDED ALONG SOUTHERN FACADE. BLOCK D STAIR ON SOUTH-EASTERN CORNER MOVED TOWARDS THE BUILDING. BLOCK F WALKWAY ON NORTHERN FACADE AMENDED.	

LEGEND	
CON	CONCRETE
CFC1	CLADDING FC_BASE COLOUR
CFC2	CLADDING FC_MARL COLOUR
DP	DOWNPIPE
MR	METAL ROOFING, MONUMENT MATT COLOUR
MWC	METAL WALL CLADDING
LV1	ALUMINIUM LOUVRES
BAL01	1300mm GALVANISED BALUSTRADES
BAL02	25 x 150 ALUMINIUM BALUSTARES


PMS	PERFORATED METAL SCREEN AFF
SCR1	SCREEN
ACC1	ACCENT COLOUR 'GREEN' ITIES
ACC2	ACCENT COLOUR 'ORANGE'
ACC3	ACCENT COLOUR 'BURNT ORANGE' JOINT USE
ACC4	ACCENT COLOUR 'PURPLE'
ACC5	ACCENT COLOUR 'BLUE'
	LIBRARY

SERVICES	
SPECIAL PROGRAMS	
STORAGE	
TEACHING SPACE	




STRUCTURAL CIVIL	NORTHROP ENGINEERS	(02) 9241 4188
MECHANICAL, ELECTRICAL	STEINER ENGINEERING	(02) 9967 2200
HYDRAULIC	WOOLACOTT	(02) 8241 9900
FIRE	MCD FIRE ENGINEERING	(04) 2392 2746

PERUMAL PEDAVOLI ARCHITECTS	T: 02 9291 0000	WEB: www.pp-a.com.au
Nominated Architect:	Vince Pedavoli NSW reg No 5045	
LANDSCAPE ARCHITECT	TAYLOR BRAMMER LANDS, ARCH.	(02) 9387 8855

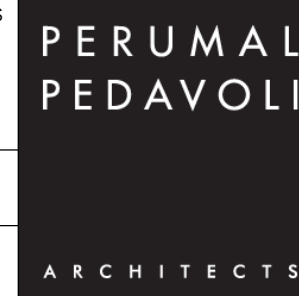

WAGGA WAGGA PS	
ESTELLA ROAD, ESTELLA, NSW, 2678	
NEW HIGH QUALITY CLASSROOMS PACKAGE 2	
COMPOSITE PLAN - LEVEL 02	


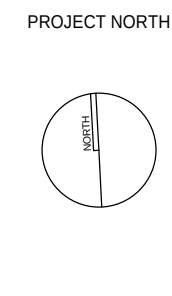


0					2000					4000					6000					8000					10000					20000					SCALE 1: 200 @				
DRAWN					CHECKED					VERIFIED					DATE																								
PPA					JS					Approver					07 JANUARY 2020																								
DRAWING NUMBER																									REVISION														
PROJECT CODE					SCH. REF.					DISC.					TYPE					SERIES																			
NHQC2-WW- AR -SSDA-00_013																									C														

FOR INFORMATION

SITE BOUNDARY 216.51m


SITE BOUNDARY 240.76m

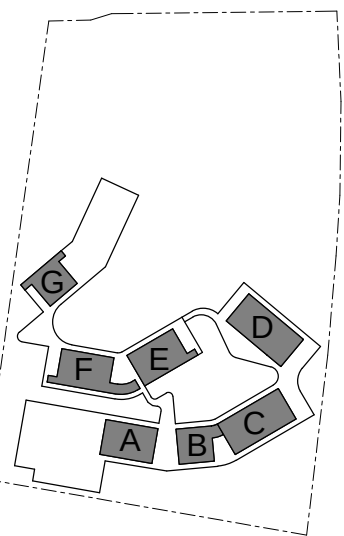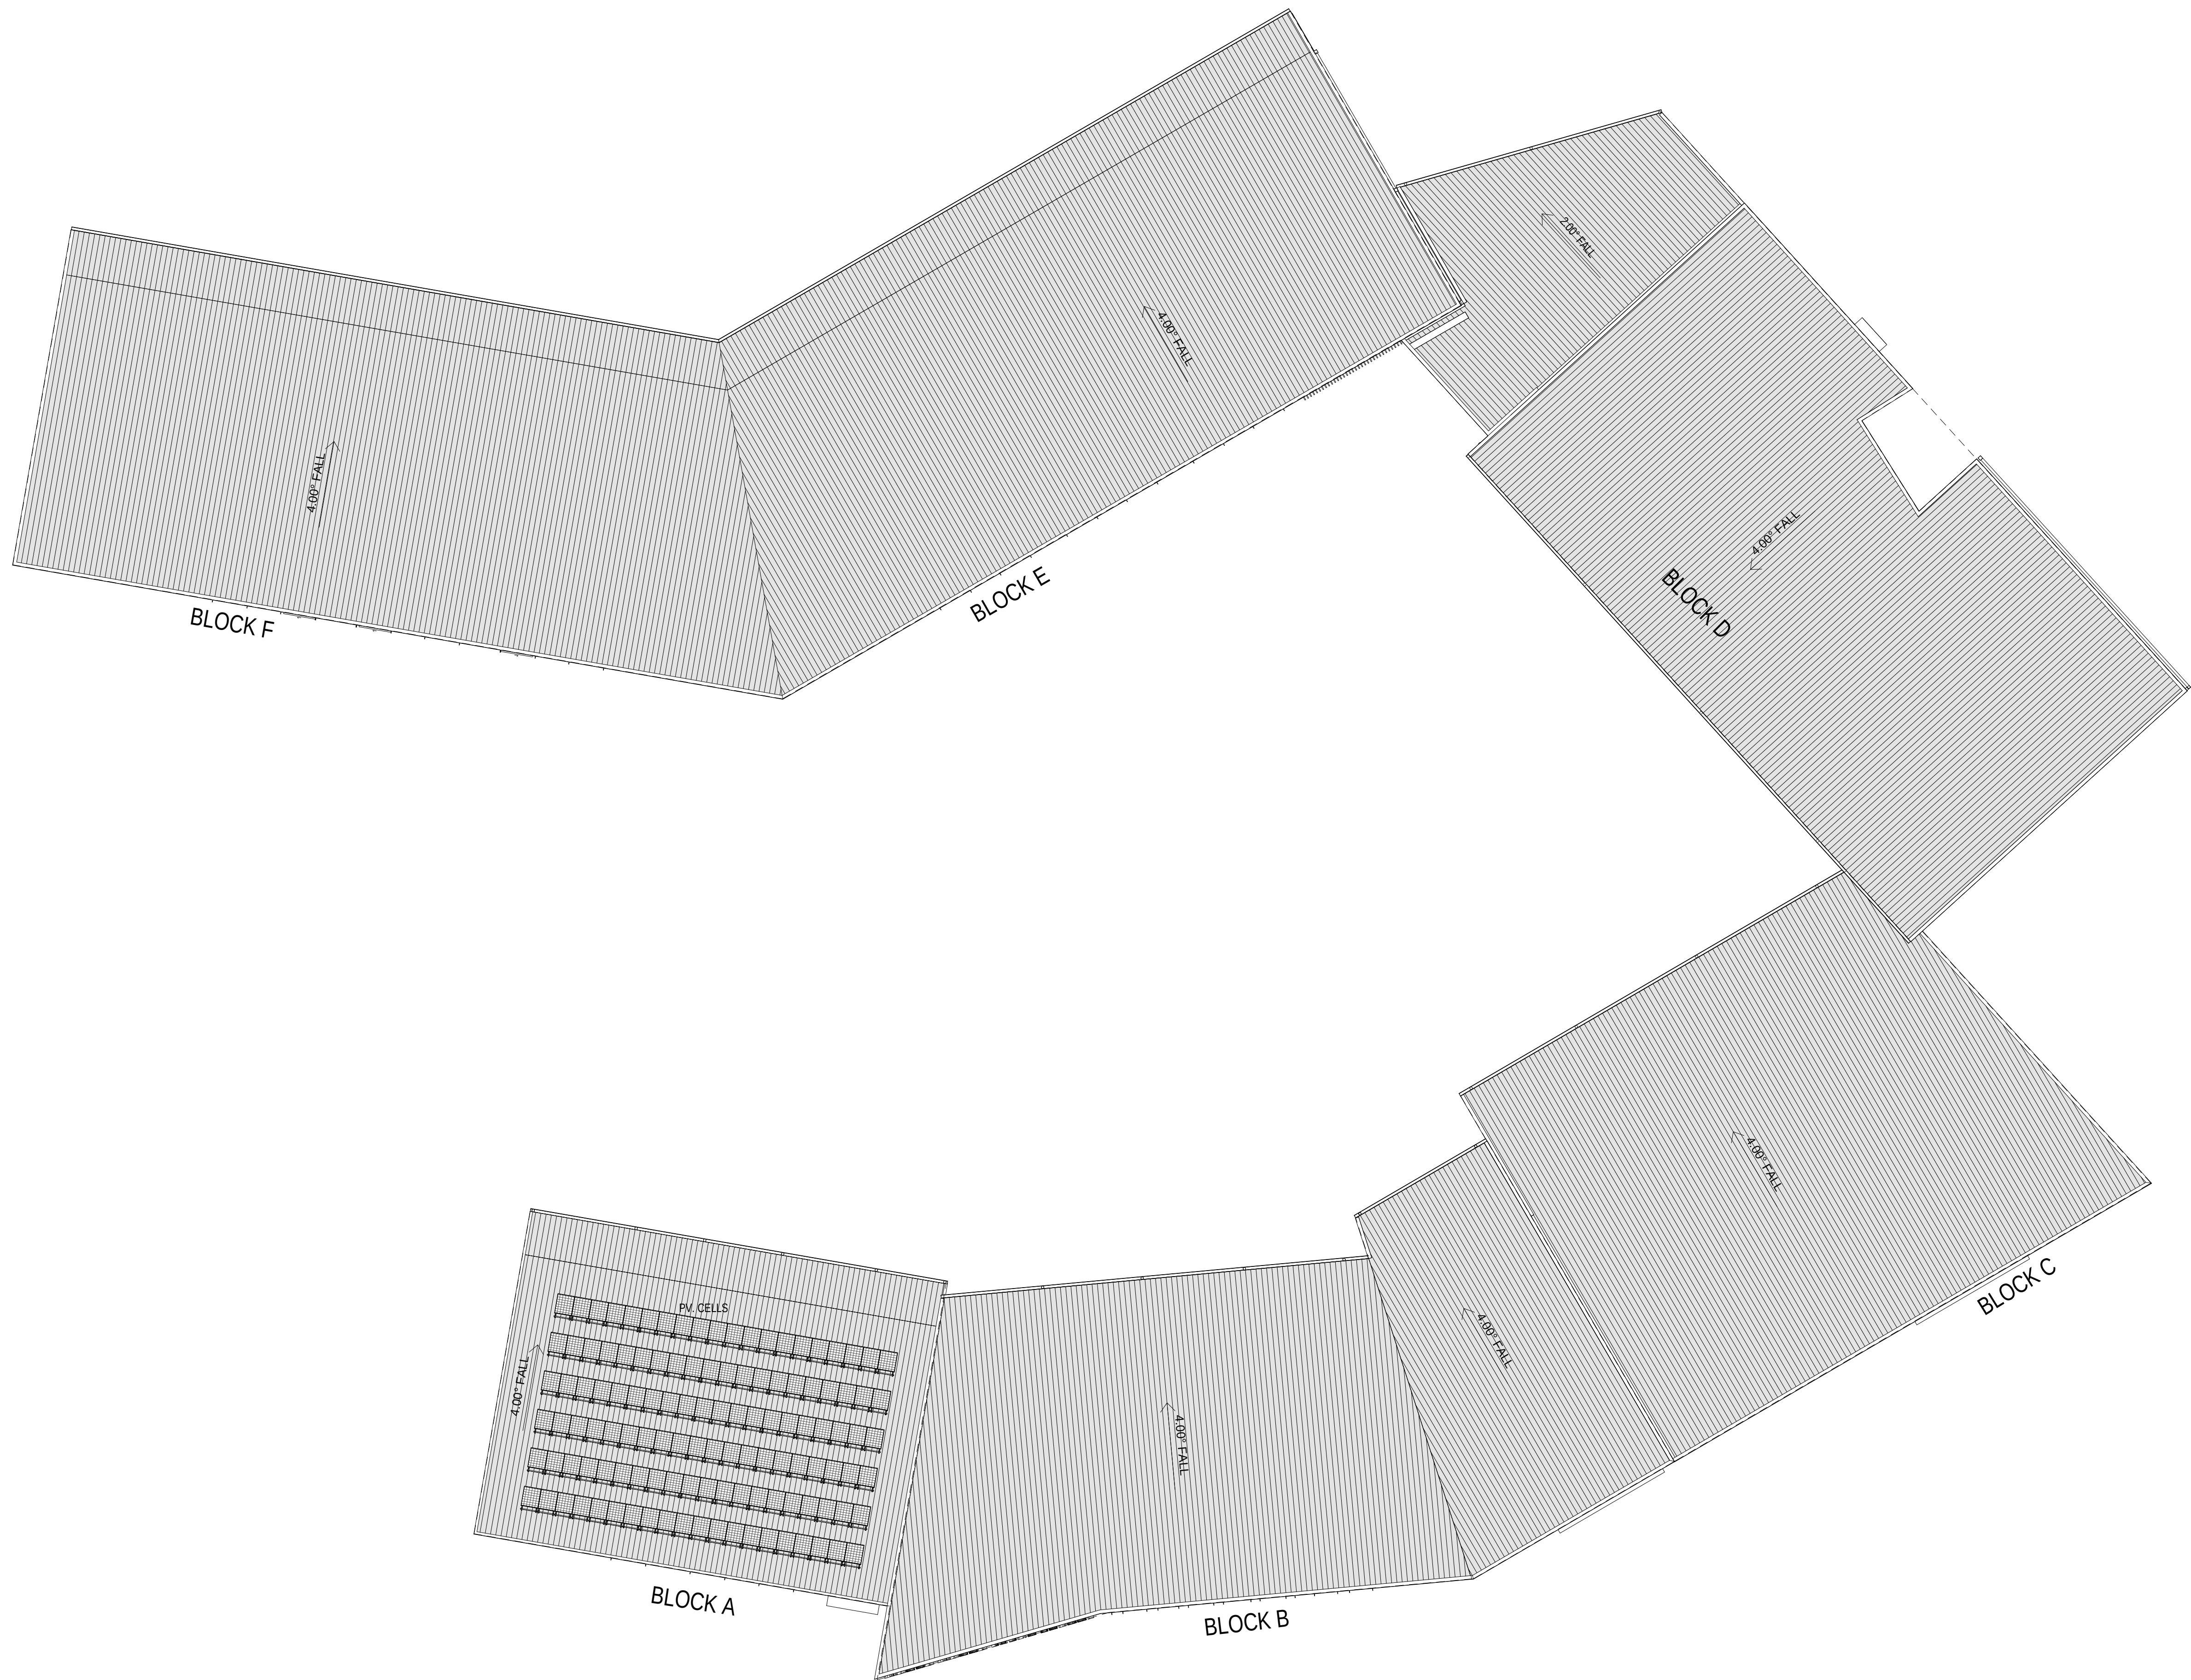[illegible]

LEGEND			
CON	CONCRETE	PMS	PERFORATED METAL SCREEN
CC1	CLADDING FC-BASE COLOUR	SCREEN	
CC2	CLADDING FC-MARL COLOUR	ACC1	ACCENT COLOUR 'GREEN'
CC3	DOWNPIPE	ACC2	ACCENT COLOUR 'ORANGE'
MUR	ROOFING, MONUMENT MATT COLOUR	ACC3	ACCENT COLOUR 'BURNT ORANGE'
MWC	METAL WALL CLADDING	ACC4	ACCENT COLOUR 'PURPLE'
LV1	ALUMINIUM LOUVRES	ACC5	ACCENT COLOUR 'BLUE'
BAL01	1300mm GALVANISED BALUSTRADES		
BAL02	25 x 150 ALUMINIUM BALUSTARES		



STRUCTURAL, CIVIL NORTHROP ENGINEERS (02) 9241 4188	PERUMAL PEDAVOLI ARCHITECTS T: 02 9291 0000 WEB: www.pp-a.com.au
MECHANICAL, ELECTRICAL STEENSEN VARMING (02) 9967 2200	Nominated Architect: Vince Pedavoli NSW reg No 5045
HYDRAULIC WOOLCOTTS (02) 8241 9900	
FIRE MCD FIRE ENGINEERING (04) 2392 2745	LANDSCAPE ARCHITECT TAYLOR BRAMMER LANDS. ARCH. (02) 9387 8855

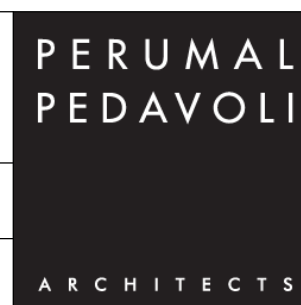

WAGGA WAGGA PS
ESTELLA ROAD, ESTELLA, NSW, 2678
NEW HIGH QUALITY CLASSROOMS PACKAGE 2
DRAWING NAME
COMPOSITE PLAN - ROOF

PROJECT NORTH	0 2000 4000 6000 8000 10000				200
	SCALE 1:200 @				
DRAWN	CHECKED	VERIFIED	DATE		REVISION
PPA	JS	Approver	4 NOVEMBER 2019		
DRAWING NUMBER					REVISION
PROJECT CODE	SCH. REF.	DISC.	TYPE	SERIES#	
NHQC2-WW-AR-SSDA-00_021					

	Area Schedule (GFA)		
	Name	Level	Area
	Block A	LEVEL - 00	344.24 m²
		SUBTOTAL	344.24 m²
	Block B	LEVEL - 00	235.92 m²
	Block B	LEVEL -01	242.56 m²
		SUBTOTAL	478.48 m²
	Block C	LEVEL - 00	523.38 m²
		SUBTOTAL	523.38 m²
	Block D	LEVEL - 00	126.98 m²
	Block D	LEVEL -01	424.13 m²
		SUBTOTAL	551.11 m²
	Block E	LEVEL -01	409.80 m²
	Block E	LEVEL - 02	409.80 m²
		SUBTOTAL	819.60 m²
	Block F	LEVEL -01	409.80 m²
	Block F	LEVEL -01	20.93 m²
	Block F	LEVEL - 02	409.80 m²
	Block F	LEVEL - 02	20.93 m²
		SUBTOTAL	861.46 m²

Total Site Area: 29953.62m²

GFA Total: 3578.27 m²

Floor Space Ratio: 0.12 : 1

Wagga Wagga Local Environmental Plan 2010

GFA definition:

gross floor area means the sum of the floor area of each floor of a building measured from the internal face of external walls, or from the internal face of walls separating the building from any other building, measured at a height of 1.4 metres above the floor,

and includes—

- (a) the area of a mezzanine, and
- (b) habitable rooms in a basement or an attic, and
- (c) any shop, auditorium, cinema, and the like, in a basement or attic,

but excludes—

- (d) any area for common vertical circulation, such as lifts and stairs, and
- (e) any basement—
 - (i) storage, and
 - (ii) vehicular access, loading areas, garbage and services, and
- (f) plant rooms, lift towers and other areas used exclusively for mechanical services or ducting, and
- (g) car parking to meet any requirements of the consent authority (including access to that car parking), and
- (h) any space used for the loading or unloading of goods (including access to it), and
- (i) terraces and balconies with outer walls less than 1.4 metres high, and
- (j) voids above a floor at the level of a storey or storey above.

[illegible]

LEGEND	
CON	CONCRETE
CFC1	CLADDING FC_BASE COLOUR
CFC2	CLADDING FC_MARL COLOUR
DP	DOWNPIPE
MR	METAL ROOFING, MONUMENT MATT COLOUR
MWC	METAL WALL CLADDING
LV1	ALUMINIUM LOUVRES
BAL01	1300mm GALVANISED BALUSTRADES
BAL02	25 x 150 ALUMINIUM BALUSTARES

PMS	PERFORATED METAL SCREEN
SCR1	SCREEN
ACC1	ACCENT COLOUR 'GREEN'
ACC2	ACCENT COLOUR 'ORANGE'
ACC3	ACCENT COLOUR 'BURNT ORANGE'
ACC4	ACCENT COLOUR 'PURPLE'
ACC5	ACCENT COLOUR 'BLUE'



STRUCTURAL, CIVIL NORTHROP ENGINEERS (02) 9241 4188	PERUMAL PADAVOLI ARCHITECTS T: 02 9291 0000 WEB: www.pp-a.com.au
MECHANICAL ELECTRICAL STEENSEN VARMING (02) 9967 2200	Nominated Architect: Vince Padavoli NSW reg No.5045
HYDRAULIC WOOLACOTTS (02) 8241 9900	
FIRE MCD FIRE ENGINEERS (04) 2392 2745	LANDSCAPE ARCHITECT TAYLOR BRAMMER LANDS. ARCH. (02) 9387 8855

PERUMAL
PEDAVOLI

ARCHITECTS

WAGGA WAGGA PS
ESTELLA ROAD, ESTELLA, NSW, 2678
NEW HIGH QUALITY CLASSROOMS PACKAGE 2


DRAWING NAME

**GFA PLANS & AREA
CALCULATIONS**

PROJECT NORTH	0 5000 10000 15000 20000 25000 50000					
	SCALE As indicated @ A1					
	DRAWN	CHECKED	VERIFIED	DATE		
	PPA	JS	Approver	4 NOVEMBER 2019		
DRAWING NUMBER						REVISION
PROJECT CODE SCH. REF. DISC. TYPE SERIES#						B
NHQC2 -WW- AR - DWG - 00_031						



1 SOUTH ELEVATION (ESTELLA ROAD)
1 : 200

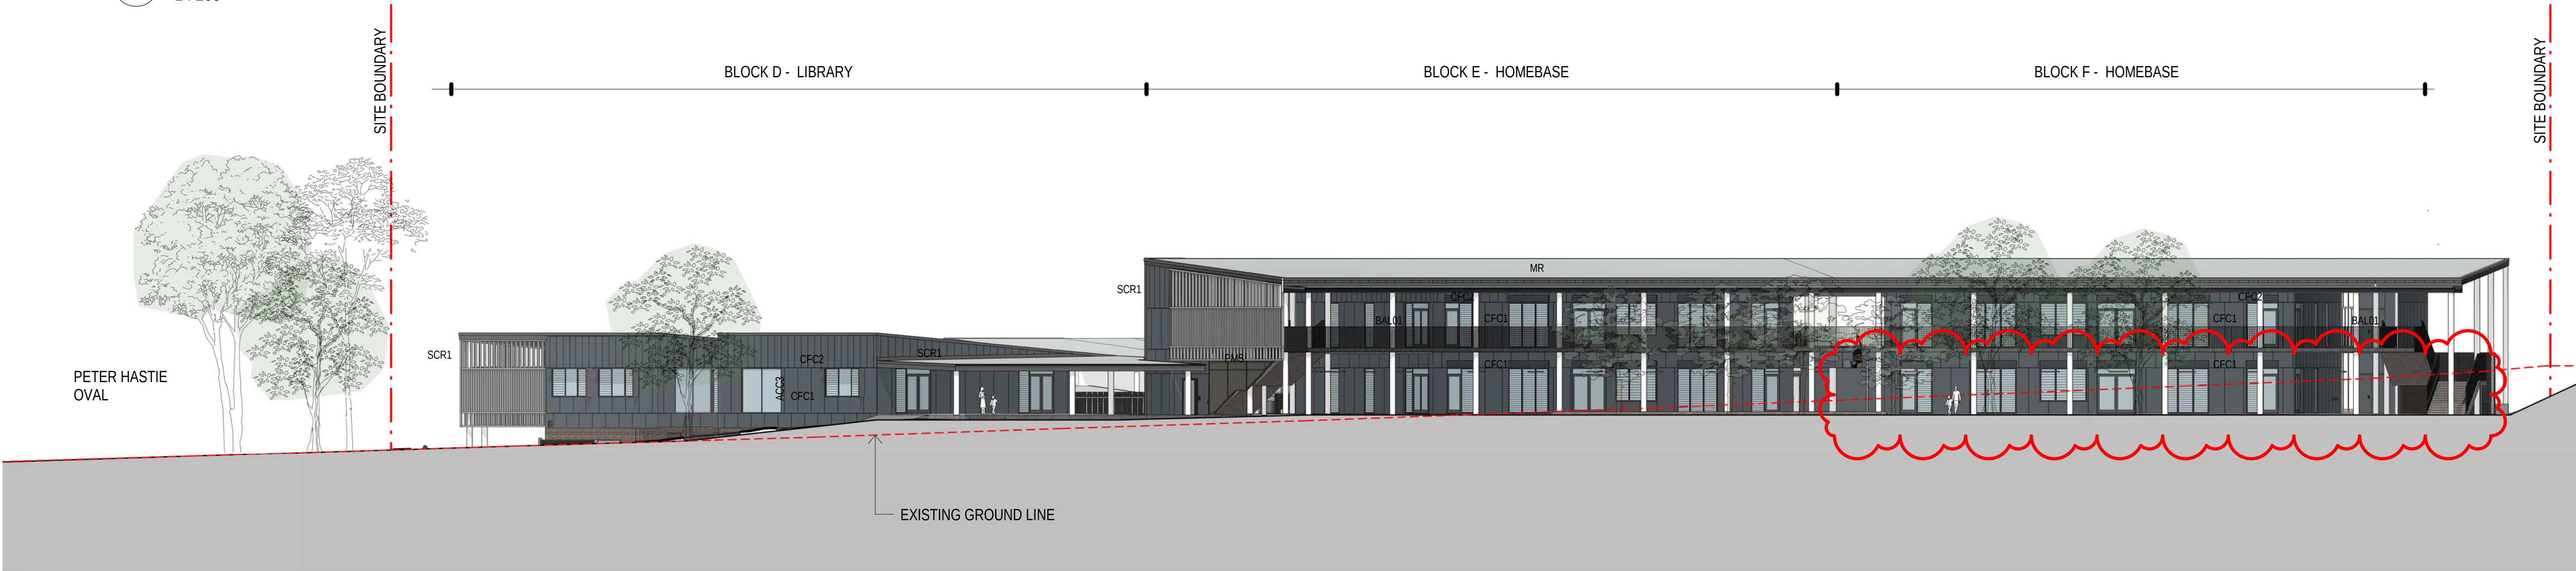

2 NORTH ELEVATION
1 : 200



3 MAIN ENTRANCE SIGNAGE
1 : 100

REFER TO SIGNAGE DETAILS
IN THE DESIGN REPORT

AMMENDMENTS			
REV	BY	DATE	DESCRIPTION
A	RO	18/10/2019	ISSUE FOR SSDA TOA
B	SZ	04/11/2019	ISSUE FOR SSDA
C	PPA	08/01/2020	ISSUE FOR RYS. BLOCK F WALKWAY ON NORTHERN FACADE AMENDED.


LEGEND	
CON	CONCRETE
CFC1	CLADDING FC - BASE COLOUR
CFC2	CLADDING FC - MARL COLOUR
DP	DOWNPIPE
MR	METAL ROOFING, MONUMENT MATT COLOUR
MWC	METAL WALL CLADDING
LV1	ALUMINIUM LOUVRES
BAL01	1300mm GALVANISED BALUSTRADES
BAL02	25 x 150 ALUMINIUM BALUSTARES

PMS	PERFORATED METAL SCREEN
SCR1	SCREEN
ACC1	ACCENT COLOUR 'GREEN'
ACC2	ACCENT COLOUR 'ORANGE'
ACC3	ACCENT COLOUR 'BURNT ORANGE'
ACC4	ACCENT COLOUR 'PURPLE'
ACC5	ACCENT COLOUR 'BLUE'




STRUCTURAL CIVIL NORTHROP ENGINEERS (02) 9241 4188 WEB: www.pp-a.com.au
MECHANICAL ELECTRICAL STEENSHAW WARMING (02) 9967 2200
HYDRAULIC WOOLACOTT'S (02) 8241 9900
FIRE MCD FIRE ENGINEERING (04) 2392 2746


PERUMAL PEDAVOLI ARCHITECTS T: 02 9291 0000 WEB: www.pp-a.com.au
Nominated Architect: Vince Pedavoli NSW reg No.5045
LANDSCAPE ARCHITECT TAYLOR BRAMMER LANDS. ARCH. (02) 9387 8855

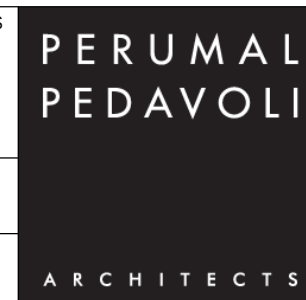


WAGGA WAGGA PS
ESTELLA ROAD, ESTELLA, NSW, 2678
NEW HIGH QUALITY CLASSROOMS PACKAGE 2
DRAWING NAME
OVERALL SITE ELEVATIONS -
SHEET 01

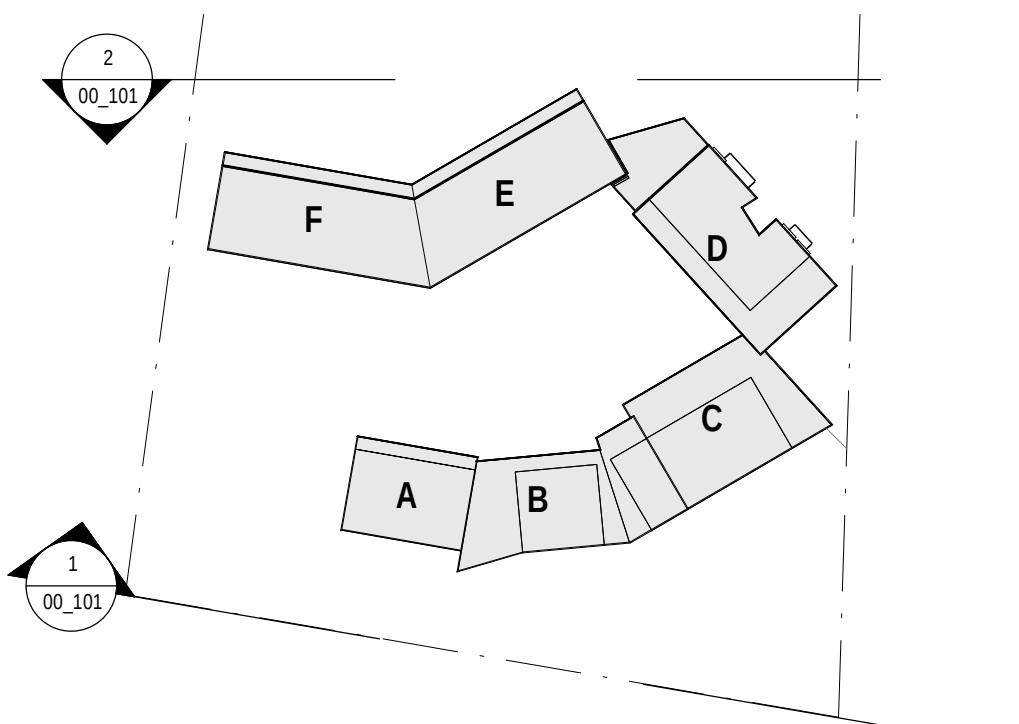


PROJECT NORTH	0 2000 4000 6000 8000 10000 20000			
	SCALE AS Indicated @ 1/8" = 1'-0"			
	DRAWN	CHECKED	VERIFIED	DATE
	PPA	JS	Approver	07 JANUARY 2020
	DRAWING NUMBER			
				REVISION
PROJECT CODE	SCH. REF.	DISC.	TYPE	SERIES#
NHQC2 -WW- AR -SSDA-00_101				
C				

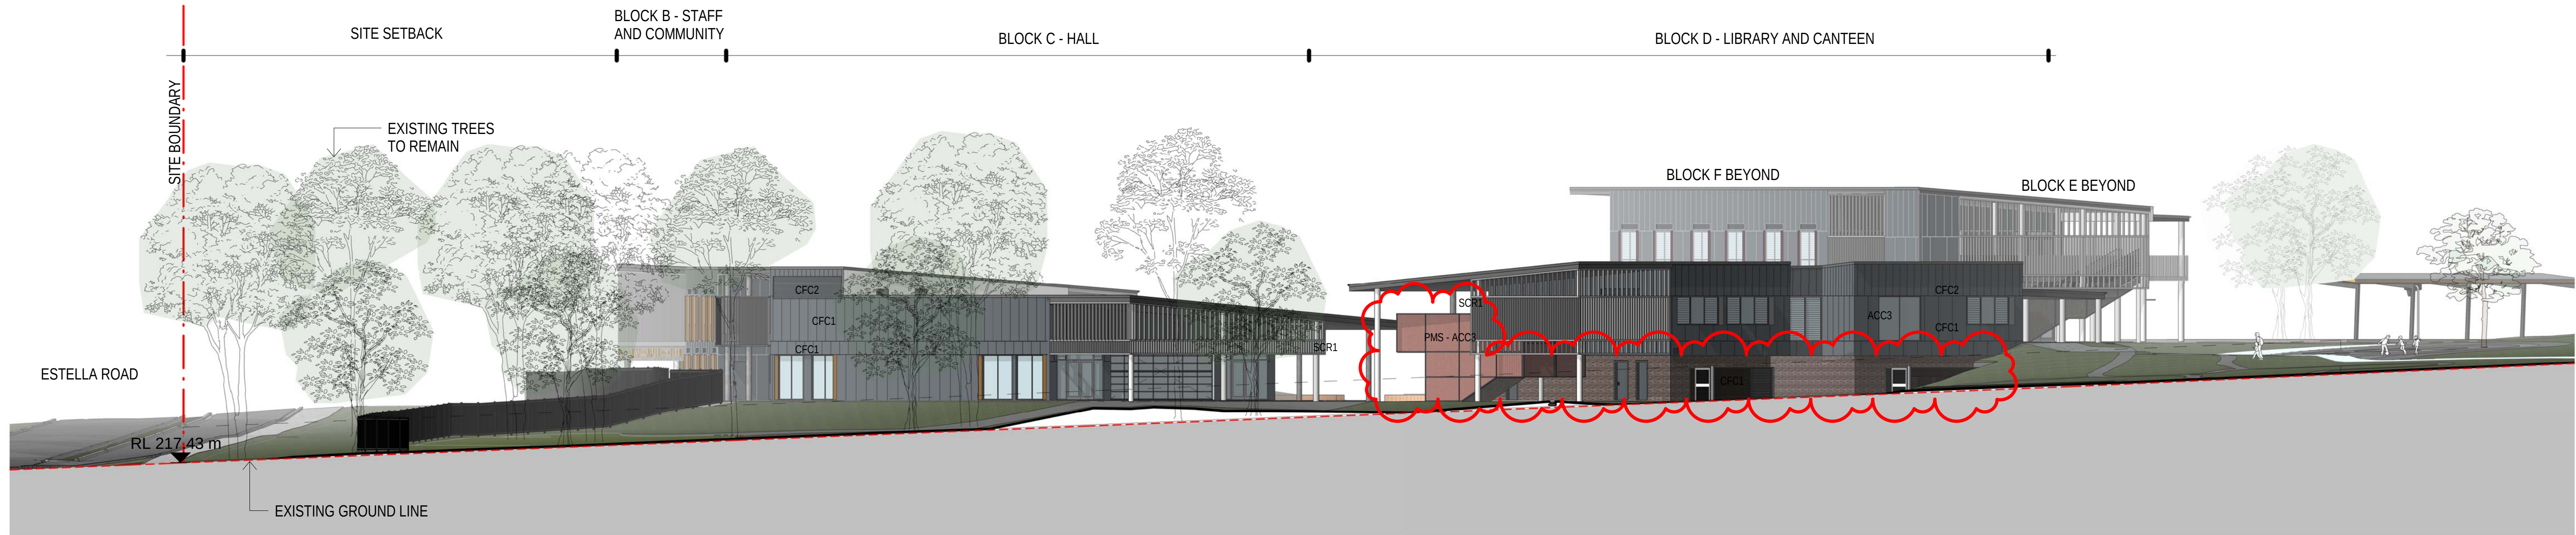

1 EAST BOUNDARY - ELEVATION -SSDA
1 : 200

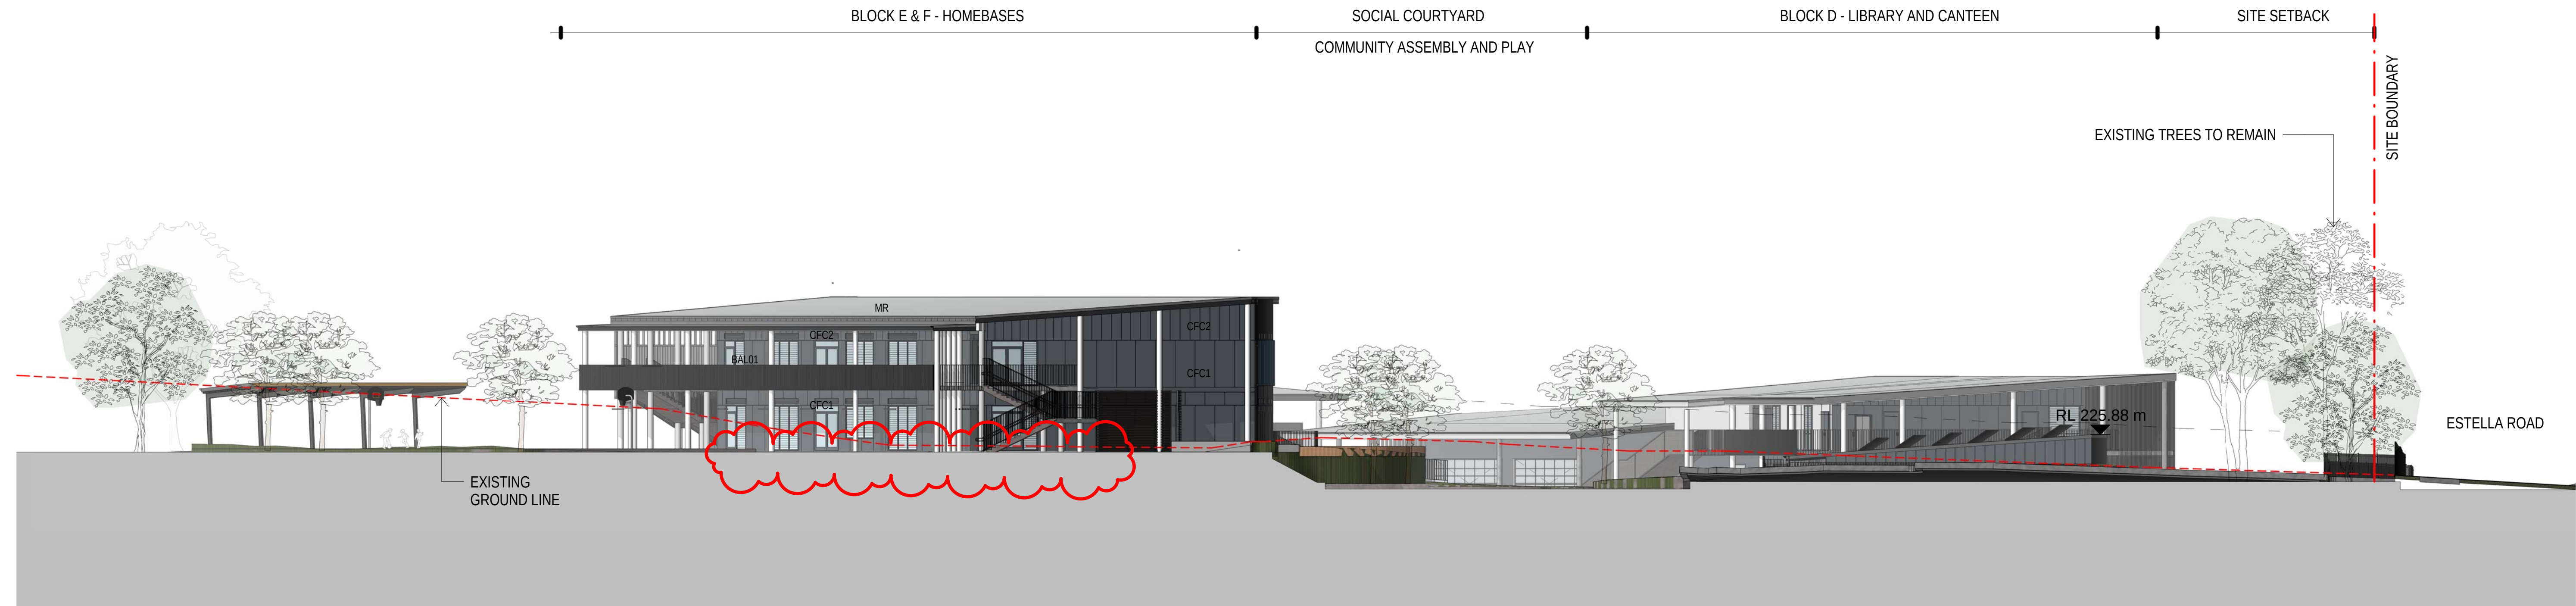

2 WEST ELEVATION
1 : 200

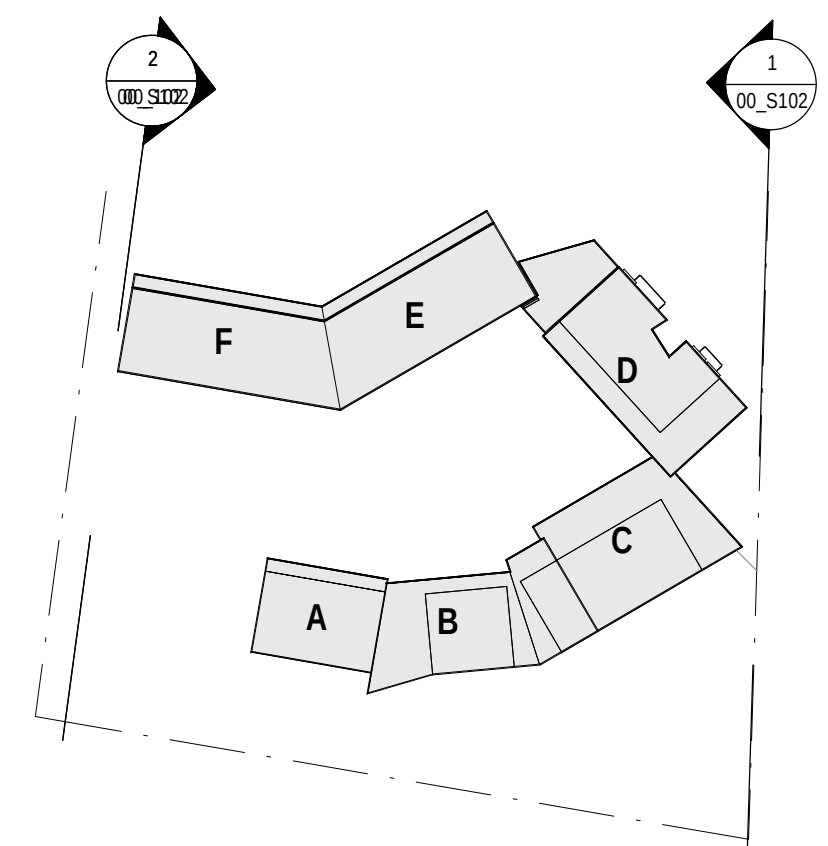


AMMENDMENTS				LEGEND	
REV	BY	DATE	DESCRIPTION	CON	DESCRIPTION
A	RO	18/10/2019	ISSUE FOR SSDA TOA	CFC1	CONCRETE CLADDING FC_BASE COLOUR
B	SZ	04/11/2019	ISSUE FOR SSDA	CFC2	CLADDING FC_MARL COLOUR
C	PPA	08/01/2020	ISSUE FOR RYS BLOCK D STAIR ON SOUTH EASTERN CORNER MOVED TOWARDS THE BUILDING AND BRICK CLADDING ADDED TO LEVEL 00. BLOCK F WALKWAY ON NORTHERN FACADE AMENDED.	DP	DOWNSPIPE
				MR	METAL ROOFING, MONUMENT MATT COLOUR
				MWC	METAL WALL CLADDING
				LV1	ALUMINIUM LOUVRES
				BAL01	1300mm GALVANISED BALUSTRADES
				BAL02	25 x 150 ALUMINIUM BALUSTARES

PMS	PERFORATED METAL SCREEN
SCR1	SCREEN
ACC1	ACCENT COLOUR 'GREEN'
ACC2	ACCENT COLOUR 'ORANGE'
ACC3	ACCENT COLOUR 'BURNT ORANGE'
ACC4	ACCENT COLOUR 'PURPLE'
ACC5	ACCENT COLOUR 'BLUE'



STRUCTURAL CIVIL NORTHROP ENGINEERS (02) 9241 4188	PERUMAL PEDAVOLI ARCHITECTS T: 02 9291 0000 WEB: www.pp-a.com.au
MECHANICAL ELECTRICAL STEENSEN WARMING (02) 9967 2200	Nominated Architect: Vince Pedavoli NSW reg No.5045
HYDRAULIC WOOLACOTT'S (02) 8241 9900	
FIRE MCD FIRE ENGINEERING (04) 2392 2746	LANDSCAPE ARCHITECT TAYLOR BRAMMER LANDS. ARCH. (02) 9387 8855

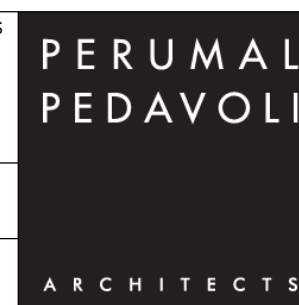


WAGGA WAGGA PS
ESTELLA ROAD, ESTELLA, NSW, 2678
NEW HIGH QUALITY CLASSROOMS PACKAGE 2
DRAWING NAME
OVERALL SITE ELEVATIONS -
SHEET 02

PROJECT NORTH				SCALE As indicated @ A1	
0	2000	4000	6000	8000	10000
20000					
DRAWN	CHECKED	VERIFIED	DATE		
PPA	JS	Approver	07 JANUARY 2020		
DRAWING NUMBER					REVISION
PROJECT CODE	SCH. REF.	DISC.	TYPE	SERIES	
NHQ2	-WW-	AR	-SSDA	-00_102	C


8/01/2020 4:54:31 PM



1 SECTION 1
1 : 200

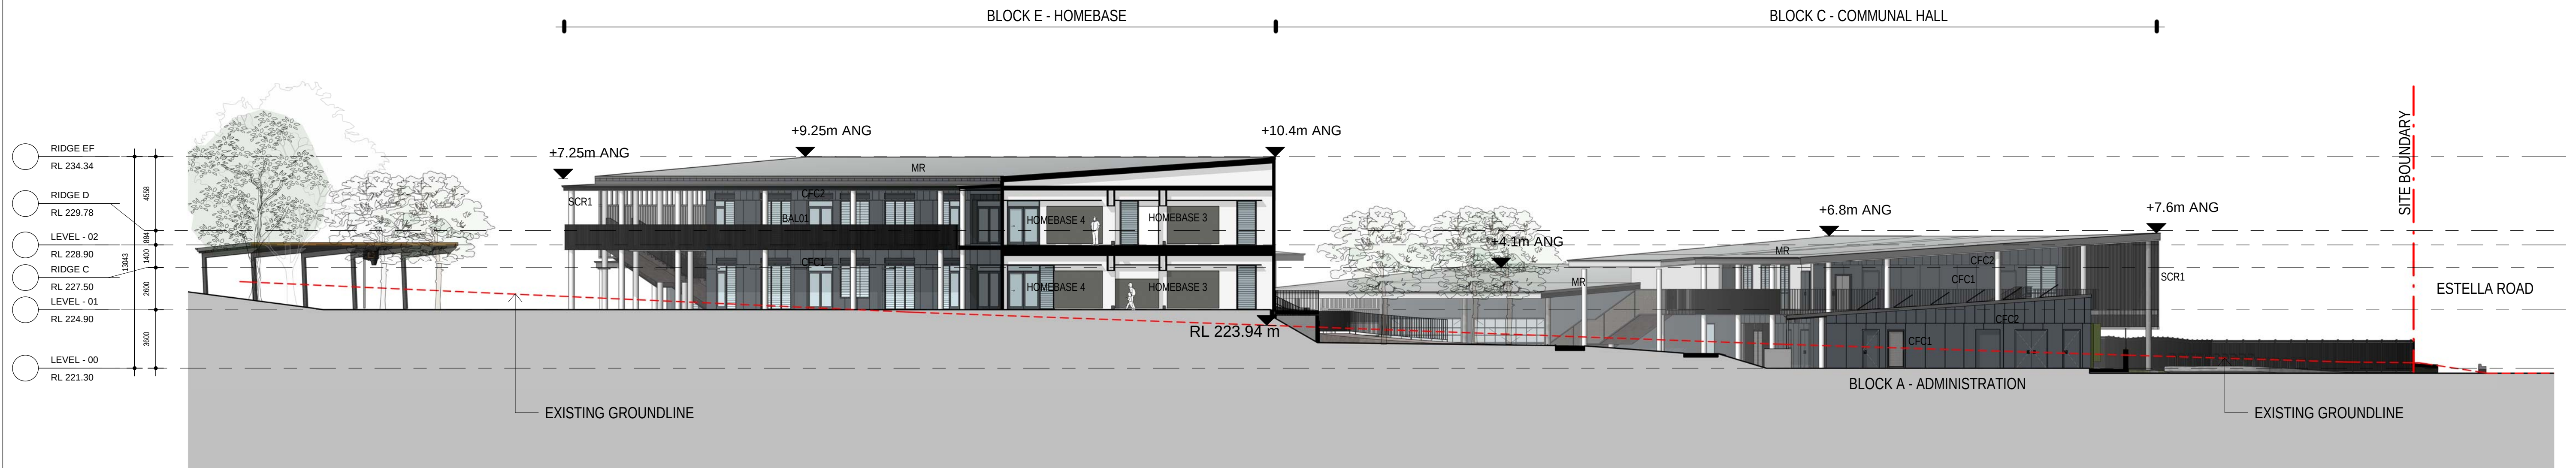

2 SECTION 2
1 : 200

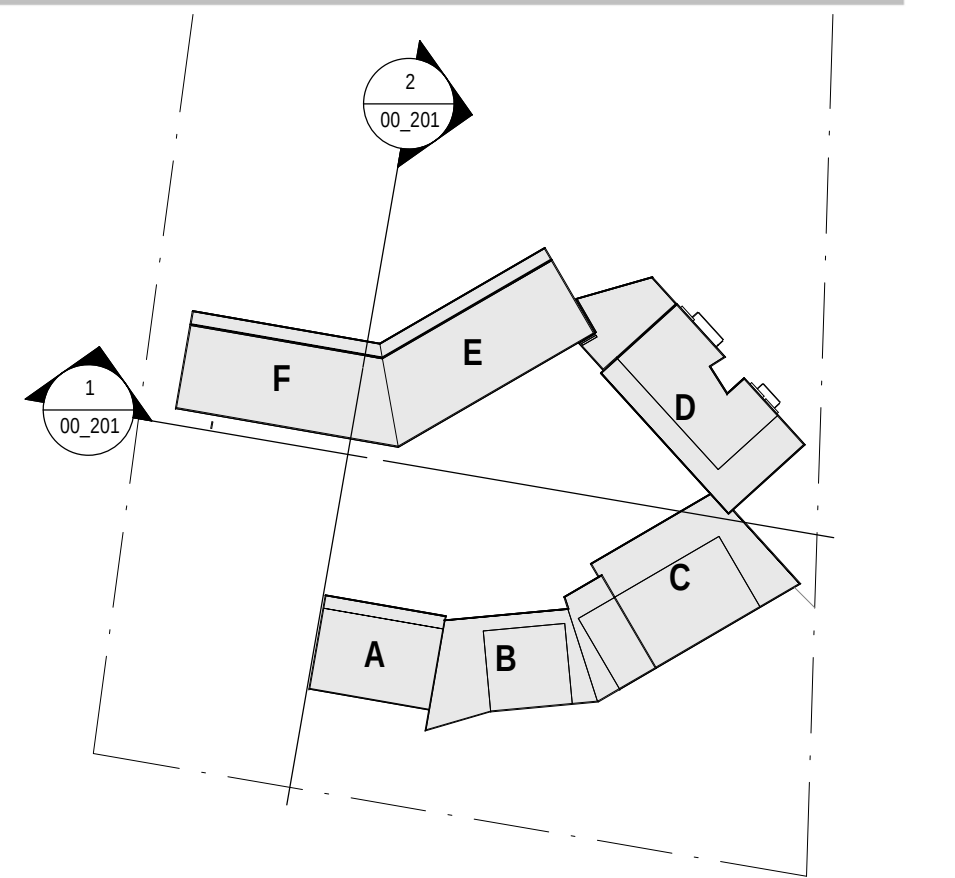


AMMENDMENTS				LEGEND	
REV	BY	DATE	DESCRIPTION	CON	DESCRIPTION
A	RO	18/10/2019	ISSUE FOR SSDA TOA	CFC1	CONCRETE CLADDING FC - BASE COLOUR
B	SZ	04/11/2019	ISSUE FOR SSDA	CFC2	CLADDING FC - MARL COLOUR
C	PPA	08/01/2020	ISSUE FOR RYS BLOCK D STAIR ON SOUTH EASTERN CORNER MOVED TOWARDS THE BUILDING AND BRICK CLADDING ADDED TO LEVEL 00.	DP	DOWNPIPE
				MR	METAL ROOFING, MONUMENT MATT COLOUR
				MWC	METAL WALL CLADDING
				LV1	ALUMINIUM LOUVRES
				BAL01	1300mm GALVANISED BALUSTRADES
				BAL02	25 x 150 ALUMINIUM BALUSTARES

LEGEND		LEGEND	
PMS	PERFORATED METAL SCREEN	ACC1	ACCENT COLOUR 'GREEN'
SCR1	SCREEN	ACC2	ACCENT COLOUR 'ORANGE'
ACC1	ACCENT COLOUR 'GREEN'	ACC3	ACCENT COLOUR 'BURNT ORANGE'
ACC2	ACCENT COLOUR 'ORANGE'	ACC4	ACCENT COLOUR 'PURPLE'
ACC3	ACCENT COLOUR 'BURNT ORANGE'	ACC5	ACCENT COLOUR 'BLUE'
ACC4	ACCENT COLOUR 'PURPLE'		
ACC5	ACCENT COLOUR 'BLUE'		
ANG	ABOVE NATURAL GROUND LINE		



STRUCTURAL CIVIL NORTHROP ENGINEERS (02) 9241 4188	PERUMAL PEDAVOLI ARCHITECTS T: 02 9291 0000 WEB: www.pp-a.com.au
MECHANICAL, ELECTRICAL STEENSHAW WARMING (02) 9967 2200	Nominated Architect: Vince Pedavoli NSW reg No.5045
HYDRAULIC WOOLACOTT'S (02) 8241 9900	
FIRE MCD FIRE ENGINEERING (04) 2392 2746	LANDSCAPE ARCHITECT TAYLOR BRAMMER LANDS. ARCH. (02) 9387 8855

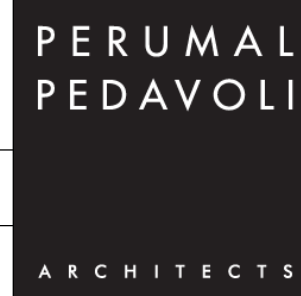

WAGGA WAGGA PS
ESTELLA ROAD, ESTELLA, NSW, 2678
NEW HIGH QUALITY CLASSROOMS PACKAGE 2
DRAWING NAME
OVERALL SITE SECTIONS - SHEET 01


PROJECT NORTH				SCALE As indicated @ A1			
0	2000	4000	6000	8000	10000	20000	
DRAWN	CHECKED	VERIFIED	DATE				
PPA	JS	Approver	07 JANUARY 2020				
DRAWING NUMBER				REVISION			
PROJECT CODE	SCH. REF.	DISC.	TYPE	SERIES			
NHQ2	WW-	AR	SSDA	00_201			
							C

FOR INFORMATION


8/01/2020 5:03:59 PM



1 SECTION 1
1 : 200

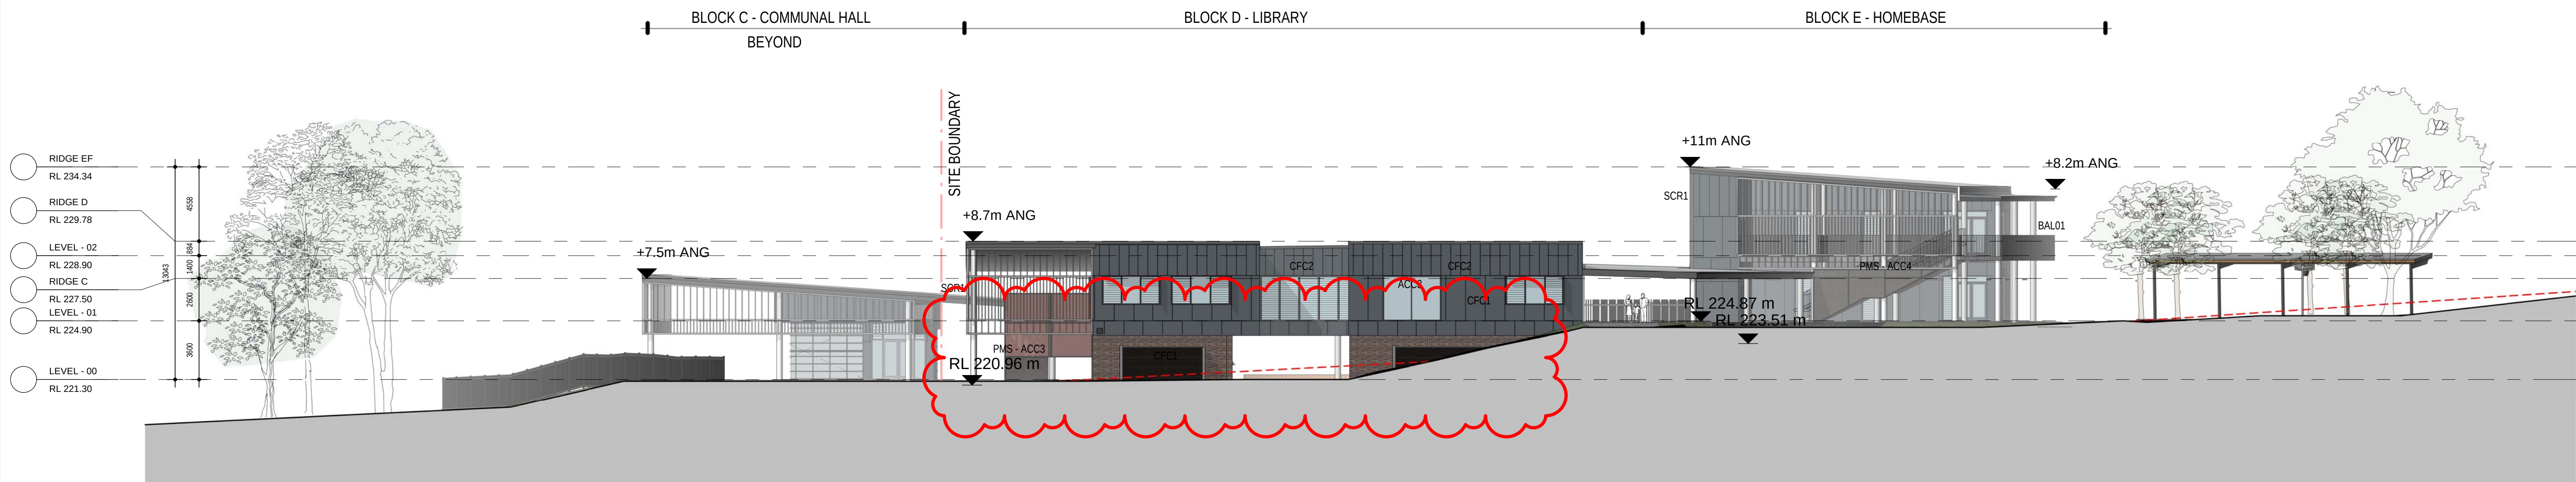

2 SECTION 2
1 : 200

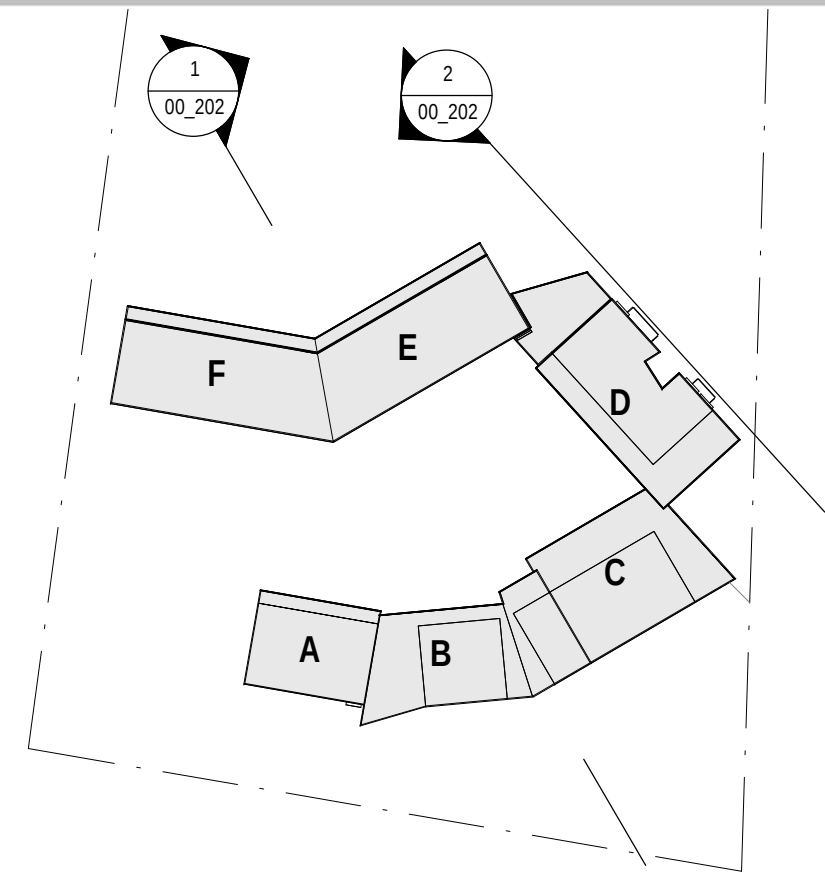


AMMENDMENTS				LEGEND	
REV	BY	DATE	DESCRIPTION	CON	DESCRIPTION
A	RO	18/10/2019	ISSUE FOR SSDA TOA	CFC1	CONCRETE
B	SZ	04/11/2019	ISSUE FOR SSDA	CFC2	CLADDING FC, BASE COLOUR
C	PPA	08/01/2020	ISSUE FOR RYS, BLOCK D STAIR ON SOUTH EASTERN CORNER MOVED TOWARDS THE BUILDING AND BRICK CLADDING ADDED TO LEVEL 00. BLOCK F WALKWAY ON NORTHERN FACADE AMENDED.	DP	CLADDING FC, MARL COLOUR
				MR	DOWNSPIPE
				MWC	METAL ROOFING, MONUMENT MATT COLOUR
				LV1	METAL WALL CLADDING
				BAL01	ALUMINIUM LOUVRES
				BAL02	1300mm GALVANISED BALUSTRADES
					25 x 150 ALUMINIUM BALUSTARES

PMS	PERFORATED METAL SCREEN
SCR1	SCREEN
ACC1	ACCENT COLOUR 'GREEN'
ACC2	ACCENT COLOUR 'ORANGE'
ACC3	ACCENT COLOUR 'BURNT ORANGE'
ACC4	ACCENT COLOUR 'PURPLE'
ACC5	ACCENT COLOUR 'BLUE'
ANG	ABOVE NATURAL GROUND LINE



STRUCTURAL CIVIL NORTHROP ENGINEERS (02) 9241 4188	PERUMAL PEDAVOLI ARCHITECTS T: 02 9291 0000 WEB: www.pp-a.com.au
MECHANICAL ELECTRICAL STEENSEN WARMING (02) 9967 2200	Nominated Architect: Vince Pedavoli NSW reg No.5045
HYDRAULIC WOOLACOTT'S (02) 8241 9900	LANDSCAPE ARCHITECT TAYLOR BRAMMER LANDS. ARCH. (02) 9387 8855
FIRE MCD FIRE ENGINEERING (04) 2392 2746	

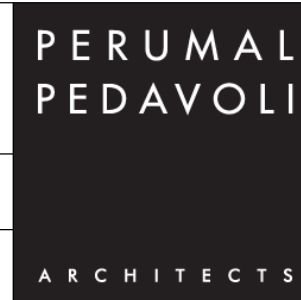

WAGGA WAGGA PS
ESTELLA ROAD, ESTELLA, NSW, 2678
NEW HIGH QUALITY CLASSROOMS PACKAGE 2
DRAWING NAME
OVERALL SITE SECTIONS - SHEET 02

PROJECT NORTH	0 2000 4000 6000 8000 10000					20000
						SCALE As indicated @ A1
	DRAWN	CHECKED	VERIFIED	DATE		
	PPA	JS	Approver	07 JANUARY 2020		
	DRAWING NUMBER					REVISION
	PROJECT CODE	SCH. REF.	DISC.	TYPE	SERIES#	C
	NHQC2 -WW- AR -SSDA- 00_202					

FOR INFORMATION

1/11/2019 2:18:36 PM

[illegible]

LEGEND	
CON	CONCRETE
CFC1	CLADDING FC_BASE COLOUR
CFC2	CLADDING FC_MARL COLOUR
DP	DOWNPINE
MR	METAL ROOFING, MONUMENT MATT COLOUR
MWC	METAL WALL CLADDING
LV1	ALUMINIUM LOUVRES
BAL01	1300mm GALVANISED BALUSTRADES
BAL02	25 x 150 ALUMINIUM BALUSTARES

PMS	PERFORATED METAL SCREEN
SCR1	SCREEN
ACC1	ACCENT COLOUR 'GREEN'
ACC2	ACCENT COLOUR 'ORANGE'
ACC3	ACCENT COLOUR 'BURNT ORANGE'
ACC4	ACCENT COLOUR 'PURPLE'
ACC5	ACCENT COLOUR 'BLUE'



STRUCTURAL, CIVIL NORTHROP ENGINEERS (02) 9241 4188	PERUMAL PEDAVOLI ARCHITECTS T: 02 9291 0000 WEB: www.pp-a.com.au
MECHANICAL, ELECTRICAL STEENSEN VARMING (02) 9967 2200	Nominated Architect: Vince Pedavoli NSW reg No 5045
HYDRAULIC WOOLACOTTS (02) 8241 9900	
FIRE MCD FIRE ENGINEERING (04) 2392 2745	LANDSCAPE ARCHITECT TAYLOR BRAMMER LANDS. ARCH (02) 9387 8855


PERUMAL
PEDAVOLI

ARCHITECTS

WAGGA WAGGA PS
ESTELLA ROAD, ESTELLA, NSW, 2678
NEW HIGH QUALITY CLASSROOMS PACKAGE 2
DRAWING NAME
SHADOW DIAGRAM - JUNE 21 - 9AM

						5000
	0 5000 10000 15000 20000 25000					
						SCALE 1" = 500' @ A1
DRAWN		CHECKED	VERIFIED	DATE		
PPA		JS	Approver	4 NOVEMBER 2019		
DRAWING NUMBER						
						REVISION
PROJECT CODE	SCH. REF.	DISC.	TYPE	SERIES#		
NHQC2-WW-AR-SSDA-00_301						

1/11/2019 2:19:07 PM

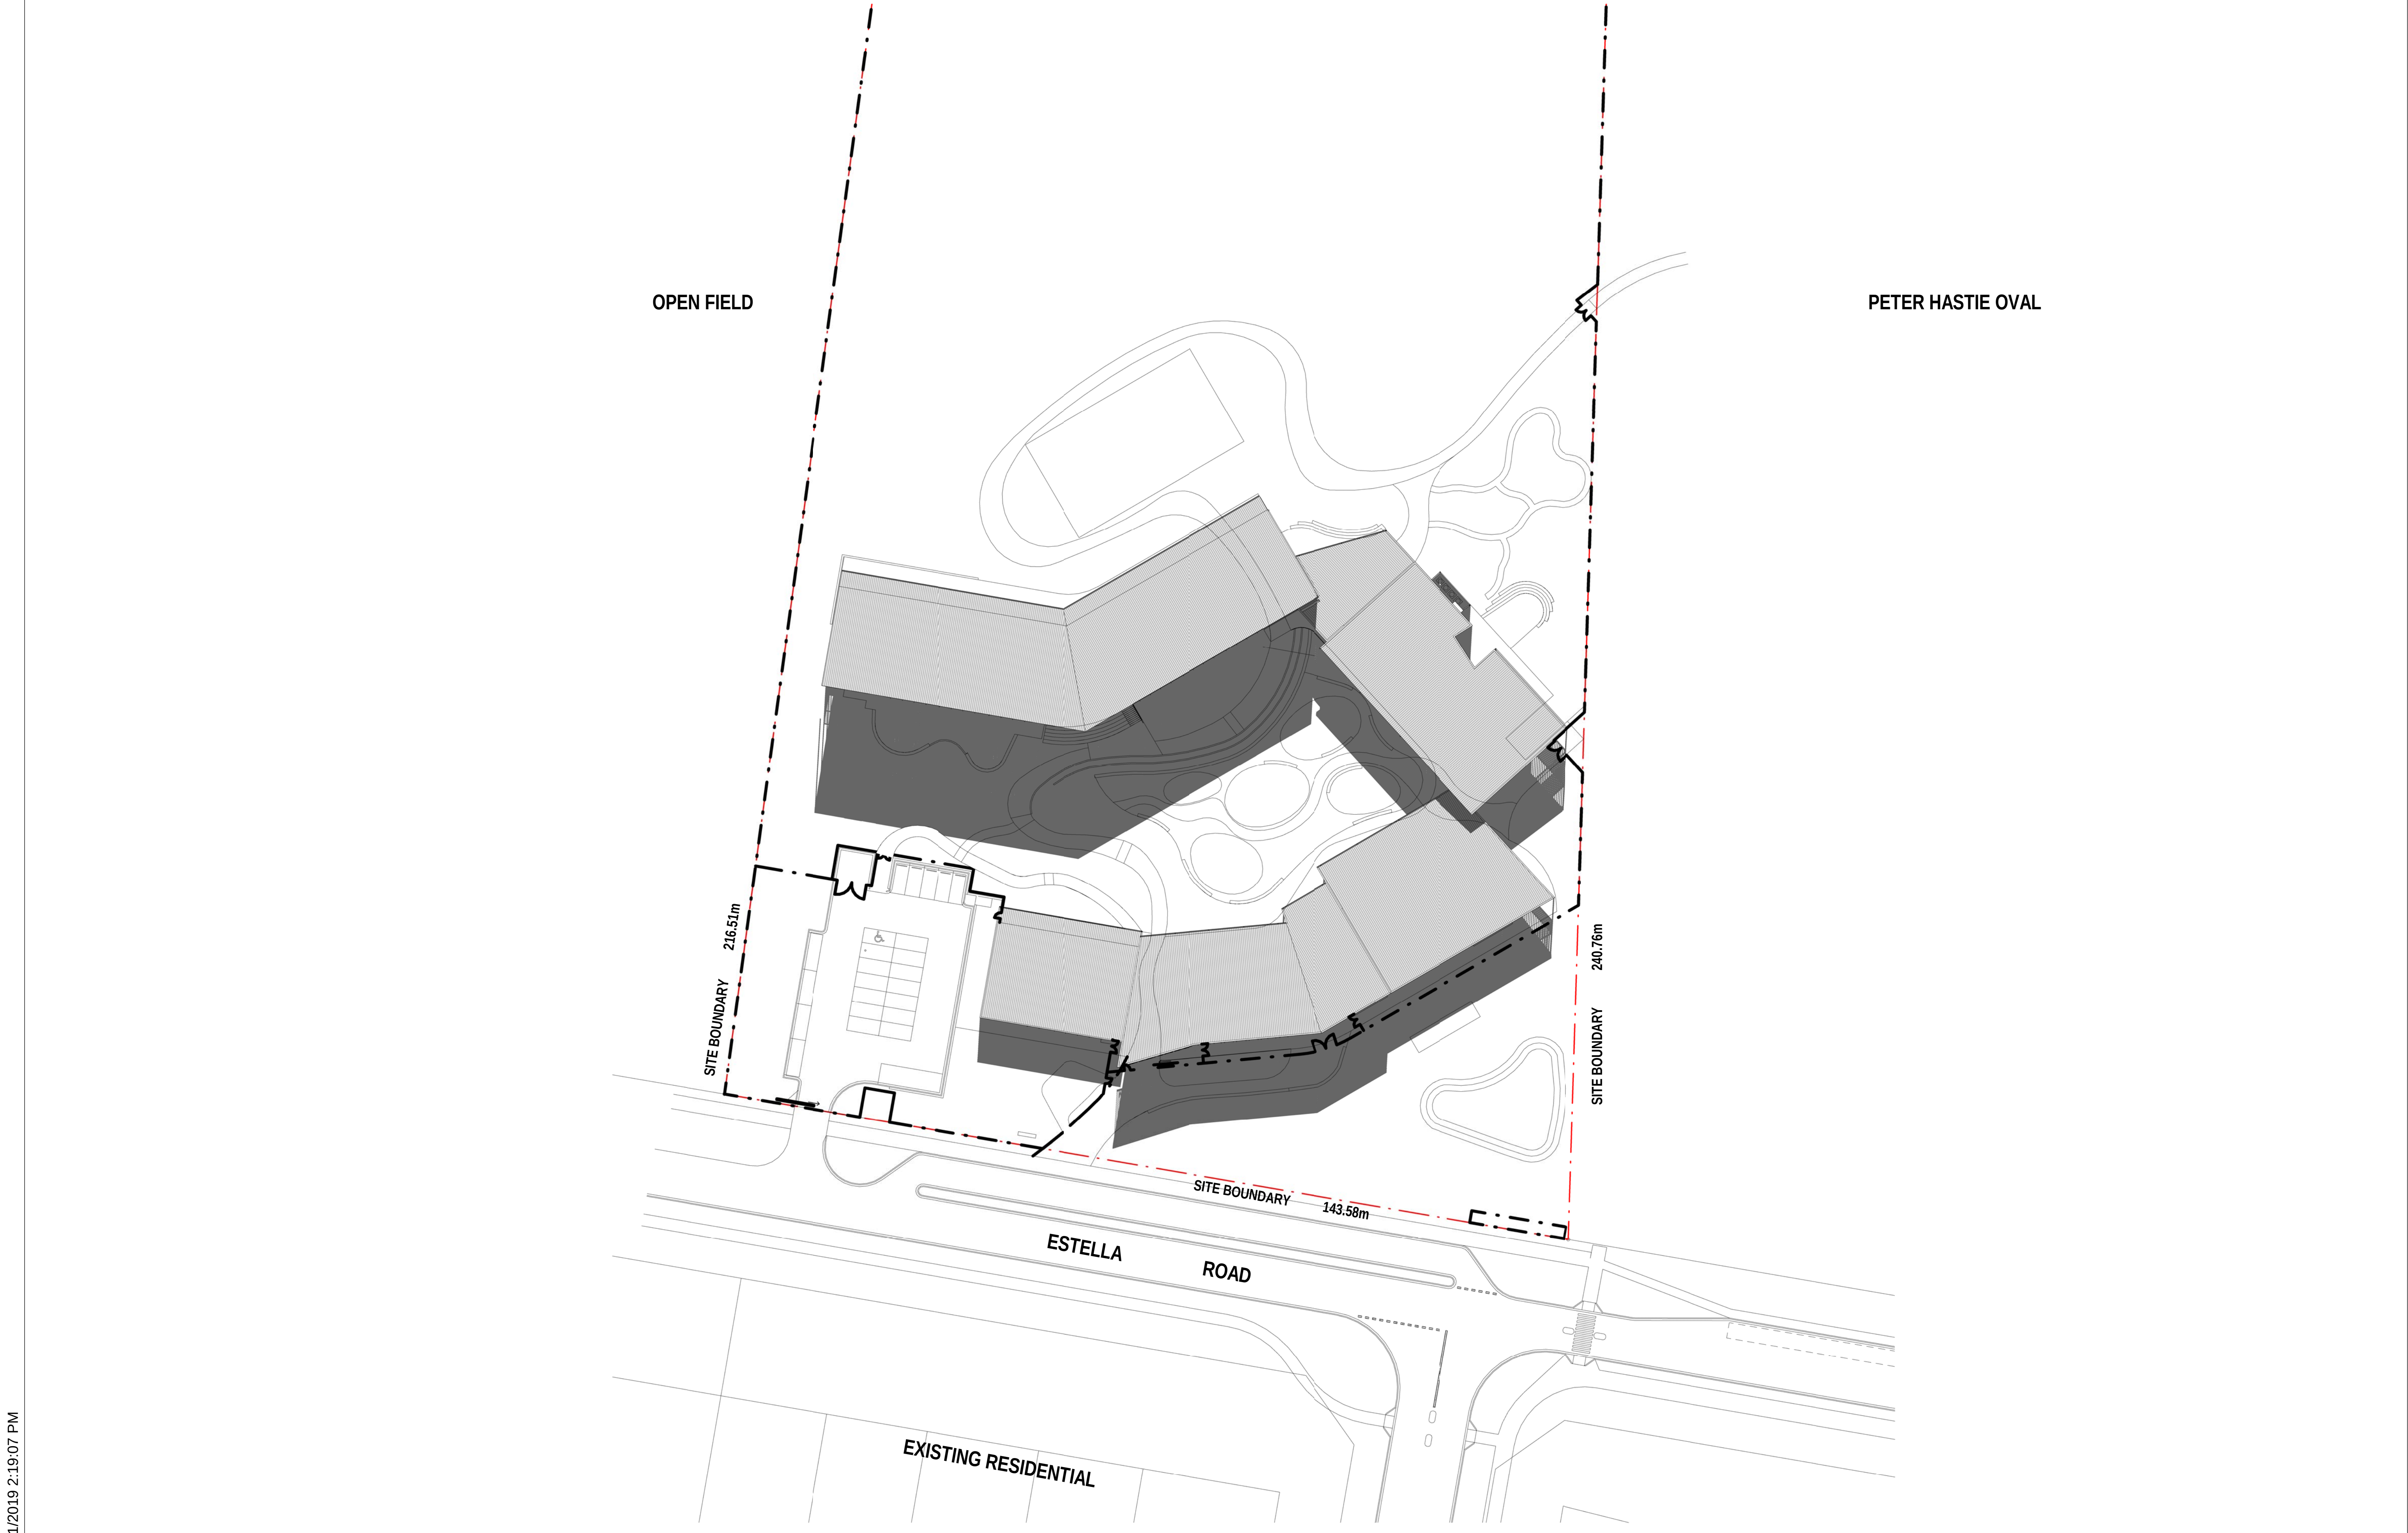

AMMENDMENTS				DESCRIPTION
REV	BY	DATE		
A	RO	18/10/2019		ISSUE FOR SSDA TOA
B	SZ	04/11/2019		ISSUE FOR SSDA

LEGEND	
CON	CONCRETE
CFC1	CLADDING FC, BASE COLOUR
CFC2	CLADDING FC, MARL COLOUR
DP	DOWNPIPE
MR	METAL ROOFING, MONUMENT MATT COLOUR
MWC	METAL WALL CLADDING
LV1	ALUMINIUM LOUVRES
BAL01	1300mm GALVANISED BALUSTRADES
BAL02	25 x 150 ALUMINIUM BALUSTARES

PMS	PERFORATED METAL SCREEN
SCR1	SCREEN
ACC1	ACCENT COLOUR 'GREEN'
ACC2	ACCENT COLOUR 'ORANGE'
ACC3	ACCENT COLOUR 'BURNT ORANGE'
ACC4	ACCENT COLOUR 'PURPLE'
ACC5	ACCENT COLOUR 'BLUE'




STRUCTURAL CIVIL NORTHROP ENGINEERS (02) 9241 4188	PERUMAL PEDAVOLI ARCHITECTS T: 02 9291 0000 WEB: www.pp-a.com.au
MECHANICAL ELECTRICAL STEENSEN WARMING (02) 9967 2200	Nominated Architect: Vince Pedavoli NSW reg No.5045
HYDRAULIC WOOLACOTT (02) 8241 9900	LANDSCAPE ARCHITECT TAYLOR BRAMMER LANDS. ARCH. (02) 9387 8855
FIRE MCD FIRE ENGINEERING (04) 2392 2746	



WAGGA WAGGA PS
ESTELLA ROAD, ESTELLA, NSW, 2678
NEW HIGH QUALITY CLASSROOMS PACKAGE 2

DRAWING NAME
SHADOW DIAGRAM - JUNE 21 - 12PM

PROJECT NORTH

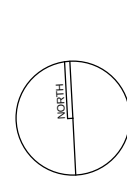

0 5000 10000 15000 20000 25000 30000


SCALE 1 : 500 @ A1

DRAWN	CHECKED	VERIFIED	DATE
PPA	JS	Approver	4 NOVEMBER 2019

DRAWING NUMBER	REVISION
NHQC2 -WW- AR -SSDA-00_302	B

PROJECT CODE	SCH. REF.	DISC.	TYPE	SERIES#

1/11/2019 2:19:43 PM

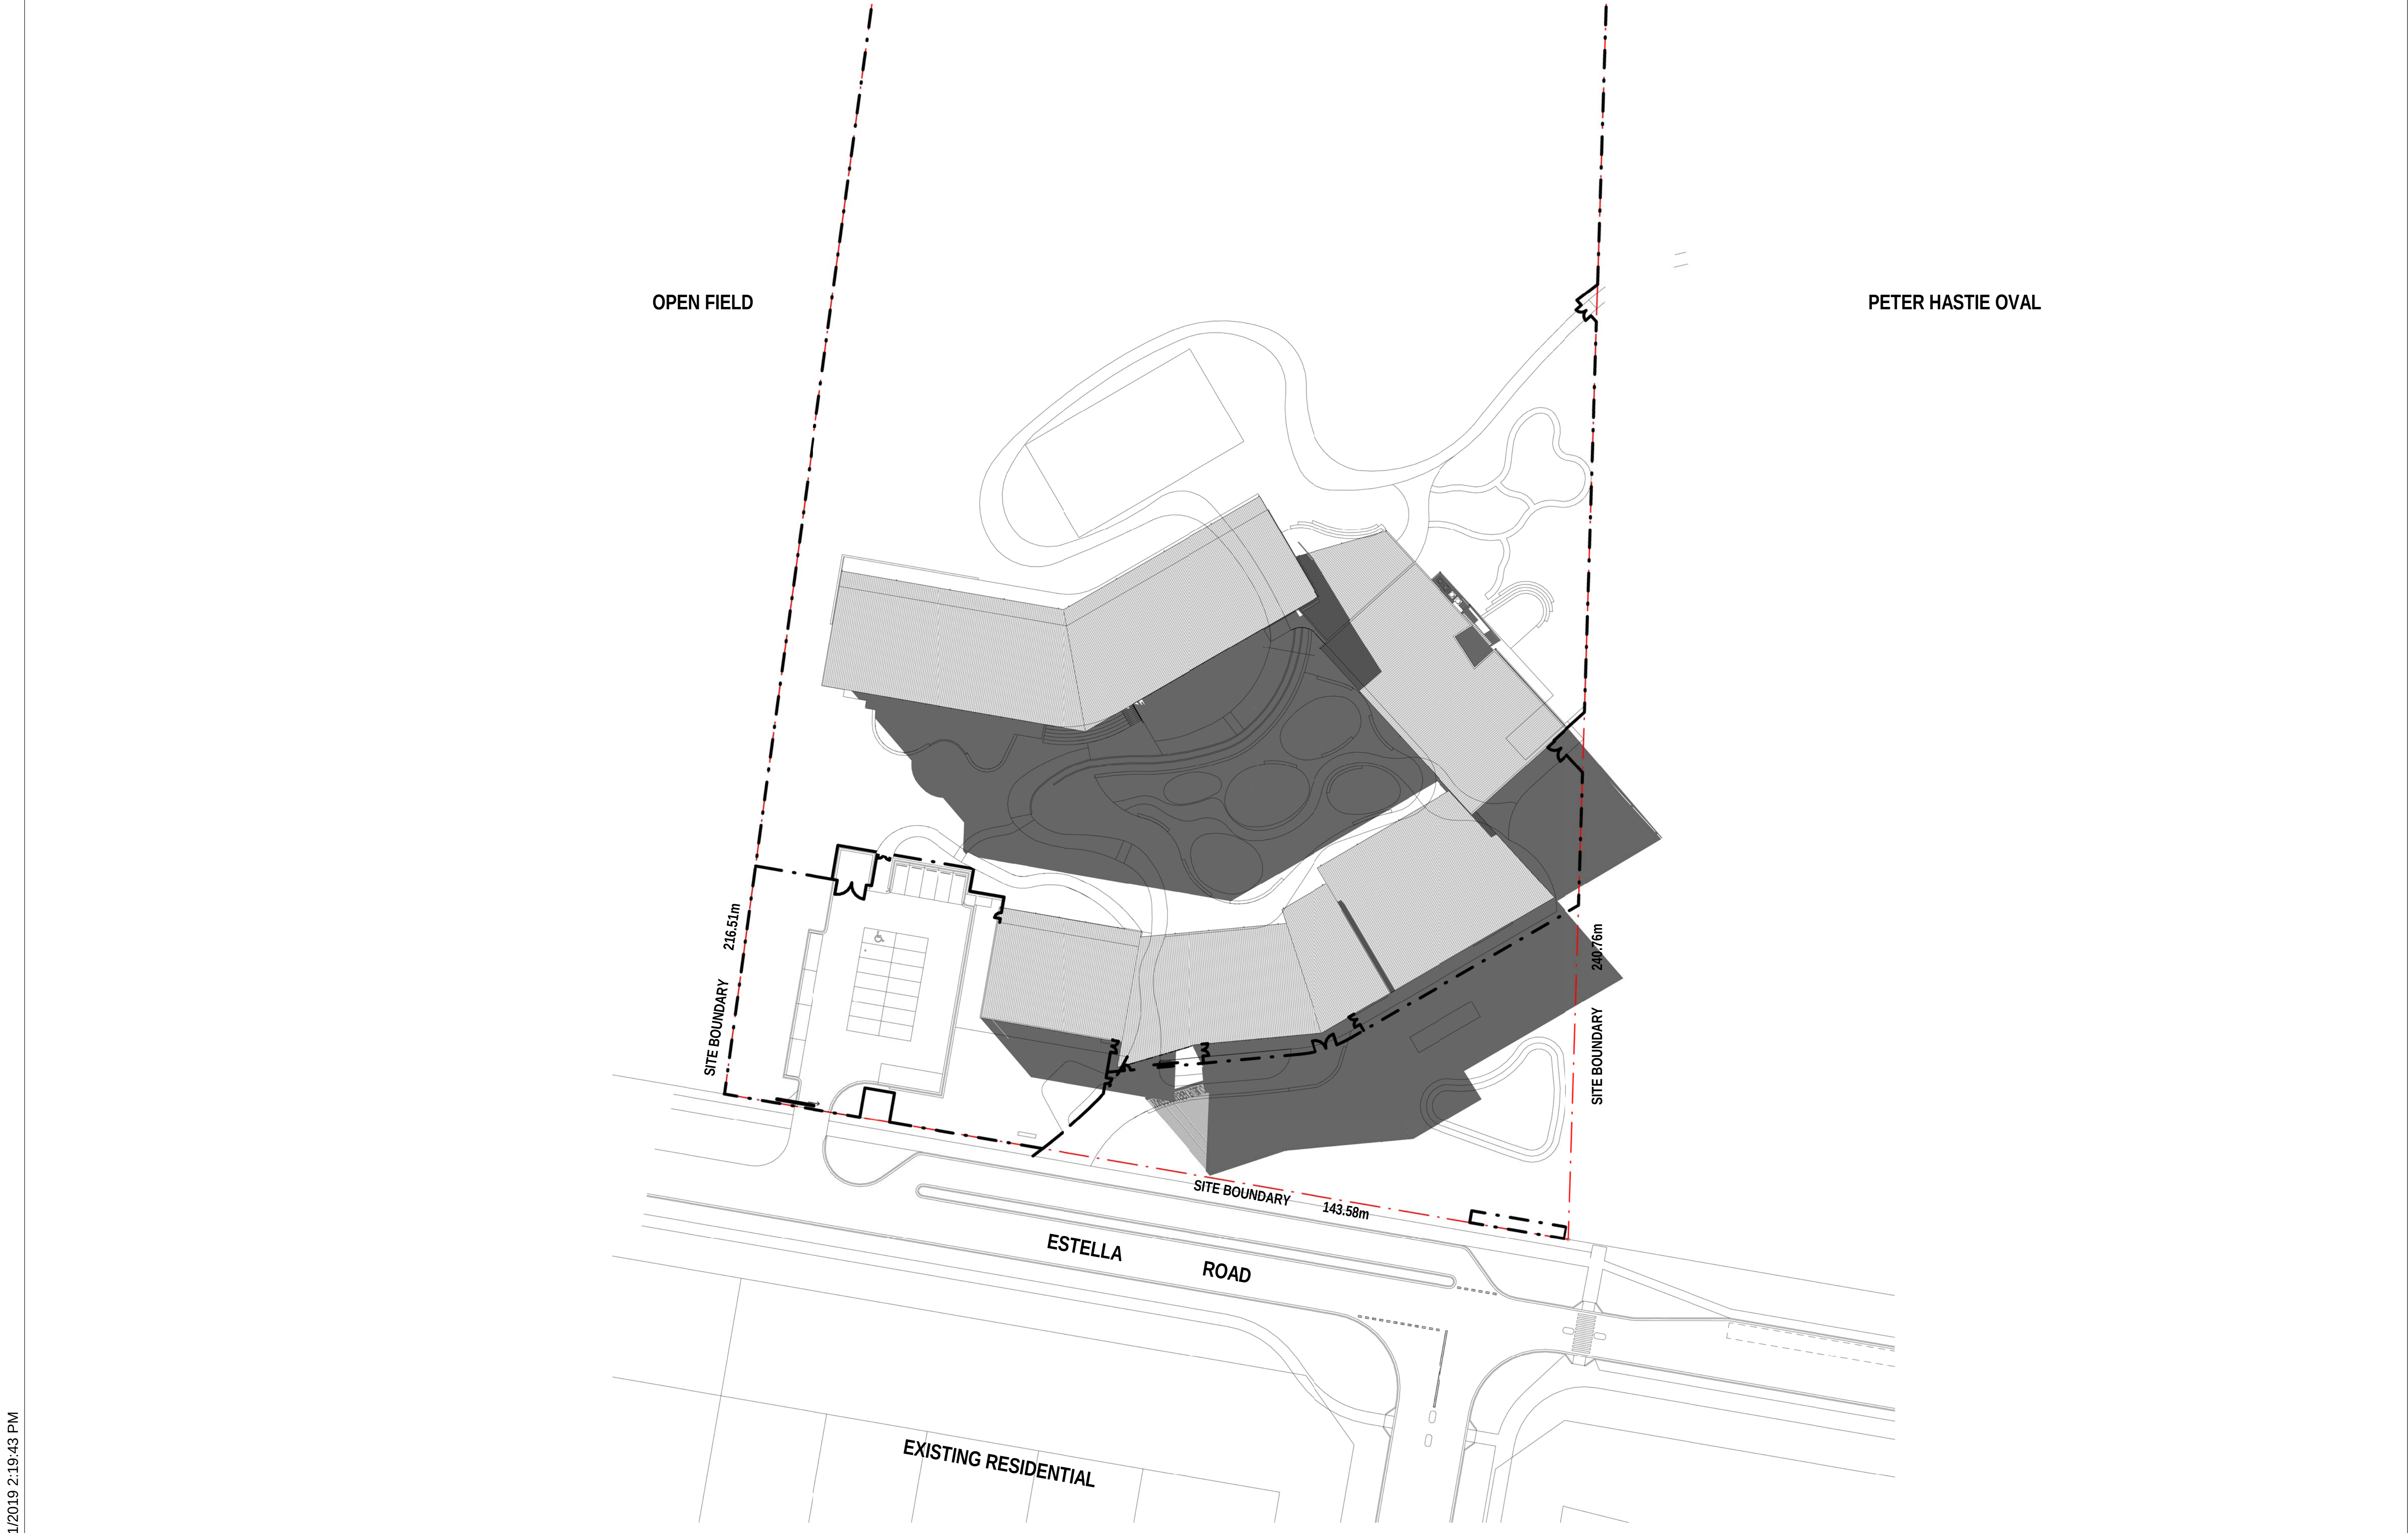

AMMENDMENTS				DESCRIPTION
REV	BY	DATE		
A	RO	18/10/2019		ISSUE FOR SSDA TOA
B	SZ	04/11/2019		ISSUE FOR SSDA

LEGEND	
CON	CONCRETE
CFC1	CLADDING FC, BASE COLOUR
CFC2	CLADDING FC, MARL COLOUR
DP	DOWNPIPE
MR	METAL ROOFING, MONUMENT MATT COLOUR
MWC	METAL WALL CLADDING
LV1	ALUMINIUM LOUVRES
BAL01	1300mm GALVANISED BALUSTRADES
BAL02	25 x 150 ALUMINIUM BALUSTARES

PMS	PERFORATED METAL SCREEN
SCR1	SCREEN
ACC1	ACCENT COLOUR 'GREEN'
ACC2	ACCENT COLOUR 'ORANGE'
ACC3	ACCENT COLOUR 'BURNT ORANGE'
ACC4	ACCENT COLOUR 'PURPLE'
ACC5	ACCENT COLOUR 'BLUE'




STRUCTURAL CIVIL NORTHROP ENGINEERS (02) 9241 4188	PERUMAL PEDAVOLI ARCHITECTS T: 02 9291 0000 WEB: www.pp-a.com.au
MECHANICAL ELECTRICAL STEENSEN WARMING (02) 9967 2200	Nominated Architect: Vince Pedavoli NSW reg No 5045
HYDRAULIC WOOLACOTT (02) 8241 9900	
FIRE MCD FIRE ENGINEERING (04) 2392 2746	LANDSCAPE ARCHITECT TAYLOR BRAMMER LANDS, ARCH. (02) 9387 8855



WAGGA WAGGA PS
ESTELLA ROAD, ESTELLA, NSW, 2678
NEW HIGH QUALITY CLASSROOMS PACKAGE 2

DRAWING NAME
SHADOW DIAGRAM - JUNE 21 - 3PM

PROJECT NORTH

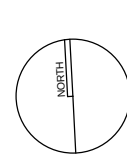

0 5000 10000 15000 20000 25000 30000

SCALE 1 : 500 @ A1

DRAWN	CHECKED	VERIFIED	DATE
PPA	JS	Approver	4 NOVEMBER 2019


DRAWING NUMBER	REVISION
NHQC2 -WW- AR -SSDA-00_303	B




SOUTH ELEVATION : MAIN ENTRY VIEW



SOUTH EAST CORNER ELEVATION : BLOCK C & D

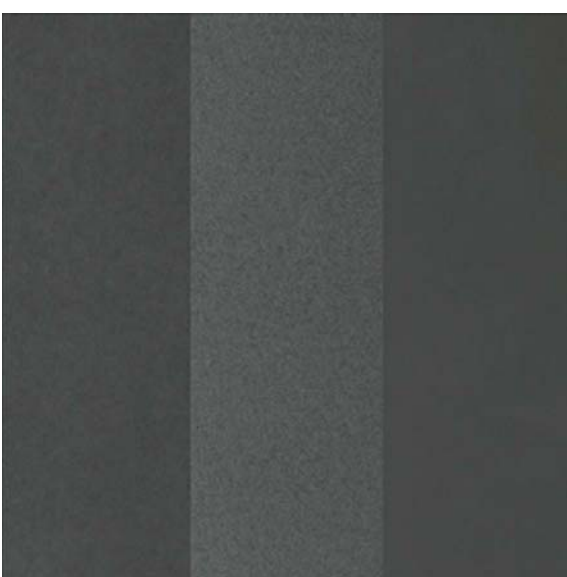


CFC1 - WALL CLADDING

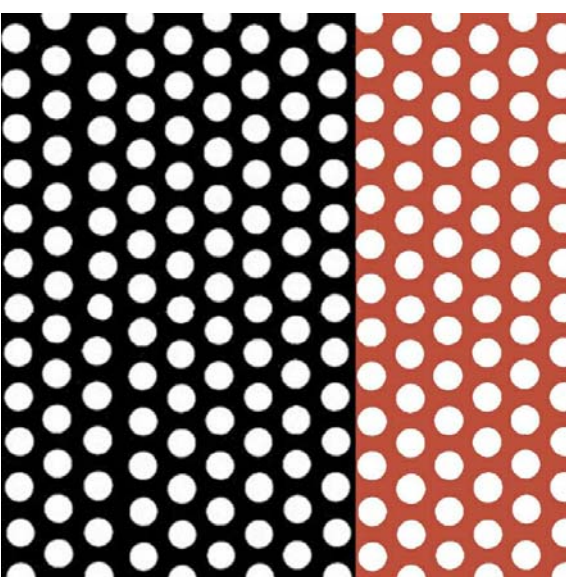

PMS - PERFORATED METAL SCREEN
POWDERCOATED




CON - CONCRETE

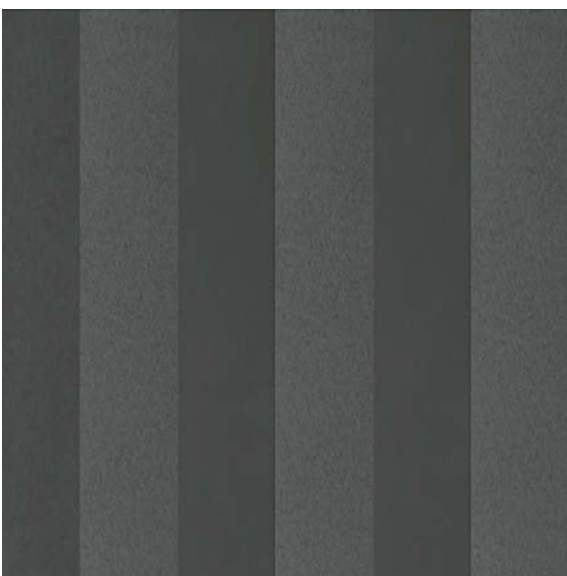

CFC2 - WALL CLADDING



SCR1 - SCREEN

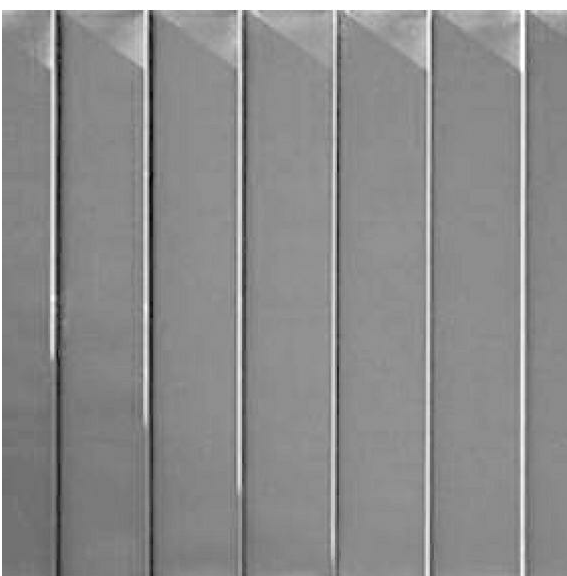

MR - METAL ROOFING




EXTERNAL DOOR & WINDOW
FRAMES POWDERCOAT




ACC1 - ACCENT COLOUR 'GREEN'
(BLOCK A)



BAL01 - BALUSTRADE TYPE 1

 

ACC2 - ACCENT COLOUR 'ORANGE'
(BLOCK B & C)

 


ACC3 - ACCENT COLOUR 'BURNT ORANGE'
(BLOCK D)



BAL02 - BALUSTRADE TYPE 2



WINDOW SURROUND

 

ACC4 - ACCENT COLOUR 'PURPLE'
(BLOCK E)



ACC5 - ACCENT COLOUR 'BLUE'
(BLOCK F)

AMMENDMENTS				DESCRIPTION
REV	BY	DATE	ISSUE FOR	
A	RO	18/10/2019	ISSUE FOR SSDA TOA	
B	SZ	04/11/2019	ISSUE FOR SSDA	

LEGEND	
CON	CONCRETE
CFC1	CLADDING FC - BASE COLOUR
CFC2	CLADDING FC - MARL COLOUR
DP	DOWNPIPE
MR	METAL ROOFING - MONUMENT MATT COLOUR
MWC	METAL WALL CLADDING
LV1	ALUMINIUM LOUVRES
BAL01	1300mm GALVANISED BALUSTRADES
BAL02	25 x 150 ALUMINIUM BALUSTARES

PMS	PERFORATED METAL SCREEN
SCR1	SCREEN
ACC1	ACCENT COLOUR 'GREEN'
ACC2	ACCENT COLOUR 'ORANGE'
ACC3	ACCENT COLOUR 'BURNT ORANGE'
ACC4	ACCENT COLOUR 'PURPLE'
ACC5	ACCENT COLOUR 'BLUE'



STRUCTURAL CIVIL NORTHROP ENGINEERS (02) 9241 4188	PERUMAL PEDAVOLI ARCHITECTS T: 02 9291 0000 WEB: www.pp-a.com.au
MECHANICAL ELECTRICAL STEINSEN WARMING (02) 9967 2200	Nominated Architect: Vince Pedavoli NSW reg No.5045
HYDRAULIC WOOLACOTT'S (02) 8241 9900	
FIRE MCD FIRE ENGINEERING (04) 2392 2746	LANDSCAPE ARCHITECT TAYLOR BRAMMER LANDS. ARCH. (02) 9387 8855




WAGGA WAGGA PS
ESTELLA ROAD, ESTELLA, NSW, 2678
NEW HIGH QUALITY CLASSROOMS PACKAGE 2

DRAWING NAME
RENDERS & MATERIAL BOARD

PROJECT NORTH					REVISION
DRAWN	CHECKED	VERIFIED	DATE		
PPA	JS	Approver	4 NOVEMBER 2019		
DRAWING NUMBER					
PROJECT CODE	SCH. REF.	DISC.	TYPE	SERIES#	
NHQC2 -WW- AR -SSDA- 00_401					B

1/11/2019 4:17:46 PM

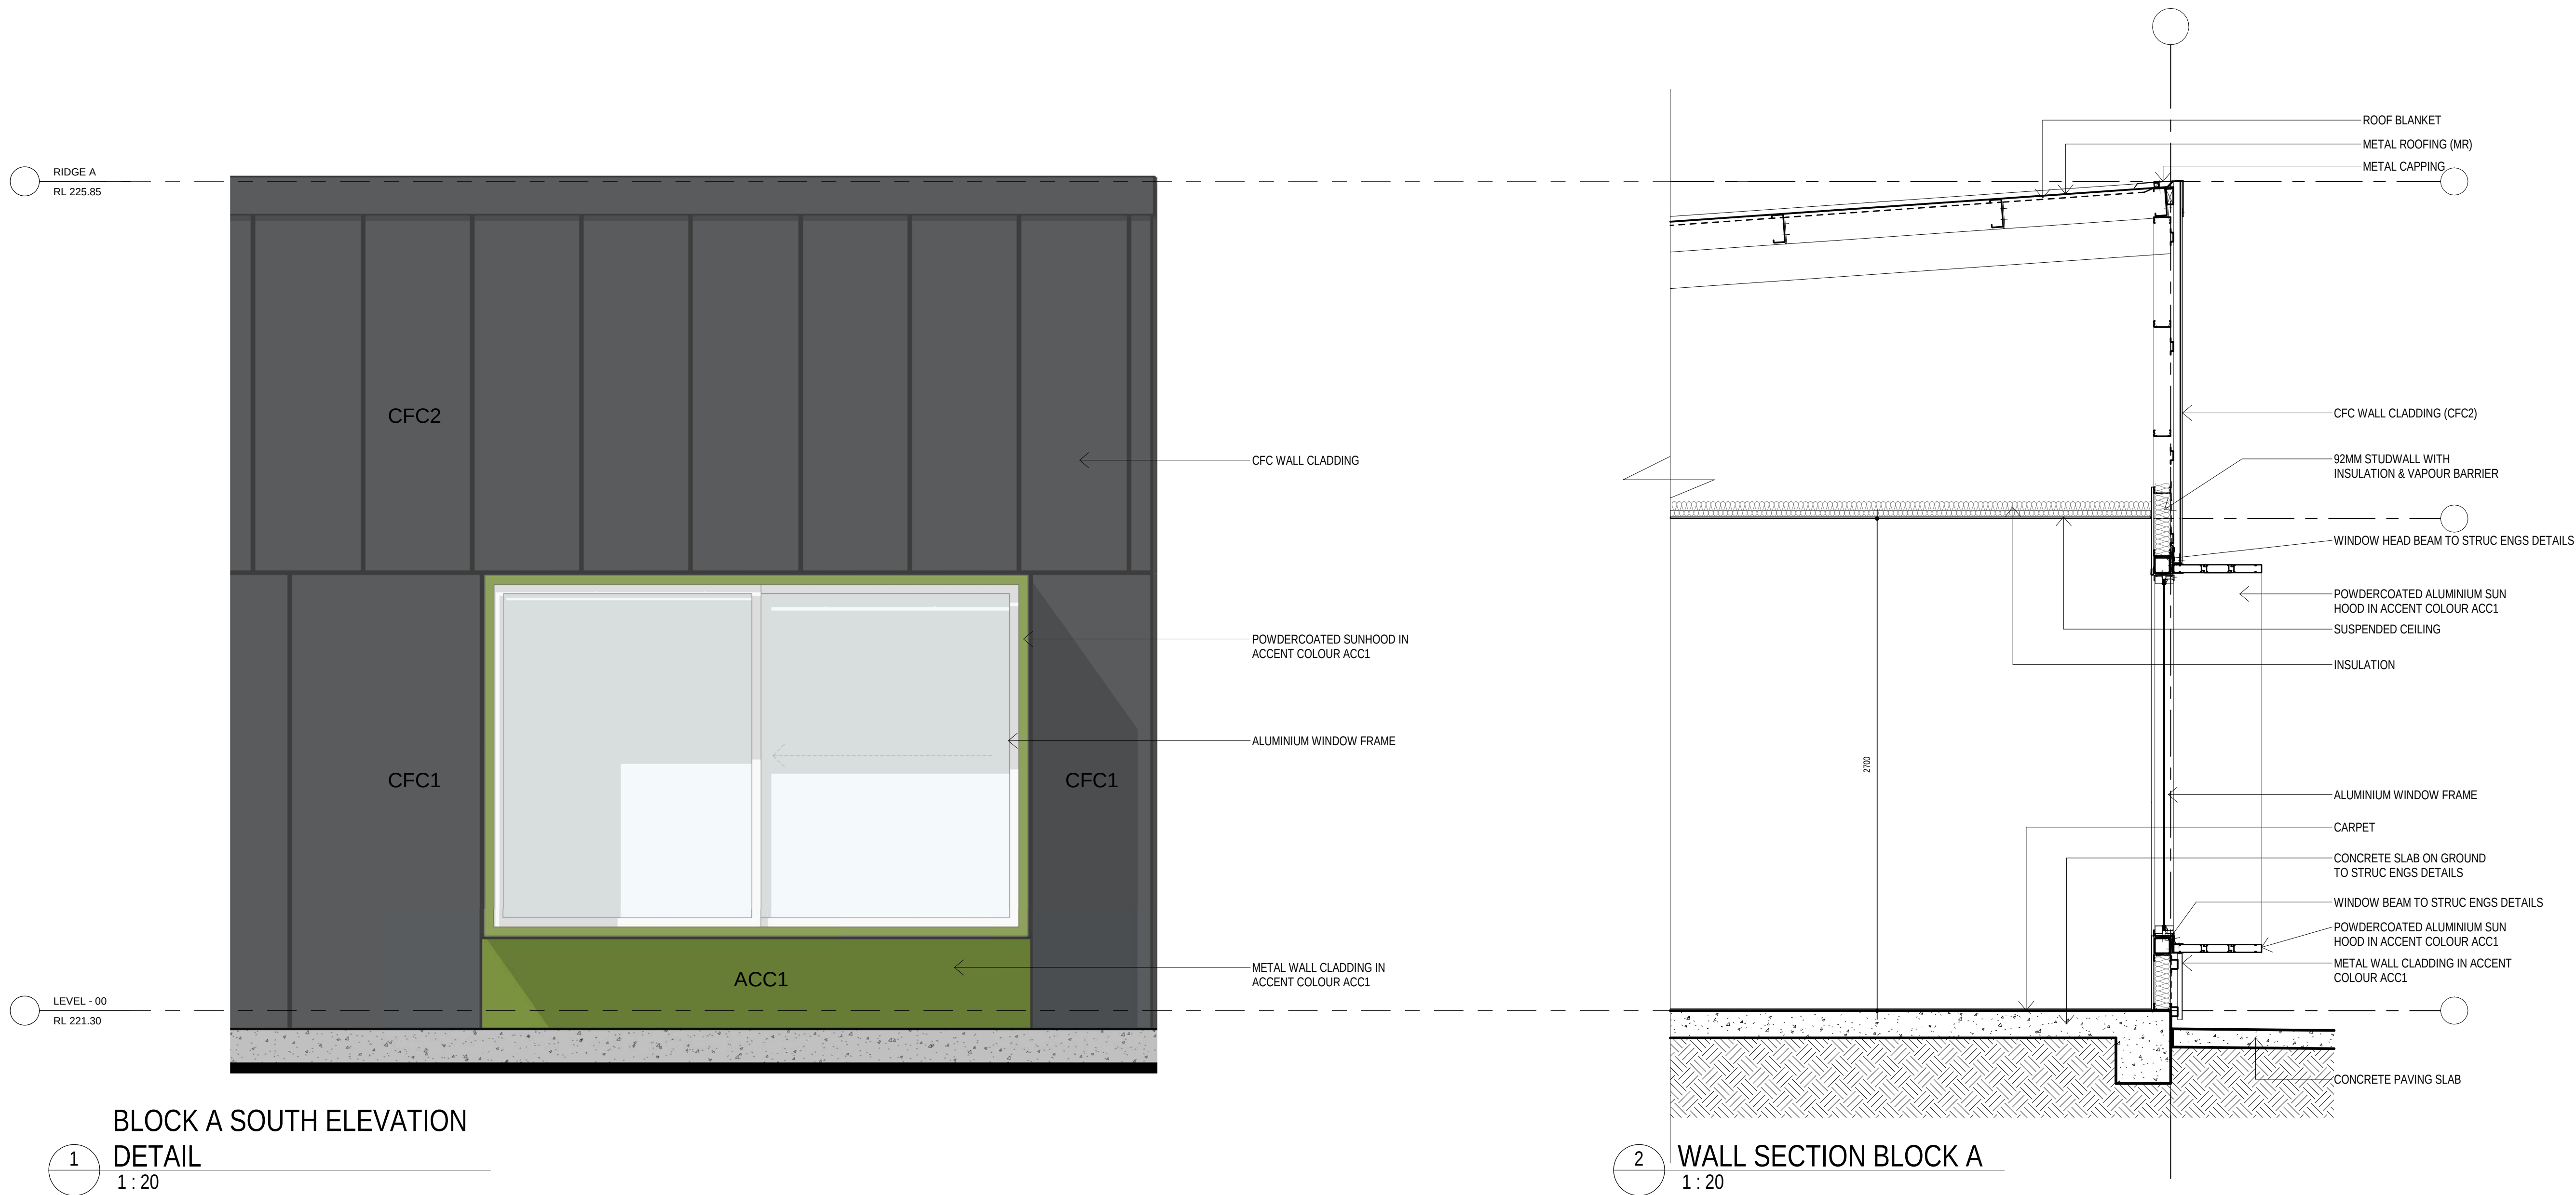

AMMENDMENTS				DESCRIPTION
REV	BY	DATE		
A	RO	18/10/2019		ISSUE FOR SSDA TOA
B	SZ	04/11/2019		ISSUE FOR SSDA


LEGEND	
CON	CONCRETE
CFC1	CLADDING FC_BASE COLOUR
CFC2	CLADDING FC_MARL COLOUR
DP	DOWNPIPE
MR	METAL ROOFING_MONUMENT MATT COLOUR
MWC	METAL WALL CLADDING
LV1	ALUMINIUM LOUVRES
BAL01	1300mm GALVANISED BALUSTRADES
BAL02	25 x 150 ALUMINIUM BALUSTARES

PMS	PERFORATED METAL SCREEN
SCR1	SCREEN
ACC1	ACCENT COLOUR 'GREEN'
ACC2	ACCENT COLOUR 'ORANGE'
ACC3	ACCENT COLOUR 'BURNT ORANGE'
ACC4	ACCENT COLOUR 'PURPLE'
ACC5	ACCENT COLOUR 'BLUE'



STRUCTURAL CIVIL NORTHROP ENGINEERS (02) 9241 4188
MECHANICAL, ELECTRICAL STEENSHAW ENGINEERING (02) 9967 2200
HYDRAULIC WOOLACOTT (02) 8241 9900
FIRE MCD FIRE ENGINEERING (04) 2392 2746

PERUMAL PEDAVOLI ARCHITECTS T: 02 9291 0000 WEB: www.pp-a.com.au
Nominated Architect: Vince Pedavoli NSW reg No.5045
LANDSCAPE ARCHITECT TAYLOR BRAMMER LANDS. ARCH. (02) 9387 8855

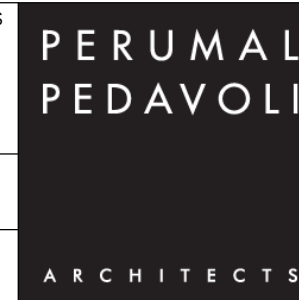

WAGGA WAGGA PS ESTELLA ROAD, ESTELLA, NSW, 2678 NEW HIGH QUALITY CLASSROOMS PACKAGE 2
DRAWING NAME WALL SECTION - SHEET 01

PROJECT NORTH		0 200 400 600 800 1000 2000 SCALE 1 : 20 @ A1			
DRAWN	CHECKED	VERIFIED	DATE		
PPA	JS	Approver	4 NOVEMBER 2019		
DRAWING NUMBER		REVISION			
PROJECT CODE	SCH. REF.	DISC.	TYPE	SERIES#	
NHQC2-WW-AR-SSDA-00_801					B

8/01/2020 5:25:58 PM



BLOCK B SOUTH ELEVATION
DETAIL
1:20

AMMENDMENTS				DESCRIPTION	
REV	BY	DATE			
A	RO	18/10/2019		ISSUE FOR SSDA TOA	
B	SZ	04/11/2019		ISSUE FOR SSDA	
C	PPA	08/01/2020		ISSUE FOR RTS. GLAZING DETAILS UPDATED AND MECHANICAL GRILLS ADDED.	


LEGEND	
CON	CONCRETE
CFC1	CLADDING FC_BASE COLOUR
CFC2	CLADDING FC_MARL COLOUR
DP	DOWNPIPE
MR	METAL ROOFING, MONUMENT MATT COLOUR
MWC	METAL WALL CLADDING
LV1	ALUMINIUM LOUVRES
BAL01	1300mm GALVANISED BALUSTRADES
BAL02	25 x 150 ALUMINIUM BALUSTARES

PMS	
SCR1	PERFORATED METAL SCREEN
ACC1	SCREEN
ACC2	ACCENT COLOUR 'GREEN'
ACC3	ACCENT COLOUR 'ORANGE'
ACC4	ACCENT COLOUR 'BURNT ORANGE'
ACC5	ACCENT COLOUR 'PURPLE'
ACC6	ACCENT COLOUR 'BLUE'




STRUCTURAL CIVIL NORTHROP ENGINEERS (02) 9241 4188
MECHANICAL ELECTRICAL STEINER WARMING (02) 9967 2200
HYDRAULIC WOOLACOTT (02) 8241 9900
FIRE MCD FIRE ENGINEERING (04) 2392 2746

PERUMAL PEDAVOLI ARCHITECTS T: 02 9291 0000 WEB: www.pp-a.com.au
Nominated Architect: Vince Pedavoli NSW reg No.5045
LANDSCAPE ARCHITECT TAYLOR BRAMMER LANDS. ARCH. (02) 9387 8855

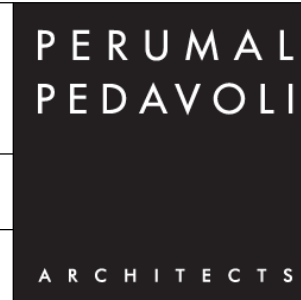

WAGGA WAGGA PS ESTELLA ROAD, ESTELLA, NSW, 2678 NEW HIGH QUALITY CLASSROOMS PACKAGE 2
DRAWING NAME WALL SECTION - SHEET 02

PROJECT NORTH		0 200 400 600 800 1000 2000 SCALE 1:20 @ A1			
DRAWN	CHECKED	VERIFIED	DATE		
PPA	JS	Approver	07 JANUARY 2020		
DRAWING NUMBER		REVISION			
PROJECT CODE	SCH. REF.	DISC.	TYPE	SERIES#	
NHQC2-WW-AR-DWG-00_802					C

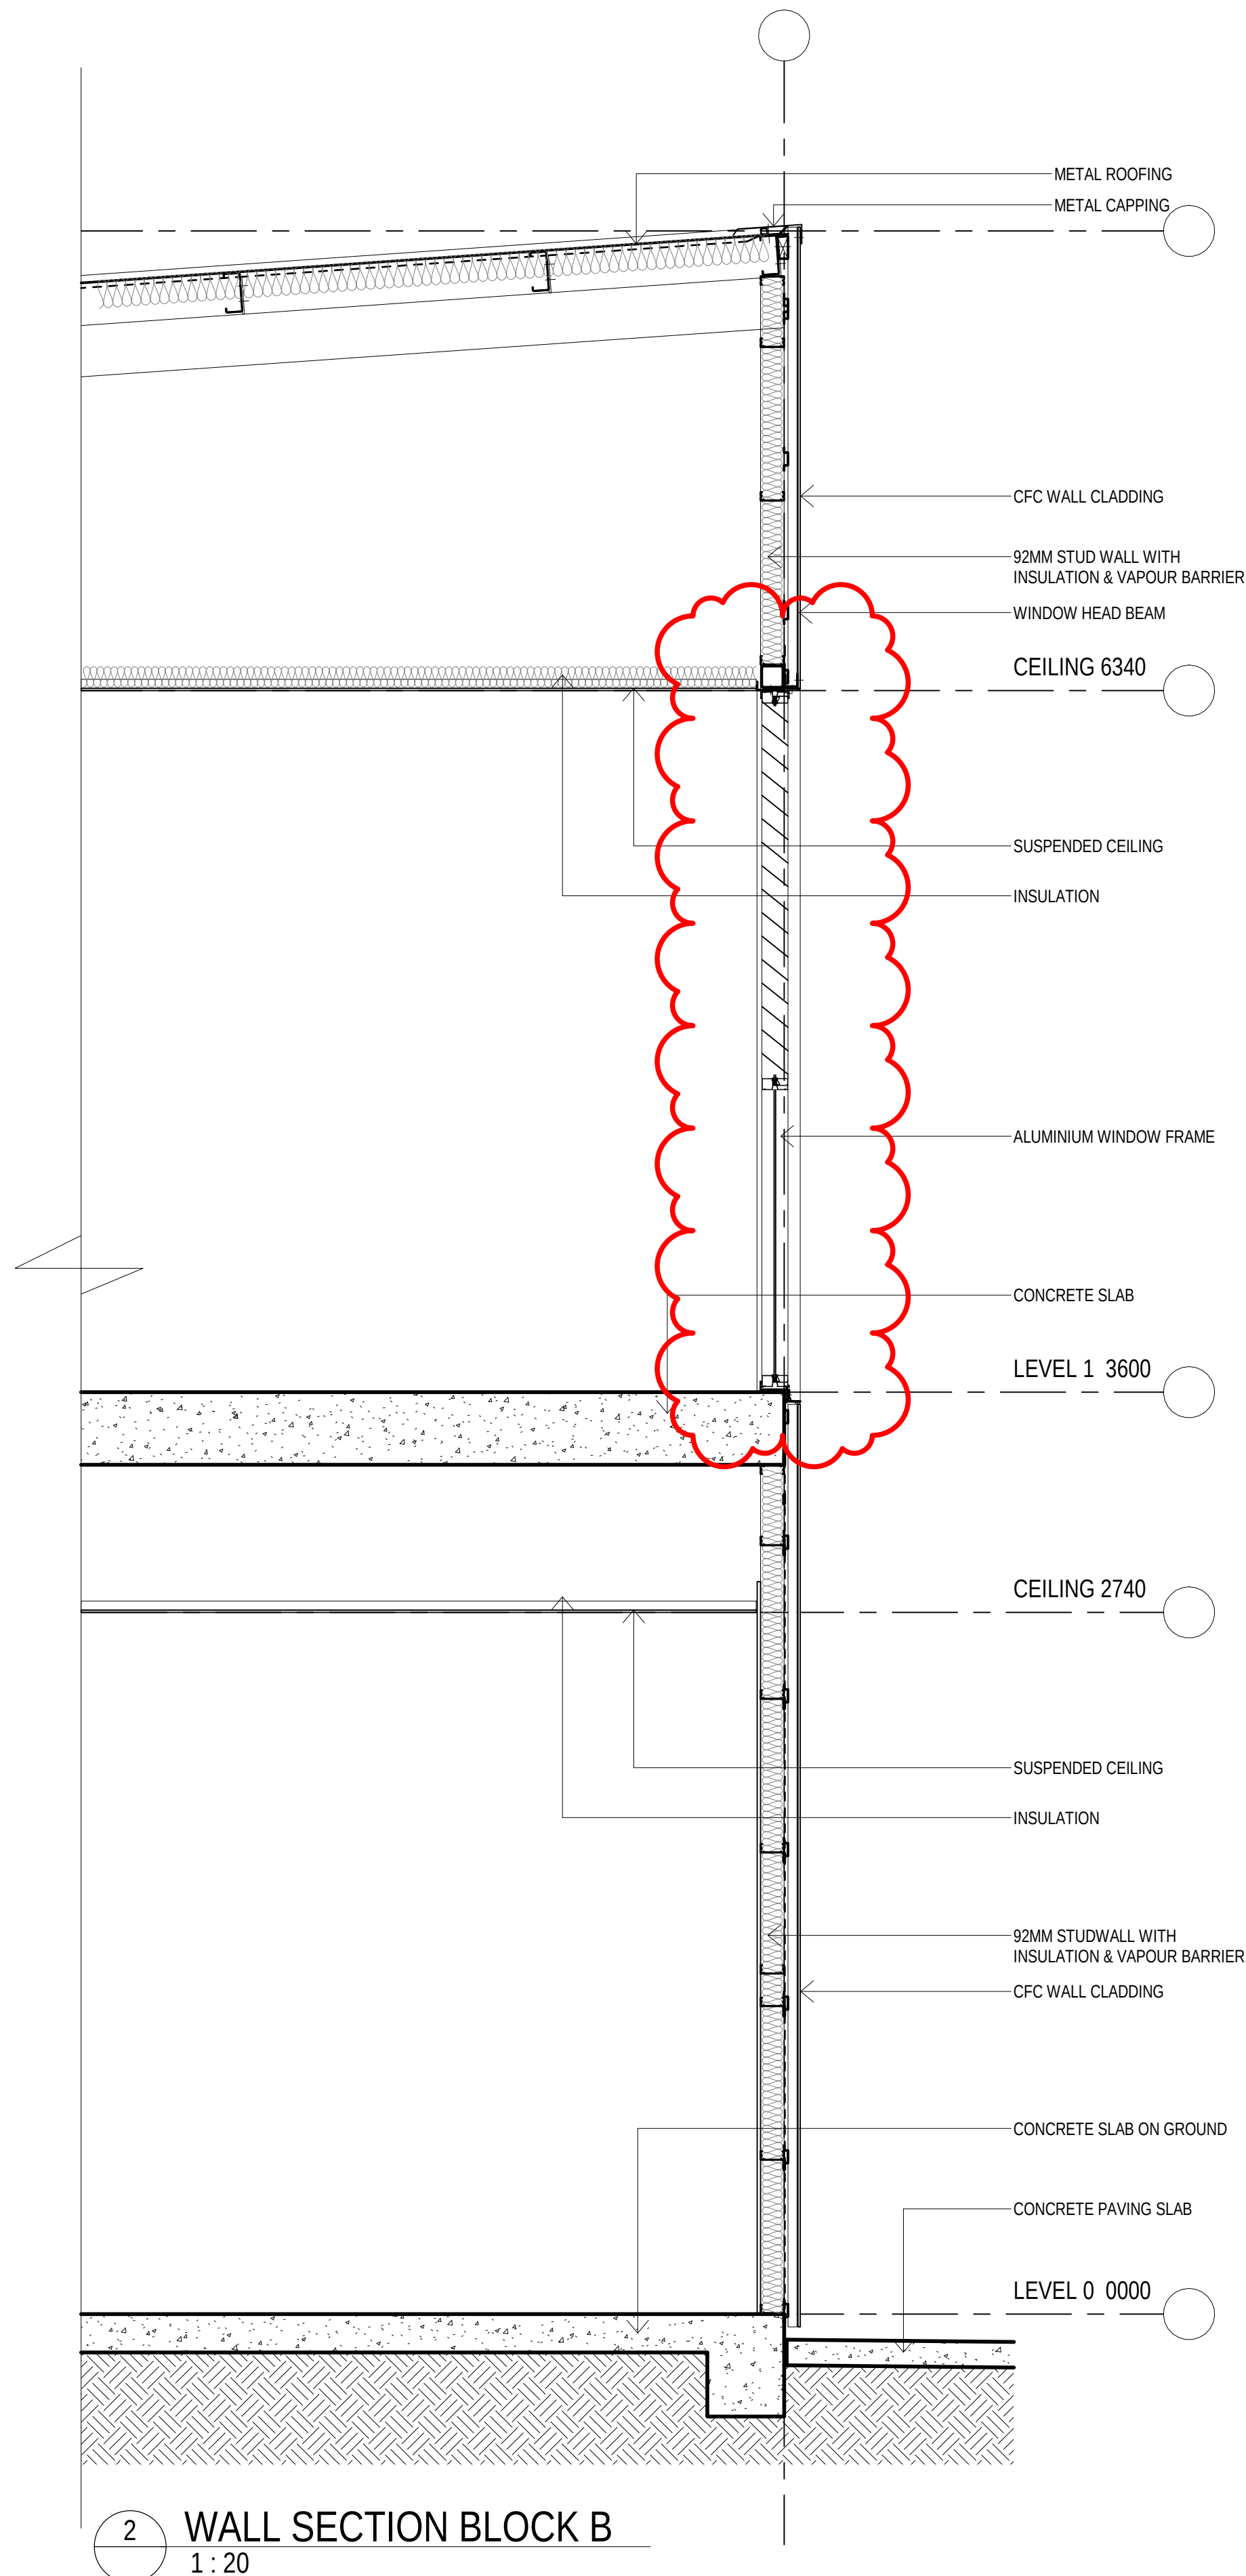

WALL SECTION BLOCK B
1:20

FOR INFORMATION