

New High School in Bungendore

NSW Department of Education | School Infrastructure NSW

MAJARA STREET, BUNGENDORE NSW 2621

DRAWING NUMBER	SHEET NAME	REVISION	REVISION DATE
AR-DA-HS-0000	COVER SHEET & DRAWING LIST	C	09.09.22
AR-DA-HS-0100	EXISTING PLAN	B	26.07.22
AR-DA-HS-0500	SITE CONSTRAINTS	B	26.07.22
AR-DA-HS-0501	SITE ANALYSIS	B	26.07.22
AR-DA-HS-1005	DEMOLITION PLAN	C	09.09.22
AR-DA-HS-1010	PROPOSED SITE PLAN	C	09.09.22
AR-DA-HS-2000	GROUND FLOOR PLAN	C	09.09.22
AR-DA-HS-2001	GROUND FLOOR PLAN - HS BLOCK F	B	26.07.22
AR-DA-HS-2010	FIRST FLOOR PLAN	C	09.09.22
AR-DA-HS-2020	ROOF PLAN	C	09.09.22
AR-DA-HS-2021	ROOF PLAN - HS BLOCK F	B	26.07.22
AR-DA-HS-3000	ELEVATIONS 01	C	09.09.22
AR-DA-HS-3001	ELEVATIONS 02	C	09.09.22
AR-DA-HS-3002	ELEVATIONS 03	B	26.07.22
AR-DA-HS-3003	ELEVATIONS 04	B	09.09.22
AR-DA-HS-3400	SECTIONS - SHEET 01	B	26.07.22
AR-DA-HS-3410	SECTIONS - SHEET 02	B	26.07.22
AR-DA-HS-8000	GFA PLANS	C	09.09.22
AR-DA-HS-8200	SHADOW ANALYSIS	C	09.09.22
AR-DA-HS-9000	EXTERNAL MATERIALS & FINISHES	B	26.07.22
AR-DA-HS-9100	PERSPECTIVES	B	26.07.22



1

LOCATION DIAGRAM

1 : 1000

BUILDER

**HINDMARSH**

Hindmarsh Construction Australia Pty Ltd
Level 27, 100 Miller Street
North Sydney NSW 2060
T +61 2 9274 1100
F +61 2 6274 8898
www.hindmarsh.com.au

CLIENT

**Education**
School Infrastructure

NSW Department of Education |
School Infrastructure NSW

T+ 61 2 9561 1927

Project Managers

TSA
T+ 61 2 9276 1400

Structural & Civil

M+G Consulting Engineers
T+ 61 2 8666 7898

Mechanical, Electrical, Hydraulic, ESD

Norman Disney & Young
T+ 61 2 9928 6800

Landscape Architecture


Context
T+ 61 2 8244 8900

Consulting Builder

Hindmarsh
T+ 61 2 9274 1100

BCA

BLACKETT MAGUIRE + GOLDSMITH
T+ 61 2 9211 7777

 

NSW Nominated Architects: Robert Denton Reg. No. 5762, Alex Kibble Reg. No. 6015		
Do not scale drawings. Verify all dimensions on site. Notify architect of all discrepancies		
Rev	Date	Description
A	08.09.21	Issue For SSDA
B	26.07.22	Issued for RIS
C	09.09.22	Issued for RIS

Chkd	Auth
RS	RS
RS	RS
RS	RS

Project

New High School in Bungendore

MAJARA STREET,
BUNGENDORE NSW 2621

Drawing Title

COVER SHEET & DRAWING LIST

Proj. Dir	Proj. Arch	Drawn	Sheet
RD	RS	JL	B1
Job No.	Status	Date	Scale
200096	DD	04.07.22	1 : 1000
Drawing No.			Revision
AR DA HS -0000			C

Tanner Kibble Denton Architects Pty Ltd

PO Box 660 Darlinghurst NSW 1300 Australia


Level 1, 119 Foster Street, Surry Hills NSW 2010 Australia

T +61 2 9281 4399


F +61 2 9281 4337

www.tkda.com.au



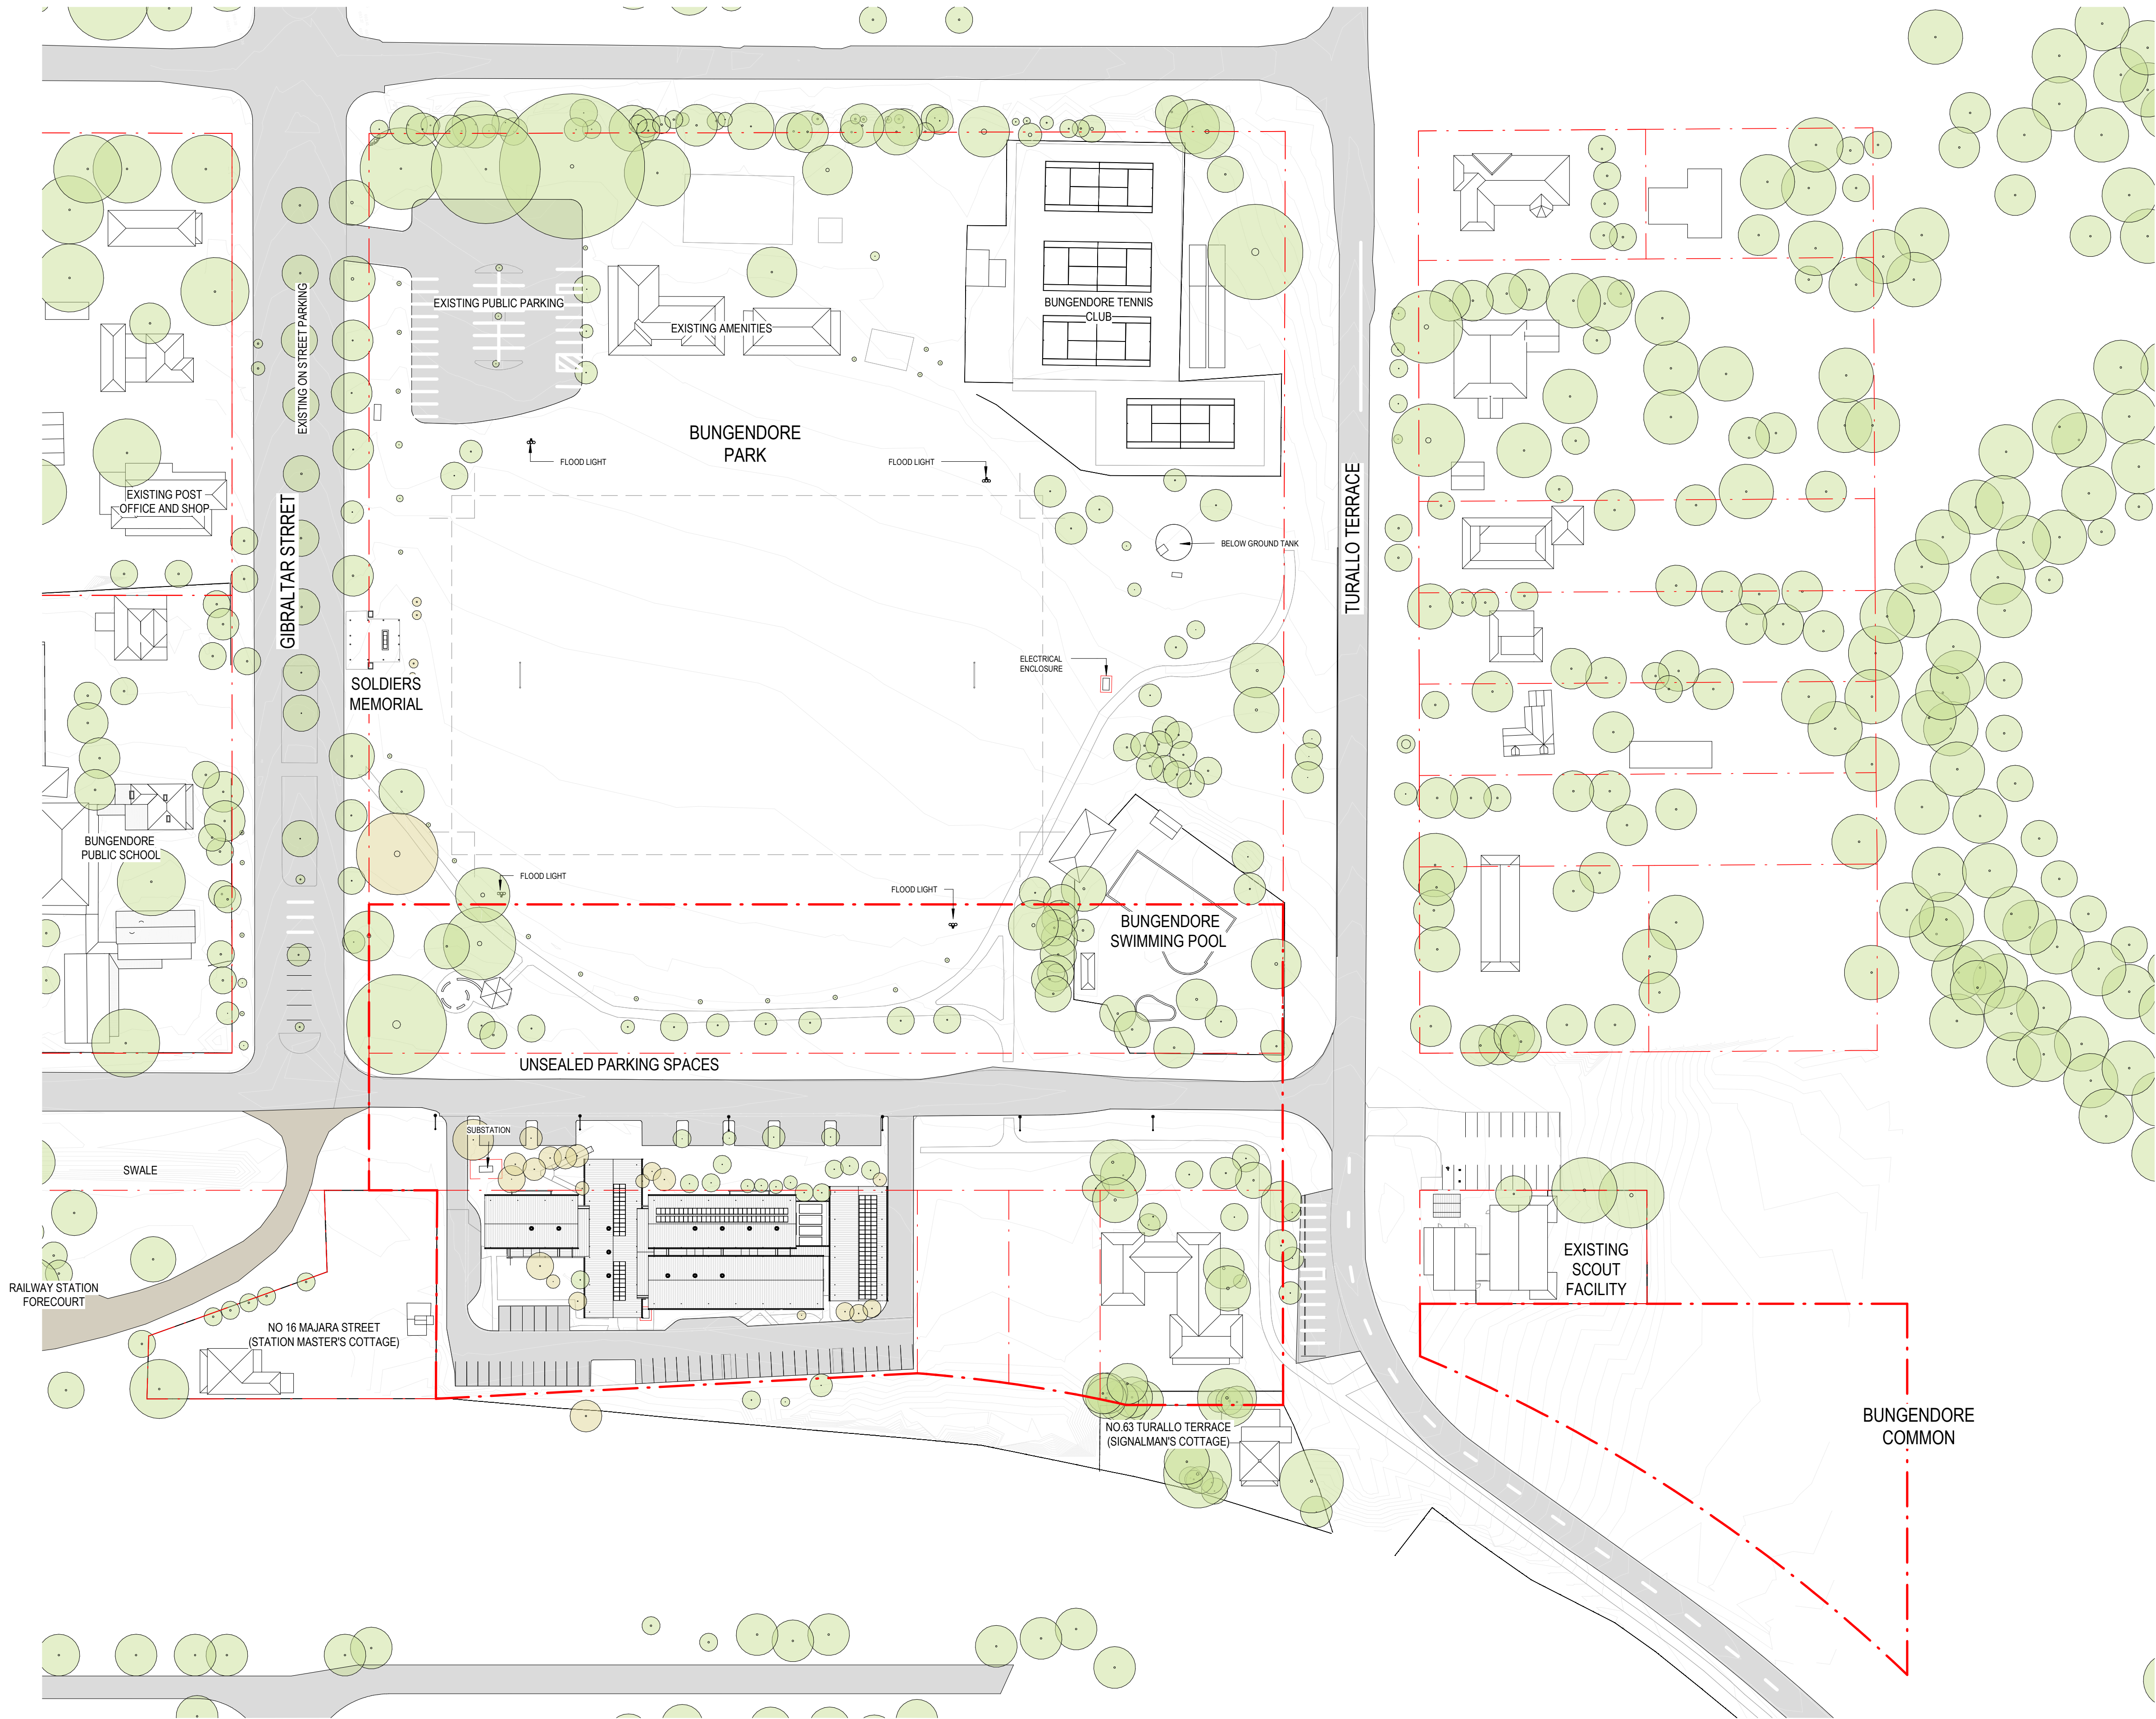

KEY

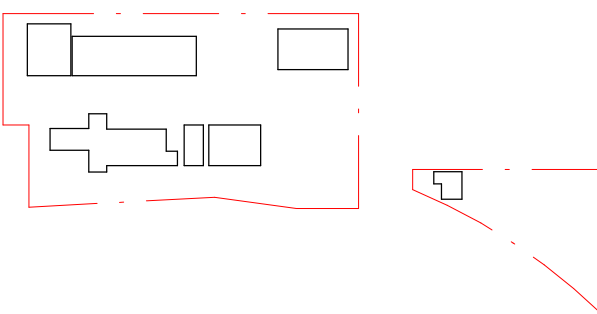



LEGEND

- SITE BOUNDARY
- ALLOTMENT BOUNDARY
- LEP FLOOD PLANNING LEVEL
- BUSHFIRE PRONE LAND
- EXISTING BUILDING
- HERITAGE AREAS
- HERITAGE BUILDINGS
- HIGH RETENTION VALUE TREES
- MEDIUM RETENTION VALUE TREES

BUILDER

HINDMARSH

Hindmarsh Construction Australia Pty Ltd
Level 27, 100 Miller Street
North Sydney NSW 2060
T +61 2 9274 1100
F +61 2 6274 8898
www.hindmarsh.com.au

CLIENT

NSW GOVERNMENT

Education
School Infrastructure

NSW Department of Education |
School Infrastructure NSW

T +61 2 9561 1927

Project Managers

TSA
T+ 61 2 9276 1400

Structural & Civil
M+G Consulting Engineers
T+ 61 2 8666 7898

Mechanical, Electrical, Hydraulic, ESD
Norman Disney & Young
T+ 61 2 9928 6800

Landscape Architecture

Context
T+ 61 2 8244 8900

Consulting Builder
Hindmarsh
T+ 61 2 9274 1100

BCA
BLACKETT MAGUIRE + GOLDSMITH
T+ 61 2 9211 7777

KEY

NSW Nominated Architects: Robert Denton Reg. No. 5762, Alex Kibble Reg. No. 6015
Do not scale drawings. Verify all dimensions on site. Notify architect of all discrepancies

Rev	Date	Description	Chkd	Auth
A	08.09.21	Issue For SSDA	RS	RS
B	26.07.22	Issued for RIS	RS	RS

Project
New High School in Bungendore

MAJARA STREET,
BUNGENDORE NSW 2621

Drawing Title
SITE CONSTRAINTS


Proj. Dir	Proj. Arch	Drawn	Sheet
RD	RS	JL	B1

Job No.	Status	Date	Scale
200096	DA	03.06.21	1 : 1000

Drawing No. AR DA HS -0500

Tanner Kibble Denton Architects Pty Ltd
PO Box 660 Darlinghurst NSW 1300 Australia
Level 1, 19 Foster Street, Surry Hills NSW 2010 Australia
T +61 2 9281 4399
F +61 2 9281 4337
www.tkda.com.au

TKDArchitects
Tanner Kibble Denton

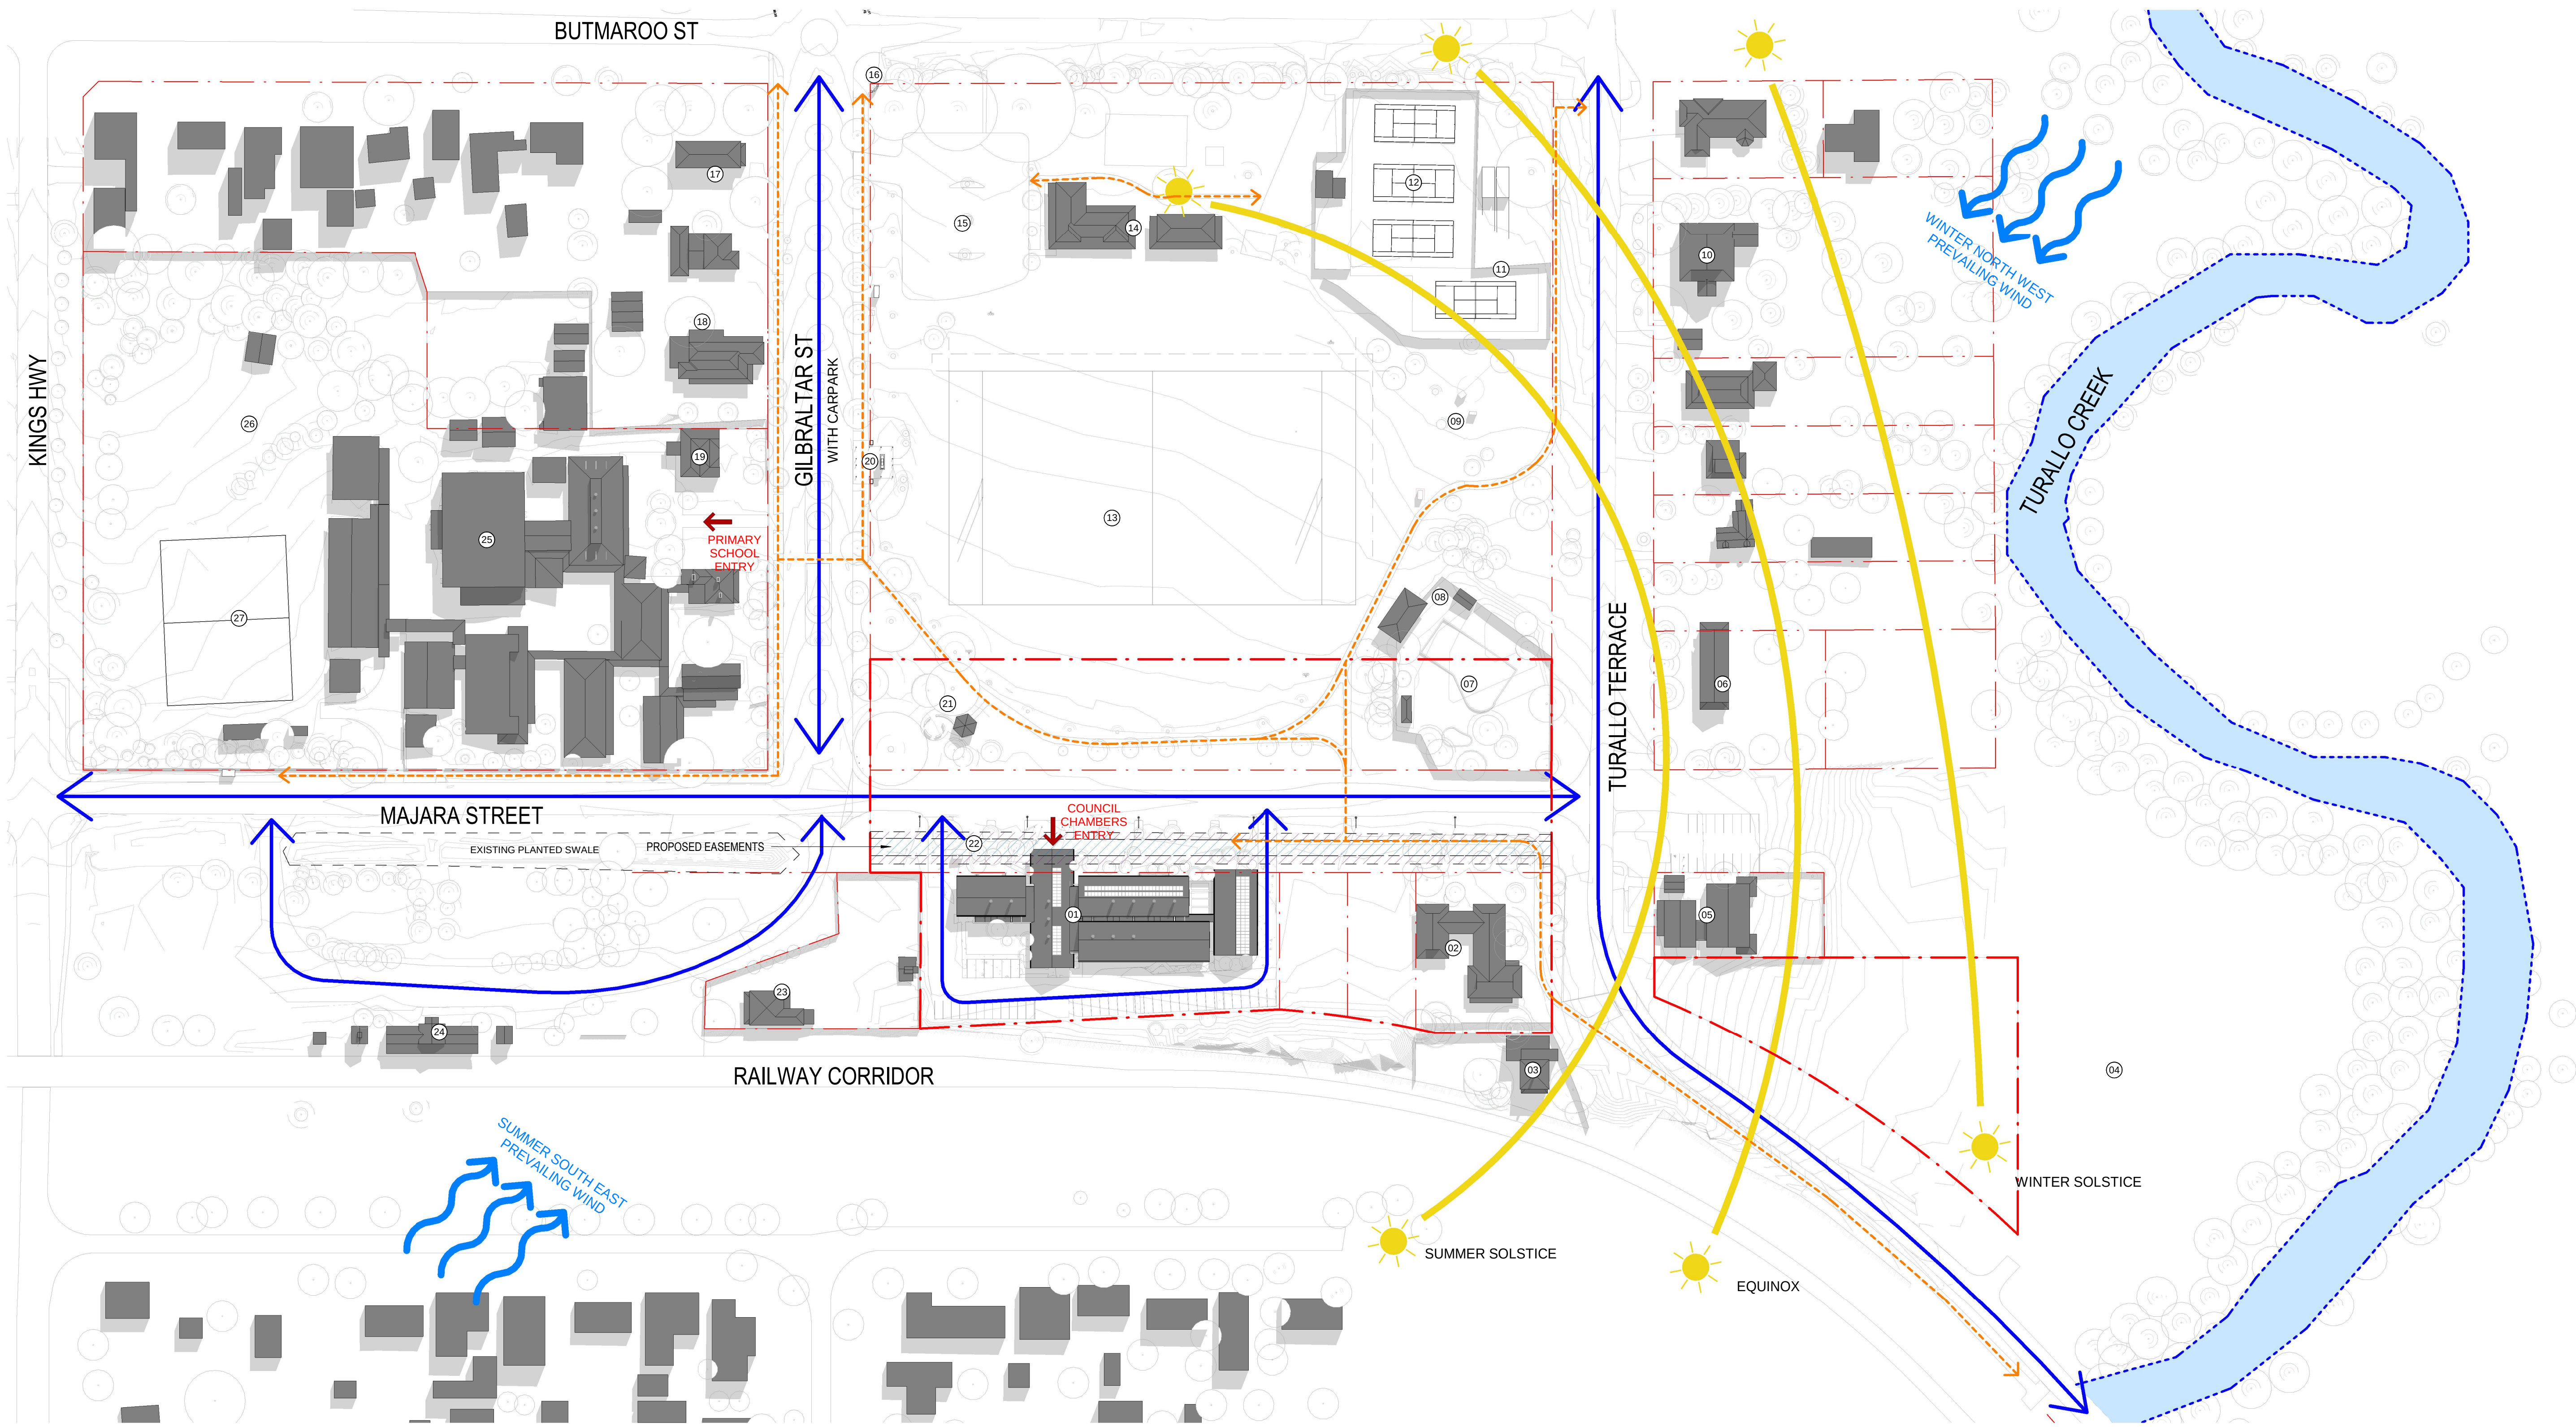

LEGEND

- SITE BOUNDARY
- ALLOTMENT BOUNDARY
- EXISTING BLOCK
- PEDESTRIAN MOVEMENT / FOOTPATH
- VEHICULAR MOVEMENT/ROADS
- EXISTING CREEK

- 01 EXISTING COUNCIL CHAMBERS BUILDING (SINGLE STOREY BRICK BUILDING)
- 02 EXISTING COMMUNITY HEALTH HUB (SINGLE STOREY BRICK BUILDING)
- 03 EXISTING RAILWAY SIGNALMAN'S COTTAGE (SINGLE STOREY BRICK BUILDING)
- 04 EXISTING BUNGENDORE COMMON
- 05 EXISTING SCOUT FACILITIES
- 06 EXISTING PRESCHOOL (SINGLE STOREY BRICK BUILDING)
- 07 EXISTING SWIMMING POOL
- 08 EXISTING POOL AMENITIES (SINGLE STOREY BRICK BUILDING)
- 09 EXISTING UNDERGROUND TANK AND ELECTRICAL UNITS
- 10 EXISTING ST JOSEPH'S CONVENT (DOUBLE STOREY BRICK BUILDING)
- 11 EXISTING CRICKET NETS
- 12 EXISTING TENNIS COURTS
- 13 MICK SHERD OVAL
- 14 EXISTING AMENITIES (SINGLE STOREY BRICK BUILDING)
- 15 EXISTING CARPARK
- 16 EXISTING P.J.B. OSBORNE MEMORIAL FOUNTAIN
- 17 EXISTING BUNGENDORE POLICE STATION (SINGLE STOREY SANDSTONE BUILDING)
- 18 EXISTING BUNGENDORE POST OFFICE & RESIDENCE (SINGLE STOREY WEATHERBOARD BUILDING)
- 19 EXISTING BUNGENDORE SCHOOL OF ARTS(SINGLE STOREY WEATHERBOARD BUILDING)
- 20 EXISTING SOLDIERS MEMORIAL (STONE ARCHWAY)
- 21 EXISTING ROTUNDA & BUSH BALLADEERS STONE MEMORIAL
- 22 EXISTING SUBSTATION
- 23 EXISTING BUNGENDORE STATION MASTER'S COTTAGE (SINGLE STOREY BRICK BUILDING)
- 24 EXISTING BUNGENDORE STATION (1880'S SINGLE STOREY BRICK BUILDING)
- 25 EXISTING BUNGENDORE PUBLIC SCHOOL
- 26 EXISTING PUBLIC SCHOOL TURFED PLAY SPACE
- 27 EXISTING PUBLIC SCHOOL TURFED FIELD

BUILDER

HINDMARSH

Hindmarsh Construction Australia Pty Ltd

Level 27, 100 Miller Street
North Sydney NSW 2060

T +61 2 9274 1100
F +61 2 6274 8898
www.hindmarsh.com.au

CLIENT

NSW GOVERNMENT

Education

School Infrastructure

NSW Department of Education |
School Infrastructure NSW

T+ 61 2 9561 1927

Project Managers

TSA

T+ 61 2 9276 1400

Structural & Civil

M+G Consulting Engineers

T+ 61 2 8666 7898

Mechanical, Electrical, Hydraulic, ESD

Norman Disney & Young

T+ 61 2 9928 6800

Landscape Architecture

Context

T+ 61 2 8244 8900

Consulting Builder


Hindmarsh

T+ 61 2 9274 1100

BCA

BLACKETT MAGUIRE + GOLDSMITH

T+ 61 2 9211 7777

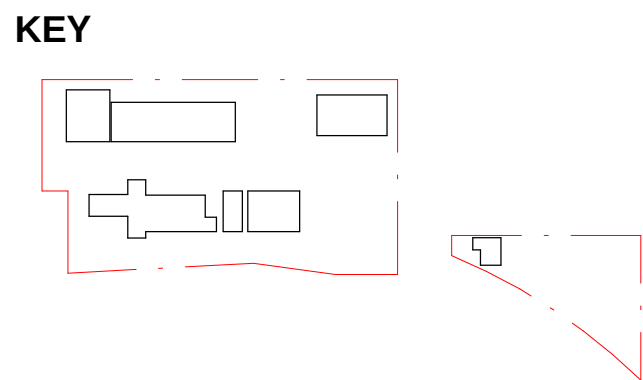

NSW Nominated Architects: Robert Denton Reg. No. 5762, Alex Kibble Reg. No. 6015

Do not scale drawings. Verify all dimensions on site. Notify architect of all discrepancies

Rev	Date	Description	Chkd	Auth
A	08.09.21	Issue For SSDA	RS	RS
B	26.07.22	Issued for RIS	RS	RS

Project

New High School in Bungendore

MAJARA STREET,
BUNGENDORE NSW 2621

Drawing Title
SITE ANALYSIS

Proj. Dir	Proj. Arch	Drawn	Sheet
RD	RS	JL	B1

Job No.	Status	Date	Scale
200096	DA	03.06.21	1 : 1000

Drawing No. **AR DA HS -0501**

Revision **B**


Tanner Kibble Denton Architects Pty Ltd

PO Box 660 Darlinghurst NSW 1300 Australia
Level 1, 19 Foster Street, Surry Hills NSW 2010 Australia


T +61 2 9281 4399
F +61 2 9281 4337
www.tkda.com.au

TKDArchitects

Tanner Kibble Denton

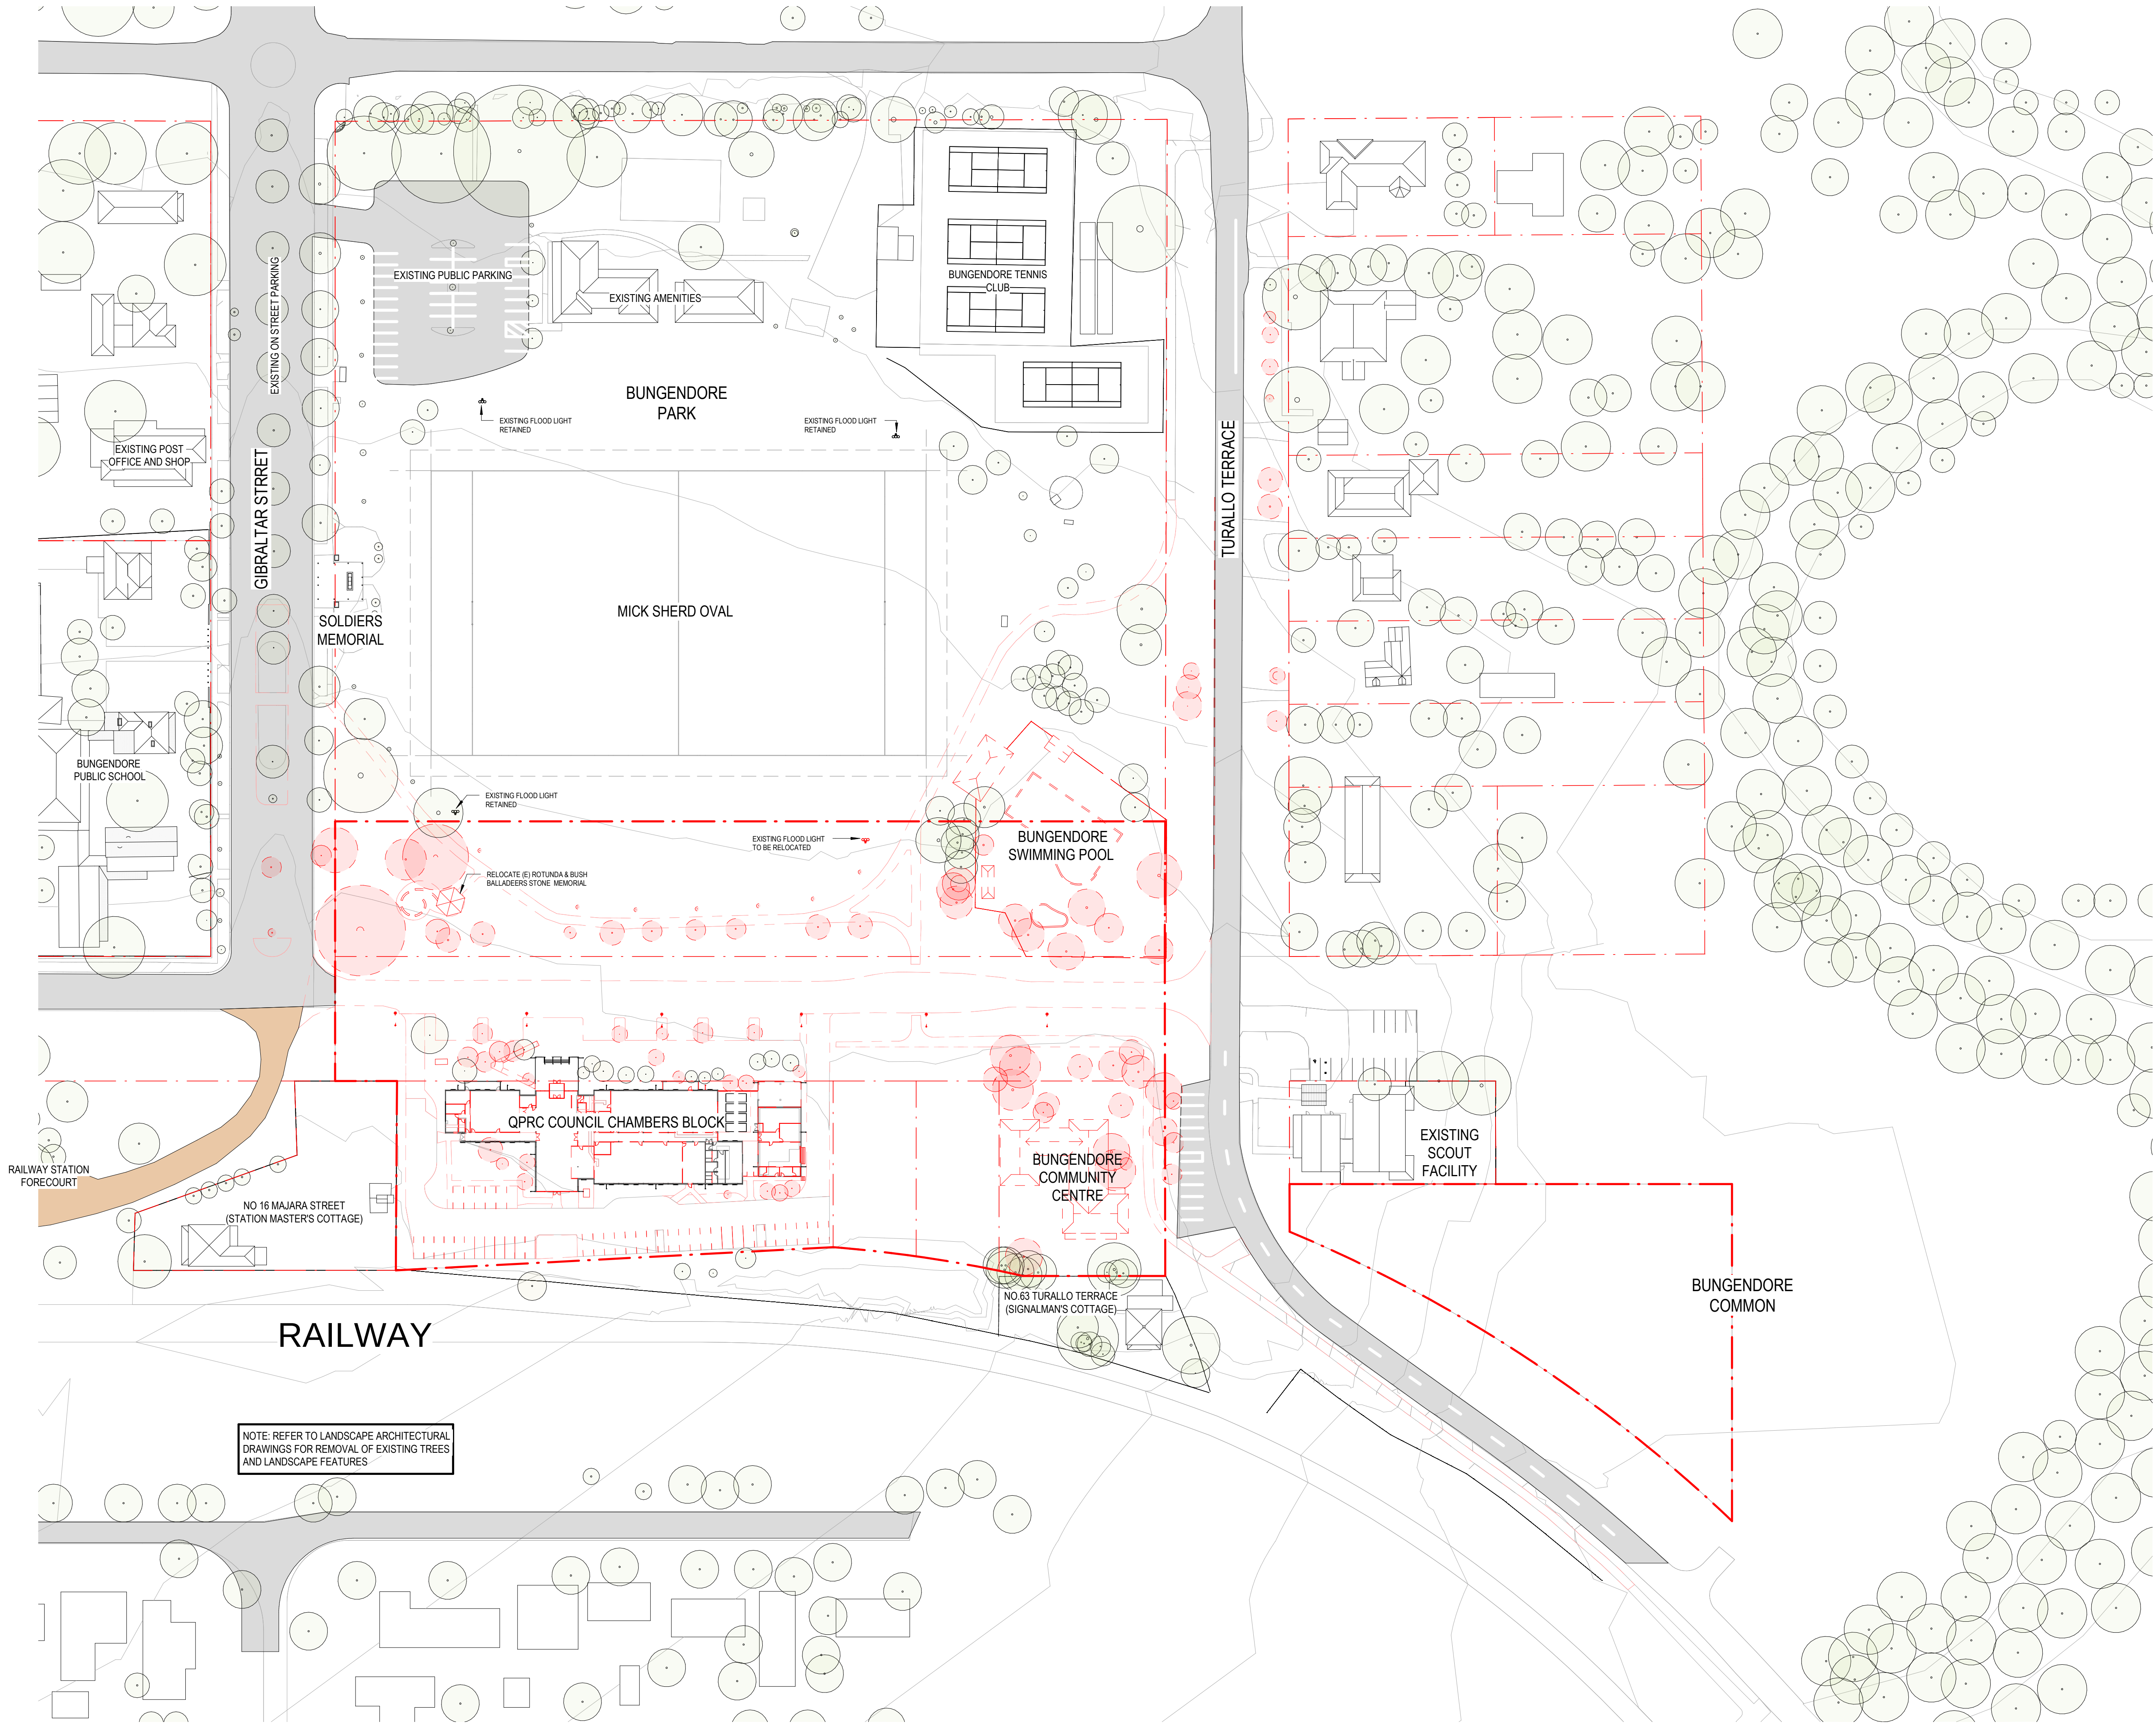

KEY

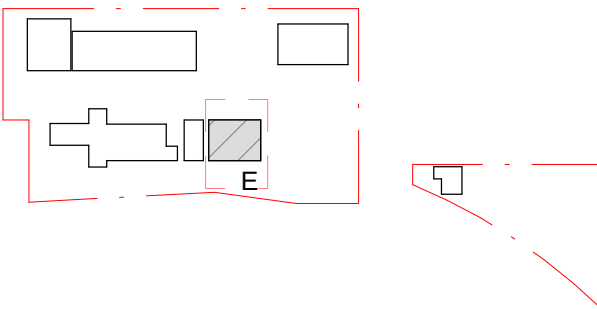


NSW Nominated Architects: Robert Denton Reg. No. 5762, Alex Kibble Reg. No. 6015
Do not scale drawings. Verify all dimensions on site. Notify architect of all discrepancies

Rev	Date	Description	Chkd	Auth
A	08.09.21	Issue For SSDA	RS	RS
B	26.07.22	Issued for RIS	RS	RS
C	09.09.22	Issued for RIS	RS	RS

Project
New High School in Bungendore
MAJARA STREET,
BUNGENDORE NSW 2621
Drawing Title
DEMOLITION PLAN

Proj. Dir	Proj. Arch	Drawn	Sheet
RD	RS	JL	B1
Job No.	Status	Date	Scale
200096	DD	03.06.21	1 : 750

AR DA HS -1005
C

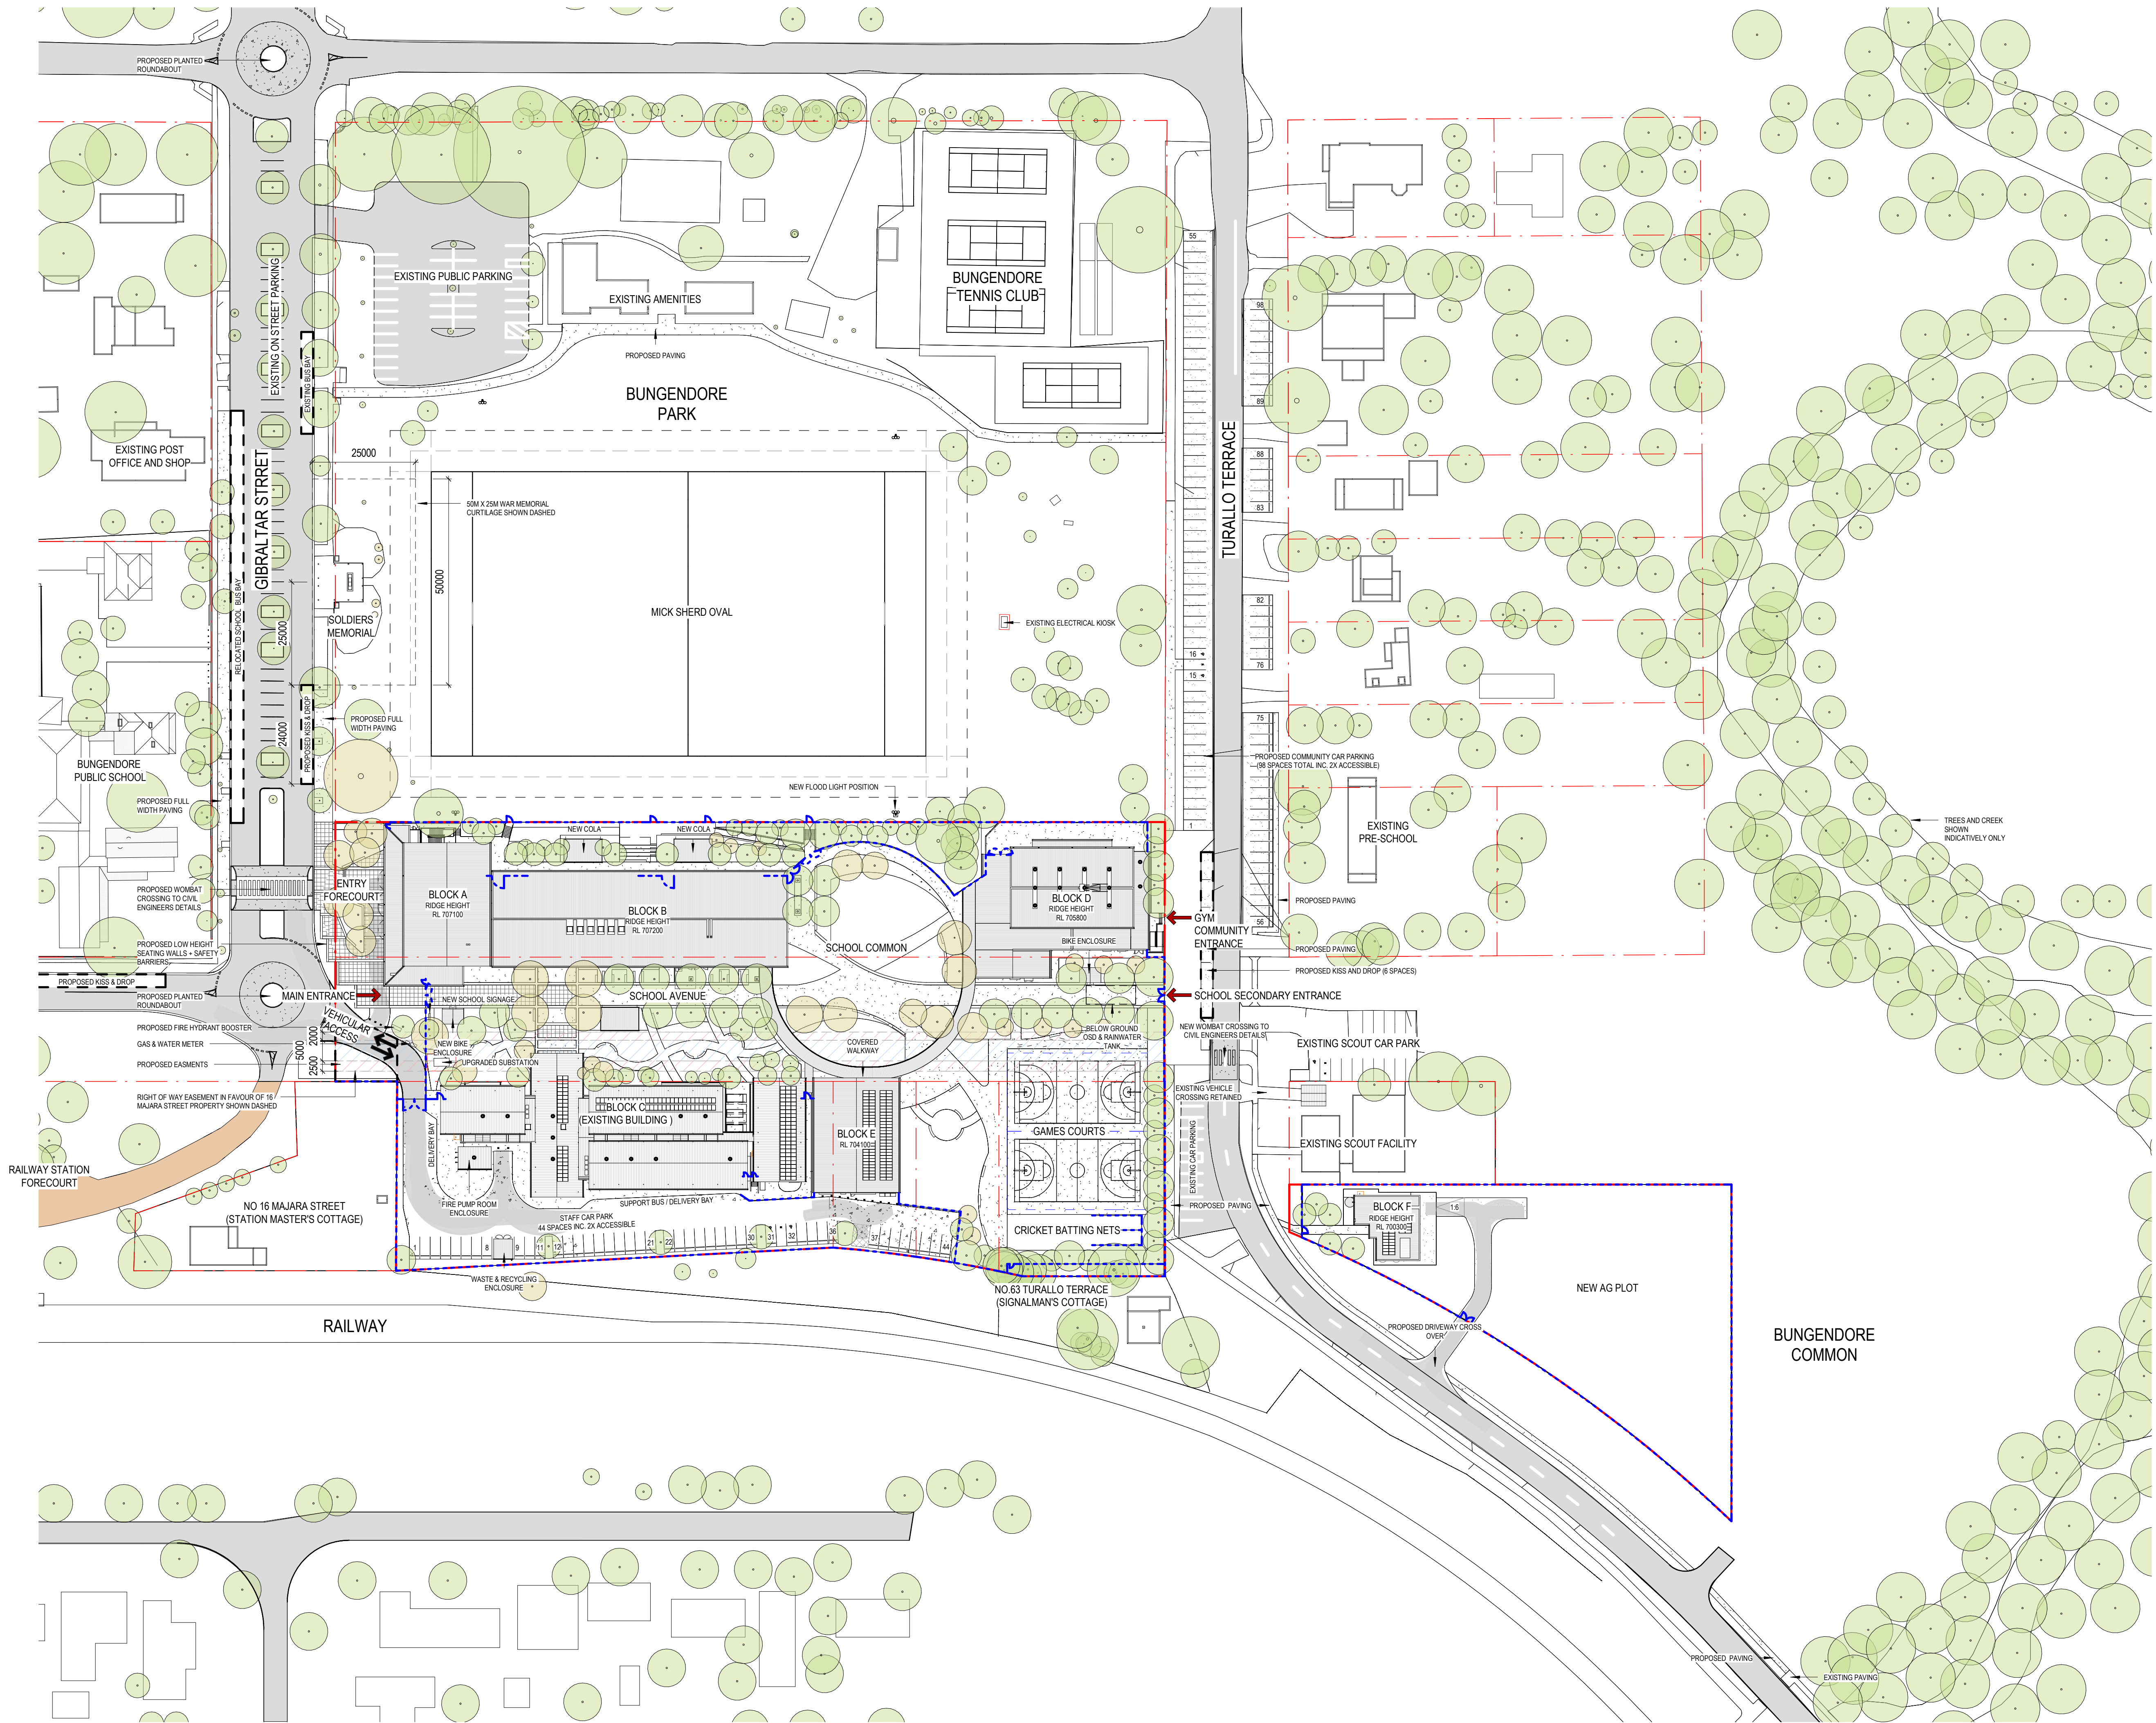

LEGEND

- SITE BOUNDARY
- ALLOTMENT BOUNDARY
- FENCE LINE*

* REFER TO LANDSCAPE ARCHITECTS DRAWINGS FOR FENCE TYPES

BUILDER

HINDMARSH

Hindmarsh Construction Australia Pty Ltd
Level 27, 100 Miller Street
North Sydney NSW 2060
T +61 2 9274 1100
F +61 2 6274 8898
www.hindmarsh.com.au

CLIENT

NSW GOVERNMENT

Education

School Infrastructure

NSW Department of Education |
School Infrastructure NSW

T +61 2 9561 1927

Project Managers

TSA

T+ 61 2 9276 1400

Structural & Civil

M+G Consulting Engineers

T+ 61 2 8666 7888

Mechanical, Electrical, Hydraulic, ESD

Norman Disney & Young

T+ 61 2 9928 6800

Landscape Architecture

Context

T+ 61 2 8244 8900

Consulting Builder

Hindmarsh

T+ 61 2 9274 1100

BCA

BLACKETT MAGUIRE + GOLDSMITH

T+ 61 2 9211 7777

KEY

Diagram showing the layout of the site and the location of the blocks.

NSW Nominated Architects: Robert Denton Reg. No. 5762, Alex Kibble Reg. No. 6015
Do not scale drawings. Verify all dimensions on site. Notify architect of all discrepancies

Rev	Date	Description	Chkd	Auth
A	08.09.21	Issue For SSDA	RS	RS
B	26.07.22	Issued for RIS	RS	RS
C	09.09.22	Issued for RIS	RS	RS

Project

New High School in Bungendore

MAJARA STREET,
BUNGENDORE NSW 2621

Drawing Title

PROPOSED SITE PLAN

Proj. Dir	Proj. Arch	Drawn	Sheet
RD	RS	JL	B1

Job No.	Status	Date	Scale
200096	DD	04.07.22	1 : 750

Drawing No.

AR DA HS -1010

Revision


C

Tanner Kibble Denton Architects Pty Ltd

PO Box 660 Darlinghurst NSW 1300 Australia
Level 1, 19 Foster Street, Surry Hills NSW 2010 Australia
T +61 2 9281 4399
F +61 2 9281 4337
www.tkda.com.au

TKDArchitects

Tanner Kibble Denton

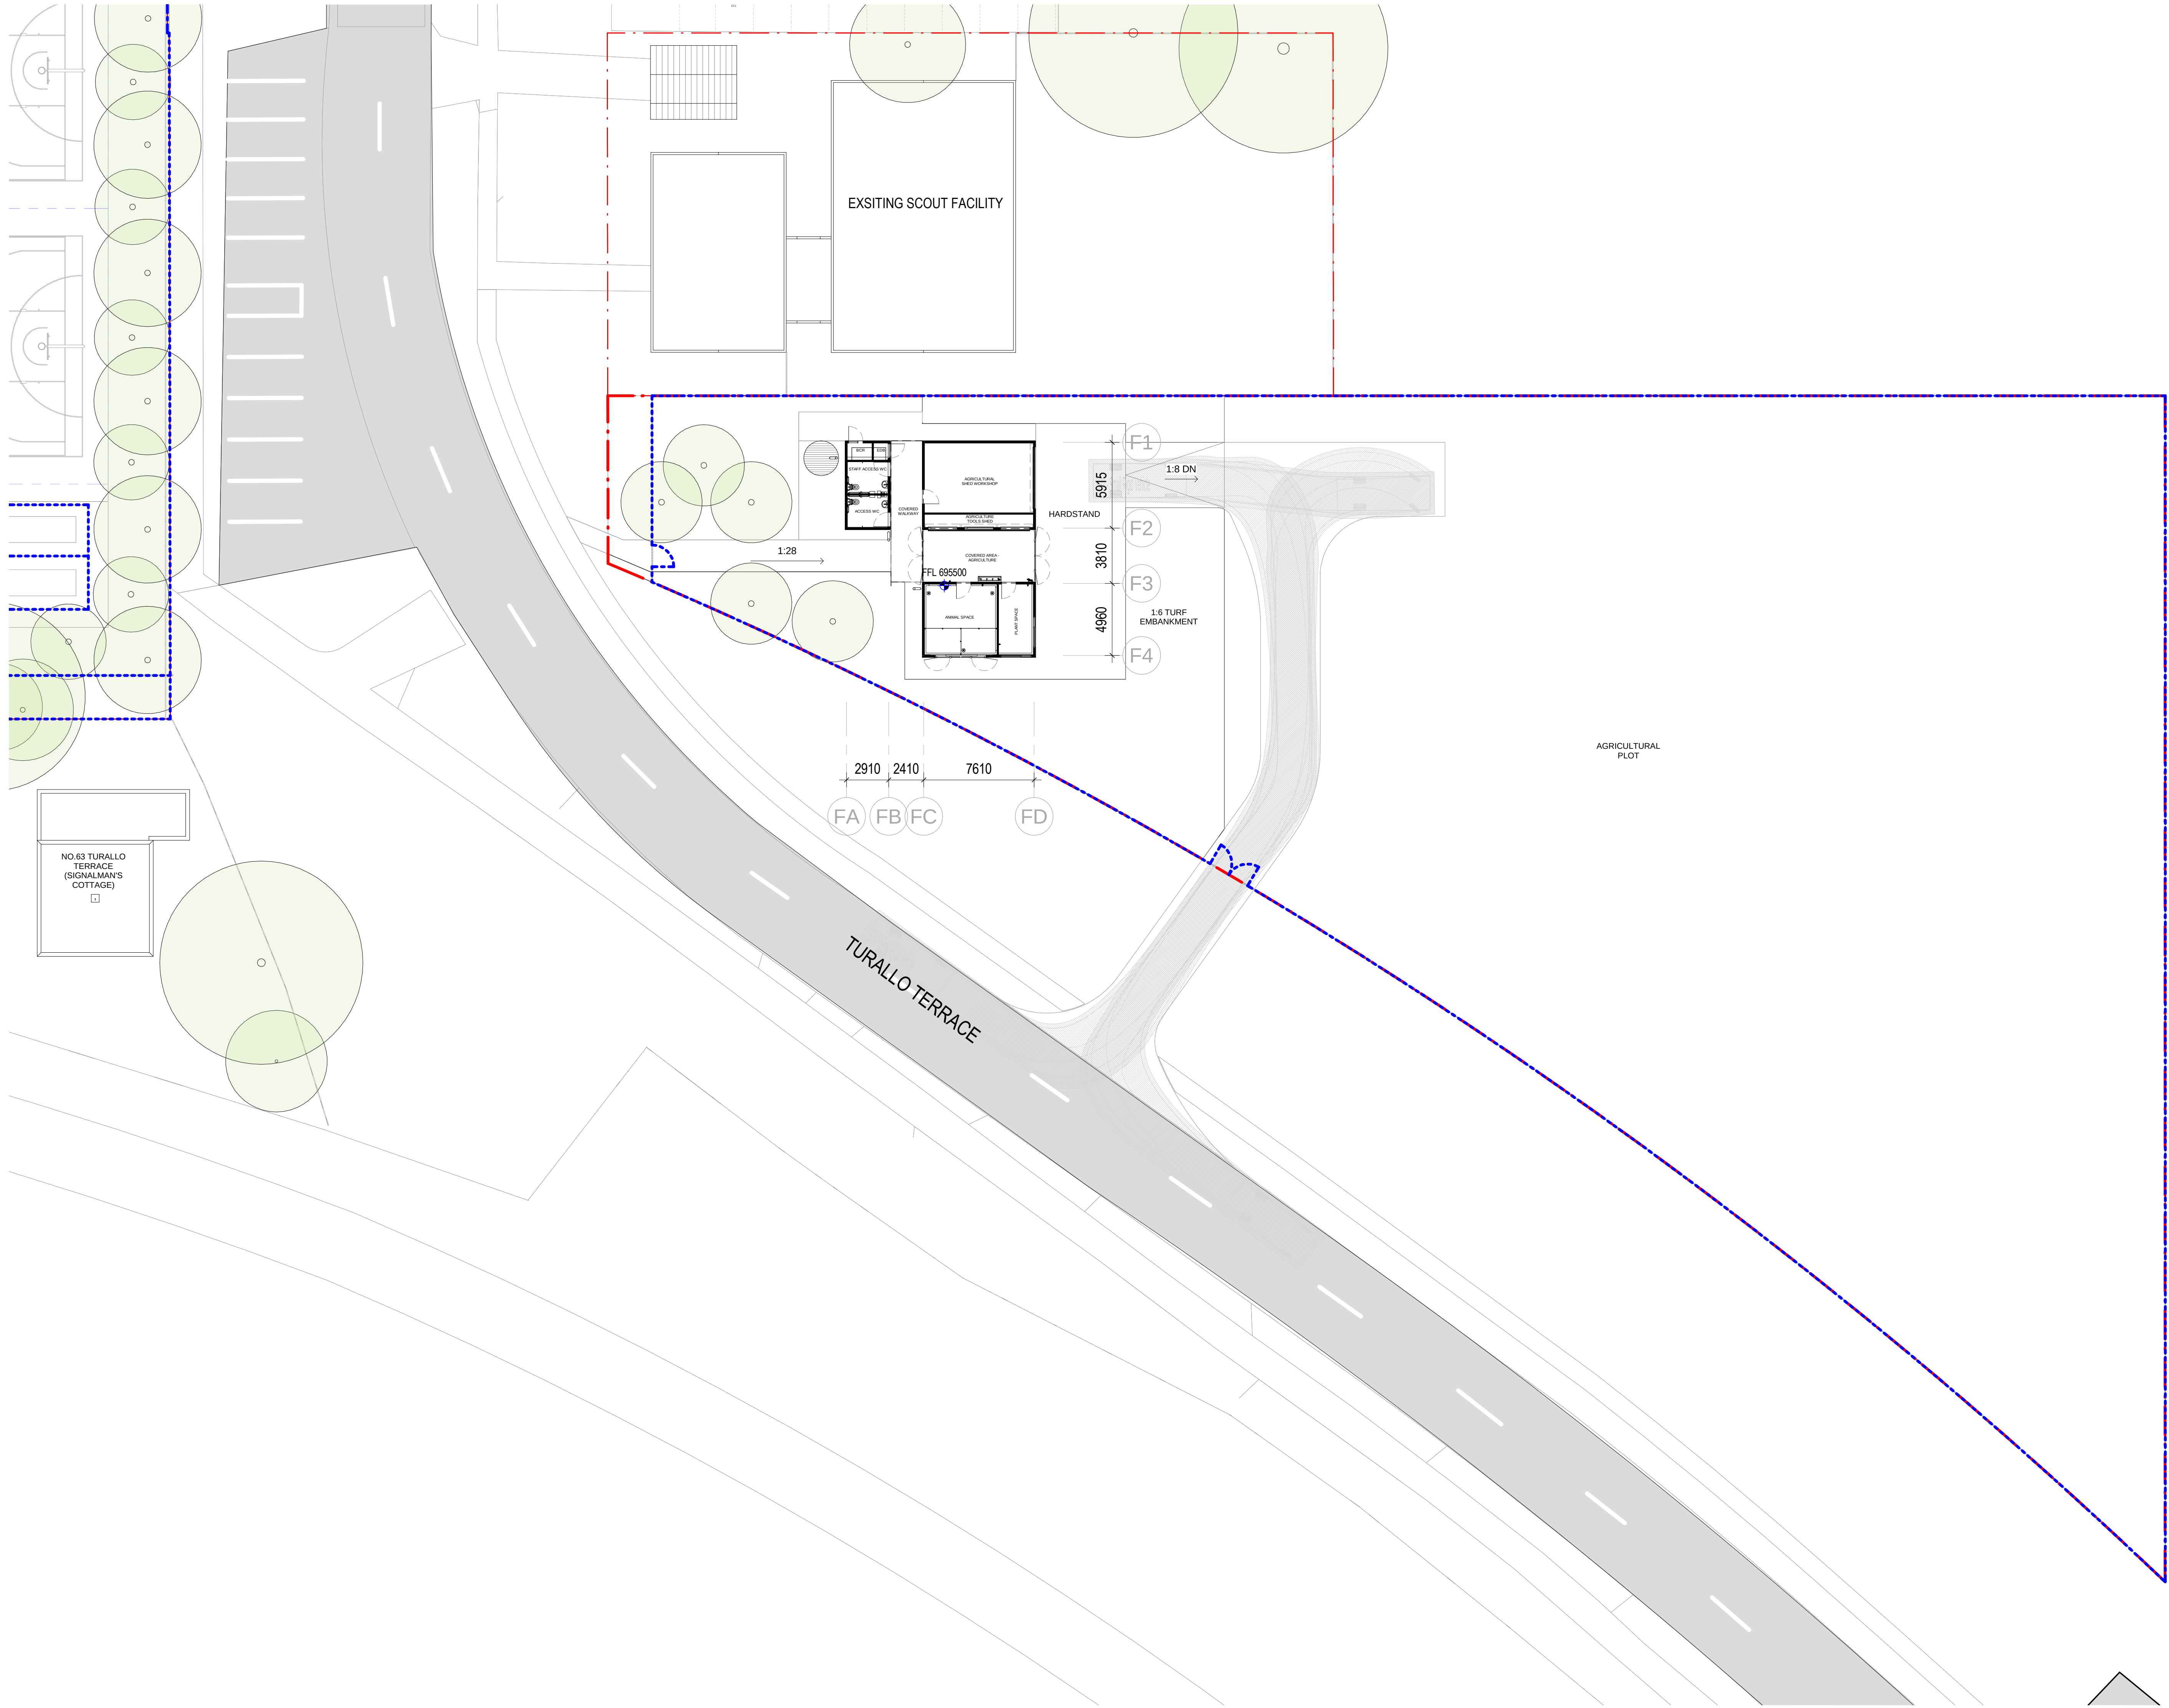


BUILDER
HINDMARSH
Hindmarsh Construction Australia Pty Ltd
Level 27, 100 Miller Street
North Sydney NSW 2060
T +61 2 9274 1100
F +61 2 6274 8898
www.hindmarsh.com.au

CLIENT
NSW GOVERNMENT
Education
School Infrastructure
NSW Department of Education |
School Infrastructure NSW

Project Managers
TSA
T+ 61 2 9276 1400
Structural & Civil
M+G Consulting Engineers
T+ 61 2 8666 7898
Mechanical, Electrical, Hydraulic, ESD
Norman Disney & Young
T+ 61 2 9928 6800

Landscape Architecture
Context
T+ 61 2 8244 8900
Consulting Builder
Hindmarsh
T+ 61 2 9274 1100
BCA
BLACKETT MAGUIRE + GOLDSMITH
T+ 61 2 9211 7777

KEY

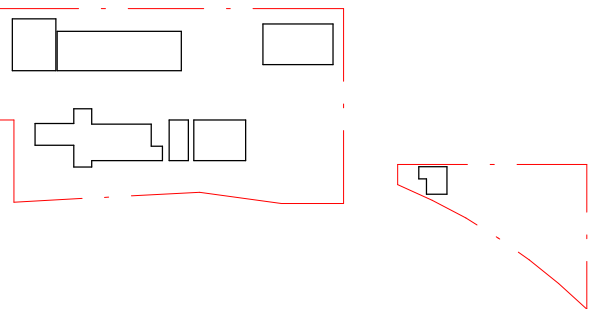

NSW Nominated Architects: Robert Denton Reg. No. 5782, Alex Kibble Reg. No. 6015
Do not scale drawings. Verify all dimensions on site. Notify architect of all discrepancies

Rev	Date	Description	Chkd	Auth
A	08.09.21	Issue For SSDA	RS	RS
B	26.07.22	Issued for RIS	RS	RS

Project
New High School in Bungendore
MAJARA STREET,
BUNGENDORE NSW 2621
Drawing Title
GROUND FLOOR PLAN - HS BLOCK
F

Proj. Dir	Proj. Arch	Drawn	Sheet
RD	RS	JL	B1


Job No.	Status	Date	Scale
200096	DA	04.07.22	1 : 200

Drawing No. **AR DA HS -2001**

Revision
B

Tanner Kibble Denton Architects Pty Ltd
PO Box 660 Darlinghurst NSW 1300 Australia
Level 1, 19 Foster Street, Surry Hills NSW 2010 Australia
T +61 2 9281 4399
F +61 2 9281 4337
www.tkda.com.au

TKDArchitects
Tanner Kibble Denton

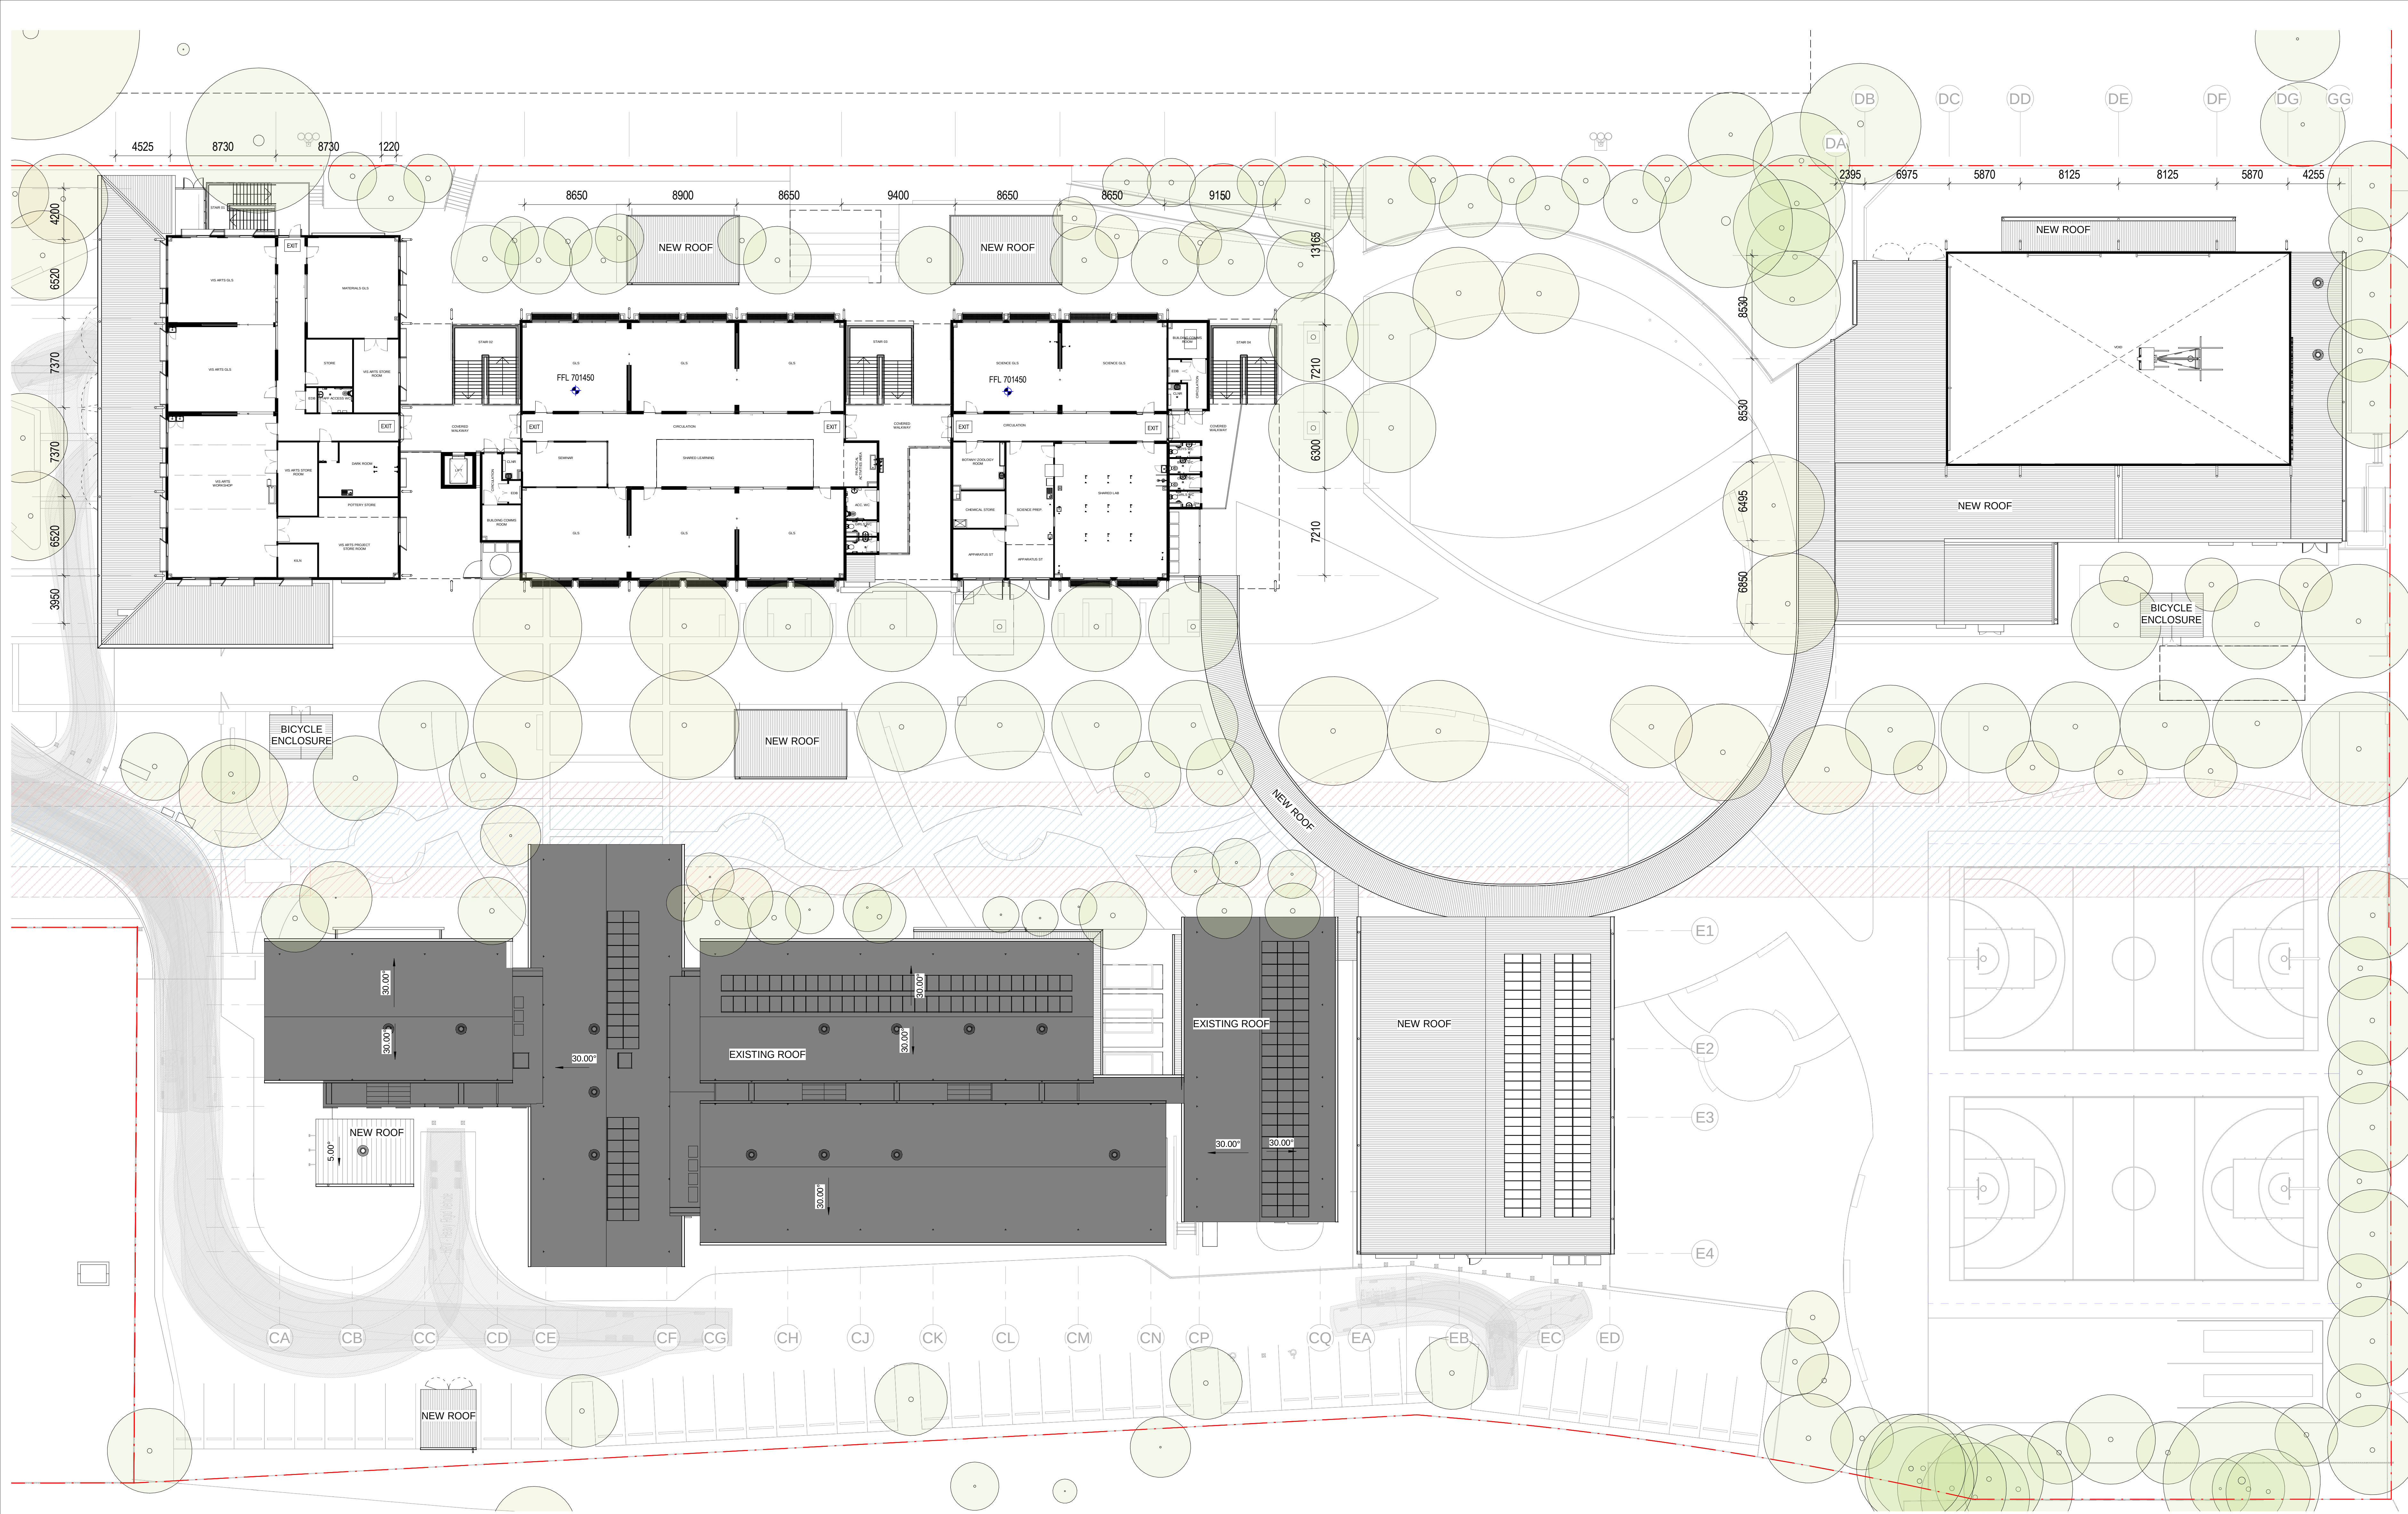


BUILDER
HINDMARSH
Hindmarsh Construction Australia Pty Ltd
Level 27, 100 Miller Street
North Sydney NSW 2060
T +61 2 9274 1100
F +61 2 6274 8898
www.hindmarsh.com.au

CLIENT
NSW Education
NSW Department of Education |
School Infrastructure NSW
T +61 2 9561 1927

Project Managers
TSA
T+ 61 2 9276 1400
Structural & Civil
M+G Consulting Engineers
T+ 61 2 8666 7898
Mechanical, Electrical, Hydraulic, ESD
Norman Disney & Young
T+ 61 2 9928 6800

Landscape Architecture
Context
T+ 61 2 8244 8900
Consulting Builder
Hindmarsh
T+ 61 2 9274 1100
BCA
BLACKETT MAGUIRE + GOLDSMITH
T+ 61 2 9211 7777

KEY

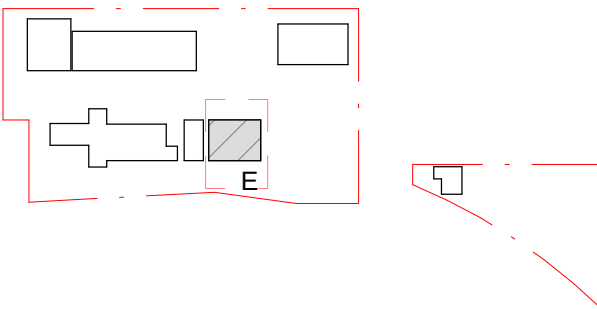

NSW Nominated Architects: Robert Denton Reg. No. 5762, Alex Kibble Reg. No. 6015
Do not scale drawings. Verify all dimensions on site. Notify architect of all discrepancies


Rev	Date	Description	Chkd	Auth
A	08.09.21	Issue For SSDA	RS	RS
B	26.07.22	Issued for R/S	RS	RS
C	09.09.22	Issued for R/S	RS	RS

Project
New High School in Bungendore
MAJARA STREET,
BUNGENDORE NSW 2621
Drawing Title
FIRST FLOOR PLAN

Proj. Dir	Proj. Arch	Drawn	Sheet
RD	RS	JL	B1
Job No.	Status	Date	Scale
200096	DD	04.07.22	1 : 200

Drawing No.
AR DA HS -2010

Tanner Kibble Denton Architects Pty Ltd
PO Box 660 Darlinghurst NSW 1300 Australia
Level 1, 19 Foster Street, Surry Hills NSW 2010 Australia
T +61 2 9281 4399
F +61 2 9281 4337
www.tkda.com.au
TKDArchitects
Tanner Kibble Denton

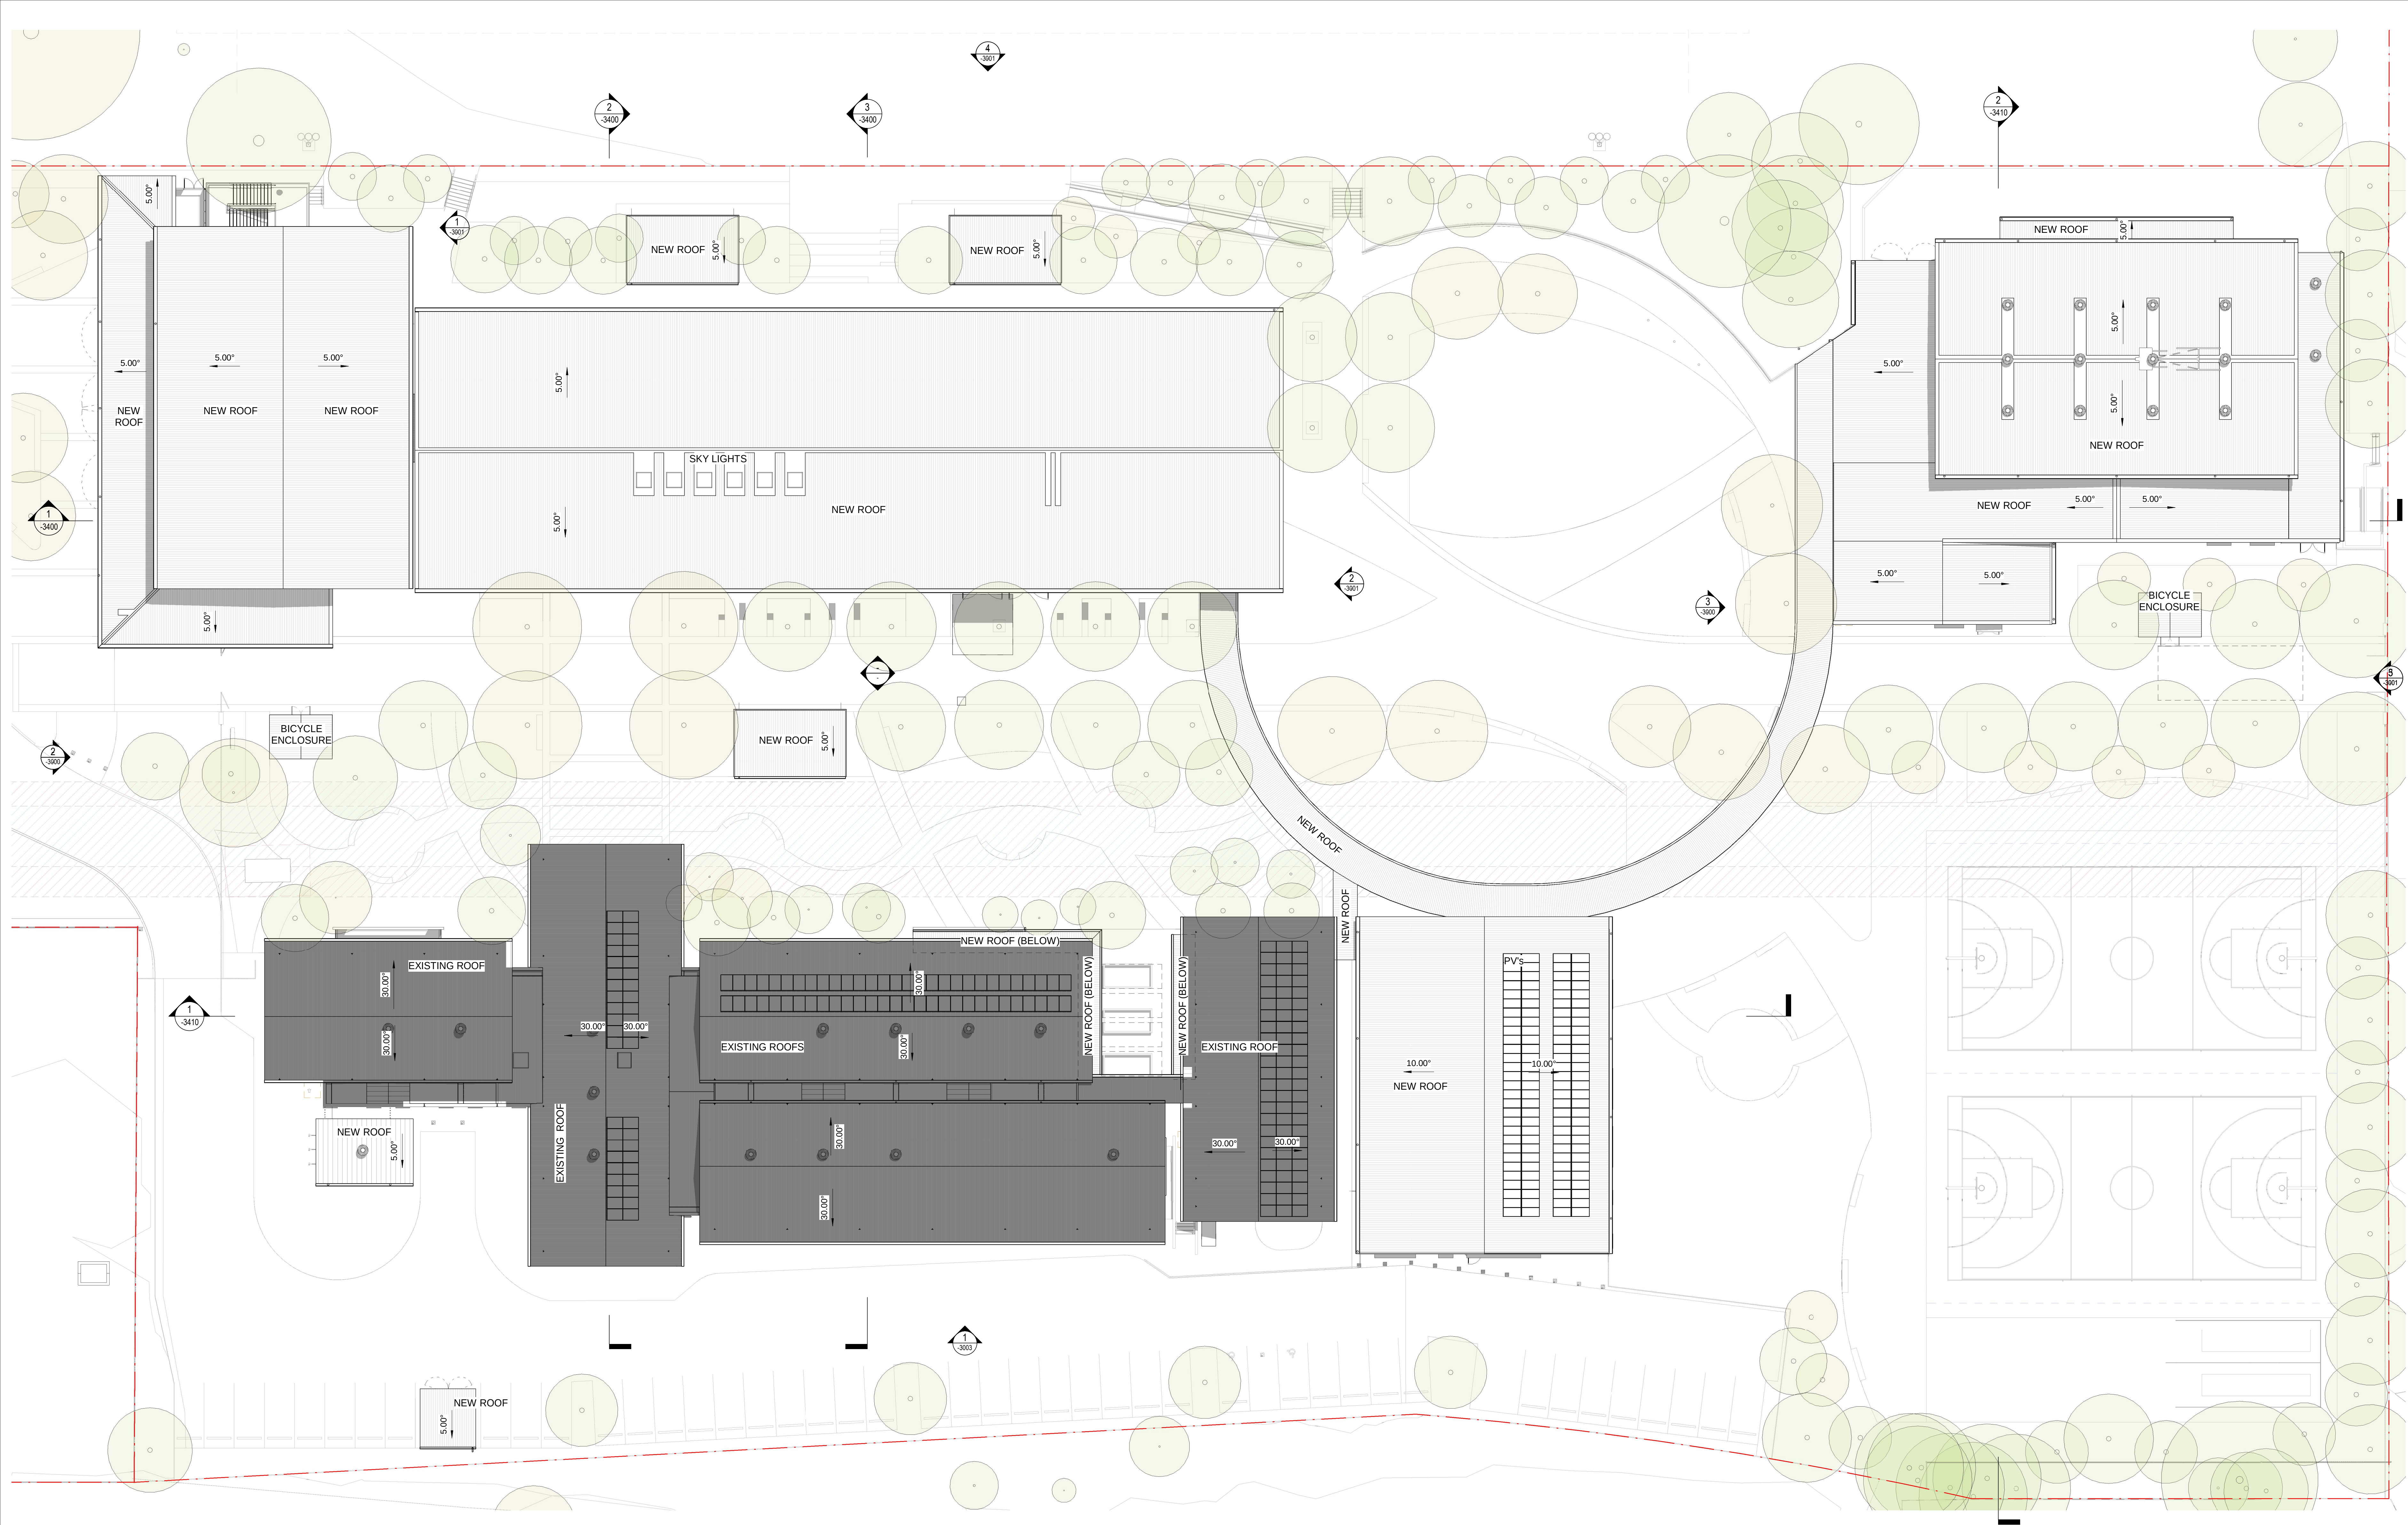

BUILDER

HINDMARSH

Hindmarsh Construction Australia Pty Ltd
Level 27, 100 Miller Street
North Sydney NSW 2060
T +61 2 9274 1100
F +61 2 6274 8898
www.hindmarsh.com.au

CLIENT

NSW Education
SCHOOL INFRASTRUCTURE


NSW Department of Education |
School Infrastructure NSW

T+ 61 2 9561 1927

Project Managers
TSA
T+ 61 2 9276 1400
Structural & Civil
M+G Consulting Engineers
T+ 61 2 8666 7898
Mechanical, Electrical, Hydraulic, ESD
Norman Disney & Young
T+ 61 2 9928 6800

Landscape Architecture
Context
T+ 61 2 8244 8900
Consulting Builder
Hindmarsh
T+ 61 2 9274 1100
BCA
BLAKEETT MAGUIRE + GOLDSMITH
T+ 61 2 9211 7777

KEY

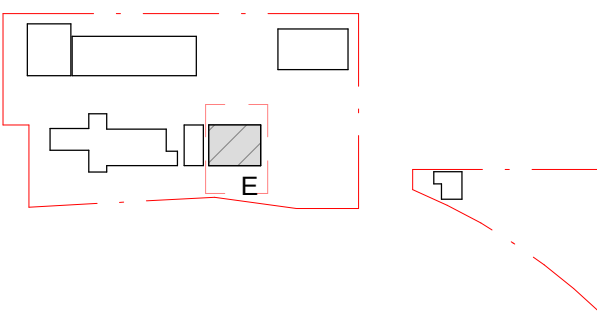

NSW Nominated Architects: Robert Denton Reg. No. 5762, Alex Kibble Reg. No. 6015
Do not scale drawings. Verify all dimensions on site. Notify architect of all discrepancies

Rev	Date	Description	Chkd	Auth
A	08.09.21	Issue For SSDA	RS	RS
B	26.07.22	Issued for R/S	RS	RS
C	09.09.22	Issued for R/S	RS	RS

Project
New High School in Bungendore

MAJARA STREET,
BUNGENDORE NSW 2621

Drawing Title
ROOF PLAN

Proj. Dir	Proj. Arch	Drawn	Sheet
RD	RS	JL	B1
Job No.	Status	Date	Scale
200096	DD	04.07.22	1 : 200

Drawing No.
AR DA HS -2020

Revision
C

Tanner Kibble Denton Architects Pty Ltd
PO Box 660 Darlinghurst NSW 1300 Australia
Level 1, 19 Foster Street, Surry Hills NSW 2010 Australia
T +61 2 9281 4399
F +61 2 9281 4337
www.tkda.com.au



1
-3410

4
-3002

3
-3002

1
-3002

2
-3002

EXSITING SCOUT FACILITY

NEW ROOF

5.00°

DP

DP

DP

PVS

SKL

NO 63 TURALLO
TERRACE
(SIGNALMAN'S
COTTAGE)

BUILDER



Hindmarsh Construction Australia Pty Ltd
Level 27, 100 Miller Street
North Sydney NSW 2060
T +61 2 9274 1100
F +61 2 6274 8898
www.hindmarsh.com.au

CLIENT



NSW Department of Education |
School Infrastructure NSW

T+ 61 2 9561 1927

Project Managers

TSA

T+ 61 2 9276 1400

Structural & Civil

M+G Consulting Engineers

T+ 61 2 8666 7898

Mechanical, Electrical, Hydraulic, ESD

Norman Disney & Young

T+ 61 2 9928 6800

Landscape Architecture

Context

T+ 61 2 8244 8900

Consulting Builder

Hindmarsh


T+ 61 2 9274 1100

BCA

BLACKETT MAGUIRE + GOLDSMITH

T+ 61 2 9211 7777

KEY

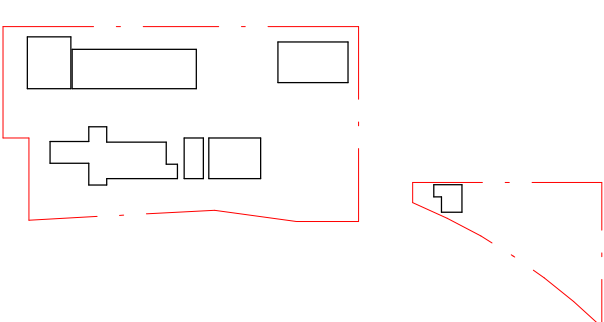

NSW Nominated Architects: Robert Denton Reg. No. 5762, Alex Kibble Reg. No. 6015

Do not scale drawings. Verify all dimensions on site. Notify architect of all discrepancies

Rev	Date	Description	Chkd	Auth
A	08.09.21	Issue For SSDA	RS	RS
B	26.07.22	Issued for RIS	RS	RS

Project

New High School in Bungendore

MAJARA STREET,
BUNGENDORE NSW 2621

Drawing Title
ROOF PLAN - HS BLOCK F

Proj. Dir	Proj. Arch	Drawn	Sheet
RD	RS	JL	B1
Job No.	Status	Date	Scale
200096	DA	04.07.22	1 : 200

Drawing No.

AR DA HS -2021

Revision

B

Tanner Kibble Denton Architects Pty Ltd

PO Box 660 Darlinghurst NSW 1300 Australia
Level 1, 19 Foster Street, Surry Hills NSW 2010 Australia

T +61 2 9281 4399

F +61 2 9281 4337

www.tkda.com.au






1 EAST ELEVATION - SCHOOL AVENUE
1 : 200



2 SOUTH ELEVATION - GIBRALTAR STREET
1 : 200



3 SOUTH ELEVATION - PLAY SPACE
1 : 200

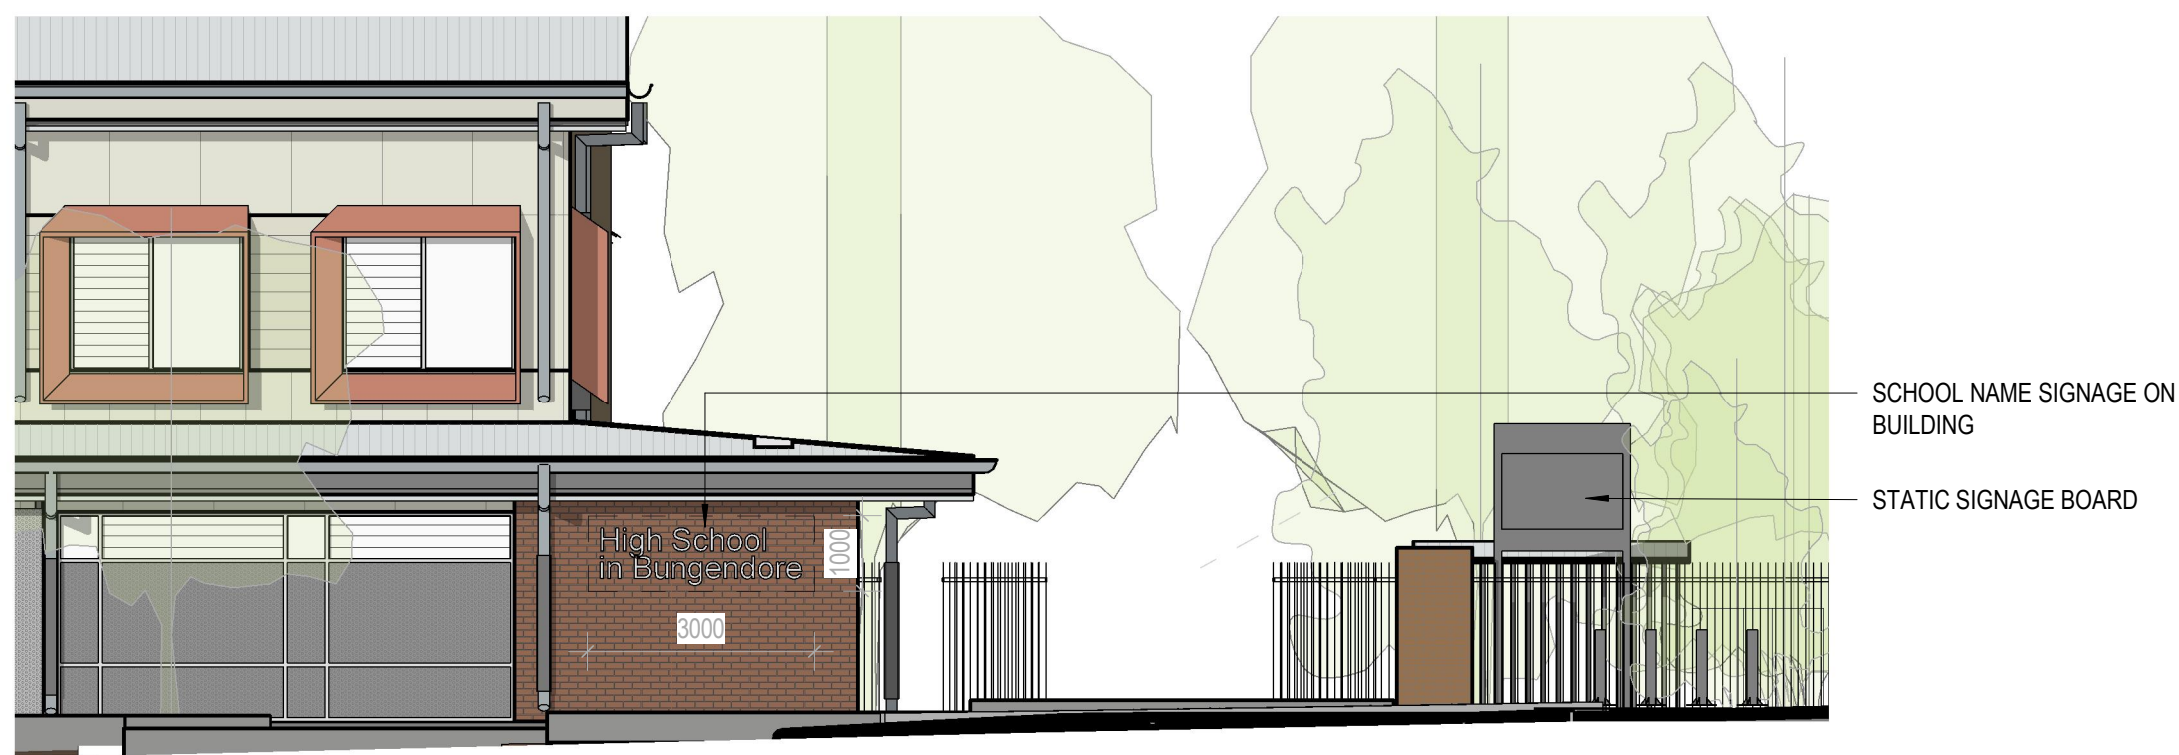


4 INDICATIVE SIGNAGE ELEVATION - GIBRALTAR STREET
1 : 100

(E)	EXISTING
(N)	NEW
AC/CU	AIR CONDITIONING CONDENSING UNIT
BAL	BALUSTRADE
BK/BG	BRICKWORK - BAGGED
BK/F	BRICKWORK - FACE
FC/PF	FIBRE CEMENT - PRE-FINISHED
FNC	FENCING
GD1	GLAZED SWING DOOR
GD2	GLAZED SLIDING DOOR
GD3	GLAZED SECTIONAL OVERHEAD DOOR
GLW	GLAZED LOUVRE WINDOW
GPW	GLAZED FIXED WINDOW
MFL	METAL FIXED LOUVRE
MRS	METAL ROOF SHEETING
MWS	METAL WALL SHEETING
MSF1	METAL SHADE FIXED - SURROUND
MSF2	METAL SHADE FIXED - VERTICAL
MSF3	METAL SHADE FIXED - HORIZONTAL
MSM	METAL SHADE MOVEABLE
MC/PF	METAL CLADDING - PRE-FINISHED
PFS	PERFORATED SCREEN
PV	PHOTOVOLTAIC PANELS
RC/PC	CONCRETE - PRECAST
RS	ROLLER SHUTTER
RV	ROOF VENTILATORS
SKL	SKYLIGHT
TD	UNDER BLOCK

LEGEND		
EXTERNAL CLADDING	METALWORK COLOURS	ROOFS, GUTTERS, DOWNPIPES AND FLASHINGS
FC/PF - FIBRE CEMENT PREFINISHED	GENERAL WINDOW & DOOR FRAMING: CLEAR ANODIZED	GENERAL : LYSAGHT ZINCALUME
MWS - METAL WALL SHEETING: LYSAGHT - ZINCALUME	MSF1 - METAL SHADE FIXED: EARTHY RED	
MC/PF - METAL CLADDING - PRE-FINISHED: COLORBOND SURFMIST	MSF2 - METAL SHADE FIXED: MEDIUM BRONZE METALLIC	
	PFS - PERFORATED FACADE SCREEN: ANODISED	
	RS - ROLLER SHUTTERS: GALVANISED	
	MFL - METAL FIXED LOUVRES: CLEAR ANODIZED	

KEY

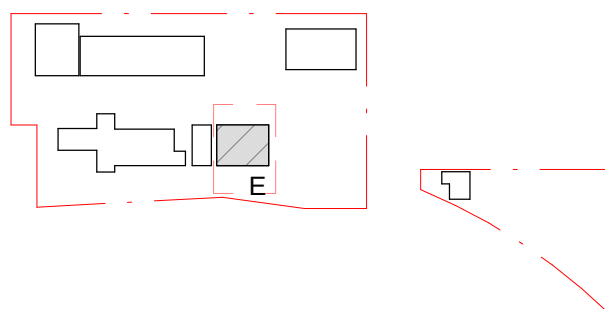

BUILDER
HINDMARSH
Hindmarsh Construction Australia Pty Ltd
Level 27, 100 Miller Street
North Sydney NSW 2060
T +61 2 9274 1100
F +61 2 6274 8898
www.hindmarsh.com.au

CLIENT
NSW GOVERNMENT
Education
School Infrastructure
NSW Department of Education |
School Infrastructure NSW
T +61 2 9561 1927


Project Managers
TSA
T+ 61 2 9276 1400
Structural & Civil
M+G Consulting Engineers
T+ 61 2 8666 7898
Mechanical, Electrical, Hydraulic, ESD
Norman Disney & Young
T+ 61 2 9928 6800

Landscape Architecture
Context
T+ 61 2 8244 8900
Consulting Builder
Hindmarsh
T+ 61 2 9274 1100
BCA
BLACKETT MAGUIRE + GOLDSMITH
T+ 61 2 9211 7777

Project
New High School in Bungendore
MAJARA STREET,
BUNGENDORE NSW 2621
Drawing Title
ELEVATIONS 01

Proj. Dir RD Proj. Arch RS Drawn JL Sheet B1
Job No. 200096 Status DD Date 04.07.22 Scale As indicated
Drawing No. AR DA HS -3000 Revision C

Tanner Kibble Denton Architects Pty Ltd
PO Box 660 Darlinghurst NSW 1300 Australia
Level 1, 19 Foster Street, Surry Hills NSW 2010 Australia
T +61 2 9281 4399
F +61 2 9281 4337
www.tkda.com.au
TKDArchitects
Tanner Kibble Denton

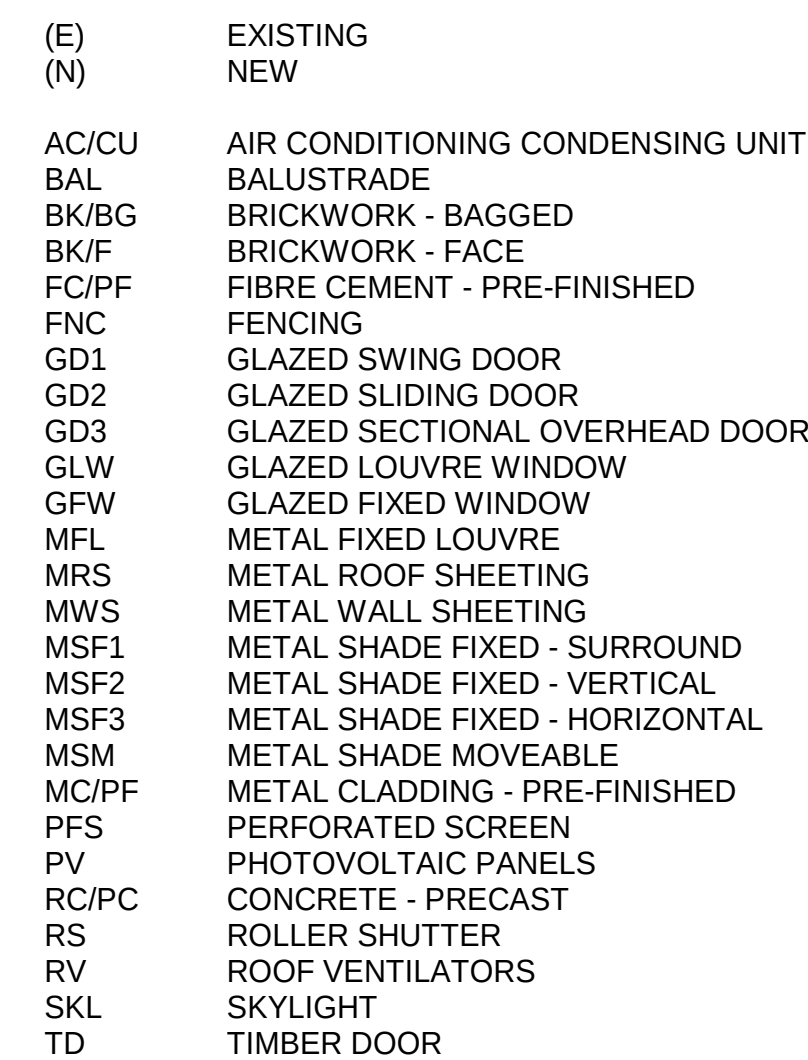

MC/PF - METAL CLADDING - PRE-FINISH
COLORBOND SURFIMIST

METALWORK COLOURS

GENERAL WINDOW & DOOR FRAMING:
CLEAR ANODIZED

MSF1 - METAL SHADE FIXED:
EARTHY RED

MSF2 - METAL SHADE FIXED:
MEDIUM BRONZE METALLIC


PFS - PERFORATED FACADE SCREEN:
ANODISED

RS - ROLLER SHUTTERS: GALVANISED

MFL - METAL FIXED LOUVRES:
CLEAR ANODIZED

ROOFS, GUTTERS, DOWNPIPES AND FLASHINGS
GENERAL :
LYSAGHT ZINCALUME

 **NORTH ELEVATION - PLAY SPACE**
1 : 200

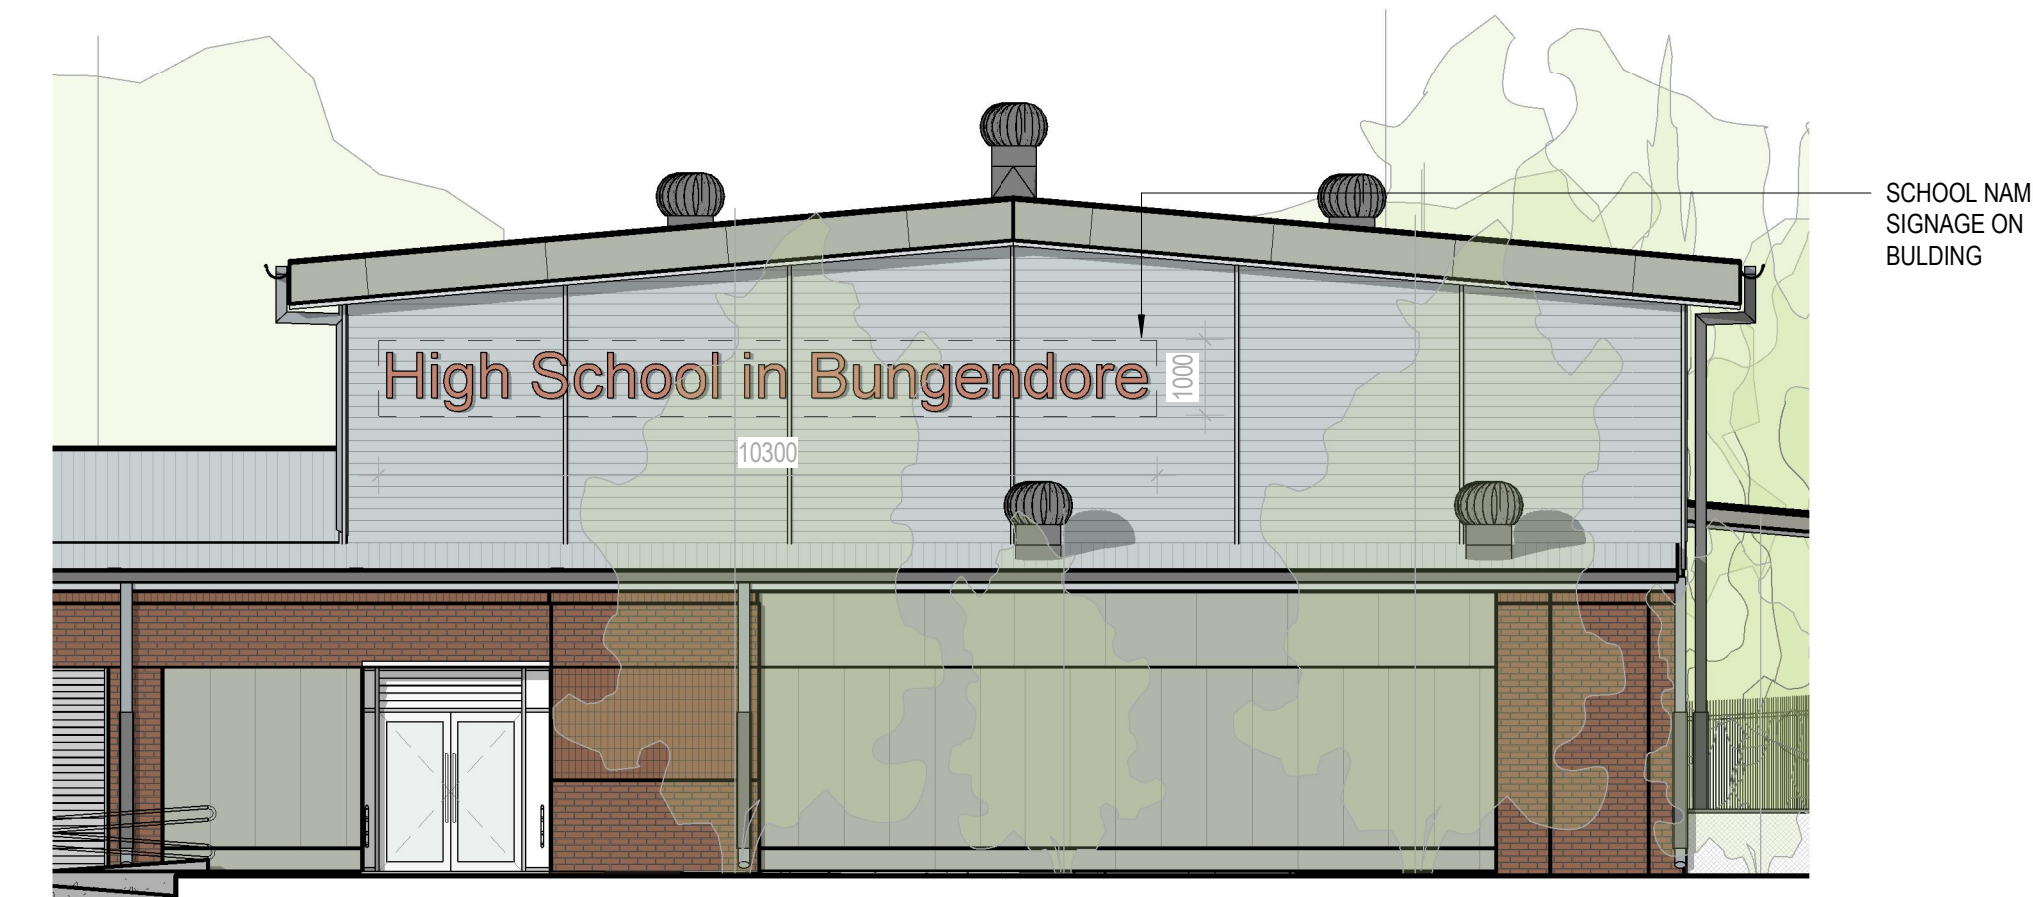

The image displays three architectural elevation drawings of building blocks, labeled BLOCK D, BLOCK B, and BLOCK A.


BLOCK D: This is a long, single-story building with a flat roof. It features several roof-mounted units labeled 'RV' and 'RL 705800'. The facade includes large windows and doors, with labels such as 'MRS', 'MWS', 'FC/PF', 'SD3', 'FNC', 'BK/F', and 'RS'. A vertical line on the left indicates the 'SITE BOUNDARY' and 'TURALLO TERRACE'. The drawing is labeled 'BLOCK D' at the bottom.

BLOCK B: This is a two-story building with a flat roof. It has a central entrance and large windows. Labels include 'MRS', 'BAL', 'MC/PF', 'GLW', 'GFW', 'FC/PF', 'TD', 'BK/F', 'GD1', 'GD2', 'MPL', and 'RL 707200'. The drawing is labeled 'BLOCK B' at the bottom.

BLOCK A: This is a two-story building with a gabled roof. It features a prominent external staircase and large windows. Labels include 'FC/PF', 'MS1', 'GLW', 'GFW', 'BAL', 'BK/F', 'MPL', and 'RL 707100'. The drawing is labeled 'BLOCK A' at the bottom.

Additional labels on the right side of the BLOCK A drawing include 'LVL 01 FFL 701460' and 'LVL GRD FFL 697520'. A vertical line on the far right indicates the 'SITE BOUNDARY'.

BUILDER  Hindmarsh Construction Australia Pty Ltd Level 27, 100 Miller Street North Sydney NSW 2060 T +61 2 9274 1100 F +61 2 9274 8898 www.hindmarsh.com.au	CLIENT  NSW Department of Education School Infrastructure NSW T +61 2 9561 1927	Project Managers NSA T +61 2 9276 1400 Structural & Civil M+G Consulting Engineers T +61 2 8666 7888 Mechanical, Electrical, Hydraulic, ESD Norman Disney & Young T +61 2 9928 6800	Landscape Architecture Context T +61 2 8244 8900 Consulting Builder Hindmarsh T +61 2 9274 1100 BCA BLACKETT MAGUIRE + GOLDSMITH T +61 2 9211 7777
--	--	---	--

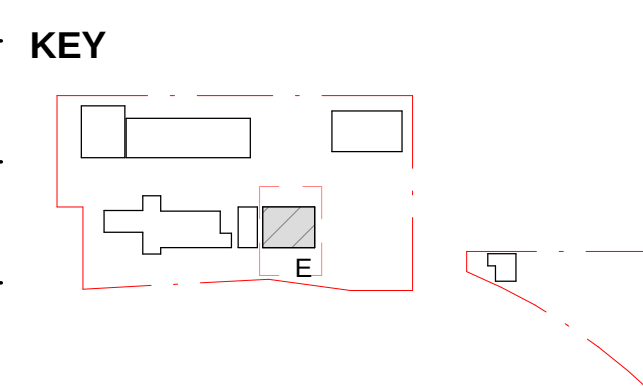

Rev	Date	Description	Chkd	Auth
A	08.09.21	Issue For SSDA	RS	RS
B	26.07.22	Issued for RTS	RS	RS
C	09.09.22	Issued for RTS	RS	RS

Project
New High School in Bungendore

MAJARA STREET,
BUNGENDORE NSW 2621

Drawing Title
ELEVATIONS 02


Proj. Dir RD	Proj. Arch RS	Drawn JL	Sheet B1	
Job No. 200096	Status DD	Date 03.06.21	Scale As indicated	
Drawing No.			Revision	

AR DA HS -3001


Tanner Kibble Denton Architects Pty Ltd
PO Box 660 Darlinghurst NSW 1300 Australia
Level 1, 19 Foster Street, Surry Hills NSW 2010 Australia
T +61 2 9281 4399
F +61 2 9281 4337
www.tkda.com.au




TKDArchitects
Tanner Kibble Denton

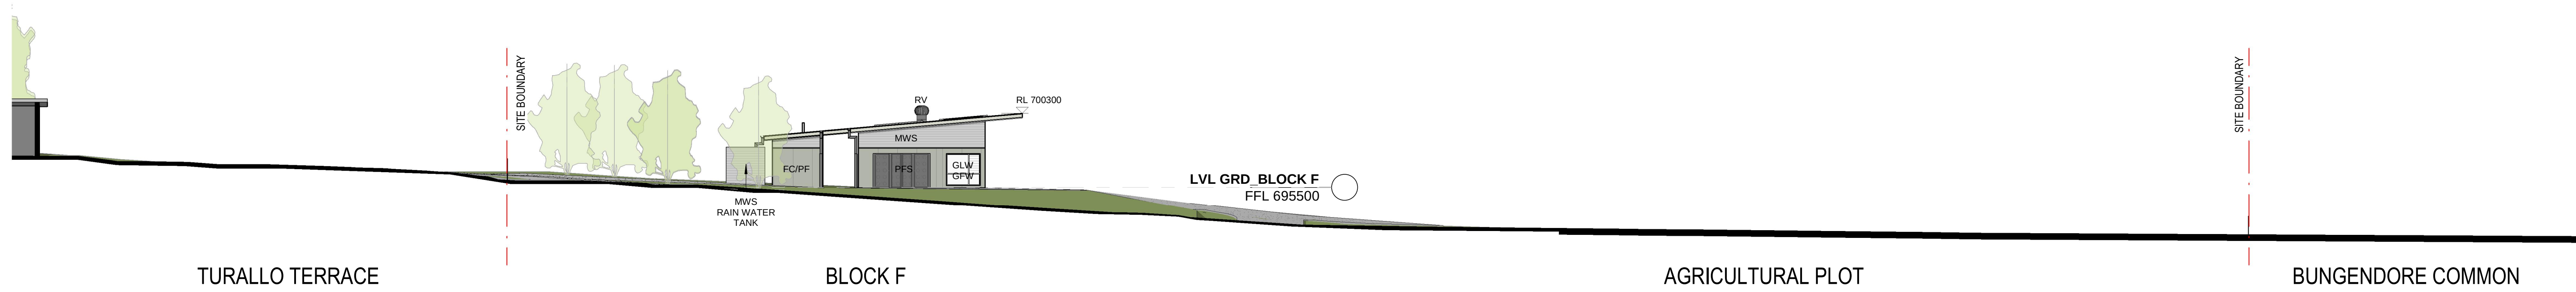


2 EAST ELEVATION
-2021 1 : 200

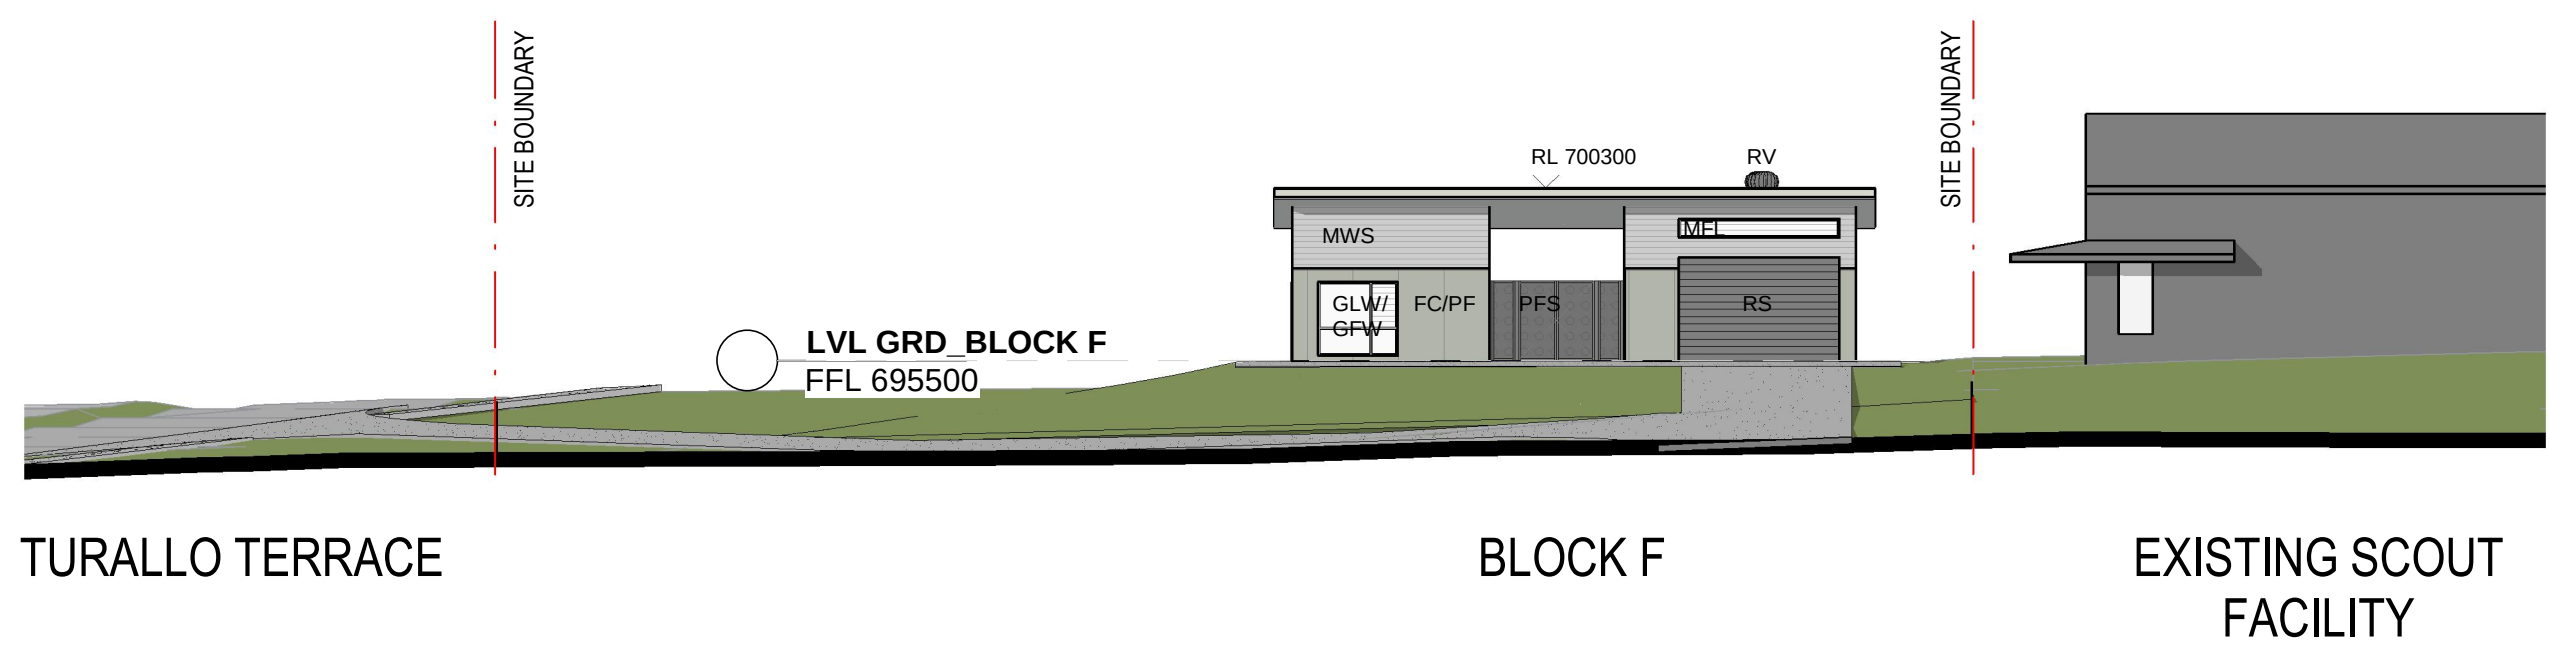

1 NORTH ELEVATION
-2021 1 : 200

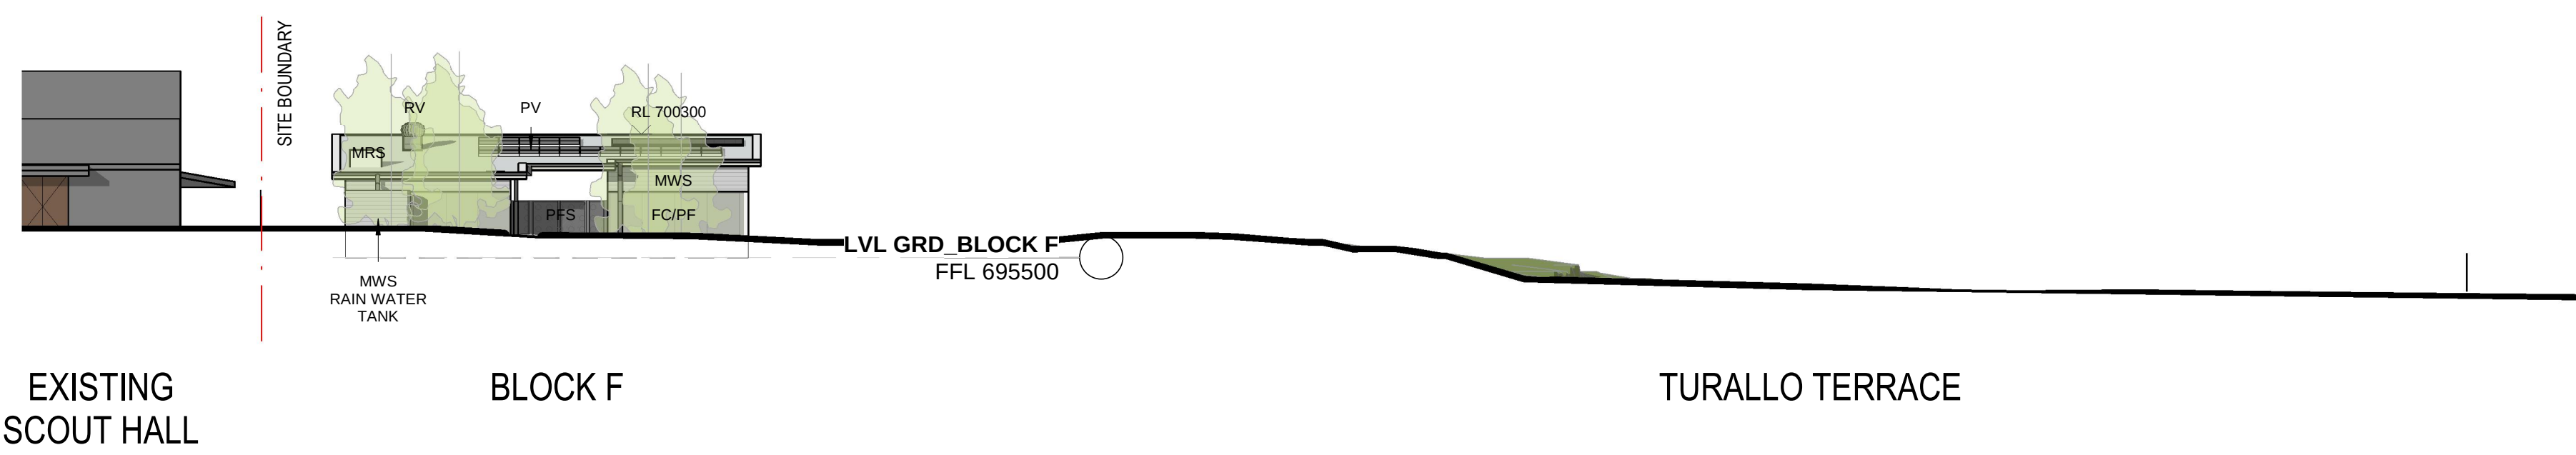

3 SOUTH ELEVATION
-2021 1 : 200

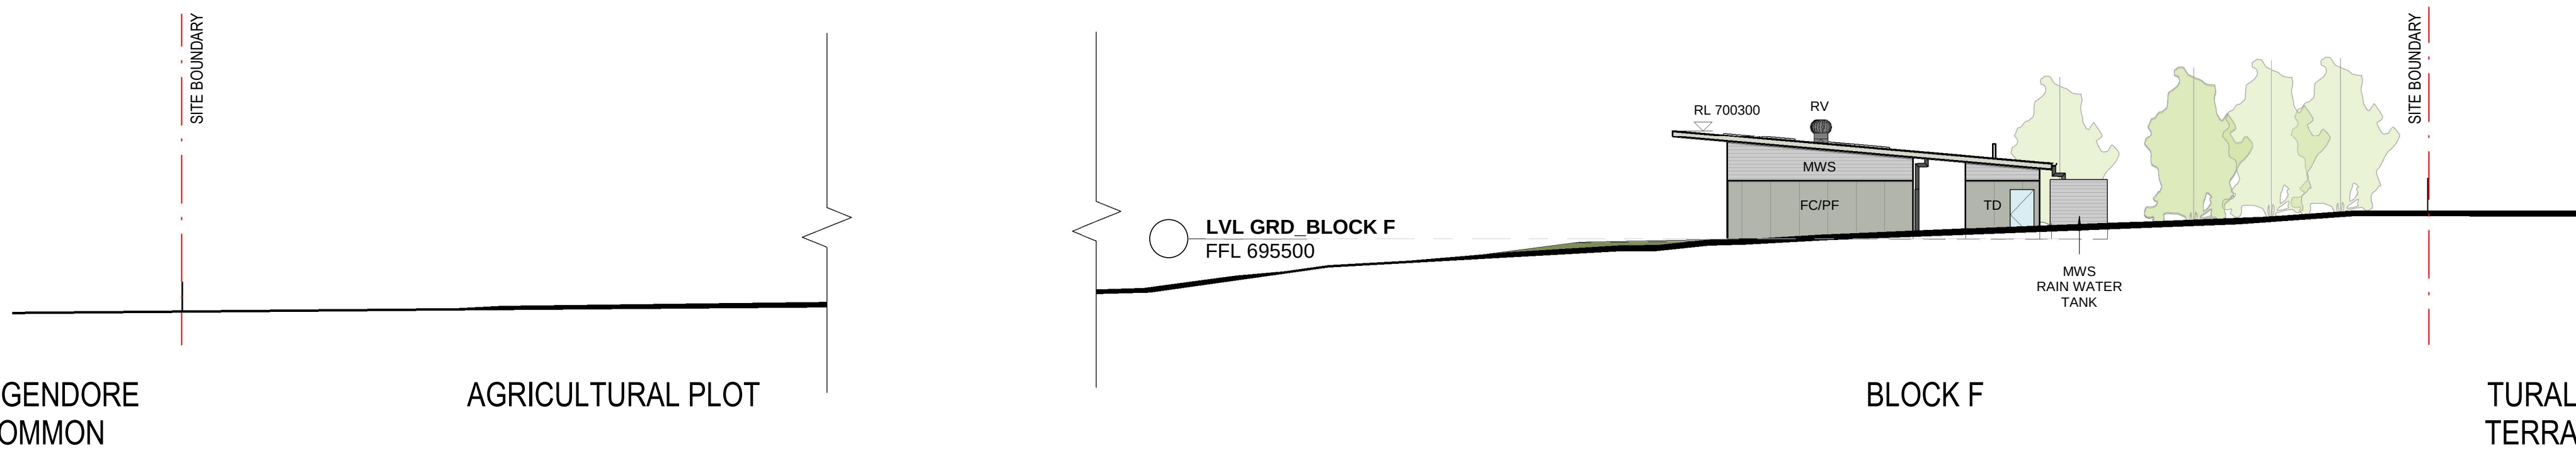

4 WEST ELEVATION
-2021 1 : 200

(E)	EXISTING
(N)	NEW
AC/CU	AIR CONDITIONING CONDENSING UNIT
BAL	BALUSTRADE
BK/BG	BRICKWORK - BAGGED
BK/F	BRICKWORK - FACE
FC/PF	FIBRE CEMENT - PRE-FINISHED
FNC	FENCING
GD1	GLAZED SWING DOOR
GD2	GLAZED SLIDING DOOR
GD3	GLAZED SECTIONAL OVERHEAD DOOR
GLW	GLAZED LOUVRE WINDOW
GFW	GLAZED FIXED WINDOW
MFL	METAL FIXED LOUVRE
MRS	METAL ROOF SHEETING
MWS	METAL WALL SHEETING
MSF1	METAL SHADE FIXED - SURROUND
MSF2	METAL SHADE FIXED - VERTICAL
MSF3	METAL SHADE FIXED - HORIZONTAL
MSM	METAL SHADE MOVEABLE
MC/PF	METAL CLADDING - PRE-FINISHED
PFS	PERFORATED SCREEN
PV	PHOTOVOLTAIC PANELS
RC/PC	CONCRETE - PRECAST
RS	ROLLER SHUTTER
RV	ROOF VENTILATORS
SKL	SKYLIGHT
TD	TIMBER DOOR

LEGEND

EXTERNAL CLADDING

FC/PF - FIBRE CEMENT PREFINISHED
MWS - METAL WALL SHEETING:
LYSAGHT - ZINCALUME
MC/PF - METAL CLADDING - PRE-FINISHED:
COLORBOND SURFMIST


METALWORK COLOURS

GENERAL WINDOW & DOOR FRAMING:
CLEAR ANODIZED
MSF1 - METAL SHADE FIXED:
EARTHY RED
MSF2 - METAL SHADE FIXED:
MEDIUM BRONZE METALLIC
PFS - PERFORATED FACADE SCREEN:
ANODISED
RS - ROLLER SHUTTERS: GALVANISED
MFL - METAL FIXED LOUVRES:
CLEAR ANODIZED

ROOFS, GUTTERS, DOWNPIPES AND FLASHINGS

GENERAL :
LYSAGHT ZINCALUME

KEY

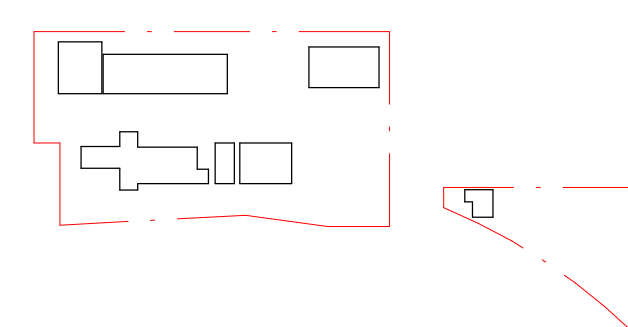

NSW Nominated Architects: Robert Denton Reg. No. 5782, Alex Kibble Reg. No. 6015 Do not scale drawings. Verify all dimensions on site. Notify architect of all discrepancies		
Rev	Date	Description
A	08.09.21	Issue For SSDA
B	26.07.22	Issued for RIS

Project New High School in Bungendore	
MAJARA STREET, BUNGENDORE NSW 2621	
Drawing Title ELEVATIONS 03	

Proj. Dir	Proj. Arch	Drawn	Sheet
RD	RS	JL	B1
Job No.	Status	Date	Scale
200096	DA	03.06.21	1 : 200
Drawing No.		Revision	
AR DA HS -3002		B	


Tanner Kibble Denton Architects Pty Ltd PO Box 660 Darlinghurst NSW 1300 Australia Level 1, 19 Foster Street, Surry Hills NSW 2010 Australia T +61 2 9281 4399 F +61 2 9281 4337 www.tkda.com.au	
TKDArchitects Tanner Kibble Denton	

BUILDER
HINDMARSH
Hindmarsh Construction Australia Pty Ltd
Level 27, 100 Miller Street
North Sydney NSW 2060
T +61 2 9274 1100
F +61 2 6274 8898
www.hindmarsh.com.au

CLIENT
NSW Education
NSW Department of Education |
School Infrastructure NSW

Project Managers
TSA
T+ 61 2 9276 1400
Structural & Civil
M+G Consulting Engineers
T+ 61 2 8666 7898
Mechanical, Electrical, Hydraulic, ESD
Norman Disney & Young
T+ 61 2 9928 6800

Landscape Architecture
Context
T+ 61 2 8244 8900
Consulting Builder
Hindmarsh
T+ 61 2 9274 1100
BCA
BLACKETT MAGUIRE + GOLDSMITH
T+ 61 2 9211 7777

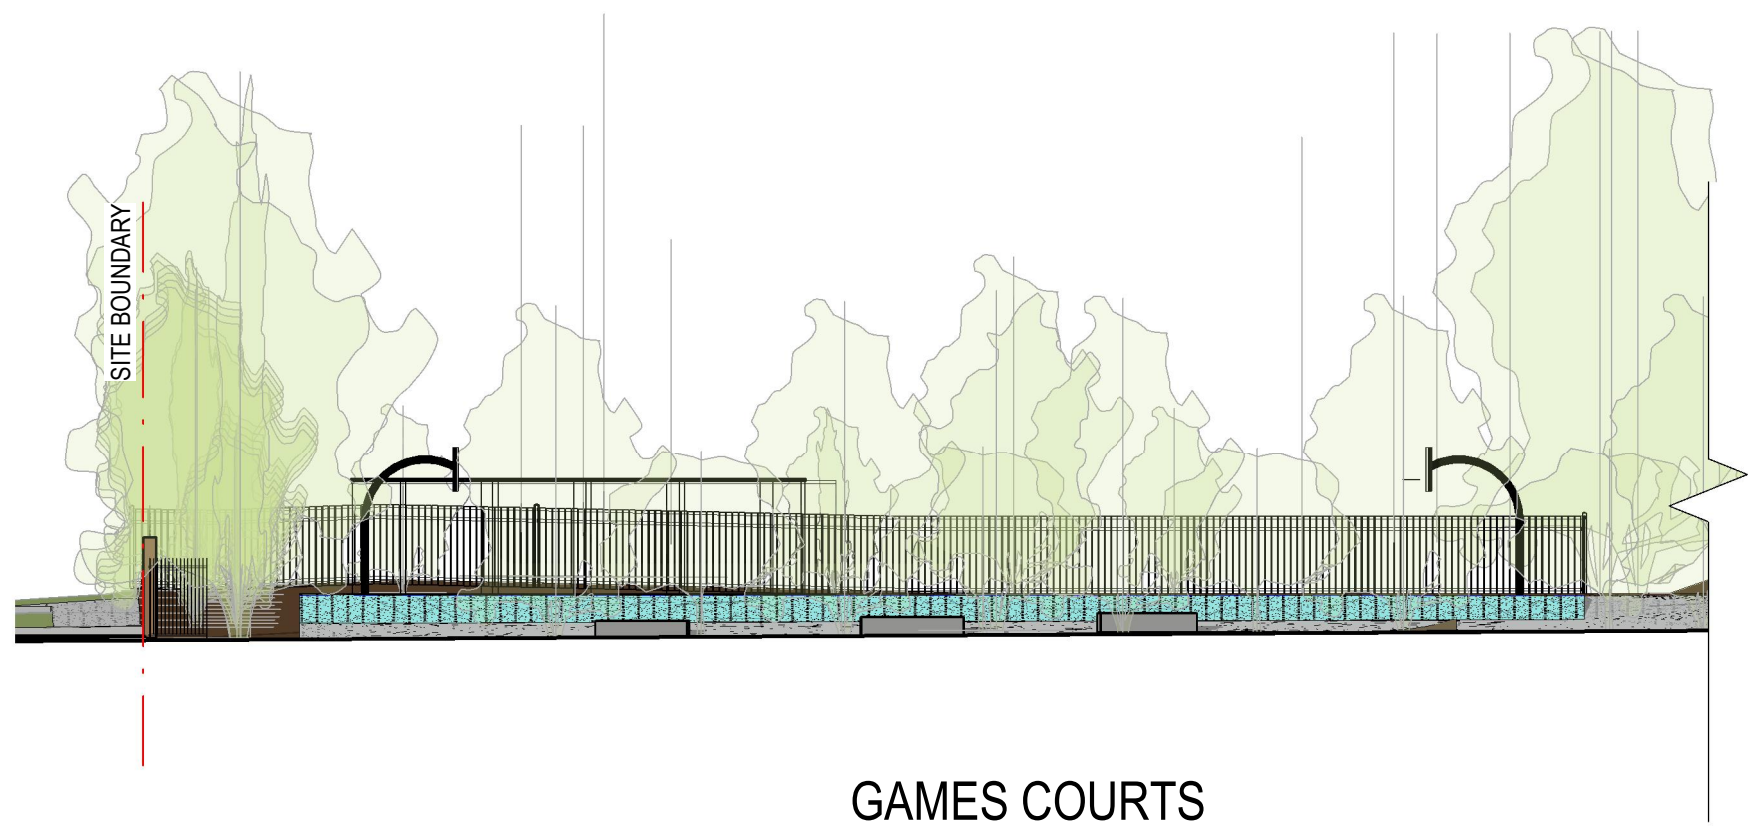

GAMES COURTS




BLOCK E

(E) BLOCK C

ENTRY FORECOURT

2 WEST ELEVATION - SCHOOL AVENUE
-2020 1 : 200

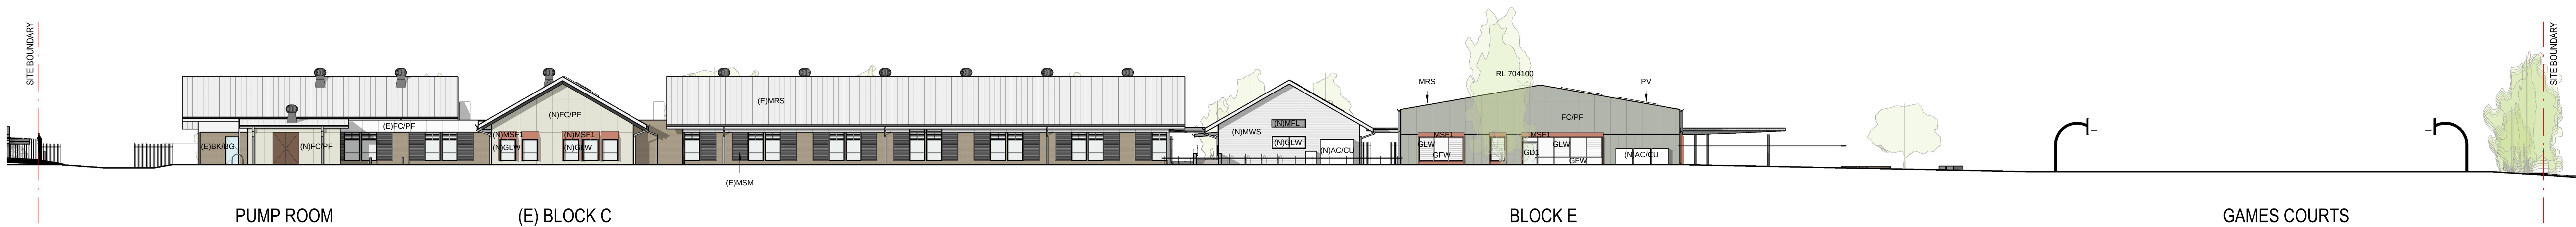

PUMP ROOM

(E) BLOCK C

BLOCK E

GAMES COURTS

1 EAST ELEVATION - CAR PARK
-2020 1 : 200

(E)	EXISTING
(N)	NEW
AC/CU	AIR CONDITIONING CONDENSING UNIT
BAL	BALUSTRADE
BK/BG	BRICKWORK - BAGGED
BK/F	BRICKWORK - FACE
FC/PF	FIBRE CEMENT - PRE-FINISHED
FNC	FENCING
GD1	GLAZED SWING DOOR
GD2	GLAZED SLIDING DOOR
GD3	GLAZED SECTIONAL OVERHEAD DOOR
GLW	GLAZED LOUVRE WINDOW
GFW	GLAZED FIXED WINDOW
MFL	METAL FIXED LOUVRE
MRS	METAL ROOF SHEETING
MWS	METAL WALL SHEETING
MSF1	METAL SHADE FIXED - SURROUND
MSF2	METAL SHADE FIXED - VERTICAL
MSF3	METAL SHADE FIXED - HORIZONTAL
MSM	METAL SHADE MOVEABLE
MC/PF	METAL CLADDING - PRE-FINISHED
PFS	PERFORATED SCREEN
PV	PHOTOVOLTAIC PANELS
RC/PC	CONCRETE - PRECAST
RS	ROLLER SHUTTER
RV	ROOF VENTILATORS
SKL	SKYLIGHT
TD	TIMBER DOOR

LEGEND
EXTERNAL CLADDING

FC/PF - FIBRE CEMENT PREFINISHED
MWS - METAL WALL SHEETING:
LYSAGHT - ZINCALUME
MC/PF - METAL CLADDING - PRE-FINISHED:
COLORBOND SURFMIST


METALWORK COLOURS

GENERAL WINDOW & DOOR FRAMING:
CLEAR ANODIZED
MSF1 - METAL SHADE FIXED:
EARTHY RED
MSF2 - METAL SHADE FIXED:
MEDIUM BRONZE METALLIC
PFS - PERFORATED FACADE SCREEN:
ANODISED
RS - ROLLER SHUTTERS: GALVANISED
MFL - METAL FIXED LOUVRES:
CLEAR ANODIZED

ROOFS, GUTTERS, DOWNPIPES AND FLASHINGS

GENERAL :
LYSAGHT ZINCALUME

KEY

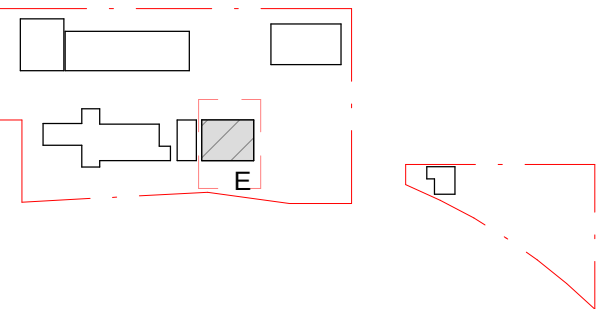

NSW Nominated Architects: Robert Denton Reg. No. 5762, Alex Kibble Reg. No. 6015 Do not scale drawings. Verify all dimensions on site. Notify architect of all discrepancies		
Rev	Date	Description
A	26.07.22	Issued for RIS
B	09.09.22	Issued for RIS

Chkd	Auth
RS	RS
RS	RS

Project
New High School in Bungendore

MAJARA STREET
BUNGENDORE NSW 2621
Drawing Title
ELEVATIONS 04

Proj. Dir	Proj. Arch	Drawn	Sheet
RD	RS	JL	B1

Job No.	Status	Date	Scale
200096	DD	07.07.22	1 : 200

Drawing No. Revision

AR DA HS -3003

B

Tanner Kibble Denton Architects Pty Ltd
PO Box 660 Darlinghurst NSW 1300 Australia
Level 1, 19 Foster Street, Surry Hills NSW 2010 Australia
T +61 2 9281 4399
F +61 2 9281 4337
www.tkda.com.au




BUILDER
HINDMARSH
Hindmarsh Construction Australia Pty Ltd
Level 27, 100 Miller Street
North Sydney NSW 2060
T +61 2 9274 1100
F +61 2 6274 8898
www.hindmarsh.com.au


CLIENT
NSW GOVERNMENT
Education
School Infrastructure
NSW Department of Education |
School Infrastructure NSW
T+ 61 2 9561 1927

Project Managers
TSA
T+ 61 2 9276 1400
Structural & Civil
M+G Consulting Engineers
T+ 61 2 8666 7898
Mechanical, Electrical, Hydraulic, ESD
Norman Disney & Young
T+ 61 2 9928 6800


Landscape Architecture
Context
T+ 61 2 8244 8900
Consulting Builder
Hindmarsh
T+ 61 2 9274 1100
BCA
BLACKETT MAGUIRE + GOLDSMITH
T+ 61 2 9211 7777

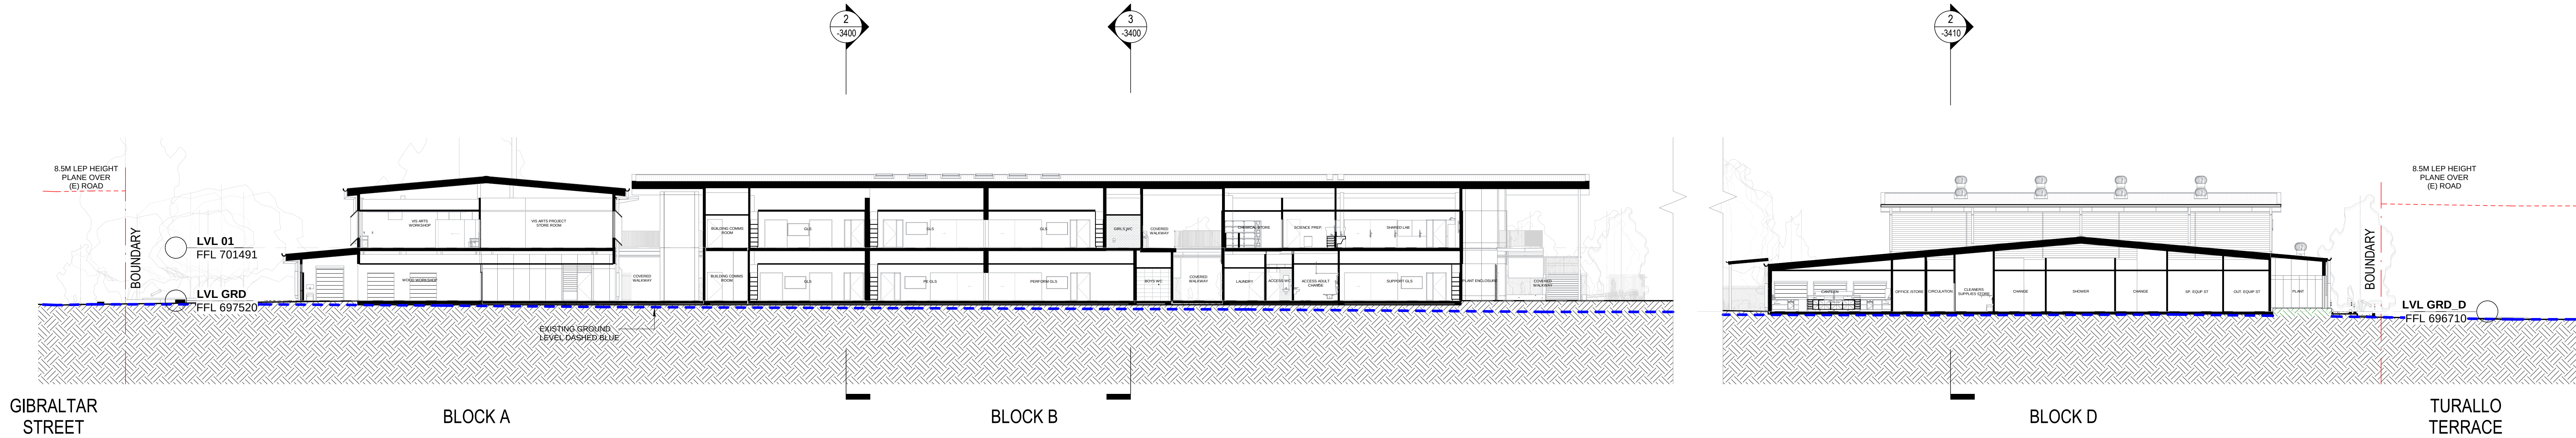

1 SECTION 01
-2020 1 : 200

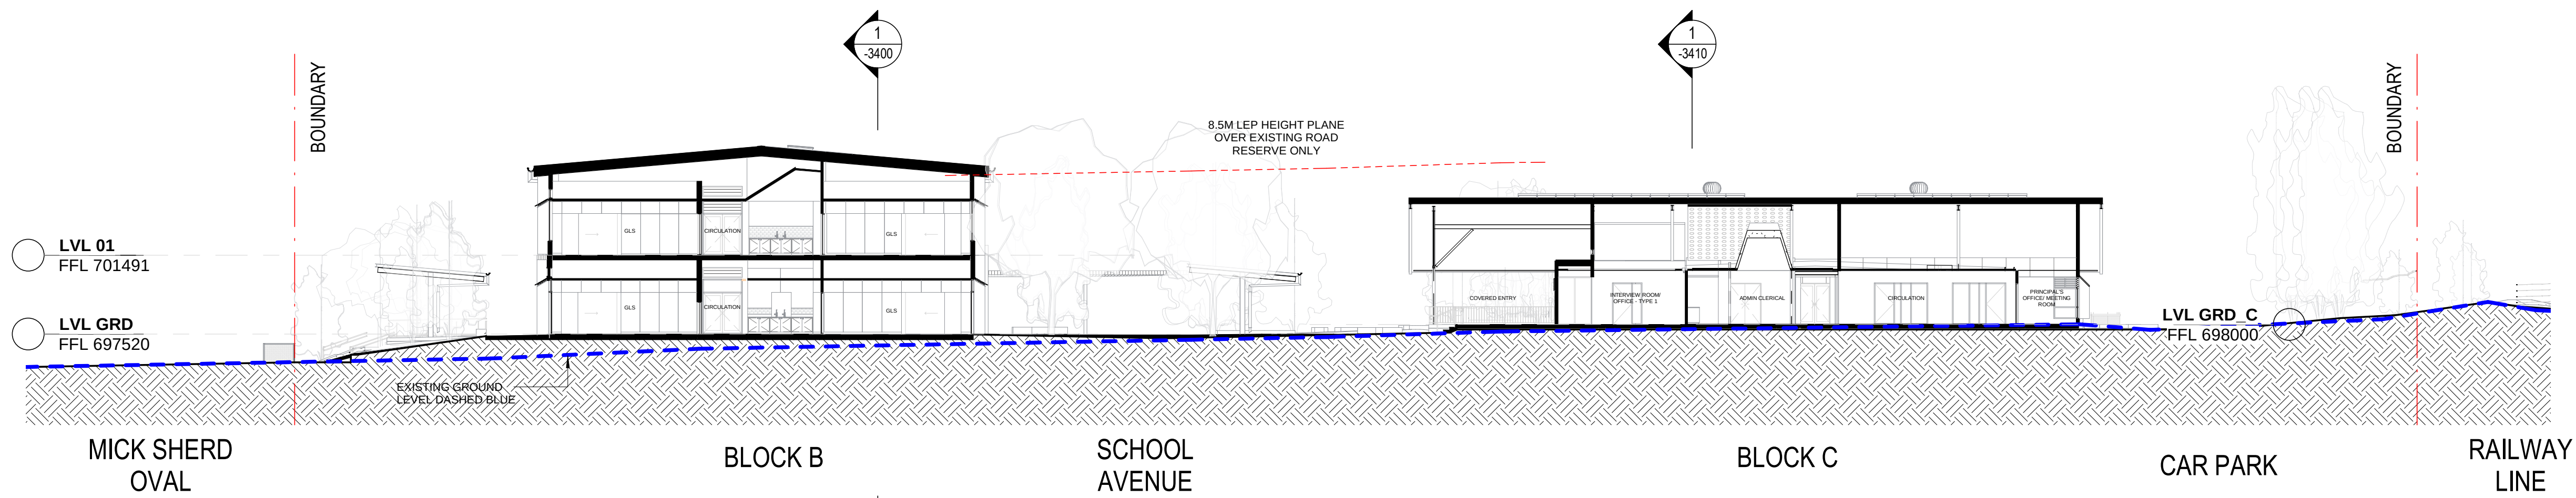

2 SECTION 02
-2020 1 : 200

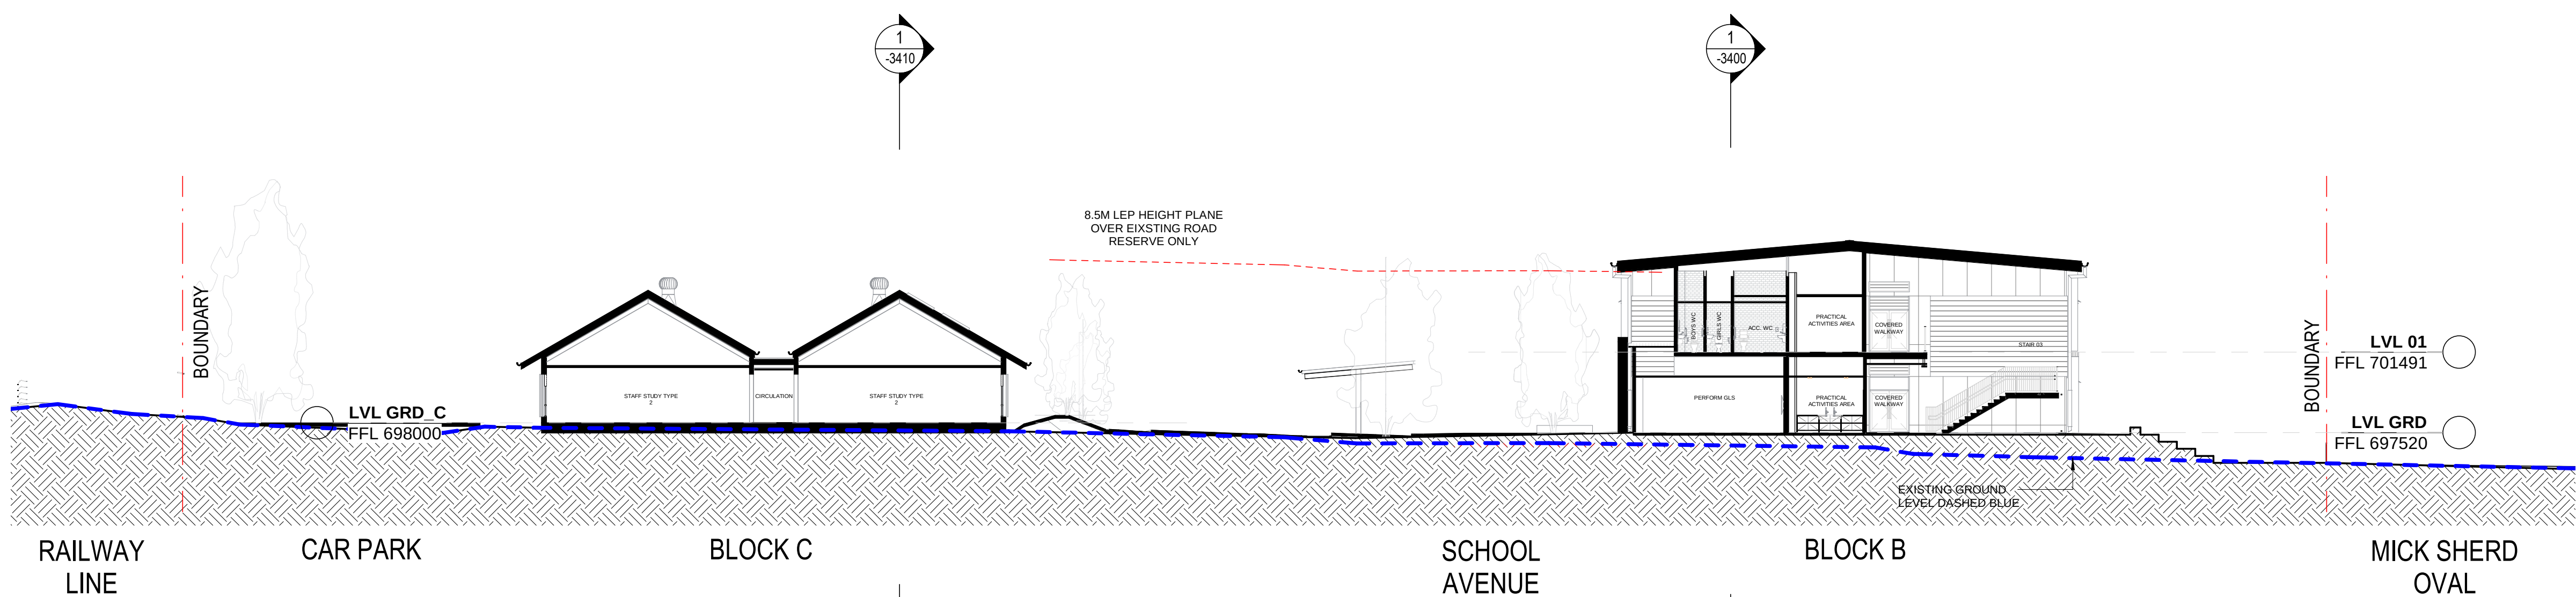


3 SECTION 03
-2020 1 : 200

BUILDER
HINDMARSH
Hindmarsh Construction Australia Pty Ltd
Level 27, 100 Miller Street
North Sydney NSW 2060
T +61 2 9274 1100
F +61 2 6274 8898
www.hindmarsh.com.au

CLIENT
NSW GOVERNMENT
Education
School Infrastructure
NSW Department of Education |
School Infrastructure NSW
T +61 2 9561 1927

Project Managers
TSA
T+ 61 2 9276 1400
Structural & Civil
M+G Consulting Engineers
T+ 61 2 8666 7898
Mechanical, Electrical, Hydraulic, ESD
Norman Disney & Young
T+ 61 2 9928 6800

Landscape Architecture
Context
T+ 61 2 8244 8900
Consulting Builder
Hindmarsh
T+ 61 2 9274 1100
BCA
BLACKETT MAGUIRE + GOLDSMITH
T+ 61 2 9211 7777

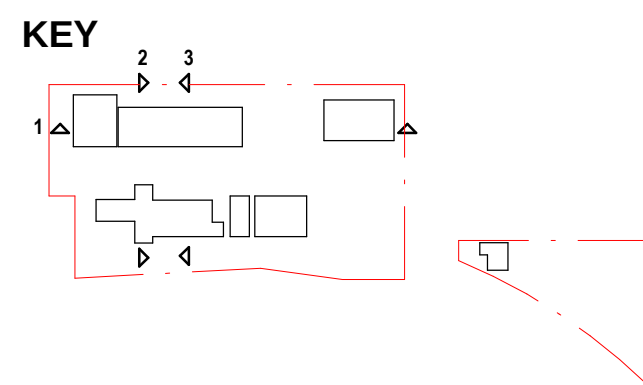


NSW Nominated Architects: Robert Denton Reg. No. 5762, Alex Kibble Reg. No. 6015
Do not scale drawings. Verify all dimensions on site. Notify architect of all discrepancies
Rev Date Description Chkd Auth
A 08.09.21 Issue For SSDA RS RS
B 26.07.22 Issued for RIS RS RS


Project
New High School in Bungendore
MAJARA STREET,
BUNGENDORE NSW 2621
Drawing Title
SECTIONS - SHEET 01

Proj. Dir	Proj. Arch	Drawn	Sheet
RD	RS	JL	B1
Job No.	Status	Date	Scale
200096	DA	04.07.22	1 : 200
Drawing No.			Revision
AR DA HS -3400			B


Tanner Kibble Denton Architects Pty Ltd
PO Box 660 Darlinghurst NSW 1300 Australia
Level 1, 19 Foster Street, Surry Hills NSW 2010 Australia
T +61 2 9281 4399
F +61 2 9281 4337
www.tkda.com.au
TKD Architects
Tanner Kibble Denton

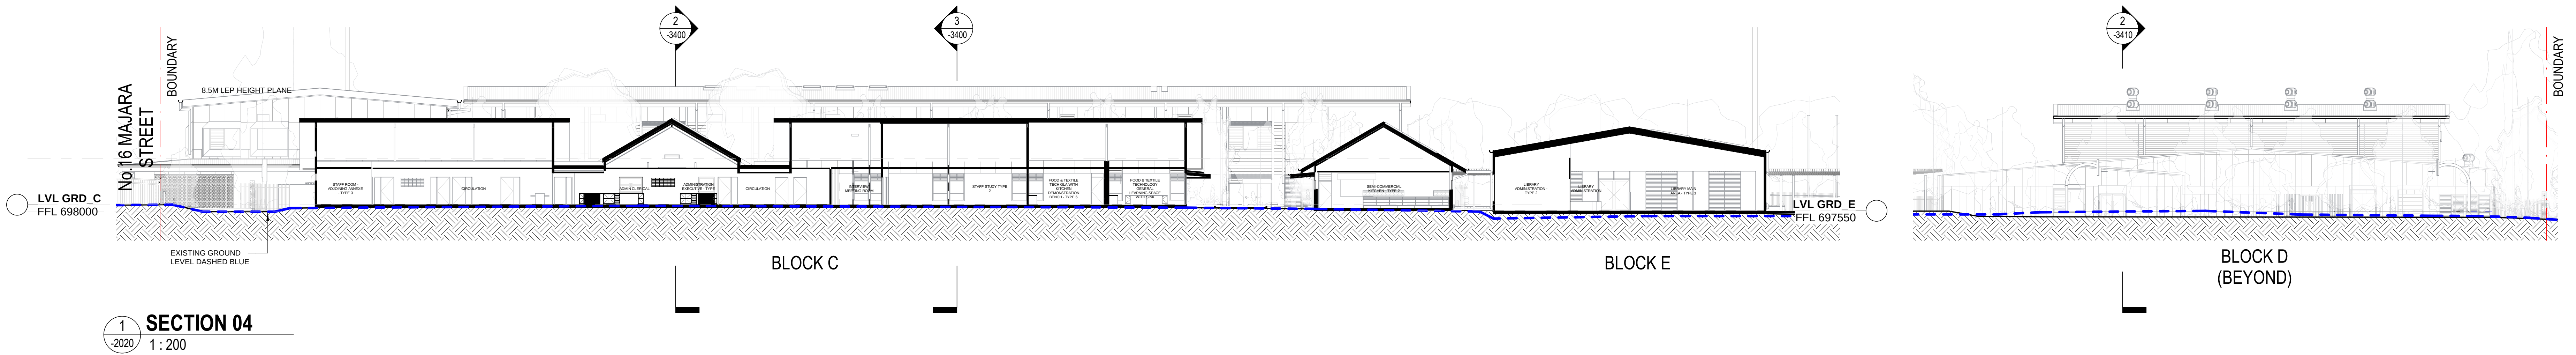

1 SECTION 04
-2020 1 : 200

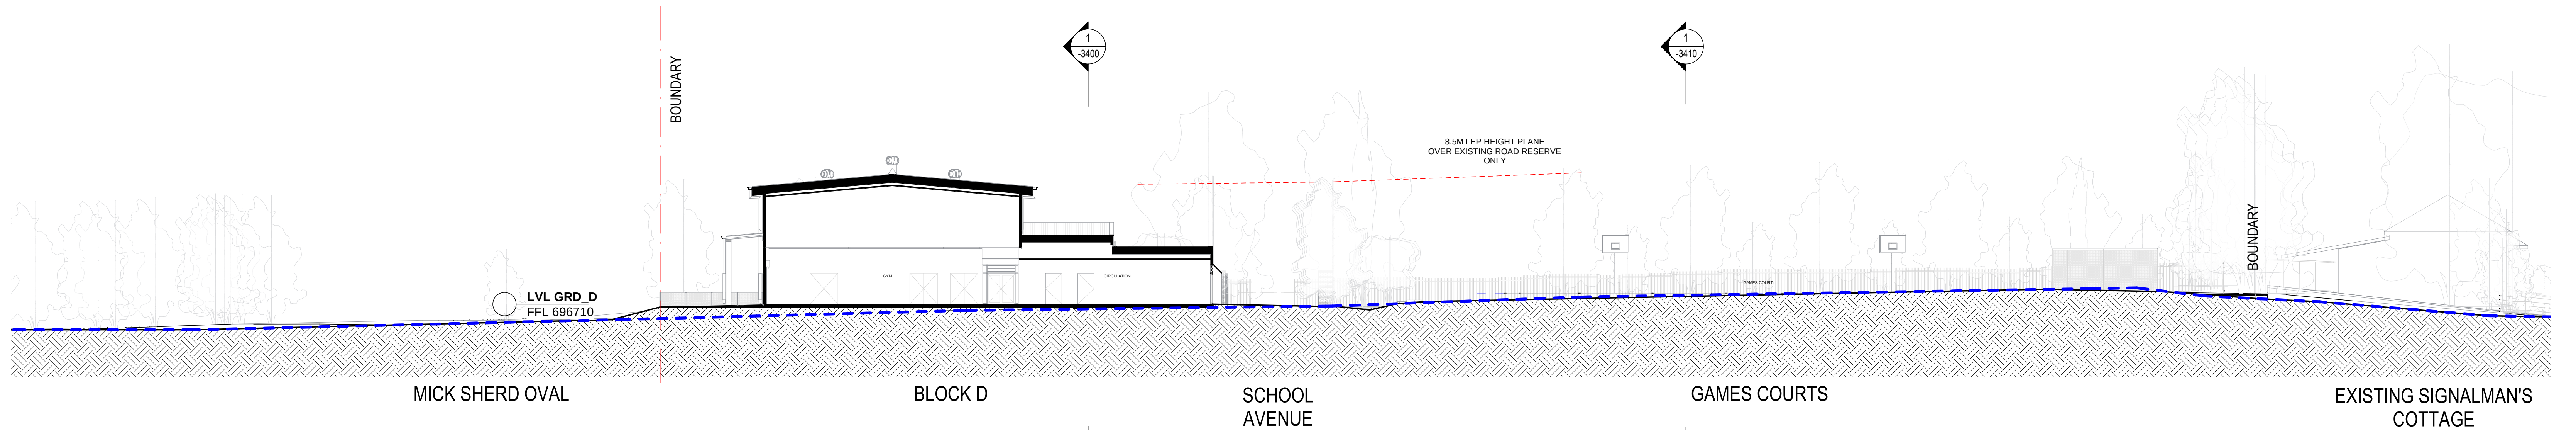

2 SECTION 05
-2020 1 : 200

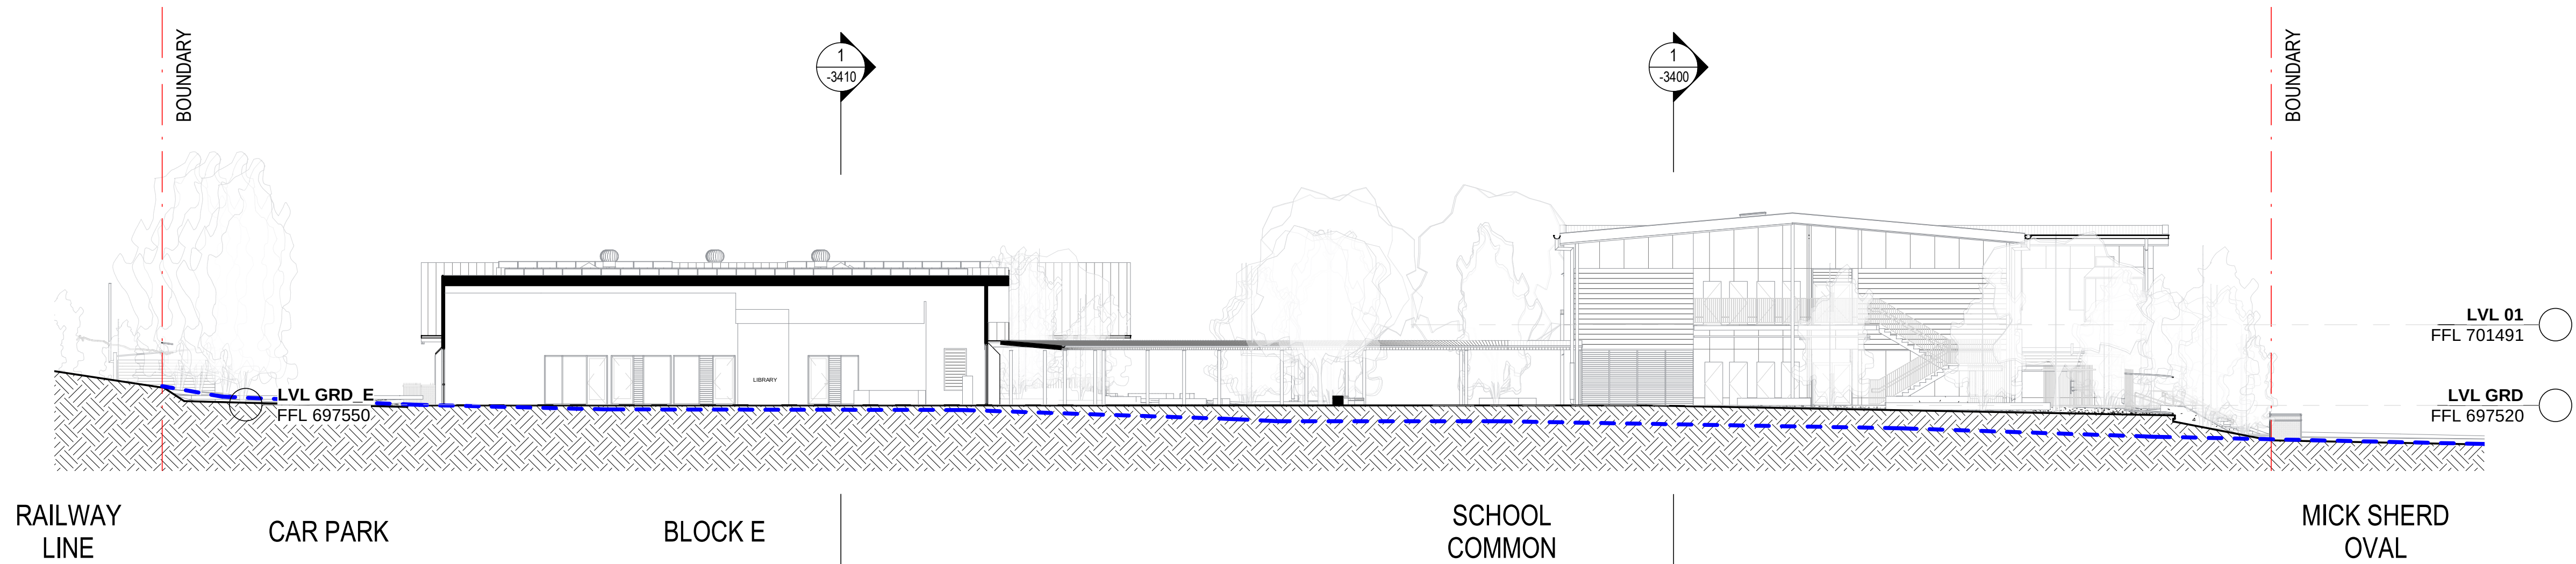


3 SECTION 06
-2020 1 : 200

BUILDER
HINDMARSH
Hindmarsh Construction Australia Pty Ltd
Level 27, 100 Miller Street
North Sydney NSW 2060
T +61 2 9274 1100
F +61 2 6274 8898
www.hindmarsh.com.au

CLIENT
NSW GOVERNMENT
Education
NSW Department of Education |
School Infrastructure NSW

Project Managers
TSA
T+ 61 2 9276 1400
Structural & Civil
M+G Consulting Engineers
T+ 61 2 8666 7898
Mechanical, Electrical, Hydraulic, ESD
Norman Disney & Young
T+ 61 2 9928 6800

Landscape Architecture
Context
T+ 61 2 8244 8900
Consulting Builder
Hindmarsh
T+ 61 2 9274 1100
BCA
BLACKETT MAGUIRE + GOLDSMITH
T+ 61 2 9211 7777

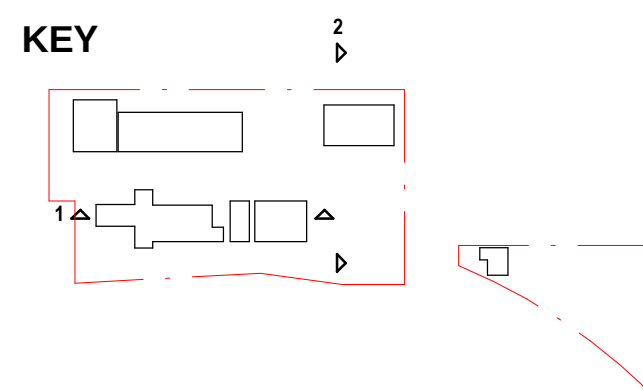

NSW Nominated Architects: Robert Denton Reg. No. 5762, Alex Kibble Reg. No. 6015
Do not scale drawings. Verify all dimensions on site. Notify architect of all discrepancies

Rev	Date	Description	Chkd	Auth
A	08.09.21	Issue For SSDA	RS	RS
B	26.07.22	Issued for RIS	RS	RS

Project
New High School in Bungendore
MAJARA STREET,
BUNGENDORE NSW 2621
Drawing Title
SECTIONS - SHEET 02

Proj. Dir	Proj. Arch	Drawn	Sheet
RD	RS	JL	B1

Job No.	Status	Date	Scale
200096	DA	03.06.21	1 : 200

Drawing No. Revision

AR DA HS -3410 B


Tanner Kibble Denton Architects Pty Ltd
PO Box 660 Darlinghurst NSW 1300 Australia
Level 1, 19 Foster Street, Surry Hills NSW 2010 Australia
T +61 2 9281 4399
F +61 2 9281 4337
www.tkd.com.au

TKD Architects
Tanner Kibble Denton



GFA	
Name	Area
BLOCK A GRD	568.34 m²
BLOCK A L1	532.86 m²
Building A	1101.20 m²
BLOCK B GRD	393.24 m²
BLOCK B GRD	634.09 m²
BLOCK B L1	608.83 m²
BLOCK B L1	410.47 m²
Building B	2046.63 m²
BLOCK C	1318.46 m²
BLOCK C	26.90 m²
BLOCK C	185.06 m²
Building C	1530.43 m²
BLOCK D	928.01 m²
Building D	928.01 m²
BLOCK E	545.38 m²
Building E	545.38 m²
BLOCK F	43.56 m²
BLOCK F	36.79 m²
BLOCK F	16.26 m²
Building F	96.61 m²

1 GROUND FLOOR

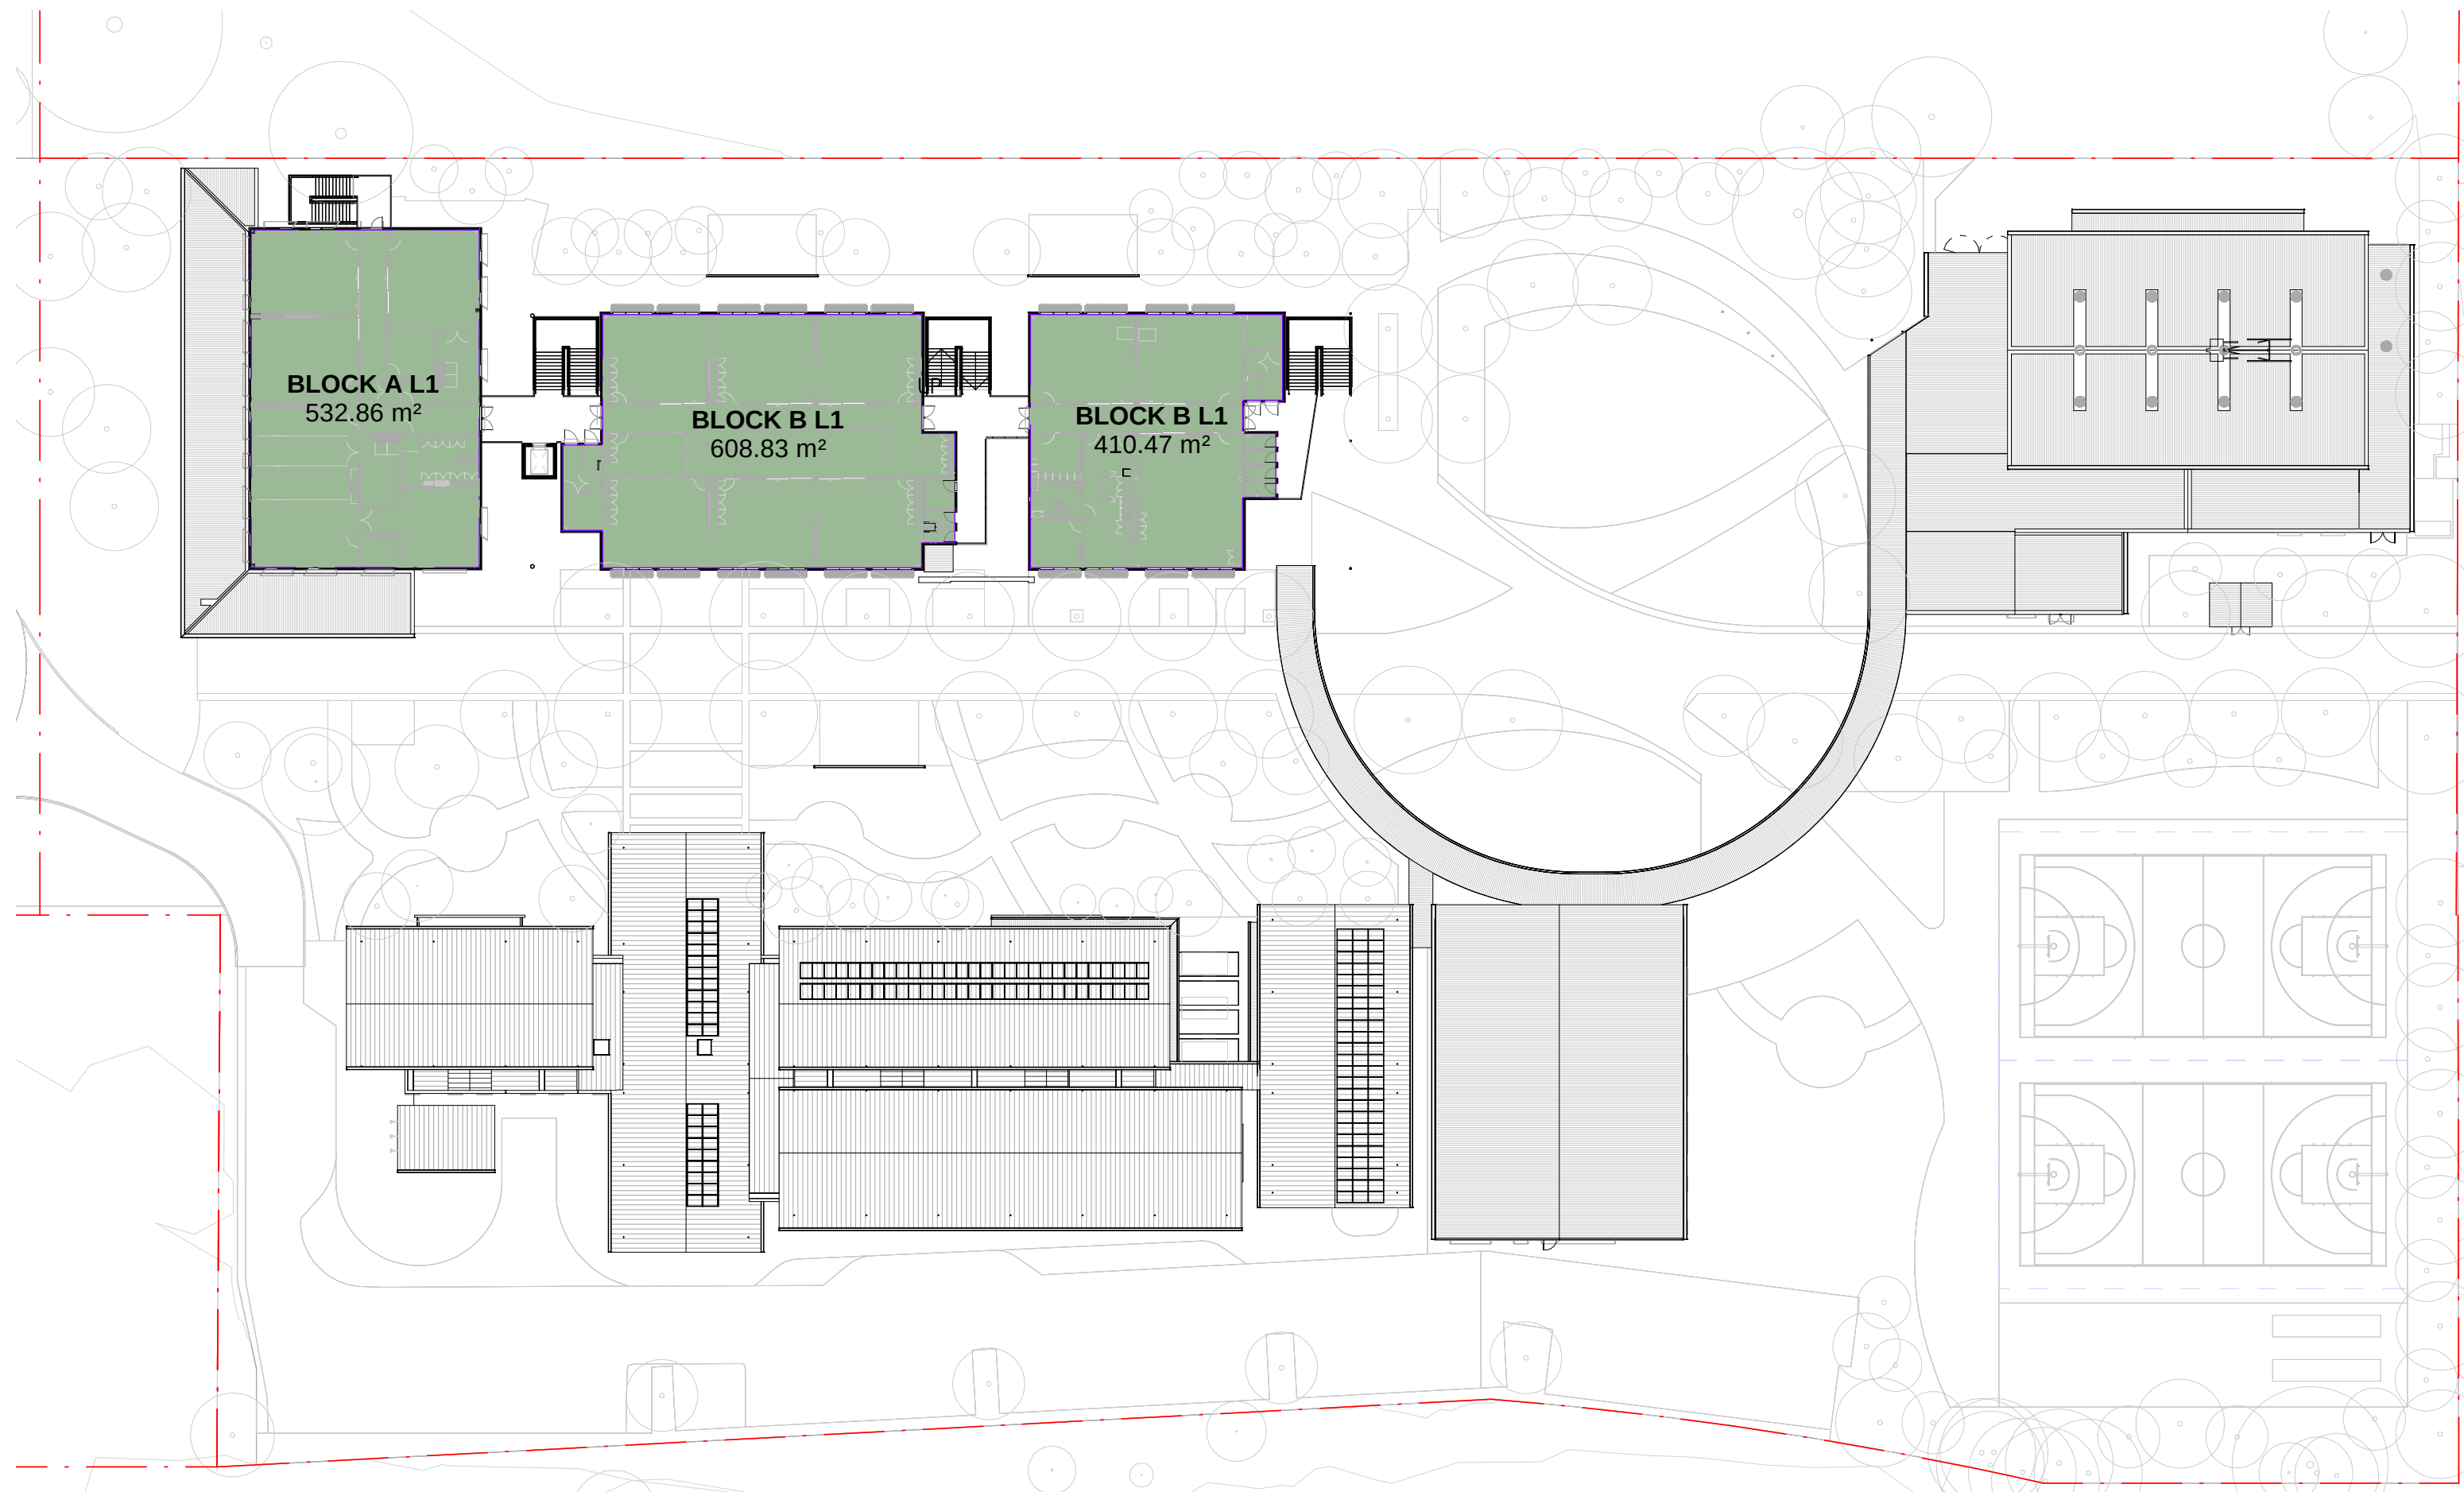

2 FIRST FLOOR

BUILDER

HINDMARSH

Hindmarsh Construction Australia Pty Ltd
Level 27, 100 Miller Street
North Sydney NSW 2060
T +61 2 9274 1100
F +61 2 6274 8898
www.hindmarsh.com.au

CLIENT


NSW Education
GOVERNMENT
School Infrastructure
NSW Department of Education |
School Infrastructure NSW

T+ 61 2 9561 1927

Project Managers
TSA
T+ 61 2 9276 1400
Structural & Civil
M+G Consulting Engineers
T+ 61 2 8666 7888
Mechanical, Electrical, Hydraulic, ESD
Norman Disney & Young
T+ 61 2 9928 6800

Landscape Architecture
Context
T+ 61 2 8244 8900
Structural & Civil
Consulting Builder
Hindmarsh
T+ 61 2 9274 1100
BCA
BLAKETT MAGUIRE + GOLDSMITH
T+ 61 2 9211 7777

KEY

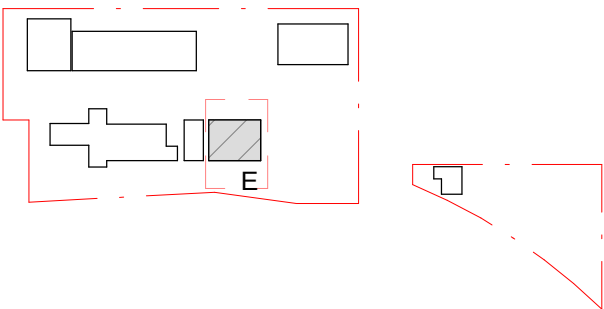

NSW Nominated Architects: Robert Denton Reg. No. 5762, Alex Kibble Reg. No. 6015
Do not scale drawings. Verify all dimensions on site. Notify architect of all discrepancies

Rev	Date	Description	Chkd	Auth
A	08.09.21	Issue For SSDA	RS	RS
B	26.07.22	Issued for RIS	RS	RS
C	09.09.22	Issued for RIS	RS	RS

Project
New High School in Bungendore

MAJARA STREET,
BUNGENDORE NSW 2621

Drawing Title
GFA PLANS

Proj. Dir	Proj. Arch	Drawn	Sheet
RD	RS	JL	B1


Job No.	Status	Date	Scale
200096	DD	03.06.21	1 : 500

Drawing No. AR DA HS -8000


Revision C

Tanner Kibble Denton Architects Pty Ltd
PO Box 660 Darlinghurst NSW 1300 Australia
Level 1, 19 Foster Street, Surry Hills NSW 2010 Australia
T +61 2 9281 4399
F +61 2 9281 4337
www.tkda.com.au


TKDArchitects
Tanner Kibble Denton

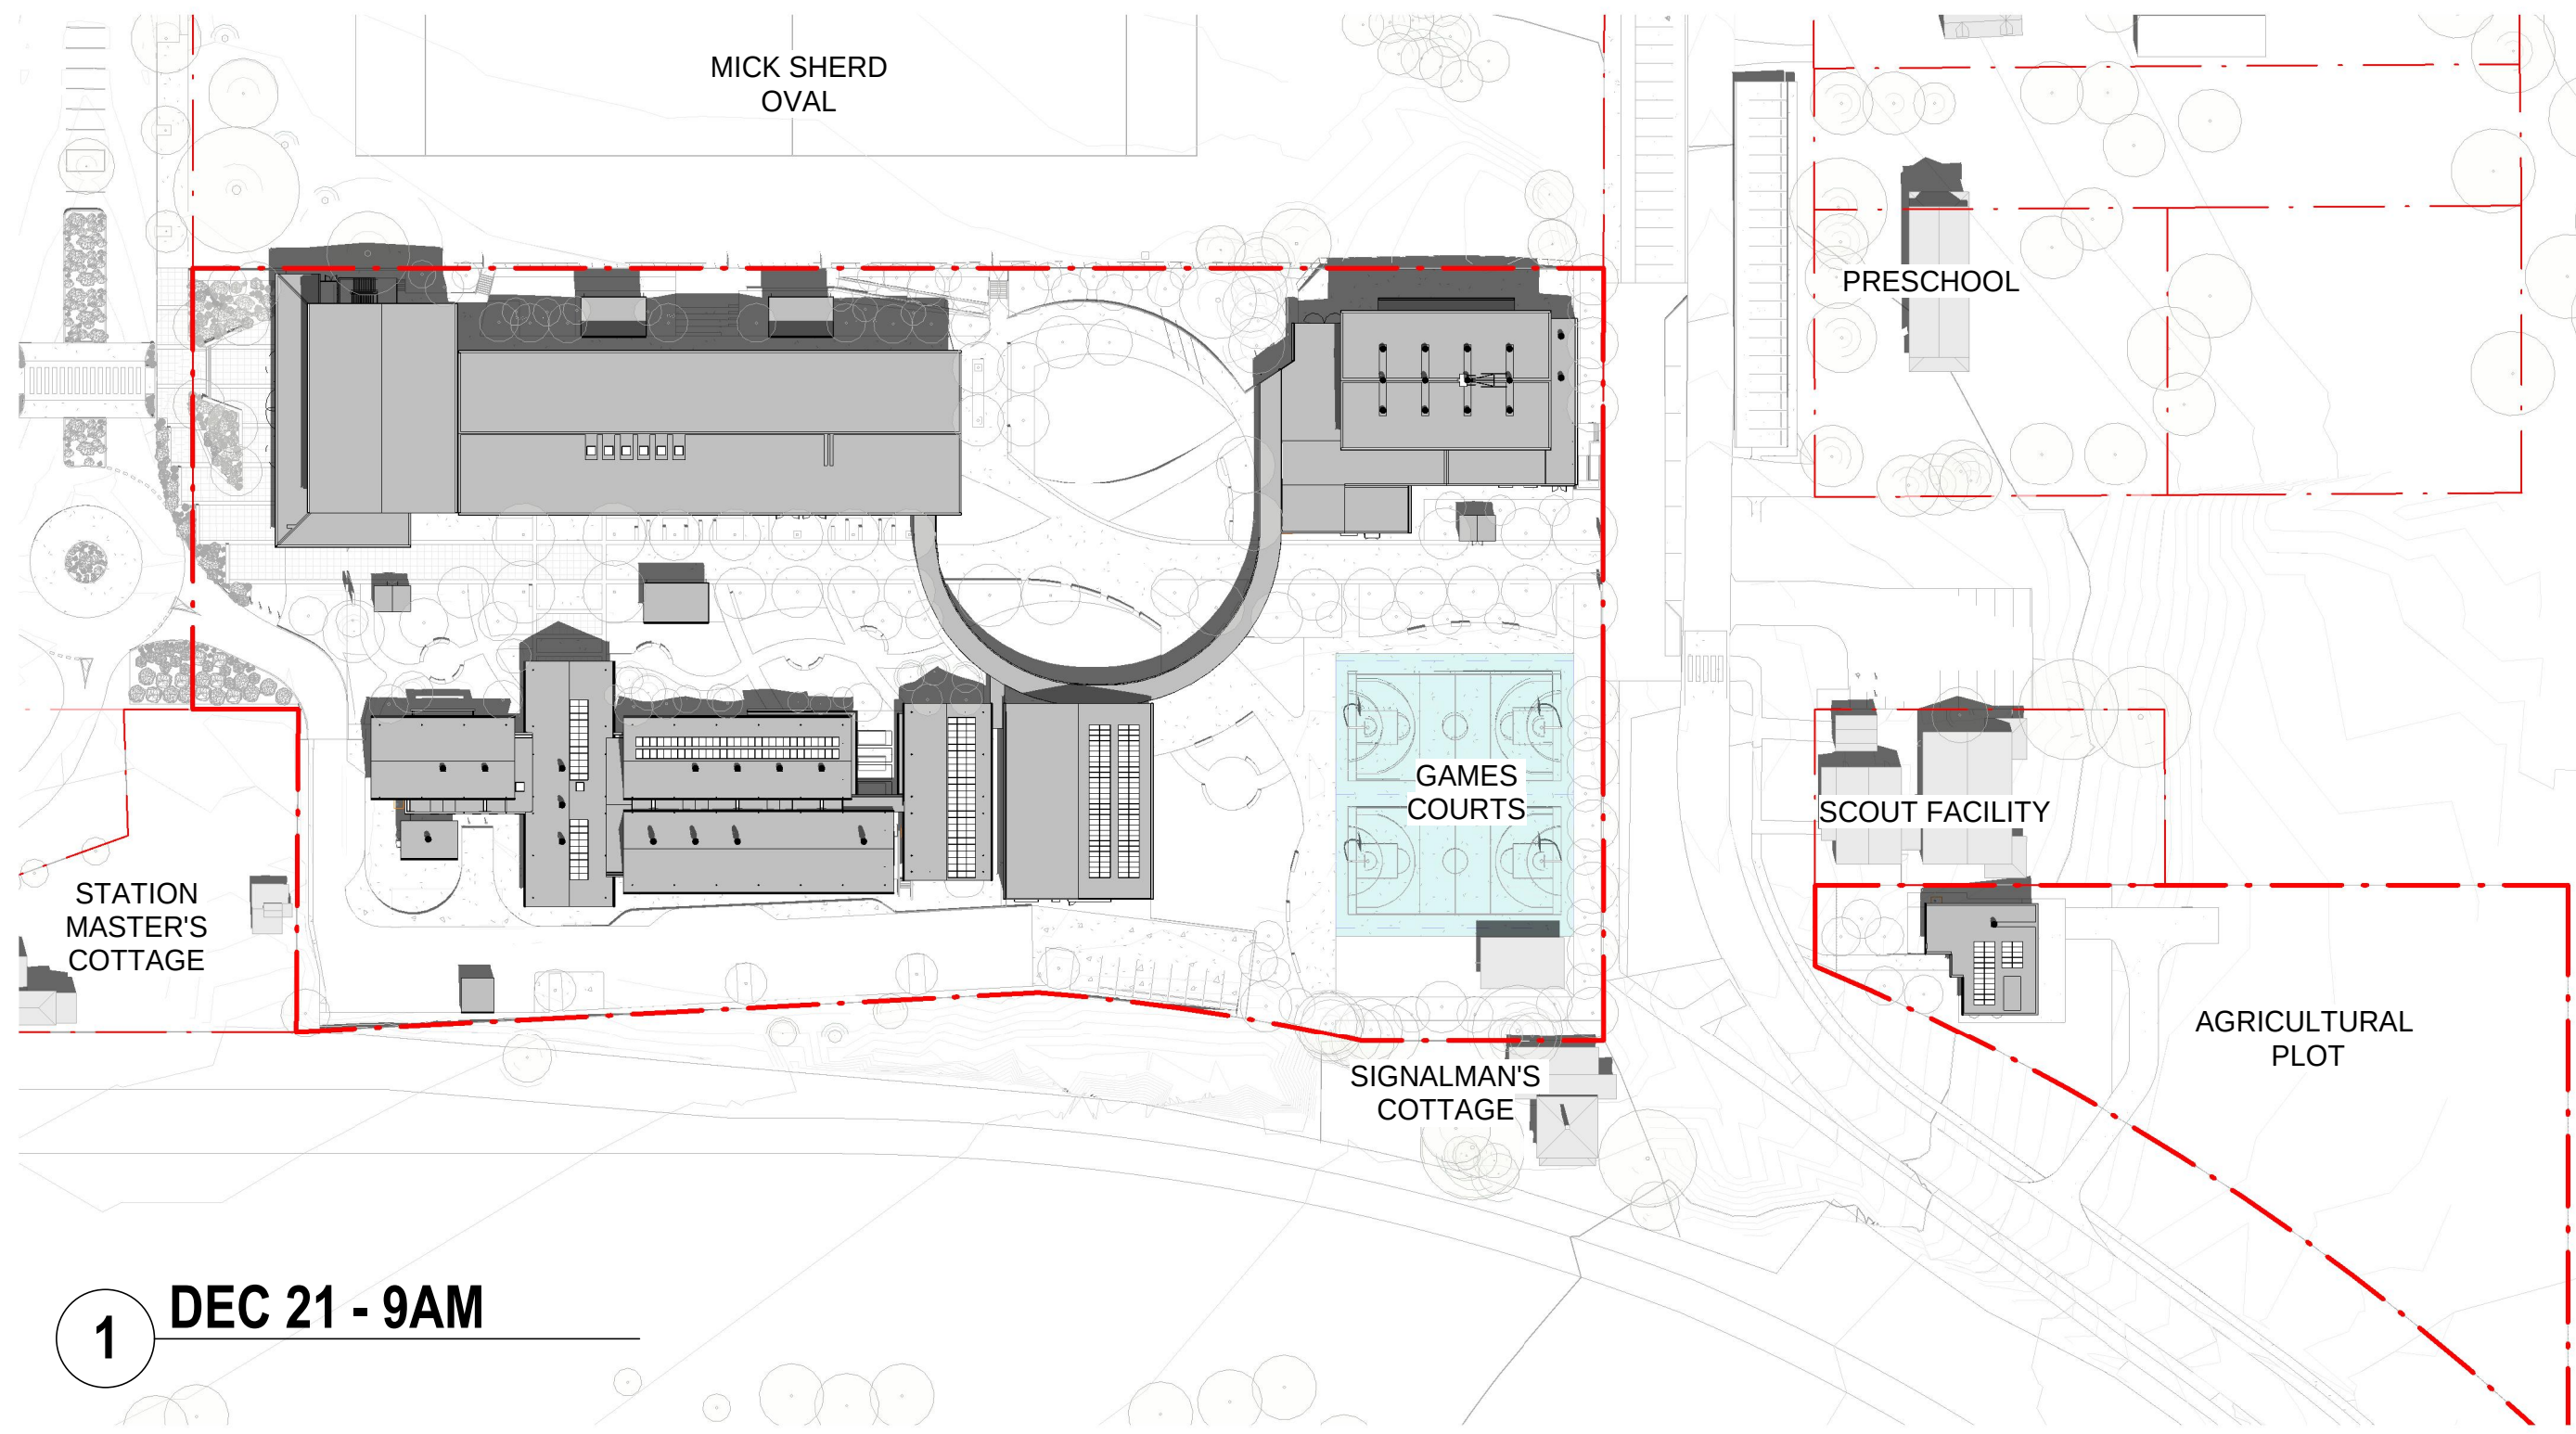


1 DEC 21 - 9AM

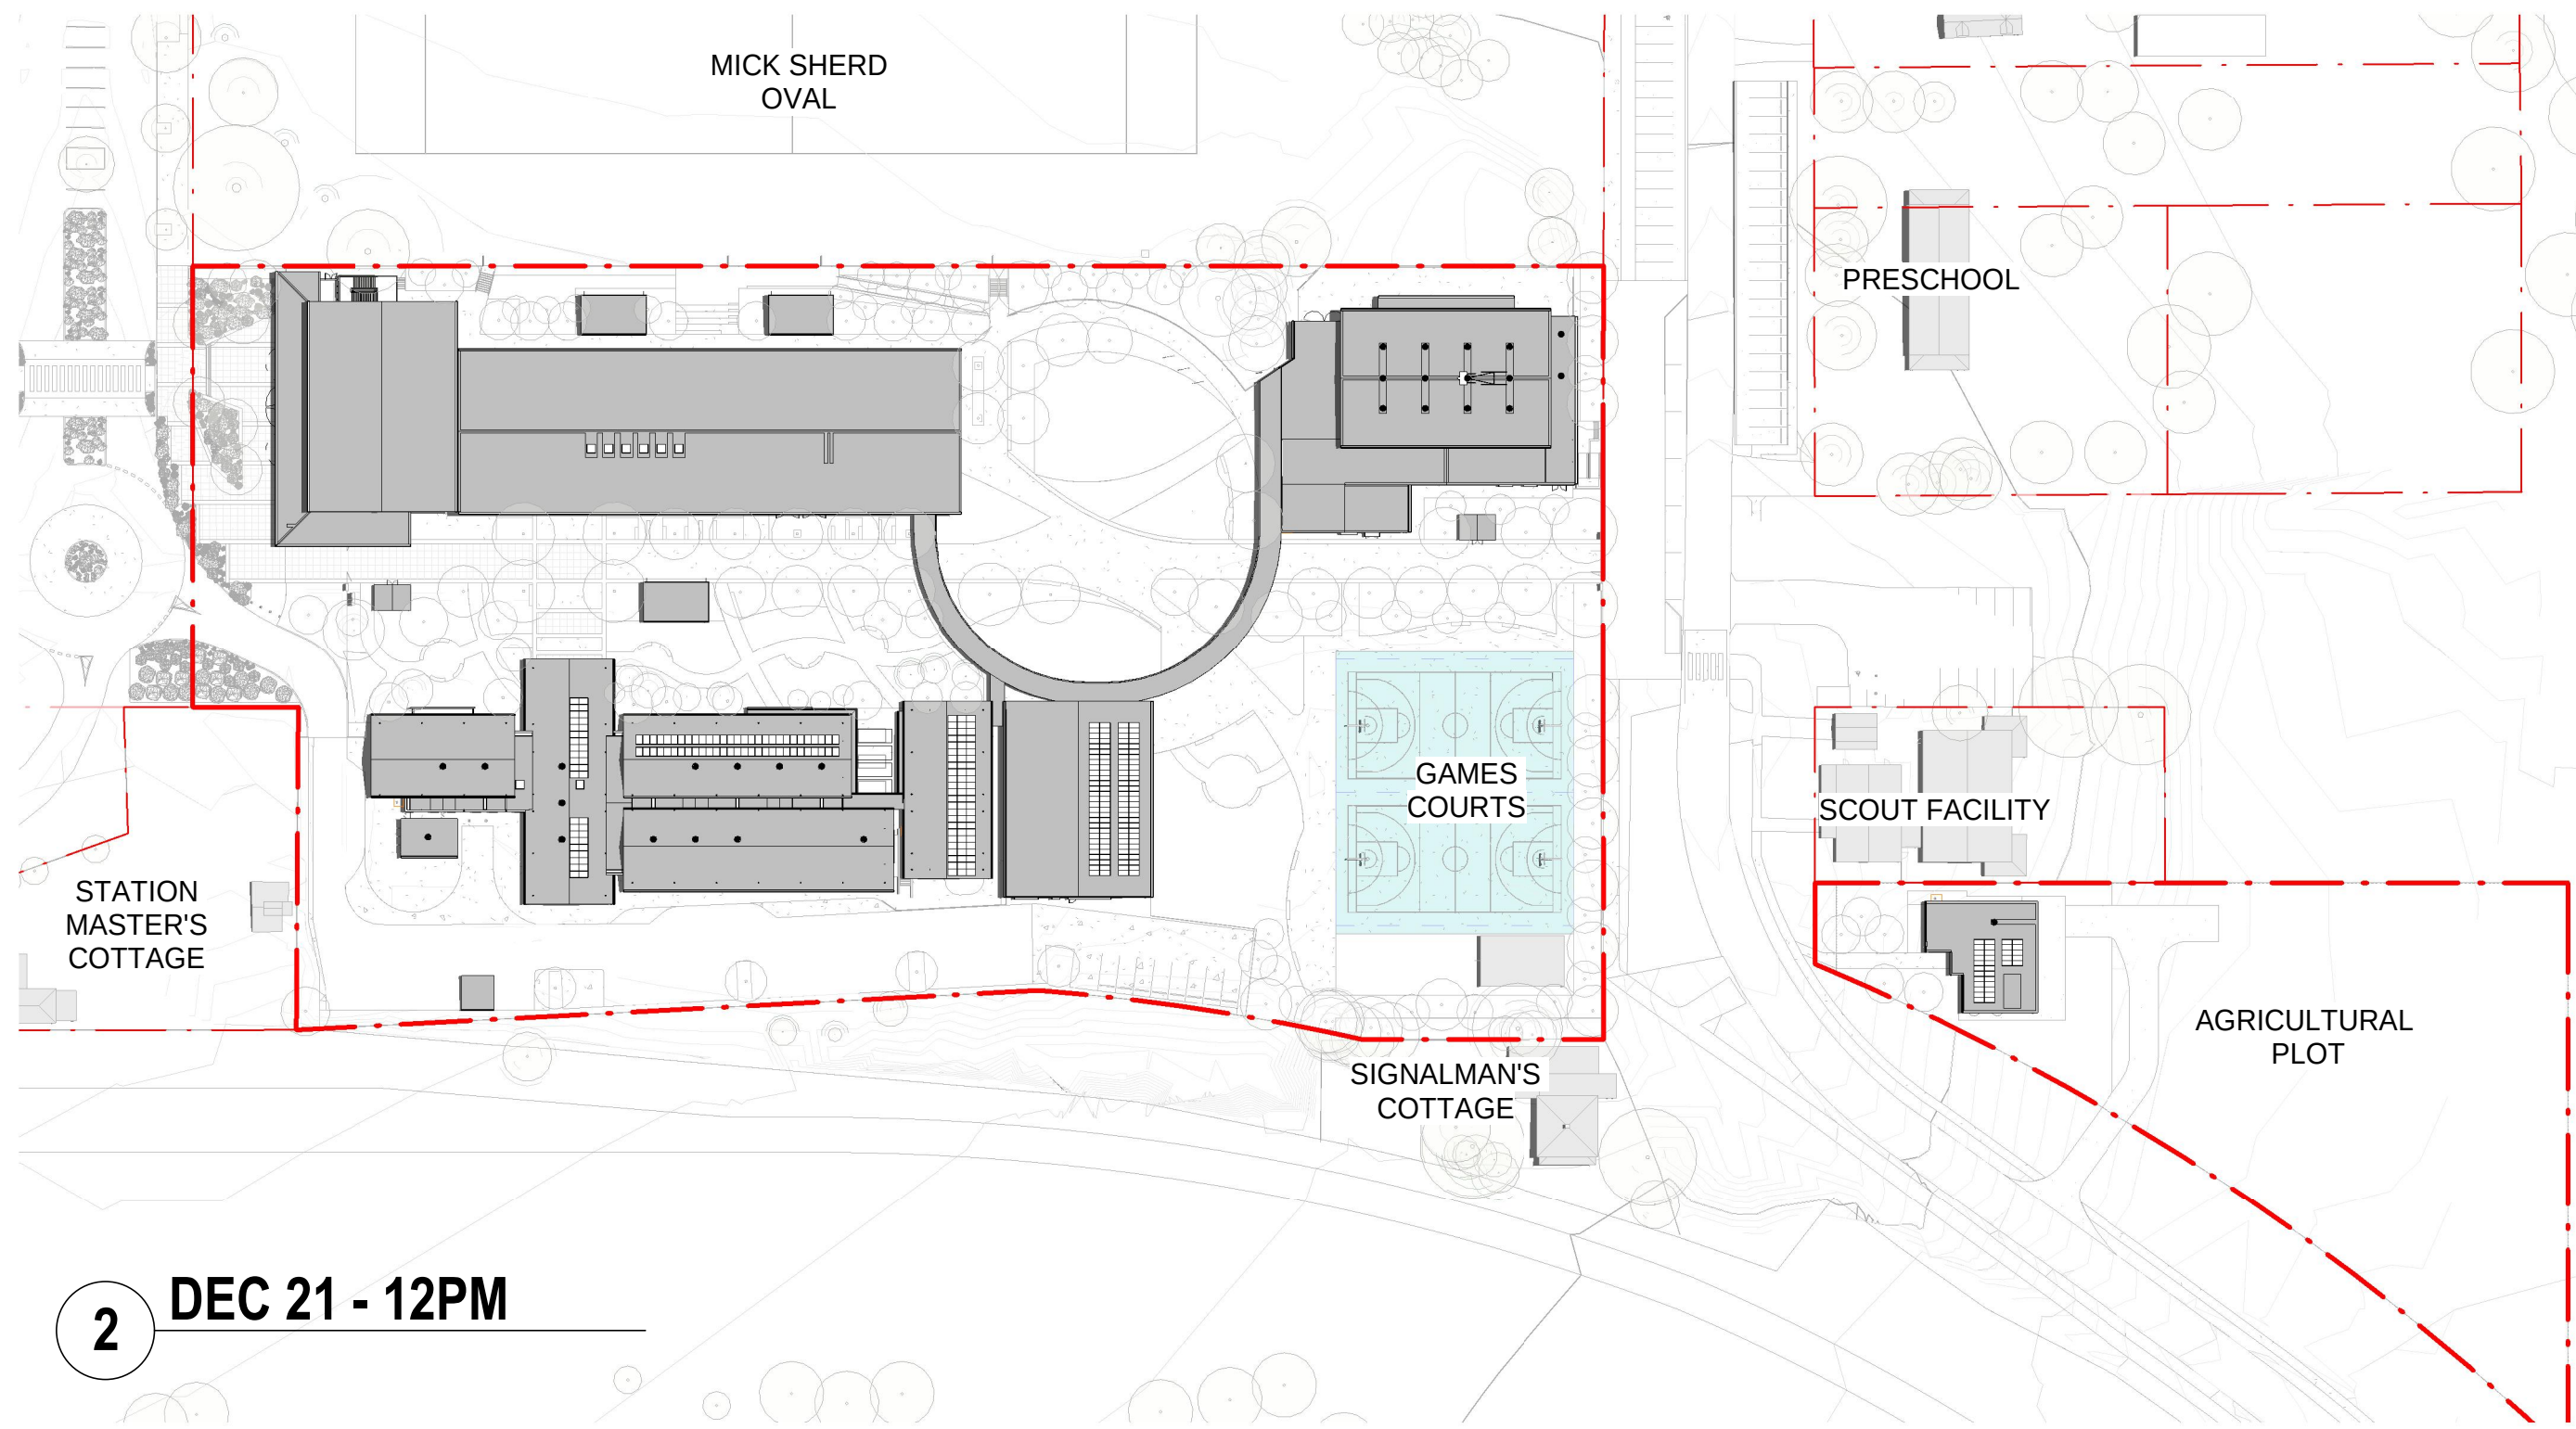


2 DEC 21 - 12PM

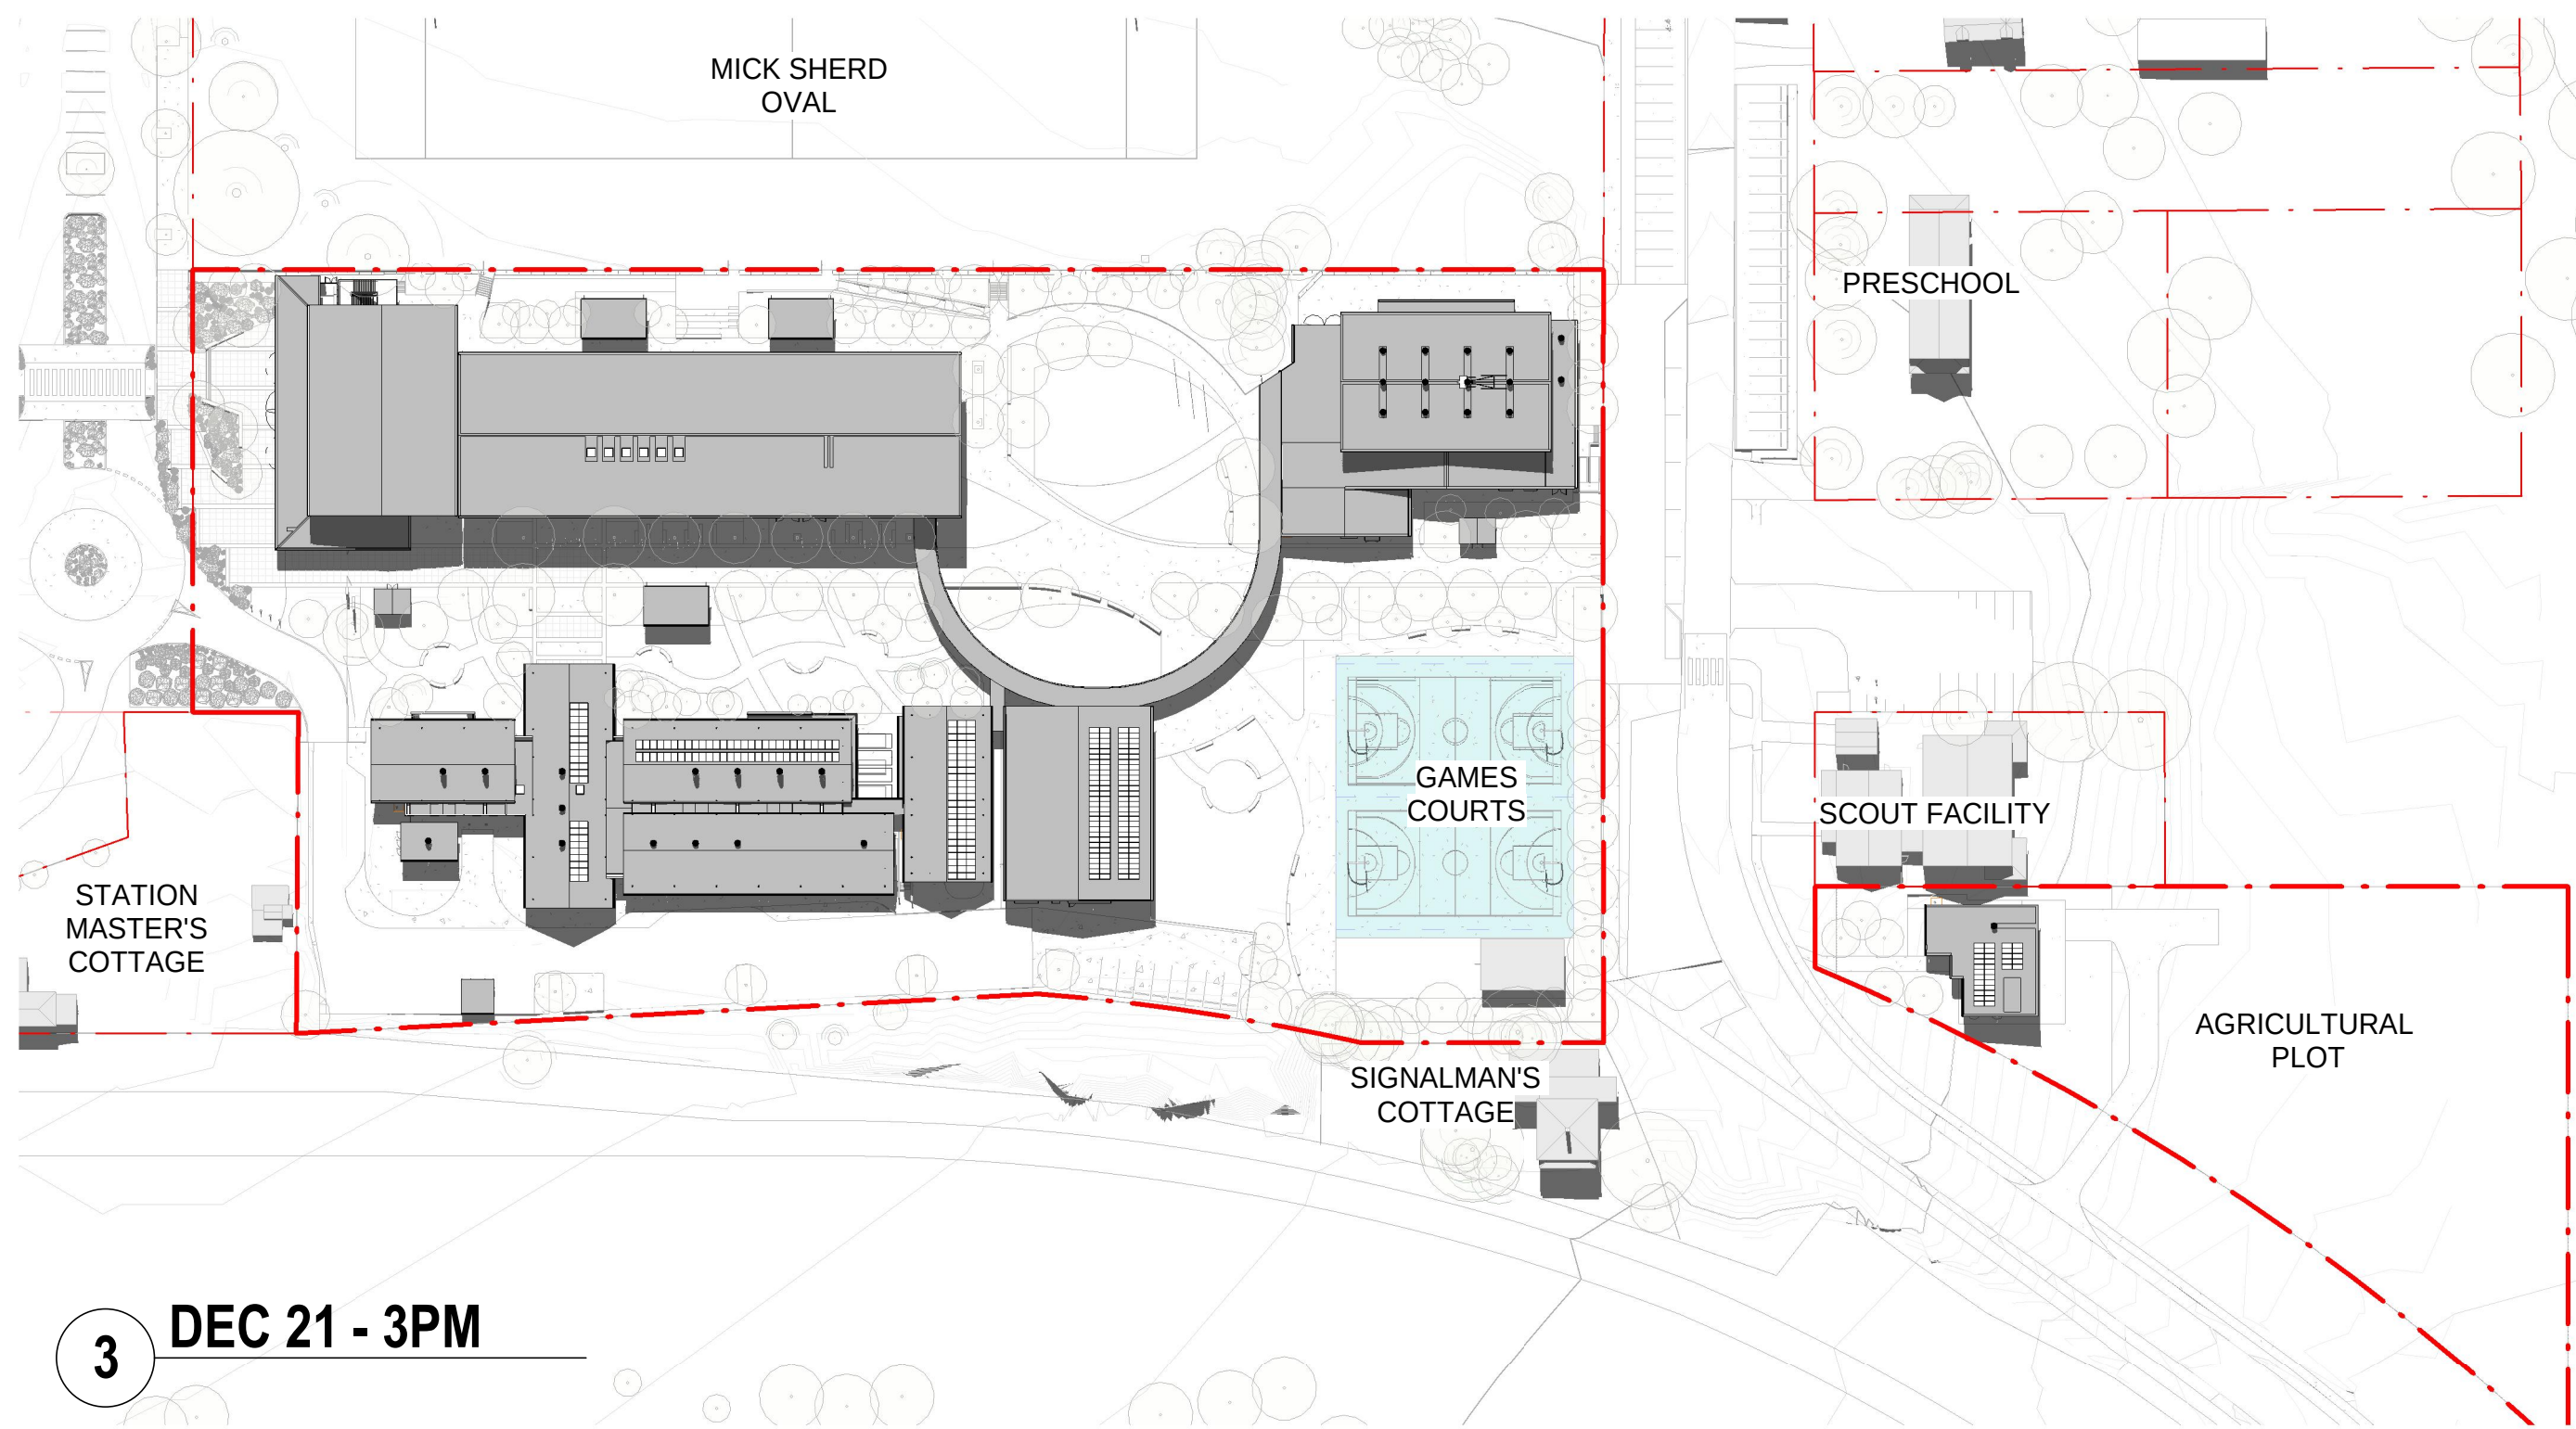


3 DEC 21 - 3PM

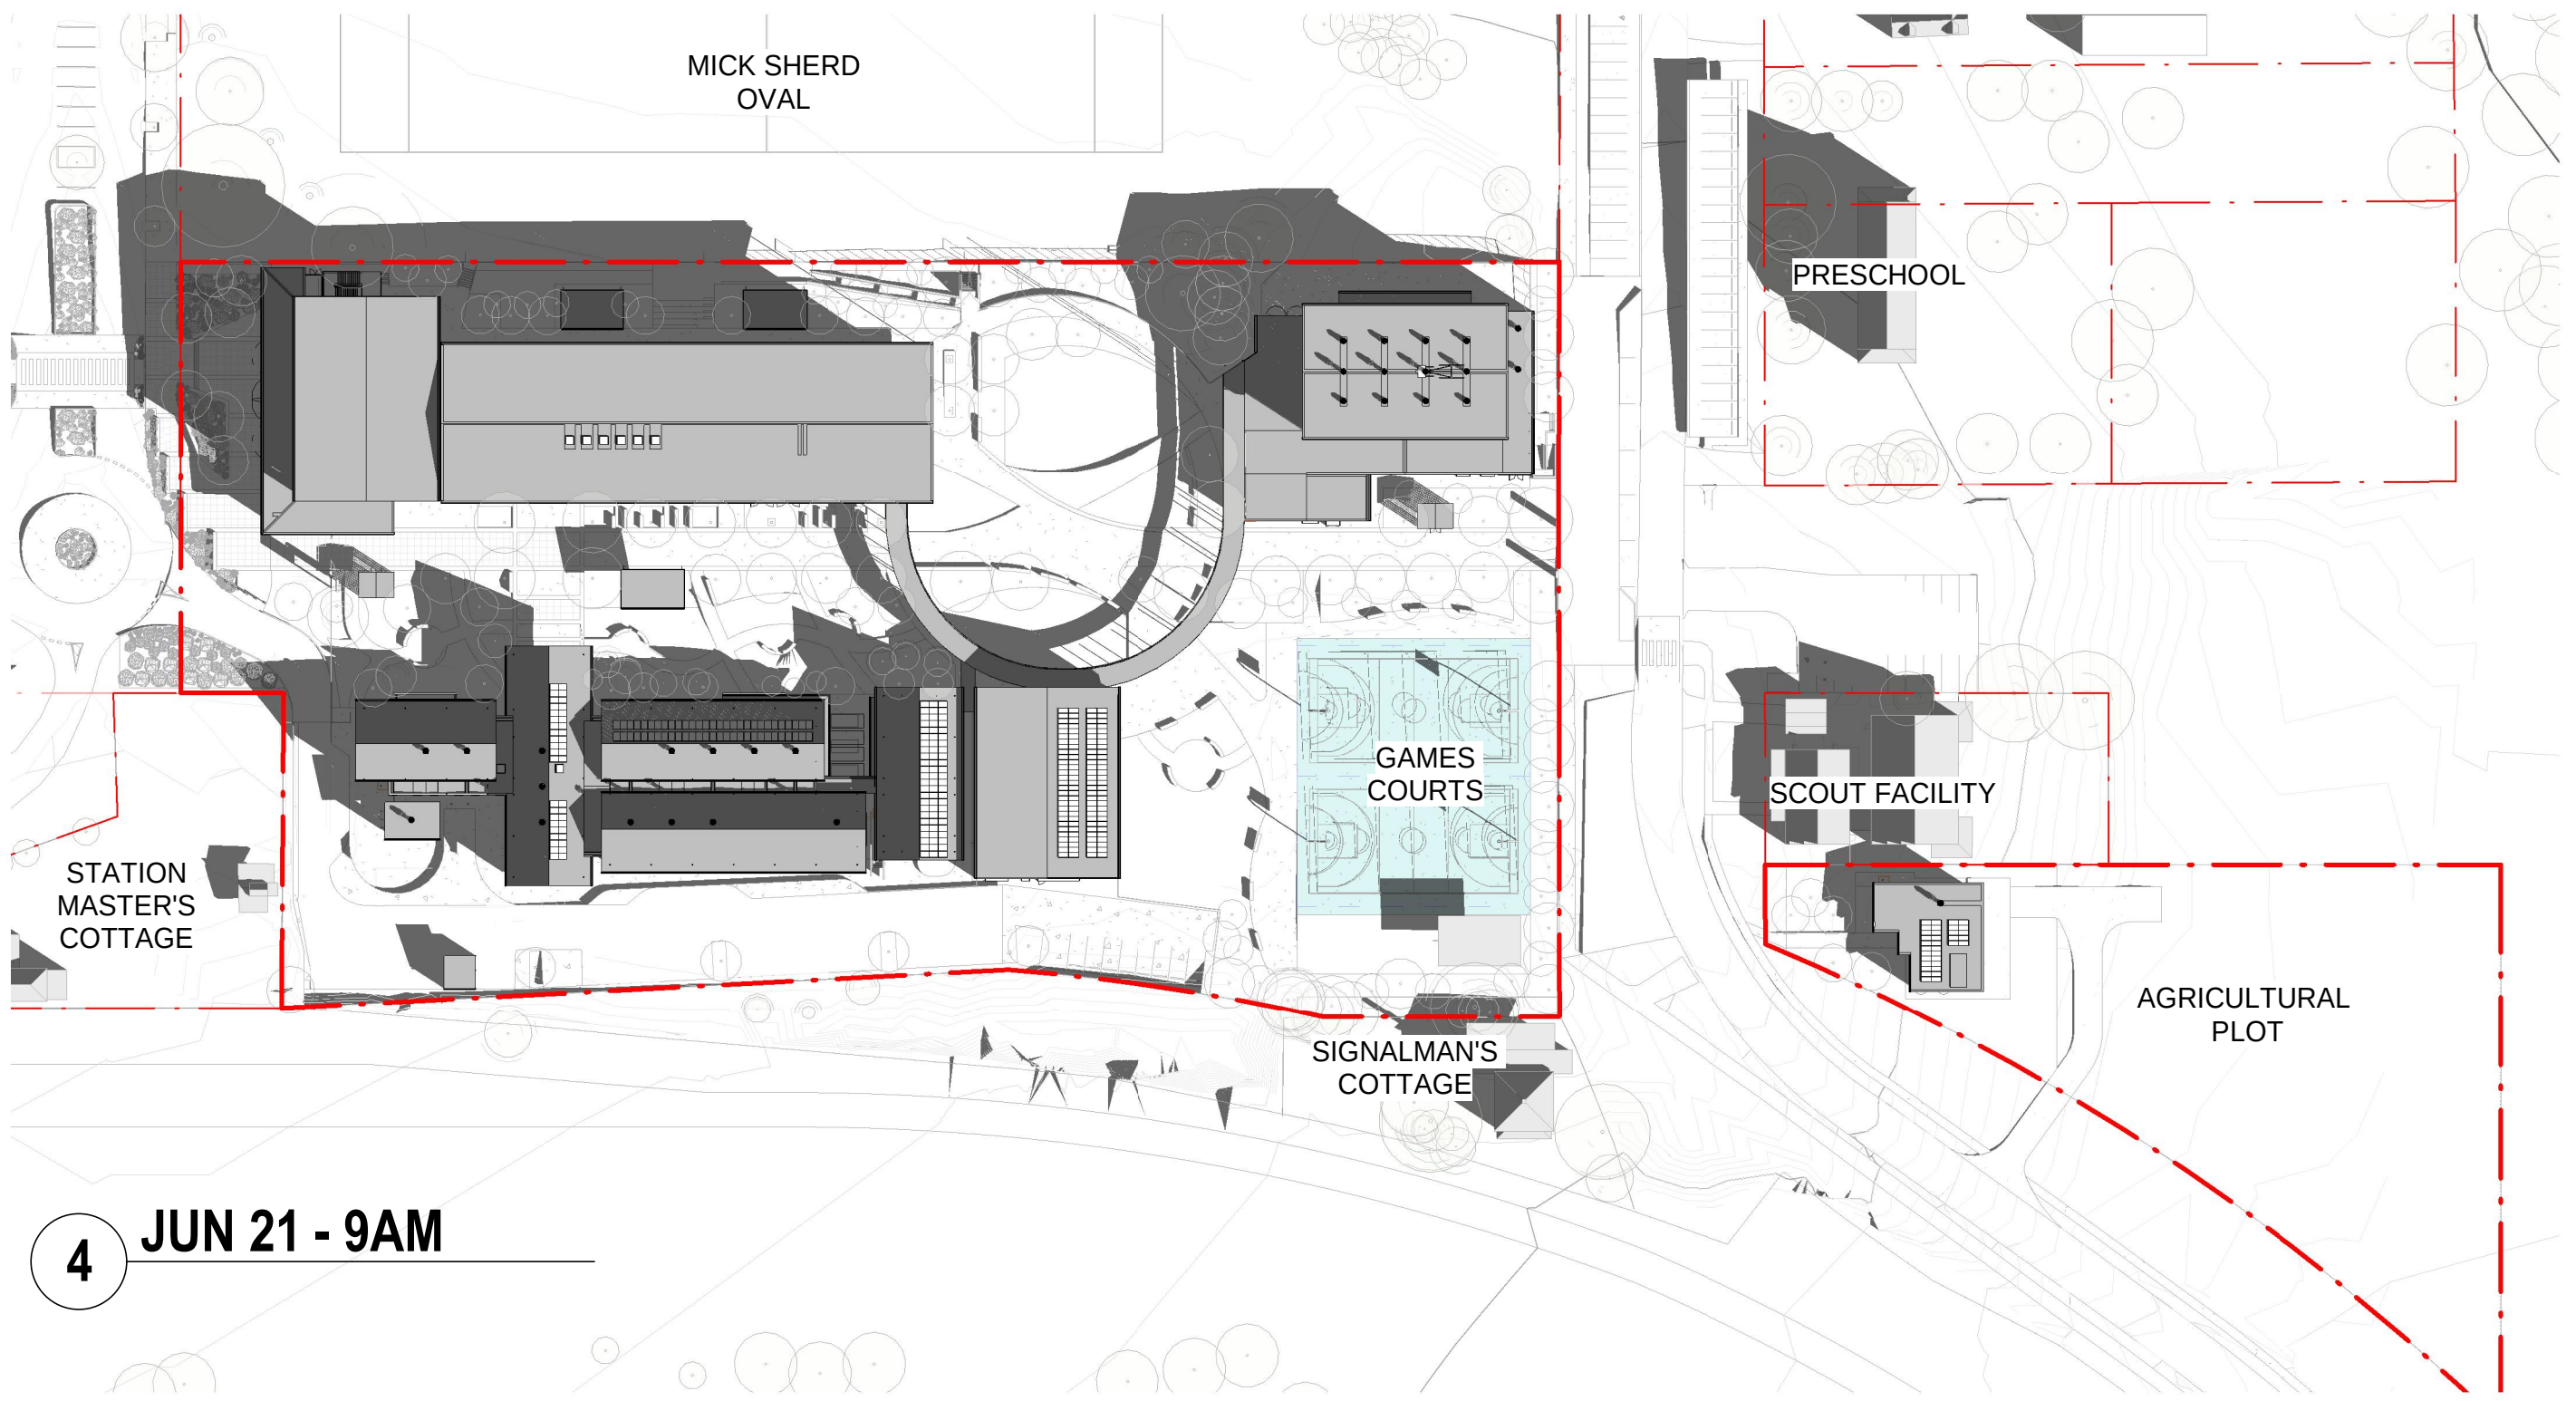

4 JUN 21 - 9AM

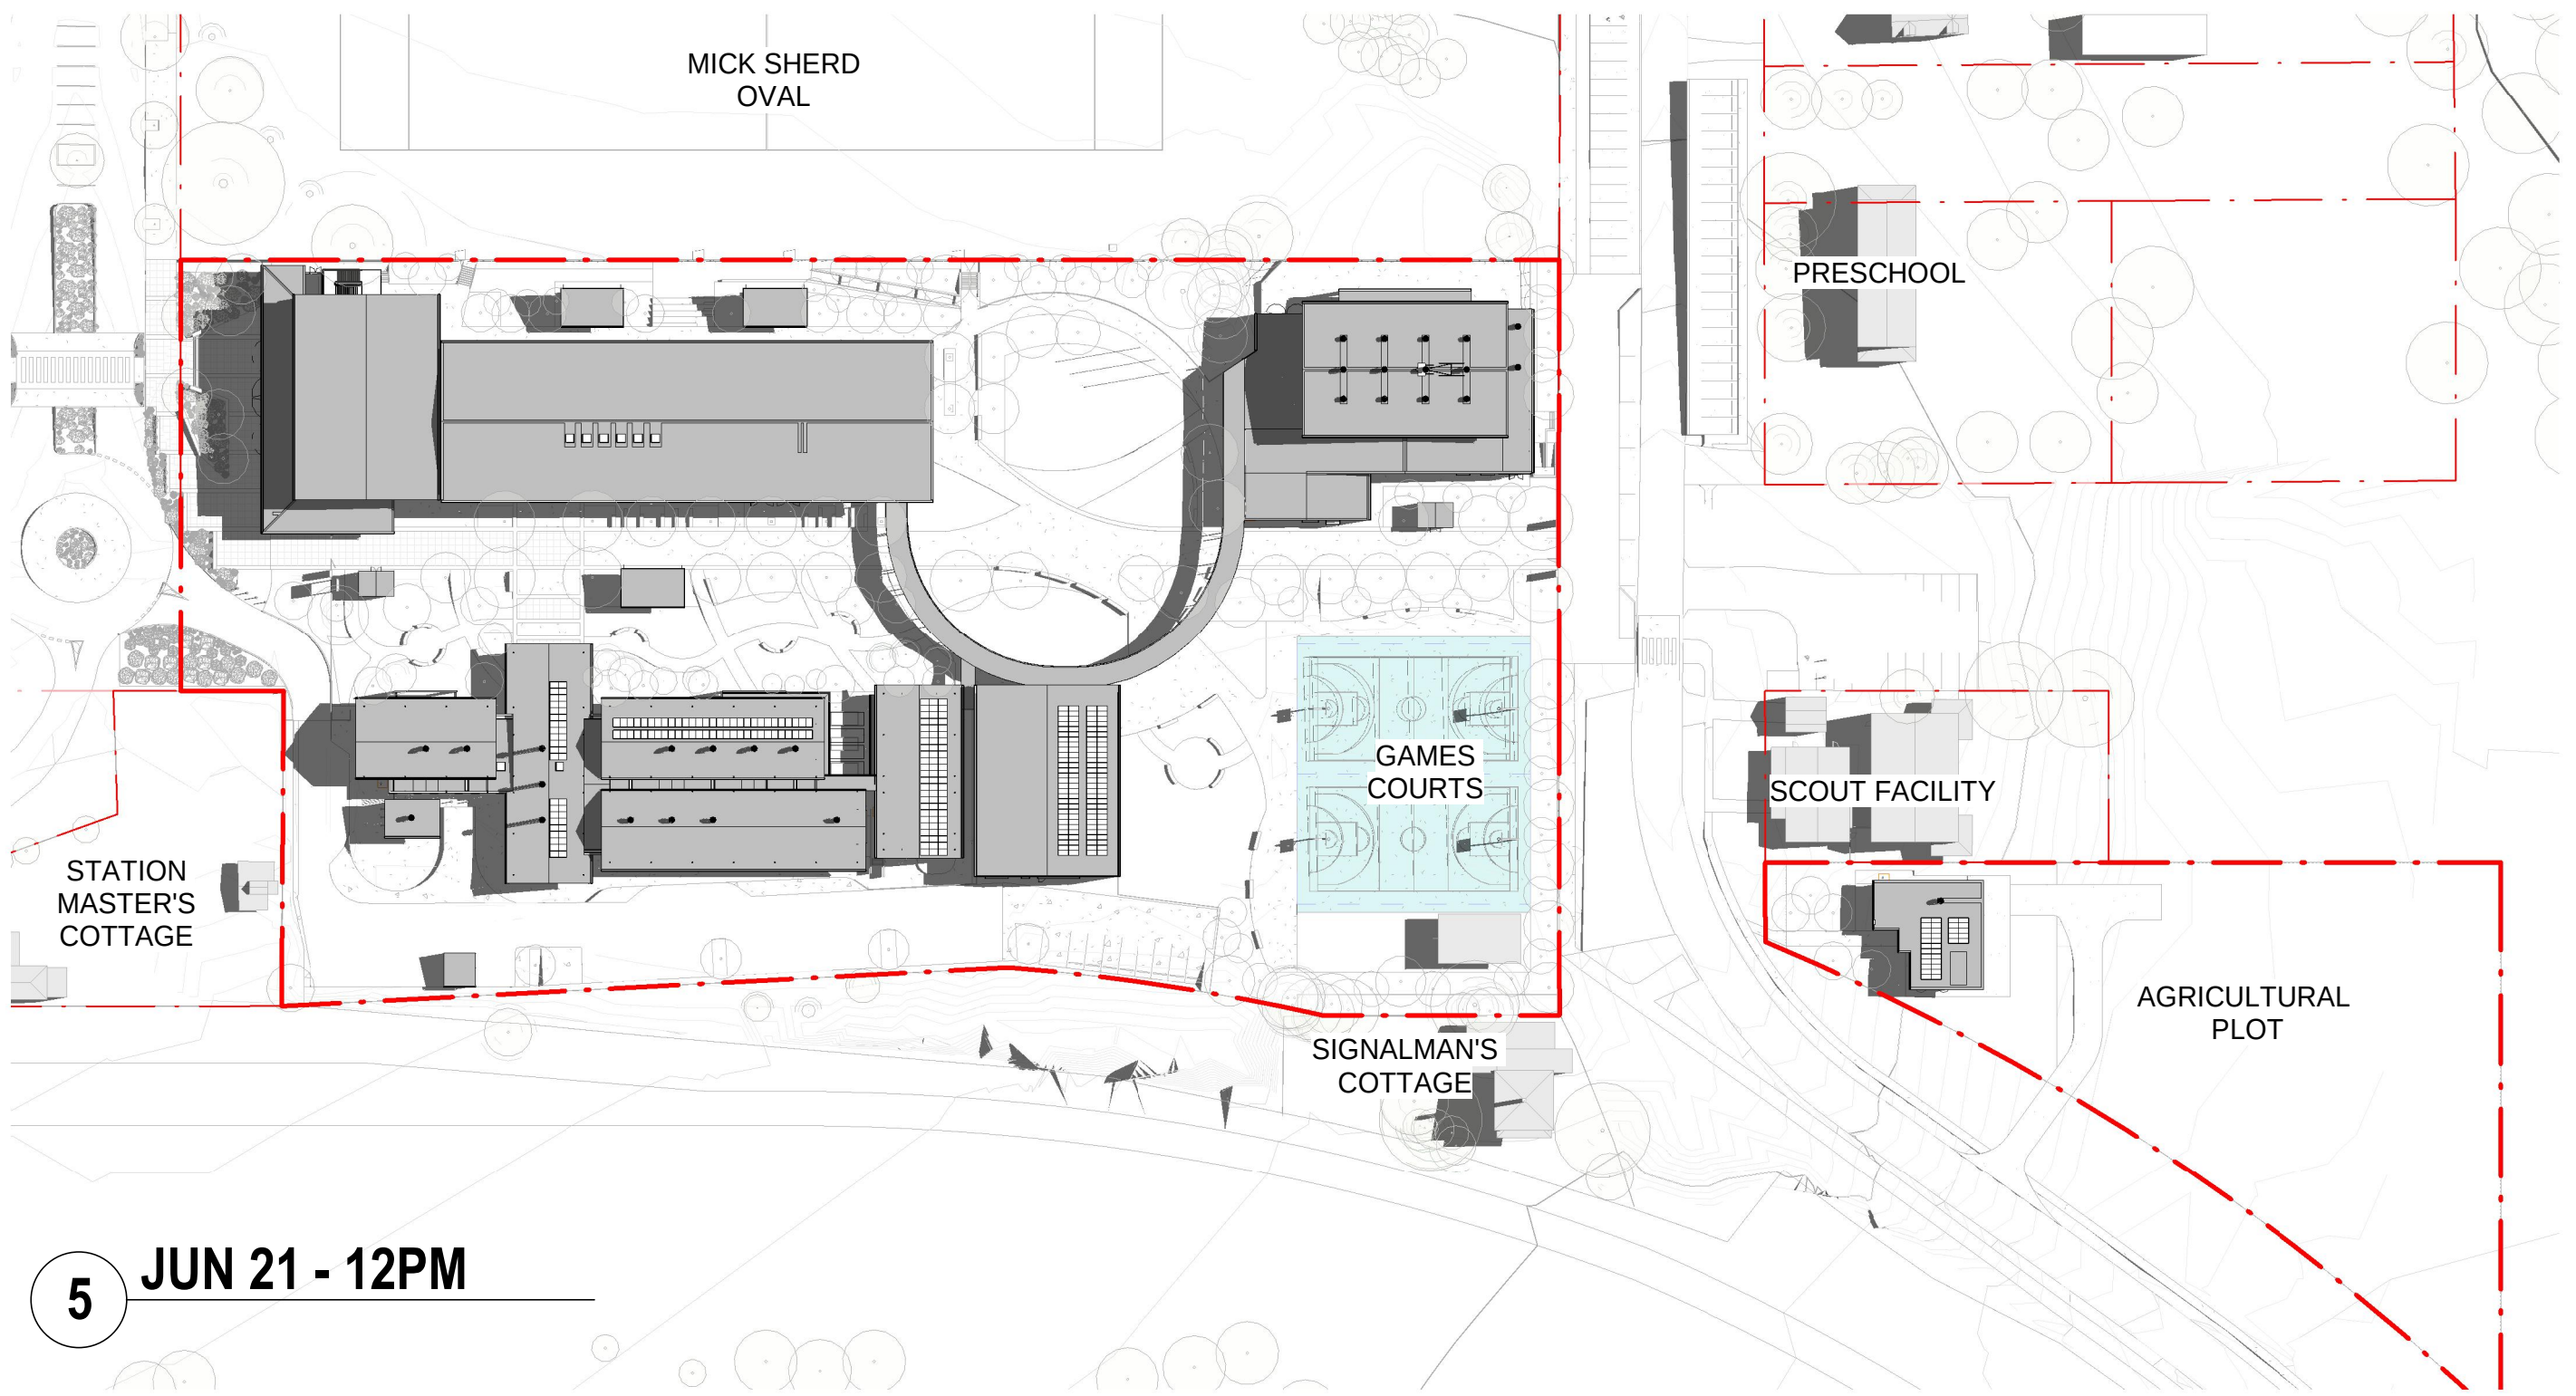

5 JUN 21 - 12PM

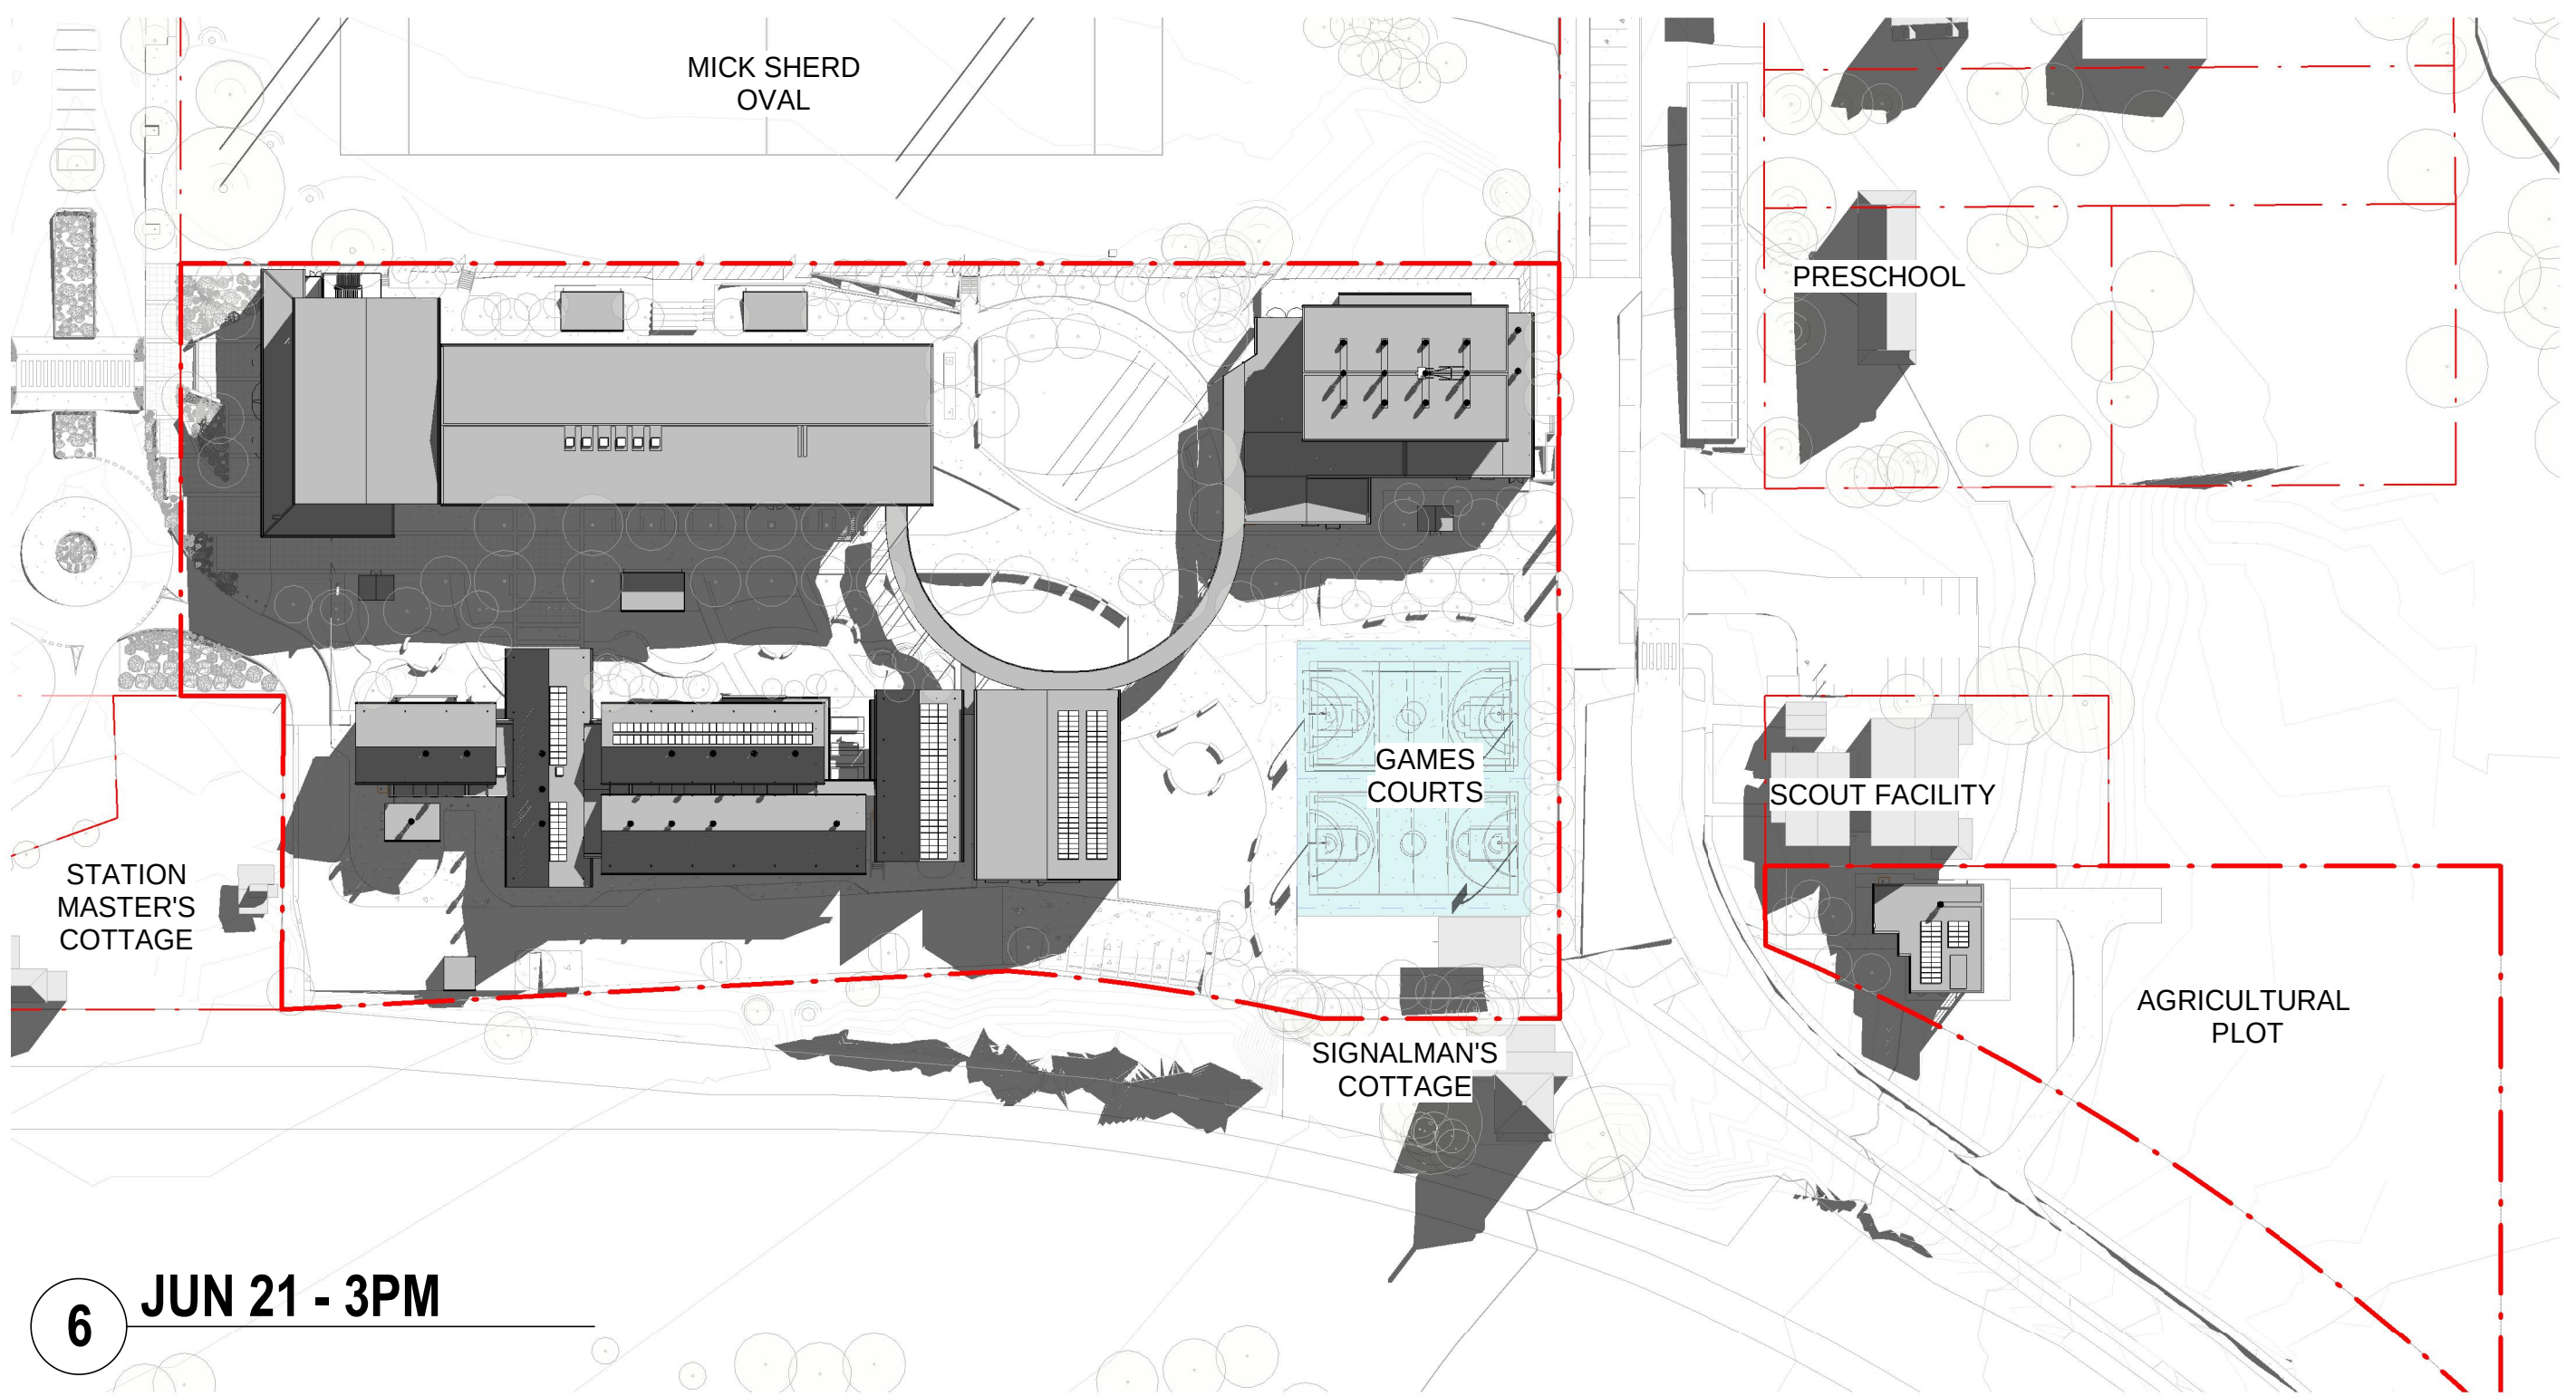

6 JUN 21 - 3PM


BUILDER
HINDMARSH
Hindmarsh Construction Australia Pty Ltd
Level 27, 100 Miller Street
North Sydney NSW 2060
T +61 2 9274 1100
F +61 2 6274 8898
www.hindmarsh.com.au

CLIENT
NSW GOVERNMENT
Education
School Infrastructure
NSW Department of Education |
School Infrastructure NSW
T+ 61 2 9561 1927

Project Managers
TSA
T+ 61 2 9276 1400
Structural & Civil
M+G Consulting Engineers
T+ 61 2 8666 7888
Mechanical, Electrical, Hydraulic, ESD
Norman Disney & Young
T+ 61 2 9928 6800

Landscape Architecture
Context
T+ 61 2 8244 8900
Consulting Builder
Hindmarsh
T+ 61 2 9274 1100
BCA
BLACKETT MAGUIRE + GOLDSMITH
T+ 61 2 9211 7777

KEY

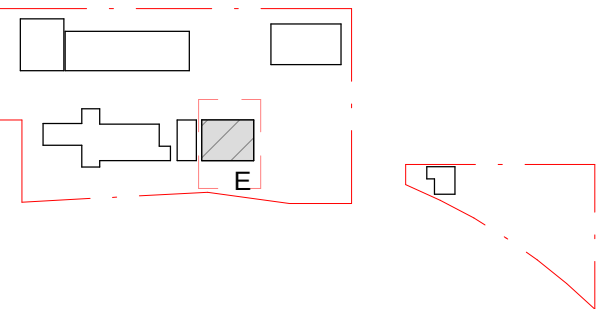

NSW Nominated Architects: Robert Denton Reg. No. 5762, Alex Kibble Reg. No. 6015
Do not scale drawings. Verify all dimensions on site. Notify architect of all discrepancies

Rev	Date	Description	RS	RS	Chkd	Auth
A	08.09.21	Issue For SSDA	RS	RS		
B	26.07.22	Issued for RIS	RS	RS		
C	09.09.22	Issued for RIS	RS	RS		

Project
New High School in Bungendore
MAJARA STREET,
BUNGENDORE NSW 2621
Drawing Title
SHADOW ANALYSIS

Proj. Dir	Proj. Arch	Drawn	Sheet
RD	RS	JL	B1


Job No.	Status	Date	Scale
200096	DD	03.06.21	1 : 1000

Drawing No.	Revision

AR DA HS -8200

Tanner Kibble Denton Architects Pty Ltd
PO Box 660 Darlinghurst NSW 1300 Australia
Level 1, 119 Foster Street, Surry Hills NSW 2010 Australia
T +61 2 9281 4399
F +61 2 9281 4337
www.tkda.com.au


TKDArchitects
Tanner Kibble Denton

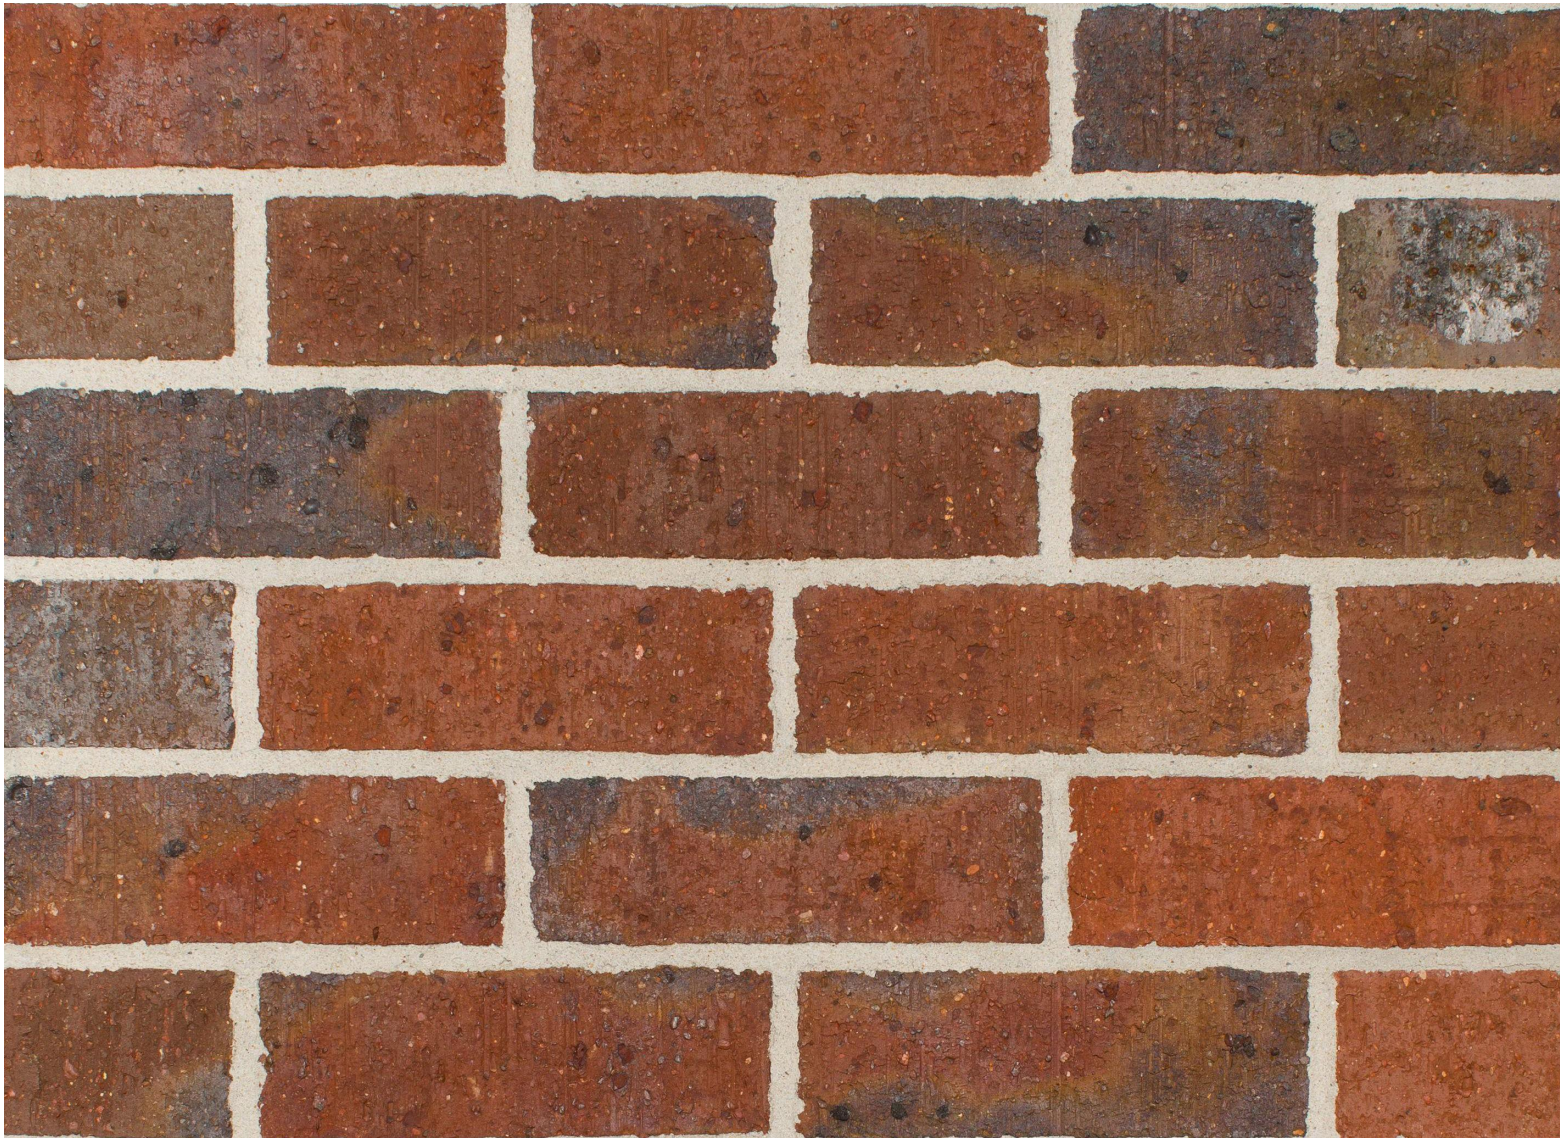

BK/F BRICKWORK - FACING




FC/PF FIBRE CEMENT - PRE-FINISHED

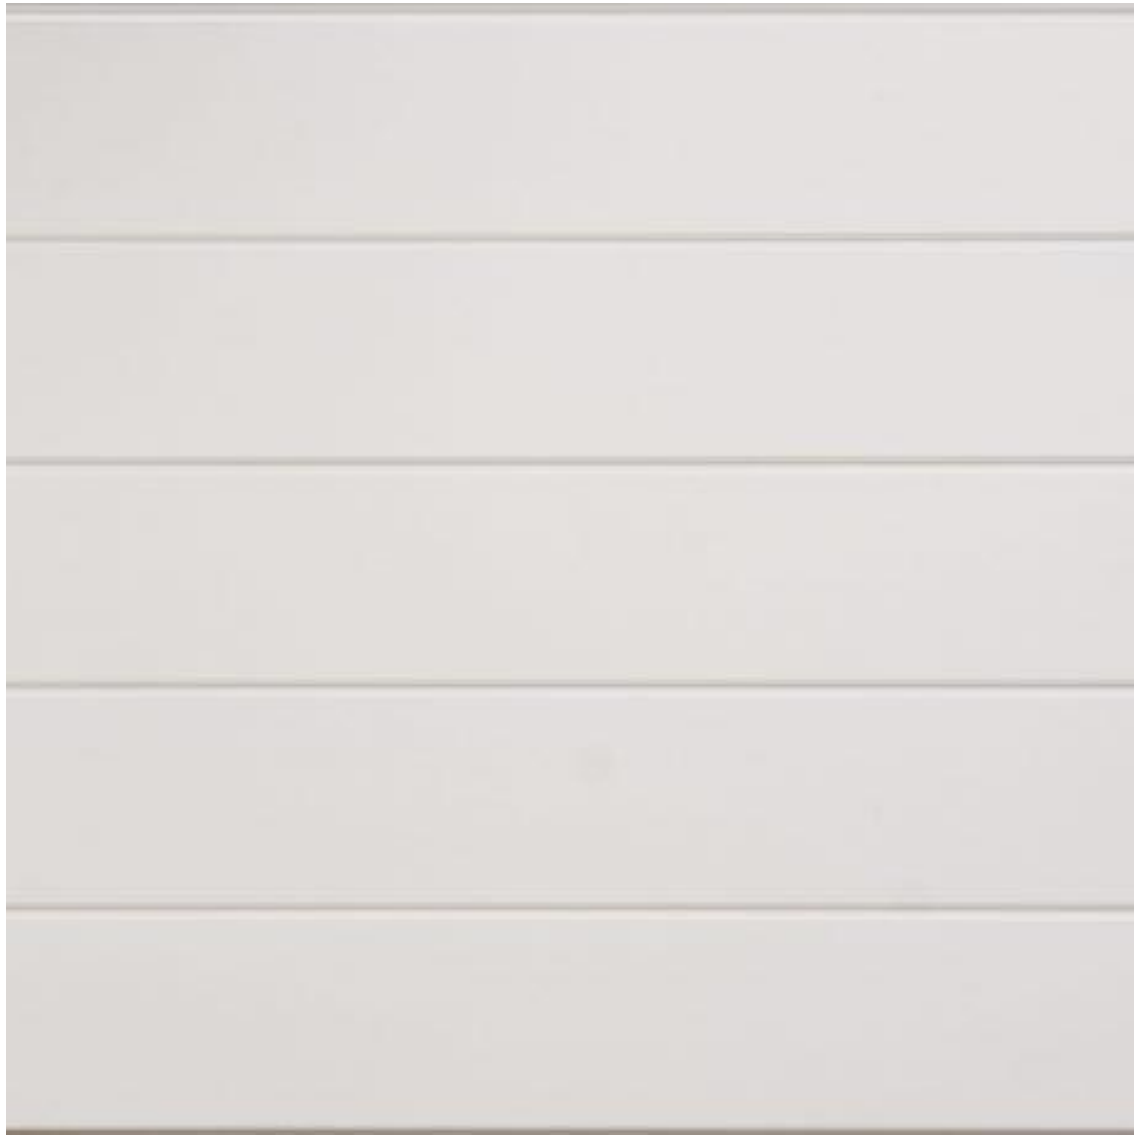

MC/PF METAL CLADDING - PREFINISHED



MWS PROFILED METAL WALL SHEETING - HIGH LEVEL CLADDING

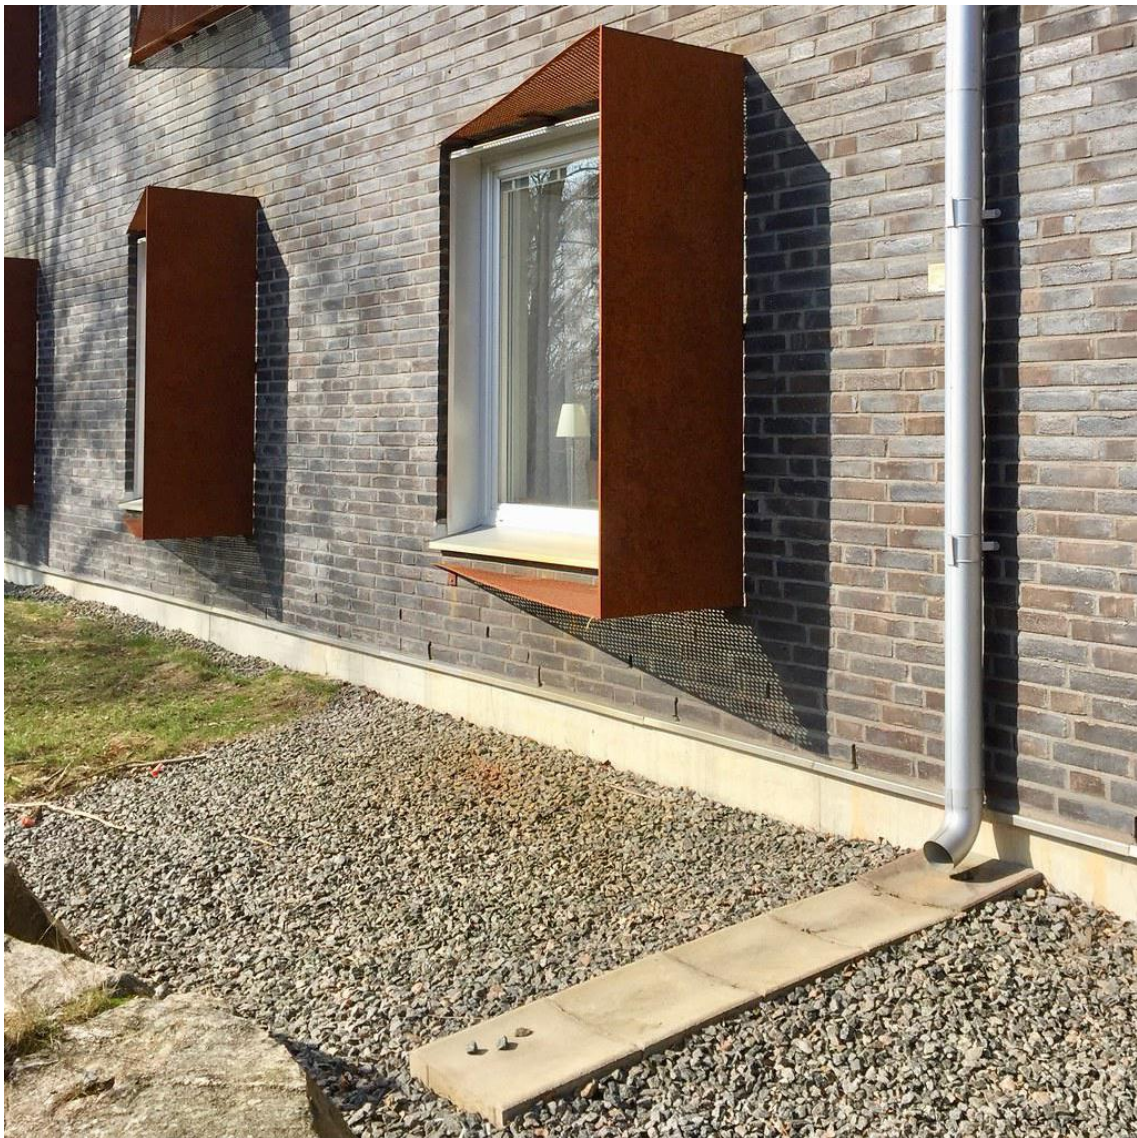

MSF1 METAL SHADE FIXED - SURROUND



MSF2 METAL SHADE FIXED - VERTICAL




MSF3 METAL SHADE FIXED - HORIZONTAL



PFS PERFORATED FACADE PANELS (INDICATIVE PATTERN ONLY/ PATTERN SUBJECT TO DEVELOPMENT)



MRS METAL ROOF SHEETING

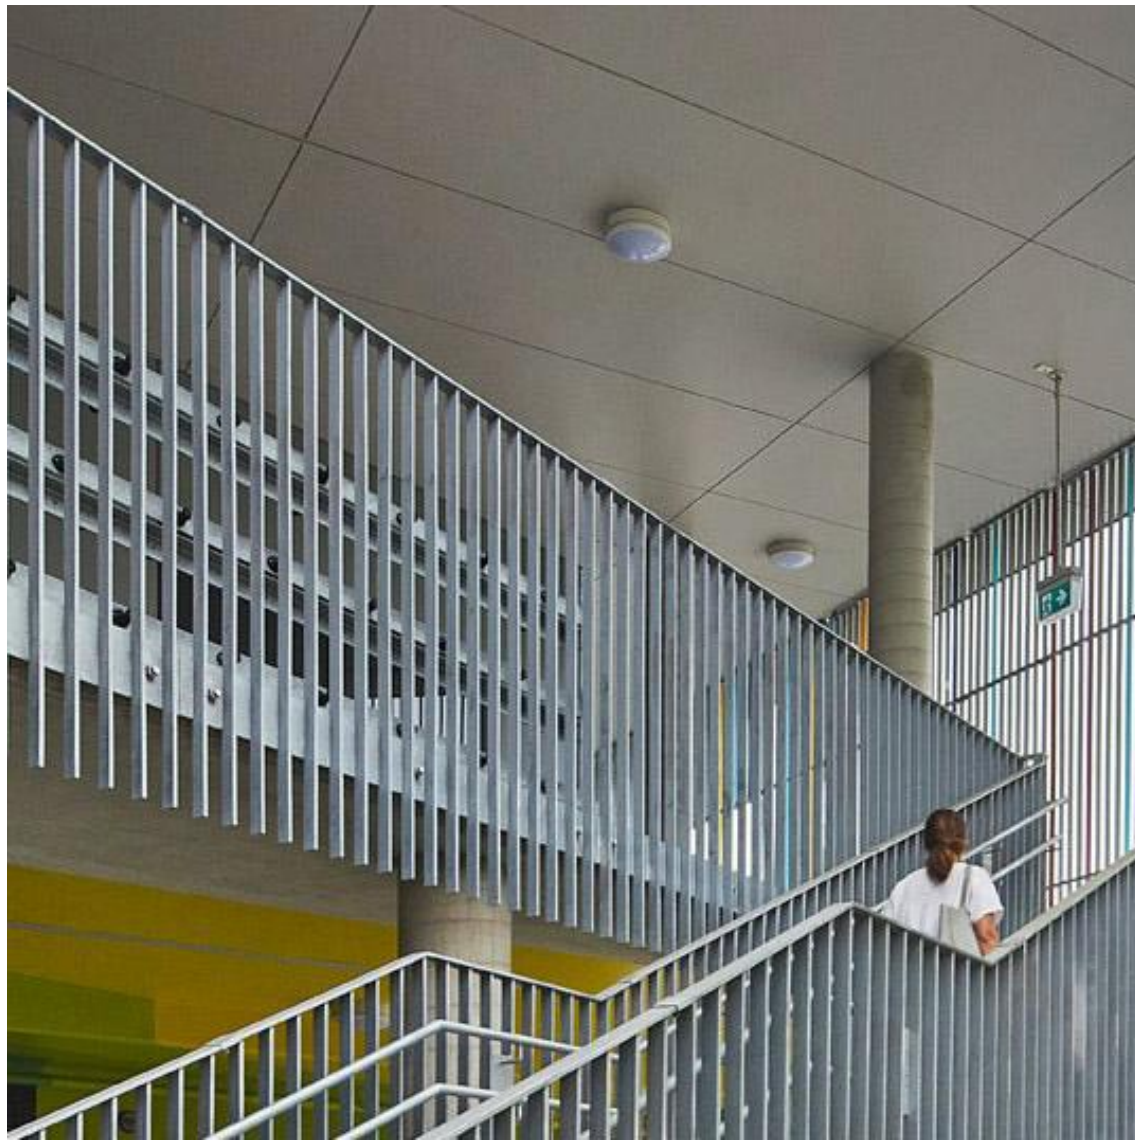

BAL BALUSTRADE



RC/PC PRECAST CONCRETE



METAL WORK COLOURS



ENTRY FORECOURT FROM MAJARA STREET



SCHOOL COMMON LOOKING TOWARDS MICK SHERD OVAL



WESTERN ELEVATION FROM MICK SHERD OVAL




SCHOOL GYMNASIUM FROM TURALLO TERRACE

BUILDER
HINDMARSH
Hindmarsh Construction Australia Pty Ltd
Level 27, 100 Miller Street
North Sydney NSW 2060
T +61 2 9274 1100
F +61 2 6274 8898
www.hindmarsh.com.au

CLIENT
NSW GOVERNMENT
Education
School Infrastructure
NSW Department of Education |
School Infrastructure NSW
T+ 61 2 9561 1927

Project Managers
TSA
T+ 61 2 9276 1400
Structural & Civil
M+G Consulting Engineers
T+ 61 2 8666 7898
Mechanical, Electrical, Hydraulic, ESD
Norman Disney & Young
T+ 61 2 9928 6800

Landscape Architecture
Context
T+ 61 2 8244 8900
Consulting Builder
Hindmarsh
T+ 61 2 9274 1100
BCA
BLACKETT MAGUIRE + GOLDSMITH
T+ 61 2 9211 7777

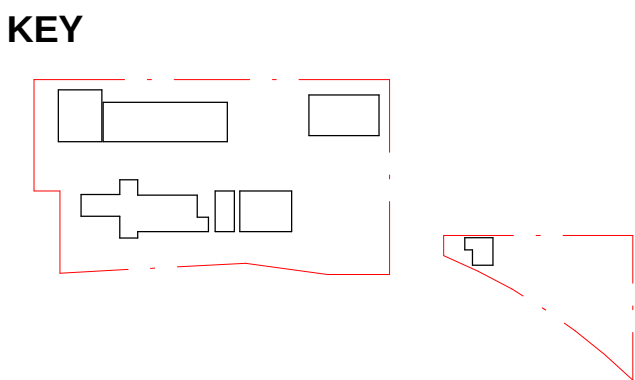

NSW Nominated Architects: Robert Denton Reg. No. 5762, Alex Kibble Reg. No. 6015
Do not scale drawings. Verify all dimensions on site. Notify architect of all discrepancies

Rev	Date	Description	Chkd	Auth
A	08.09.21	Issue For SSDA	RS	RS
B	26.07.22	Issued for RIS	RS	RS

Project
New High School in Bungendore
MAJARA STREET,
BUNGENDORE NSW 2621
Drawing Title
PERSPECTIVES

Proj. Dir	Proj. Arch	Drawn	Sheet
RD	RS	JL	B1

Job No.	Status	Date	Scale
200096	DA	03.06.21	

Drawing No.
AR DA HS -9100

Tanner Kibble Denton Architects Pty Ltd
PO Box 660 Darlinghurst NSW 1300 Australia
Level 1, 19 Foster Street, Surry Hills NSW 2010 Australia
T +61 2 9281 4399
F +61 2 9281 4337
www.tkda.com.au
TKDArchitects
Tanner Kibble Denton