
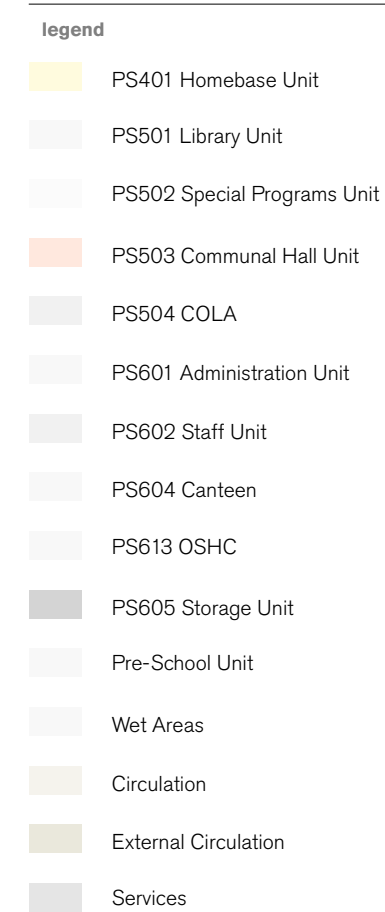


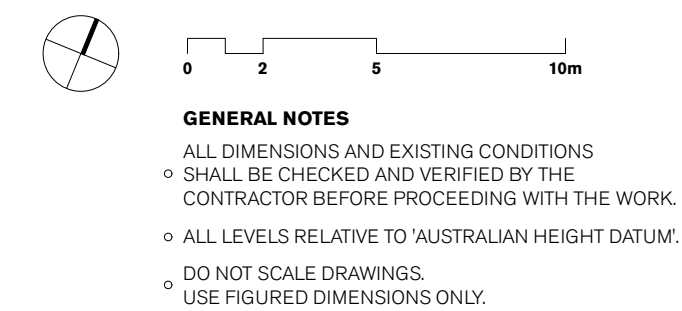

04	20/8/20	SSDA - Response to Submissions	fjmt	Gene	ral
03	28/4/20	SSDA Submission	CD		
02	17/4/20	SSDA Submission	CD		
01	9/4/20	For 70% Schematic Design	IL		
A	1/4/20	For 70% Schematic Design	CD		
rev	date	name	by	chk	

fjmt studio architecture interiors landscape urban community
sydney melbourne uk
Level 5, 70 King Street t +61 2 9251 7077 w fjmtstudio.com

project
Darlington Public School
Golden Grove Street
Darlington NSW 2008

title
**General Arrangement Plans
Lower Ground Plan - S2**

scale	1:200 @ A1 - 1:400 @ A3	first issued	1/4/20
project code	sheet no.	revision	
DTPS	2050	04	

GENERAL NOTES

- ALL DIMENSIONS AND EXISTING CONDITIONS SHALL BE CHECKED AND VERIFIED BY THE CONTRACTOR BEFORE PROCEEDING WITH THE WORK.
- ALL LEVELS RELATIVE TO AUSTRALIAN HEIGHT DATUM.
- DO NOT SCALE DRAWINGS.
- USE FIGURED DIMENSIONS ONLY.

Legend

- PS401 Homebase Unit
- PS501 Library Unit
- PS502 Special Programs Unit
- PS503 Communal Hall Unit
- PS504 COLA
- PS601 Administration Unit
- PS602 Staff Unit
- PS604 Canteen
- PS613 OSHC
- PS605 Storage Unit
- Pre-School Unit
- Wet Areas
- Circulation
- External Circulation
- Services



04	20/8/20	SSDA - Response to Submissions	1st	Gene
03	28/4/20	SSDA Submission	CD	
02	11/4/20	SSDA Submission	CD	
01	9/4/20	For 70% Schematic Design	IL	
A	1/4/20	For 70% Schematic Design	CD	
rev	date	name	by	chk


1st studio architecture interiors landscape urban community
sydney melbourne uk
Level 5, 70 King Street t +61 2 9251 7077 w 1ststudio.com

1st

project
Darlington Public School
Golden Grove Street
Darlington NSW 2008

title
General Arrangement Plans
Upper Ground Plan - S2

scale	1:200 @ A1 - 1:400 @ A3	first issued	1/4/20
project code	sheet no.	revision	
DTPS	2051	04	

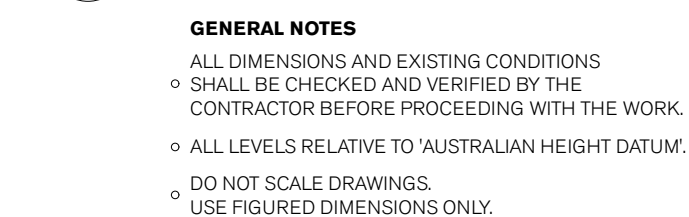

PS401	Homebase Unit
PS501	Library Unit
PS502	Special Programs Unit
PS503	Communal Hall Unit
PS504	COLA
PS601	Administration Unit
PS602	Staff Unit
PS604	Canteen
PS613	OSH/C
PS605	Storage Unit
	Pre-School Unit
	Wet Areas
	Circulation
	External Circulation
	Services

fjmt studio architecture interiors landscape urban community
sydney melbourne uk
Level 5, 70 King Street t +61 2 9251 7077 w fjmtstudio.com

title
General Arrangement Plans
Level 1 Plan - S2

scale	1:200 @ A1 - 1:400 @ A3	first issued	1/4/20
project code	sheet no.	revision	
DTPS	2052	04	

GENERAL NOTES

- ALL DIMENSIONS AND EXISTING CONDITIONS SHALL BE CHECKED AND VERIFIED BY THE CONTRACTOR BEFORE PROCEEDING WITH THE WORK.
- ALL LEVELS RELATIVE TO AUSTRALIAN HEIGHT DATUM.
- DO NOT SCALE DRAWINGS.
- USE FIGURED DIMENSIONS ONLY.

Legend

- PS401 Homebase Unit
- PS501 Library Unit
- PS502 Special Programs Unit
- PS503 Communal Hall Unit
- PS504 COLA
- PS601 Administration Unit
- PS602 Staff Unit
- PS604 Canteen
- PS613 OSHC
- PS605 Storage Unit
- Pre-School Unit
- Wet Areas
- Circulation
- External Circulation
- Services



04	20/8/20	SSDA - Response to Submissions	General
03	28/4/20	SSDA Submission	CD
02	17/4/20	SSDA Submission	CD
01	9/4/20	For 70% Schematic Design	IL
A	1/4/20	For 70% Schematic Design	CD
rev	date	name	by chk

fjmt studio architecture interiors landscape urban community
sydney melbourne uk
Level 5, 70 King Street t +61 2 9251 7077 w fjmtstudio.com

project
Darlington Public School
Golden Grove Street
Darlington NSW 2008

title
General Arrangement Plans
Level 2 Plan - S2

scale	1:200 @ A1 - 1:400 @ A3	first issued	1/4/20
project code	sheet no.	revision	
DTPS	2053	04	

02

05

10m

GENERAL NOTES

ALL DIMENSIONS AND EXISTING CONDITIONS SHALL BE CHECKED AND VERIFIED BY THE CONTRACTOR BEFORE PROCEEDING WITH THE WORK.

ALL LEVELS RELATIVE TO 'AUSTRALIAN HEIGHT DATUM'.

DO NOT SCALE DRAWINGS.

USE FIGURED DIMENSIONS ONLY.

Legend

PS401 Homebase Unit

PS501 Library Unit

PS502 Special Programs Unit

PS503 Communal Hall Unit

PS504 COLA

PS601 Administration Unit

PS602 Staff Unit

PS604 Canteen

PS613 OSHC

PS605 Storage Unit

Pre-School Unit

Wet Areas

Circulation

External Circulation

Services

04	20/8/20	SSDA - Response to Submissions	First Issue
03	28/4/20	SSDA Submission	CD
02	17/4/20	SSDA Submission	CD
01	9/4/20	For 70% Schematic Design	IL
A	1/4/20	For 70% Schematic Design	CD
rev	date	name	by chk

fjmt studio architecture interiors landscape urban community
sydney melbourne uk
Level 5, 70 King Street t +61 2 9251 7077 w fjmtstudio.com

fjmt

project

Darlington Public School
Golden Grove Street
Darlington NSW 2008

title

General Arrangement Plans
Roof Plan - S2

scale	1:200 @ A1 - 1:400 @ A3	first issued	1/4/20
project code	sheet no.	revision	
DTPS	2054	04	

1 PLAN Roof
1:200

02510

GENERAL NOTES

ALL DIMENSIONS AND EXISTING CONDITIONS SHALL BE CHECKED AND VERIFIED BY THE CONTRACTOR BEFORE PROCEEDING WITH THE WORK.
ALL LEVELS RELATIVE TO AUSTRALIAN HEIGHT DATUM.
DO NOT SCALE DRAWINGS.
USE FIGURED DIMENSIONS ONLY.

Legend

FT01

New dark-coloured face-brick with recessed aluminium glazing

FT02

New light coloured face-brick

FT03

Perforated Brickwork to match adjacent brick type

FT04

New face-brick to match FT02 with aluminium framed recessed glazing

FT05

metal mesh / perforated facade

FT06

New dark coloured face brick with aluminium framed glazing system

FT07

Metal mesh with blockwork wall behind

FT08

Aluminium framed glazing system with prefinished FC cladding

FT09


Aluminium framed glazing in recessed FT01 brickwork

FT10

New light coloured face brick with recessed aluminium framed windows



1 ELEVATION Golden Grove St Elevation 1:200 1:200

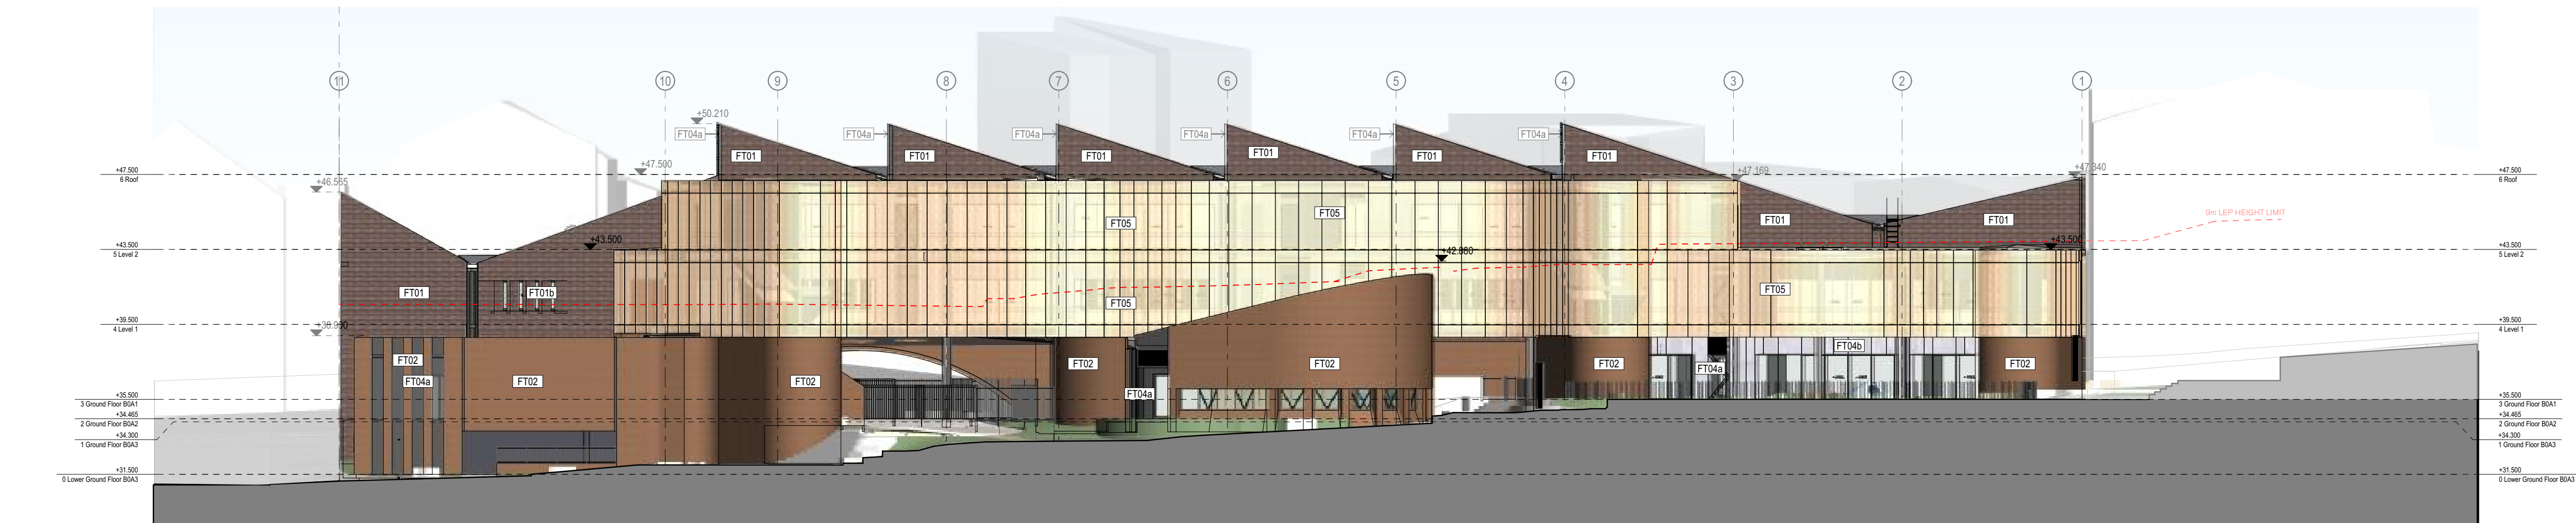

2 ELEVATION Play Area Elevation 1:200 1:200



3 ELEVATION Abercrombie St Elevation 1:200 1:200

04	20/8/20	SSDA - Response to Submissions	fjmt
03	28/4/20	SSDA Submission	rel
02	17/4/20	SSDA Submission	CD
01	9/4/20	For 70% Schematic Design	IL
A	1/4/20	For 70% Schematic Design	CD
rev	date	name	by chk

fjmt studio architecture interiors landscape urban community
sydney melbourne uk
Level 5, 70 King Street E +61 2 9251 7077 • fjmtstudio.com

project
Darlington Public School
Golden Grove Street
Darlington NSW 2008

title
Elevations - 1:200
Elevations - 1:200


scale	1:200 @ A1	first issued	1/4/20
project code	sheet no.	revision	
DTPS	3200	04	

02510m


GENERAL NOTES

- ALL DIMENSIONS AND EXISTING CONDITIONS SHALL BE CHECKED AND VERIFIED BY THE CONTRACTOR BEFORE PROCEEDING WITH THE WORK.
- ALL LEVELS RELATIVE TO 'AUSTRALIAN HEIGHT DATUM'.
- DO NOT SCALE DRAWINGS.
- USE FIGURED DIMENSIONS ONLY.


legend

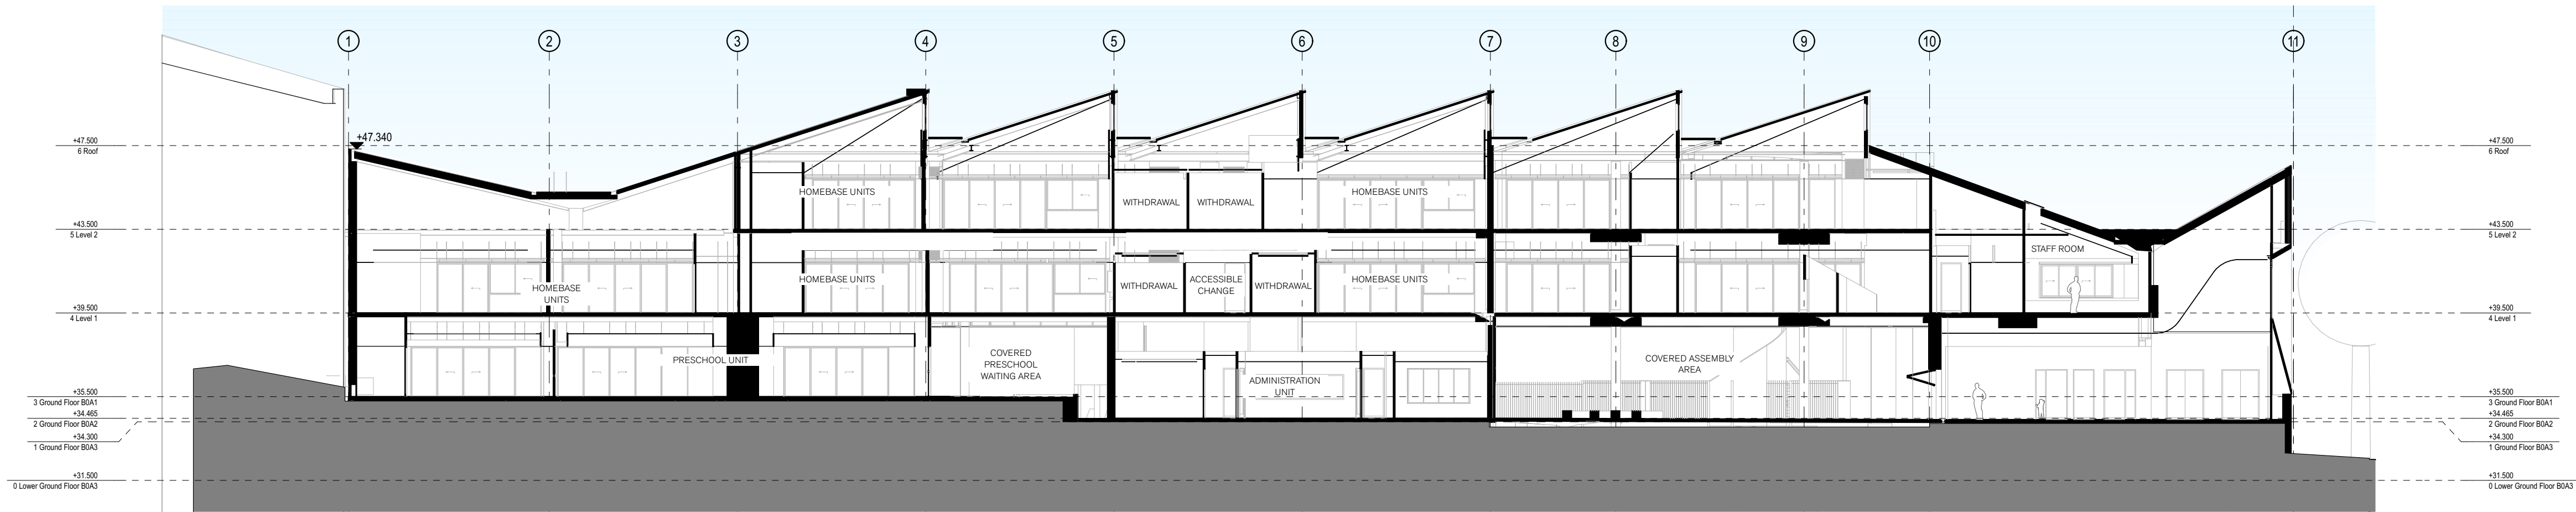

1 SECTION Long Section - Golden Grove St
1:200

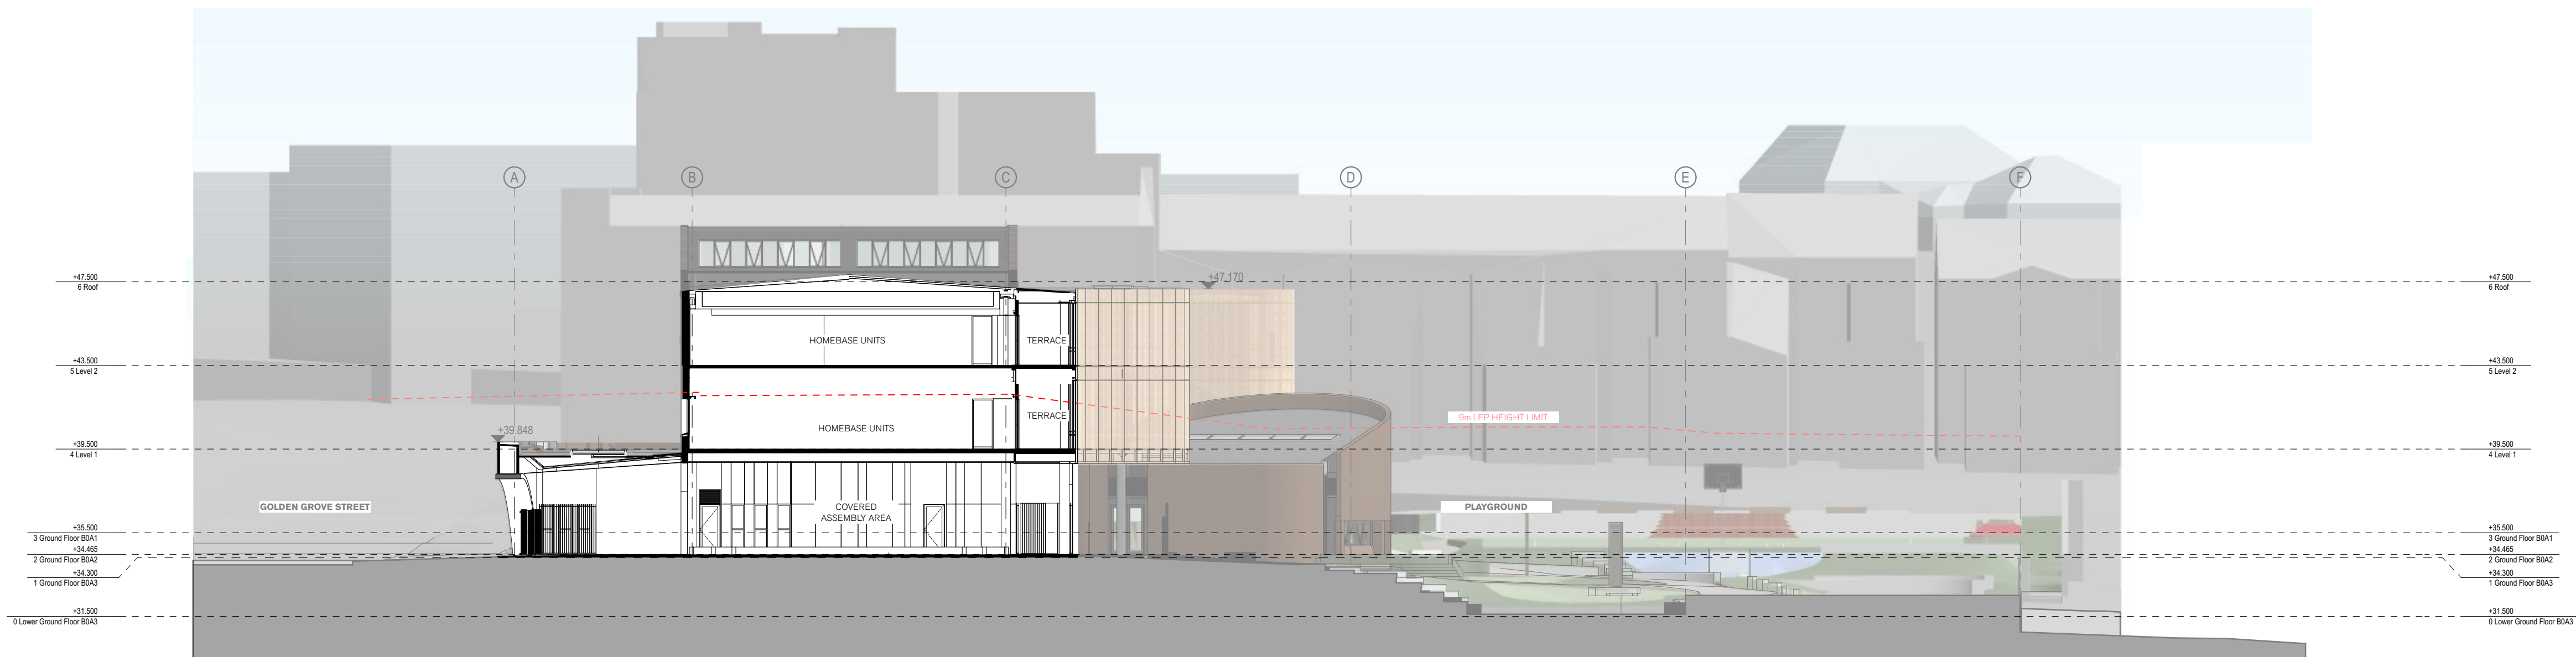

2 ELEVATION Short Section through Entry Space
1:200

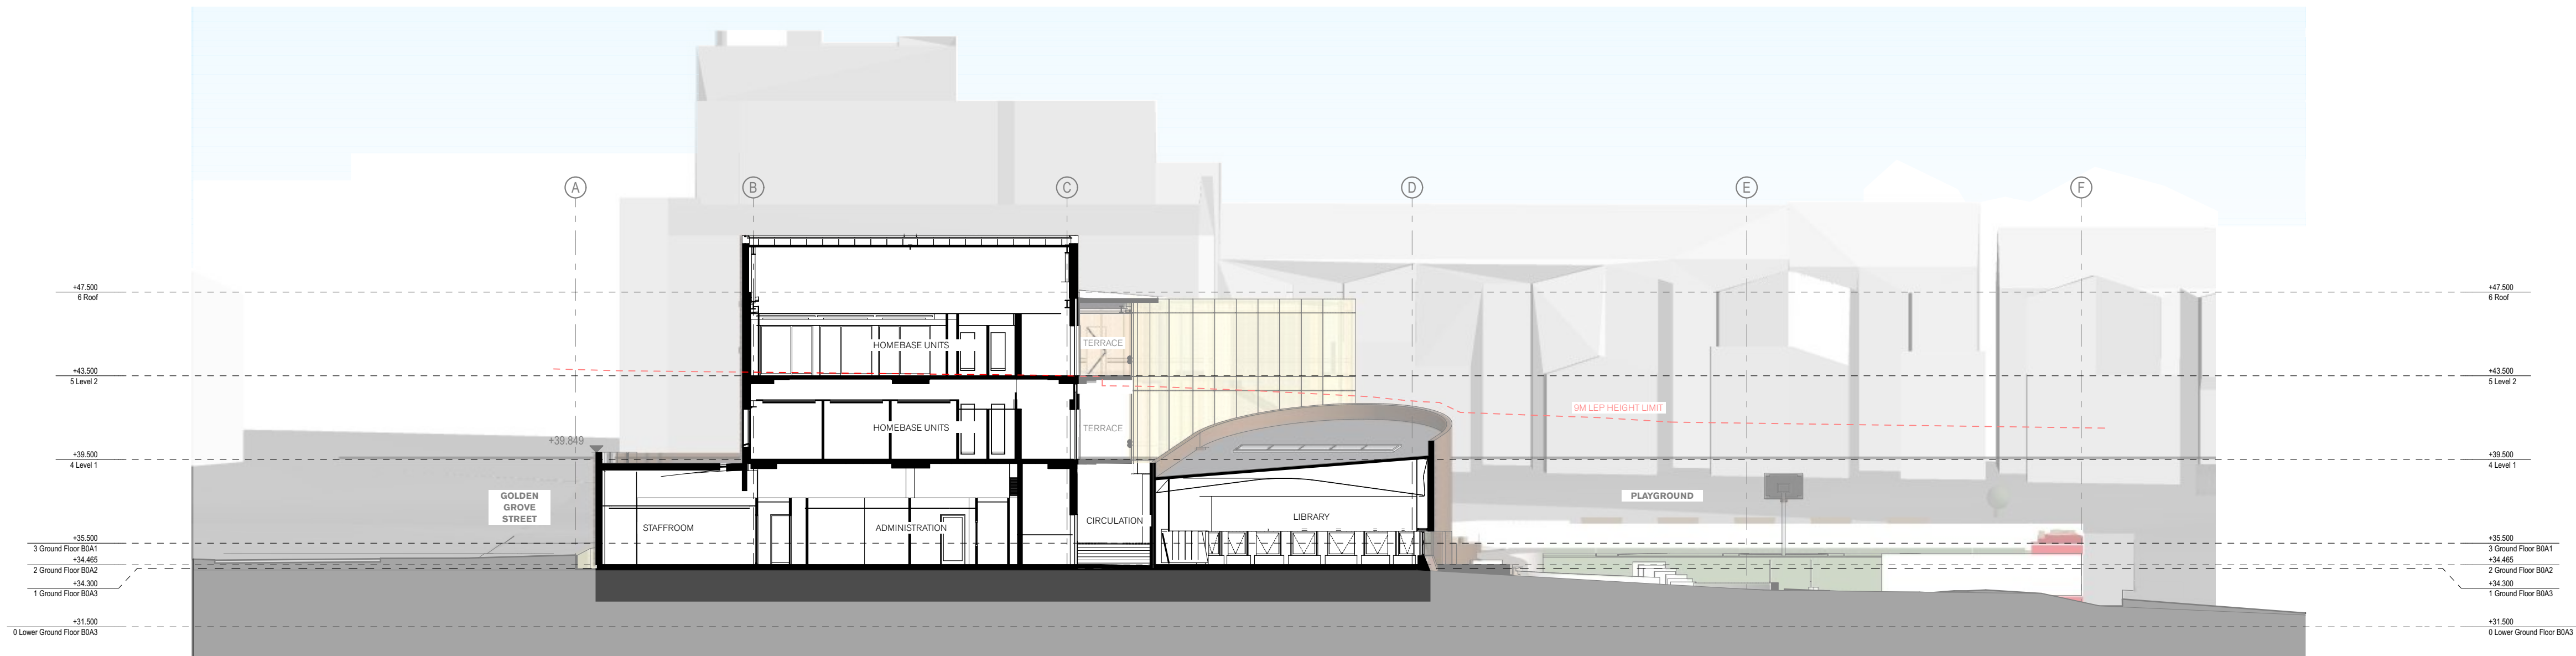

3 SECTION Short Section Through Admin and Library
1:200

04	20/8/20	SSDA - Response to Submissions	fjmt
03	28/4/20	SSDA Submission	Gene
02	17/4/20	SSDA Submission	rel
01	9/4/20	For 70% Schematic Design	CD
A	1/4/20	For 70% Schematic Design	IL
rev	date	name	by chk

fjmt studio architecture interiors landscape urban community
sydney melbourne uk
Level 5, 70 King Street • +61 2 9251 7077 • fjmtstudio.com



project
Darlington Public School
Golden Grove Street
Darlington NSW 2008

title
Sections - 1:200
Sections - 1:200

scale	1:200 @ A1	first issued	1/4/20
project code		sheet no.	revision
DTPS	4200		04

