




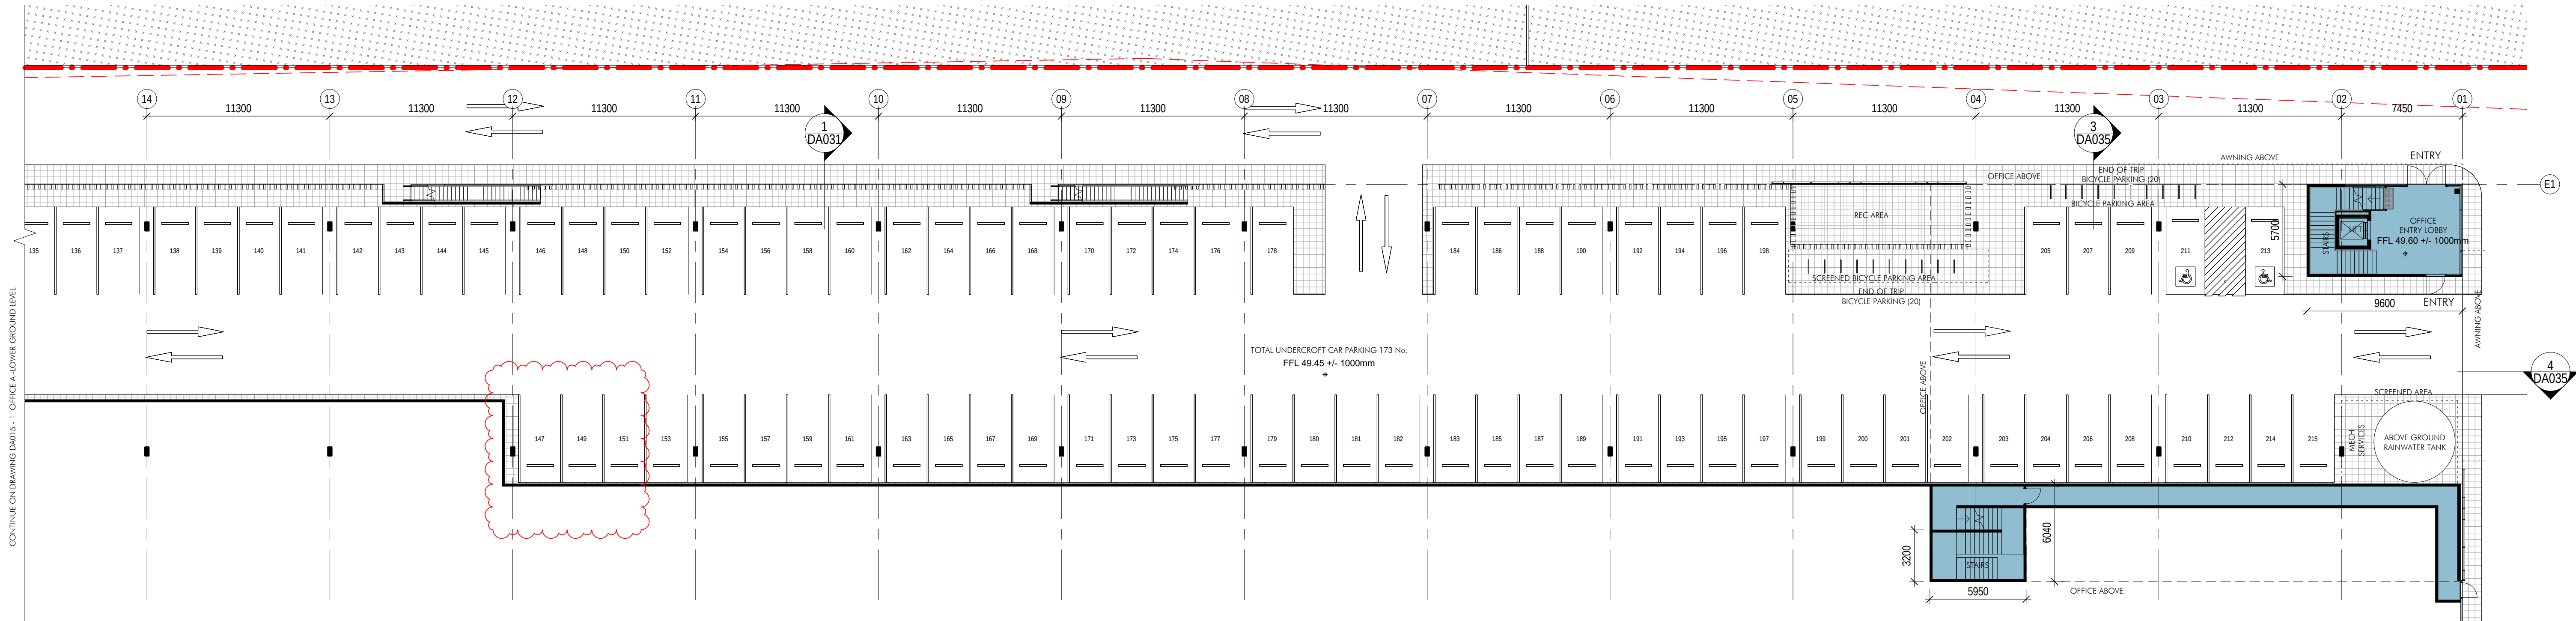


1 OFFICE B - Lower Ground Level
1:200

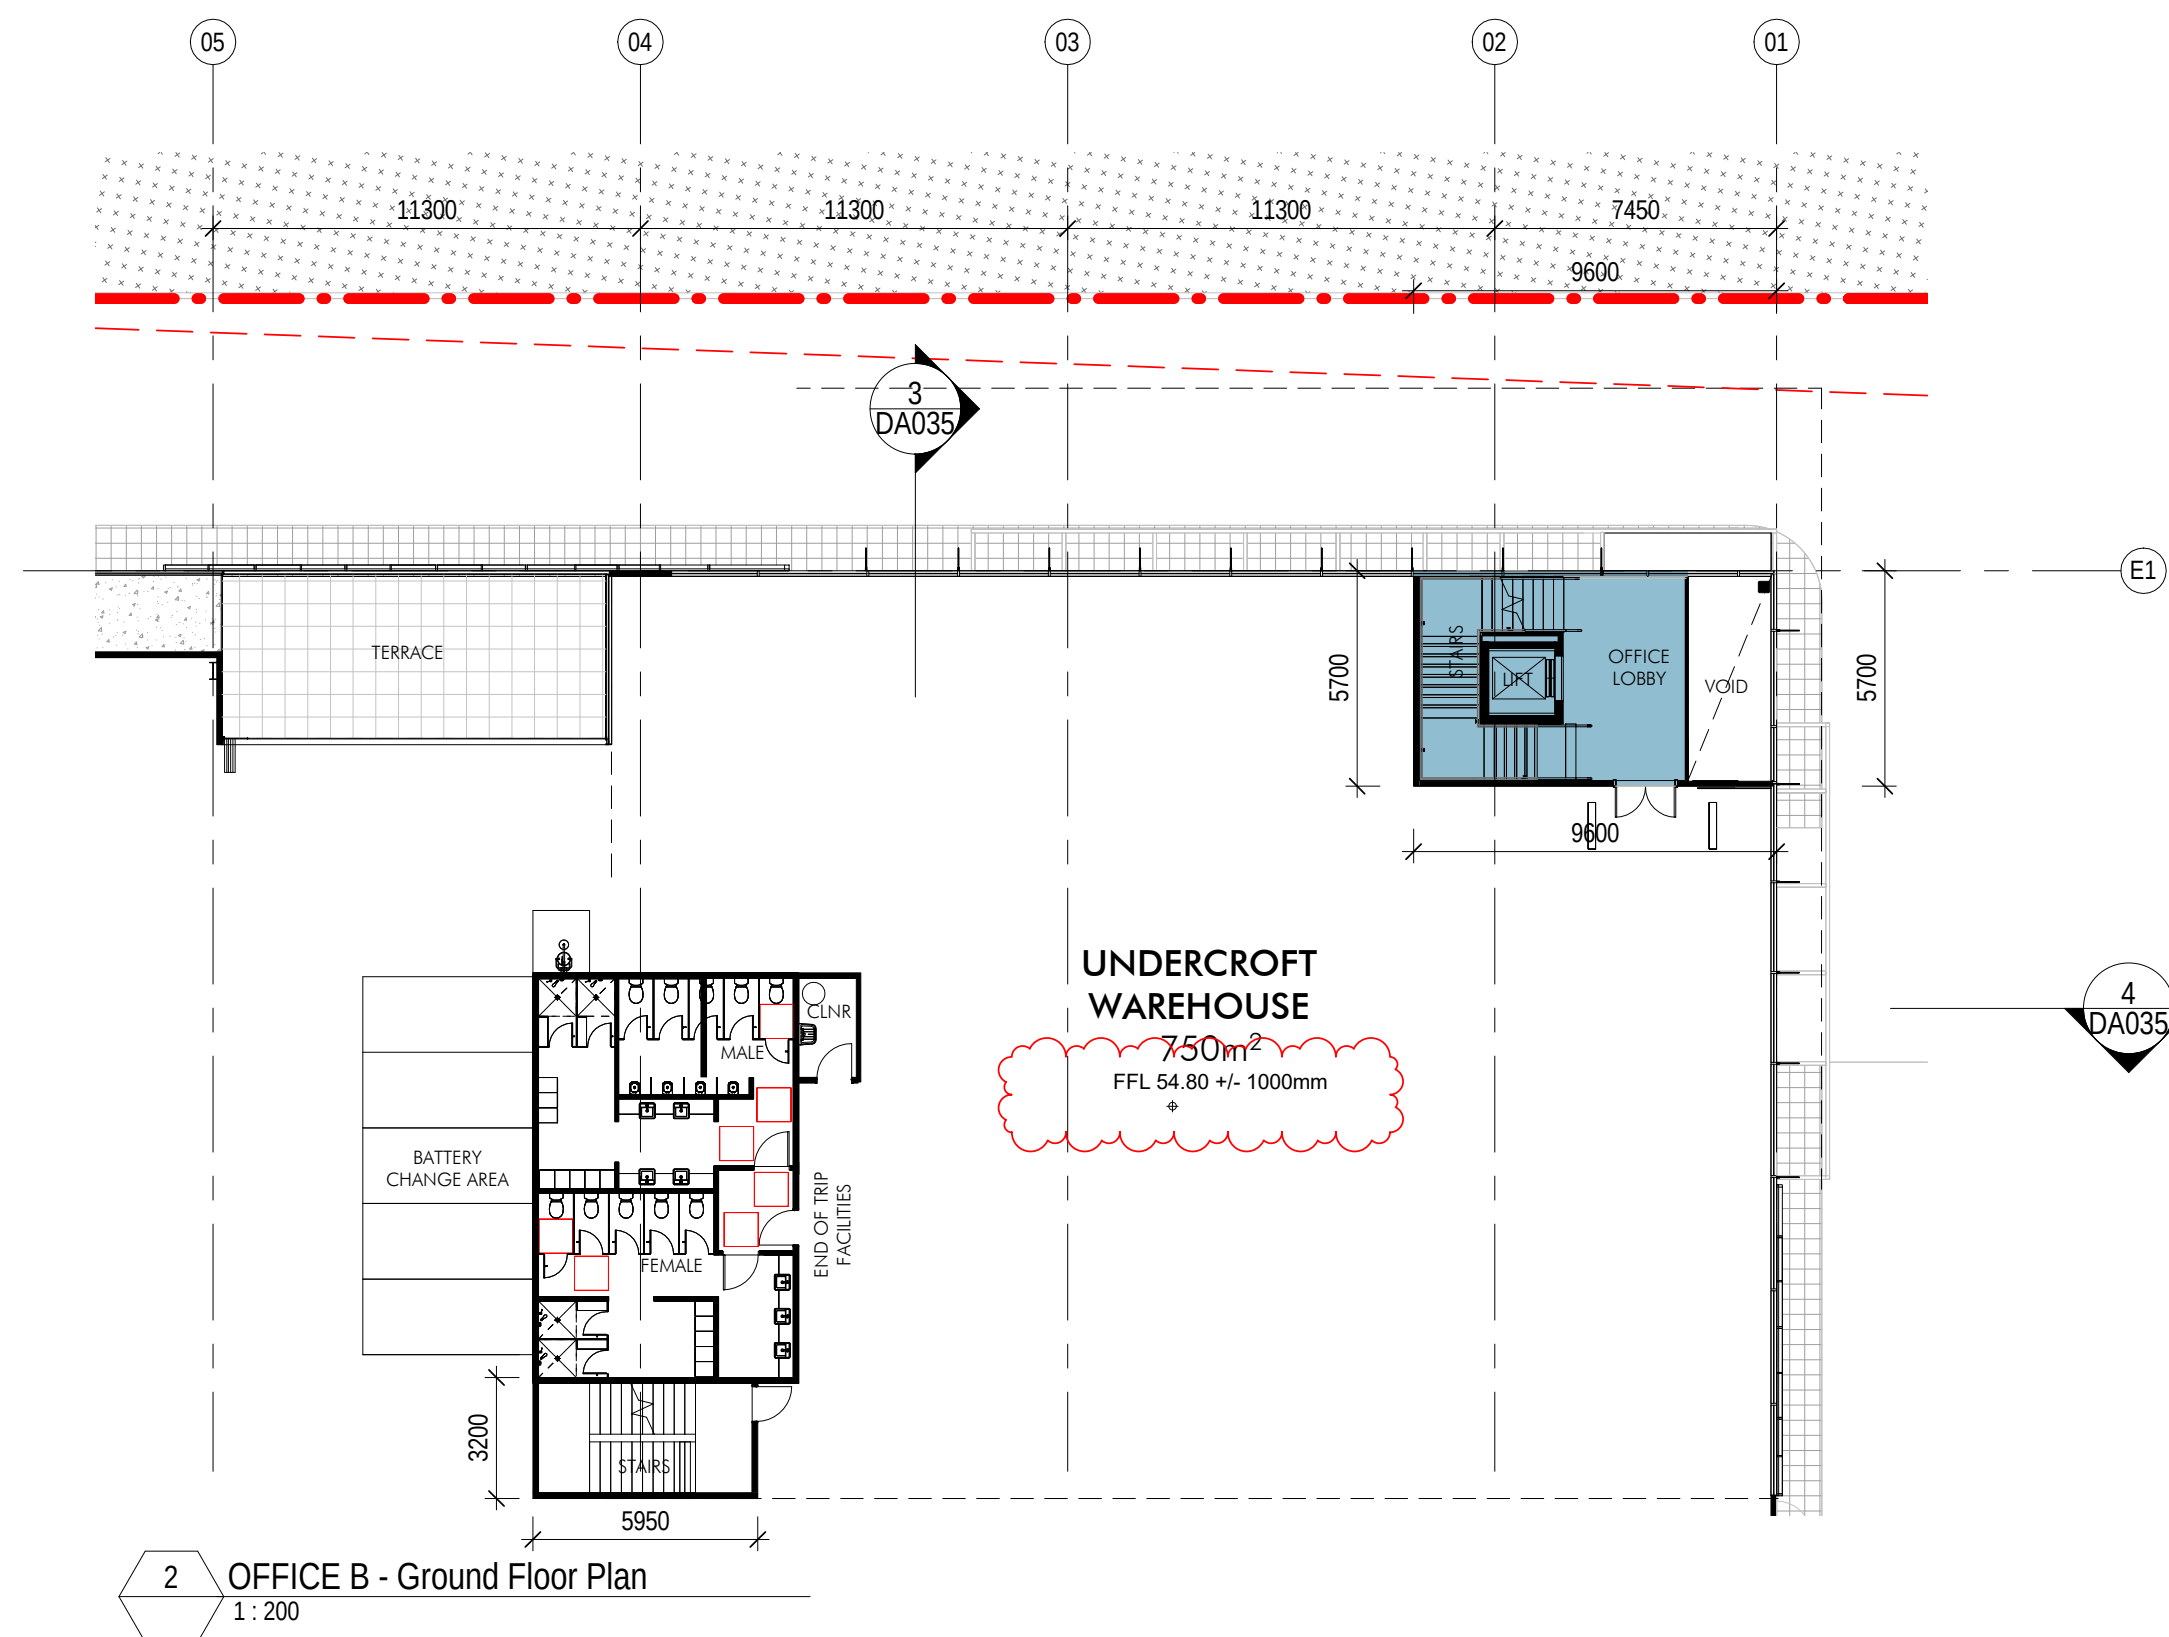

2 OFFICE B - Ground Floor Plan
1:200

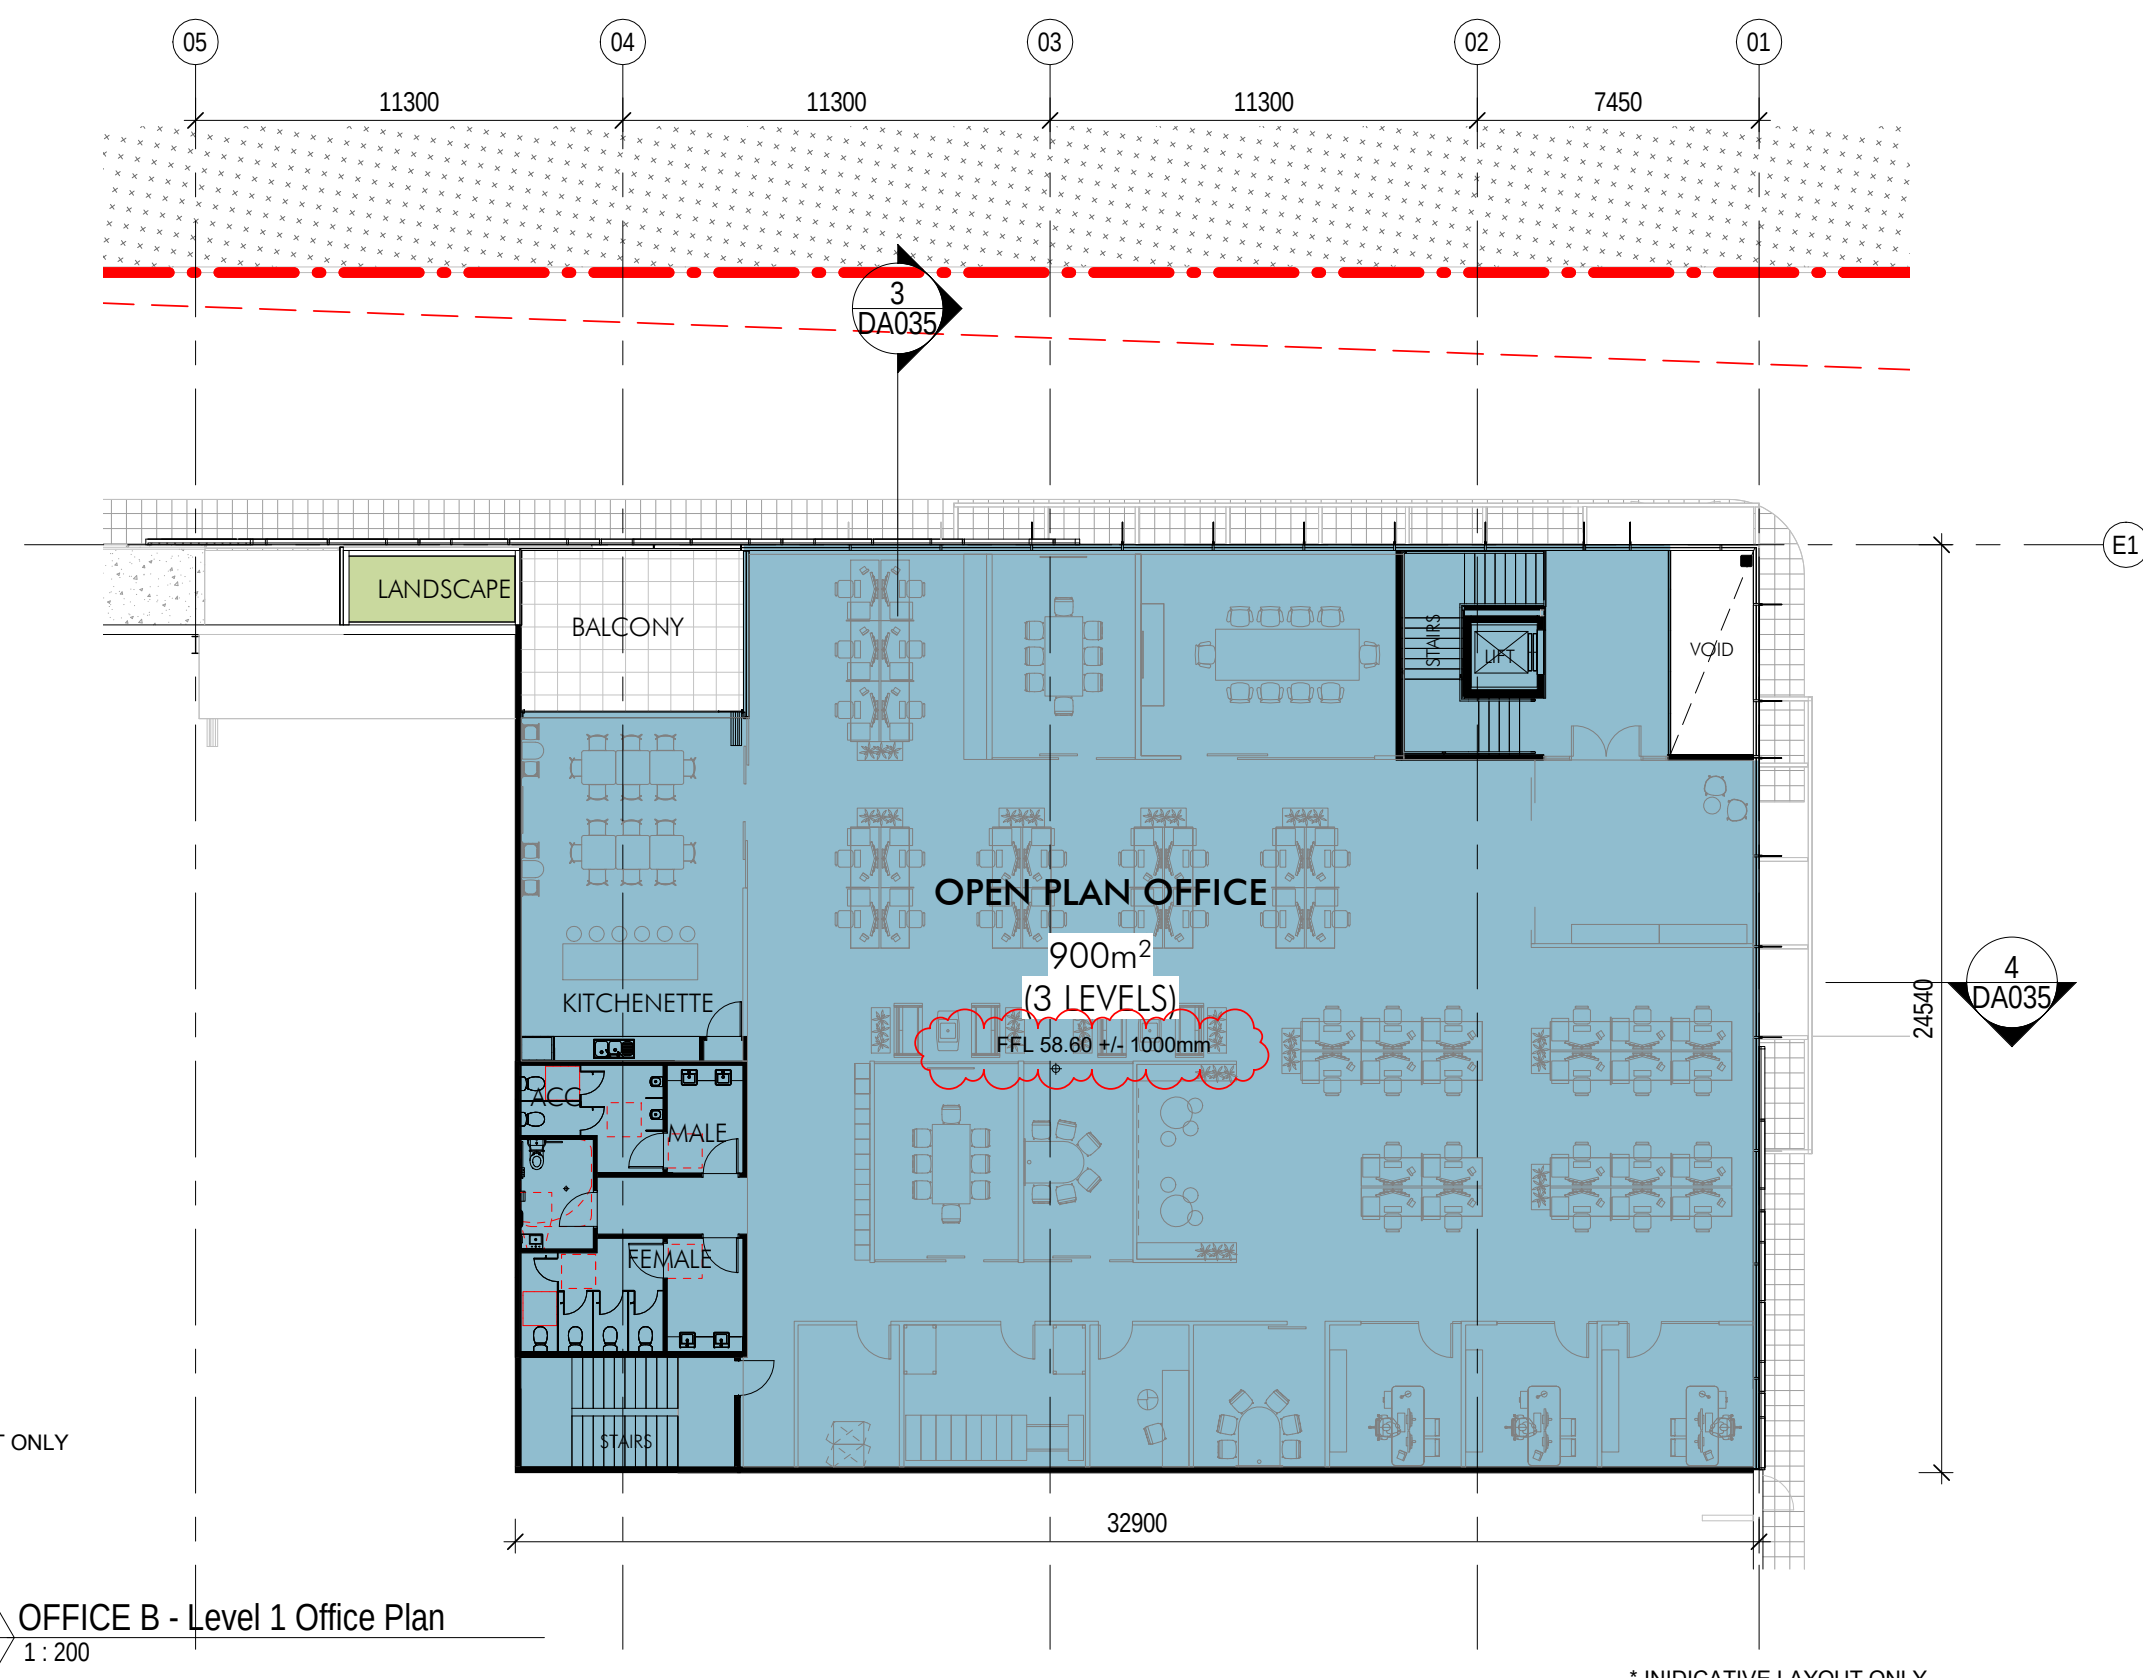

3 OFFICE B - Level 1 Office Plan
1:200

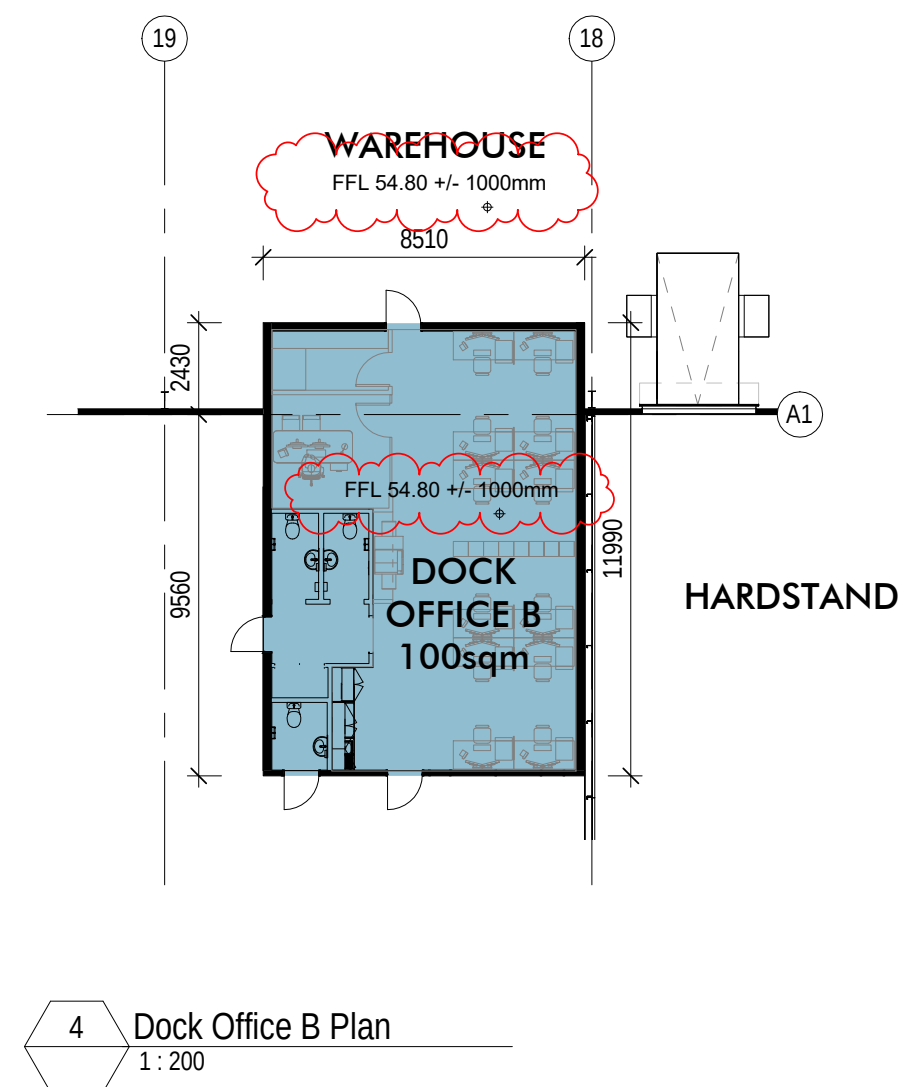

4 Dock Office B Plan
1:200

11/10/2022 4:13:39 PM C:\BENTON\LOCAL\2022\1194_MAMRE\BID_Altis\BID_SSDA_Warehouse.dwg

Client

ALTIS
PROPERTY PARTNERS

Issue	Description	Date
P10	SSDA UPDATED	16.11.2022
P9	SSDA UPDATED	16.11.2022
P8	SSDA UPDATED	11.11.2022
P7	SSDA UPDATED	11.08.2022
P6	SSDA UPDATED	22.07.2022
P5	SSDA UPDATED	18.07.2022
P4	SSDA UPDATED	30.03.2022
P3	SSDA UPDATED	11.03.2022
P2	SSDA UPDATED	09.03.2022
P1	SSDA UPDATED	28.02.2022

Builder and/or subcontractors shall verify all project dimensions before commencing on-site work or off-site fabrication. Figured dimensions shall take precedence over scaled dimensions. This drawing is copyright and cannot be reproduced in whole or in part or by any medium without the written permission of Nettleton Tribe Partnership Pty Ltd.


ISSUE FOR
SSDA

Project Manager

ProjectStrategy

Project Name
884-928 Mamre Road
Project Address
884-928 Mamre Road, Kemps Creek, NSW

Key Plan

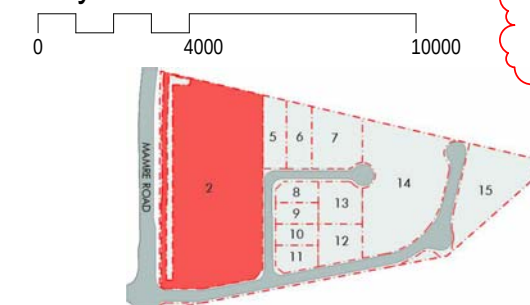

Drawing Title:
LOT 2 - Office Floor Plans - Sheet 2

Author: BC
Checker: MA
Sheet Size: A1
Scale: 1:200
Drawing Number: **11213_DA016**
Issue: **P10**

nettletontribe

nettleton tribe partnership pty ltd ABN 58 161 683 122
117 Willoughby Road, Crows Nest, NSW 2065
t +61 2 9431 6431
e: sydney@nettletontribe.com.au w: nettletontribe.com.au