

 


SIGNAGE LEGEND


-  SIGNAGE TYPE 1
Estate Identification (8m Pylon)
-  SIGNAGE TYPE 2
Vehicle Directional Signage
-  SIGNAGE TYPE 3
Building Identification Sign
-  SIGNAGE TYPE 4
Tenant Facade Sign
-  SIGNAGE TYPE 5
Estate Signage

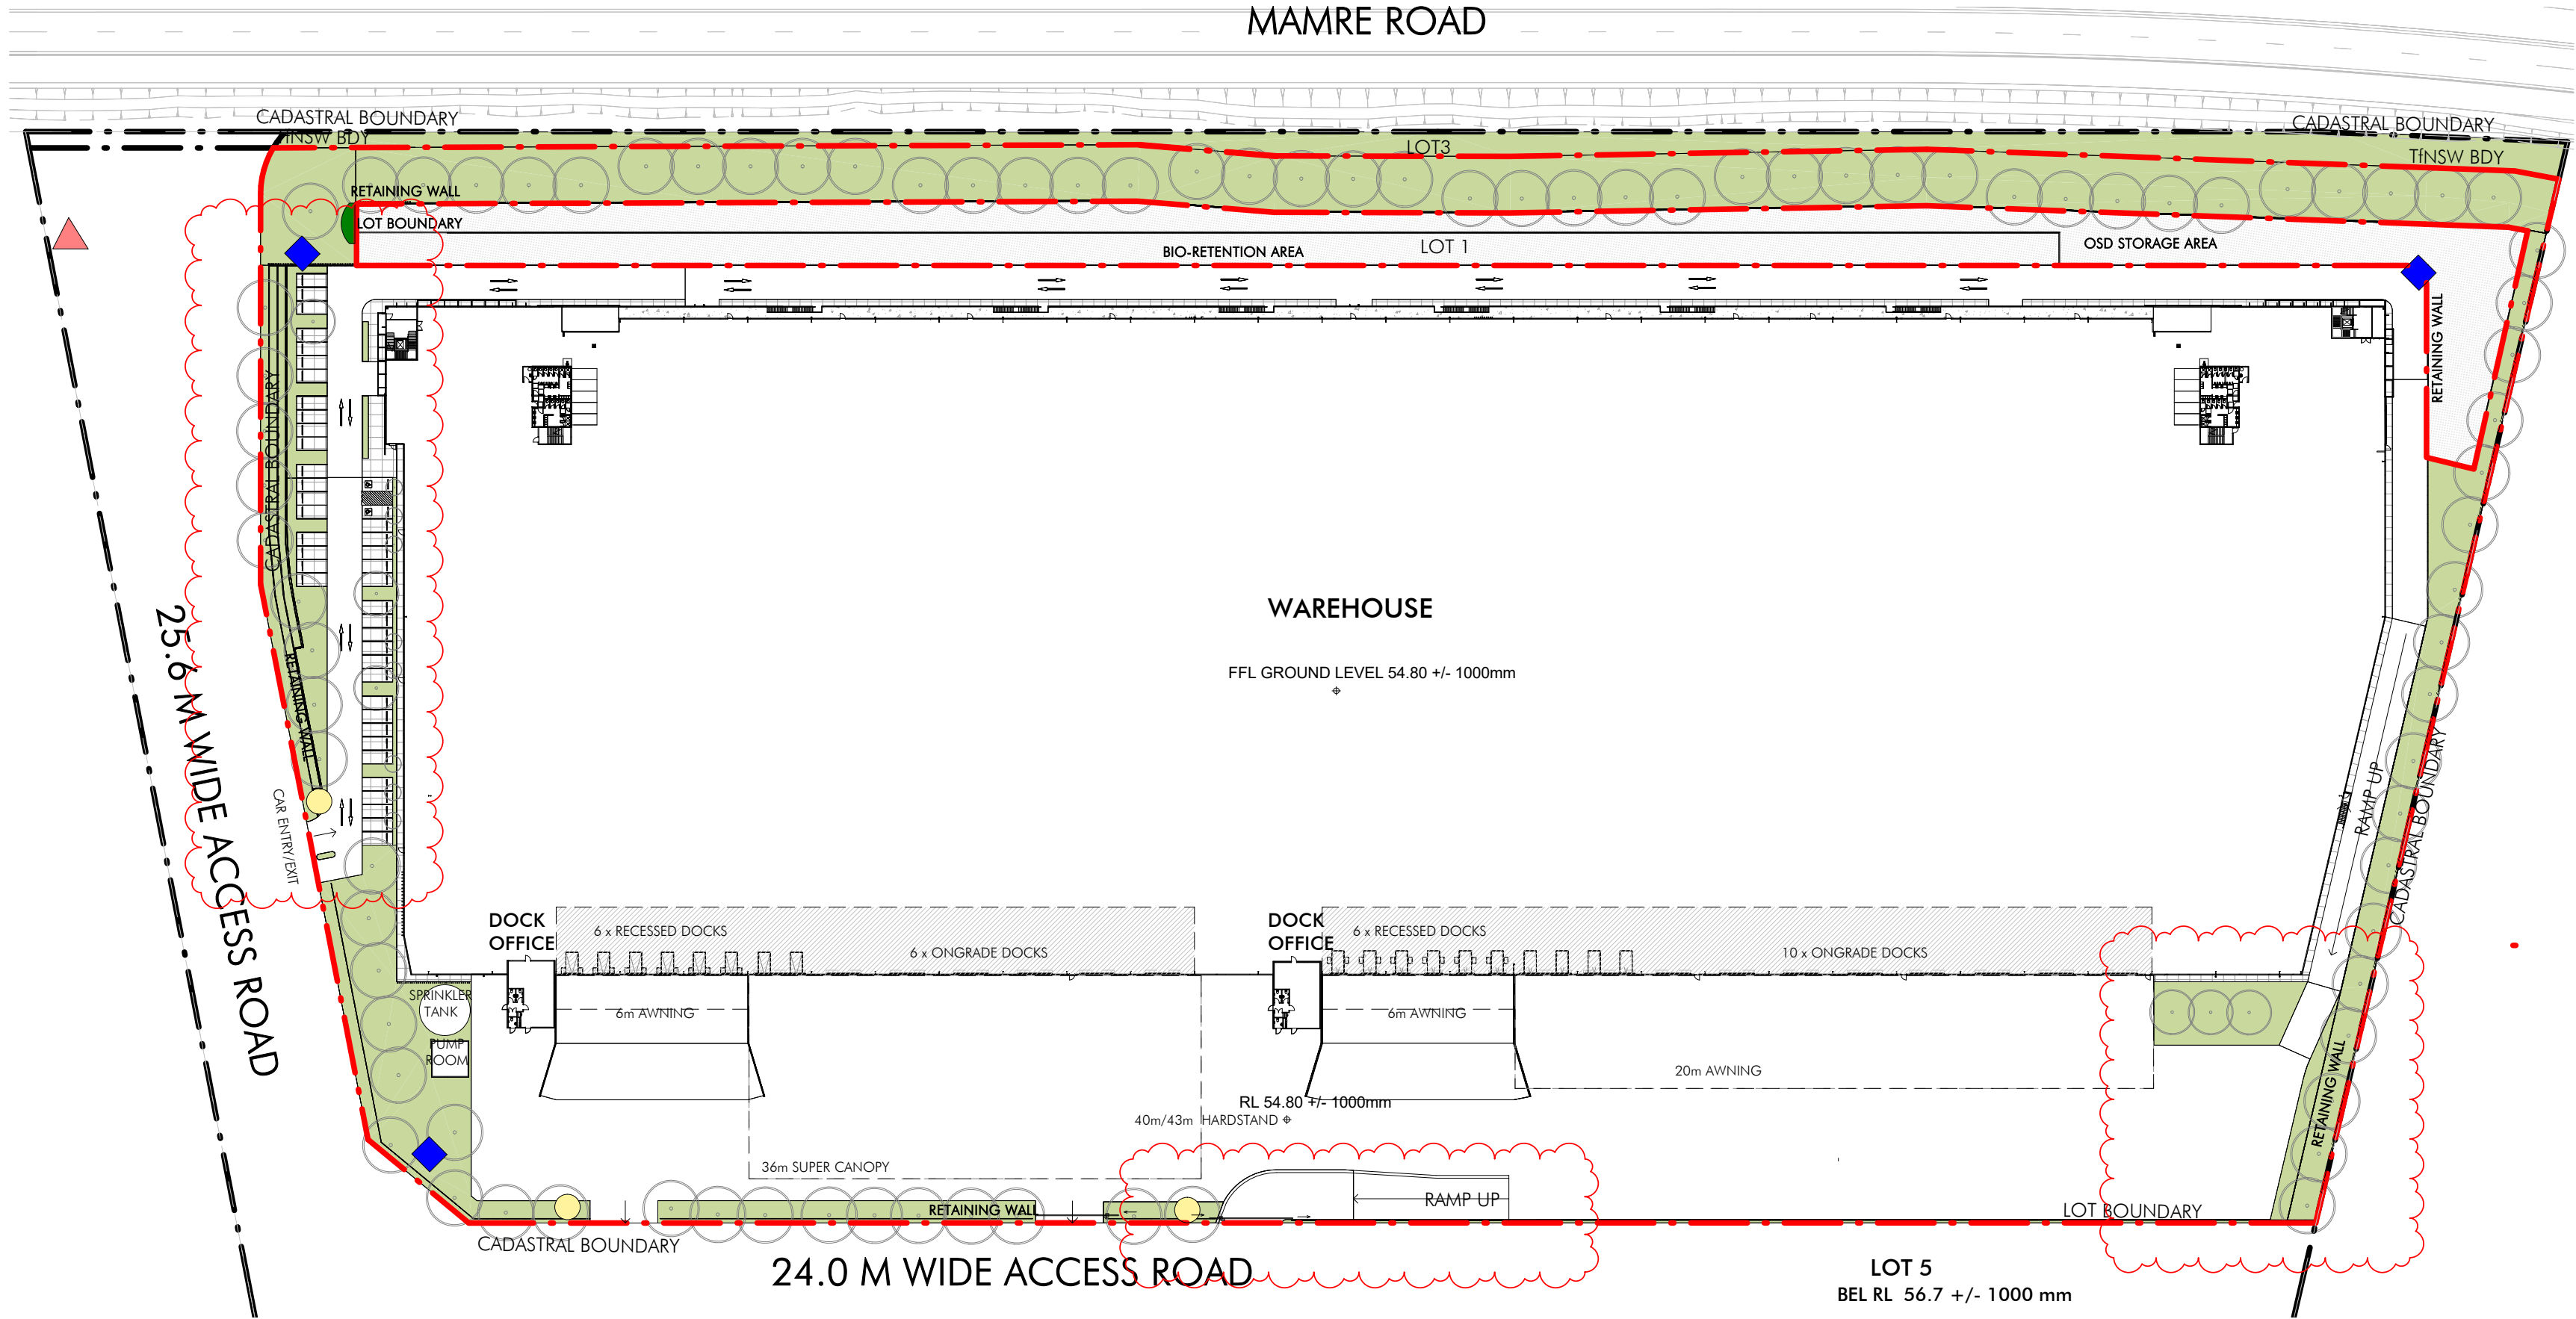


1 Signage Plan
1: 1000

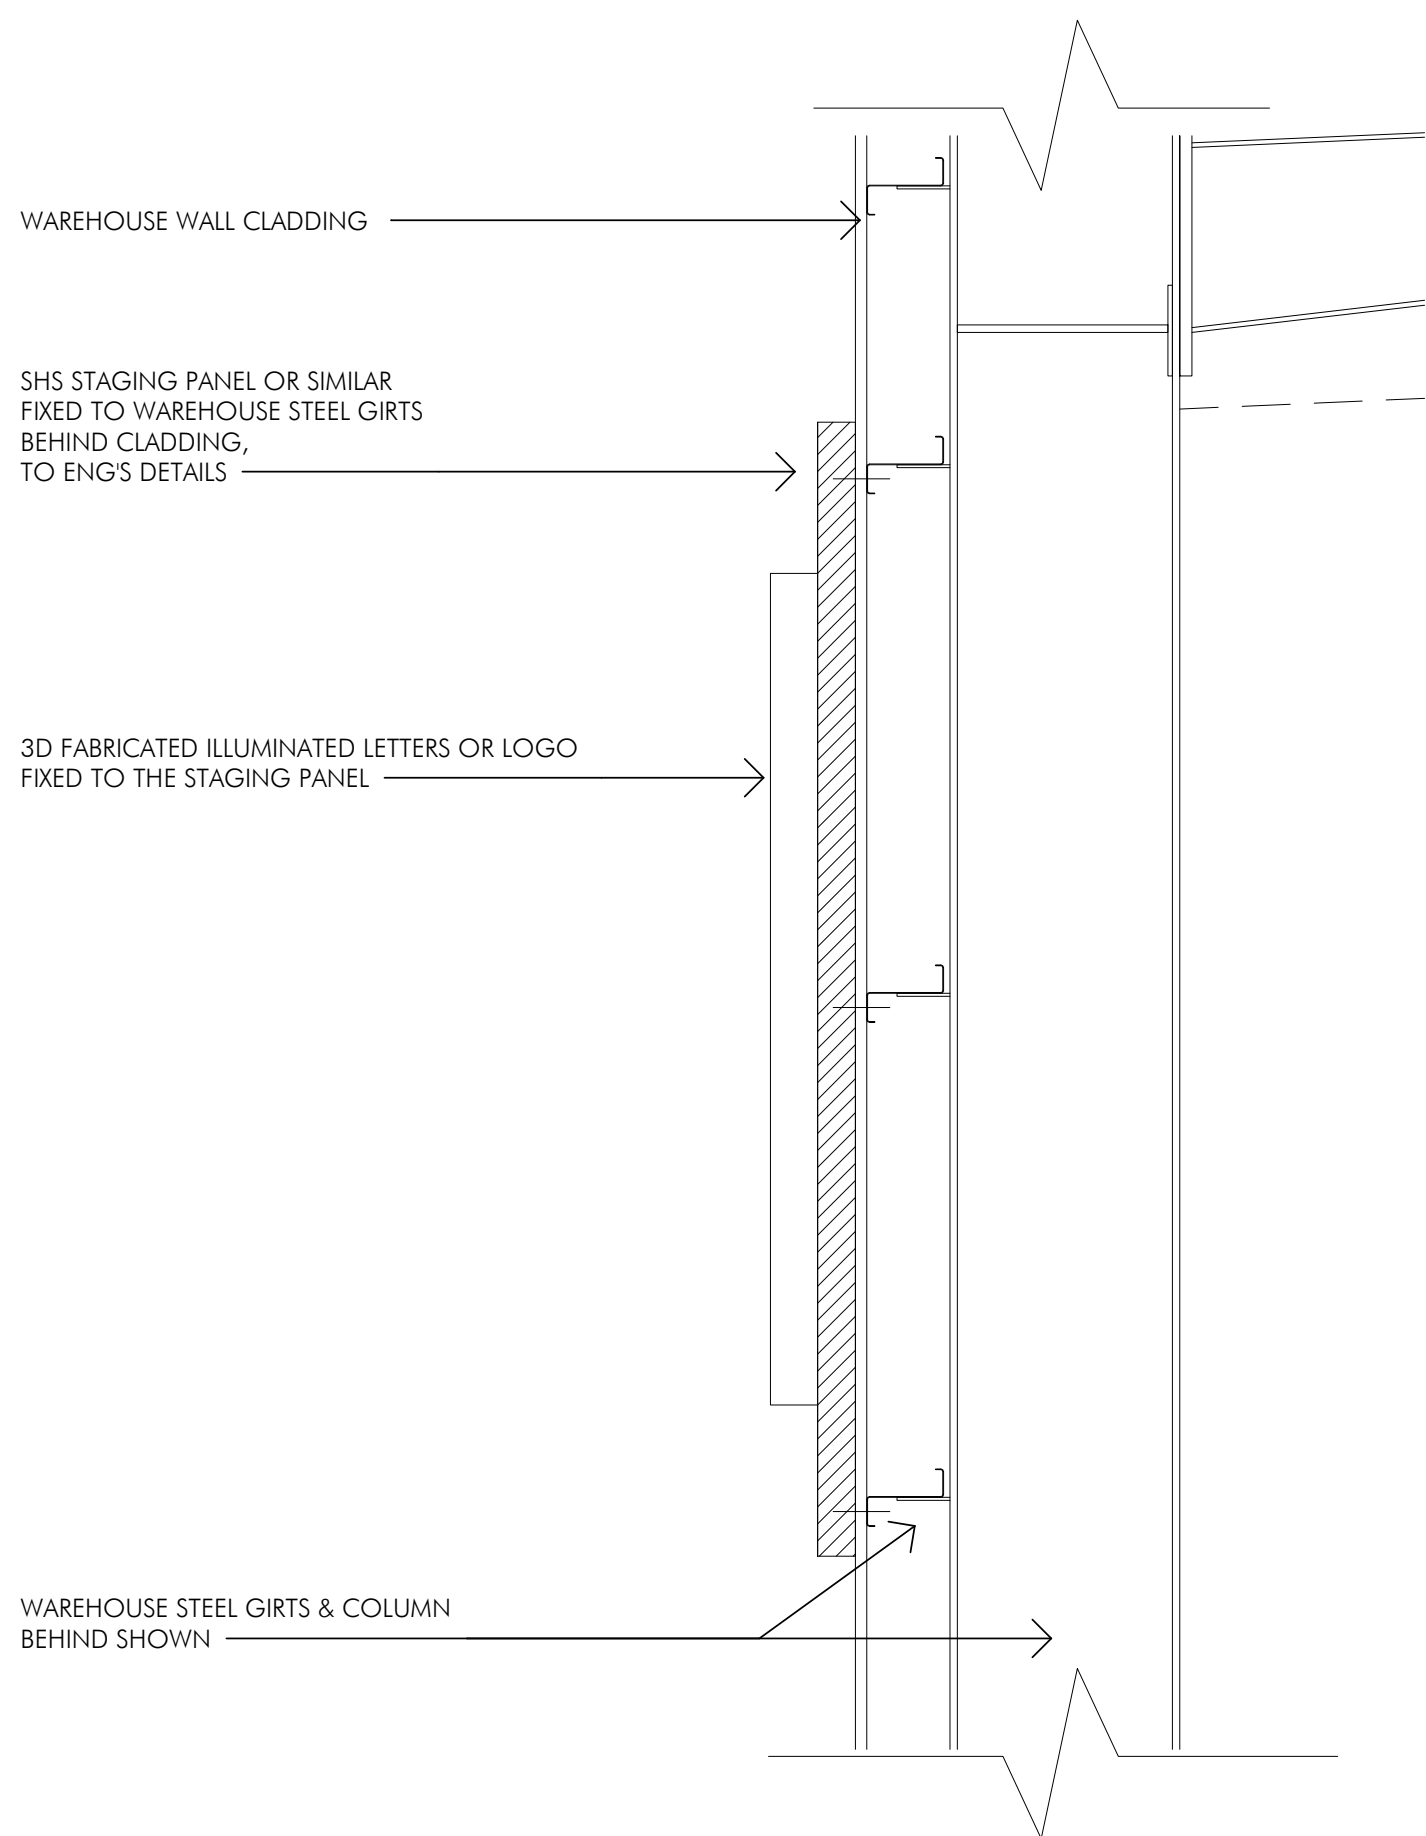

2 SIGNAGE (S4) TYPICAL SECTION DETAIL
1: 20

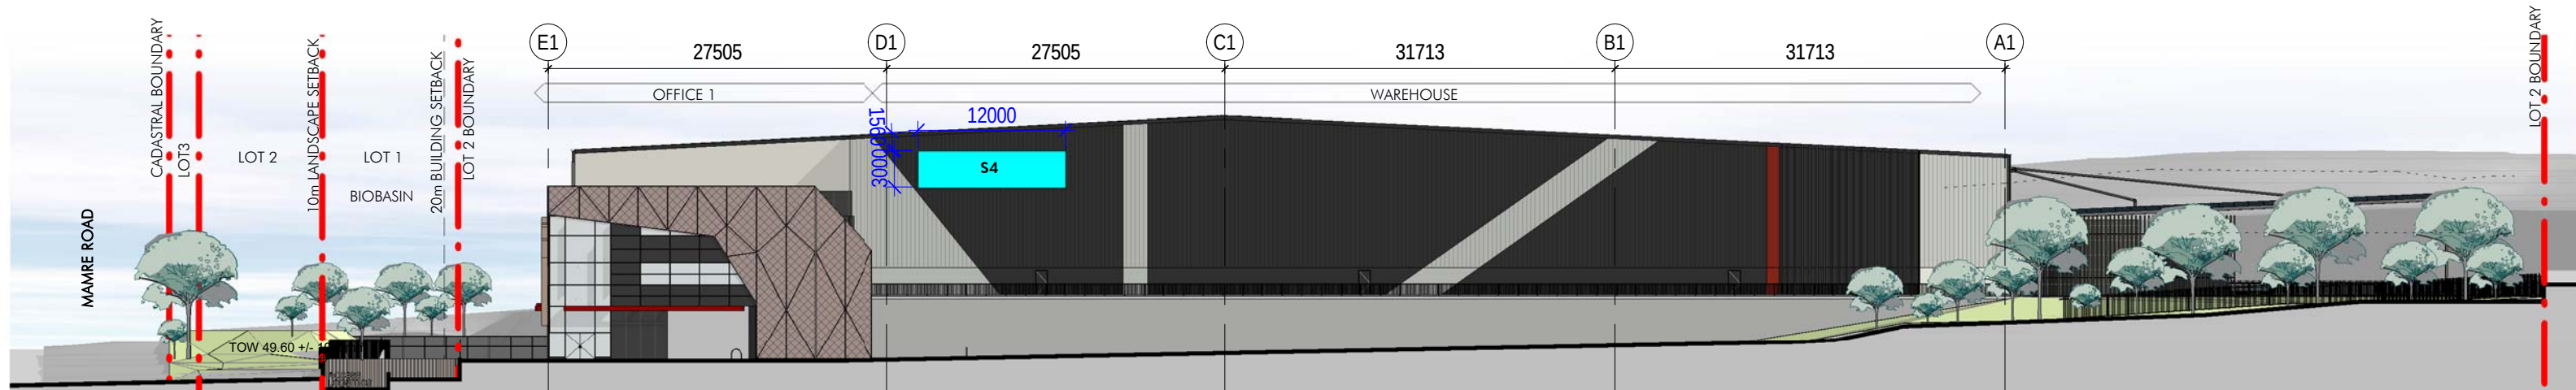

3 South Elevation - Signage Location
1: 500

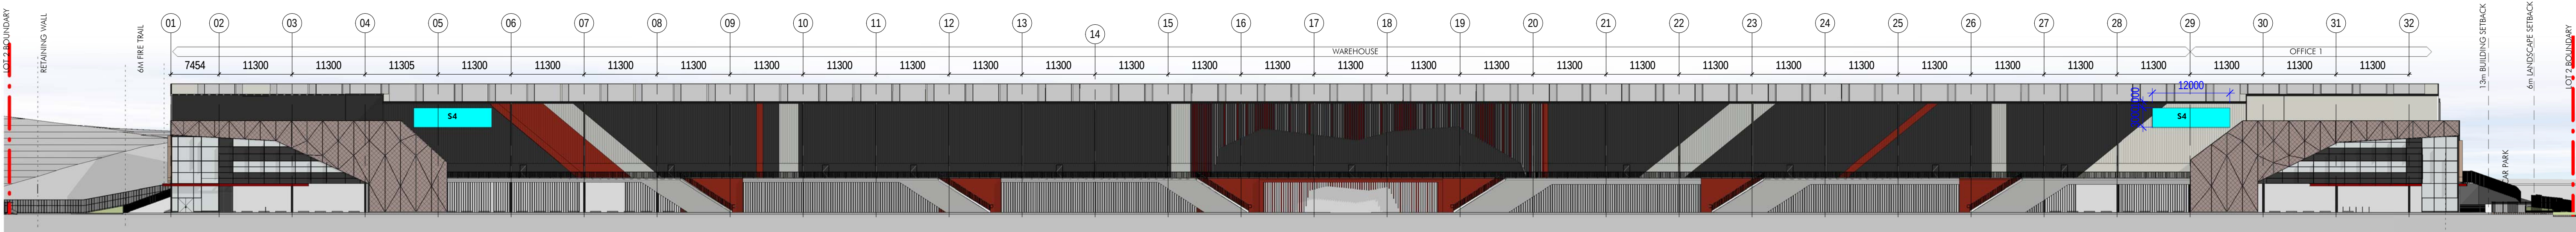

4 West Elevation - Signage Location
1: 500

Issue	Description	Date
P16	SSDA UPDATED	16.11.2022
P15	SSDA UPDATED	11.11.2022
P14	SSDA UPDATED	11.08.2022
P13	SSDA UPDATED	22.07.2022
P12	SSDA UPDATED	19.07.2022
P11	SSDA UPDATED	19.07.2022
P10	SSDA UPDATED	07.06.2022
P9	SSDA UPDATED	27.05.2022
P8	SSDA UPDATED	04.04.2022
P7	SSDA UPDATED	01.04.2022
P6	SSDA UPDATED	31.03.2022
P5	SSDA UPDATED	30.03.2022
P4	SSDA UPDATED	11.03.2022
P3	SSDA UPDATED	09.03.2022
P2	SSDA UPDATED	28.02.2022

Builder and/or subcontractors shall verify all project dimensions before commencing on-site work or off-site fabrication. Figured dimensions shall take precedence over scaled dimensions. This drawing is copyright and cannot be reproduced in whole or in part or by any medium without the written permission of Nettleton Tribe Partnership Pty Ltd.


ISSUE FOR
SSDA

Project Manager



Project Name
884-928 Mamre Road
Project Address
884-928 Mamre Road, Kemps Creek, NSW

Key Plan

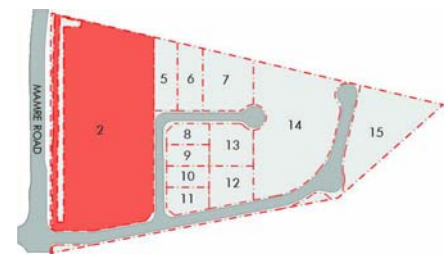

Drawing Title:
LOT 2 - Signage Strategy Plan

Author: BC
Checker: MA
Sheet Size: A1
Scale: As indicated
Drawing Number: **11213_DA043**
Issue: **P16**