


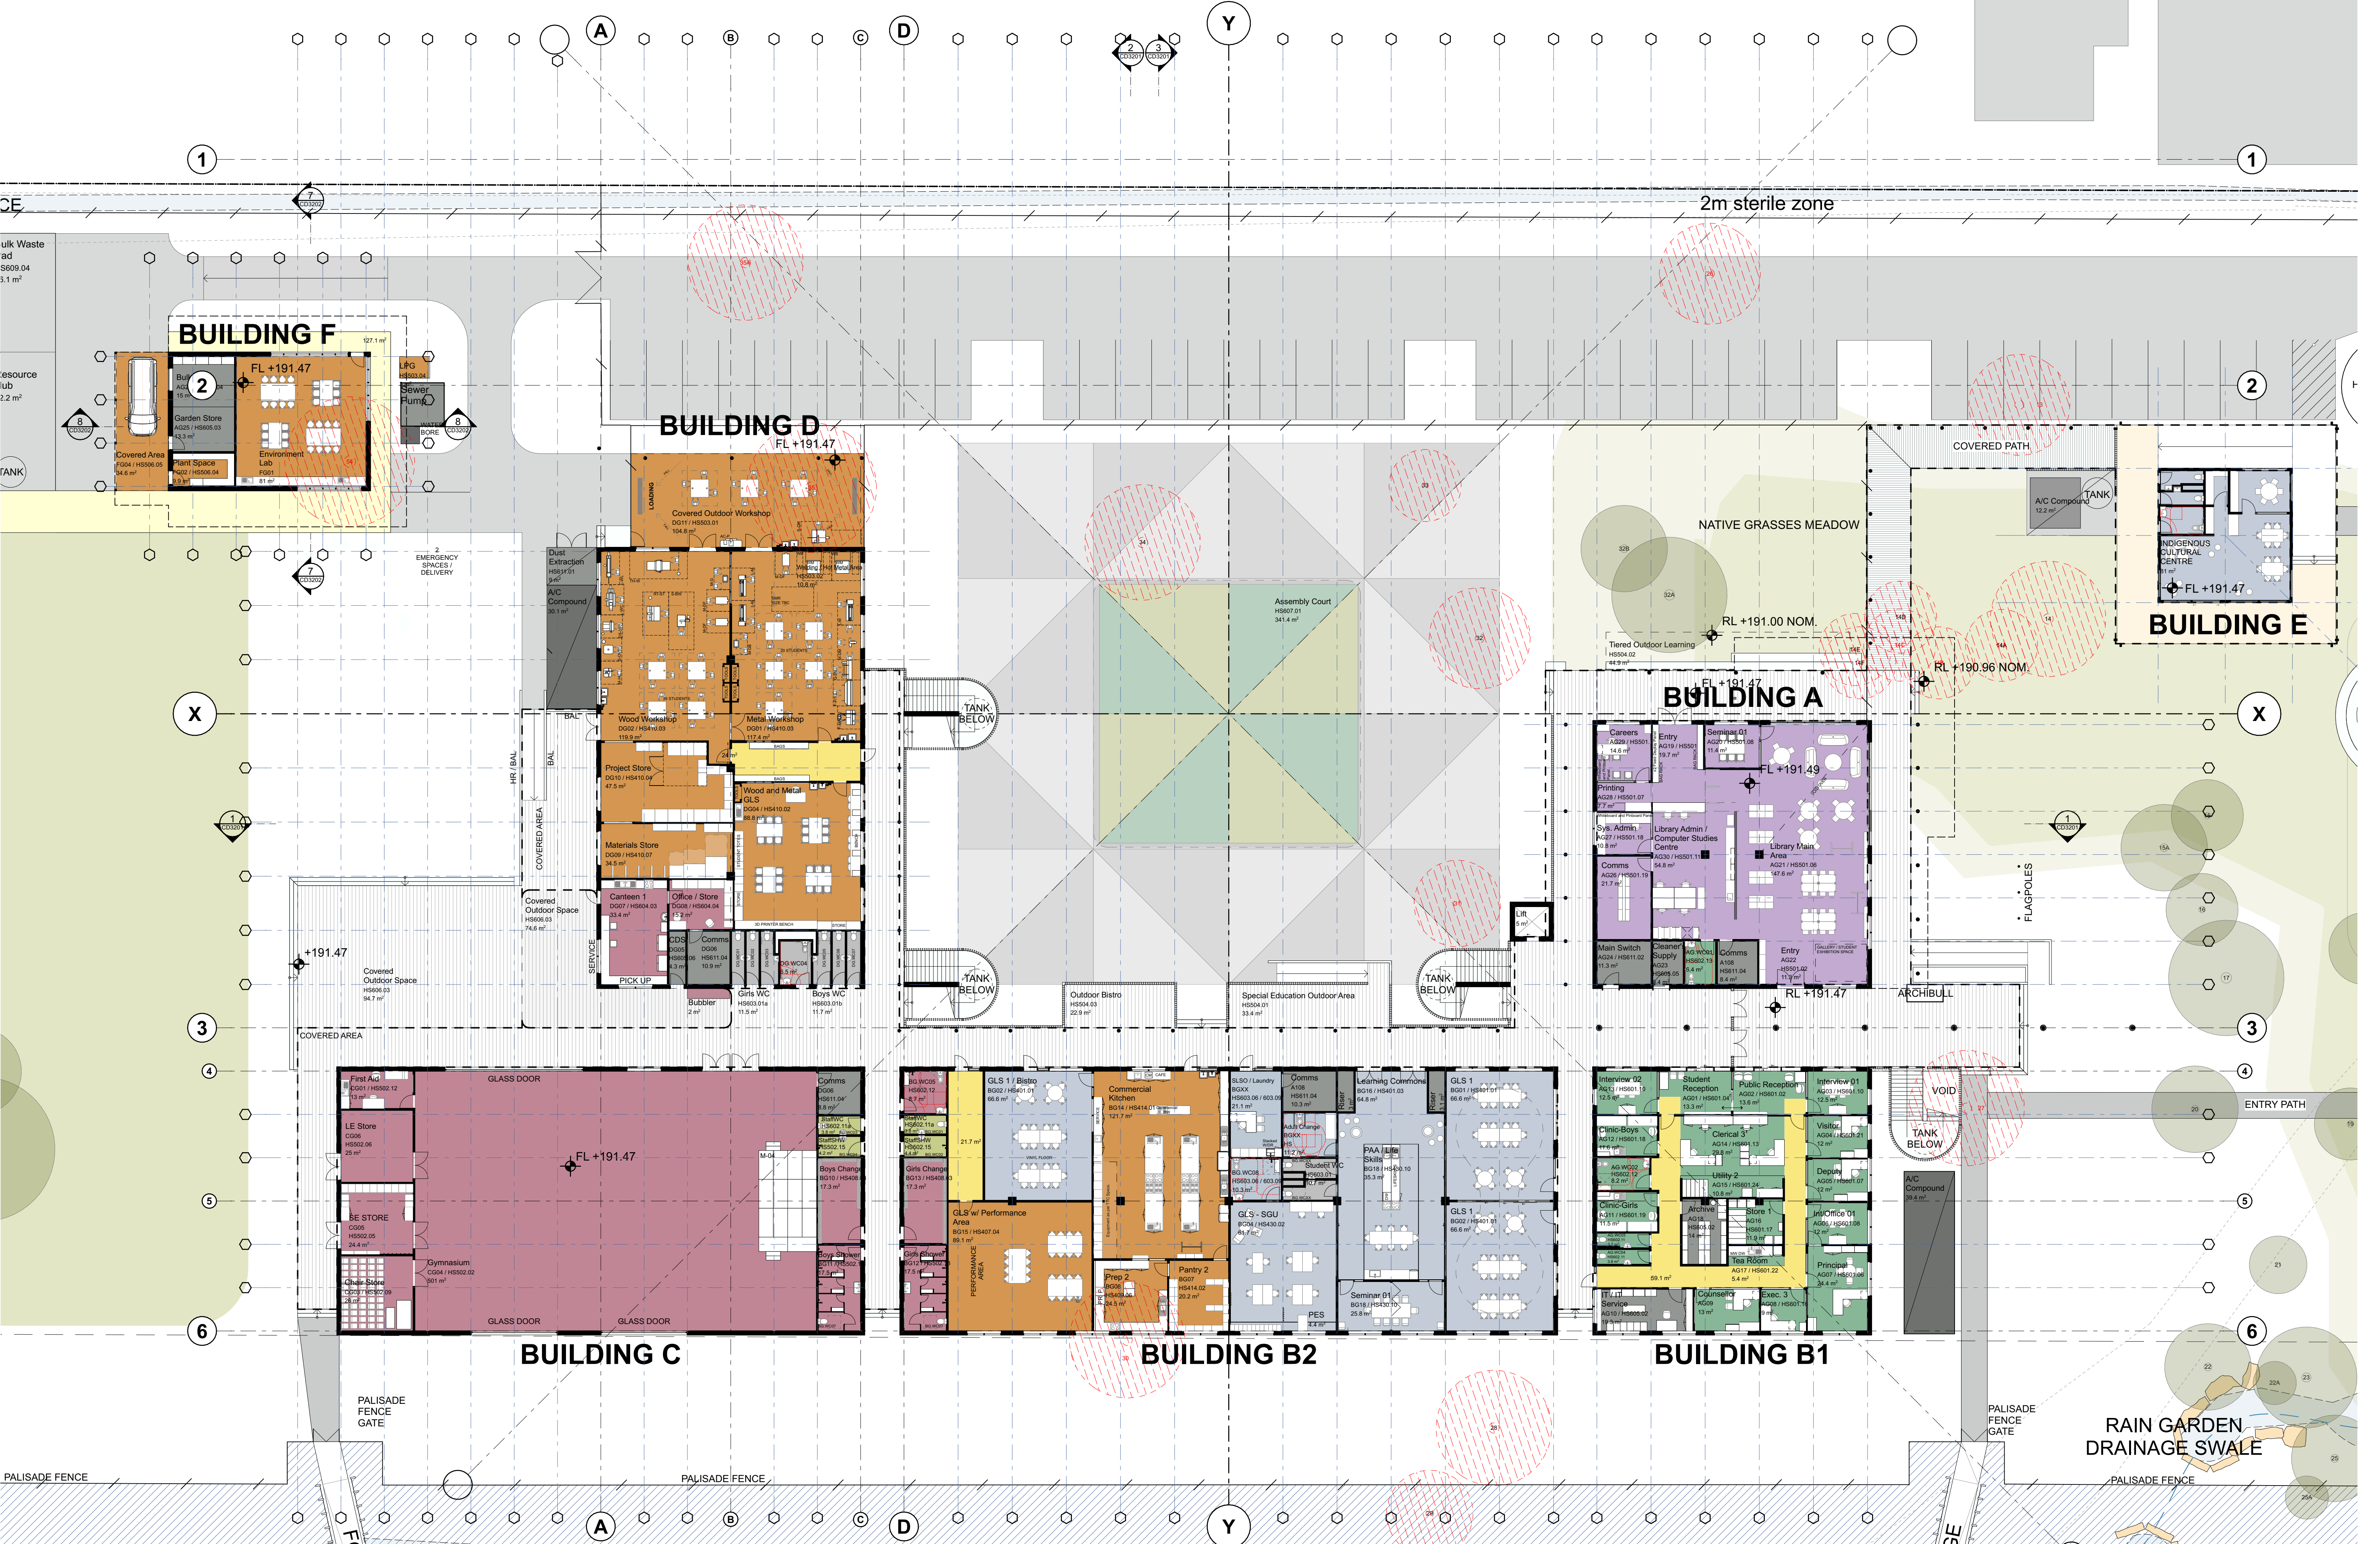

CONSULTANTS

CONSULTANT AREA

Company Name

T 4927 5566

CONSULTANT AREA

Company Name

T 4927 5566

CONSULTANT AREA

Company Name

T 4927 5566

CONSULTANT AREA

Company Name

T 4927 5566

CONSULTANT AREA

Company Name

T 4927 5566

CONSULTANT AREA

Company Name

T 4927 5566

AMENDMENTS

No	Dr	Chk	Date	Comment
21	RT / HS / JH	EF	08.10.21	Consultant coordination
22	RT / HS / JH	EF	12.10.21	Revised EIS submission
23	RT / HS / JH	EF	28.10.21	Revised EIS

No	Dr	Chk	Date	Comment
24	RT / HS / JH	EF	14.12.21	Client Consultation
25	RT / HS / JH	EF	16.12.21	For Endorsement
26	RT / HS / JH	EF	21.12.21	Planning Changes

No	Dr	Chk	Date	Comment
27	RT / HS / JH	EF	14.01.22	TSG Meeting
28	RT / HS / JH	EF	17.01.21	Response to Submission
29	RT / HS / JH	EF	24.03.22	RS Update

NOTES

1. Dimensions are in millimetres unless otherwise shown.
2. Work to given dimensions. Do not scale from drawing.
3. Check all dimensions on site prior to construction and fabrication.
4. Bring any discrepancies to the attention of the proprietor & architect.

CLIENT NAME

School Infrastructure NSW

NSW GOVERNMENT

Education School Infrastructure

SCALE

0m 2 4 6 8 10 @A1

1:200

DRAWING TITLE

Ground Floor Furniture Layout Plan

PROJECT NAME AND ADDRESS

Wee Waa High School
105-107 Mitchell St, Wee Waa NSW 2388

DRAWN

APPROVED

RT / HS / EF

JH

PROJECT NO.

4474

DRAWING NO.

CD2105

REV.

ZQ

SHAC


T +61 2 4961 5888
F +61 2 4962 2577
E info@shac.com.au

224 Maitland Road
Bilston NSW 2296
Australia

Nominated Architect
Justin Hamilton (6160)
ABN 32 131 584 846

Concept Design

- PROPOSED SCHOOL BUILDINGS
- PROPOSED SPORTS FIELDS
- PROPOSED GREEN SPACE / NATIVE GRASS MEADOW
- PROPOSED ONSITE ROADWAYS
- COURTS / PLAY AREA
- PROPOSED FLOOD MITIGATION CHANNEL
- TREES TO BE REMOVED
- EXISTING TREES ON SITE TO BE RETAINED
- PROPOSED PLANTING

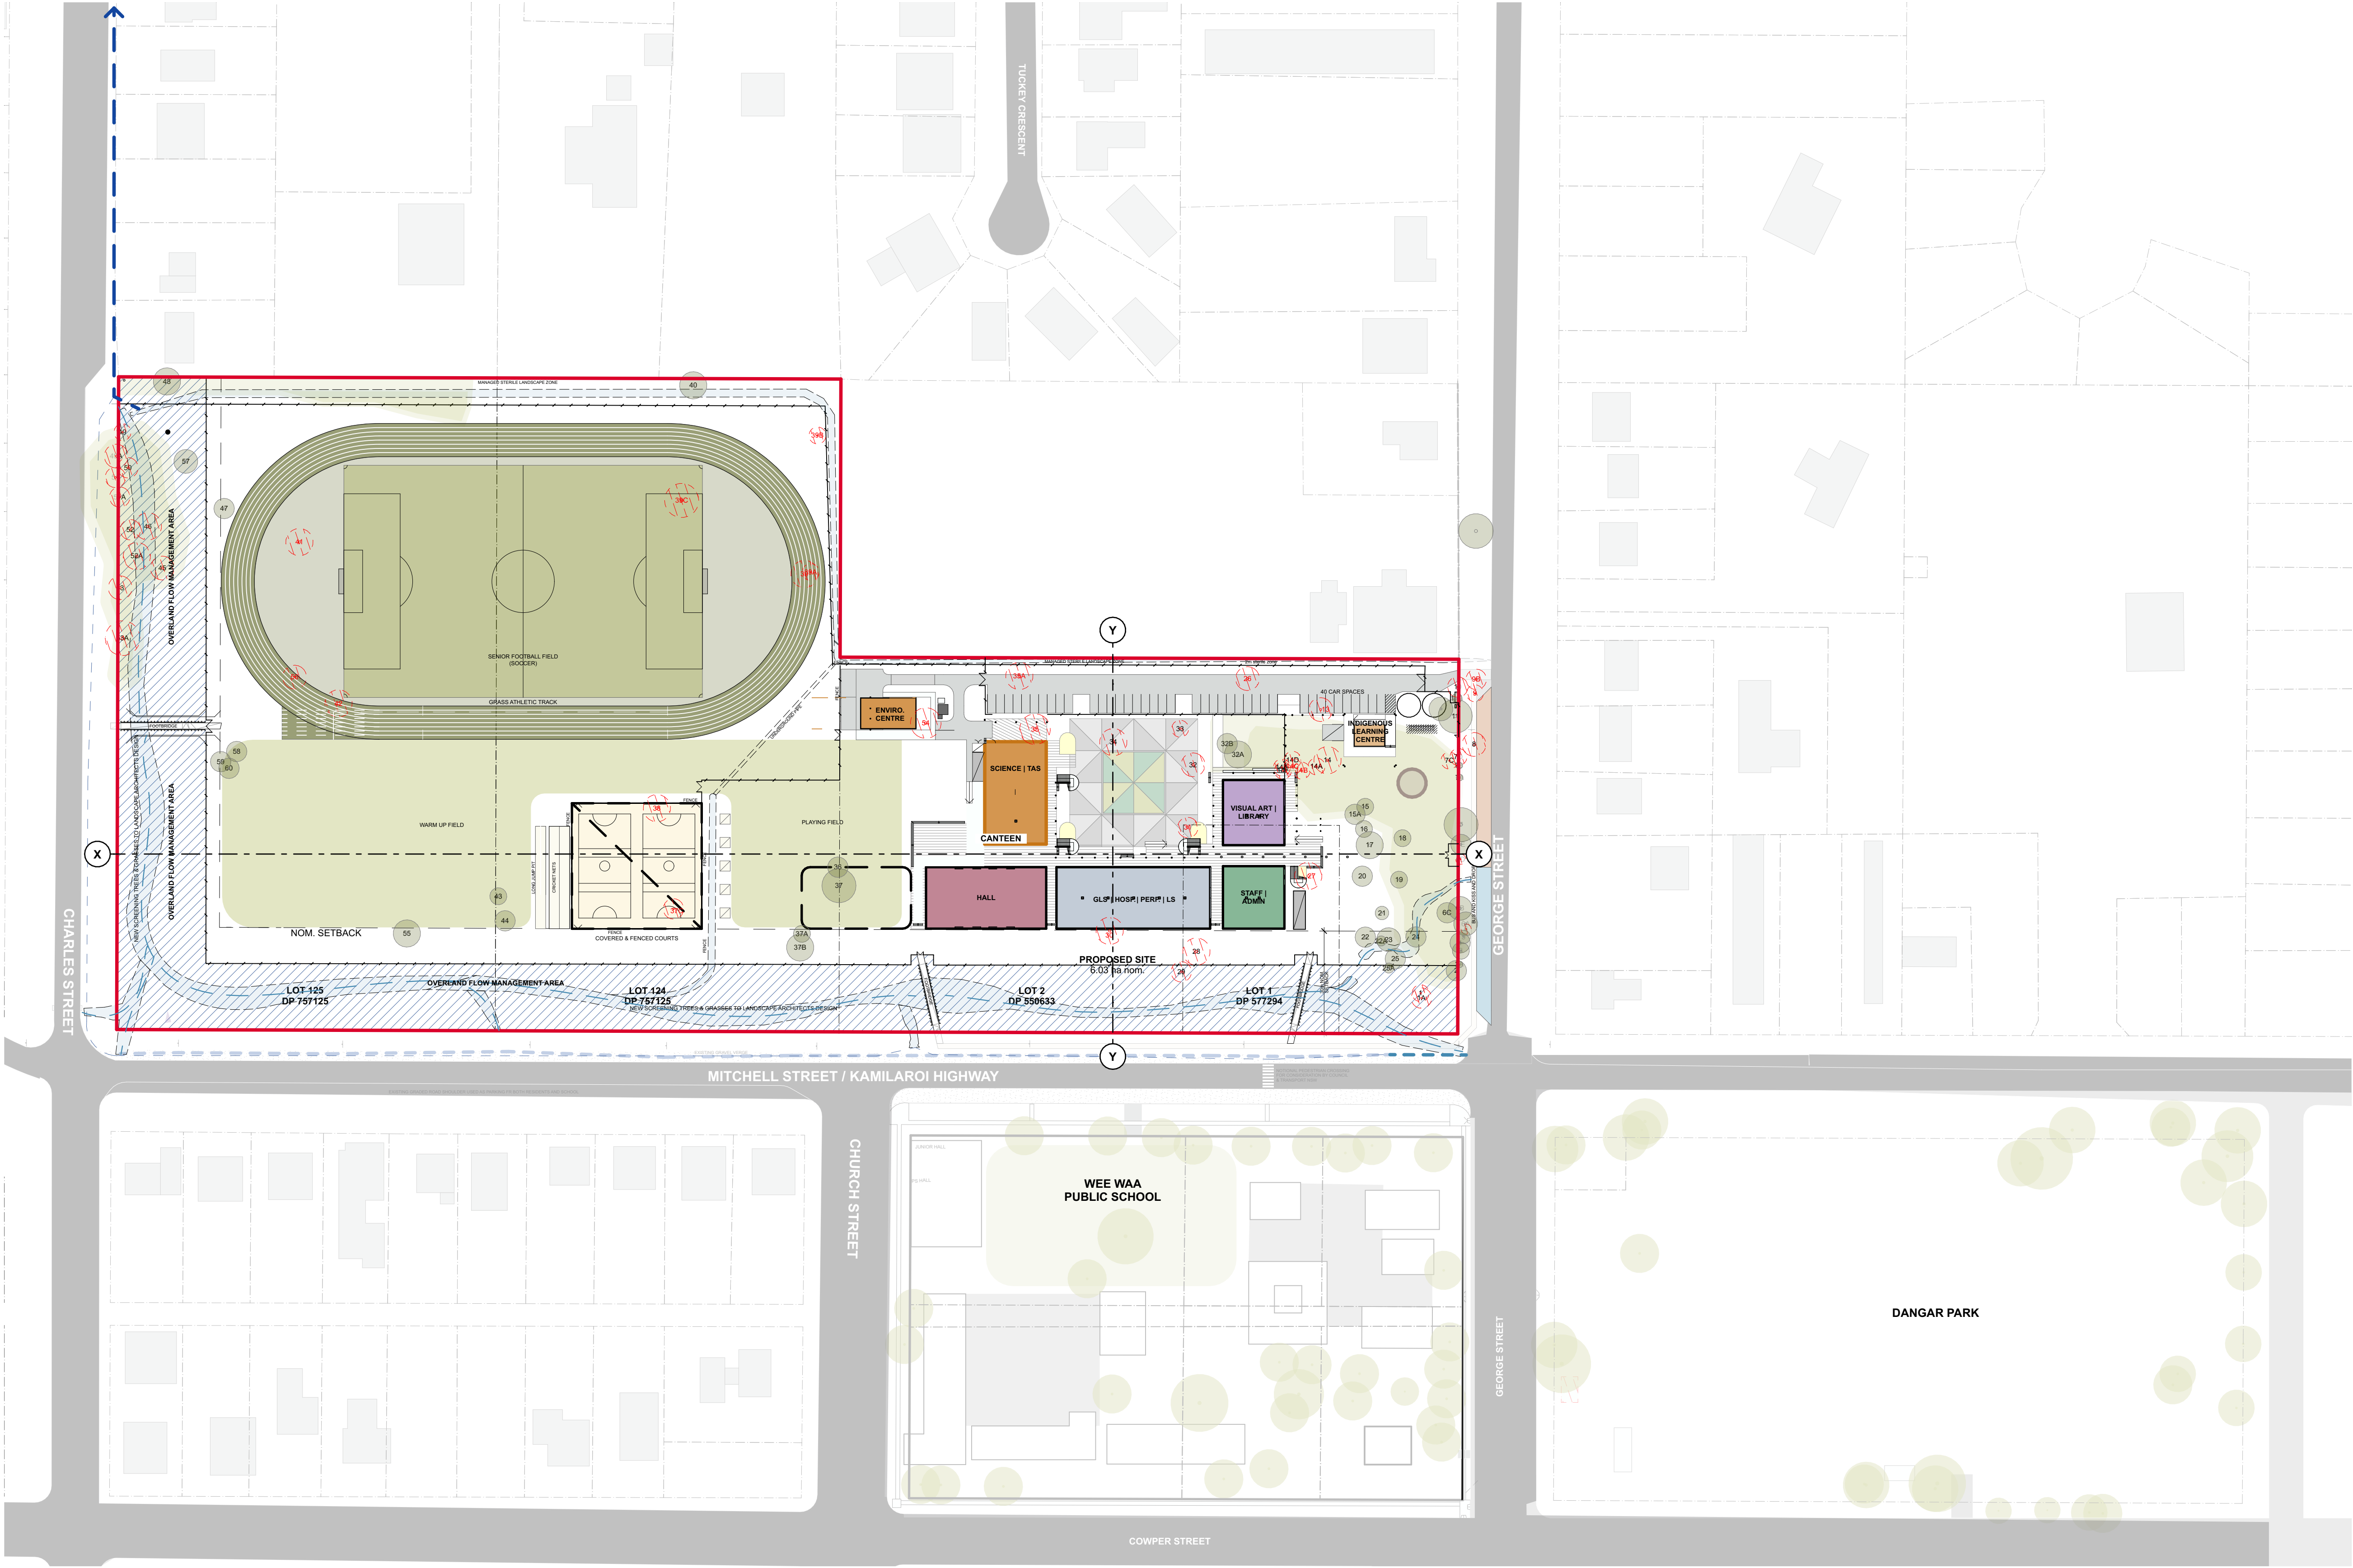

CONSULTANTS					
CONSULTANT AREA	CONSULTANT AREA	CONSULTANT AREA	CONSULTANT AREA	CONSULTANT AREA	CONSULTANT AREA
Company Name	Company Name	Company Name	Company Name	Company Name	Company Name
T 4927 5566	T 4927 5566	T 4927 5566	T 4927 5566	T 4927 5566	T 4927 5566

AMENDMENTS					
No	Dr	Chk	Date	Comment	
D	RT	JH	16.06.21	Issue to Client - Early Contractor Involvement	
E	RT	JH	22.06.21	Issue to Client - for Civil Input	
F	RT	JH	08.07.21	Issue to Client - Early Contractor Involvement - Addendum 01	
G	RT	JH	28.07.21	Consultant coordination - Traffic	
H	RT	JH	08.08.21	90% (pending client approval)	
I	RT	JH	06.09.21	Town Planner	
J	RT	JH	07.09.21	Town Planner	
K	RT	JH	09.09.21	Revised site plan	
L	RT	JH	15.09.21	Consultant coordination	
M	RT	JH	22.09.21	Urban Planning Issue	
N	RT	JH	23.09.21	Consultant Issue	
O	RT	JH	28.09.21	Consultant Issue	
P	RT	JH	07.10.21	EIS Submission	
Q	RT	JH	08.10.21	Consultant coordination	
R	RT	JH	12.10.21	Revised EIS Submission	
S	RT	JH	15.10.21	Revised EIS	
T	RT	JH	28.10.21	Revised EIS	
U	RT	JH	17.01.21	Response to Submission	
V	RT	JH	22.02.22	RTS Update	
W	RT	JH	24.03.22	RTS Update	

NOTES

- Dimensions are in millimetres unless otherwise shown.
- Work to given dimensions. Do not scale from drawing.
- Check all dimensions on site prior to construction and fabrication.
- Bring any discrepancies to the attention of the proprietor & architect.

CLIENT NAME

School Infrastructure NSW

NSW GOVERNMENT Education School Infrastructure

SCALE

0m 10 20 30 40 50 @A1

PROJECT NAME AND ADDRESS

Wee Waa High School
105-107 Mitchell St, Wee Waa NSW 2388

DRAWN APPROVED

RT JH


STATUS

DRAWING TITLE

Proposed Site Plan - Option 1A


PROJECT NO. DRAWING NO. REV.


4474 CD1101 ZP

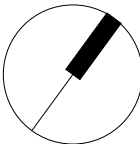


SHAC

T +61 2 4961 5888 224 Maitland Road Nominated Architect
F +61 2 4962 2577 Ingleton NSW 2296 Justin Hamilton (6160)
E info@shac.com.au Australia ABN 32 131 584 846

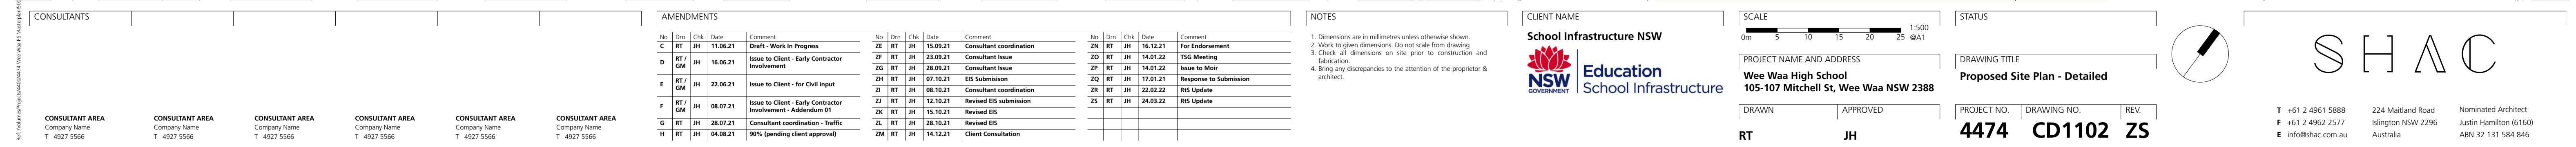

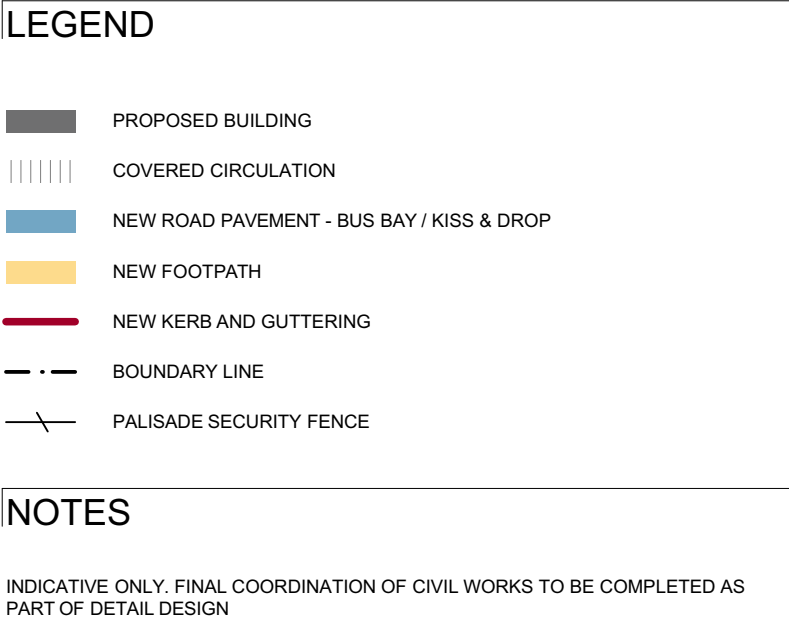[illegible]

T +61 2 4961 5888	224 Maitland Road	Nominated Architect
F +61 2 4962 2577	Islington NSW 2296	Justin Hamilton (6160)
E info@shac.com.au	Australia	ABN 32 131 584 846

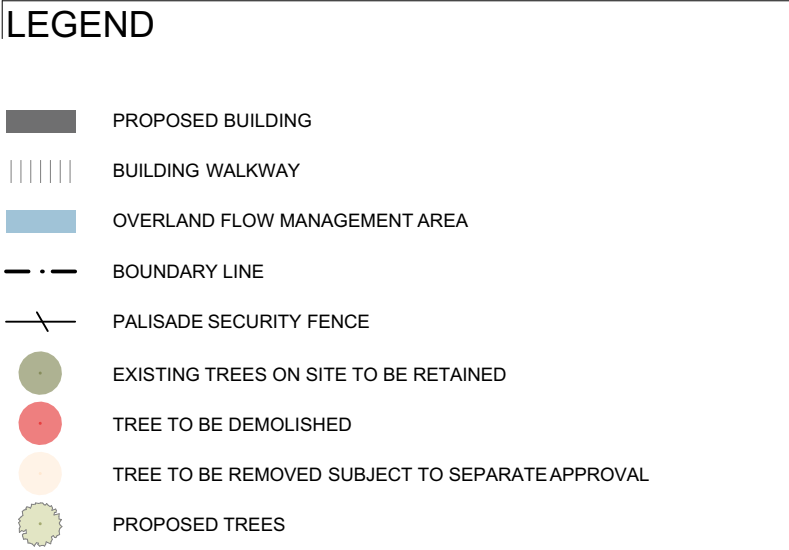

- LEGEND
- PROPOSED BUILDING
 - CLEANER'S STORE
 - STAIRS, RAMP AND LIFTS
 - COMMS AND SWITCH ROOMS
 - TOILETS AND WET AREAS
 - EXTERNAL SERVICE COMPOUNDS



E.

LEGEND

PROPOSED BUILDING

CLEANER'S STORE

STAIRS, RAMP AND LIFTS

COMMS AND SWITCH ROOMS

TOILETS AND WET AREAS

EXTERNAL SERVICE COMPOUNDS



CONSULTANTS					
CONSULTANT AREA	CONSULTANT AREA	CONSULTANT AREA	CONSULTANT AREA	CONSULTANT AREA	CONSULTANT AREA
Company Name	Company Name	Company Name	Company Name	Company Name	Company Name
T 4927 5566	T 4927 5566	T 4927 5566	T 4927 5566	T 4927 5566	T 4927 5566


AMENDMENTS														
No	Dm	Chk	Date	Comment	No	Dm	Chk	Date	Comment	No	Dm	Chk	Date	Comment

NOTES	
1.	Dimensions are in millimetres unless otherwise shown.
2.	Work to given dimensions. Do not scale from drawing.
3.	Check all dimensions on site prior to construction and fabrication.
4.	Bring any discrepancies to the attention of the proprietor & architect.

CLIENT NAME	
BUILT	

SCALE	
0m 2 4 6 8 10 @A1 1:200	
PROJECT NAME AND ADDRESS	
Wee Waa High School 105 - 107 Mitchell Street, Wee Waa NSW 2388	
DRAWN	APPROVED

STATUS	
Schematic Design	
DRAWING TITLE	
First Floor Services Strategy	
PROJECT NO.	DRAWING NO.
4576	WD1303
REV.	

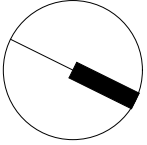

SHAC

T +61 2 4961 5888
F +61 2 4962 2577
E info@shac.com.au


224 Maitland Road
Islington NSW 2296
Australia

Nominated Architect
Justin Hamilton (6160)
ABN 32 131 584 846

INDICATIVE MATERIAL PROFILES



1. COLOURFUL CORRUGATE CURTAIN WALL CLADDING SYSTEM 2. SPLAYED / REDUCED CLADDING FOR REVEALS AND APERTURES 3. INTEGRATION OF SERVICES THROUGH VENTED SCREENS 4. BATTENED SCREENS FOR SUN PROTECTION, PRIVACY AND MATERIAL DEPTH 5. SUNHOODS FOR SUN AND WEATHER PROTECTION, AND TO PROVIDE DEPTH TO THE FACADE

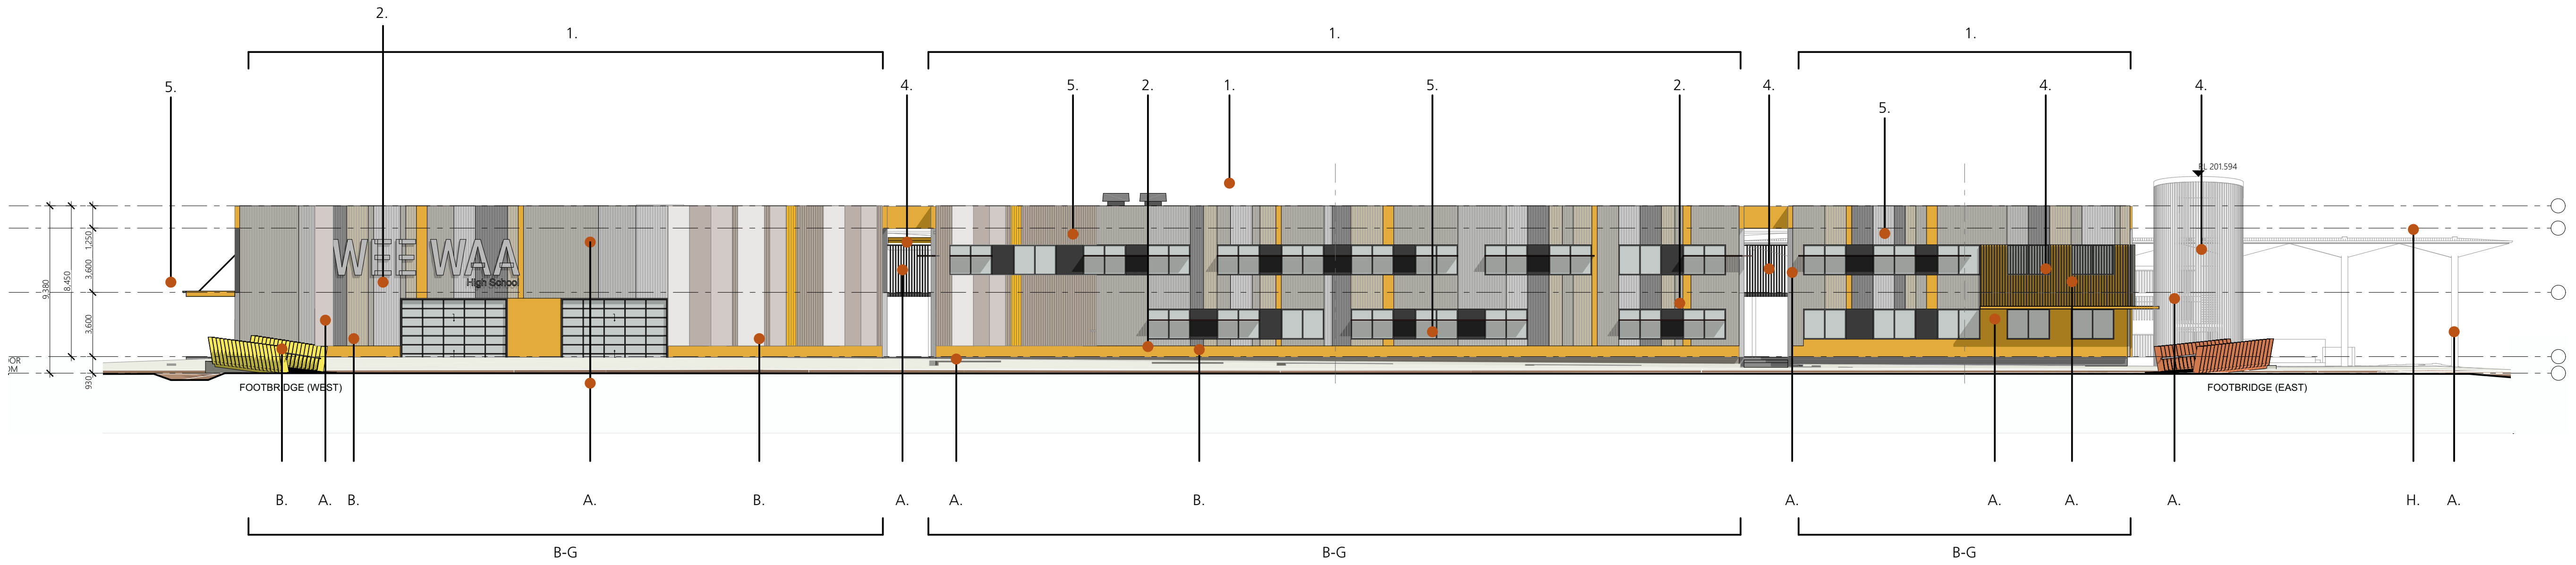

NOTES

Further investigation of façade and wall systems to comply with BCA will occur once the ECI Contractor is appointed. The intended facade system is a curtain wall solution.

INDICATIVE COLOUR / MATERIAL PALETTE:



A. Colorbond - Monument **B. Dulux PC - Intensity Sunshine** **C. Dulux PC - Dune** **D. Dulux PC - Rivergum Beige** **E. Dulux PC - Shoji White** **F. Dulux PC - Shale Grey** **G. Dulux PC - Stone Grey** **H. Austral - Exterior Hoop Ply**

FACADE COLOUR ARRAY

[illegible][illegible]

NOTES

1. Dimensions are in millimetres unless otherwise shown.
2. Work to given dimensions. Do not scale from drawing
3. Check all dimensions on site prior to construction and fabrication.
4. Bring any discrepancies to the attention of the proprietor & architect.

CLIENT NAME

School Infrastructure NSW





SCALE		@A1
PROJECT NAME AND ADDRESS		
Wee Waa High School 105-107 Mitchell St, Wee Waa NSW 2388		
DRAWN	APPROVED	


STATUS		
DRAWING TITLE		
Material Study		
PROJECT NO.	DRAWING NO.	REV.
4474	CD2502	D

S H A C


BUILDING ENVELOPE PRECEDENTS

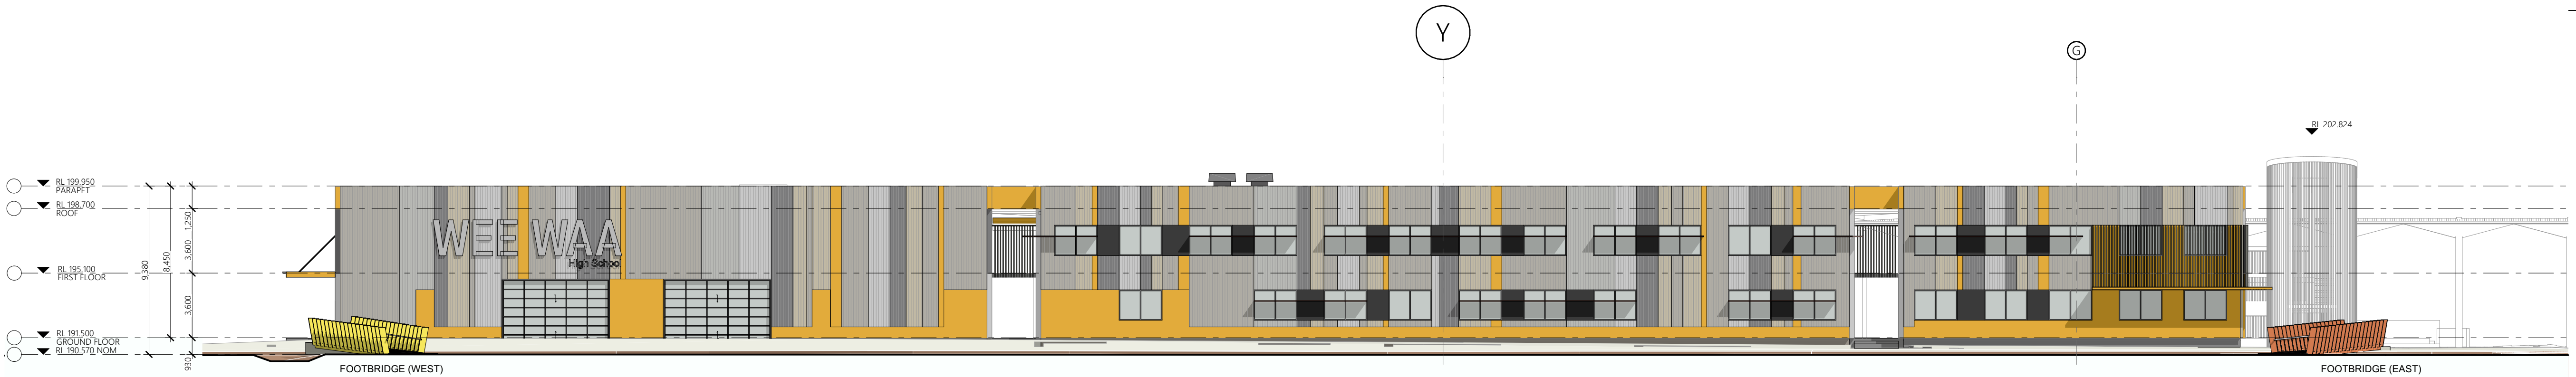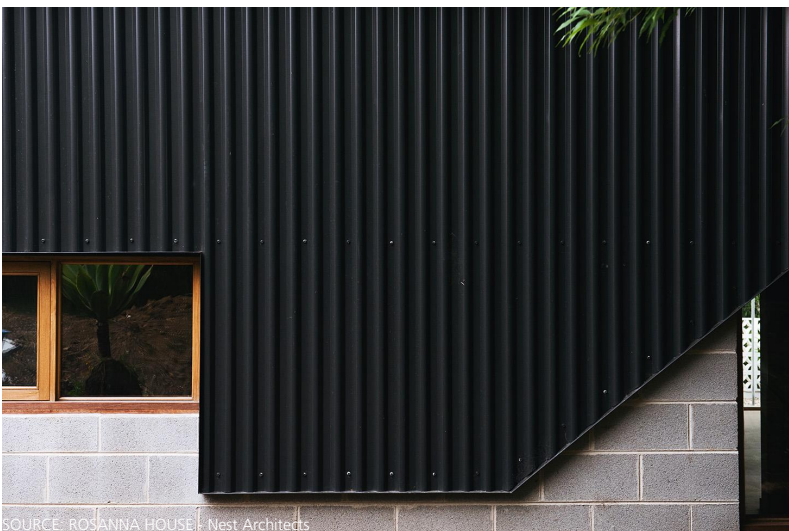

Highway Frontage School

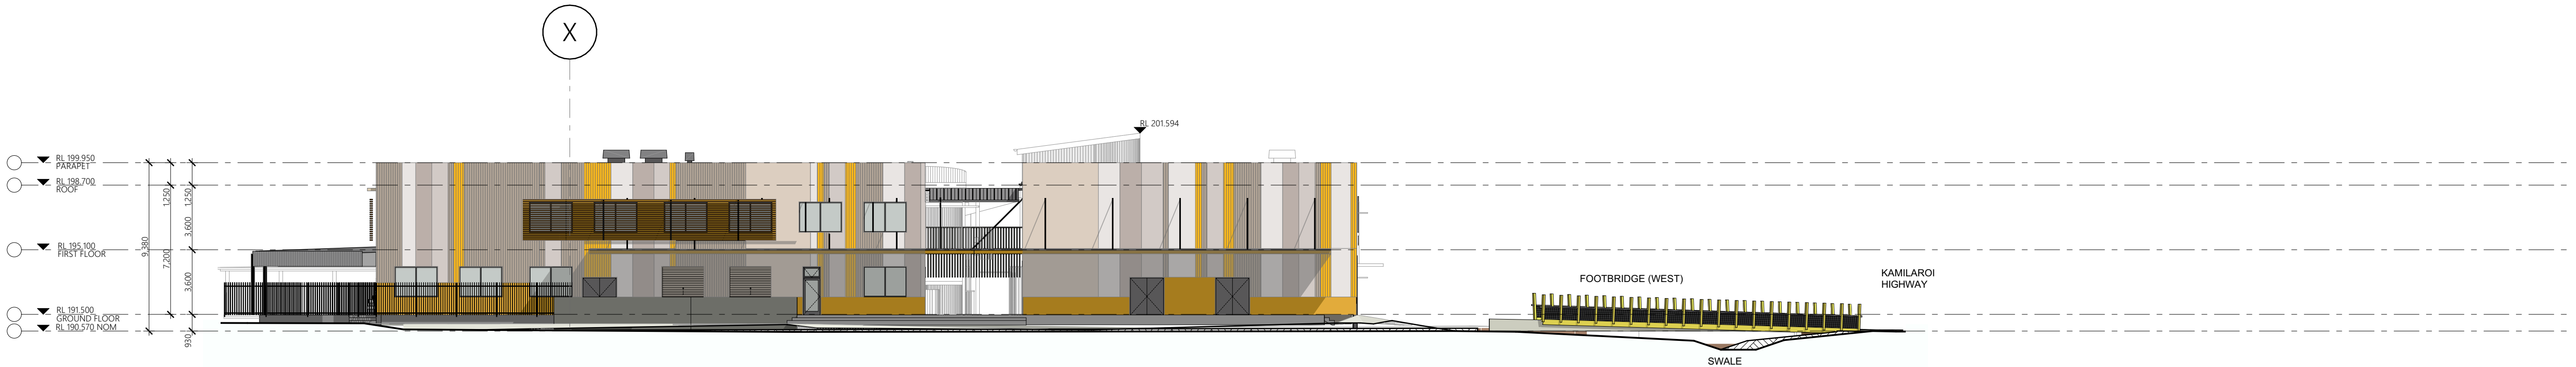

TAS/ Sports Hall

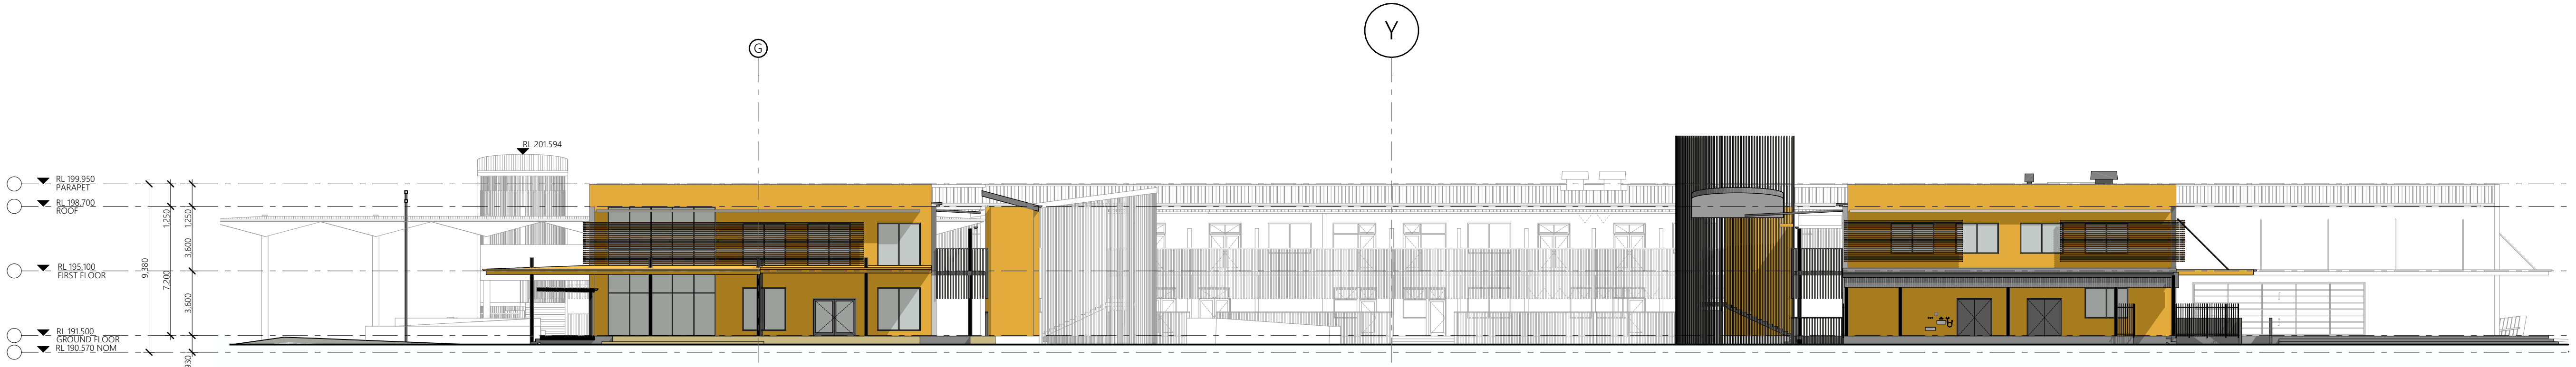

Back of School / Quad



East Elevation Main Entry

CONSULTANTS					
CONSULTANT AREA Company Name T 4927 5566	CONSULTANT AREA Company Name T 4927 5566	CONSULTANT AREA Company Name T 4927 5566	CONSULTANT AREA Company Name T 4927 5566	CONSULTANT AREA Company Name T 4927 5566	CONSULTANT AREA Company Name T 4927 5566

AMENDMENTS					
No	Dim	Chk	Date	Comment	
A			25.05.21	Weekly Project Meeting	
B			28.05.21	Stakeholder Workshop	
D	RT / HS	JH	16.06.21	Issue to Client - Early Contractor Involvement	Z1 RT / HS JH 15.09.21 Consultant coordination
E	RT / HS	JH	22.06.21	Issue to Client - for Civil input	Z1 RT / HS JH 23.09.21 Consultant Issue
F	RT / HS	JH	08.07.21	Issue to Client - Early Contractor Involvement - Addendum 01	Z6 RT / HS JH 28.09.21 Consultant Issue

NOTES

1. Dimensions are in millimetres unless otherwise shown.
2. Work to given dimensions. Do not scale from drawing.
3. Check all dimensions on site prior to construction and fabrication.
4. Bring any discrepancies to the attention of the proprietor & architect.

CLIENT NAME

School Infrastructure NSW

NSW GOVERNMENT Education School Infrastructure

SCALE

0m 2 4 6 8 10 @A1

PROJECT NAME AND ADDRESS

Wee Waa High School
105-107 Mitchell St, Wee Waa NSW 2388

DRAWN

RT / HS

APPROVED

JH

STATUS

DRAWING TITLE

Elevations

PROJECT NO.

4474

DRAWING NO.

CD3101

REV.


ZK

SHAC


T +61 2 4961 5888
F +61 2 4962 2577
E info@shac.com.au

224 Maitland Road
Bilington NSW 2296
Australia


Nominated Architect
Justin Hamilton (6160)
ABN 32 131 584 946

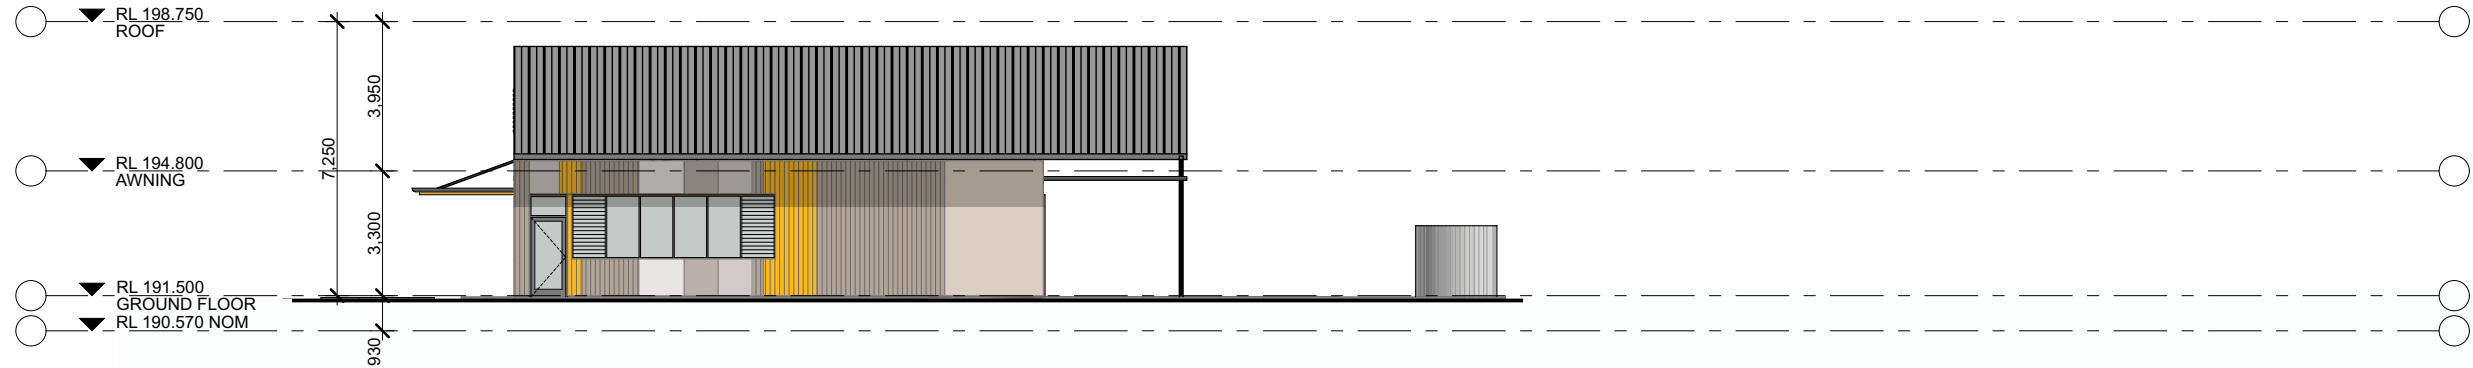


Enviro Ag Centre - NORTH

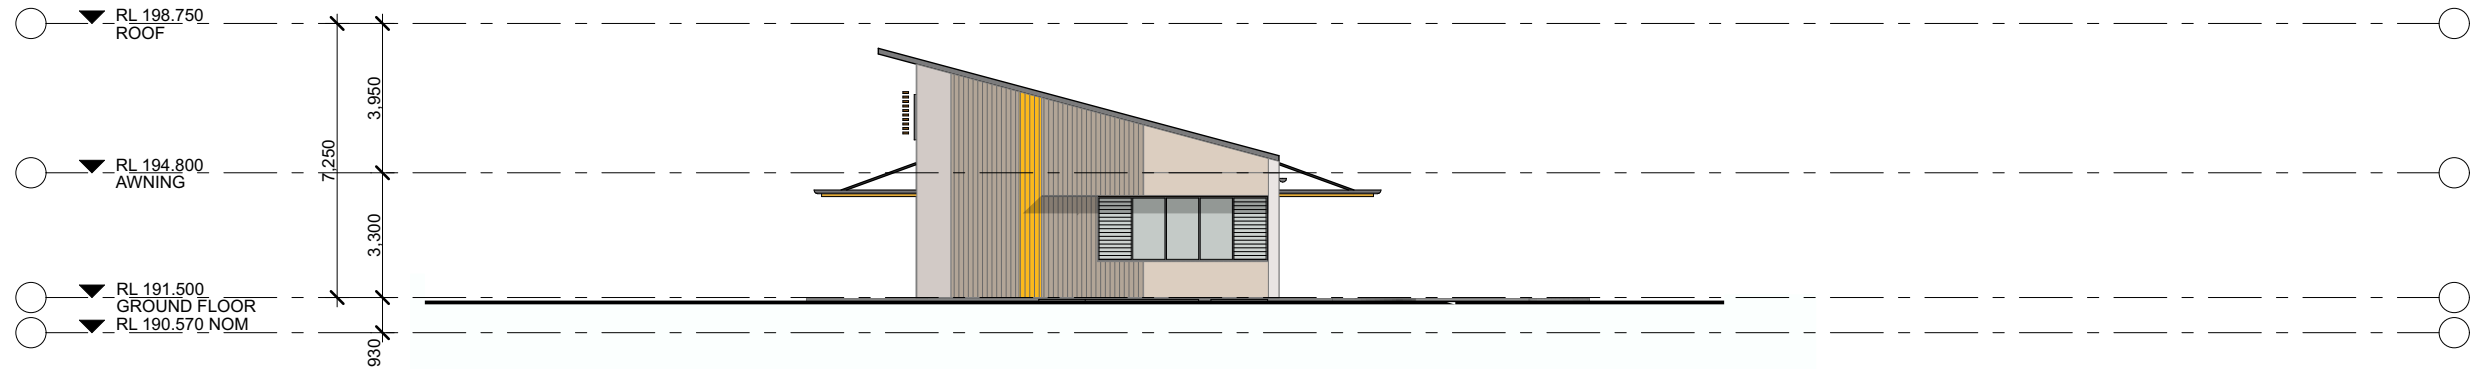


Enviro Ag - EAST

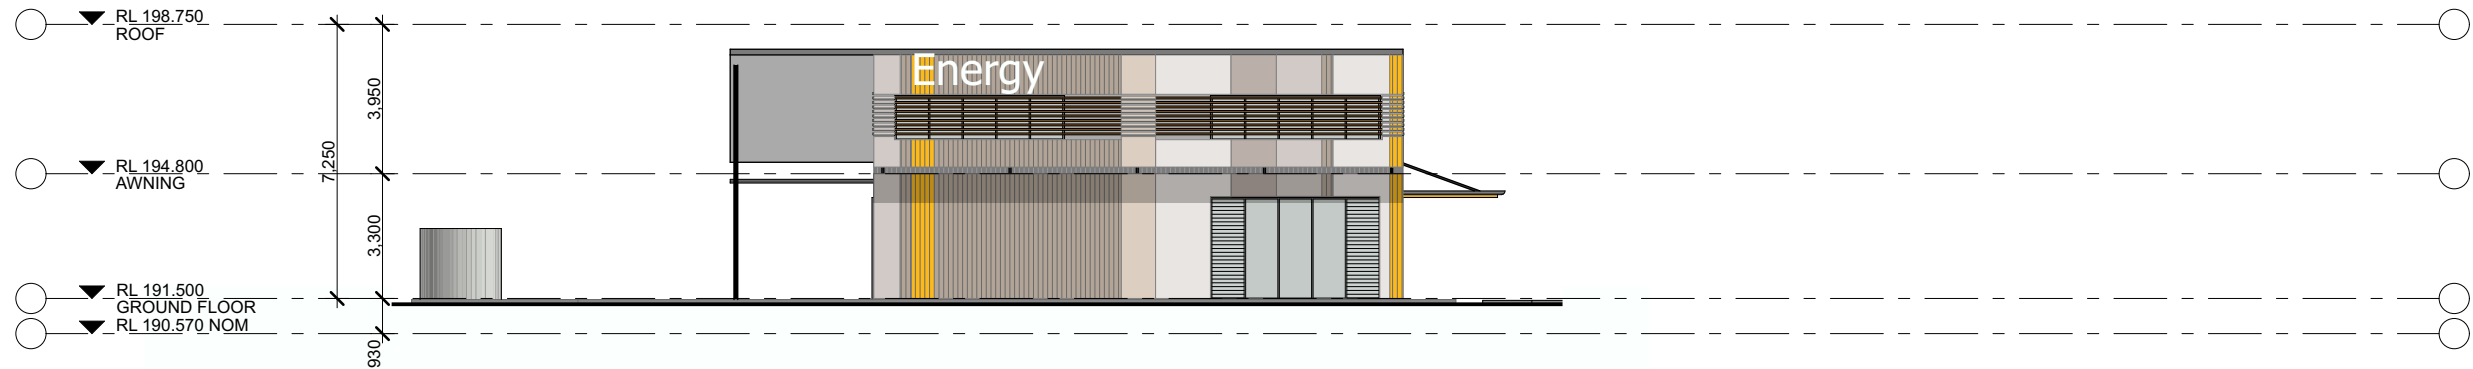


Enviro Ag Centre - SOUTH

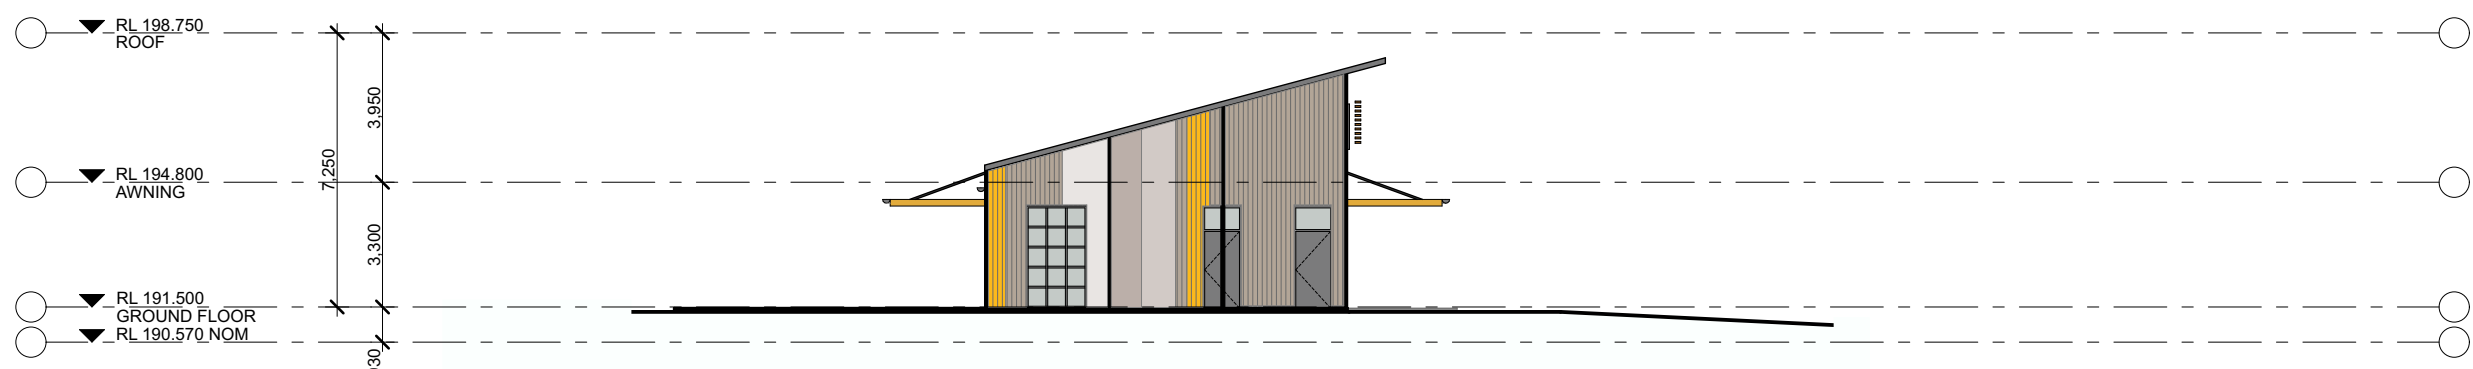


Enviro Ag Centre - WEST

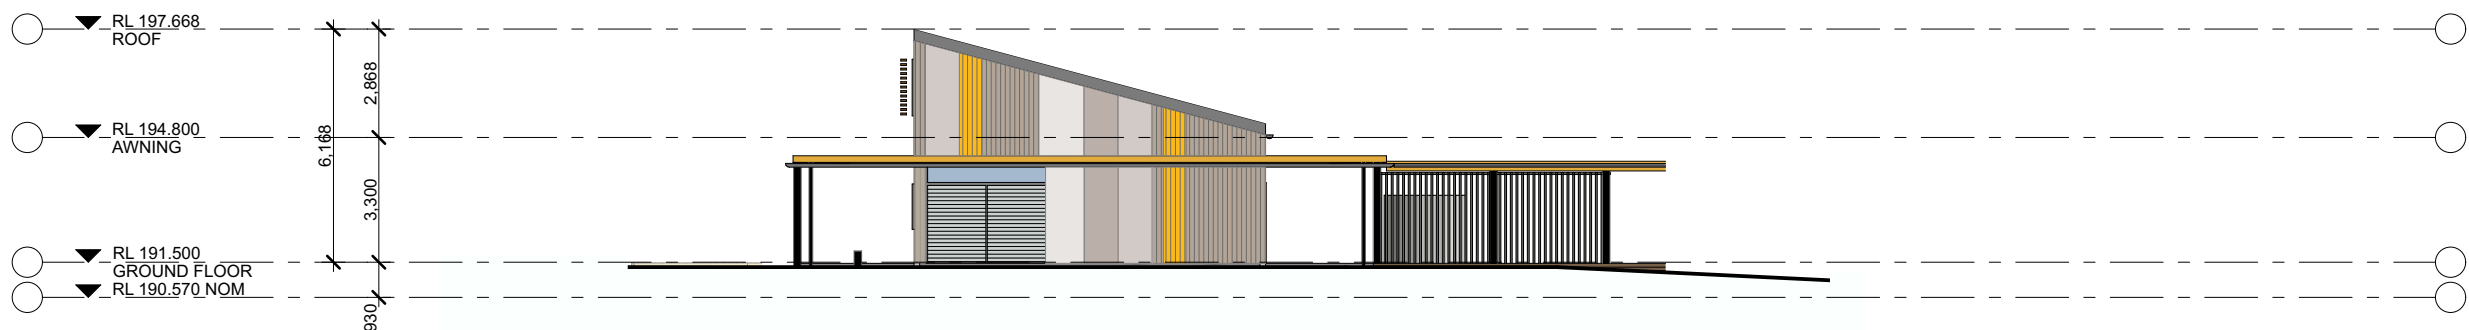


Binaalbaa Centre - NORTH

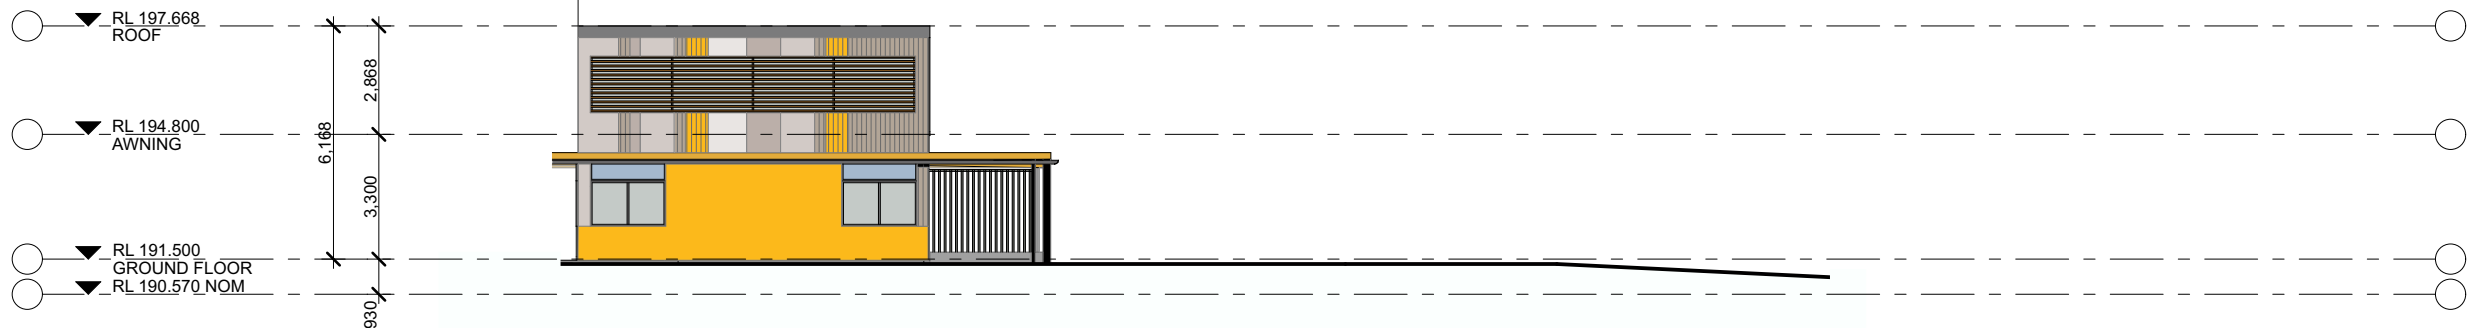

Binaalbaa Centre - EAST

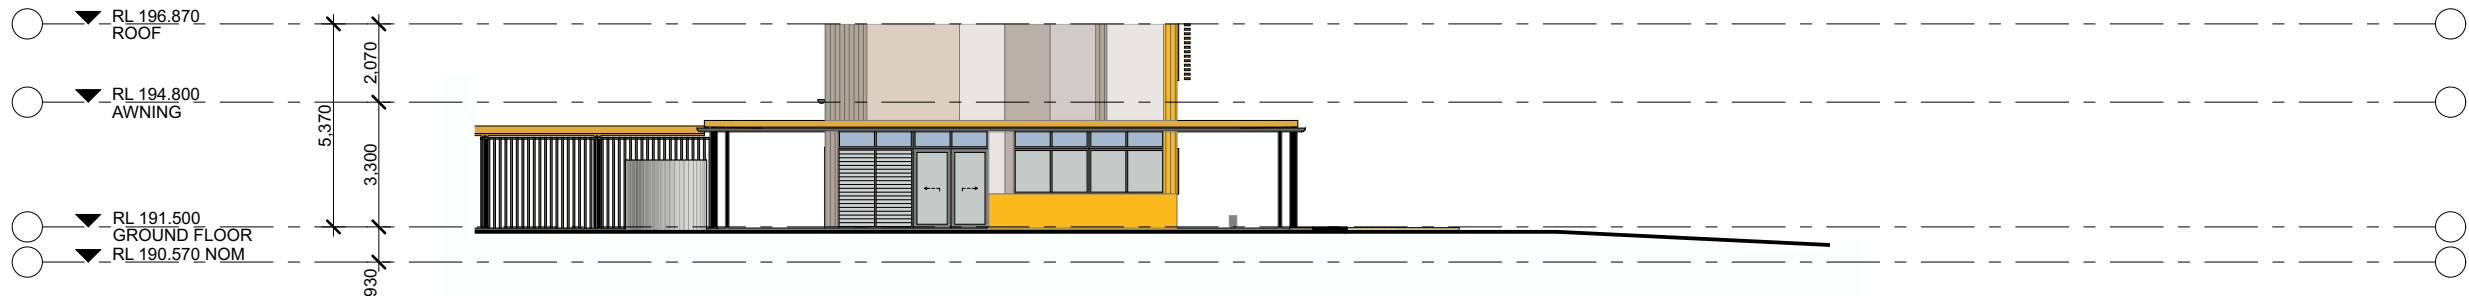

Binaalbaa Centre - SOUTH

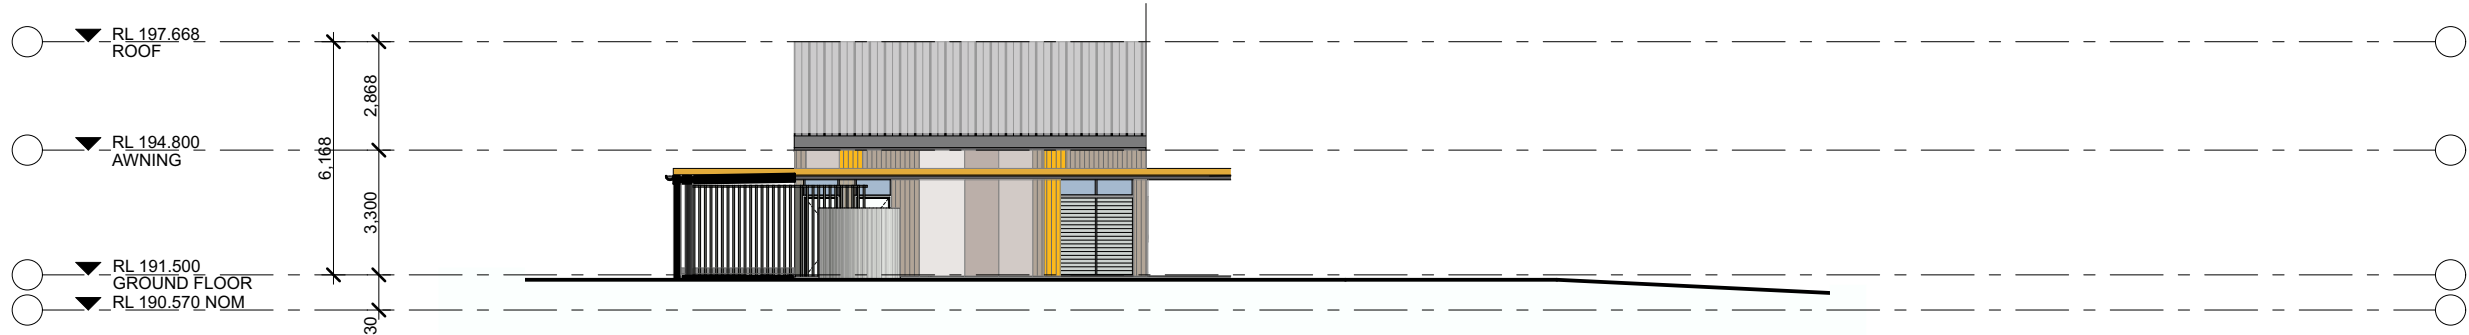

Binaalbaa Centre - WEST

NOTES

1. Dimensions are in millimetres unless otherwise shown.
2. Work to given dimensions. Do not scale from drawing.
3. Check all dimensions on site prior to construction and fabrication.
4. Bring any discrepancies to the attention of the proprietor & architect.

CLIENT NAME

School Infrastructure NSW
NSW GOVERNMENT
Education
School Infrastructure

SCALE

0m 2 4 6 8 10 @A1

PROJECT NAME AND ADDRESS

Wee Waa High School
105-107 Mitchell St, Wee Waa NSW 2388

DRAWN

RT / HS

APPROVED

JH

STATUS

DRAWING TITLE

Agriculture / Environment &
Indigenous Centre Elevations

PROJECT NO.

4474

DRAWING NO.

CD3103

REV.

ZK

SHAC

T +61 2 4961 5888
F +61 2 4962 2577
E info@shac.com.au

224 Maitland Road
Bilington NSW 2296
Australia


Nominated Architect
Justin Hamilton (6160)
ABN 32 131 584 846

CONSULTANTS


CONSULTANT AREA	CONSULTANT AREA	CONSULTANT AREA	CONSULTANT AREA	CONSULTANT AREA	CONSULTANT AREA
Company Name	Company Name	Company Name	Company Name	Company Name	Company Name
T 4927 5566	T 4927 5566	T 4927 5566	T 4927 5566	T 4927 5566	T 4927 5566

AMENDMENTS


No	Dr	Chk	Date	Comment	No	Dr	Chk	Date	Comment	No	Dr	Chk	Date	Comment
D	RT / HS	JH	16.06.21	Issue to Client - Early Contractor Involvement	ZE	RT / HS	JH	15.09.21	Consultant coordination	ZI	RT / HS	JH	12.10.21	Revised EIS submission
E	RT / HS	JH	22.06.21	Issue to Client - for Civil Input	ZF	RT / HS	JH	23.09.21	Consultant Issue	ZJ	RT / HS	JH	15.10.21	Revised EIS
F	RT / HS	JH	08.07.21	Issue to Client - Early Contractor Involvement - Addendum 01	ZG	RT / HS	JH	28.09.21	Consultant Issue	ZK	RT / HS	JH	17.01.21	Response to Submission
G	RT / HS	JH	04.08.21	90% (pending client approval)	ZH	RT / HS	JH	07.10.21	EIS Submission					

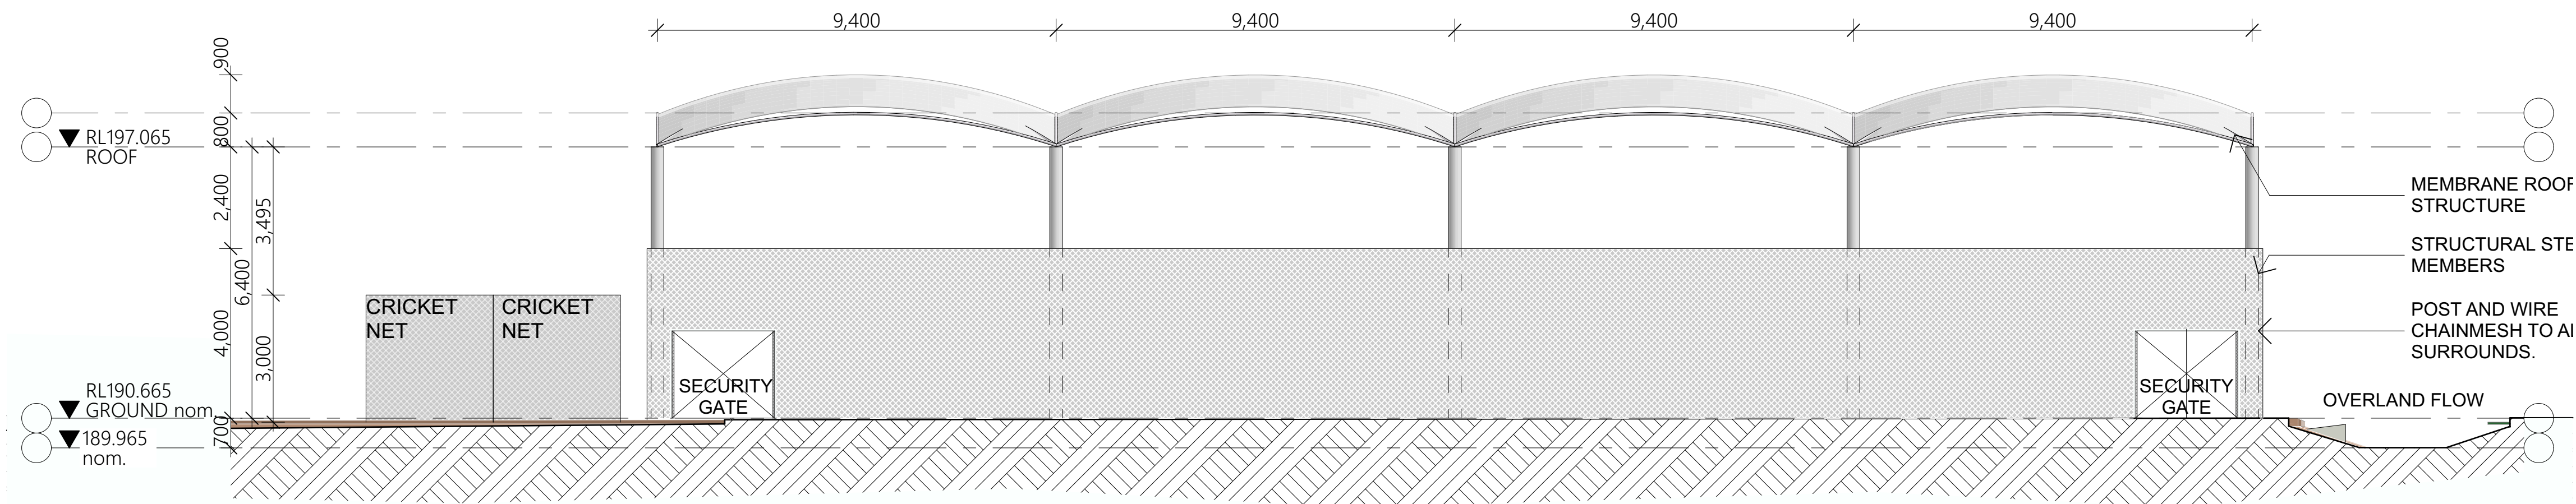


Sports Courts Elevation 01

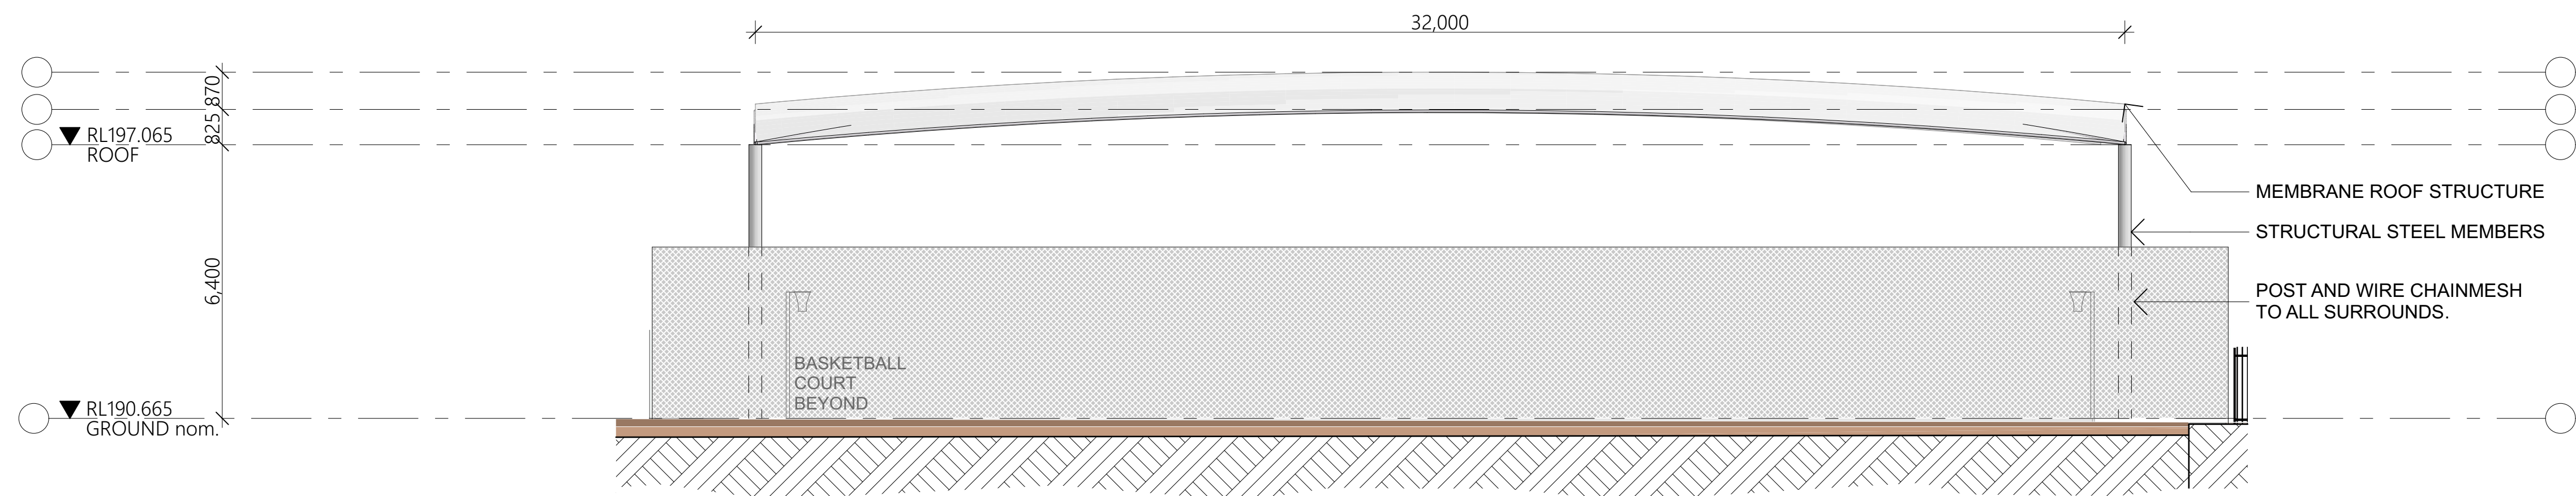

Sports Courts Elevation 02

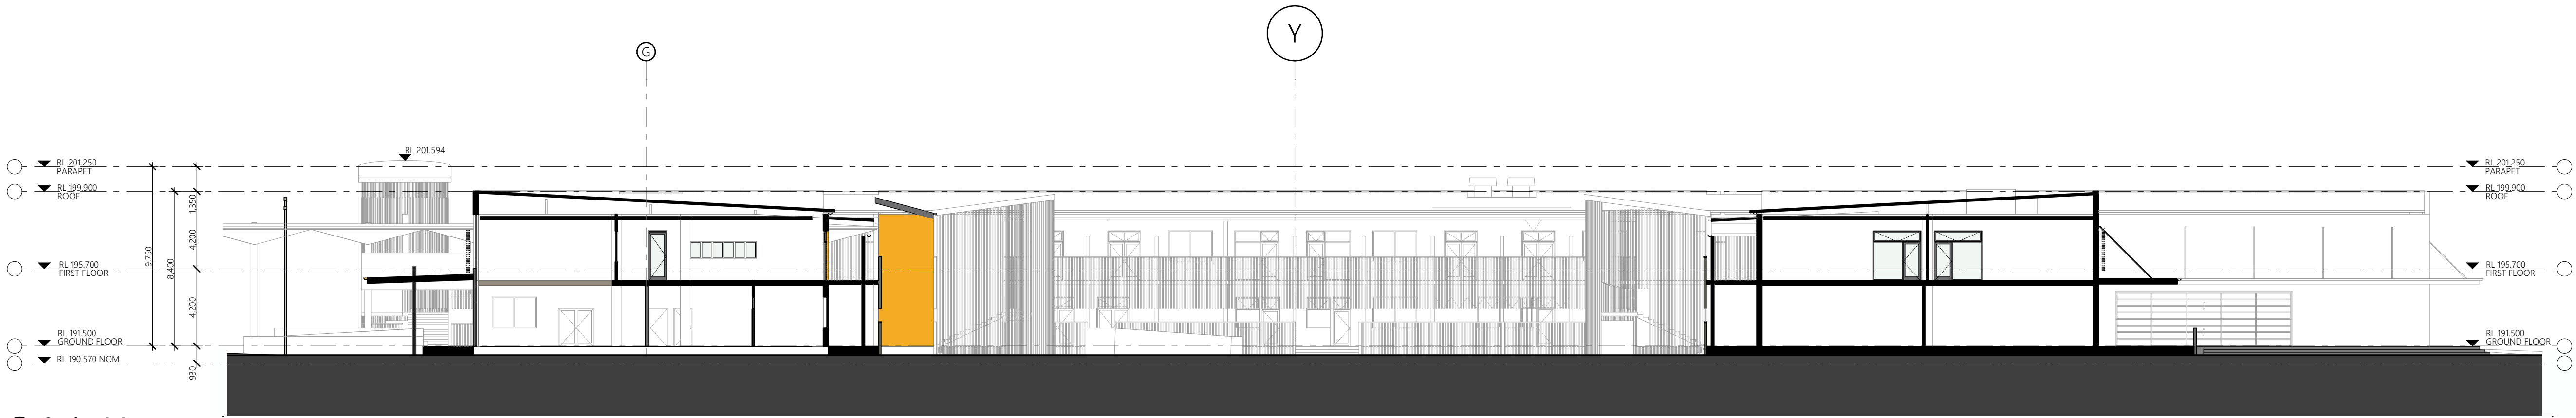

Section A-A

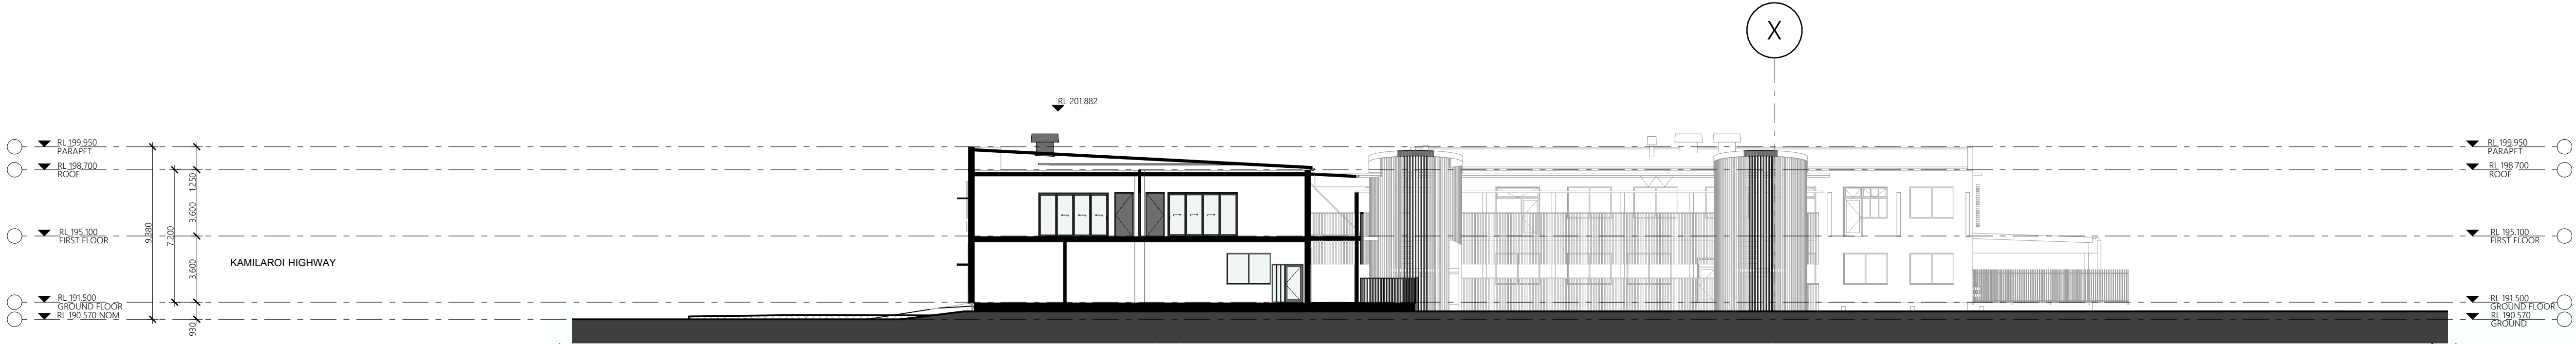

Section B-B



Section C-C



Section D-D

CONSULTANTS

CONSULTANT AREA Company Name T 4927 5566	CONSULTANT AREA Company Name T 4927 5566	CONSULTANT AREA Company Name T 4927 5566	CONSULTANT AREA Company Name T 4927 5566	CONSULTANT AREA Company Name T 4927 5566	CONSULTANT AREA Company Name T 4927 5566
--	--	--	--	--	--

AMENDMENTS

No	Dim	Chk	Date	Comment	No	Dim	Chk	Date	Comment	No	Dim	Chk	Date	Comment
A			25.05.21	Weekly Project Meeting	G	RT / HS	JH	04.08.21	90% (pending client approval)	ZH	RT / HS	JH	07.10.21	EIS Submission
B			28.05.21	Stakeholder Workshop						ZI	RT / HS	JH	12.10.21	Revised EIS submission
D	RT / HS	JH	16.06.21	Issue to Client - Early Contractor Involvement	ZI	RT / HS	JH	15.09.21	Consultant coordination	ZI	RT / HS	JH	28.10.21	Revised EIS
E	RT / HS	JH	22.06.21	Issue to Client - for Civil input	ZI	RT / HS	JH	23.09.21	Consultant Issue	ZK	RT / HS	JH	17.01.21	Response to Submission
F	RT / HS	JH	08.07.21	Issue to Client - Early Contractor Involvement - Addendum 01	ZI	RT / HS	JH	28.09.21	Consultant Issue					

NOTES

1. Dimensions are in millimetres unless otherwise shown.
2. Work to given dimensions. Do not scale from drawing.
3. Check all dimensions on site prior to construction and fabrication.
4. Bring any discrepancies to the attention of the proprietor & architect.

CLIENT NAME

School Infrastructure NSW
NSW GOVERNMENT
Education
School Infrastructure

SCALE

0m 2 4 6 8 10 @A1

PROJECT NAME AND ADDRESS
Wee Waa High School
105-107 Mitchell St, Wee Waa NSW 2388

DRAWN RT / HS

APPROVED JH

STATUS

DRAWING TITLE

Sections


PROJECT NO. 4474

DRAWING NO. CD3201

REV. ZK

SHAC

T +61 2 4961 5888
F +61 2 4962 2577
E info@shac.com.au
224 Maitland Road
Bilginton NSW 2296
Australia
Nominated Architect
Justin Hamilton (6160)
ABN 32 131 584 846

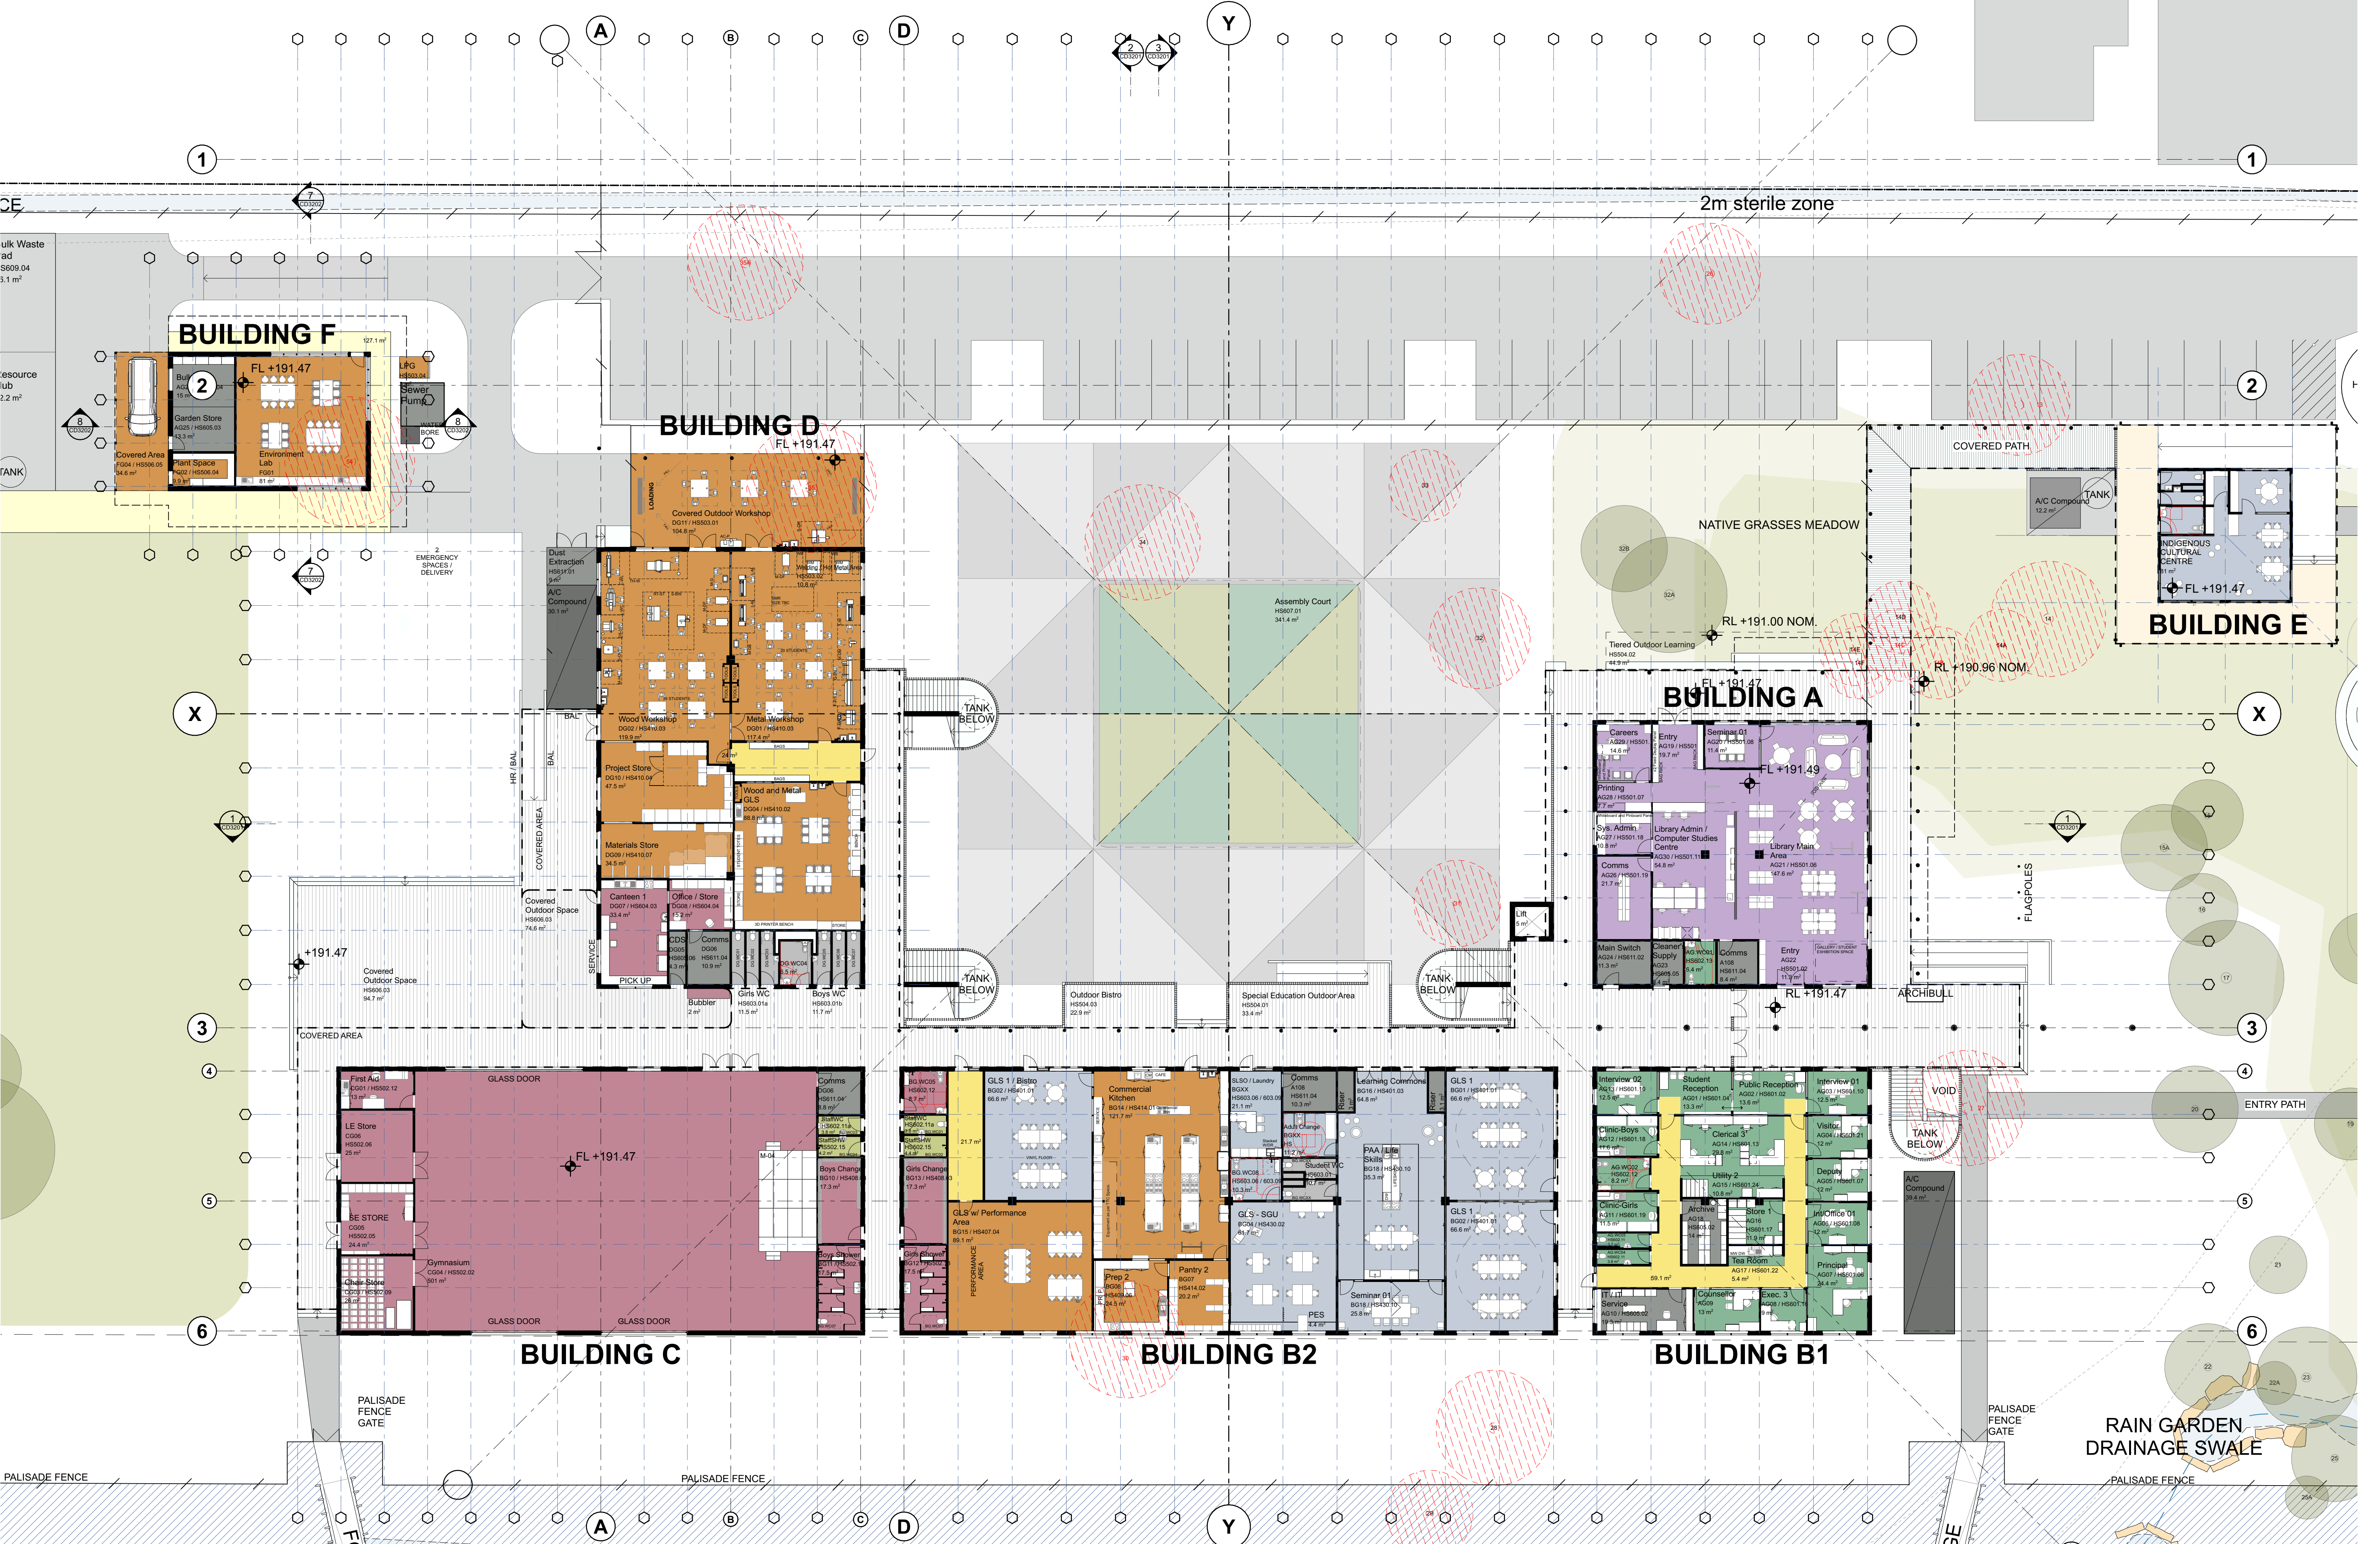

CONSULTANTS

CONSULTANT AREA

Company Name

T 4927 5566

CONSULTANT AREA

Company Name

T 4927 5566

CONSULTANT AREA

Company Name

T 4927 5566

CONSULTANT AREA

Company Name

T 4927 5566

CONSULTANT AREA

Company Name

T 4927 5566

CONSULTANT AREA

Company Name

T 4927 5566

AMENDMENTS

No	Dr	Chk	Date	Comment
21	RT / HS / JH	EF	08.10.21	Consultant coordination
22	RT / HS / JH	EF	12.10.21	Revised EIS submission
23	RT / HS / JH	EF	28.10.21	Revised EIS

No	Dr	Chk	Date	Comment
24	RT / HS / JH	EF	14.12.21	Client Consultation
25	RT / HS / JH	EF	16.12.21	For Endorsement
26	RT / HS / JH	EF	21.12.21	Planning Changes

No	Dr	Chk	Date	Comment
27	RT / HS / JH	EF	14.01.22	TSG Meeting
28	RT / HS / JH	EF	17.01.21	Response to Submission
29	RT / HS / JH	EF	24.03.22	RS Update

NOTES

1. Dimensions are in millimetres unless otherwise shown.
2. Work to given dimensions. Do not scale from drawing.
3. Check all dimensions on site prior to construction and fabrication.
4. Bring any discrepancies to the attention of the proprietor & architect.

CLIENT NAME

School Infrastructure NSW

NSW GOVERNMENT

Education

School Infrastructure

SCALE

0m 2 4 6 8 10 @A1

PROJECT NAME AND ADDRESS

Wee Waa High School
105-107 Mitchell St, Wee Waa NSW 2388

DRAWN

APPROVED

RT / HS / EF

JH

DRAWING TITLE

Ground Floor Furniture Layout Plan

PROJECT NO.

4474

DRAWING NO.

CD2105

REV.

ZQ

SHAC

T +61 2 4961 5888
F +61 2 4962 2577
E info@shac.nsw.au

224 Maitland Road
Bilginton NSW 2296
Australia

Nominated Architect
Justin Hamilton (6160)
ABN 32 131 584 846



NOTES

SCALE



0m 2 4 6 8 10 1:200 @A1

PROJECT NAME AND ADDRESS

Wee Waa High School
105-107 Mitchell St, Wee Waa NSW 2388


DRAWN	APPROVED
HS	JH

 SHAC

T +61 2 4961 5888 224 Maitland Road Nominated Architect
F +61 2 4962 2577 Kingston NSW 2296 Justin Hamilton (6160)
E info@shac.com.au Australia ABN 32 131 584 846

Concept Design

- PROPOSED SCHOOL BUILDINGS
- PROPOSED SPORTS FIELDS
- PROPOSED GREEN SPACE / NATIVE GRASS MEADOW
- PROPOSED ONSITE ROADWAYS
- COURTS / PLAY AREA
- PROPOSED FLOOD MITIGATION CHANNEL
- TREES TO BE REMOVED
- EXISTING TREES ON SITE TO BE RETAINED
- PROPOSED PLANTING

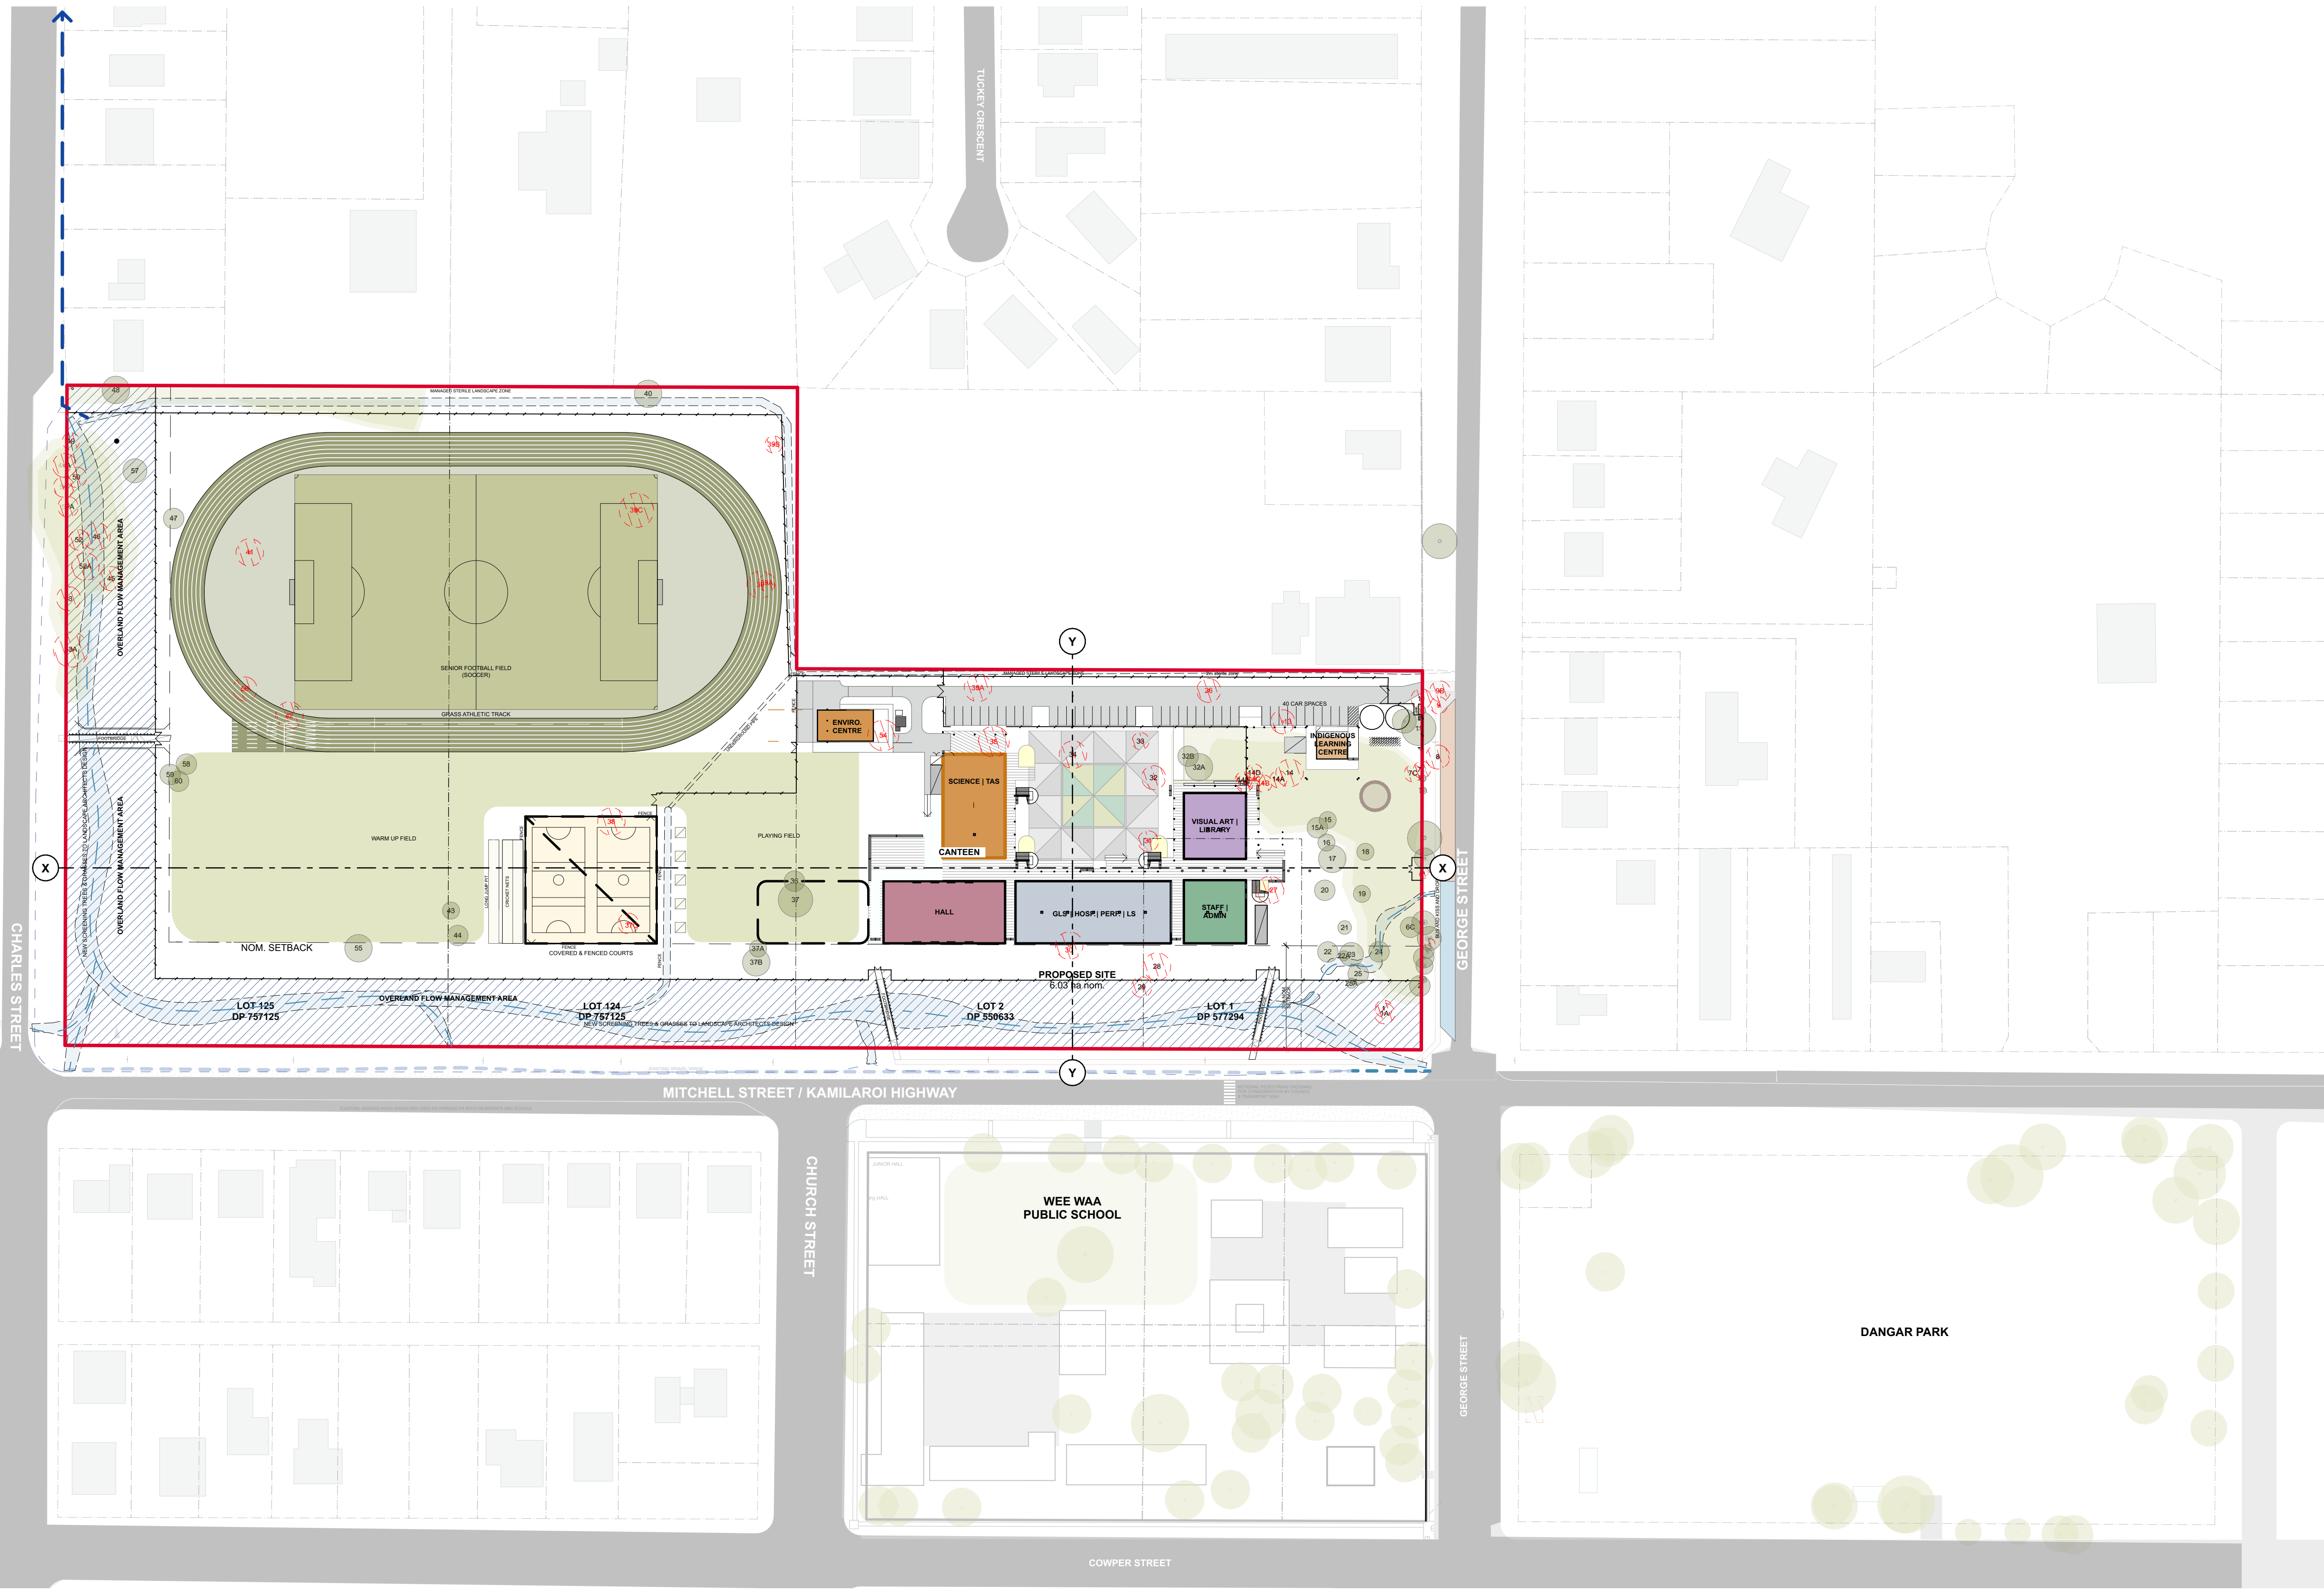

CONSULTANTS

CONSULTANT AREA	CONSULTANT AREA	CONSULTANT AREA	CONSULTANT AREA	CONSULTANT AREA	CONSULTANT AREA
Company Name	Company Name	Company Name	Company Name	Company Name	Company Name
T 4927 5566	T 4927 5566	T 4927 5566	T 4927 5566	T 4927 5566	T 4927 5566

AMENDMENTS

No	Dr	Chk	Date	Comment	No	Dr	Chk	Date	Comment	No	Dr	Chk	Date	Comment
D	RT	GM	16.06.21	Issue to Client - Early Contractor Involvement	J	RT	JH	07.09.21	Town Planner	ZL	RT	JH	15.10.21	Revised EIS
E	RT	GM	22.06.21	Issue to Client - for Civil Input	K	RT	JH	09.09.21	Revised site plan	ZM	RT	JH	28.10.21	Revised EIS
F	RT	JH	08.07.21	Issue to Client - Early Contractor Involvement - Addendum 01	Z	RT	JH	15.09.21	Consultant coordination	ZN	RT	JH	17.01.21	Response to Submission
G	RT	JH	28.07.21	Consultant coordination - Traffic	ZF	RT	JH	22.09.21	Urban Planning Issue	ZO	RT	JH	22.02.22	RTS Update
H	RT	JH	08.08.21	90% (pending client approval)	ZG	RT	JH	23.09.21	Consultant Issue	ZP	RT	JH	24.03.22	RTS Update
I	RT	JH	06.09.21	Town Planner	ZH	RT	JH	28.09.21	Consultant Issue					
					ZI	RT	JH	07.10.21	EIS Submission					
					ZJ	RT	JH	08.10.21	Consultant coordination					
					ZK	RT	JH	12.10.21	Revised EIS Submission					

NOTES

- Dimensions are in millimetres unless otherwise shown.
- Work to given dimensions. Do not scale from drawing.
- Check all dimensions on site prior to construction and fabrication.
- Bring any discrepancies to the attention of the proprietor & architect.

CLIENT NAME

School Infrastructure NSW
NSW GOVERNMENT
Education
School Infrastructure

SCALE

0m 10 20 30 40 50 @A1 1:1000

PROJECT NAME AND ADDRESS

Wee Waa High School
105-107 Mitchell St, Wee Waa NSW 2388

DRAWN APPROVED

RT JH


STATUS

DRAWING TITLE

Proposed Site Plan - Option 1A


PROJECT NO. DRAWING NO. REV.

4474 CD1101 ZP

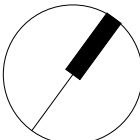

SHAC


T +61 2 4961 5888 224 Maitland Road Nominated Architect
F +61 2 4962 2577 Bilingst NSW 2296 Justin Hamilton (6160)
E info@shac.com.au Australia ABN 32 131 584 846

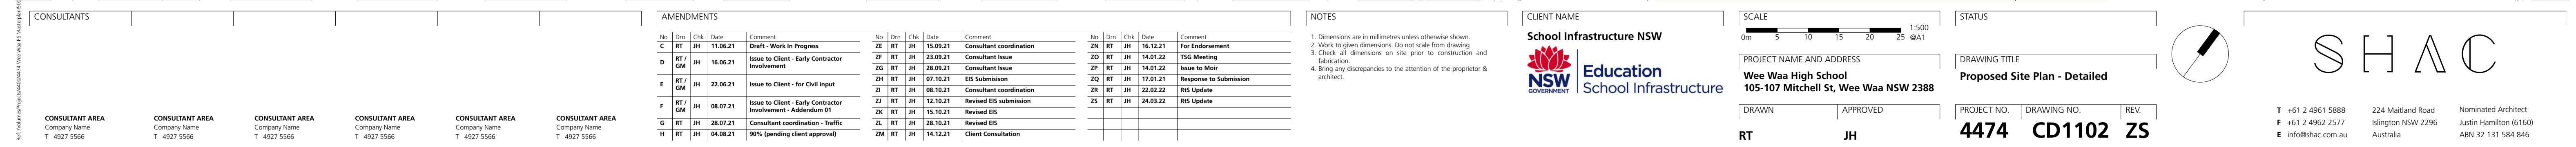


[illegible]

CLIENT NAME

BUILT

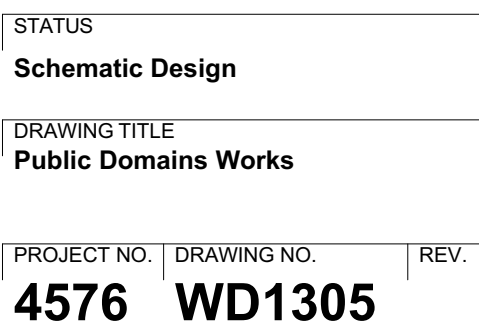

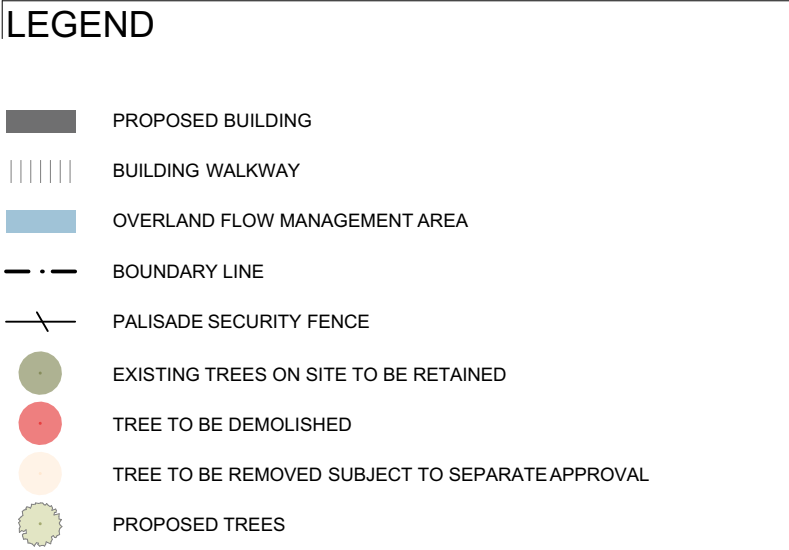

- LEGEND
- PROPOSED BUILDING
 - CLEANER'S STORE
 - STAIRS, RAMP AND LIFTS
 - COMMS AND SWITCH ROOMS
 - TOILETS AND WET AREAS
 - EXTERNAL SERVICE COMPOUNDS



E.

LEGEND

PROPOSED BUILDING

CLEANER'S STORE

STAIRS, RAMP AND LIFTS

COMMS AND SWITCH ROOMS

TOILETS AND WET AREAS

EXTERNAL SERVICE COMPOUNDS



CONSULTANTS					
CONSULTANT AREA	CONSULTANT AREA	CONSULTANT AREA	CONSULTANT AREA	CONSULTANT AREA	CONSULTANT AREA
Company Name	Company Name	Company Name	Company Name	Company Name	Company Name
T 4927 5566	T 4927 5566	T 4927 5566	T 4927 5566	T 4927 5566	T 4927 5566

AMENDMENTS														
No	Dm	Chk	Date	Comment	No	Dm	Chk	Date	Comment	No	Dm	Chk	Date	Comment

NOTES

- Dimensions are in millimetres unless otherwise shown.
- Work to given dimensions. Do not scale from drawing.
- Check all dimensions on site prior to construction and fabrication.
- Bring any discrepancies to the attention of the proprietor & architect.

CLIENT NAME

BUILT

SCALE

0m 2 4 6 8 10 @A1

PROJECT NAME AND ADDRESS

Wee Waa High School

105 - 107 Mitchell Street, Wee Waa

NSW 2388

DRAWN

APPROVED

STATUS

Schematic Design

DRAWING TITLE

First Floor Services Strategy


PROJECT NO.

4576

DRAWING NO.

WD1303

REV.

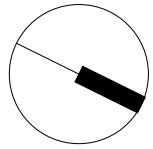



SHAC

T +61 2 4961 5888 224 Maitland Road Nominated Architect Justin Hamilton (6160) ABN 32 131 584 846

F +61 2 4962 2577 Islington NSW 2296

E info@shac.com.au Australia


INDICATIVE MATERIAL PROFILES

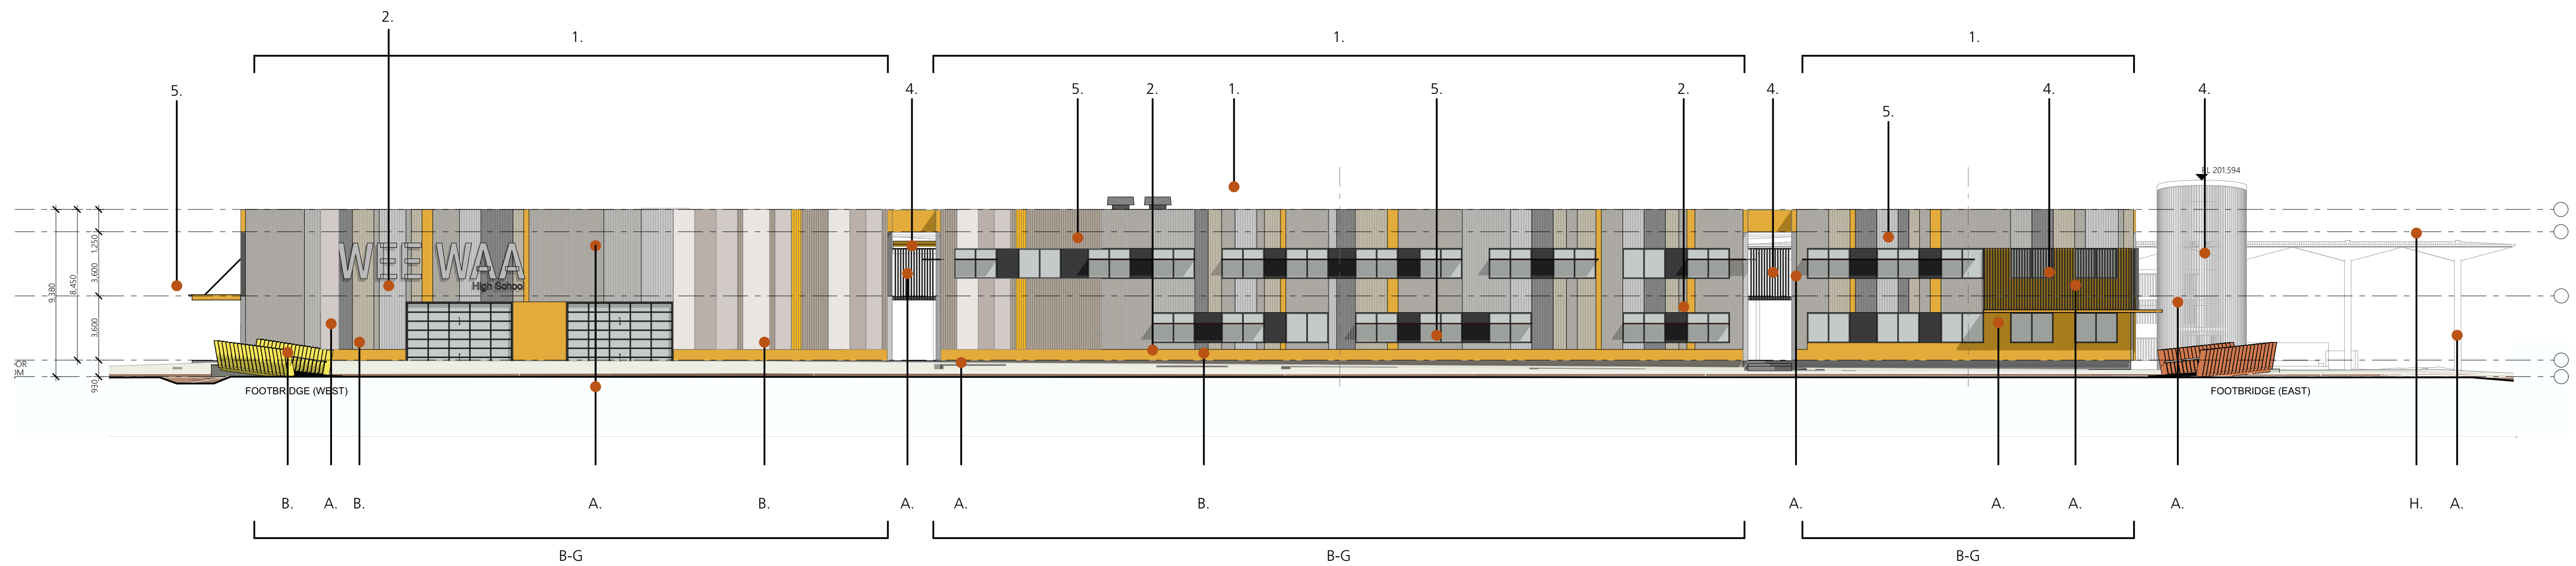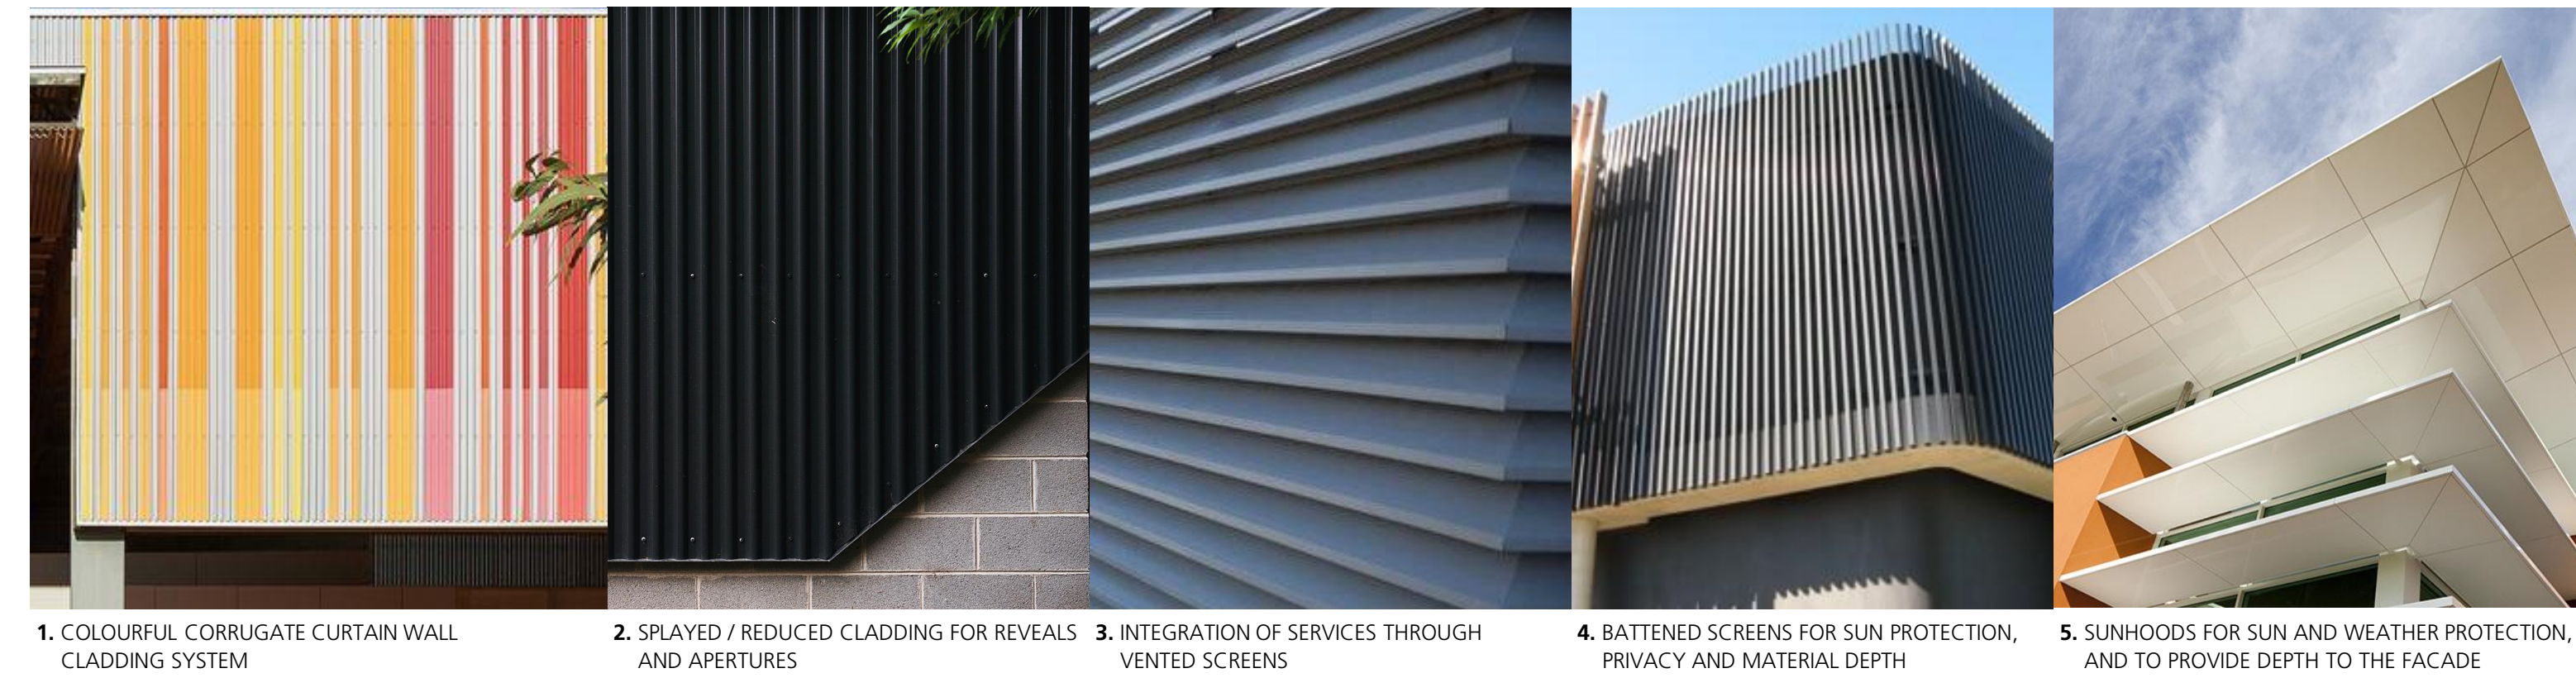

NOTES

Further investigation of façade and wall systems to comply with BCA will occur once the ECI Contractor is appointed. The intended facade system is a curtain wall solution.

INDICATIVE COLOUR / MATERIAL PALETTE:

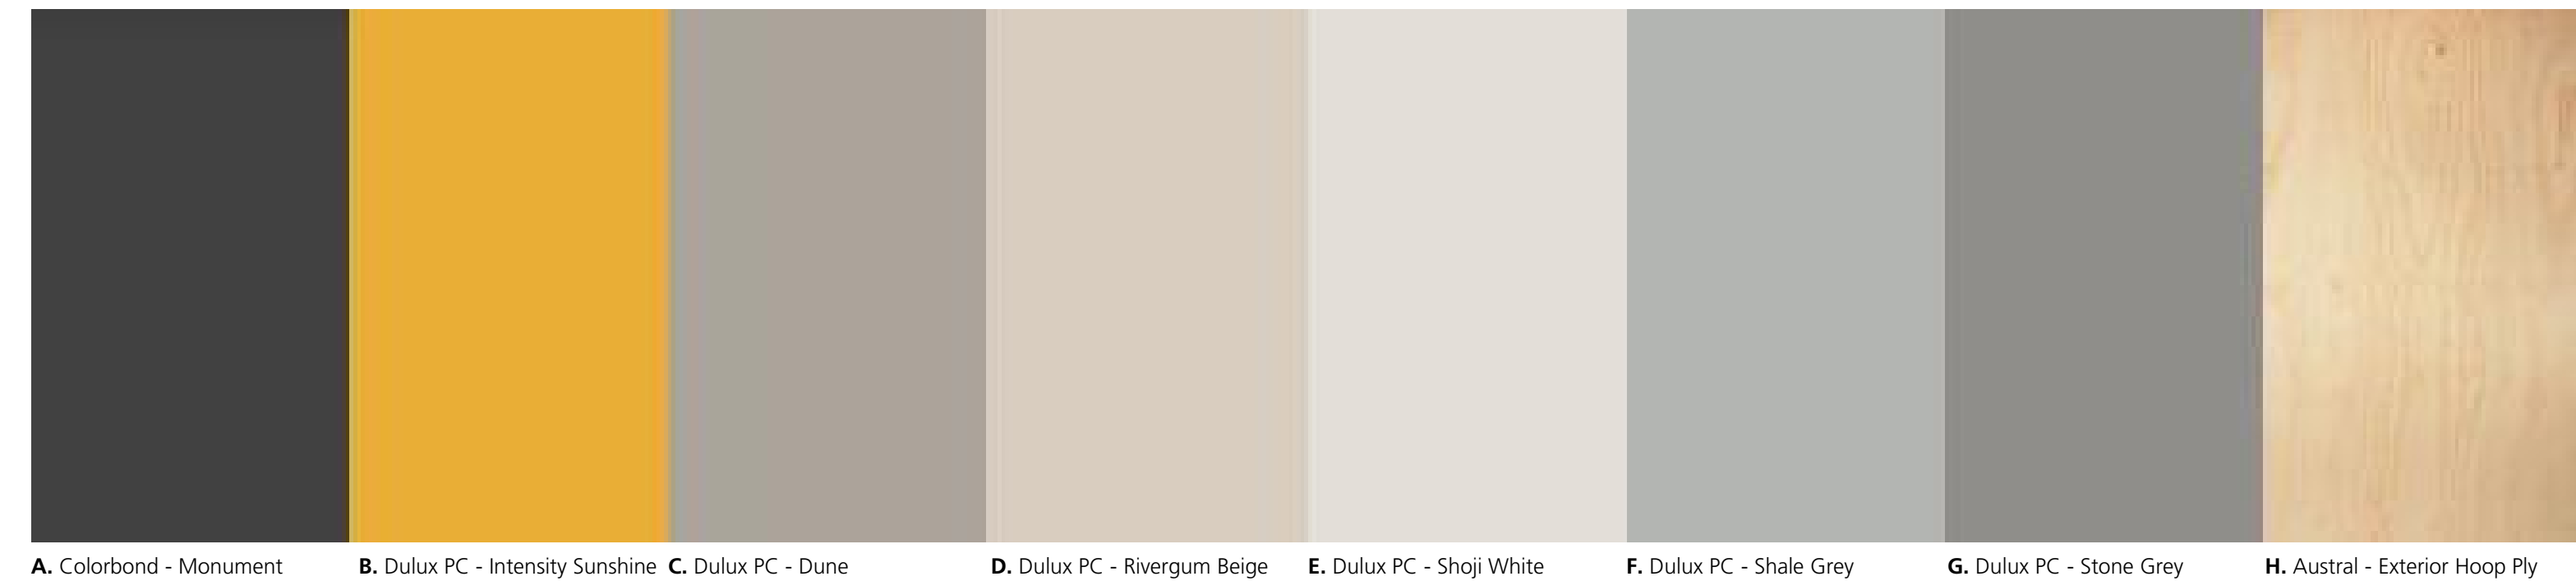

FACADE COLOUR ARRAY

[illegible][illegible]

NOTES

CLIENT NAME

School Infrastructure NSW



Education
School Infrastructure

SCALE		 @A1	
PROJECT NAME AND ADDRESS			
Wee Waa High School 105-107 Mitchell St, Wee Waa NSW 2388			
DRAWN		APPROVED	

STATUS		
DRAWING TITLE		
Material Study		
PROJECT NO.	DRAWING NO.	REV.
4474	CD2502	D



S H A C

T +61 2 4961 5888
F +61 2 4962 2577
E info@shac.com.au


224 Maitland Road
Islington NSW 2296
Australia

Nominated Architect
Justin Hamilton (6160)
ABN 32 131 584 846


BUILDING ENVELOPE PRECEDENTS

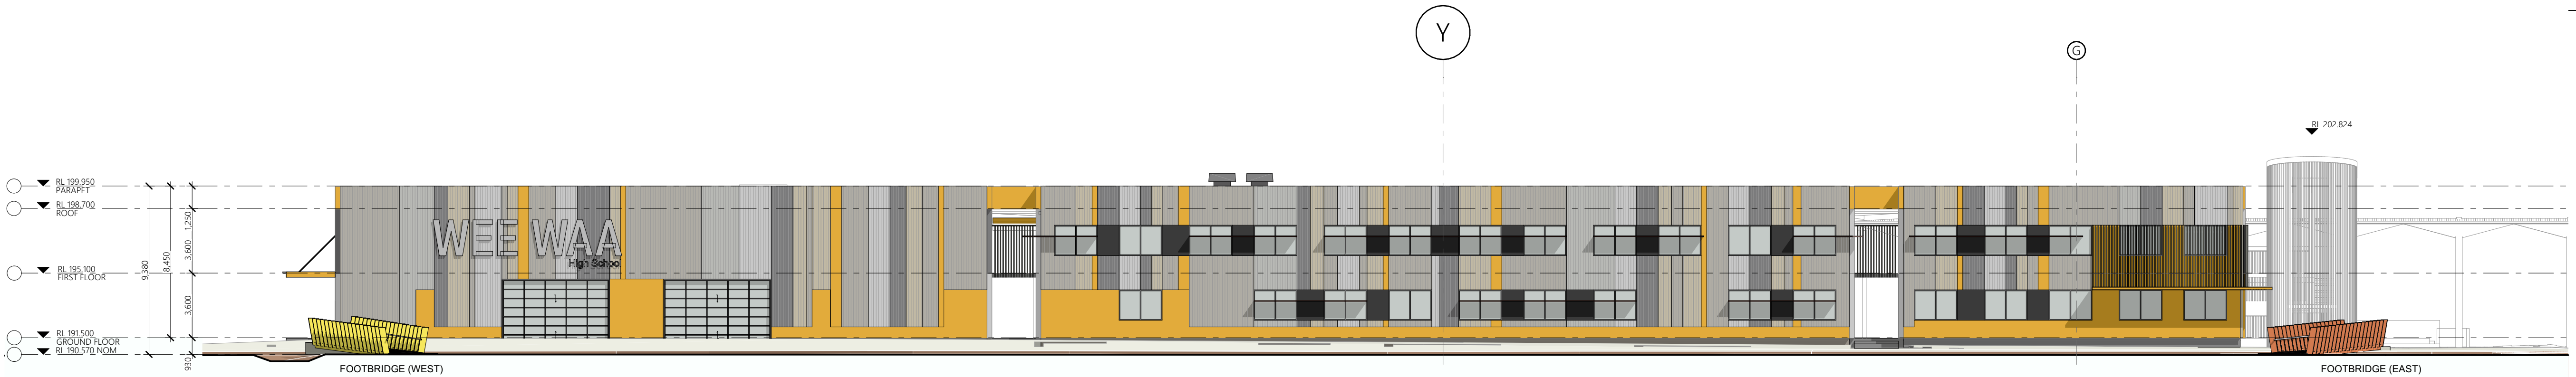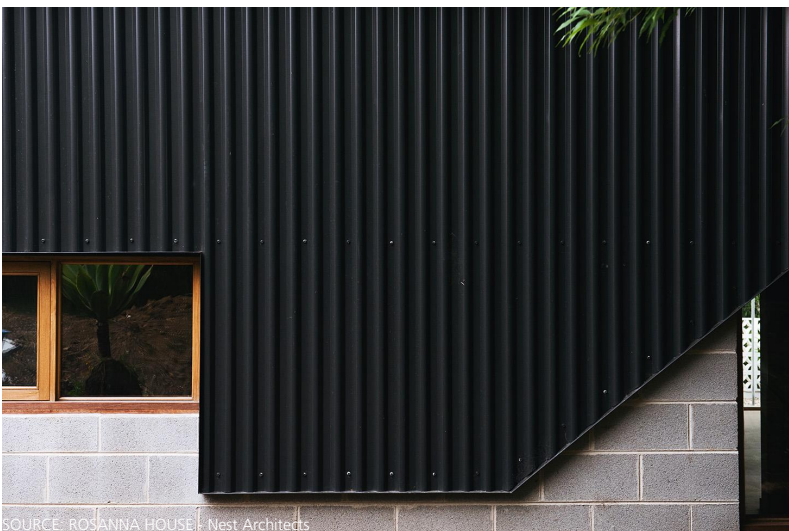

Highway Frontage School

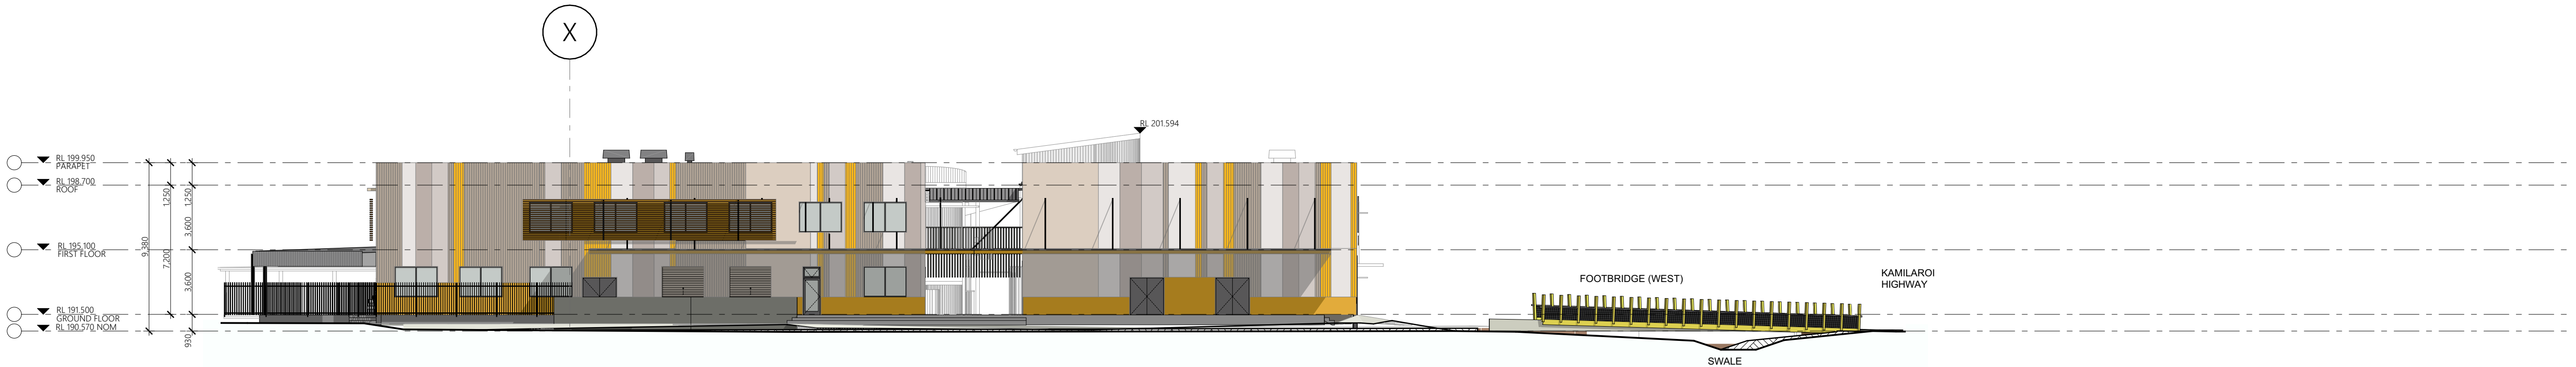

TAS/ Sports Hall

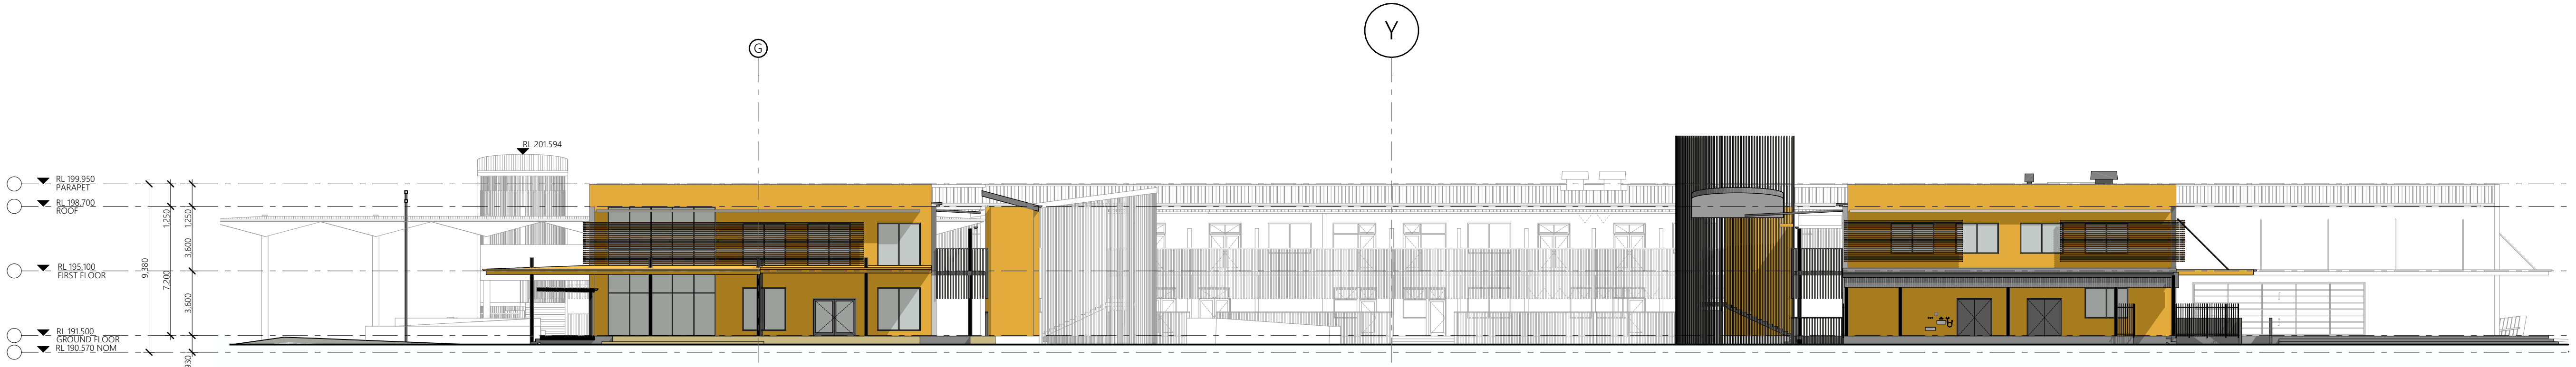

Back of School / Quad



East Elevation Main Entry

CONSULTANTS					
CONSULTANT AREA Company Name T 4927 5566	CONSULTANT AREA Company Name T 4927 5566	CONSULTANT AREA Company Name T 4927 5566	CONSULTANT AREA Company Name T 4927 5566	CONSULTANT AREA Company Name T 4927 5566	CONSULTANT AREA Company Name T 4927 5566

AMENDMENTS					
No	Dim	Chk	Date	Comment	
A			25.05.21	Weekly Project Meeting	
B			28.05.21	Stakeholder Workshop	
D	RT / HS	JH	16.06.21	Issue to Client - Early Contractor Involvement	Z1 RT / HS JH 15.09.21 Consultant coordination
E	RT / HS	JH	22.06.21	Issue to Client - for Civil input	Z1 RT / HS JH 23.09.21 Consultant Issue
F	RT / HS	JH	08.07.21	Issue to Client - Early Contractor Involvement - Addendum 01	Z6 RT / HS JH 28.09.21 Consultant Issue

NOTES

1. Dimensions are in millimetres unless otherwise shown.
2. Work to given dimensions. Do not scale from drawing.
3. Check all dimensions on site prior to construction and fabrication.
4. Bring any discrepancies to the attention of the proprietor & architect.

CLIENT NAME

School Infrastructure NSW

NSW GOVERNMENT Education School Infrastructure

SCALE

0m 2 4 6 8 10 @A1

PROJECT NAME AND ADDRESS

Wee Waa High School
105-107 Mitchell St, Wee Waa NSW 2388

DRAWN

RT / HS

APPROVED

JH

STATUS

DRAWING TITLE

Elevations

PROJECT NO.

4474

DRAWING NO.

CD3101

REV.


ZK

SHAC


T +61 2 4961 5888
F +61 2 4962 2577
E info@shac.com.au

224 Maitland Road
Bilington NSW 2296
Australia


Nominated Architect
Justin Hamilton (6160)
ABN 32 131 584 946

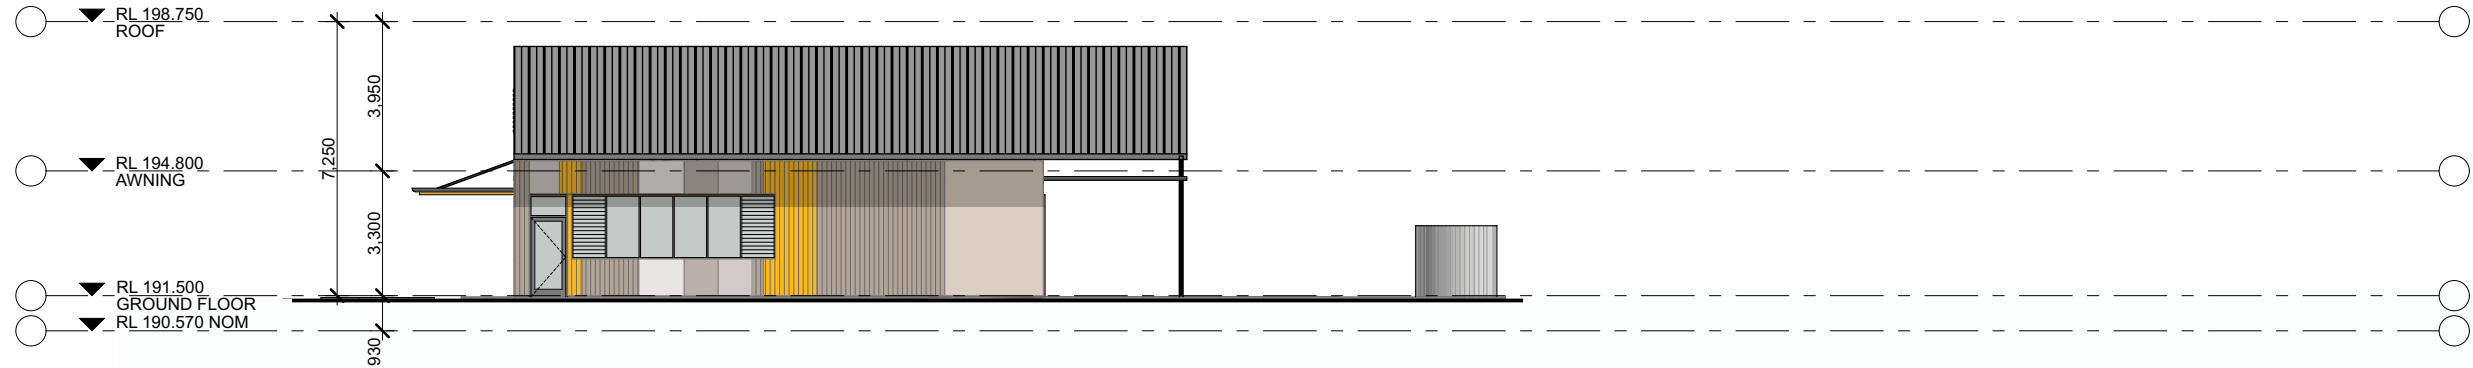


Enviro Ag Centre - NORTH

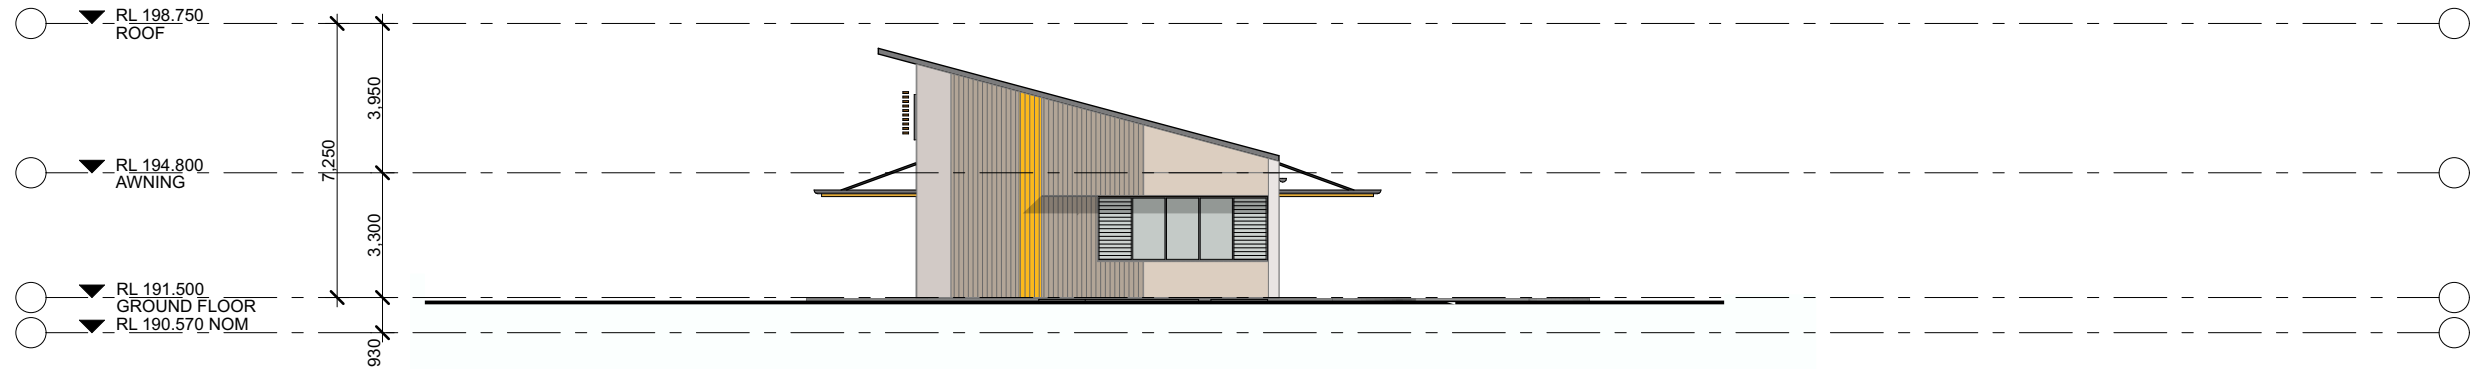


Enviro Ag - EAST

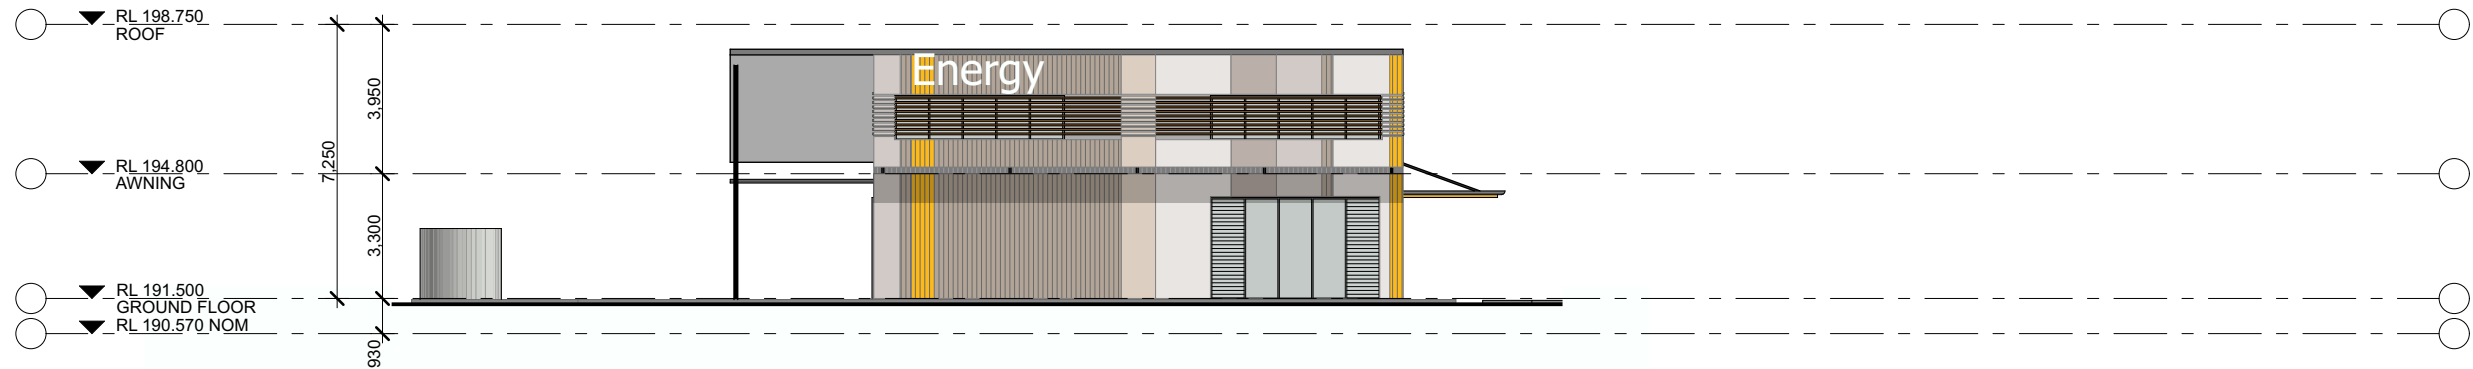


Enviro Ag Centre - SOUTH

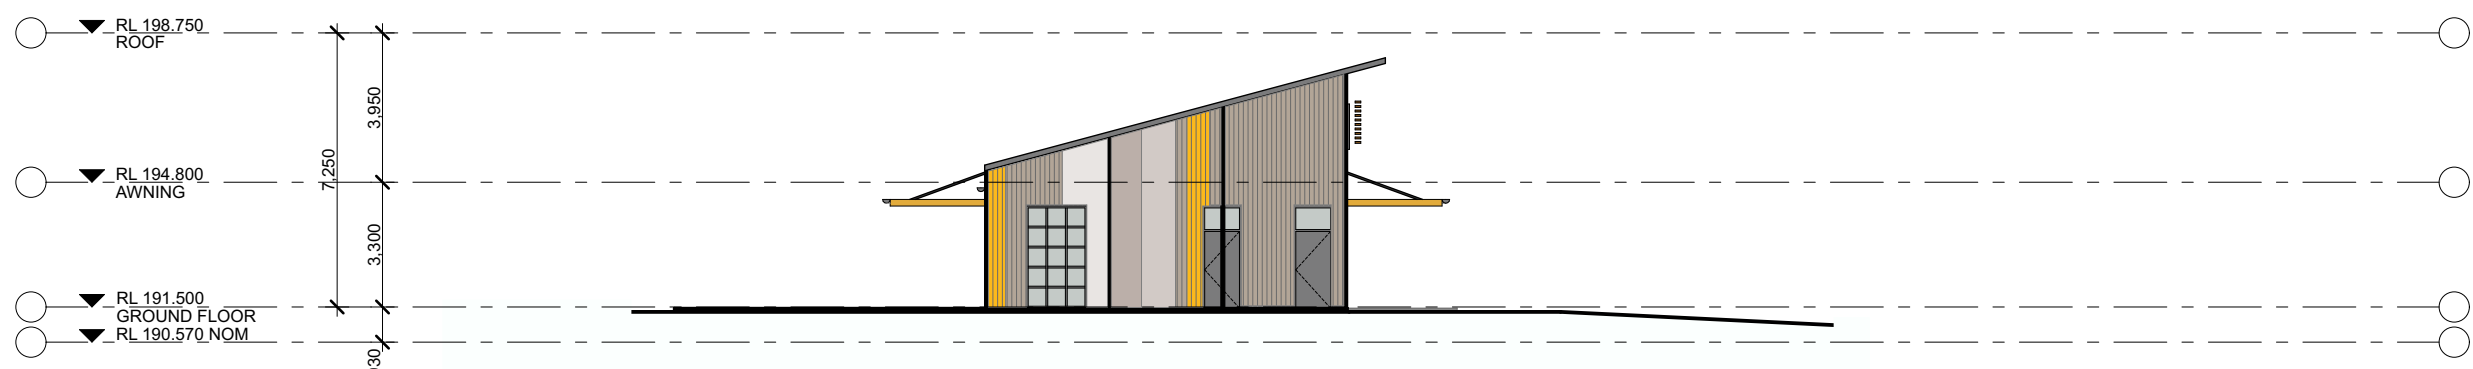


Enviro Ag Centre - WEST

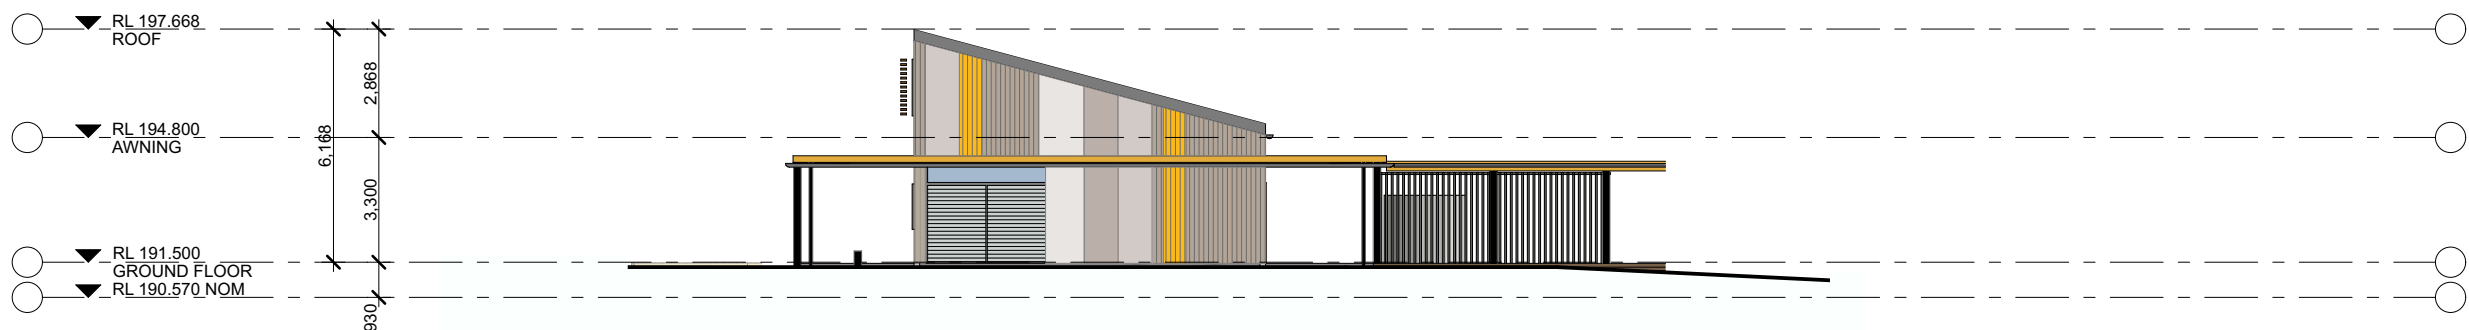


Binaalbaa Centre - NORTH

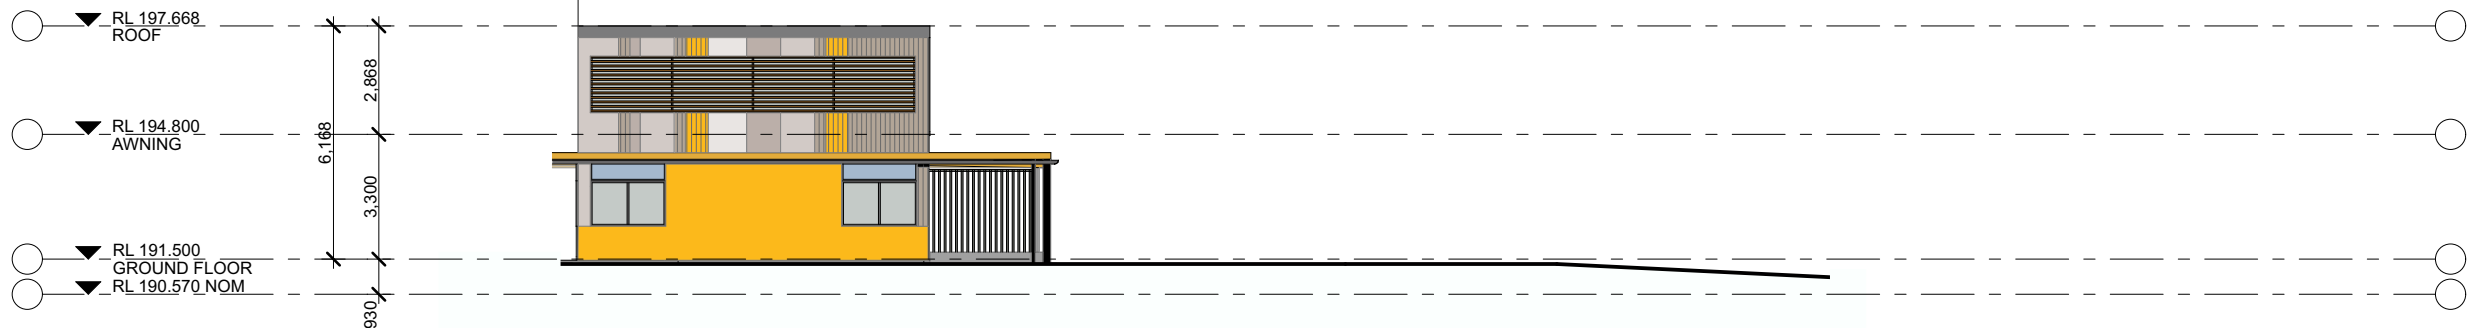

Binaalbaa Centre - EAST

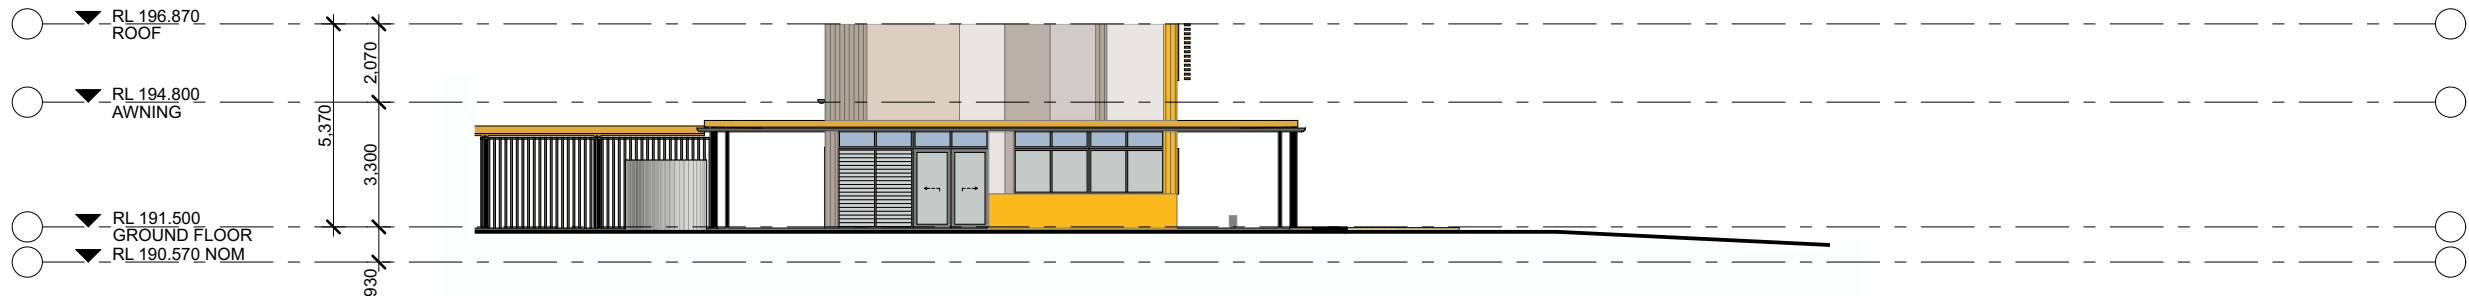

Binaalbaa Centre - SOUTH

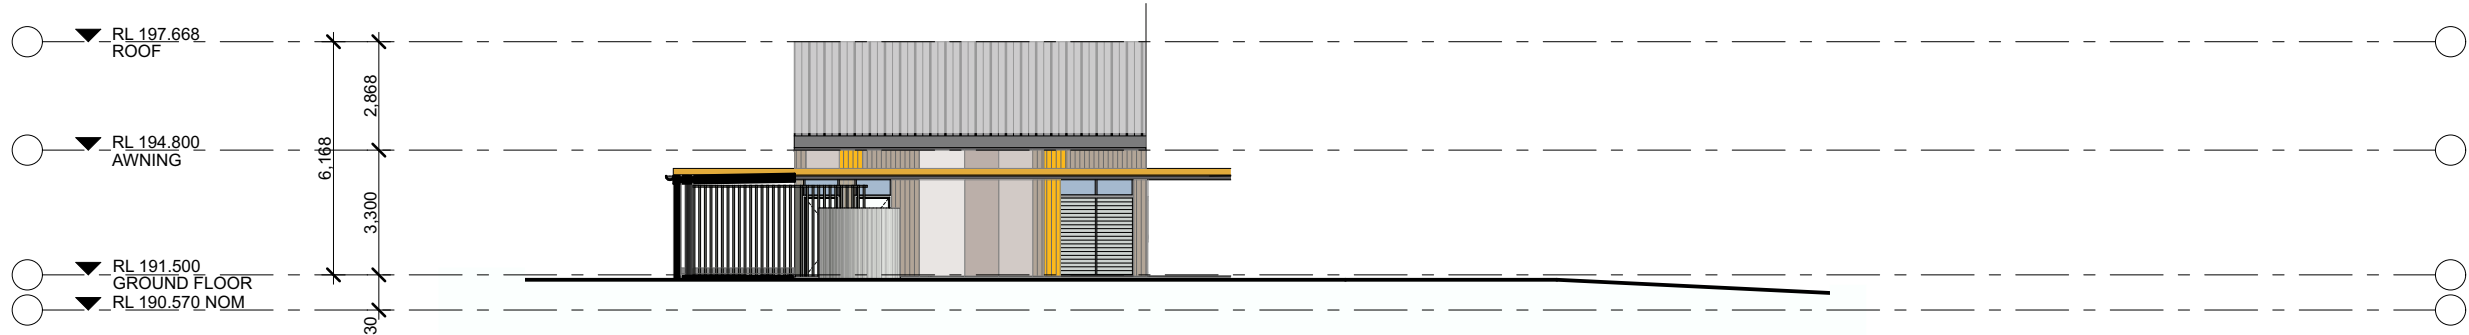

Binaalbaa Centre - WEST

NOTES

1. Dimensions are in millimetres unless otherwise shown.
2. Work to given dimensions. Do not scale from drawing.
3. Check all dimensions on site prior to construction and fabrication.
4. Bring any discrepancies to the attention of the proprietor & architect.

CLIENT NAME

School Infrastructure NSW
NSW GOVERNMENT
Education
School Infrastructure

SCALE

0m 2 4 6 8 10 @A1

PROJECT NAME AND ADDRESS

Wee Waa High School
105-107 Mitchell St, Wee Waa NSW 2388

DRAWN

RT / HS

APPROVED

JH

STATUS

DRAWING TITLE

Agriculture / Environment &
Indigenous Centre Elevations

PROJECT NO.

4474

DRAWING NO.

CD3103

REV.

ZK

SHAC

T +61 2 4961 5888
F +61 2 4962 2577
E info@shac.com.au

224 Maitland Road
Bilington NSW 2296
Australia


Nominated Architect
Justin Hamilton (6160)
ABN 32 131 584 846

CONSULTANTS


CONSULTANT AREA	CONSULTANT AREA	CONSULTANT AREA	CONSULTANT AREA	CONSULTANT AREA	CONSULTANT AREA
Company Name	Company Name	Company Name	Company Name	Company Name	Company Name
T 4927 5566	T 4927 5566	T 4927 5566	T 4927 5566	T 4927 5566	T 4927 5566

AMENDMENTS

No	Dr	Chk	Date	Comment	No	Dr	Chk	Date	Comment	No	Dr	Chk	Date	Comment
D	RT / HS	JH	16.06.21	Issue to Client - Early Contractor Involvement	ZE	RT / HS	JH	15.09.21	Consultant coordination	ZI	RT / HS	JH	12.10.21	Revised EIS submission
E	RT / HS	JH	22.06.21	Issue to Client - for Civil Input	ZF	RT / HS	JH	23.09.21	Consultant Issue	ZJ	RT / HS	JH	15.10.21	Revised EIS
F	RT / HS	JH	08.07.21	Issue to Client - Early Contractor Involvement - Addendum 01	ZG	RT / HS	JH	28.09.21	Consultant Issue	ZK	RT / HS	JH	17.01.21	Response to Submission
G	RT / HS	JH	04.08.21	90% (pending client approval)	ZH	RT / HS	JH	07.10.21	EIS Submission					

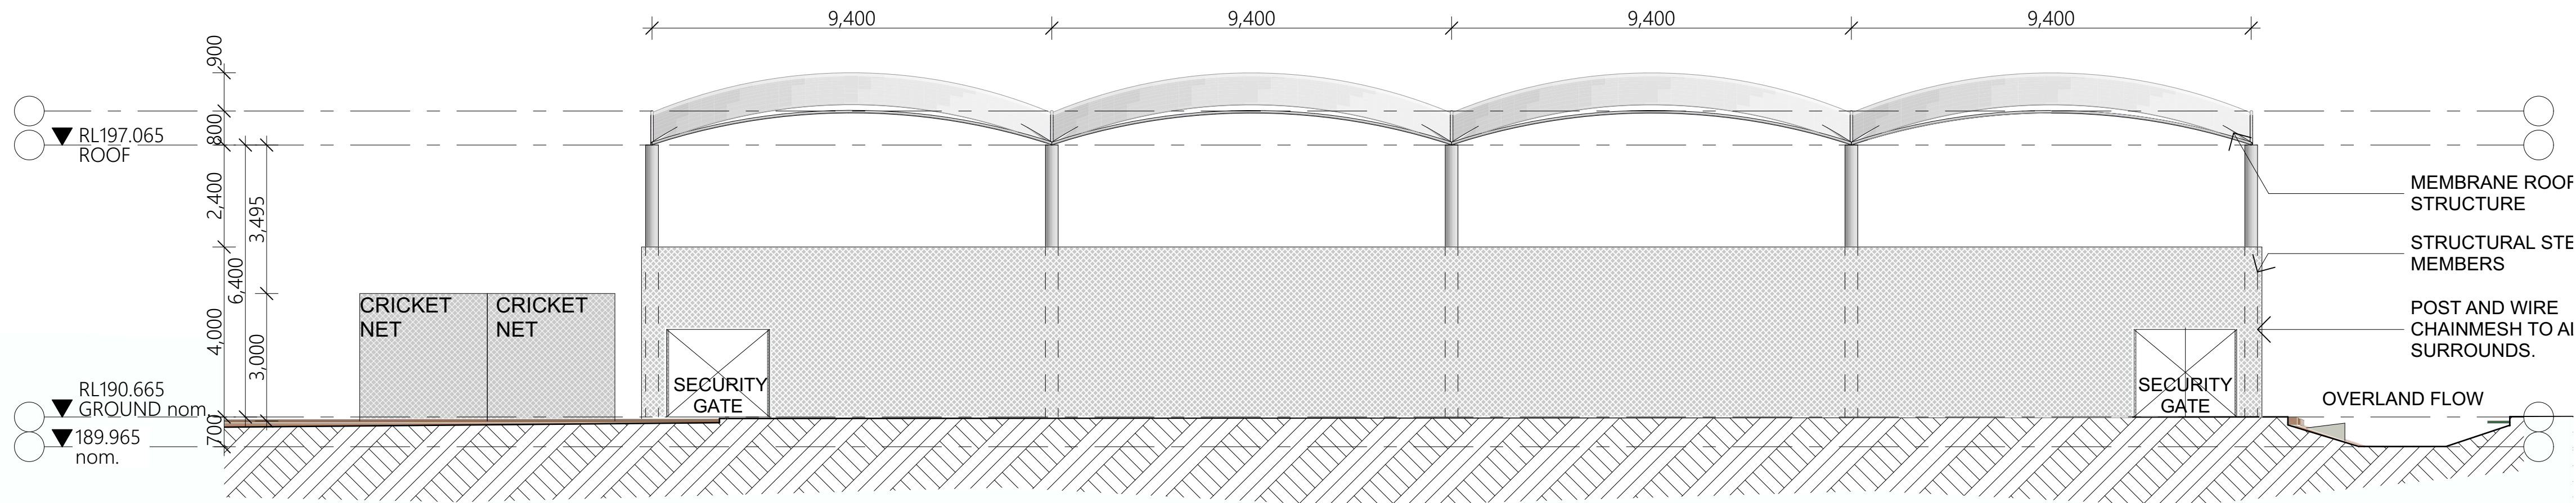

Sports Courts Elevation 01

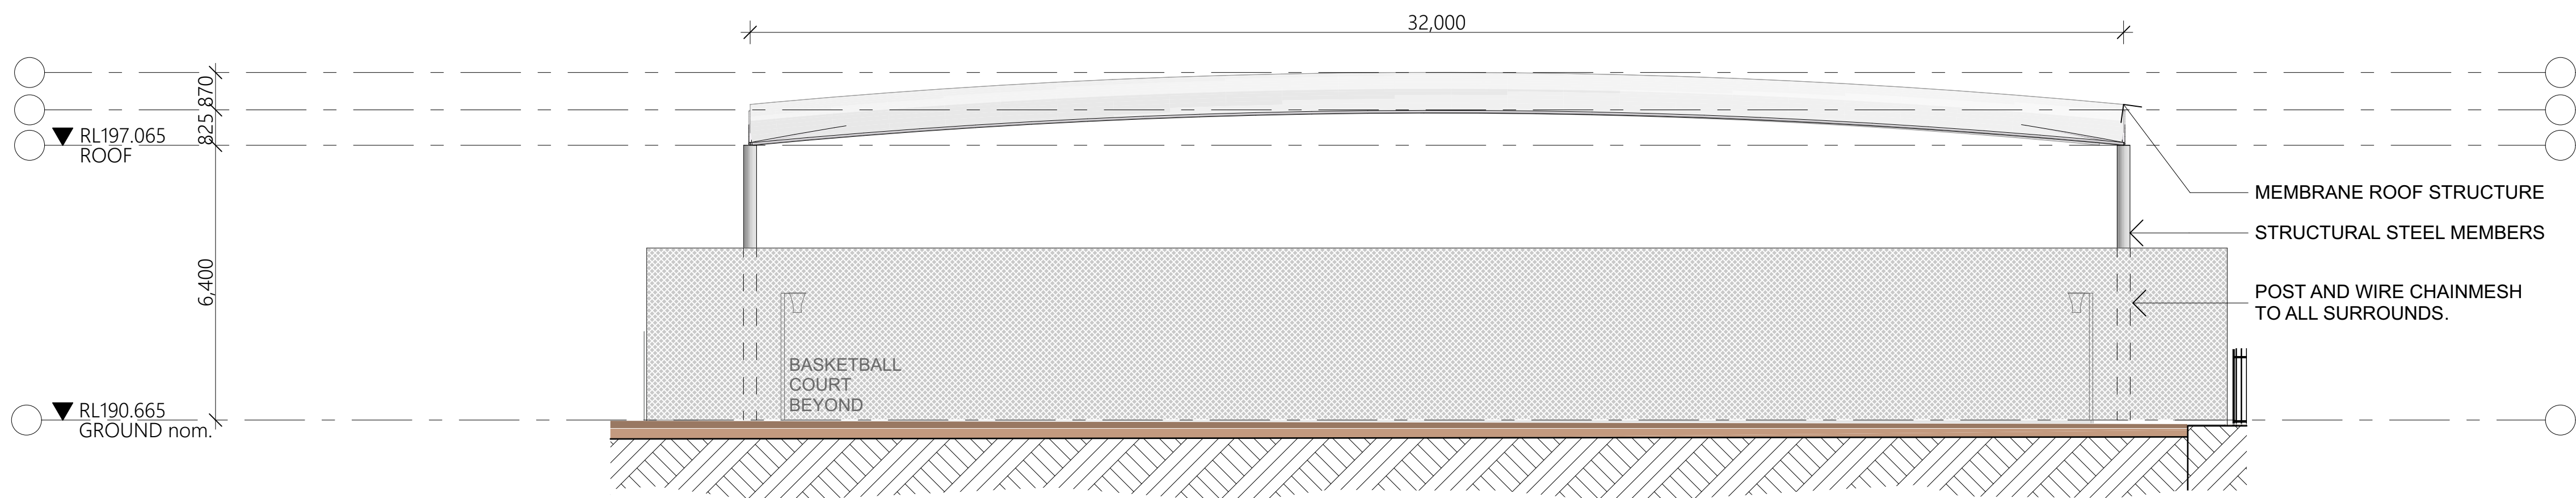

Sports Courts Elevation 02

CONSULTANTS

CONSULTANT AREA Company Name T 4927 5566	CONSULTANT AREA Company Name T 4927 5566	CONSULTANT AREA Company Name T 4927 5566	CONSULTANT AREA Company Name T 4927 5566	CONSULTANT AREA Company Name T 4927 5566	CONSULTANT AREA Company Name T 4927 5566
--	--	--	--	--	--

AMENDMENTS

No	Rev	Chk	Date	Comment	No	Rev	Chk	Date	Comment	No	Rev	Chk	Date	Comment
01	RT / HS	JH	17.01.21	Response to Submission										

NOTES

1. Dimensions are in millimetres unless otherwise shown.
2. Work to given dimensions. Do not scale from drawing.
3. Check all dimensions on site prior to construction and fabrication.
4. Bring any discrepancies to the attention of the proprietor & architect.

CLIENT NAME

School Infrastructure NSW
NSW GOVERNMENT
Education
School Infrastructure

SCALE

0m 2 4 6 8 10 @A1

PROJECT NAME AND ADDRESS

Wee Waa High School
105-107 Mitchell St, Wee Waa NSW 2388

DRAWN

RT / HS

APPROVED

JH

STATUS

DRAWING TITLE

Sports Courts Elevations

PROJECT NO.

4474

DRAWING NO.

CD3104

REV.



01

SHAC

T +61 2 4961 5888
F +61 2 4962 2577
E info@shac.com.au

224 Maitland Road
Bilington NSW 2296
Australia

Nominated Architect
Justin Hamilton (6160)
ABN 32 131 584 846

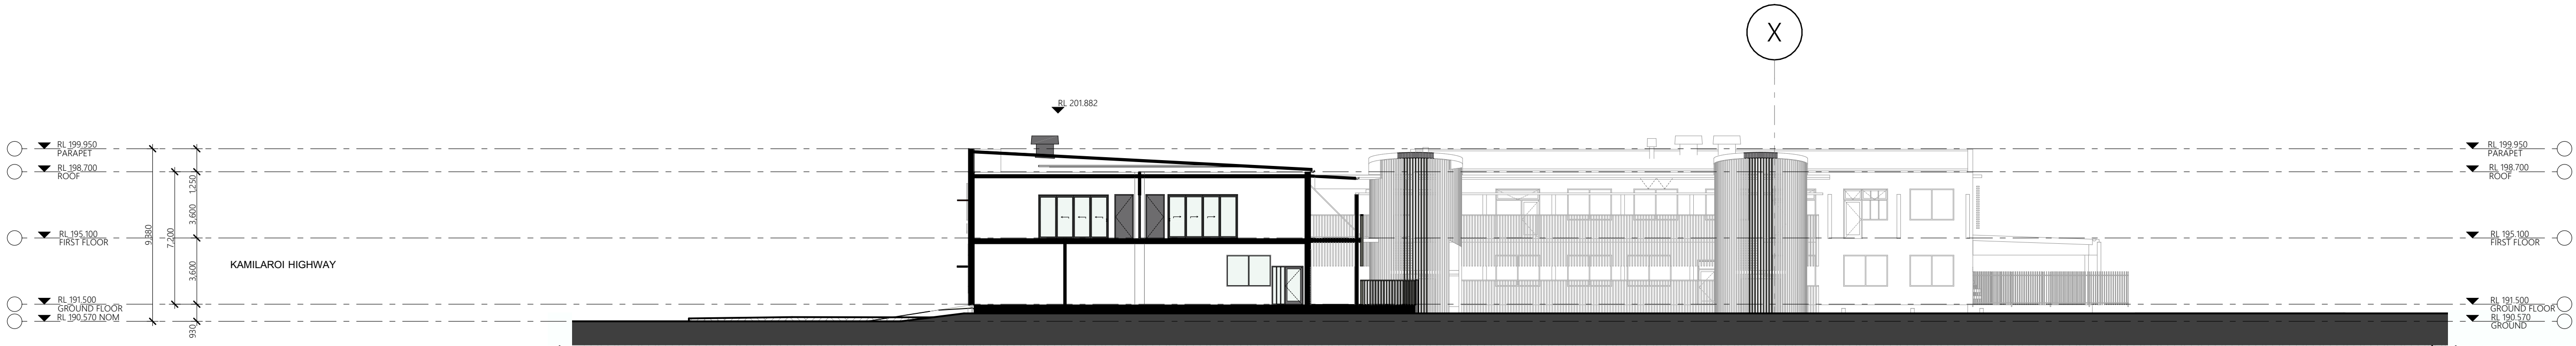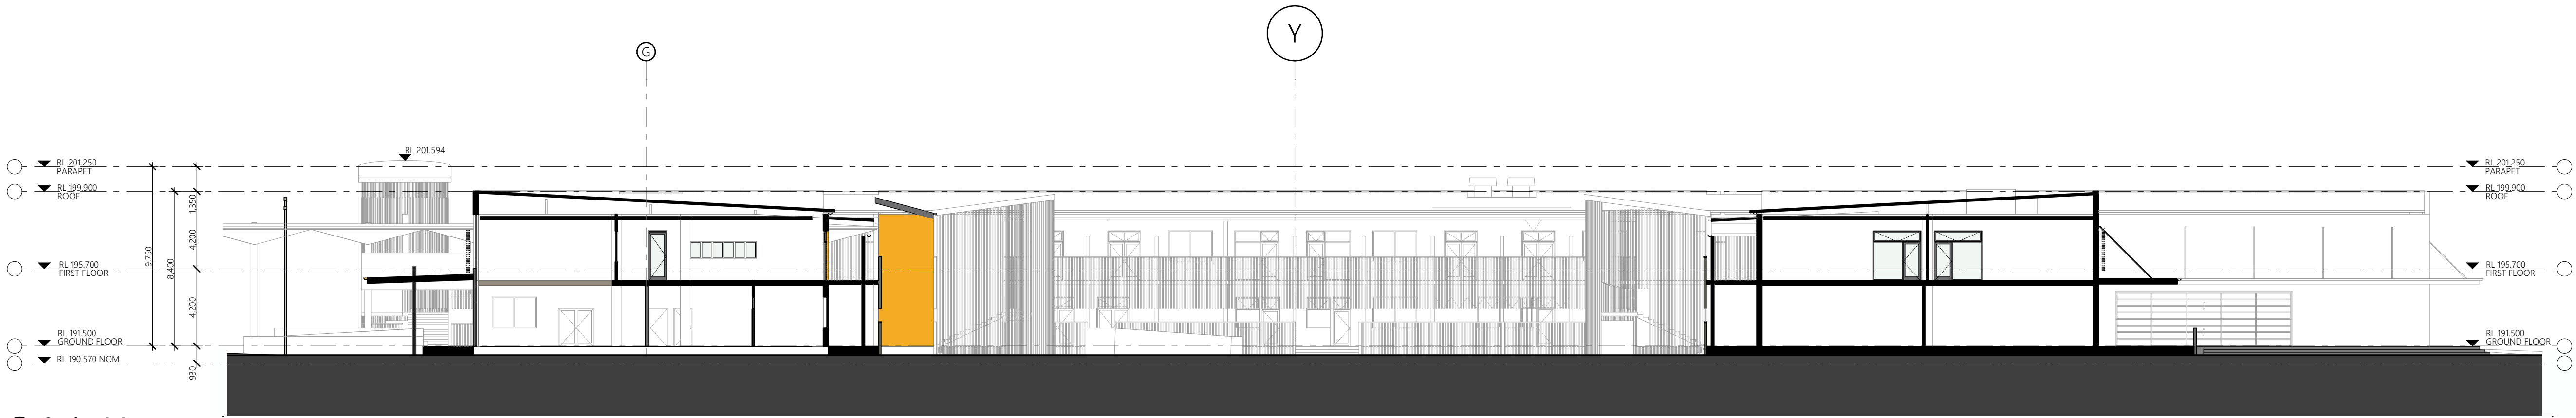

CONSULTANTS					
CONSULTANT AREA Company Name T 4927 5566	CONSULTANT AREA Company Name T 4927 5566	CONSULTANT AREA Company Name T 4927 5566	CONSULTANT AREA Company Name T 4927 5566	CONSULTANT AREA Company Name T 4927 5566	CONSULTANT AREA Company Name T 4927 5566

AMENDMENTS					
No	Dim	Chk	Date	Comment	
A			25.05.21	Weekly Project Meeting	
B			28.05.21	Stakeholder Workshop	
D	RT / HS	JH	16.06.21	Issue to Client - Early Contractor Involvement	
E	RT / HS	JH	22.06.21	Issue to Client - for Civil Input	
F	RT / HS	JH	08.07.21	Issue to Client - Early Contractor Involvement - Addendum 01	
G	RT / HS	JH	04.08.21	90% (pending client approval)	
Z1	RT / HS	JH	15.09.21	Consultant coordination	
Z2	RT / HS	JH	23.09.21	Consultant Issue	
Z6	RT / HS	JH	28.09.21	Consultant Issue	

NOTES					
1.	Dimensions are in millimetres unless otherwise shown.				
2.	Work to given dimensions. Do not scale from drawing.				
3.	Check all dimensions on site prior to construction and fabrication.				
4.	Bring any discrepancies to the attention of the proprietor & architect.				

CLIENT NAME					
School Infrastructure NSW					
NSW GOVERNMENT Education School Infrastructure					

SCALE					
0m 2 4 6 8 10 @A1					
PROJECT NAME AND ADDRESS					
Wee Waa High School					
105-107 Mitchell St, Wee Waa NSW 2388					
DRAWN	APPROVED				
RT / HS	JH				

STATUS					
DRAWING TITLE					
Sections					
PROJECT NO.	DRAWING NO.	REV.			
4474	CD3201	ZK			

SHAC					
T +61 2 4961 5888 224 Maitland Road Nominated Architect					
F +61 2 4962 2577 Singleton NSW 2296 Justin Hamilton (6160)					
E info@shac.com.au Australia ABN 32 131 584 846					