
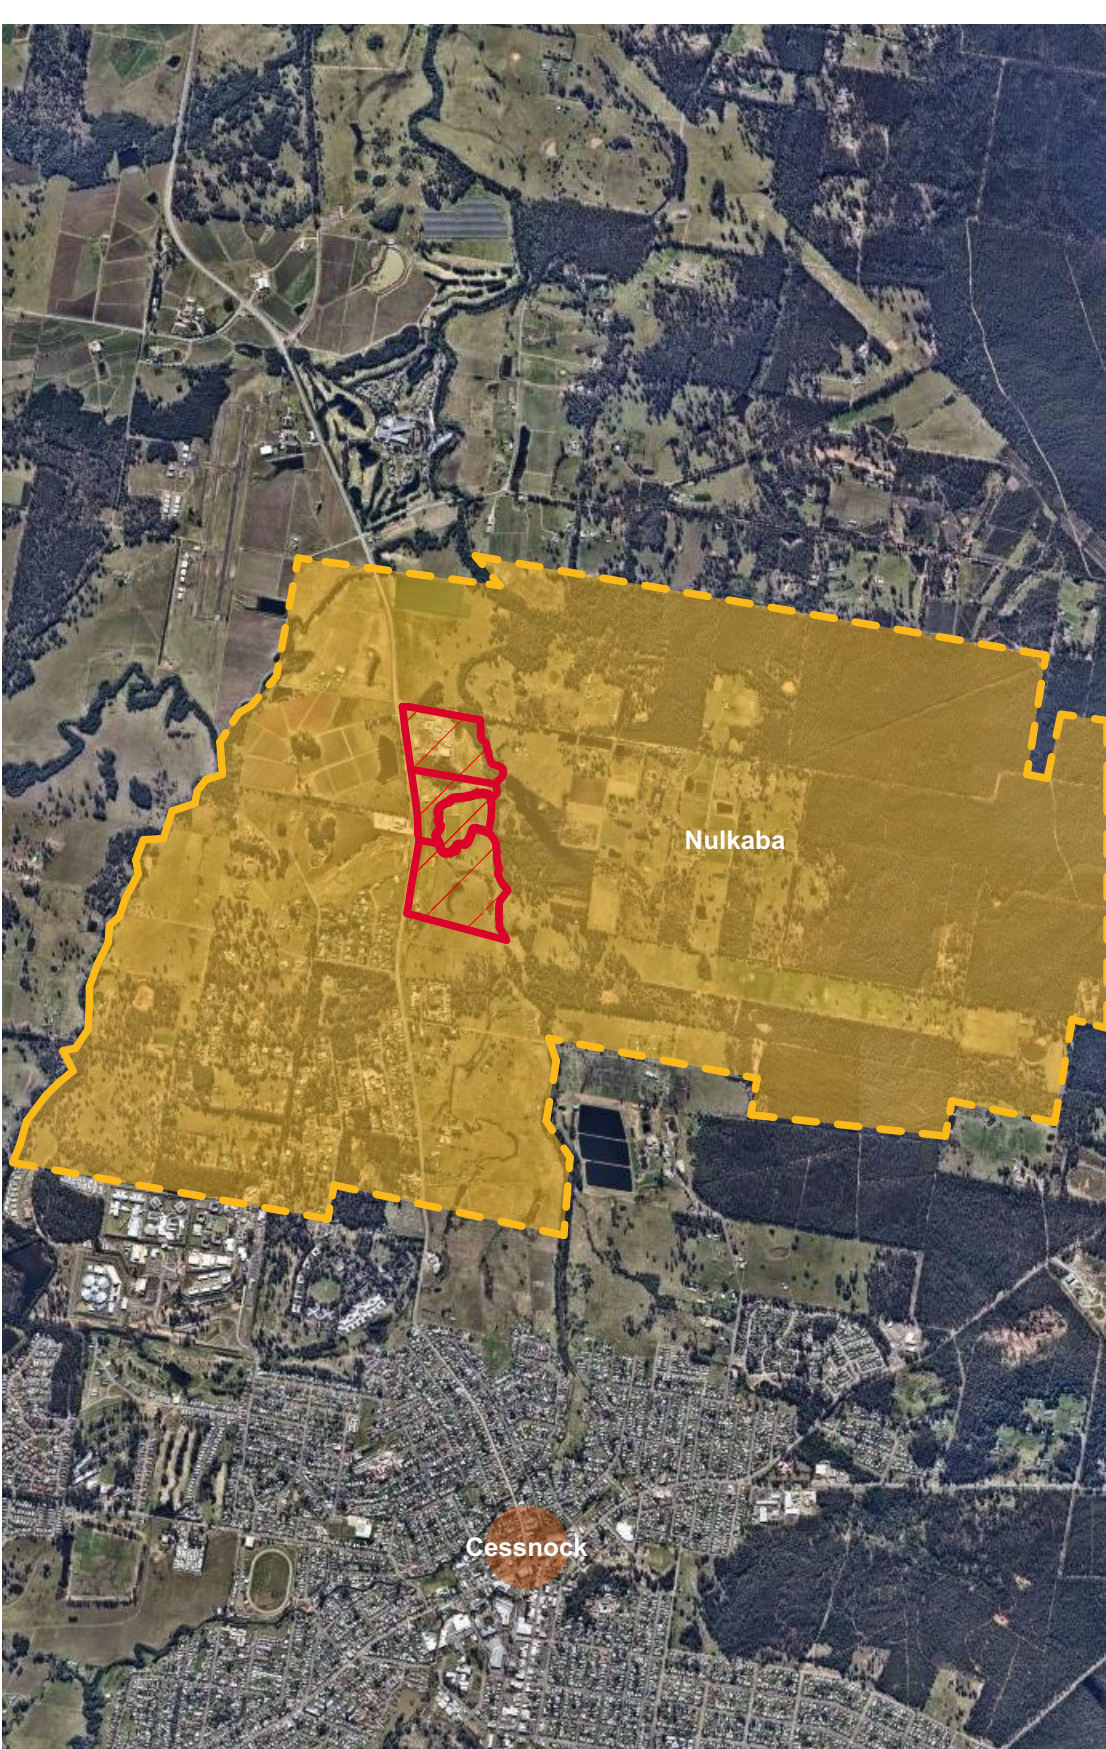


Drawing and design © SHAC Pty Ltd. The signed control copy of this drawing is held by SHAC Pty Ltd. | Ref: BIMcloud: BIMSERVER - BIMcloud Basic for ARCHICAD 25/4347 SPCC Cessnock SSD date 2/11/2022 time: 1:53 pm

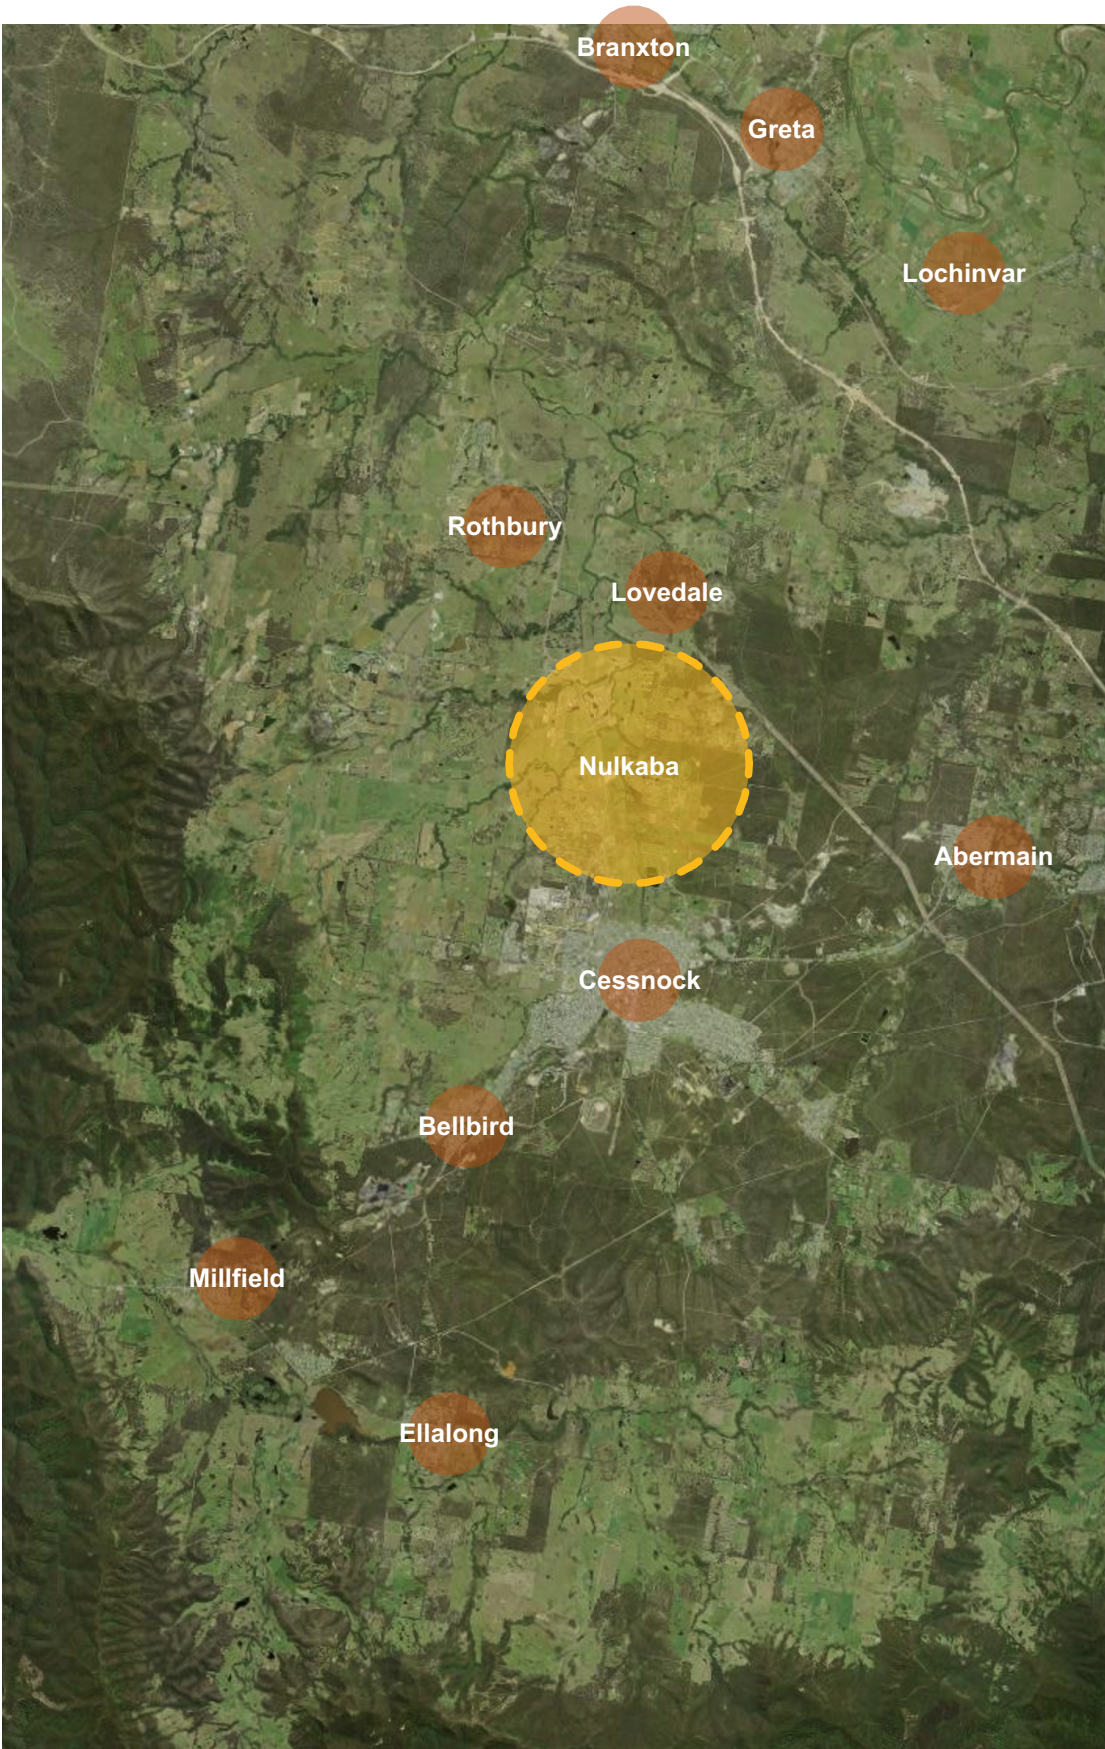

SSD APPLICATION

1. Dimensions are in millimetres unless otherwise shown.
2. Work to given dimensions. Do not scale from drawing.
3. Check all dimensions on site prior to construction and fabrication.
4. Bring any discrepancies to the attention of the proprietor & architect.

LEGEND

-  - SUBJECT SITE
-  - LOCAL GOVERNMENT AREA
-  - SURROUNDING SUBURBS

KEY POINTS

LOCALITY

The Traditional Custodians of the land that lies within and surrounding Cessnock Local Government Area (LGA) are the Wonnarua Nation, and also includes Darkinjury and Awabakal lands. Wonnarua means 'land of hills and plains', describing the area simply and beautifully. Many localities in the Cessnock LGA have Aboriginal place names & histories that are deeply significant to Aboriginal peoples and to our greater understanding of history and Aboriginal culture.

As Cessnock lies directly between Australia's earliest European settlement locations (Sydney, the Hawkesbury and the Hunter) it also met with early European contact, which was very harmful to the Darkinjung tribes.

European settlement of Cessnock began in 1823 and the land was harvested for cedar and rosewood by convicts. Maize, wheat, oats, barley, potatoes and tobacco were also planted and farmed. Cessnock then transitioned into one of the largest coal mining cities in Australia, with the establishment of the South Maitland Coal Fields in 1903, having a strong impact on the area.

The lands of Nulkaba were set aside for a church and school in the area, with St Luke's Anglican Church built in 1872, and the first school in 1877.

Today, Cessnock LGA is known as the Gateway to Wine Country, which includes Pokolbin, Mount View, Lovedale, Broke, Rothbury and Branxton. Due to the vineyards, beautiful vistas and landscapes reflective of *Wonnarua*, the area is a fast-growing tourist destination.

Cessnock is home to both public and private schools, supermarkets, a TAFE campus, a community health care centre, police station and hotels, hostels, entertainment venues, cafes, pubs and as stated, many wineries.


4347
CD0101
RevF 02.11.22

Location Plan
St Philip's Christian College Cessnock
10 Lomas Lane, Nulkaba

@A3

SHAC
Nominated Architect Justin Hamilton (6160) | ABN 32 131 584 846

Drawing and design © SHAC Pty Ltd. The signed control copy of this drawing is held by SHAC Pty Ltd. | Ref: BIMcloud: BIMSERVER - BIMcloud Basic for ARCHICAD 25/4347 SPCC Cessnock SSD date:2/11/2022 time: 1:53 pm

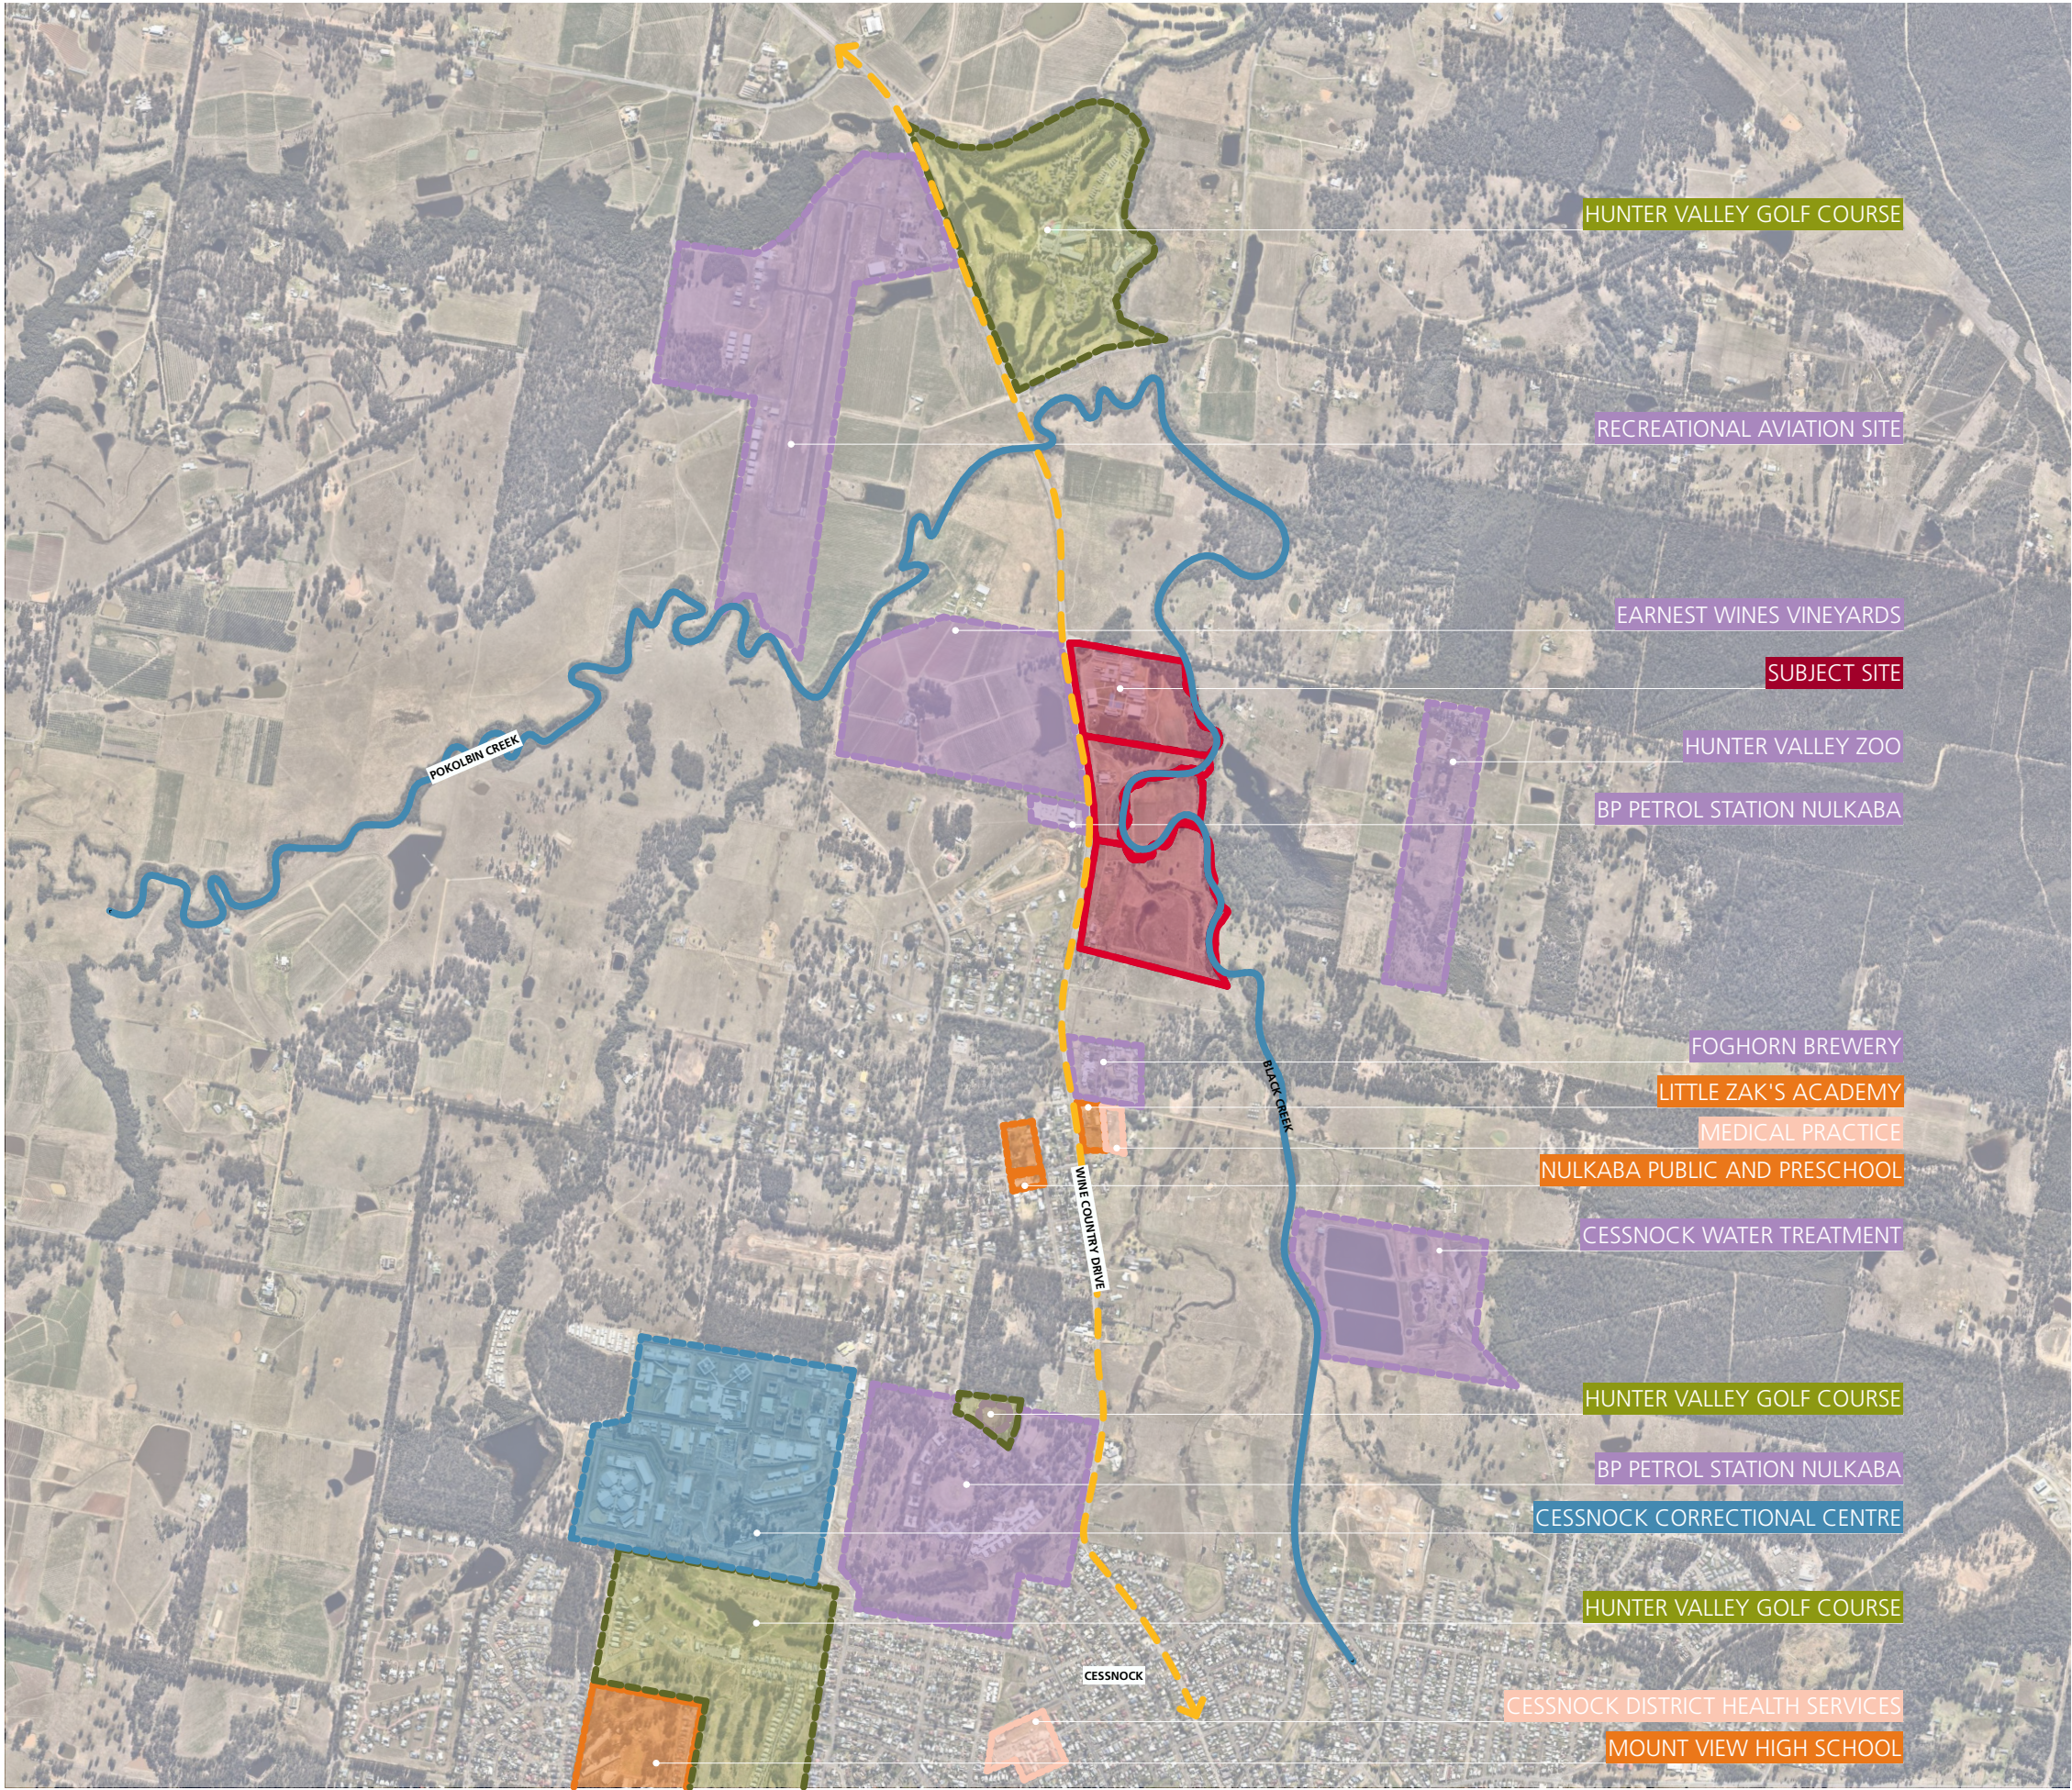


SSD APPLICATION

- 1. Dimensions are in millimetres unless otherwise shown.
- 2. Work to given dimensions. Do not scale from drawing.
- 3. Check all dimensions on site prior to construction and fabrication.
- 4. Bring any discrepancies to the attention of the proprietor & architect.

LEGEND

- SUBJECT SITE
- SURROUNDING SCHOOLS / EDUCATION CENTRES
- RETAIL / COMMERCIAL / INDUSTRY
- HEALTH / WELLNESS
- RECREATION FACILITIES / OPEN SPACE
- OTHER
- MAIN ROADS / TRANSPORT CORRIDOR
- PEDESTRIAN
- WATER COURSE

Drawing and design © SHAC Pty Ltd. The signed control copy of this drawing is held by SHAC Pty Ltd. | Ref: BIMcloud: BINSERVER - BIMcloud Basic for ARCHICAD 25/4347 SPD Cessnock SSD date 2/11/2022 time: 1:53 pm

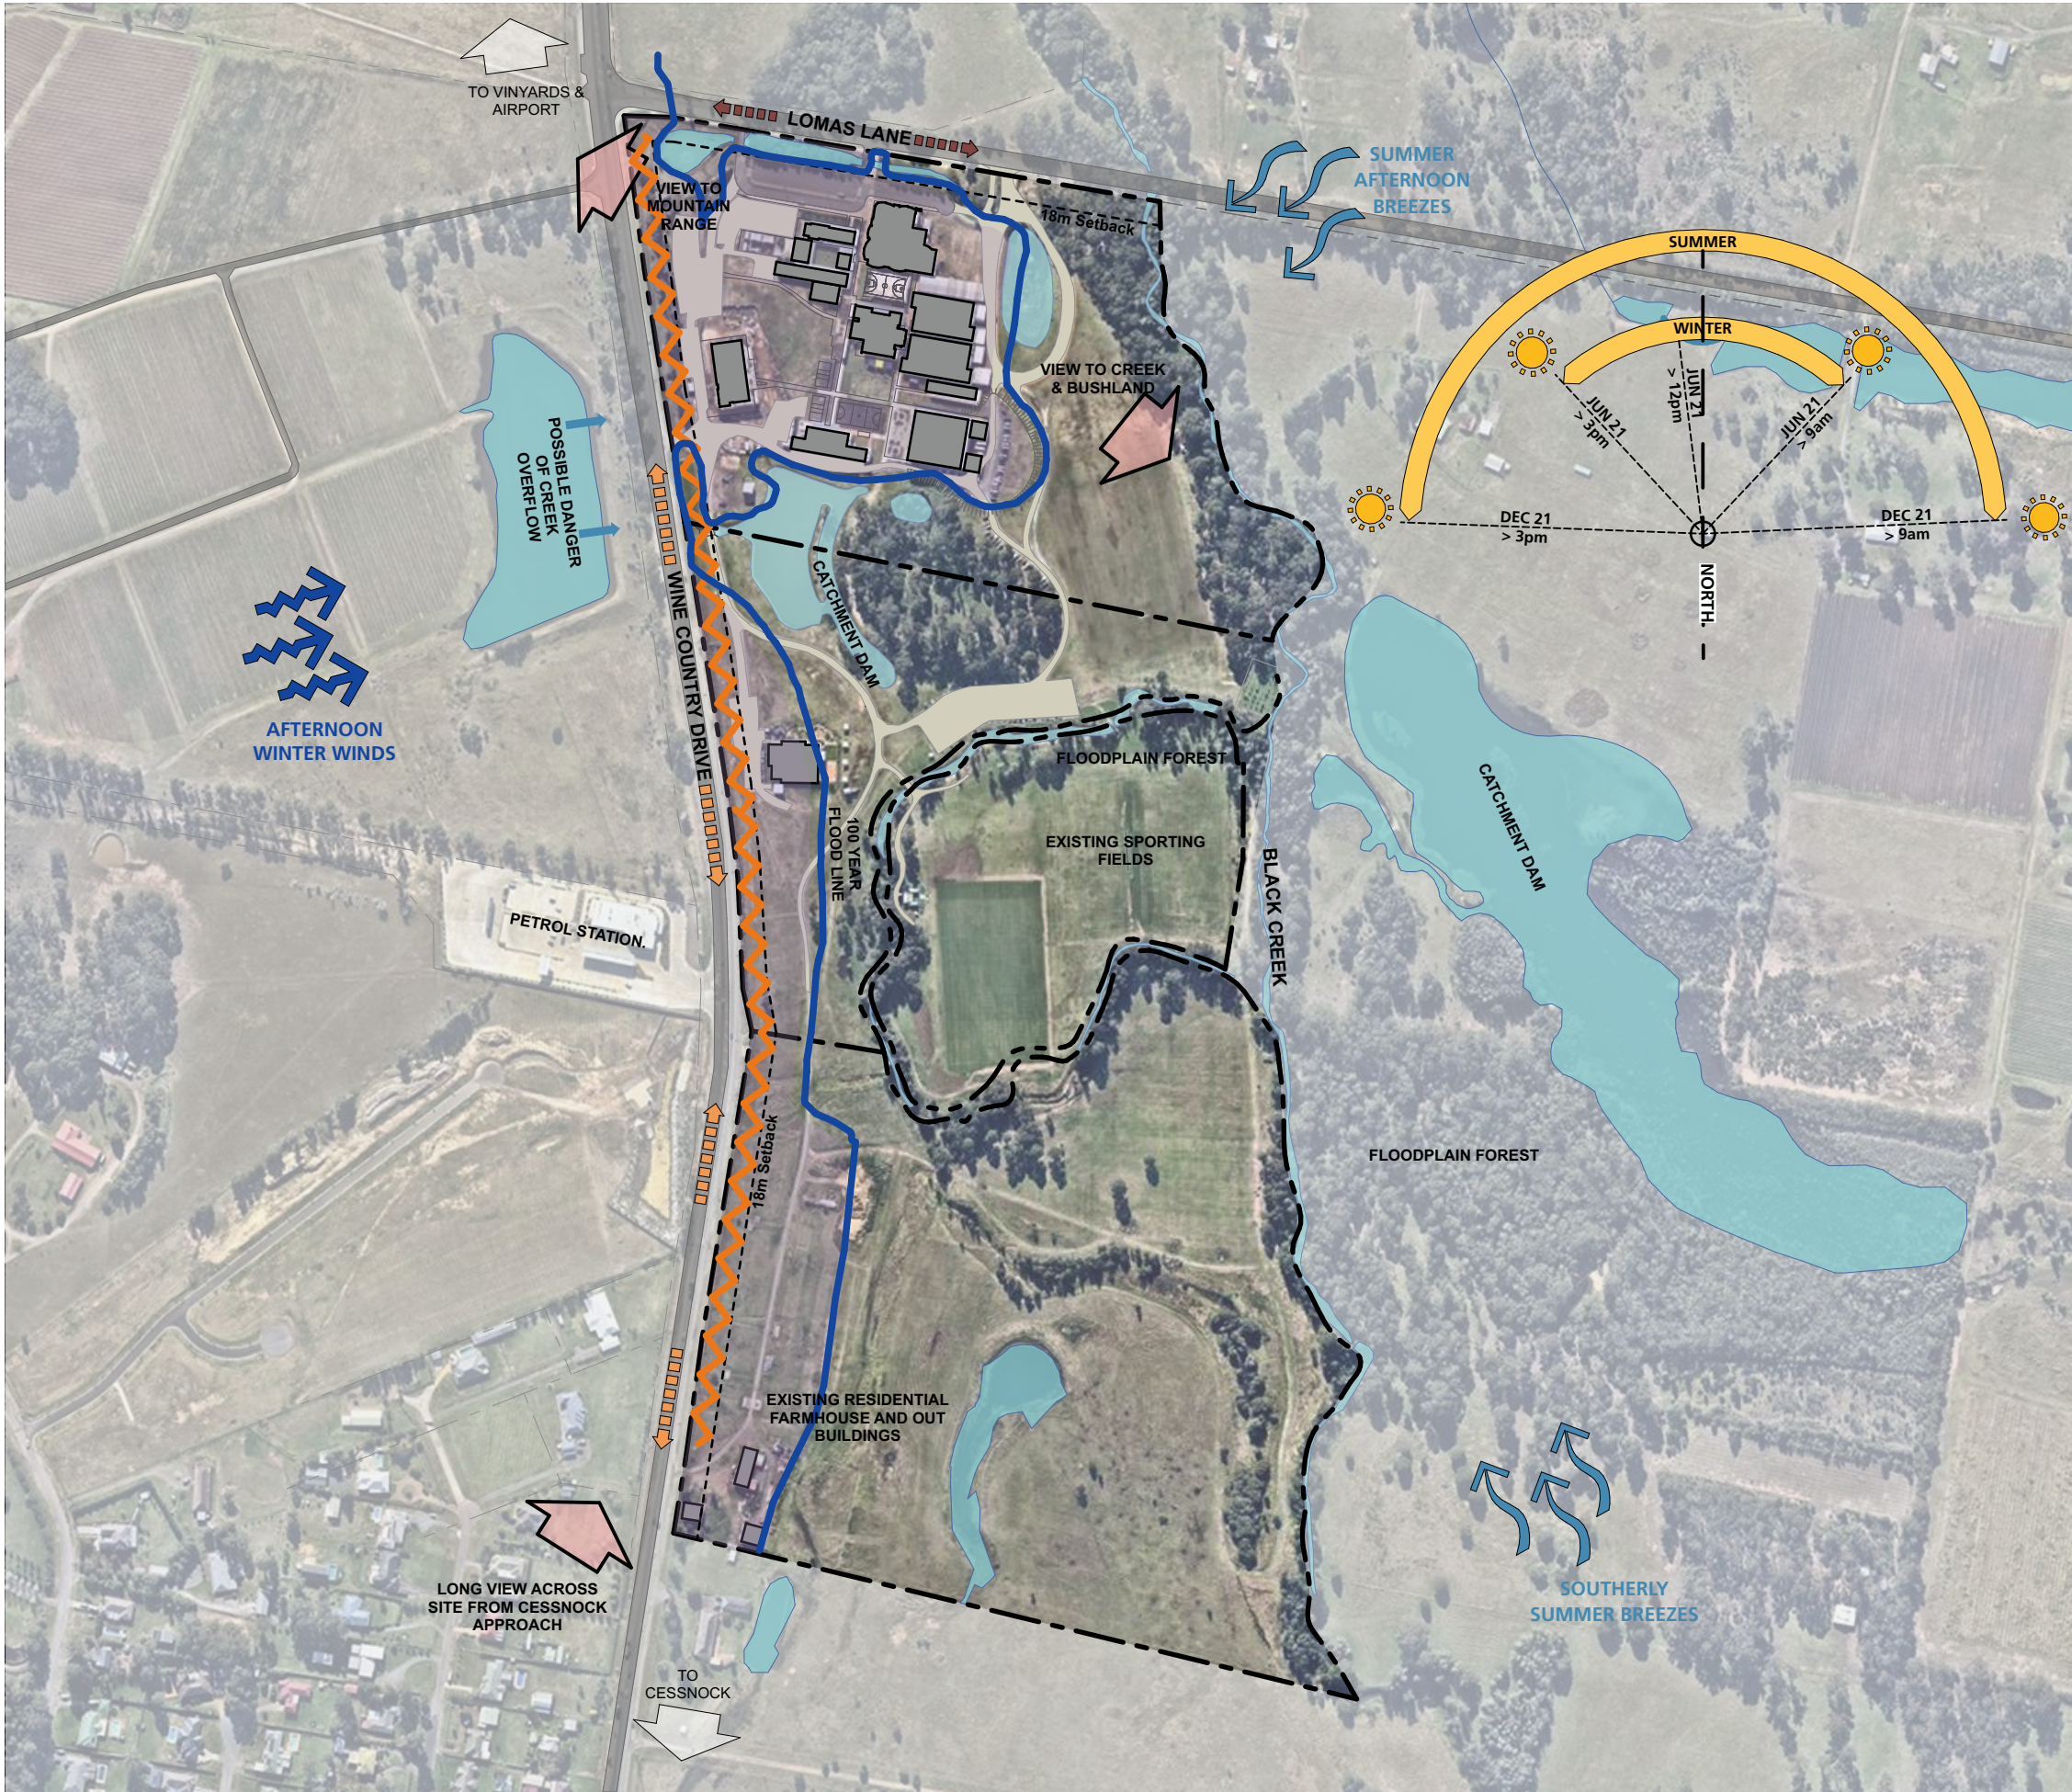

SSD APPLICATION

1. Dimensions are in millimetres unless otherwise shown.

2. Work to given dimensions. Do not scale from drawing.
3. Check all dimensions on site prior to construction and fabrication.

4. Bring any discrepancies to the attention of the proprietor & architect.

SCHOOL DETAILS

10 Lomas Street
Nulkaba, NSW 2325

SCHOOL CONTEXT


St Philip's Christian College, Cessnock Campus is a long, linear, rural site. The school campus is located to the north, only consuming a small portion of the land, with open, vast land extending across the rest of the site. The site is approximately 433,720m² in size and made up of mostly open fields, curving tree lines and natural and man made water beds. The school campus has a busy main road to the west, a generally quite local road to the north, residential properties to the south and a dense tree line and creek bed to the east.

Access into the site is from Lomas Lane (to the sites north) with no access yet granted from the busy Wine Country Drive (to the west). Due to the close proximity to Black Creeks and surrounding waterbeds, the generally flat site is subject to flooding. A fill pad surrounding the existing buildings has been developed with the possibility of expanding into the future.


The school has connections to the road network leading to such destinations as Cessnock city centre to the south, Hunter Valley vine yards to the north and Hunter Valley Zoo to the east.

The school campus has no listed heritage items, and is made up of primarily modular buildings which can be easily relocated. There are 5 key permanent buildings existing on site, the Junior School building, the Library HUB building, the Trade Training building, the Activate Centre and the Senior School Stage 1.


CLIMATE ANALYSIS

 


Wind Speed and Direction Roses - University of Newcastle

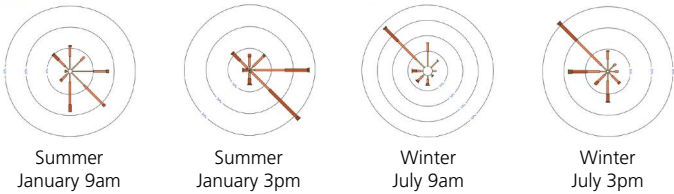

Climate Statistics - University of Newcastle

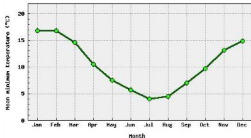


Mean Min. Temperature
Range: 4 - 17 degrees celsius

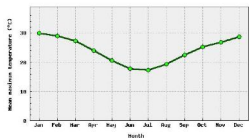

Mean Max. Temperature
Range: 17 - 30 degrees celsius

Drawing and design © SHAC Pty Ltd. The signed control copy of this drawing is held by SHAC Pty Ltd. | Ref: BIMcloud: BIMSERVER - BIMcloud Basic for ARCHICAD 25/4347 SPCC Cessnock SSD date:2/11/2022 time: 1:53 pm

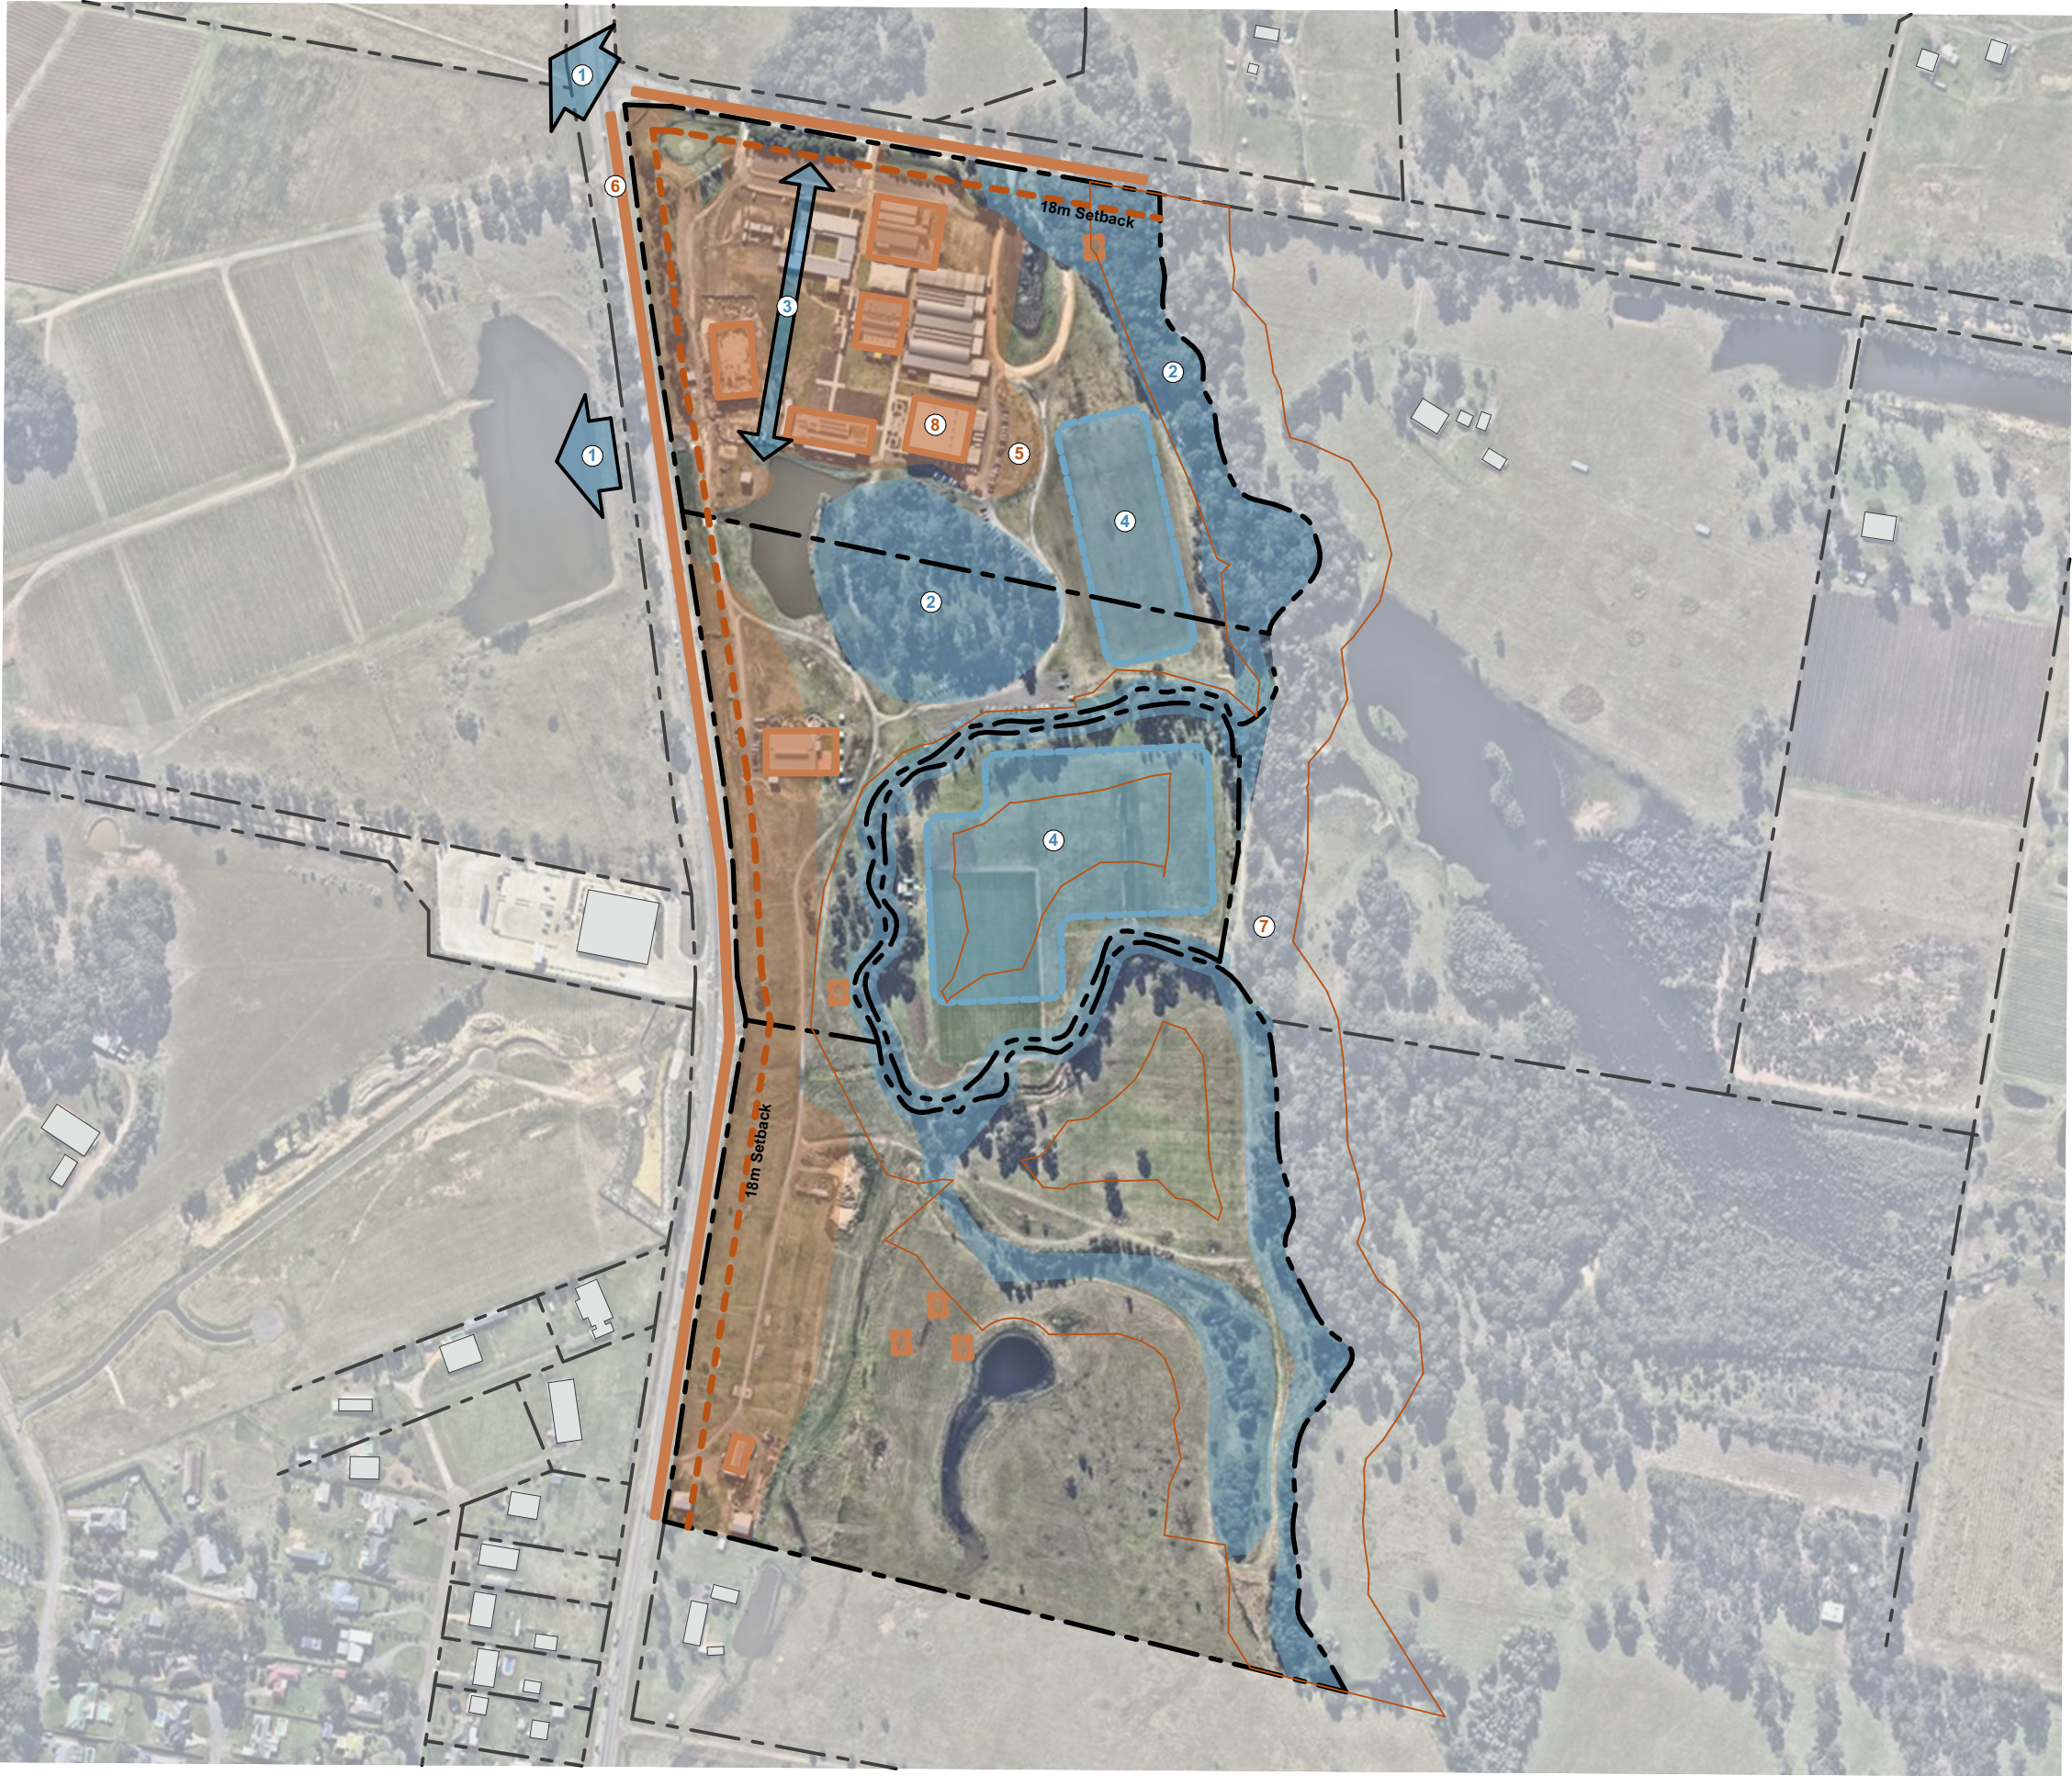

SSD APPLICATION

1. Dimensions are in millimetres unless otherwise shown.
2. Work to given dimensions. Do not scale from drawing.
3. Check all dimensions on site prior to construction and fabrication.
4. Bring any discrepancies to the attention of the proprietor & architect.

LEGEND

- OPPORTUNITIES
- CONSTRAINTS

KEY POINTS

OPPORTUNITIES


1. UNIQUE RURAL CAMPUS SETTING WITH VIEWS TO BROKENBACK RANGE AND OUT TO OPEN PLAINS.
2. BUSH CONTEXT WITH EXCELLENT NATURAL AMENITY: REMNANT FOREST & BLACK CREEK.
3. WELL ORIENTATED NORTH-SOUTH, ACCESS TO LIGHT AND VENTILATION.
4. ABUNDANT AREAS OF CLEARED VEGETATION FOR OUTDOOR PLAY.

CONSTRAINTS

5. LIMITED DEVELOPABLE AREA DUE TO NATURAL ENVIRONMENTAL FACTORS INCLUDING FLOOD AND BUSHFIRE.
6. WINE COUNTRY DRIVE & LOMAS LANE FRONTAGE NEEDS TO APPROPRIATELY MANAGE TRAFFIC, TRANSPORT AND STAFF/STUDENT/ VISITOR ROAD SAFETY.
7. ARCHAEOLOGY STUDY FOUND ARTIFACTS AND CULTURAL SITES OF IMPORTANCE SCATTERED ACROSS THE SITE. A 50M BUFFER ZONE WAS ESTABLISHED AROUND BLACK CREEK.
8. EXISTING INFRASTRUCTURE ON THE SITE DICTATES POSSIBLE MASTERPLAN OPTIONS.

4347
CD0104
RevF 02.11.22

Oportunities & Constraints
St Philip's Christian College Cessnock
10 Lomas Lane, Nulkaba

 

SHAC
Nominated Architect Justin Hamilton (6160) | ABN 32 131 584 846

MODULAR BUILDINGS



SITE APPROACH & ENTRY



ACTIVATE CENTRE COMPLETED 2018



SPORTS FIELDS & OPEN SPACE



SENIOR BUILDING COMPLETED 2021






Site Series

No.	Drawing	Rev
CD1001	Existing Site (North)	F
CD1002	Existing Site (South)	F
CD1003	Proposed Site Plan - Overall	F
CD1004	Proposed Site Plan (North)	F
CD1005	Proposed Site Plan (South)	F

Drawing and design © SHAC Pty Ltd. The signed control copy of this drawing is held by SHAC Pty Ltd. | Ref: BIMcloud: BINSERVER - BIMcloud Basic for ARCHICAD 25/4347 SPCC Cessnock SSD date:2/11/2022 time: 2:31 pm

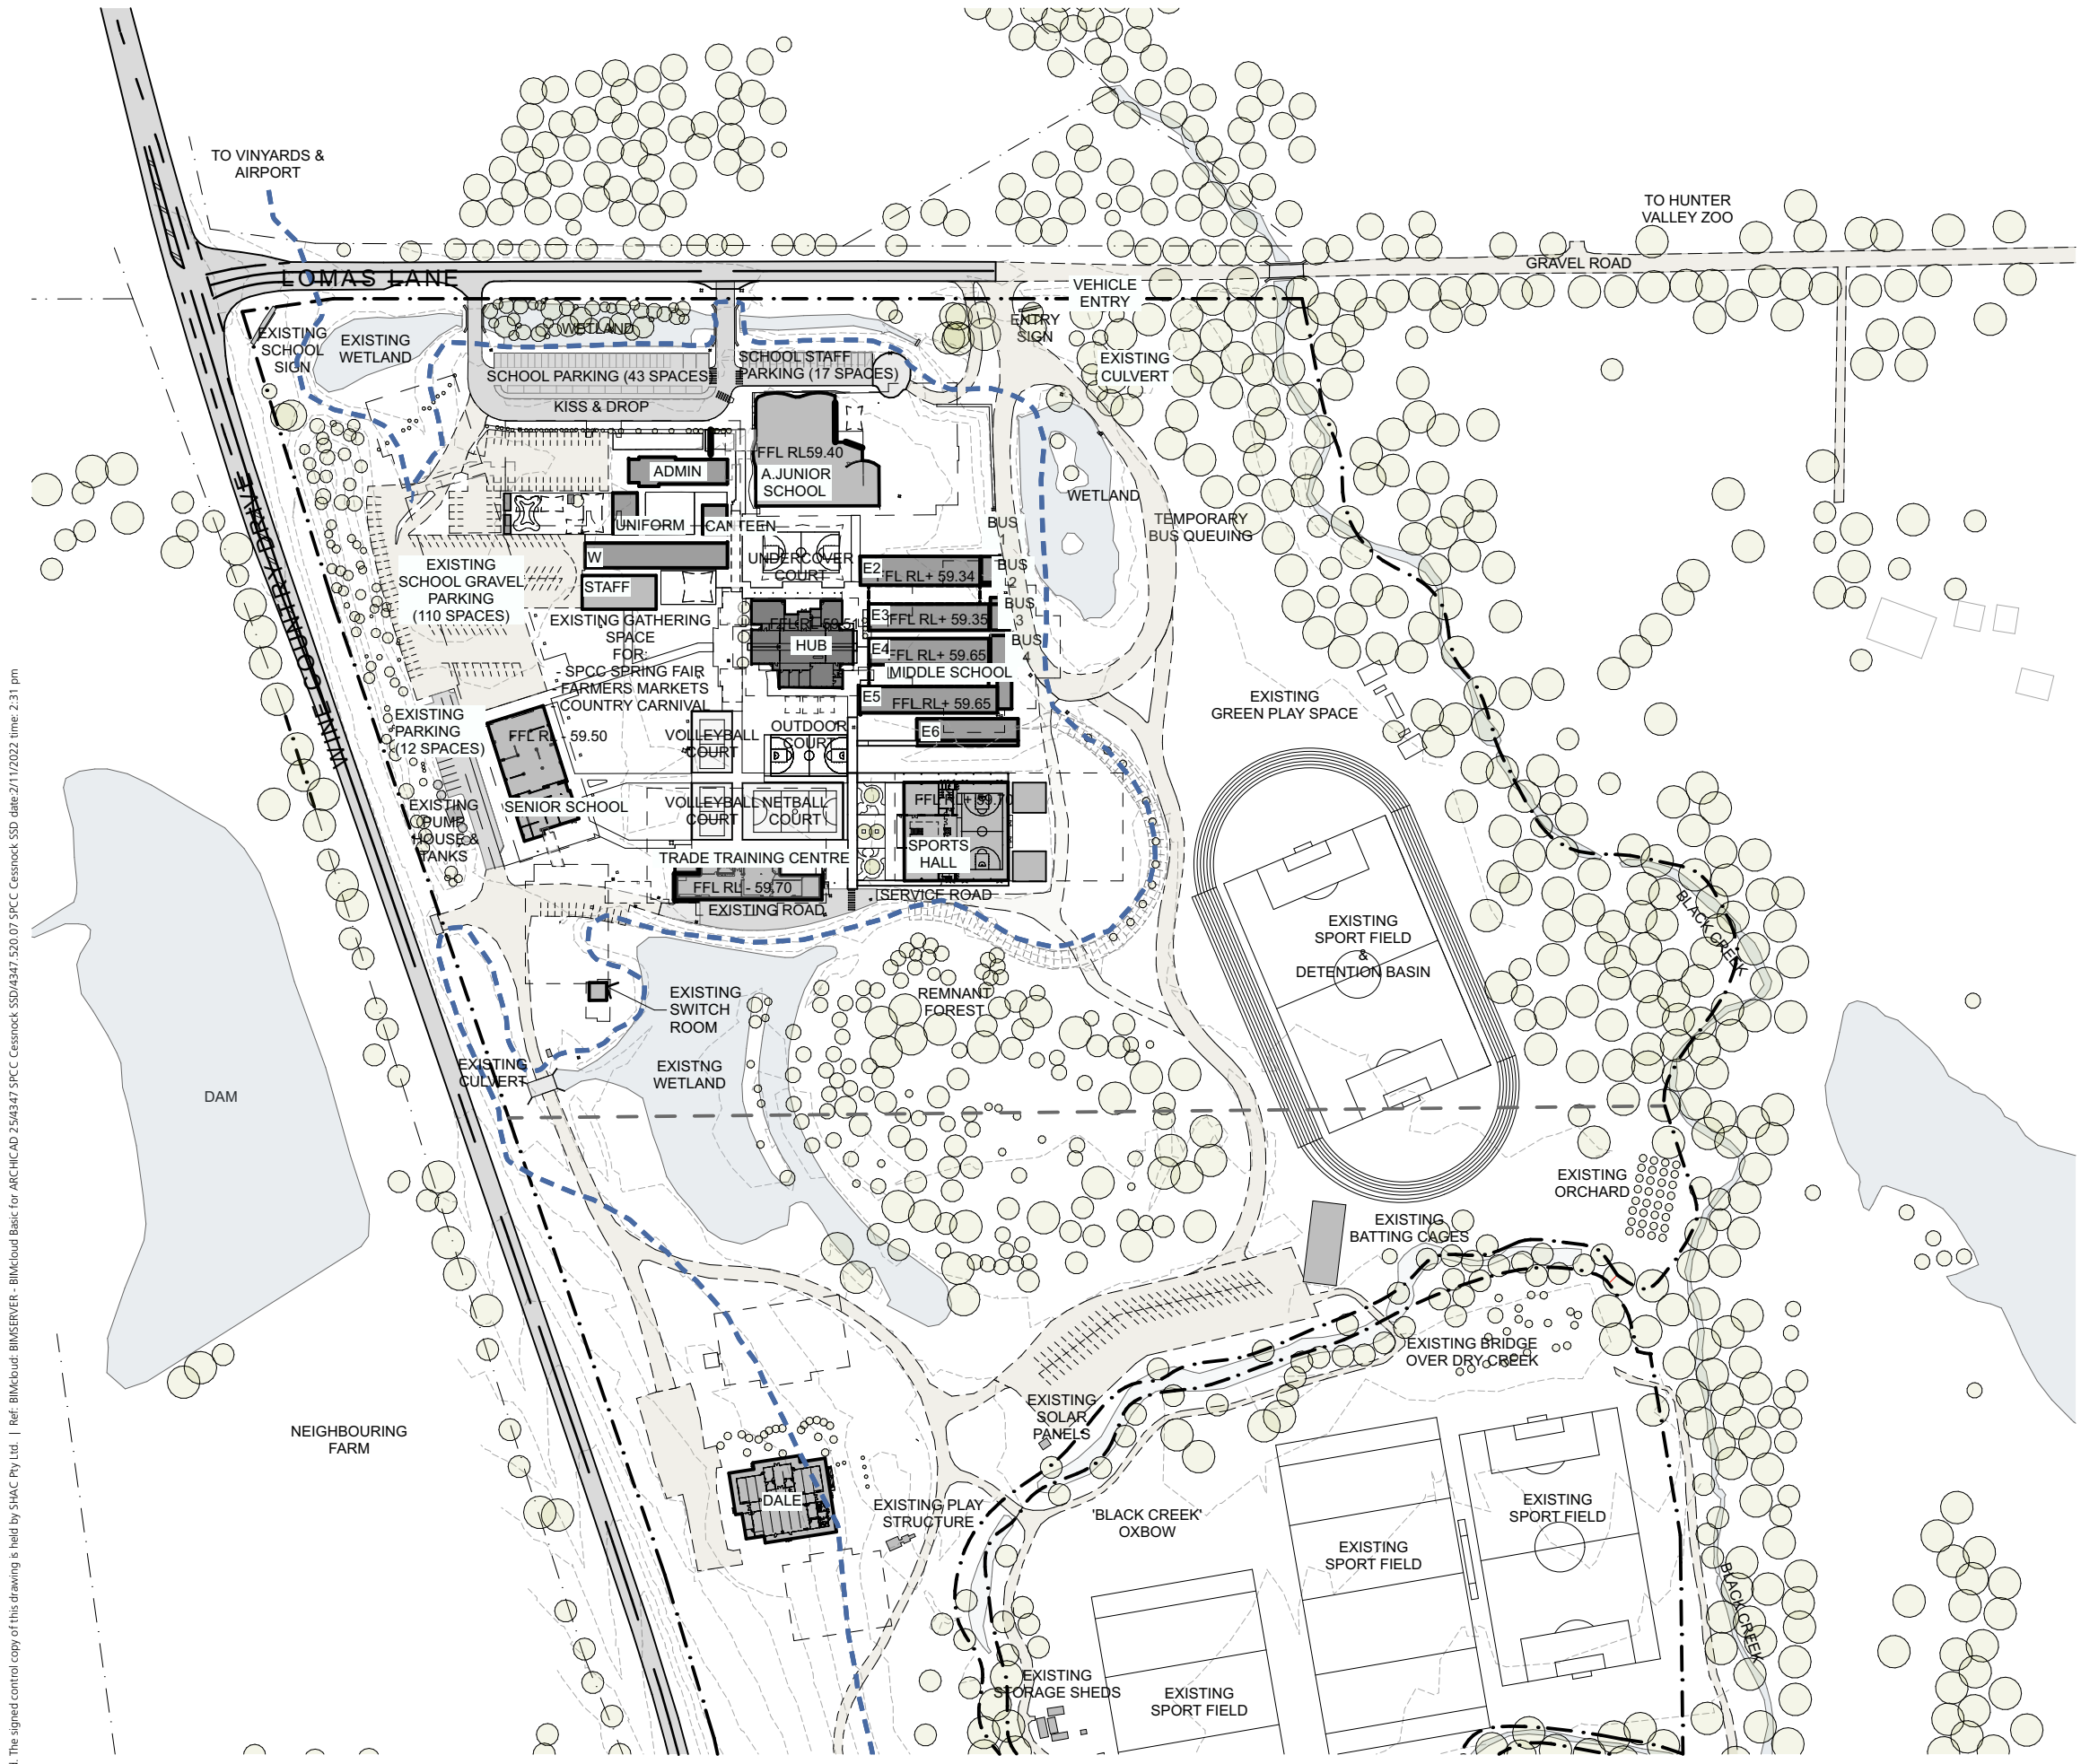

SSD APPLICATION


- 1. Dimensions are in millimetres unless otherwise shown.
- 2. Work to given dimensions. Do not scale from drawing.
- 3. Check all dimensions on site prior to construction and fabrication.
- 4. Bring any discrepancies to the attention of the proprietor & architect.

LEGEND

	EXISTING BUILDINGS		EXISTING WATER BODY
	SITE BOUNDARY		EXISTING ROAD NETWORK & PARKING
	LOT BOUNDARY		EXISTING PATHWAYS
	EXISTING TREES		GRAVEL ROAD / OVERFLOW CAR PARKING

4347
CD1001
RevF 02.11.22

Existing Site (North)
St Philip's Christian College Cessnock
10 Lomas Lane, Nulkaba

 

SHAC
Nominated Architect Justin Hamilton (6160) | ABN 32 131 584 846

Drawing and design © SHAC Pty Ltd. The signed control copy of this drawing is held by SHAC Pty Ltd. | Ref: BIMcloud: BIMSERVER - BIMcloud Basic for ARCHICAD 25/4347 SPCC Cessnock SSD date:2/11/2022 time: 2:31 pm



SSD APPLICATION

1. Dimensions are in millimetres unless otherwise shown.

2. Work to given dimensions. Do not scale from drawing.
3. Check all dimensions on site prior to construction and fabrication.


4. Bring any discrepancies to the attention of the proprietor & architect.

LEGEND

	EXISTING BUILDINGS		EXISTING WATER BODY
	SITE BOUNDARY		EXISTING ROAD NETWORK & PARKING
	LOT BOUNDARY		EXISTING PATHWAYS
	EXISTING TREES		GRAVEL ROAD / OVERFLOW CAR PARKING


4347
CD1002
RevF 02.11.22

Existing Site (South)
St Philip's Christian College Cessnock
10 Lomas Lane, Nulkaba

 

SHAC
Nominated Architect Justin Hamilton (6160) | ABN 32 131 584 846

Drawing and design © SHAC Pty Ltd. The signed control copy of this drawing is held by SHAC Pty Ltd. | Ref: BIMcloud: BIMSSEVER - BIMcloud Basic for ARCHICAD 25/4347 SPCC Cessnock SSD date:2/11/2022 time: 2:31 pm

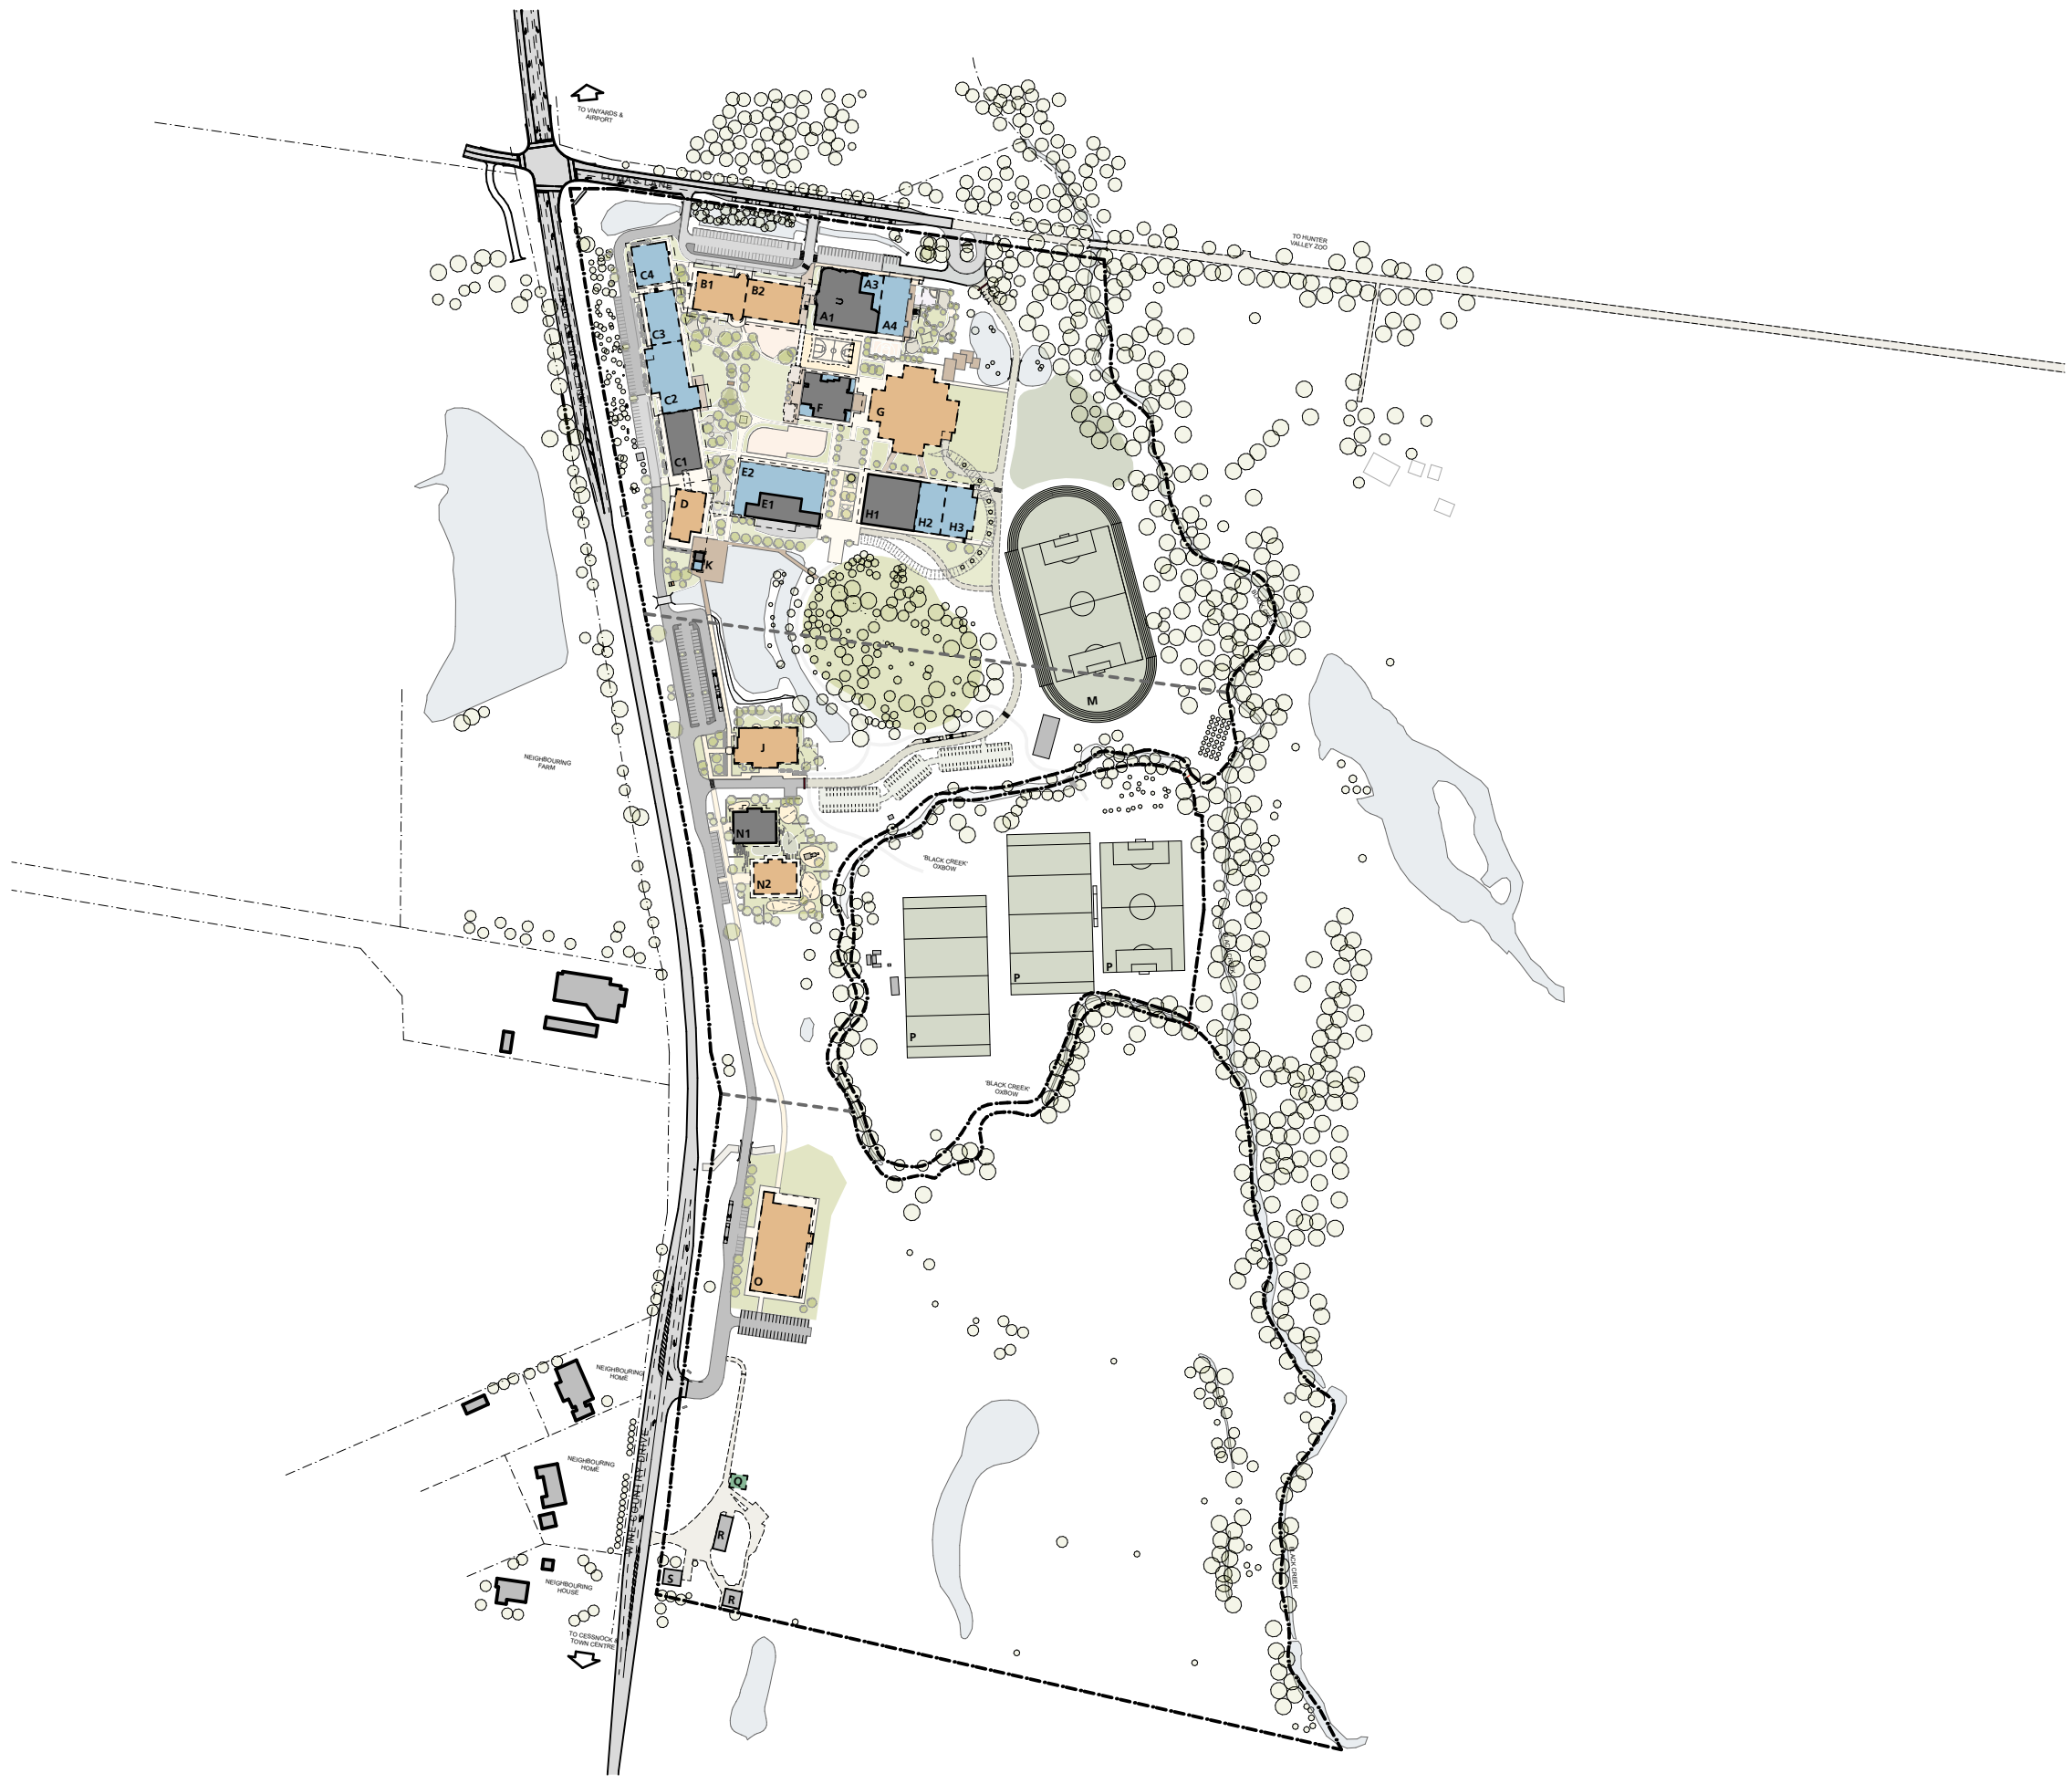

SSD APPLICATION

1. Dimensions are in millimetres unless otherwise shown.
2. Work to given dimensions. Do not scale from drawing.
3. Check all dimensions on site prior to construction and fabrication.
4. Bring any discrepancies to the attention of the proprietor & architect.

LEGEND

	EXISTING BUILDINGS		EXISTING WATER BODY
	SITE BOUNDARY		EXISTING ROAD NETWORK & PARKING
	LOT BOUNDARY		GRAVEL ROAD / OVERFLOW CAR PARKING
	EXISTING TREES		FOOTPATHS / BUSH TRACKS
	PROPOSED NEW BUILDING		PROPOSED ALTERATIONS & ADDITIONS TO EXISTING BUILDINGS
	PROPOSED ROAD NETWORK & PARKING		PROPOSED PATHWAYS
	PROPOSED NEW AREA		


EXISTING BUILDING KEY

- A1 - EXISTING JUNIOR SCHOOL
- C1 - EXISTING SENIOR SCHOOL
- E1 - EXISTING TRADE TRAINING CENTRE
- F - EXISTING CANTEEN/CAFE HUB
- H1 - EXISTING SPORTS HALL
- K - EXISTING SWITCH ROOM
- N1 - EXISTING DALE SPECIAL SCHOOL
- P - EXISTING SPORTS FIELDS
- R - EXISTING SHEDS
- S - EXISTING HOUSE

PROPOSED PROJECT SCOPE

THE FOLLOWING PROJECT STAGES ARE WITHIN THE STATE SIGNIFICANT DEVELOPMENT (SSD) APPLICATION:

- A3 - JUNIOR SCHOOL ALTERATIONS & ADDITIONS
- A4 - JUNIOR SCHOOL ALTERATIONS & ADDITIONS
- B1 - MIDDLE SCHOOL
- B2 - MIDDLE SCHOOL
- C2 - SENIOR SCHOOL ADDITION
- C3 - SENIOR SCHOOL ADDITION
- C4 - LIBRARY / CHAPEL ADDITION
- D - ADMIN & WELCOME CENTRE
- E2 - TRADE TRAINING CENTRE ALTERATIONS & ADDITIONS
- F - CANTEEN / CAFE HUB ALTERATIONS & ADDITIONS
- G - PERFORMING ARTS CENTRE
- H2 - SPORTS HALL ADDITION
- H3 - SPORTS HALL ADDITION
- J - NARNIA EARLY LEARNING CENTRE
- K - WELCOME CENTRE
- N2 - DALE SPECIAL SCHOOL
- O - AQUATIC CENTRE
- Q - WASTE MANAGEMENT DEPOT

 

SSD APPLICATION

1. Dimensions are in millimetres unless otherwise shown.
2. Work to given dimensions. Do not scale from drawing.
3. Check all dimensions on site prior to construction and fabrication.
4. Bring any discrepancies to the attention of the proprietor & architect.

LEGEND

	EXISTING BUILDINGS		EXISTING WATER BODY
	SITE BOUNDARY		EXISTING ROAD NETWORK & PARKING
	LOT BOUNDARY		GRAVEL ROAD / OVERFLOW CAR PARKING
	EXISTING TREES		FOOTPATHS / BUSH TRACKS
	PROPOSED NEW BUILDING		PROPOSED ALTERATIONS & ADDITIONS TO EXISTING BUILDINGS
	PROPOSED ROAD NETWORK & PARKING		PROPOSED PATHWAYS
	MAIN ENTRY A: JUNIOR / MIDDLE SCHOOL B: SENIOR SCHOOL		BOOM GATE / CONTROLLED ACCESS
	CONNECTING WALKWAYS		

EXISTING BUILDING KEY

- A1 - EXISTING JUNIOR SCHOOL
- C1 - EXISTING SENIOR SCHOOL
- E1 - EXISTING TRADE TRAINING CENTRE
- F - EXISTING CANTEEN/CAFE HUB
- H1 - EXISTING SPORTS HALL
- K - EXISTING SWITCH ROOM
- N1 - EXISTING DALE SPECIAL SCHOOL
- P - EXISTING SPORTS FIELDS
- R - EXISTING SHEDS
- S - EXISTING HOUSE

PROPOSED PROJECT SCOPE

THE FOLLOWING PROJECT STAGES ARE WITHIN THE STATE SIGNIFICANT DEVELOPMENT (SSD) APPLICATION:

- A3 - JUNIOR SCHOOL ALTERATIONS & ADDITIONS
- A4 - JUNIOR SCHOOL ALTERATIONS & ADDITIONS
- B1 - MIDDLE SCHOOL
- B2 - MIDDLE SCHOOL
- C2 - SENIOR SCHOOL ADDITION
- C3 - SENIOR SCHOOL ADDITION
- C4 - LIBRARY / CHAPEL ADDITION
- D - ADMIN & WELCOME CENTRE
- E2 - TRADE TRAINING CENTRE ALTERATIONS & ADDITIONS
- F - CANTEEN / CAFE HUB ALTERATIONS & ADDITIONS
- G - PERFORMING ARTS CENTRE
- H2 - SPORTS HALL ADDITION
- H3 - SPORTS HALL ADDITION
- J - NARNIA EARLY LEARNING CENTRE
- K - WELCOME CENTRE
- N2 - DALE SPECIAL SCHOOL
- O - AQUATIC CENTRE
- Q - WASTE MANAGEMENT DEPOT




Drawing and design © SHAC Pty Ltd. The signed control copy of this drawing is held by SHAC Pty Ltd. | Ref: BIMcloud: BIMSSEVER - BIMcloud Basic for ARCHICAD 25/4347 SPCC Cessnock SSD date:2/11/2022 time: 2:31 pm



4347
CD1005
RevF 02.11.22

Proposed Site Plan (South)
St Philip's Christian College Cessnock
10 Lomas Lane, Nulkaba

 

SSD APPLICATION

1. Dimensions are in millimetres unless otherwise shown.
2. Work to given dimensions. Do not scale from drawing.
3. Check all dimensions on site prior to construction and fabrication.
4. Bring any discrepancies to the attention of the proprietor & architect.

LEGEND

	EXISTING BUILDINGS		EXISTING WATER BODY
	SITE BOUNDARY		EXISTING ROAD NETWORK & PARKING
	LOT BOUNDARY		GRAVEL ROAD / OVERFLOW CAR PARKING
	EXISTING TREES		FOOTPATHS / BUSH TRACKS
	PROPOSED NEW BUILDING		PROPOSED ALTERATIONS & ADDITIONS TO EXISTING BUILDINGS
	PROPOSED ROAD NETWORK & PARKING		PROPOSED PATHWAYS
	PROPOSED NEW AREA		MAIN ENTRY A: JUNIOR / MIDDLE SCHOOL B: SENIOR SCHOOL
	BOOM GATE / CONTROLLED ACCESS		

EXISTING BUILDING KEY

- A1 - EXISTING JUNIOR SCHOOL
- C1 - EXISTING SENIOR SCHOOL
- E1 - EXISTING TRADE TRAINING CENTRE
- F - EXISTING CANTEEN/CAFE HUB
- H1 - EXISTING SPORTS HALL
- K - EXISTING SWITCH ROOM
- N1 - EXISTING DALE SPECIAL SCHOOL
- P - EXISTING SPORTS FIELDS
- R - EXISTING SHEDS
- S - EXISTING HOUSE

PROPOSED PROJECT SCOPE



THE FOLLOWING PROJECT STAGES ARE WITHIN THE STATE SIGNIFICANT DEVELOPMENT (SSD) APPLICATION:

- A3 - JUNIOR SCHOOL ALTERATIONS & ADDITIONS
- A4 - JUNIOR SCHOOL ALTERATIONS & ADDITIONS
- B1 - MIDDLE SCHOOL
- B2 - MIDDLE SCHOOL
- C2 - SENIOR SCHOOL ADDITION
- C3 - SENIOR SCHOOL ADDITION
- C4 - LIBRARY / CHAPEL ADDITION
- D - ADMIN & WELCOME CENTRE
- E2 - TRADE TRAINING CENTRE ALTERATIONS & ADDITIONS
- F - CANTEEN / CAFE HUB ALTERATIONS & ADDITIONS
- G - PERFORMING ARTS CENTRE
- H2 - SPORTS HALL ADDITION
- H3 - SPORTS HALL ADDITION
- J - NARNIA EARLY LEARNING CENTRE
- K - WELCOME CENTRE
- N2 - DALE SPECIAL SCHOOL
- O - AQUATIC CENTRE
- Q - WASTE MANAGEMENT DEPOT

SHAC

Nominated Architect Justin Hamilton (6160) | ABN 32 131 584 846

Drawing and design © SHAC Pty Ltd. The signed control copy of this drawing is held by SHAC Pty Ltd. | Ref: BIMcloud: BINSERVER - BIMcloud Basic for ARCHICAD 25/4347 SPCC Cessnock SSD date:2/11/2022 time: 2:31 pm

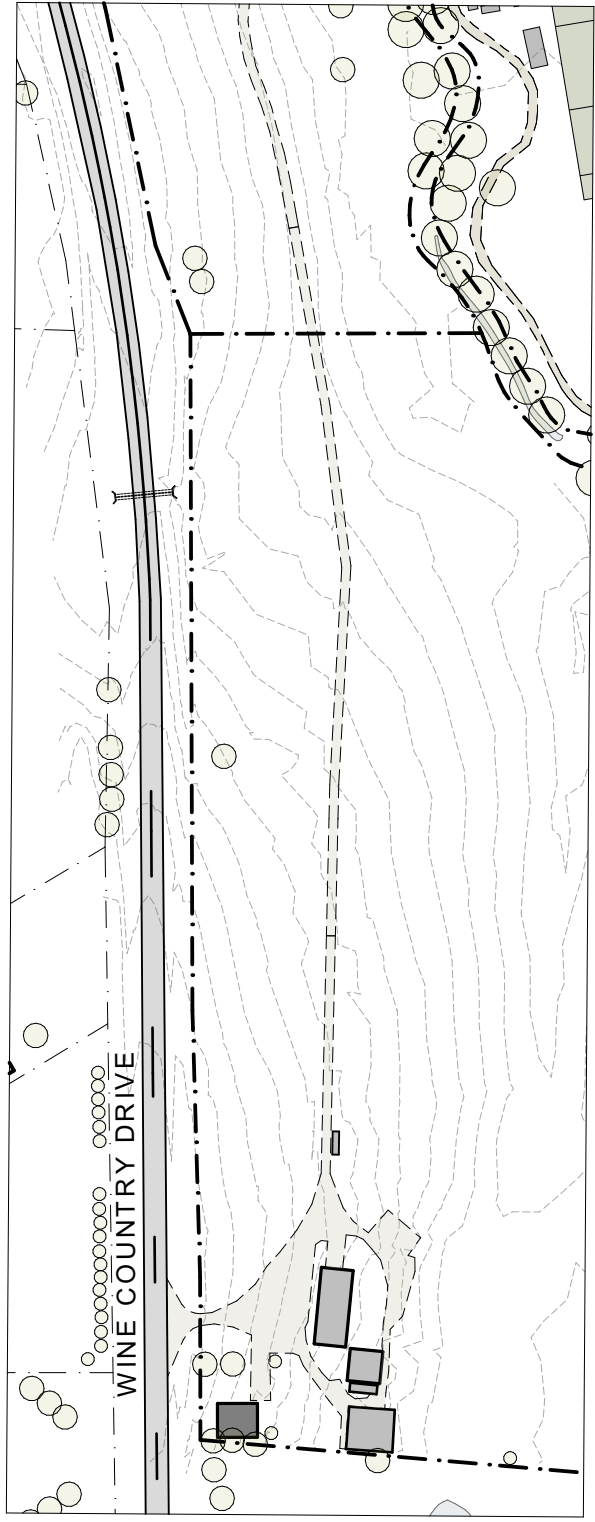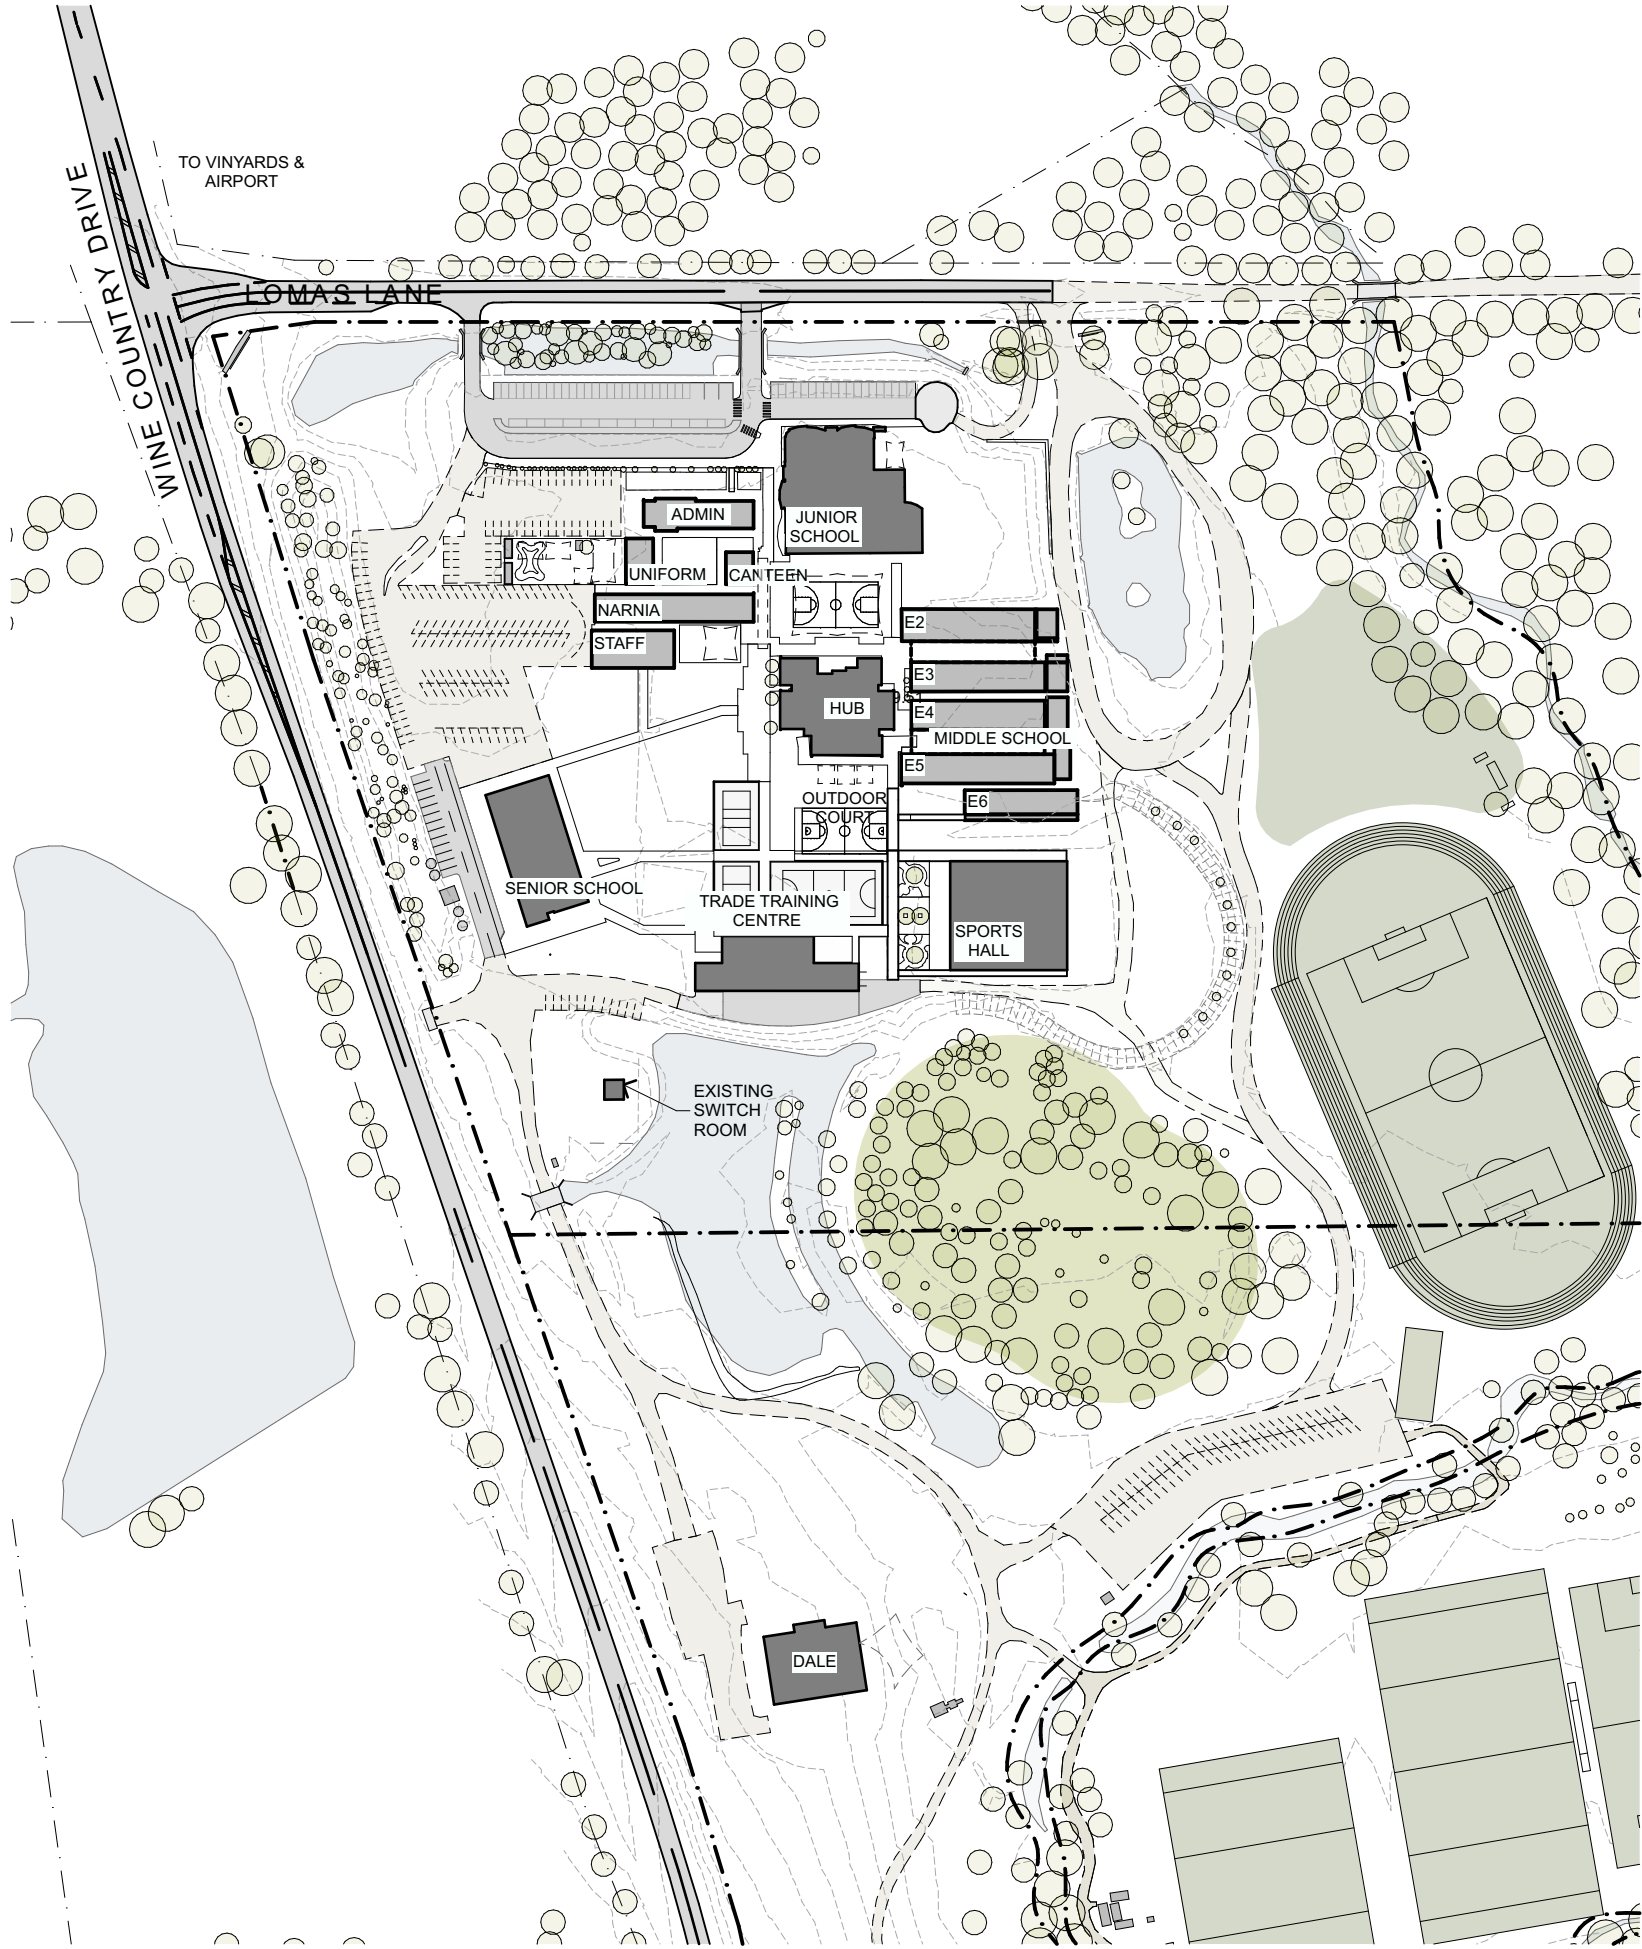

SSD APPLICATION


1. Dimensions are in millimetres unless otherwise shown.
2. Work to given dimensions. Do not scale from drawing.
3. Check all dimensions on site prior to construction and fabrication.
4. Bring any discrepancies to the attention of the proprietor & architect.

LEGEND

- EXISTING BUILDINGS
- EXISTING DEMOUNTABLE BUILDINGS
- LANDSCAPING
- BUILDING TO BE DEMOLISHED
- EXISTING ROAD NETWORK & PARKING
- NEW ROAD NETWORK & PARKING
- GRAVEL ROAD / OVERFLOW CAR PARKING



4347
CD2001
RevF 02.11.22

Staging Plan - Existing Site Plan
St Philip's Christian College Cessnock
10 Lomas Lane, Nulkaba

 

SHAC
Nominated Architect Justin Hamilton (6160) | ABN 32 131 584 846

Drawing and design © SHAC Pty Ltd. The signed control copy of this drawing is held by SHAC Pty Ltd. | Ref: BIMcloud: BINSERVER - BIMcloud Basic for ARCHICAD 25/4347 SPCC Cessnock SSD date:2/11/2022 time: 2:31 pm

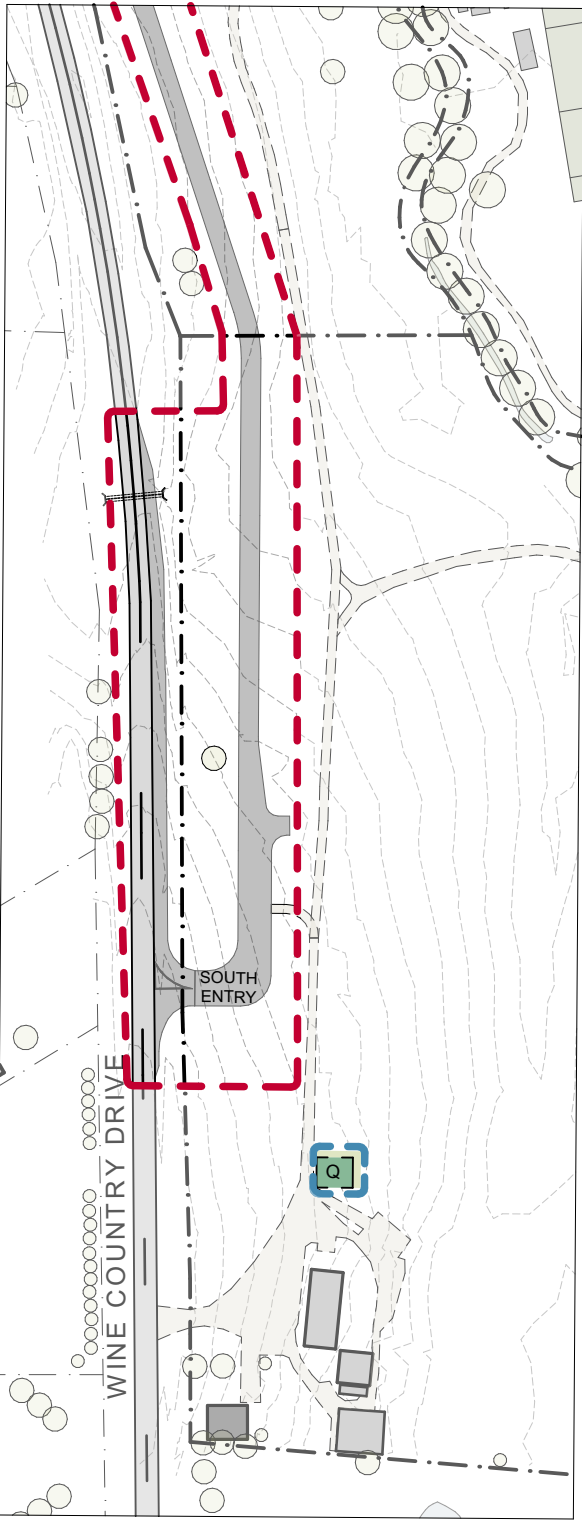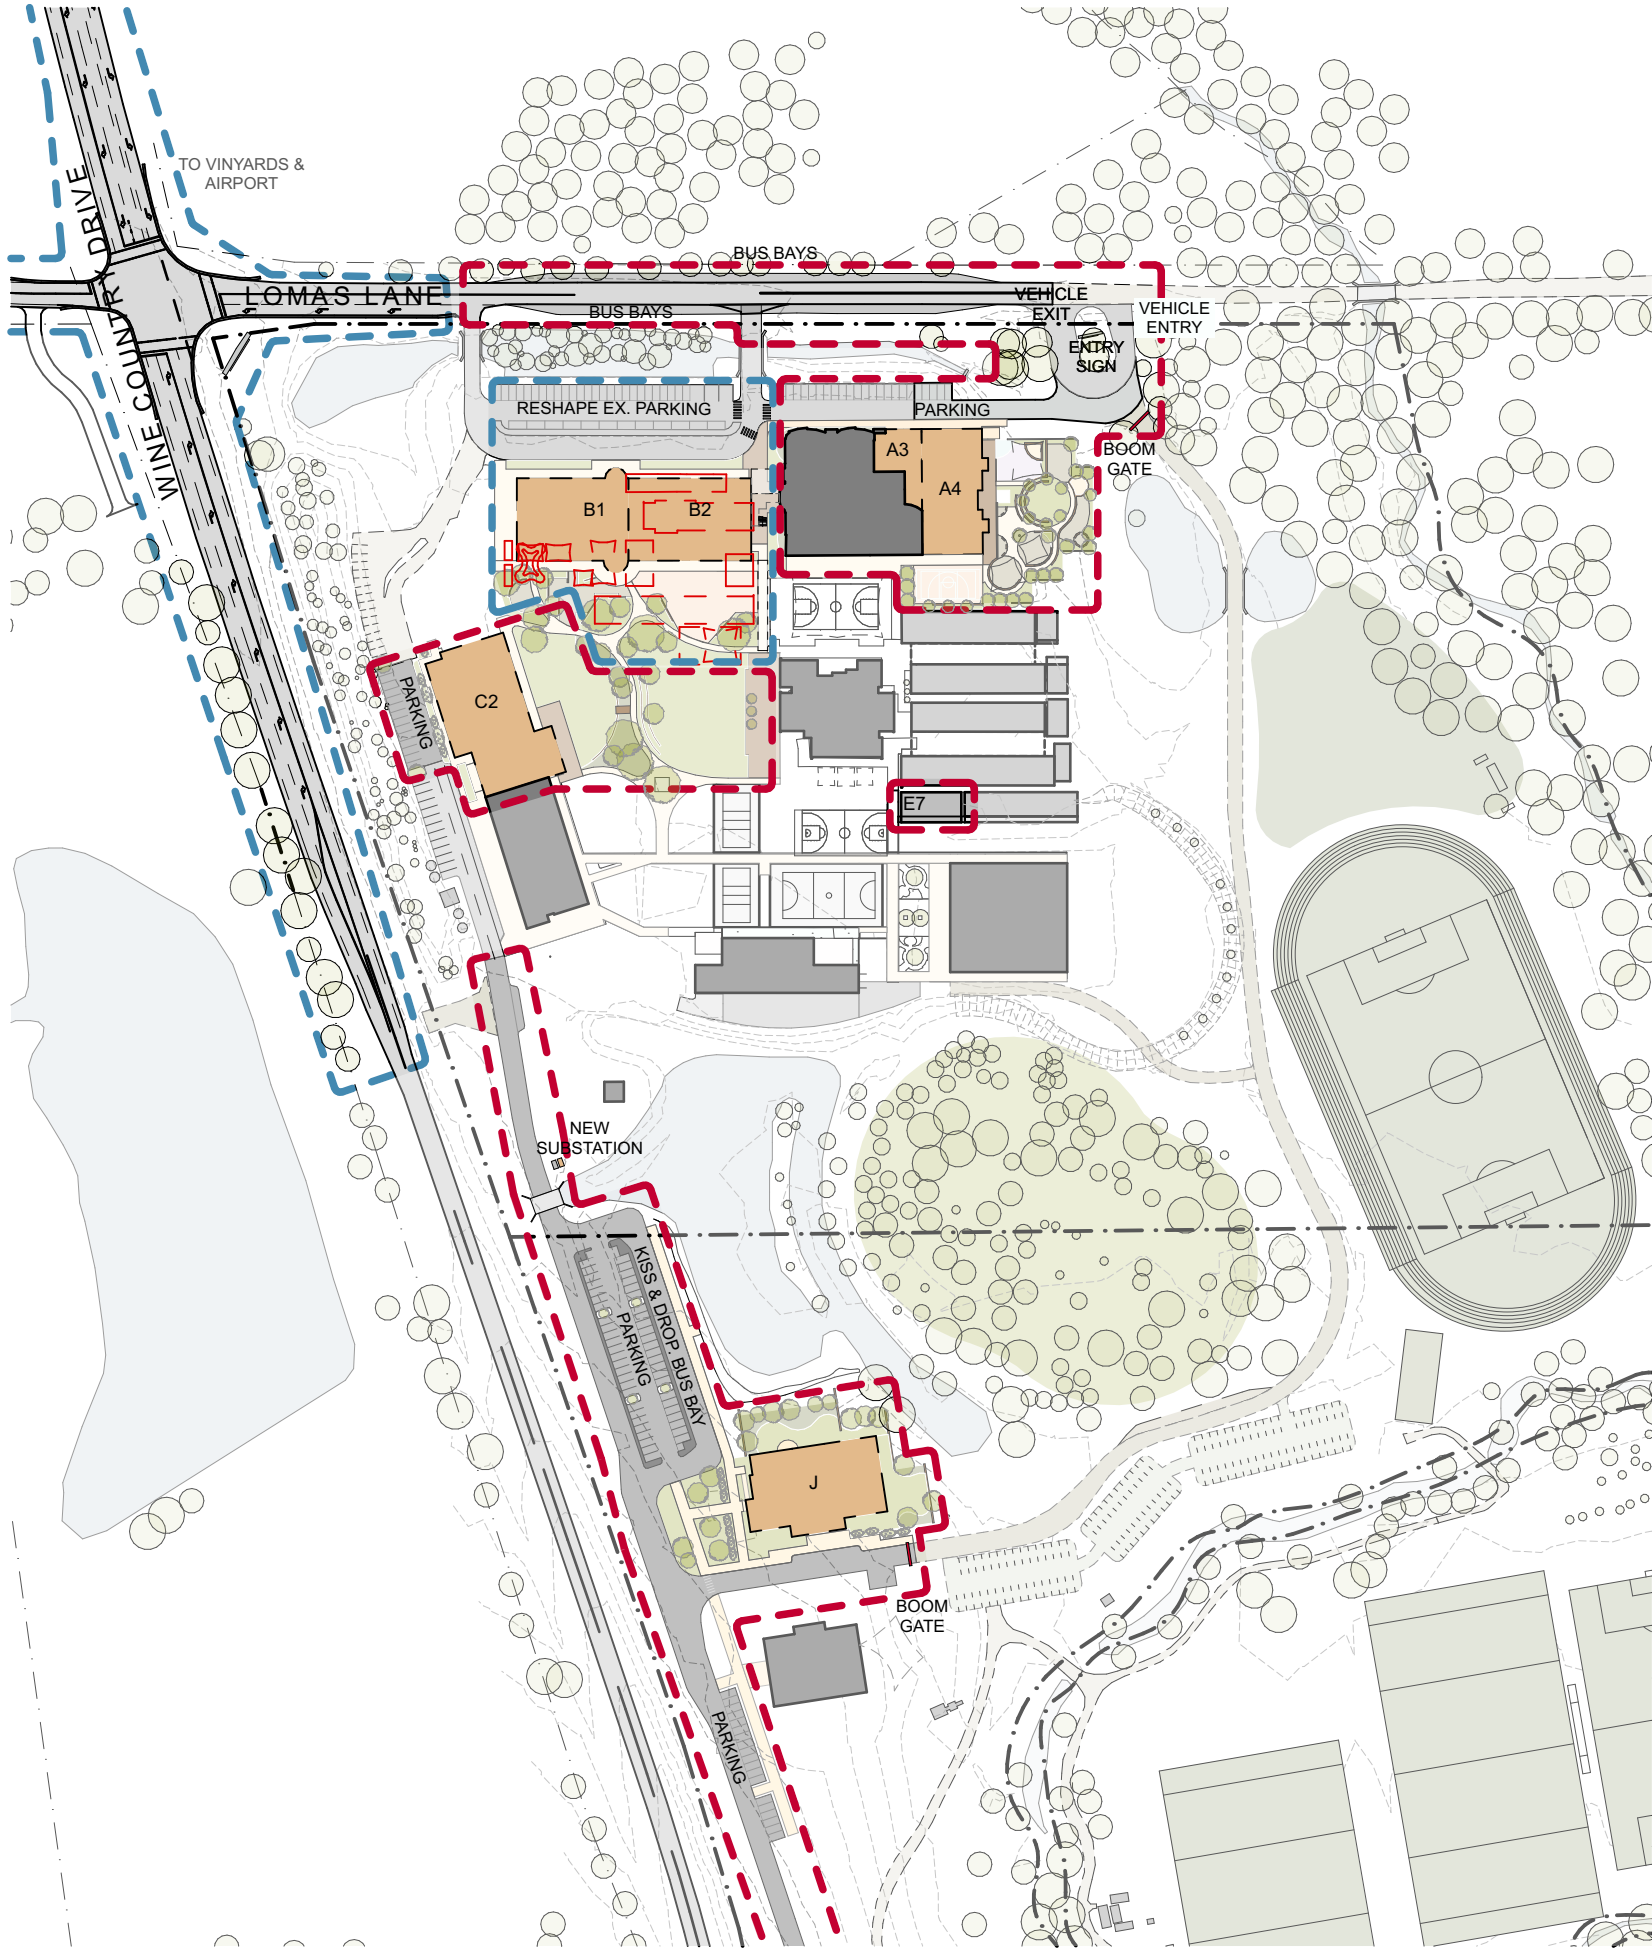

SSD APPLICATION

- 1. Dimensions are in millimetres unless otherwise shown.
- 2. Work to given dimensions. Do not scale from drawing.
- 3. Check all dimensions on site prior to construction and fabrication.
- 4. Bring any discrepancies to the attention of the proprietor & architect.


LEGEND

- EXISTING BUILDINGS
- EXISTING DEMOUNTABLE BUILDINGS
- PROPOSED BUILDINGS
- PROPOSED AREA
- LANDSCAPING
- BUILDING TO BE DEMOLISHED
- EXISTING ROAD NETWORK & PARKING
- NEW ROAD NETWORK & PARKING
- GRAVEL ROAD / OVERFLOW CAR PARKING

STAGE 1

- Stage 1a:**
 - Narnia (J)
 - Senior School (C2)
 - Junior School (A3 & A4)
 - New Substation
- Stage 1b:**
 - Middle School (B1 & B2)
 - Waste Management Depot (Q)

Drawing and design © SHAC Pty Ltd. The signed control copy of this drawing is held by SHAC Pty Ltd. | Ref: BIMcloud: BIMSERVER - BIMcloud Basic for ARCHICAD 25/4347 SPCC Cessnock SSD date:2/11/2022 time: 2:31 pm

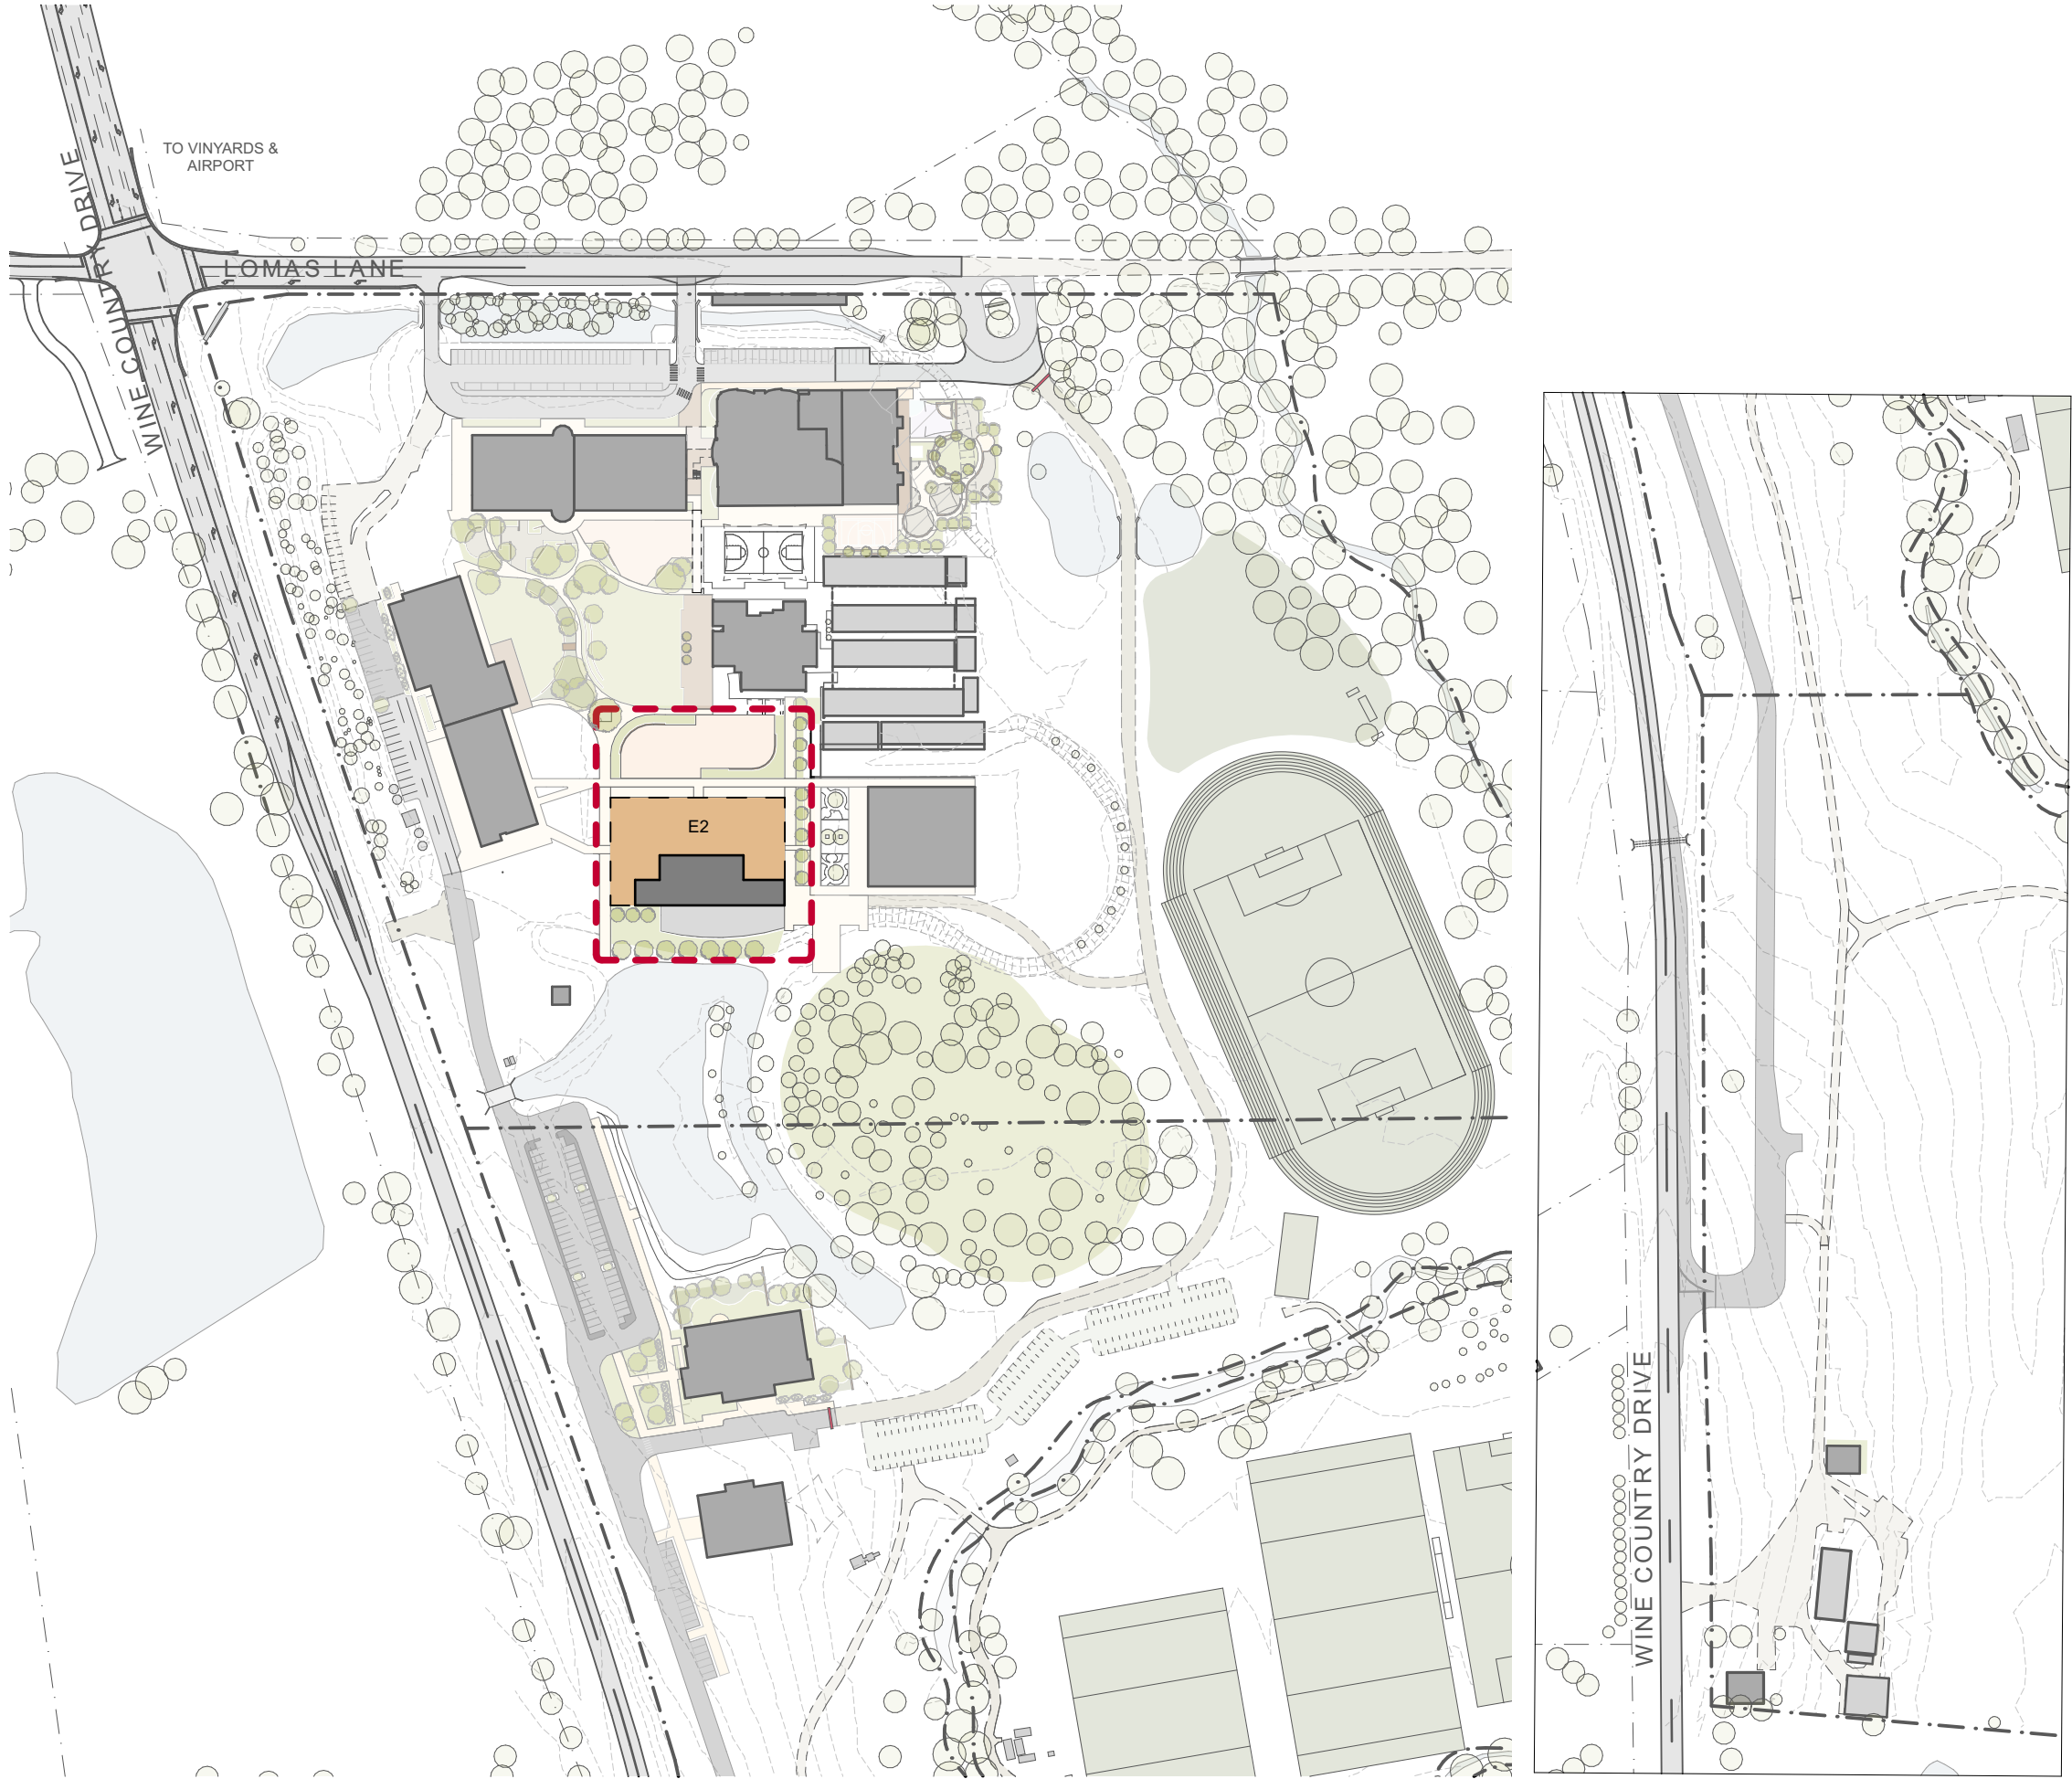

SSD APPLICATION

1. Dimensions are in millimetres unless otherwise shown.
2. Work to given dimensions. Do not scale from drawing.
3. Check all dimensions on site prior to construction and fabrication.
4. Bring any discrepancies to the attention of the proprietor & architect.

LEGEND


- EXISTING BUILDINGS
- EXISTING DEMOUNTABLE BUILDINGS
- PROPOSED BUILDINGS
- LANDSCAPING
- BUILDING TO BE DEMOLISHED
- EXISTING ROAD NETWORK & PARKING
- NEW ROAD NETWORK & PARKING
- GRAVEL ROAD / OVERFLOW CAR PARKING

STAGE 2

- Stage 2:**
Trade Training Centre (E2)


4347
CD2003
RevF 02.11.22

Staging Plan 2027 - 2031
St Philip's Christian College Cessnock
10 Lomas Lane, Nulkaba

 

SHAC
Nominated Architect Justin Hamilton (6160) | ABN 32 131 584 846

Drawing and design © SHAC Pty Ltd. The signed control copy of this drawing is held by SHAC Pty Ltd. | Ref: BIMcloud: BINSERVER - BIMcloud Basic for ARCHICAD 25/4347 SPCC Cessnock SSD date:2/11/2022 time: 2:31 pm

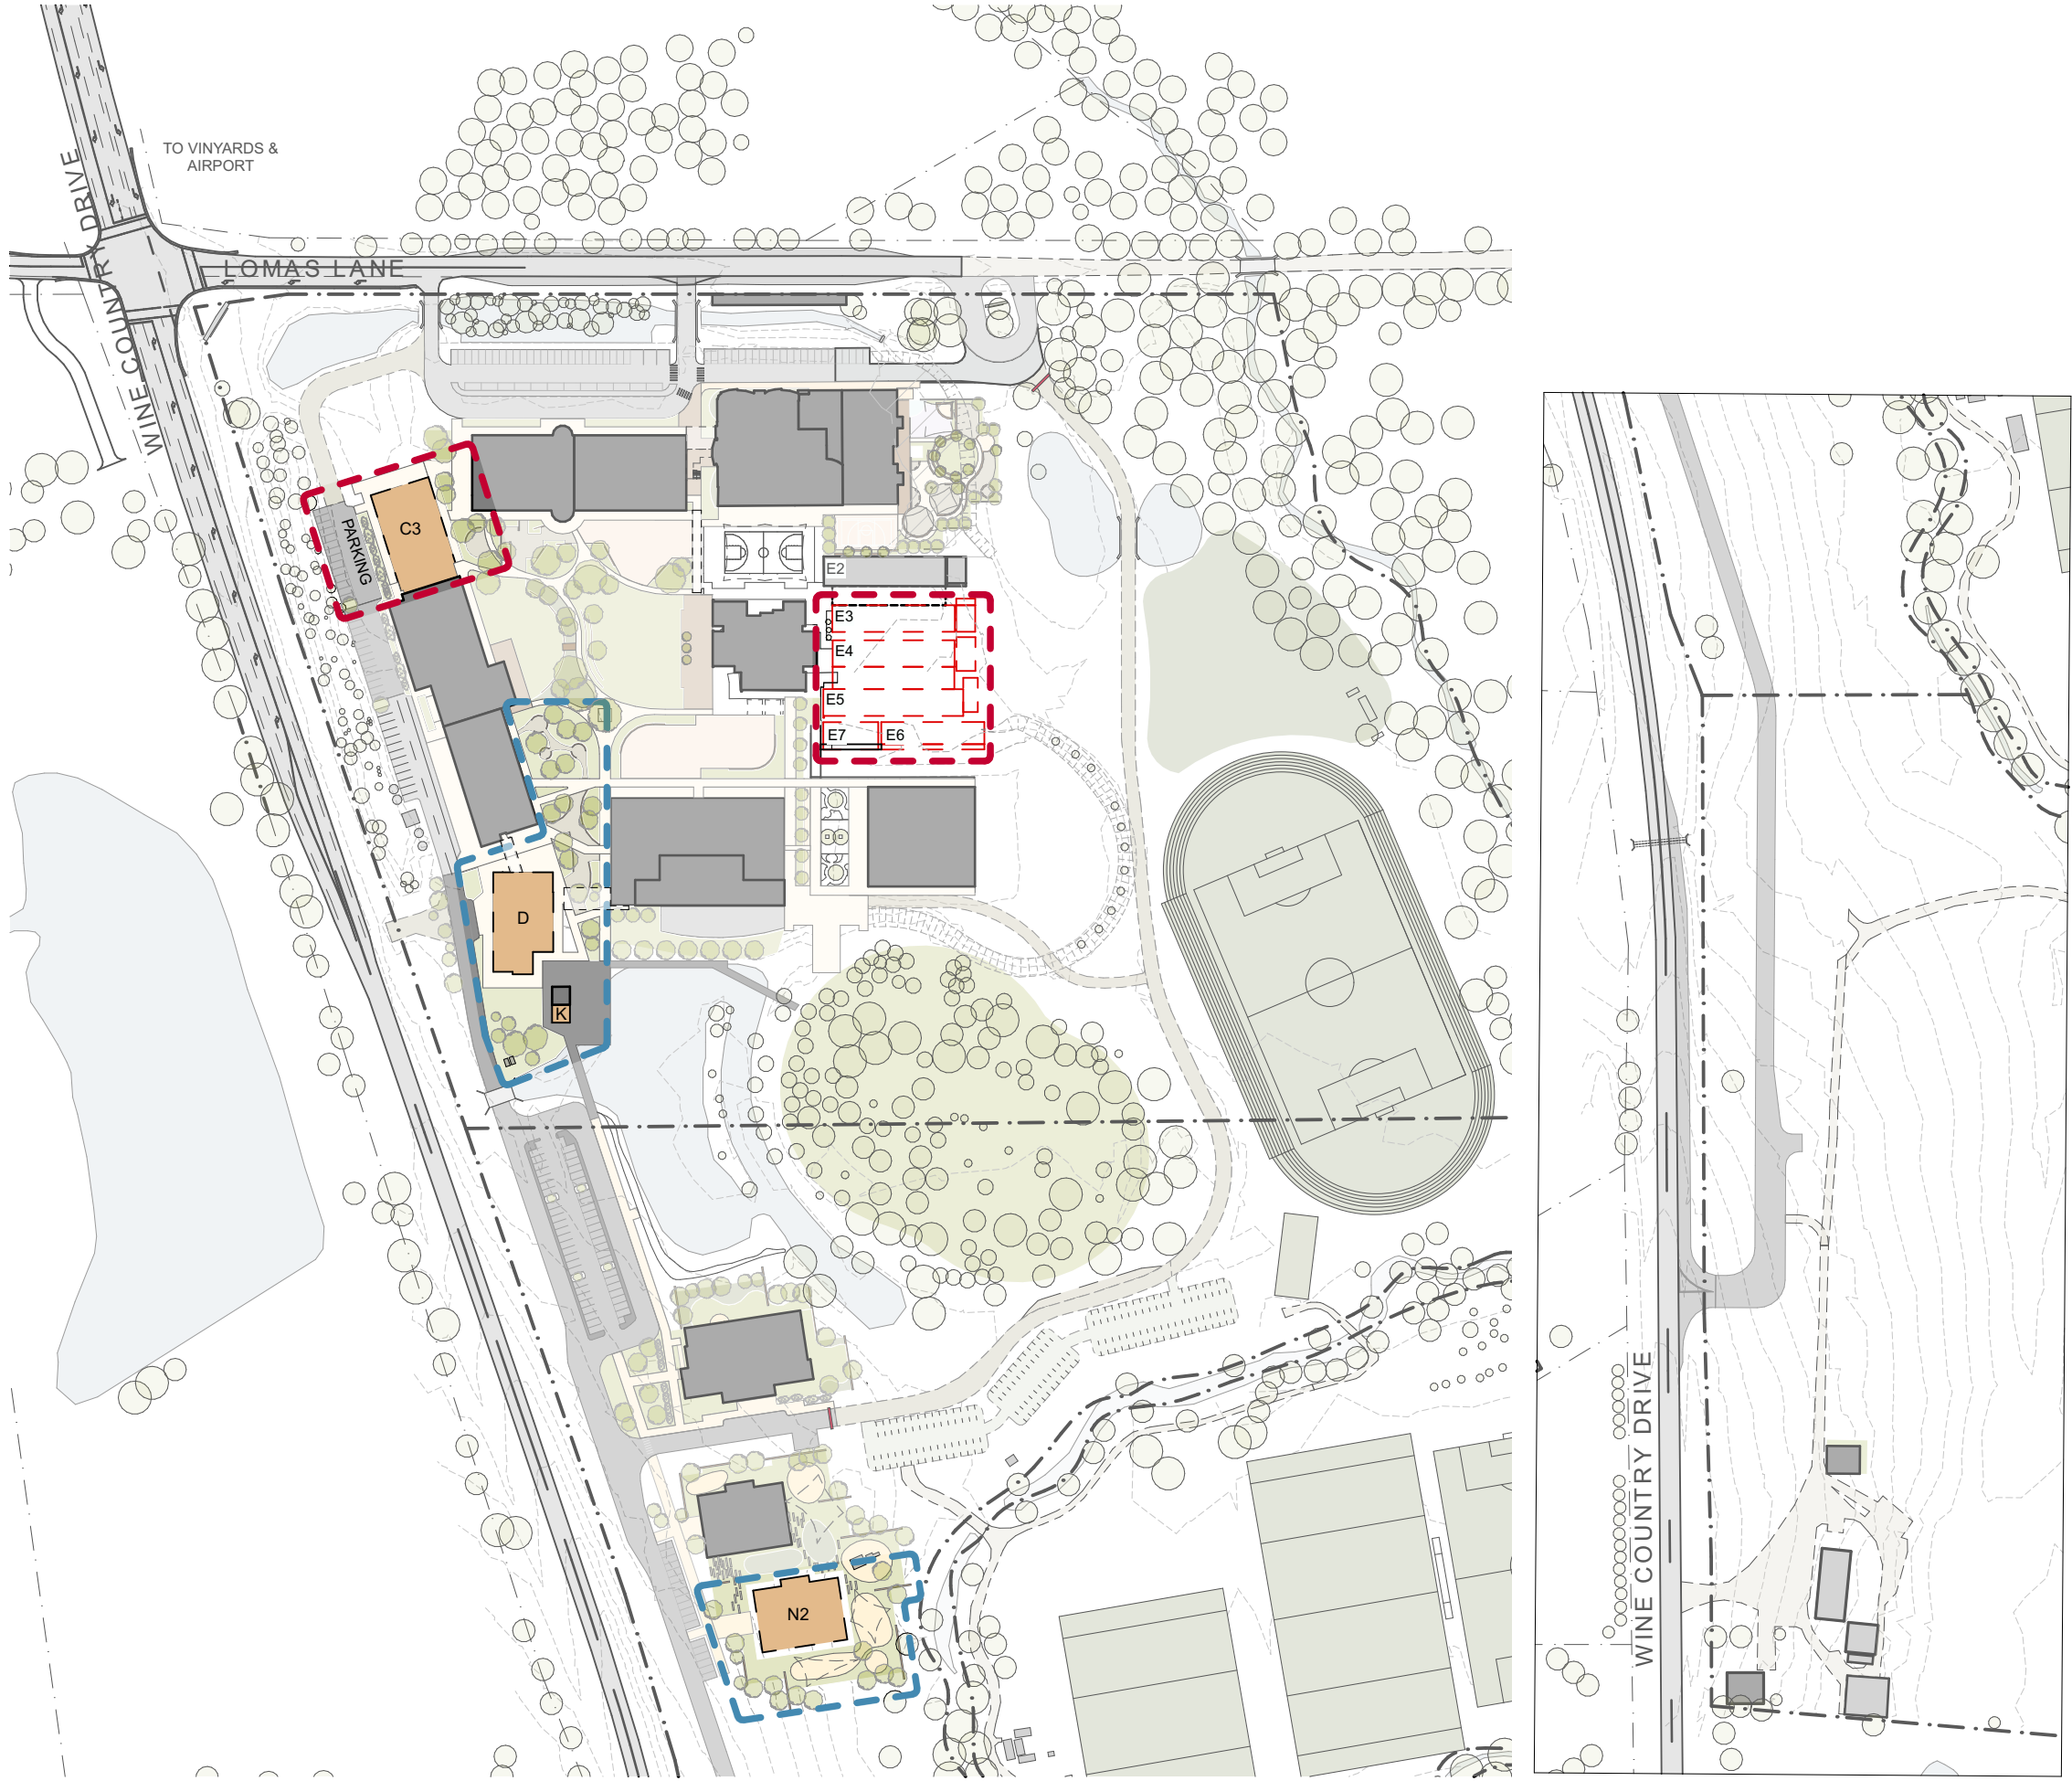

SSD APPLICATION

1. Dimensions are in millimetres unless otherwise shown.

2. Work to given dimensions. Do not scale from drawing.
3. Check all dimensions on site prior to construction and fabrication.

4. Bring any discrepancies to the attention of the proprietor & architect.


LEGEND

- EXISTING BUILDINGS
- EXISTING DEMOUNTABLE BUILDINGS
- PROPOSED BUILDINGS
- LANDSCAPING
- BUILDING TO BE DEMOLISHED
- EXISTING ROAD NETWORK & PARKING
- NEW ROAD NETWORK & PARKING
- GRAVEL ROAD / OVERFLOW CAR PARKING

STAGE 3

- Stage 3a:**
Senior School (C3)
Removal of Demountable's E3-E7
- Stage 3b:**
Admin & Welcome Centre (D)
Welcome Cafe (K)
Dale No.2 (N2)

Drawing and design © SHAC Pty Ltd. The signed control copy of this drawing is held by SHAC Pty Ltd. | Ref: BIMcloud: BINSERVER - BIMcloud Basic for ARCHICAD 25/4347 SPCC Cessnock SSD date:2/11/2022 time: 2:31 pm

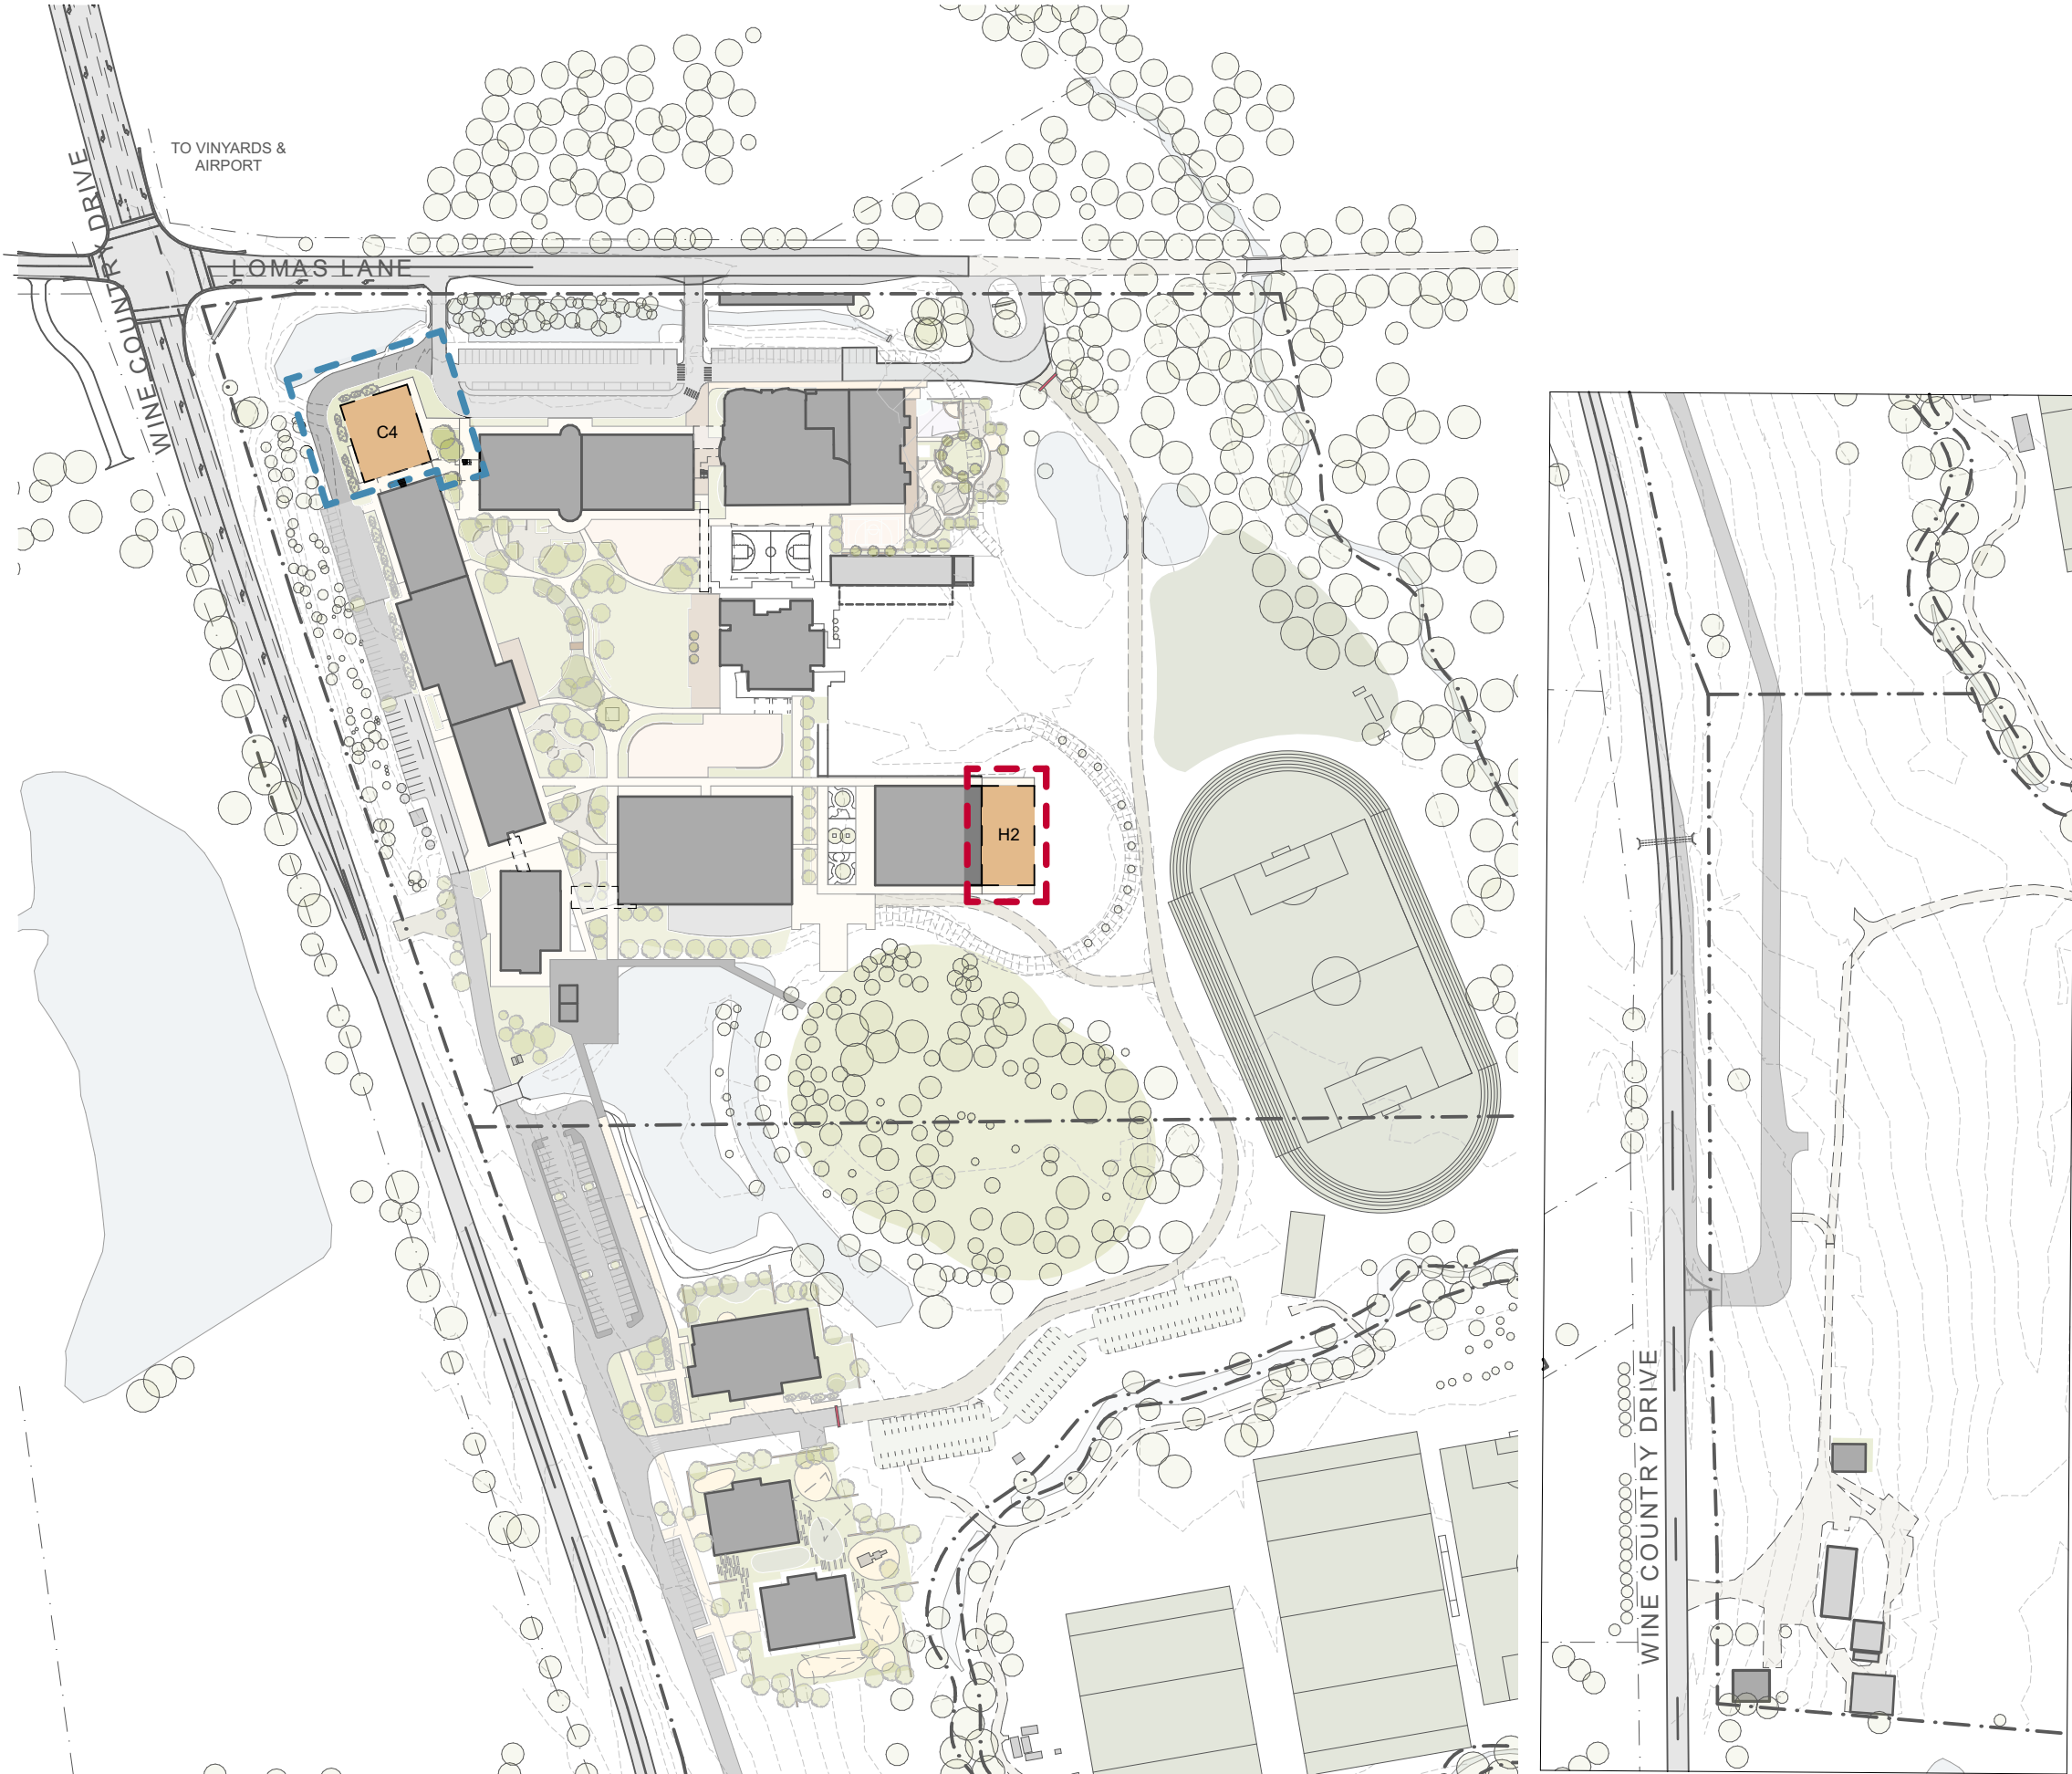

SSD APPLICATION

1. Dimensions are in millimetres unless otherwise shown.
2. Work to given dimensions. Do not scale from drawing.
3. Check all dimensions on site prior to construction and fabrication.
4. Bring any discrepancies to the attention of the proprietor & architect.

LEGEND


- EXISTING BUILDINGS
- EXISTING DEMOUNTABLE BUILDINGS
- PROPOSED BUILDINGS
- LANDSCAPING
- BUILDING TO BE DEMOLISHED
- EXISTING ROAD NETWORK & PARKING
- NEW ROAD NETWORK & PARKING
- GRAVEL ROAD / OVERFLOW CAR PARKING

STAGE 4

- Stage 4a:**
Sports Hall (H2)
- Stage 4b:**
Library/Chapel (C4)



4347
CD2005
RevF 02.11.22

Staging Plan 2037 - 2041
St Philip's Christian College Cessnock
10 Lomas Lane, Nulkaba

 

SHAC
Nominated Architect Justin Hamilton (6160) | ABN 32 131 584 846

Drawing and design © SHAC Pty Ltd. The signed control copy of this drawing is held by SHAC Pty Ltd. | Ref: BIMcloud: BINSERVER - BIMcloud Basic for ARCHICAD 25/4347 SPCC Cessnock SSD date:2/11/2022 time: 2:31 pm

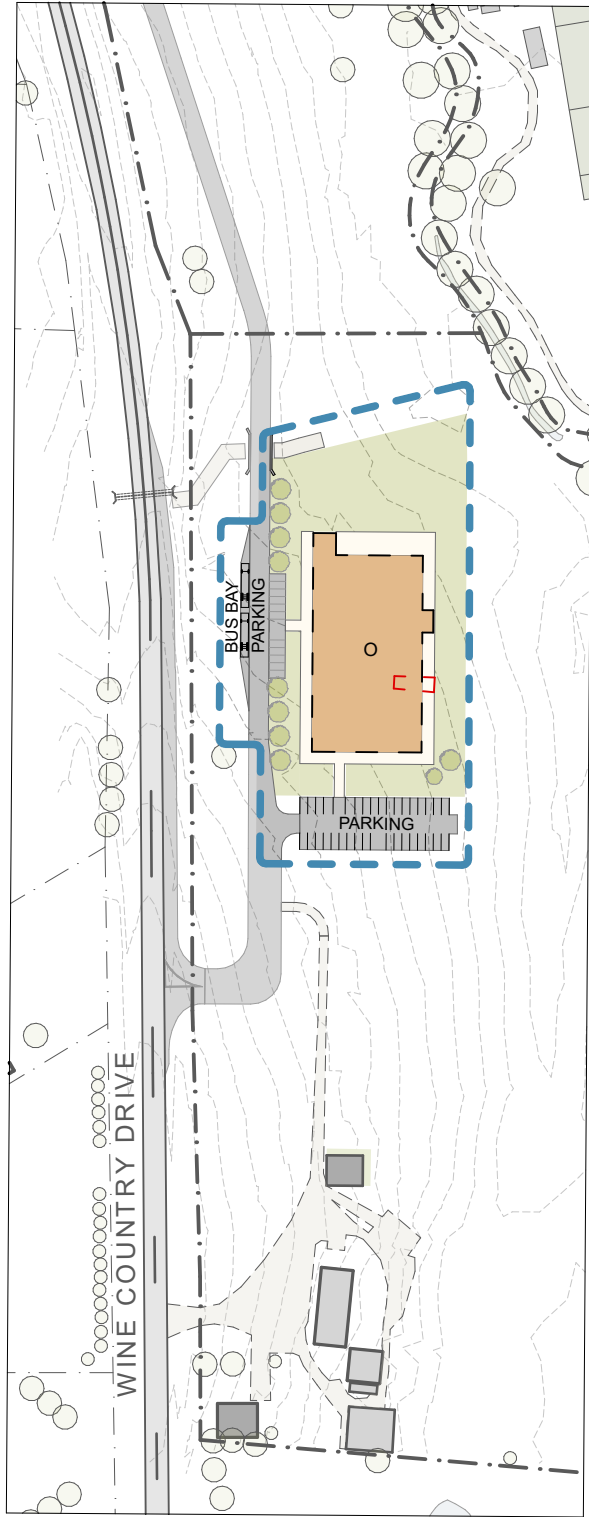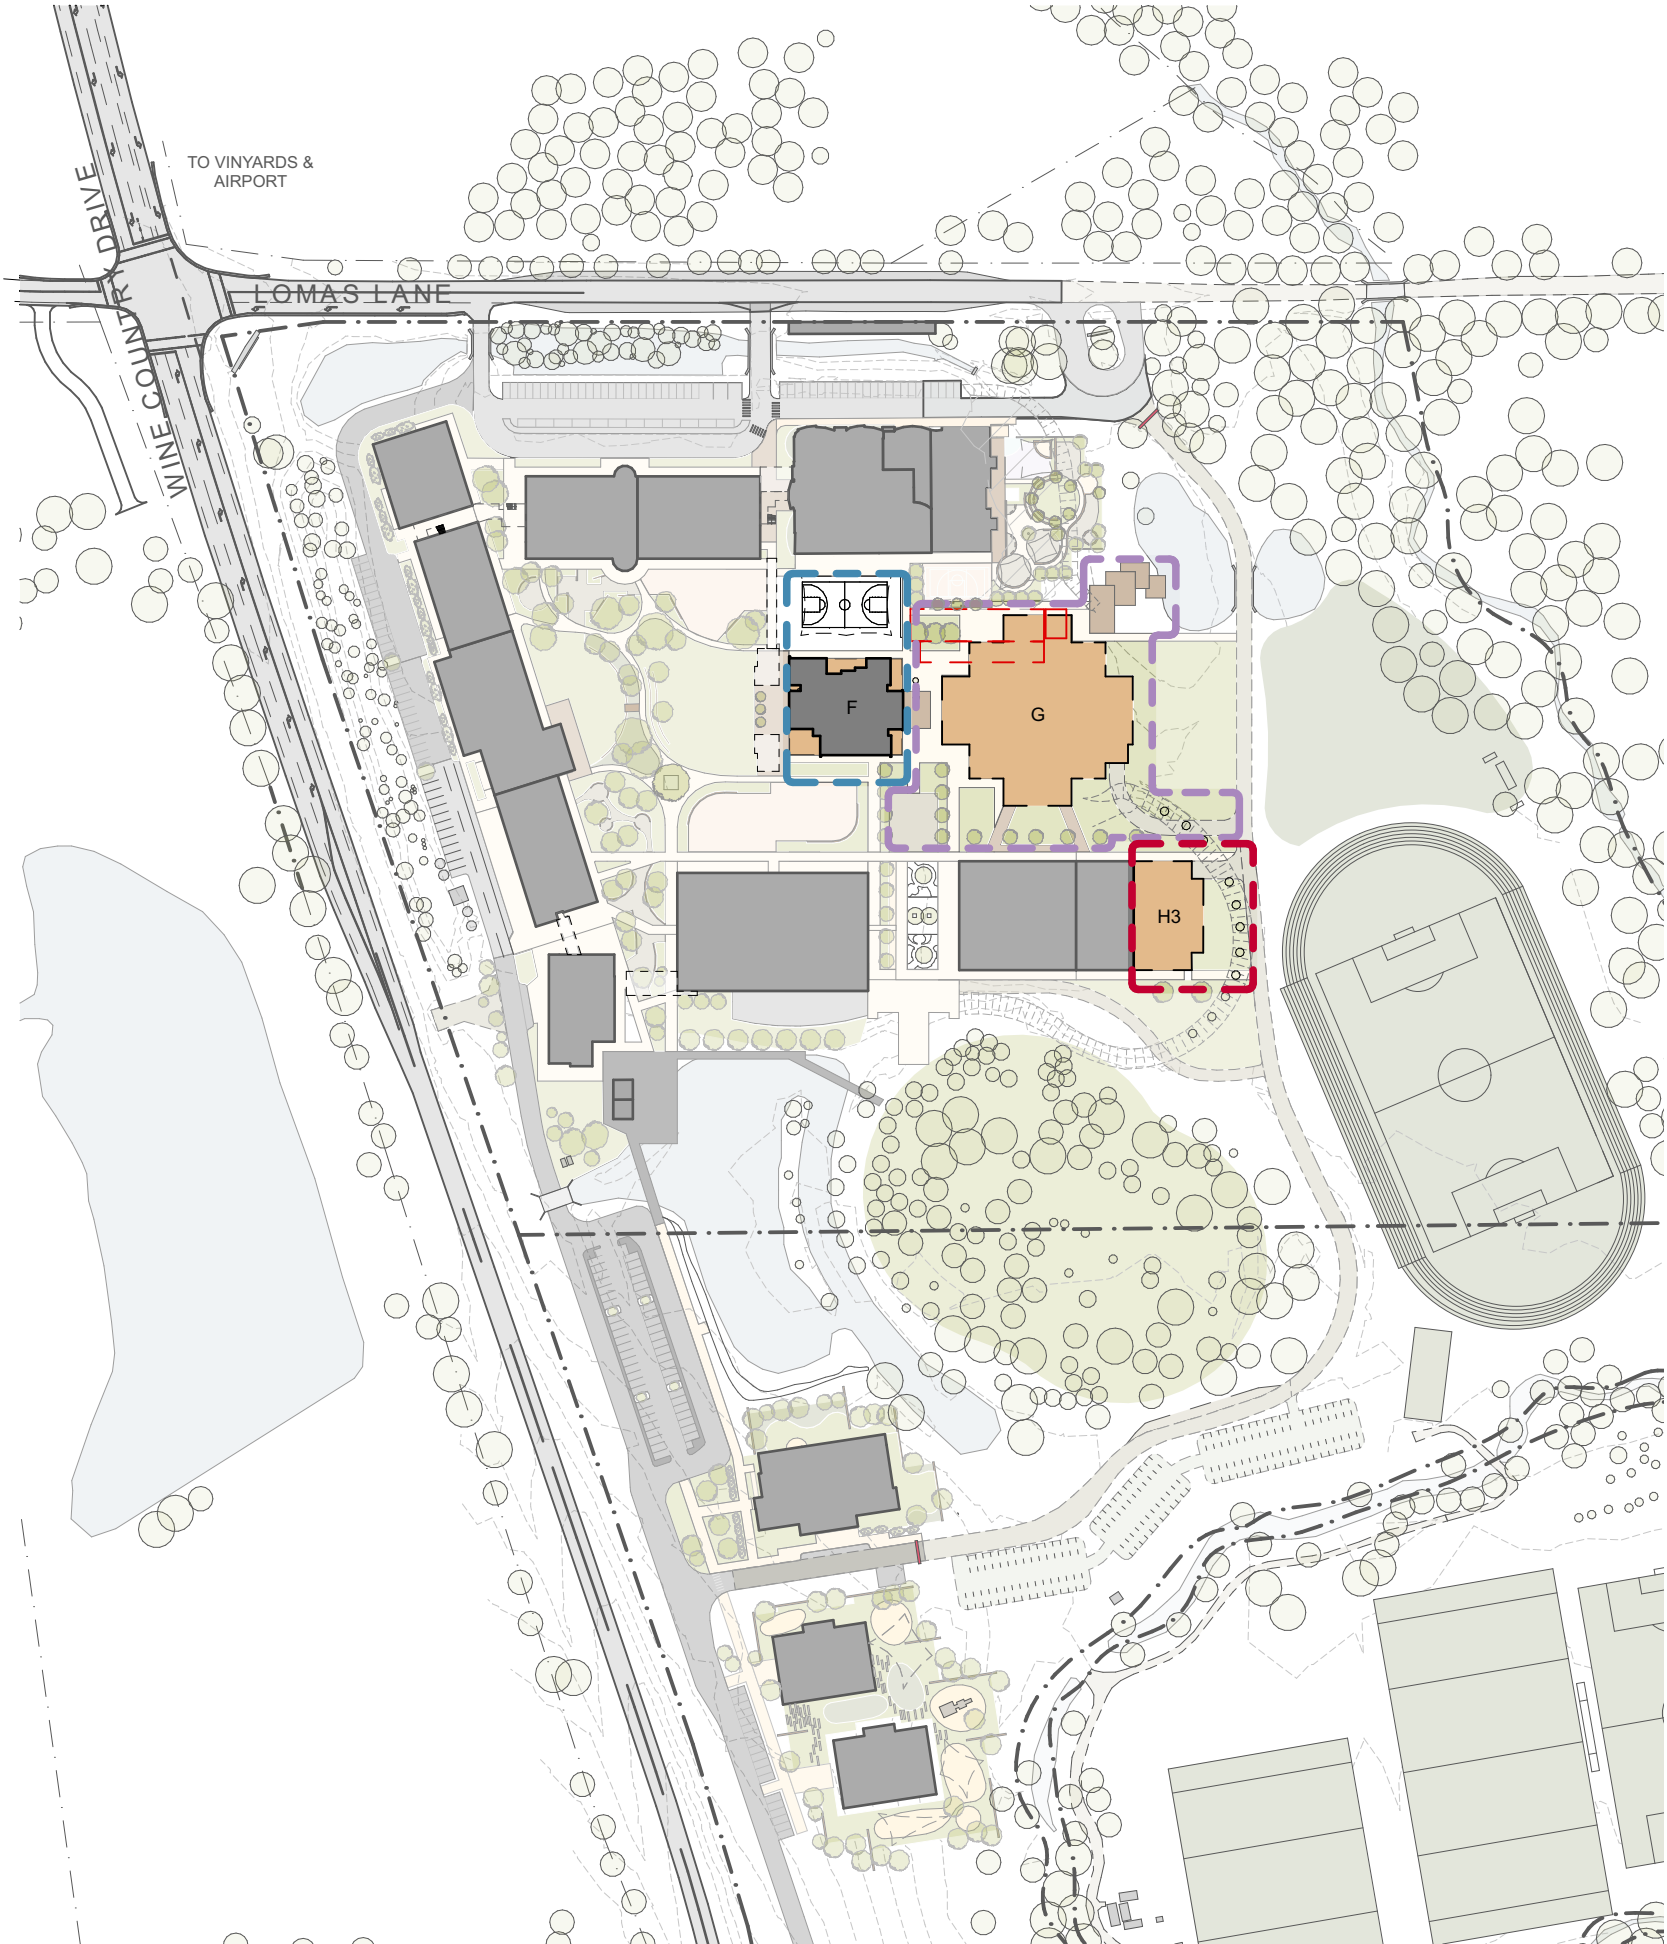

SSD APPLICATION

1. Dimensions are in millimetres unless otherwise shown.
2. Work to given dimensions. Do not scale from drawing.
3. Check all dimensions on site prior to construction and fabrication.
4. Bring any discrepancies to the attention of the proprietor & architect.

LEGEND

- EXISTING BUILDINGS
- EXISTING DEMOUNTABLE BUILDINGS
- PROPOSED BUILDINGS
- LANDSCAPING
- BUILDING TO BE DEMOLISHED
- EXISTING ROAD NETWORK & PARKING
- NEW ROAD NETWORK & PARKING
- GRAVEL ROAD / OVERFLOW CAR PARKING

STAGE 5

- Stage 5a:**
Sports Hall (H3)
- Stage 5b:**
Aquatic Centre (O)
Hub Extension (F)
- Stage 5c:**
Performing Arts Centre (G)



Materials, Finishes & Signage Details

No.	Drawing	Rev
CD5001	Materials & Finishes	F
CD5002	School Identification Signage	F
CD5003	Door & Window Typical Details	F

S H A C

SSD APPLICATION

1. Dimensions are in millimetres unless otherwise shown.

2. Work to given dimensions. Do not scale from drawing.
3. Check all dimensions on site prior to construction and fabrication.

4. Bring any discrepancies to the attention of the proprietor & architect.

INDICATIVE MATERIAL PROFILES



- 1

COLORBOND
METAL ROOF
SHEETING, SHALE
GREY FINISH
- 2

CFC SHEETING, DULUX
FINISH. VARIOUS
COLOURS
- 3


DRY PRESSED
BRICK, COLOUR
STANDARD GREY
- 4

DRY PRESSED BRICK,
COLOUR WHITE
- 5


CFC SHEETING,
DULUX FAIR BIANCA
HALF FINISH
- 6

CUSTOM PRINTED
FC SHEET
- 7

ALUMINIUM BATTEN,
TIMBER LOOK FINISH

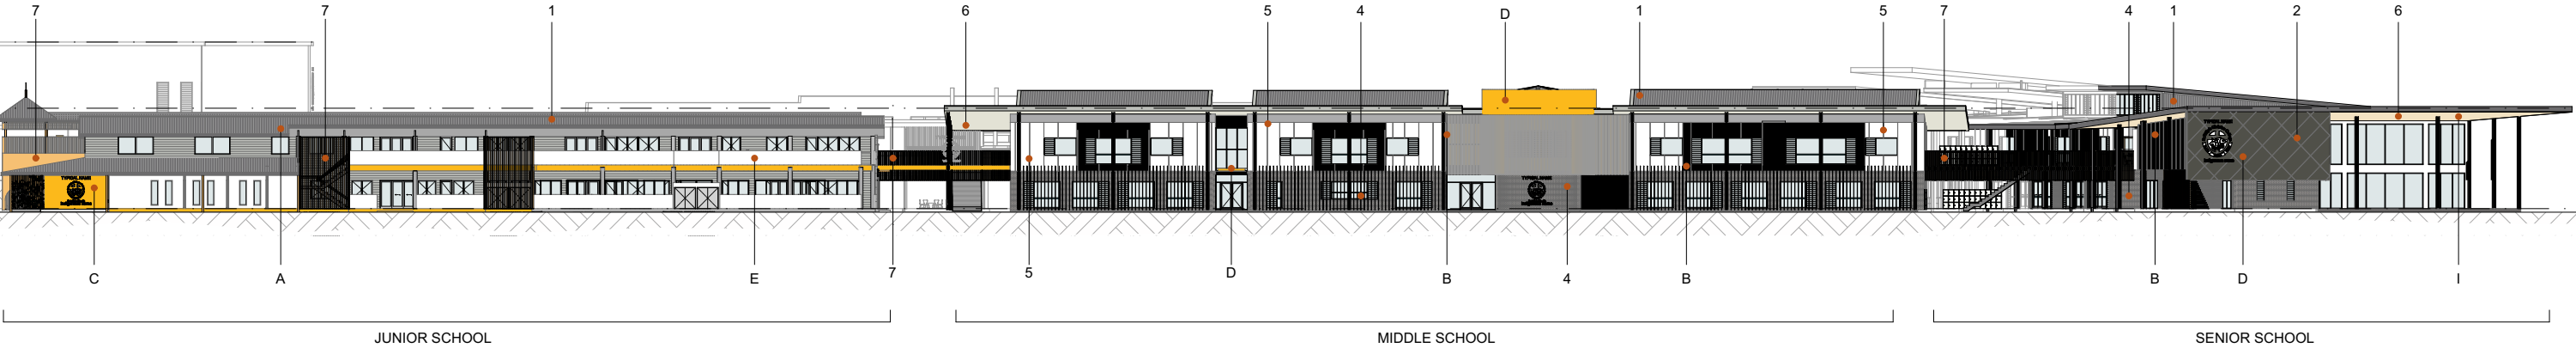

INDICATIVE COLOUR/MATERIAL PALETTE

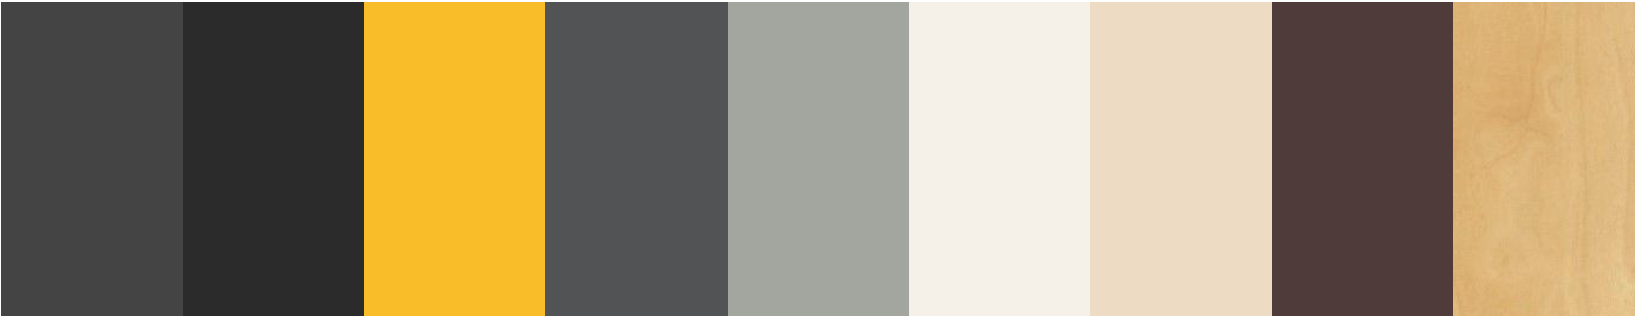

- A

COLORBOND
BASALT
- B

DULUX
BLACK CAVIAR
- C

DULUX GOLDEN
MARGUERITE
- D

DULUX WESTERN
MYALL
- E

DULUX
MILTON MOON
- F


DULUX FAIR
BIANCA HALF
- G

AUSTRAL
CHILINGHAM WHITE
- H


AUSTRAL
BLACK BEAUTY
- I

LAMINEX
CURLY BIRCH


1. Dimensions are in millimetres unless otherwise shown.
2. Work to given dimensions. Do not scale from drawing.
3. Check all dimensions on site prior to construction and fabrication.
4. Bring any discrepancies to the attention of the proprietor & architect.

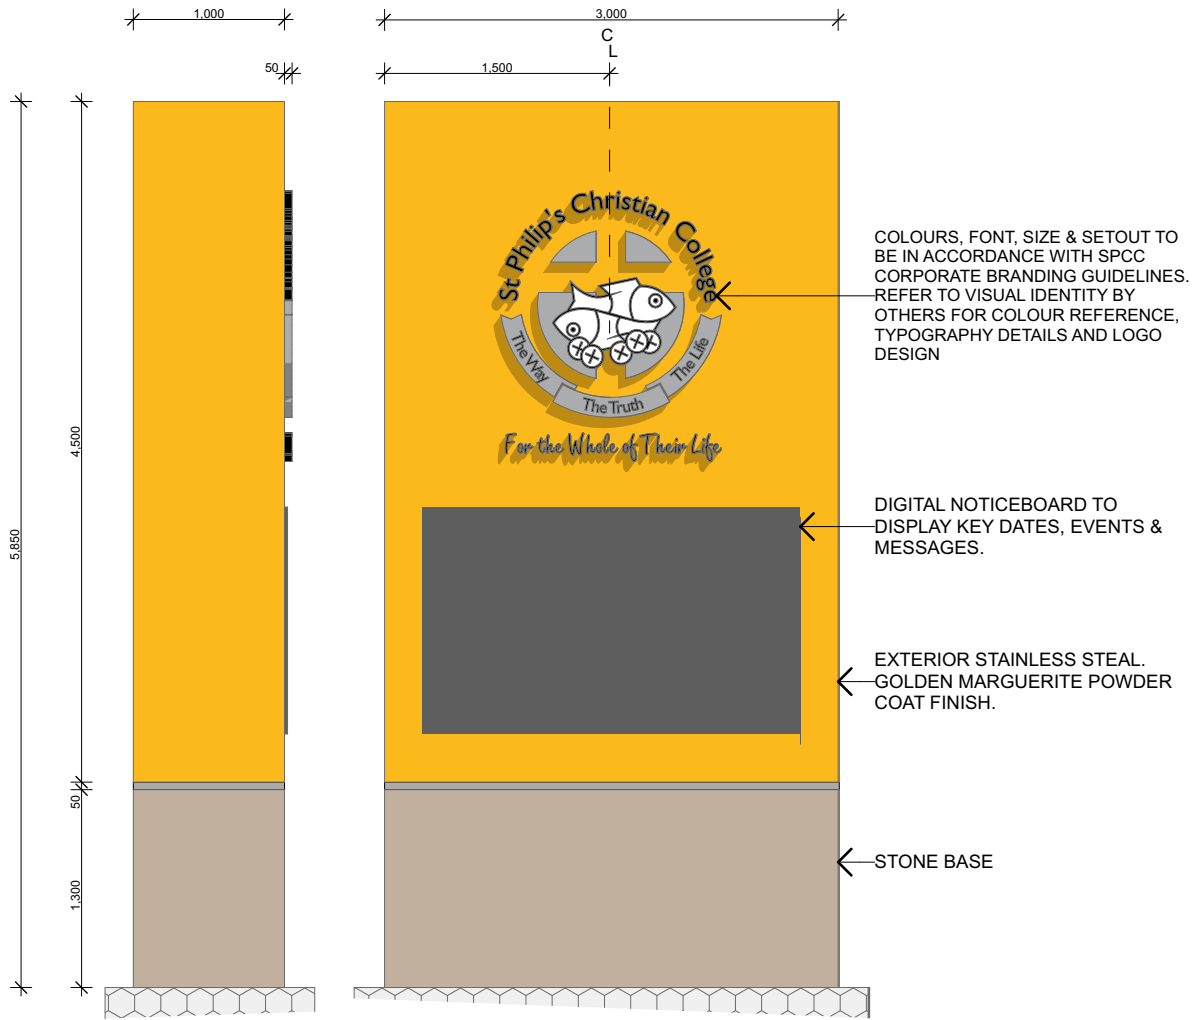

Typical Detail - South Access Signage
1:50

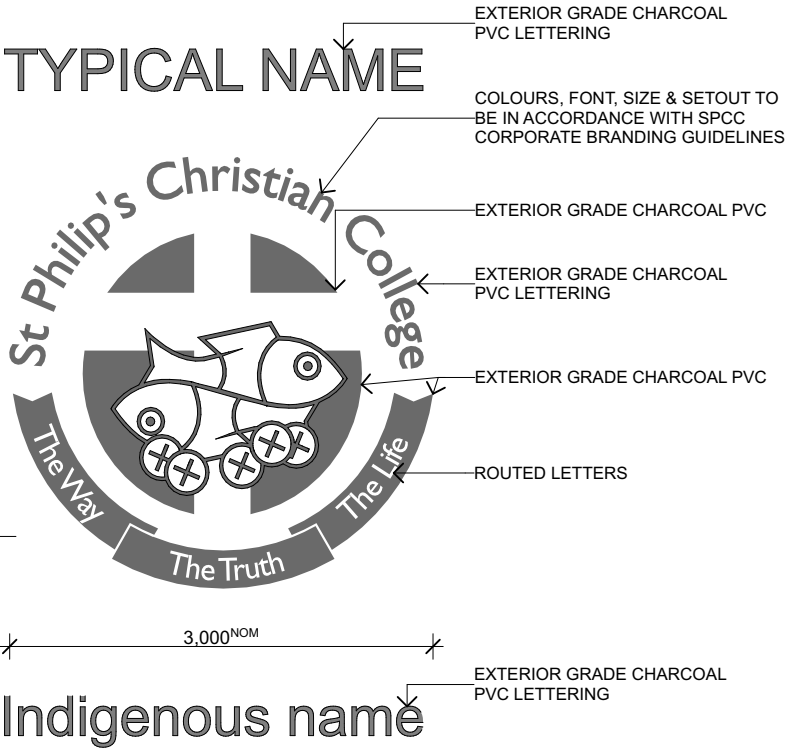



School Crest Logo & Building Name Detail
1:50

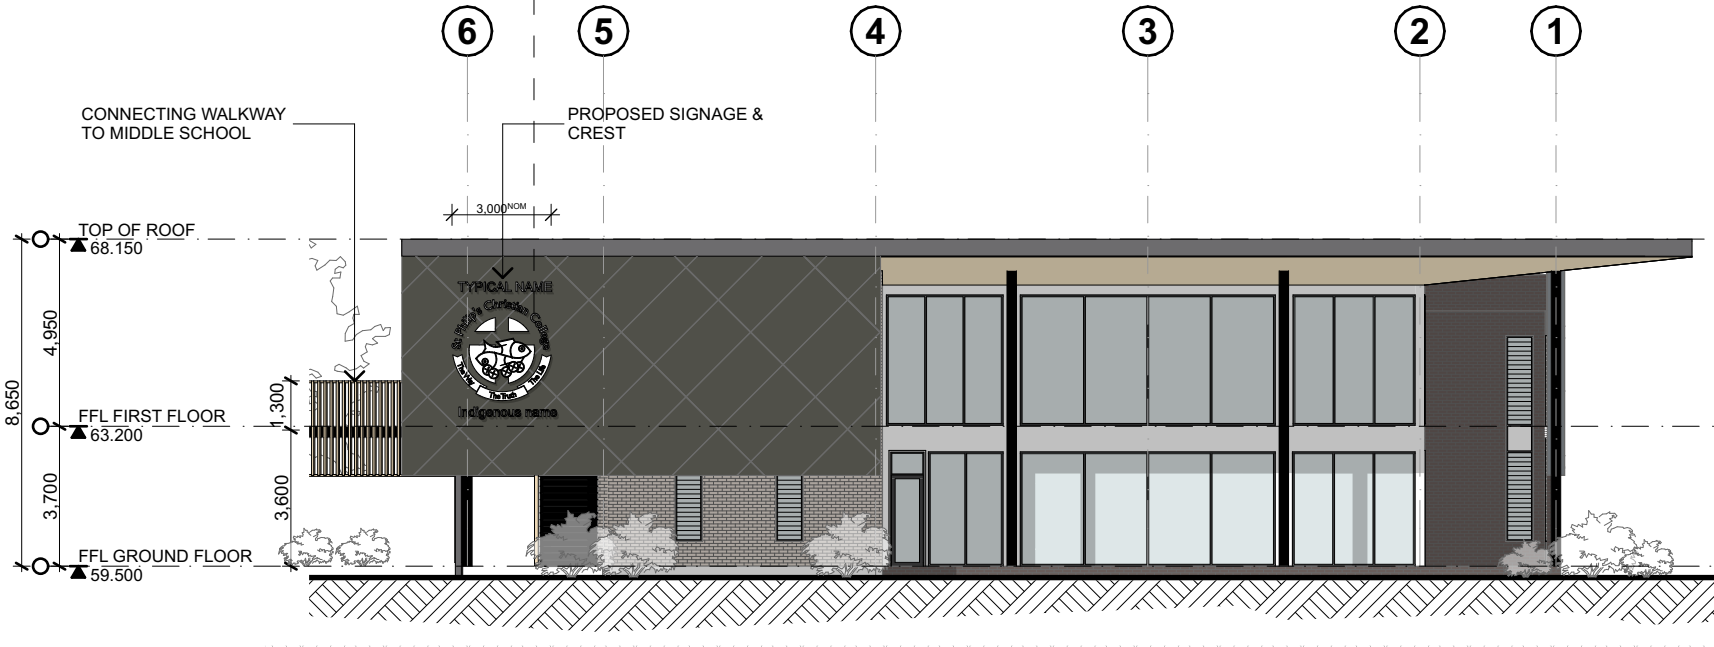

1. Dimensions are in millimetres unless otherwise shown.


2. Work to given dimensions. Do not scale from drawing.
3. Check all dimensions on site prior to construction and fabrication.

4. Bring any discrepancies to the attention of the proprietor & architect.

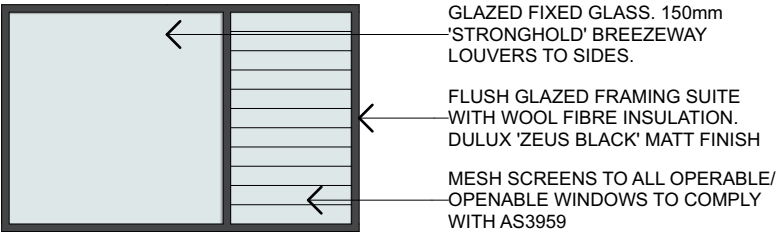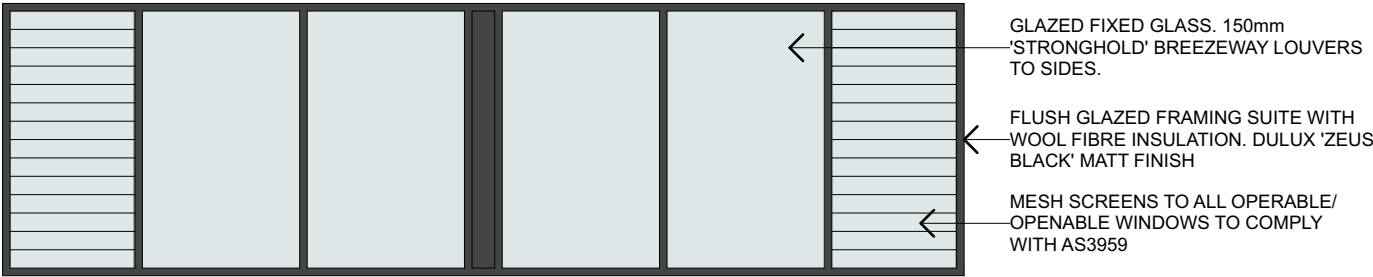

Typical Door Detail, Typical Window Detail
1:50

Typical Door Detail, Typical Window Detail
1:50

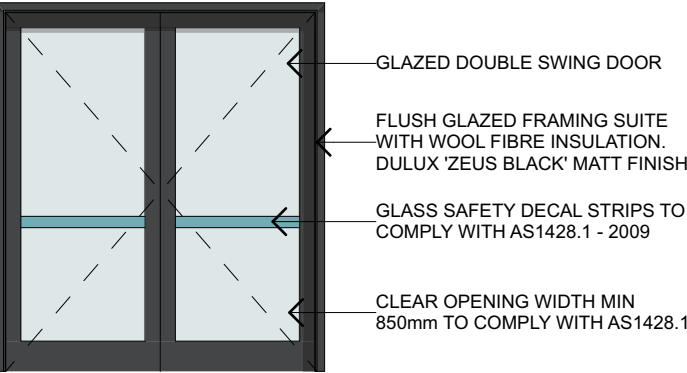

Typical Door Detail, Typical Window Detail
1:50

Typical Door Detail, Typical Window Detail
1:50



Building A3 & A4 Junior School


No.	Drawing	Rev
CD3001	A3 & A4 - Junior School - Existing Ground Floor Plan	F
CD3002	A3 & A4 - Junior School - Existing First Floor Plan	F
CD3003	A3 & A4 - Junior School - Ground Floor Plan	F
CD3004	A3 & A4 - Junior School - First Floor Plan	F
CD3005	A3 & A4 - Junior School - Roof Plan	F
CD3006	A3 & A4 - Junior School - Ground Floor Furniture Plan	F
CD3007	A3 & A4 - Junior School - First Floor Furniture Plan	F
CD3008	A3 & A4 - Junior School - Elevations	F
CD3009	A3 & A4 - Junior School - Elevations	F
CD3010	A3 & A4 - Junior School - Sections	F

SHAC

1. Dimensions are in millimetres unless otherwise shown.
2. Work to given dimensions. Do not scale from drawing.
3. Check all dimensions on site prior to construction and fabrication.
4. Bring any discrepancies to the attention of the proprietor & architect.



0m 2 4 6 8 10 1:200 @A3

 



SHAC

Nominated Architect Justin Hamilton (6160) | ABN 32 131 584 846

1. Dimensions are in millimetres unless otherwise shown.

2. Work to given dimensions. Do not scale from drawing.
3. Check all dimensions on site prior to construction and fabrication.

4. Bring any discrepancies to the attention of the proprietor & architect.

 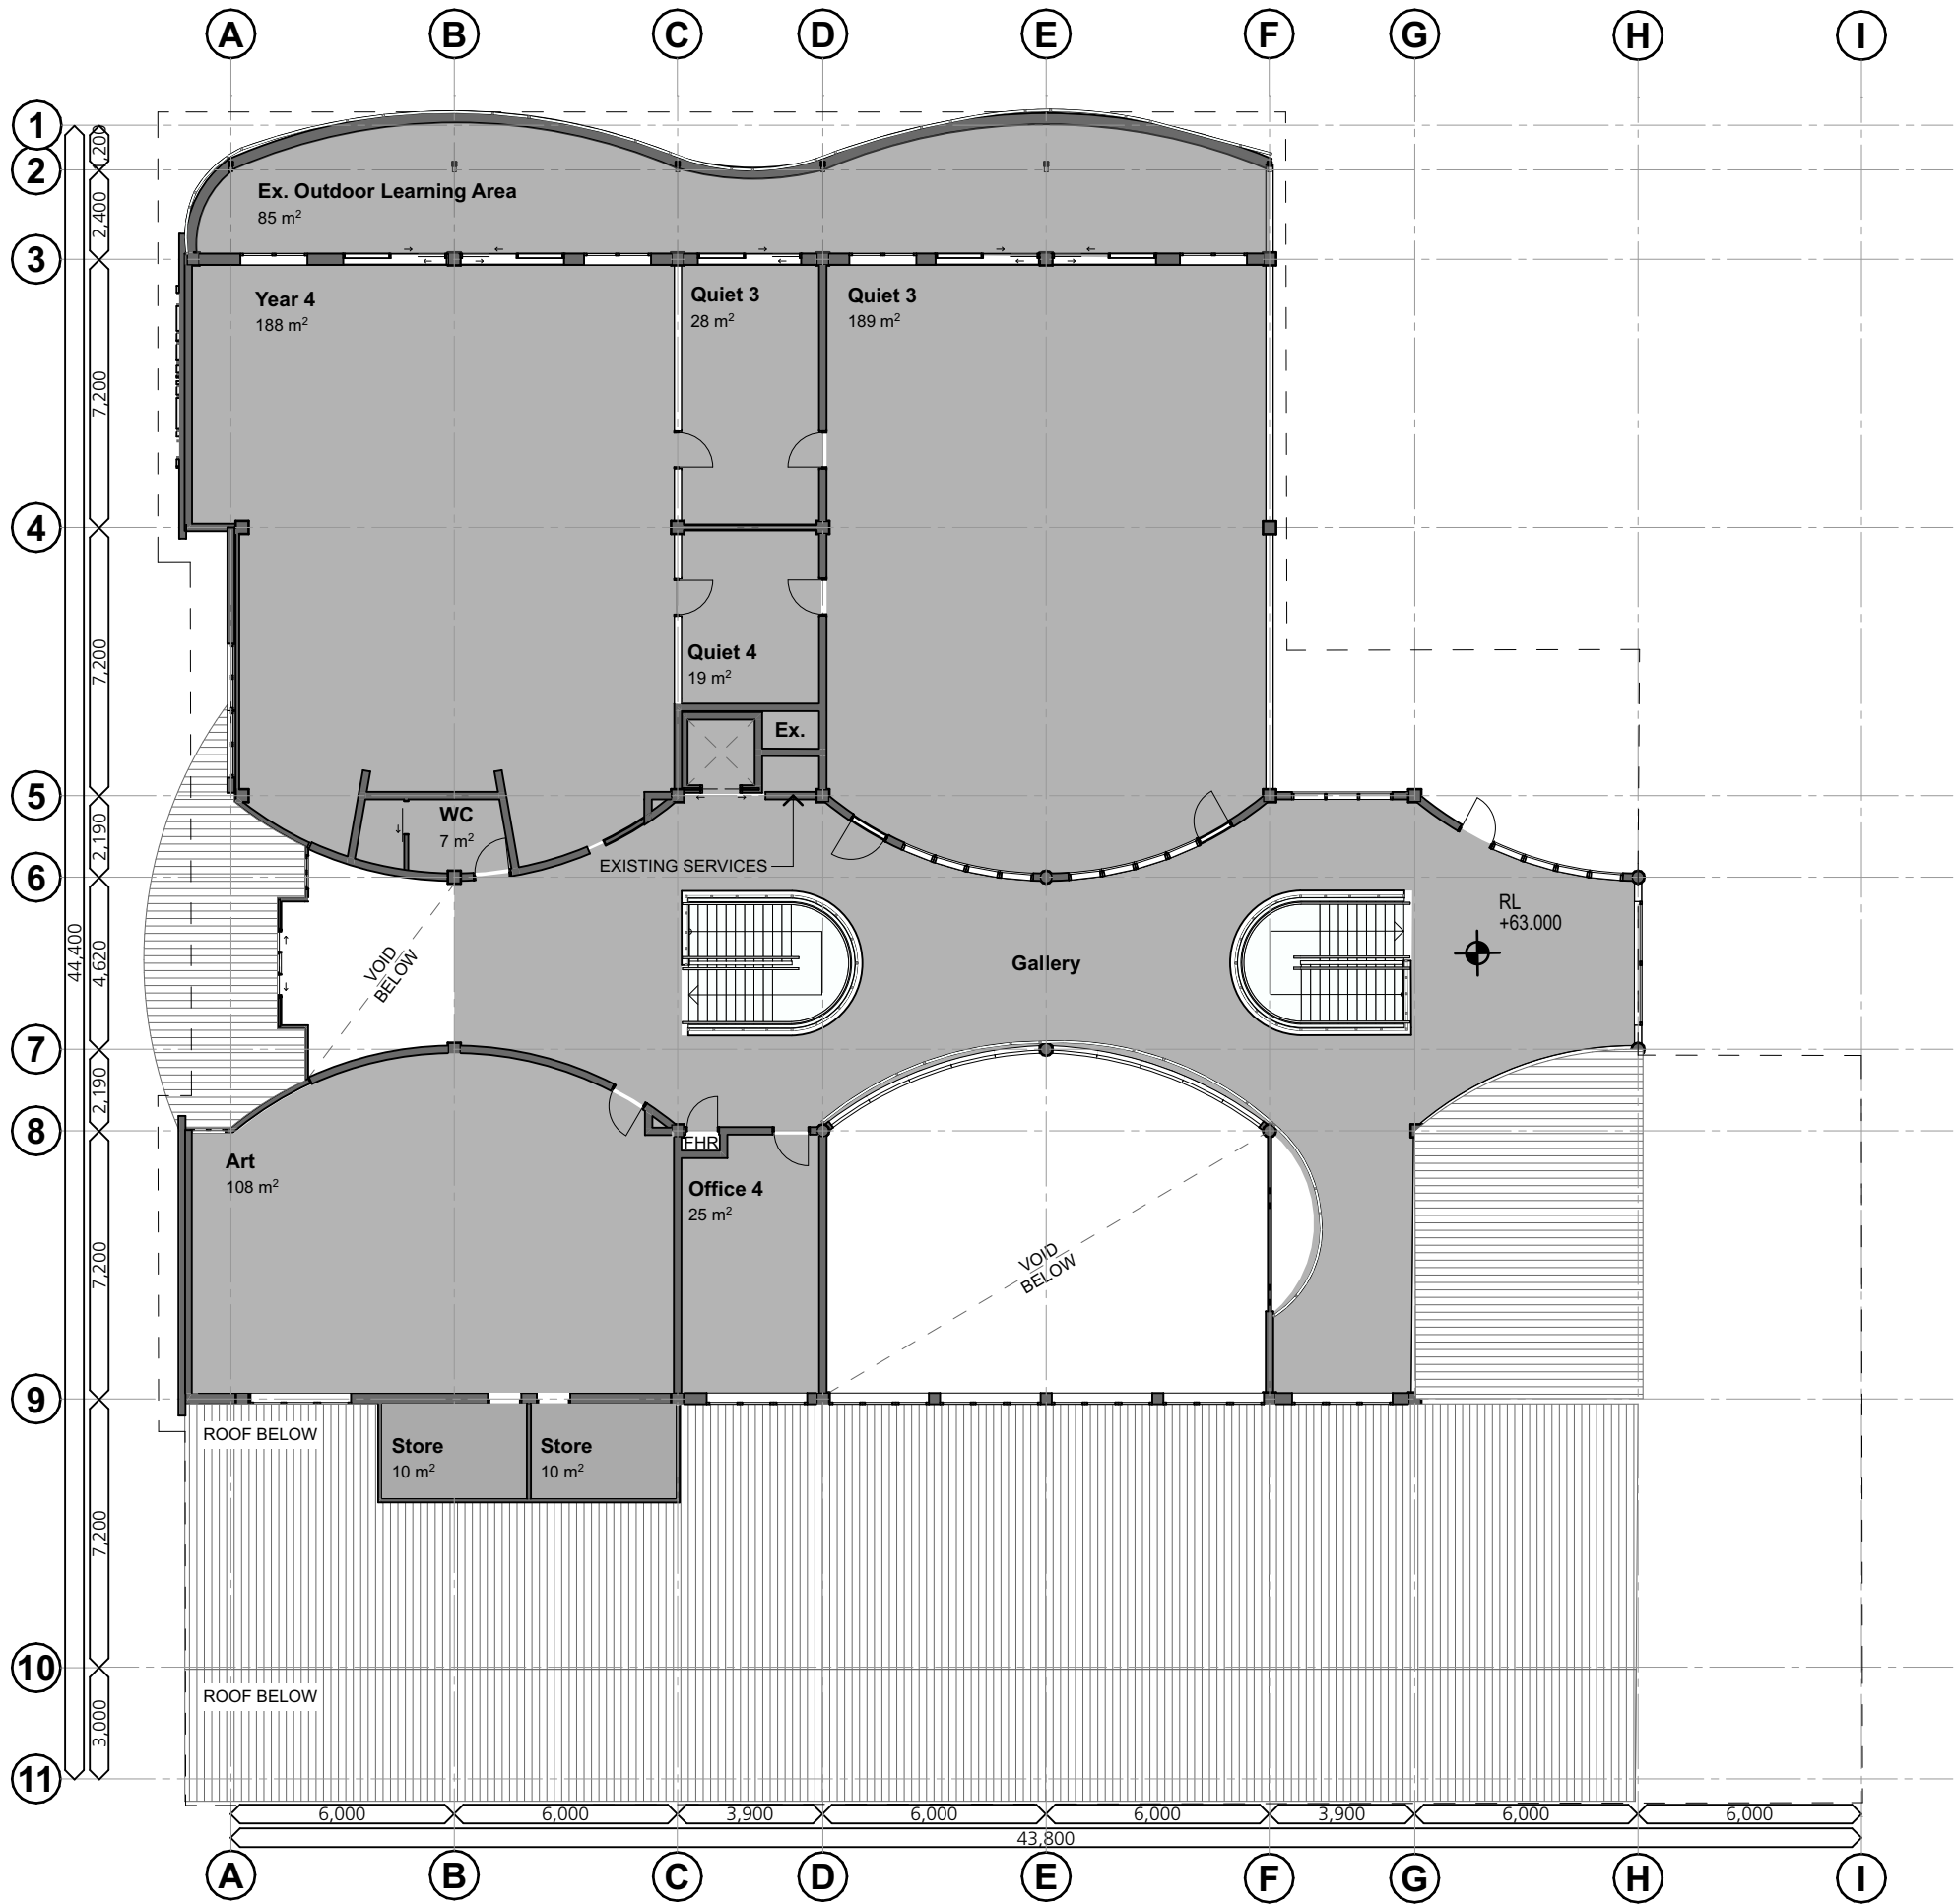


Drawing and design © SHAC Pty Ltd. The signed control copy of this drawing is held by SHAC Pty Ltd. | Ref: BIMcloud: BIMSERVER - BIMcloud Basic for ARCHICAD 25/4347 SPCC Cessnock SSD date: 2/11/2022 time: 2:32 pm

Drawing and design © SHAC Pty Ltd. The signed control copy of this drawing is held by SHAC Pty Ltd. | Ref: BIMcloud: BINISERVER - BIMcloud Basic for ARCHICAD 25/4347 SPCC Cessnock SSD date: 2/11/2022 time: 2:32 pm




Drawing and design © SHAC Pty Ltd. The signed control copy of this drawing is held by SHAC Pty Ltd. | Ref: BIMcloud: BIMSERVER - BIMcloud Basic for ARCHICAD 25/4347 SPCC Cessnock SSD date:2/11/2022 time: 2:32 pm

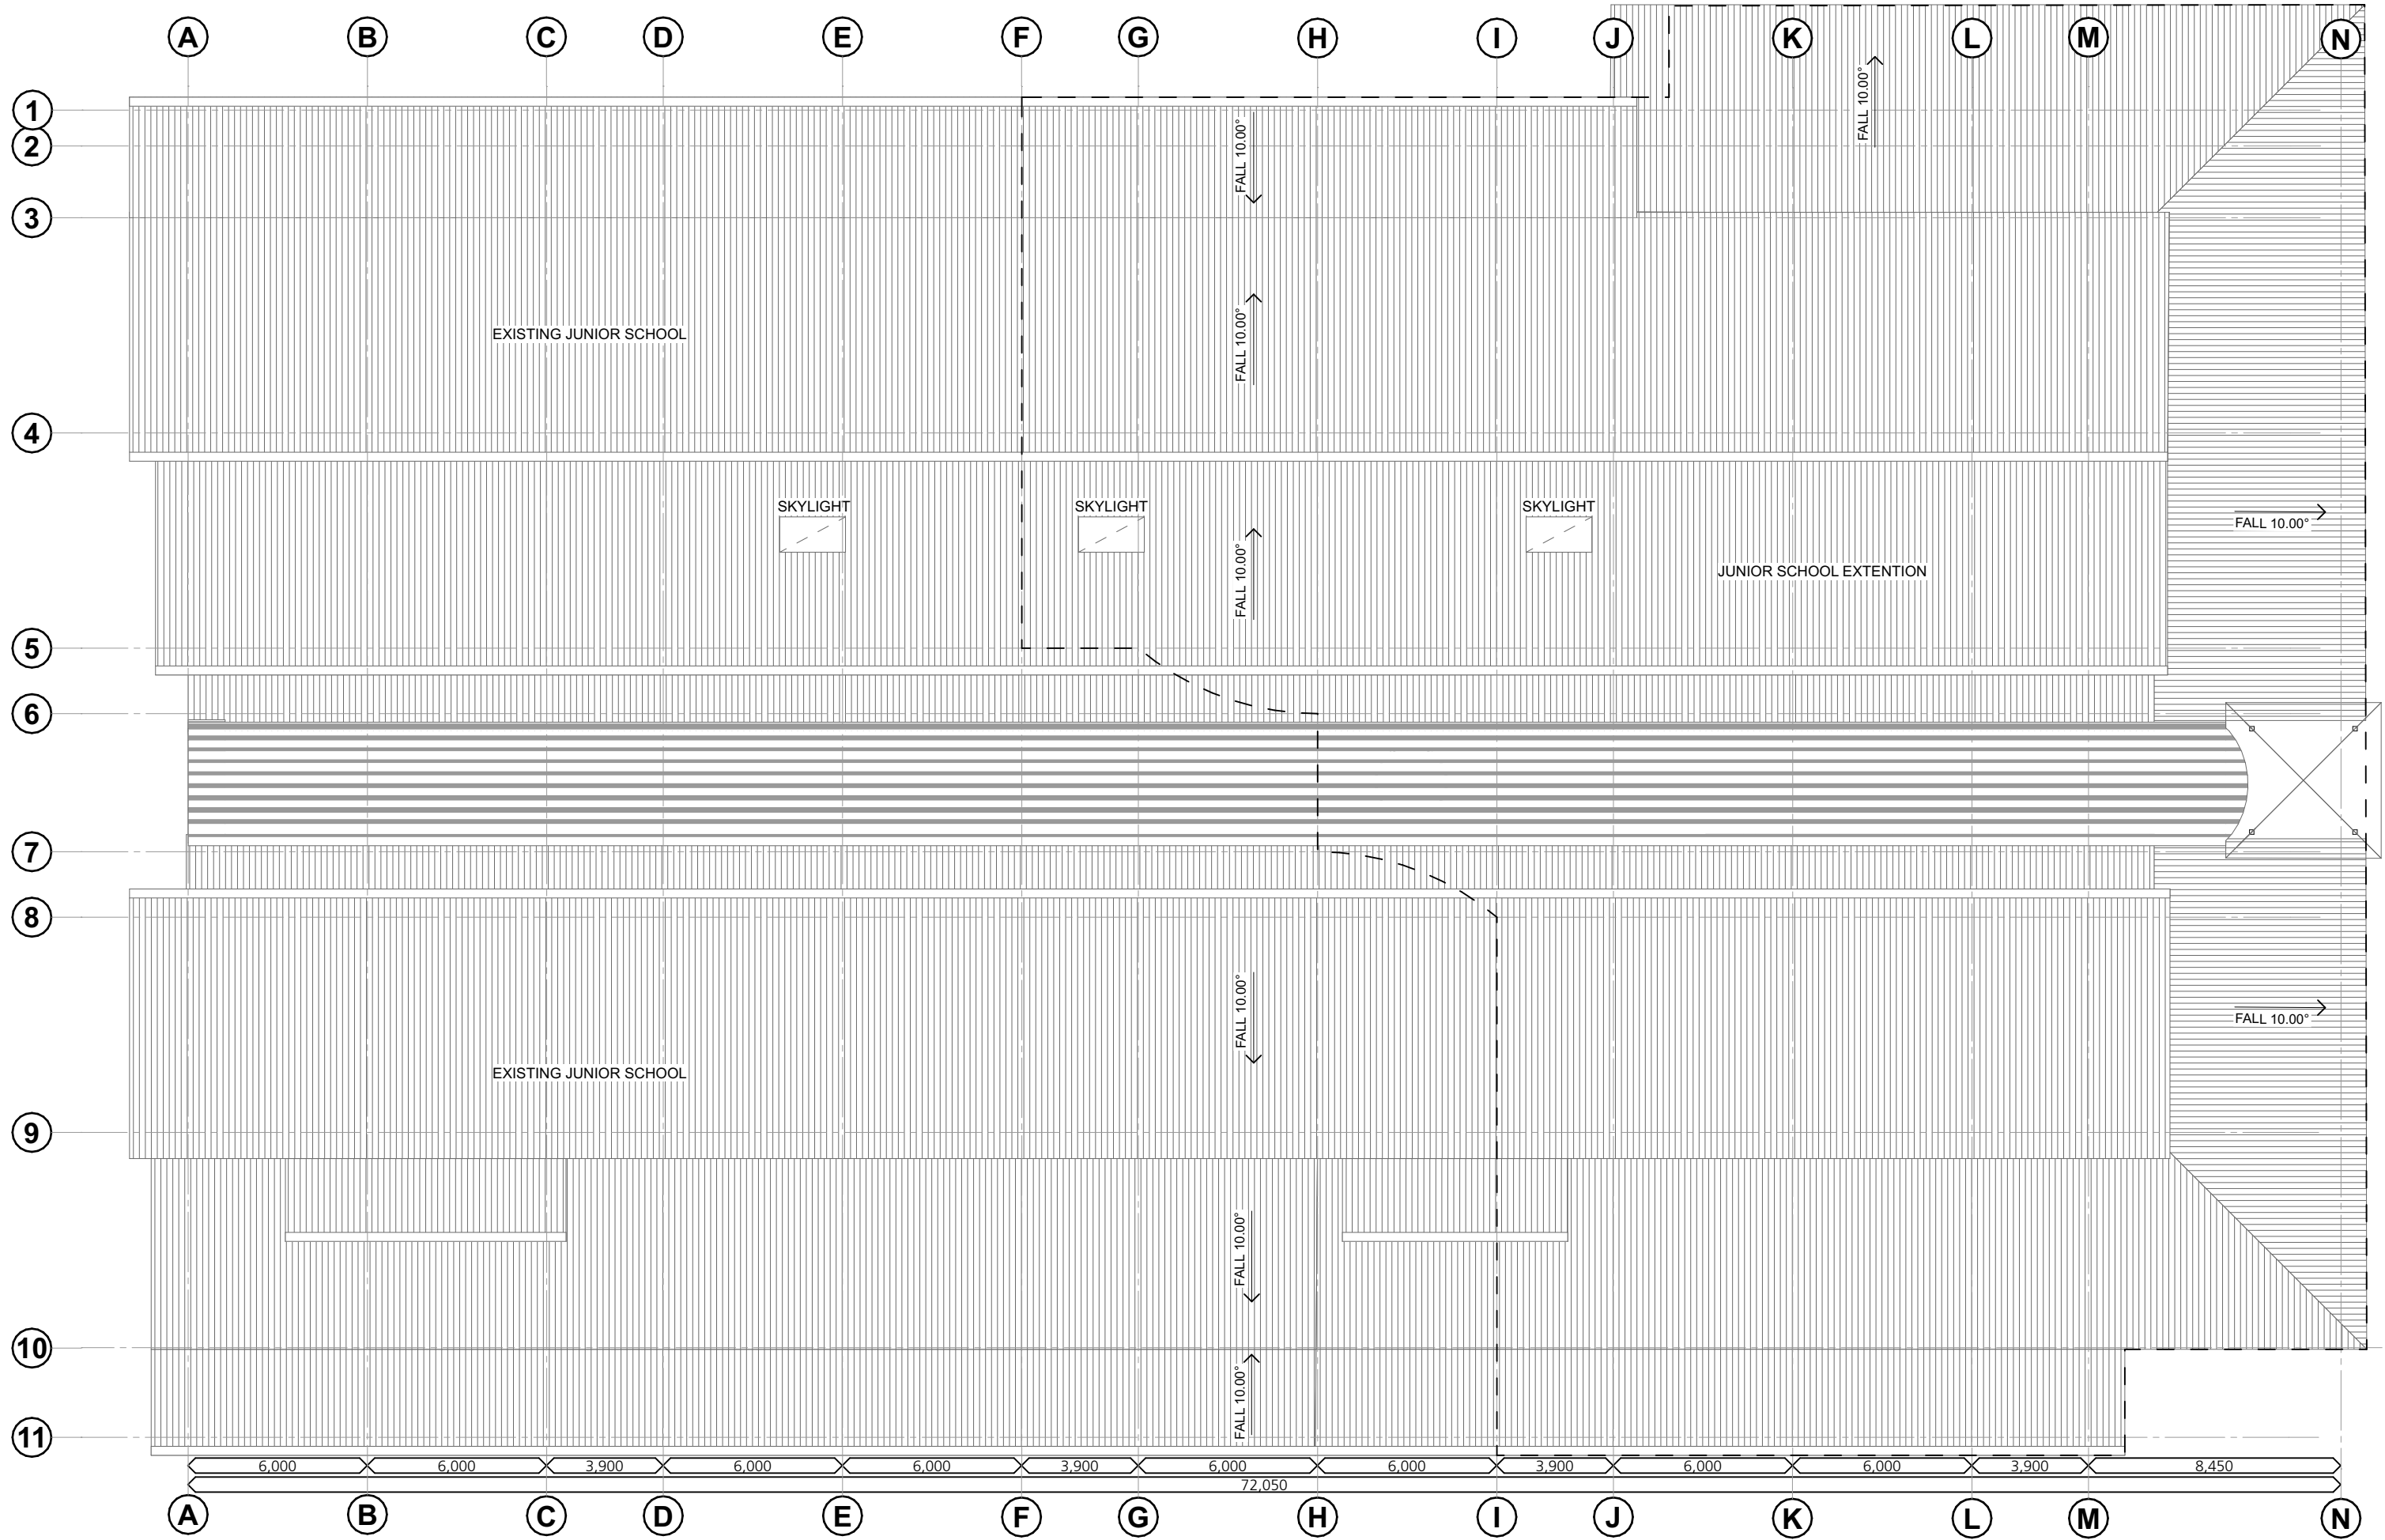

4347
CD3005
RevF 02.11.22

A3 & A4 - Junior School - Roof Plan
St Philip's Christian College Cessnock
10 Lomas Lane, Nulkaba

0m 2 4 6 8 10 1:200 @A3

 


SHAC
Nominated Architect Justin Hamilton (6160) | ABN 32 131 584 846

Drawing and design © SHAC Pty Ltd. The signed control copy of this drawing is held by SHAC Pty Ltd. | Ref: BIMcloud: BINISERVER - BIMcloud Basic for ARCHICAD 25/4347 SPCC Cessnock SSD date: 2/11/2022 time: 2:32 pm



4347
CD3006
RevF 02.11.22

A3 & A4 - Junior School - Ground Floor Furniture Plan
St Philip's Christian College Cessnock
10 Lomas Lane, Nulkaba

 

Junior School Province
'Discovery, Fun & Foundations'
Prep, Kinder, Year 1

SHAC
Nominated Architect Justin Hamilton (6160) | ABN 32 131 584 846


Drawing and design © SHAC Pty Ltd. The signed control copy of this drawing is held by SHAC Pty Ltd. | Ref: BIMcloud: BINOSERVER - BIMcloud Basic for ARCHICAD 25/4347 SPCC Cessnock SSD date:2/11/2022 time: 2:32 pm



Junior School Province
'Discovery, Fun & Foundations'
Year 2, 3 & 4

4347
CD3007
RevF 02.11.22

A3 & A4 - Junior School - First Floor Furniture Plan
St Philip's Christian College Cessnock
10 Lomas Lane, Nulkaba

 

SHAC
Nominated Architect Justin Hamilton (6160) | ABN 32 131 584 846


SSD APPLICATION

1. Dimensions are in millimetres unless otherwise shown.


2. Work to given dimensions. Do not scale from drawing.
3. Check all dimensions on site prior to construction and fabrication.

4. Bring any discrepancies to the attention of the proprietor & architect.

KEY PLAN

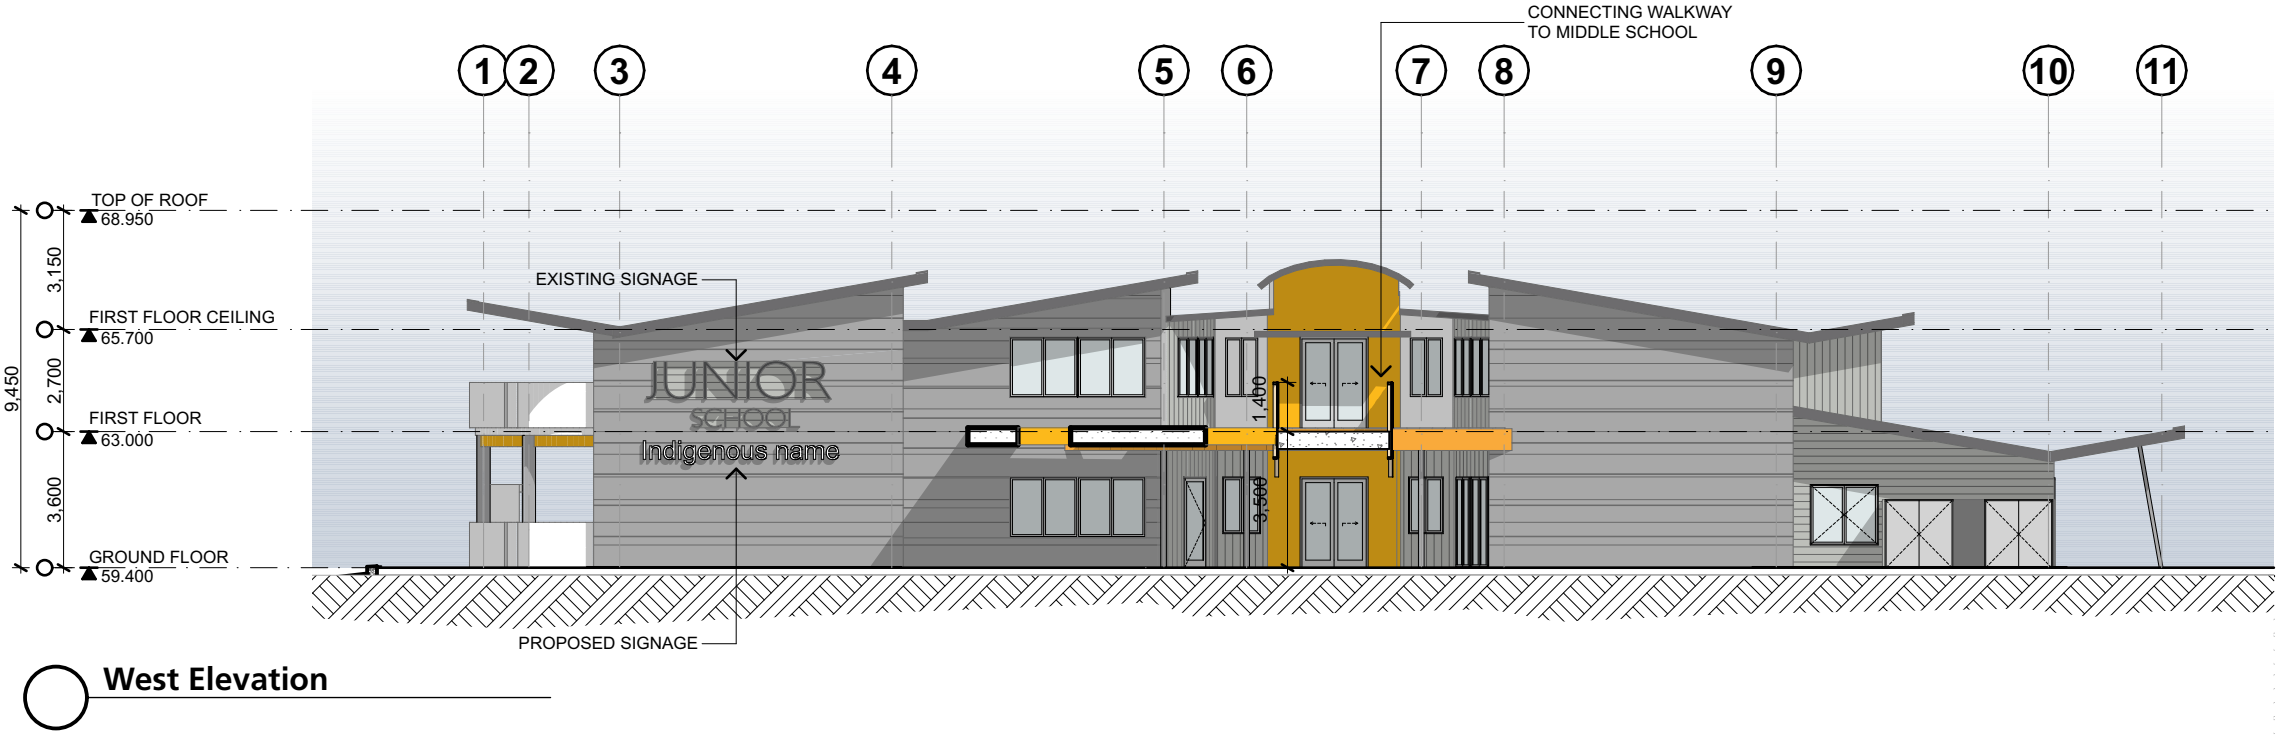

West Elevation

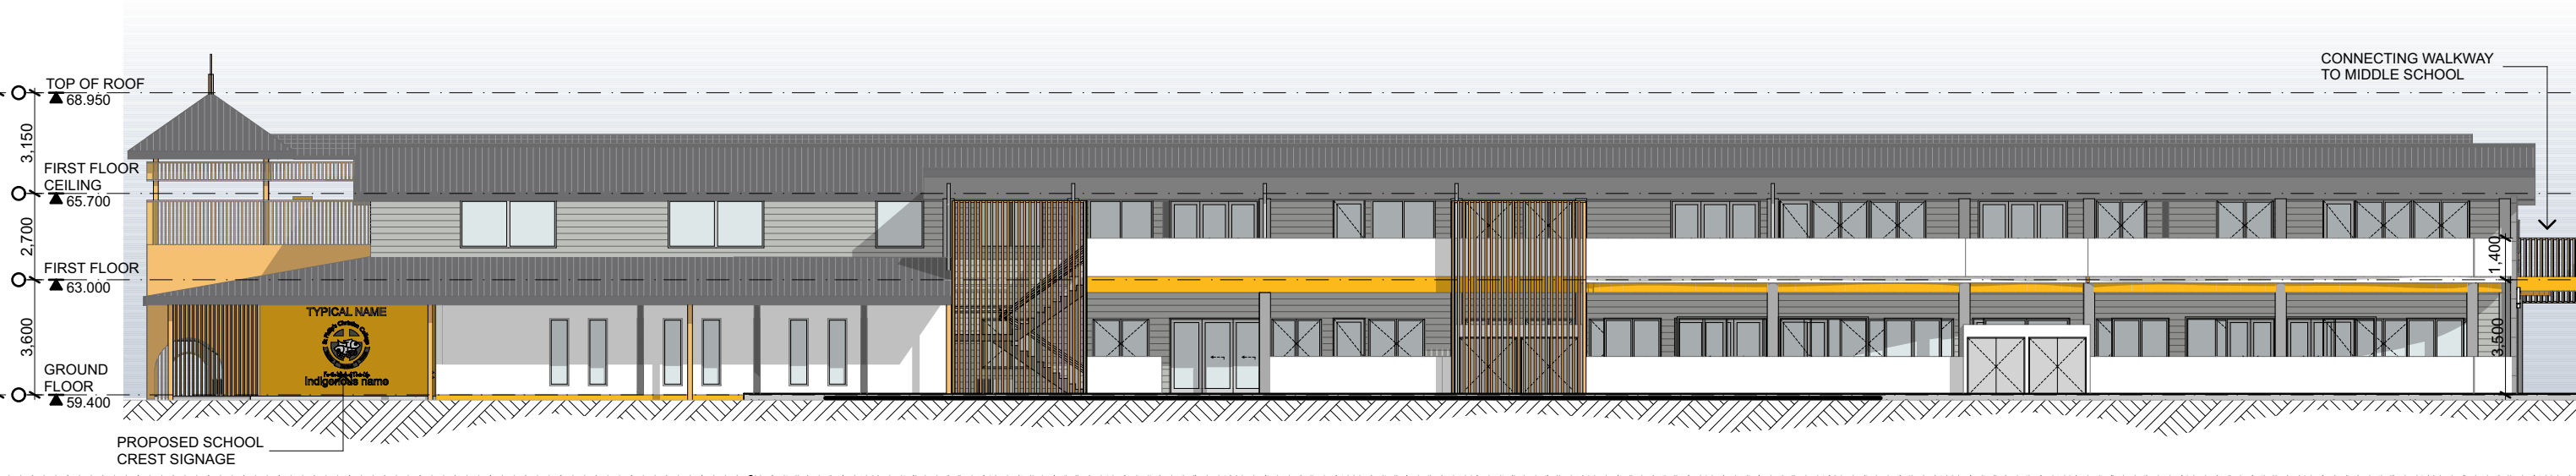

North Elevation


SSD APPLICATION

1. Dimensions are in millimetres unless otherwise shown.

2. Work to given dimensions. Do not scale from drawing.
3. Check all dimensions on site prior to construction and fabrication.

4. Bring any discrepancies to the attention of the proprietor & architect.

KEY PLAN

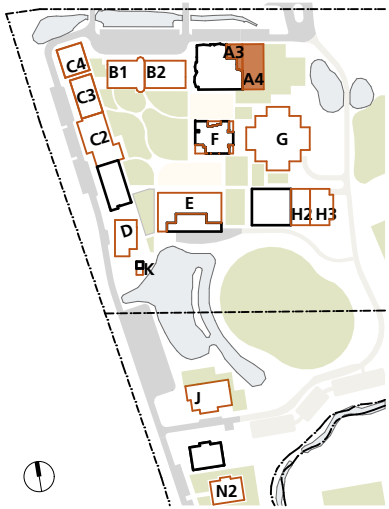

East Elevation




South Elevation

4347
CD3009
RevF 02.11.22

A3 & A4 - Junior School - Elevations
St Philip's Christian College Cessnock
10 Lomas Lane, Nulkaba

0m 2 4 6 8 10 1:200 @A3

 

SHAC



Nominated Architect Justin Hamilton (6160) | ABN 32 131 584 846

Drawing and design © SHAC Pty Ltd. The signed control copy of this drawing is held by SHAC Pty Ltd. | Ref: BIMcloud: BIMSERVER - BIMcloud Basic for ARCHICAD 25/4347 SPCC Cessnock SSD date:2/11/2022 time: 2:32 pm


SSD APPLICATION

1. Dimensions are in millimetres unless otherwise shown.
2. Work to given dimensions. Do not scale from drawing.
3. Check all dimensions on site prior to construction and fabrication.
4. Bring any discrepancies to the attention of the proprietor & architect.

KEY PLAN

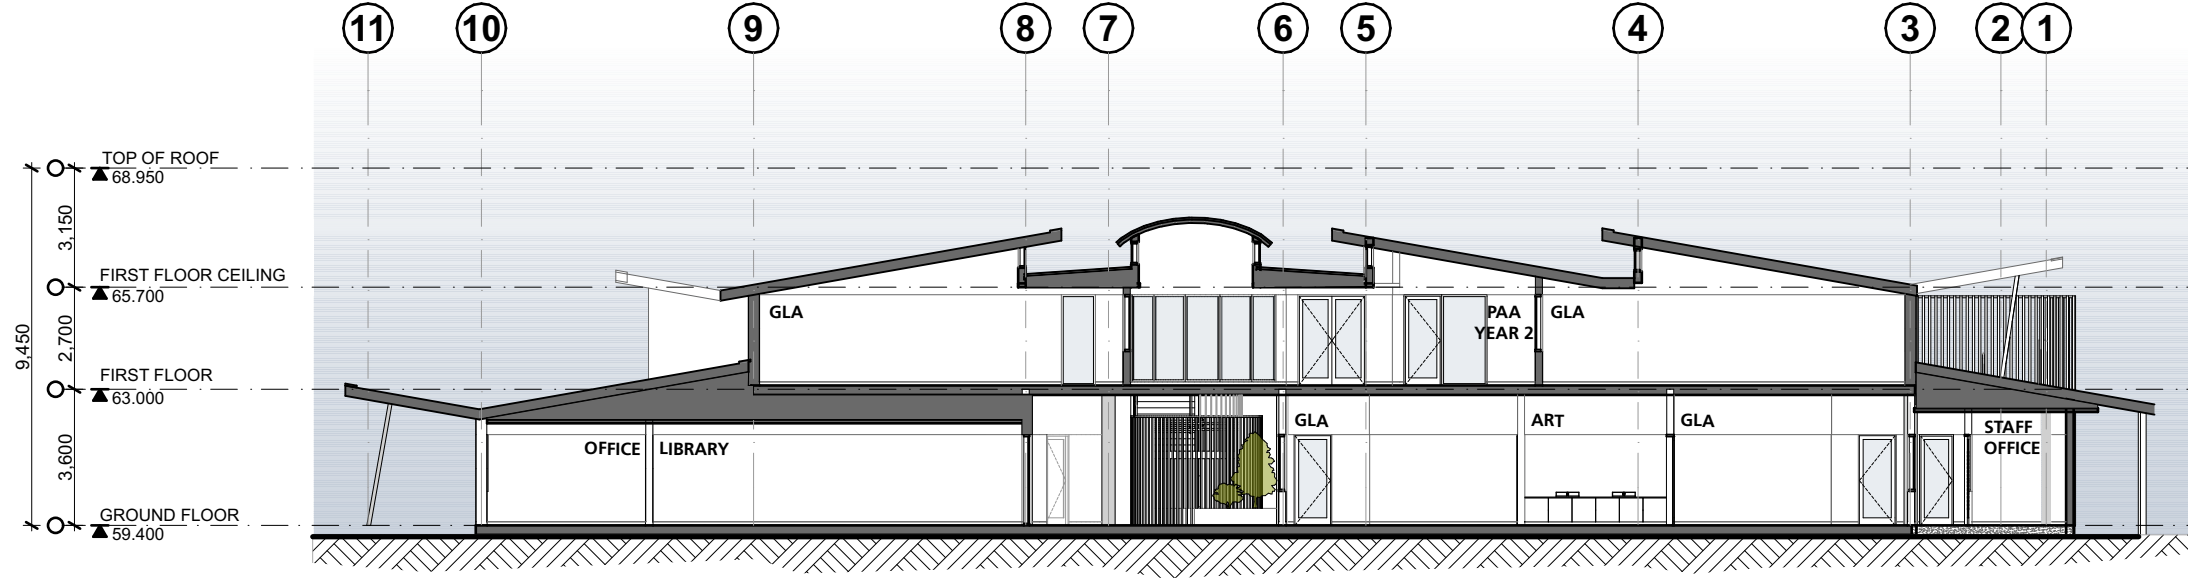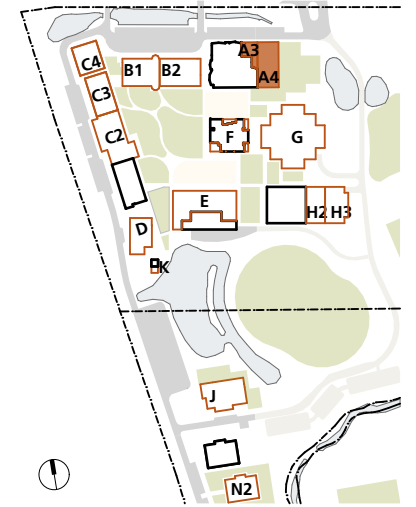

Section A

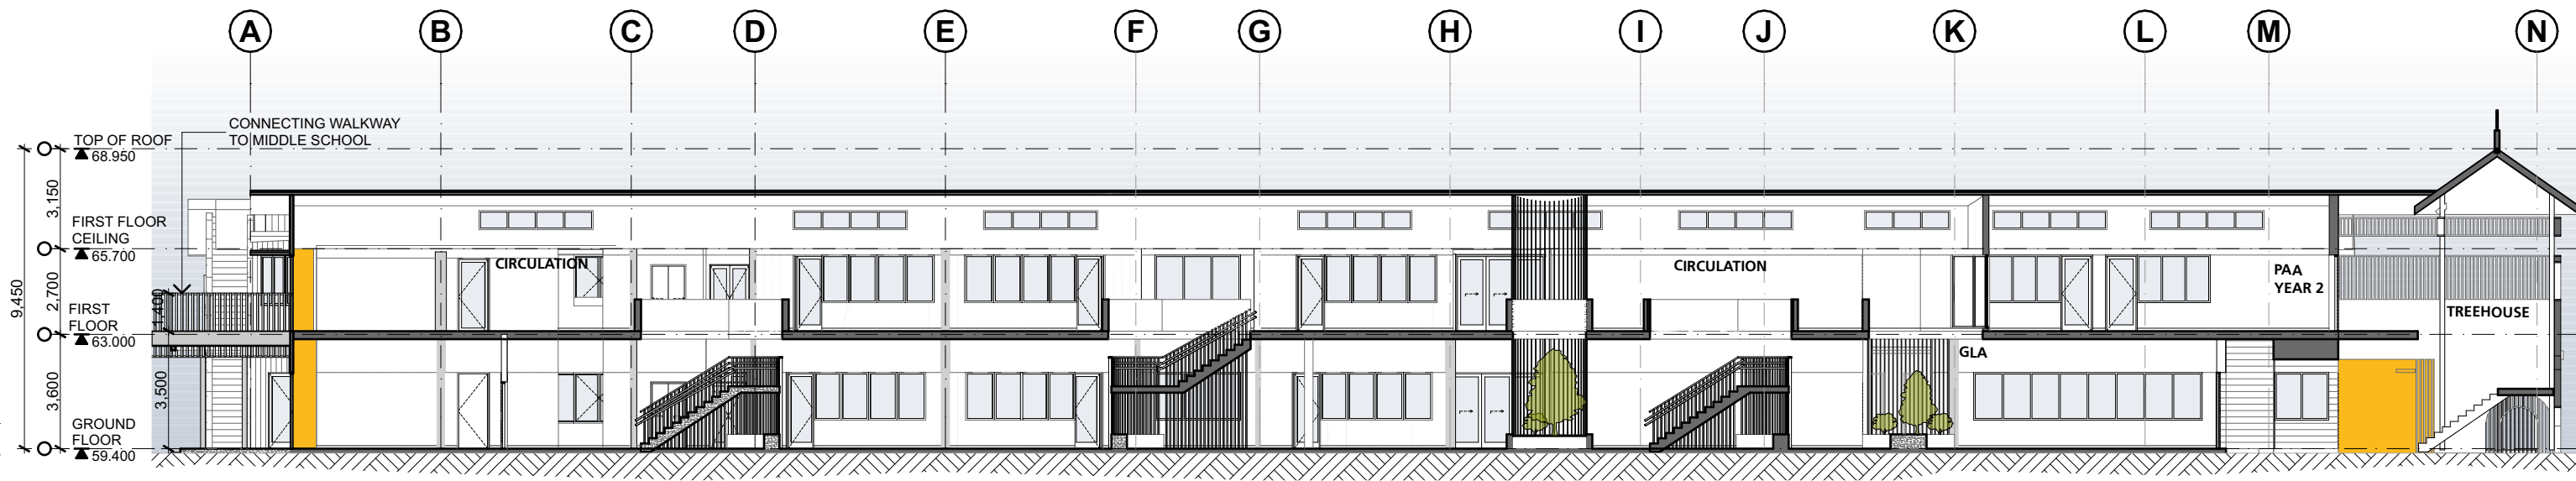


Section B

**4347
CD3010**
RevF 02.11.22

A3 & A4 - Junior School - Sections
St Philip's Christian College Cessnock
10 Lomas Lane, Nulkaba

0m 2 4 6 8 10 1:200
@A3

 

SHAC

Nominated Architect Justin Hamilton (6160) | ABN 32 131 584 846




Building B1

Middle School

No.	Drawing	Rev
CD3101	B1 - Middle School - Ground Floor Plan	F
CD3102	B1 - Middle School - First Floor Plan	F
CD3103	B1 - Middle School - Roof Plan	F
CD3104	B1 - Middle School - Ground Floor Furniture Plan	F
CD3105	B1 - Middle School - First Floor Furniture Plan	F
CD3106	B1 - Middle School - Elevations	F
CD3107	B1 - Middle School - Elevations	F
CD3108	B1 - Middle School - Sections	F

Drawing and design © SHAC Pty Ltd. The signed control copy of this drawing is held by SHAC Pty Ltd. | Ref: BIMcloud: BIMSSEVER - BIMcloud Basic for ARCHICAD 25/4347 SPCC Cessnock SSD date: 2/11/2022 time: 2:32 pm

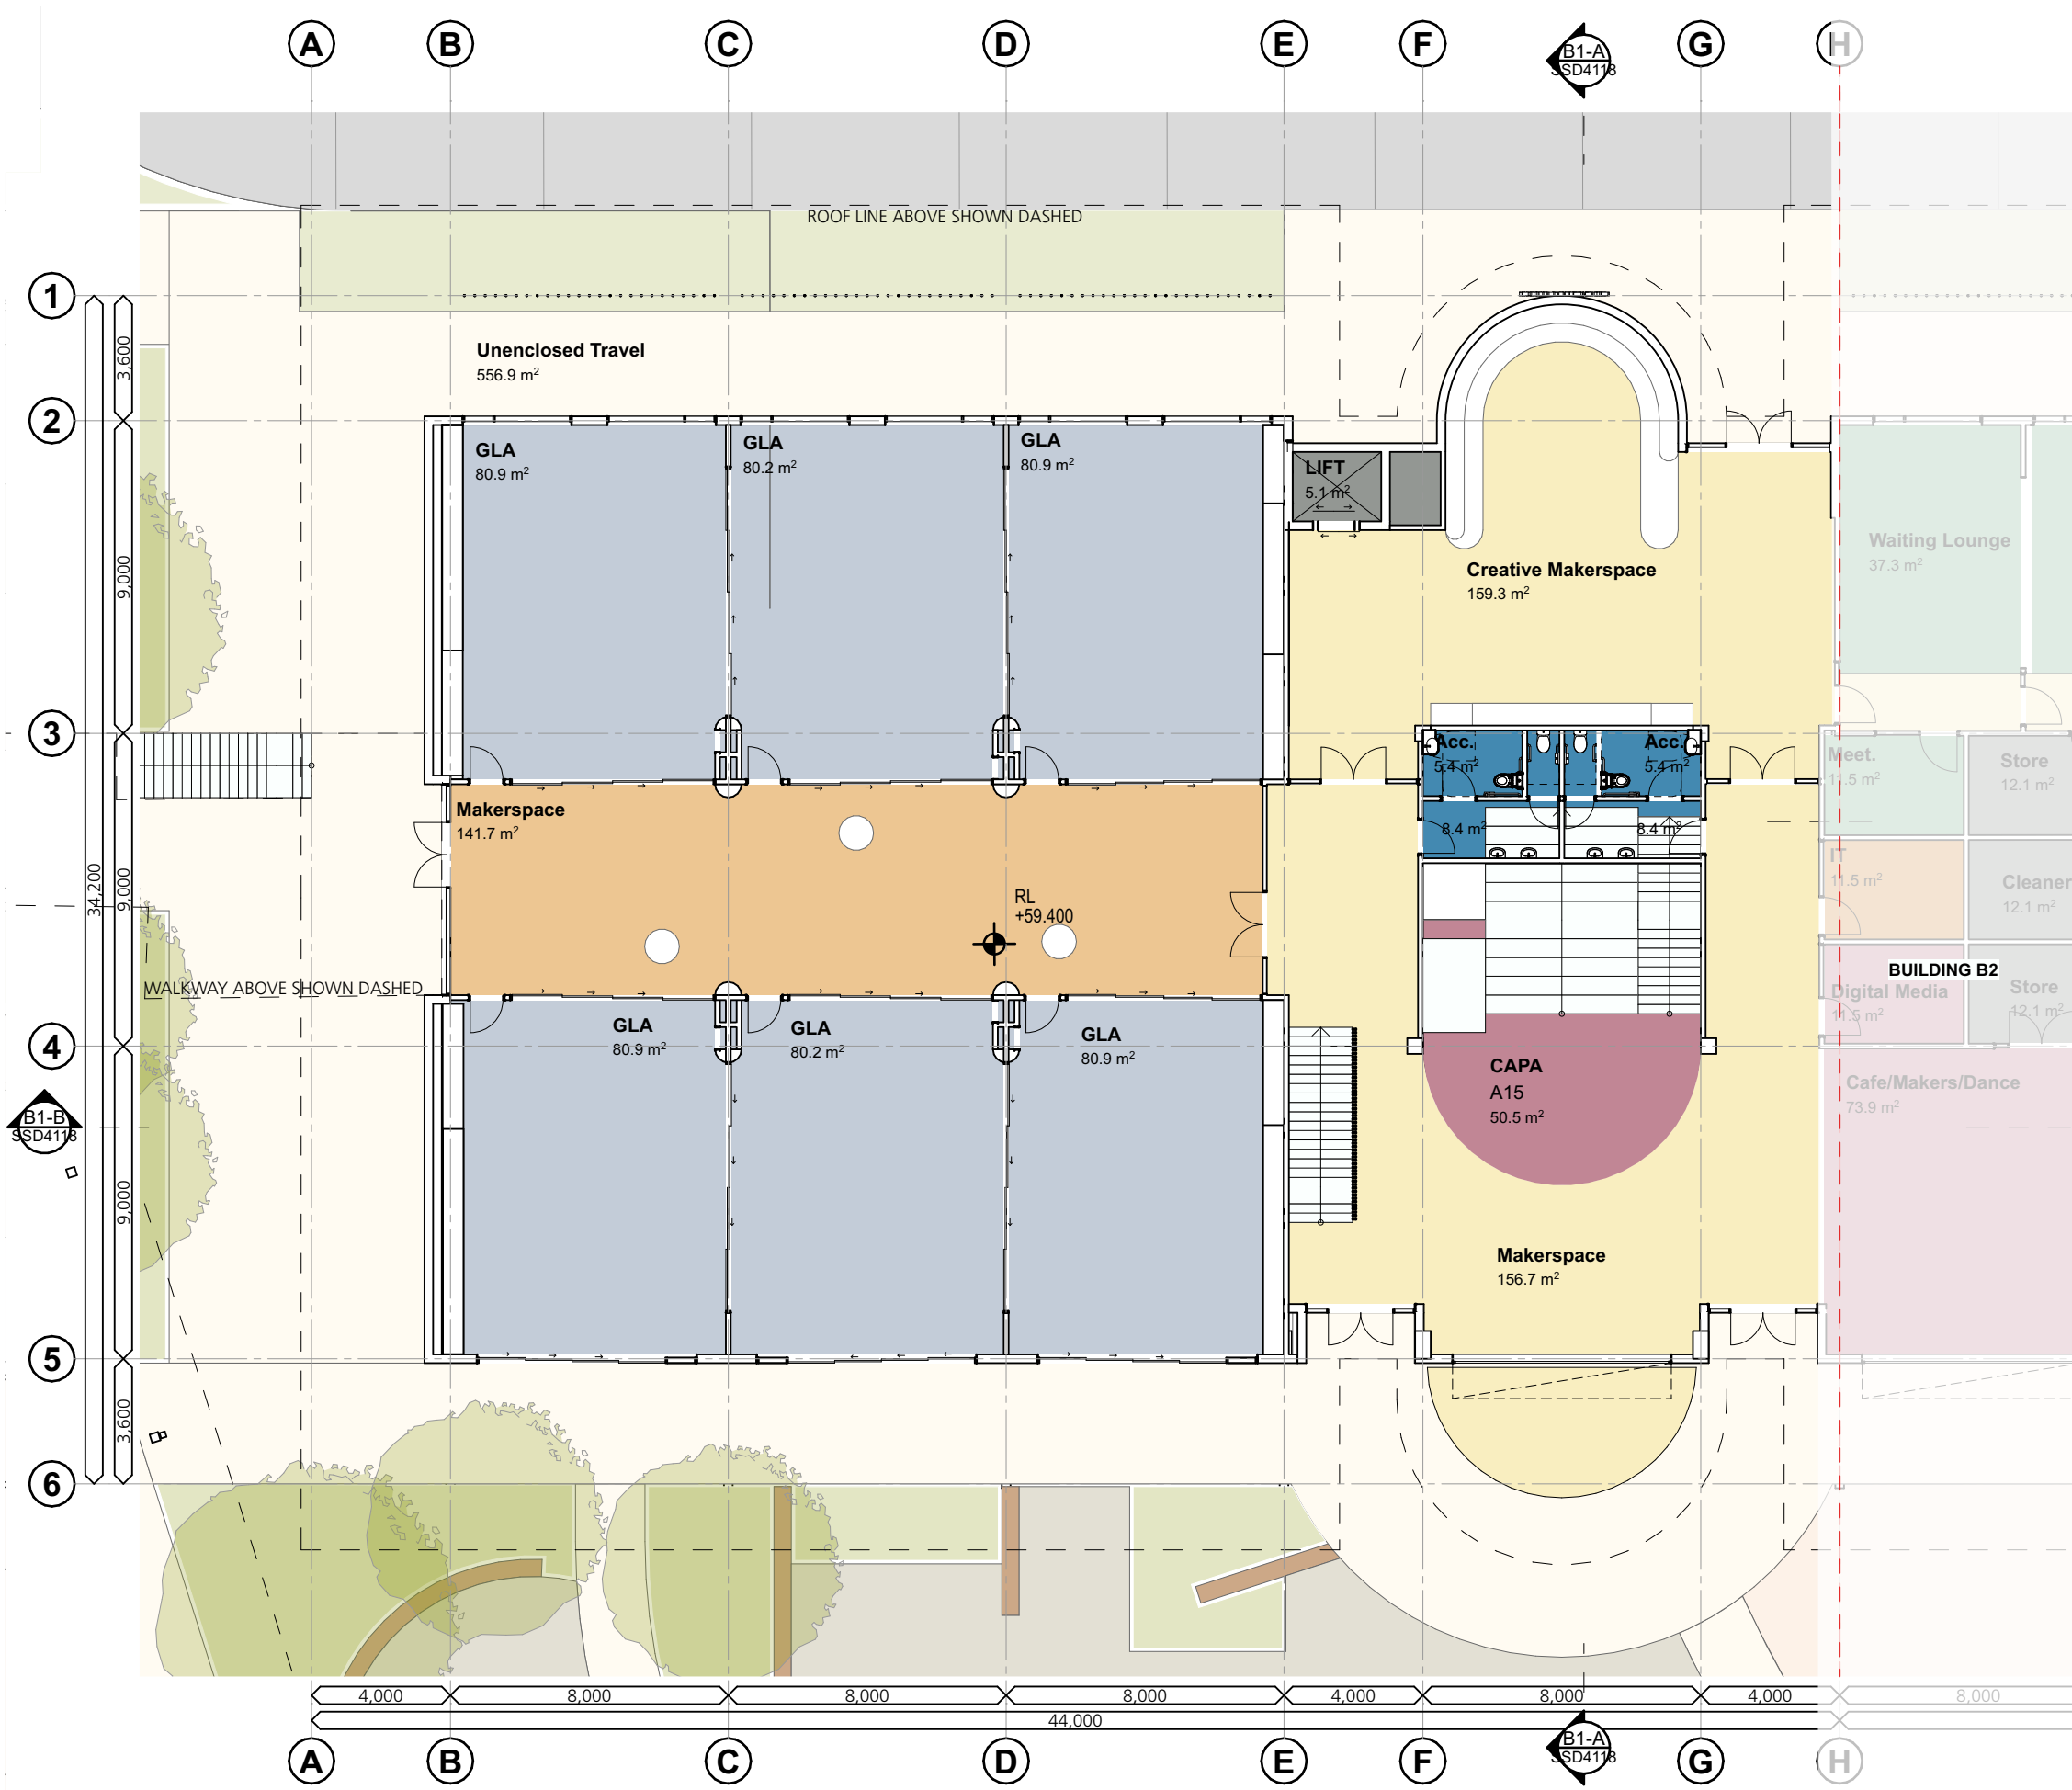

SSD APPLICATION

1. Dimensions are in millimetres unless otherwise shown.
2. Work to given dimensions. Do not scale from drawing.
3. Check all dimensions on site prior to construction and fabrication.
4. Bring any discrepancies to the attention of the proprietor & architect.

KEY PLAN




Middle School Province

'Mastery & Belonging'

Year 8 & CAPA


4347
CD3101
RevF 02.11.22

B1 - Middle School - Ground Floor Plan
St Philip's Christian College Cessnock
10 Lomas Lane, Nulkaba

 

SHAC
Nominated Architect Justin Hamilton (6160) | ABN 32 131 584 846

Drawing and design © SHAC Pty Ltd. The signed control copy of this drawing is held by SHAC Pty Ltd. | Ref: BIMcloud: BINISERVER - BIMcloud Basic for ARCHICAD 25/4347 SPCC Cessnock SSD date: 2/11/2022 time: 2:32 pm

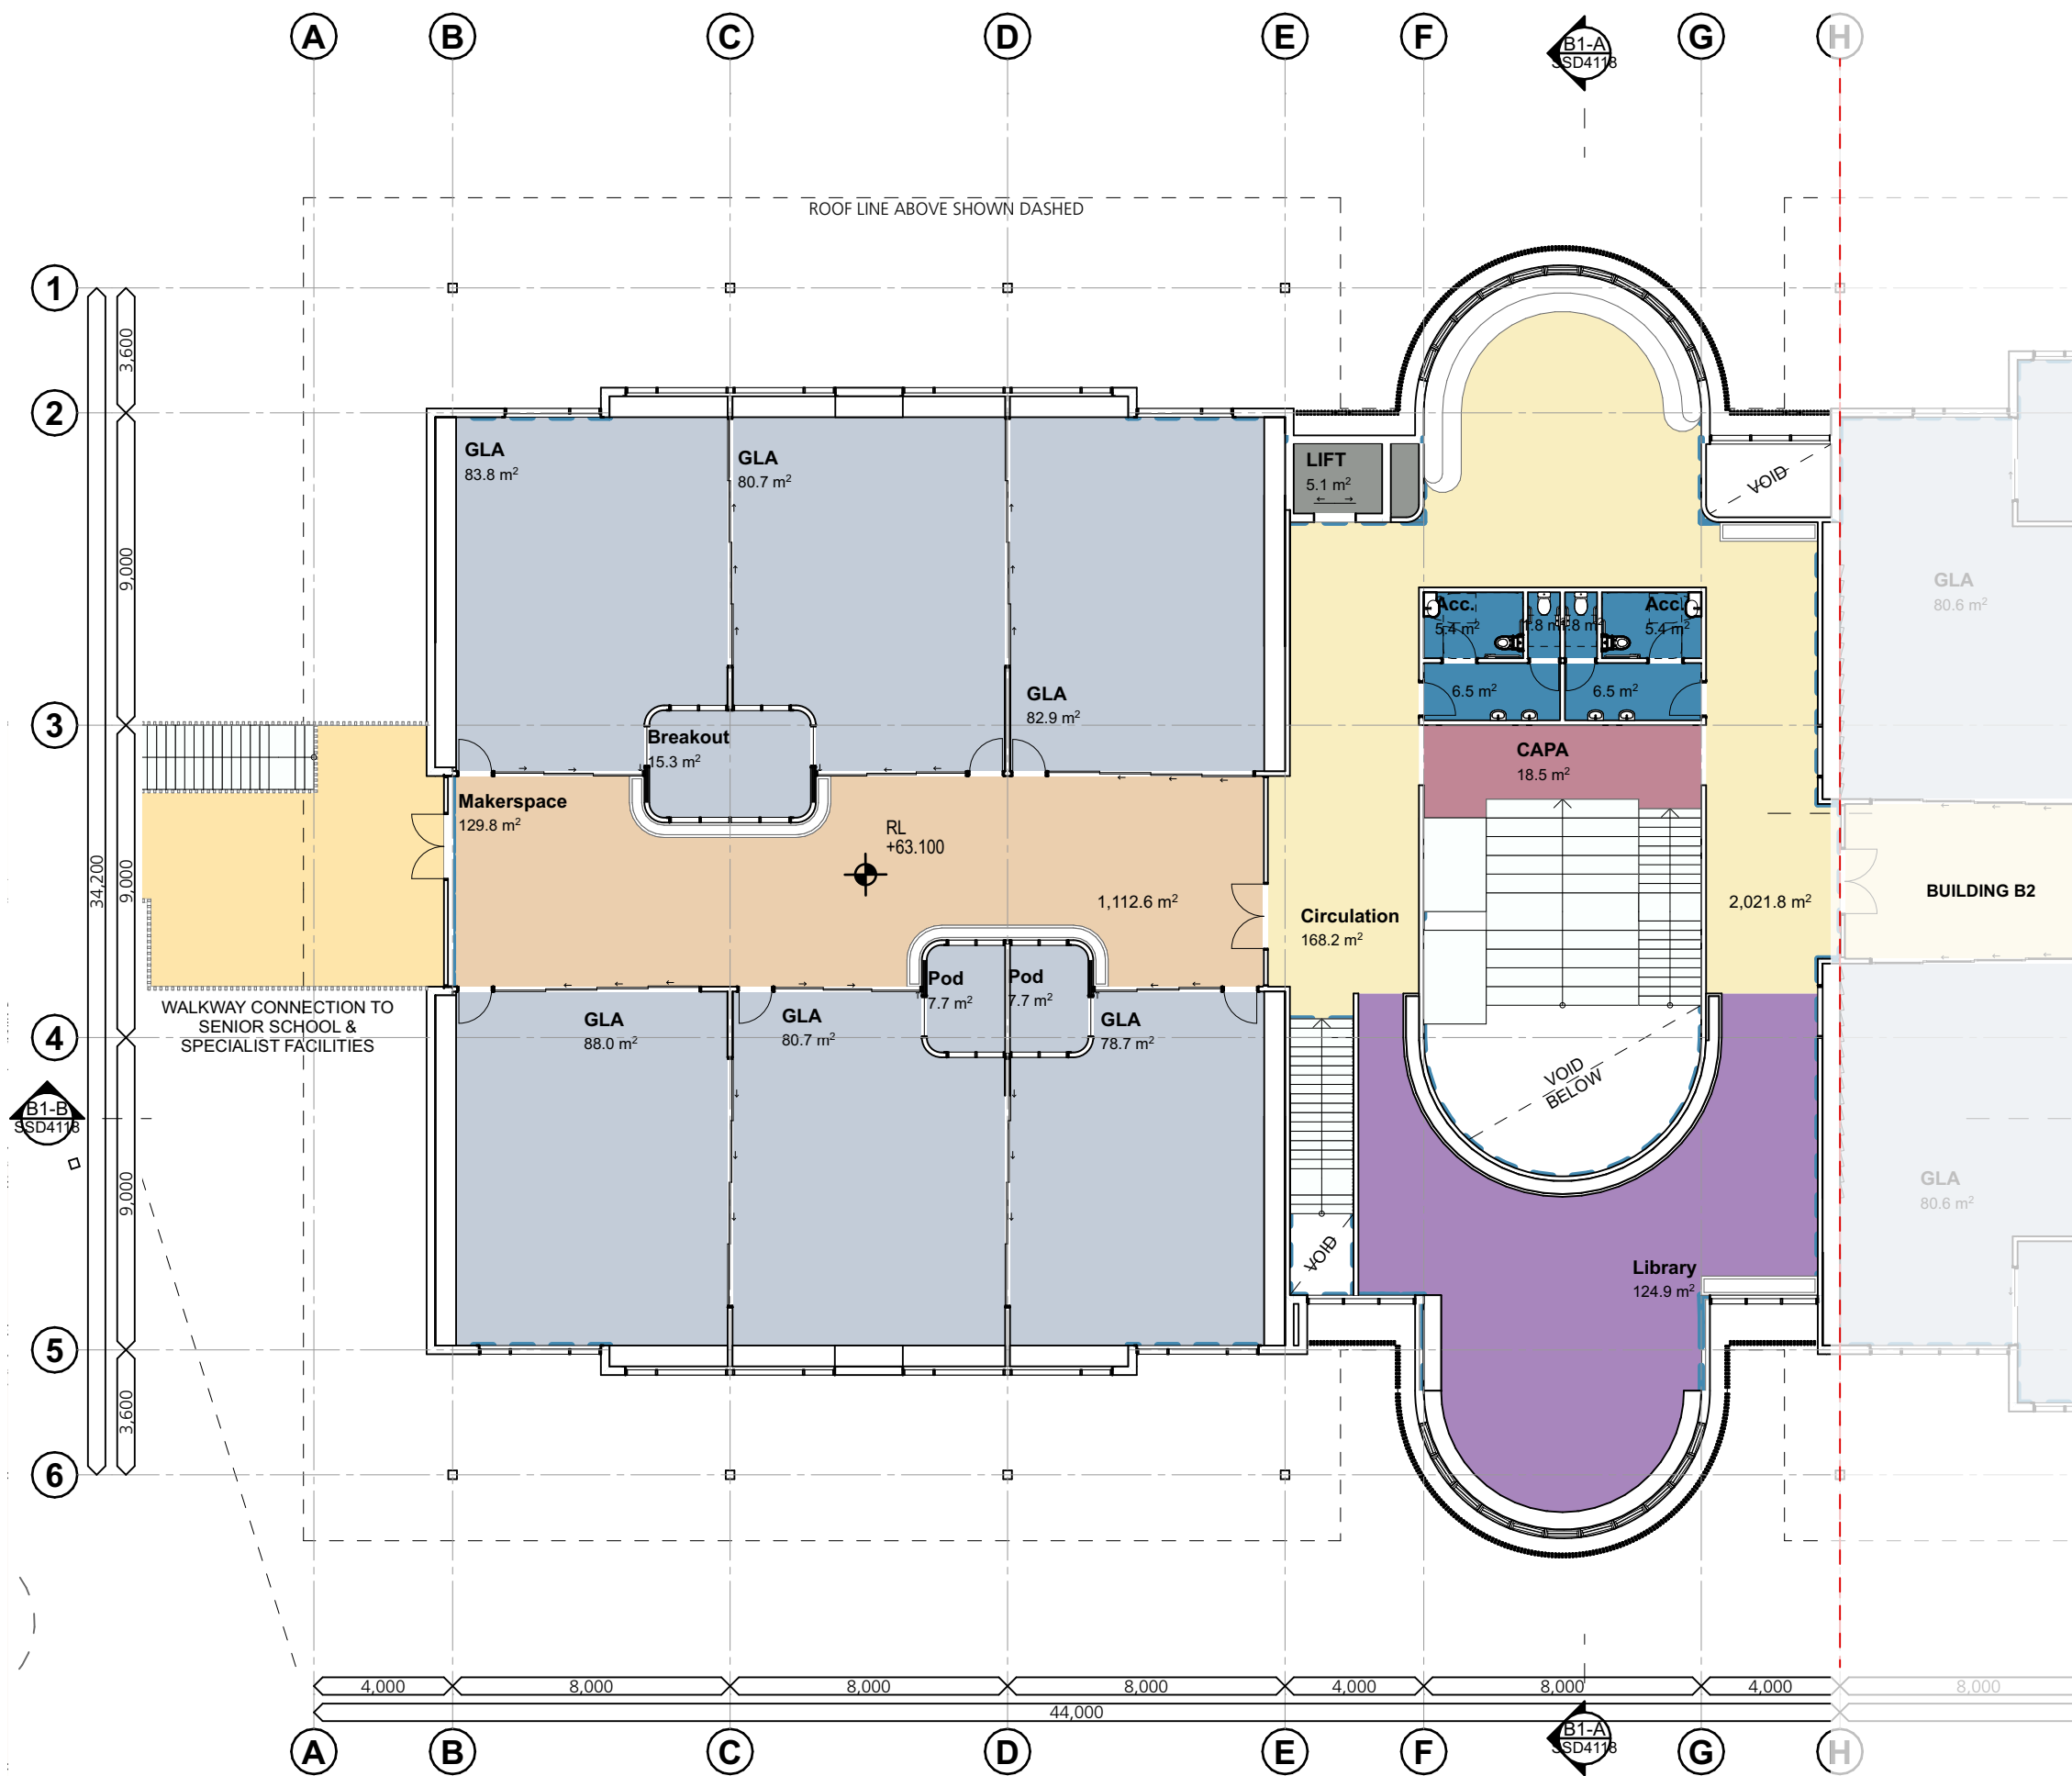

SSD APPLICATION

1. Dimensions are in millimetres unless otherwise shown.
2. Work to given dimensions. Do not scale from drawing.
3. Check all dimensions on site prior to construction and fabrication.
4. Bring any discrepancies to the attention of the proprietor & architect.


KEY PLAN



Middle School Province
'Mastery & Belonging'
Year 7 & CAPA


4347
CD3102
RevF 02.11.22

B1 - Middle School - First Floor Plan
St Philip's Christian College Cessnock
10 Lomas Lane, Nulkaba

 


SHAC
Nominated Architect Justin Hamilton (6160) | ABN 32 131 584 846

Drawing and design © SHAC Pty Ltd. The signed control copy of this drawing is held by SHAC Pty Ltd. | Ref: BIMcloud: BIMServers - BIMcloud Basic for ARCHICAD 25/4347 SPCC Cessnock SSD date: 2/11/2022 time: 2:32 pm

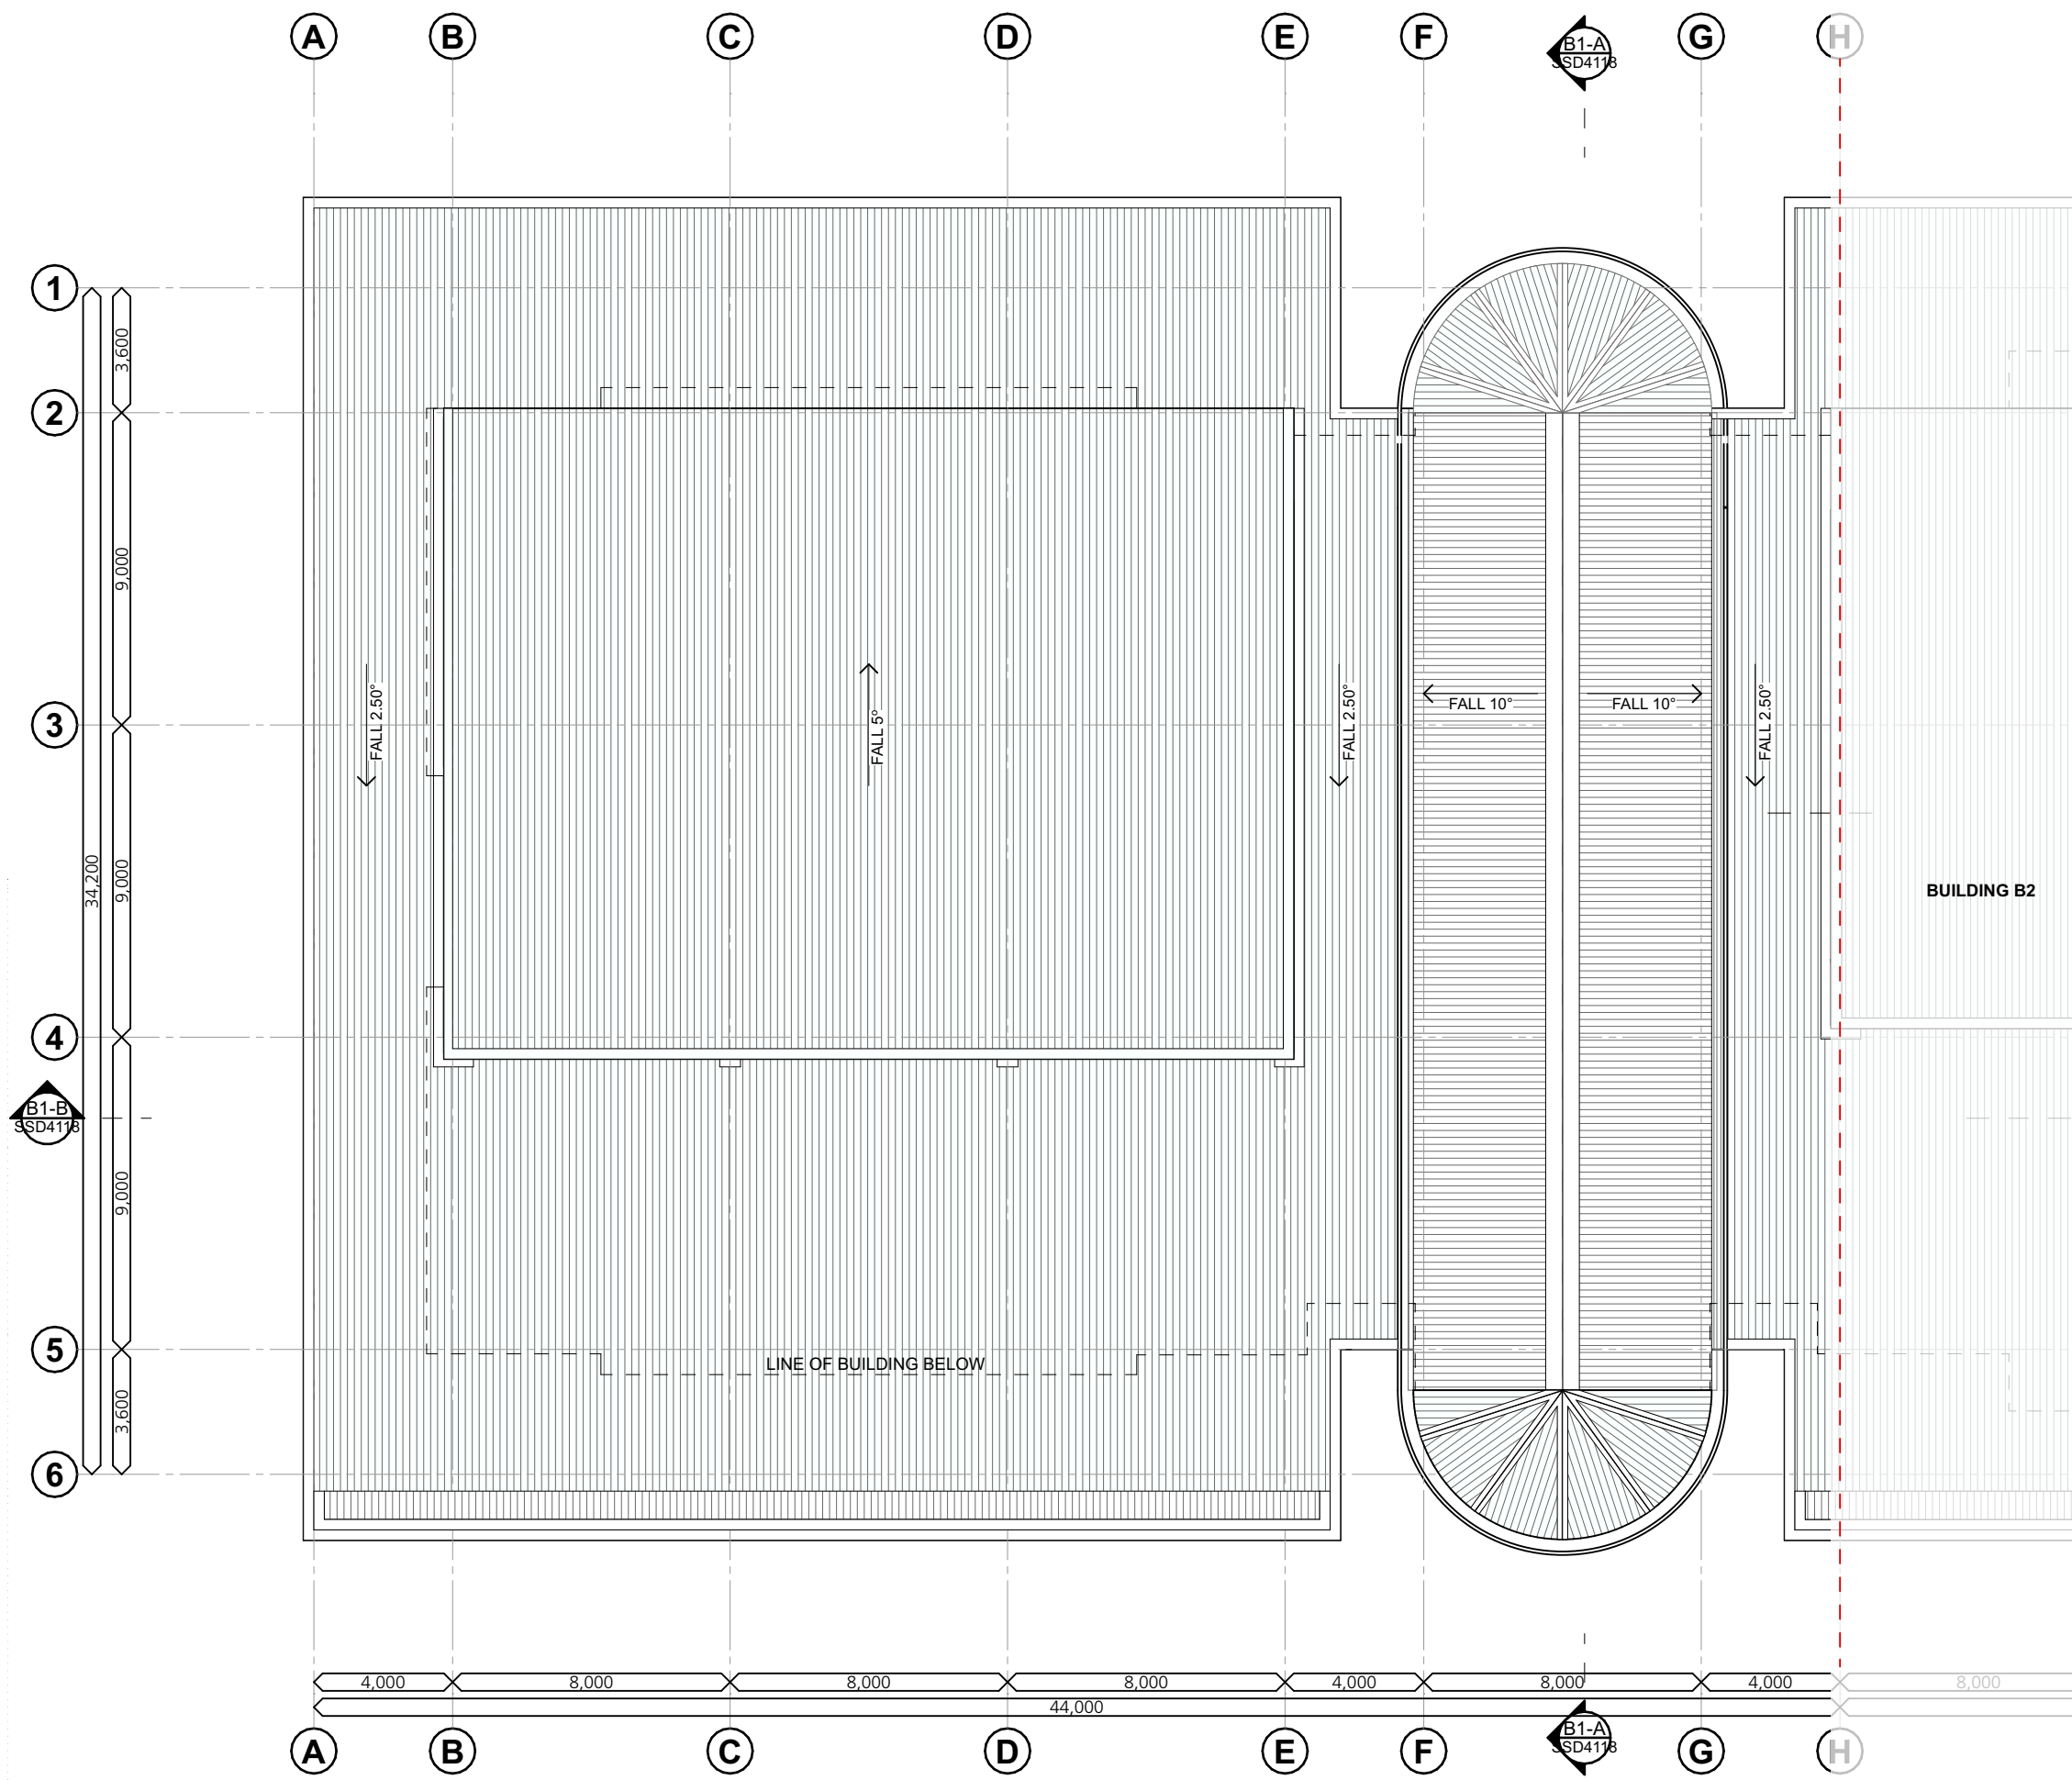

SSD APPLICATION


- 1. Dimensions are in millimetres unless otherwise shown.
- 2. Work to given dimensions. Do not scale from drawing.
- 3. Check all dimensions on site prior to construction and fabrication.
- 4. Bring any discrepancies to the attention of the proprietor & architect.

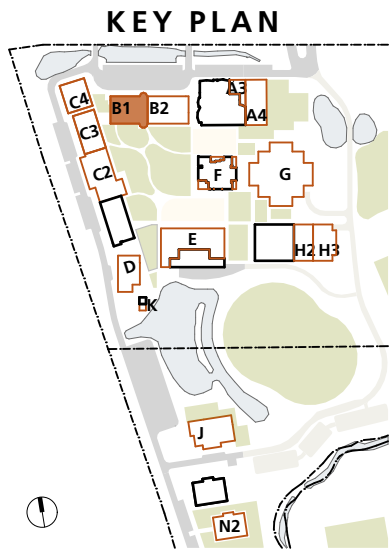

Middle School Province
'Mastery & Belonging'

4347
CD3103
RevF 02.11.22


B1 - Middle School - Roof Plan
St Philip's Christian College Cessnock
10 Lomas Lane, Nulkaba

 

SHAC


Nominated Architect Justin Hamilton (6160) | ABN 32 131 584 846

Drawing and design © SHAC Pty Ltd. The signed control copy of this drawing is held by SHAC Pty Ltd. | Ref: BIMcloud: BINISERVER - BIMcloud Basic for ARCHICAD 25/4347 SPCC Cessnock SSD date:2/11/2022 time: 2:32 pm

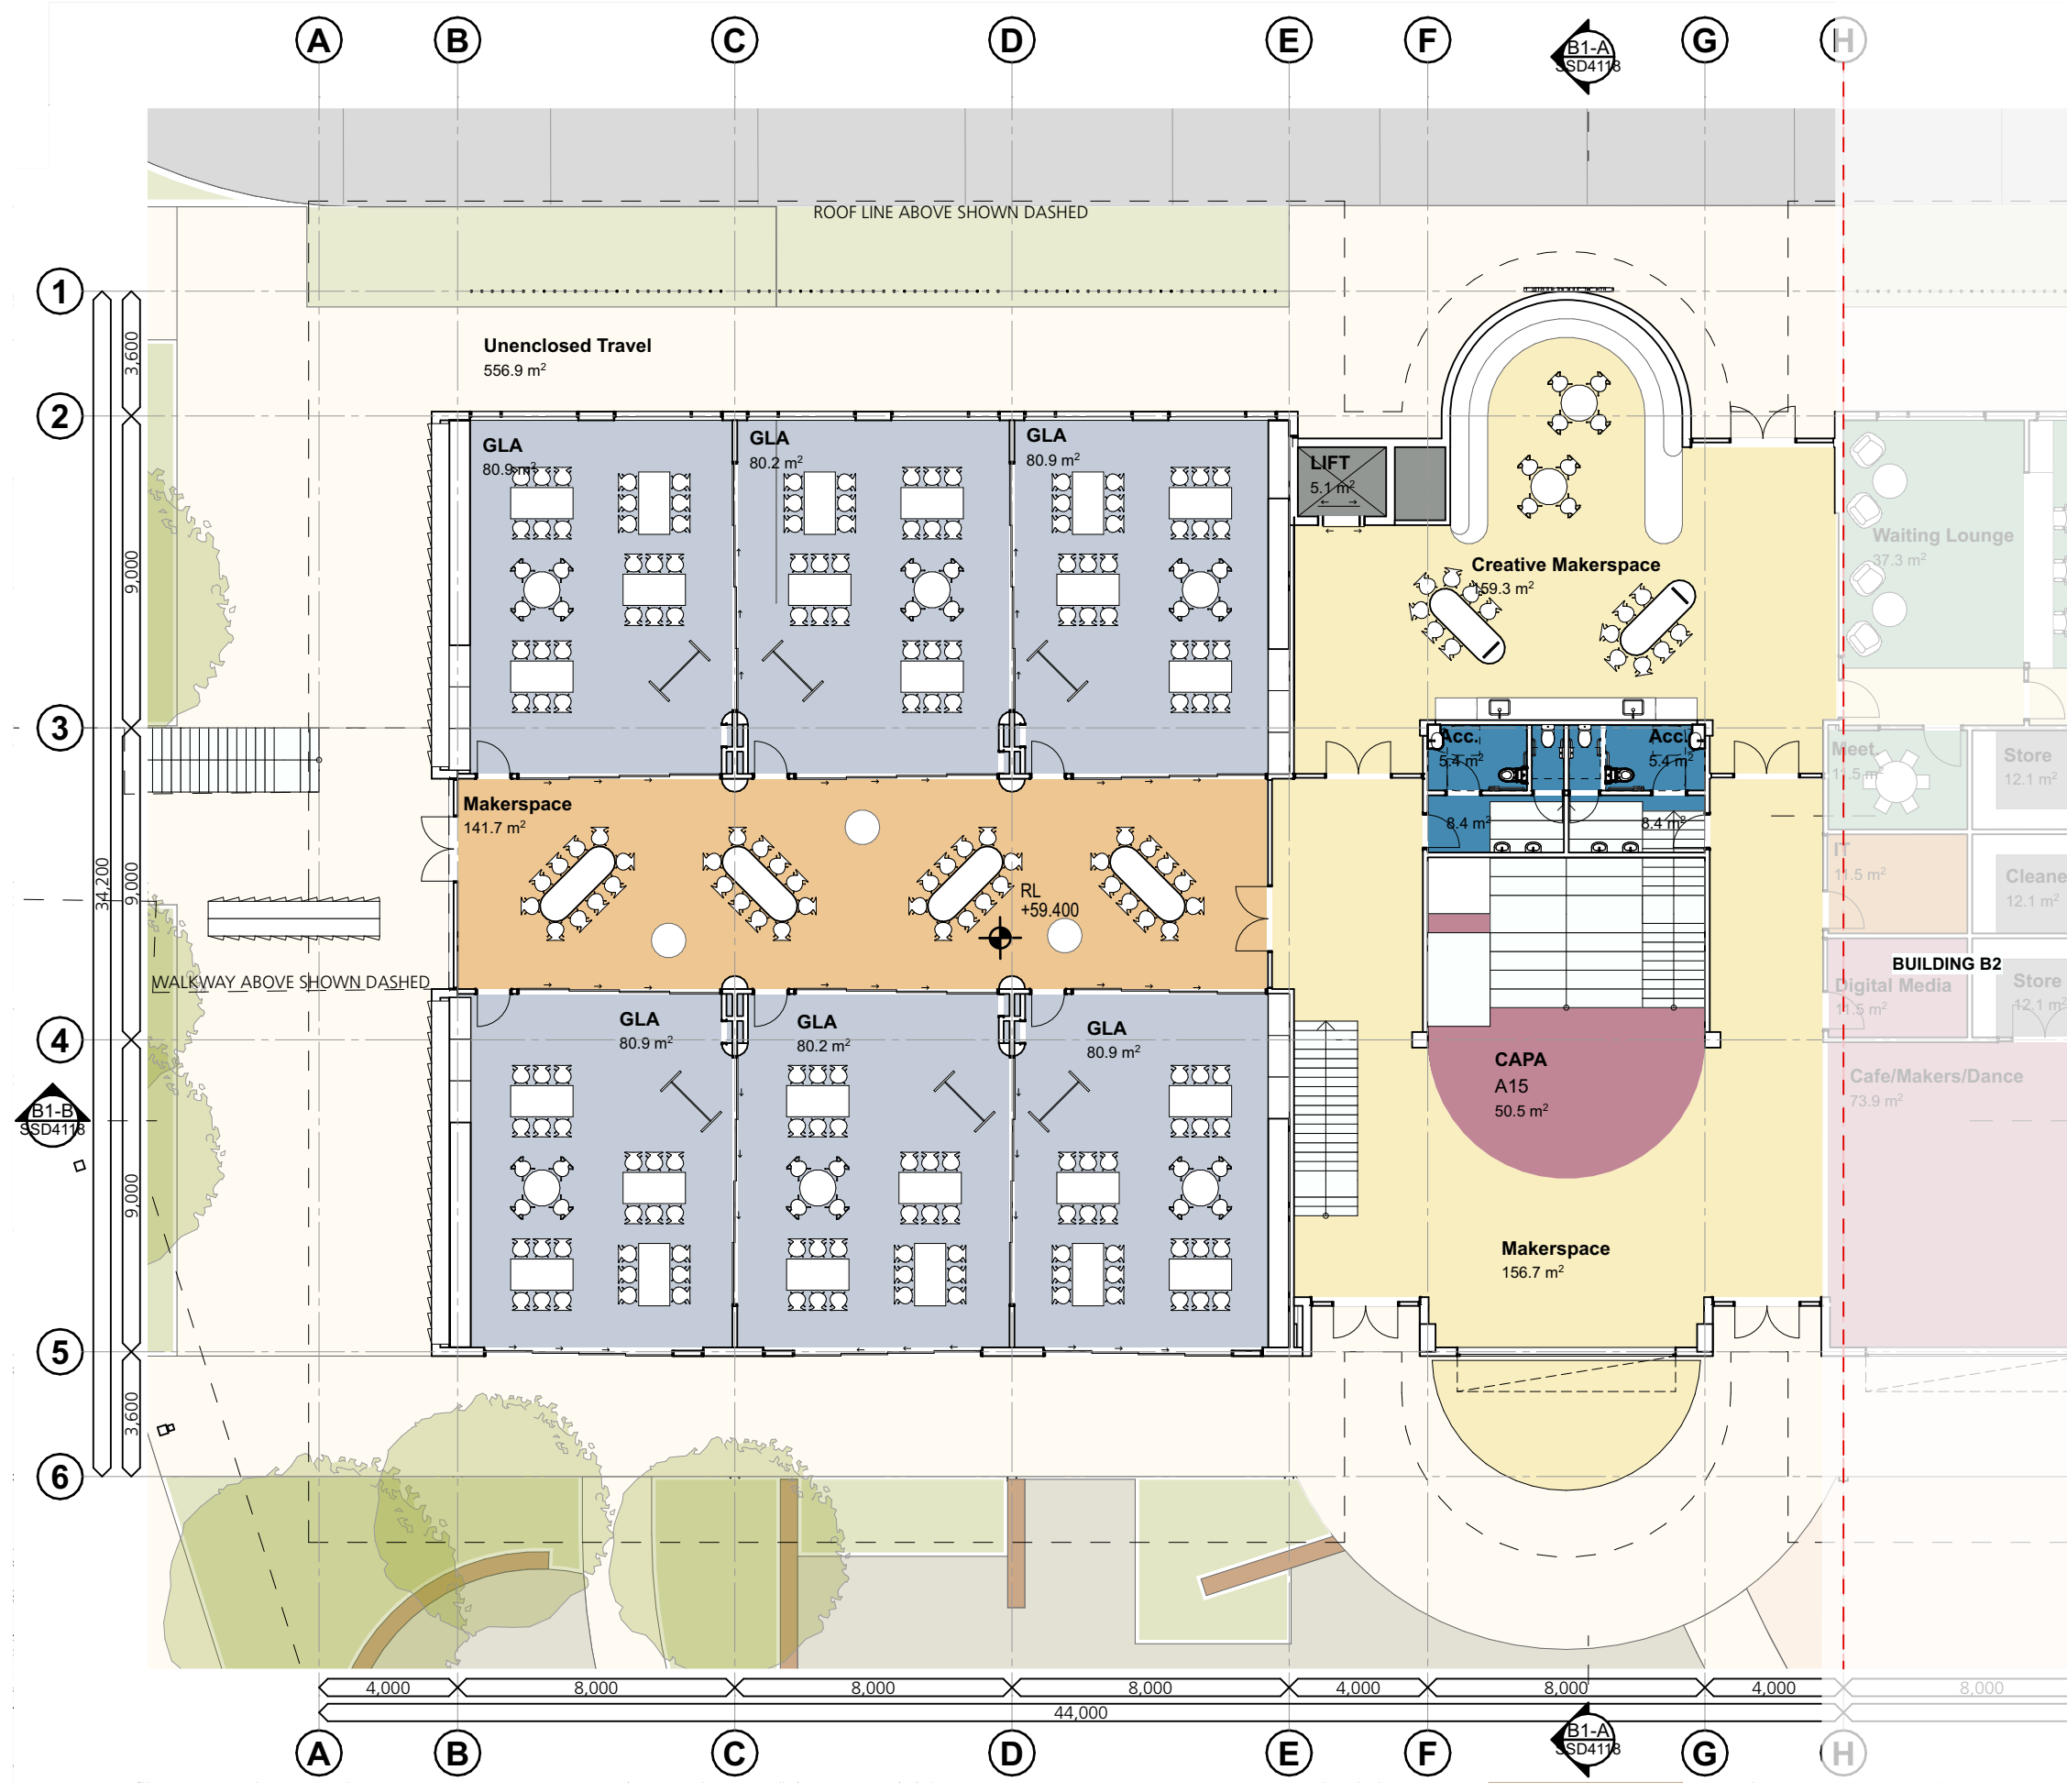


SSD APPLICATION

1. Dimensions are in millimetres unless otherwise shown.
2. Work to given dimensions. Do not scale from drawing.
3. Check all dimensions on site prior to construction and fabrication.
4. Bring any discrepancies to the attention of the proprietor & architect.

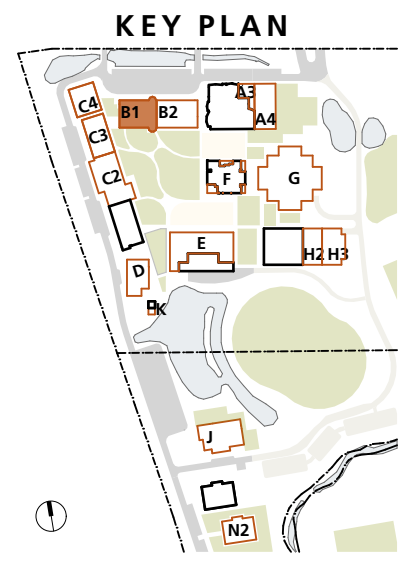

Drawing and design © SHAC Pty Ltd. The signed control copy of this drawing is held by SHAC Pty Ltd. | Ref: BIMcloud: BINSERVER - BIMcloud Basic for ARCHICAD 25/4347 SPCC Cessnock SSD date: 2/11/2022 time: 2:32 pm

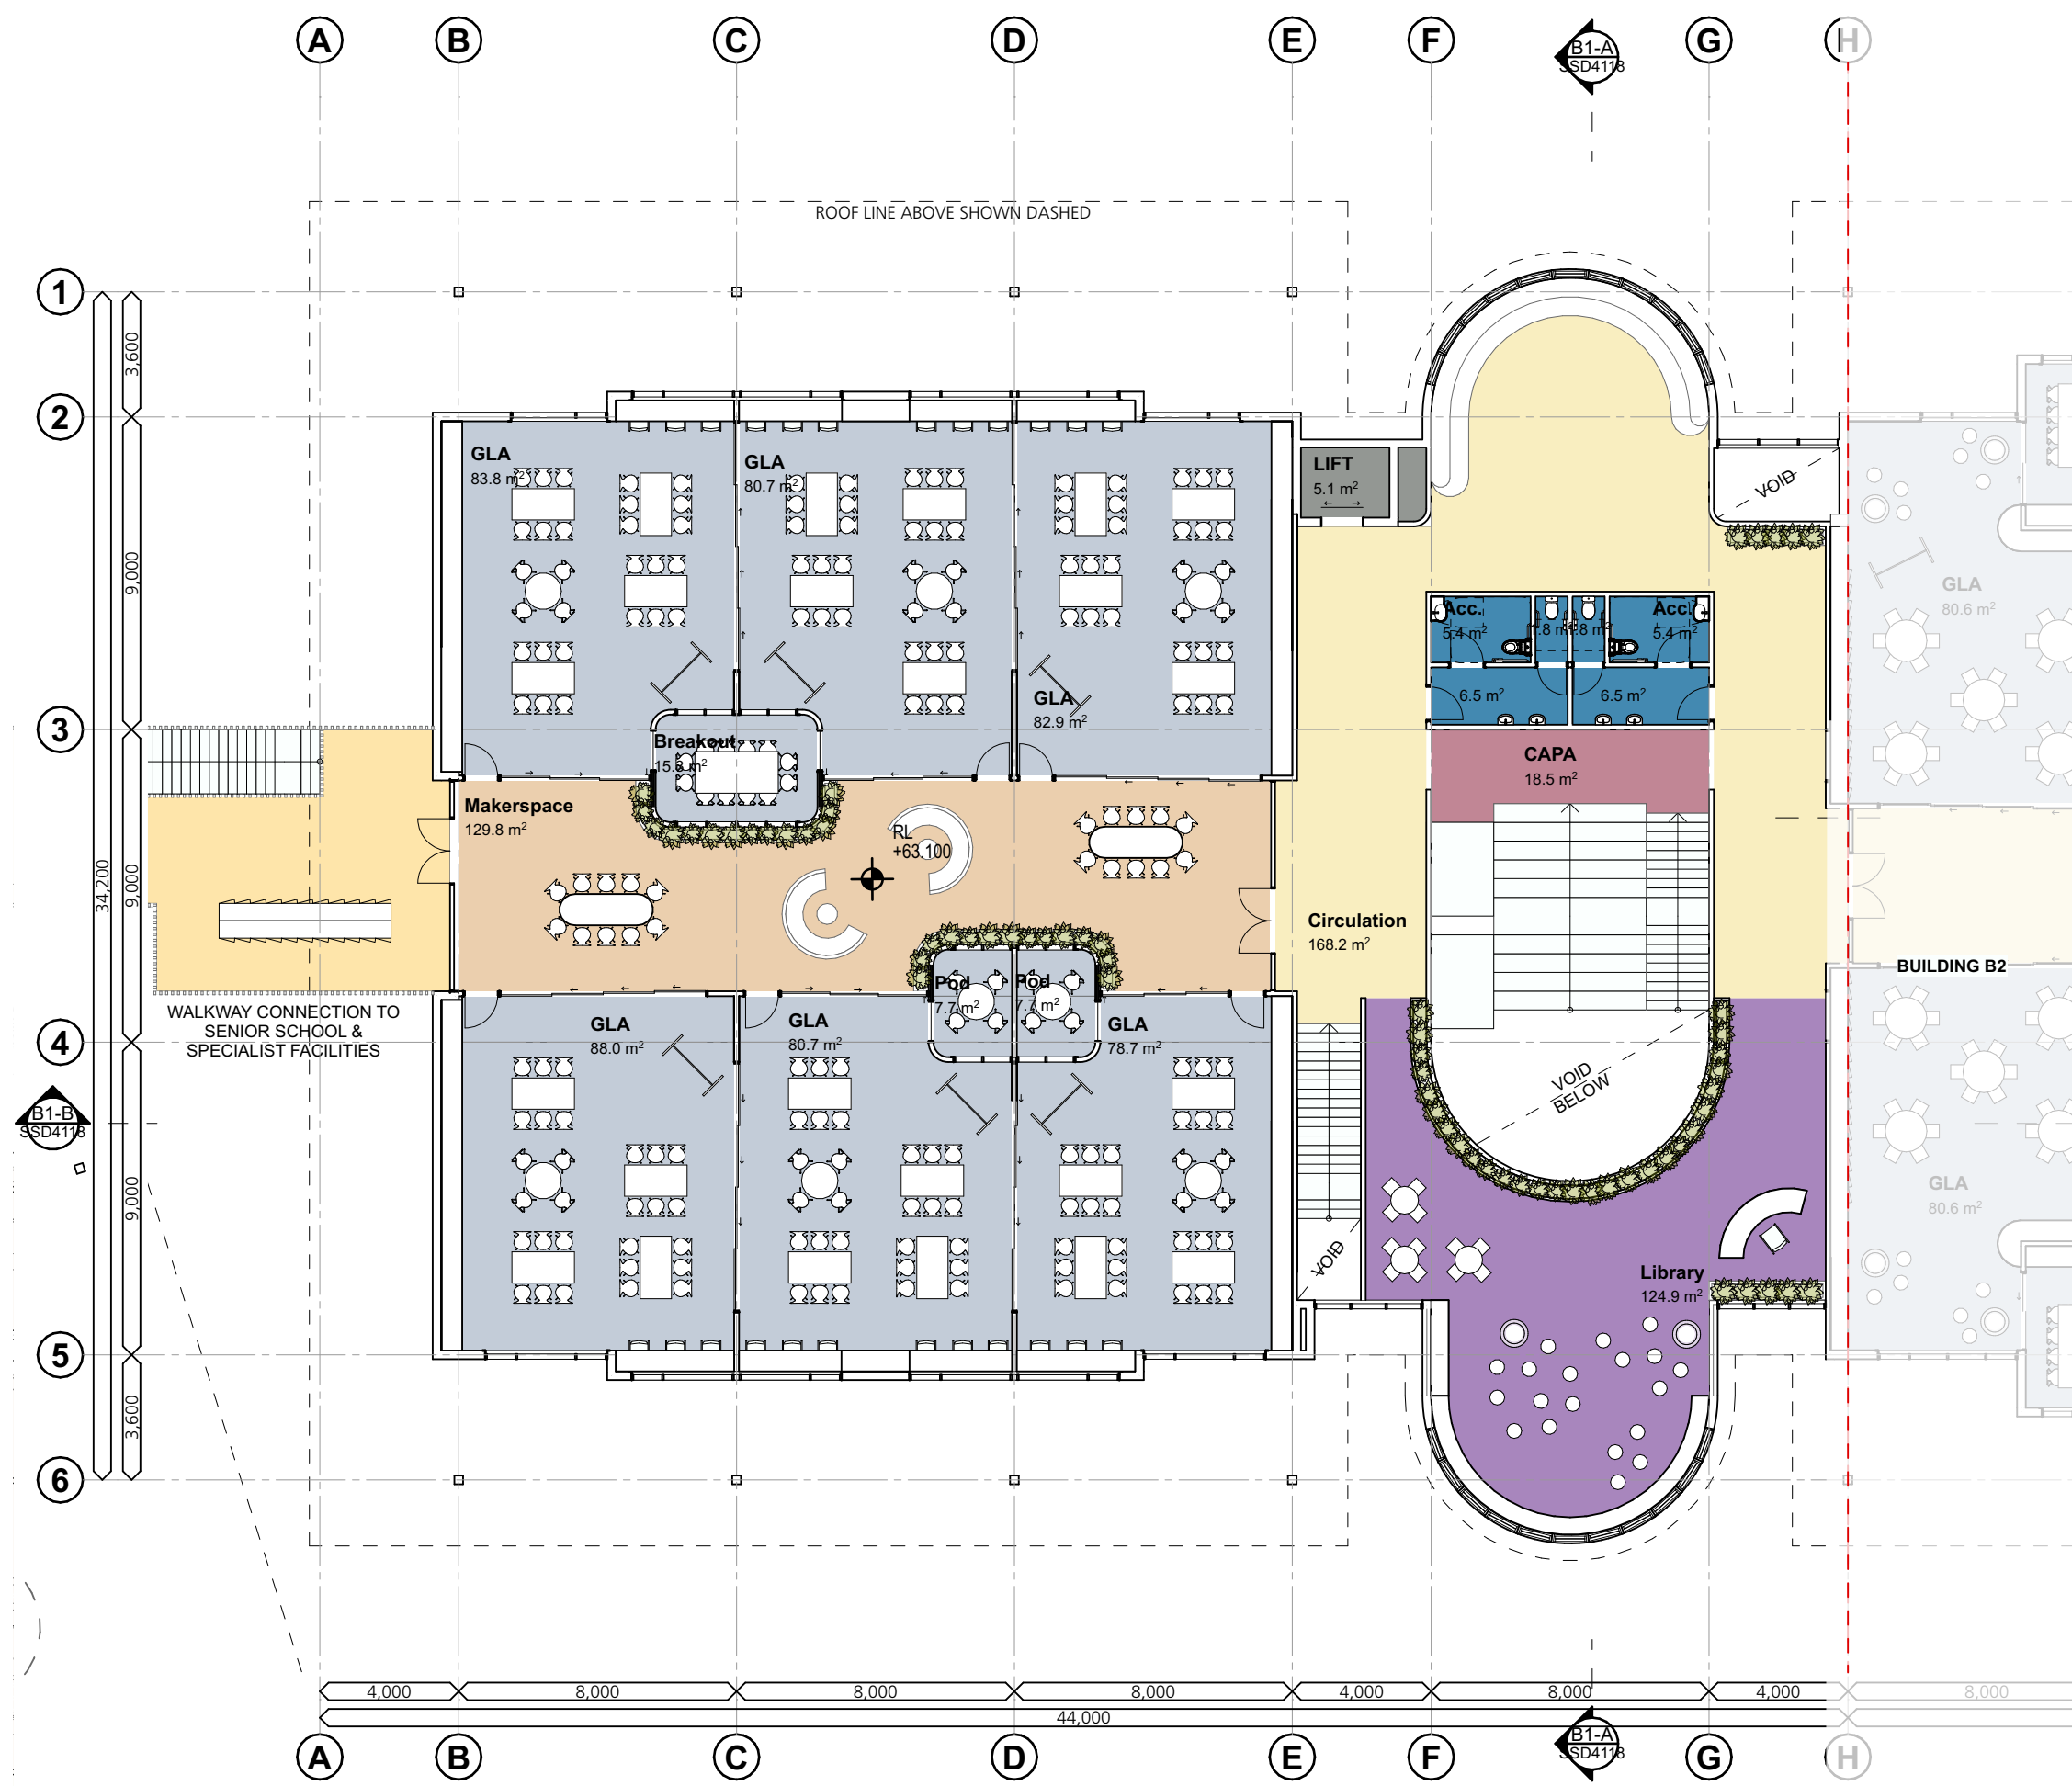

SSD APPLICATION

1. Dimensions are in millimetres unless otherwise shown.
2. Work to given dimensions. Do not scale from drawing.
3. Check all dimensions on site prior to construction and fabrication.
4. Bring any discrepancies to the attention of the proprietor & architect.

KEY PLAN

Key plan showing the location of Building B1 within the school site. The site is divided into several zones, with Building B1 highlighted in orange. Other buildings shown include B2, B3, B4, B99, B100.

Middle School Province

'Mastery & Belonging'

Year 7 & CAPA

SHAC

Nominated Architect Justin Hamilton (6160) | ABN 32 131 584 846

Drawing and design © SHAC Pty Ltd. The signed control copy of this drawing is held by SHAC Pty Ltd. | Ref: BIMcloud: BINMSERVER - BIMcloud Basic for ARCHICAD 25/4347 SPCC Cessnock SSD date:2/11/2022 time: 2:32 pm



SSD APPLICATION

1. Dimensions are in millimetres unless otherwise shown.


2. Work to given dimensions. Do not scale from drawing.
3. Check all dimensions on site prior to construction and fabrication.

4. Bring any discrepancies to the attention of the proprietor & architect.

KEY PLAN

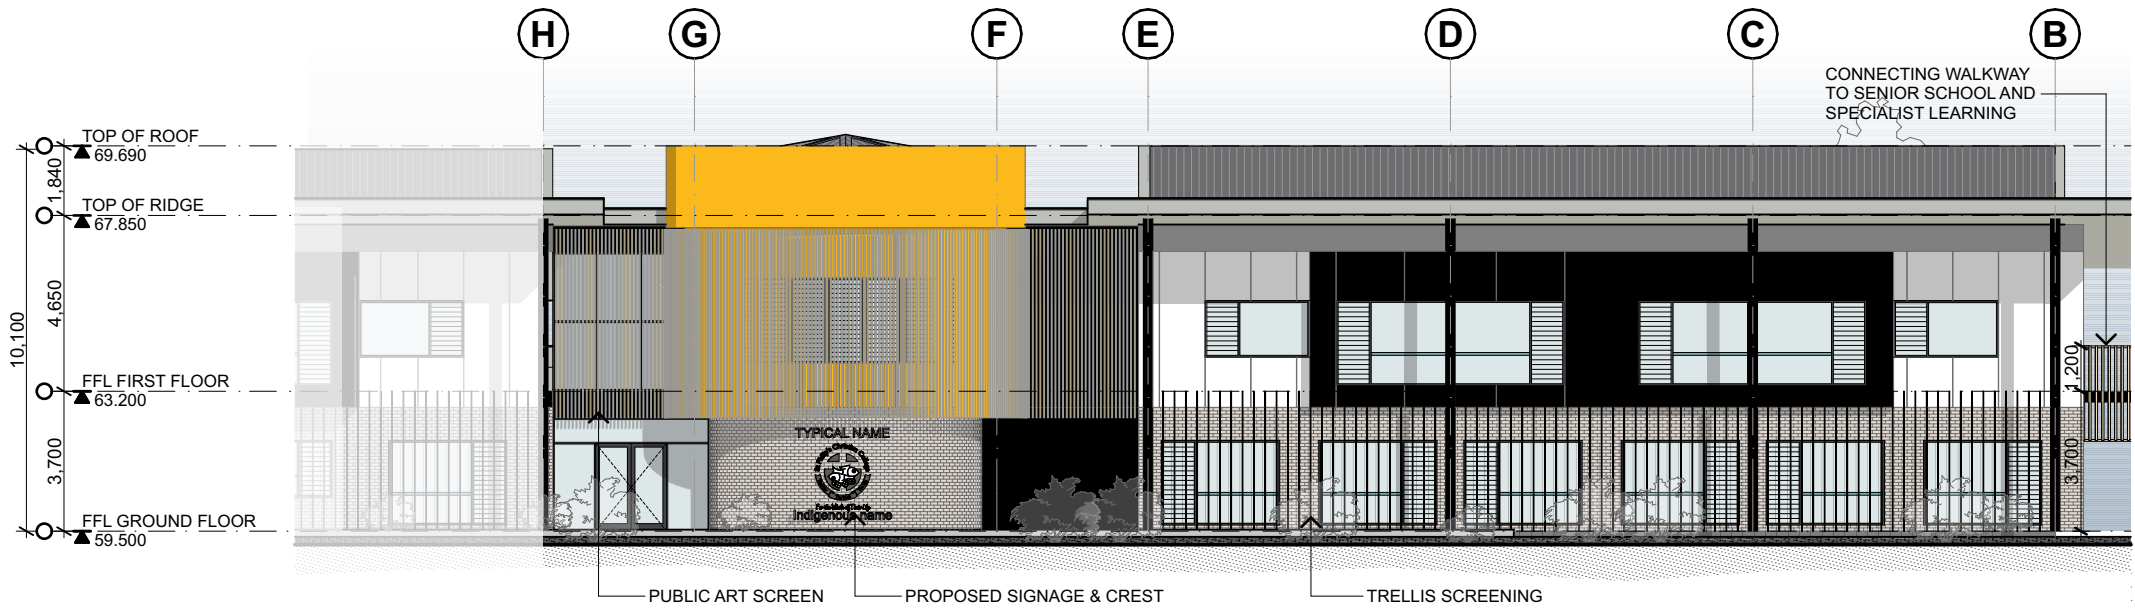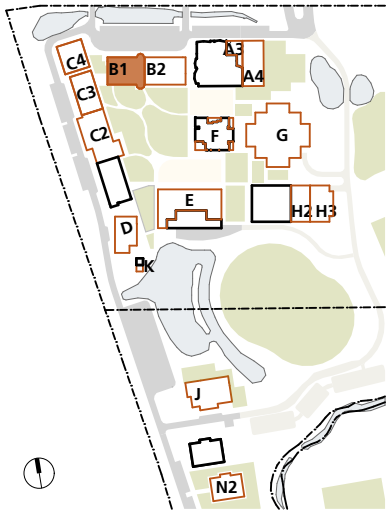

North Elevation

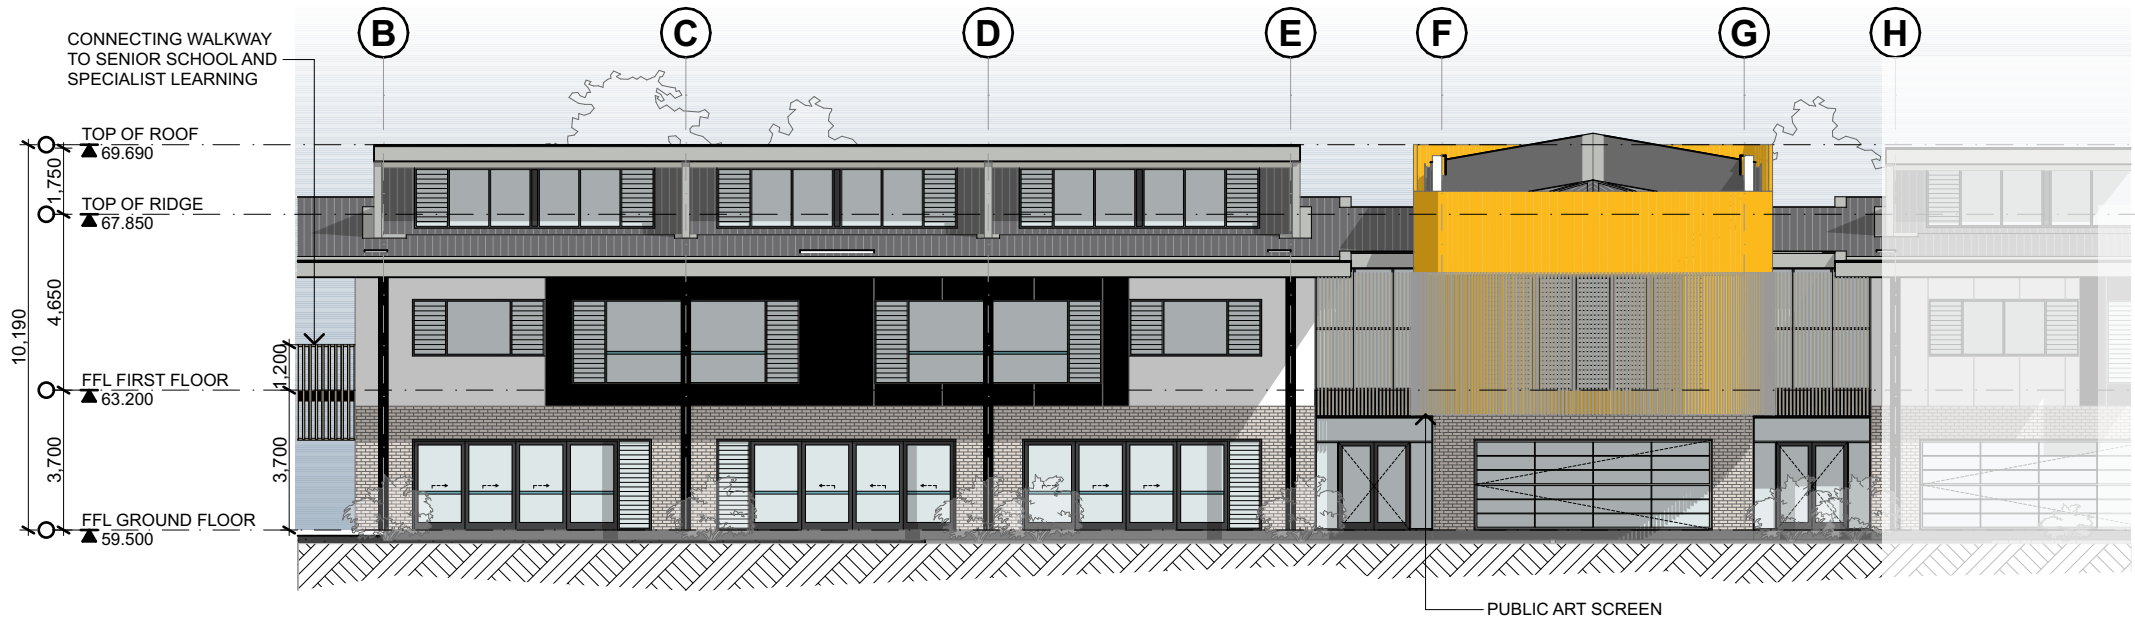


South Elevation

Middle School Province
'Mastery & Belonging'
Year 7, Year 8 & CAPA

4347
CD3106
RevF 02.11.22

B1 - Middle School - Elevations
St Philip's Christian College Cessnock
10 Lomas Lane, Nulkaba


0m 2 4 6 8 10 1:200 @A3

 

SHAC


Nominated Architect Justin Hamilton (6160) | ABN 32 131 584 846

Drawing and design © SHAC Pty Ltd. The signed control copy of this drawing is held by SHAC Pty Ltd. | Ref: BIMcloud: BIMSERVER - BIMcloud Basic for ARCHICAD 25/4347 SPCC Cessnock SSD date:2/11/2022 time: 2:32 pm

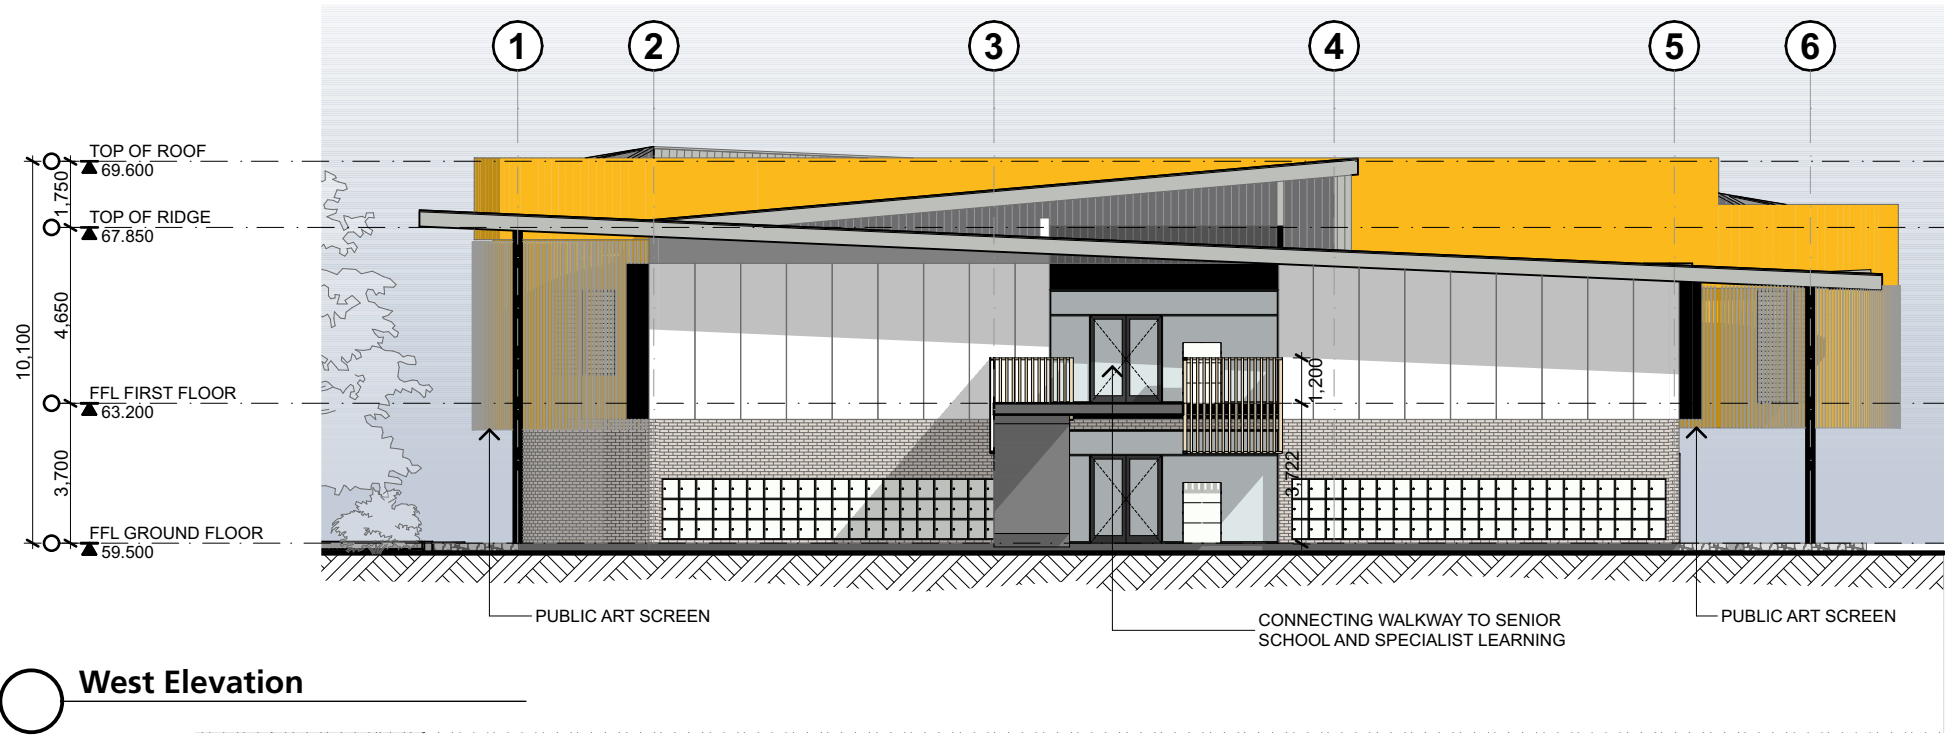

SSD APPLICATION

1. Dimensions are in millimetres unless otherwise shown.
2. Work to given dimensions. Do not scale from drawing.
3. Check all dimensions on site prior to construction and fabrication.
4. Bring any discrepancies to the attention of the proprietor & architect.

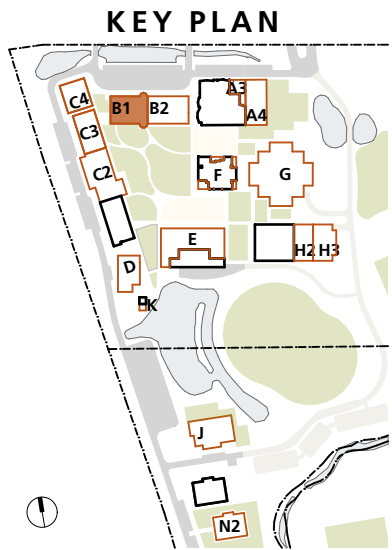


Middle School Province

'Mastery & Belonging'
Year 7, Year 8 & CAPA

4347
CD3107
RevF 02.11.22



B1 - Middle School - Elevations
St Philip's Christian College Cessnock
10 Lomas Lane, Nulkaba

 


SHAC
Nominated Architect Justin Hamilton (6160) | ABN 32 131 584 846

1. Dimensions are in millimetres unless otherwise shown.
2. Work to given dimensions. Do not scale from drawing.
3. Check all dimensions on site prior to construction and fabrication.
4. Bring any discrepancies to the attention of the proprietor & architect.

KEY PLAN

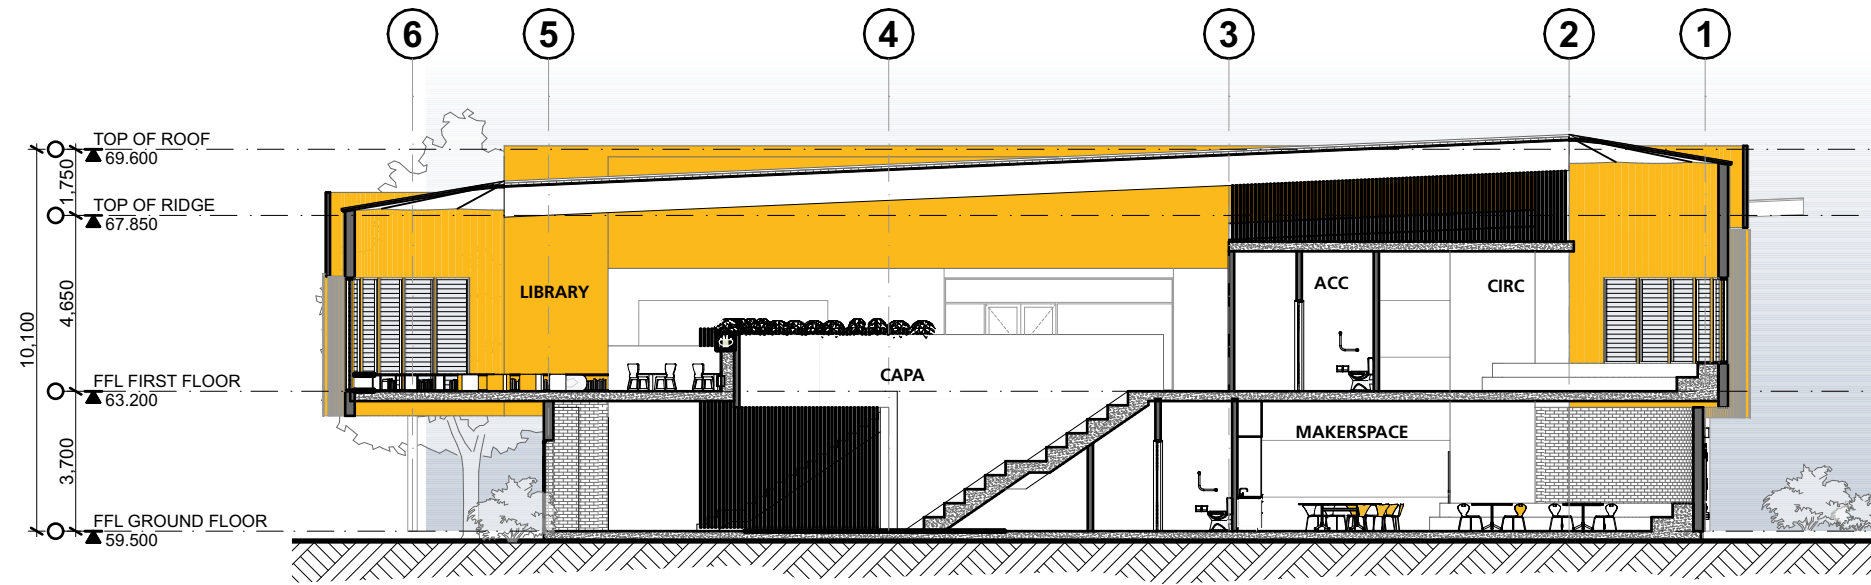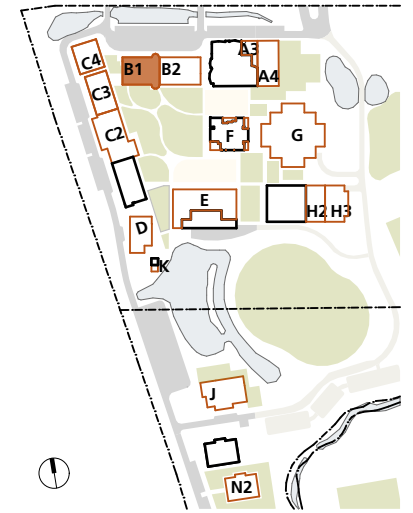


Section A

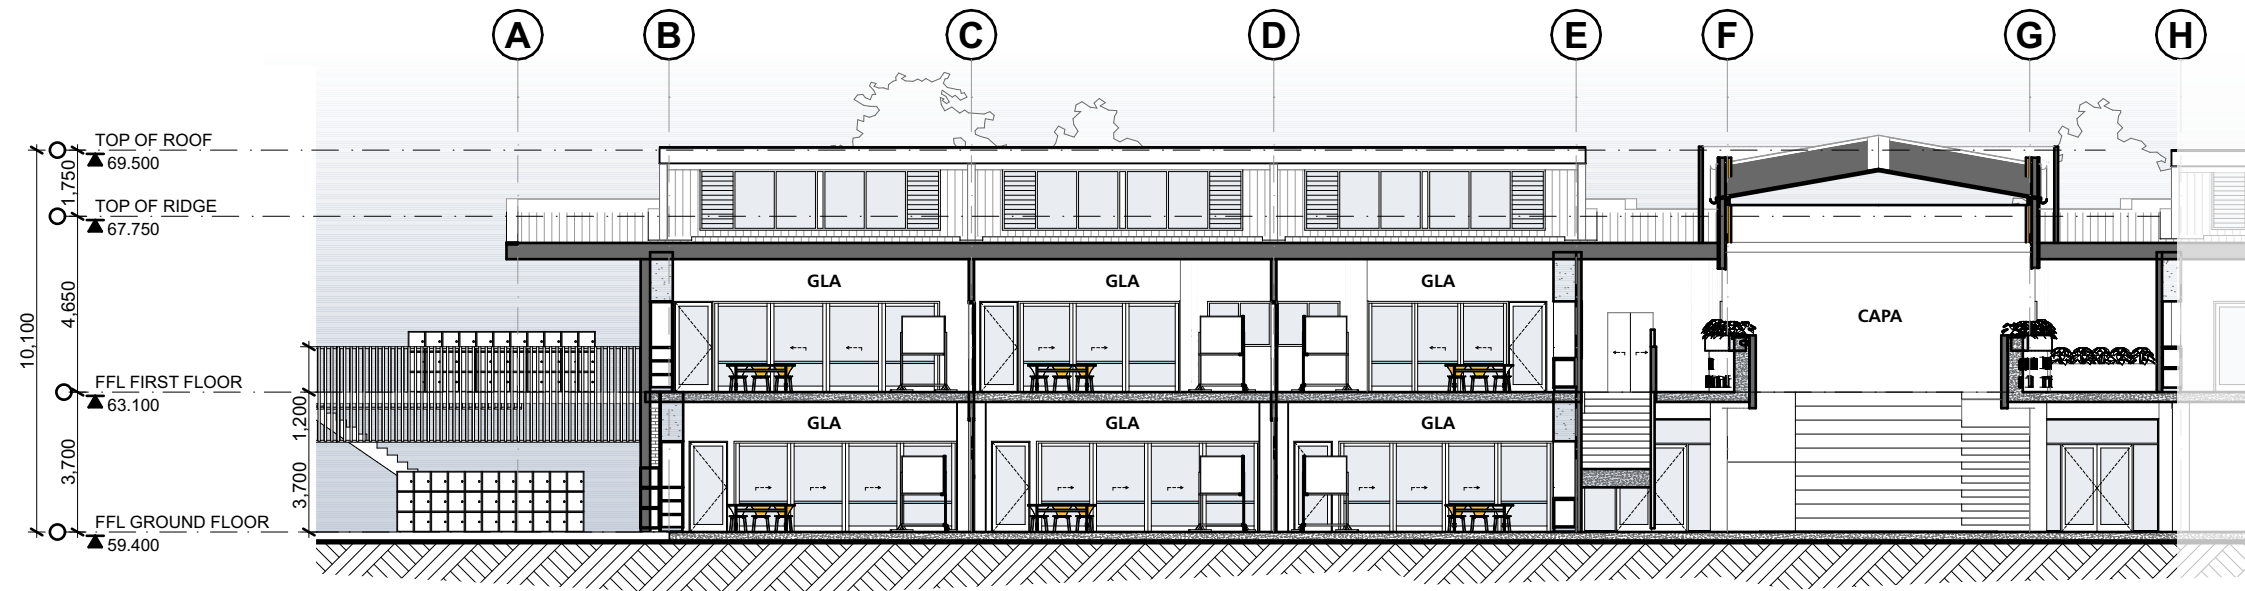

Section B

Middle School Province
'Mastery & Belonging'
Year 7, Year 8 & CAPA

 



Building B2

Middle School

No.	Drawing	Rev
CD3201	B2 - Middle School - Ground Floor Plan	F
CD3202	B2 - Middle School - First Floor Plan	F
CD3203	B2 - Middle School - Roof Plan	F
CD3204	B2 - Middle School - Ground Floor Furniture Plan	F
CD3205	B2 - Middle School - First Floor Furniture Plan	F
CD3206	B2 - Middle School - Elevations	F
CD3207	B2 - Middle School - Elevations	F
CD3208	B2 - Middle School - Sections	F

Drawing and design © SHAC Pty Ltd. The signed control copy of this drawing is held by SHAC Pty Ltd. | Ref: BIMcloud: BINISERVER - BIMcloud Basic for ARCHICAD 25/4347 SPCC Cessnock SSD date:2/11/2022 time: 2:32 pm



SSD APPLICATION


1. Dimensions are in millimetres unless otherwise shown.
2. Work to given dimensions. Do not scale from drawing.
3. Check all dimensions on site prior to construction and fabrication.
4. Bring any discrepancies to the attention of the proprietor & architect.

KEY PLAN



Middle School Province


'Mastery & Belonging'
Staff & Admin

 


Nominated Architect Justin Hamilton (6160) | ABN 32 131 584 846

4347
CD3201
RevF 02.11.22

B2 - Middle School - Ground Floor Plan
St Philip's Christian College Cessnock
10 Lomas Lane, Nulkaba

 


Drawing and design © SHAC Pty Ltd. The signed control copy of this drawing is held by SHAC Pty Ltd. | Ref: BIMcloud: BIMSERVER - BIMcloud Basic for ARCHICAD 25/4347 SPCC Cessnock SSD date:2/11/2022 time: 2:32 pm

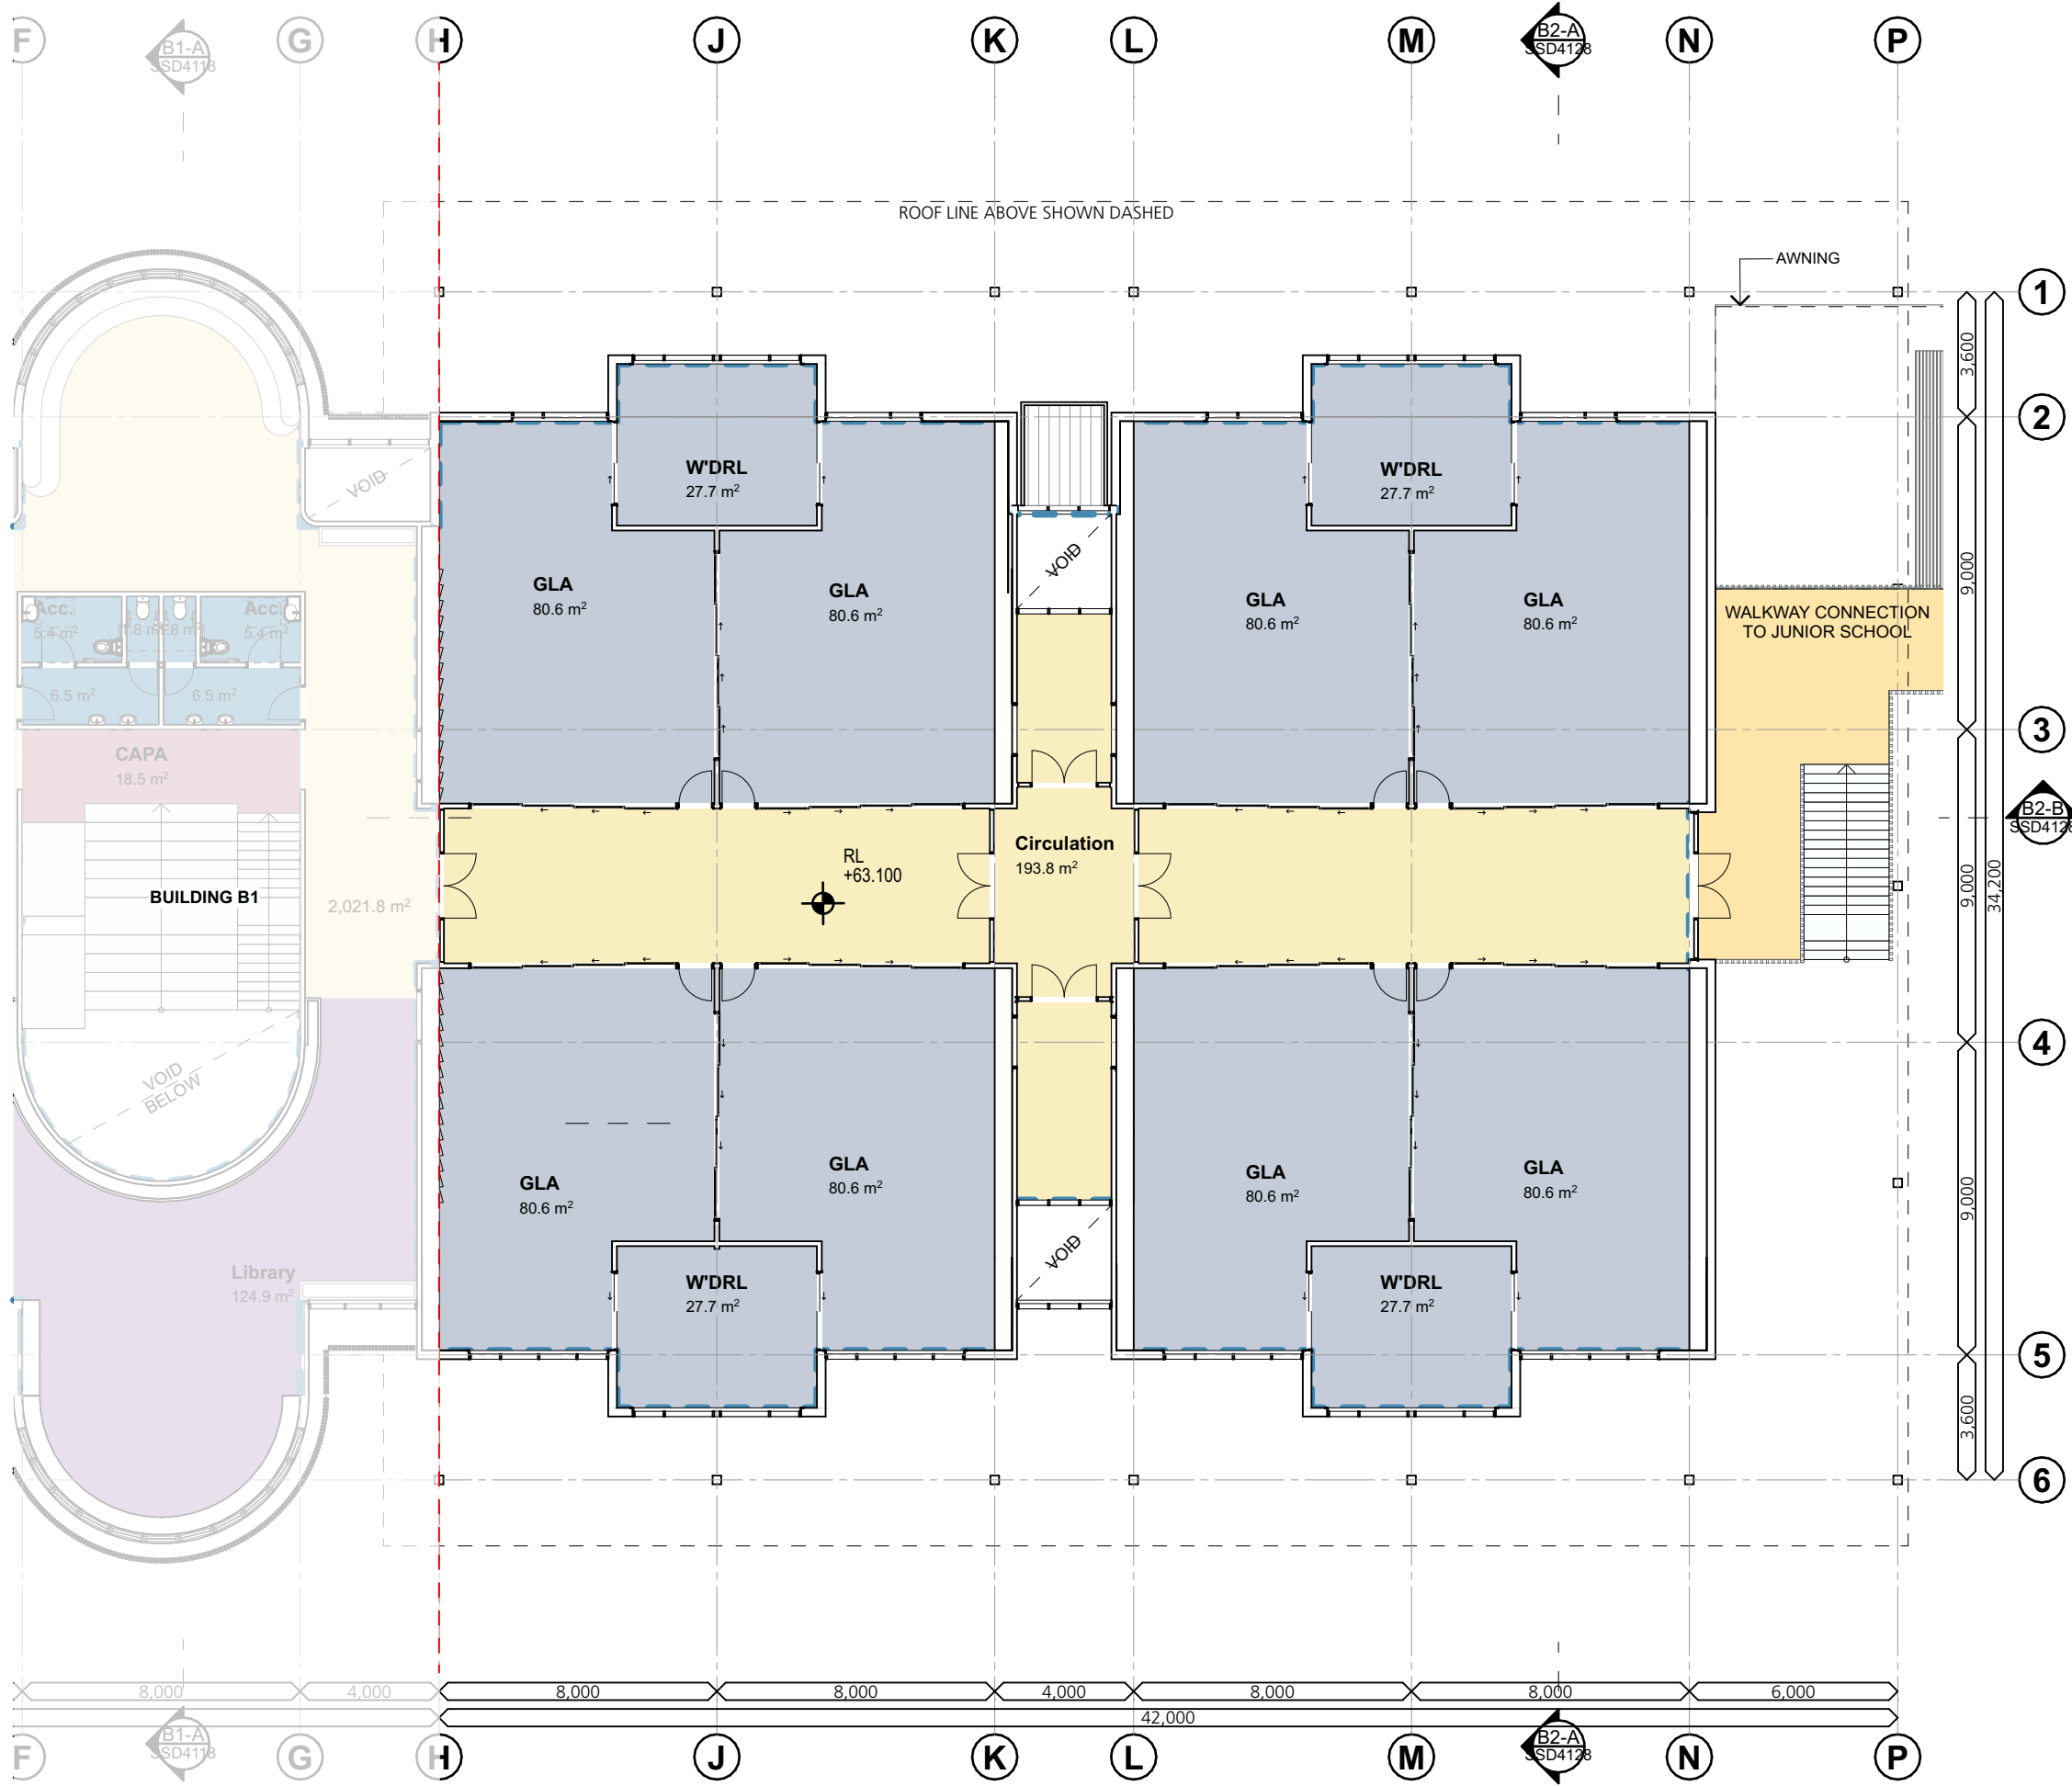

SSD APPLICATION

1. Dimensions are in millimetres unless otherwise shown.
2. Work to given dimensions. Do not scale from drawing.
3. Check all dimensions on site prior to construction and fabrication.
4. Bring any discrepancies to the attention of the proprietor & architect.


KEY PLAN

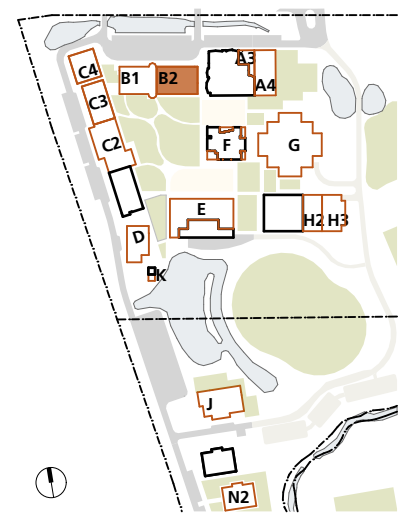

Middle School Province
'Mastery & Belonging'
Year 5 & Year 6


4347
CD3202
RevF 02.11.22

B2 - Middle School - First Floor Plan
St Philip's Christian College Cessnock
10 Lomas Lane, Nulkaba

 

SHAC
Nominated Architect Justin Hamilton (6160) | ABN 32 131 584 846


Drawing and design © SHAC Pty Ltd. The signed control copy of this drawing is held by SHAC Pty Ltd. | Ref: BIMcloud: BIMSERVER - BIMcloud Basic for ARCHICAD 25/4347 SPCC Cessnock SSD date 2/11/2022 time: 2:32 pm

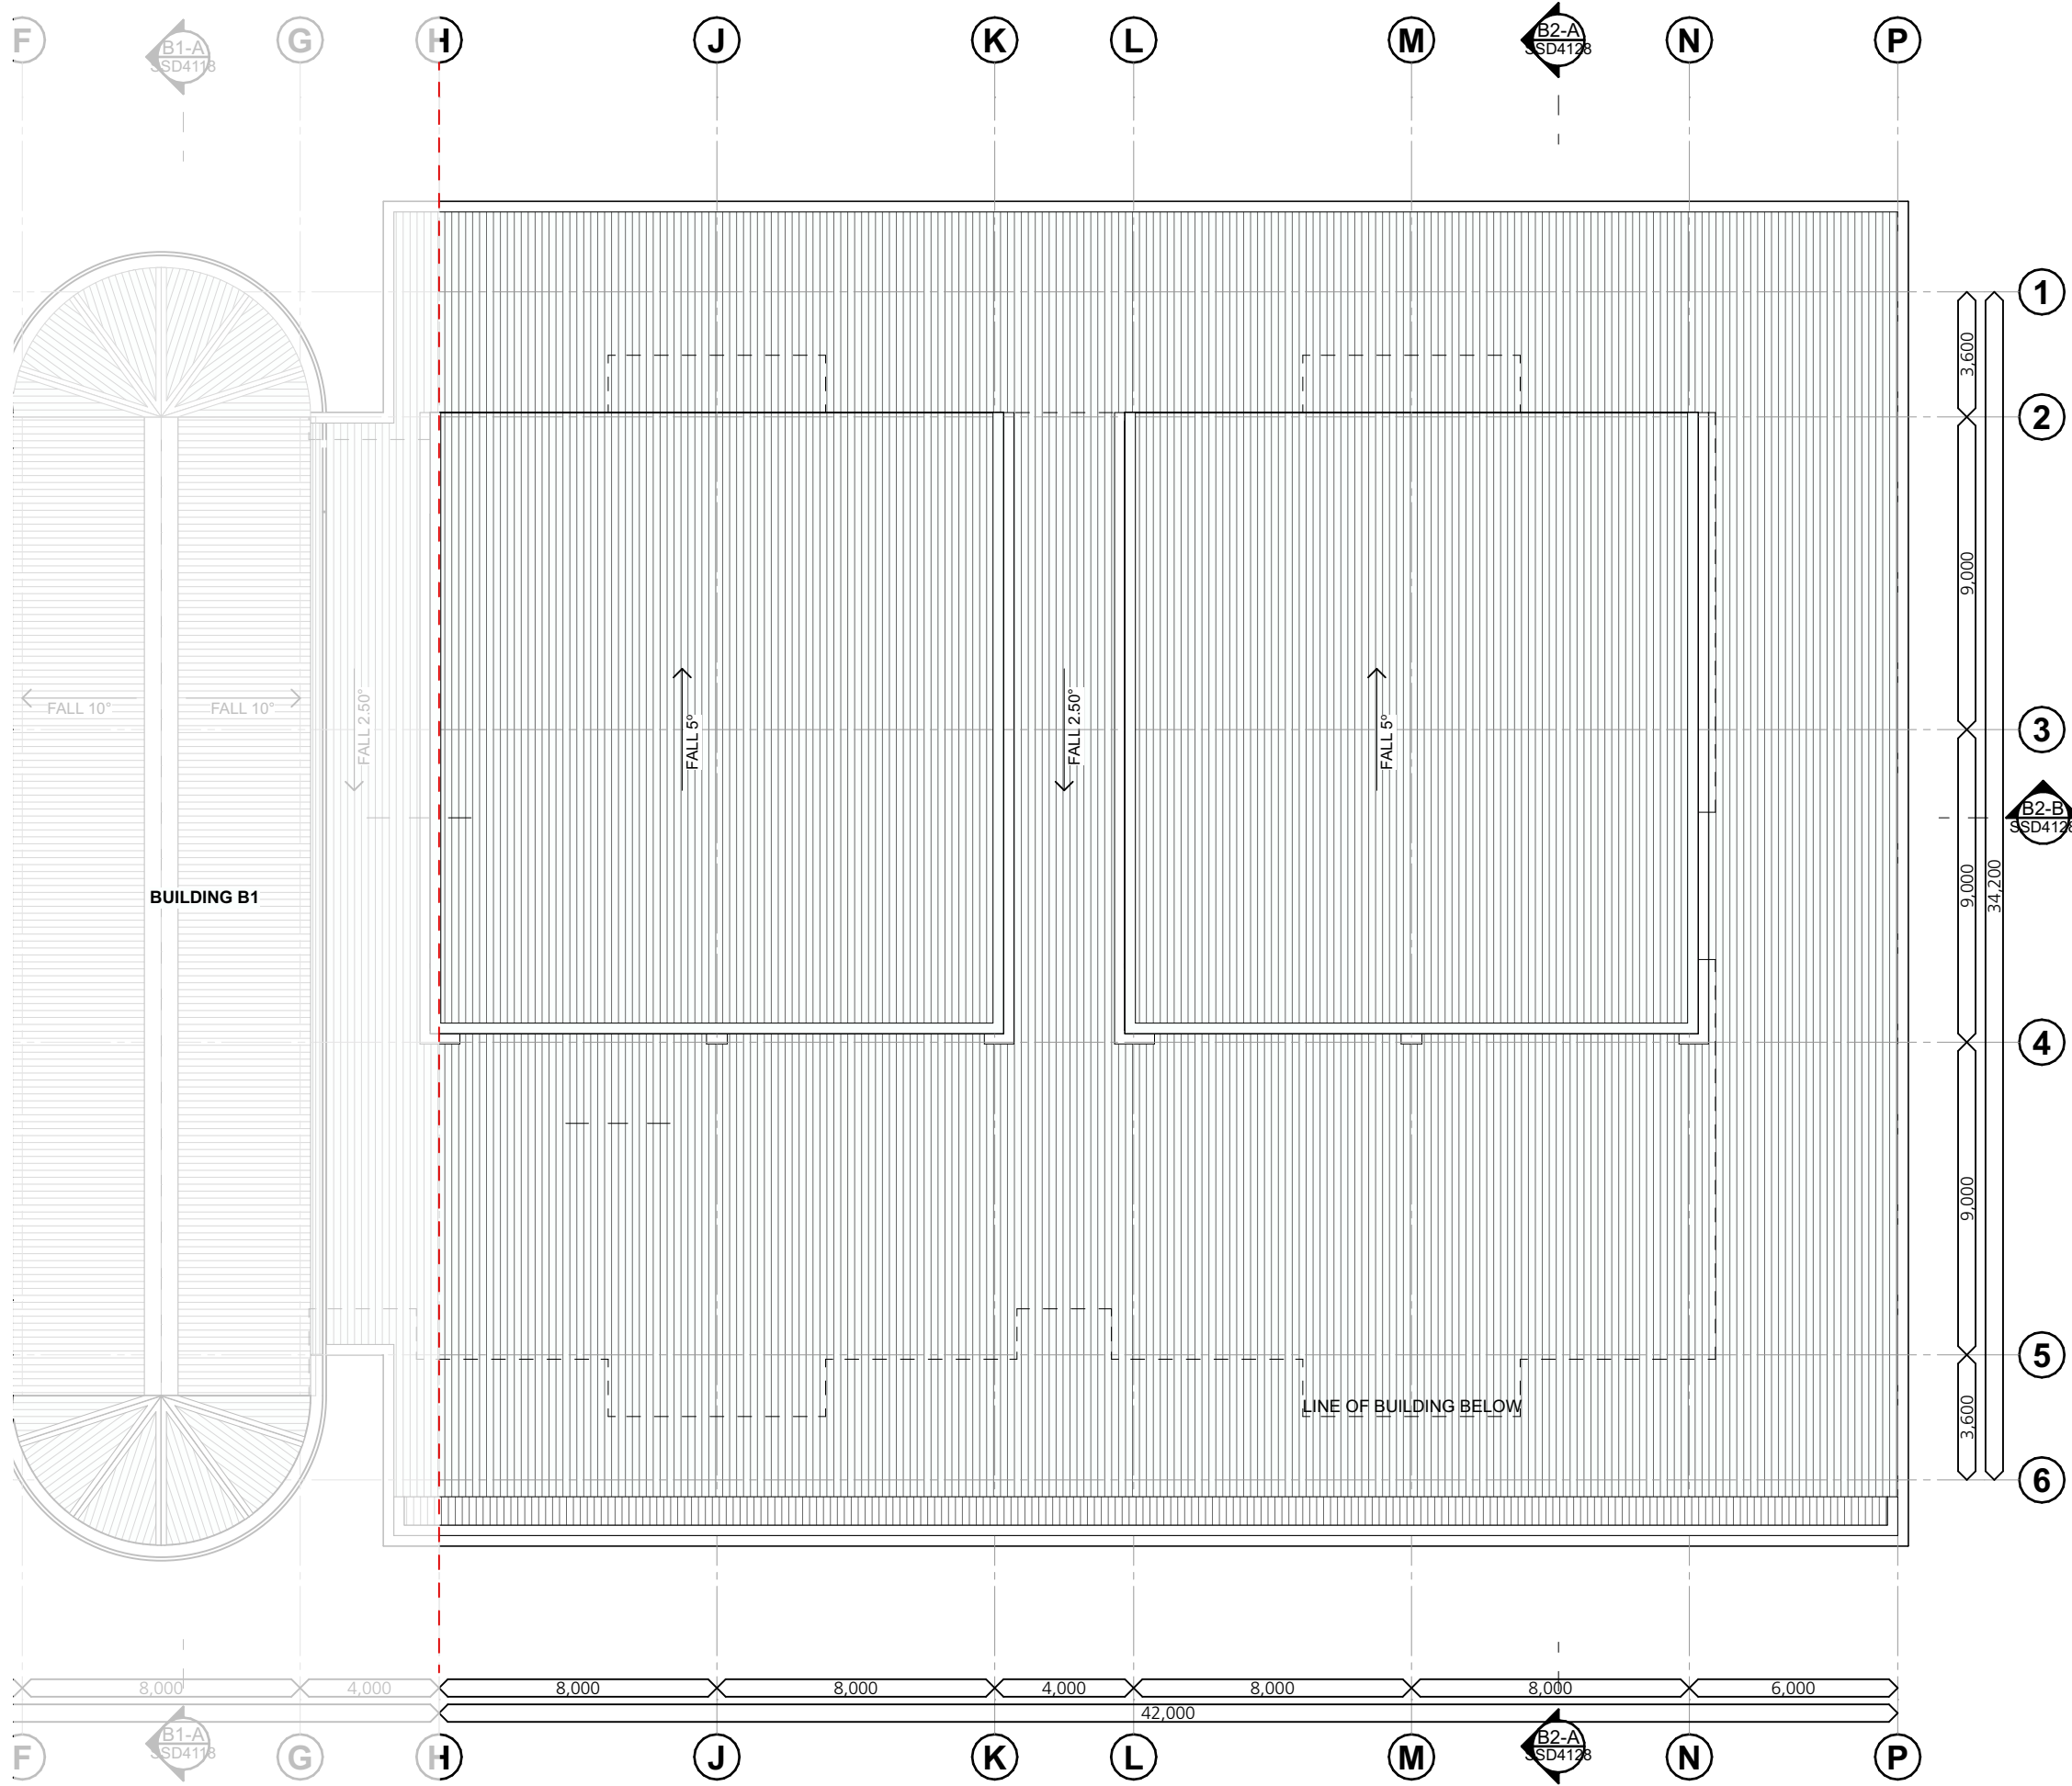

SSD APPLICATION

1. Dimensions are in millimetres unless otherwise shown.
2. Work to given dimensions. Do not scale from drawing.
3. Check all dimensions on site prior to construction and fabrication.
4. Bring any discrepancies to the attention of the proprietor & architect.


KEY PLAN

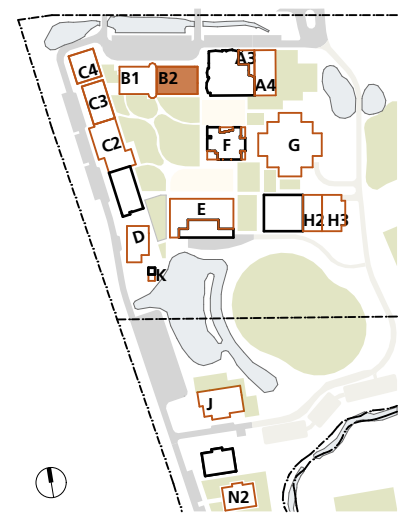

Middle School Province
'Mastery & Belonging'
Year 5, Year 7 & Admin


4347
CD3203
RevF 02.11.22

B2 - Middle School - Roof Plan
St Philip's Christian College Cessnock
10 Lomas Lane, Nulkaba

 

SHAC
Nominated Architect Justin Hamilton (6160) | ABN 32 131 584 846


Drawing and design © SHAC Pty Ltd. The signed control copy of this drawing is held by SHAC Pty Ltd. | Ref: BIMcloud: BINSERVER - BIMcloud Basic for ARCHICAD 25/4347 520.07 SPCC Cessnock SSD date:2/11/2022 time: 2:32 pm

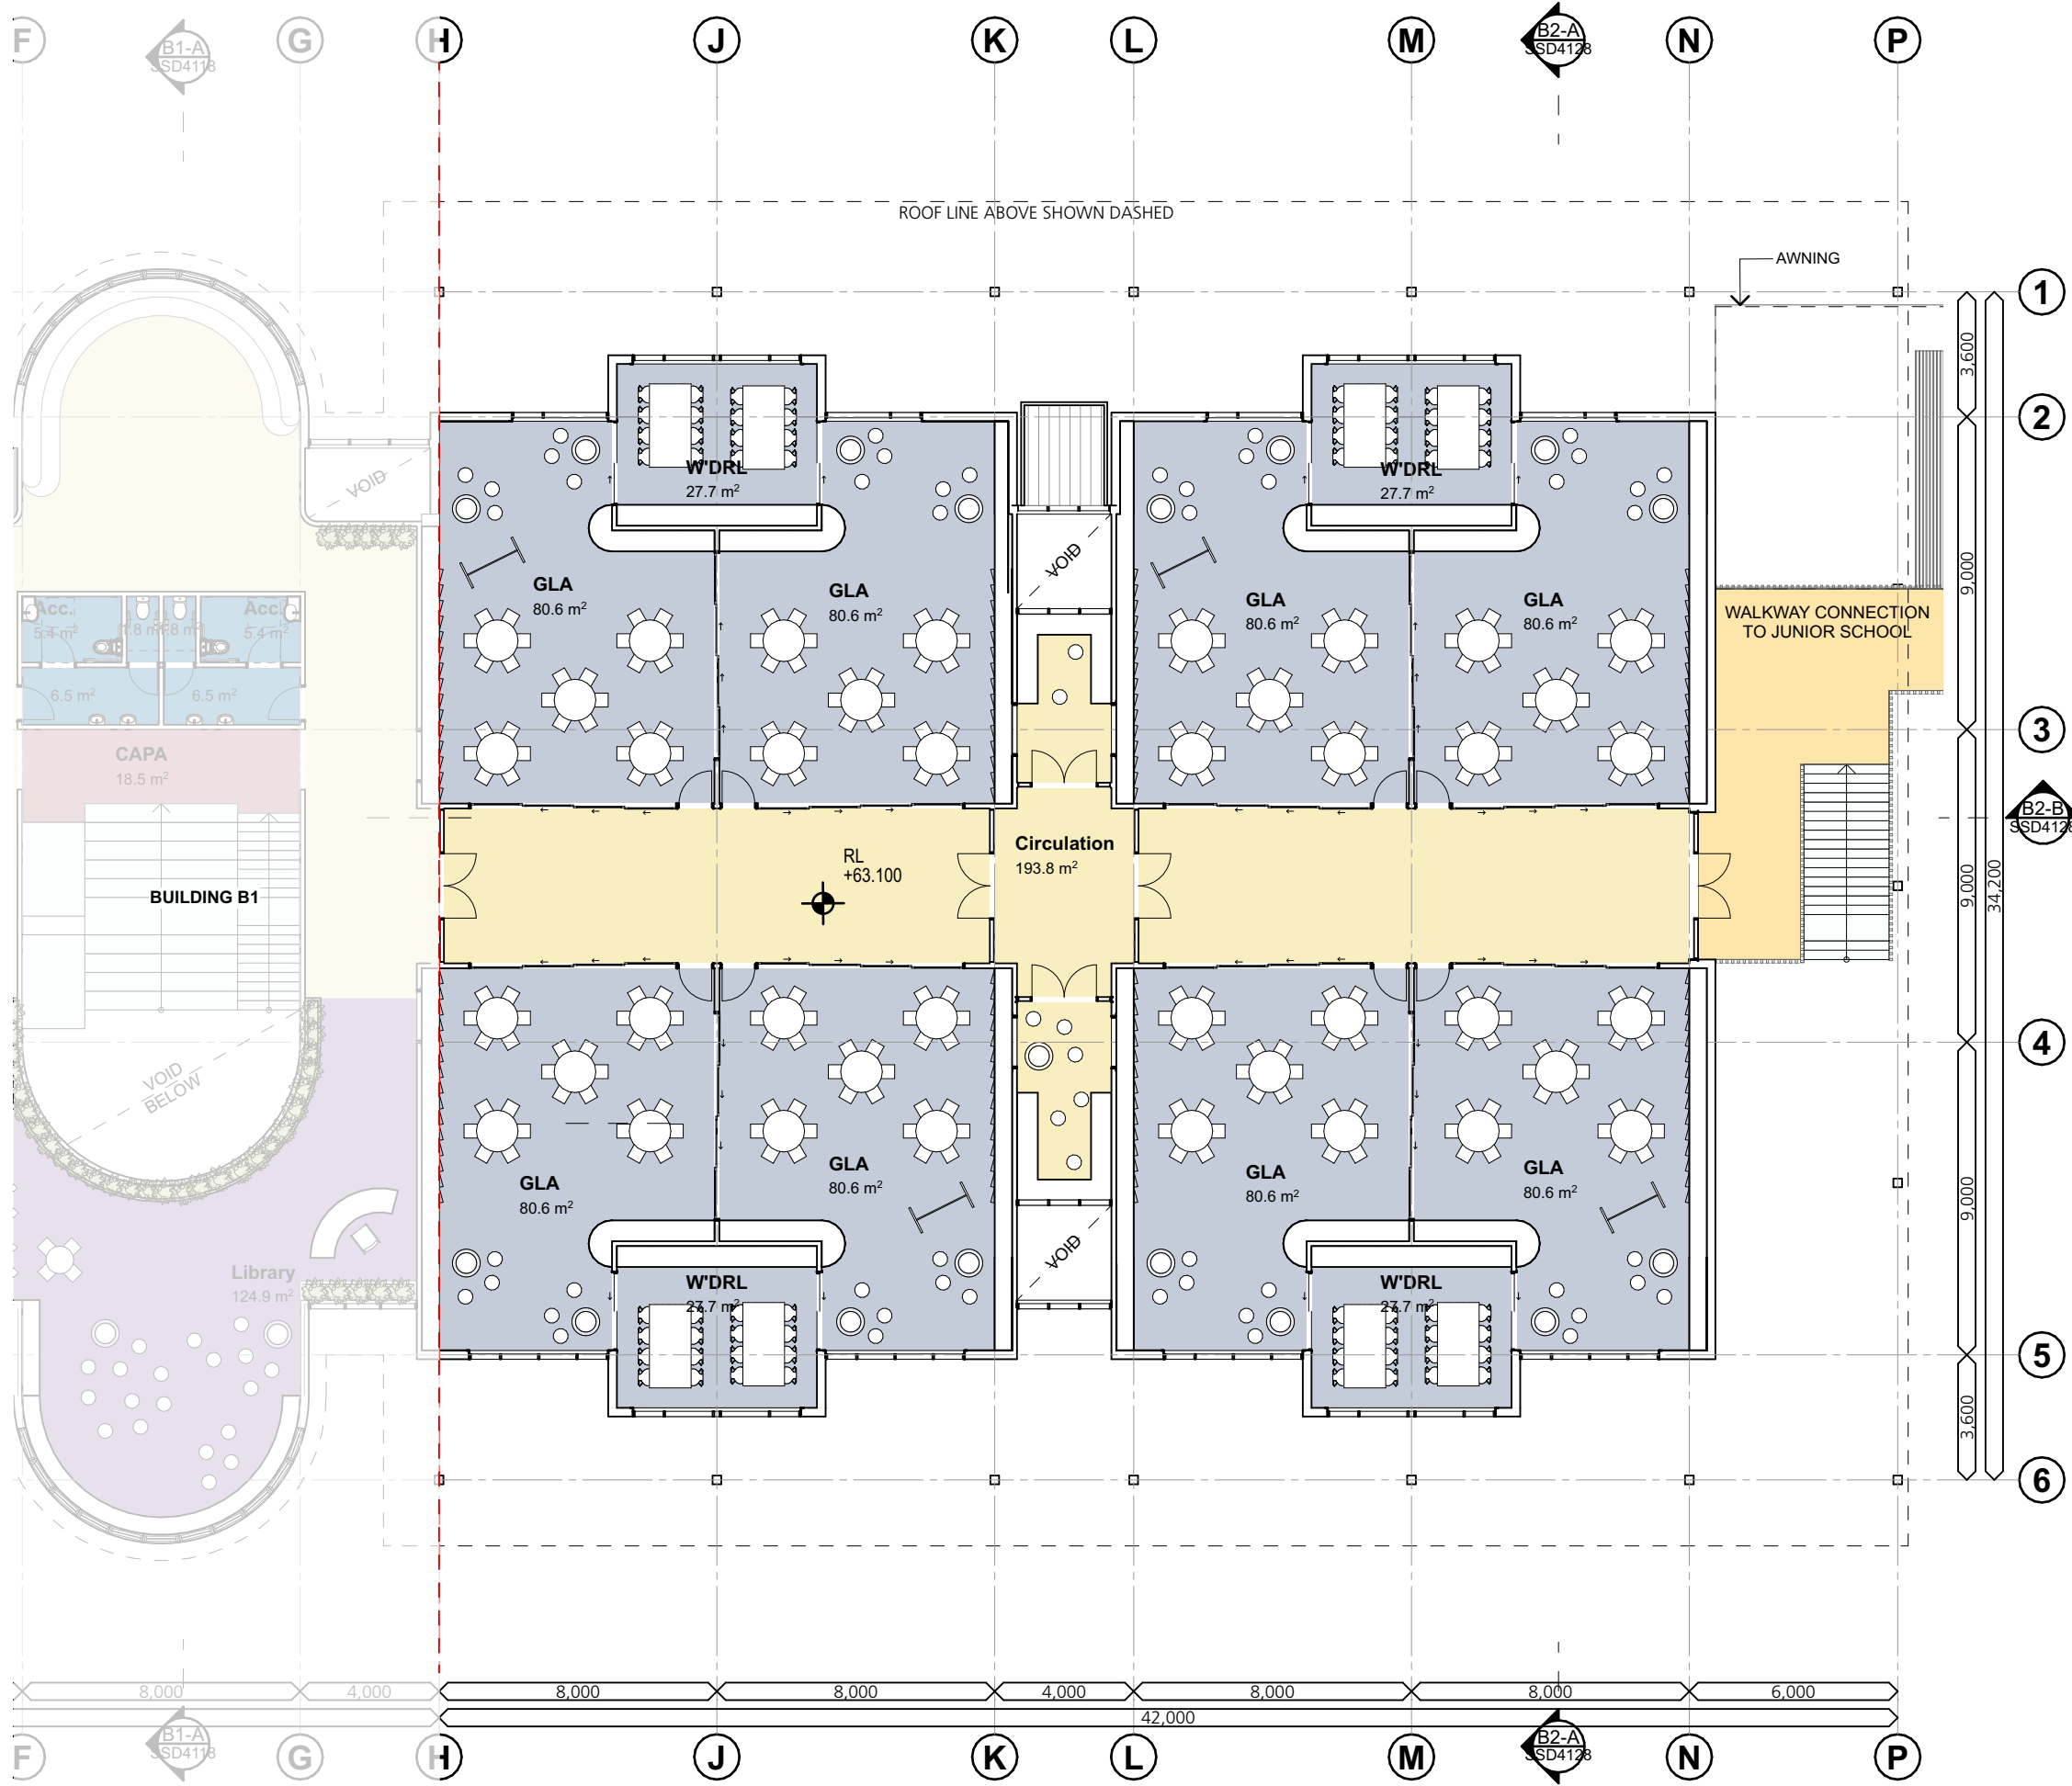

SSD APPLICATION

1. Dimensions are in millimetres unless otherwise shown.
2. Work to given dimensions. Do not scale from drawing.
3. Check all dimensions on site prior to construction and fabrication.
4. Bring any discrepancies to the attention of the proprietor & architect.


KEY PLAN

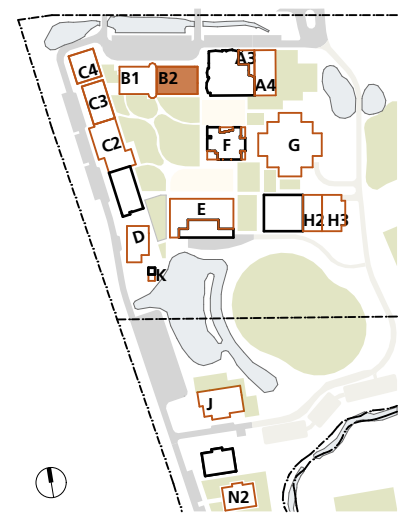

Middle School Province
'Mastery & Belonging'
Year 5 & Year 6

4347
CD3205
RevF 02.11.22

B2 - Middle School - First Floor Furniture Plan
St Philip's Christian College Cessnock
10 Lomas Lane, Nulkaba


 


SHAC
Nominated Architect Justin Hamilton (6160) | ABN 32 131 584 846

SSD APPLICATION

1. Dimensions are in millimetres unless otherwise shown.
2. Work to given dimensions. Do not scale from drawing.
3. Check all dimensions on site prior to construction and fabrication.
4. Bring any discrepancies to the attention of the proprietor & architect.

KEY PLAN

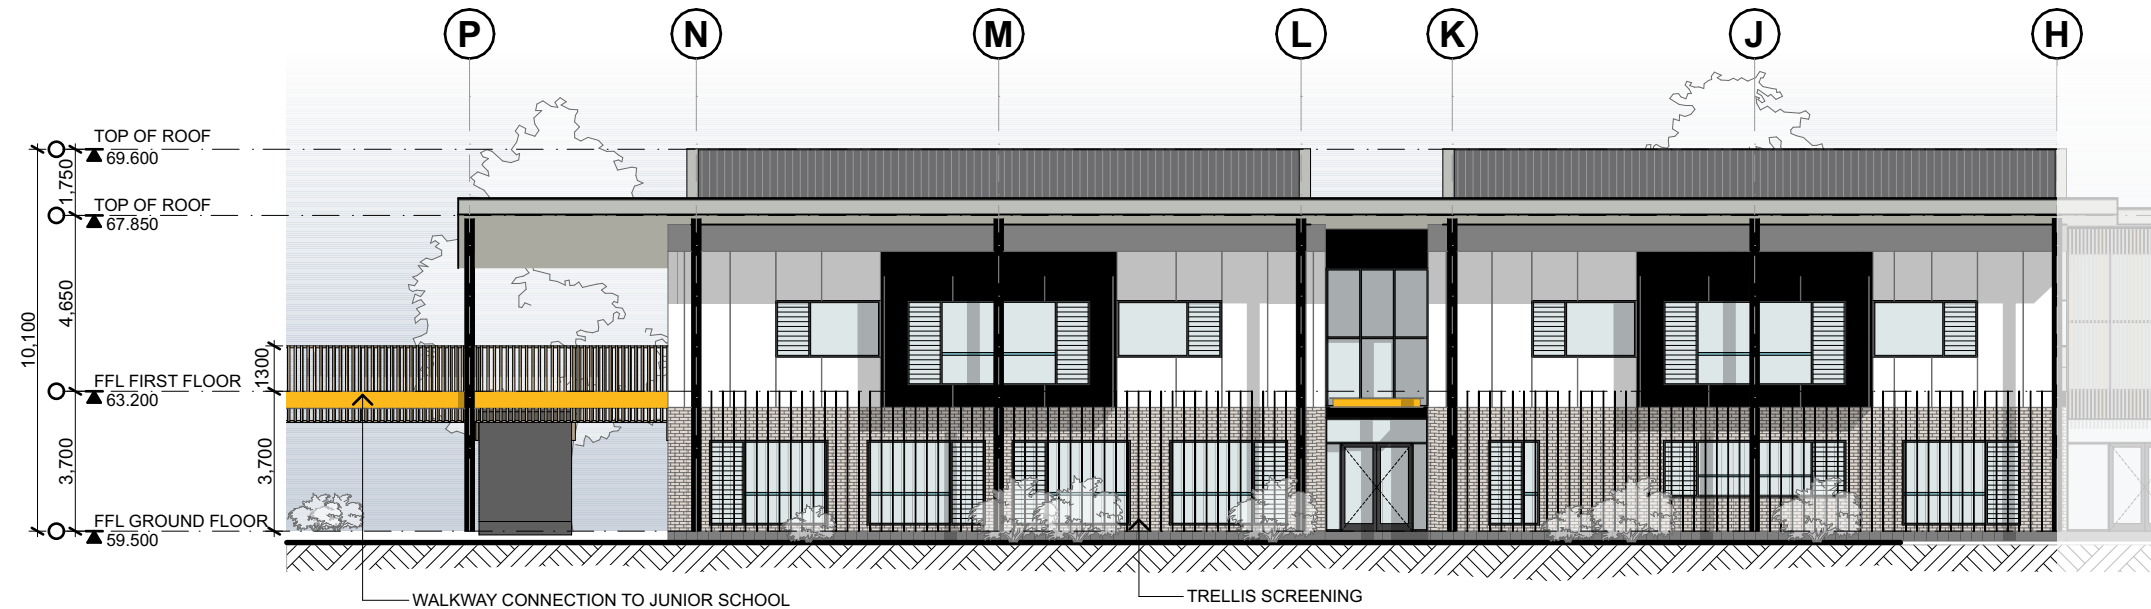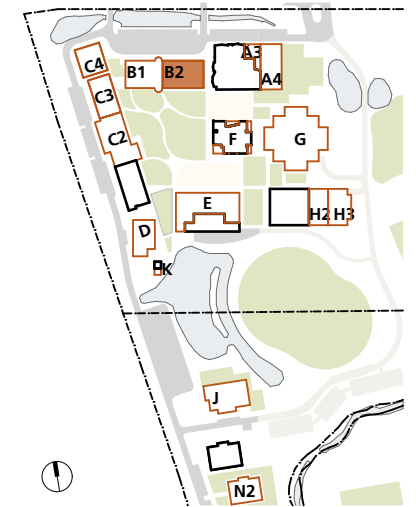

North Elevation



South Elevation

Middle School Province

'Mastery & Belonging'

Year 5, Year 6, Staff & Admin

4347
CD3206


RevF 02.11.22

B2 - Middle School - Elevations

St Philip's Christian College Cessnock

10 Lomas Lane, Nulkaba


0m 2 4 6 8 10 1:200
@A3

 

SHAC

Nominated Architect Justin Hamilton (6160) | ABN 32 131 584 846


Drawing and design © SHAC Pty Ltd. The signed control copy of this drawing is held by SHAC Pty Ltd. | Ref: BIMcloud: BIMSERVER - BIMcloud Basic for ARCHICAD 25/4347 SPCC Cessnock SSD date:2/11/2022 time: 2:32 pm

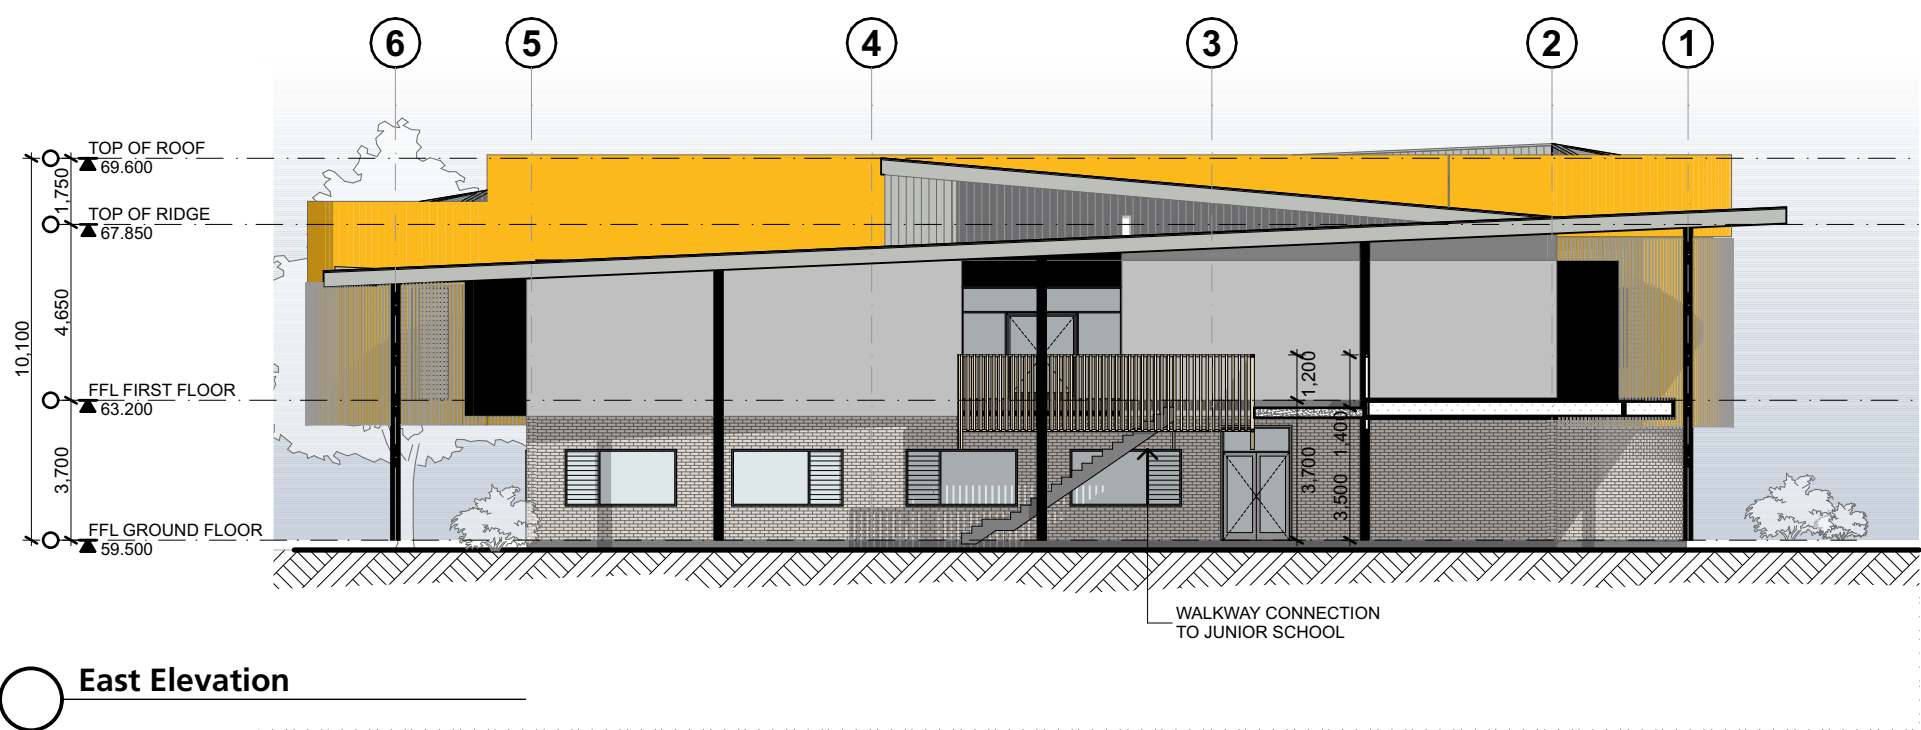

SSD APPLICATION

1. Dimensions are in millimetres unless otherwise shown.
2. Work to given dimensions. Do not scale from drawing.
3. Check all dimensions on site prior to construction and fabrication.
4. Bring any discrepancies to the attention of the proprietor & architect.

KEY PLAN

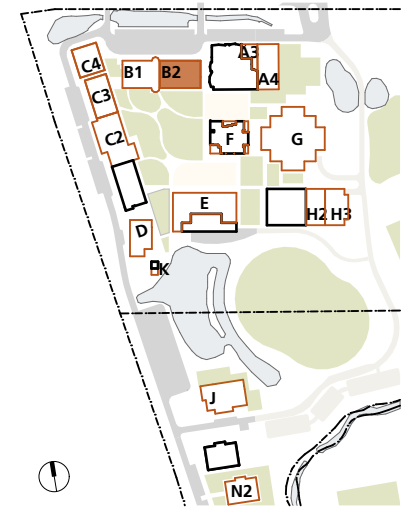

Middle School Province


'Mastery & Belonging'

Year 5, Year 6, Staff & Admin

4347
CD3207
RevF 02.11.22

B2 - Middle School - Elevations
St Philip's Christian College Cessnock
10 Lomas Lane, Nulkaba

0m 2 4 6 8 10 1:200 @A3

 

SHAC

Nominated Architect Justin Hamilton (6160) | ABN 32 131 584 846

Drawing and design © SHAC Pty Ltd. The signed control copy of this drawing is held by SHAC Pty Ltd. | Ref: BIMcloud: BINMSERVER - BIMcloud Basic for ARCHICAD 25/4347 SPCC Cessnock SSD date:2/11/2022 time: 2:32 pm



SSD APPLICATION

1. Dimensions are in millimetres unless otherwise shown.


2. Work to given dimensions. Do not scale from drawing.
3. Check all dimensions on site prior to construction and fabrication.

4. Bring any discrepancies to the attention of the proprietor & architect.

KEY PLAN

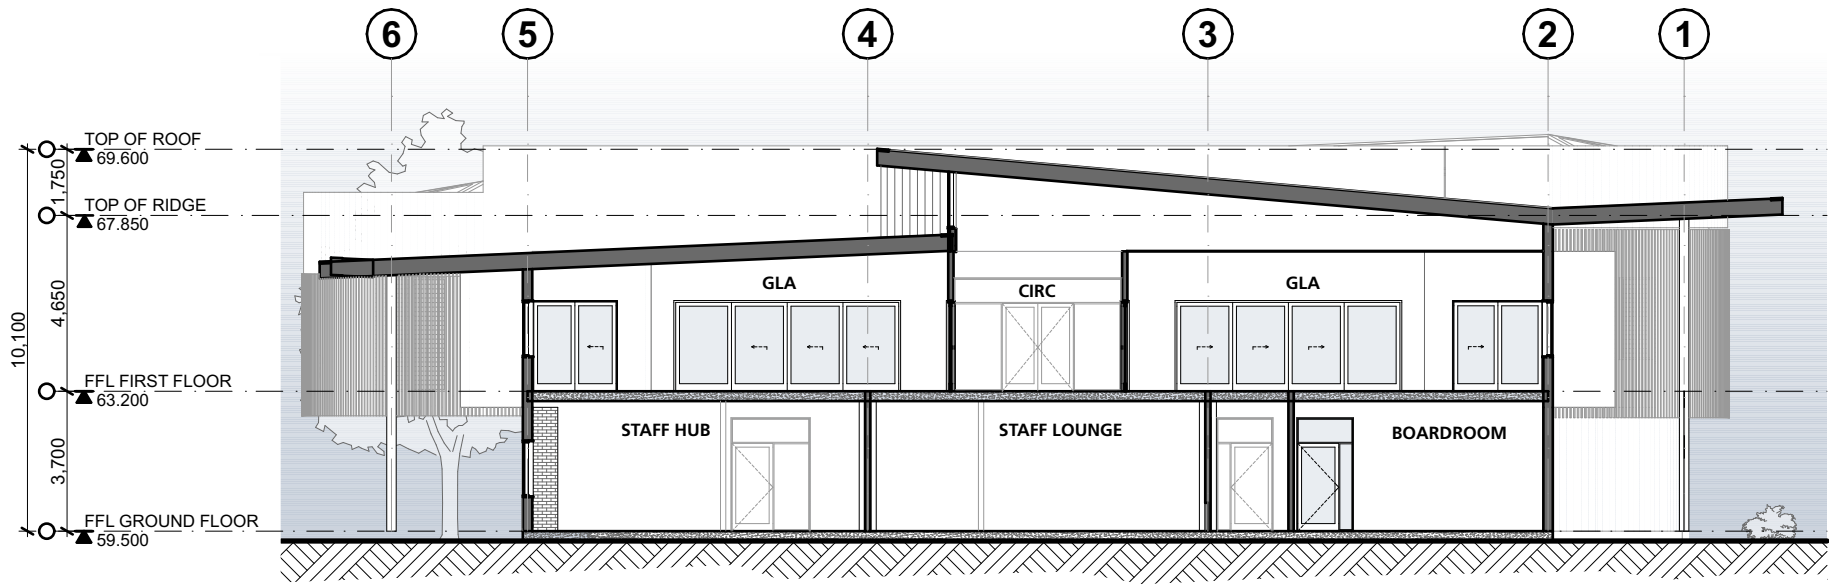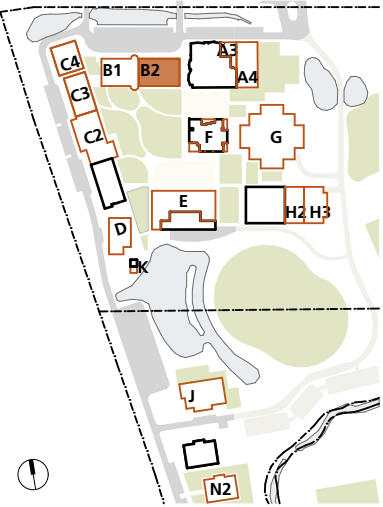

Section A

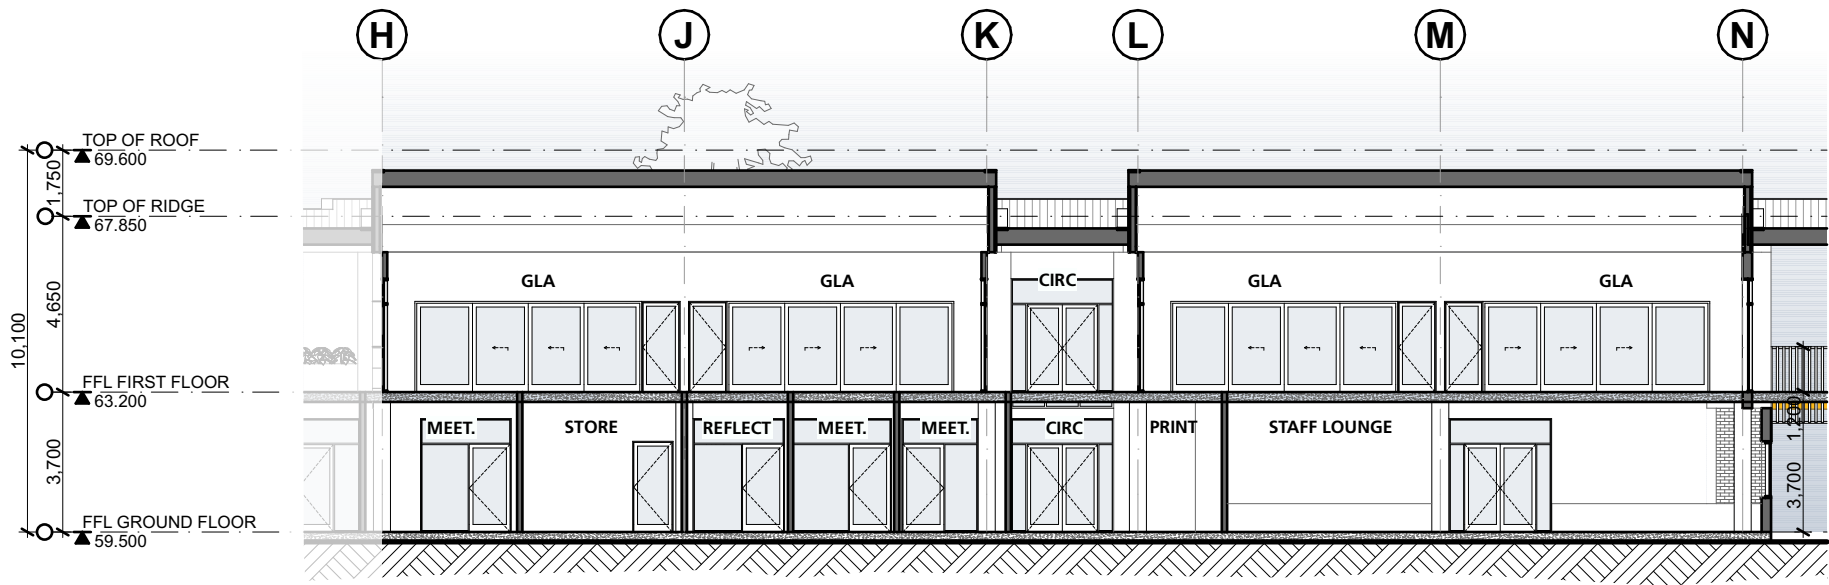

Section B

Middle School Province
'Mastery & Belonging'
Year 5, Year 6, Staff & Admin

4347
CD3208
RevF 02.11.22

B2 - Middle School - Sections
St Philip's Christian College Cessnock
10 Lomas Lane, Nulkaba



SHAC
Nominated Architect Justin Hamilton (6160) | ABN 32 131 584 846





Building C2

Senior School

No.	Drawing	Rev
CD3301	C2 - Senior School - Ground Floor Plan	F
CD3302	C2 - Senior School - First Floor Plan	F
CD3303	C2 - Senior School - Roof Plan	F
CD3304	C2 - Senior School - Ground Floor Furniture Plan	F
CD3305	C2 - Senior School - First Floor Furniture Plan	F
CD3306	C2 - Senior School - Elevations	F
CD3307	C2 - Senior School - Sections	F

1. Dimensions are in millimetres unless otherwise shown.
2. Work to given dimensions. Do not scale from drawing.
3. Check all dimensions on site prior to construction and fabrication.
4. Bring any discrepancies to the attention of the proprietor & architect.

KEY PLAN

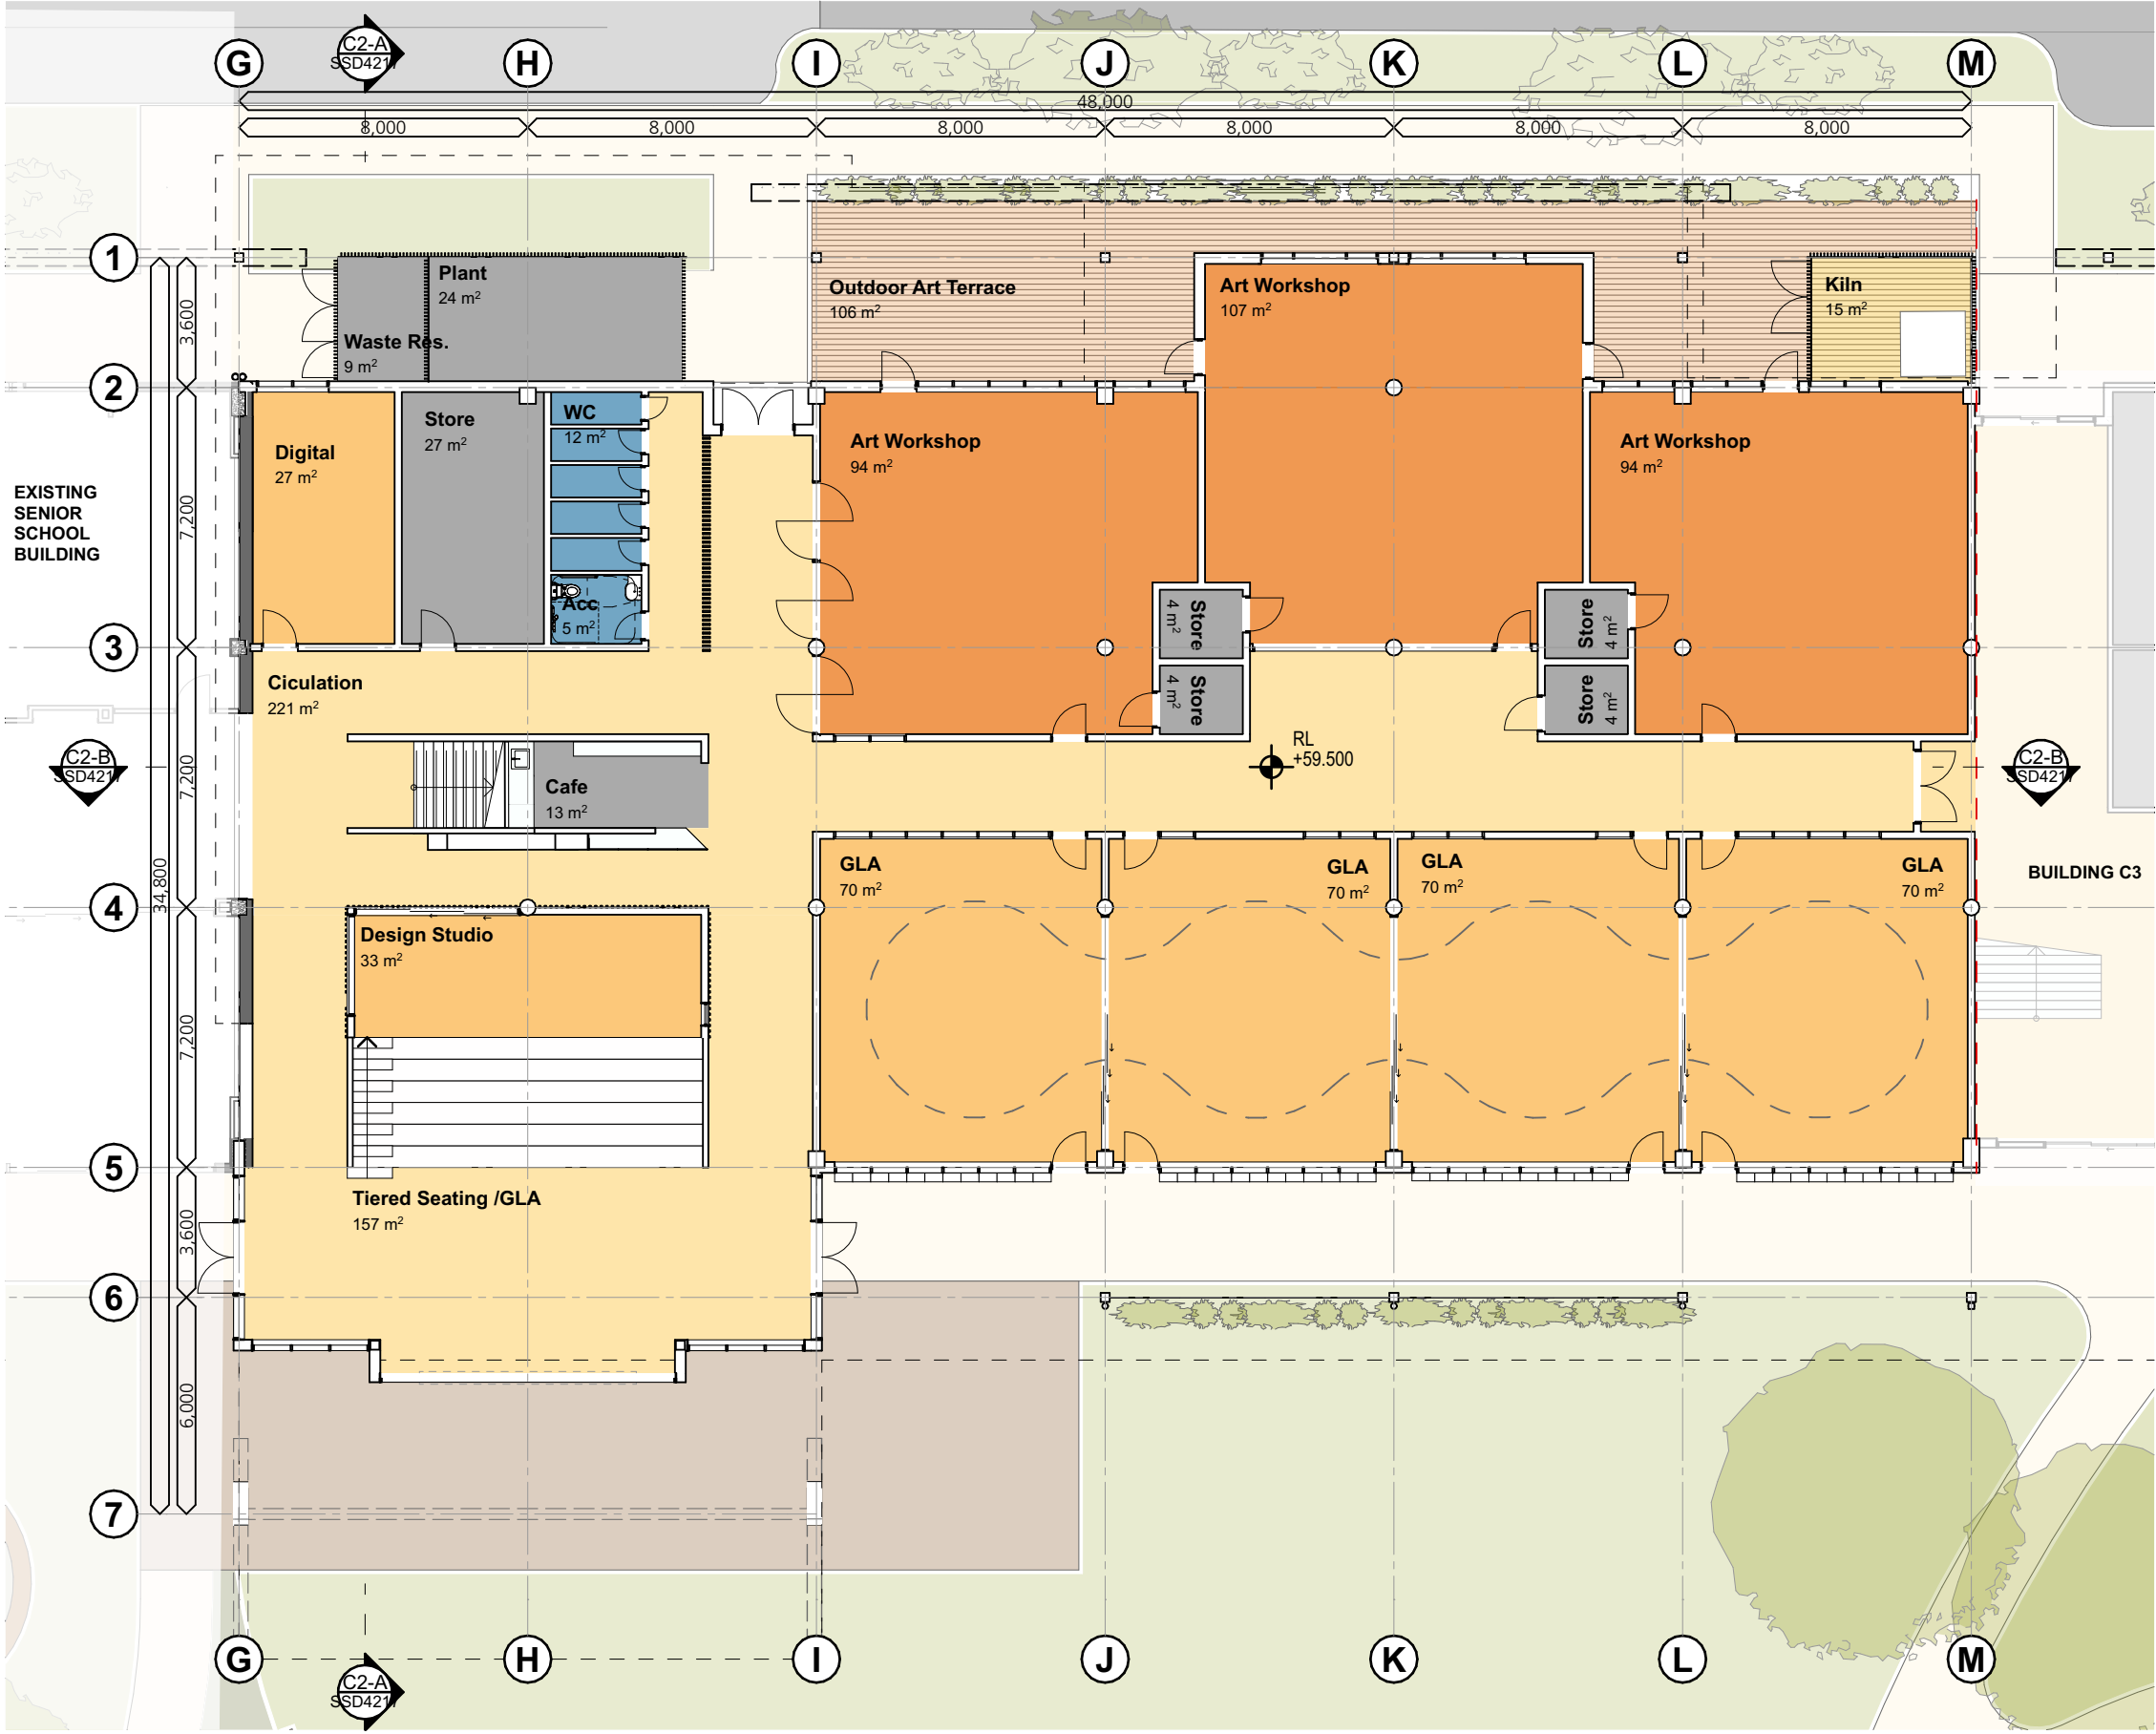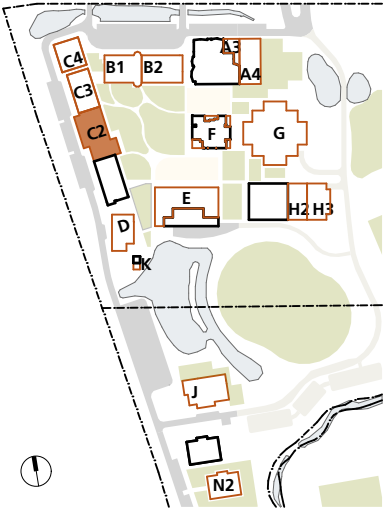

4347
CD3301
RevF 02.11.22

C2 - Senior School - Ground Floor Plan
St Philip's Christian College Cessnock
10 Lomas Lane, Nulkaba





Senior School Province
'Excellence & Purpose'
Art & Staff

SHAC
Nominated Architect Justin Hamilton (6160) | ABN 32 131 584 846

1. Dimensions are in millimetres unless otherwise shown.
2. Work to given dimensions. Do not scale from drawing.
3. Check all dimensions on site prior to construction and fabrication.
4. Bring any discrepancies to the attention of the proprietor & architect.

KEY PLAN

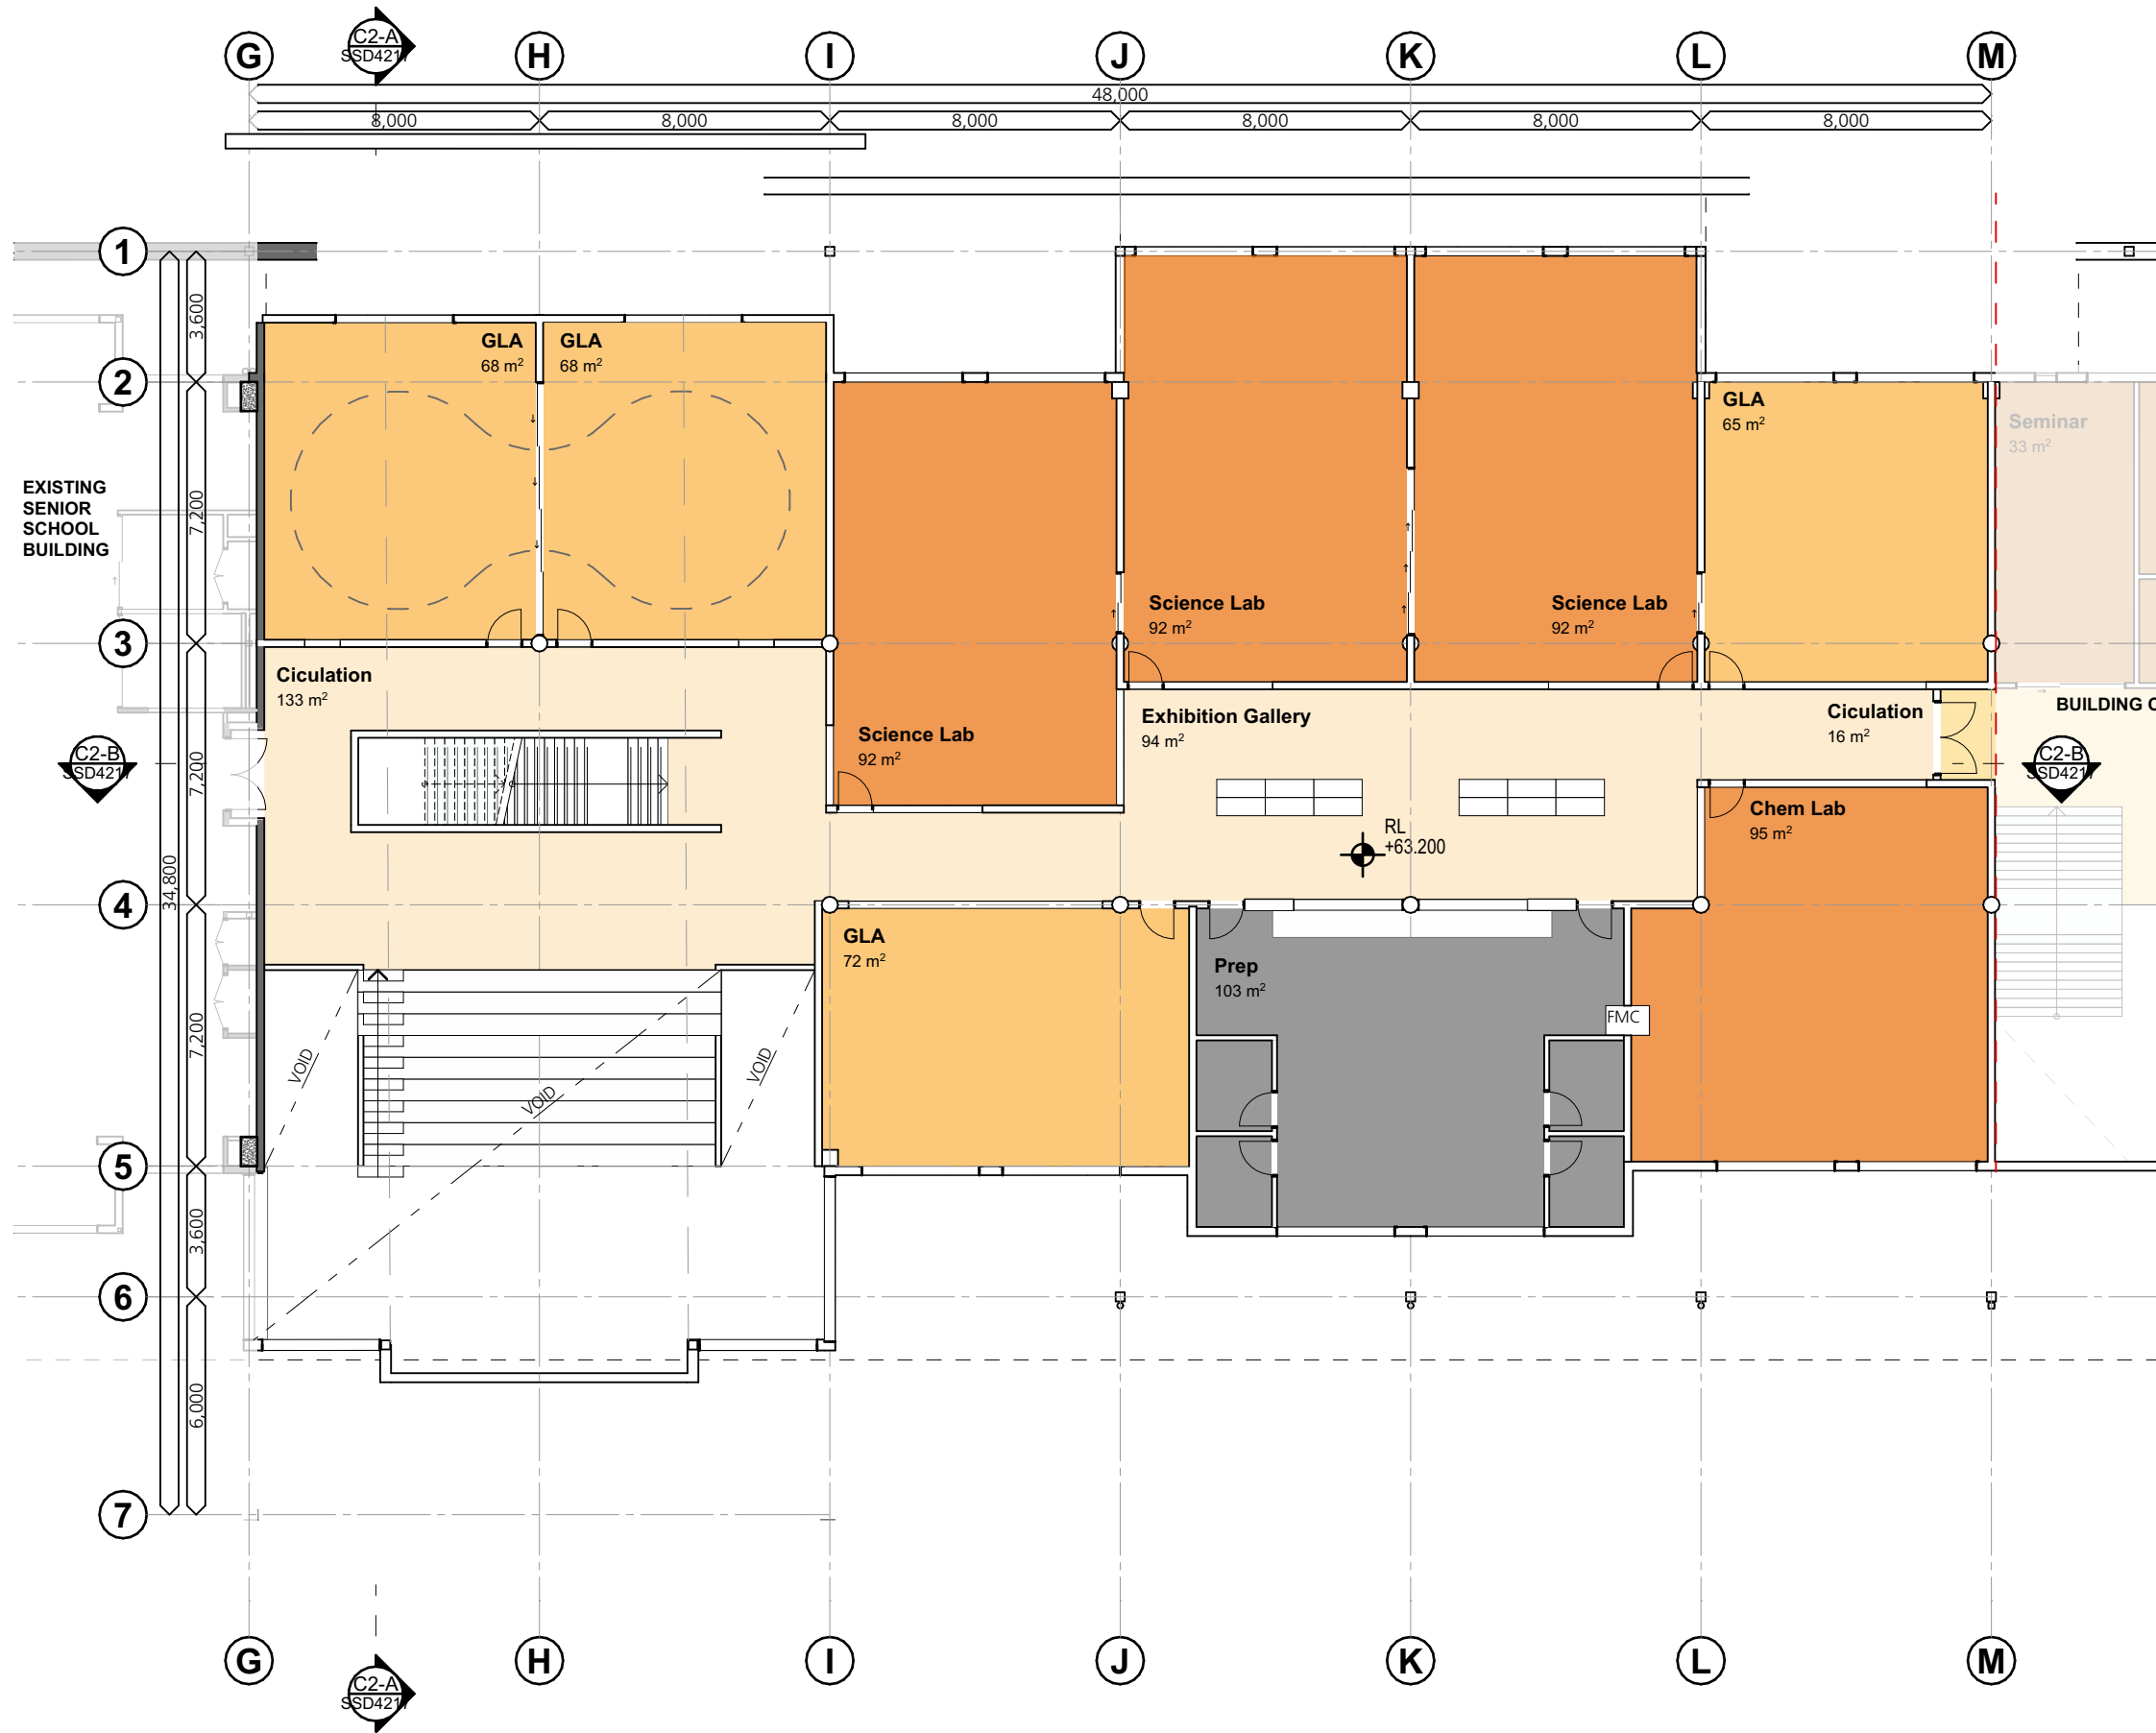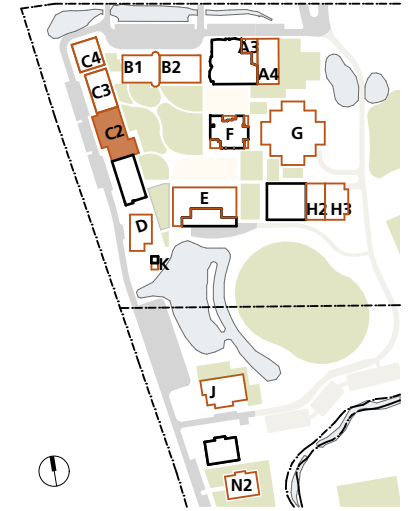

Senior School Province


'Excellence & Purpose'
Science & Staff

4347
CD3302

RevF 02.11.22

C2 - Senior School - First Floor Plan


St Philip's Christian College Cessnock
10 Lomas Lane, Nulkaba

 

SHAC

Nominated Architect Justin Hamilton (6160) | ABN 32 131 584 846

Drawing and design © SHAC Pty Ltd. The signed control copy of this drawing is held by SHAC Pty Ltd. | Ref: BIMcloud: BINOSERVER - BIMcloud Basic for ARCHICAD 25/4347 SPCC Cessnock SSD date:2/11/2022 time: 2:33 pm

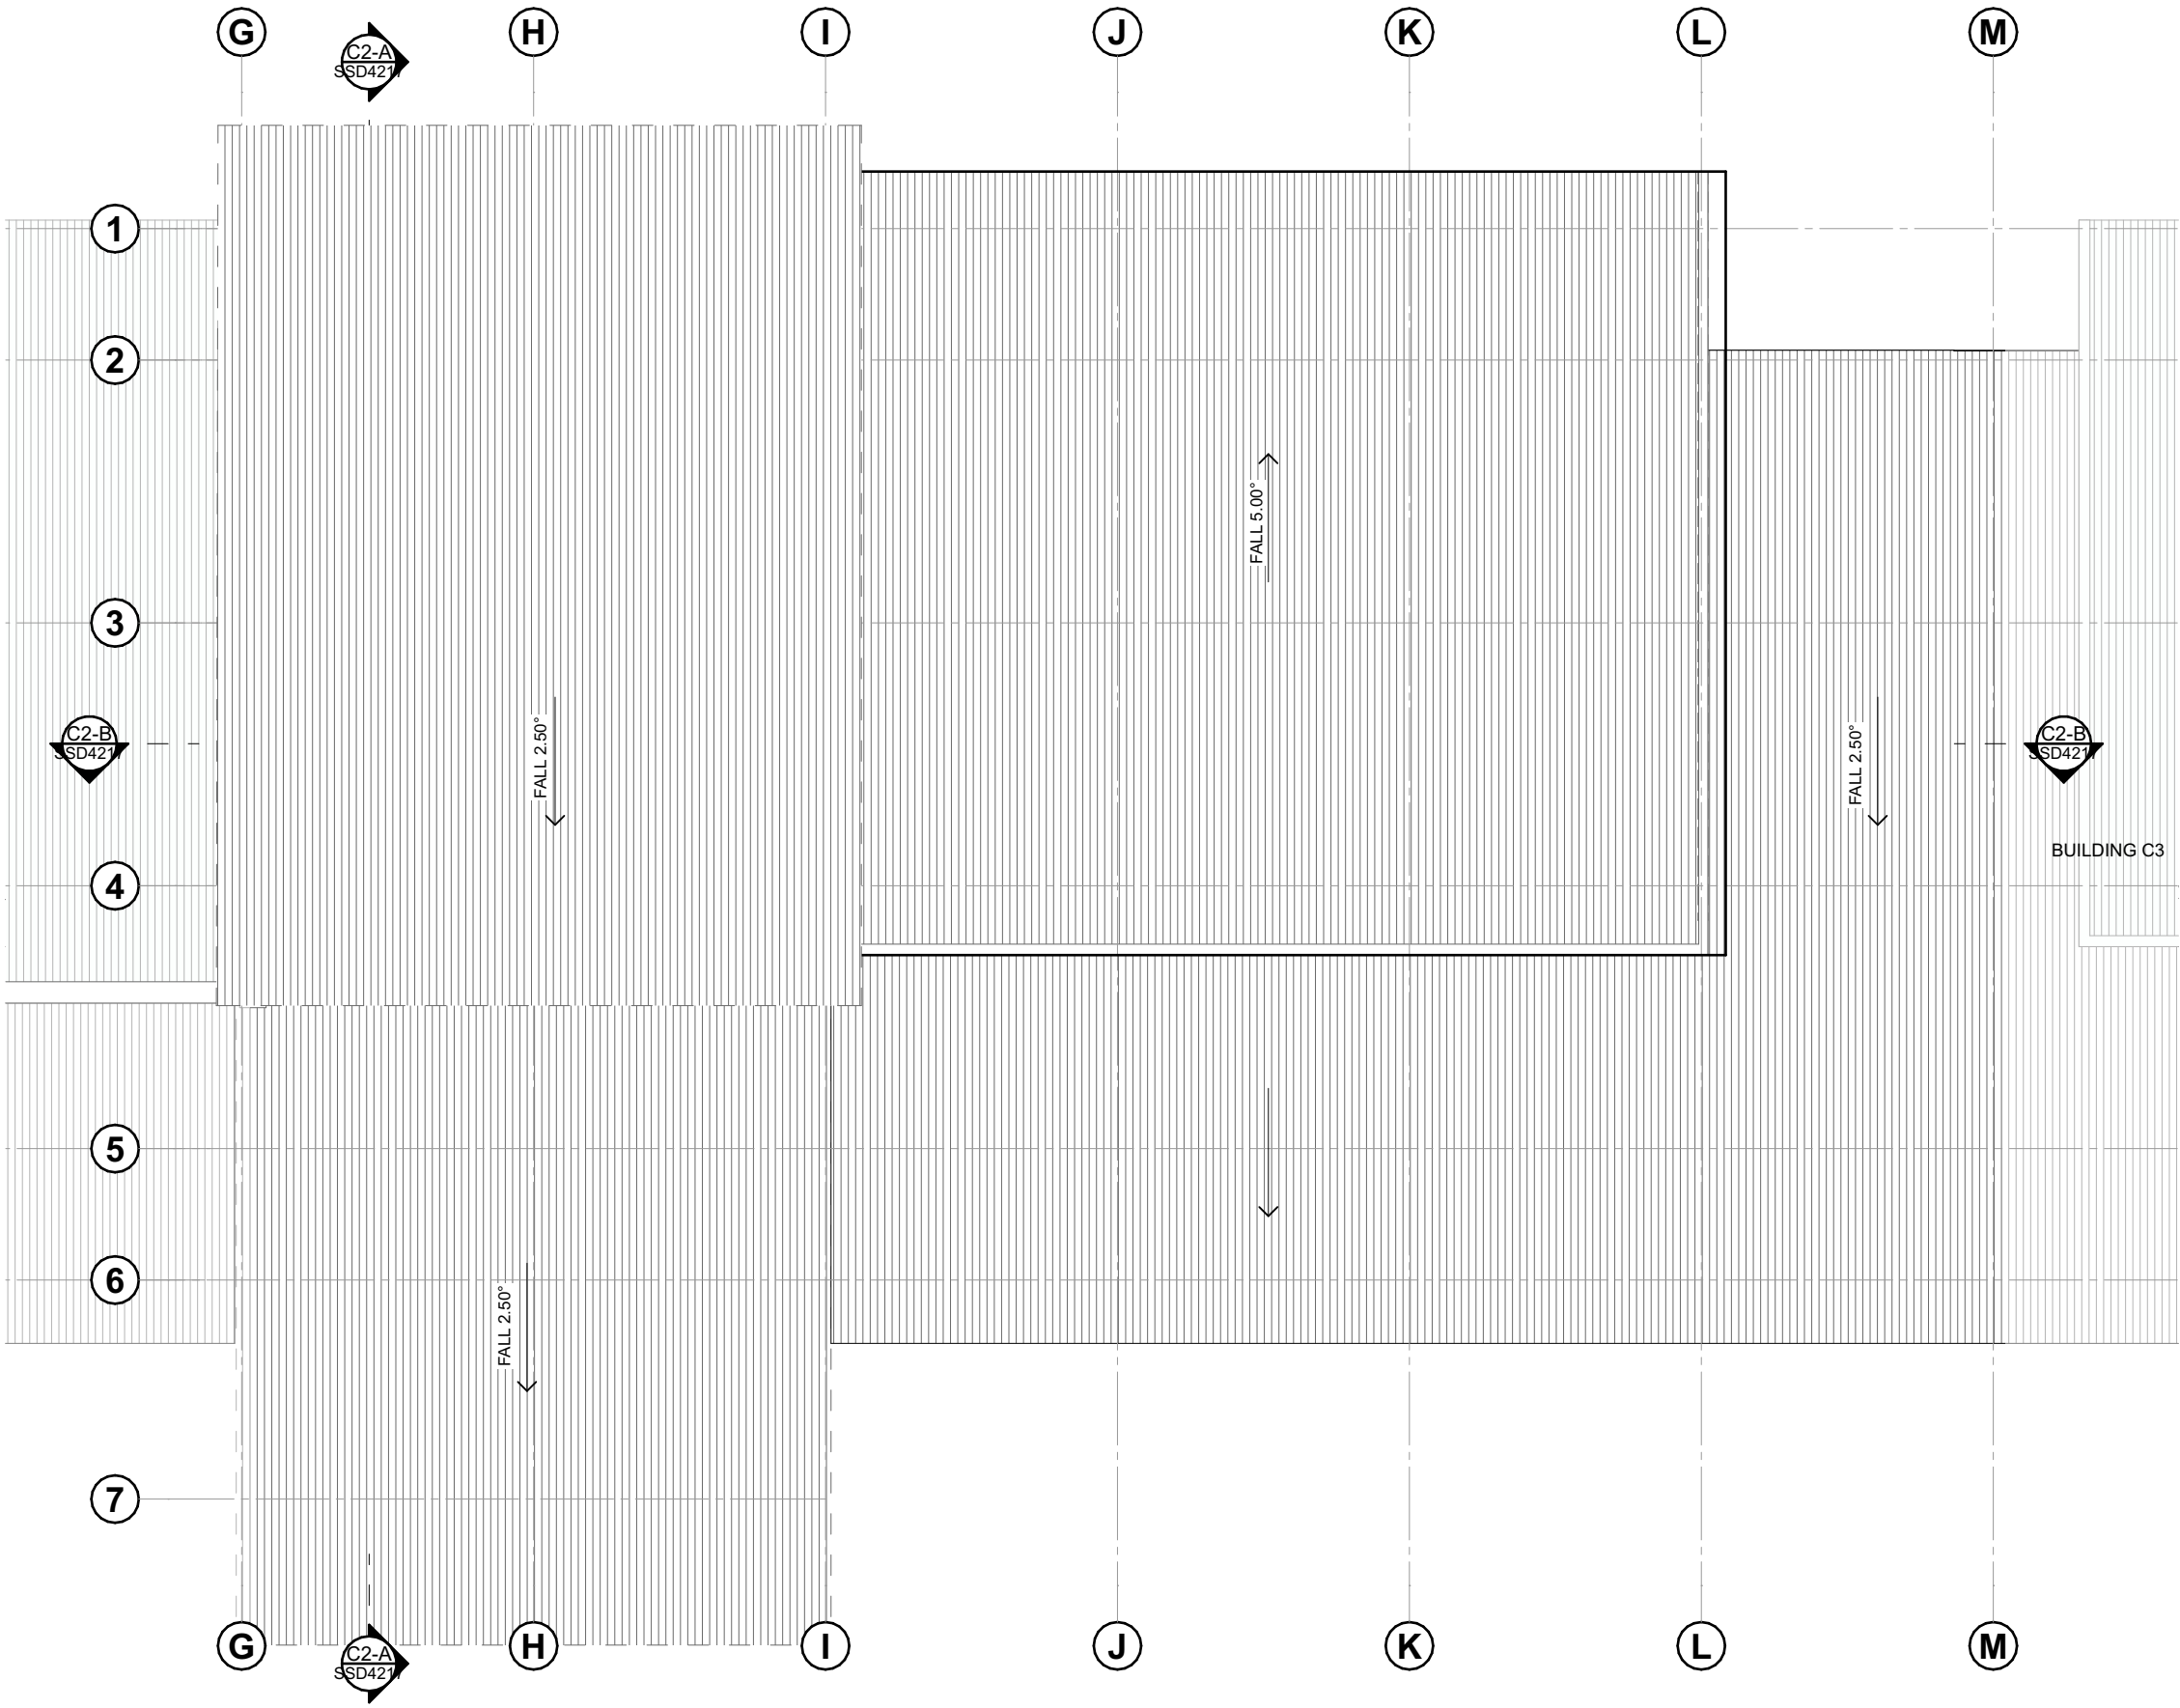

SSD APPLICATION


1. Dimensions are in millimetres unless otherwise shown.
2. Work to given dimensions. Do not scale from drawing.
3. Check all dimensions on site prior to construction and fabrication.
4. Bring any discrepancies to the attention of the proprietor & architect.



Senior School Province
'Excellence & Purpose'
Art, Science & Staff

4347
CD3303
RevF 02.11.22

C2 - Senior School - Roof Plan
St Philip's Christian College Cessnock
10 Lomas Lane, Nulkaba

 


SHAC
Nominated Architect Justin Hamilton (6160) | ABN 32 131 584 846

1. Dimensions are in millimetres unless otherwise shown.

2. Work to given dimensions. Do not scale from drawing.
3. Check all dimensions on site prior to construction and fabrication.

4. Bring any discrepancies to the attention of the proprietor & architect.


KEY PLAN

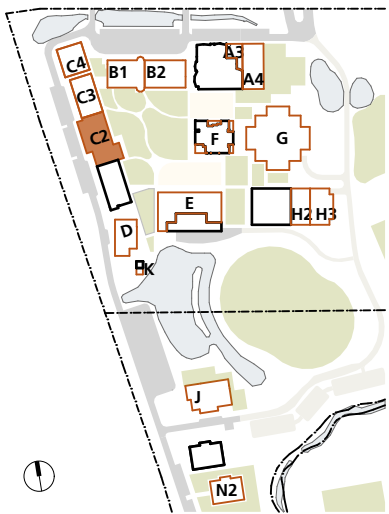

POTENTIAL TO GROW TIERED LEARNING TO MAKE LARGE IS DESIRED. SUBJECT TO BCA CONSULTANT CONFIRMATION



1. Dimensions are in millimetres unless otherwise shown.
2. Work to given dimensions. Do not scale from drawing.
3. Check all dimensions on site prior to construction and fabrication.
4. Bring any discrepancies to the attention of the proprietor & architect.

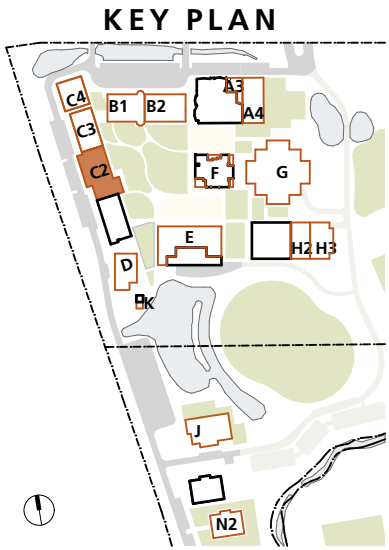

Senior School Province
'Excellence & Purpose'
Science & Staff

4347
CD3305
RevF 02.11.22

C2 - Senior School - First Floor Furniture Plan
St Philip's Christian College Cessnock
10 Lomas Lane, Nulkaba





SHAC
Nominated Architect Justin Hamilton (6160) | ABN 32 131 584 846

Drawing and design © SHAC Pty Ltd. The signed control copy of this drawing is held by SHAC Pty Ltd. | Ref: BIMcloud: BIMSERVER - BIMcloud Basic for ARCHICAD 25/4347 SPCC Cessnock SSD date:2/11/2022 time: 2:33 pm

SSD APPLICATION

1. Dimensions are in millimetres unless otherwise shown.
2. Work to given dimensions. Do not scale from drawing.
3. Check all dimensions on site prior to construction and fabrication.
4. Bring any discrepancies to the attention of the proprietor & architect.

KEY PLAN

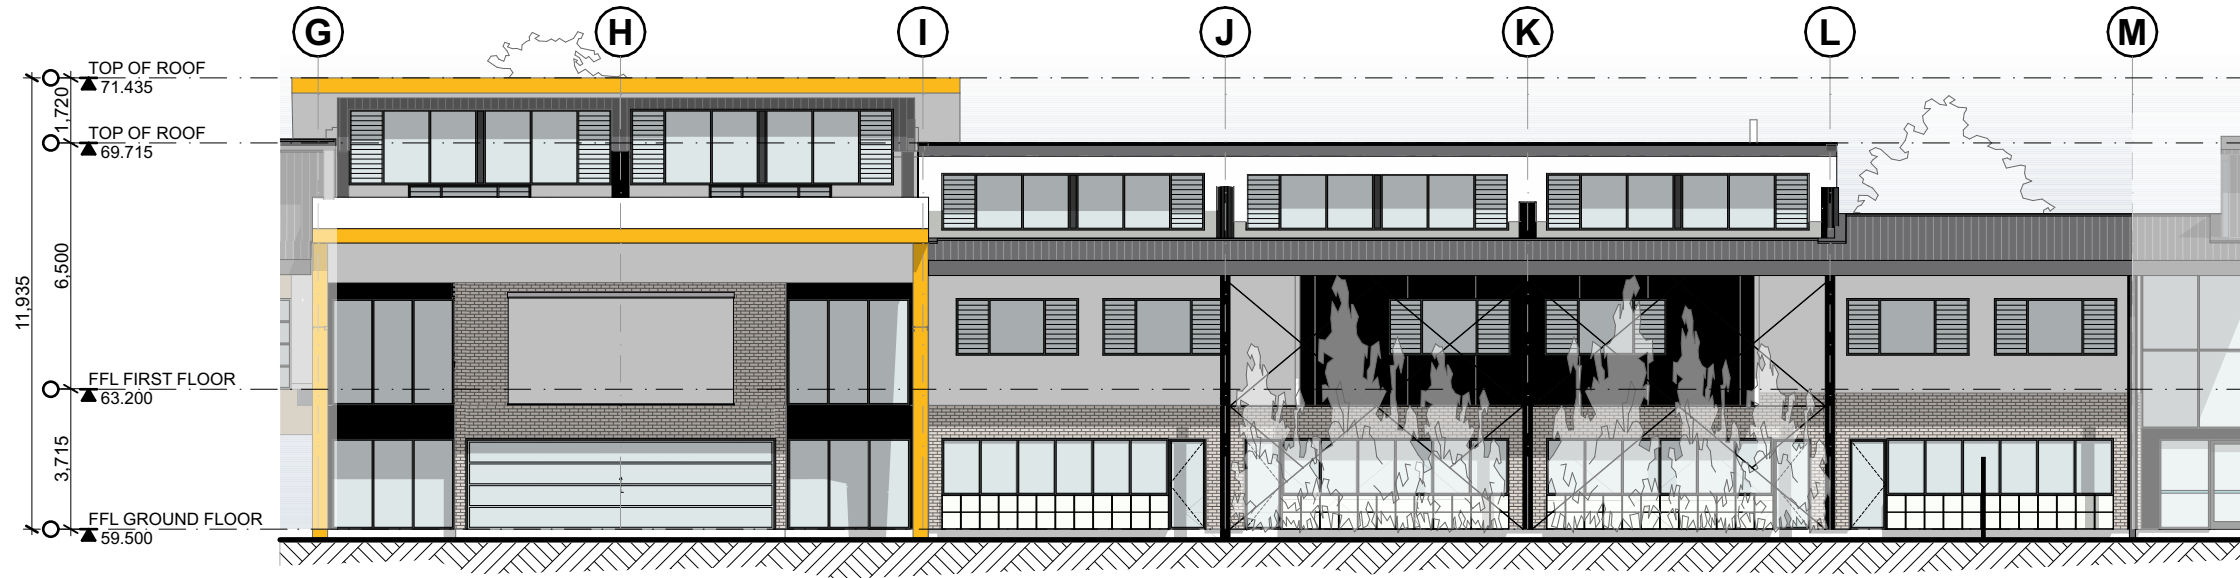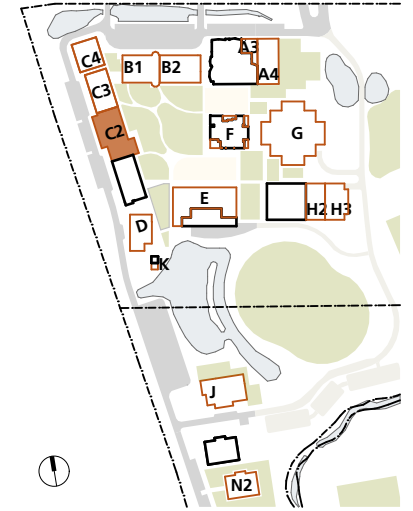

East Elevation



West Elevation

Senior School Province

'Excellence & Purpose'

Art, Science & Staff

4347
CD3306


RevF 02.11.22

C2 - Senior School - Elevations

St Philip's Christian College Cessnock

10 Lomas Lane, Nulkaba

0m 2 4 6 8 10 1:200
@A3


 


SHAC


Nominated Architect Justin Hamilton (6160) | ABN 32 131 584 846

1. Dimensions are in millimetres unless otherwise shown.
2. Work to given dimensions. Do not scale from drawing.
3. Check all dimensions on site prior to construction and fabrication.
4. Bring any discrepancies to the attention of the proprietor & architect.

KEY PLAN

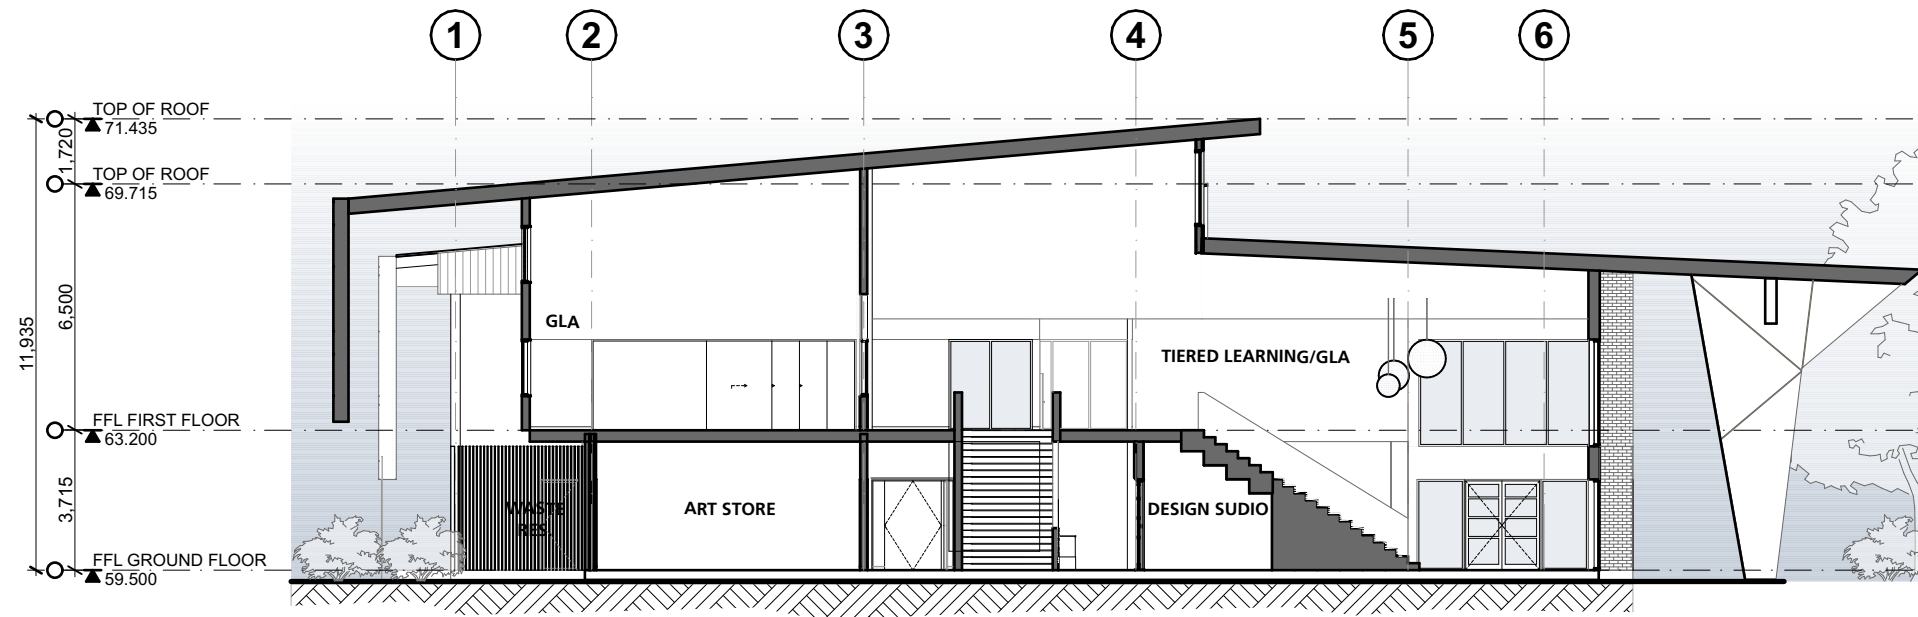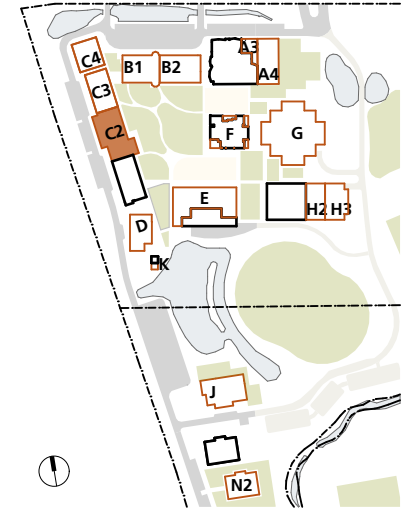

Section A

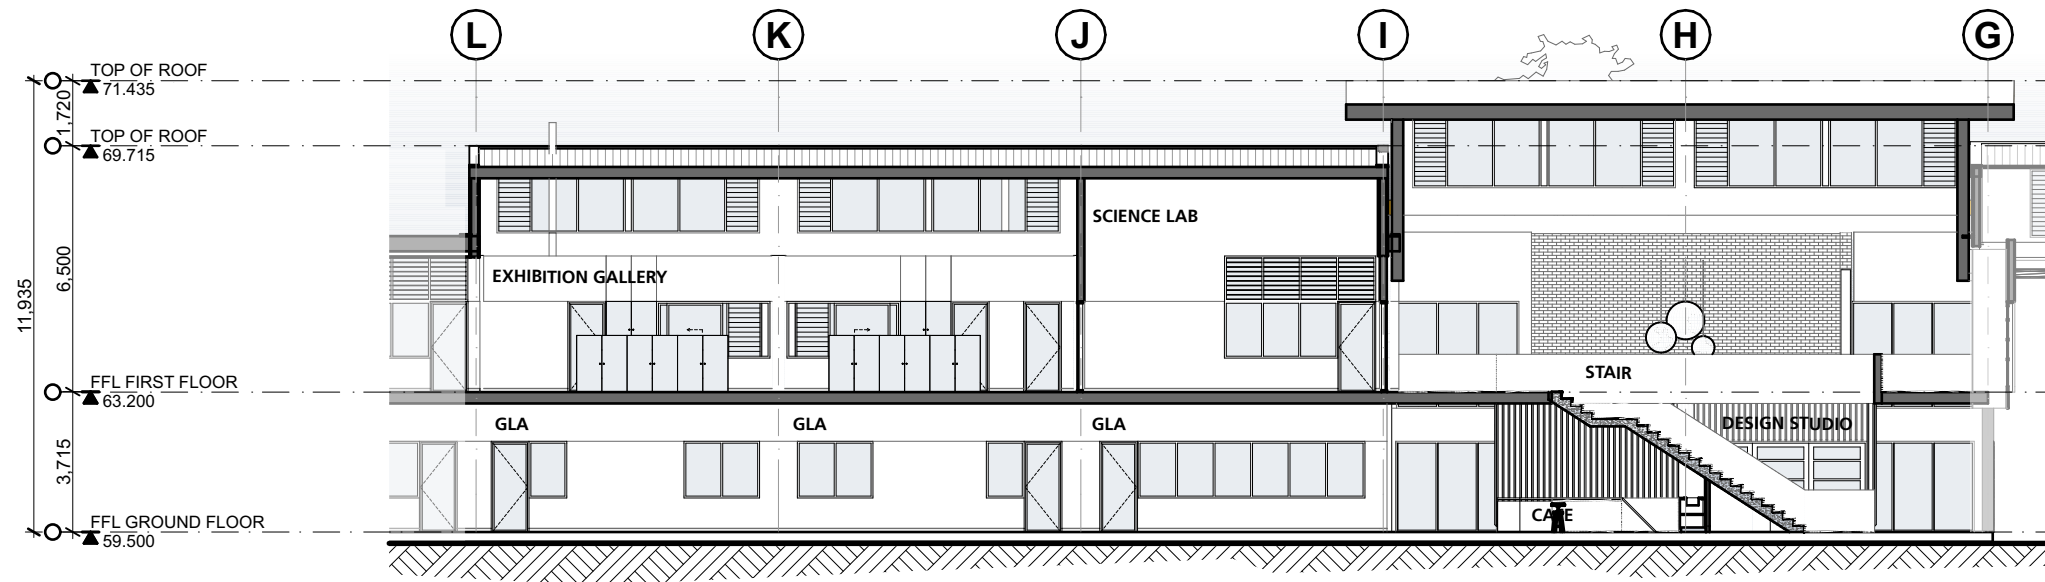

Section B

Senior School Province

'Excellence & Purpose'

Art, Science & Staff

4347
CD3307


RevF 02.11.22

C2 - Senior School - Sections

St Philip's Christian College Cessnock

10 Lomas Lane, Nulkaba

0m 2 4 6 8 10 1:200
@A3

 

SHAC

Nominated Architect Justin Hamilton (6160) | ABN 32 131 584 846



Building C3

Senior School

No.	Drawing	Rev
CD3401	C3 - Senior School - Ground Floor Plan	F
CD3402	C3 - Senior School - First Floor Plan	F
CD3403	C3 - Senior School - Roof Plan	F
CD3404	C3 - Senior School - Ground Floor Furniture Plan	F
CD3405	C3 - Senior School - First Floor Furniture Plan	F
CD3406	C3 - Senior School - Elevations	F
CD3407	C3 - Senior School - Sections	F


SHAC

1. Dimensions are in millimetres unless otherwise shown.

2. Work to given dimensions. Do not scale from drawing.
3. Check all dimensions on site prior to construction and fabrication.

4. Bring any discrepancies to the attention of the proprietor & architect.

KEY PLAN

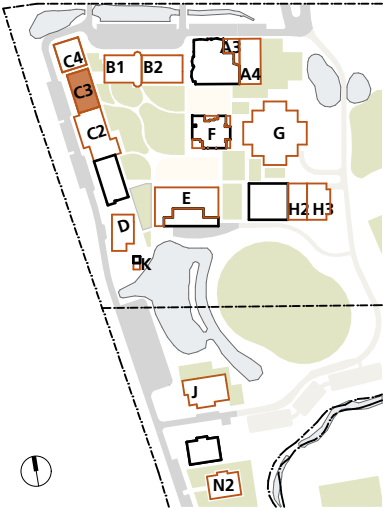


Senior School Province
'Excellence & Purpose'
Dance, Drama, Performance & Music

1. Dimensions are in millimetres unless otherwise shown.

2. Work to given dimensions. Do not scale from drawing.
3. Check all dimensions on site prior to construction and fabrication.

4. Bring any discrepancies to the attention of the proprietor & architect.

KEY PLAN

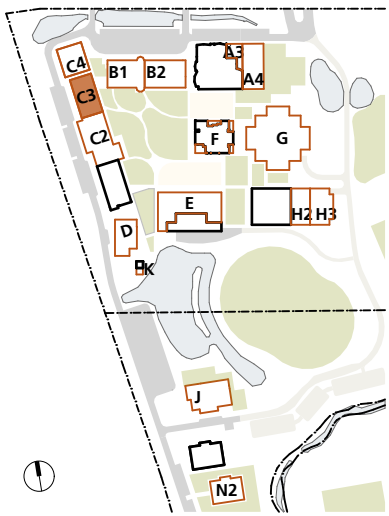

Senior School Province
'Excellence & Purpose'
Dance, Drama, Performance & Music

4347
CD3402
RevF 02.11.22


C3 - Senior School - First Floor Plan
St Philip's Christian College Cessnock
10 Lomas Lane, Nulkaba



SHAC
Nominated Architect Justin Hamilton (6160) | ABN 32 131 584 846


Drawing and design © SHAC Pty Ltd. The signed control copy of this drawing is held by SHAC Pty Ltd. | Ref: BIMcloud: BIMSERVER - BIMcloud Basic for ARCHICAD 25/4347 SPCC Cessnock SSD date: 2/11/2022 time: 3:20 pm

1. Dimensions are in millimetres unless otherwise shown.
2. Work to given dimensions. Do not scale from drawing.
3. Check all dimensions on site prior to construction and fabrication.
4. Bring any discrepancies to the attention of the proprietor & architect.

 

C3 - Senior School - Roof Plan

St Philip's Christian College Cessnock
10 Lomas Lane, Nulkaba

 


SHA C

Nominated Architect Justin Hamilton (6160) | ABN 32 131 584 846

1. Dimensions are in millimetres unless otherwise shown.
2. Work to given dimensions. Do not scale from drawing.
3. Check all dimensions on site prior to construction and fabrication.
4. Bring any discrepancies to the attention of the proprietor & architect.



C3 - Senior School - Ground Floor Furniture Plan
St Philip's Christian College Cessnock
10 Lomas Lane, Nulkaba

 


Nominated Architect Justin Hamilton (6160) | ABN 32 131 584 846

1. Dimensions are in millimetres unless otherwise shown.

2. Work to given dimensions. Do not scale from drawing.
3. Check all dimensions on site prior to construction and fabrication.

4. Bring any discrepancies to the attention of the proprietor & architect.

KEY PLAN

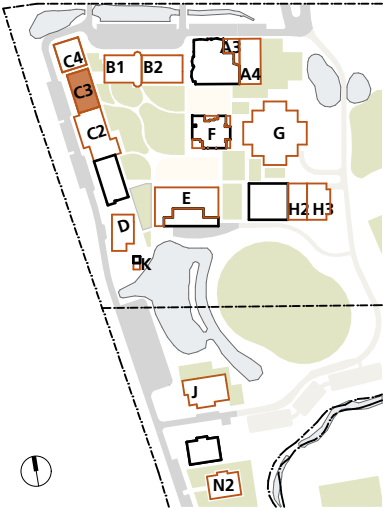



Senior School Province
'Excellence & Purpose'
Dance, Drama, Performance & Music

1. Dimensions are in millimetres unless otherwise shown.


2. Work to given dimensions. Do not scale from drawing.
3. Check all dimensions on site prior to construction and fabrication.

4. Bring any discrepancies to the attention of the proprietor & architect.

KEY PLAN

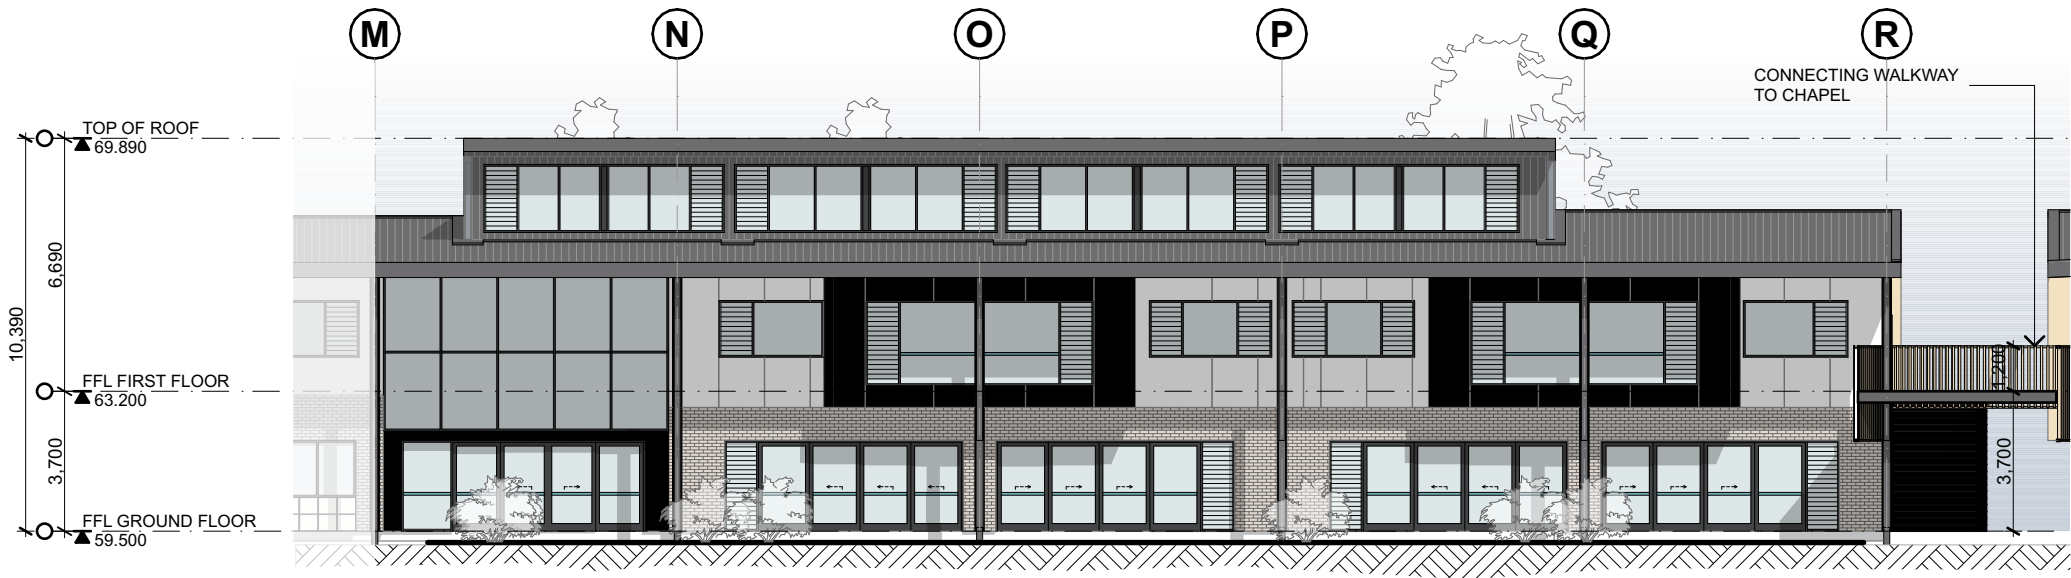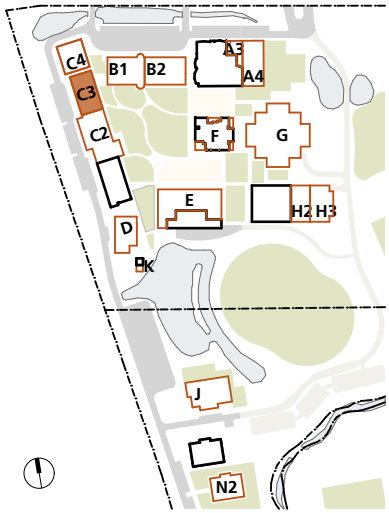


East Elevation

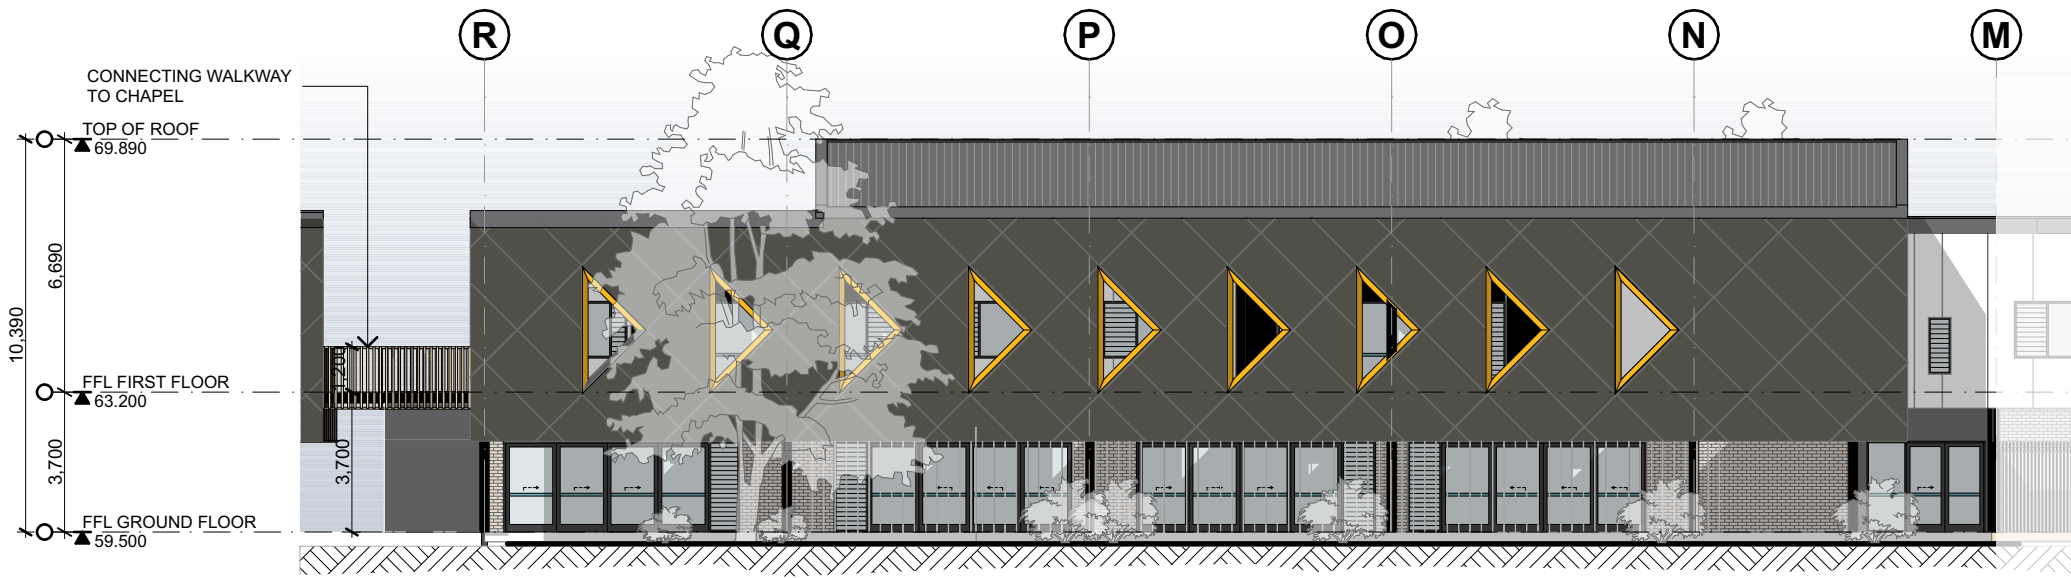

West Elevation



Senior School Province
'Excellence & Purpose'
Dance, Drama, Performance & Music

 


SSD APPLICATION

1. Dimensions are in millimetres unless otherwise shown.
2. Work to given dimensions. Do not scale from drawing.
3. Check all dimensions on site prior to construction and fabrication.
4. Bring any discrepancies to the attention of the proprietor & architect.

KEY PLAN

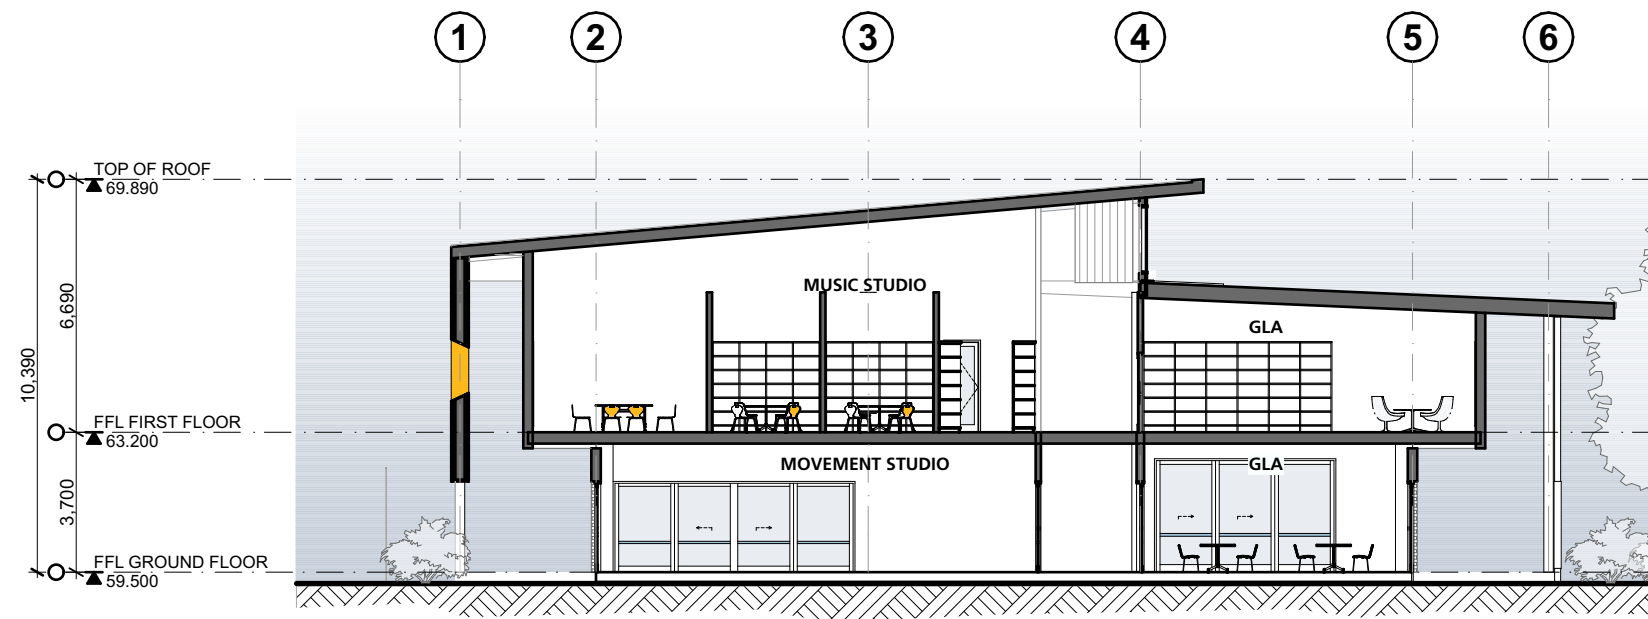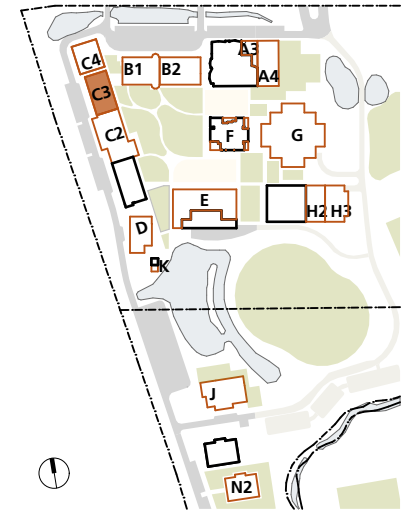

Section A

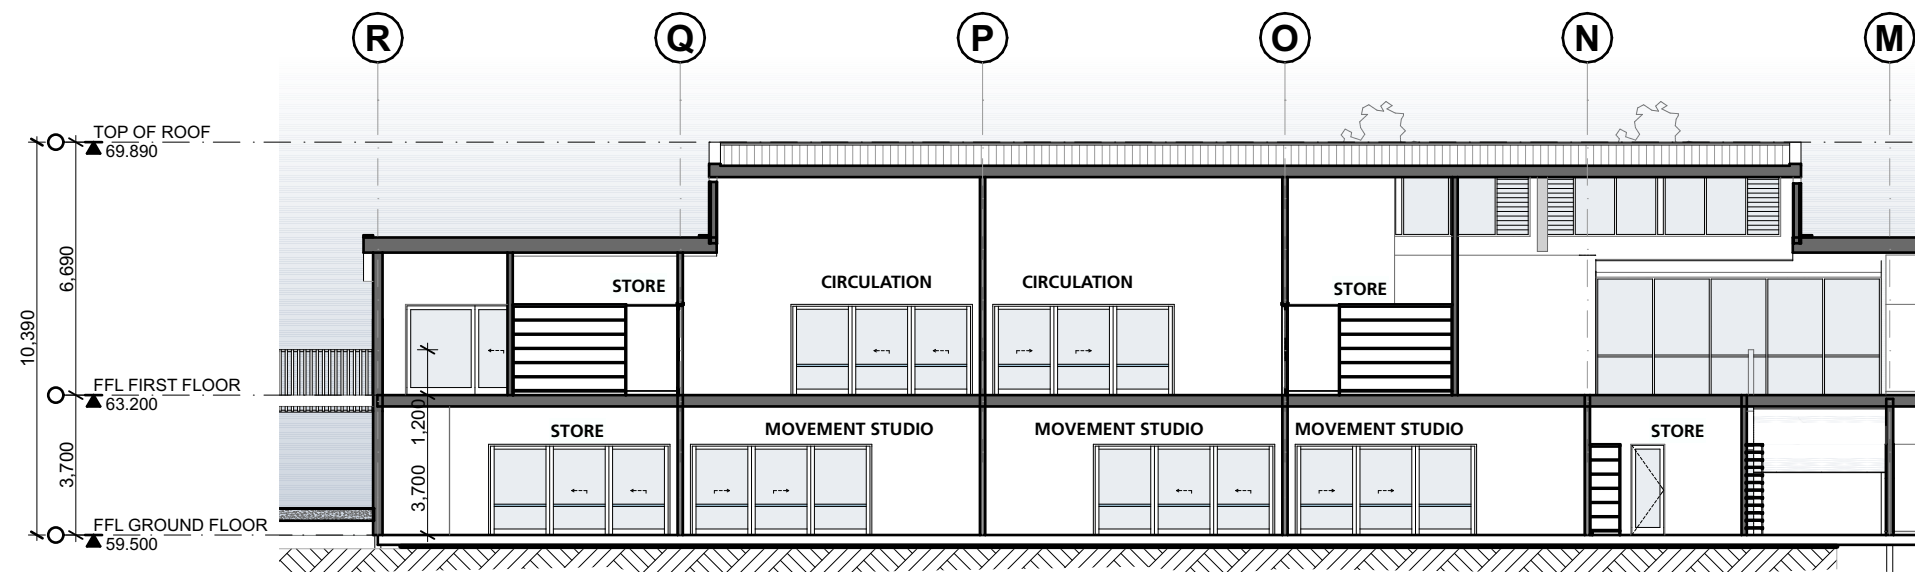

Section B

Senior School Province

'Excellence & Purpose'

Dance, Drama, Performance & Music

4347
CD3407


RevF 02.11.22

C3 - Senior School - Sections

St Philip's Christian College Cessnock

10 Lomas Lane, Nulkaba

0m 2 4 6 8 10 1:200
@A3

 

SHAC

Nominated Architect Justin Hamilton (6160) | ABN 32 131 584 846





Building C4

Library & Staff

No.	Drawing	Rev
CD3501	C4 - Library/Chapel - Ground Floor Plan	F
CD3502	C4 - Library/Chapel - First Floor Plan	F
CD3503	C4 - Library/Chapel - Roof Plan	F
CD3504	C4 - Library/Chapel - Ground Floor Furniture Plan	F
CD3505	C4 - Library/Chapel - First Floor Furniture Plan	F
CD3506	C4 - Library/Chapel - Elevations	F
CD3507	C4 - Library/Chapel - Elevations	F
CD3508	C4 - Library/Chapel - Sections	F

1. Dimensions are in millimetres unless otherwise shown.
2. Work to given dimensions. Do not scale from drawing.
3. Check all dimensions on site prior to construction and fabrication.
4. Bring any discrepancies to the attention of the proprietor & architect.

KEY PLAN

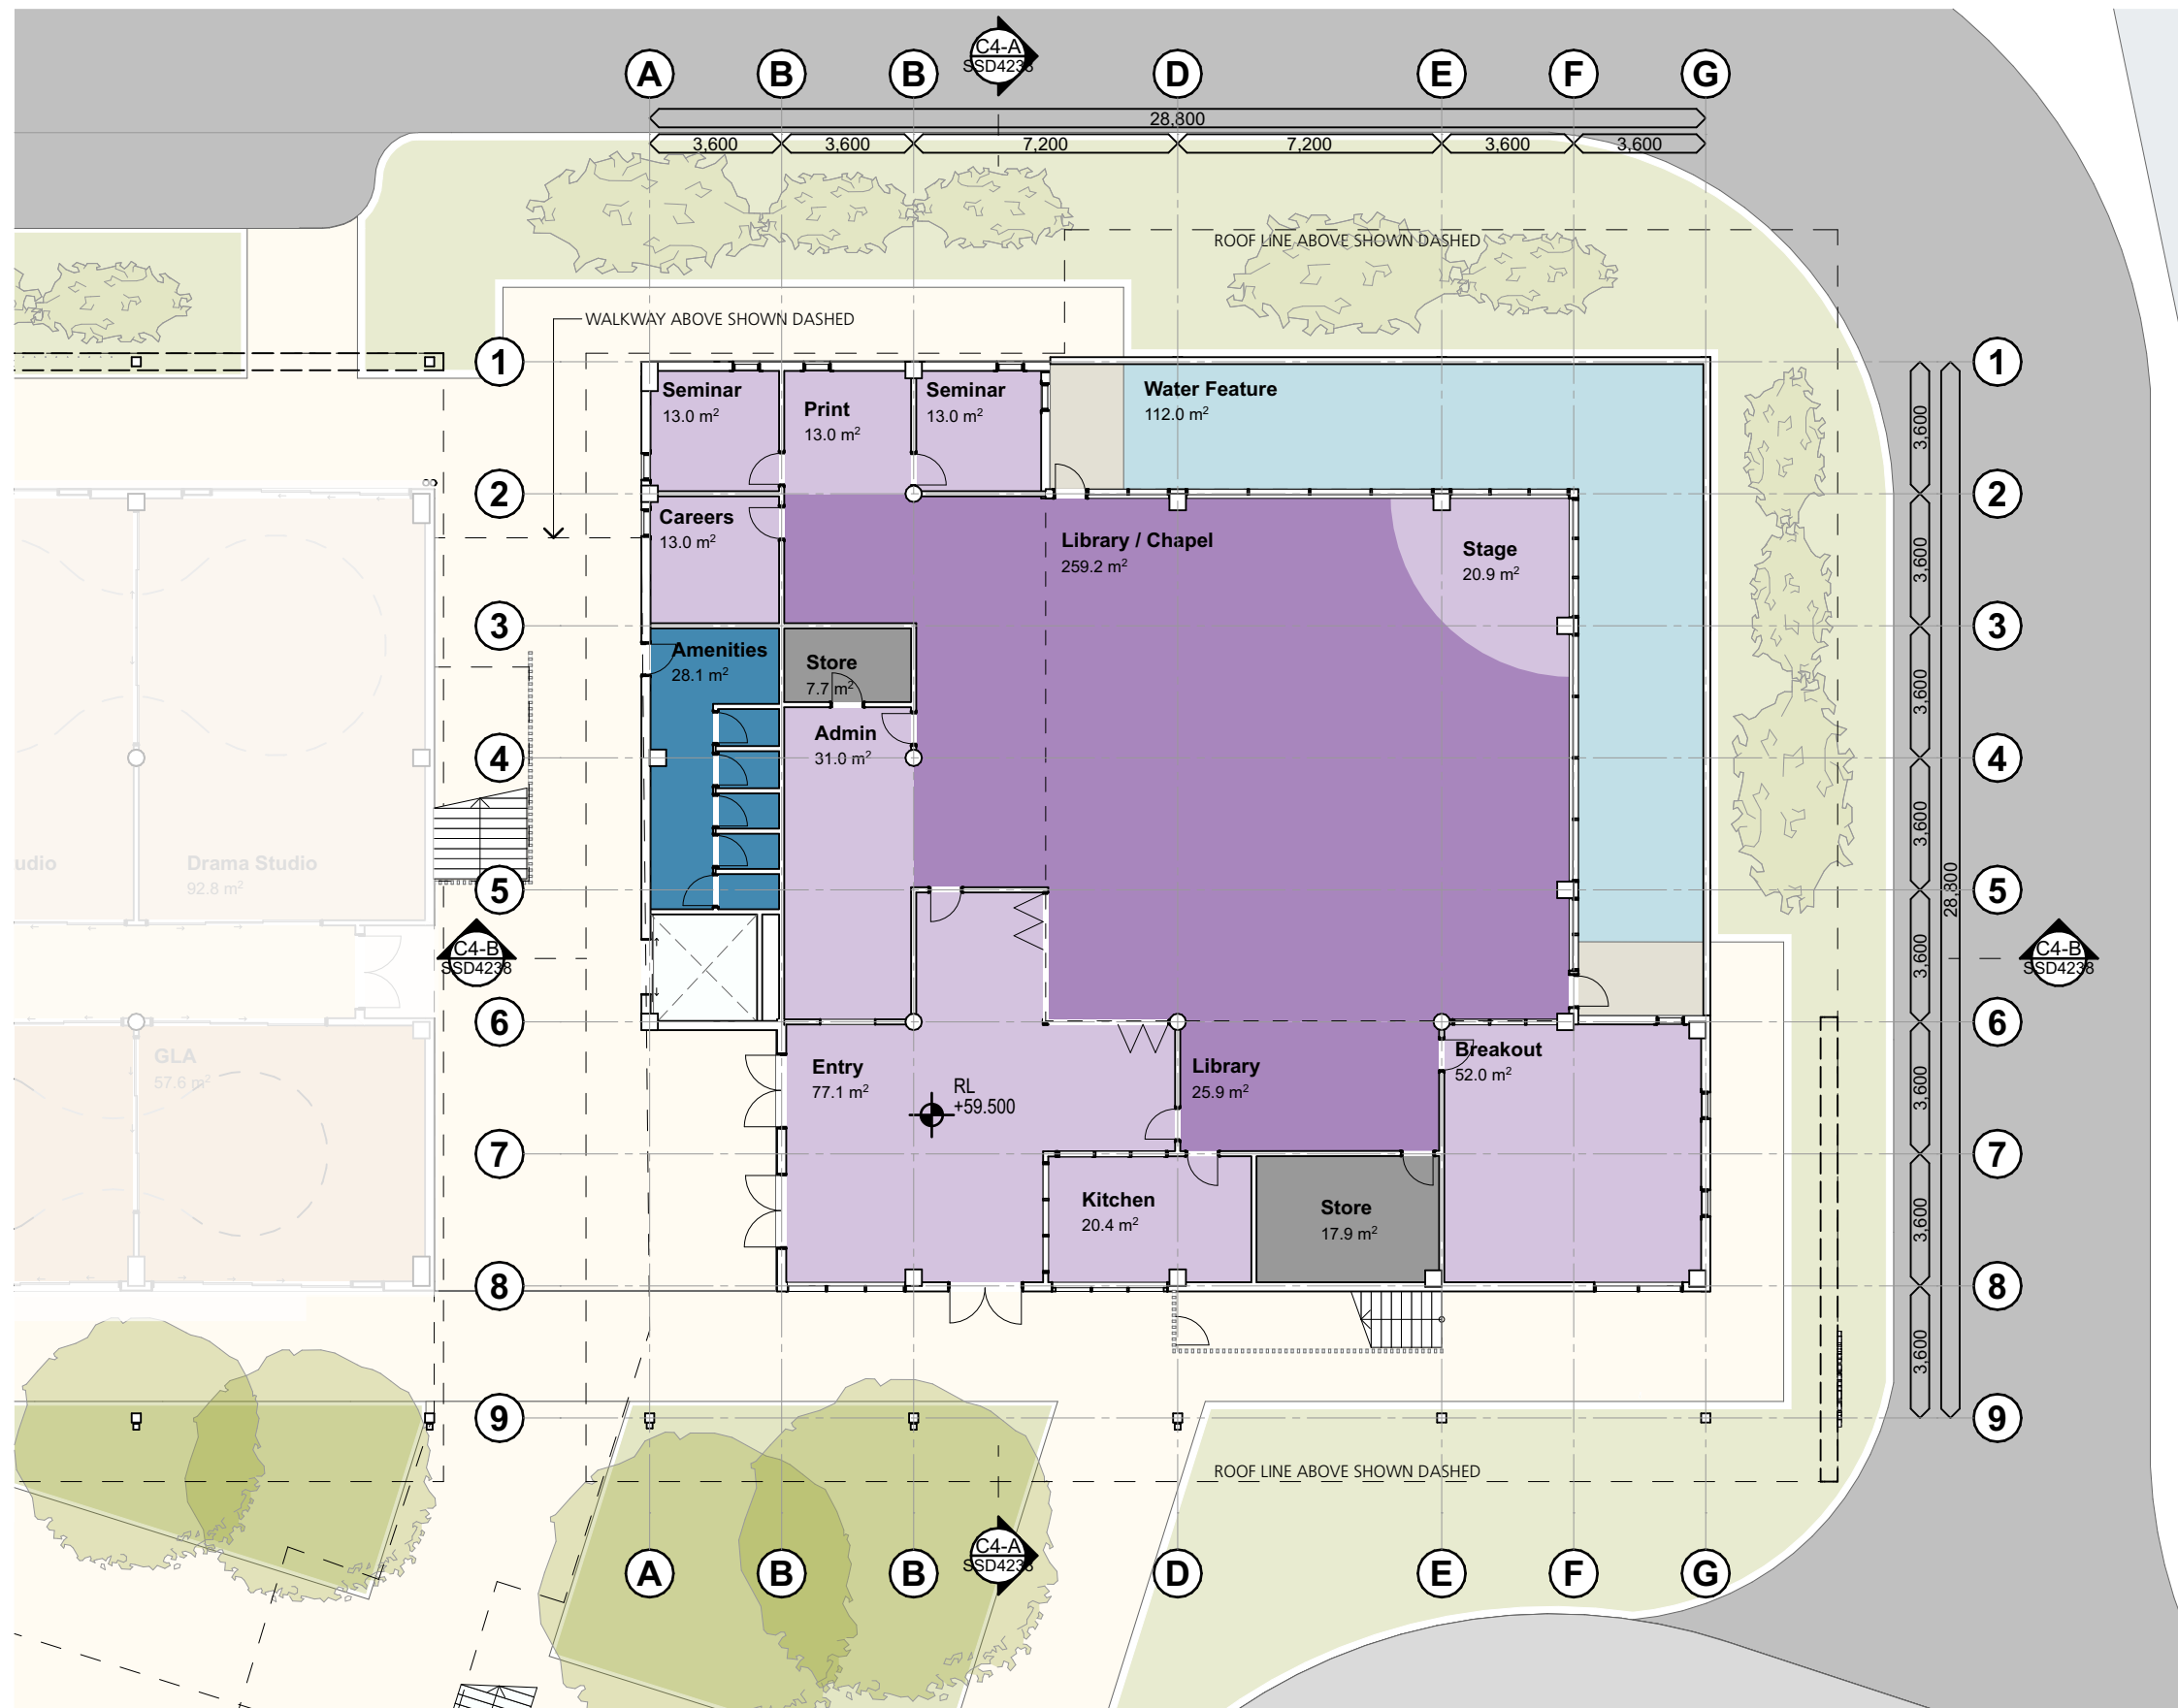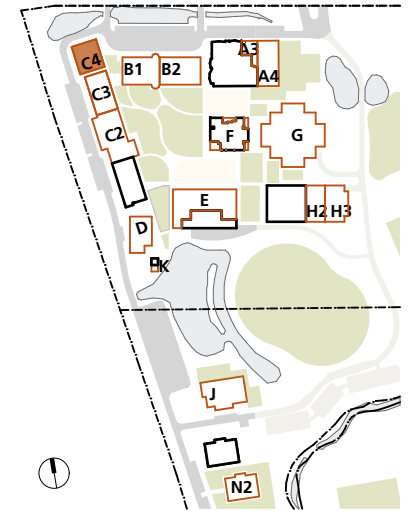


Senior School Province

'Excellence & Purpose'

Library & Chapel

4347
CD3501
RevF 02.11.22

C4 - Library/Chapel - Ground Floor Plan
St Philip's Christian College Cessnock
10 Lomas Lane, Nulkaba

 



SHAC
Nominated Architect Justin Hamilton (6160) | ABN 32 131 584 846

1. Dimensions are in millimetres unless otherwise shown.

2. Work to given dimensions. Do not scale from drawing.
3. Check all dimensions on site prior to construction and fabrication.


4. Bring any discrepancies to the attention of the proprietor & architect.

KEY PLAN

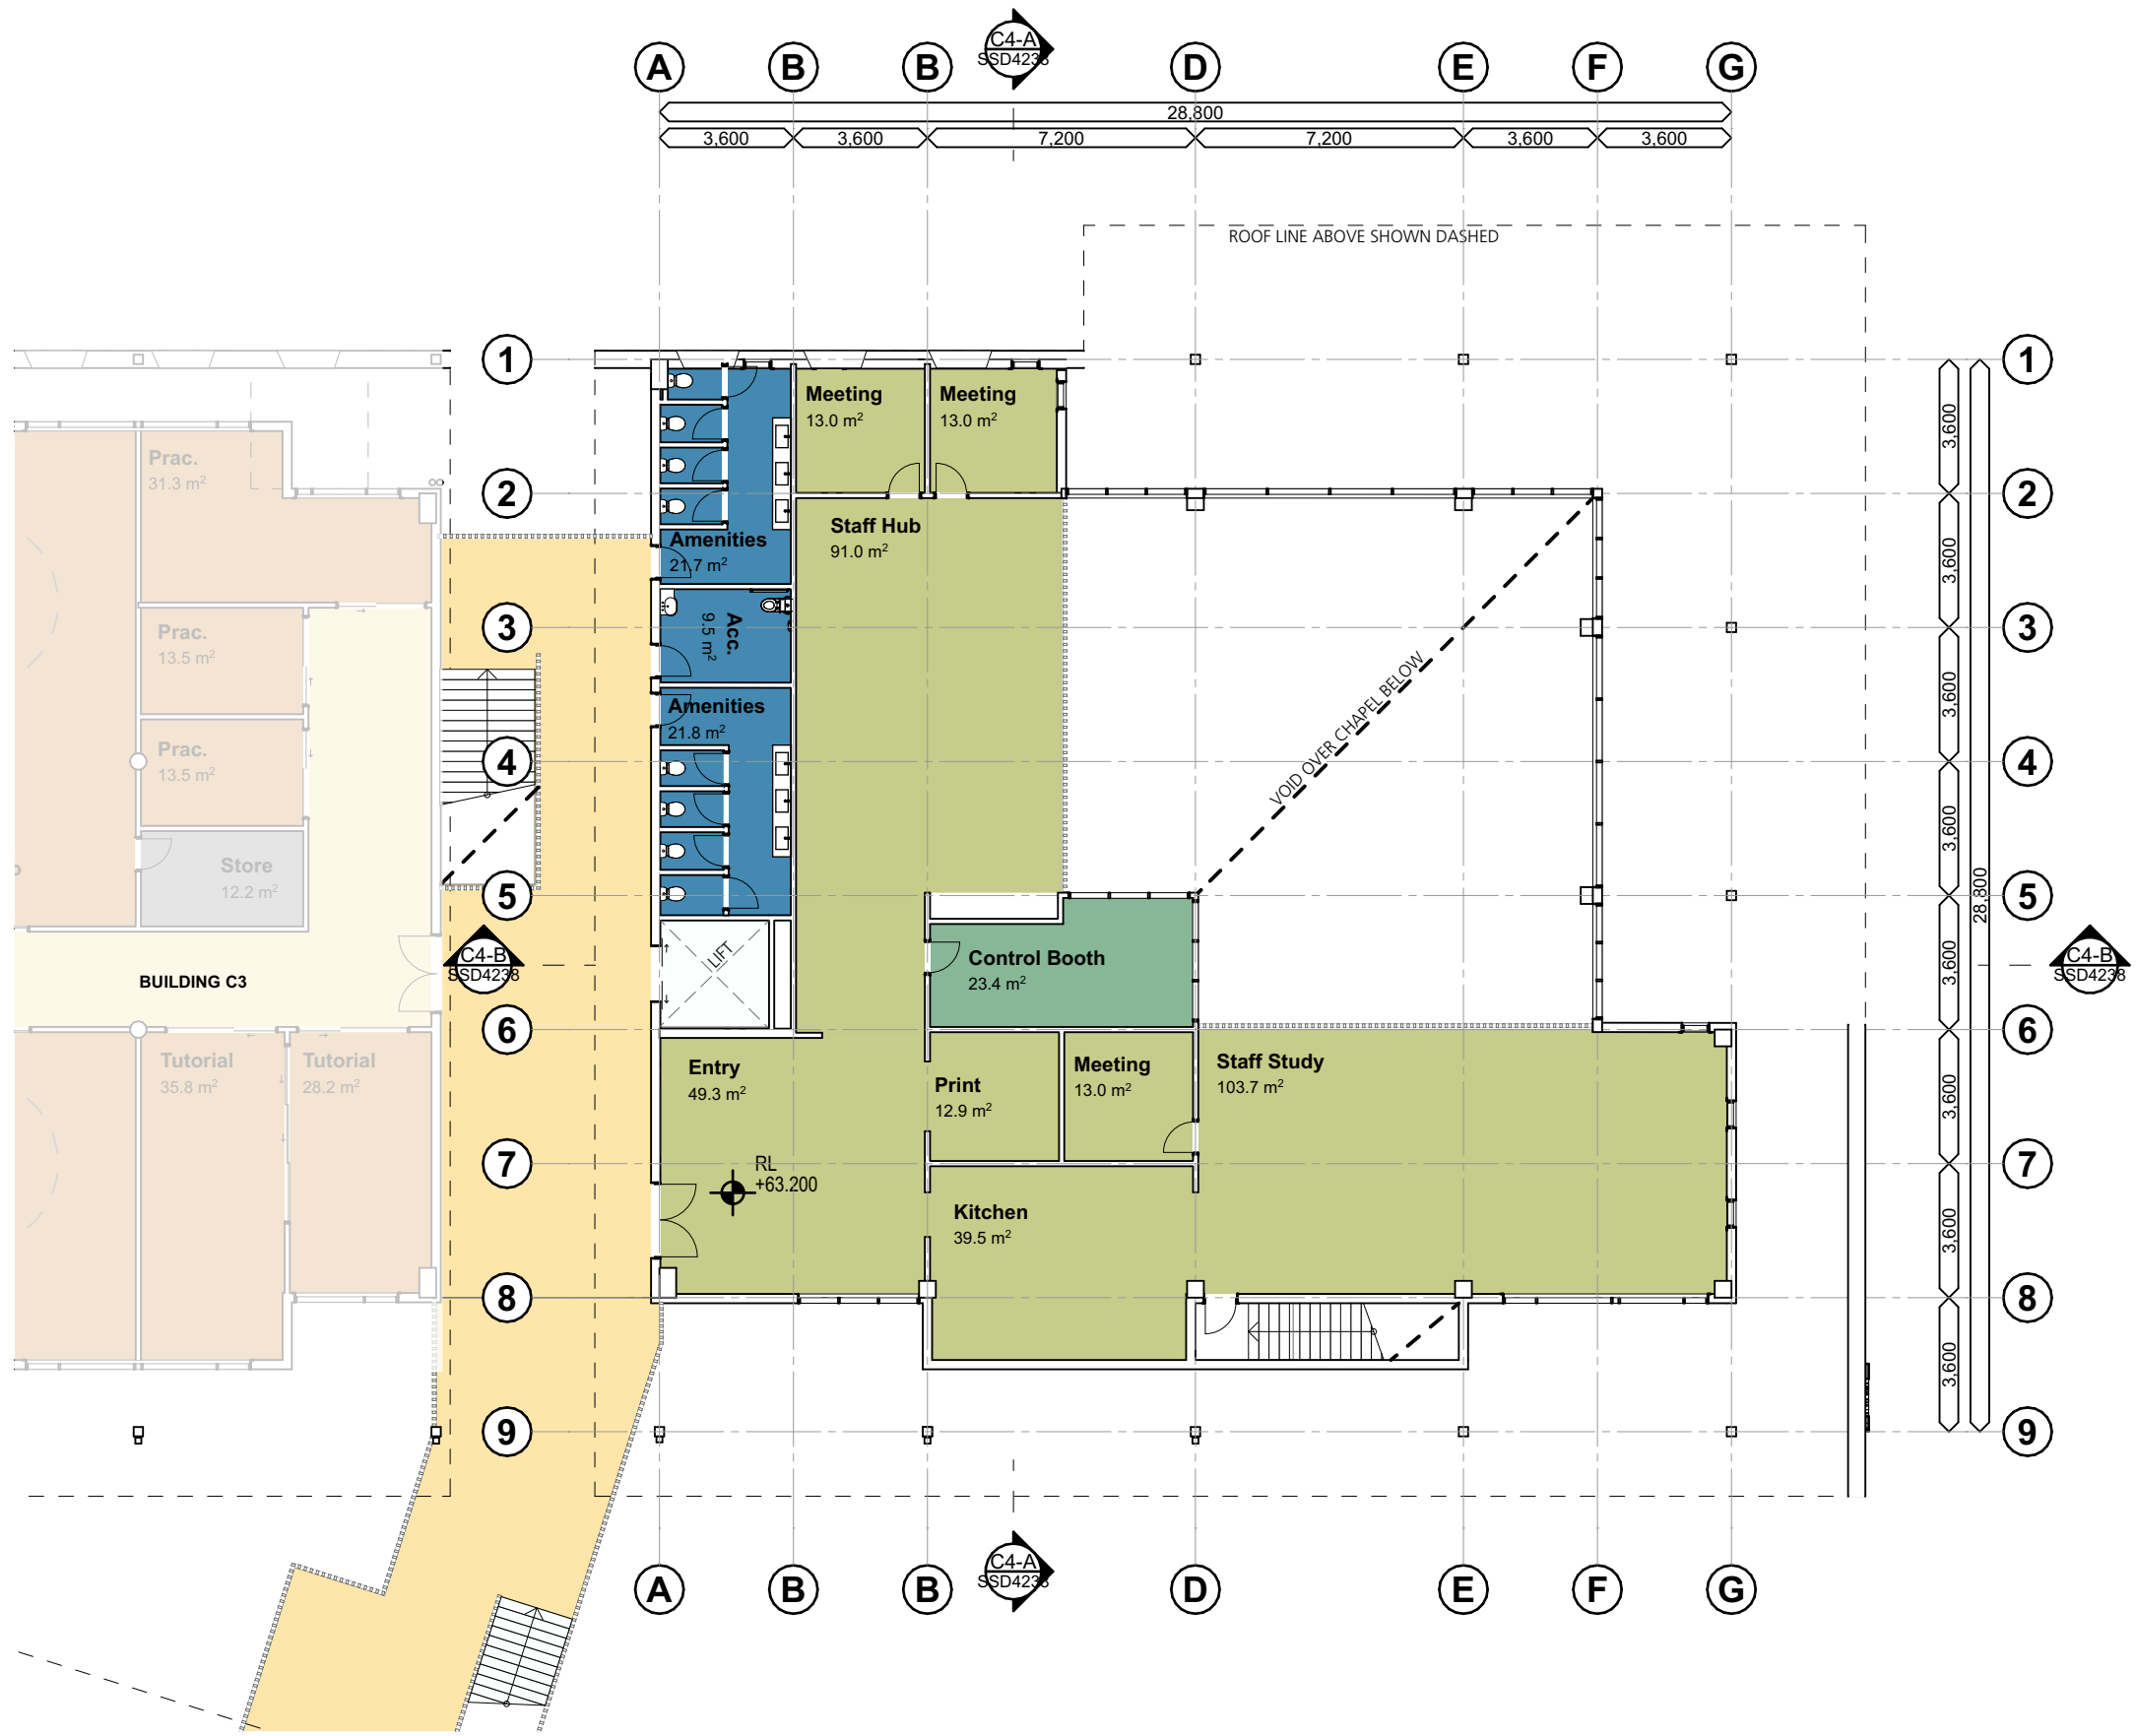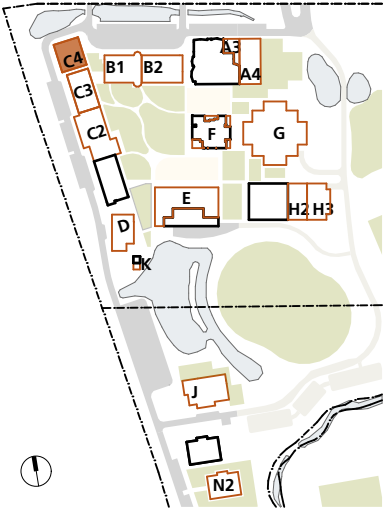


Senior School Province
'Excellence & Purpose'
Staff Study and Lounge

1. Dimensions are in millimetres unless otherwise shown.
2. Work to given dimensions. Do not scale from drawing.
3. Check all dimensions on site prior to construction and fabrication.
4. Bring any discrepancies to the attention of the proprietor & architect.

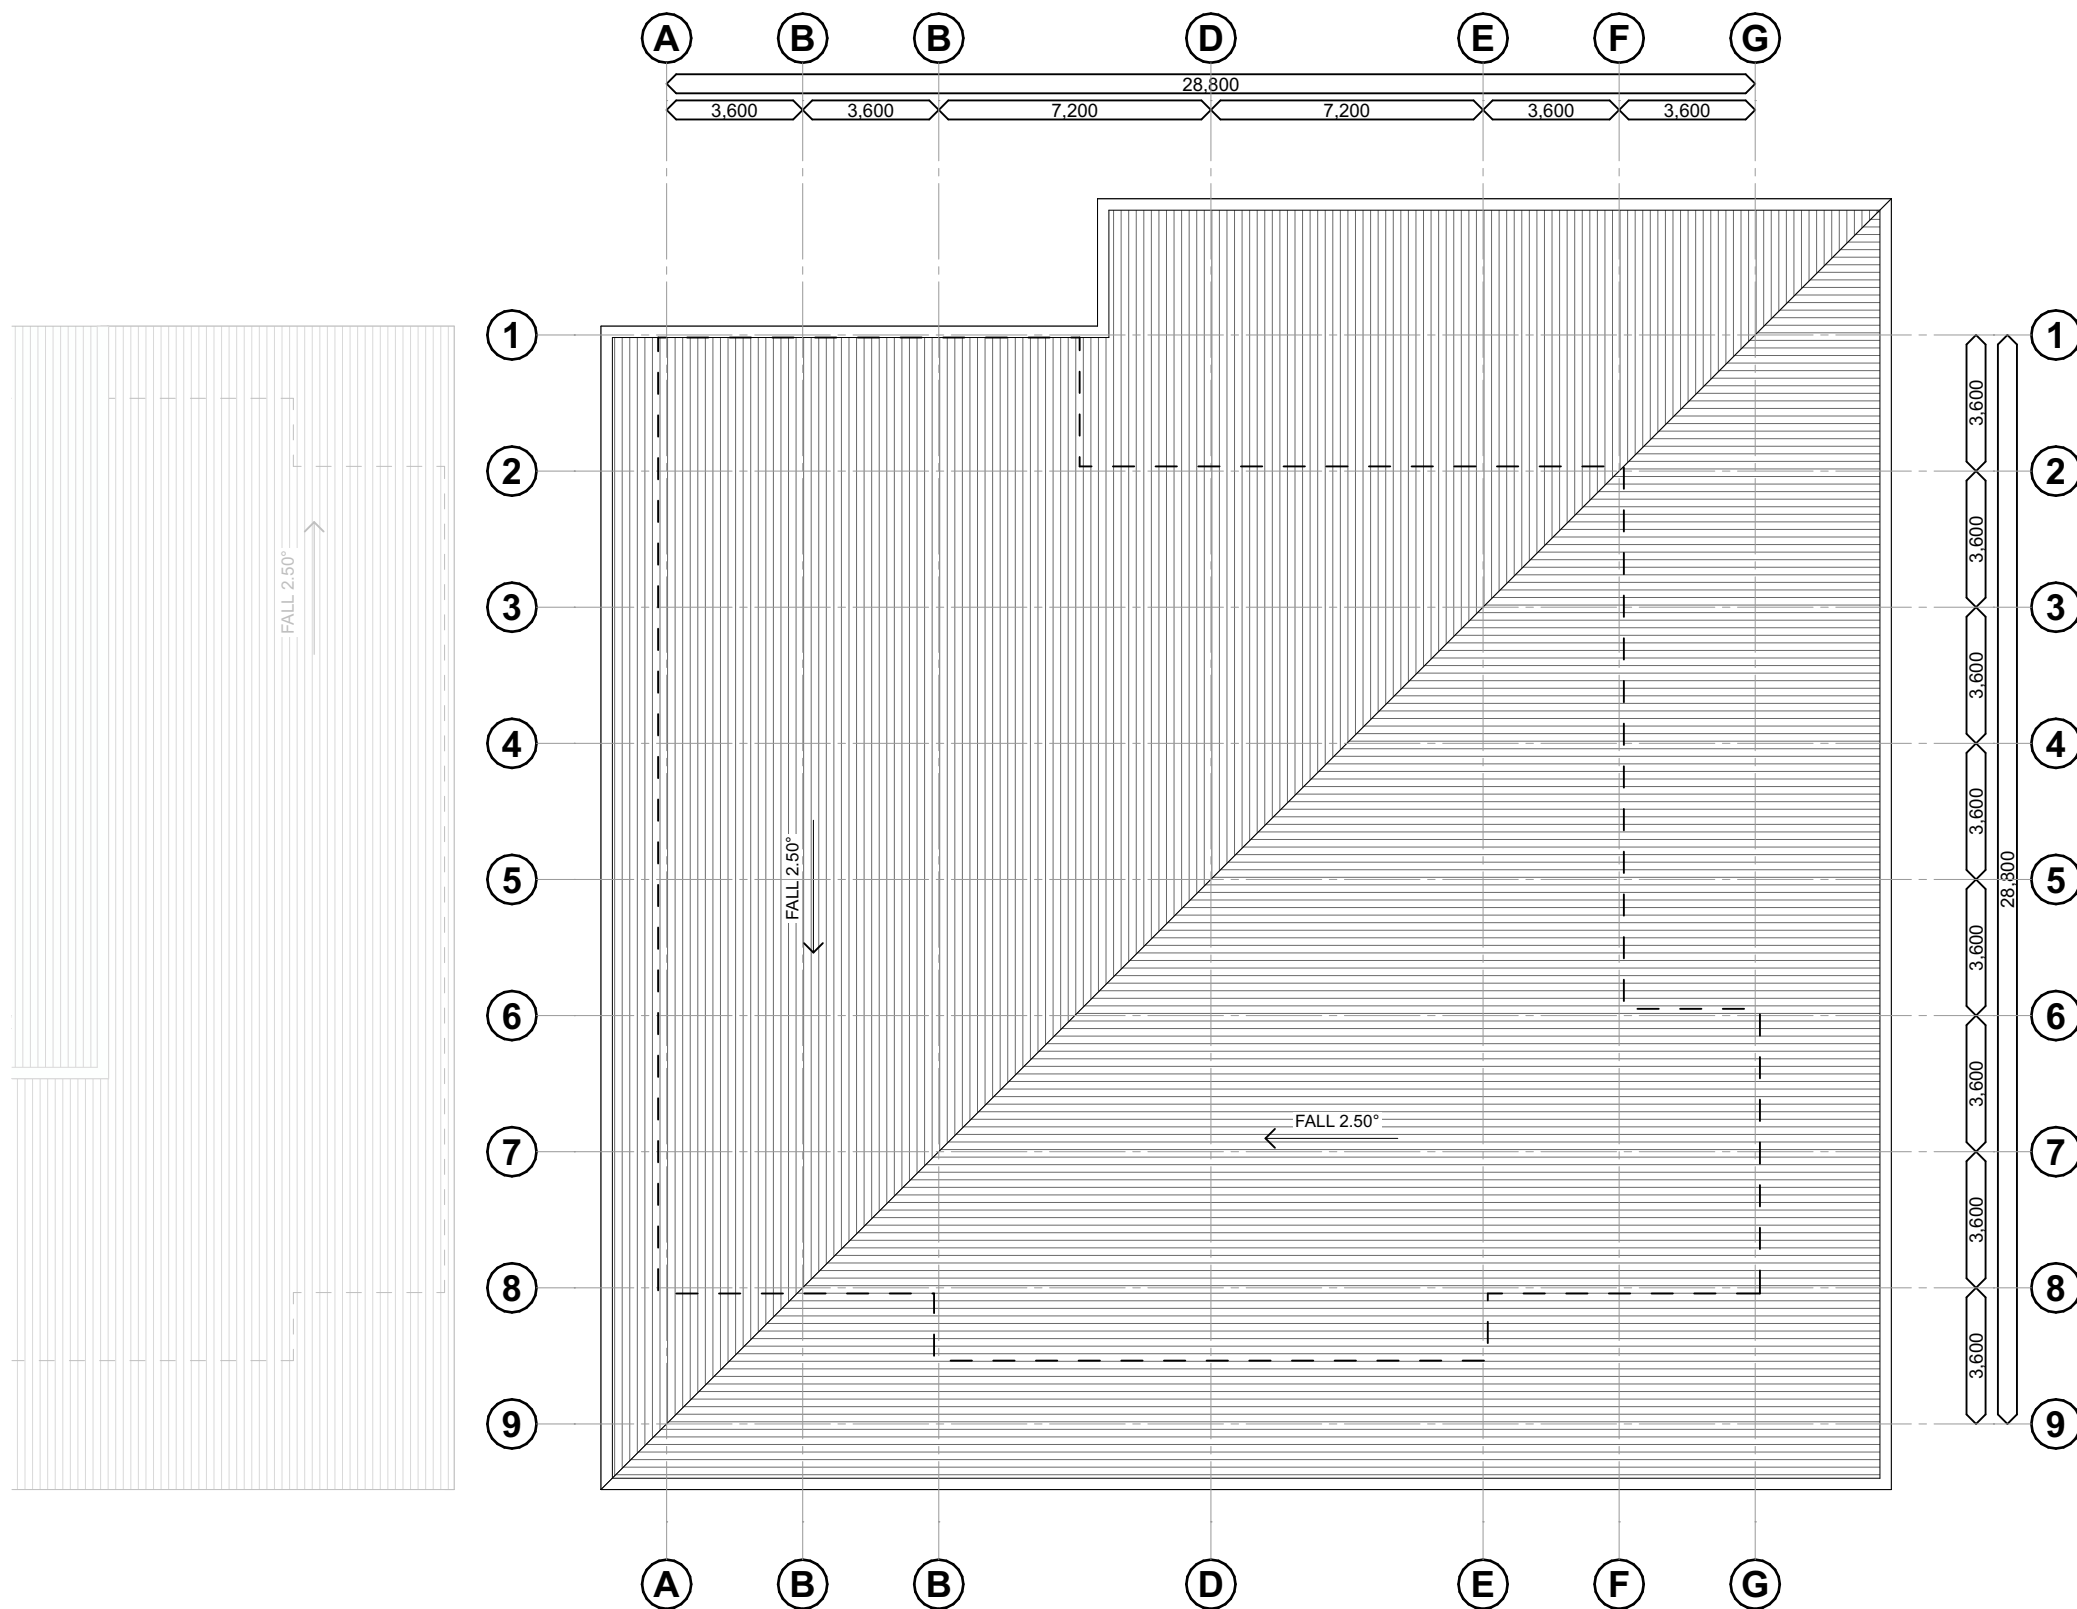

C4 - Library/Chapel - Roof Plan
St Philip's Christian College Cessnock
10 Lomas Lane, Nulkaba


 


Senior School Province
'Excellence & Purpose'
Library, Staff Study and Lounge

The logo consists of the letters 'S', 'H', 'A', and 'C' in a stylized, outlined font. The 'S' and 'C' are circular, while 'H' and 'A' are more angular. The letters are arranged horizontally with significant spacing between them.

Nominated Architect Justin Hamilton (6160) | ABN 32 131 584 846

1. Dimensions are in millimetres unless otherwise shown.
2. Work to given dimensions. Do not scale from drawing.
3. Check all dimensions on site prior to construction and fabrication.
4. Bring any discrepancies to the attention of the proprietor & architect.

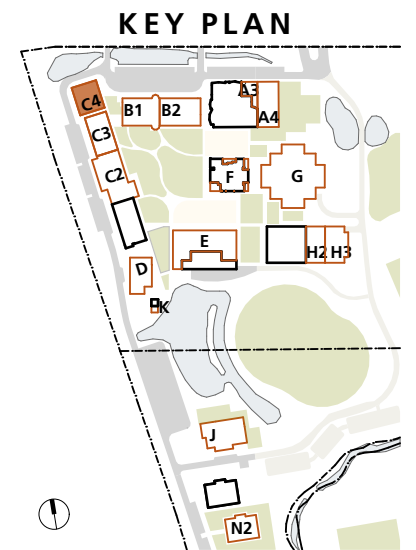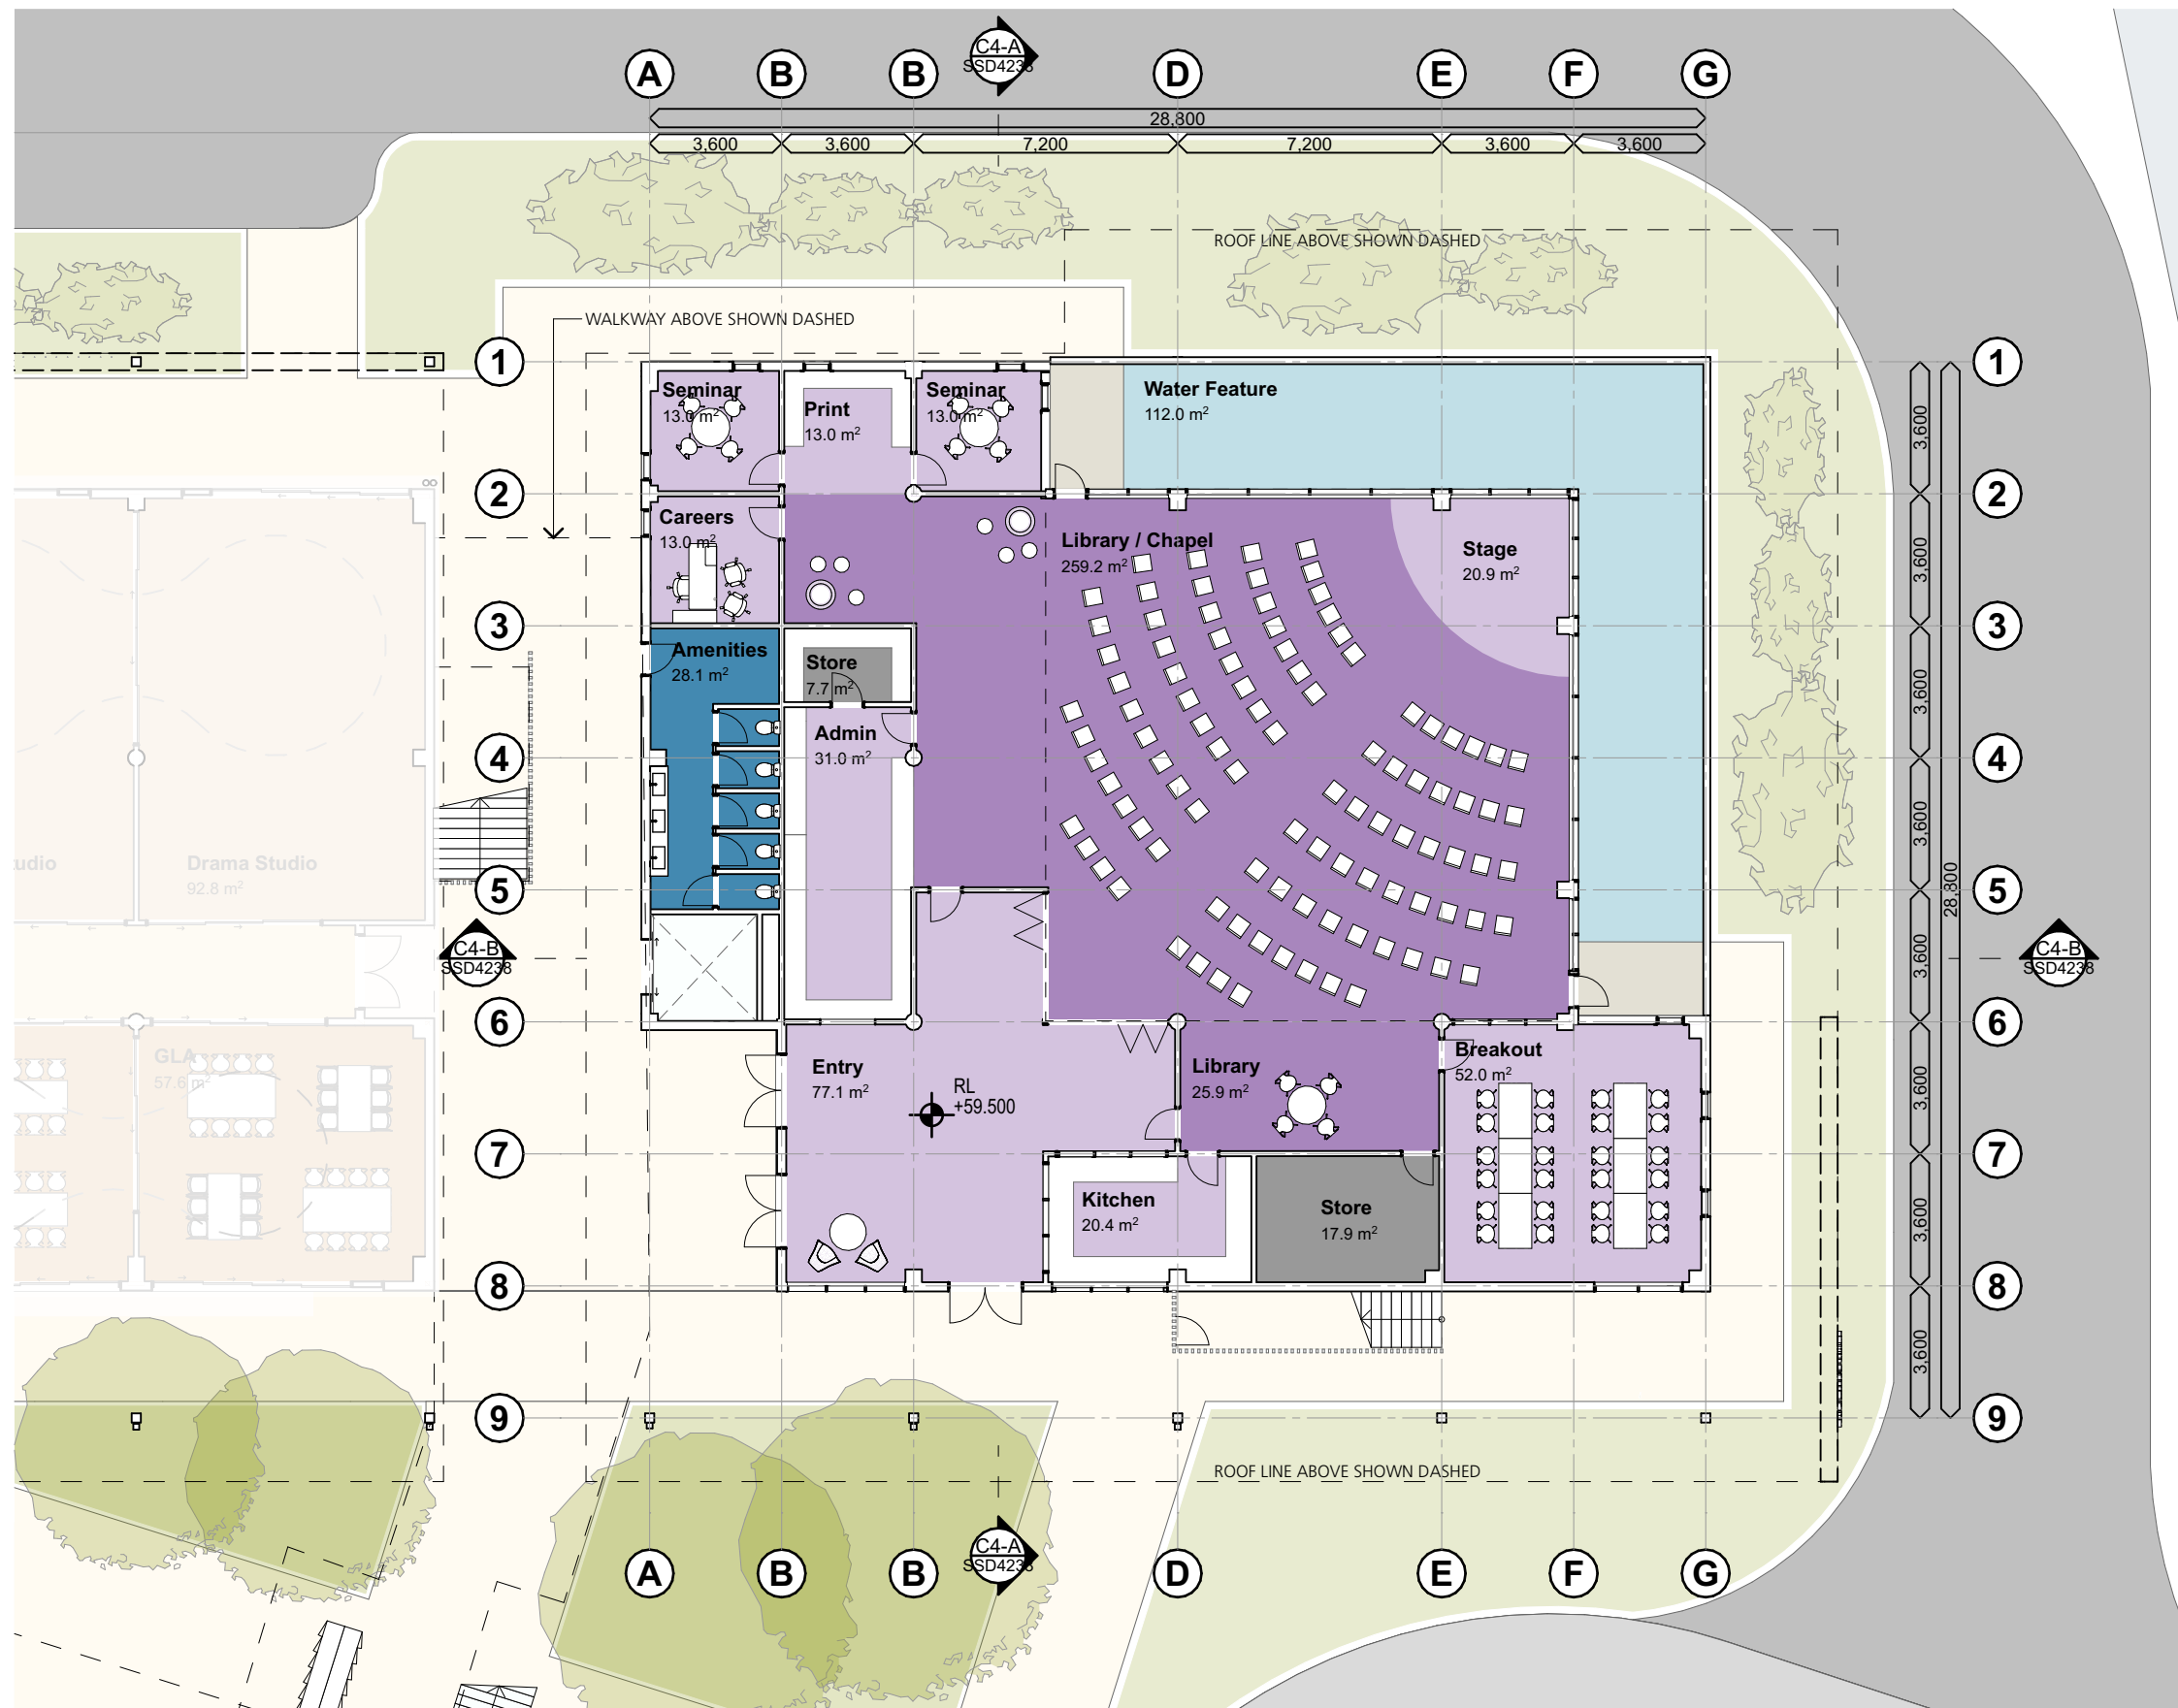


Senior School Province

'Excellence & Purpose'

Library & Chapel

4347
CD3504
RevF 02.11.22

C4 - Library/Chapel - Ground Floor Furniture Plan
St Philip's Christian College Cessnock
10 Lomas Lane, Nulkaba

 



SHAC
Nominated Architect Justin Hamilton (6160) | ABN 32 131 584 846

1. Dimensions are in millimetres unless otherwise shown.

2. Work to given dimensions. Do not scale from drawing.
3. Check all dimensions on site prior to construction and fabrication.

4. Bring any discrepancies to the attention of the proprietor & architect.

KEY PLAN

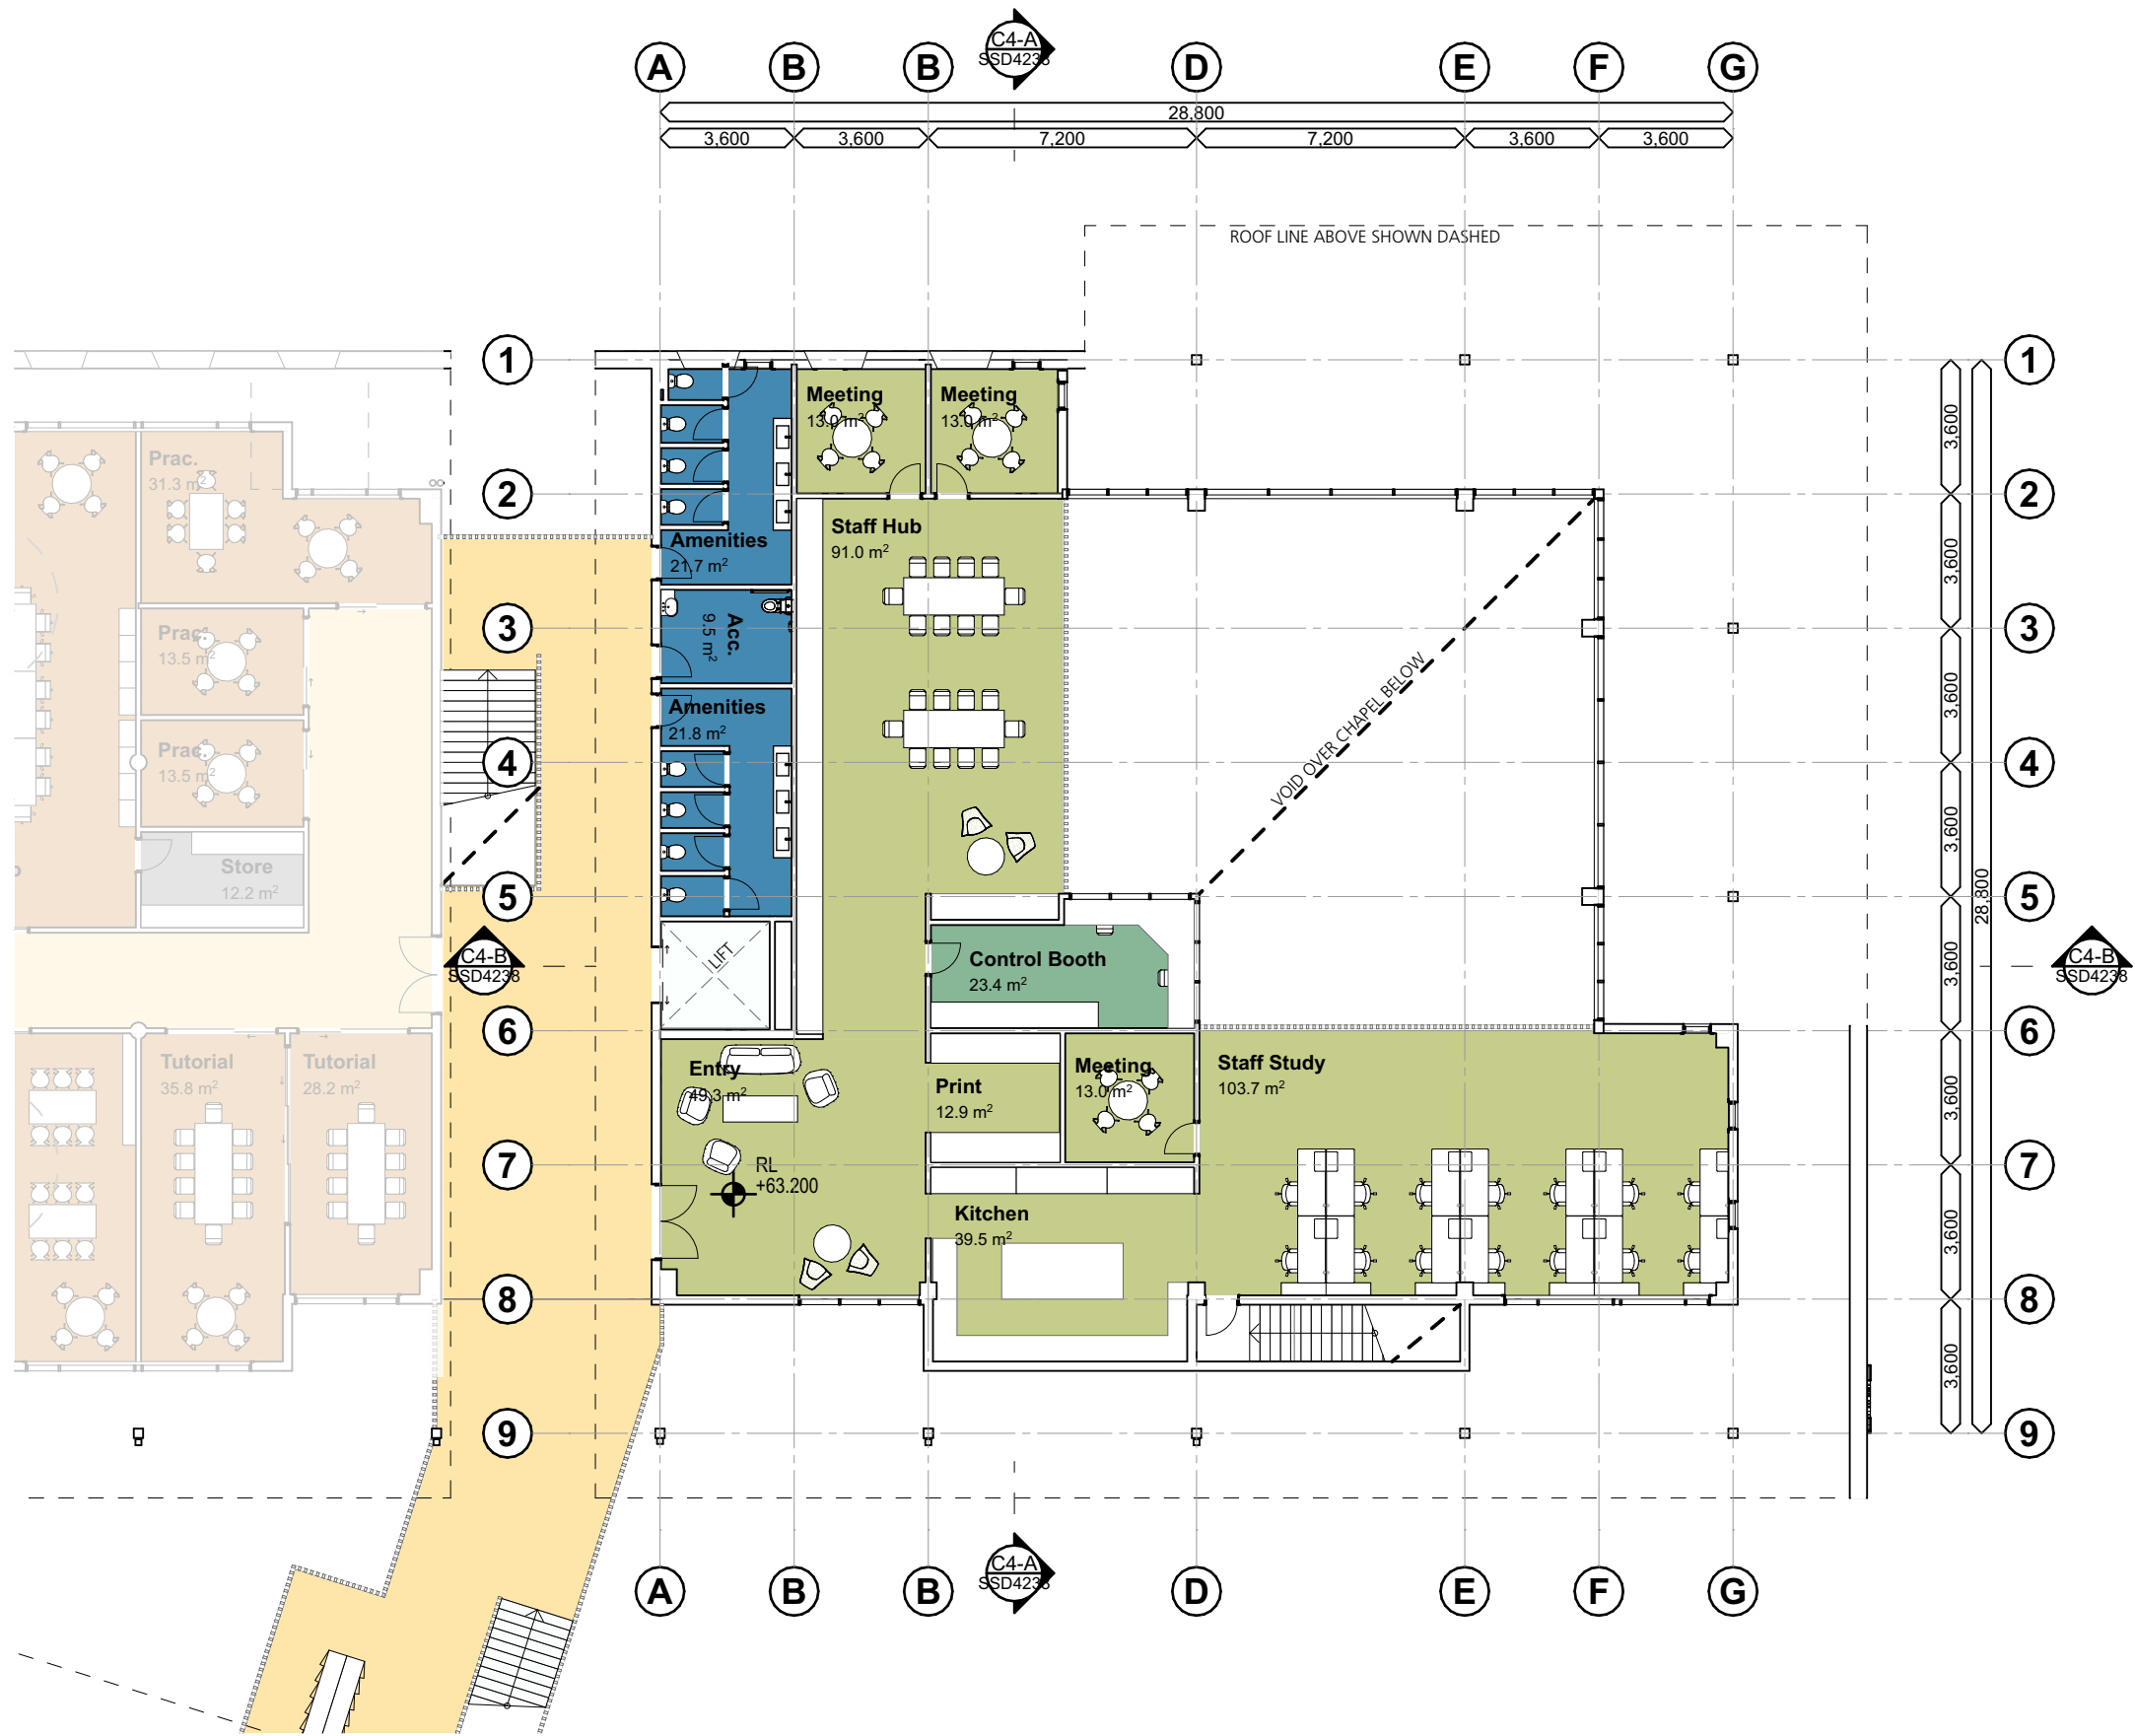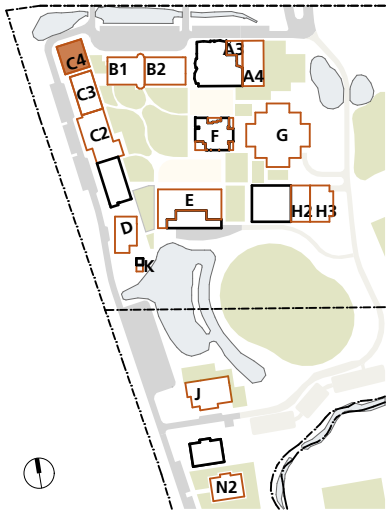

Senior School Province



'Excellence & Purpose'

Staff Study and Lounge


SSD APPLICATION

1. Dimensions are in millimetres unless otherwise shown.
2. Work to given dimensions. Do not scale from drawing.
3. Check all dimensions on site prior to construction and fabrication.
4. Bring any discrepancies to the attention of the proprietor & architect.

KEY PLAN

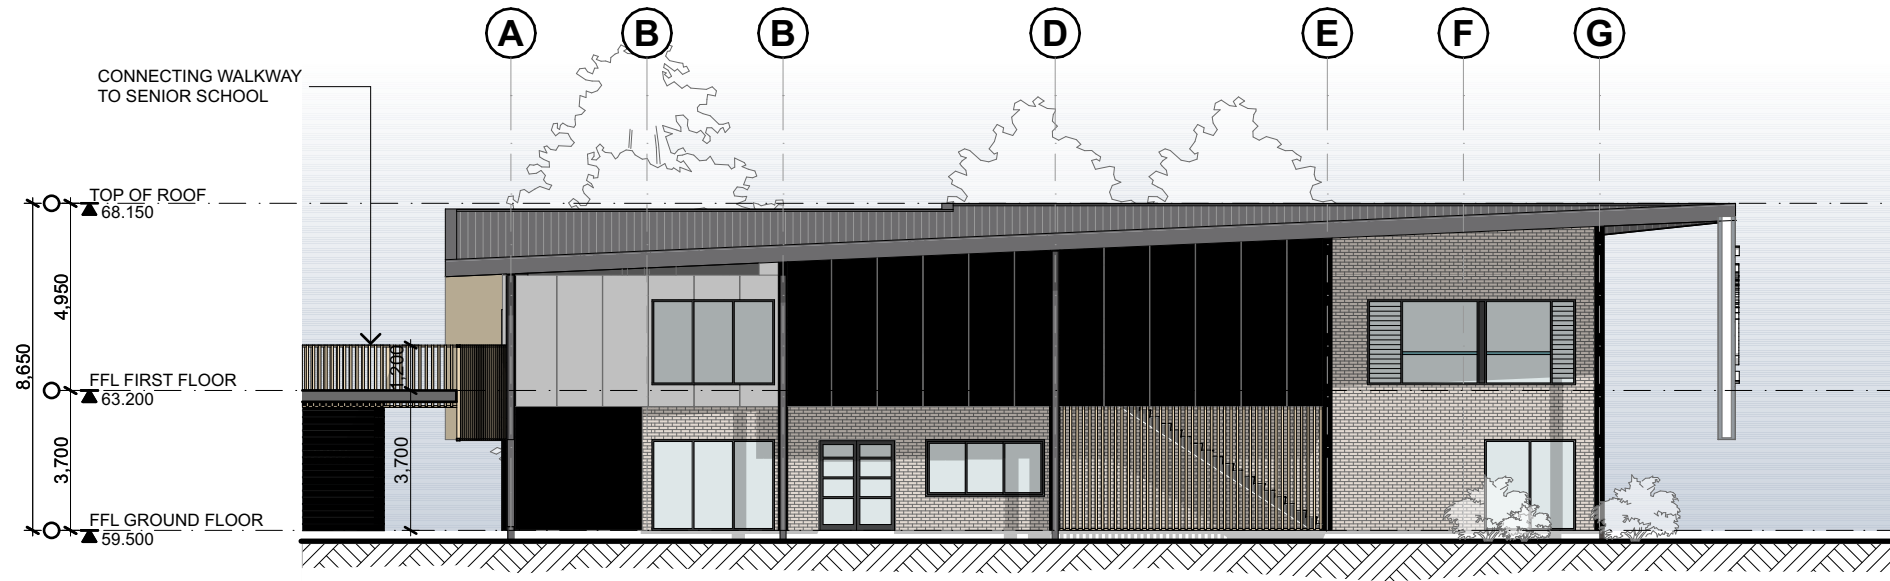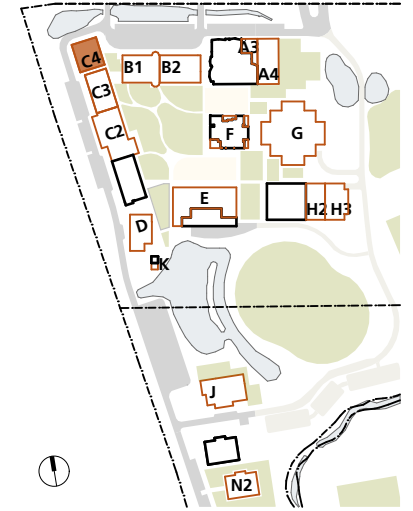

East Elevation

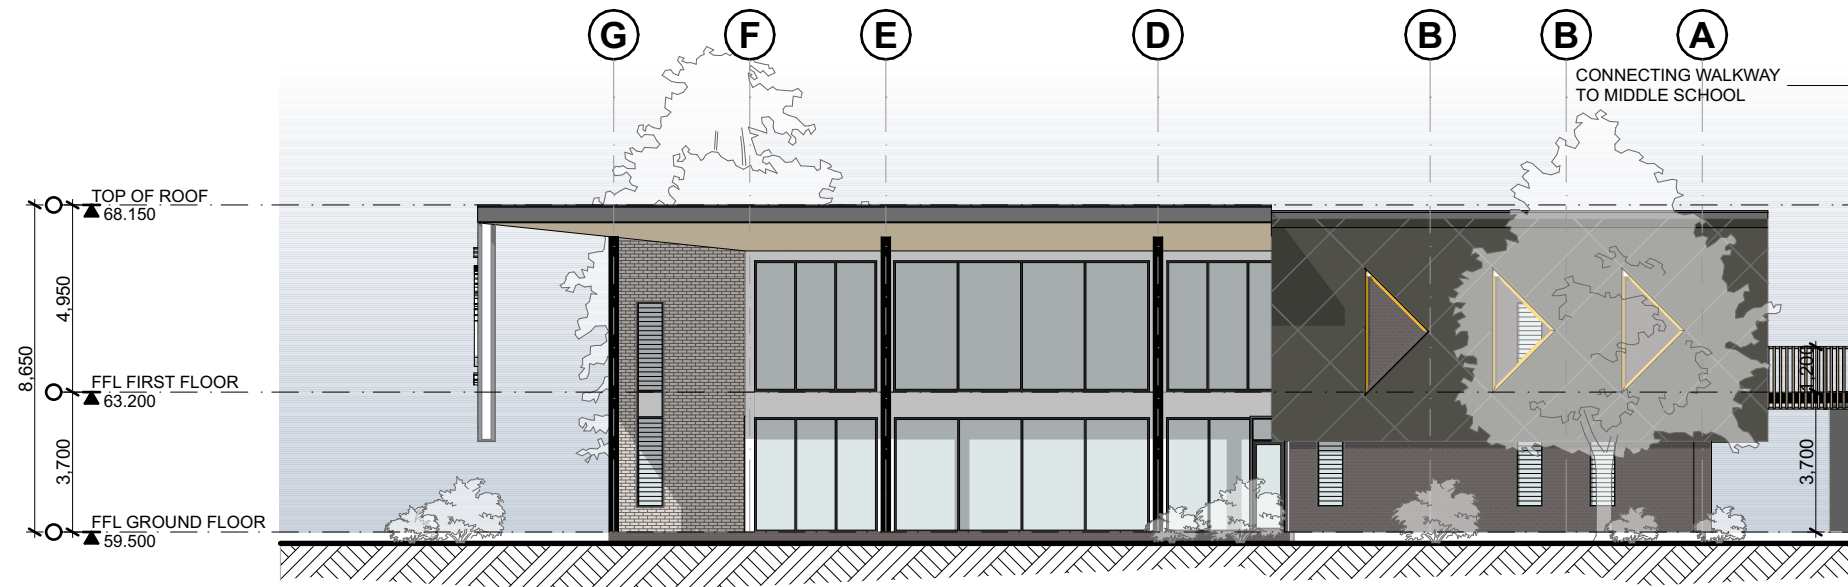

West Elevation

Senior School Province

'Excellence & Purpose'

Library, Staff Study and Lounge

4347
CD3506


RevF 02.11.22

C4 - Library/Chapel - Elevations

St Philip's Christian College Cessnock

10 Lomas Lane, Nulkaba

0m 2 4 6 8 10 1:200
@A3

 

SHAC



Nominated Architect Justin Hamilton (6160) | ABN 32 131 584 846

1. Dimensions are in millimetres unless otherwise shown.


2. Work to given dimensions. Do not scale from drawing.
3. Check all dimensions on site prior to construction and fabrication.

4. Bring any discrepancies to the attention of the proprietor & architect.

KEY PLAN

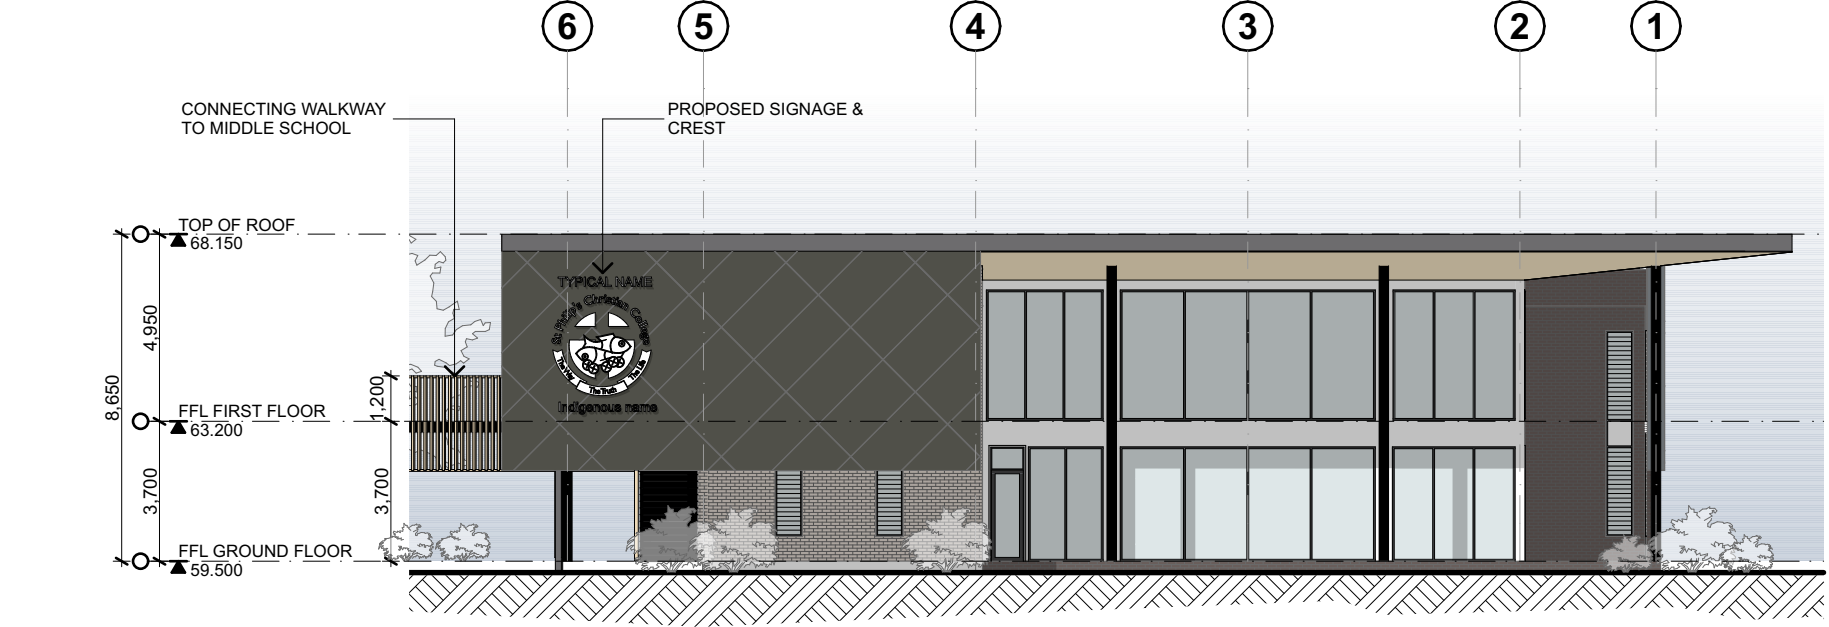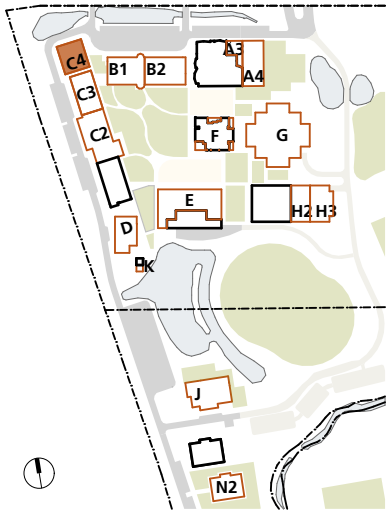

North Elevation

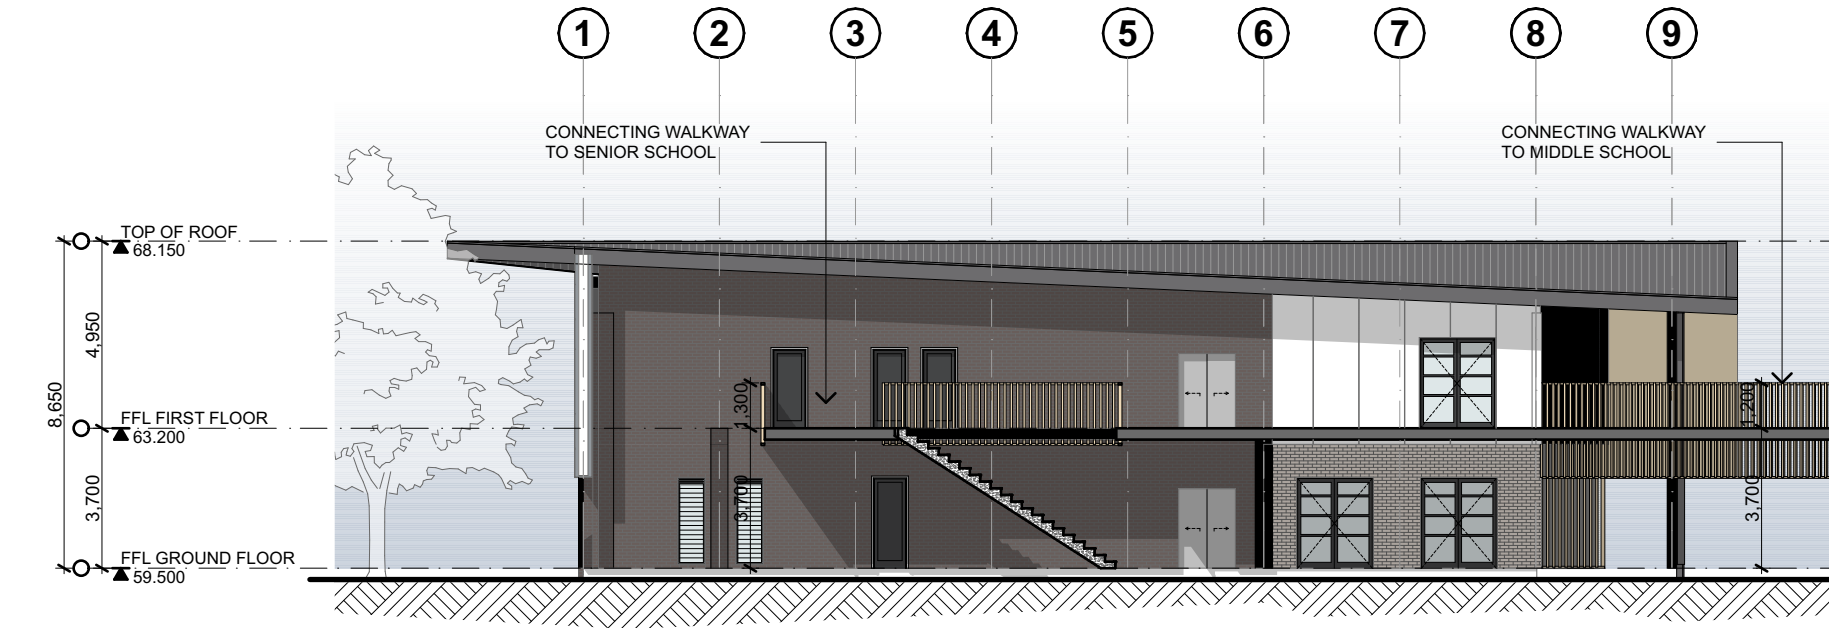

South Elevation



Senior School Province
'Excellence & Purpose'
Library, Staff Study and Lounge

1. Dimensions are in millimetres unless otherwise shown.


2. Work to given dimensions. Do not scale from drawing.
3. Check all dimensions on site prior to construction and fabrication.

4. Bring any discrepancies to the attention of the proprietor & architect.

KEY PLAN

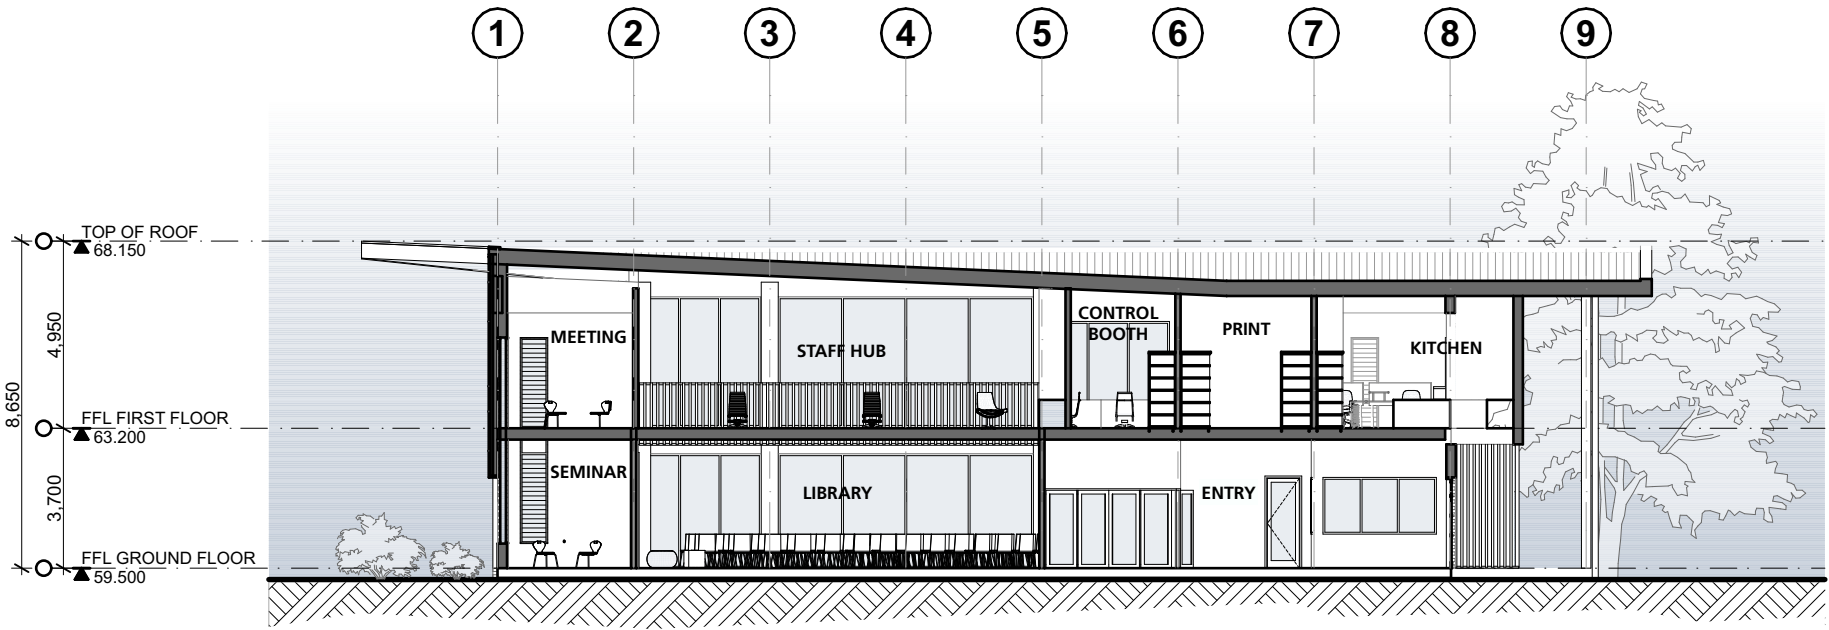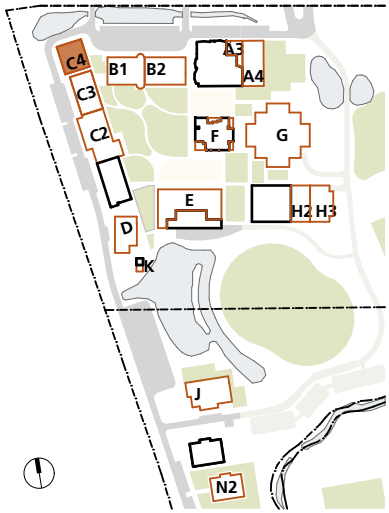

Section A

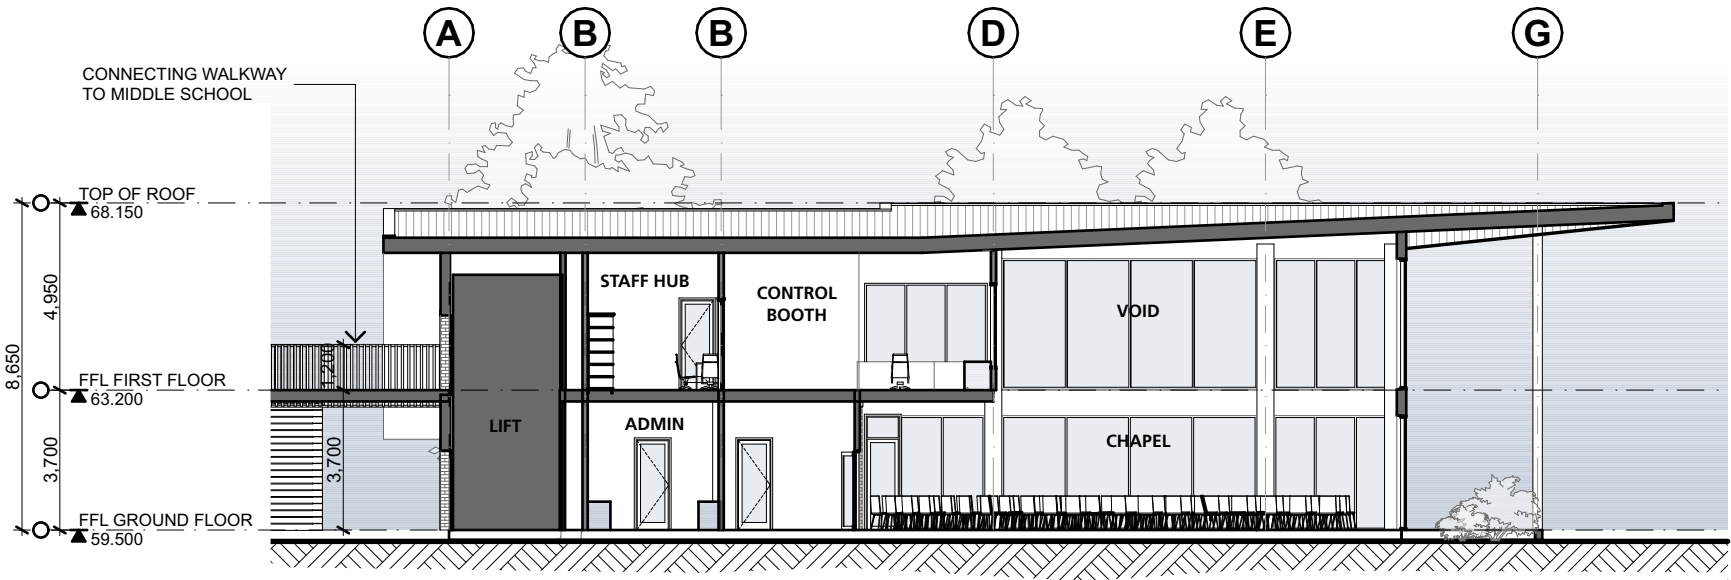

Section B

Senior School Province

'Excellence & Purpose'

Library, Staff Study and Lounge



Building D


Admin &

Welcome Centre

No.	Drawing	Rev
CD3601	D - Admin & Welcome Centre - Ground Floor Plan	F
CD3602	D - Admin & Welcome Centre - First Floor Plan	F
CD3603	D - Admin & Welcome Centre - Roof Plan	F
CD3604	D - Admin & Welcome Centre - Ground Floor Furniture Plan	F
CD3605	D - Admin & Welcome Centre - First Floor Furniture Plan	F
CD3606	D - Admin & Welcome Centre - Elevations	F
CD3607	D - Admin & Welcome Centre - Elevations	F
CD3608	D - Admin & Welcome Centre - Sections	F

S H A C


Drawing and design © SHAC Pty Ltd. The signed control copy of this drawing is held by SHAC Pty Ltd. | Ref: BIMcloud: BIMSERVER - BIMcloud Basic for ARCHICAD 25/4347 SPD Cessnock SSD date 2/11/2022 time: 2:33 pm

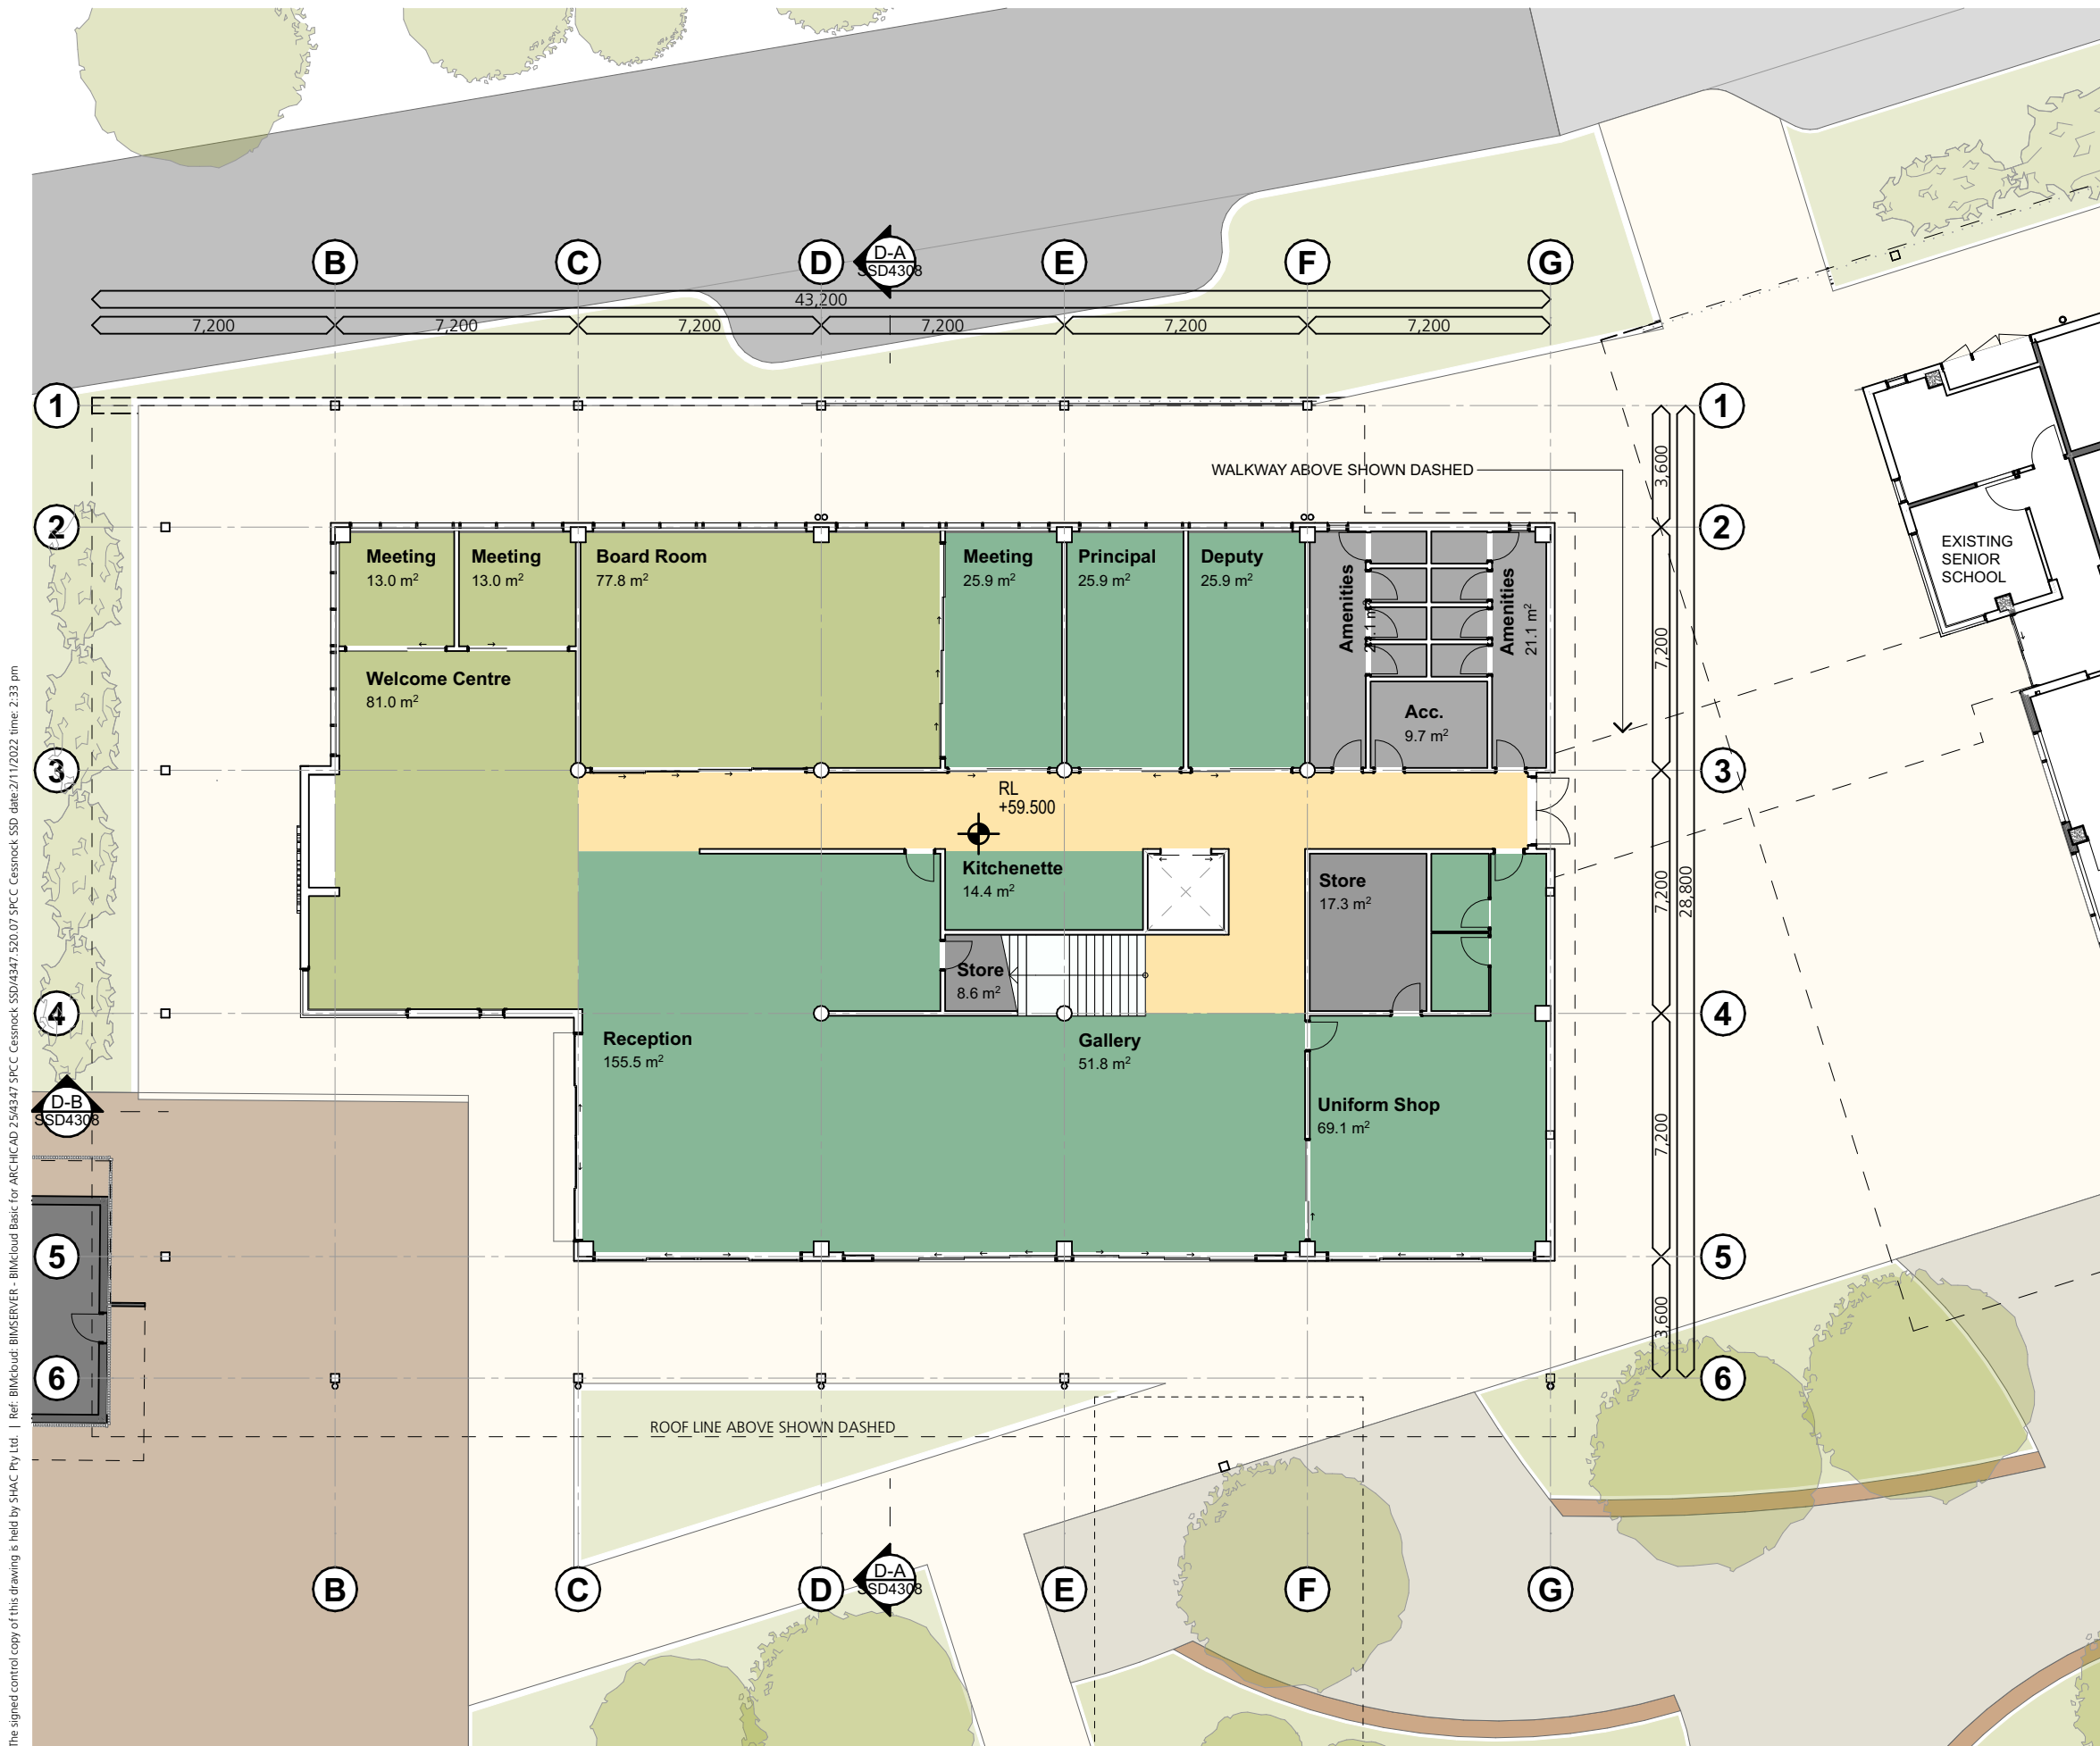

SSD APPLICATION

1. Dimensions are in millimetres unless otherwise shown.
2. Work to given dimensions. Do not scale from drawing.
3. Check all dimensions on site prior to construction and fabrication.
4. Bring any discrepancies to the attention of the proprietor & architect.

KEY PLAN

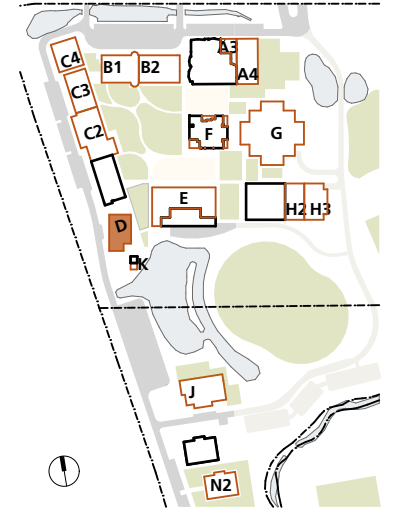


Arrival Province
Welcome Centre & Admin

4347
CD3601
RevF 02.11.22

D - Admin & Welcome Centre - Ground Floor Plan
St Philip's Christian College Cessnock
10 Lomas Lane, Nulkaba

0m 2 4 6 8 10 1:200
@A3

 


SHAC


Nominated Architect Justin Hamilton (6160) | ABN 32 131 584 846

1. Dimensions are in millimetres unless otherwise shown.
2. Work to given dimensions. Do not scale from drawing.
3. Check all dimensions on site prior to construction and fabrication.
4. Bring any discrepancies to the attention of the proprietor & architect.

KEY PLAN

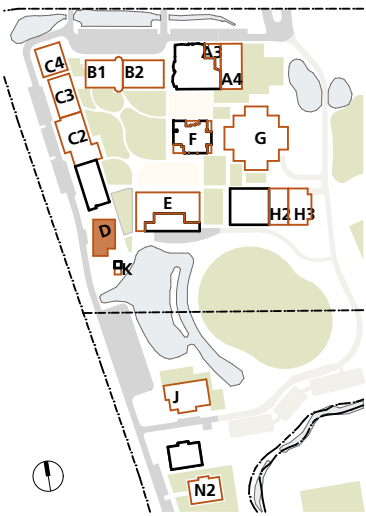


Drawing and design © SHAC Pty Ltd. The signed control copy of this drawing is held by SHAC Pty Ltd. | Ref: BIMcloud: BINMSERVER - BIMcloud Basic for ARCHICAD 25/4347 SPCC Cessnock SSD date 2/11/2022 time: 2:33 pm

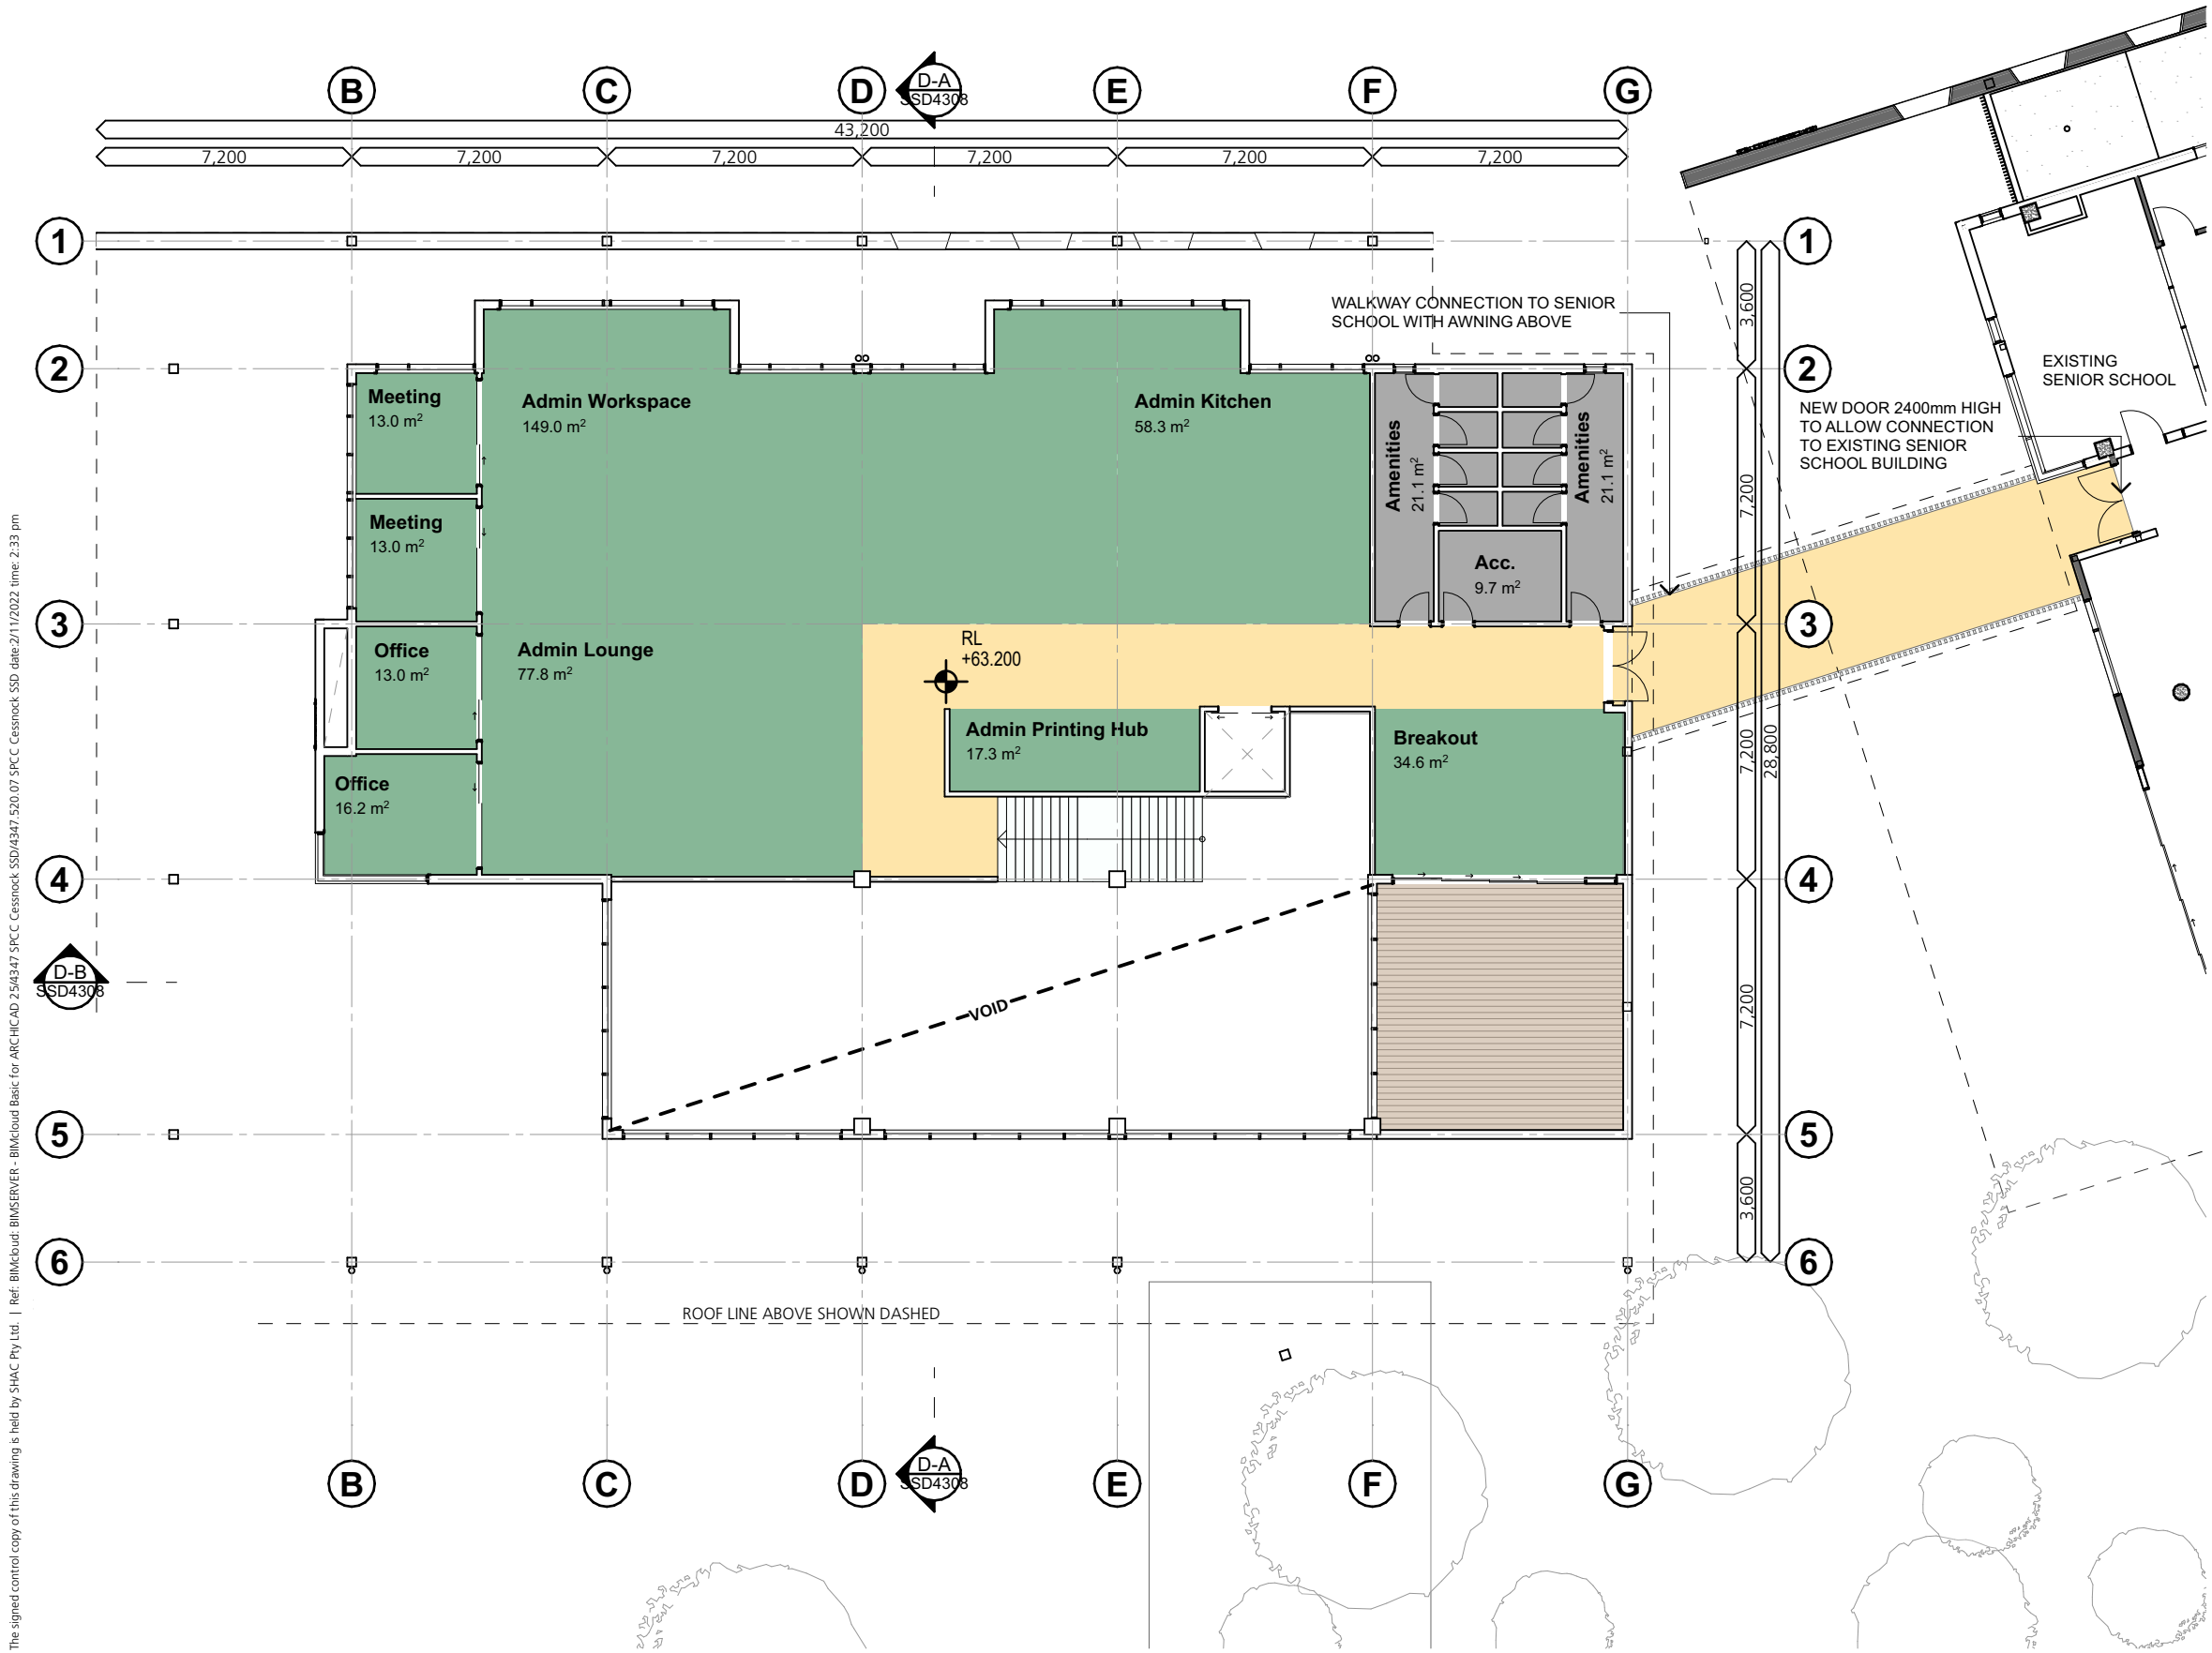

Arrival Province
Welcome Centre & Admin

4347
CD3602
RevF 02.11.22

D - Admin & Welcome Centre - First Floor Plan
St Philip's Christian College Cessnock
10 Lomas Lane, Nulkaba

 


SHAC
Nominated Architect Justin Hamilton (6160) | ABN 32 131 584 846

1. Dimensions are in millimetres unless otherwise shown.


2. Work to given dimensions. Do not scale from drawing.
3. Check all dimensions on site prior to construction and fabrication.

4. Bring any discrepancies to the attention of the proprietor & architect.

KEY PLAN

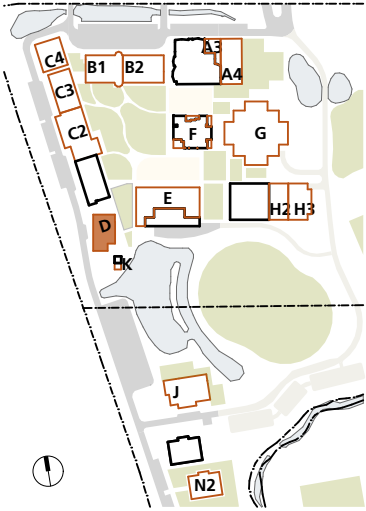


Drawing and design © SHAC Pty Ltd. The signed control copy of this drawing is held by SHAC Pty Ltd. | Ref: BIMcloud: BINMSERVER - BIMcloud Basic for ARCHICAD 25/4347 SPCC Cessnock SSD date: 2/11/2022 time: 2:33 pm

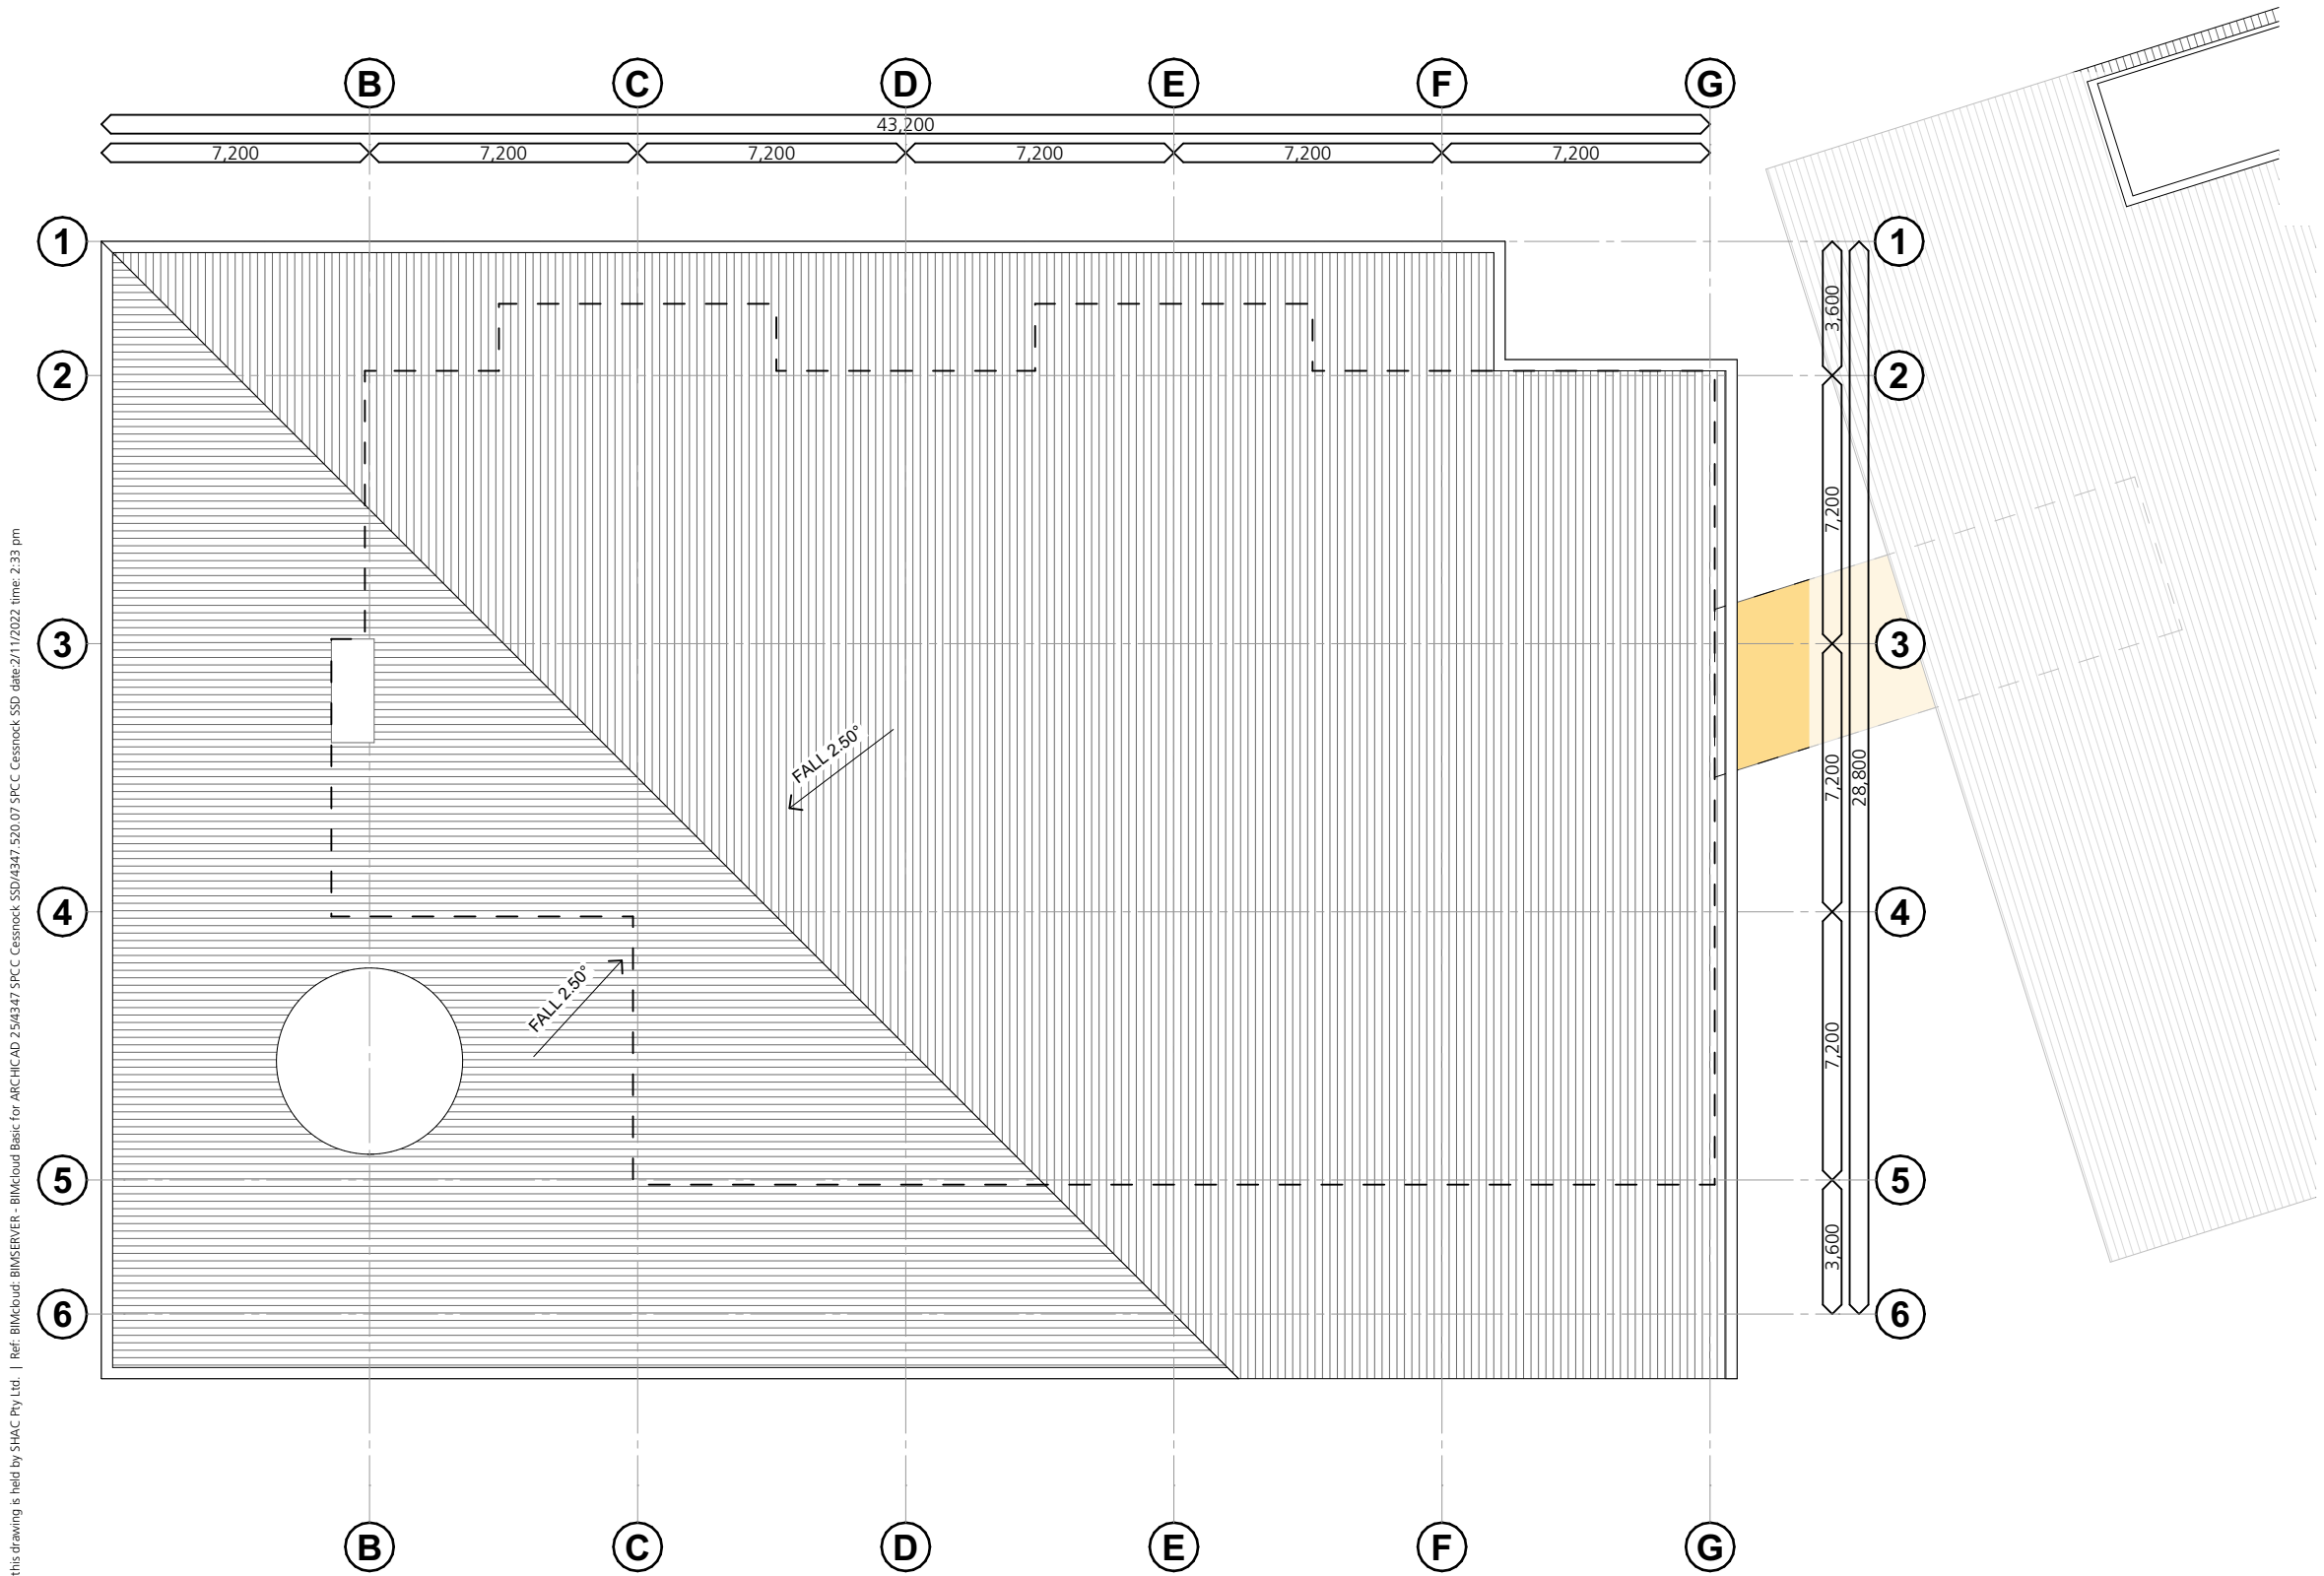

Arrival Province
Welcome Centre & Admin


4347
CD3603
RevF 02.11.22

D - Admin & Welcome Centre - Roof Plan
St Philip's Christian College Cessnock
10 Lomas Lane, Nulkaba

 

SHAC
Nominated Architect Justin Hamilton (6160) | ABN 32 131 584 846


Drawing and design © SHAC Pty Ltd. The signed control copy of this drawing is held by SHAC Pty Ltd. | Ref: BIMcloud: BIMSERVER - BIMcloud Basic for ARCHICAD 25/4347 SPD Cessnock SSD date 2/11/2022 time: 2:33 pm

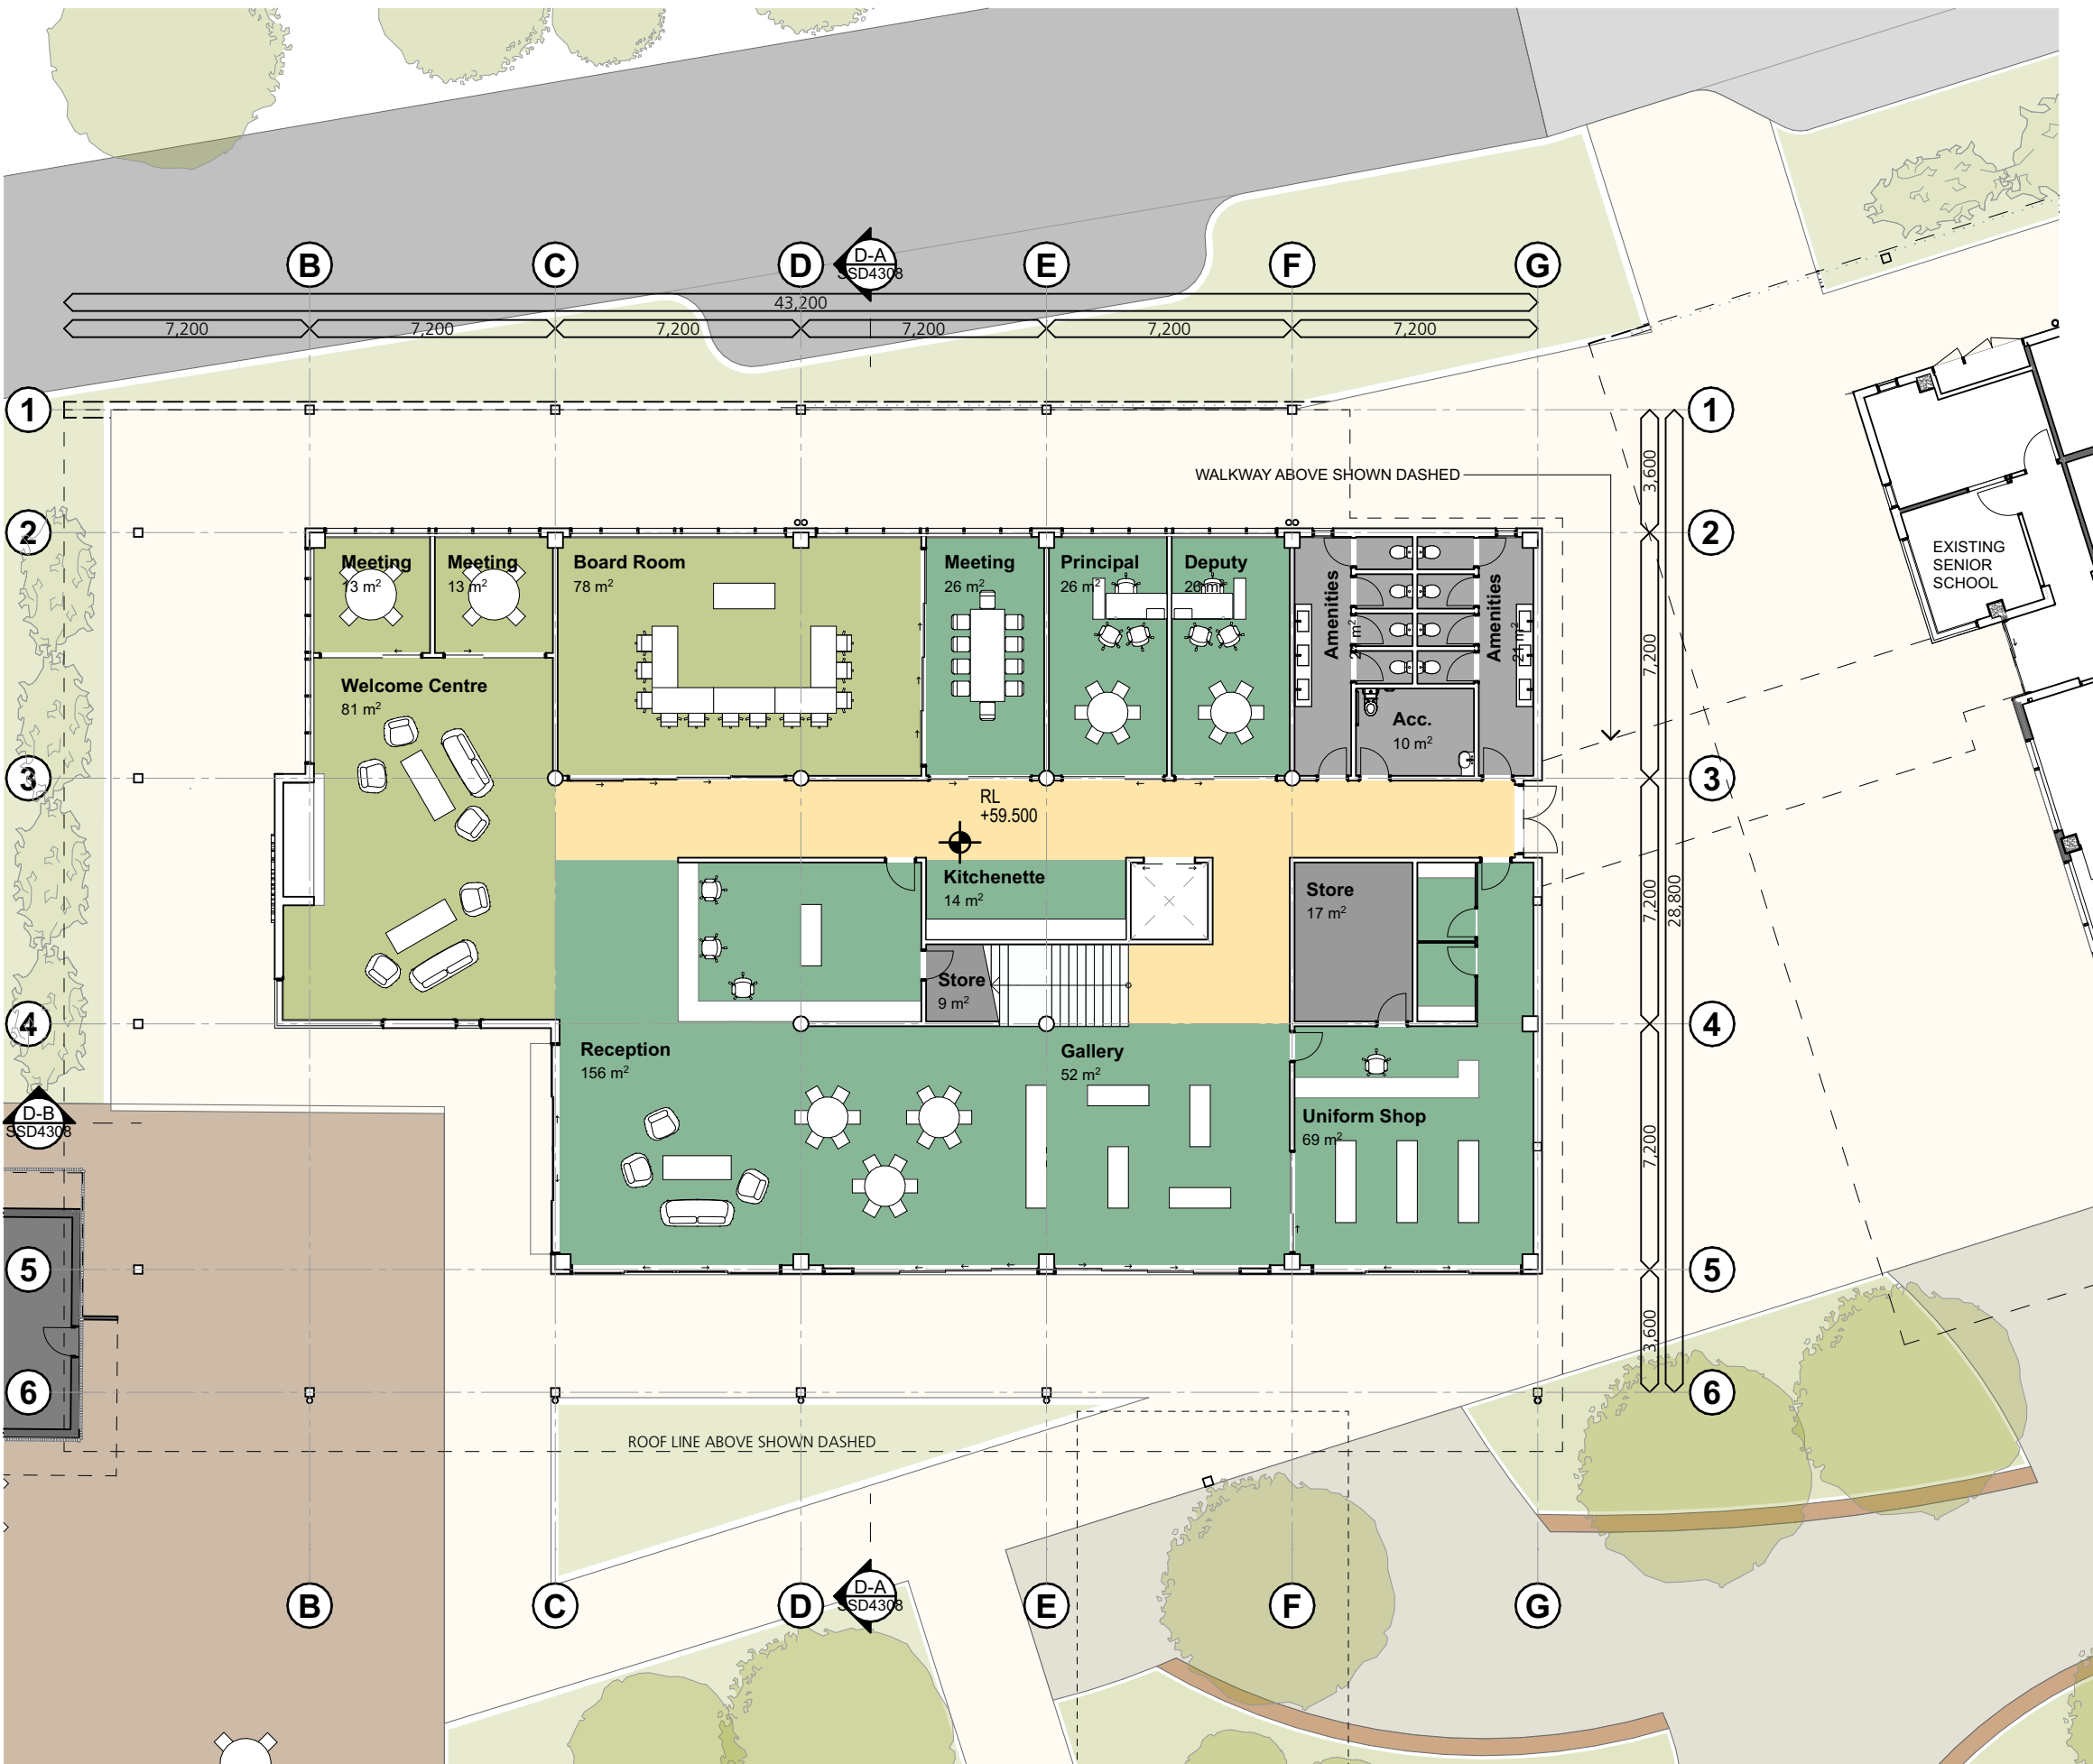

SSD APPLICATION

1. Dimensions are in millimetres unless otherwise shown.
2. Work to given dimensions. Do not scale from drawing.
3. Check all dimensions on site prior to construction and fabrication.
4. Bring any discrepancies to the attention of the proprietor & architect.


KEY PLAN

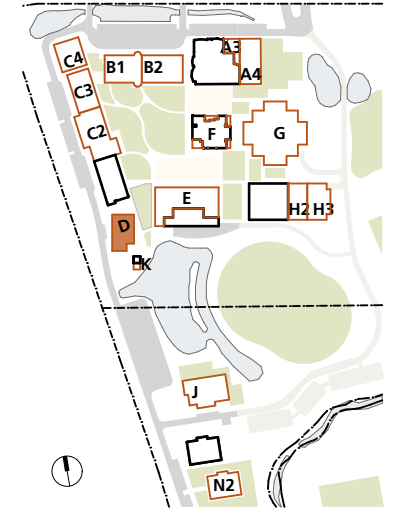

Arrival Province
Welcome Centre & Admin

4347
CD3604
RevF 02.11.22

D - Admin & Welcome Centre - Ground Floor Furniture Plan
St Philip's Christian College Cessnock
10 Lomas Lane, Nulkaba

 


SHAC
Nominated Architect Justin Hamilton (6160) | ABN 32 131 584 846

1. Dimensions are in millimetres unless otherwise shown.


2. Work to given dimensions. Do not scale from drawing.
3. Check all dimensions on site prior to construction and fabrication.

4. Bring any discrepancies to the attention of the proprietor & architect.

KEY PLAN

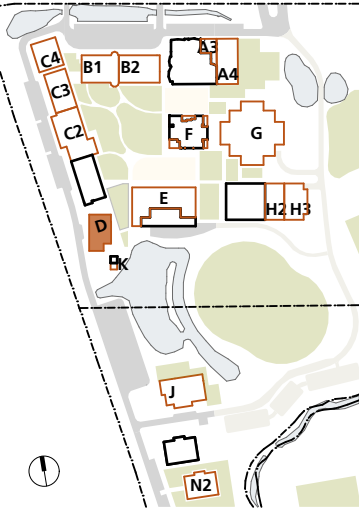


Drawing and design © SHAC Pty Ltd. The signed control copy of this drawing is held by SHAC Pty Ltd. | Ref: BIMcloud: BINMSERVER - BIMcloud Basic for ARCHICAD 25/4347 520.07 SPCC Cessnock SSD date: 2/11/2022 time: 2:34 pm

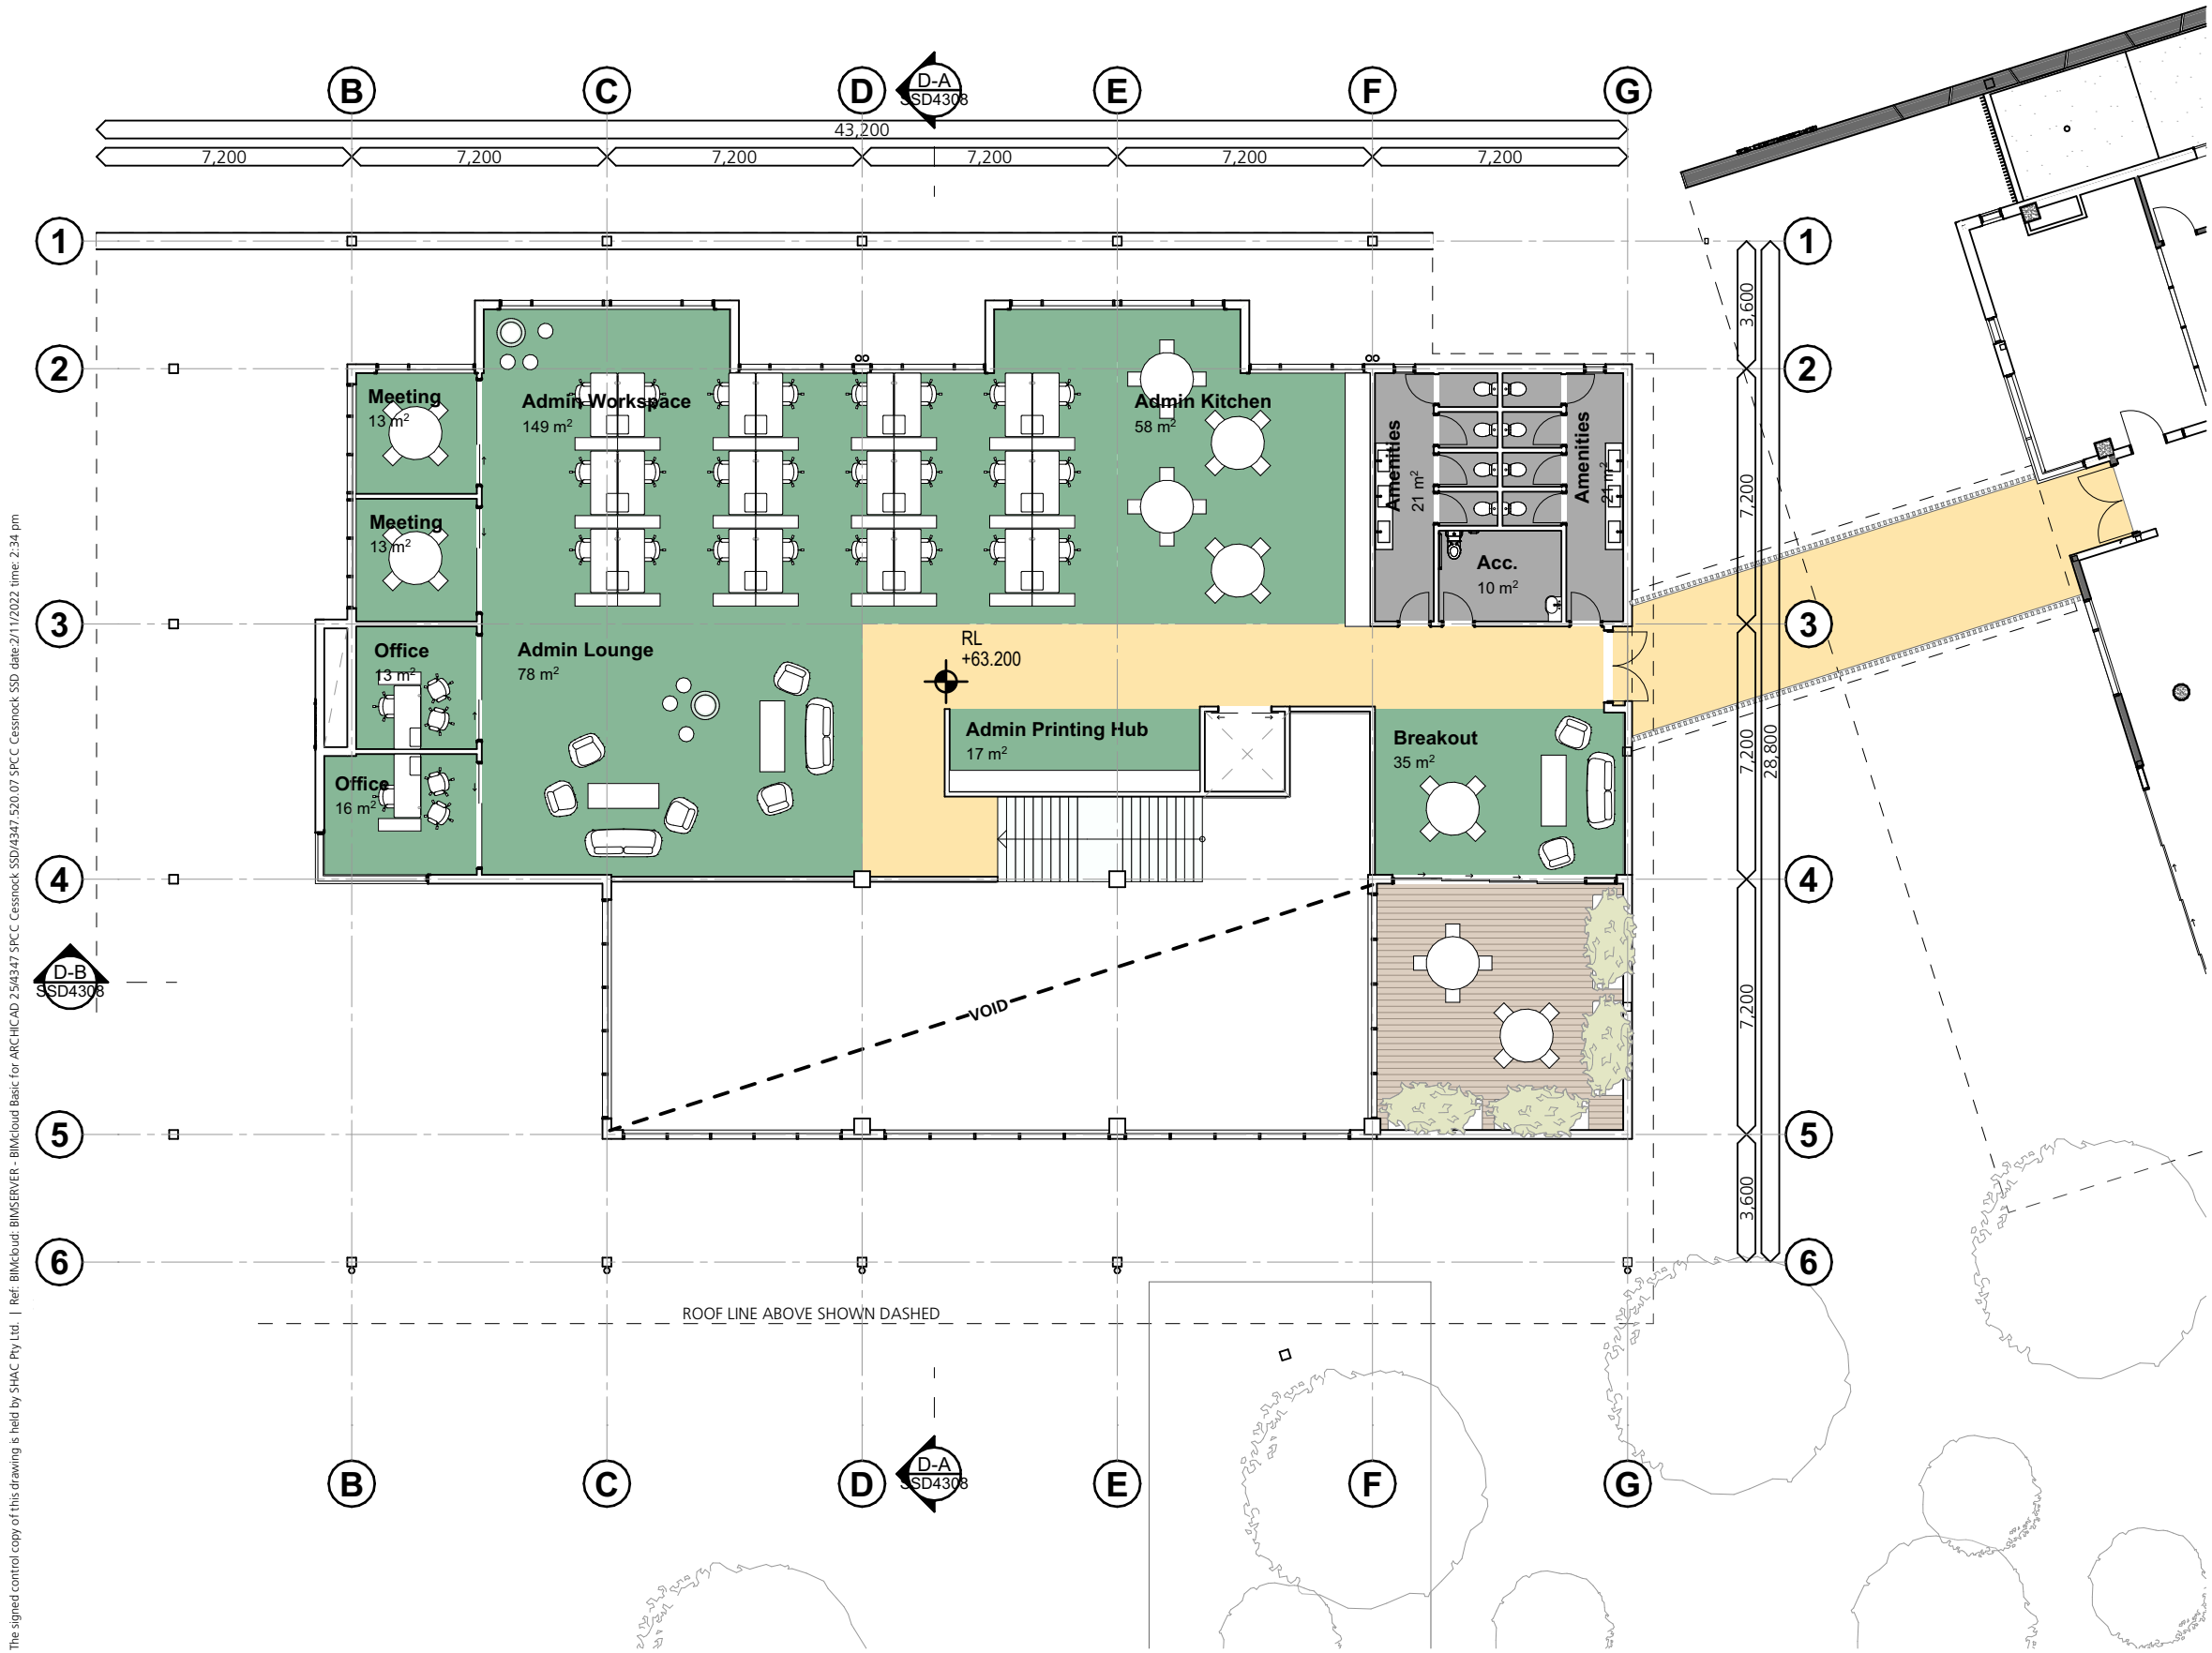

Arrival Province
Welcome Centre & Admin

4347
CD3605
RevF 02.11.22


D - Admin & Welcome Centre - First Floor Furniture Plan
St Philip's Christian College Cessnock
10 Lomas Lane, Nulkaba

 


SHAC
Nominated Architect Justin Hamilton (6160) | ABN 32 131 584 846

1. Dimensions are in millimetres unless otherwise shown.
2. Work to given dimensions. Do not scale from drawing.
3. Check all dimensions on site prior to construction and fabrication.
4. Bring any discrepancies to the attention of the proprietor & architect.

KEY PLAN

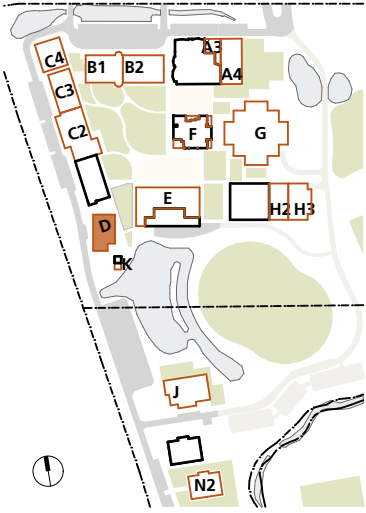


East Elevation

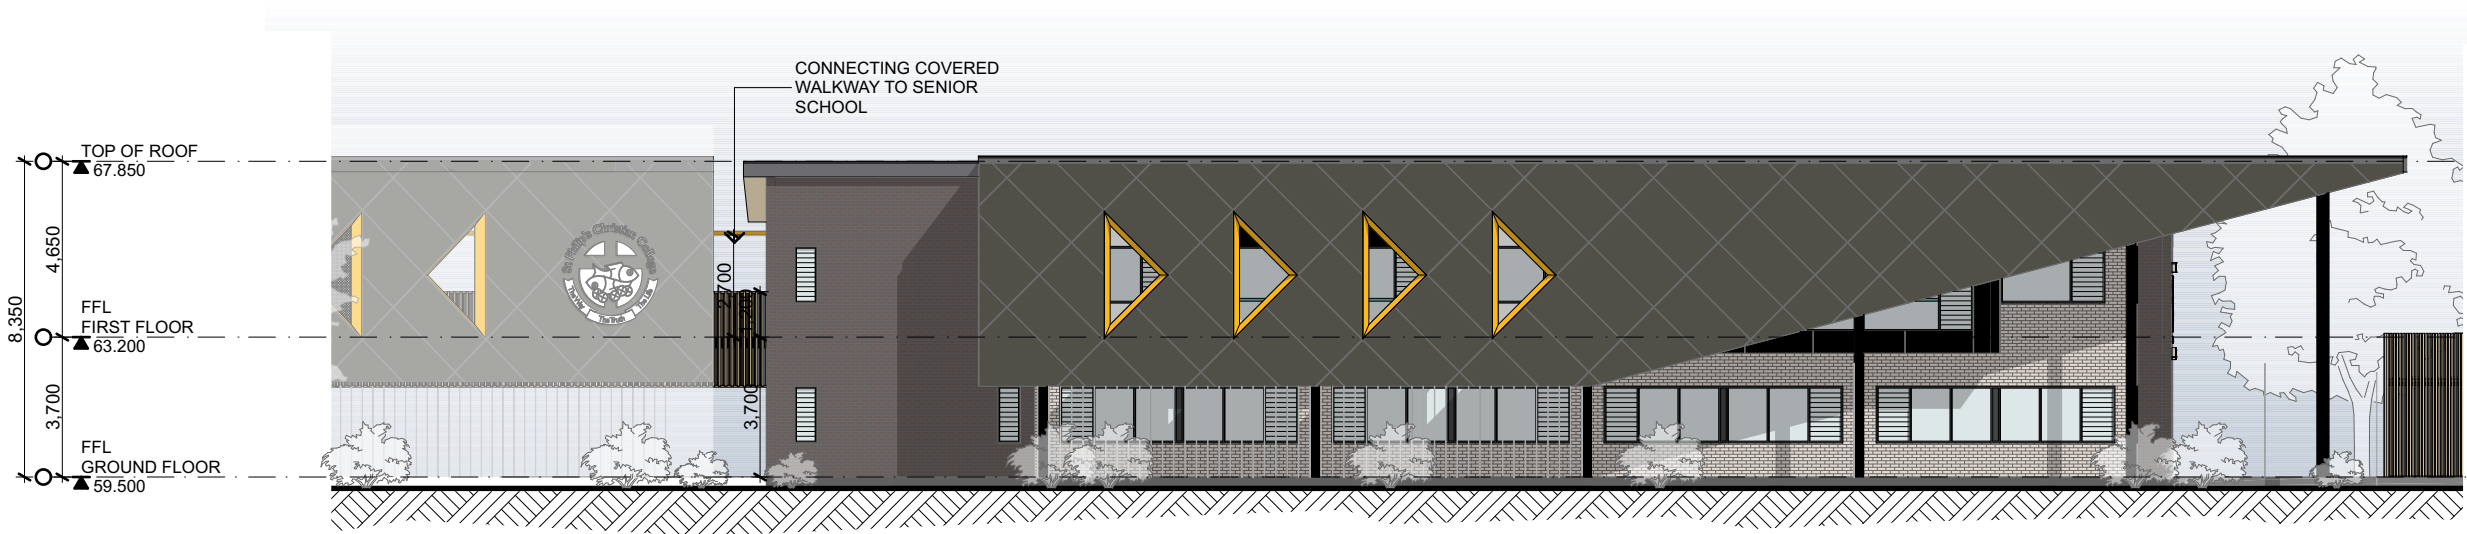

West Elevation

Arrival Province
Welcome Centre & Admin

 


Drawing and design © SHAC Pty Ltd. The signed control copy of this drawing is held by SHAC Pty Ltd. | Ref: BIMcloud: BIMSERVER - BIMcloud Basic for ARCHICAD 25/4347 SPCC Cessnock SSD date:2/11/2022 time: 2:34 pm

1. Dimensions are in millimetres unless otherwise shown.


2. Work to given dimensions. Do not scale from drawing.
3. Check all dimensions on site prior to construction and fabrication.

4. Bring any discrepancies to the attention of the proprietor & architect.

KEY PLAN

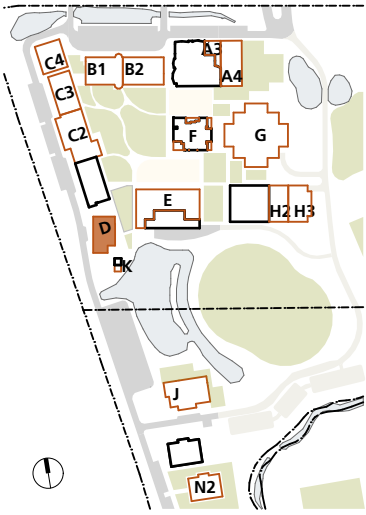


South Elevation

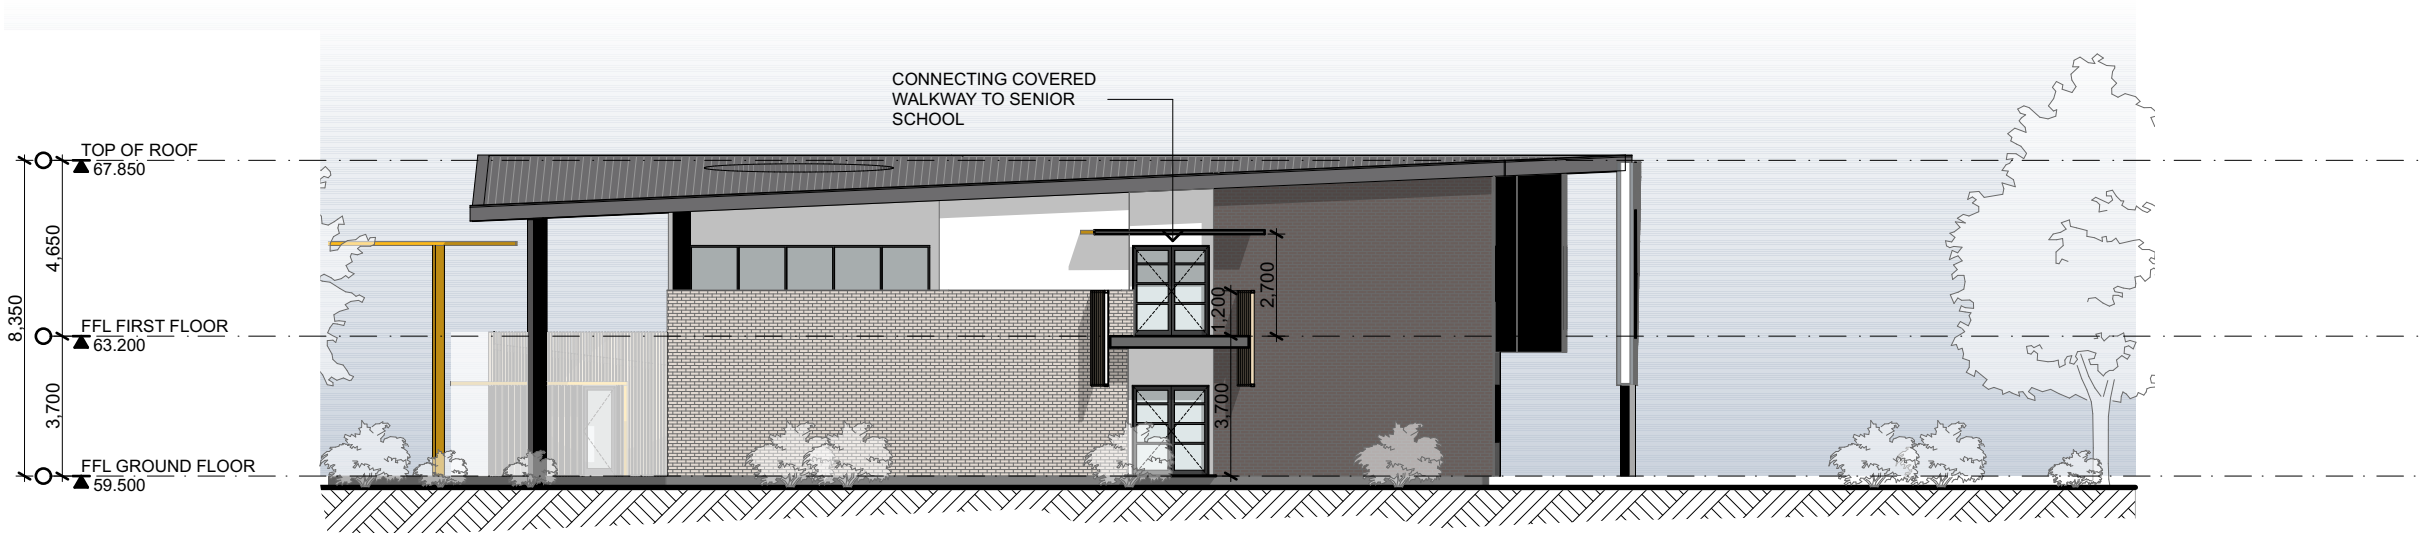



North Elevation

Arrival Province
Welcome Centre & Admin

 


1. Dimensions are in millimetres unless otherwise shown.
2. Work to given dimensions. Do not scale from drawing.
3. Check all dimensions on site prior to construction and fabrication.
4. Bring any discrepancies to the attention of the proprietor & architect.

KEY PLAN

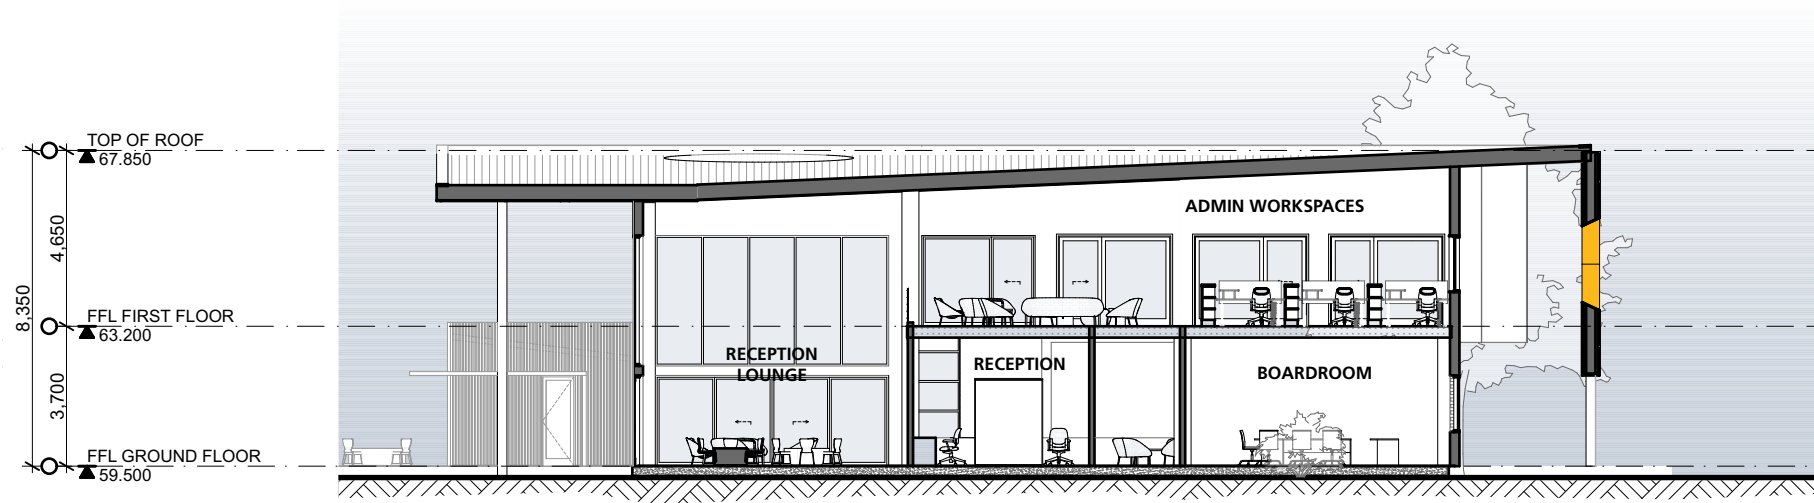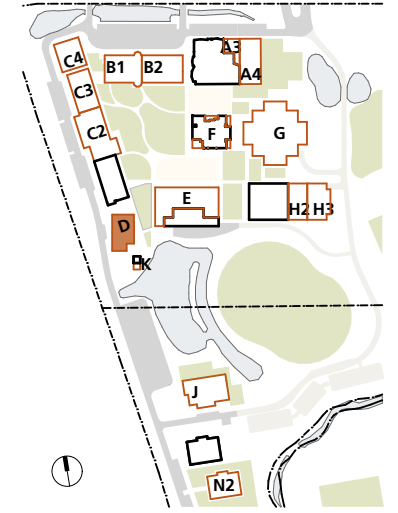

Section A

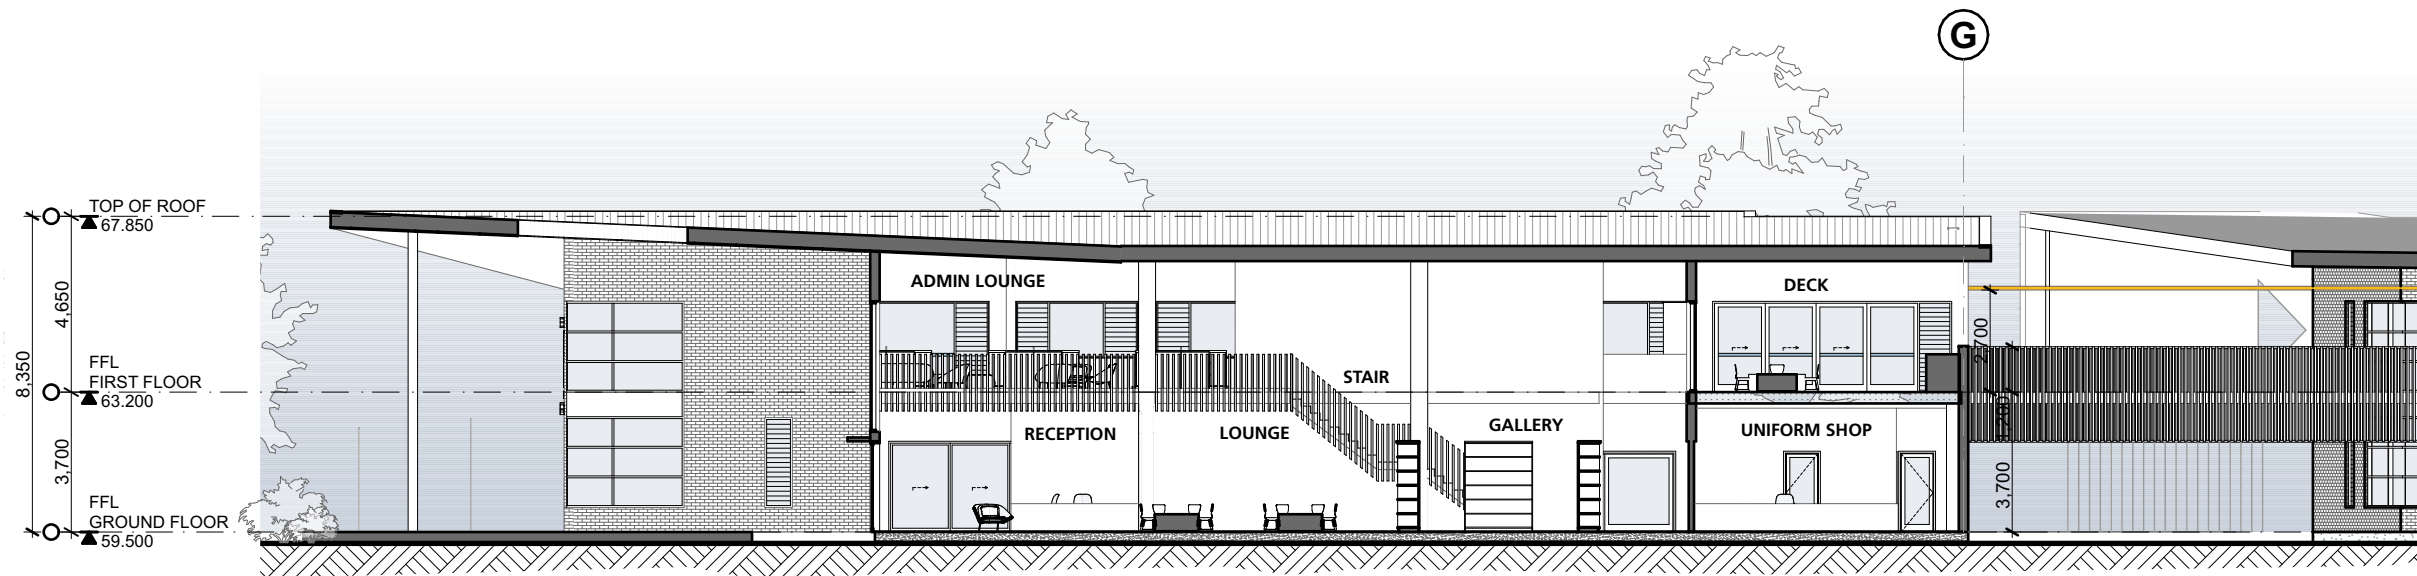


Section B

Arrival Province
Welcome Centre & Admin

4347
CD3608
RevF 02.11.22

D - Admin & Welcome Centre - Sections
St Philip's Christian College Cessnock
10 Lomas Lane, Nulkaba

0m 2 4 6 8 10 1:200
@A3

 

SHAC

Nominated Architect Justin Hamilton (6160) | ABN 32 131 584 846




Building E

Trade Training Centre

No.	Drawing	Rev
CD3701	E - Trade Training Centre - Existing Ground Floor Plan	F
CD3702	E - Trade Training Centre - Ground Floor Plan	F
CD3703	E - Trade Training Centre - First Floor Plan	F
CD3704	E - Trade Training Centre - Roof Plan	F
CD3705	E - Trade Training Centre - Ground Floor Furniture Plan	F
CD3706	E - Trade Training Centre - First Floor Furniture Plan	F
CD3707	E - Trade Training Centre - Elevations	F
CD3708	E - Trade Training Centre - Elevations	F
CD3709	E - Trade Training Centre - Sections	F


Drawing and design © SHAC Pty Ltd. The signed control copy of this drawing is held by SHAC Pty Ltd. | Ref: BIMcloud: BIMSERVER - BIMcloud Basic for ARCHICAD 25/4347 SPCC Cessnock SSD date:2/11/2022 time: 2:34 pm

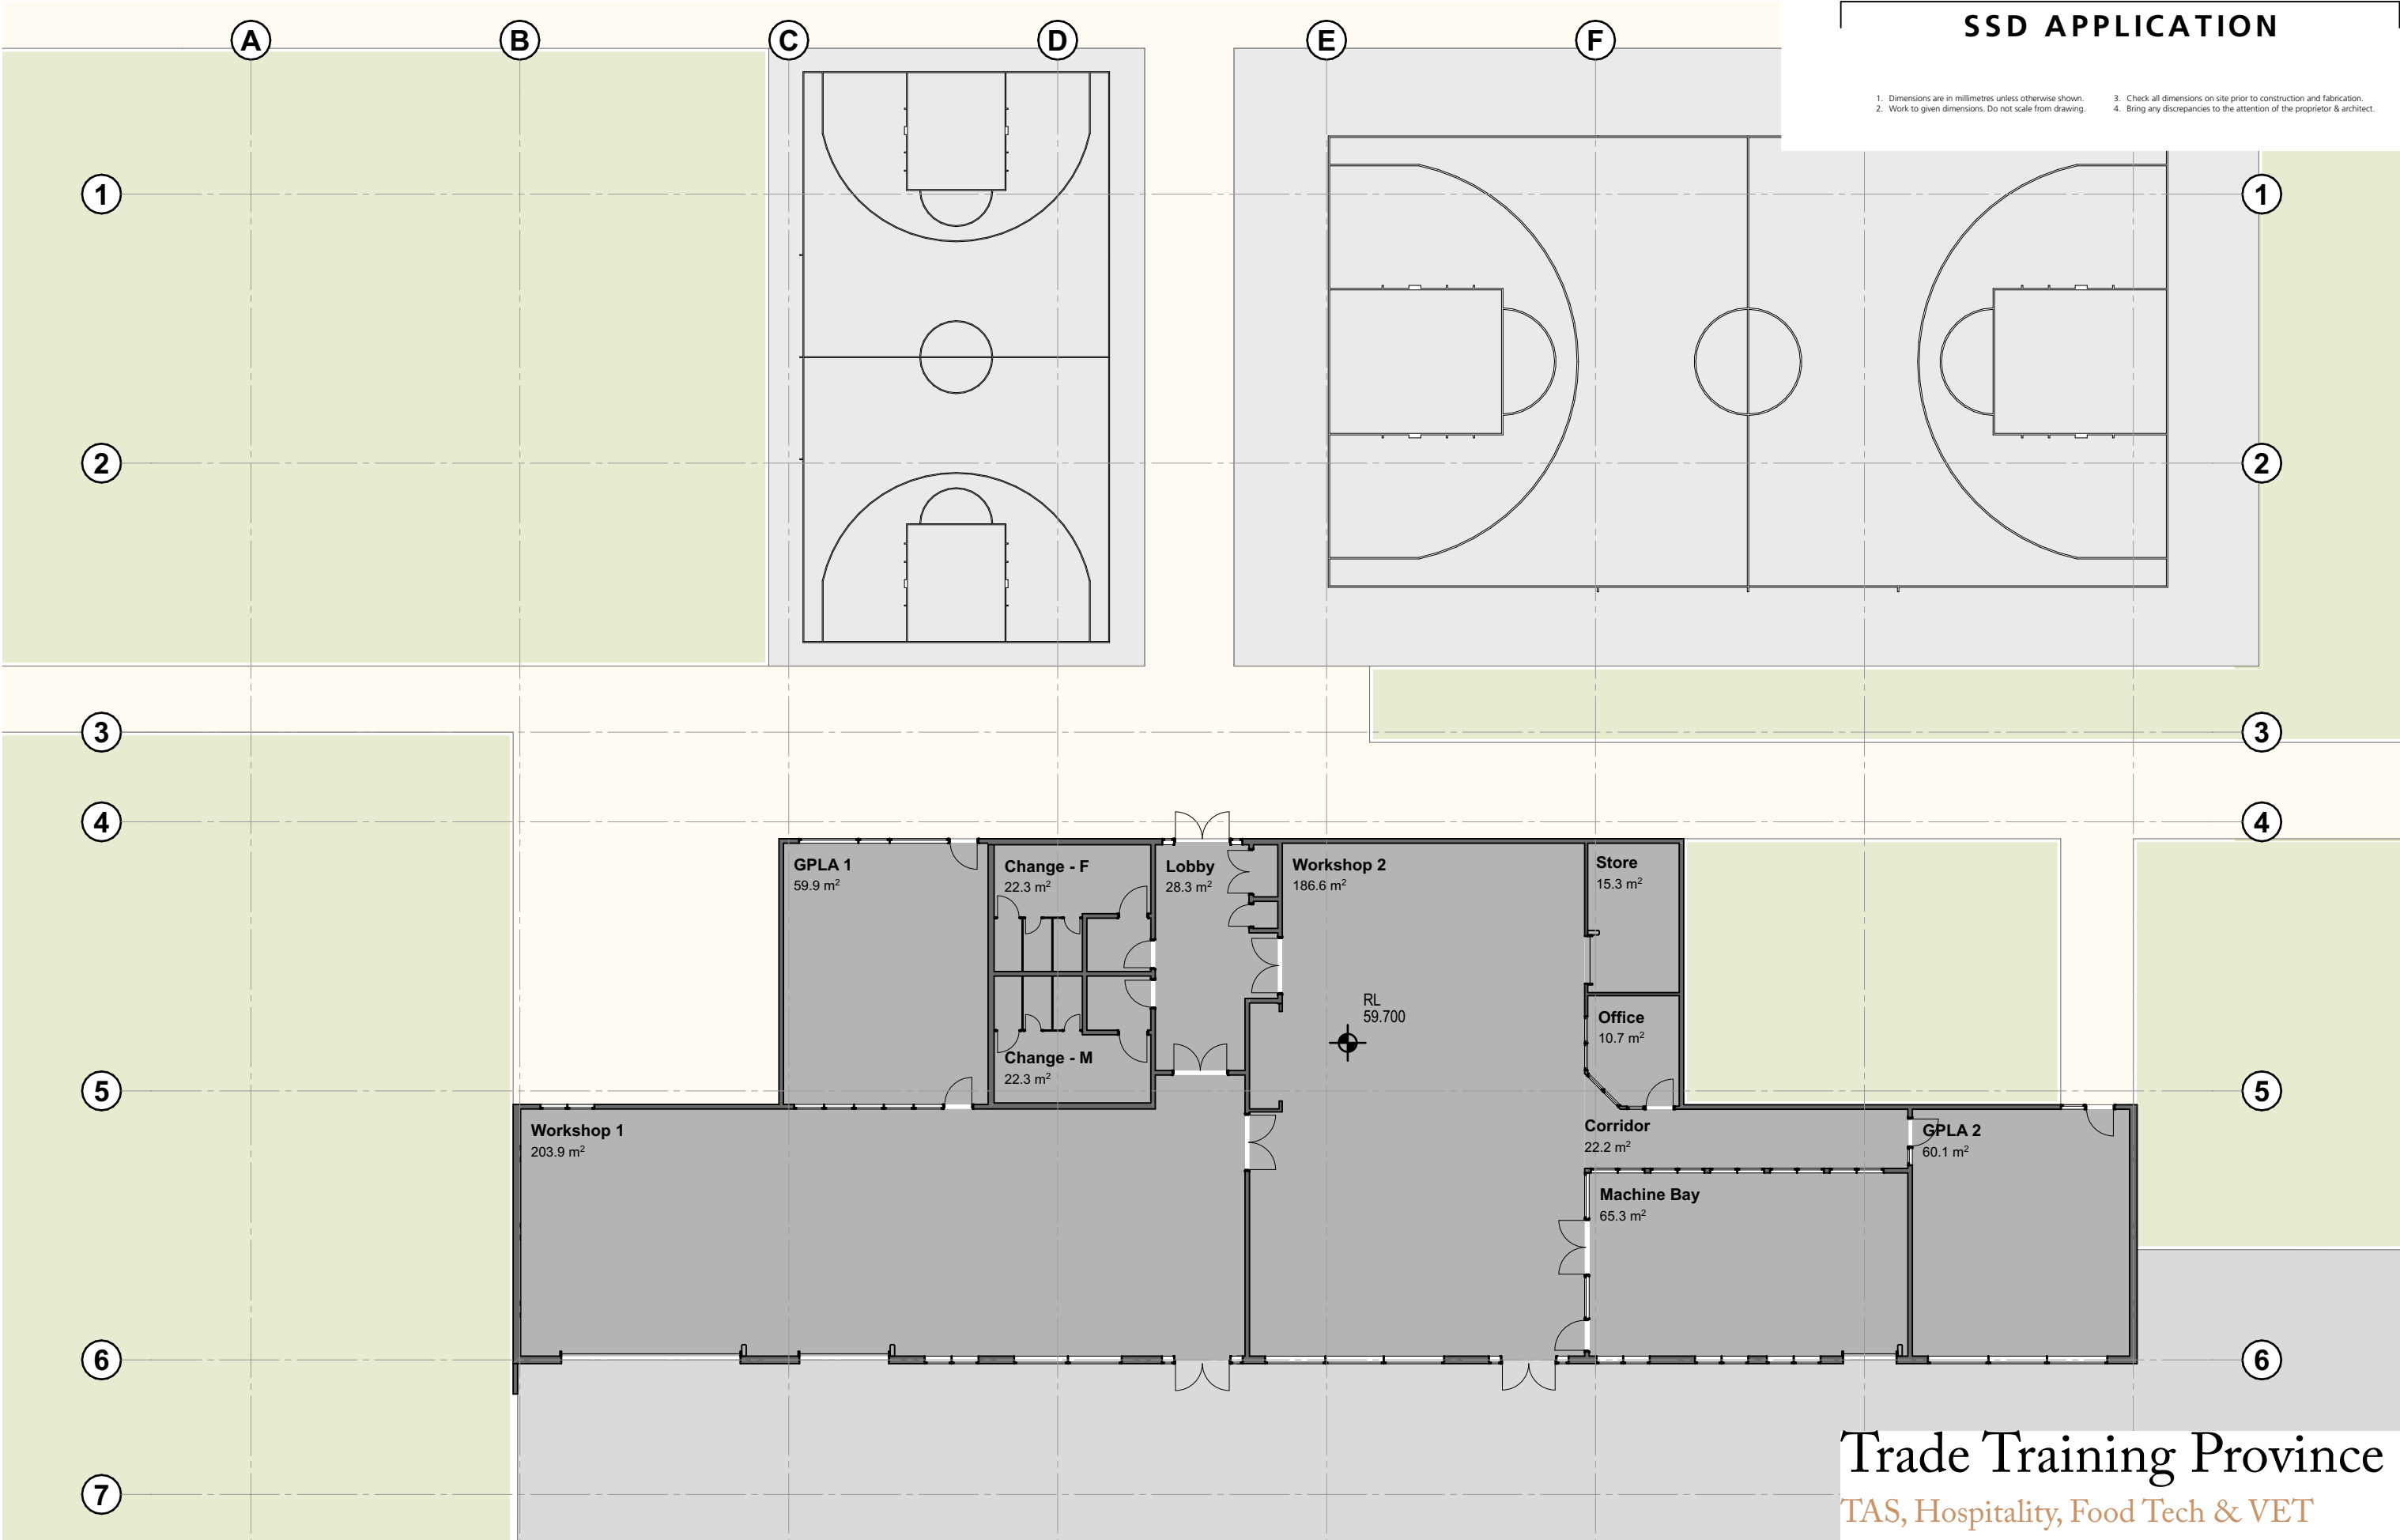

Drawing and design © SHAC Pty Ltd. The signed control copy of this drawing is held by SHAC Pty Ltd. | Ref: BIMcloud: BIMSSEVER - BIMcloud Basic for ARCHICAD 25/4347 SPCC Cessnock SSD date:2/11/2022 time: 2:34 pm



Drawing and design © SHAC Pty Ltd. The signed control copy of this drawing is held by SHAC Pty Ltd. | Ref: BIMcloud: BIMSSEVER - BIMcloud Basic for ARCHICAD 25/4347 SPD Cessnock SSD date: 2/11/2022 time: 2:34 pm

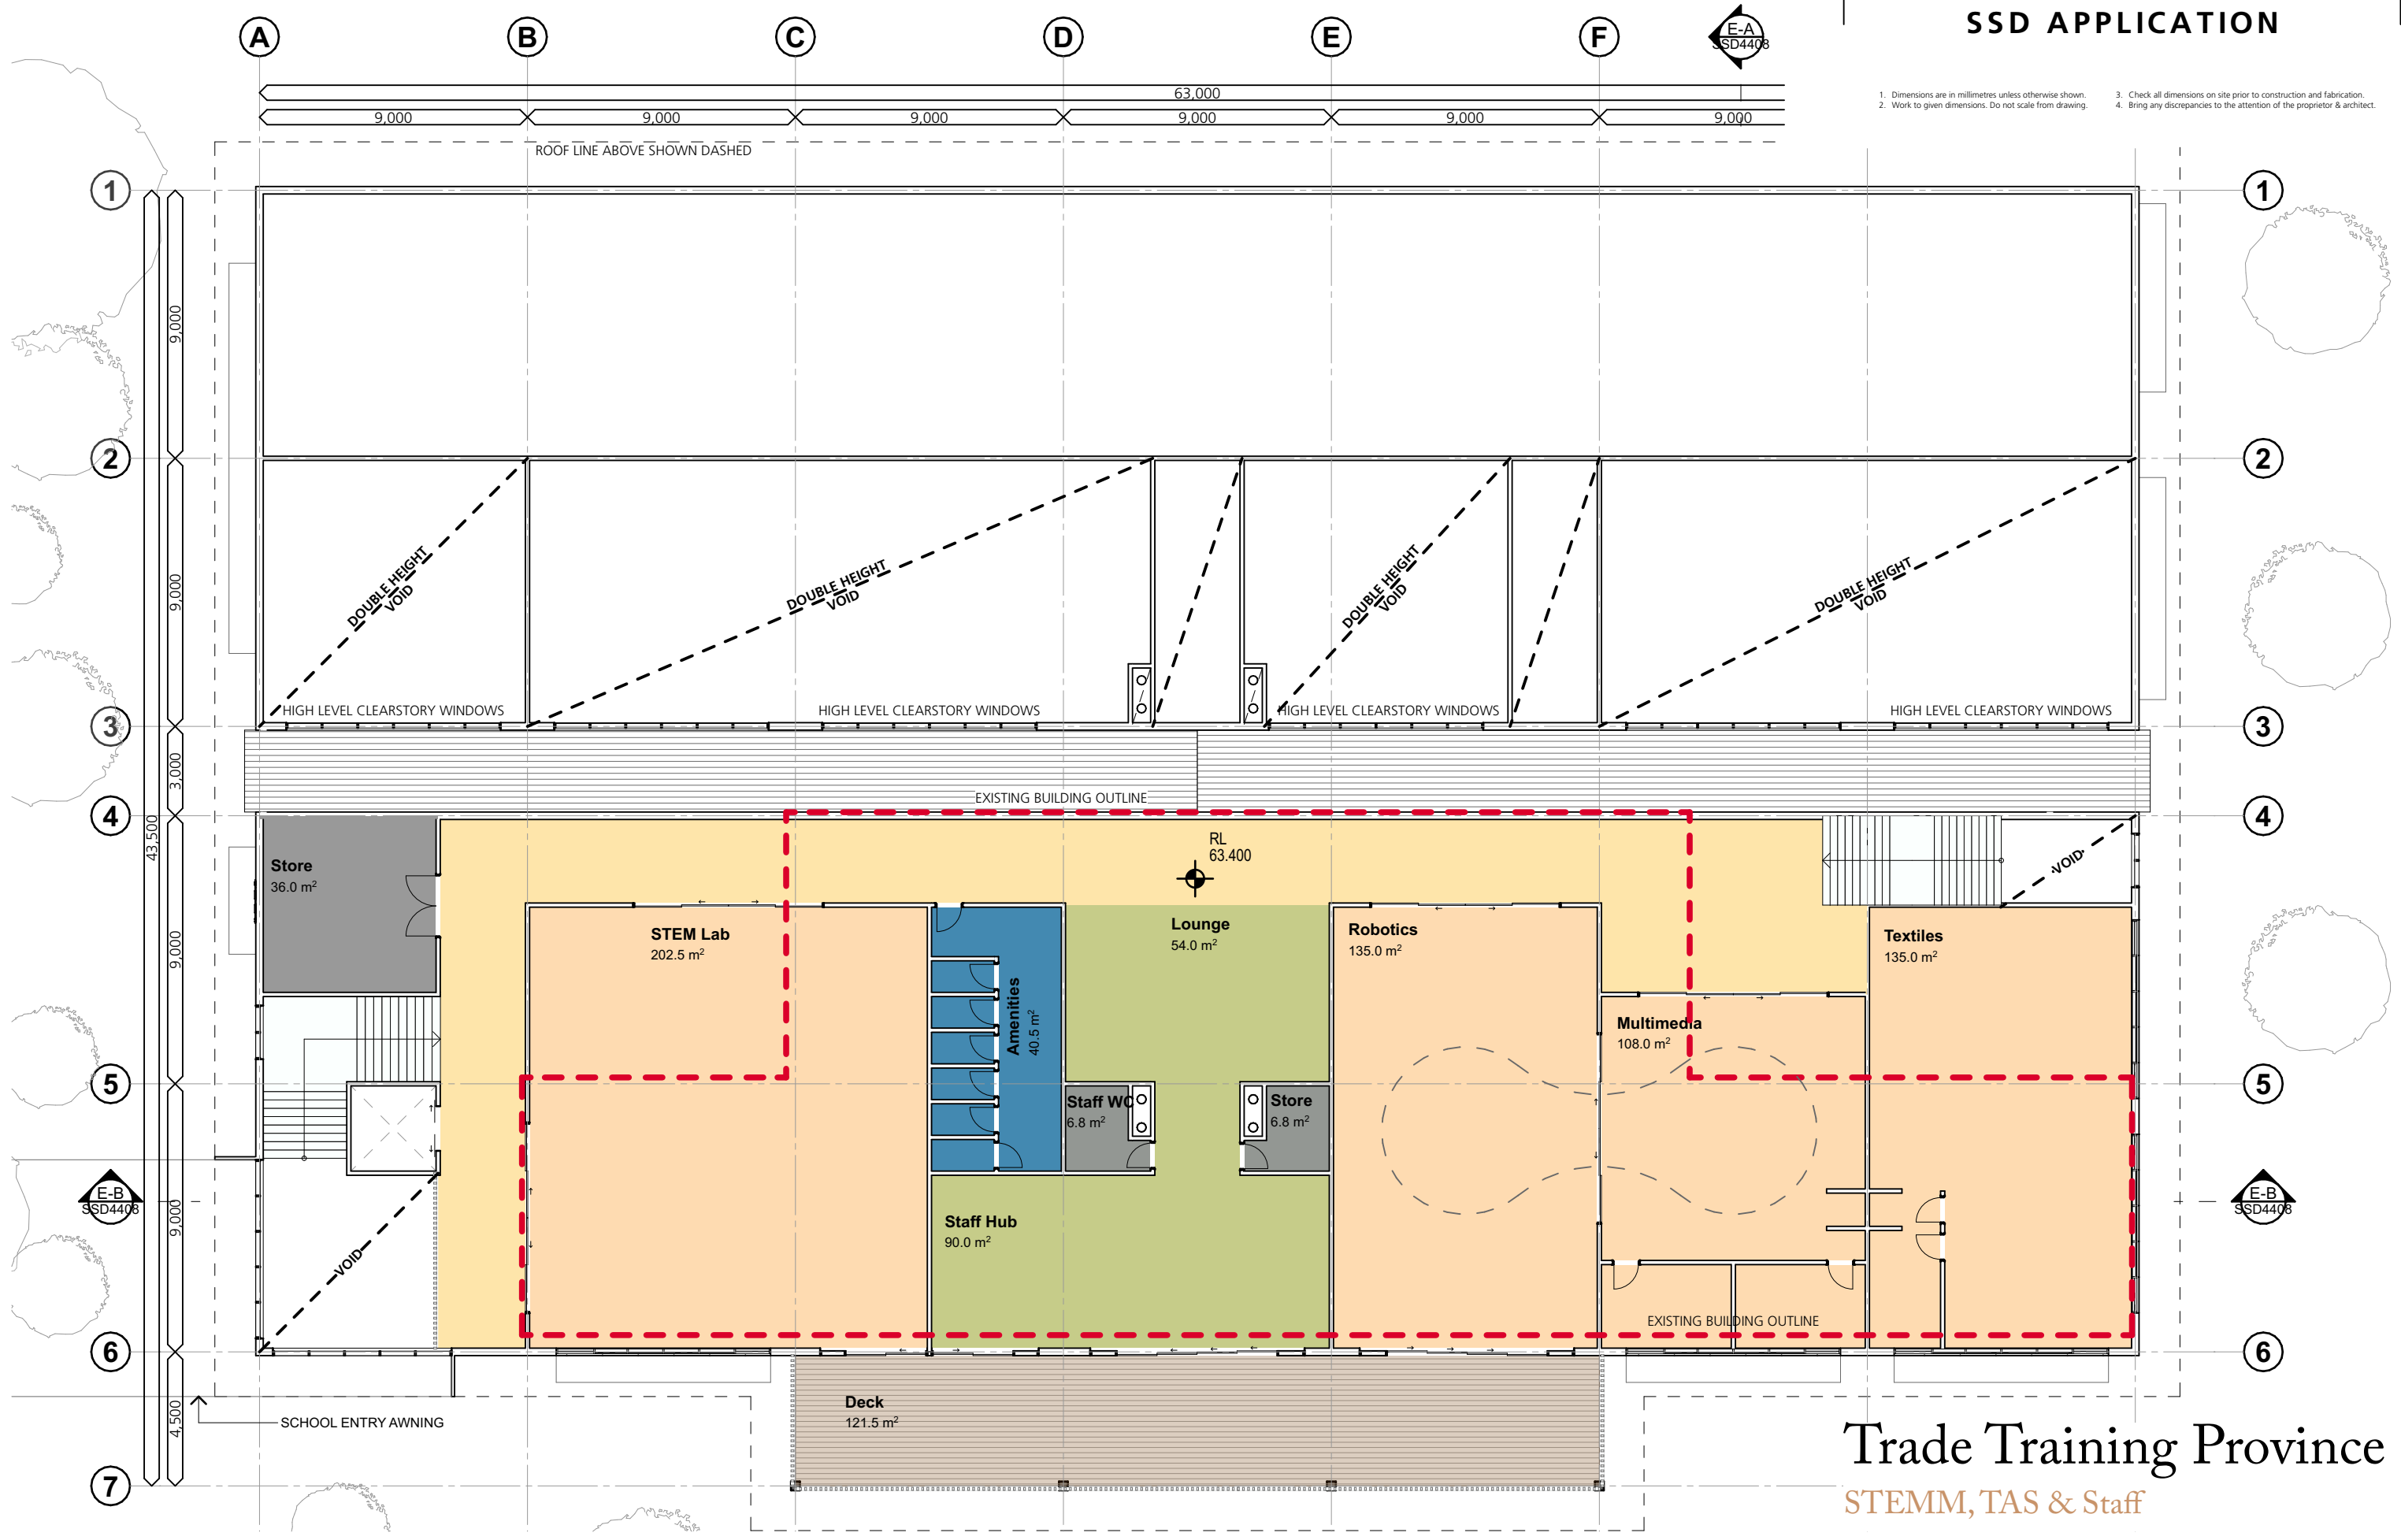

SSD APPLICATION

1. Dimensions are in millimetres unless otherwise shown.
2. Work to given dimensions. Do not scale from drawing.
3. Check all dimensions on site prior to construction and fabrication.
4. Bring any discrepancies to the attention of the proprietor & architect.


Trade Training Province

STEMM, TAS & Staff

SHAC

Nominated Architect Justin Hamilton (6160) | ABN 32 131 584 846


Drawing and design © SHAC Pty Ltd. The signed control copy of this drawing is held by SHAC Pty Ltd. | Ref: BIMcloud: BIMSERVER - BIMcloud Basic for ARCHICAD 25/4347 SPCC Cessnock SSD date:2/11/2022 time: 2:34 pm

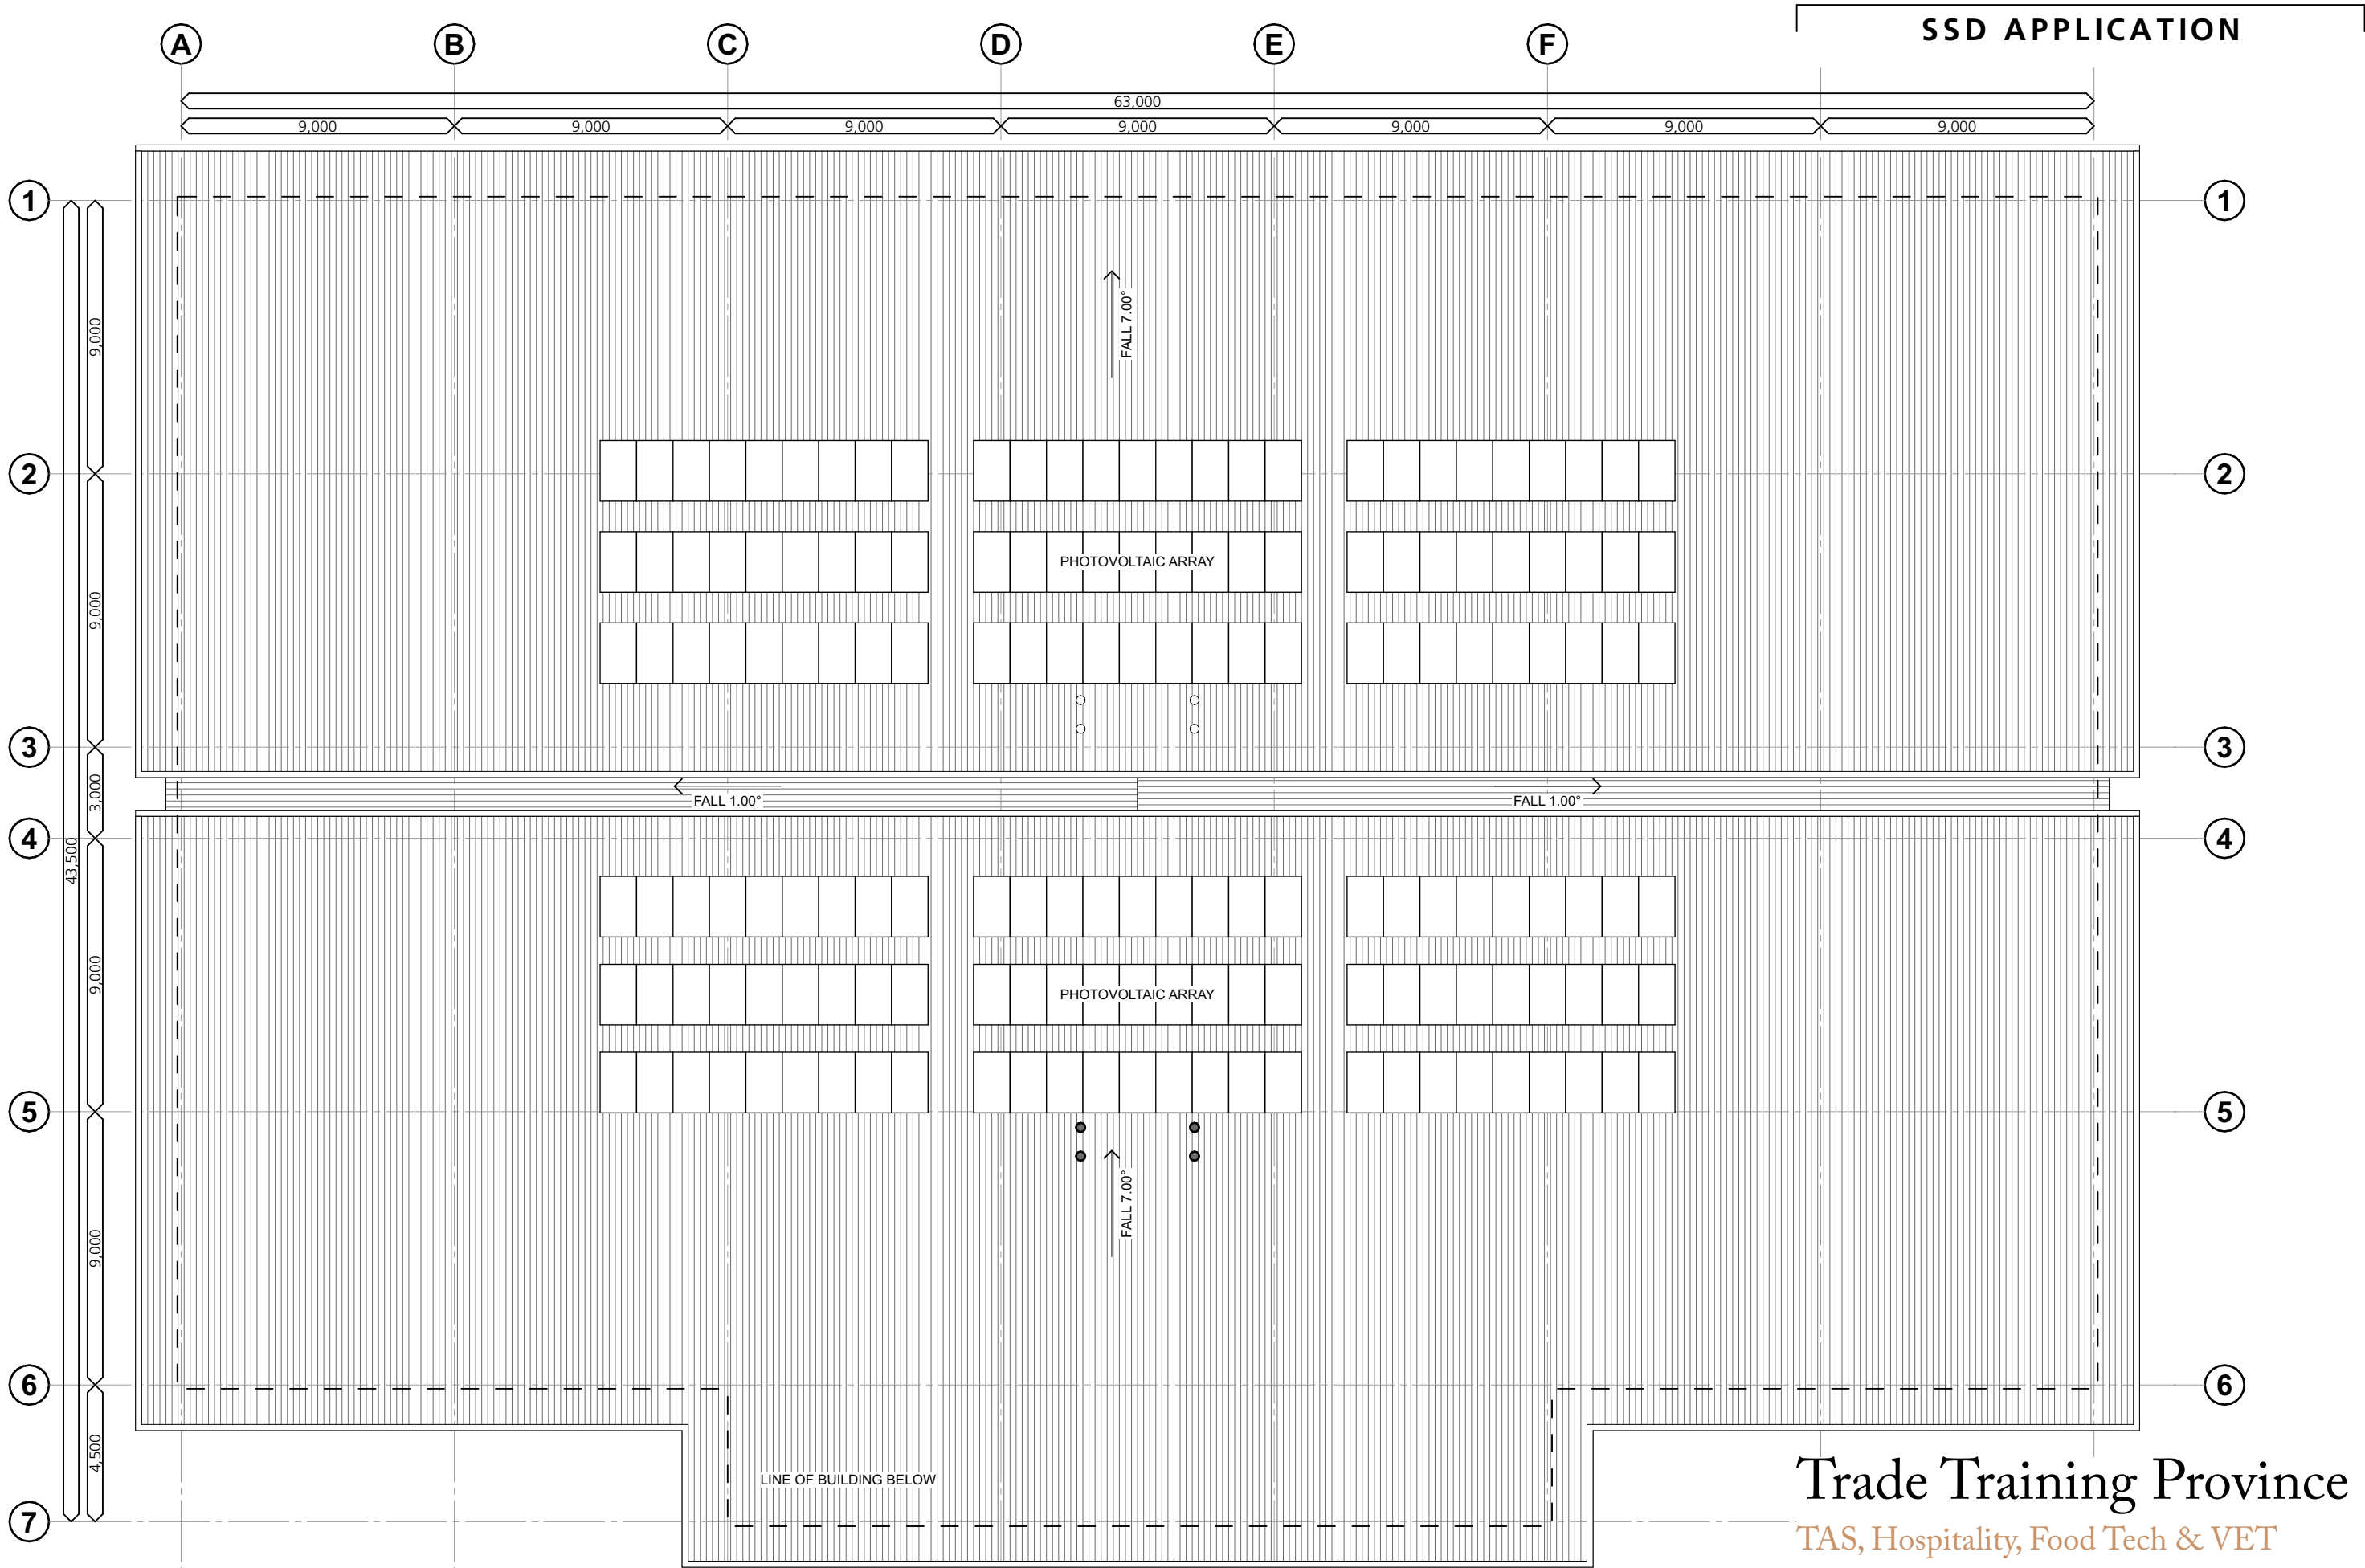

4347
CD3704
RevF 02.11.22

E - Trade Training Centre - Roof Plan
St Philip's Christian College Cessnock
10 Lomas Lane, Nulkaba

0m 2 4 6 8 10 1:200
@A3

 


Trade Training Province
TAS, Hospitality, Food Tech & VET

SHAC

Nominated Architect Justin Hamilton (6160) | ABN 32 131 584 846


Drawing and design © SHAC Pty Ltd. The signed control copy of this drawing is held by SHAC Pty Ltd. | Ref: BIMcloud: BINSERVER - BIMcloud Basic for ARCHICAD 25/4347 SPCC Cessnock SSD date:2/11/2022 time: 2:34 pm

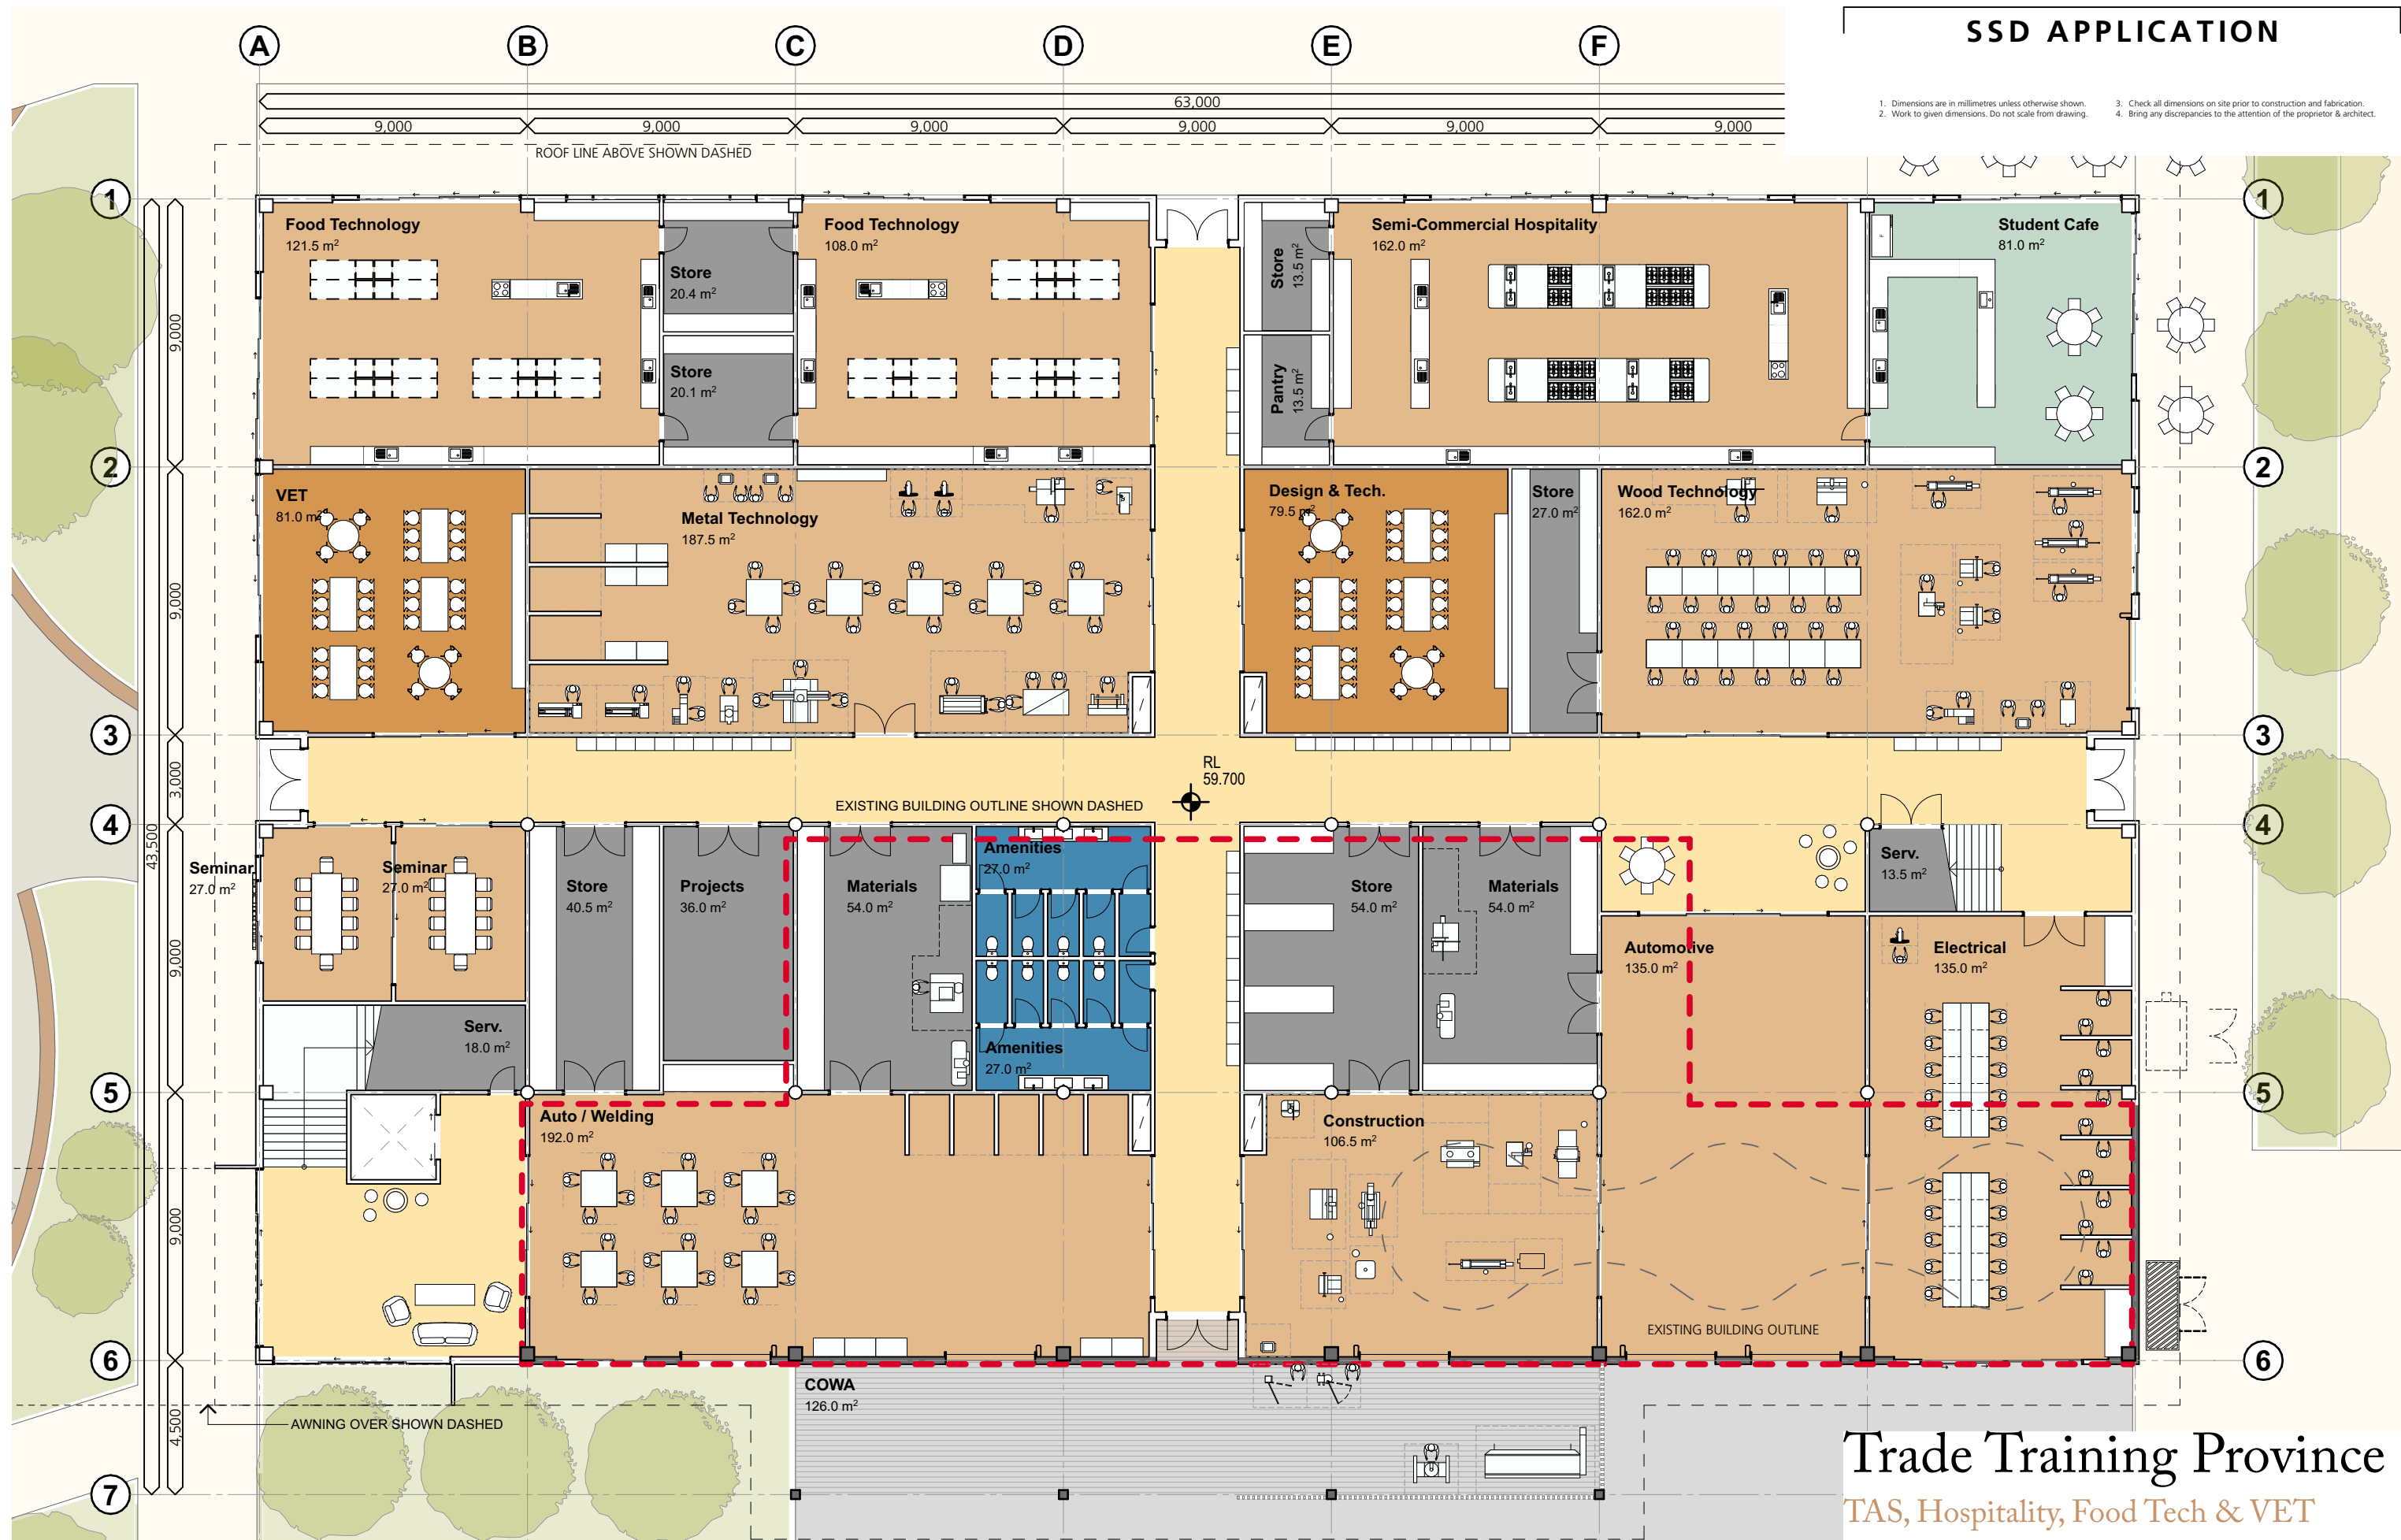

Drawing and design © SHAC Pty Ltd. The signed control copy of this drawing is held by SHAC Pty Ltd. | Ref: BIMcloud: BIMSERVER - BIMcloud Basic for ARCHICAD 25/4347 SPCC Cessnock SSD date:2/11/2022 time: 2:34 pm

SSD APPLICATION


1. Dimensions are in millimetres unless otherwise shown.
2. Work to given dimensions. Do not scale from drawing.
3. Check all dimensions on site prior to construction and fabrication.
4. Bring any discrepancies to the attention of the proprietor & architect.

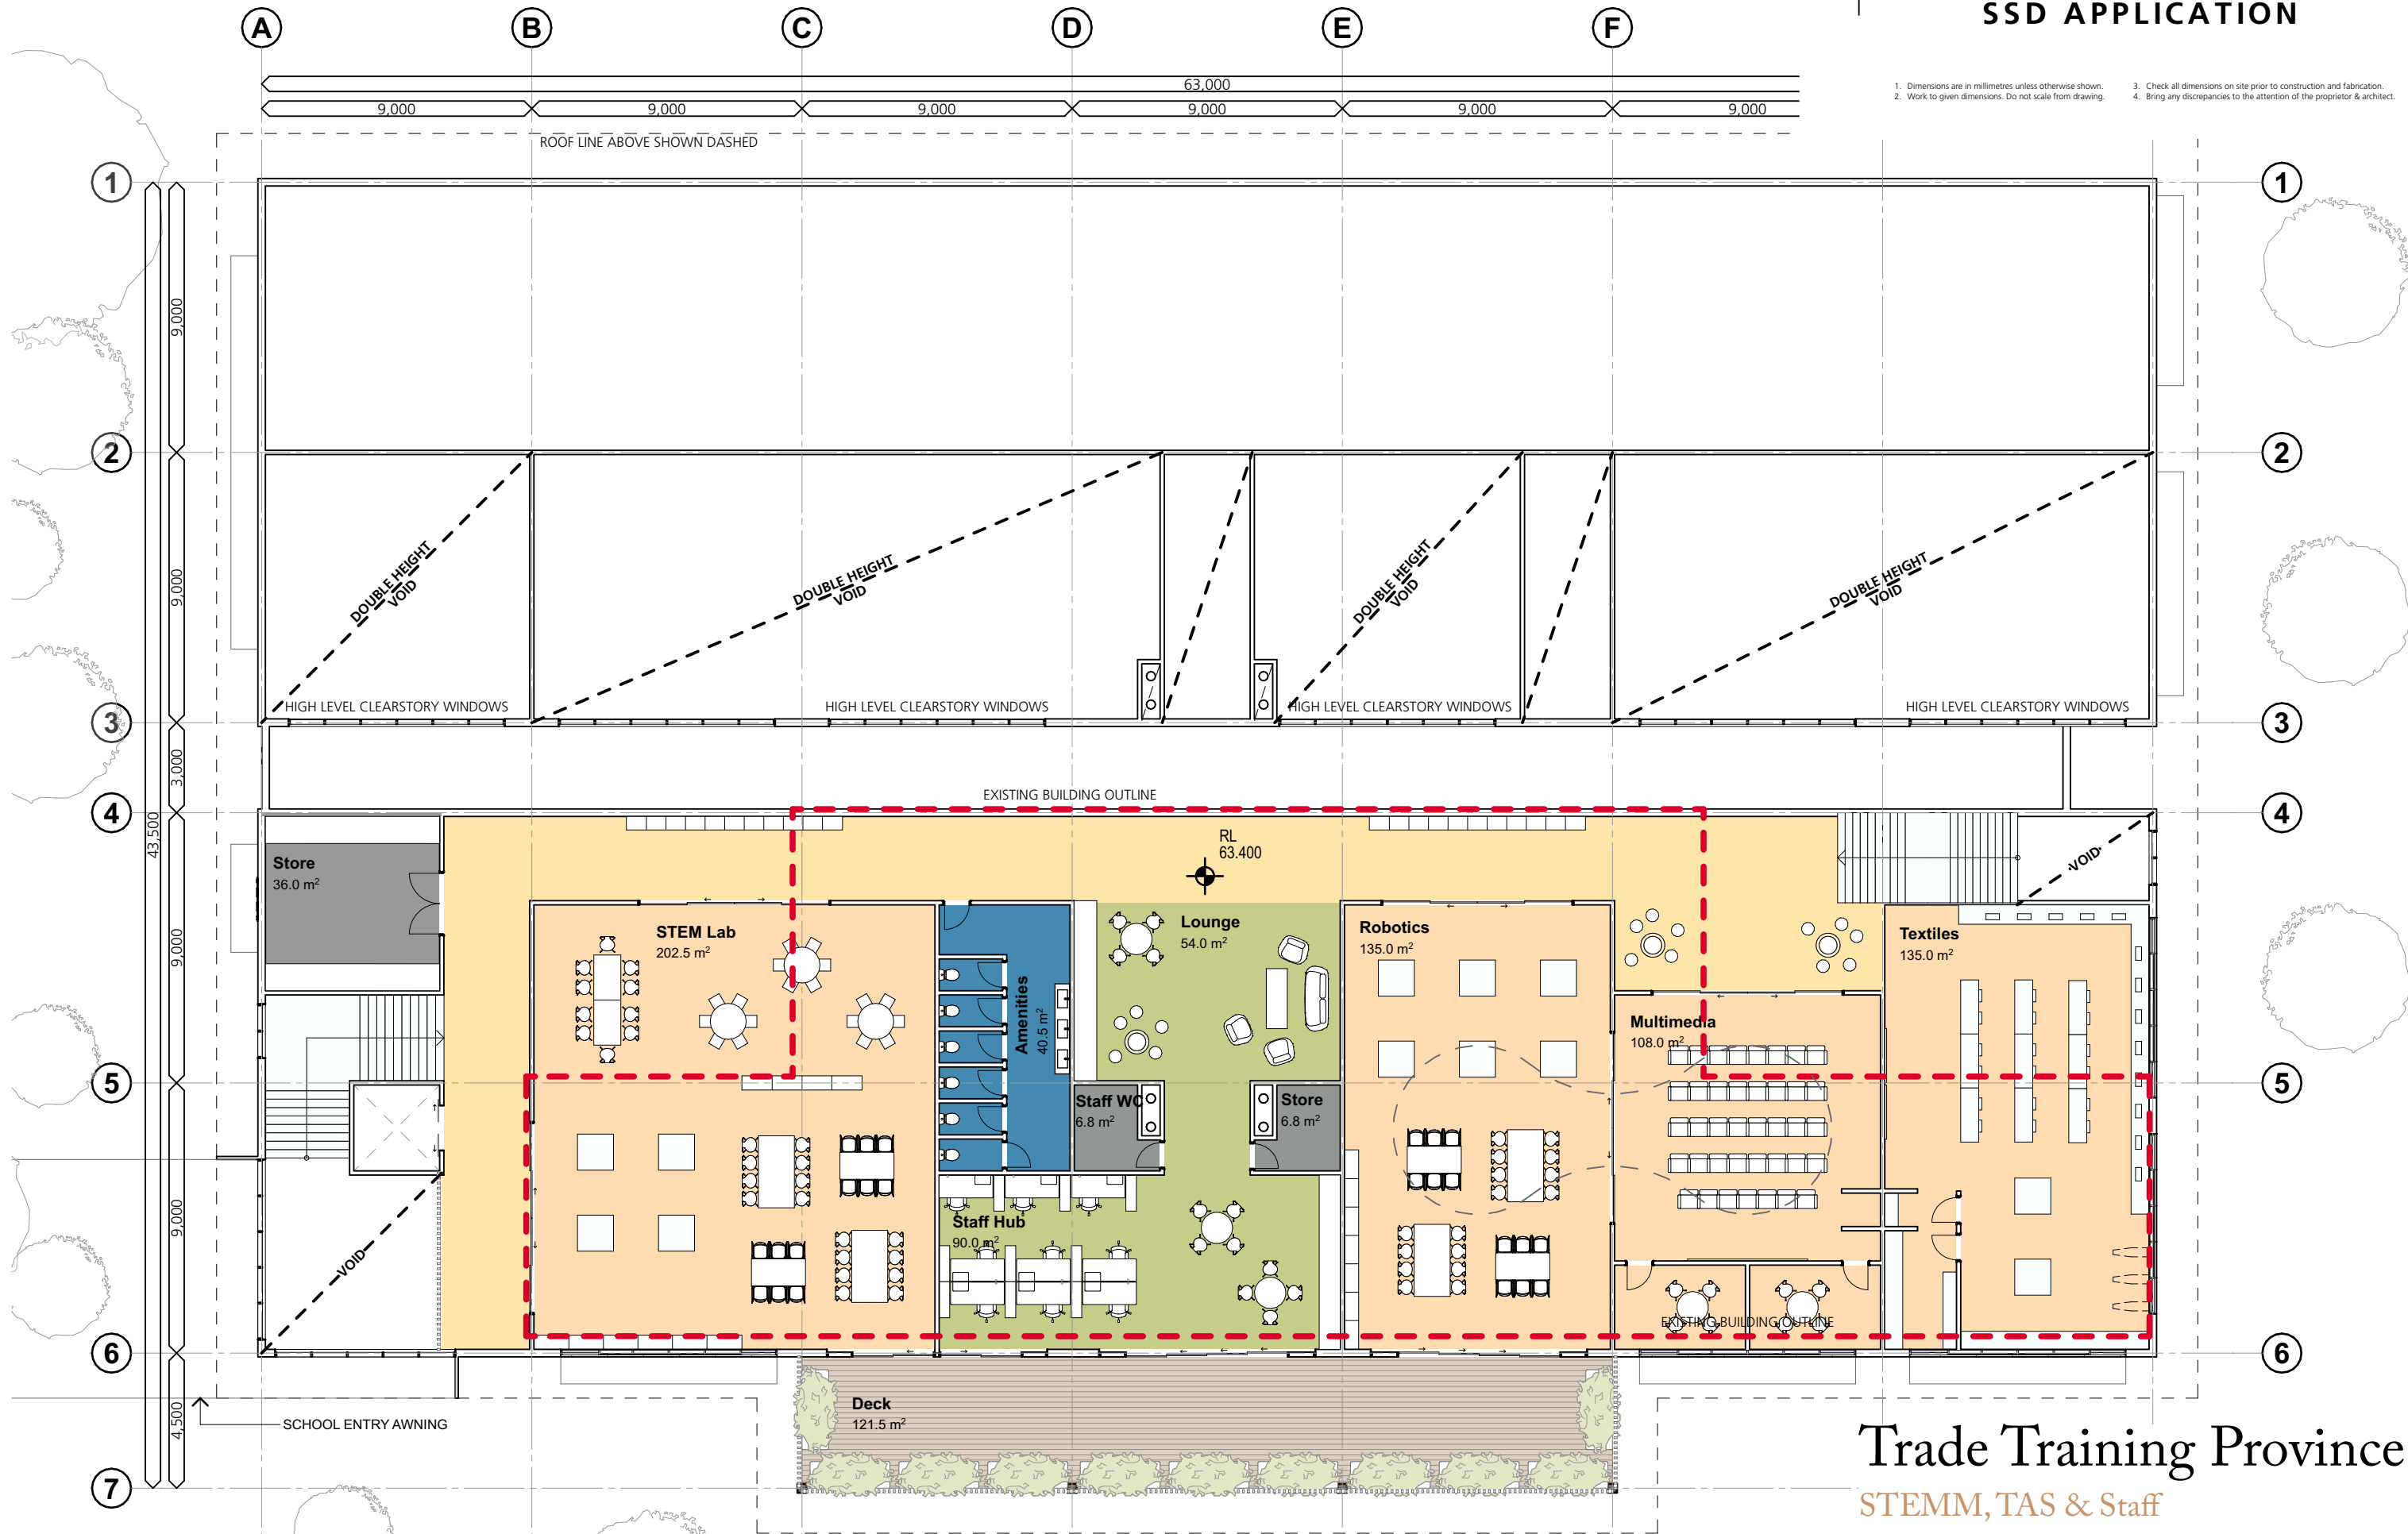

Trade Training Province
STEMM, TAS & Staff

4347
CD3706
RevF 02.11.22

E - Trade Training Centre - First Floor Furniture Plan
St Philip's Christian College Cessnock
10 Lomas Lane, Nulkaba

 


SHAC
Nominated Architect Justin Hamilton (6160) | ABN 32 131 584 846


1. Dimensions are in millimetres unless otherwise shown.

2. Work to given dimensions. Do not scale from drawing.
3. Check all dimensions on site prior to construction and fabrication.

4. Bring any discrepancies to the attention of the proprietor & architect.

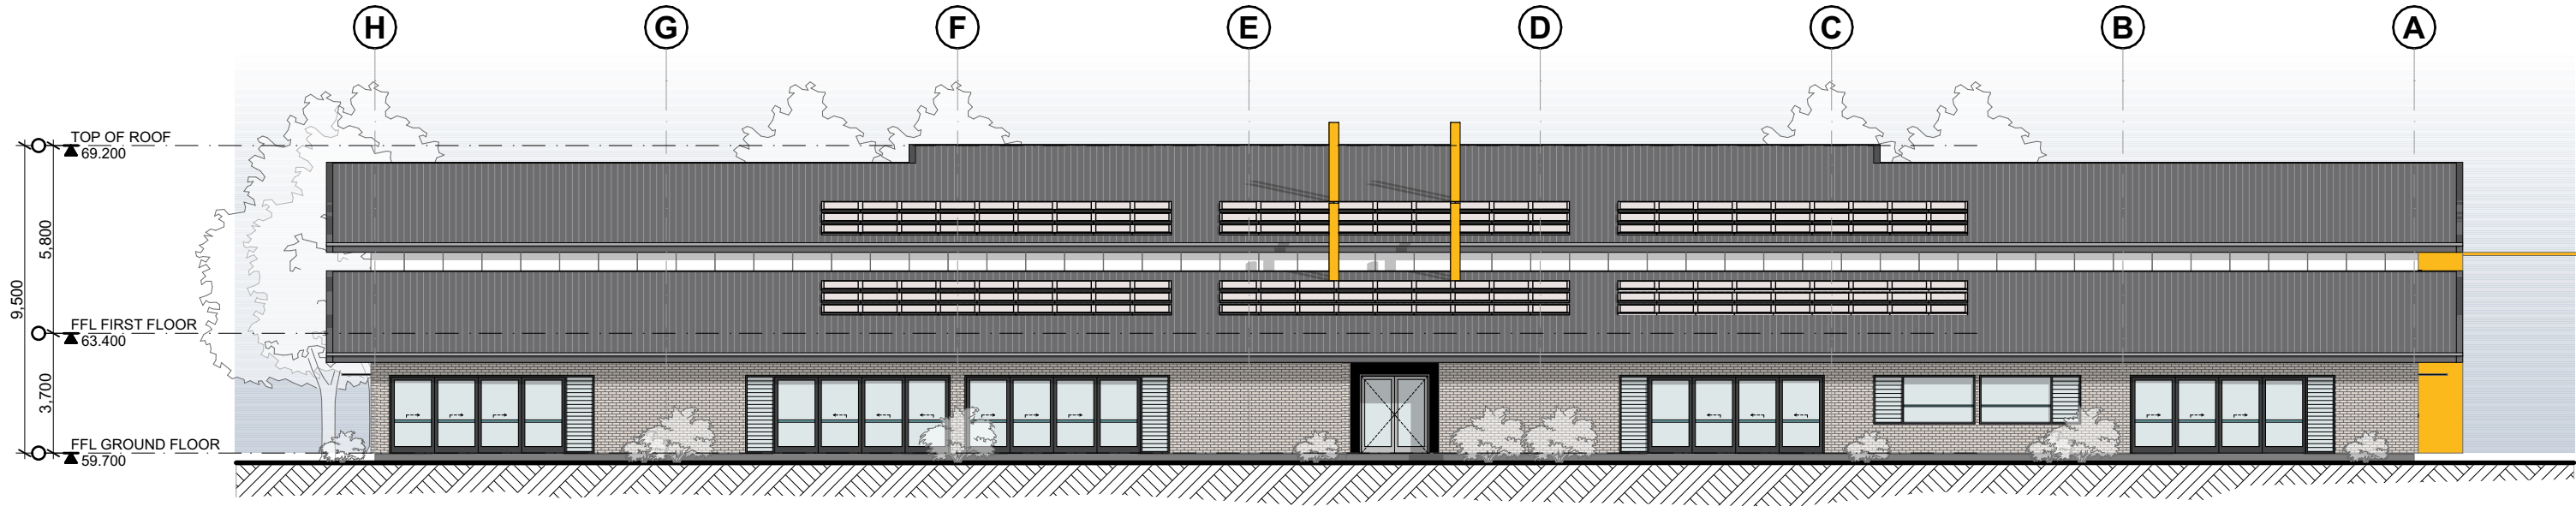

North Elevation

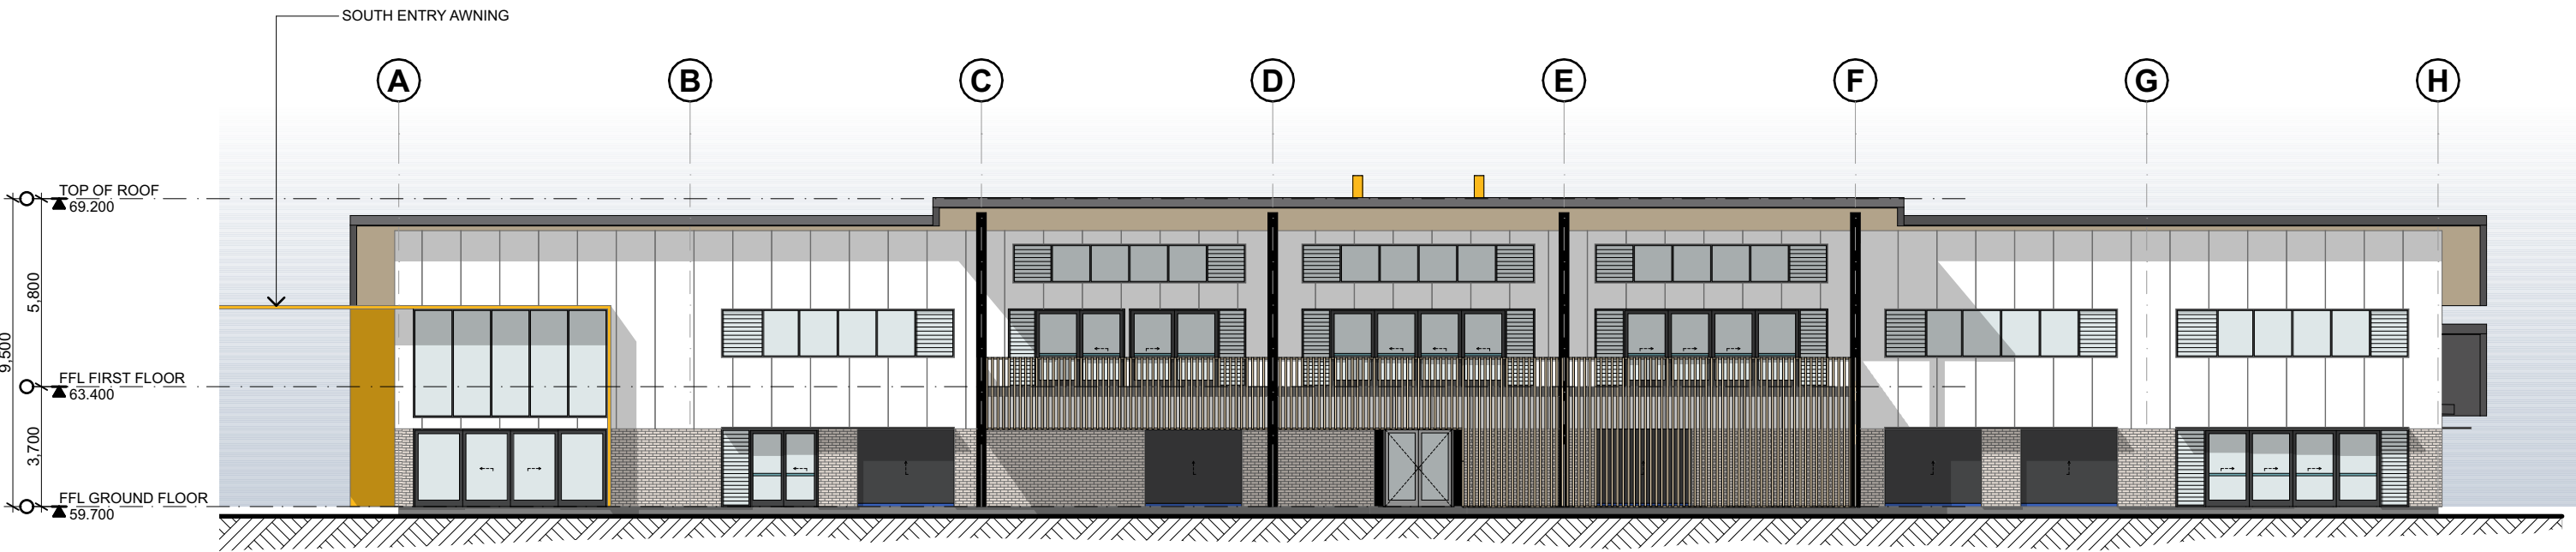



South Elevation

Trade Training Province
TAS, Hospitality, Food Tech & VET


SSD APPLICATION

1. Dimensions are in millimetres unless otherwise shown.
2. Work to given dimensions. Do not scale from drawing.
3. Check all dimensions on site prior to construction and fabrication.
4. Bring any discrepancies to the attention of the proprietor & architect.

KEY PLAN

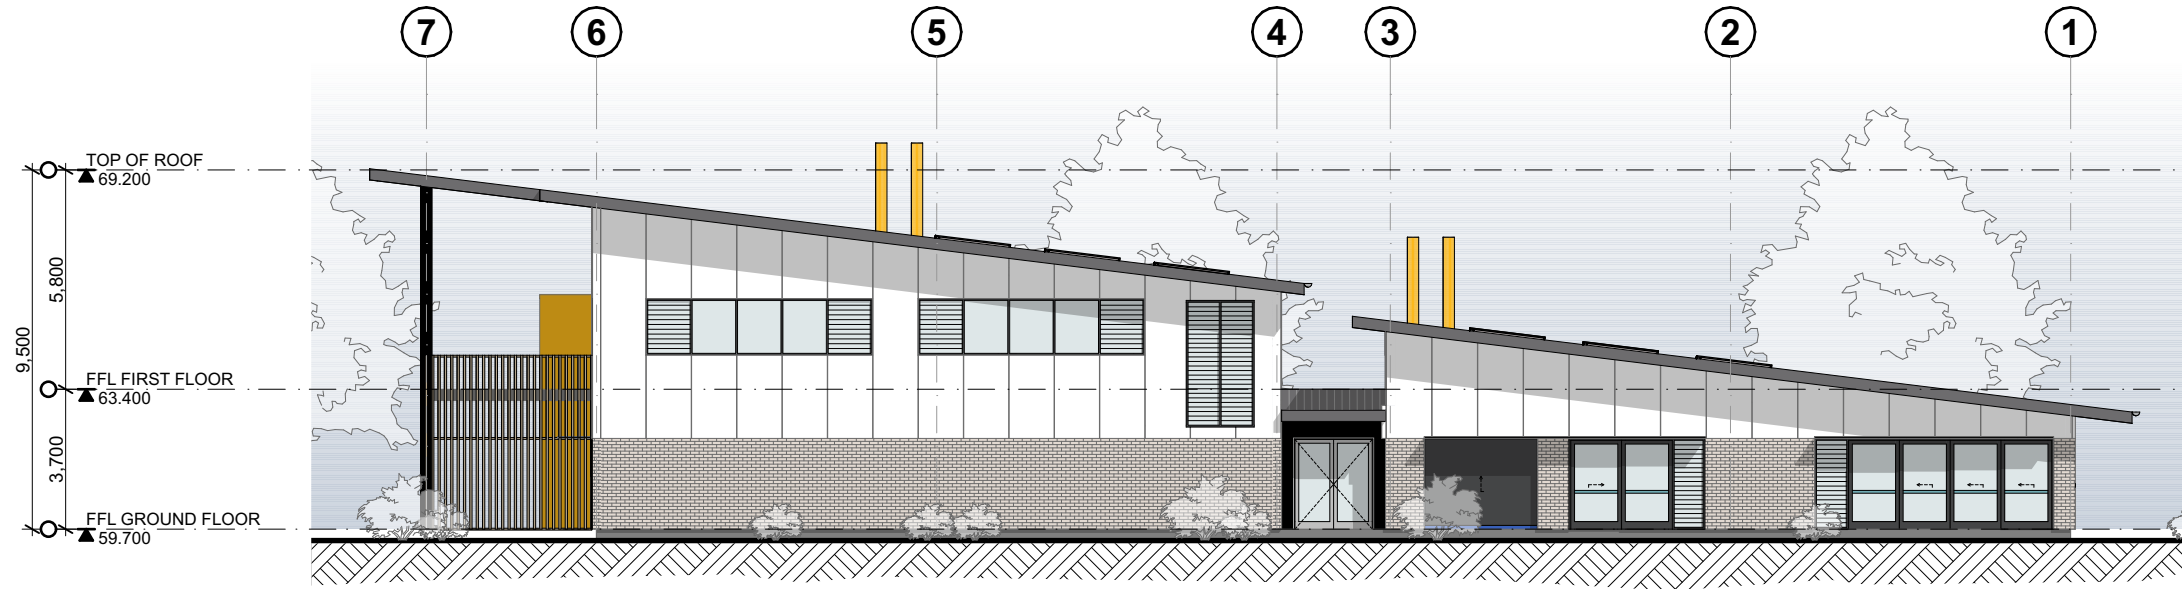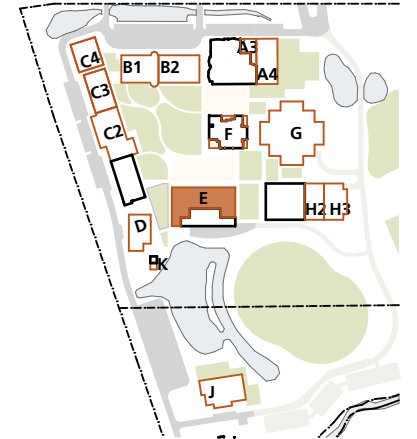

East Elevation

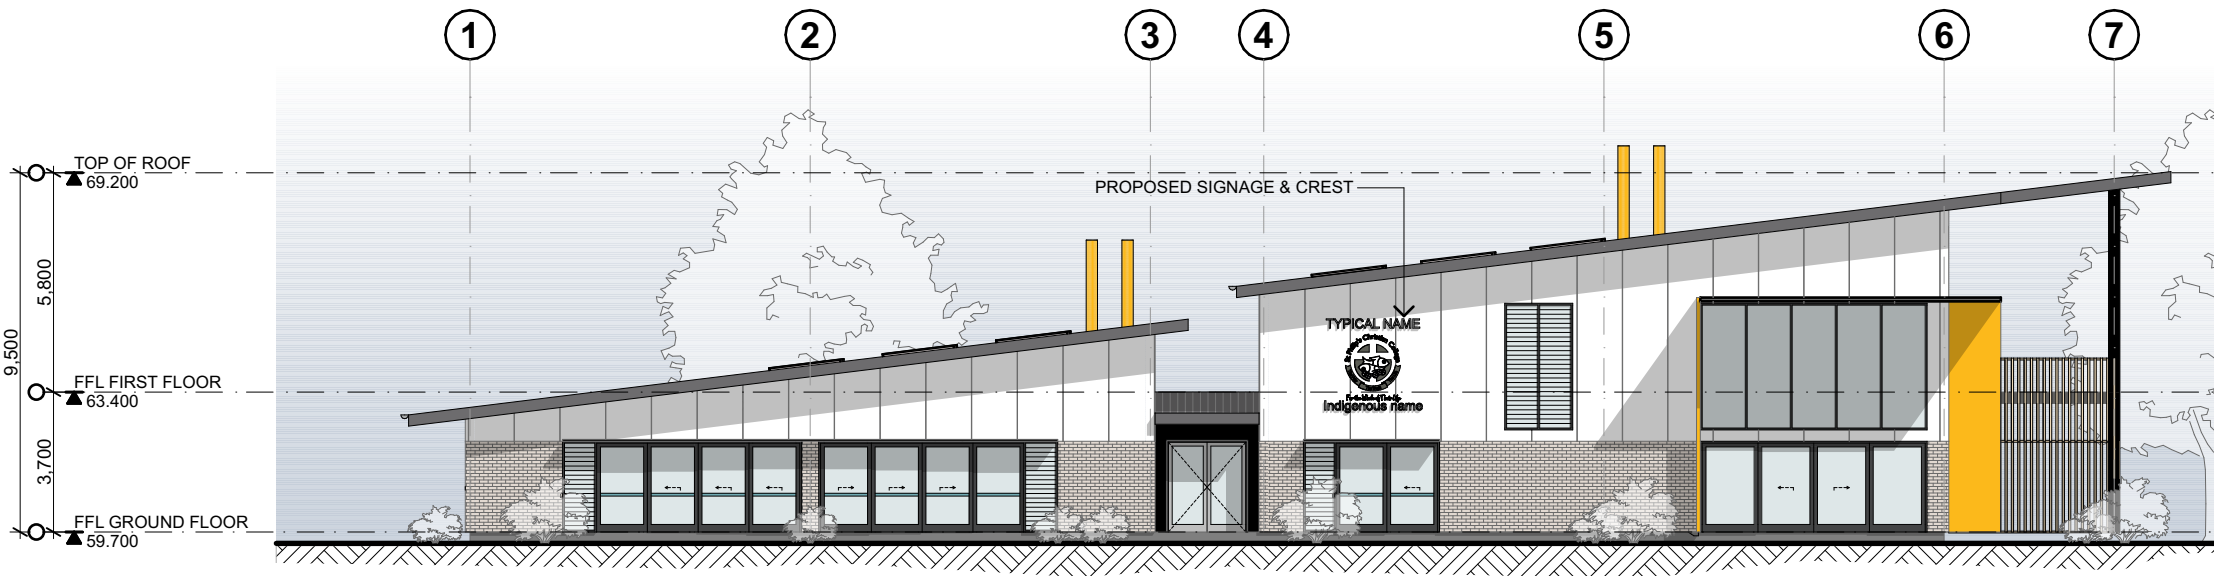


West Elevation

Trade Training Province
TAS, Hospitality, Food Tech & VET

4347
CD3708
RevF 02.11.22


E - Trade Training Centre - Elevations
St Philip's Christian College Cessnock
10 Lomas Lane, Nulkaba

0m 2 4 6 8 10 1:200
@A3

 


SHAC

Nominated Architect Justin Hamilton (6160) | ABN 32 131 584 846

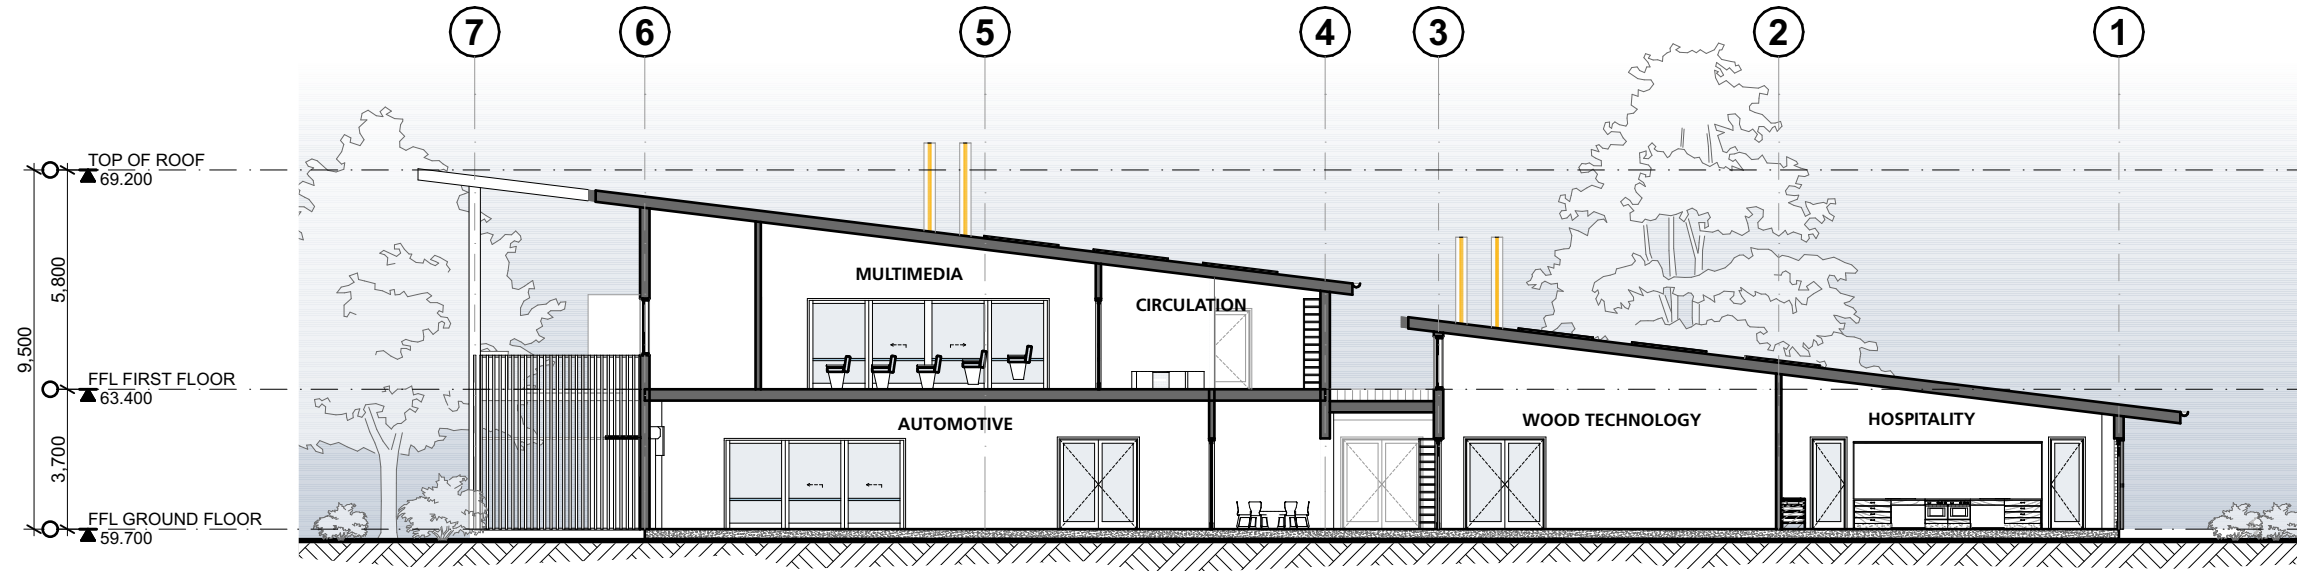


Section A

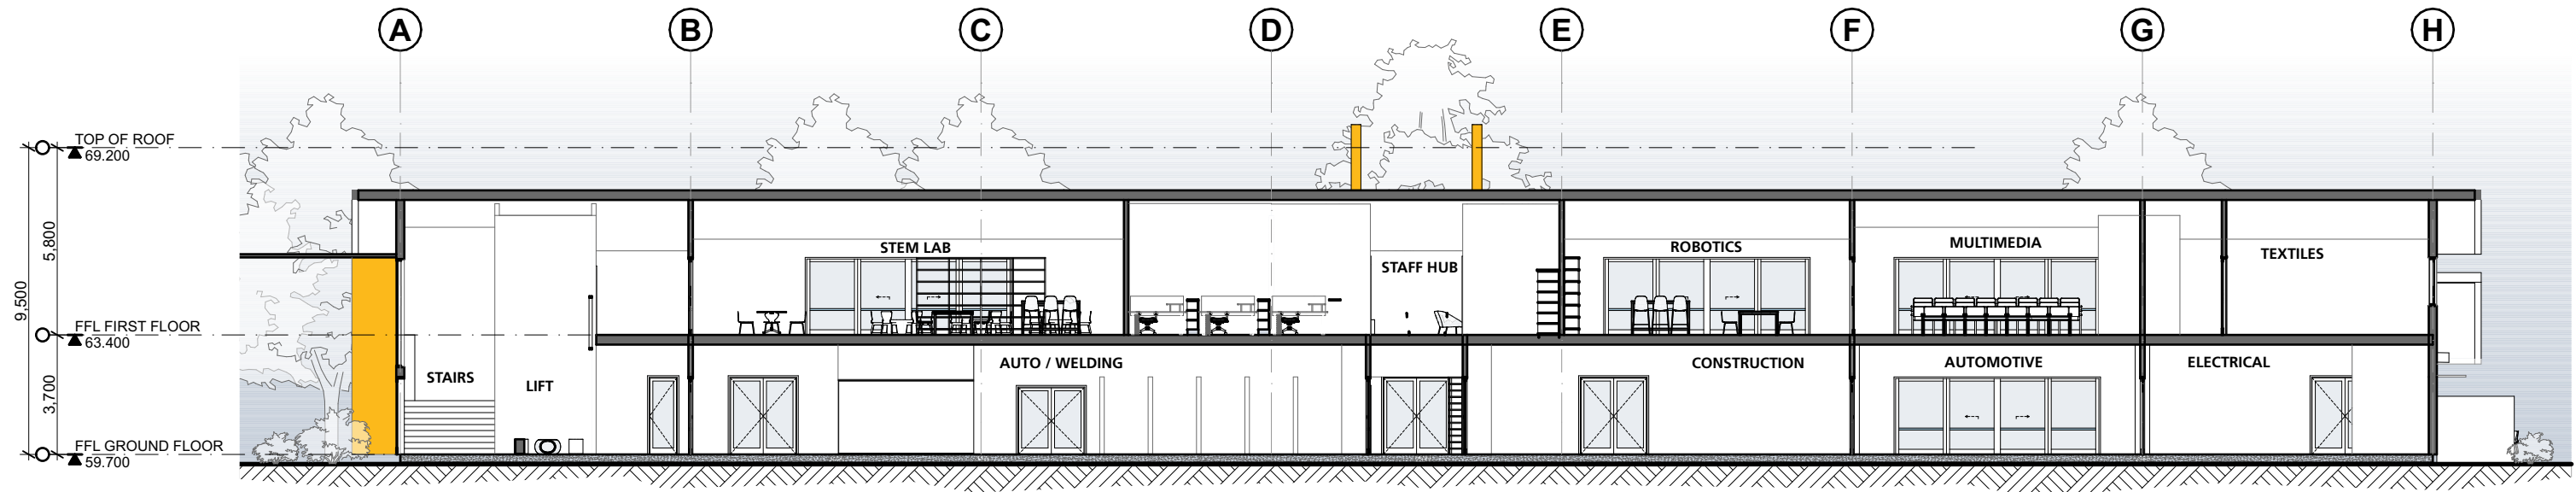

Section B

Trade Training Province
TAS, Hospitality, Food Tech & VET

 



Building F

The Hub

No.	Drawing	Rev
CD3801	F - The Hub - Existing Ground Floor Plan	F
CD3802	F - The Hub - Ground Floor Plan	F
CD3803	F - The Hub - Roof Plan	F
CD3804	F - The Hub - Ground Floor Furniture Plan	F
CD3805	F - The Hub - Elevations	F
CD3806	F - The Hub - Elevations	F
CD3807	F - The Hub - Sections	F

Drawing and design © SHAC Pty Ltd. The signed control copy of this drawing is held by SHAC Pty Ltd. | Ref: BIMcloud: BIMSERVER - BIMcloud Basic for ARCHICAD 25/4347 520.07 SPCC Cessnock SSD date:2/11/2022 time: 2:34 pm



SSD APPLICATION

- 1. Dimensions are in millimetres unless otherwise shown.
- 2. Work to given dimensions. Do not scale from drawing.
- 3. Check all dimensions on site prior to construction and fabrication.
- 4. Bring any discrepancies to the attention of the proprietor & architect.

KEY PLAN




Student Services

Canteen, Medical and IT


4347
CD3801
RevF 02.11.22

F - The Hub - Existing Ground Floor Plan
St Philip's Christian College Cessnock
10 Lomas Lane, Nulkaba

 

SHAC
Nominated Architect Justin Hamilton (6160) | ABN 32 131 584 846

Drawing and design © SHAC Pty Ltd. The signed control copy of this drawing is held by SHAC Pty Ltd. | Ref: BIMcloud: BIMSERVICES - BIMcloud Basic for ARCHICAD 25/4347 SPCC Cessnock SSD date 2/11/2022 time: 2:34 pm

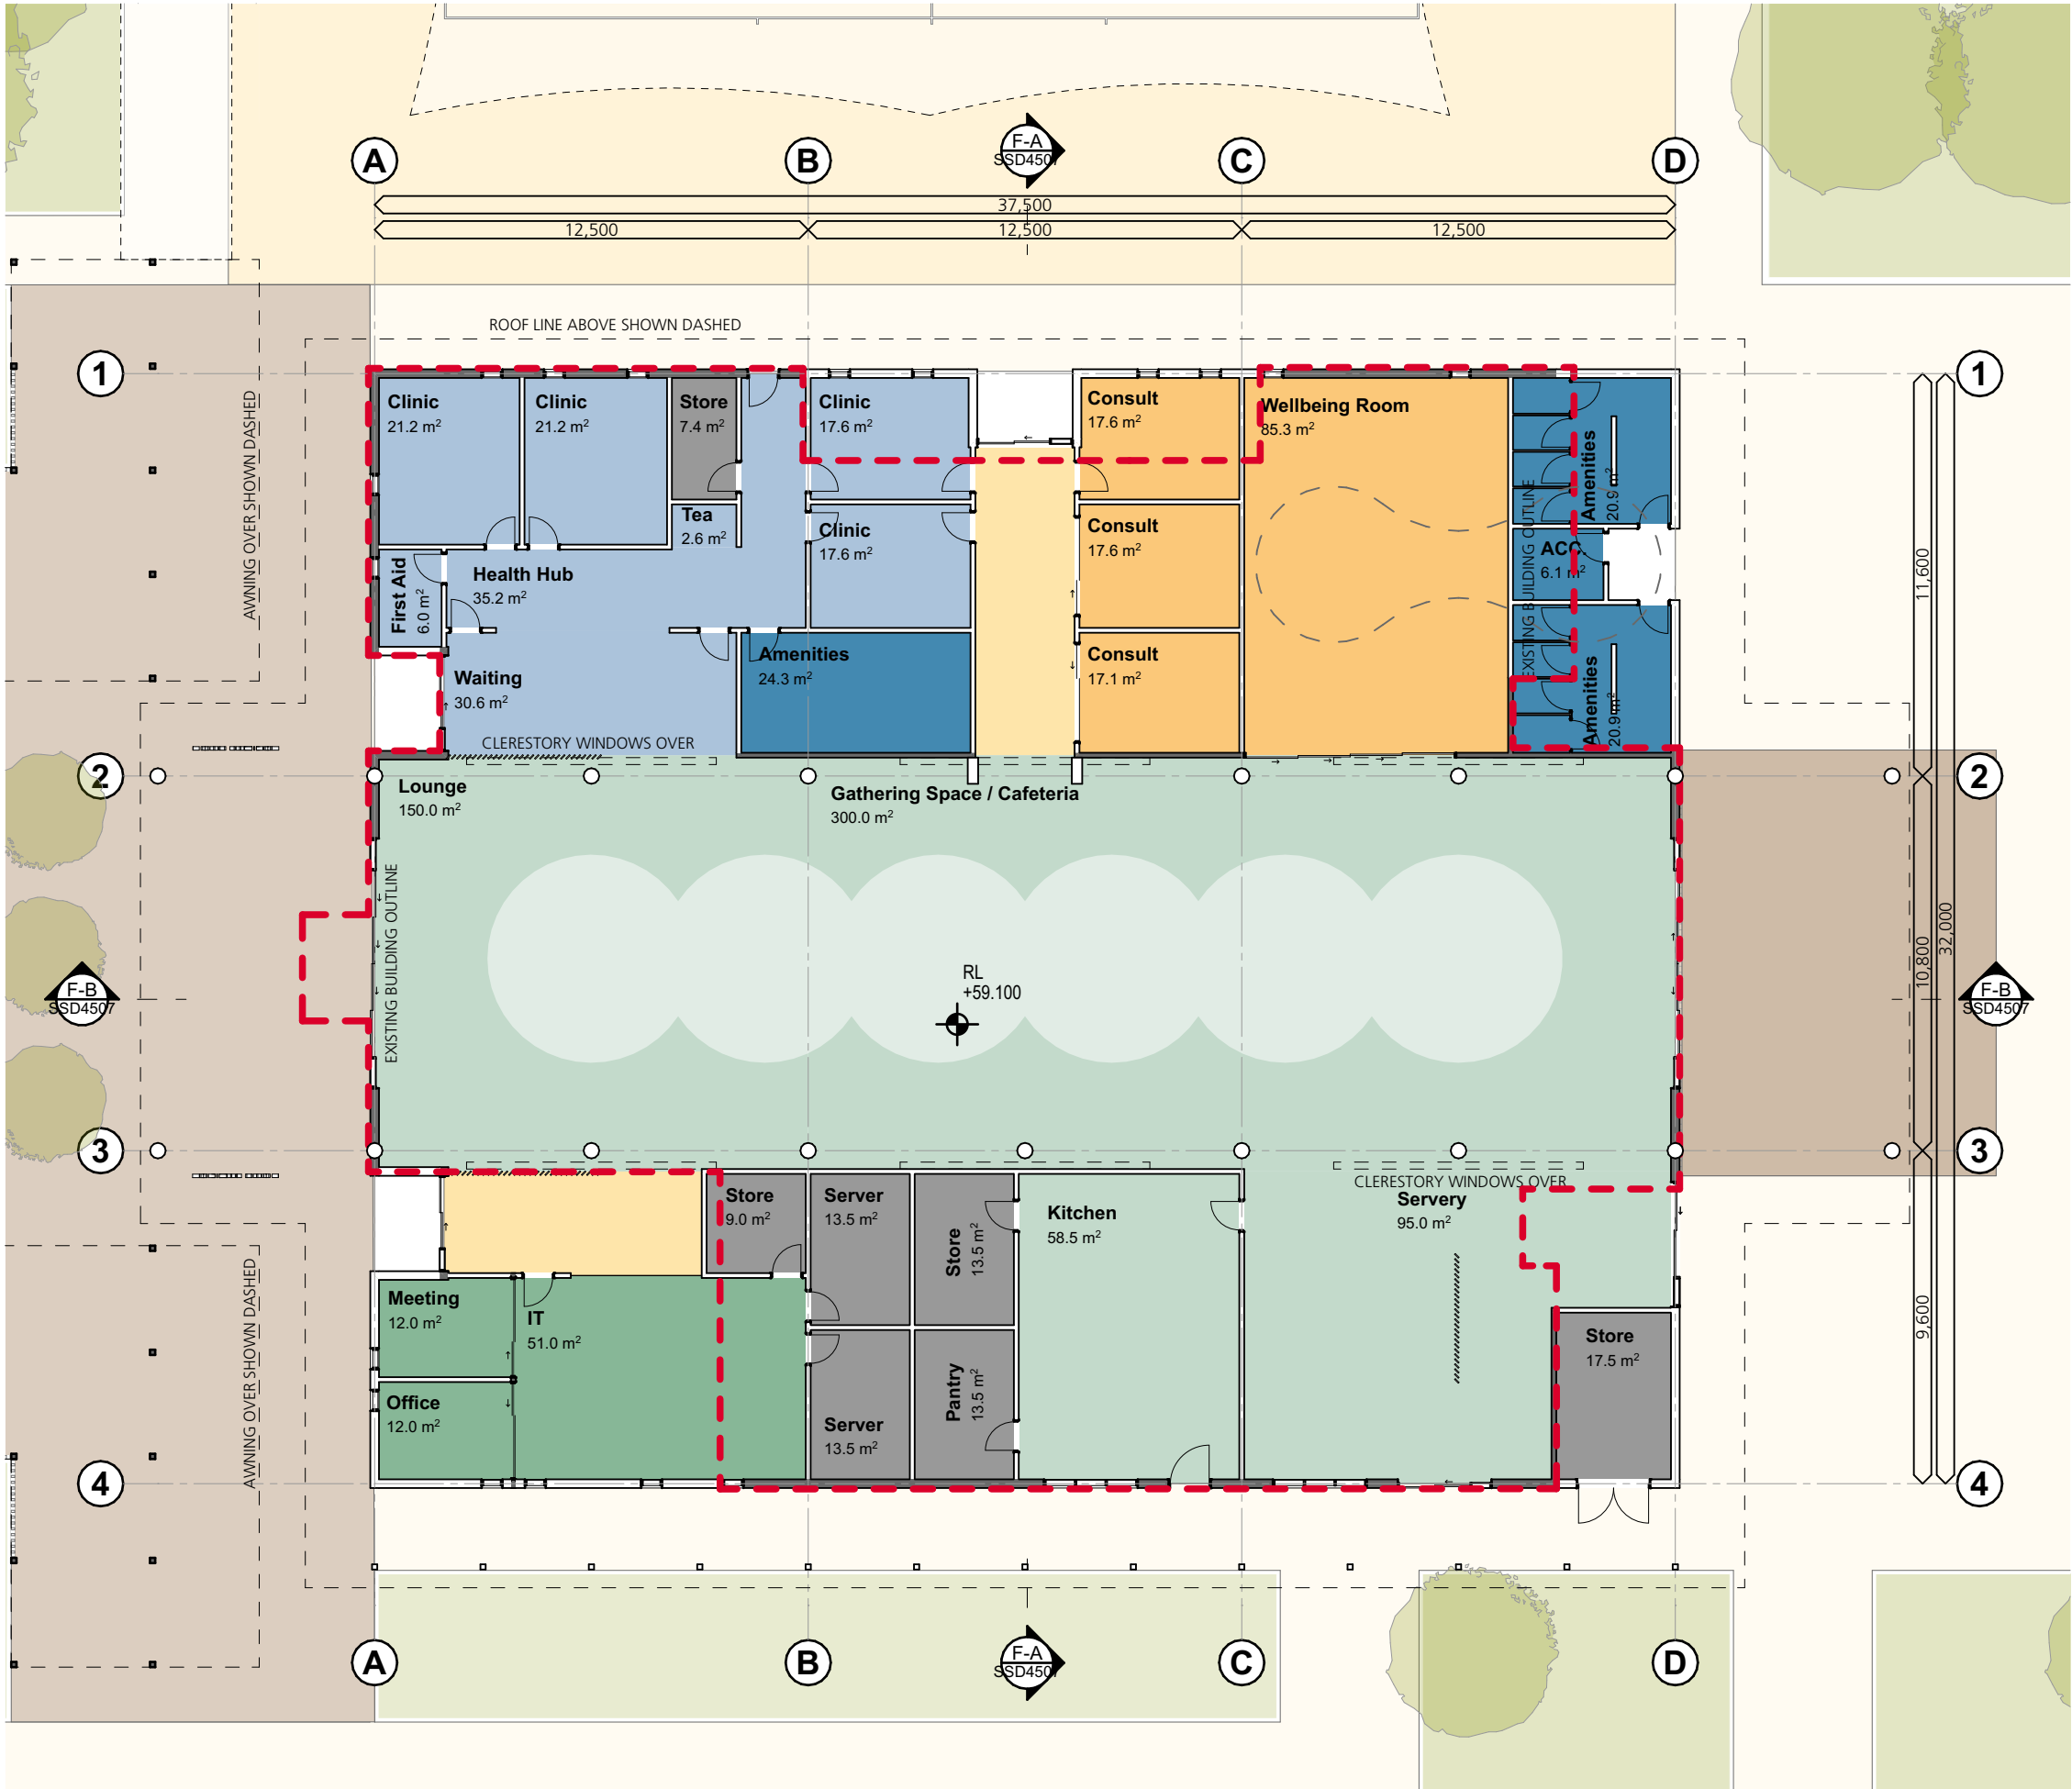

SSD APPLICATION

- 1. Dimensions are in millimetres unless otherwise shown.
- 2. Work to given dimensions. Do not scale from drawing.
- 3. Check all dimensions on site prior to construction and fabrication.
- 4. Bring any discrepancies to the attention of the proprietor & architect.


KEY PLAN



Student Services
Canteen, Medical and IT


4347
CD3802
RevF 02.11.22

F - The Hub - Ground Floor Plan
St Philip's Christian College Cessnock
10 Lomas Lane, Nulkaba

 

SHAC
Nominated Architect Justin Hamilton (6160) | ABN 32 131 584 846

Drawing and design © SHAC Pty Ltd. The signed control copy of this drawing is held by SHAC Pty Ltd. | Ref: BIMcloud: BIMSERVER - BIMcloud Basic for ARCHICAD 25/4347 SPCC Cessnock SSD date:2/11/2022 time: 2:34 pm

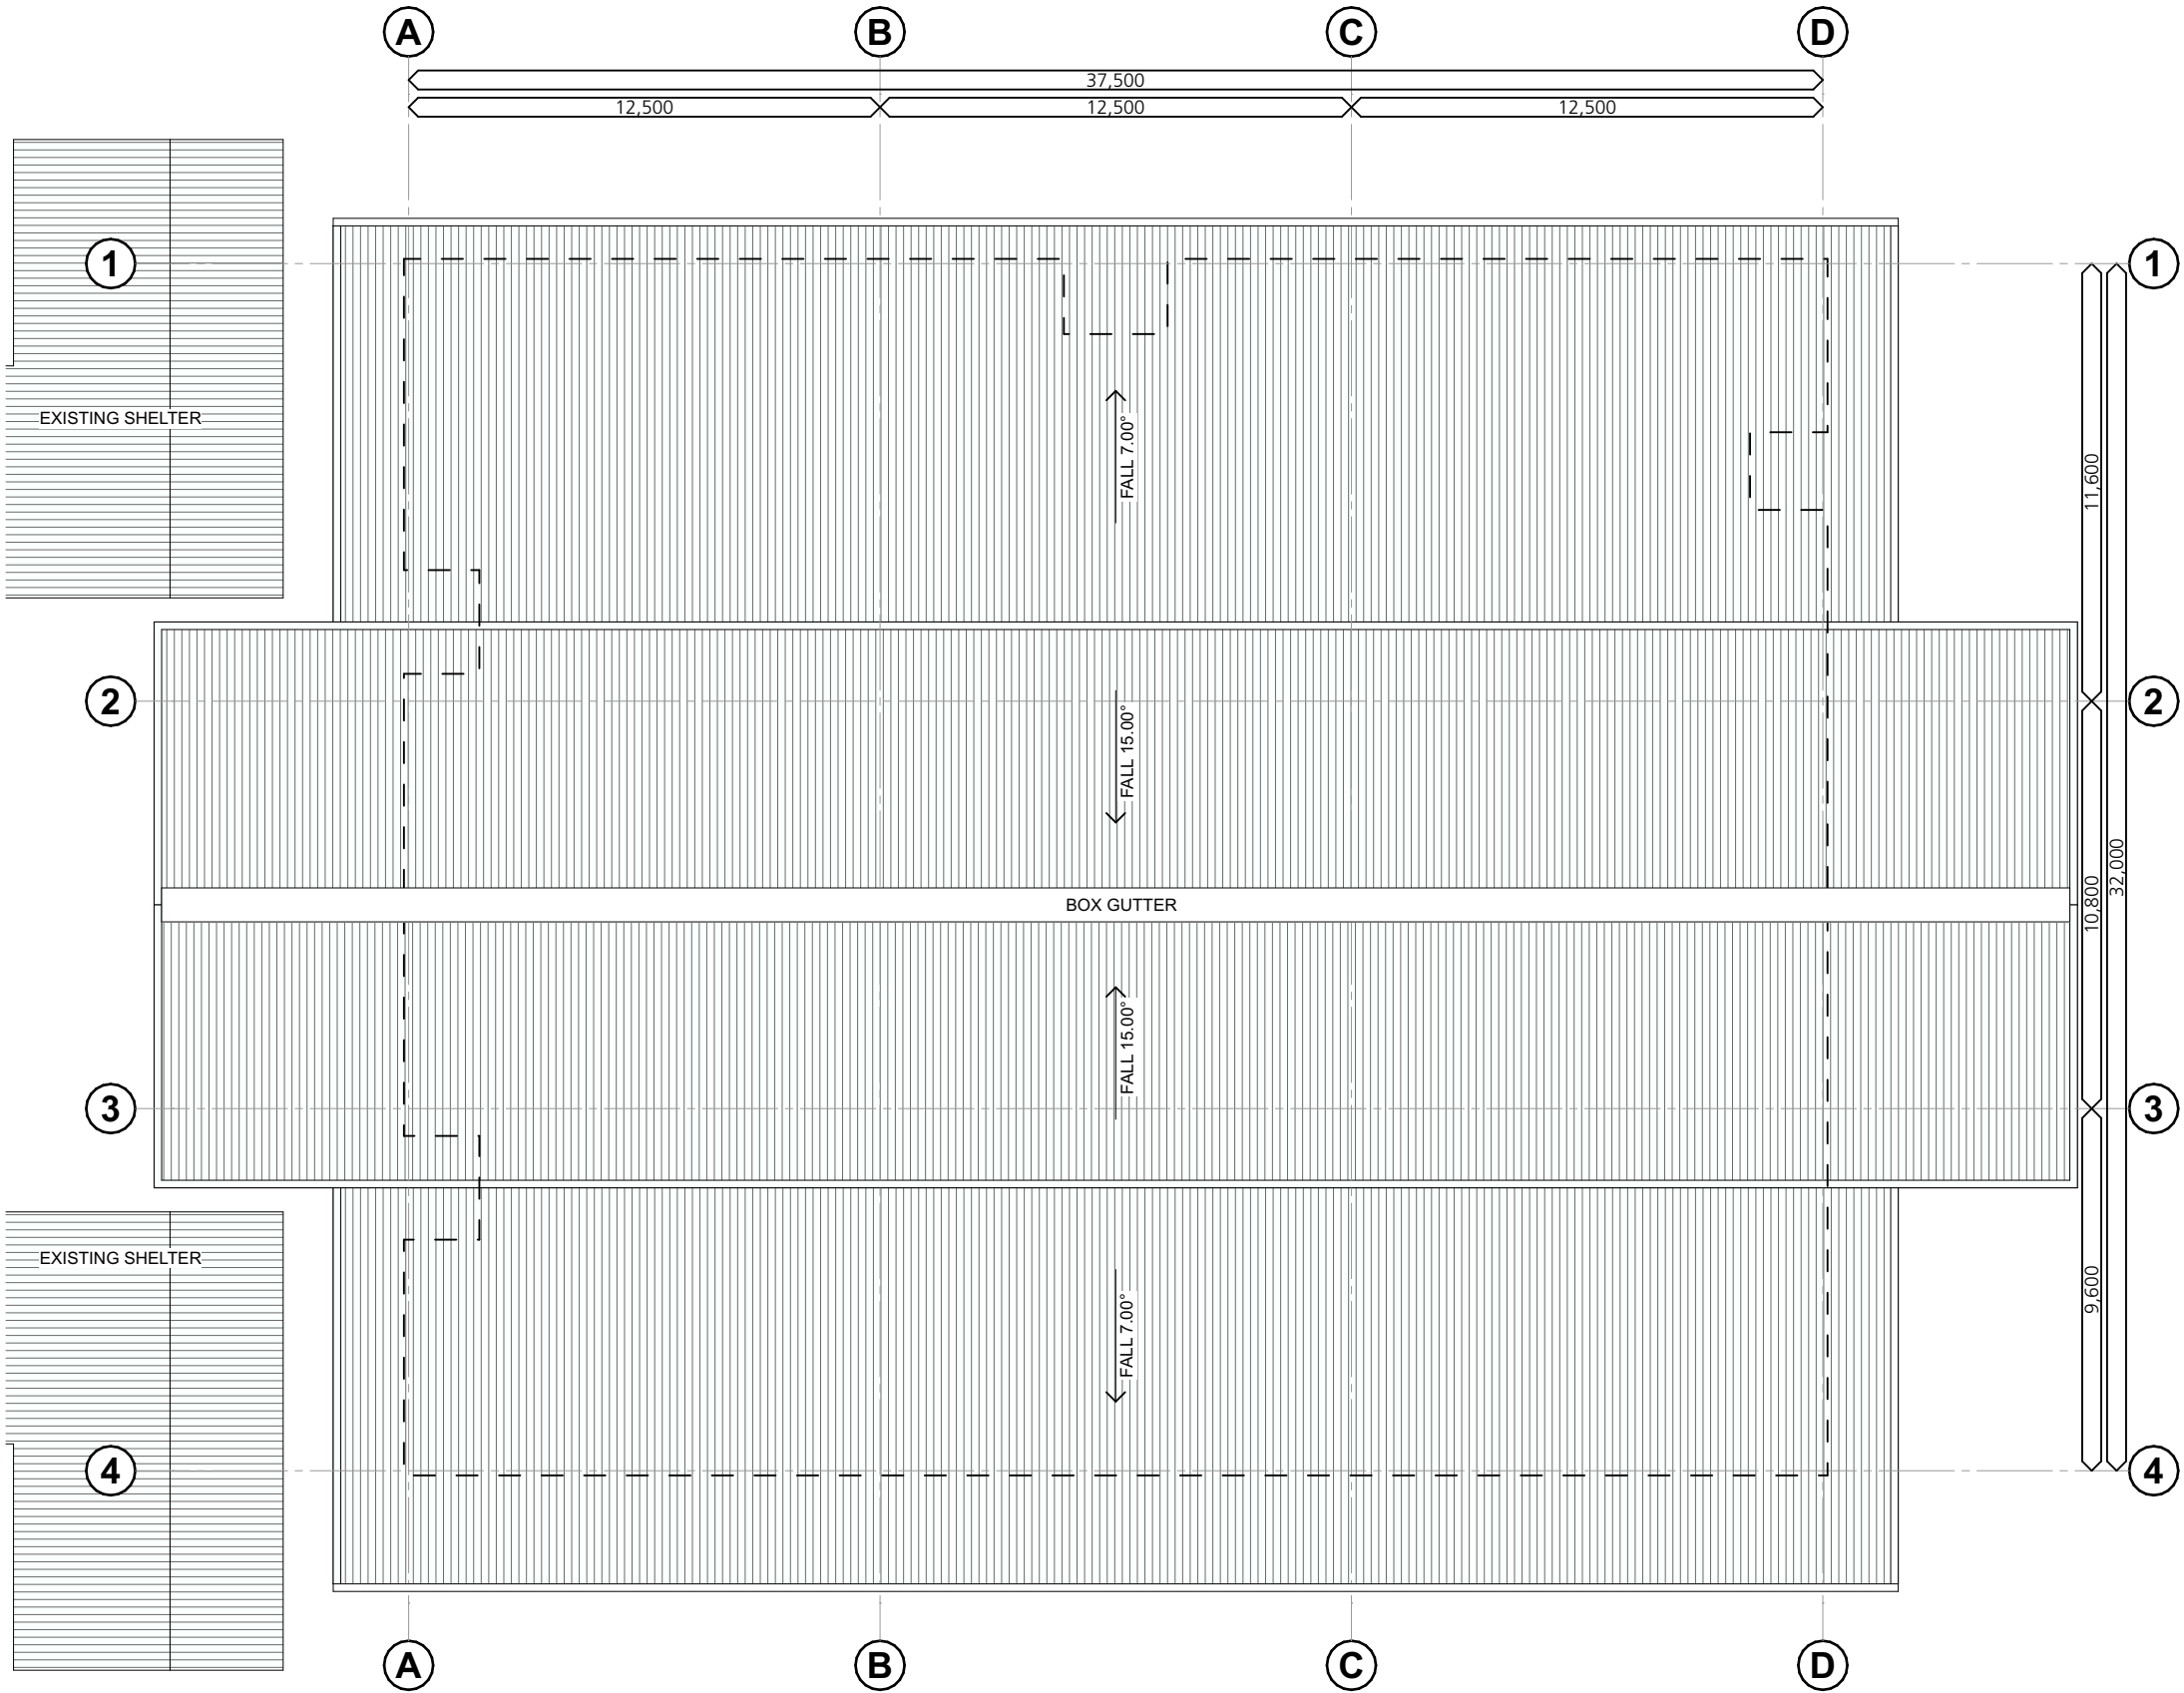

SSD APPLICATION

1. Dimensions are in millimetres unless otherwise shown.
2. Work to given dimensions. Do not scale from drawing.
3. Check all dimensions on site prior to construction and fabrication.
4. Bring any discrepancies to the attention of the proprietor & architect.

KEY PLAN




Student Services

Canteen, Medical and IT


4347
CD3803
RevF 02.11.22

F - The Hub - Roof Plan
St Philip's Christian College Cessnock
10 Lomas Lane, Nulkaba

 

SHAC
Nominated Architect Justin Hamilton (6160) | ABN 32 131 584 846


Drawing and design © SHAC Pty Ltd. The signed control copy of this drawing is held by SHAC Pty Ltd. | Ref: BIMcloud: BINSERVER - BIMcloud Basic for ARCHICAD 25/4347 SPCC Cessnock SSD date:2/11/2022 time: 2:34 pm

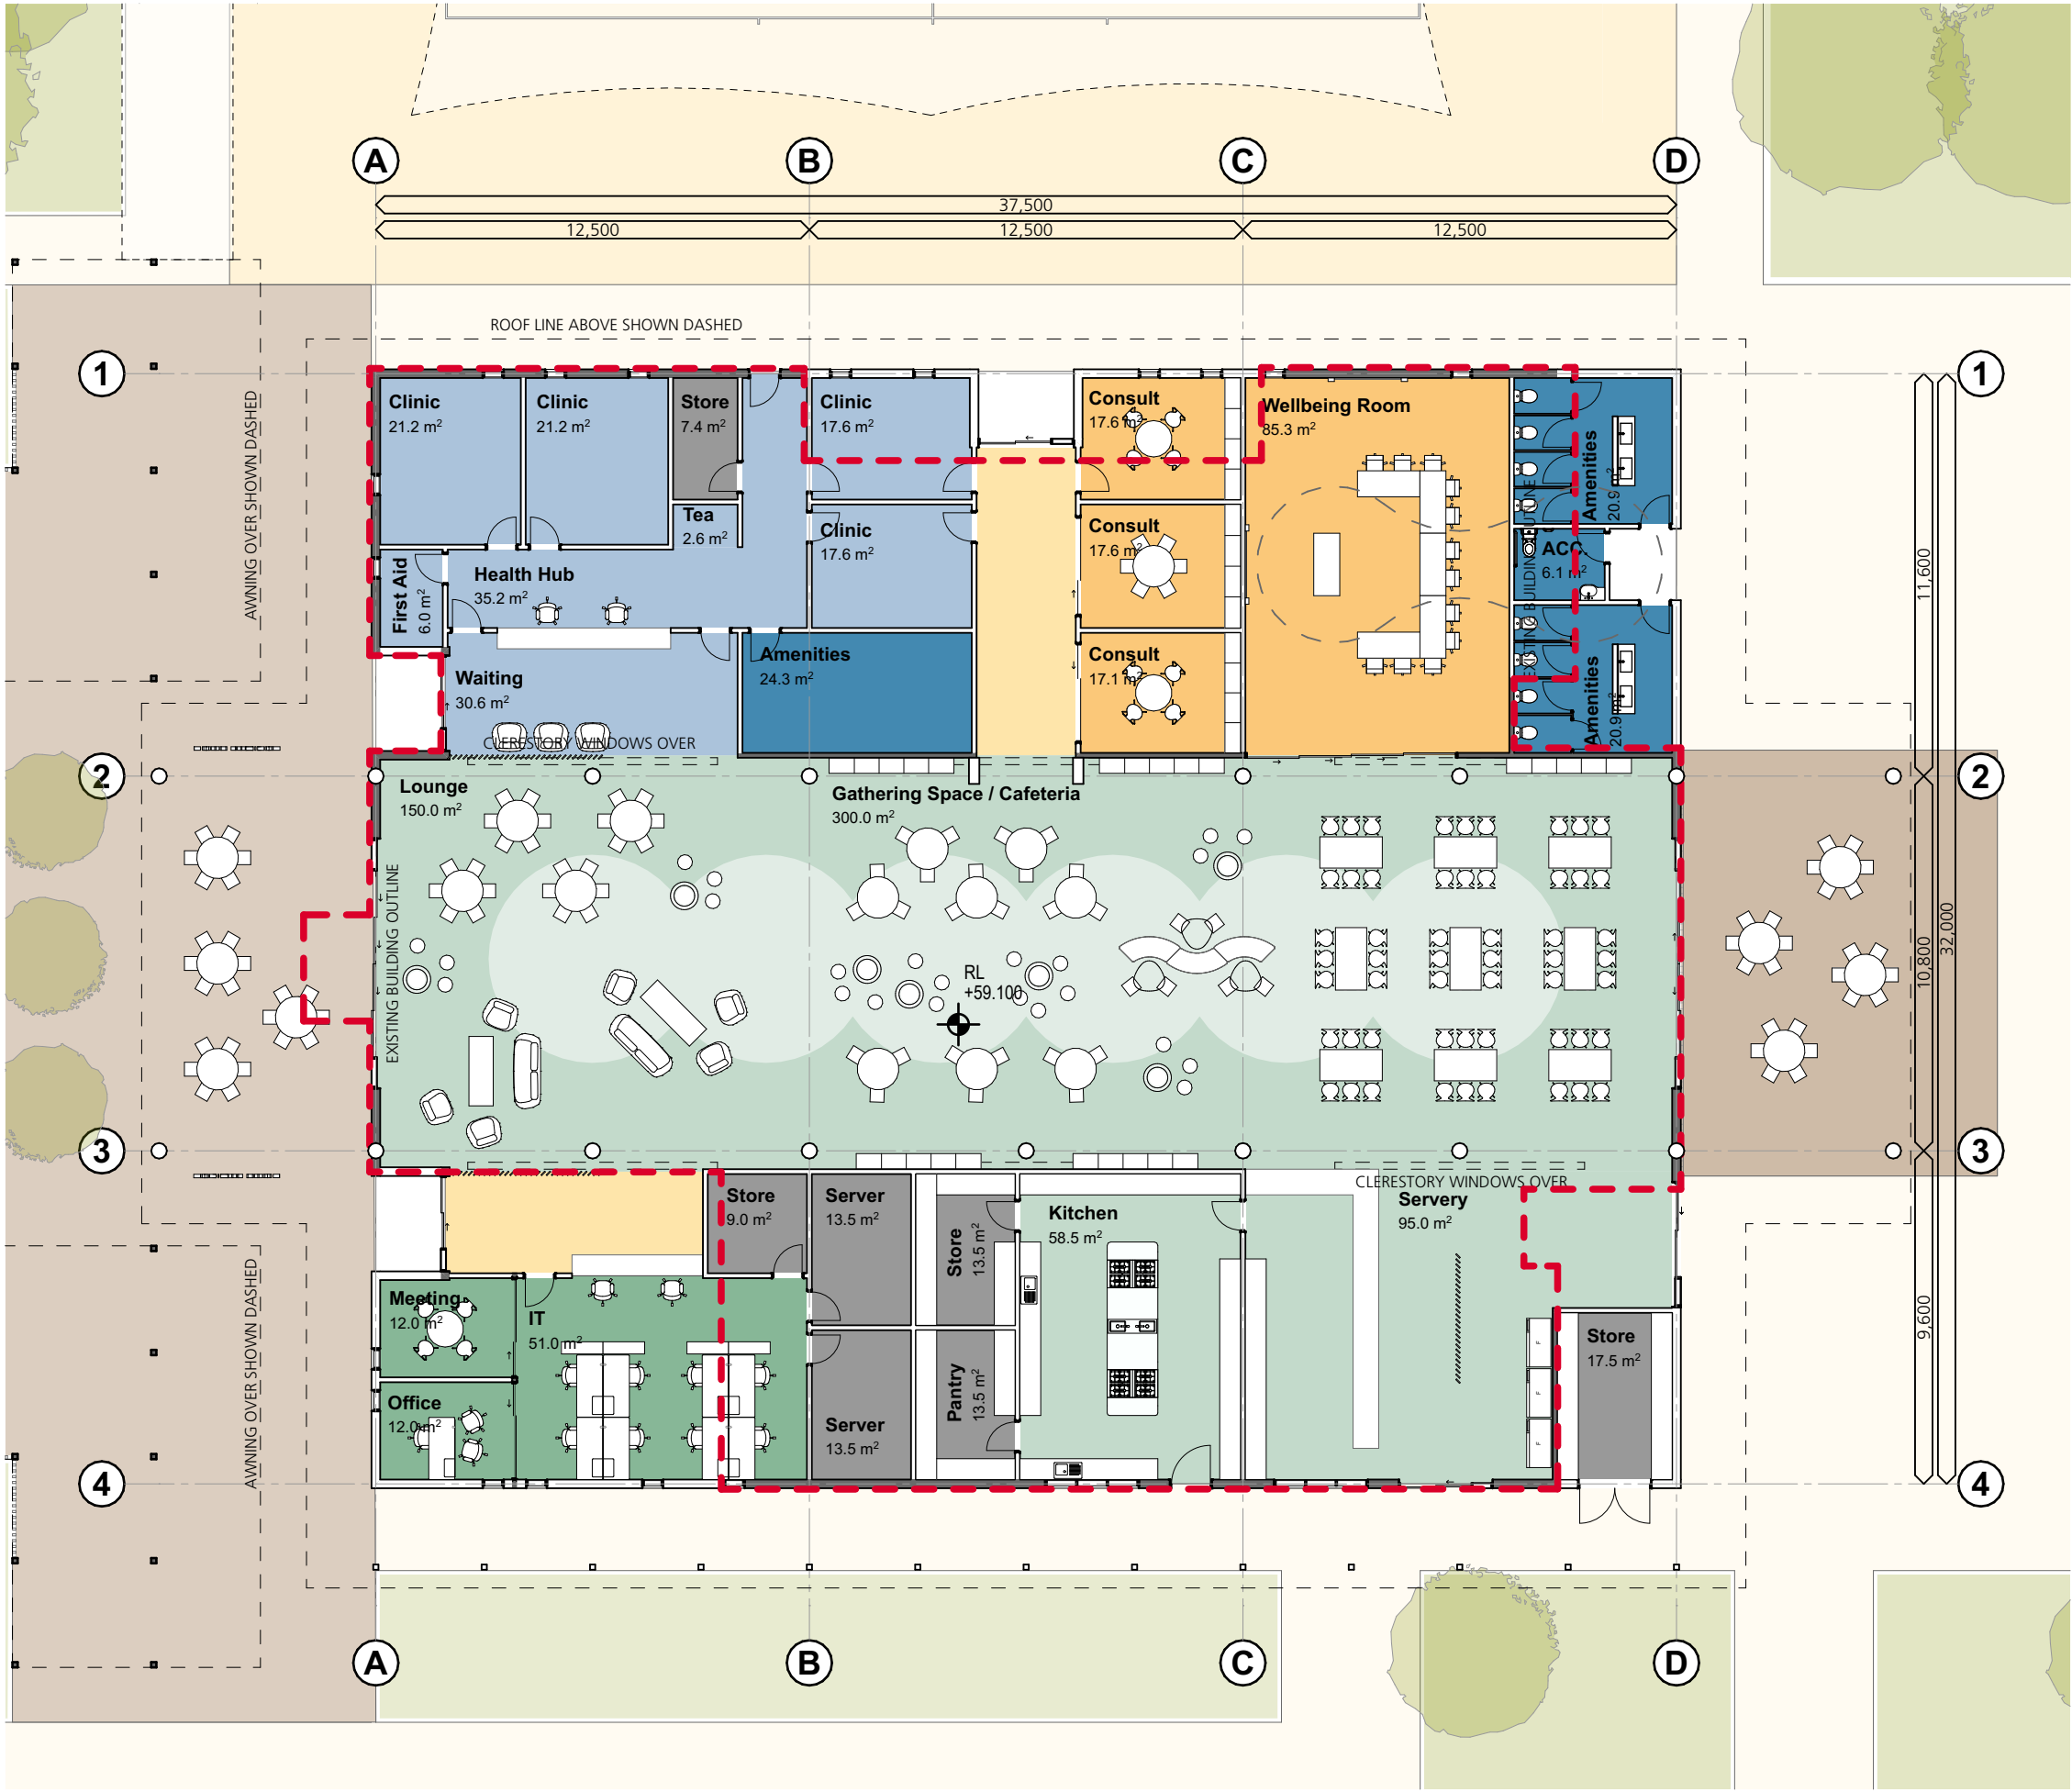

SSD APPLICATION

- 1. Dimensions are in millimetres unless otherwise shown.
- 2. Work to given dimensions. Do not scale from drawing.
- 3. Check all dimensions on site prior to construction and fabrication.
- 4. Bring any discrepancies to the attention of the proprietor & architect.

KEY PLAN

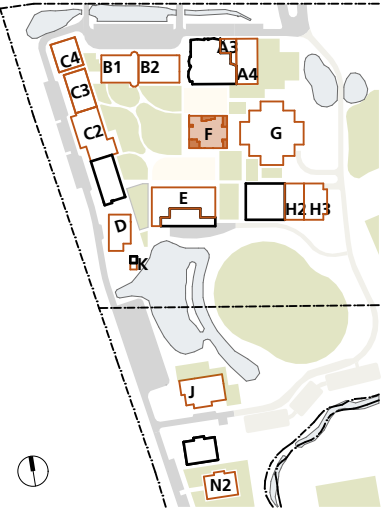


Student Services

Canteen, Medical and IT

4347
CD3804
RevF 02.11.22



F - The Hub - Ground Floor Furniture Plan
St Philip's Christian College Cessnock
10 Lomas Lane, Nulkaba

 


SHAC
Nominated Architect Justin Hamilton (6160) | ABN 32 131 584 846

1. Dimensions are in millimetres unless otherwise shown.
2. Work to given dimensions. Do not scale from drawing.
3. Check all dimensions on site prior to construction and fabrication.
4. Bring any discrepancies to the attention of the proprietor & architect.

KEY PLAN

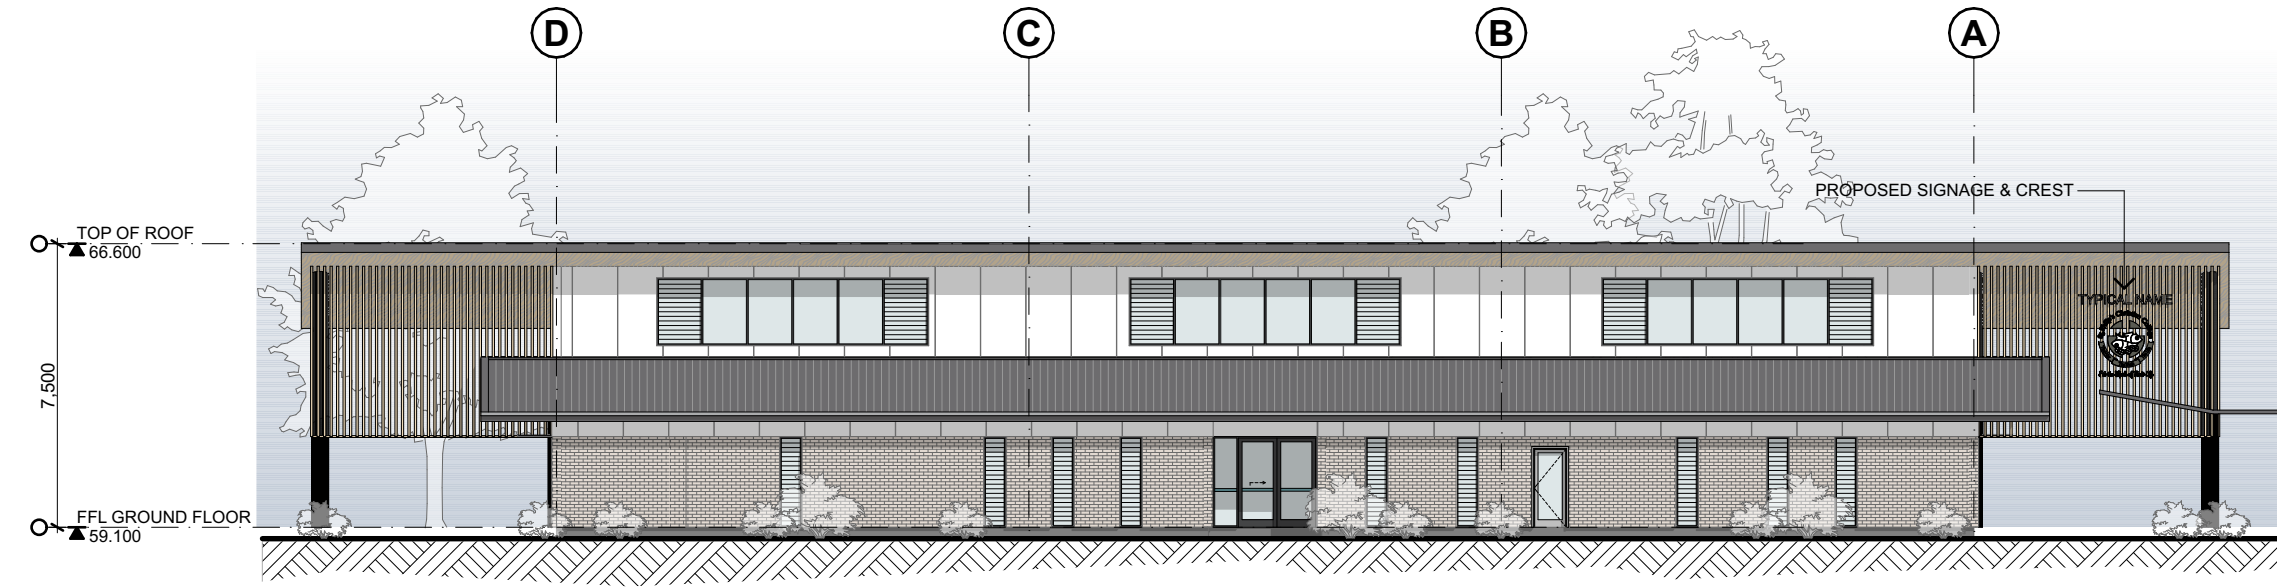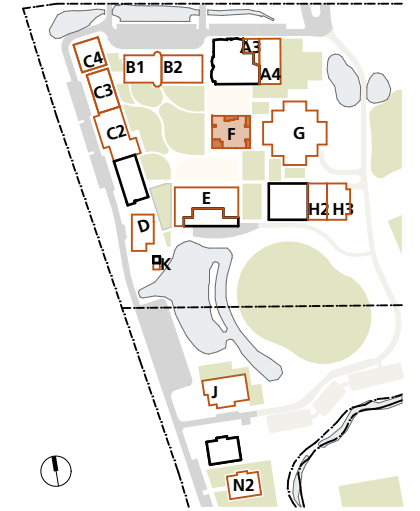

North Elevation

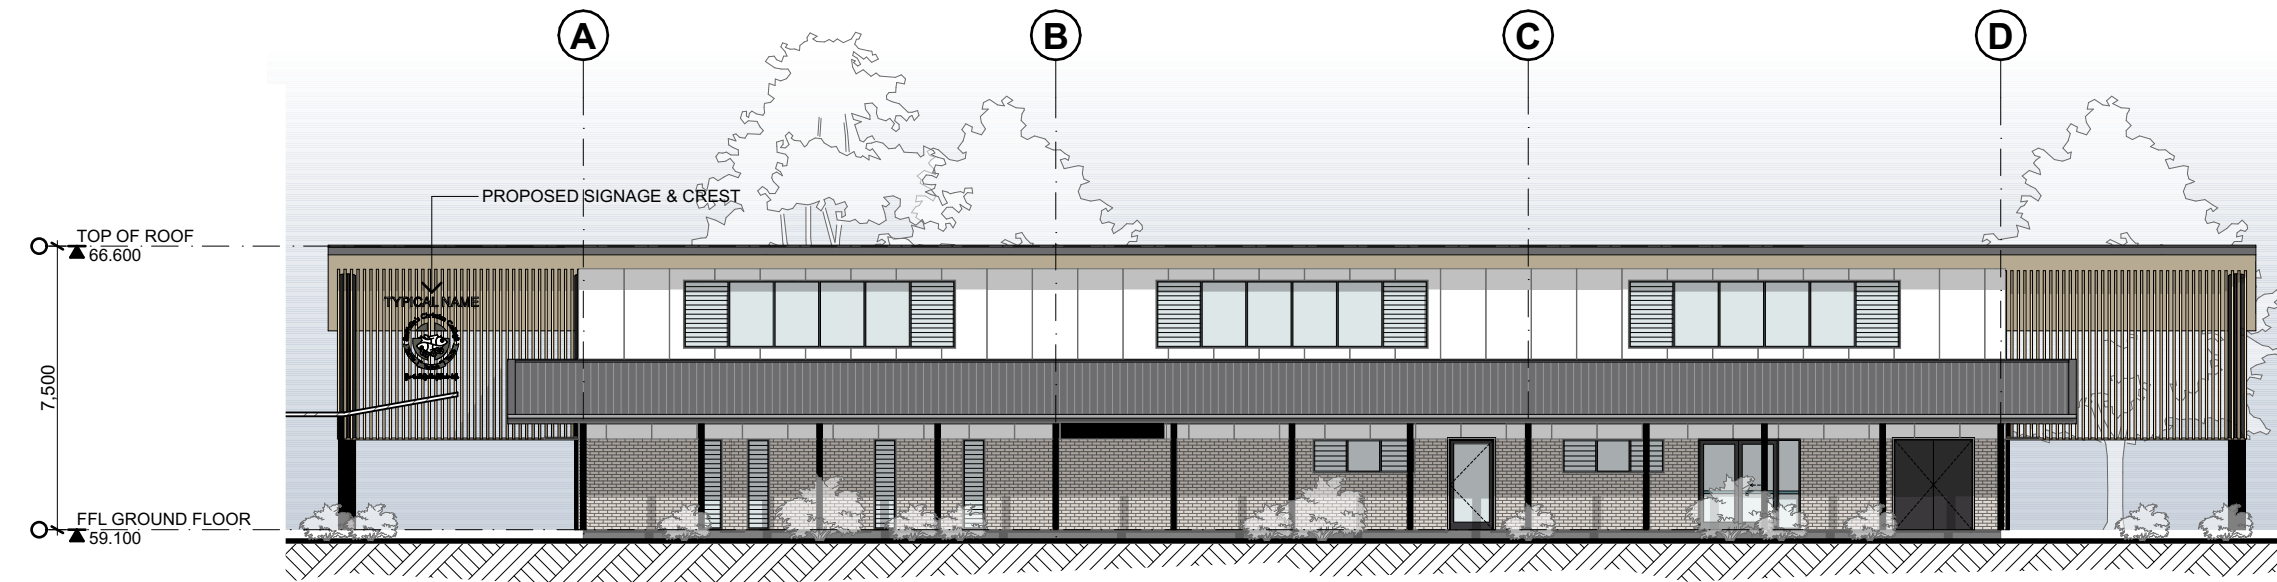

South Elevation

Student Services

Canteen, Medical and IT

4347
CD3805


RevF 02.11.22

F - The Hub - Elevations

St Philip's Christian College Cessnock

10 Lomas Lane, Nulkaba

0m 2 4 6 8 10 1:200 @A3

 



SHAC

Nominated Architect Justin Hamilton (6160) | ABN 32 131 584 846


SSD APPLICATION

1. Dimensions are in millimetres unless otherwise shown.
2. Work to given dimensions. Do not scale from drawing.
3. Check all dimensions on site prior to construction and fabrication.
4. Bring any discrepancies to the attention of the proprietor & architect.

KEY PLAN

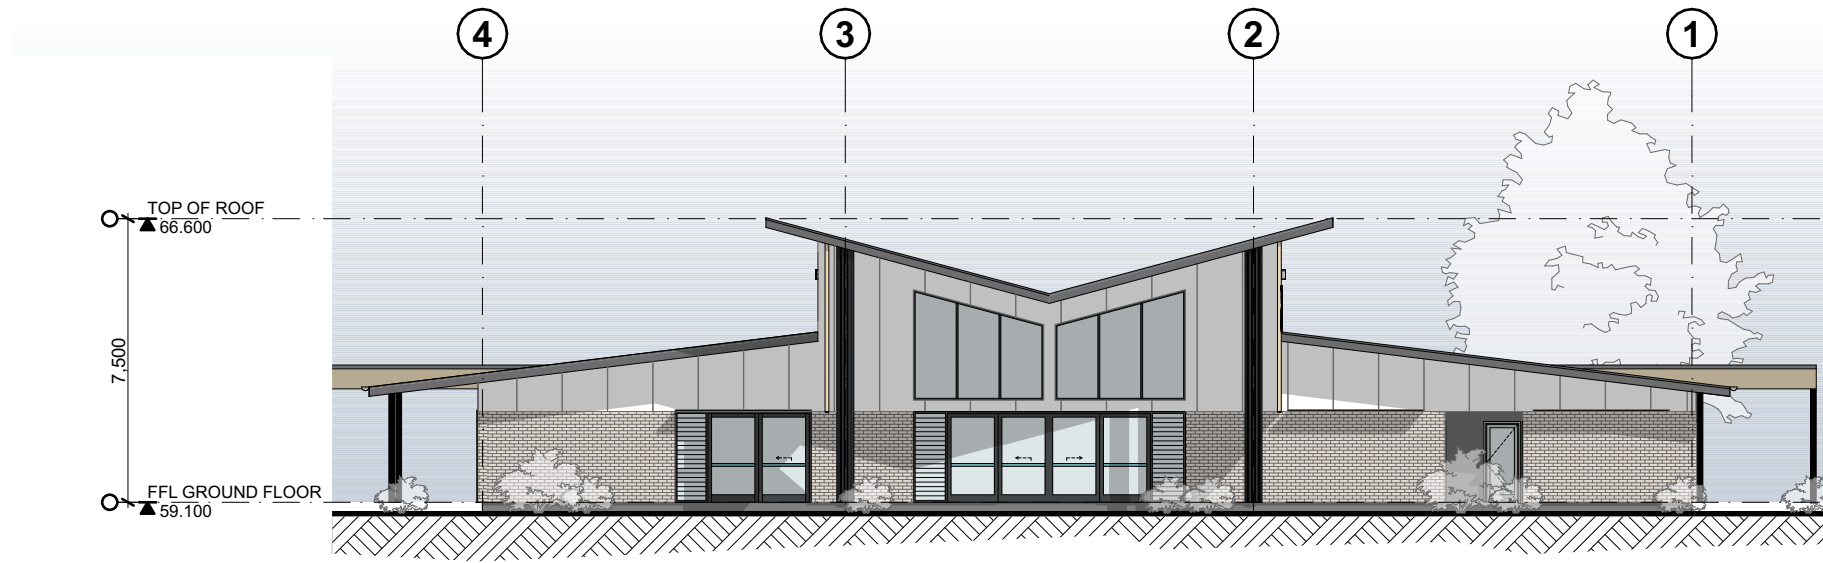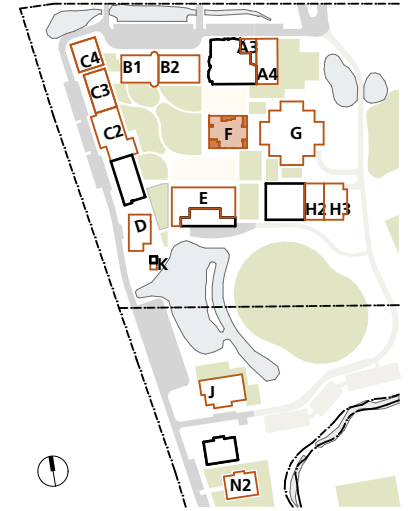

East Elevation

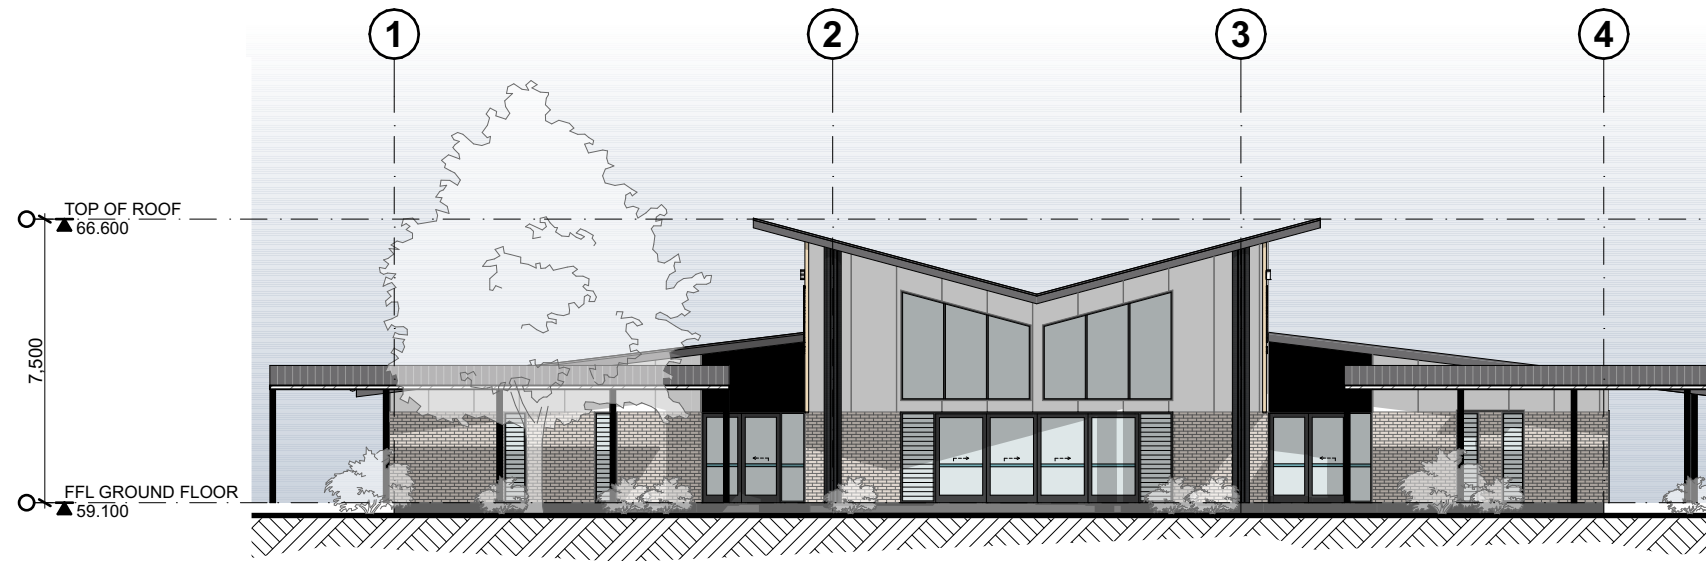

West Elevation


Student Services

Canteen, Medical and IT

4347
CD3806
RevF 02.11.22

F - The Hub - Elevations
St Philip's Christian College Cessnock
10 Lomas Lane, Nulkaba

0m 2 4 6 8 10 1:200
@A3


 


SHAC


Nominated Architect Justin Hamilton (6160) | ABN 32 131 584 846

1. Dimensions are in millimetres unless otherwise shown.
2. Work to given dimensions. Do not scale from drawing.
3. Check all dimensions on site prior to construction and fabrication.
4. Bring any discrepancies to the attention of the proprietor & architect.

KEY PLAN

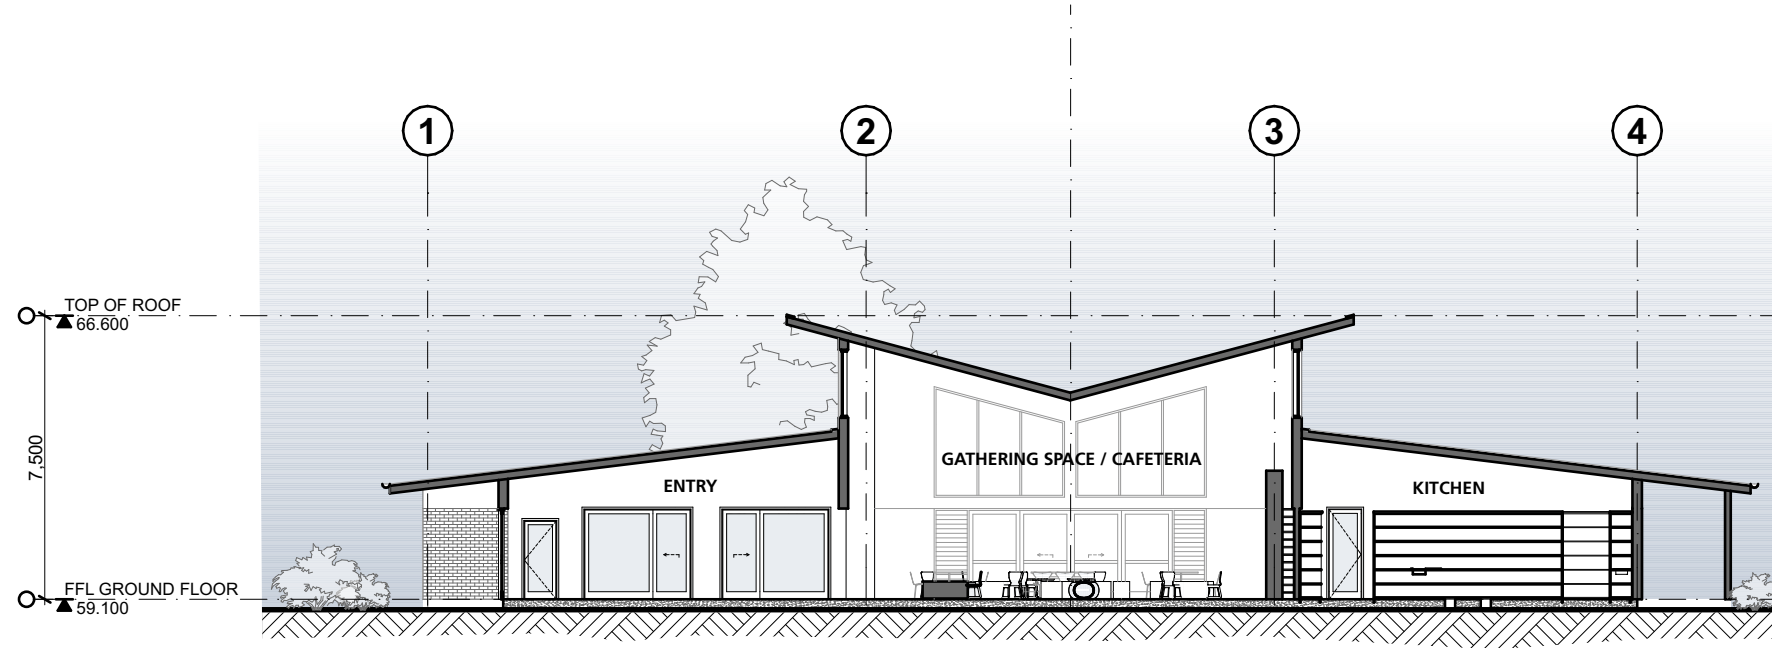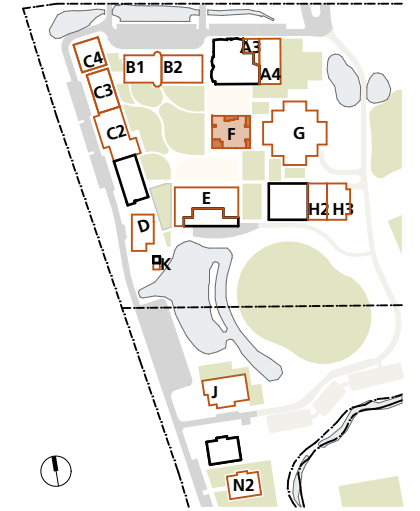


Section A

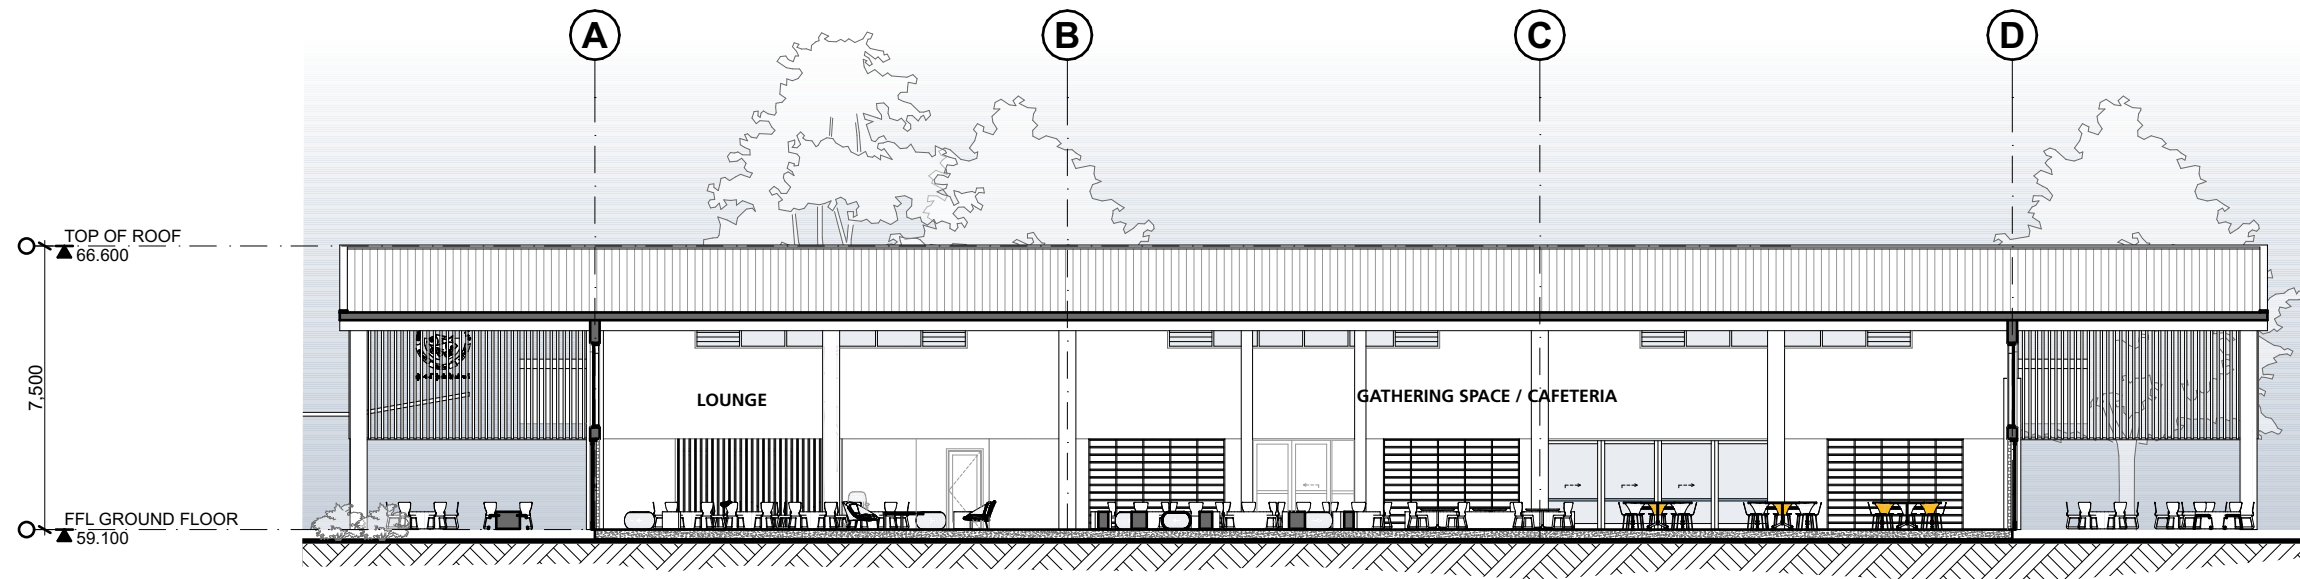

Section B

Student Services

Canteen, Medical and IT

 



Building G

Performing Arts Centre

No.	Drawing	Rev
CD3901	G - Performing Arts Centre - Lower Ground Floor Plan	F
CD3902	G - Performing Arts Centre - Ground Floor Plan	F
CD3903	G - Performing Arts Centre - First Floor Plan	F
CD3904	G - Performing Arts Centre - Roof Plan	F
CD3905	G - Performing Arts Centre - Lower Ground Floor Furniture Plan	F
CD3906	G - Performing Arts Centre - Ground Floor Furniture Plan	F
CD3907	G - Performing Arts Centre - First Floor Furniture Plan	F
CD3908	G - Performing Arts Centre - Elevations	F
CD3909	G - Performing Arts Centre - Elevations	F
CD3910	G - Performing Arts Centre - Sections	F

1. Dimensions are in millimetres unless otherwise shown.
2. Work to given dimensions. Do not scale from drawing.
3. Check all dimensions on site prior to construction and fabrication.
4. Bring any discrepancies to the attention of the proprietor & architect.

[illegible]



1. Dimensions are in millimetres unless otherwise shown.
2. Work to given dimensions. Do not scale from drawing
3. Check all dimensions on site prior to construction and fabrication.
4. Bring any discrepancies to the attention of the proprietor & architect.

DRAWN	APPROVED
-------	----------

PROJECT NO.	DRAWING NO.	REV.
4347	CD3901	F

T +61 2 4961 5888	224 Maitland Road	Nominated Architect
F +61 2 4962 2577	Islington NSW 2296	Justin Hamilton (6160)
E info@shac.com.au	Australia	ABN 32 131 584 846

KEY PLAN

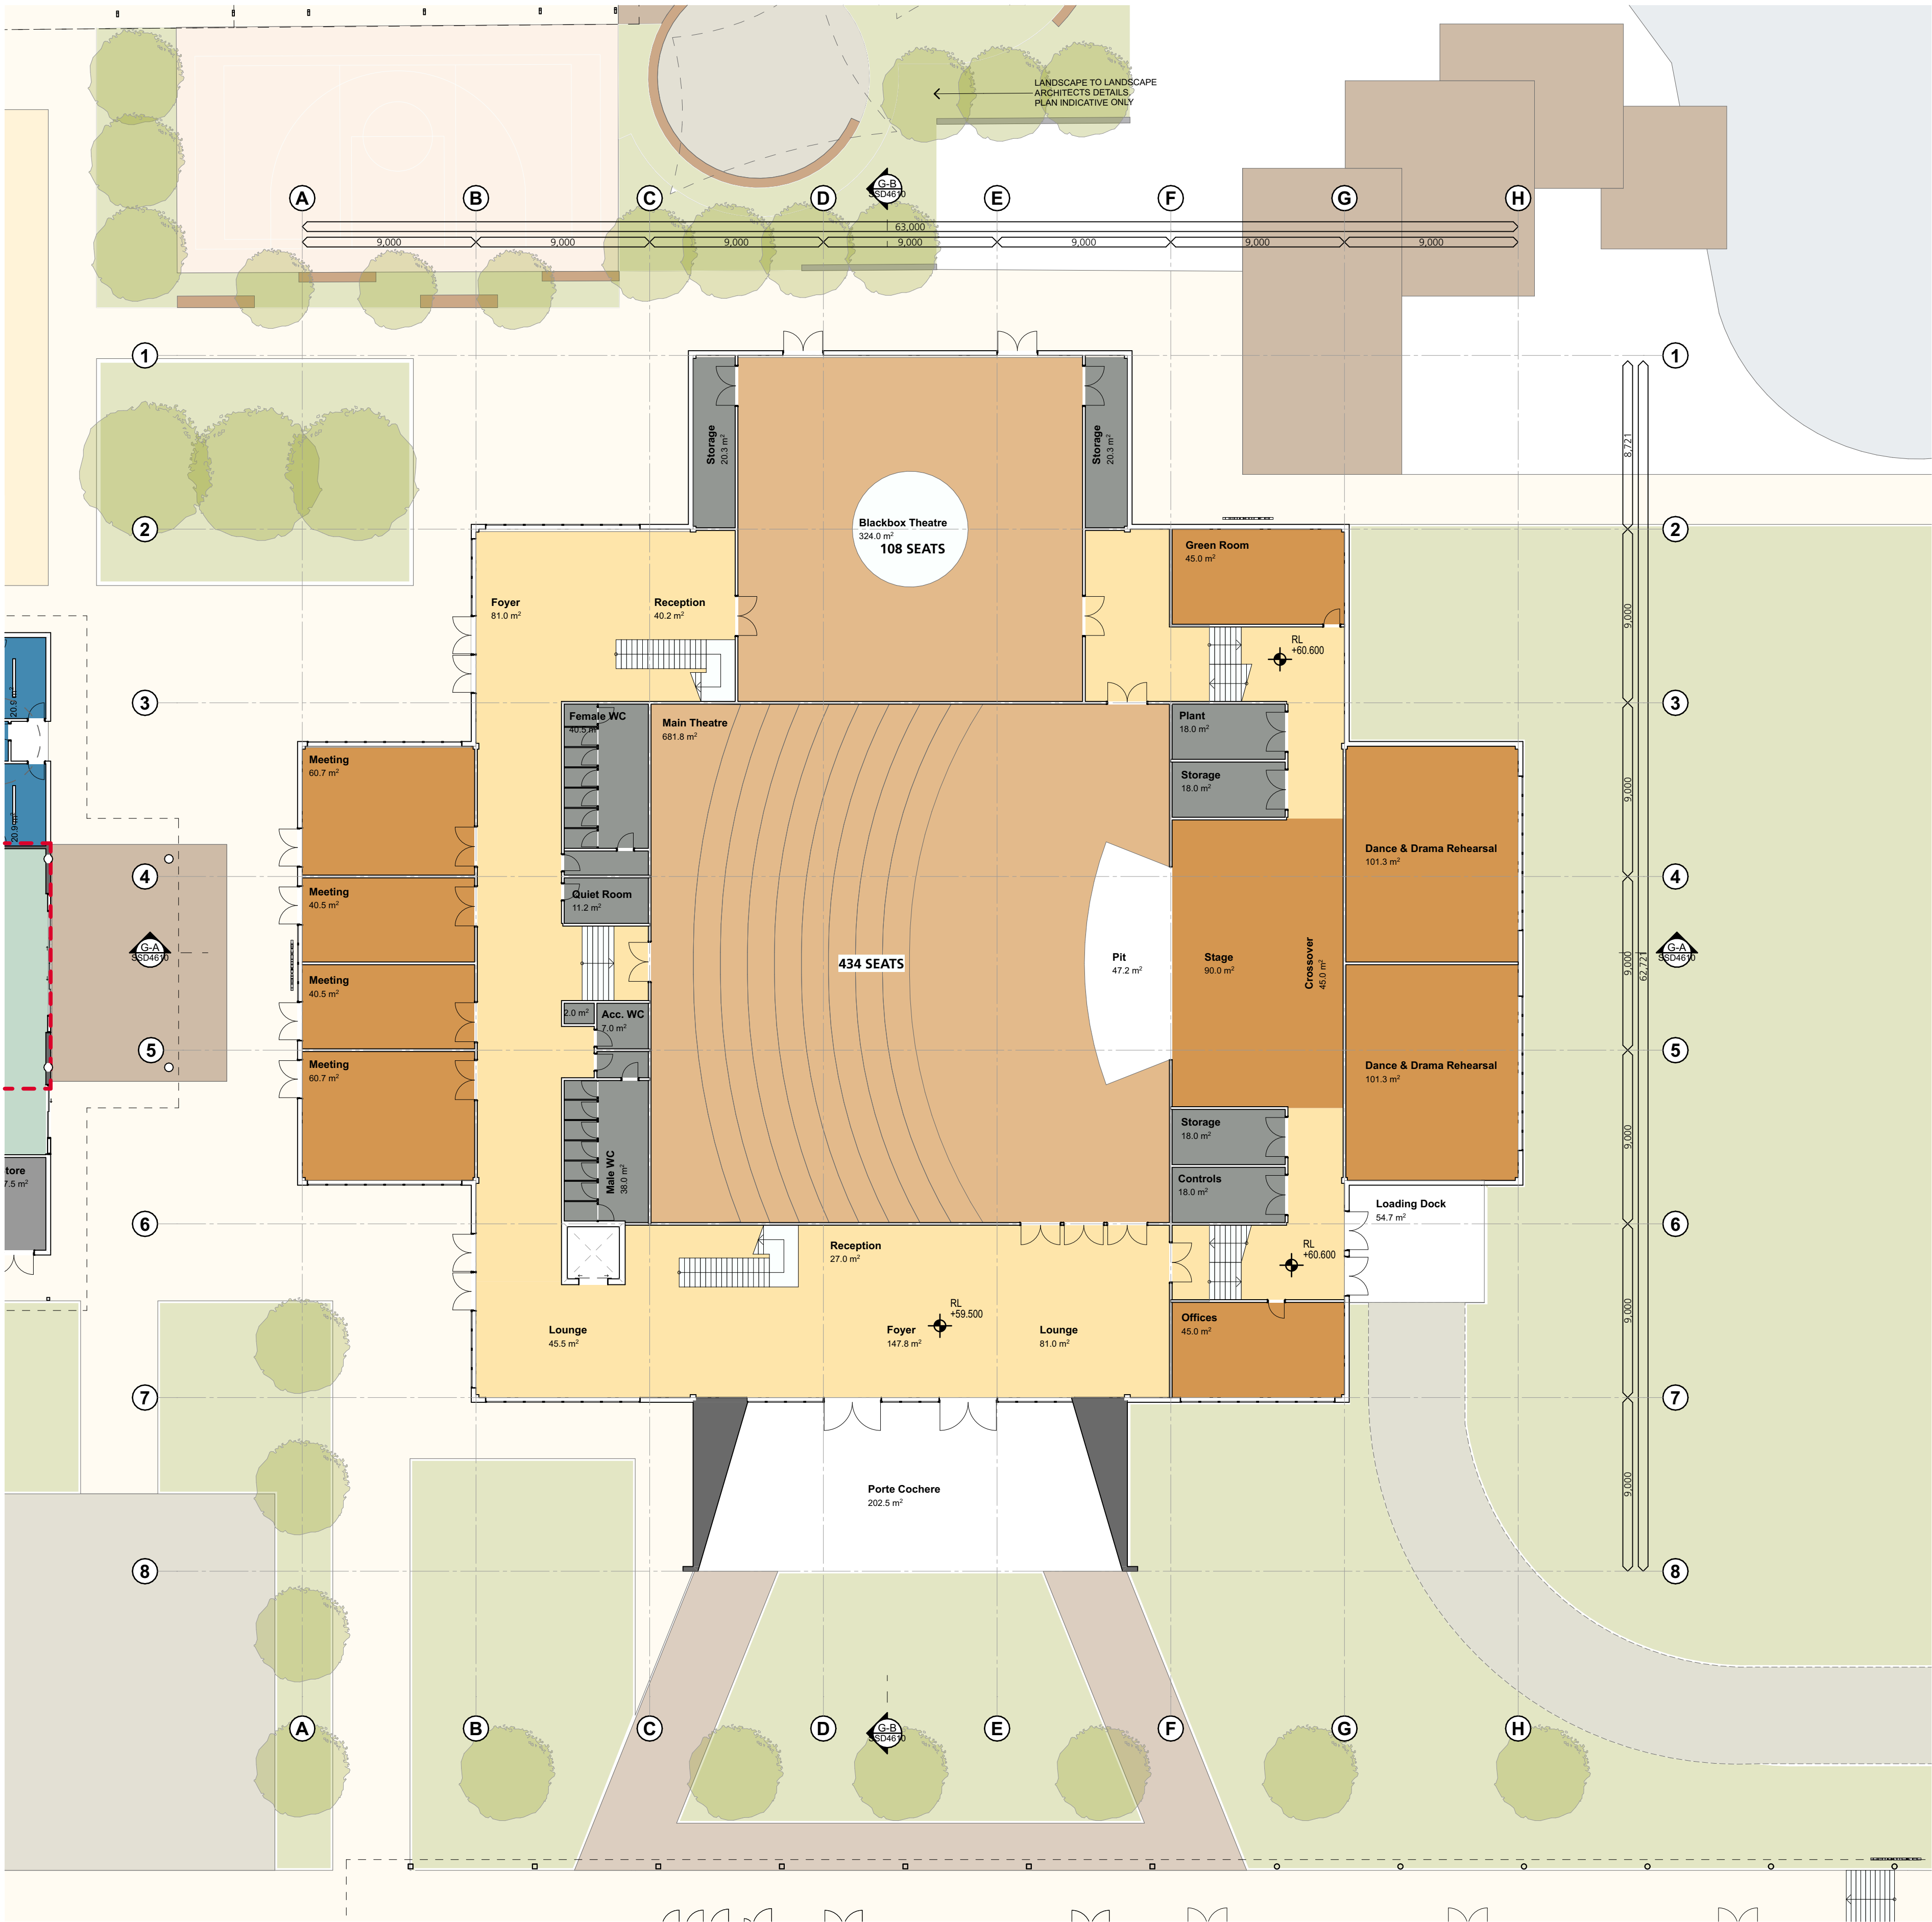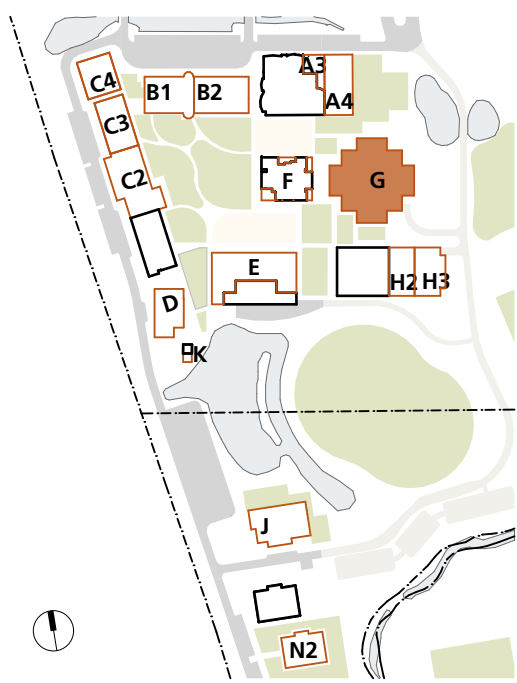

CONSULTANTS

CONSULTANT AREA	CONSULTANT AREA	CONSULTANT AREA	CONSULTANT AREA	CONSULTANT AREA	CONSULTANT AREA
Company Name	Company Name	Company Name	Company Name	Company Name	Company Name
T 4927 5566	T 4927 5566	T 4927 5566	T 4927 5566	T 4927 5566	T 4927 5566

AMENDMENTS

No	Dim	Chk	Date	Comment	No	Dim	Chk	Date	Comment	No	Dim	Chk	Date	Comment
B	18.01.22			SSDA										
E	06.09.22			Revised SSDA Packs										
F	02.11.22			Revised SSDA Pack										

NOTES

- Dimensions are in millimetres unless otherwise shown.
- Work to given dimensions. Do not scale from drawing.
- Check all dimensions on site prior to construction and fabrication.
- Bring any discrepancies to the attention of the proprietor & architect.

CLIENT NAME

St Philip's Christian Education
Foundation

SCALE

0m 2 4 6 8 10 @A1

PROJECT NAME AND ADDRESS

St Philip's Christian College Cessnock
10 Lomas Lane, Nulkaba

DRAWN

APPROVED

STATUS

St Philip's Christian College Cessnock
Performing Arts Centre - Ground
Floor Plan

PROJECT NO.


4347

DRAWING NO.

CD3902

REV.

F

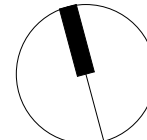

SHAC

T +61 2 4961 5888
F +61 2 4962 2577
E info@shac.com.au

224 Maitland Road
Biltington NSW 2296
Australia

Nominated Architect
Justin Hamilton (6160)
ABN 32 131 584 846


1. Dimensions are in millimetres unless otherwise shown.
2. Work to given dimensions. Do not scale from drawing.
3. Check all dimensions on site prior to construction and fabrication.
4. Bring any discrepancies to the attention of the proprietor & architect.

[illegible]

T +61 2 4961 5888	224 Maitland Road	Nominated Architect
F +61 2 4962 2577	Islington NSW 2296	Justin Hamilton (6160)
E info@shac.com.au	Australia	ABN 32 131 584 846

Dimensions are in millimetres unless otherwise shown.
Work to given dimensions. Do not scale from drawing.

3. Check all dimensions on site prior to construction and fabrication.
4. Bring any discrepancies to the attention of the proprietor & architect.

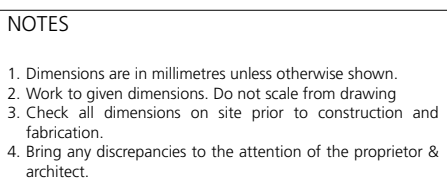

No	Drn	Chk	Date	Comment
B			18.01.22	SSDA
E			06.09.22	Revised SSDA Packs
F			02.11.22	Revised SSDA Pack


No	Drm	Chk	Date	Comment

No	Drn	Chk	Date	Comment

PROJECT NAME AND ADDRESS
St Philip's Christian College Cessnock
10 Lomas Lane, Nulkaba

G - Performing Arts Centre - Roof Plan

4347 CD3904 F

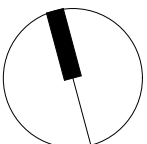



SHA-C

T +61 2 4961 5888
F +61 2 4962 2577
E info@shac.com.au

224 Maitland Road
Islington NSW 2296
Australia

Nominated Architect
Justin Hamilton (6160)
ABN 32 131 584 846

1. Dimensions are in millimetres unless otherwise shown.
2. Work to given dimensions. Do not scale from drawing.
3. Check all dimensions on site prior to construction and fabrication.
4. Bring any discrepancies to the attention of the proprietor & architect.

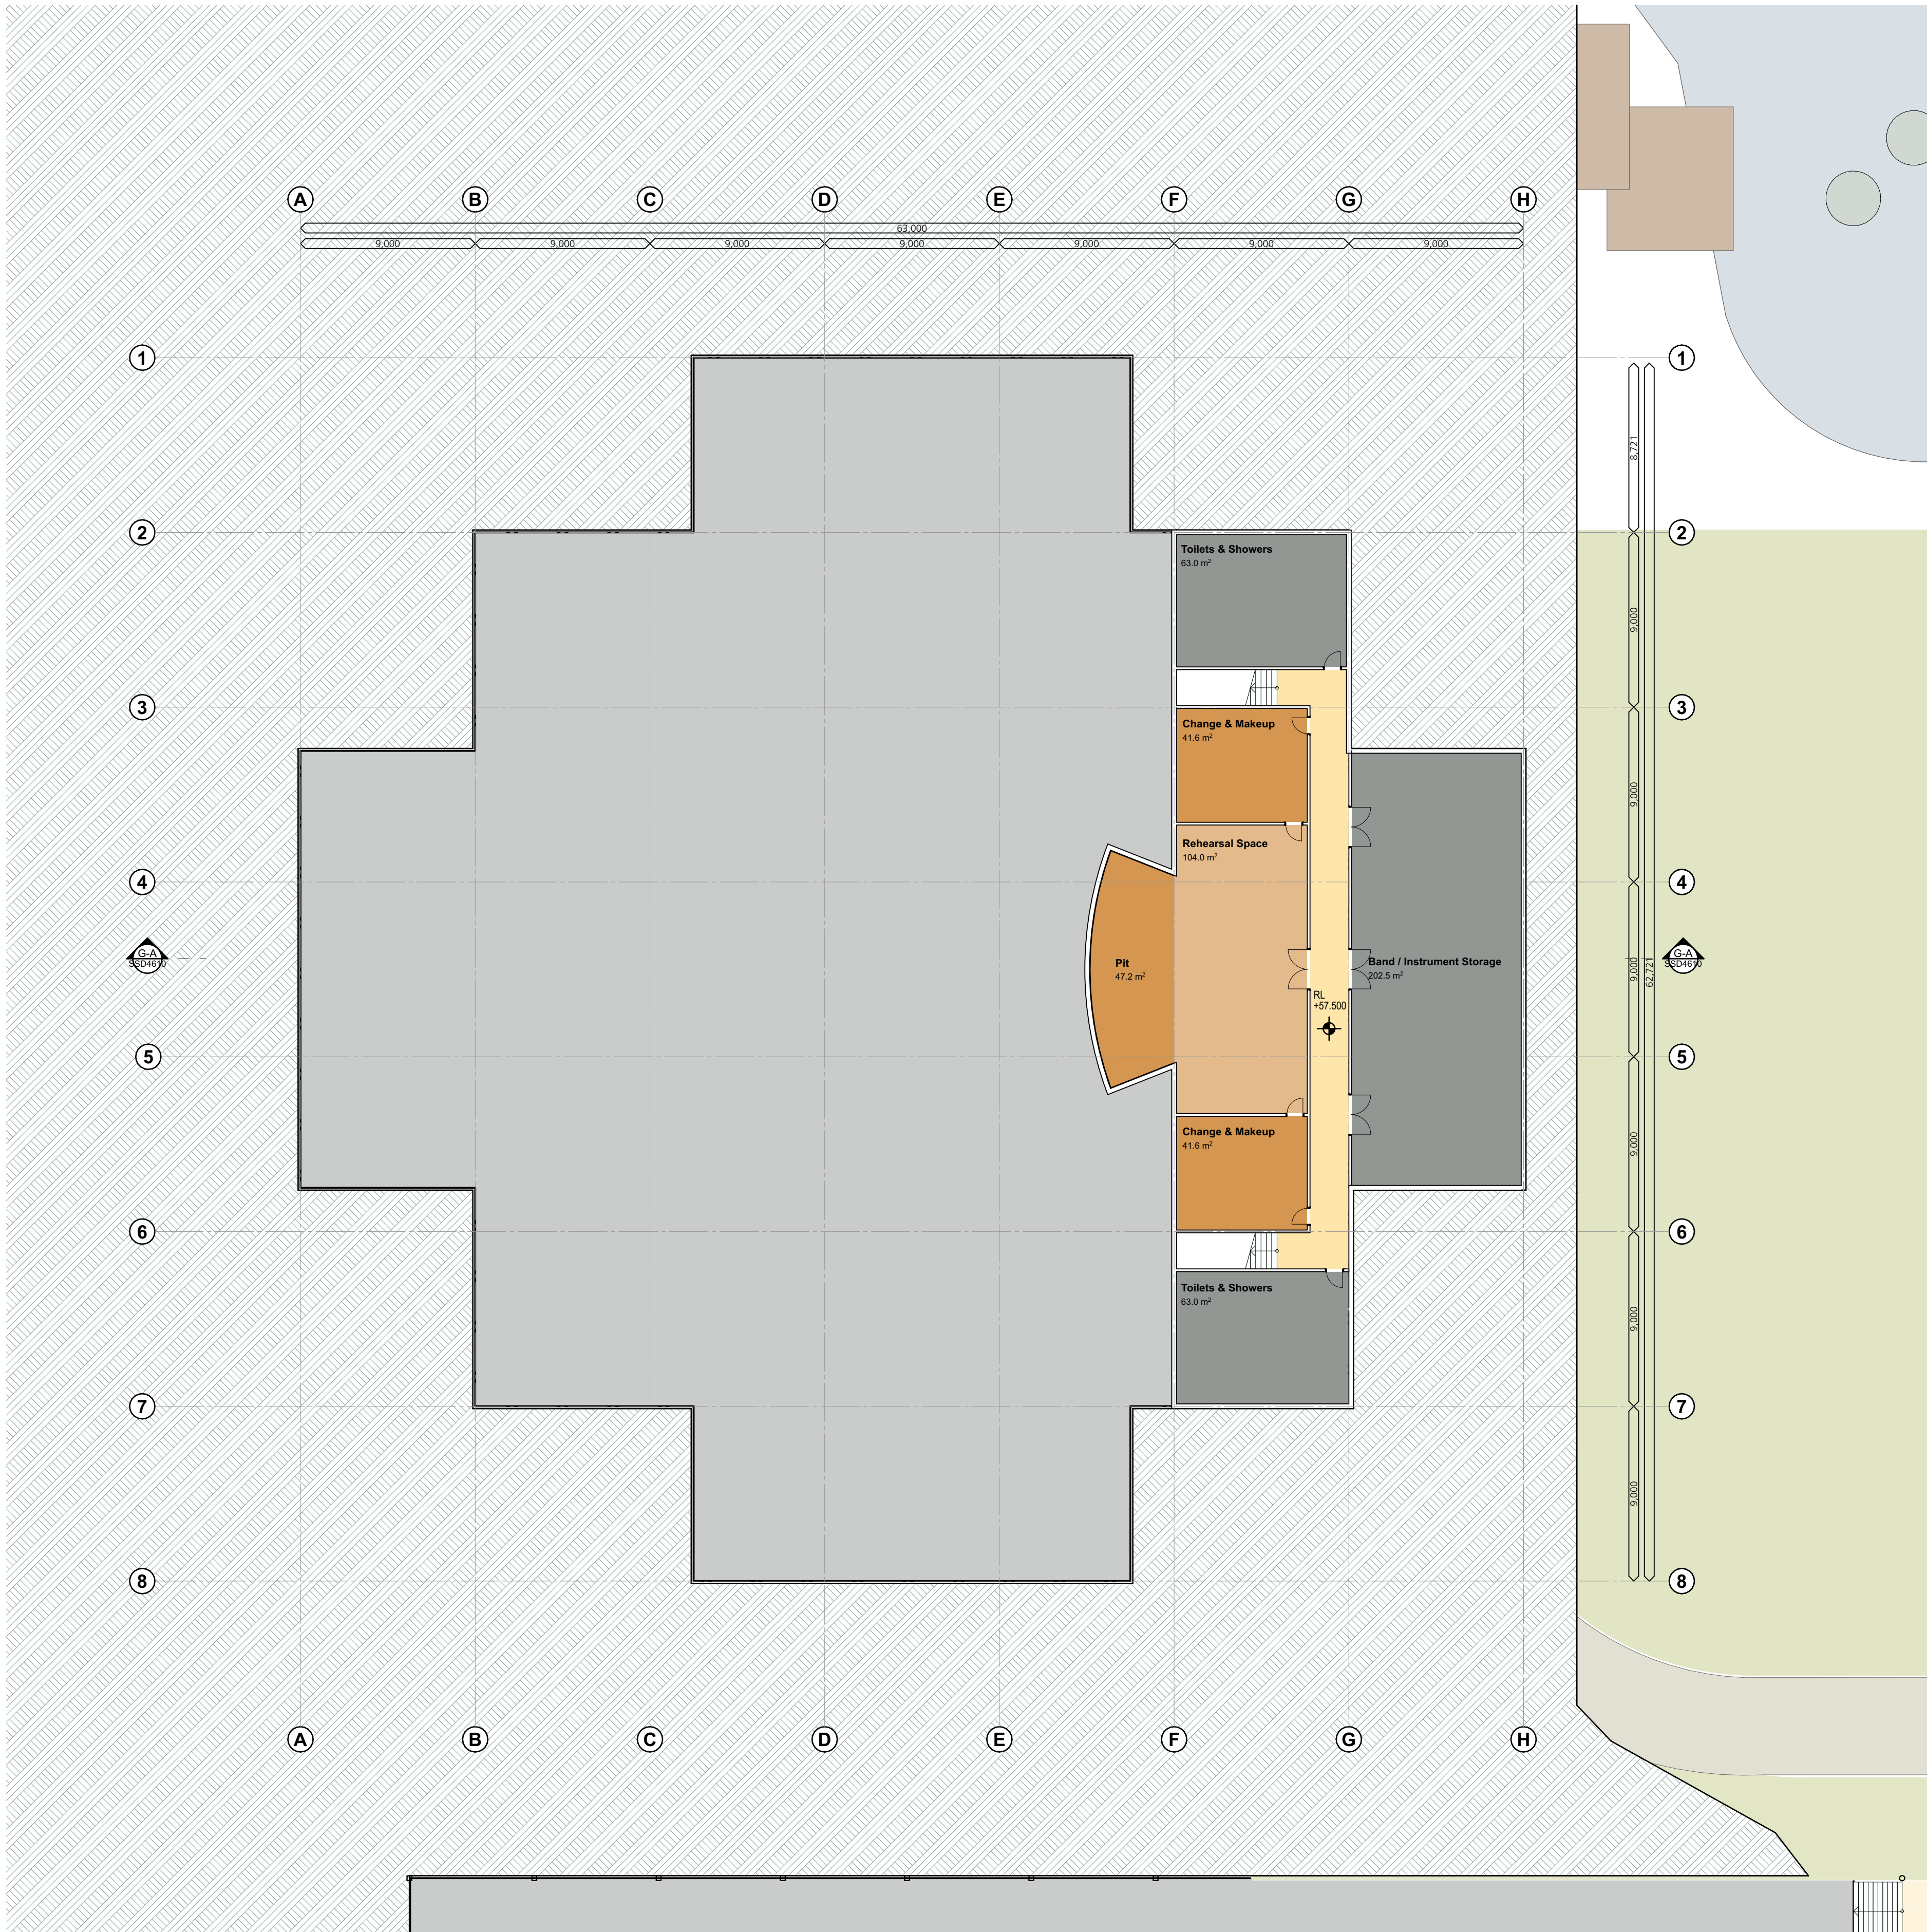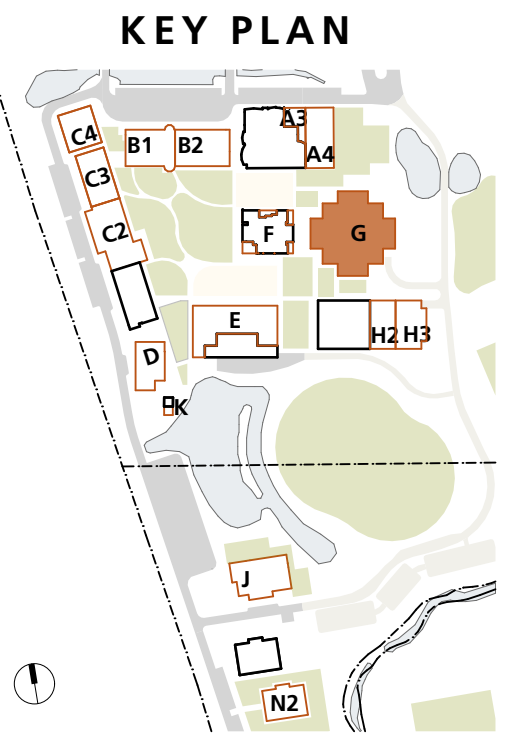
[illegible][illegible]

NOTES

1. Dimensions are in millimetres unless otherwise shown.
2. Work to given dimensions. Do not scale from drawing
3. Check all dimensions on site prior to construction and fabrication.
4. Bring any discrepancies to the attention of the proprietor & architect.


CLIENT NAME

St Philip's Christian Education Foundation

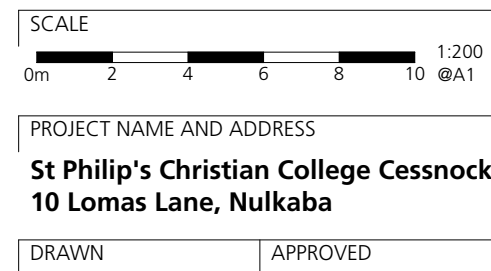

DRAWING TITLE
**G - Performing Arts Centre - Lower
Ground Floor Furniture Plan**



PROJECT NO.	DRAWING NO.	REV.
4347	CD3905	F

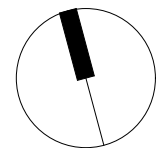

S H A C

T +61 2 4961 5888	224 Maitland Road	Nominated Architect
F +61 2 4962 2577	Islington NSW 2296	Justin Hamilton (6160)
E info@shac.com.au	Australia	ABN 32 131 584 846

KEY PLAN

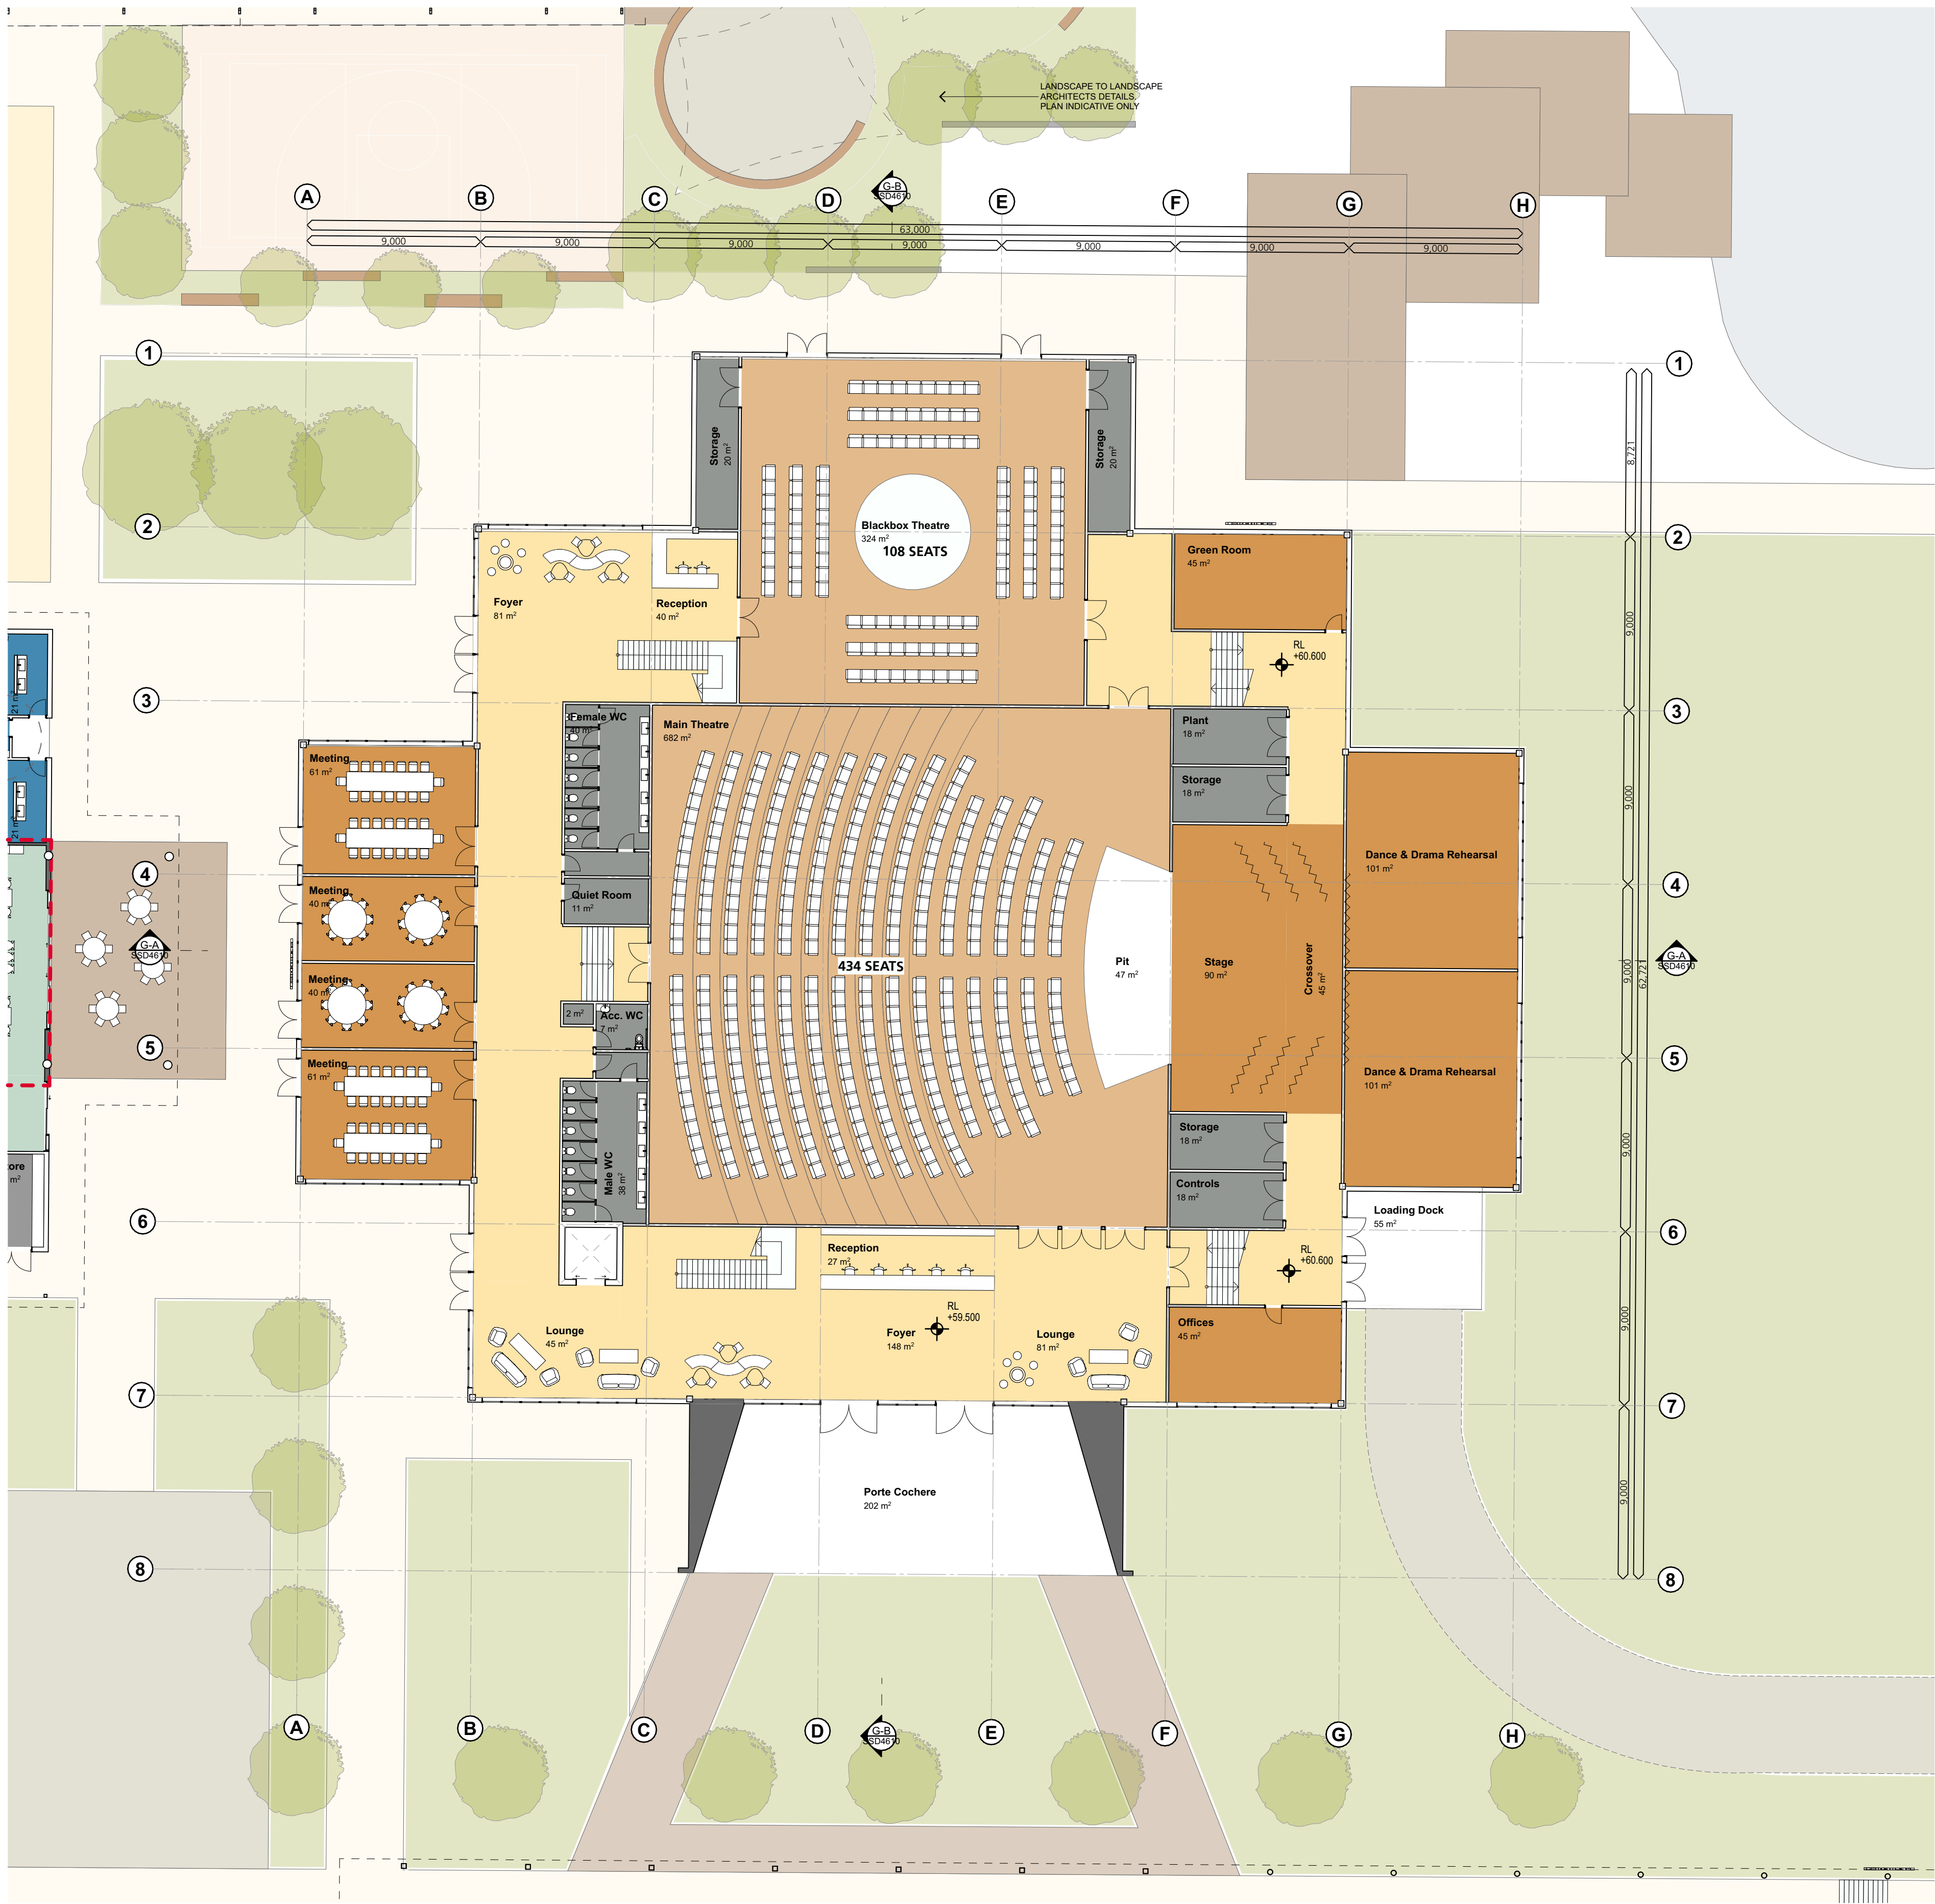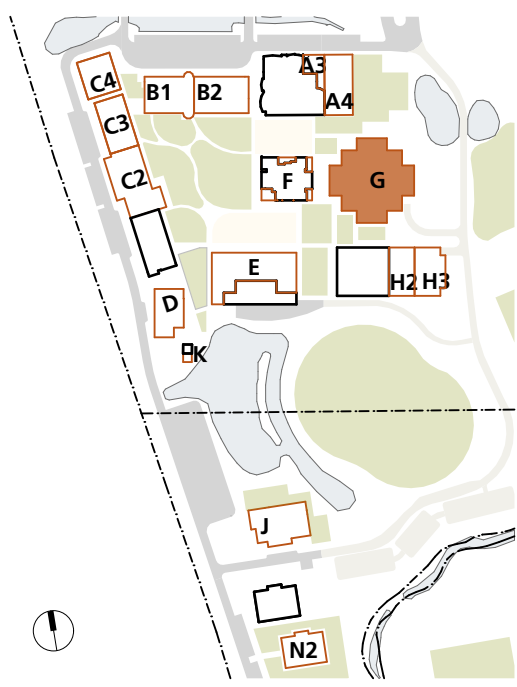

CONSULTANTS

CONSULTANT AREA	CONSULTANT AREA	CONSULTANT AREA	CONSULTANT AREA	CONSULTANT AREA	CONSULTANT AREA
Company Name	Company Name	Company Name	Company Name	Company Name	Company Name
T 4927 5566	T 4927 5566	T 4927 5566	T 4927 5566	T 4927 5566	T 4927 5566

AMENDMENTS

No	Dr	Chk	Date	Comment	No	Dr	Chk	Date	Comment	No	Dr	Chk	Date	Comment
B	18.01.22	SSDA												
E	06.09.22	Revised SSDA Packs												
F	02.11.22	Revised SSDA Pack												

NOTES

- Dimensions are in millimetres unless otherwise shown.
- Work to given dimensions. Do not scale from drawing.
- Check all dimensions on site prior to construction and fabrication.
- Bring any discrepancies to the attention of the proprietor & architect.

CLIENT NAME

St Philip's Christian Education
Foundation

SCALE

0m 2 4 6 8 10 @A1


PROJECT NAME AND ADDRESS
St Philip's Christian College Cessnock
10 Lomas Lane, Nulkaba

DRAWN APPROVED

STATUS

St Philip's Christian College Cessnock
10 Lomas Lane, Nulkaba

PROJECT NO. 4347
DRAWING NO. CD3906
REV. F

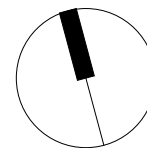

SHAC

T +61 2 4961 5888
F +61 2 4962 2577
E info@shac.com.au
224 Maitland Road
Bilginton NSW 2296
Australia
Nominated Architect
Justin Hamilton (6160)
ABN 32 131 584 846

Dimensions are in millimetres unless otherwise shown.
Work to given dimensions. Do not scale from drawing.

3. Check all dimensions on site prior to construction and fabrication.
4. Bring any discrepancies to the attention of the proprietor & architect.

The site plan of Tell el-Faraj shows a collection of structures labeled A1 through N2. A dashed line runs horizontally across the middle of the site. A compass rose is located in the bottom left corner.

[illegible]


1. Dimensions are in millimetres unless otherwise shown.
2. Work to given dimensions. Do not scale from drawing
3. Check all dimensions on site prior to construction and fabrication.
4. Bring any discrepancies to the attention of the proprietor & architect.

DRAWN	APPROVED
-------	----------


T +61 2 4961 5888 224 Maitland Road Nominated Architect
F +61 2 4962 2577 Islington NSW 2296 Justin Hamilton (6160)
E info@shac.com.au Australia ABN 32 131 584 846

Dimensions are in millimetres unless otherwise shown.
Work to given dimensions. Do not scale from drawing.

3. Check all dimensions on site prior to construction and fabrication.
4. Bring any discrepancies to the attention of the proprietor & architect.

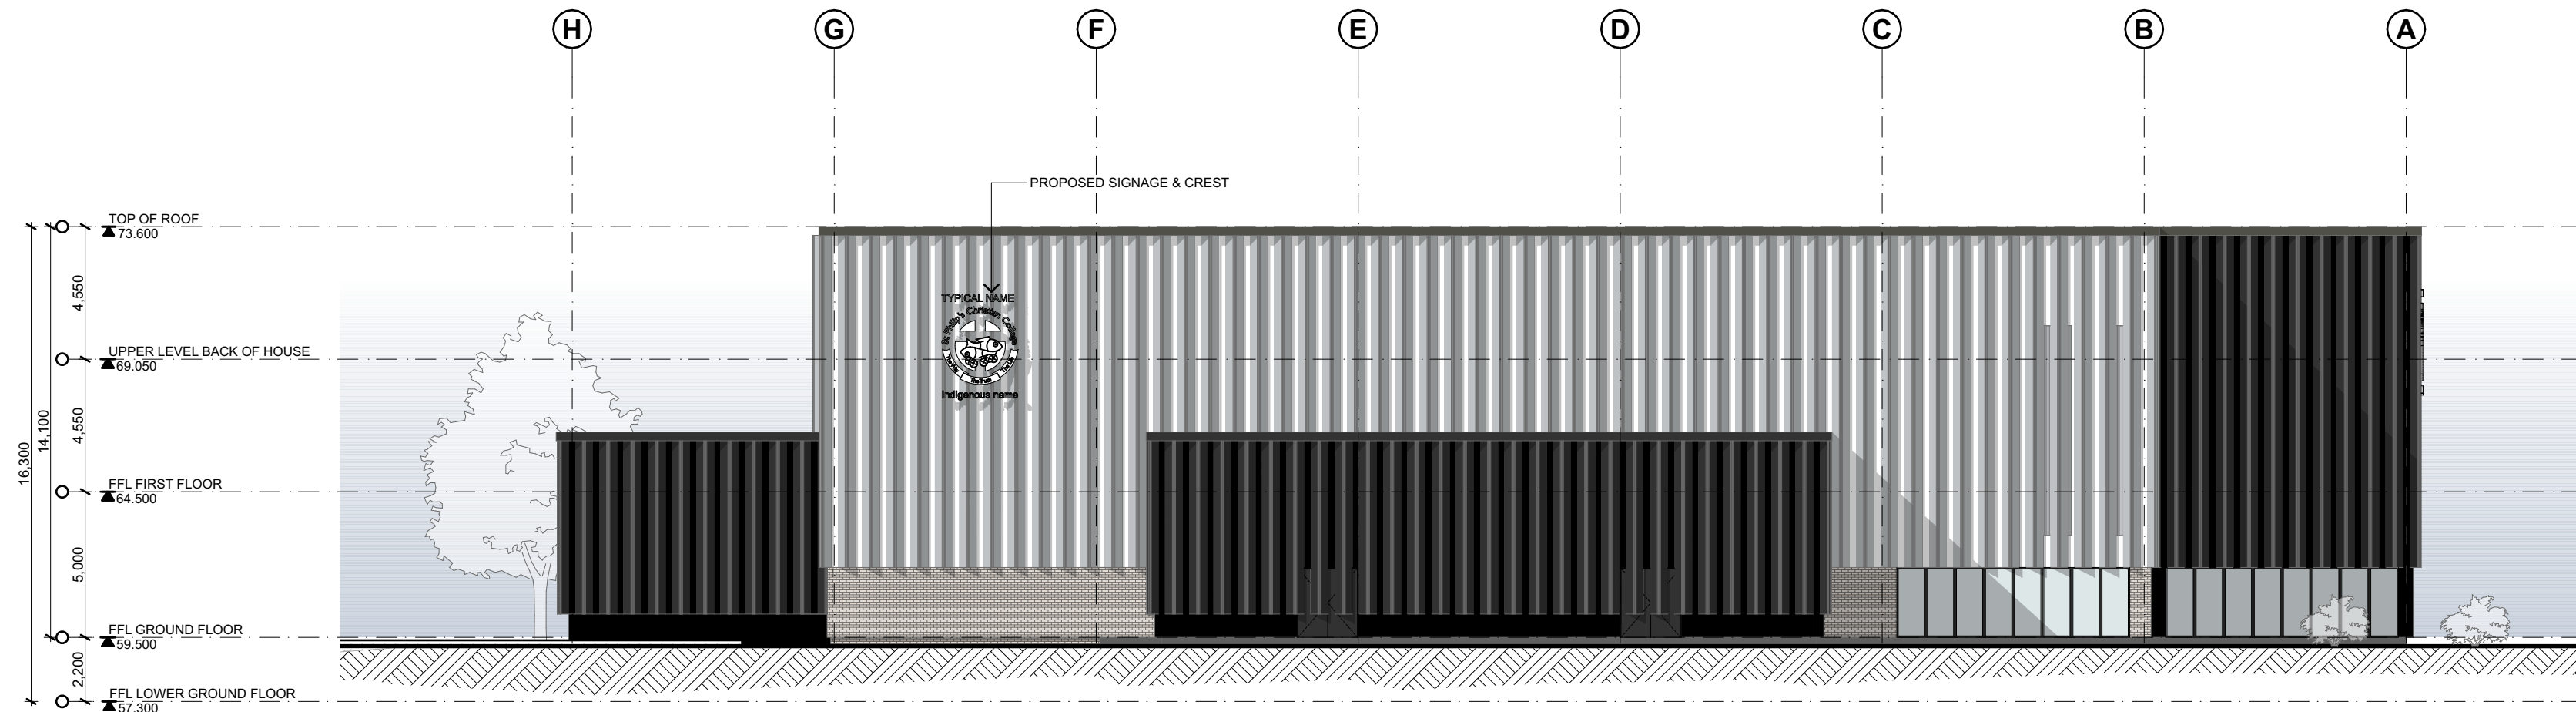

○

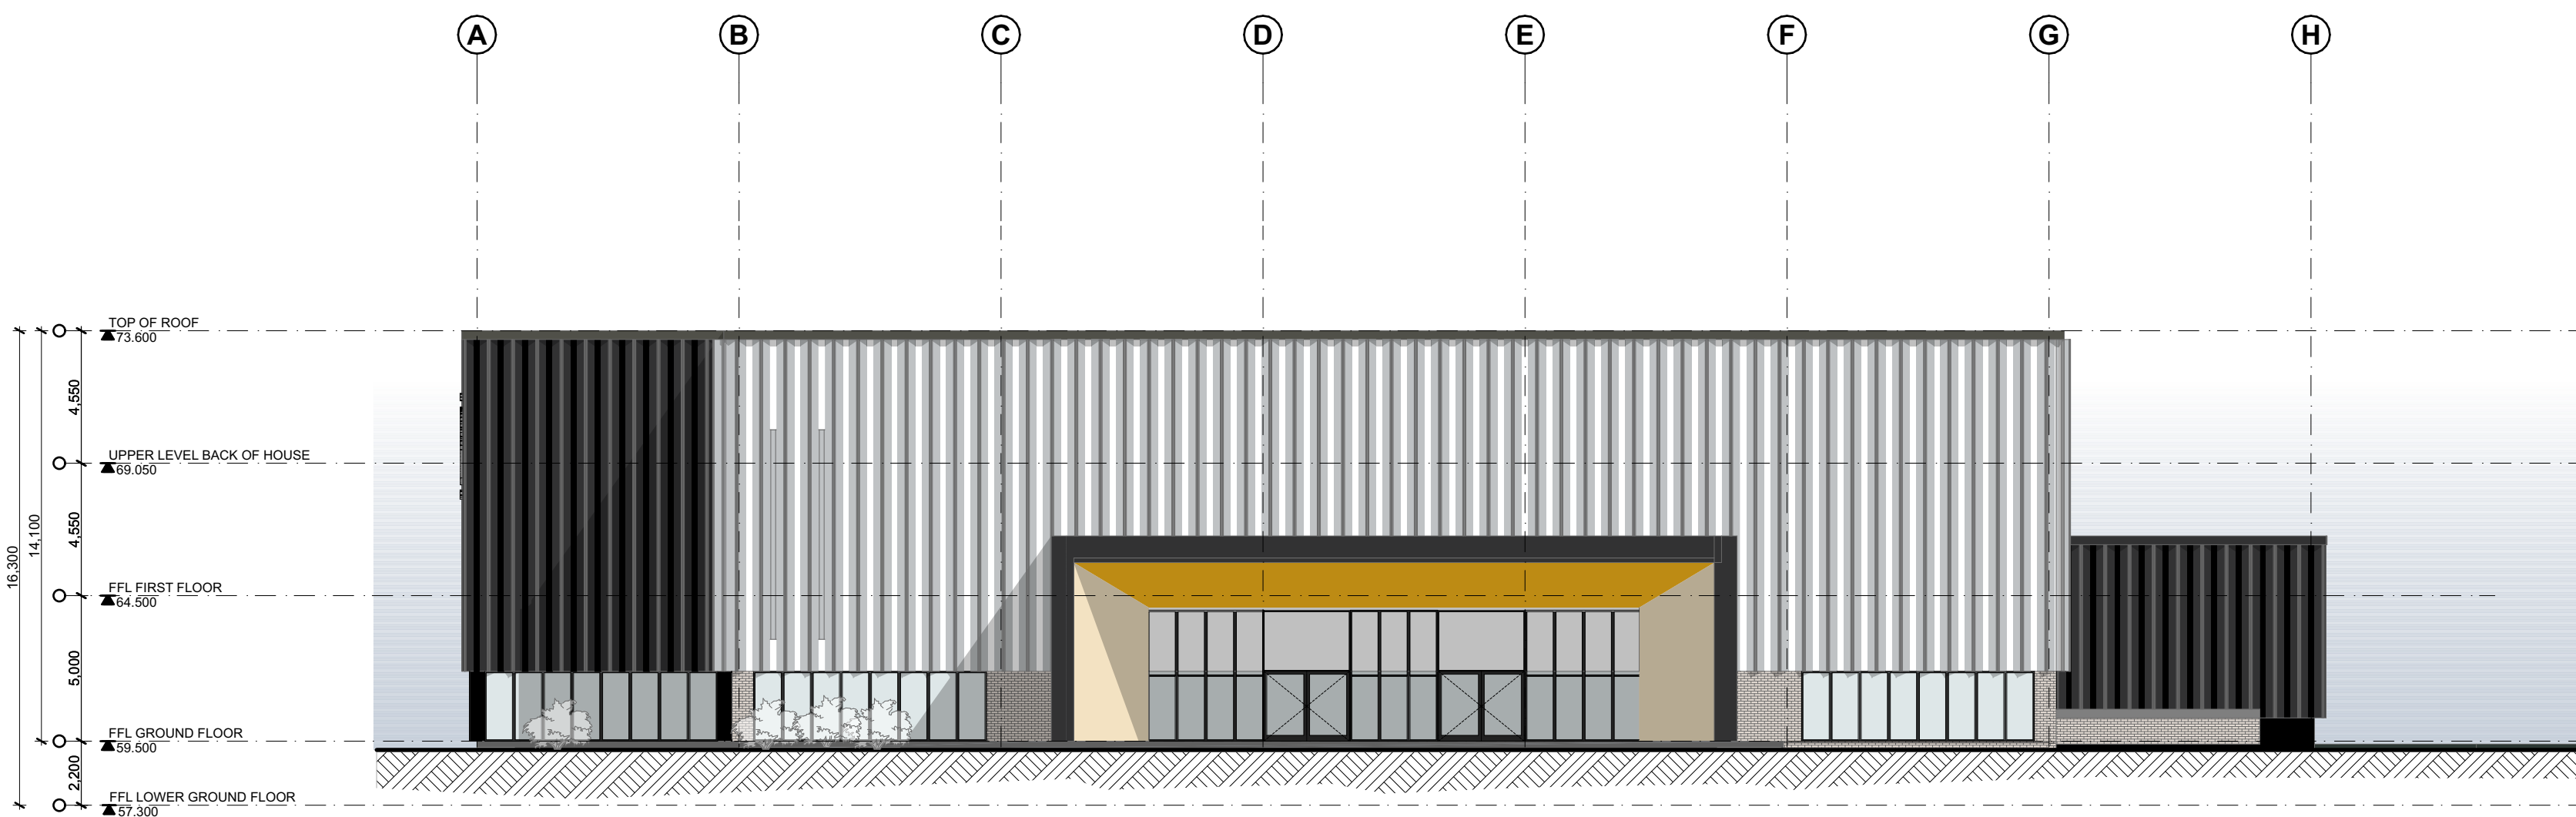

No	Drn	Chk	Date	Comment
B			18.01.22	SSDA
E			06.09.22	Revised SSDA Packs
F			02.11.22	Revised SSDA Pack

No	Drn	Chk	Date	Comment

No	Drn	Chk	Date	Comment

1. Dimensions are in millimetres unless otherwise shown.
2. Work to given dimensions. Do not scale from drawing
3. Check all dimensions on site prior to construction and fabrication.
4. Bring any discrepancies to the attention of the proprietor & architect.


**St Philip's Christian Education
Foundation**



DRAWING TITLE

DRAWING TITLE

PROJECT NO.	DRAWING NO.	REV.
4347	CD3908	F

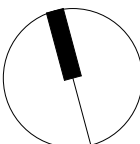

S H A C

T +61 2 4961 5888	224 Maitland Road	Nominated Architect
F +61 2 4962 2577	Islington NSW 2296	Justin Hamilton (6160)
E info@shac.com.au	Australia	ABN 32 131 584 846

1. Dimensions are in millimetres unless otherwise shown.
2. Work to given dimensions. Do not scale from drawing.
3. Check all dimensions on site prior to construction and fabrication.
4. Bring any discrepancies to the attention of the proprietor & architect.



No	Drn	Chk	Date	Comment


1. Dimensions are in millimetres unless otherwise shown.
2. Work to given dimensions. Do not scale from drawing
3. Check all dimensions on site prior to construction and fabrication.
4. Bring any discrepancies to the attention of the proprietor & architect.

**St Philip's Christian Education
Foundation**





G - Performing Arts Centre - Elevations

PROJECT NO.	DRAWING NO.	REV.
4347	CD3909	F

 

T +61 2 4961 5888	224 Maitland Road	Nominated Architect
F +61 2 4962 2577	Islington NSW 2296	Justin Hamilton (6160)
E info@shac.com.au	Australia	ABN 32 131 584 846

1. Dimensions are in millimetres unless otherwise shown.
2. Work to given dimensions. Do not scale from drawing.
3. Check all dimensions on site prior to construction and fabrication.
4. Bring any discrepancies to the attention of the proprietor & architect.

 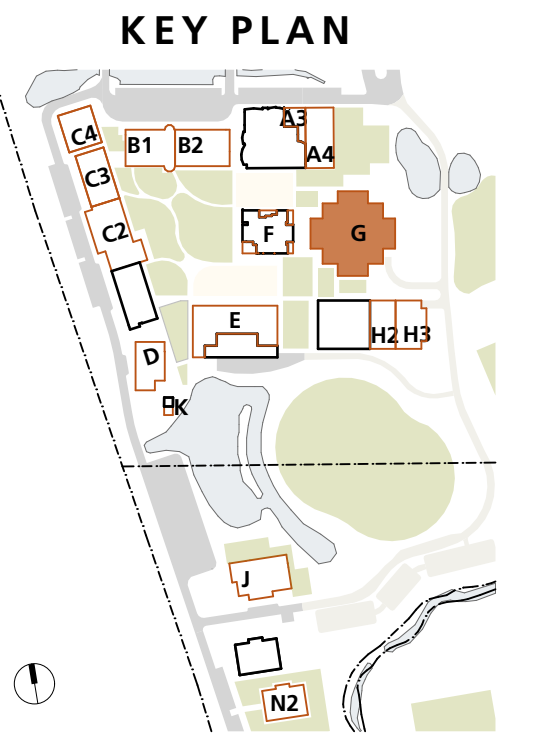

NOTES

1. Dimensions are in millimetres unless otherwise shown.
2. Work to given dimensions. Do not scale from drawing
3. Check all dimensions on site prior to construction and fabrication.
4. Bring any discrepancies to the attention of the proprietor & architect.

SCALE



0m 2 4 6 8 10 1:200 @A1

PROJECT NAME AND ADDRESS

St Philip's Christian College Cessnock
10 Lomas Lane, Nulkaba

T +61 2 4961 5888	224 Maitland Road	Nominated Architect
F +61 2 4962 2577	Islington NSW 2296	Justin Hamilton (6160)
E info@shac.com.au	Australia	ABN 32 131 584 846




Building H

Sports Hall

No.	Drawing	Rev
CD4001	H - Sports Hall - Lower Ground Floor Plan	F
CD4002	H - Sports Hall - Ground Floor Plan	F
CD4003	H - Sports Hall - Roof Plan	F
CD4004	H - Sports Hall - Lower Ground Floor Furniture Plan	F
CD4005	H - Sports Hall - Ground Floor Furniture Plan	F
CD4006	H - Sports Hall - Elevations	F
CD4007	H - Sports Hall - Elevations	F
CD4008	H - Sports Hall - Sections	F


Drawing and design © SHAC Pty Ltd. The signed control copy of this drawing is held by SHAC Pty Ltd. | Ref: BIMcloud: BIMSERVER - BIMcloud Basic for ARCHICAD 25/4347 SPCC Cessnock SSD date:2/11/2022 time: 2:35 pm

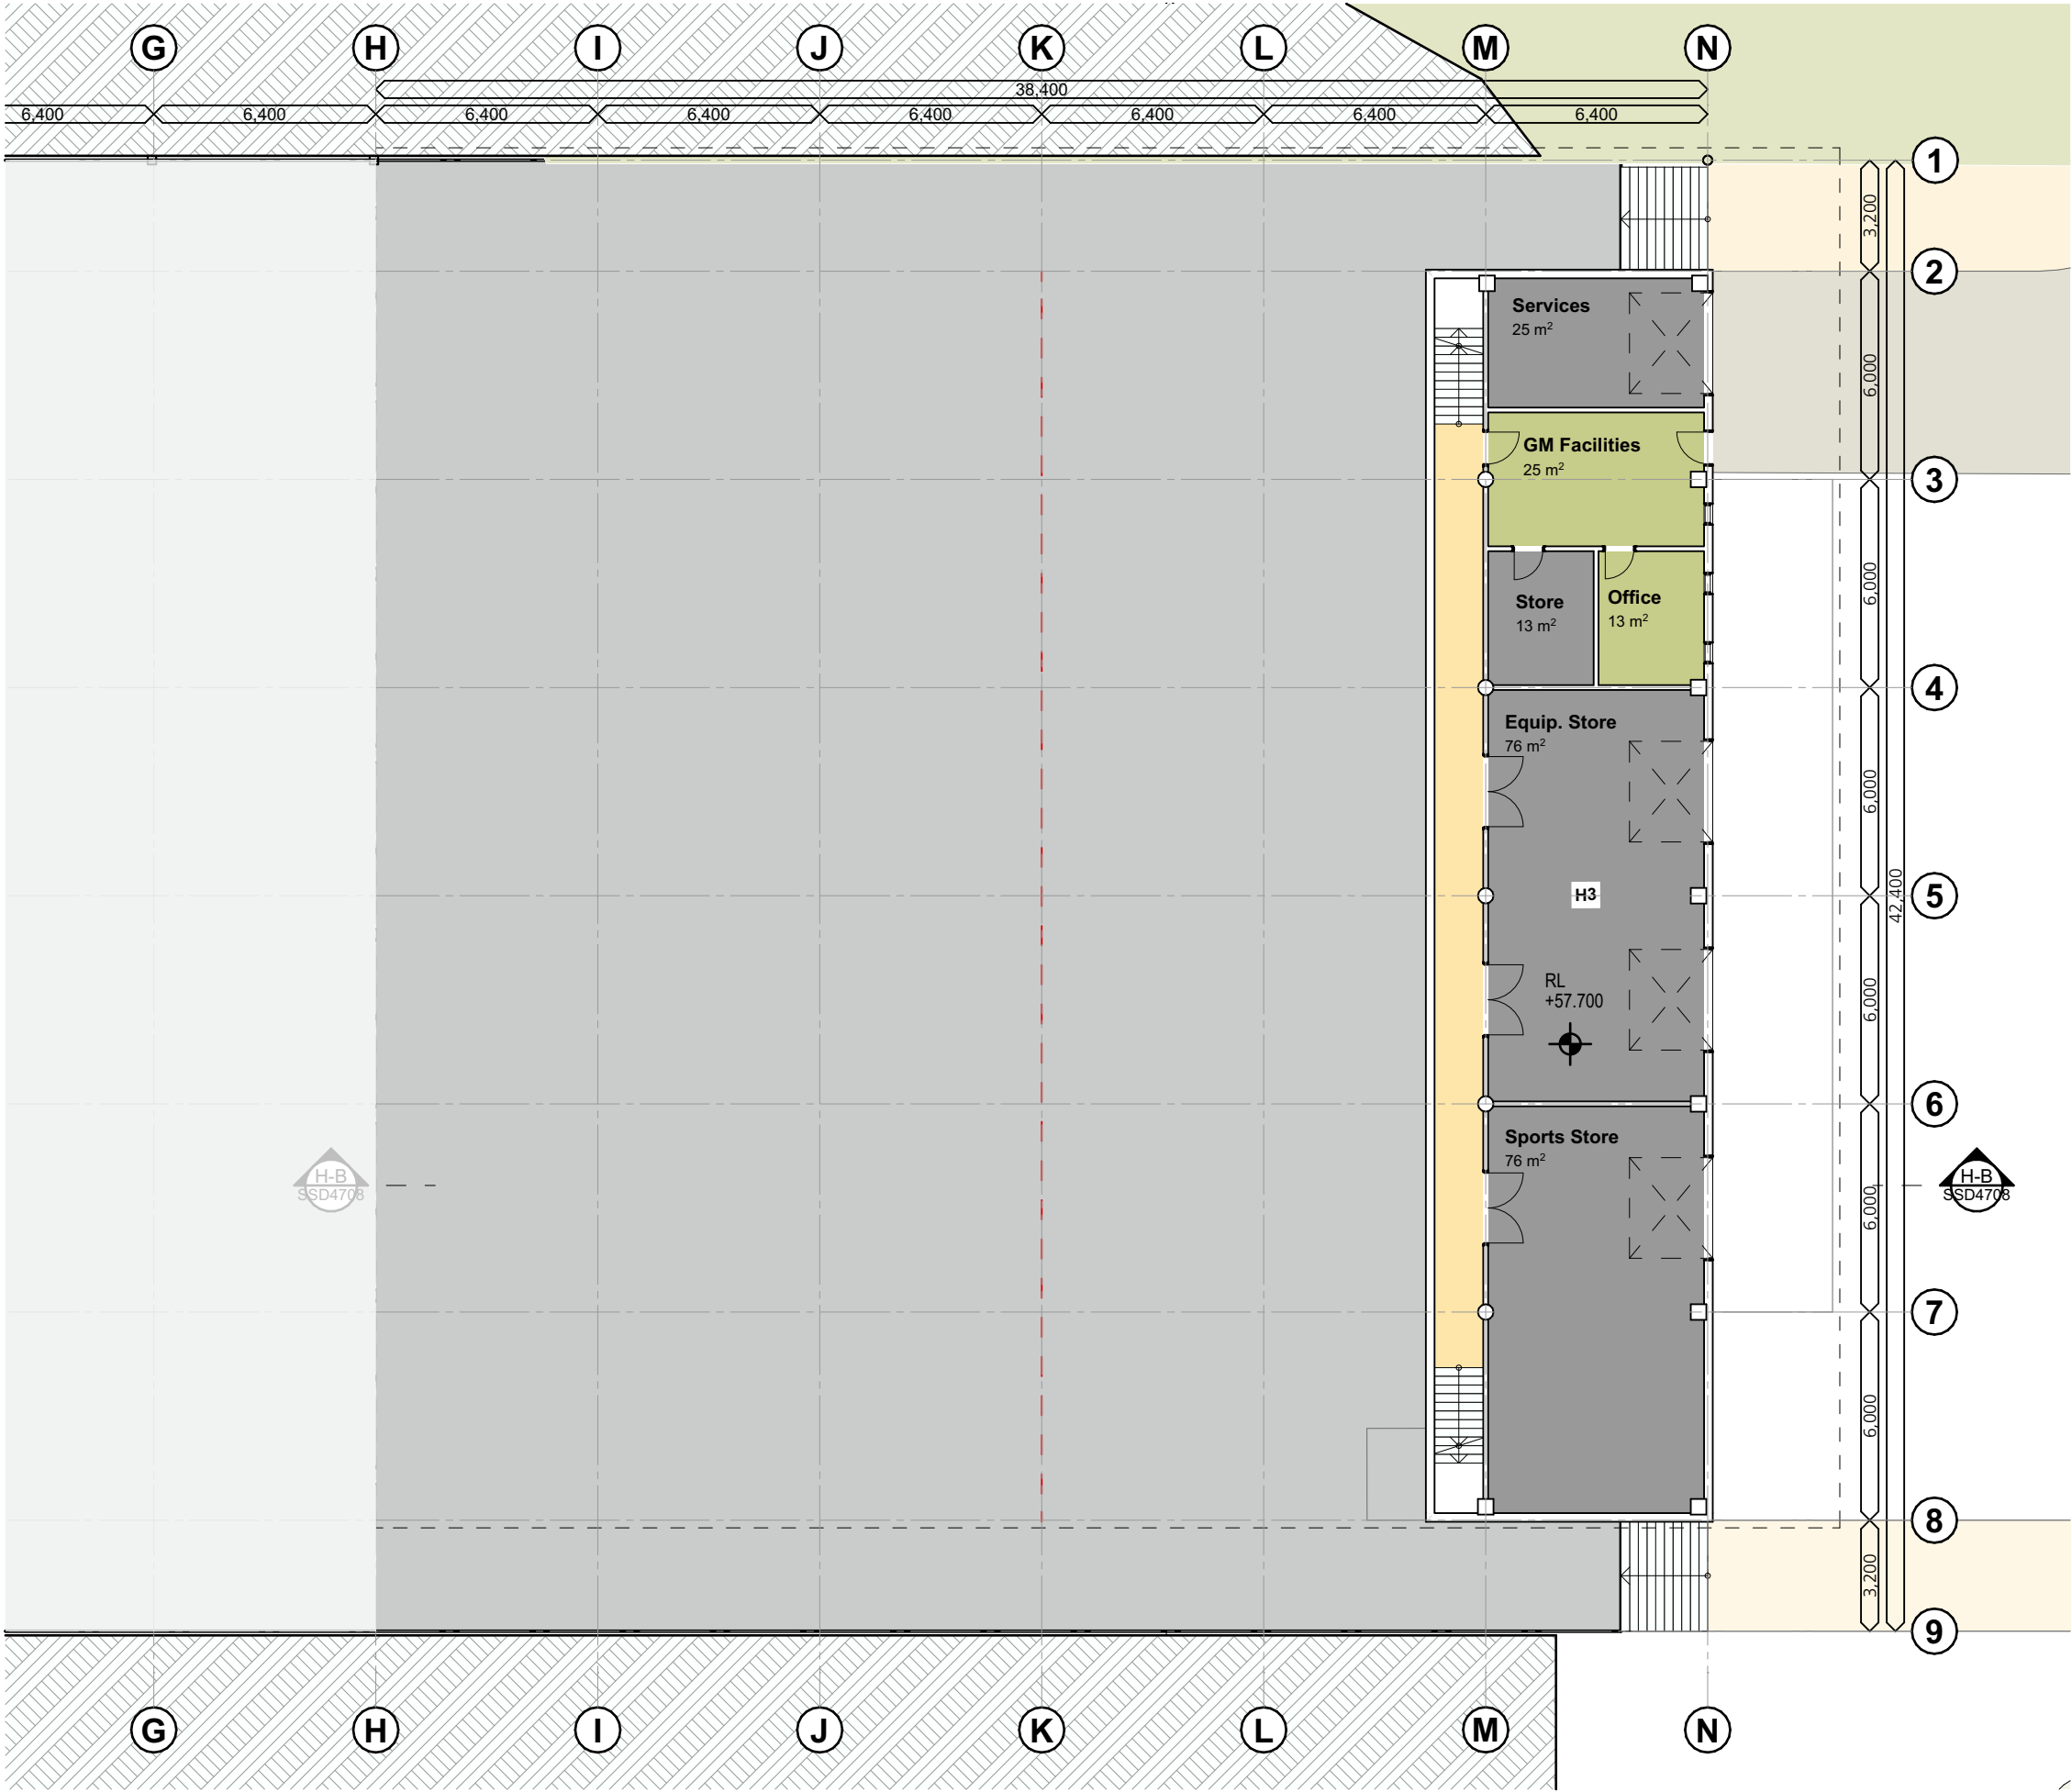

SSD APPLICATION

- 1. Dimensions are in millimetres unless otherwise shown.
- 2. Work to given dimensions. Do not scale from drawing.
- 3. Check all dimensions on site prior to construction and fabrication.
- 4. Bring any discrepancies to the attention of the proprietor & architect.


KEY PLAN

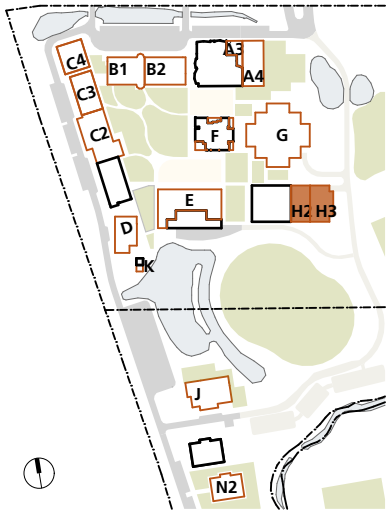

Movement Province
Sports Hall, Fitness & Performance


4347
CD4001
RevF 02.11.22

H - Sports Hall - Lower Ground Floor Plan
St Philip's Christian College Cessnock
10 Lomas Lane, Nulkaba

 

SHAC
Nominated Architect Justin Hamilton (6160) | ABN 32 131 584 846


Drawing and design © SHAC Pty Ltd. The signed control copy of this drawing is held by SHAC Pty Ltd. | Ref: BIMcloud: BIMSERVER - BIMcloud Basic for ARCHICAD 25/4347 SPCC Cessnock SSD date:2/11/2022 time: 2:35 pm

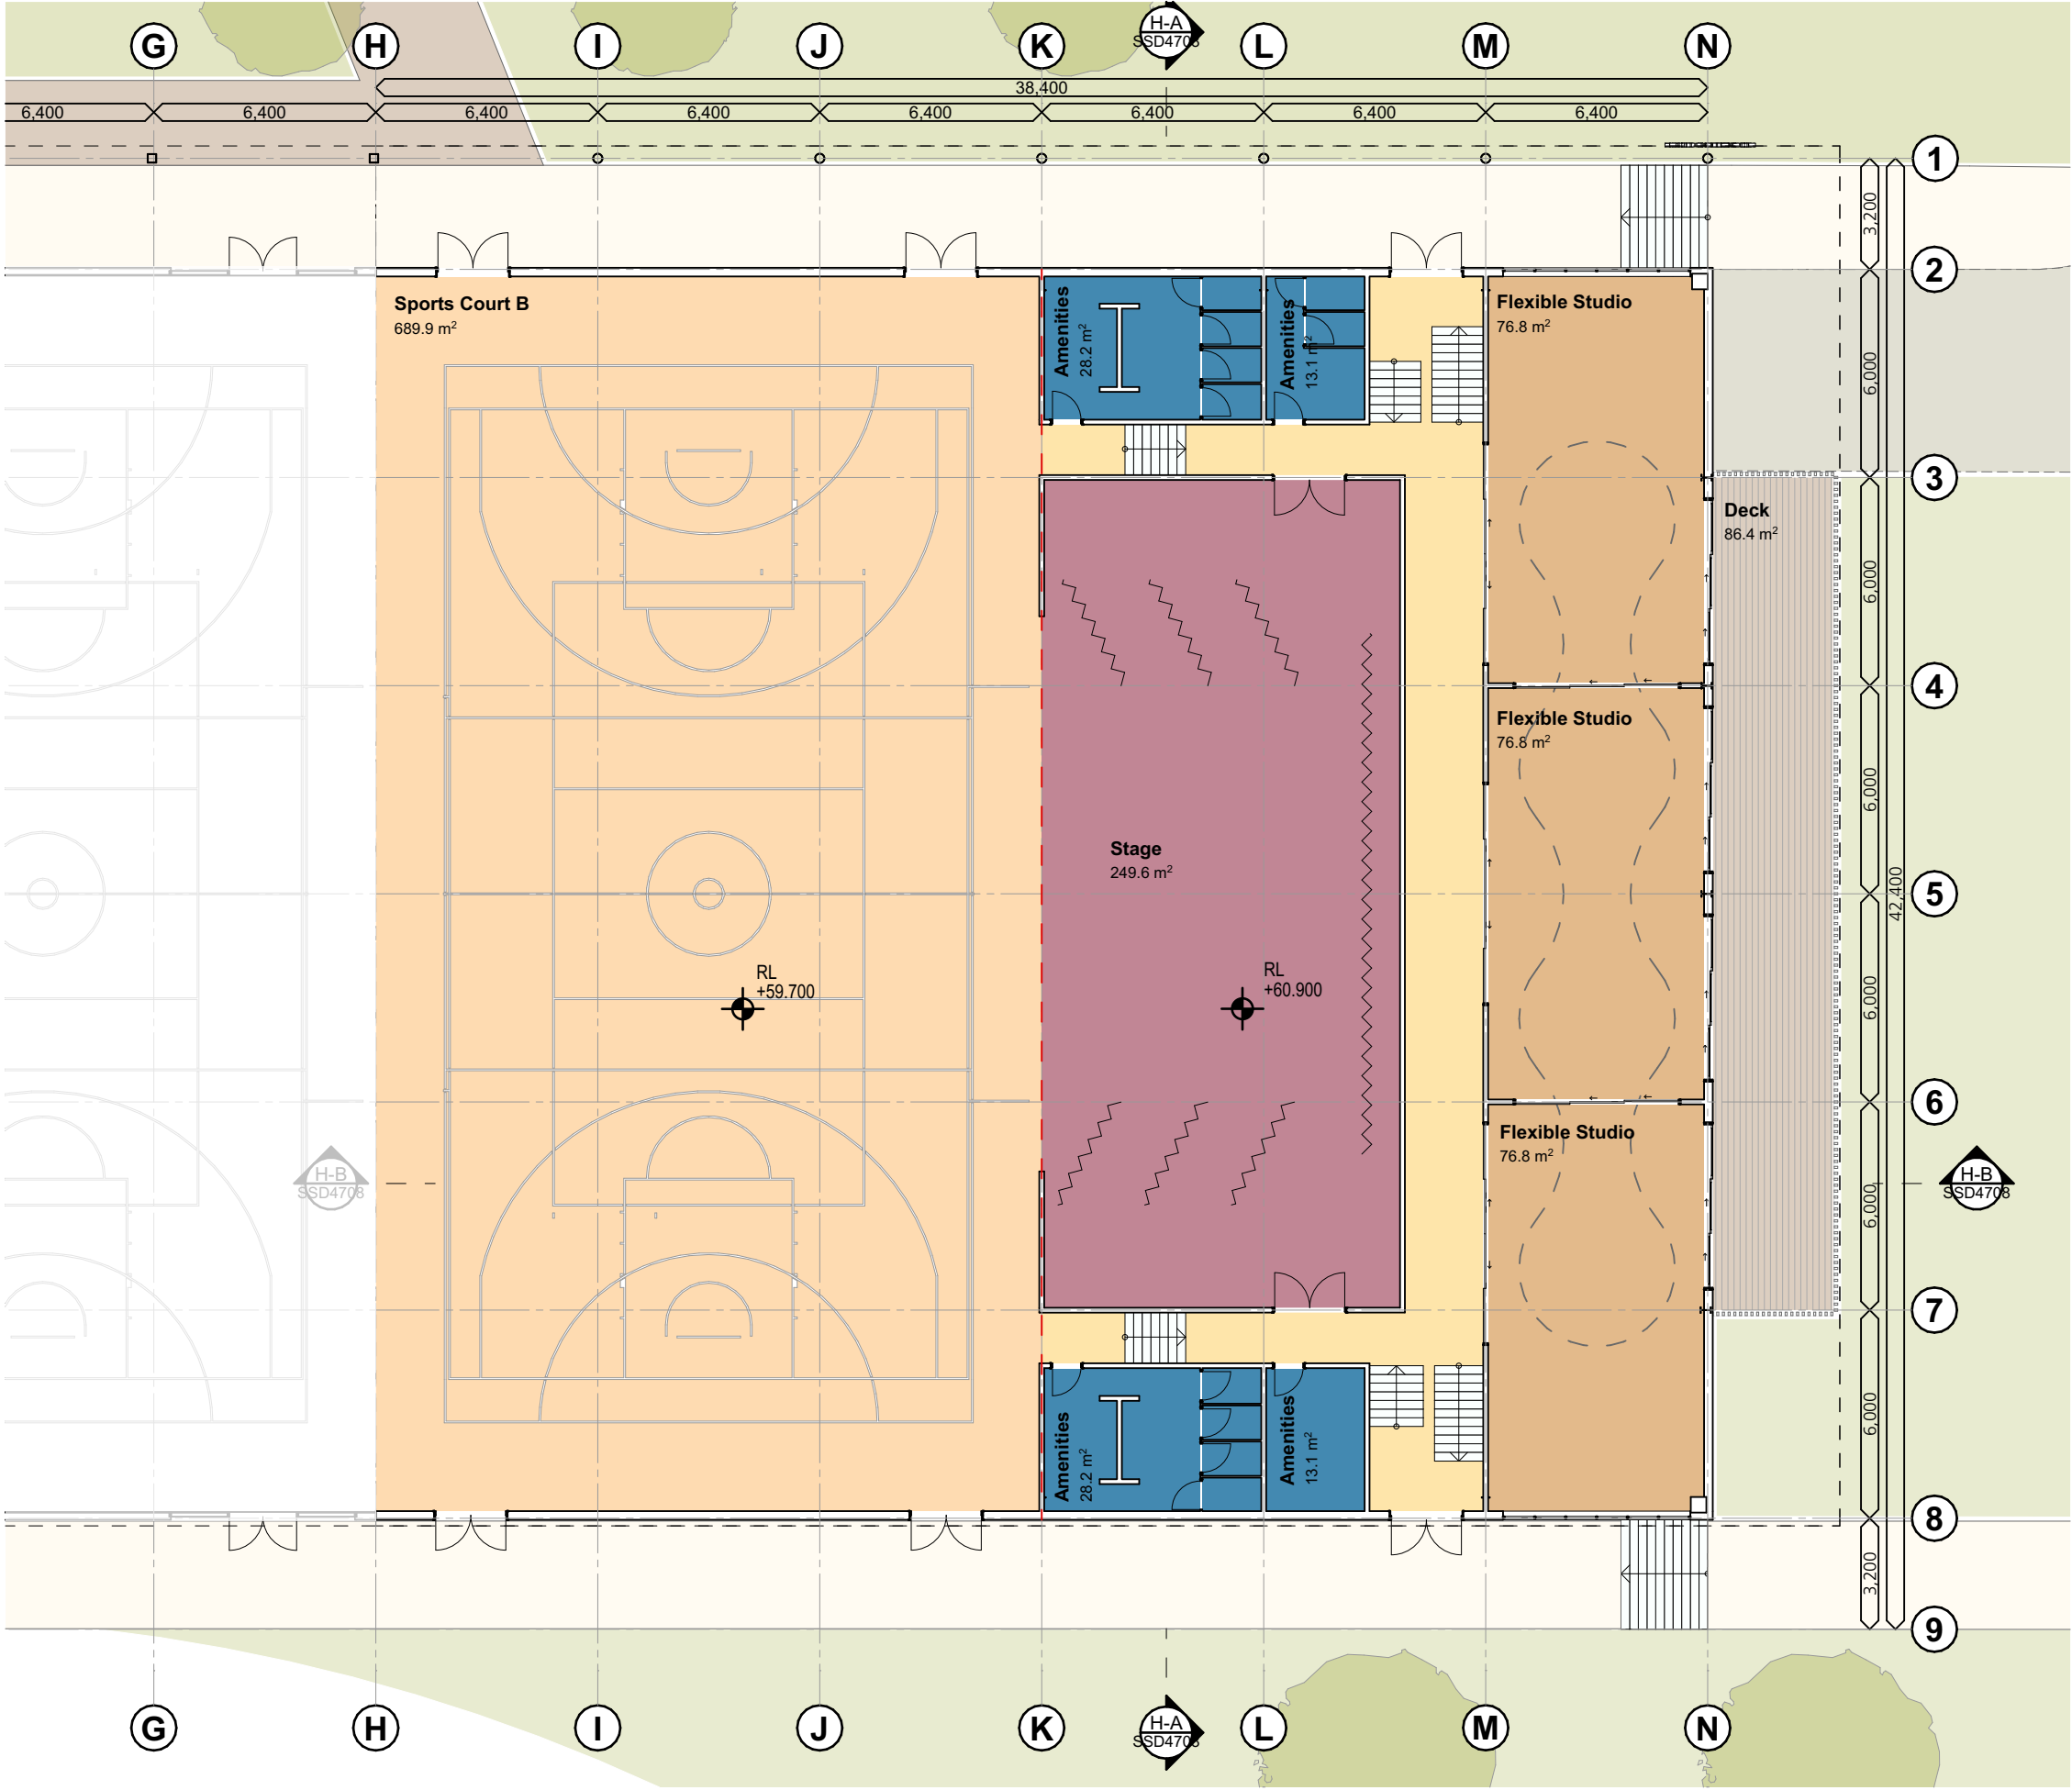

SSD APPLICATION

- 1. Dimensions are in millimetres unless otherwise shown.
- 2. Work to given dimensions. Do not scale from drawing.
- 3. Check all dimensions on site prior to construction and fabrication.
- 4. Bring any discrepancies to the attention of the proprietor & architect.

KEY PLAN

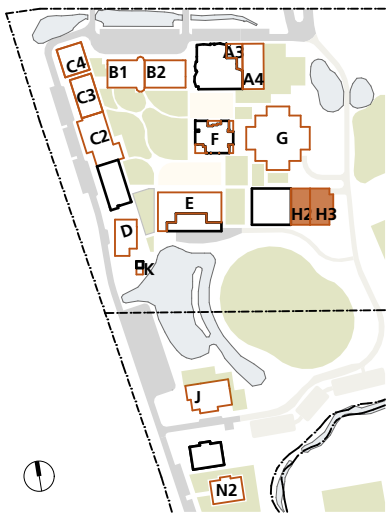

Movement Province
Sports Hall, Fitness & Performance


4347
CD4002
RevF 02.11.22

H - Sports Hall - Ground Floor Plan
St Philip's Christian College Cessnock
10 Lomas Lane, Nulkaba



SHAC
Nominated Architect Justin Hamilton (6160) | ABN 32 131 584 846


Drawing and design © SHAC Pty Ltd. The signed control copy of this drawing is held by SHAC Pty Ltd. | Ref: BIMcloud: BIMSERVER - BIMcloud Basic for ARCHICAD 25/4347 SPCC Cessnock SSD date: 2/11/2022 time: 2:35 pm

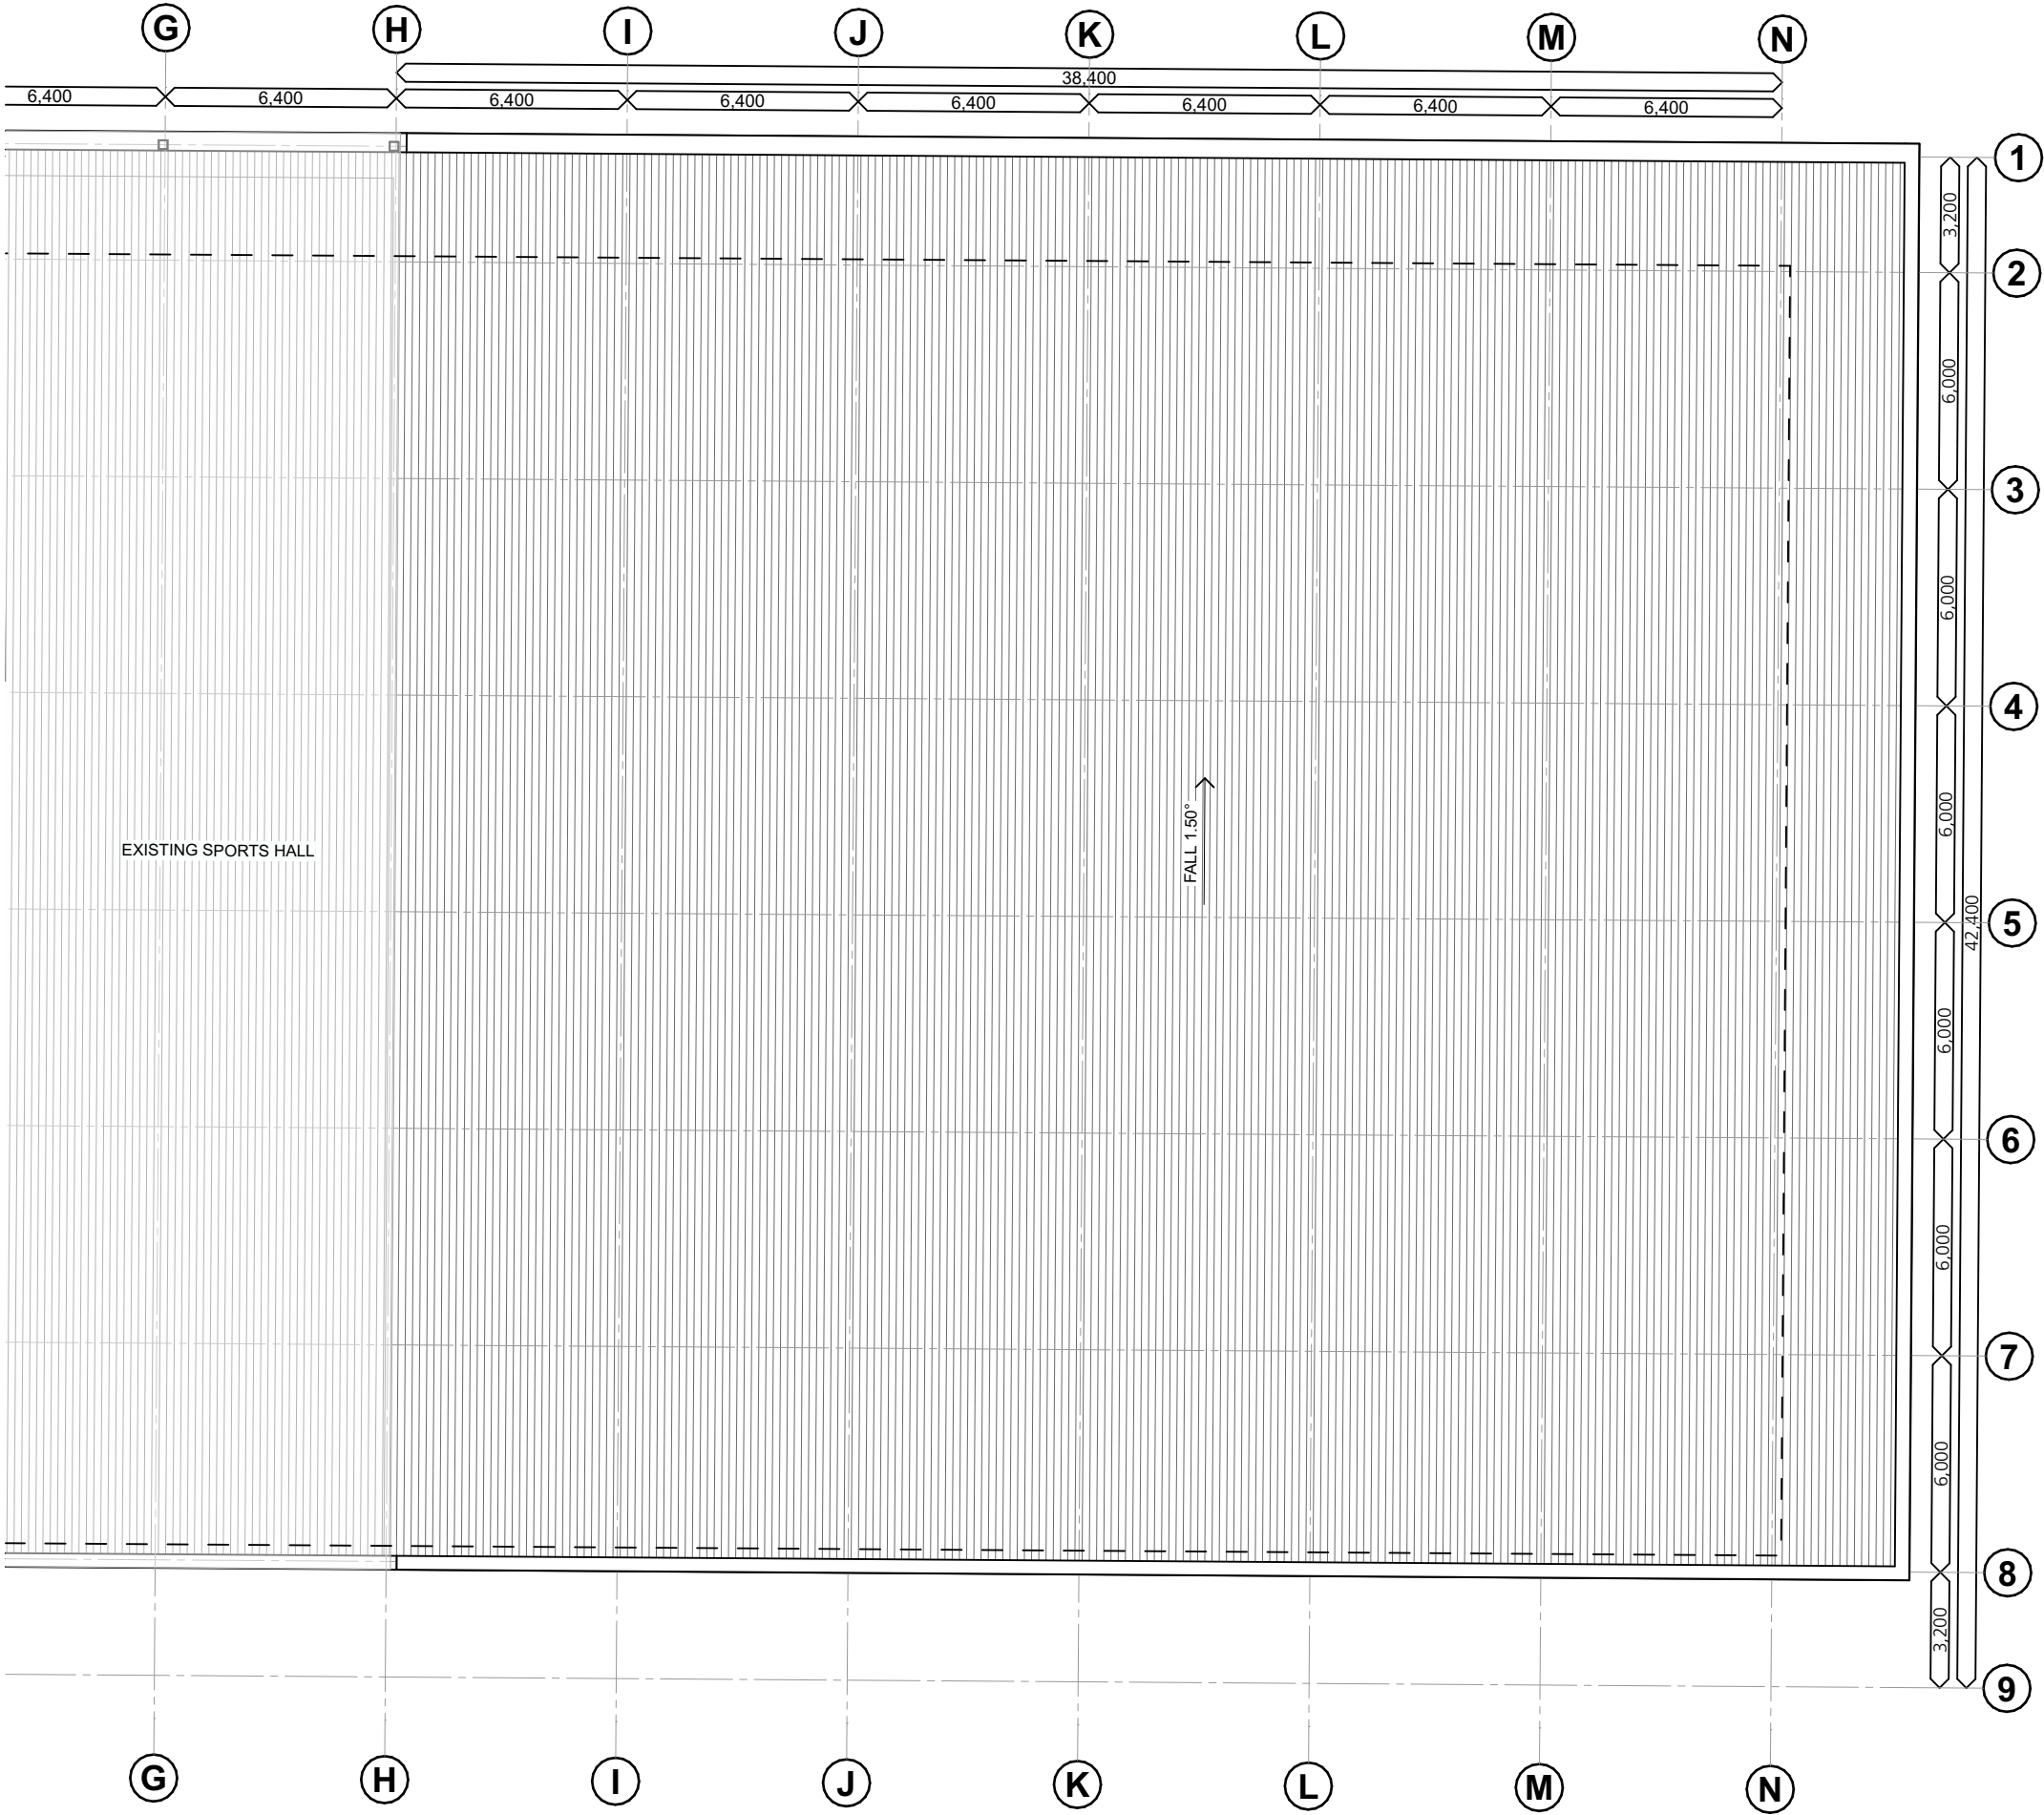

SSD APPLICATION

- 1. Dimensions are in millimetres unless otherwise shown.
- 2. Work to given dimensions. Do not scale from drawing.
- 3. Check all dimensions on site prior to construction and fabrication.
- 4. Bring any discrepancies to the attention of the proprietor & architect.


KEY PLAN

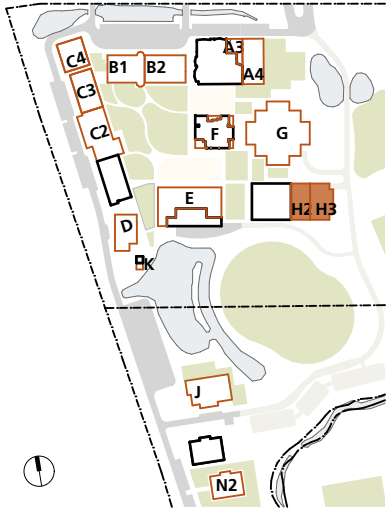

Movement Province
Sports Hall, Fitness & Performance


4347
CD4003
RevF 02.11.22

H - Sports Hall - Roof Plan
St Philip's Christian College Cessnock
10 Lomas Lane, Nulkaba

 


SHAC
Nominated Architect Justin Hamilton (6160) | ABN 32 131 584 846

Drawing and design © SHAC Pty Ltd. The signed control copy of this drawing is held by SHAC Pty Ltd. | Ref: BIMcloud: BIMSERVER - BIMcloud Basic for ARCHICAD 25/4347 SPCC Cessnock SSD date:2/11/2022 time: 2:35 pm

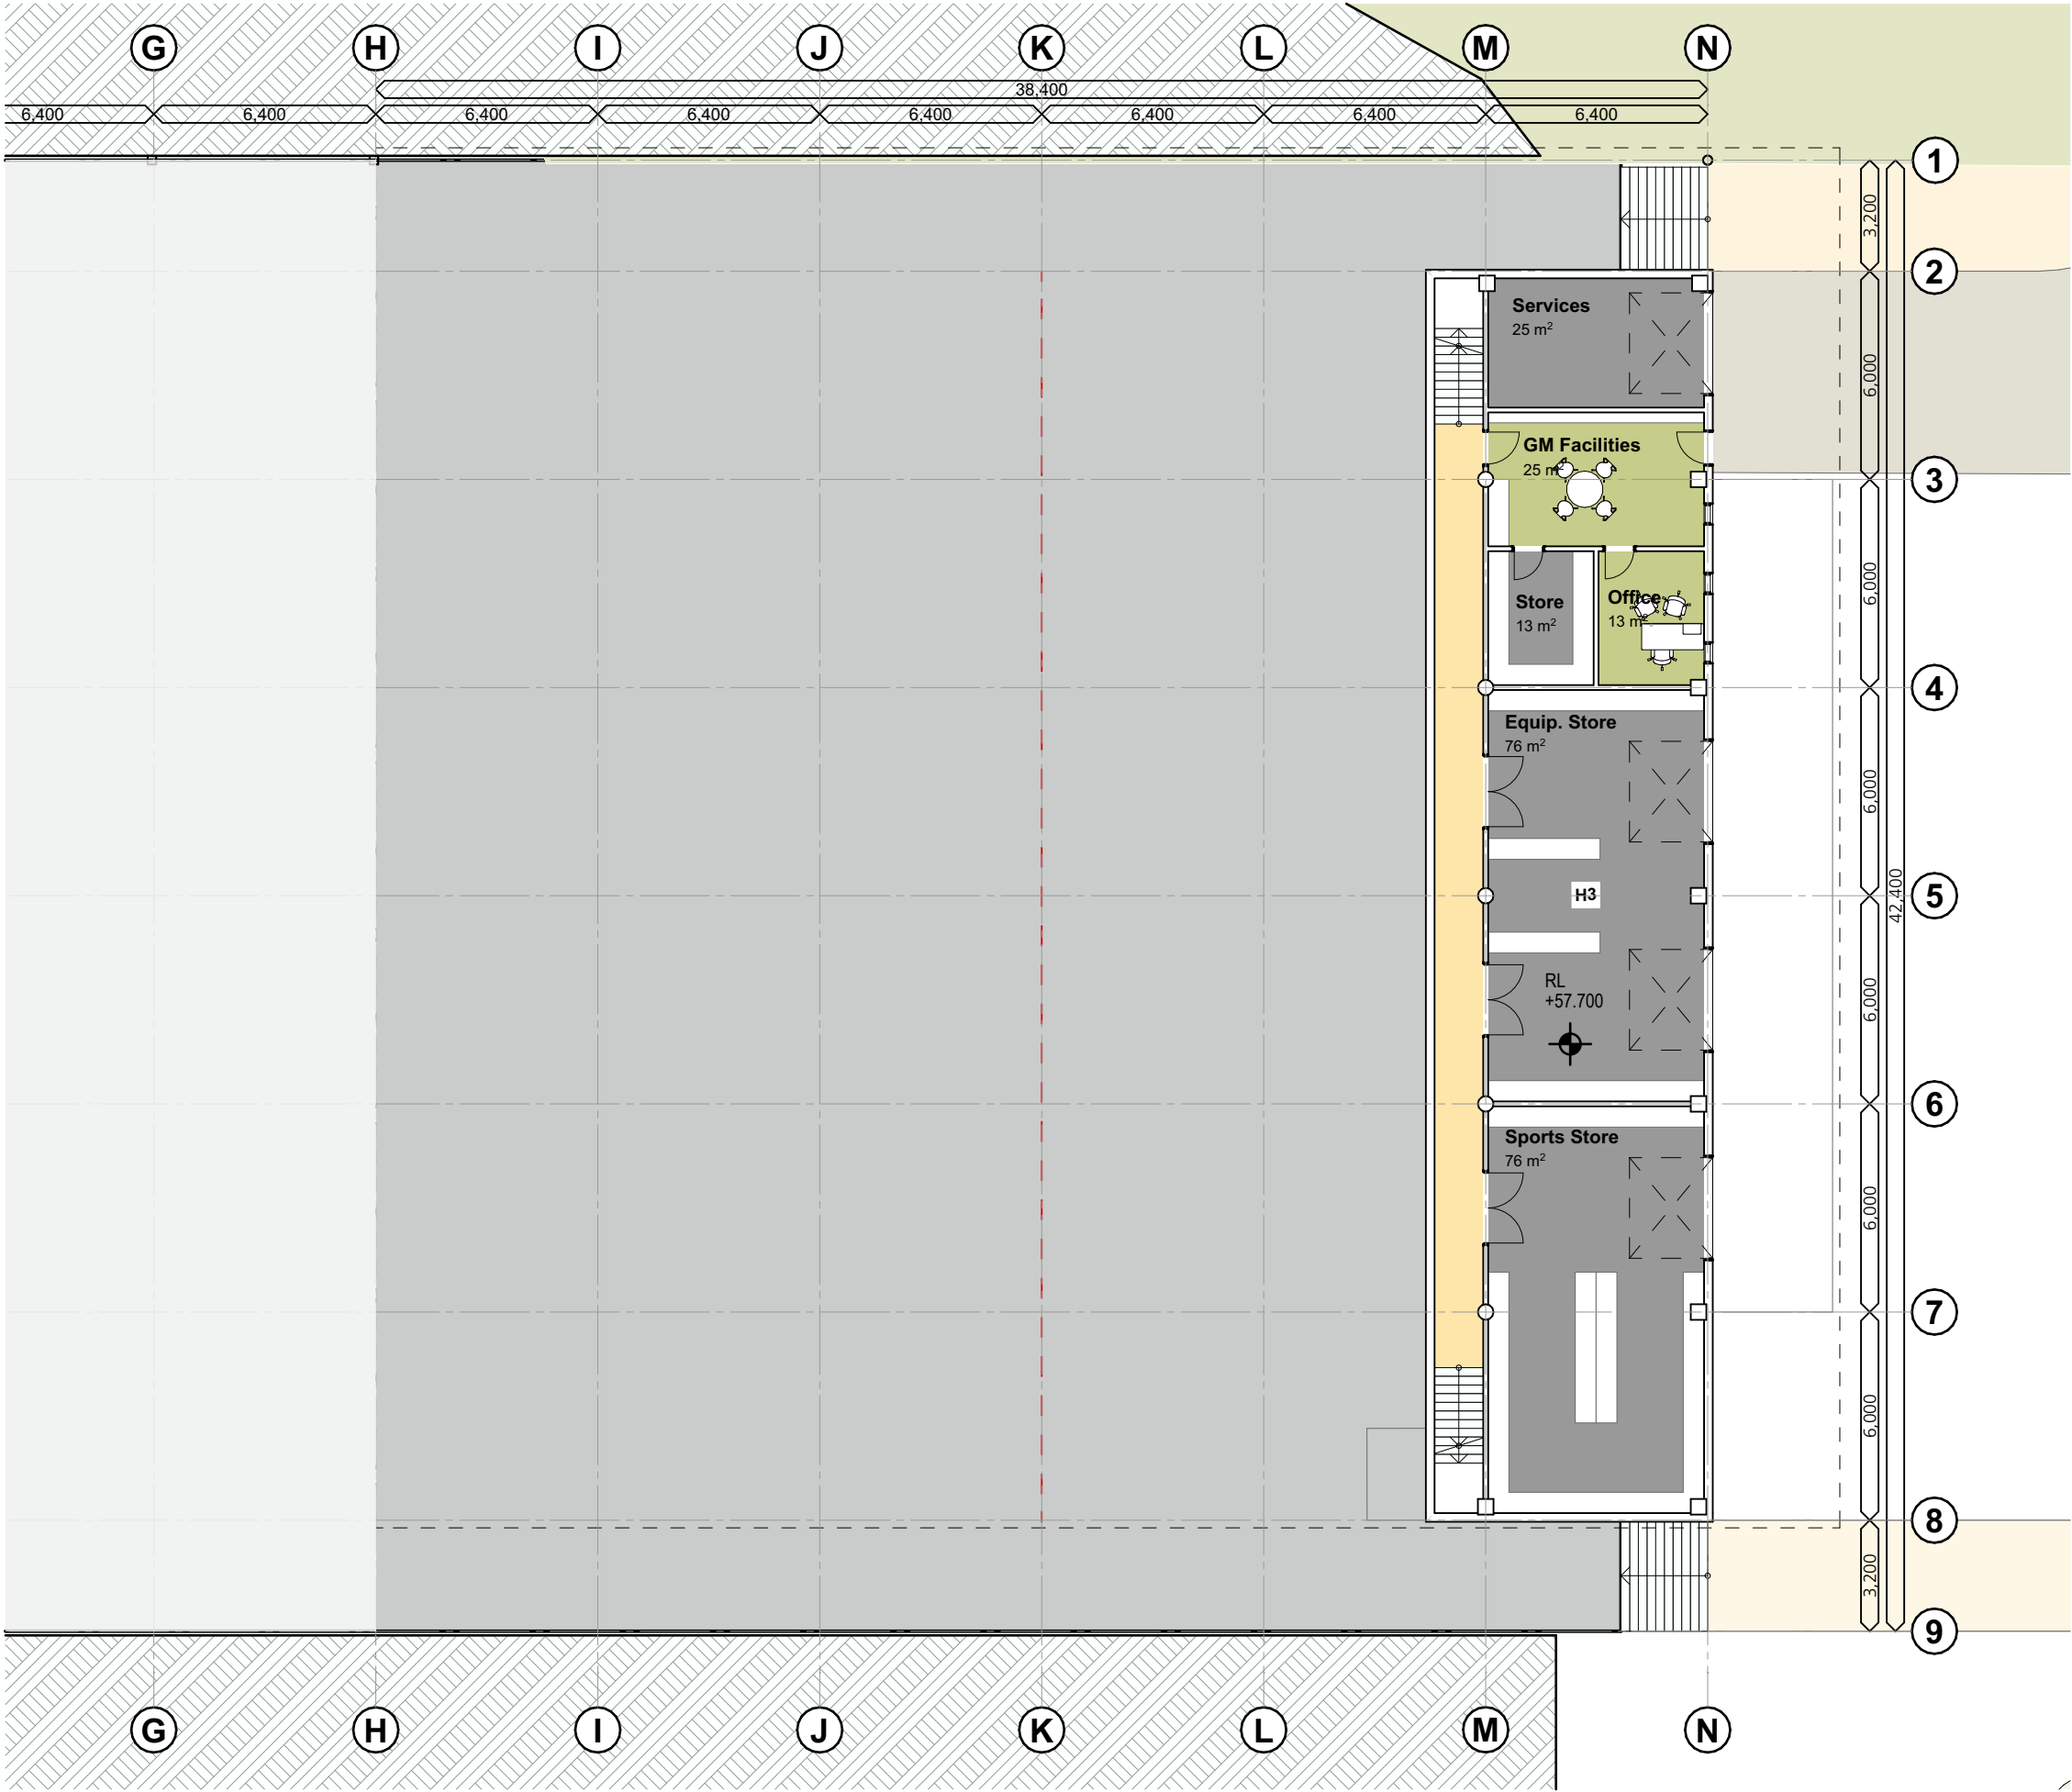

SSD APPLICATION


- 1. Dimensions are in millimetres unless otherwise shown.
- 2. Work to given dimensions. Do not scale from drawing.
- 3. Check all dimensions on site prior to construction and fabrication.
- 4. Bring any discrepancies to the attention of the proprietor & architect.

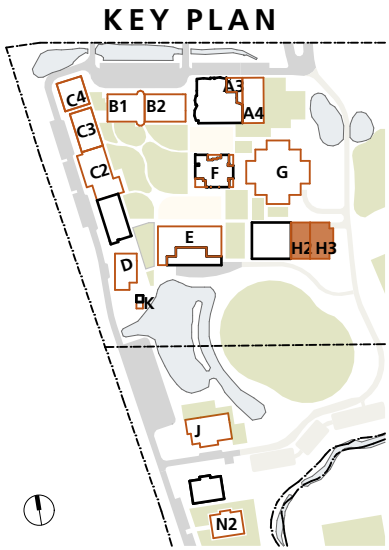

Movement Province
Sports Hall, Fitness & Performance


4347
CD4004
RevF 02.11.22

H - Sports Hall - Lower Ground Floor Furniture Plan
St Philip's Christian College Cessnock
10 Lomas Lane, Nulkaba

 


SHAC
Nominated Architect Justin Hamilton (6160) | ABN 32 131 584 846

Drawing and design © SHAC Pty Ltd. The signed control copy of this drawing is held by SHAC Pty Ltd. | Ref: BIMcloud: BIMSERVER - BIMcloud Basic for ARCHICAD 25/4347 SPCC Cessnock SSD date:2/11/2022 time: 2:35 pm

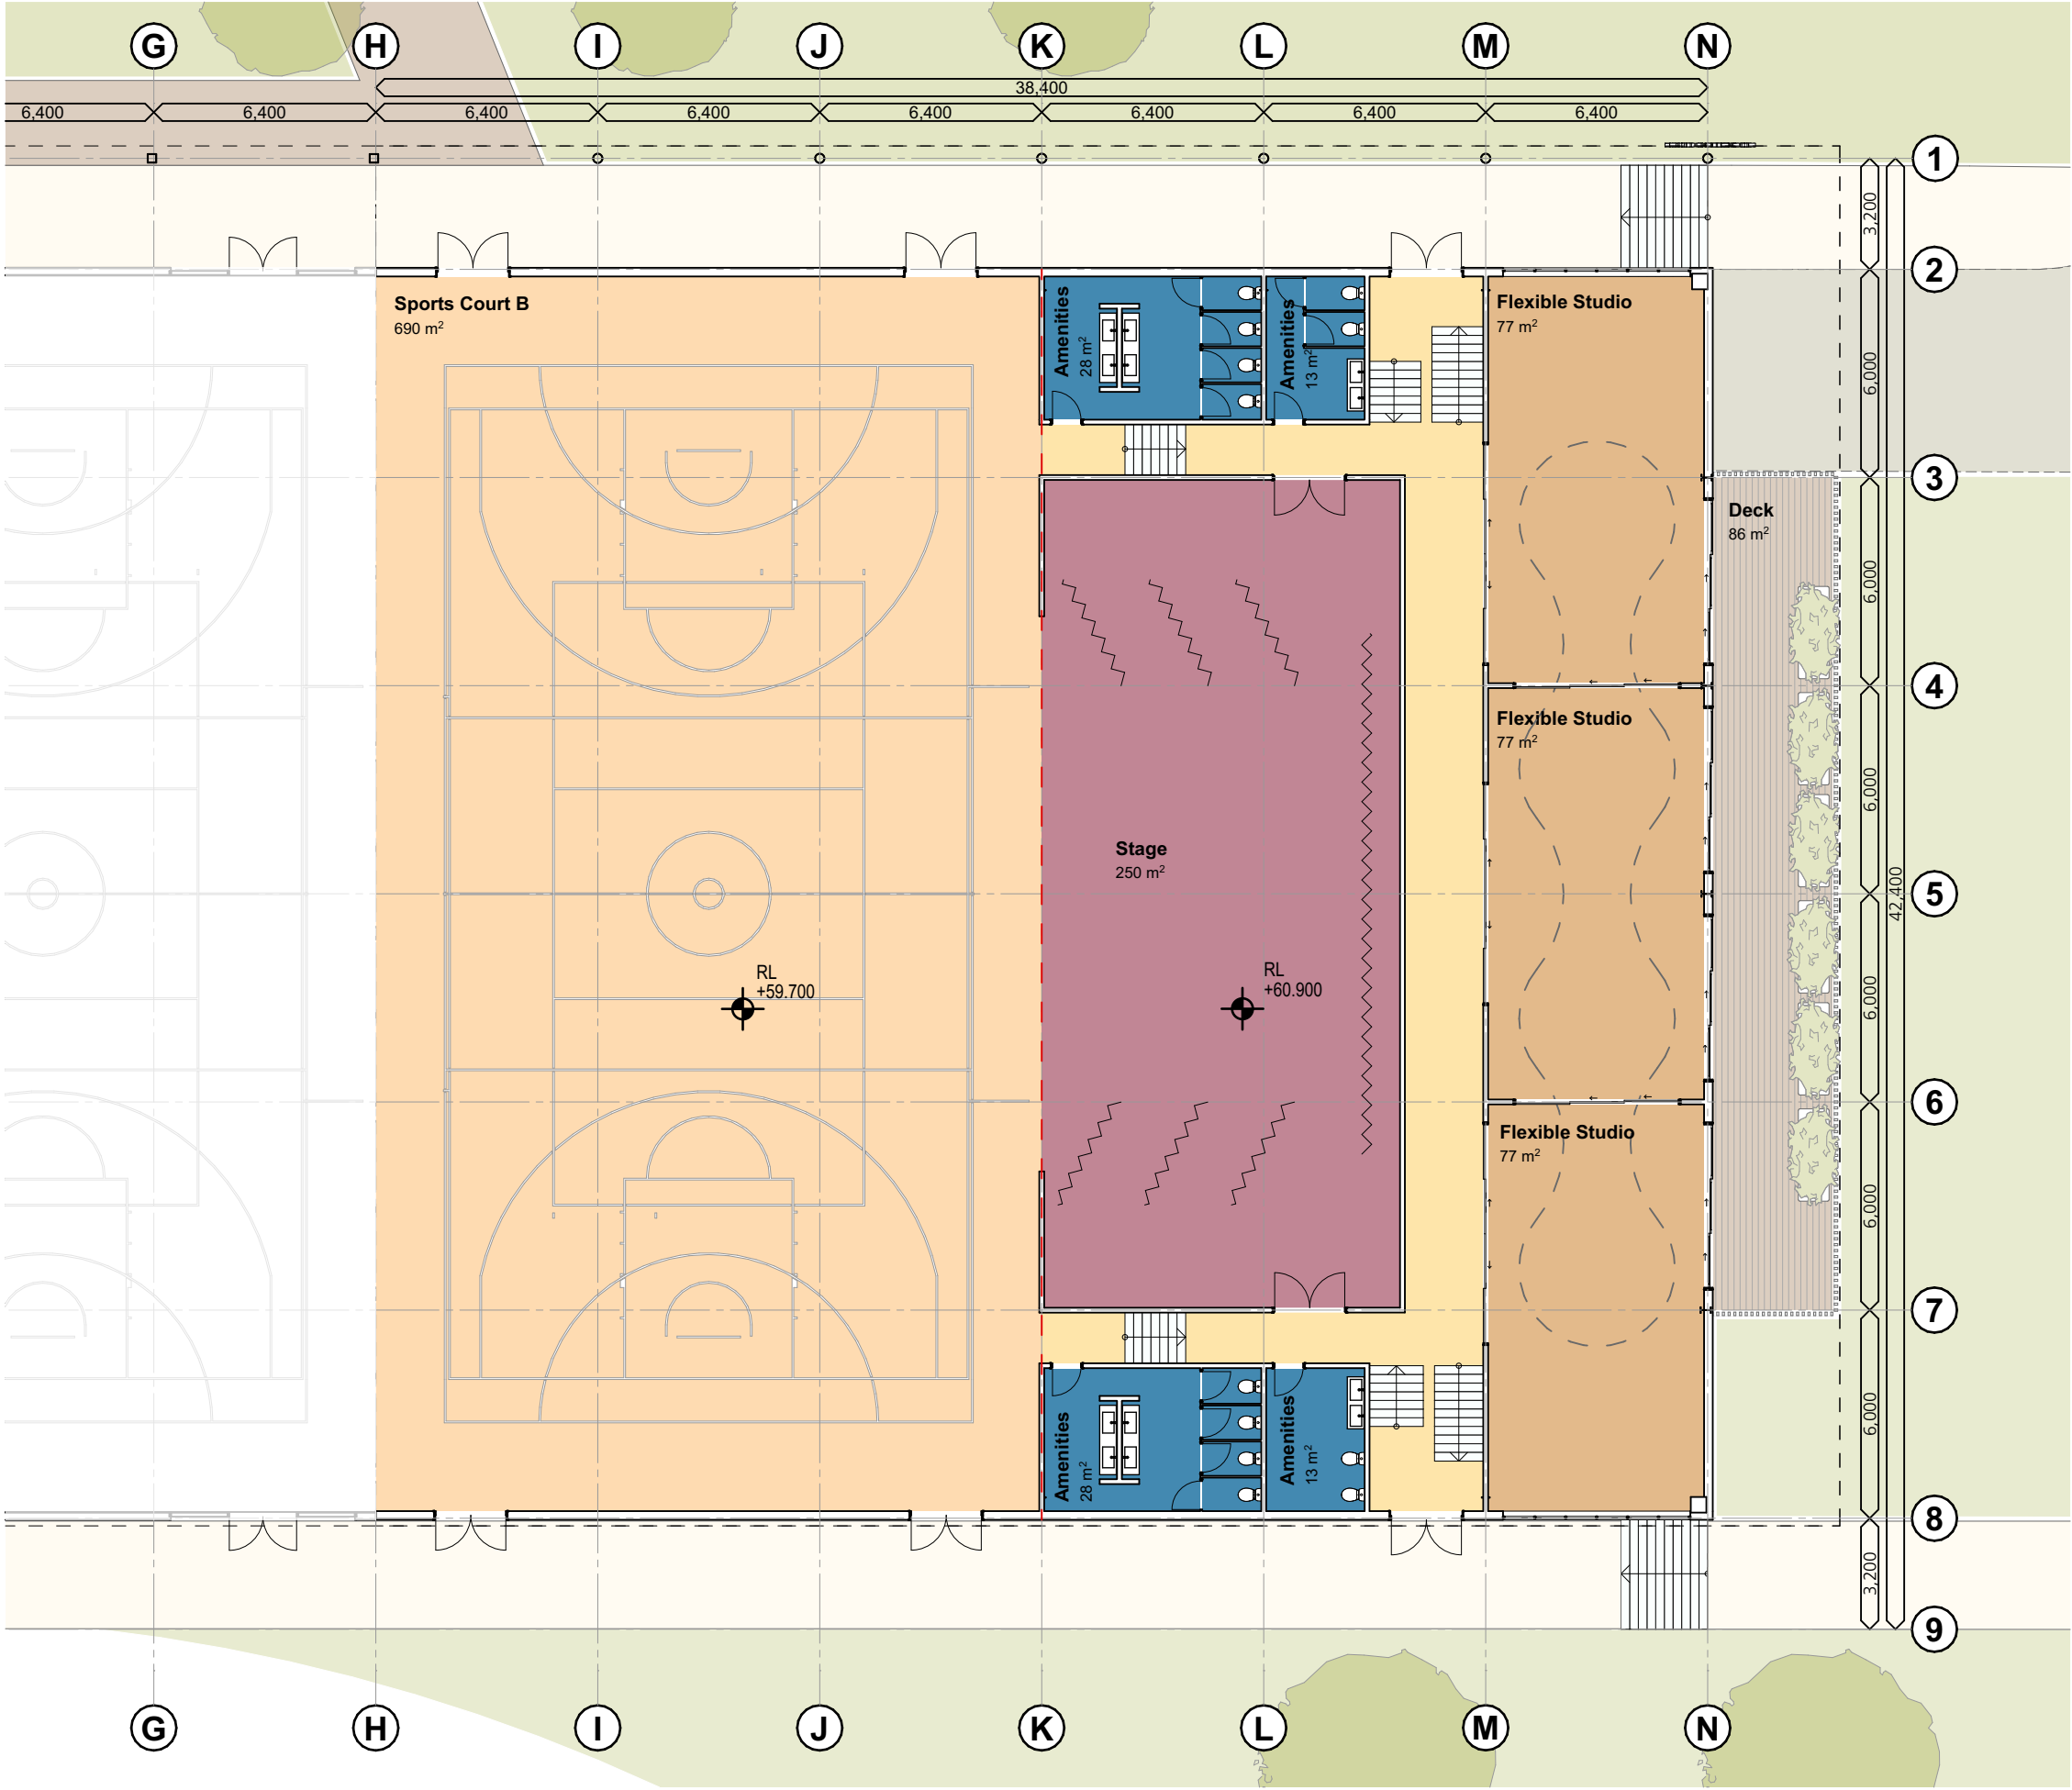

4347
CD4005
RevF 02.11.22


H - Sports Hall - Ground Floor Furniture Plan
St Philip's Christian College Cessnock
10 Lomas Lane, Nulkaba

 

SSD APPLICATION

- 1. Dimensions are in millimetres unless otherwise shown.
- 2. Work to given dimensions. Do not scale from drawing.
- 3. Check all dimensions on site prior to construction and fabrication.
- 4. Bring any discrepancies to the attention of the proprietor & architect.

KEY PLAN

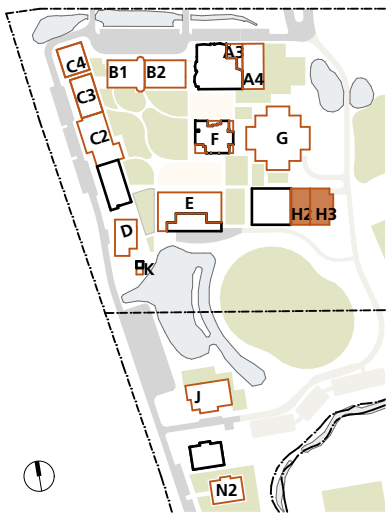



Movement Province
Sports Hall, Fitness & Performance

SHAC
Nominated Architect Justin Hamilton (6160) | ABN 32 131 584 846


SSD APPLICATION

1. Dimensions are in millimetres unless otherwise shown.
2. Work to given dimensions. Do not scale from drawing.
3. Check all dimensions on site prior to construction and fabrication.
4. Bring any discrepancies to the attention of the proprietor & architect.

KEY PLAN

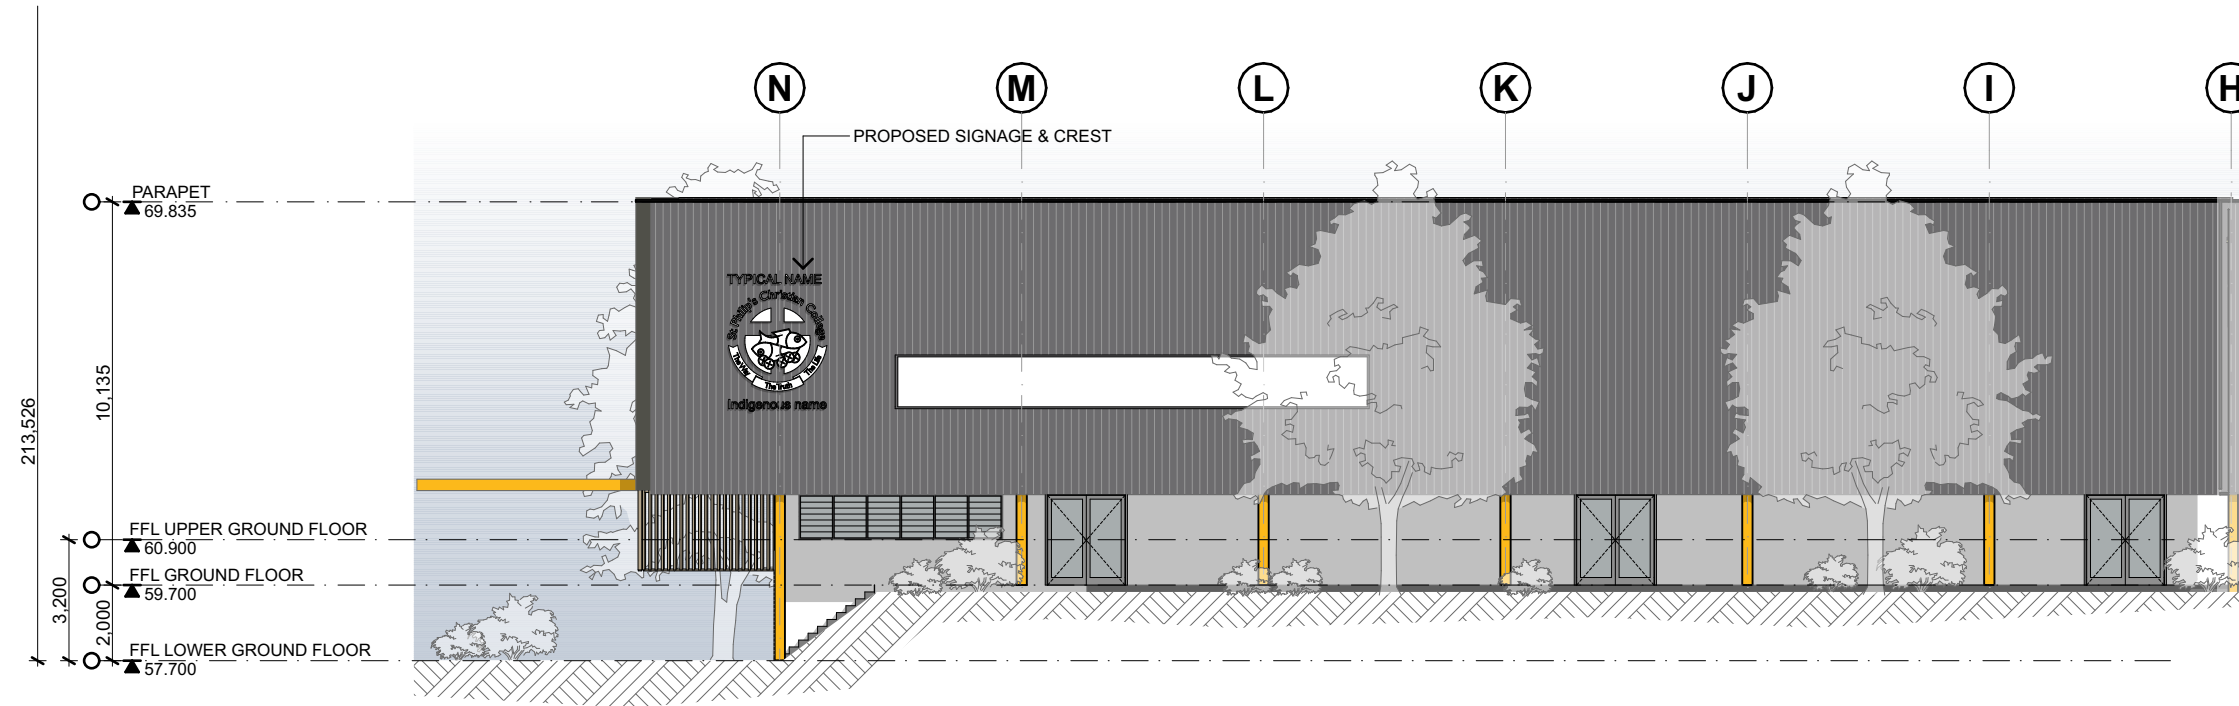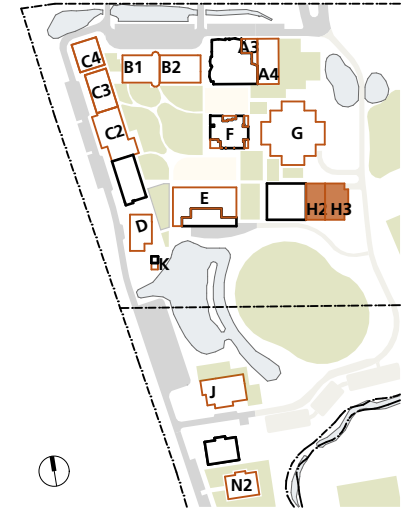

North Elevation

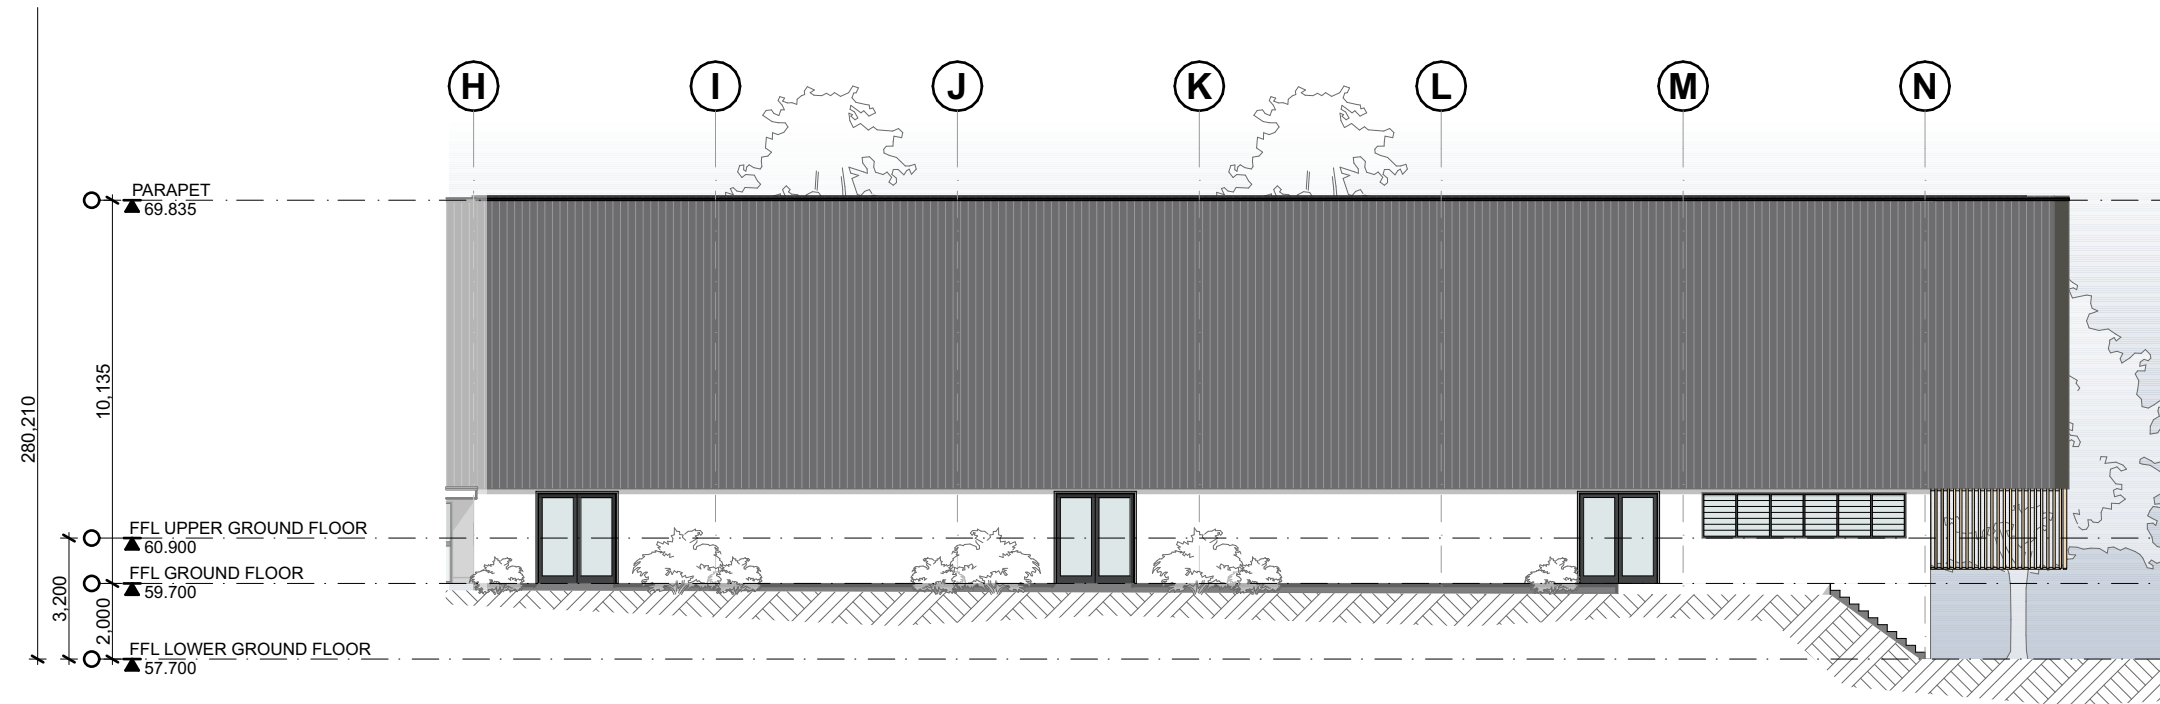

South Elevation

Movement Province
Sports Hall, Fitness & Performance


4347
CD4006

RevF 02.11.22

H - Sports Hall - Elevations

St Philip's Christian College Cessnock
10 Lomas Lane, Nulkaba

0m 2 4 6 8 10 1:200
@A3

 

SHAC



Nominated Architect Justin Hamilton (6160) | ABN 32 131 584 846

1. Dimensions are in millimetres unless otherwise shown.

2. Work to given dimensions. Do not scale from drawing.
3. Check all dimensions on site prior to construction and fabrication.

4. Bring any discrepancies to the attention of the proprietor & architect.

KEY PLAN

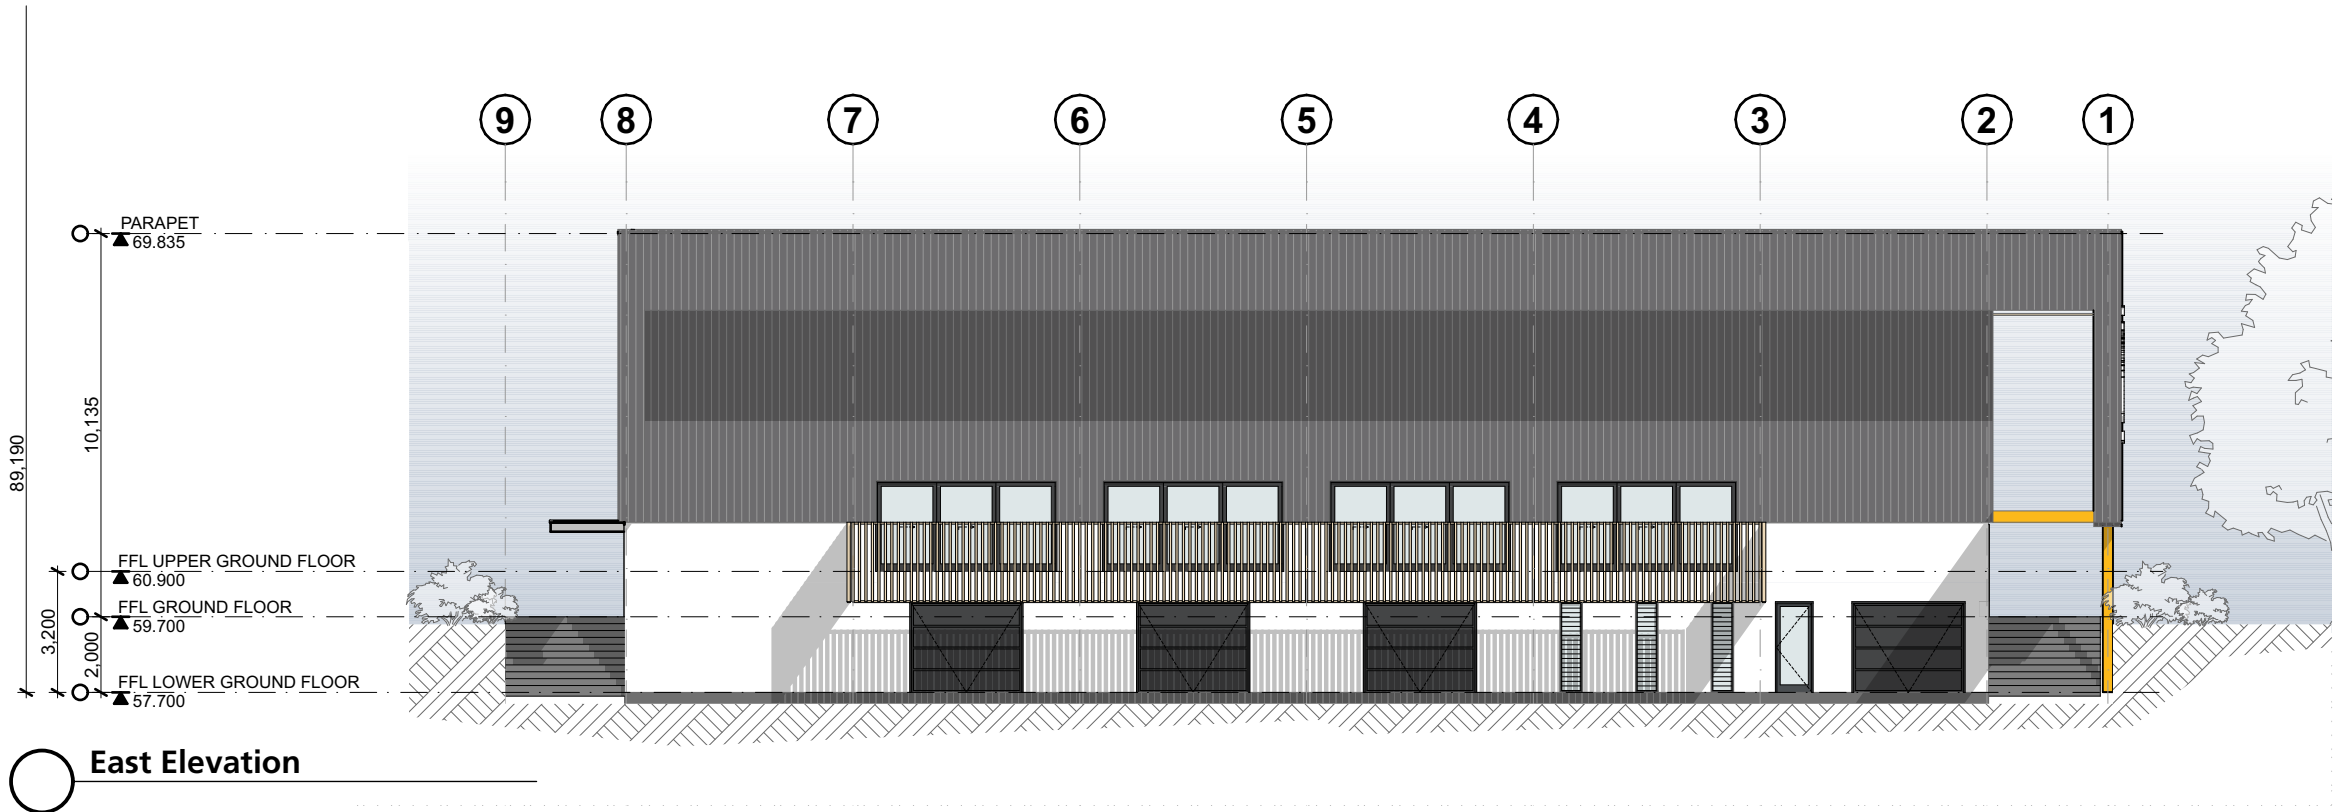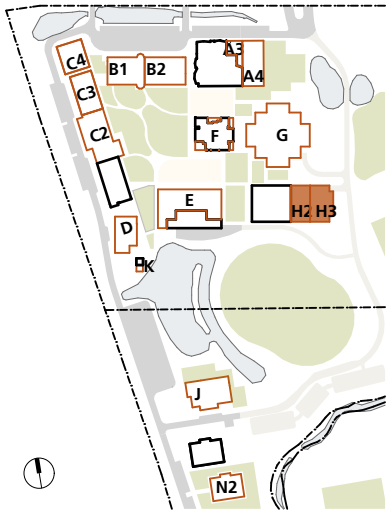



East Elevation

Movement Province
Sports Hall, Fitness & Performance


SSD APPLICATION

1. Dimensions are in millimetres unless otherwise shown.
2. Work to given dimensions. Do not scale from drawing.
3. Check all dimensions on site prior to construction and fabrication.
4. Bring any discrepancies to the attention of the proprietor & architect.

KEY PLAN

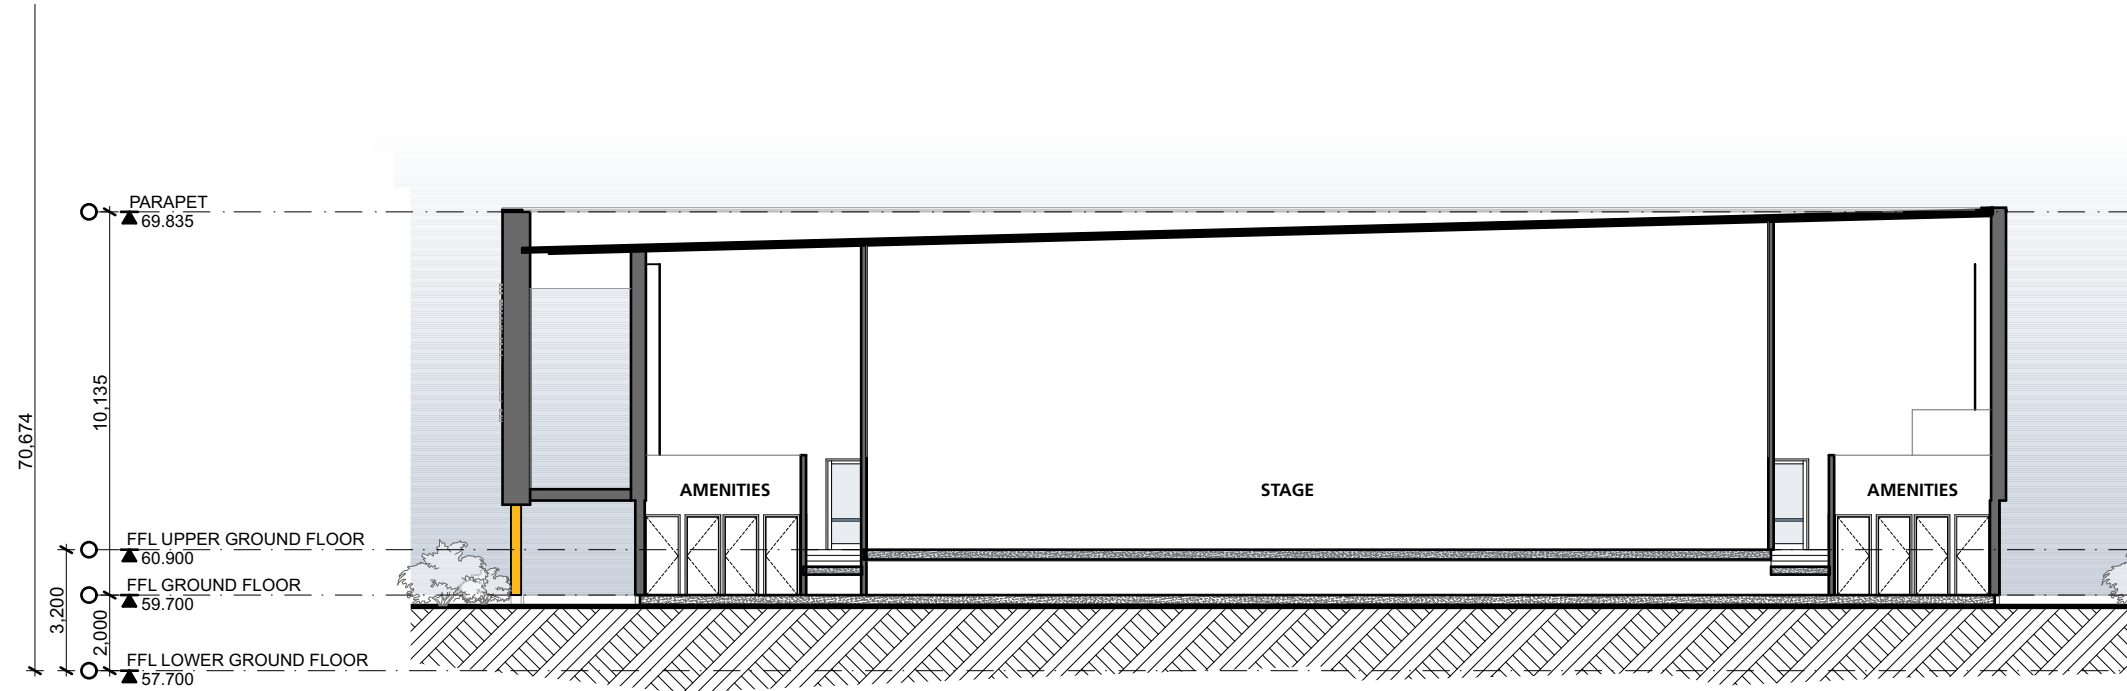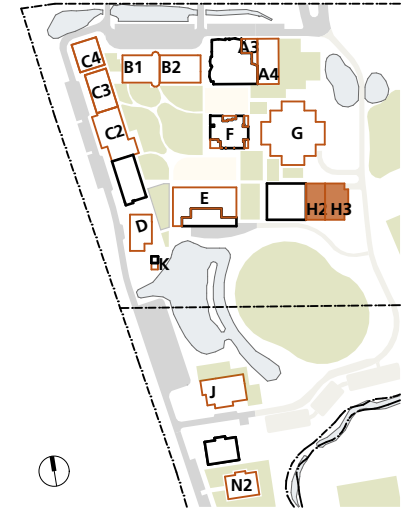

Section A

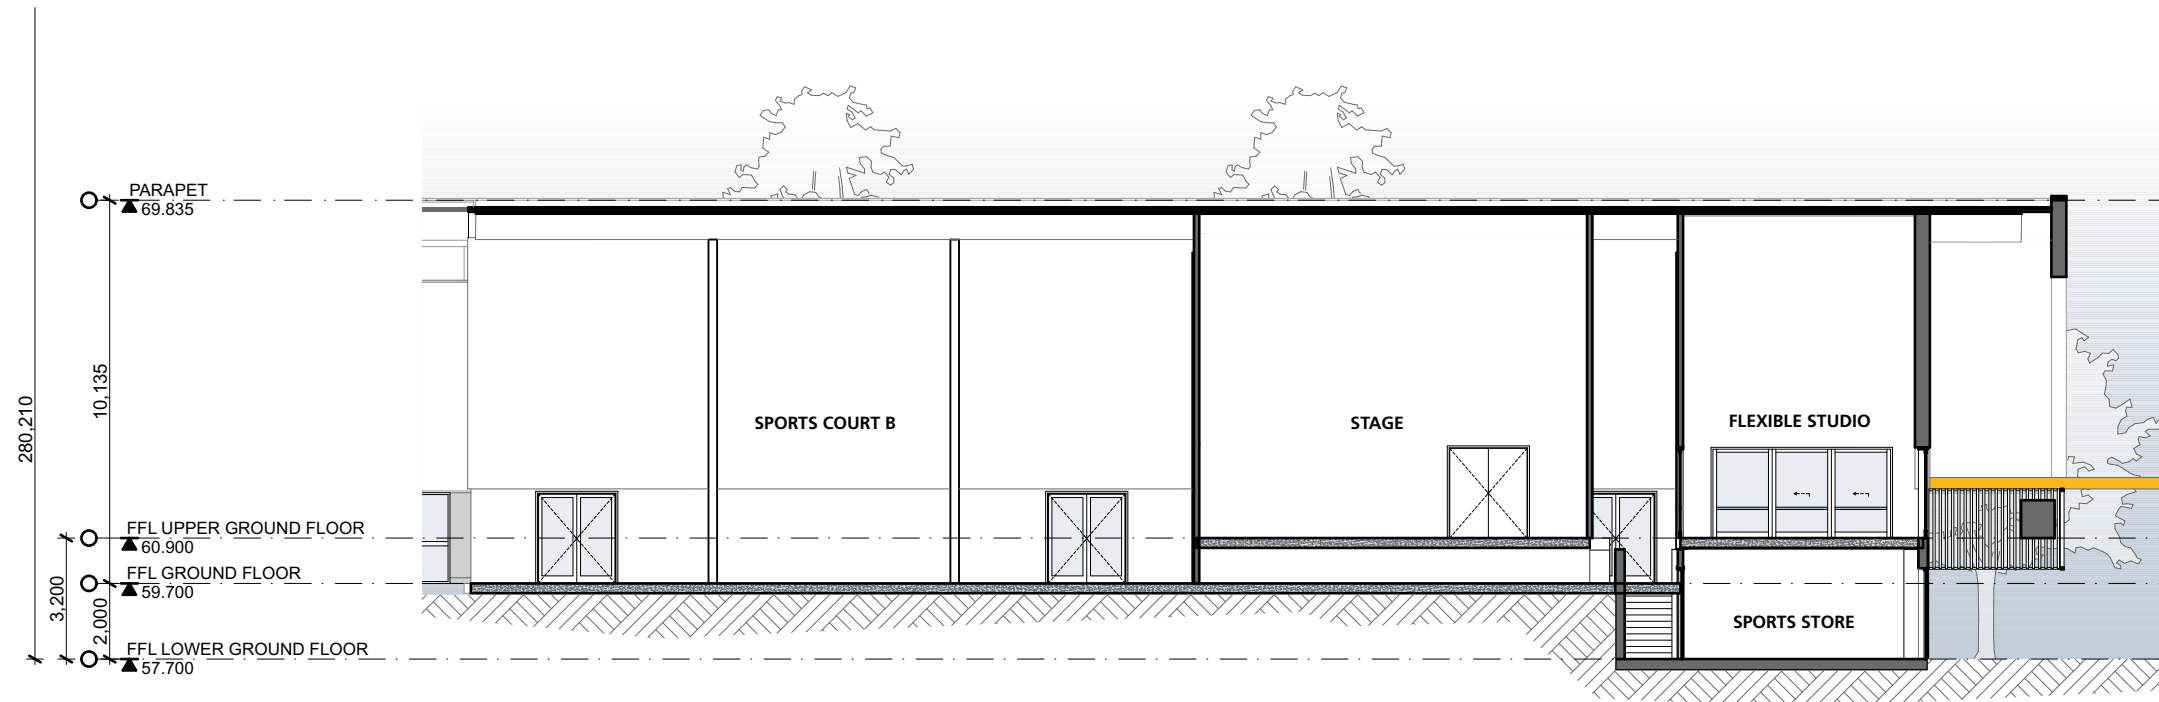

Section B

Movement Province
Sports Hall, Fitness & Performance


4347
CD4008

RevF 02.11.22

H - Sports Hall - Sections

St Philip's Christian College Cessnock
10 Lomas Lane, Nulkaba

0m 2 4 6 8 10 1:200 @A3

 

SHAC

Nominated Architect Justin Hamilton (6160) | ABN 32 131 584 846



Building J

Narnia

No.	Drawing	Rev
CD4101	J - Narnia - Ground Floor Plan	F
CD4102	J - Narnia - Roof Plan	F
CD4103	J - Narnia - Ground Floor Furniture Plan	F
CD4104	J - Narnia - Elevations	F
CD4105	J - Narnia - Elevations	F
CD4106	J - Narnia - Sections	F

Drawing and design © SHAC Pty Ltd. The signed control copy of this drawing is held by SHAC Pty Ltd. | Ref: BIMcloud: BINSERVER - BIMcloud Basic for ARCHICAD 25/4347 SPCC Cessnock SSD date 2/11/2022 time: 2:35 pm



SSD APPLICATION

- 1. Dimensions are in millimetres unless otherwise shown.
- 2. Work to given dimensions. Do not scale from drawing.
- 3. Check all dimensions on site prior to construction and fabrication.
- 4. Bring any discrepancies to the attention of the proprietor & architect.


KEY PLAN



Narnia School Province
'Explore, Invent & Play'
Narnia & Staff

4347
CD4101
RevF 02.11.22

J - Narnia - Ground Floor Plan
St Philip's Christian College Cessnock
10 Lomas Lane, Nulkaba


 


SHAC
Nominated Architect Justin Hamilton (6160) | ABN 32 131 584 846

1. Dimensions are in millimetres unless otherwise shown.

2. Work to given dimensions. Do not scale from drawing.
3. Check all dimensions on site prior to construction and fabrication.

4. Bring any discrepancies to the attention of the proprietor & architect.

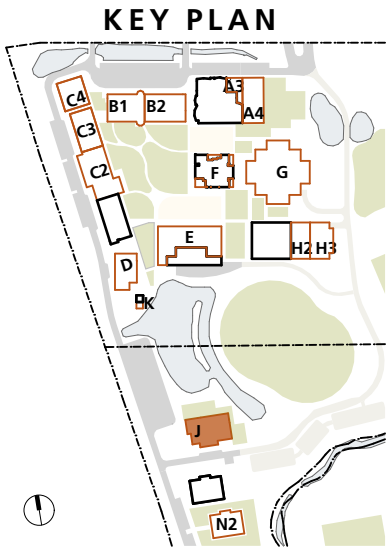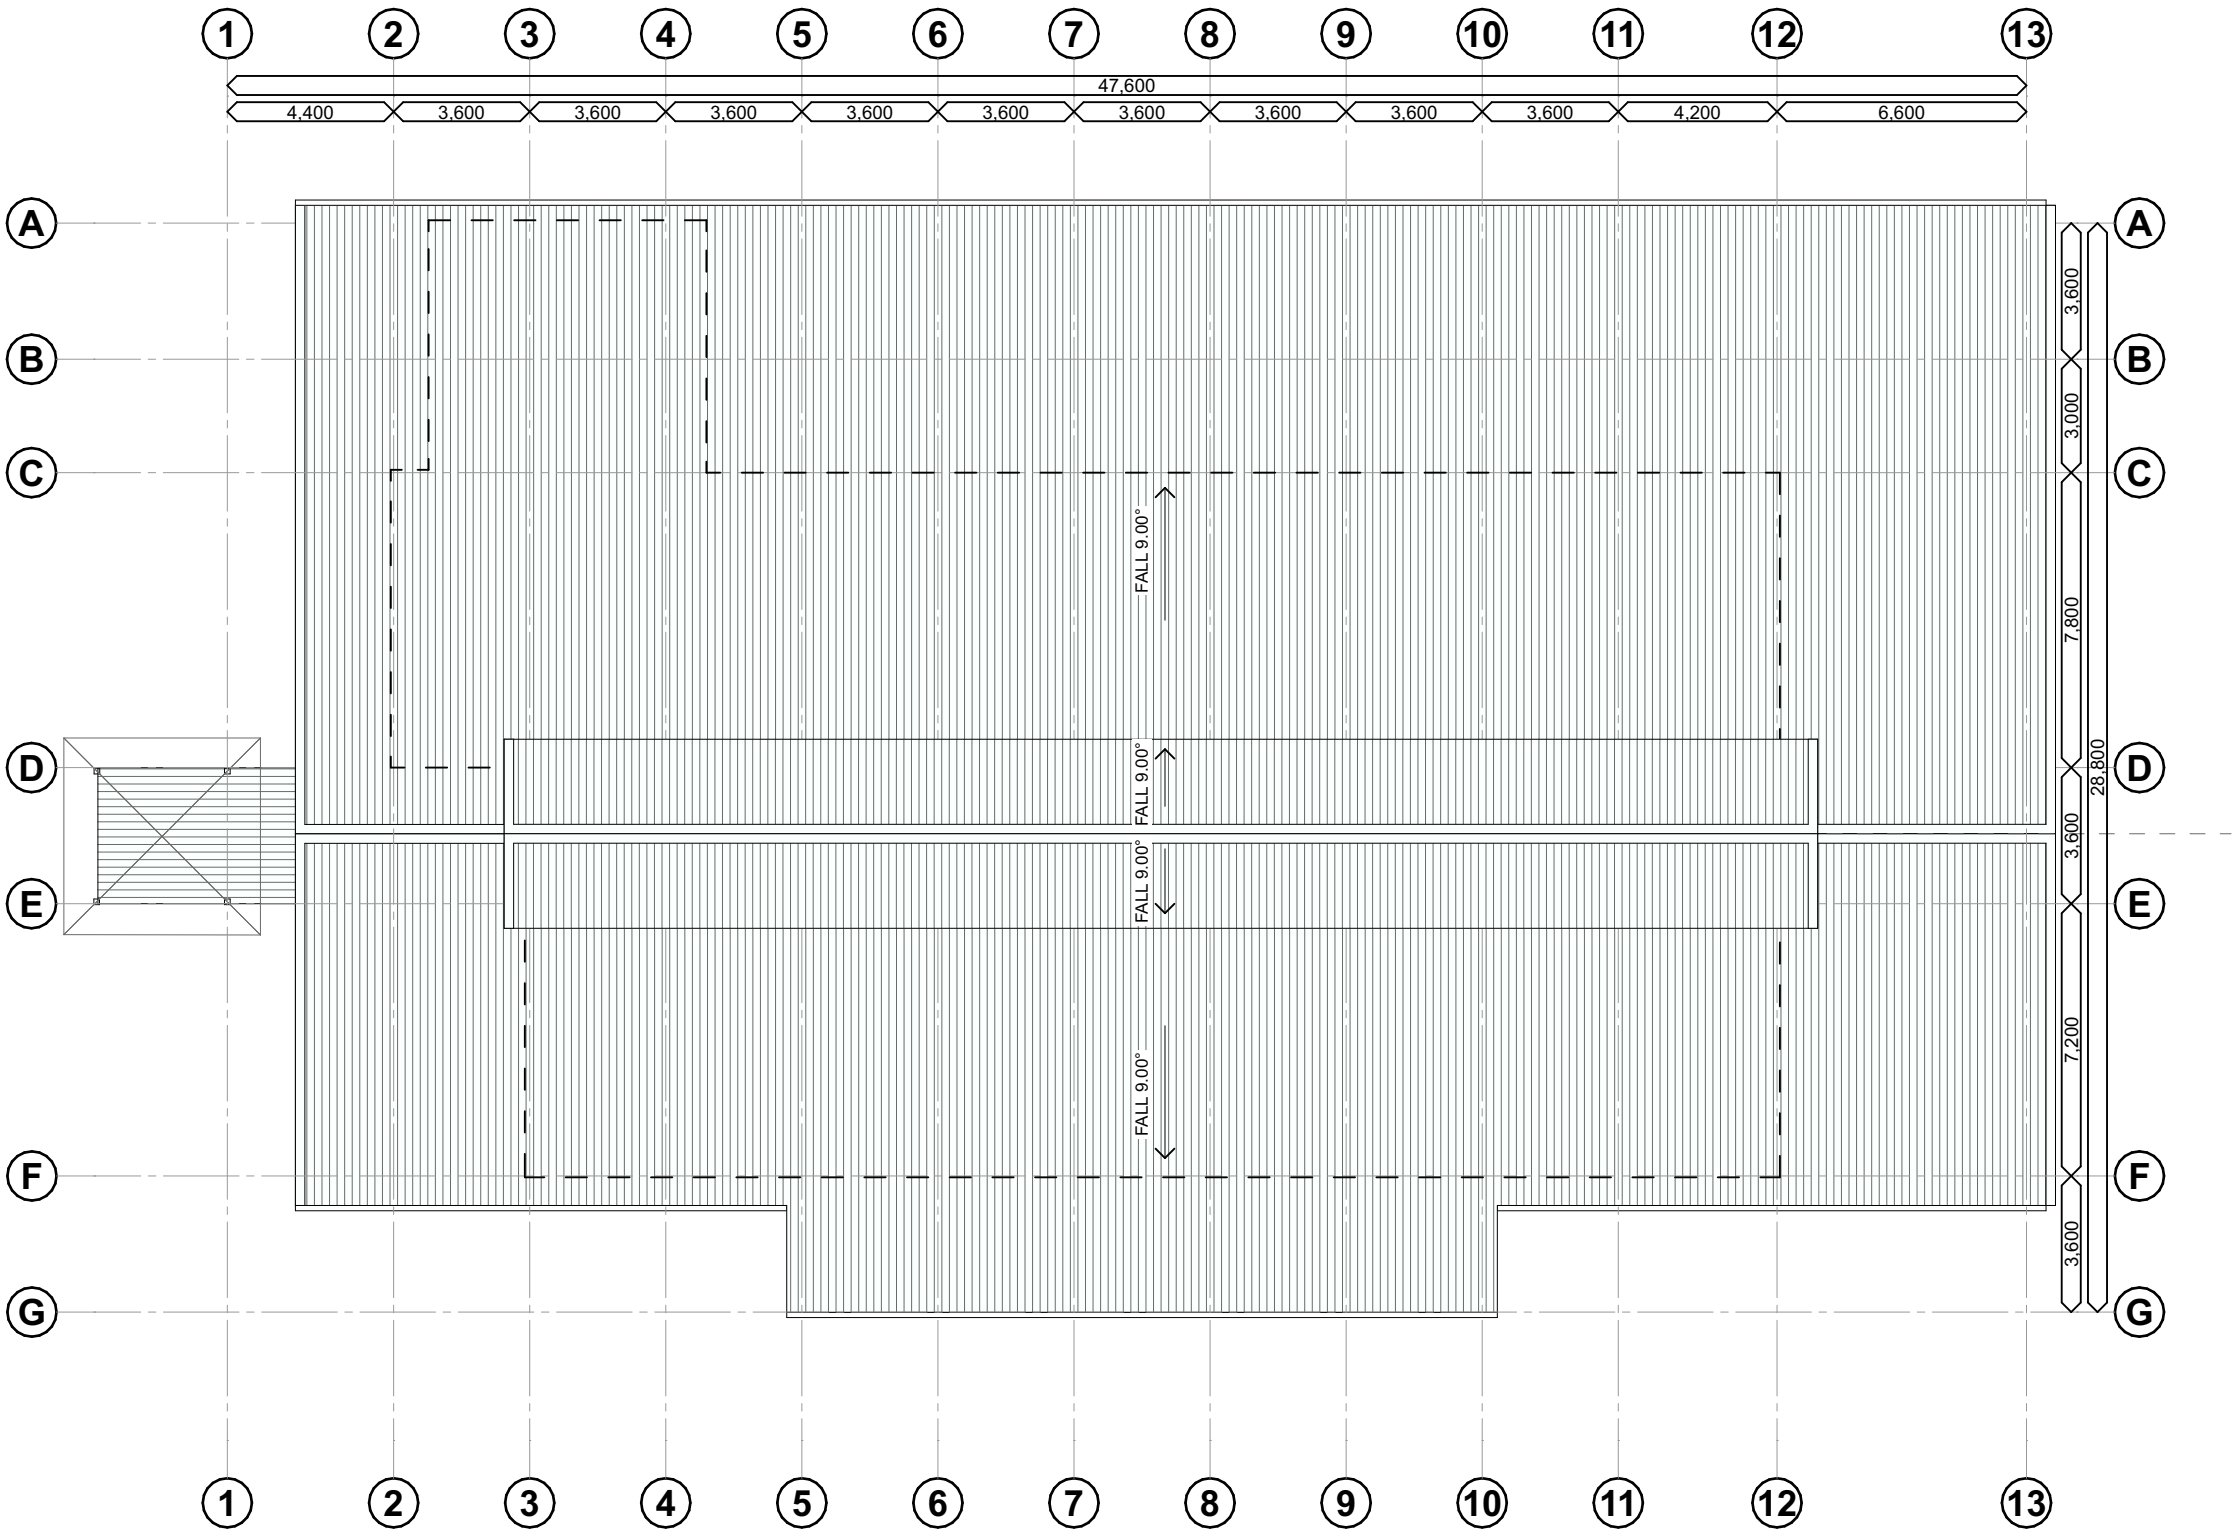


Narnia School Province

'Explore, Invent & Play'

Narnia & Staff


Drawing and design © SHAC Pty Ltd. The signed control copy of this drawing is held by SHAC Pty Ltd. | Ref: BIMcloud: BINSERVER - BIMcloud Basic for ARCHICAD 25/4347 SPCC Cessnock SSD date:2/11/2022 time: 2:35 pm

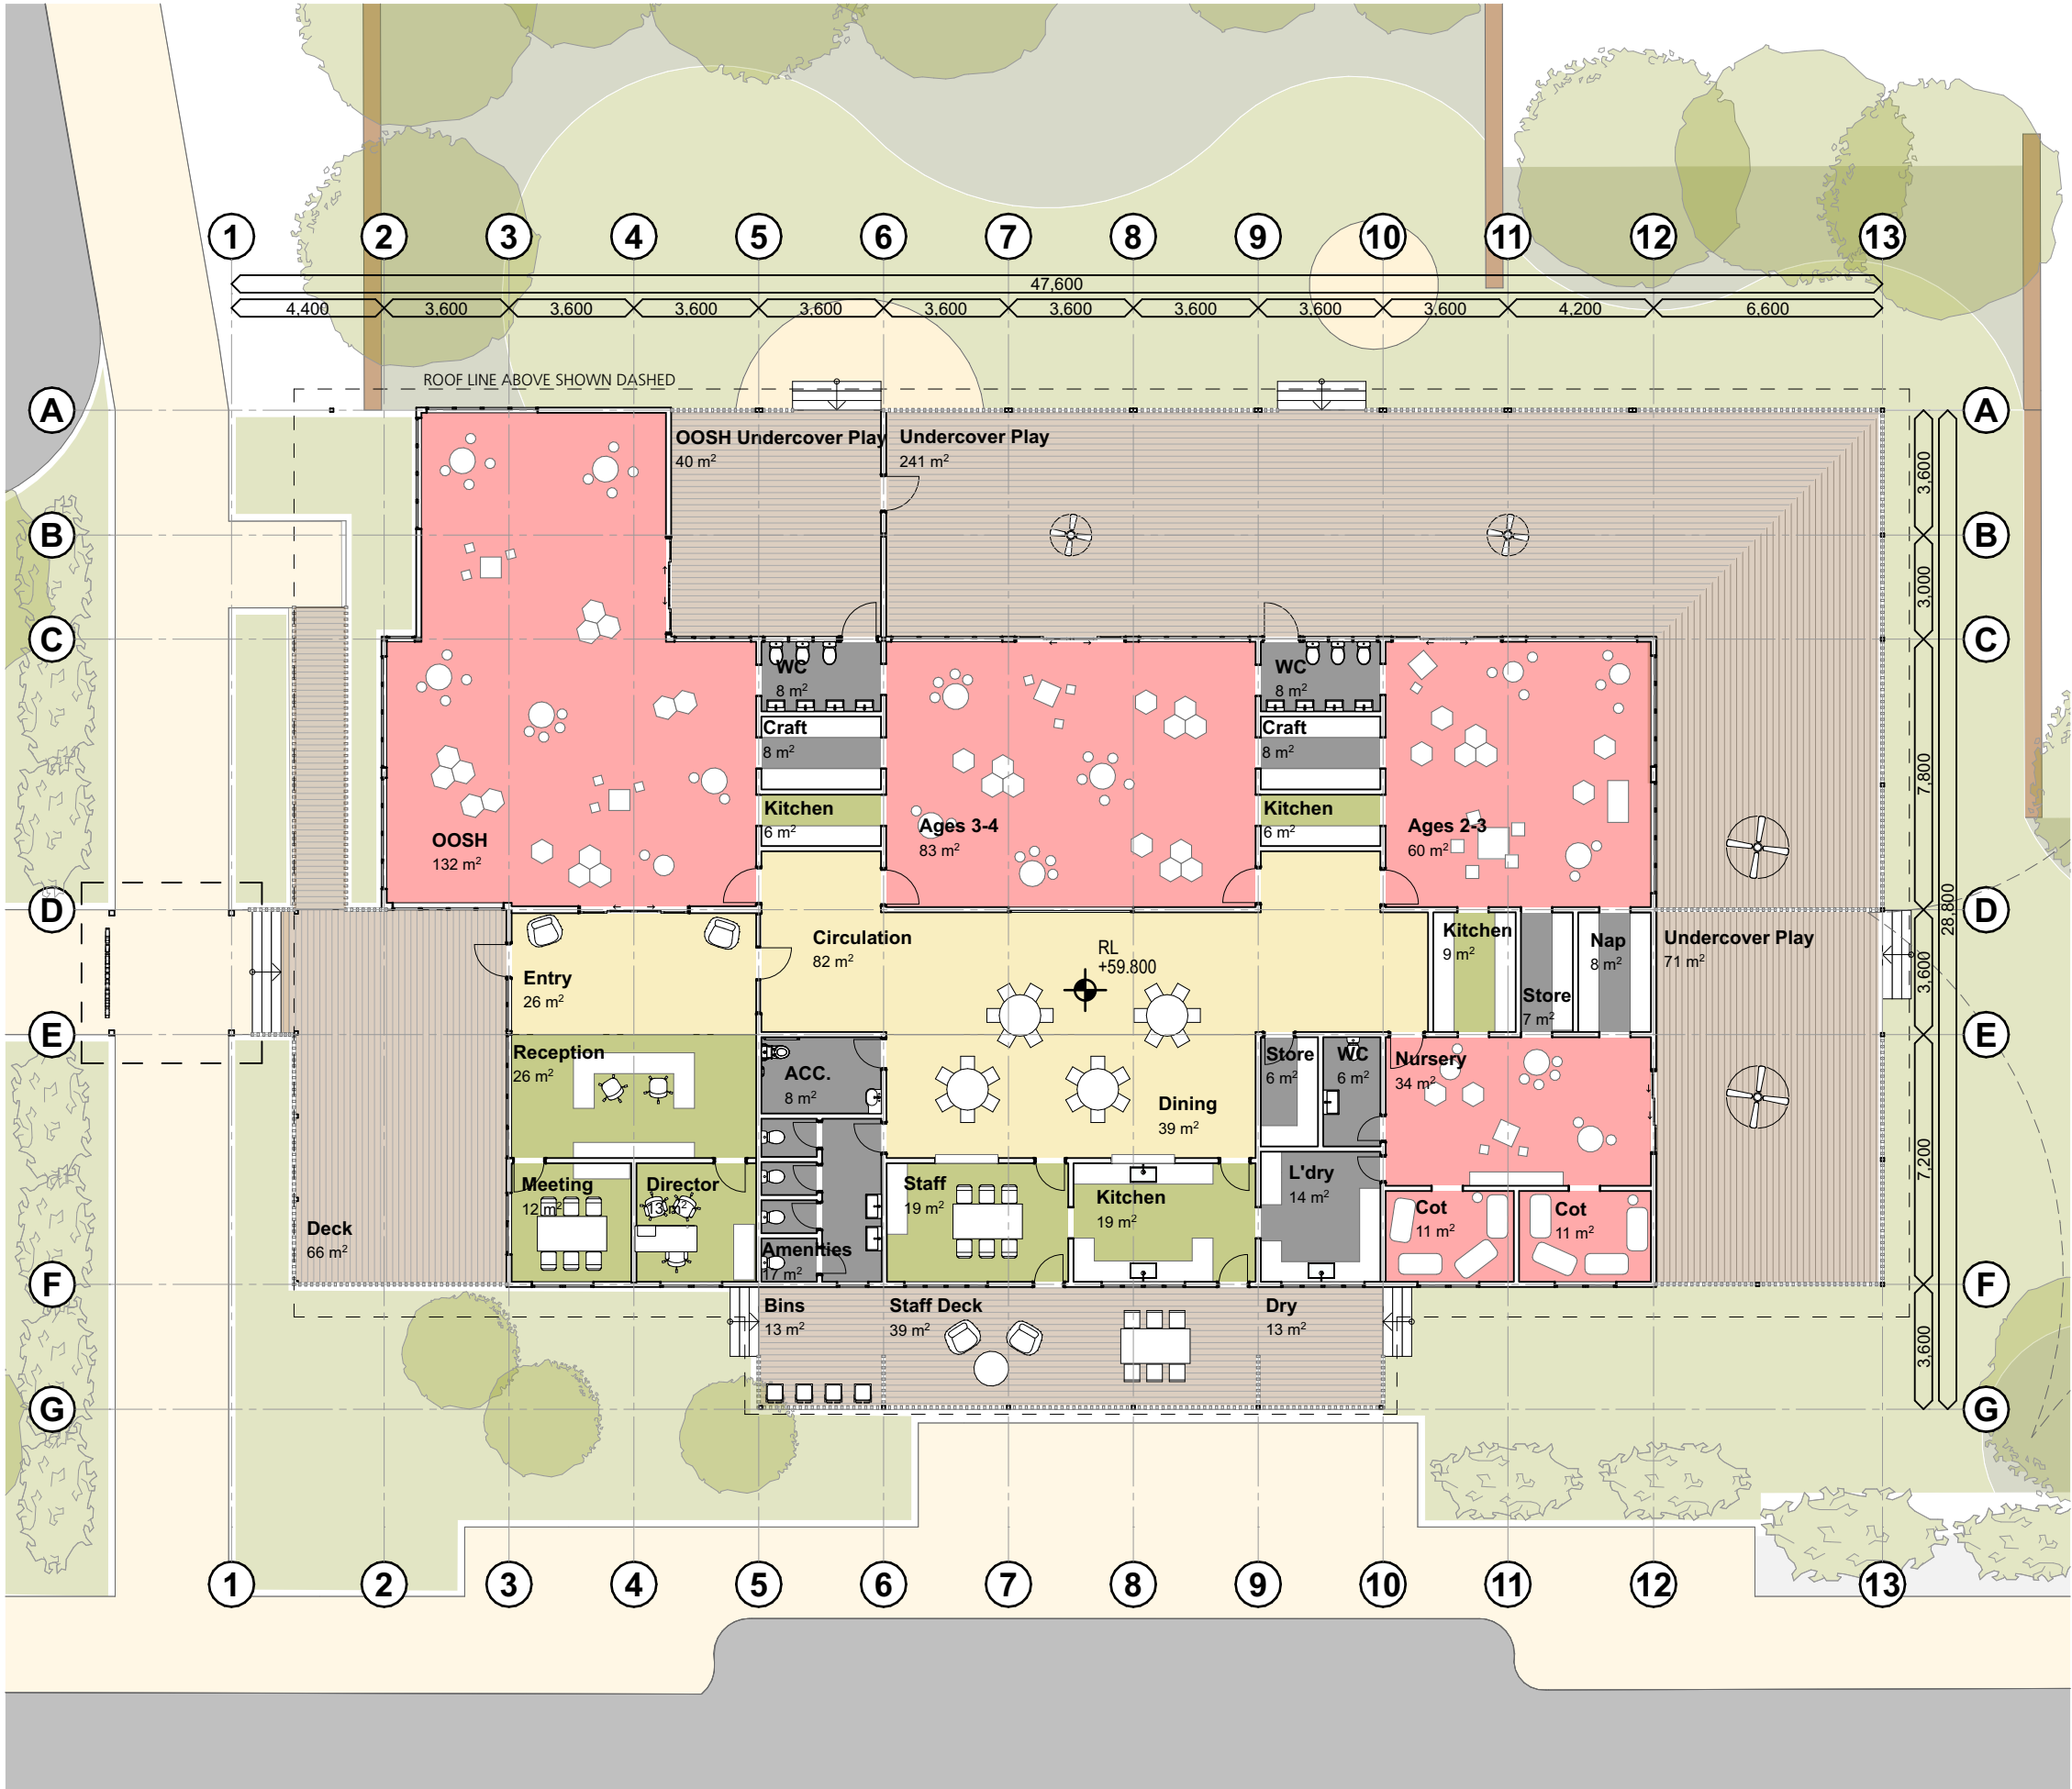

SSD APPLICATION

1. Dimensions are in millimetres unless otherwise shown.
2. Work to given dimensions. Do not scale from drawing.
3. Check all dimensions on site prior to construction and fabrication.
4. Bring any discrepancies to the attention of the proprietor & architect.


KEY PLAN

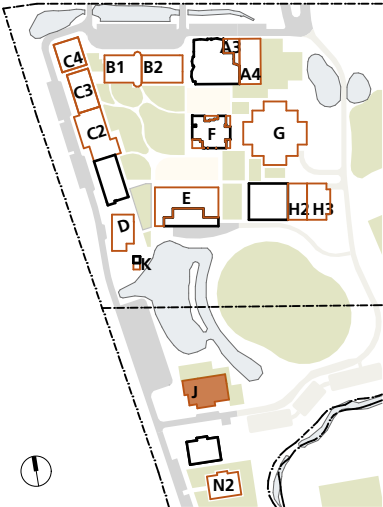

Narnia School Province
'Explore, Invent & Play'
Narnia & Staff

4347
CD4103
RevF 02.11.22

J - Narnia - Ground Floor Furniture Plan
St Philip's Christian College Cessnock
10 Lomas Lane, Nulkaba

 



SHAC
Nominated Architect Justin Hamilton (6160) | ABN 32 131 584 846

1. Dimensions are in millimetres unless otherwise shown.


2. Work to given dimensions. Do not scale from drawing.
3. Check all dimensions on site prior to construction and fabrication.

4. Bring any discrepancies to the attention of the proprietor & architect.

KEY PLAN

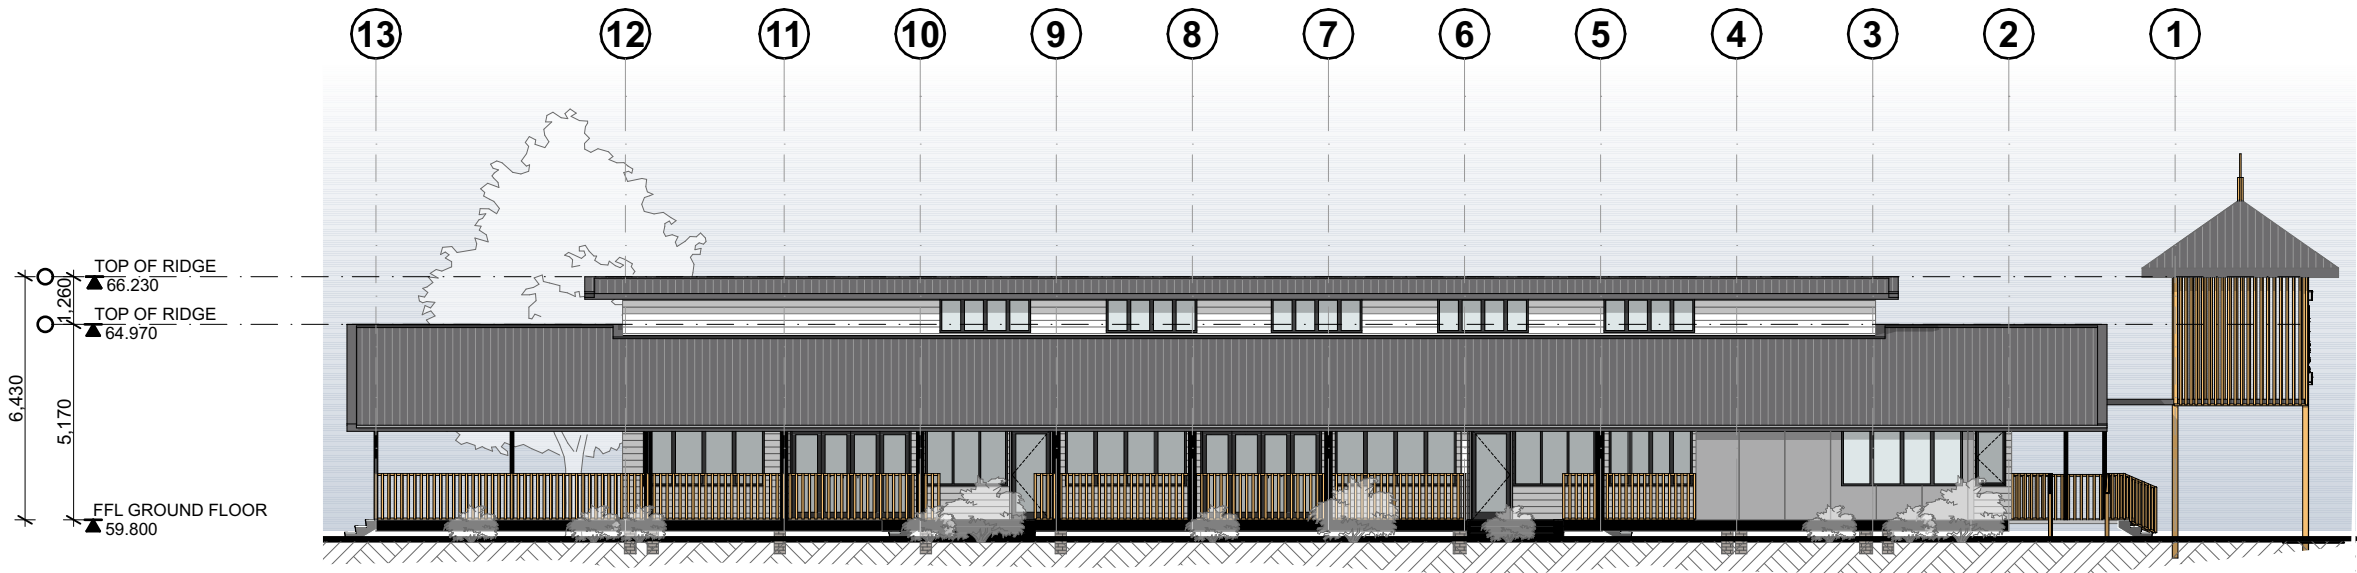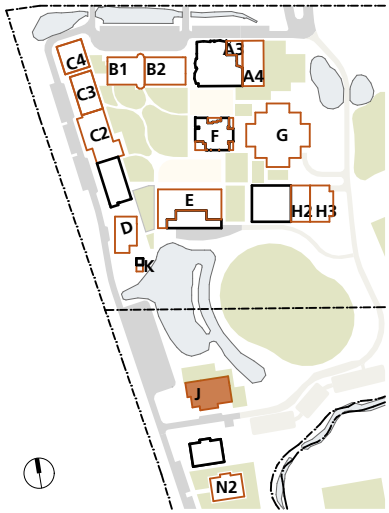


North Elevation

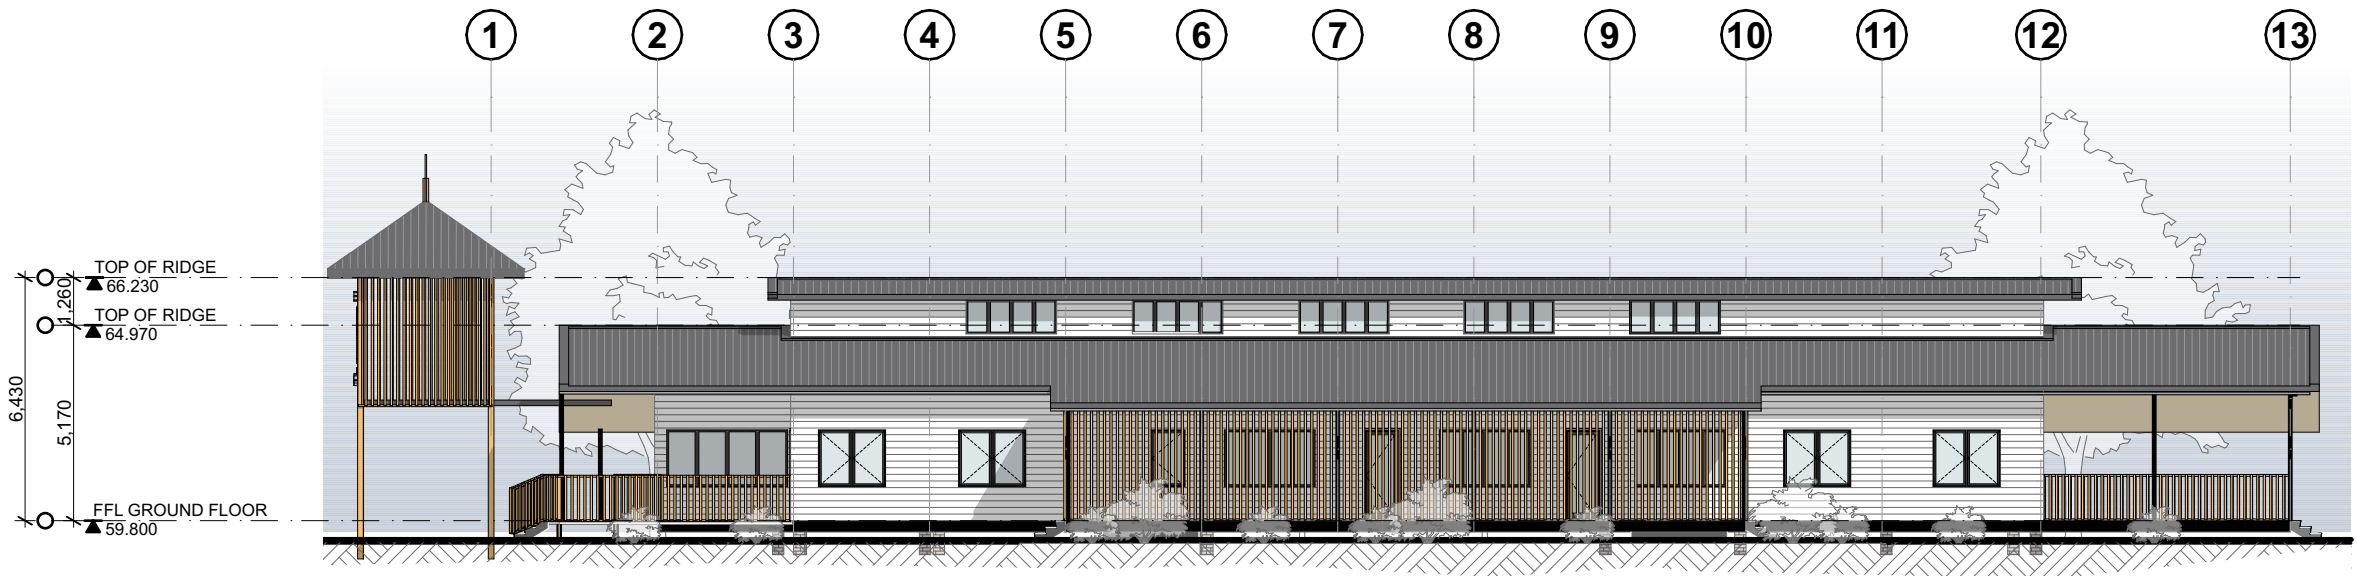

South Elevation

Narnia School Province
'Explore, Invent & Play'
Narnia & Staff


 


1. Dimensions are in millimetres unless otherwise shown.


2. Work to given dimensions. Do not scale from drawing.
3. Check all dimensions on site prior to construction and fabrication.

4. Bring any discrepancies to the attention of the proprietor & architect.

KEY PLAN

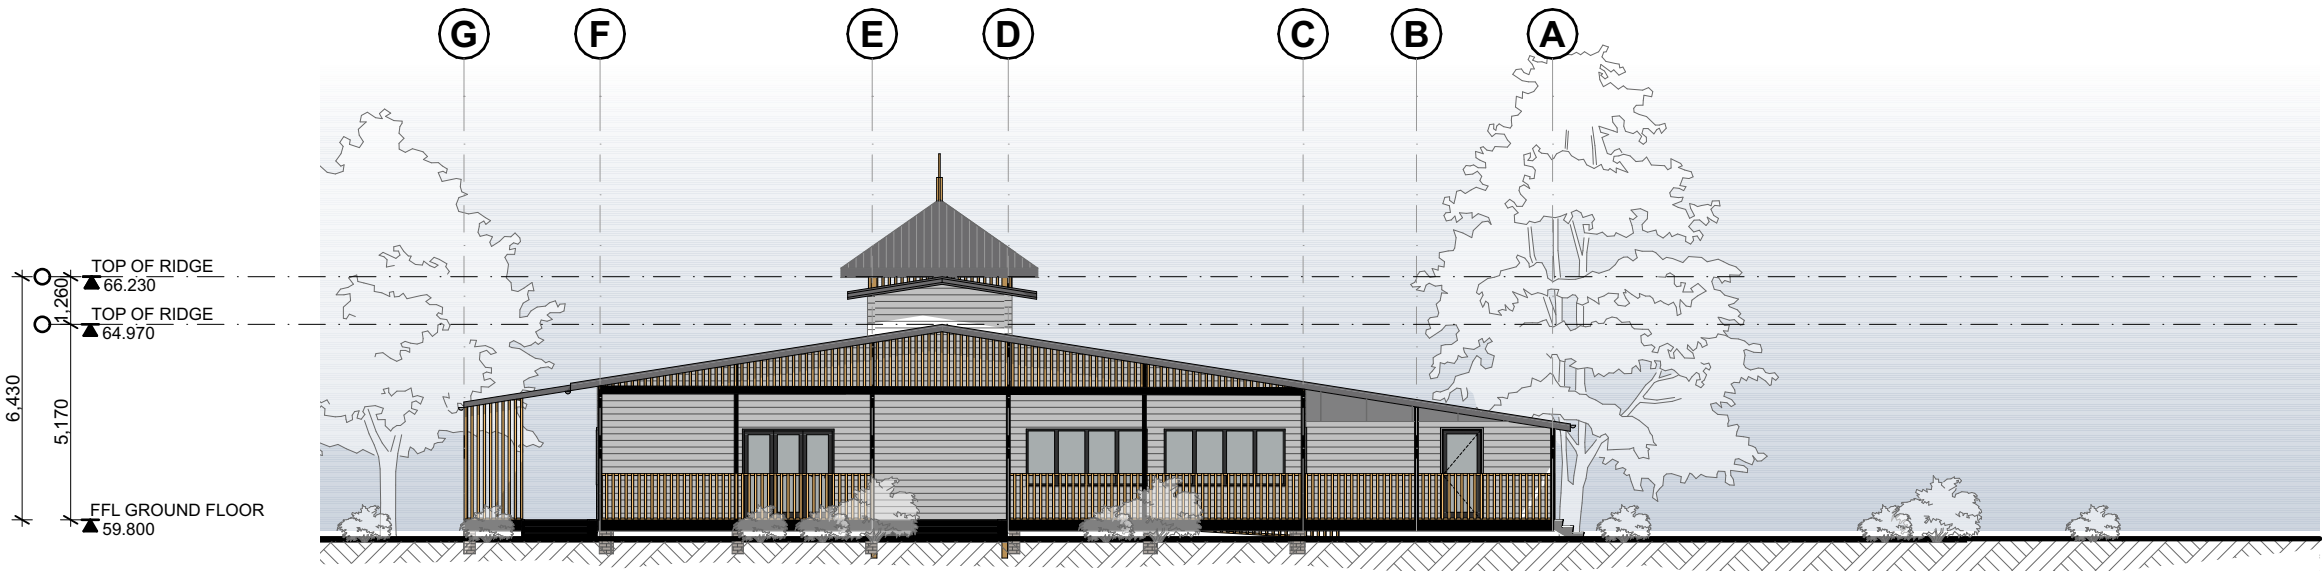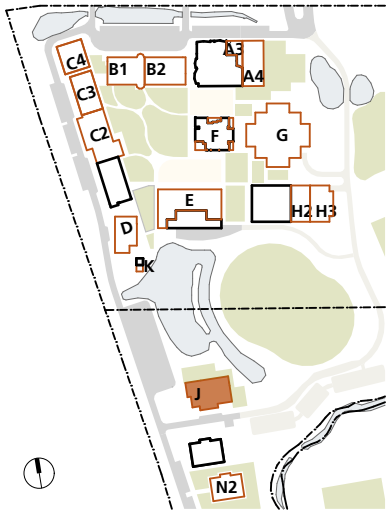


East Elevation

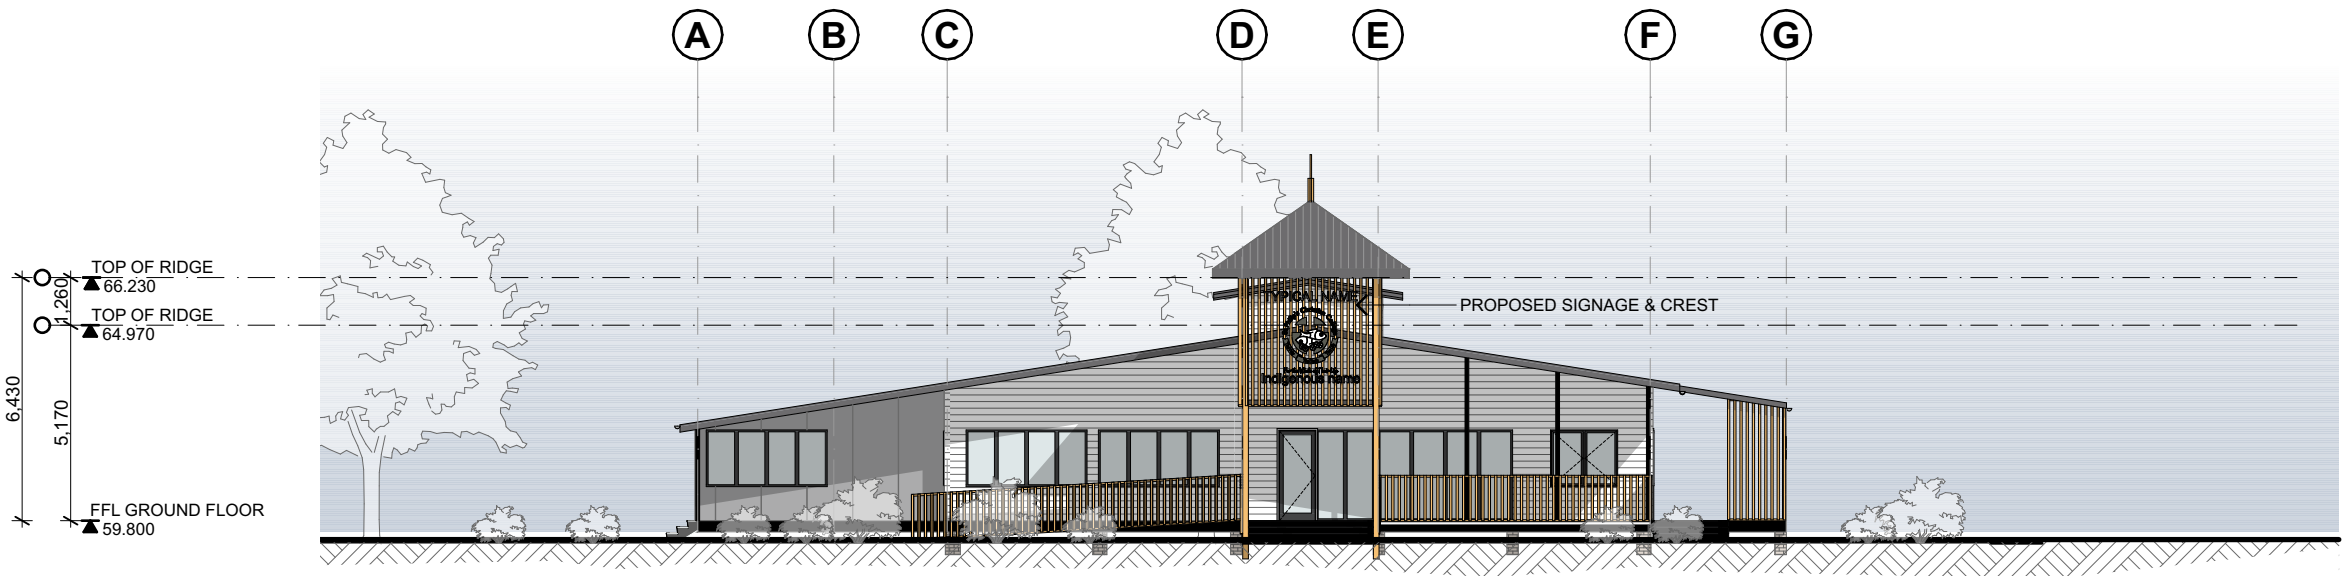



West Elevation

Narnia School Province
'Explore, Invent & Play'
Narnia & Staff

 


1. Dimensions are in millimetres unless otherwise shown.
2. Work to given dimensions. Do not scale from drawing.
3. Check all dimensions on site prior to construction and fabrication.
4. Bring any discrepancies to the attention of the proprietor & architect.


KEY PLAN

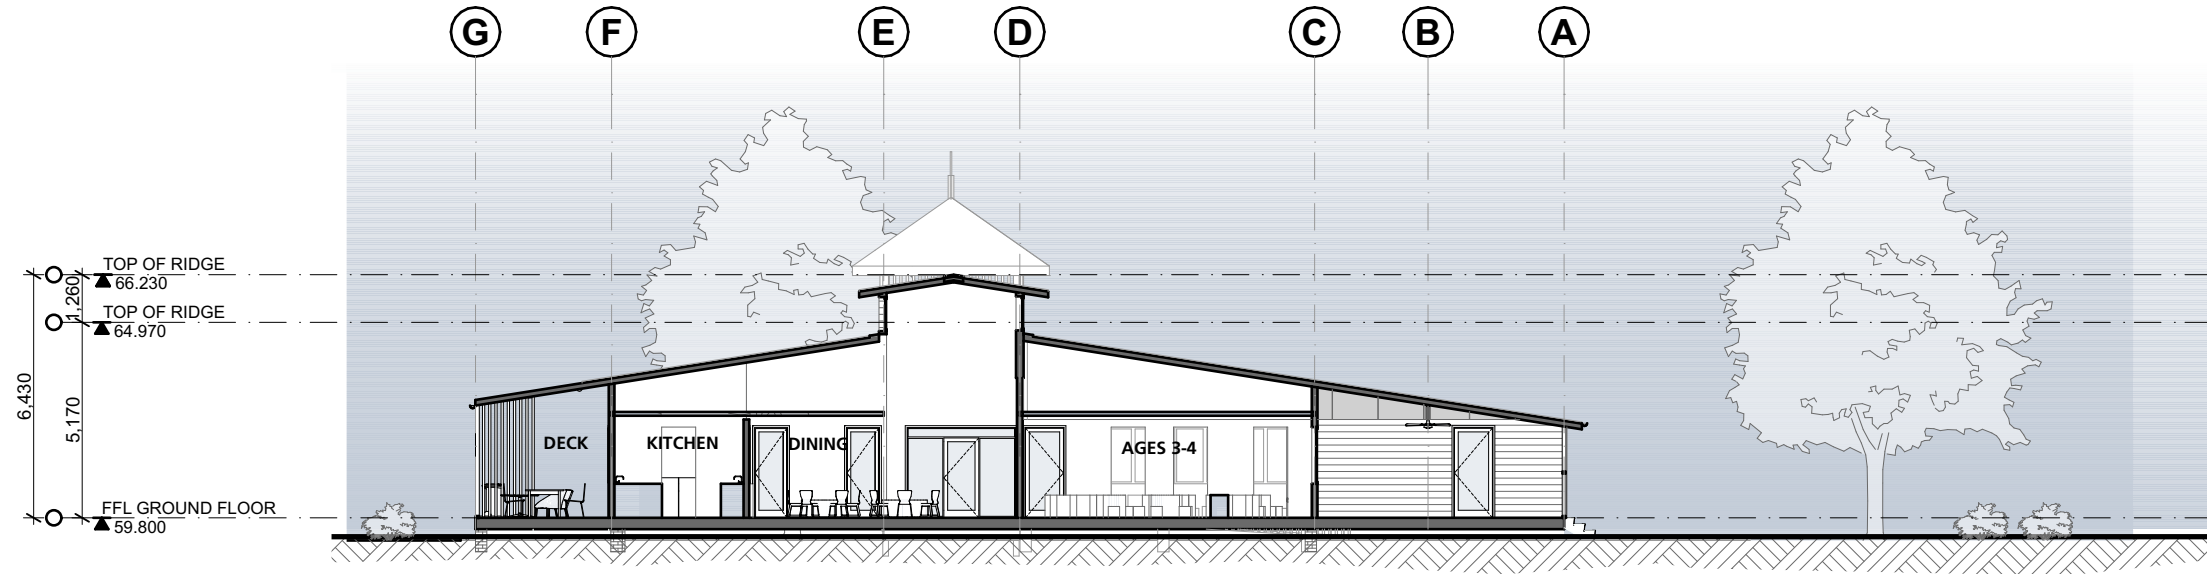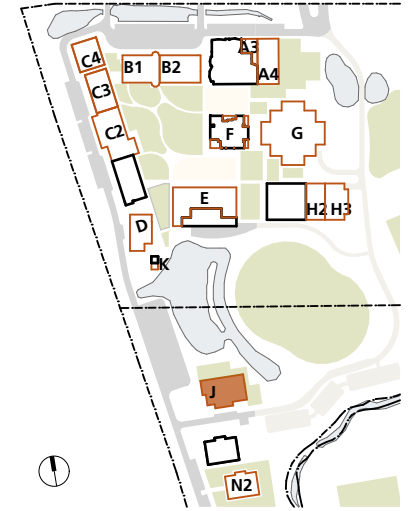

Section A

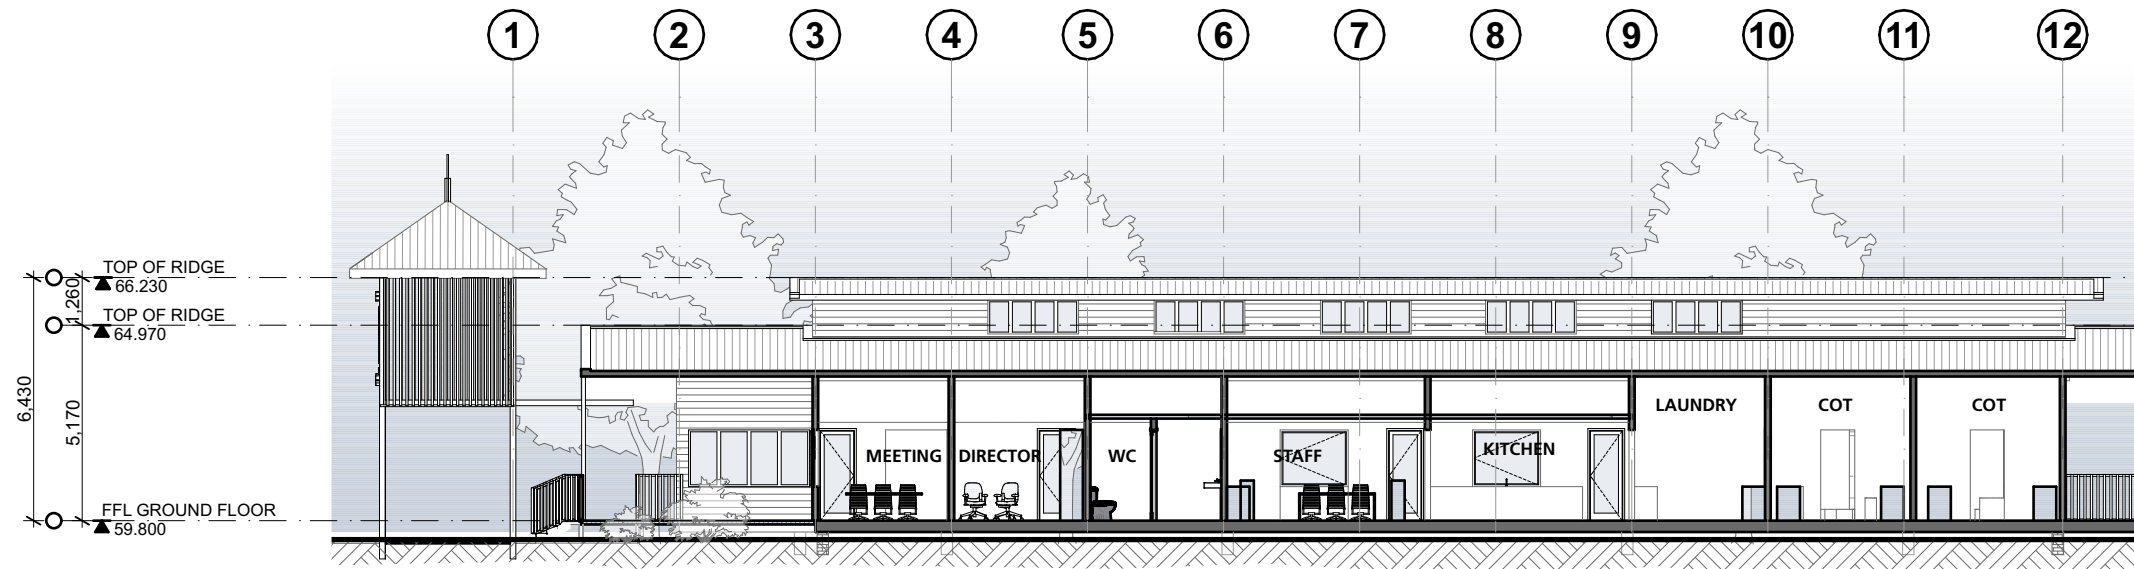

Section B

 



Building K

Welcome Cafe

No.	Drawing	Rev
CD4201	K - Welcome Cafe - Ground Floor Plan	F
CD4202	K - Welcome Cafe - Roof Plan	F
CD4203	K - Welcome Cafe - Ground Floor Furniture Plan	F
CD4204	K - Welcome Cafe - Elevations	F
CD4205	K - Welcome Cafe - Sections	F



S H A C

1. Dimensions are in millimetres unless otherwise shown.

2. Work to given dimensions. Do not scale from drawing.
3. Check all dimensions on site prior to construction and fabrication.

4. Bring any discrepancies to the attention of the proprietor & architect.

KEY PLAN

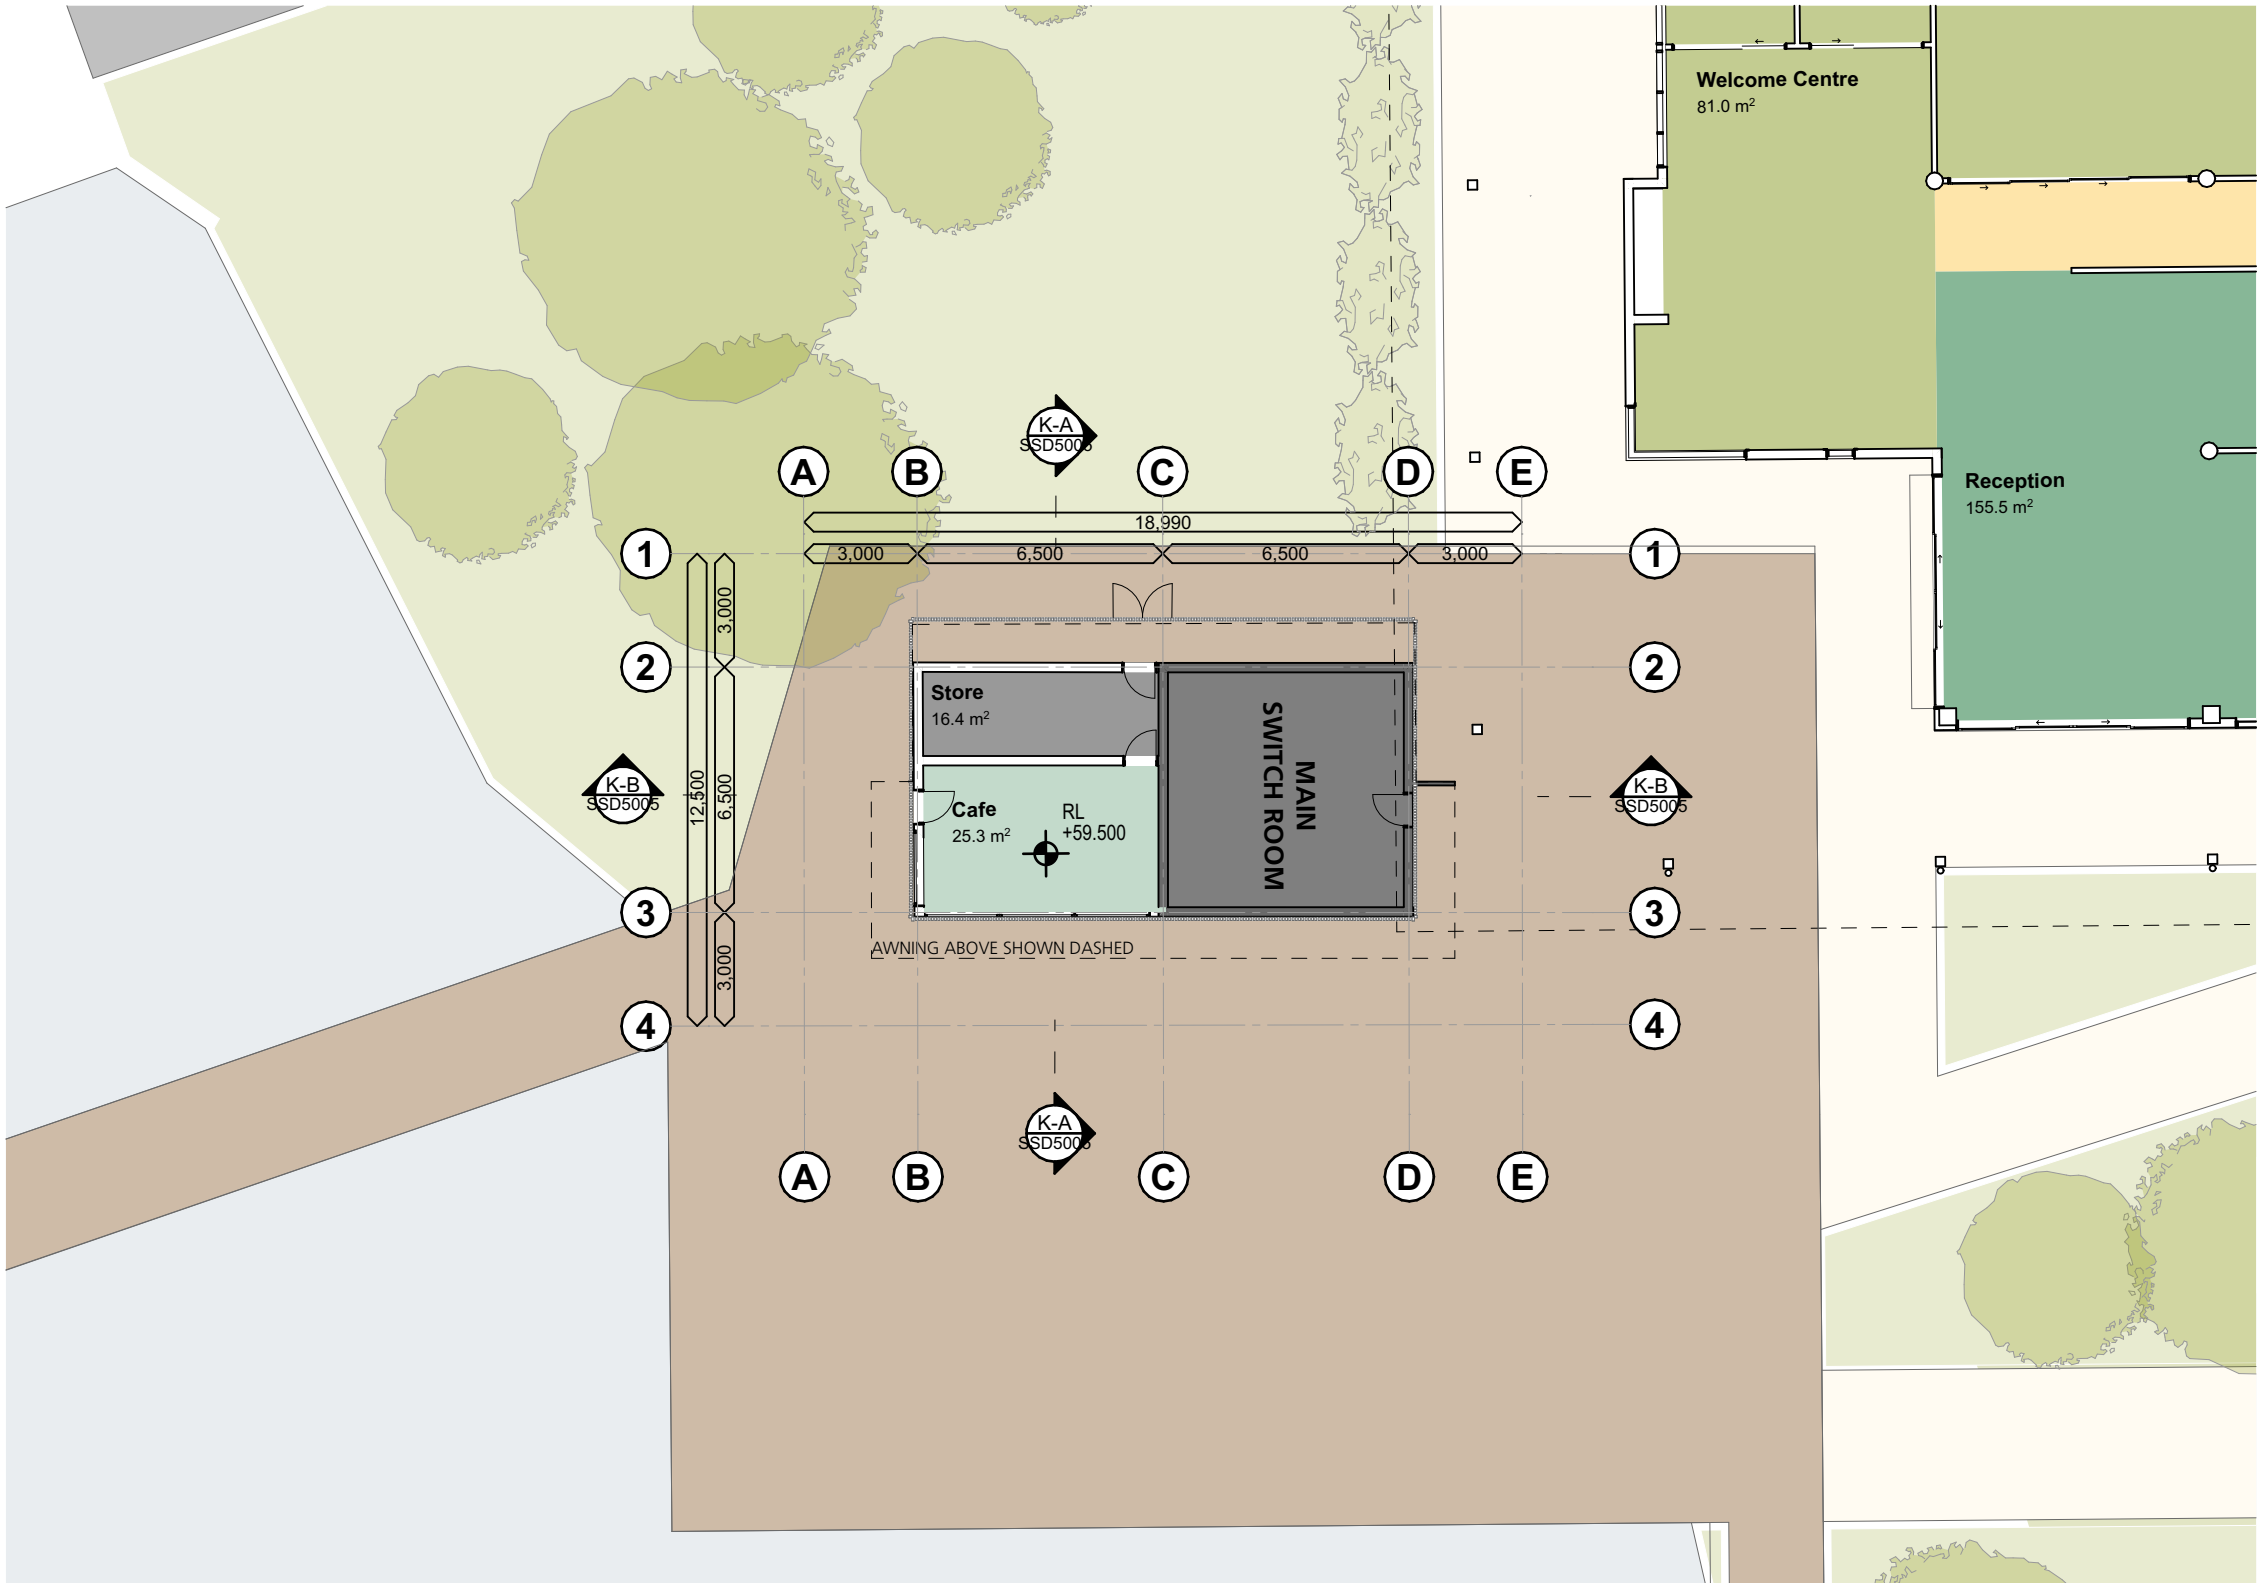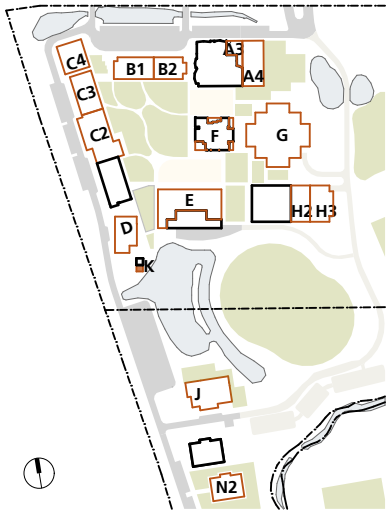

Welcome Cafe

Drawing and design © SHAC Pty Ltd. The signed control copy of this drawing is held by SHAC Pty Ltd. | Ref: BIMcloud: BIMSERVER - BIMcloud Basic for ARCHICAD 25/4347 SPCC Cessnock SSD date:2/11/2022 time: 2:35 pm

4347
CD4202
RevF 02.11.22


K - Welcome Cafe - Roof Plan
St Philip's Christian College Cessnock
10 Lomas Lane, Nulkaba




SSD APPLICATION

- 1. Dimensions are in millimetres unless otherwise shown.
- 2. Work to given dimensions. Do not scale from drawing.
- 3. Check all dimensions on site prior to construction and fabrication.
- 4. Bring any discrepancies to the attention of the proprietor & architect.

KEY PLAN

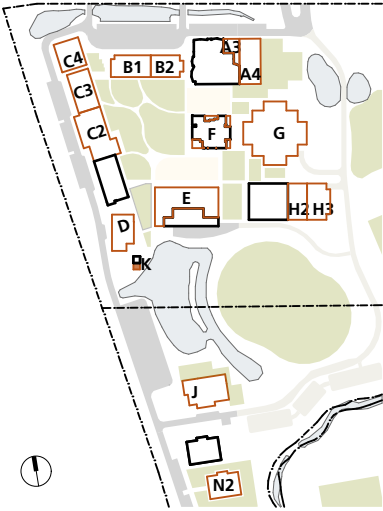



Welcome Cafe

 

Nominated Architect Justin Hamilton (6160) | ABN 32 131 584 846

1. Dimensions are in millimetres unless otherwise shown.
2. Work to given dimensions. Do not scale from drawing.
3. Check all dimensions on site prior to construction and fabrication.
4. Bring any discrepancies to the attention of the proprietor & architect.

KEY PLAN

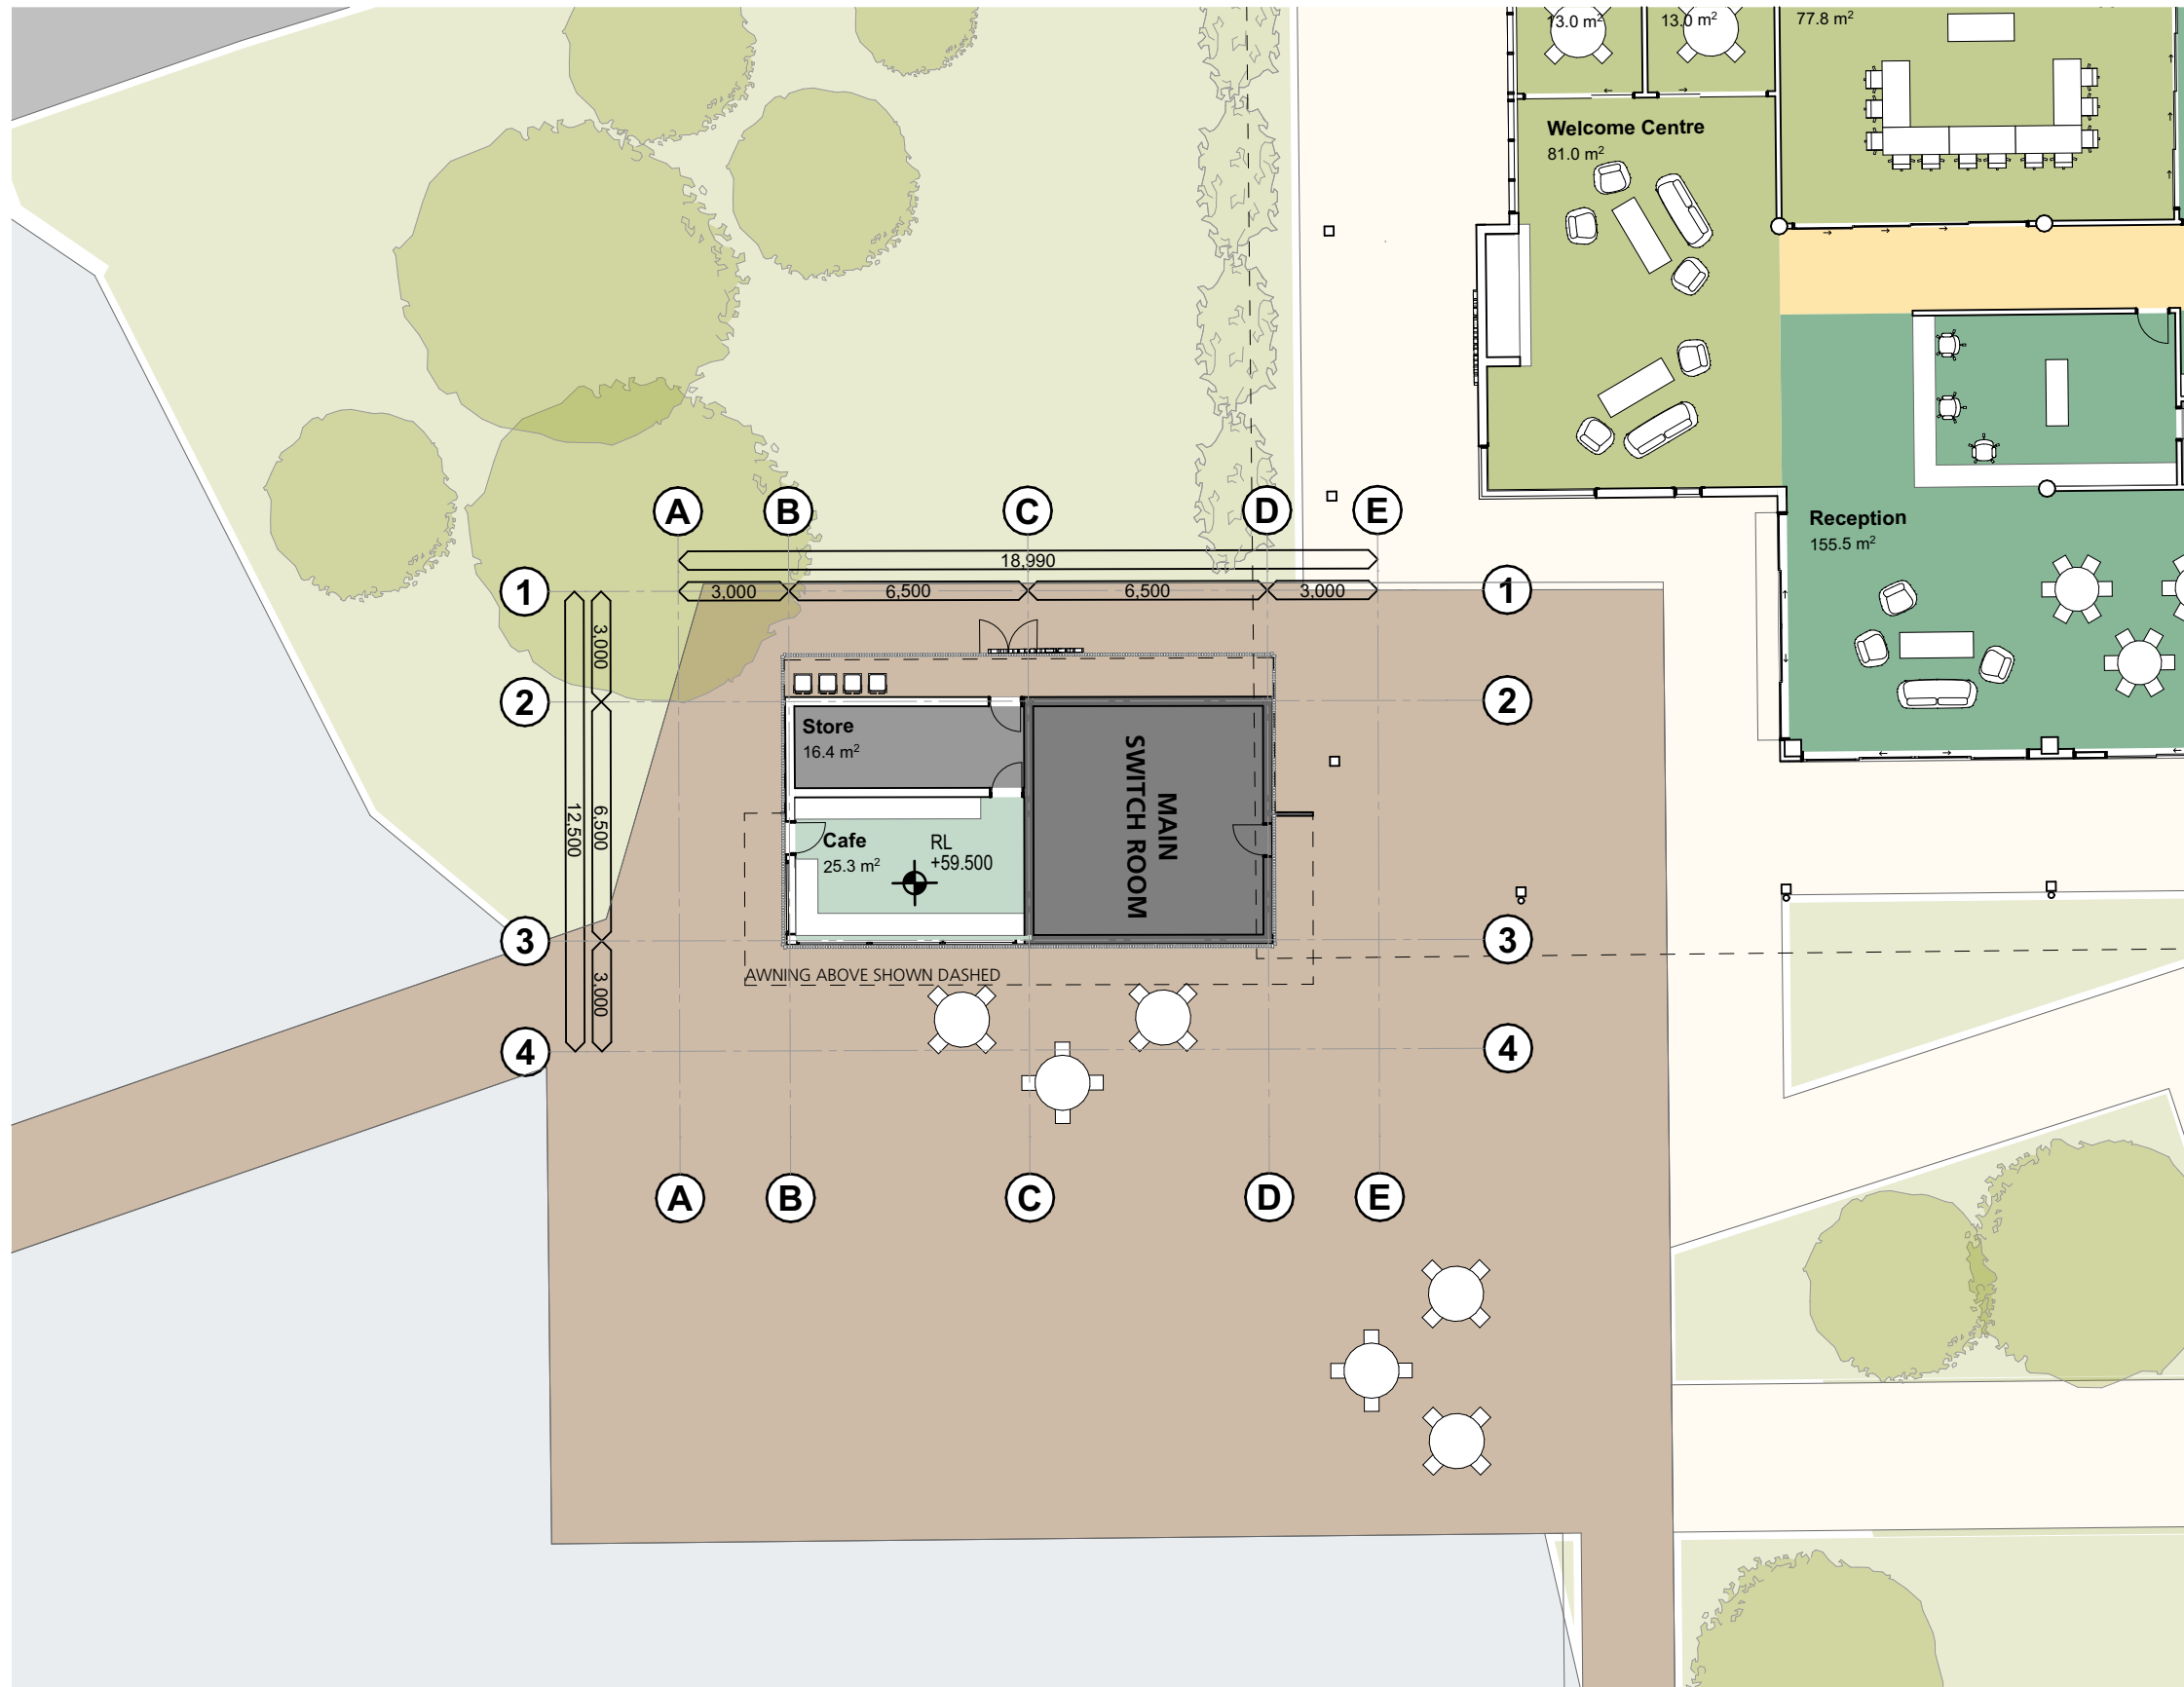
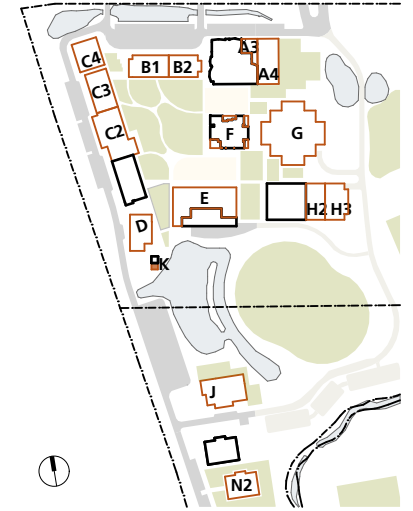


Welcome Cafe


SSD APPLICATION

1. Dimensions are in millimetres unless otherwise shown.
2. Work to given dimensions. Do not scale from drawing.
3. Check all dimensions on site prior to construction and fabrication.
4. Bring any discrepancies to the attention of the proprietor & architect.


KEY PLAN

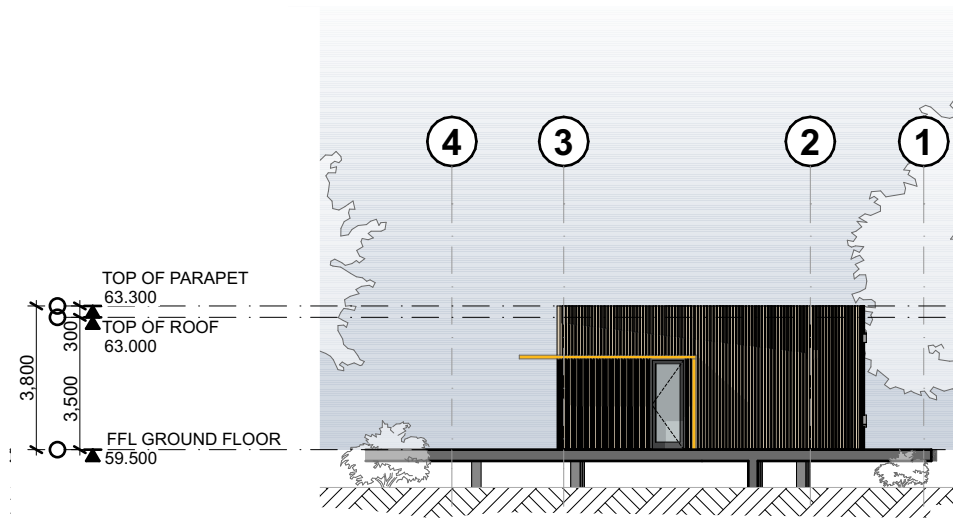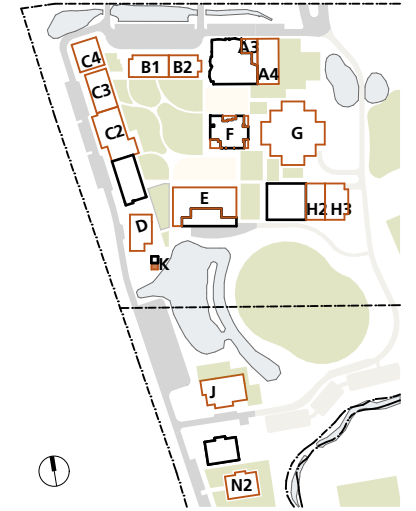


North Elevation

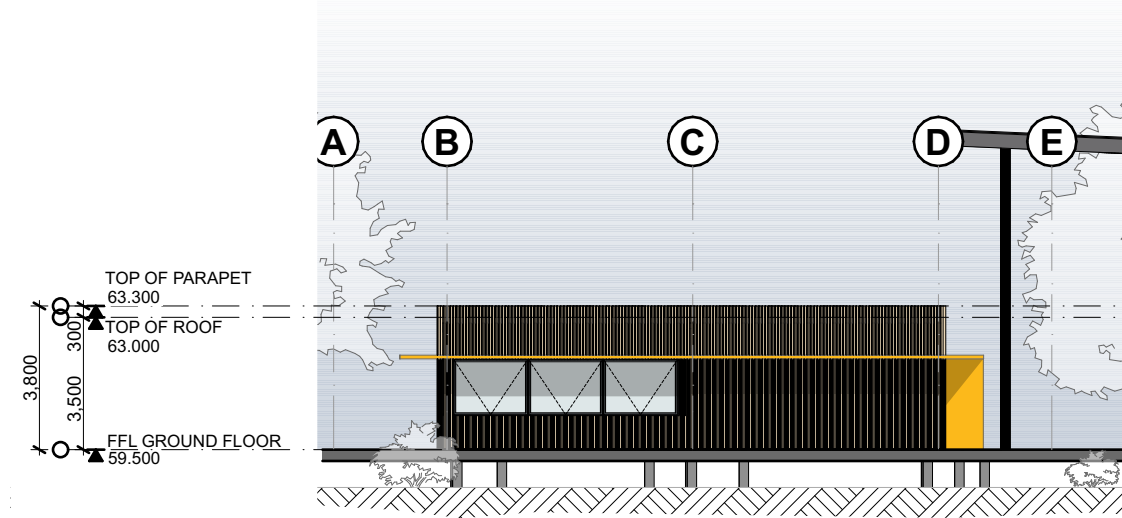

East Elevation

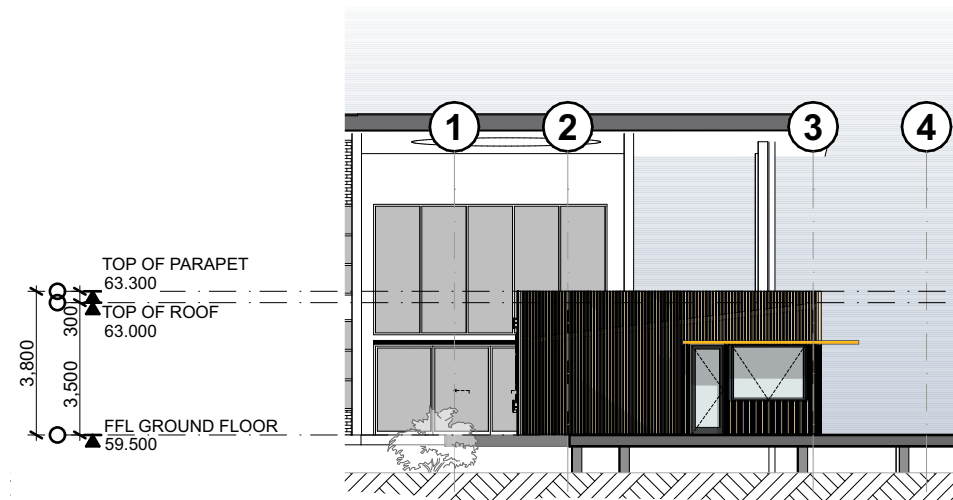

South Elevation

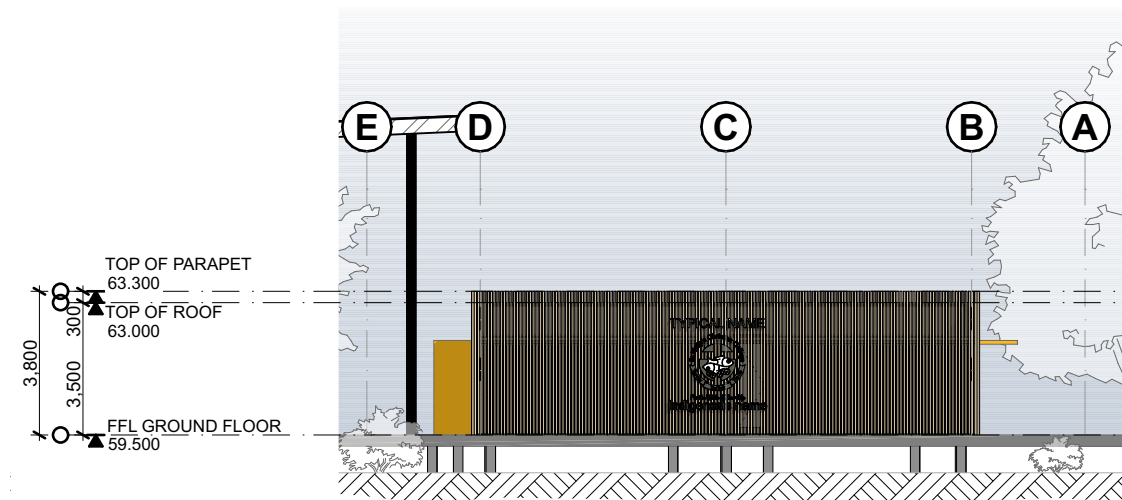

West Elevation

Welcome Cafe


4347
CD4204

RevF 02.11.22

K - Welcome Cafe - Elevations

St Philip's Christian College Cessnock
10 Lomas Lane, Nulkaba

0m 2 4 6 8 10 1:200
@A3

 

SHAC

Nominated Architect Justin Hamilton (6160) | ABN 32 131 584 846

Drawing and design © SHAC Pty Ltd. The signed control copy of this drawing is held by SHAC Pty Ltd. | Ref: BIMcloud: BIMSERVER - BIMcloud Basic for ARCHICAD 25/4347 SPCC Cessnock SSD date:2/11/2022 time: 2:36 pm



SSD APPLICATION

1. Dimensions are in millimetres unless otherwise shown.


2. Work to given dimensions. Do not scale from drawing.
3. Check all dimensions on site prior to construction and fabrication.

4. Bring any discrepancies to the attention of the proprietor & architect.

KEY PLAN

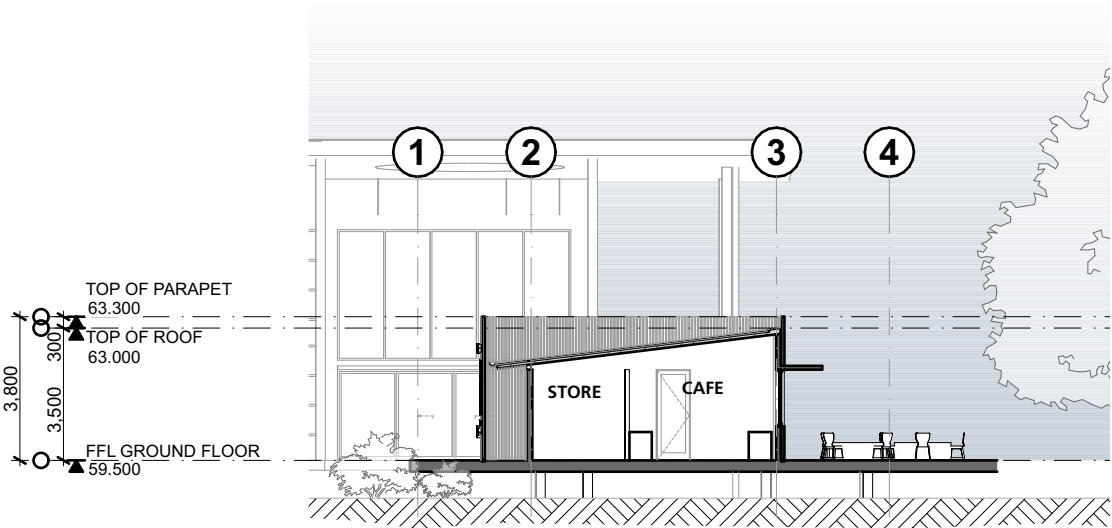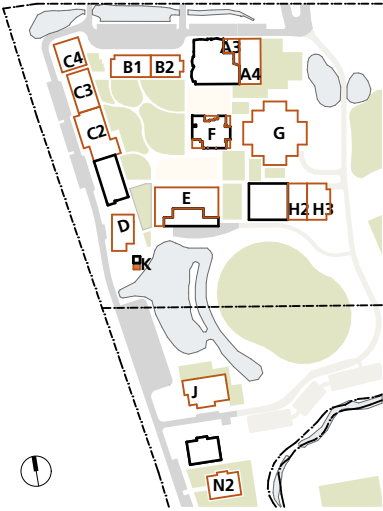

Section A

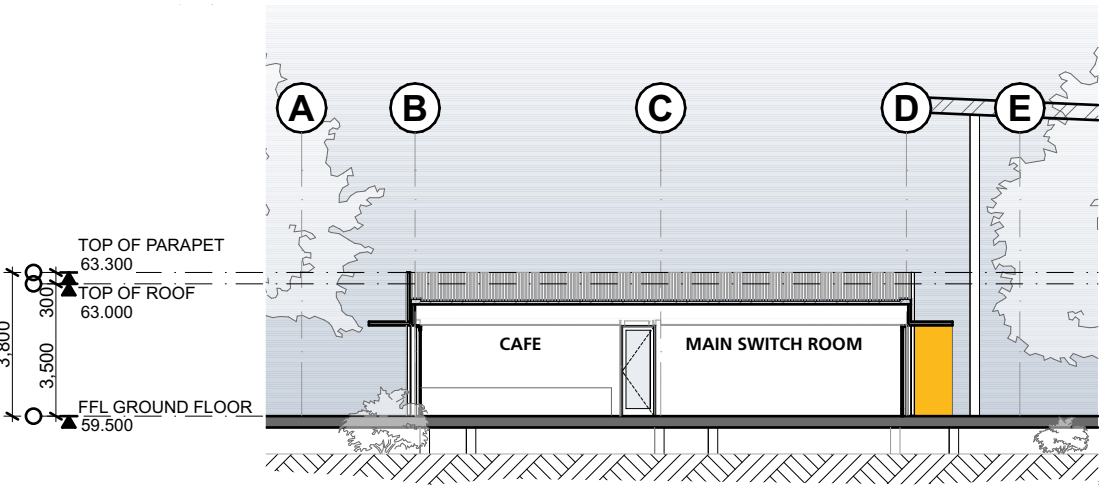

Section B

Welcome Cafe

4347
CD4205
RevF 02.11.22

K - Welcome Cafe - Sections
St Philip's Christian College Cessnock
10 Lomas Lane, Nulkaba



SHAC
Nominated Architect Justin Hamilton (6160) | ABN 32 131 584 846




Building N2

D.A.L.E

No.	Drawing	Rev
CD4301	N2 - DALE - Ground Floor Plan	F
CD4302	N2 - DALE - Roof Plan	F
CD4303	N2 - DALE - Ground Floor Furniture Plan	F
CD4304	N2 - DALE - Elevations	F
CD4305	N2 - DALE - Elevations	F
CD4306	N2 - DALE - Sections	F

Drawing and design © SHAC Pty Ltd. The signed control copy of this drawing is held by SHAC Pty Ltd. | Ref: BIMcloud: BIMSERVER - BIMcloud Basic for ARCHICAD 25/4347 SPCC Cessnock SSD date:2/11/2022 time: 2:36 pm

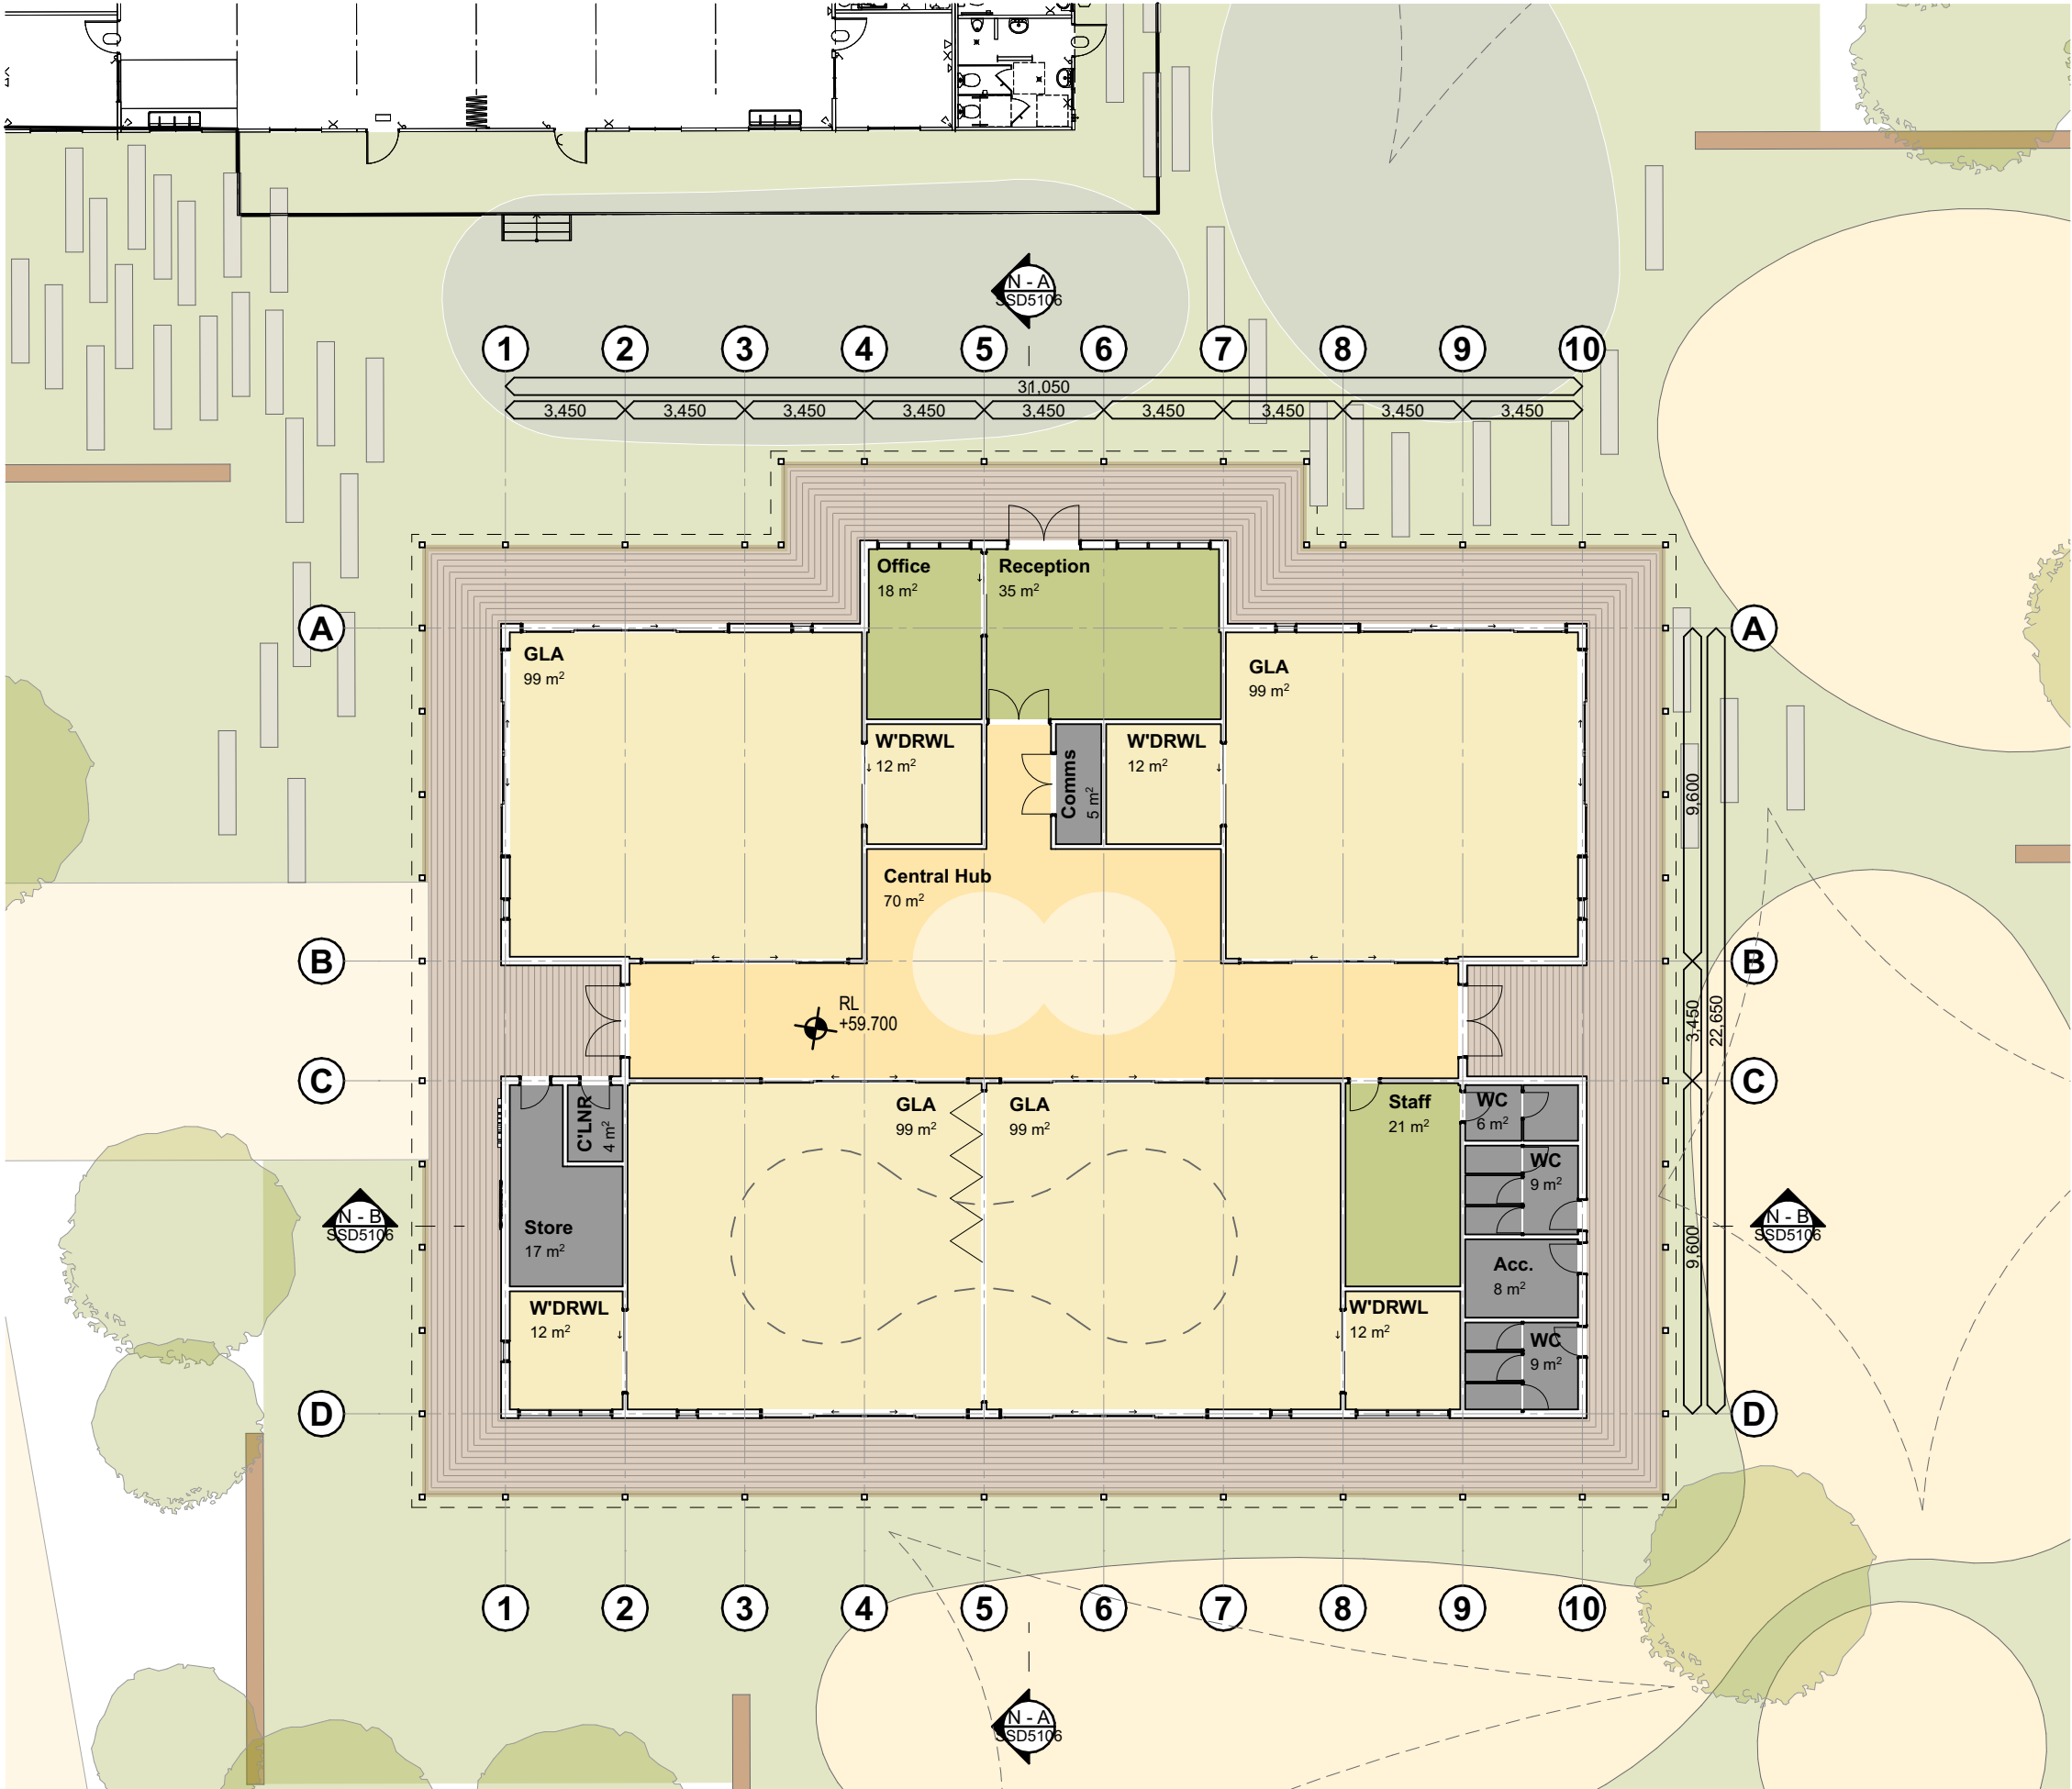

4347
CD4301
RevF 02.11.22


N2 - DALE - Ground Floor Plan
St Philip's Christian College Cessnock
10 Lomas Lane, Nulkaba



SSD APPLICATION

- 1. Dimensions are in millimetres unless otherwise shown.
- 2. Work to given dimensions. Do not scale from drawing.
- 3. Check all dimensions on site prior to construction and fabrication.
- 4. Bring any discrepancies to the attention of the proprietor & architect.

KEY PLAN

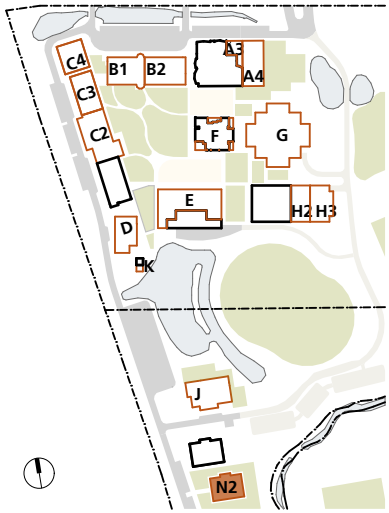

D.A.L.E Province
D.A.L.E & Staff



SHAC
Nominated Architect Justin Hamilton (6160) | ABN 32 131 584 846

1. Dimensions are in millimetres unless otherwise shown.

2. Work to given dimensions. Do not scale from drawing.
3. Check all dimensions on site prior to construction and fabrication.

4. Bring any discrepancies to the attention of the proprietor & architect.

KEY PLAN

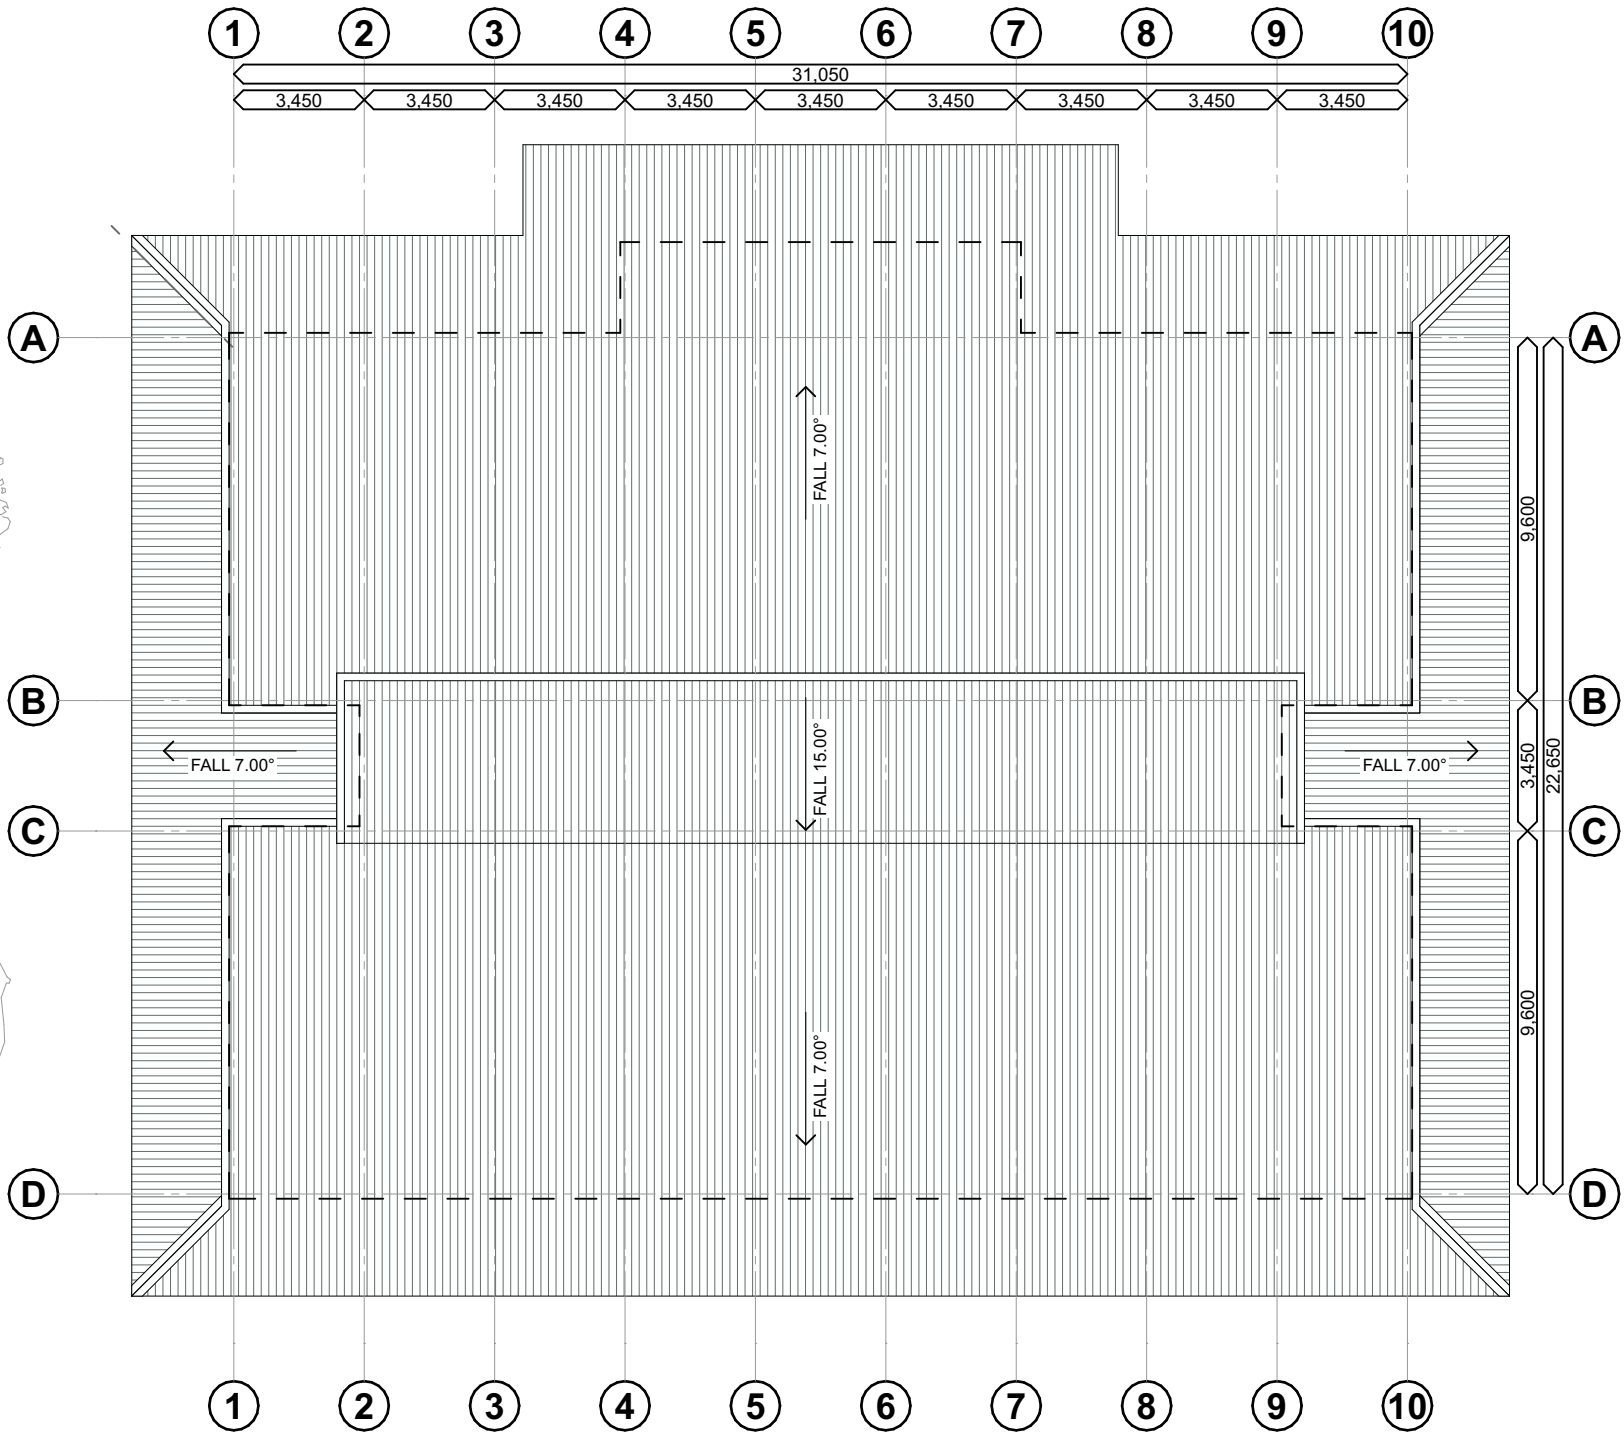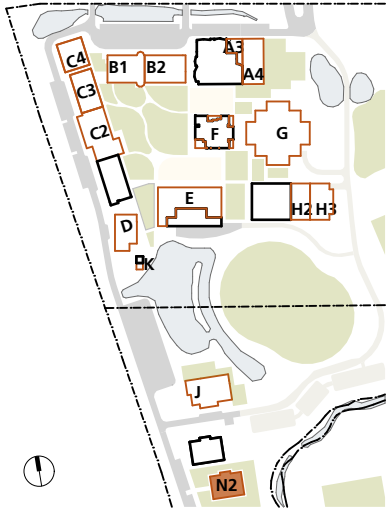


D.A.L.E Province
D.A.L.E & Staff

1. Dimensions are in millimetres unless otherwise shown.

2. Work to given dimensions. Do not scale from drawing.
3. Check all dimensions on site prior to construction and fabrication.

4. Bring any discrepancies to the attention of the proprietor & architect.

KEY PLAN

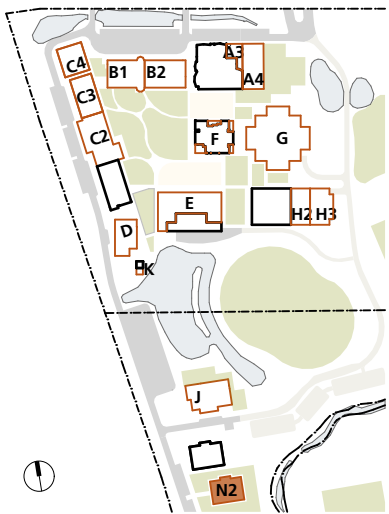

D.A.L.E Province
D.A.L.E & Staff

4347
CD4303
RevF 02.11.22

N2 - DALE - Ground Floor Furniture Plan
St Philip's Christian College Cessnock
10 Lomas Lane, Nulkaba





SHAC
Nominated Architect Justin Hamilton (6160) | ABN 32 131 584 846


SSD APPLICATION

1. Dimensions are in millimetres unless otherwise shown.
2. Work to given dimensions. Do not scale from drawing.
3. Check all dimensions on site prior to construction and fabrication.
4. Bring any discrepancies to the attention of the proprietor & architect.

KEY PLAN

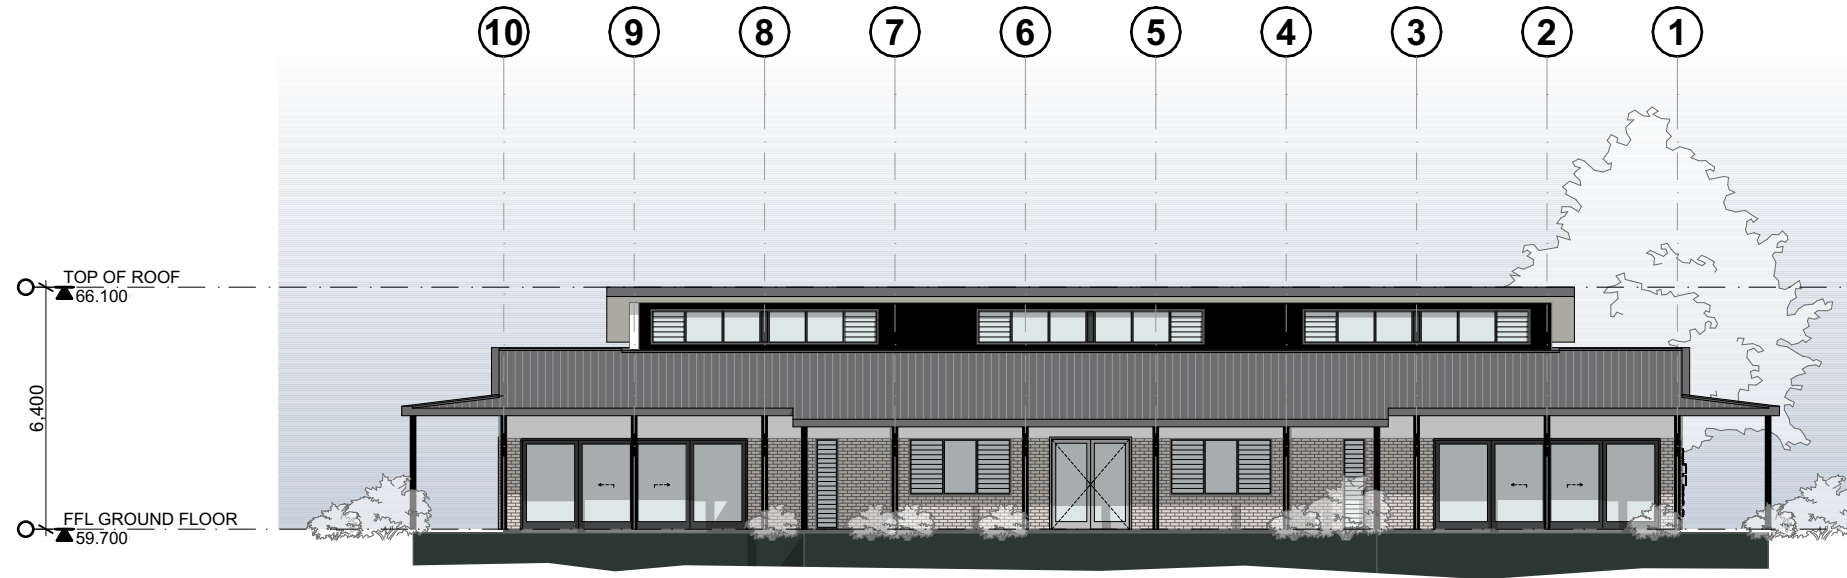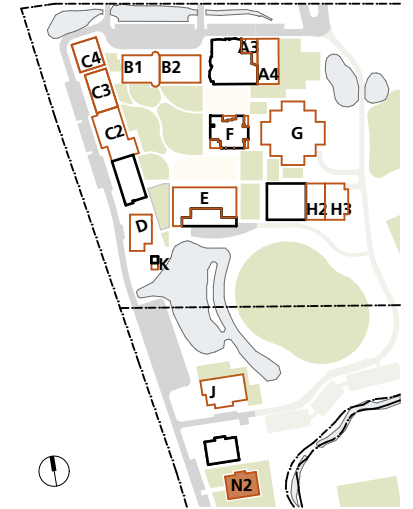

North Elevation

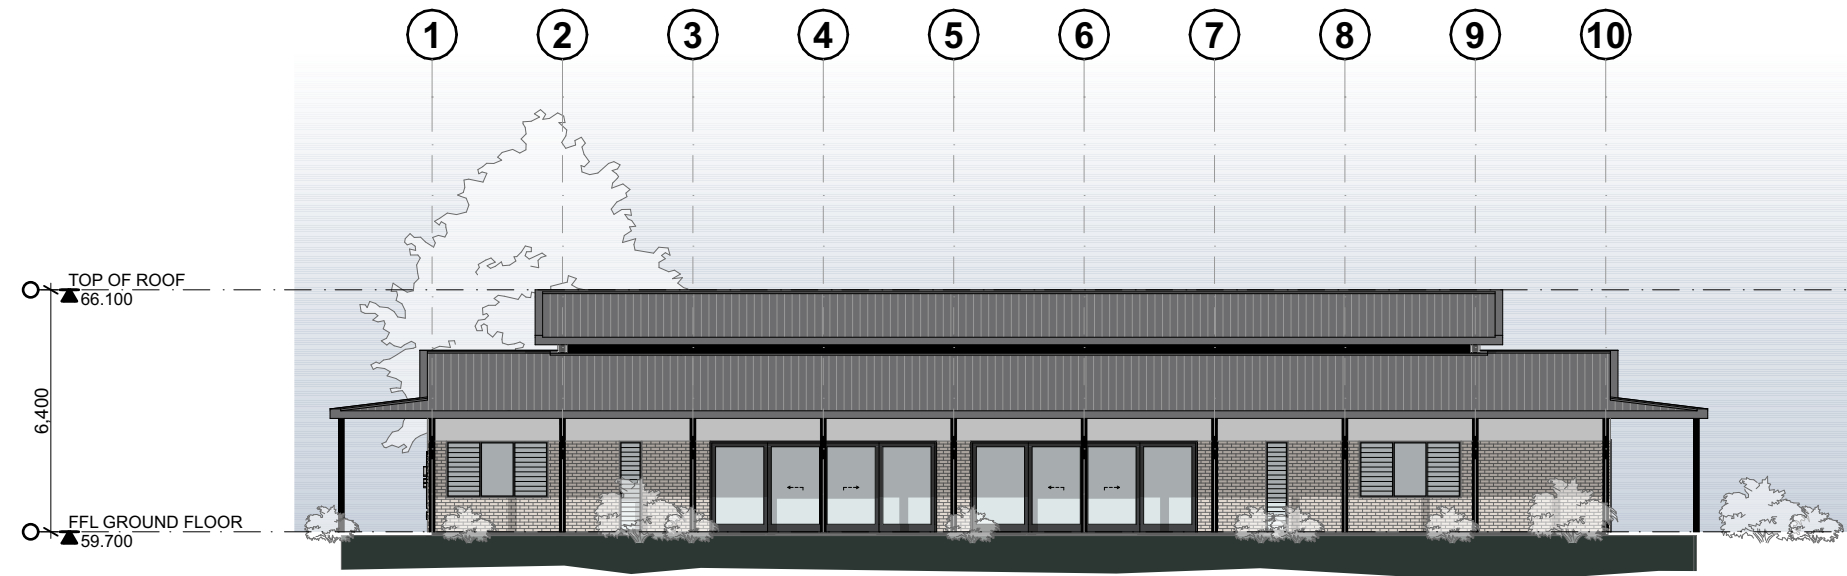


South Elevation

4347
CD4304
RevF 02.11.22

N2 - DALE - Elevations
St Philip's Christian College Cessnock
10 Lomas Lane, Nulkaba

0m 2 4 6 8 10 1:200
@A3

 

D.A.L.E Province
D.A.L.E & Staff



SHAC

Nominated Architect Justin Hamilton (6160) | ABN 32 131 584 846


SSD APPLICATION

1. Dimensions are in millimetres unless otherwise shown.
2. Work to given dimensions. Do not scale from drawing.
3. Check all dimensions on site prior to construction and fabrication.
4. Bring any discrepancies to the attention of the proprietor & architect.

KEY PLAN

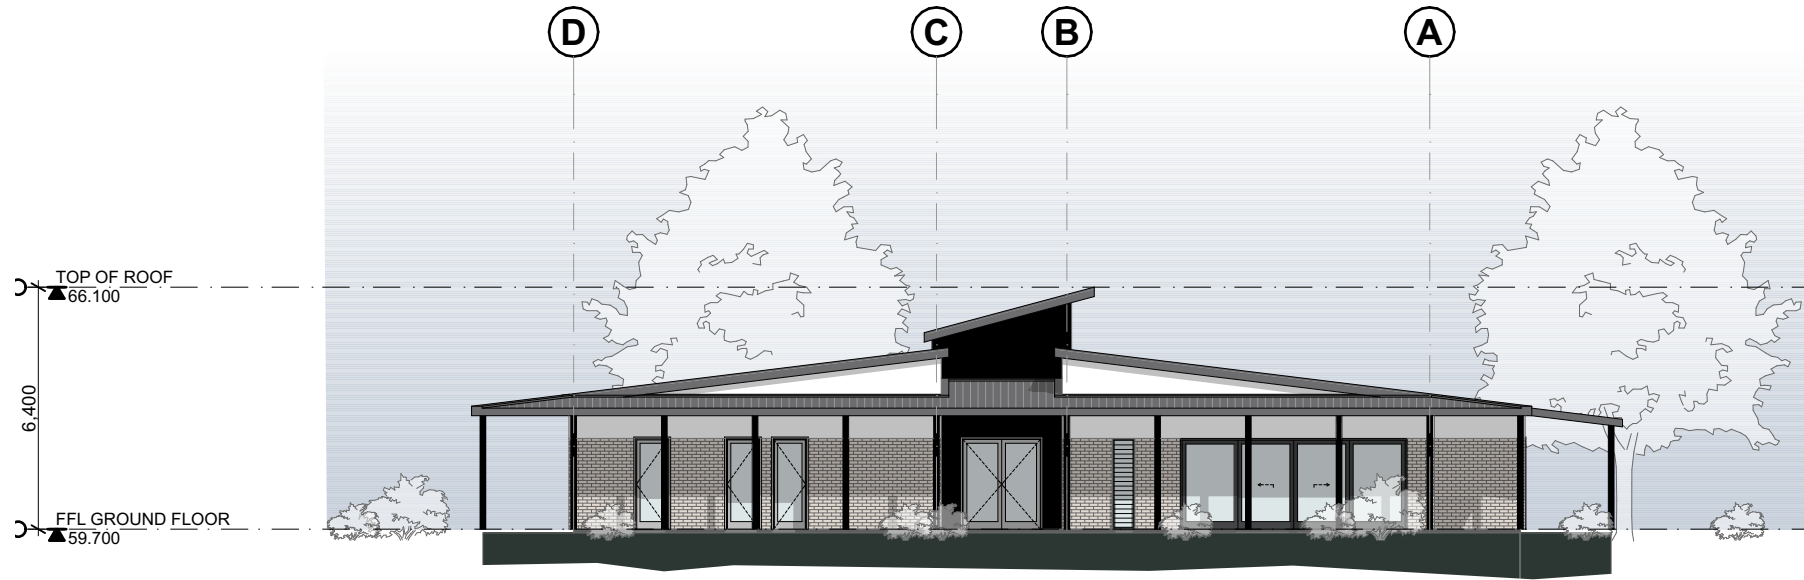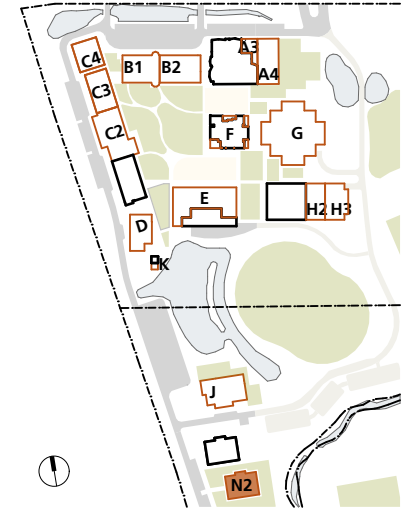

East Elevation

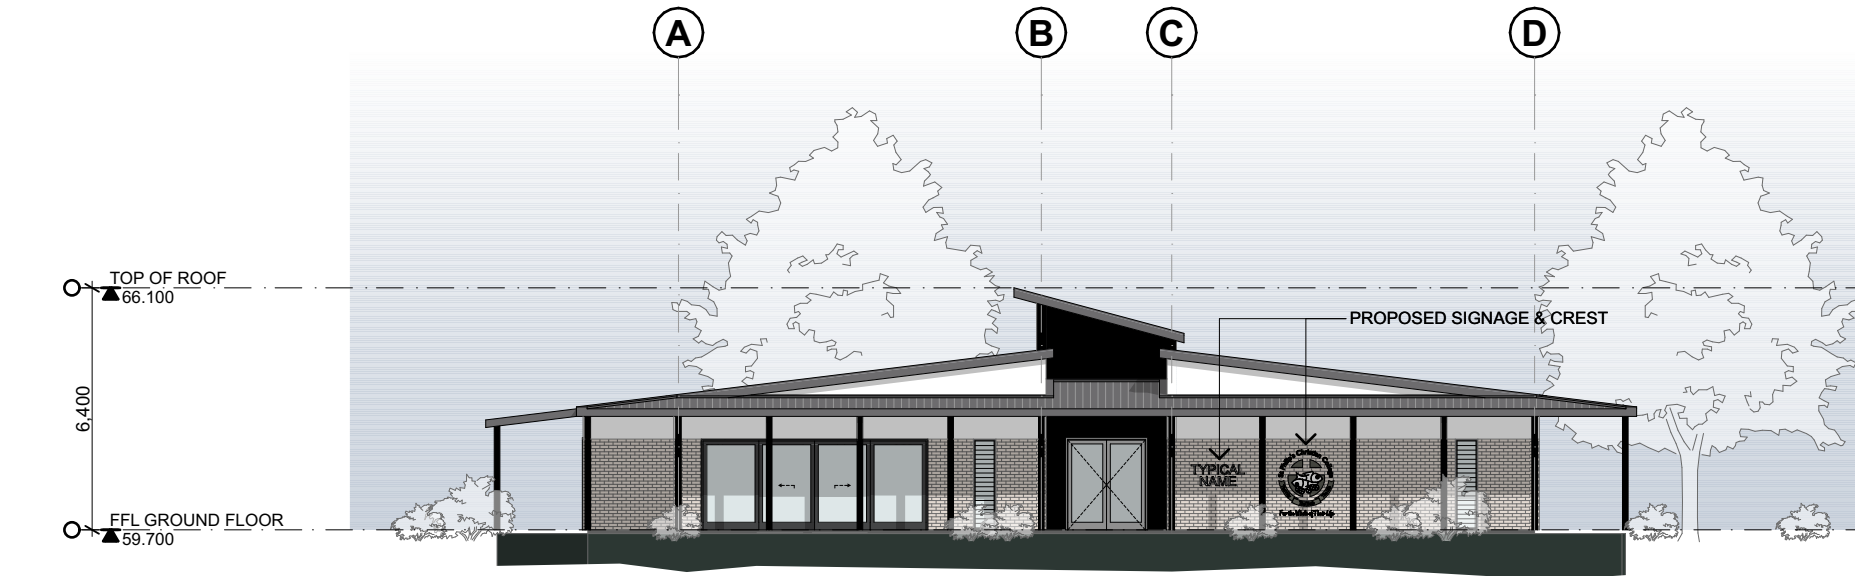


West Elevation

**4347
CD4305**
RevF 02.11.22

N2 - DALE - Elevations
St Philip's Christian College Cessnock
10 Lomas Lane, Nulkaba

0m 2 4 6 8 10 1:200
@A3

 

D.A.L.E Province
D.A.L.E & Staff

SHAC



Nominated Architect Justin Hamilton (6160) | ABN 32 131 584 846

1. Dimensions are in millimetres unless otherwise shown.


2. Work to given dimensions. Do not scale from drawing.
3. Check all dimensions on site prior to construction and fabrication.

4. Bring any discrepancies to the attention of the proprietor & architect.

KEY PLAN

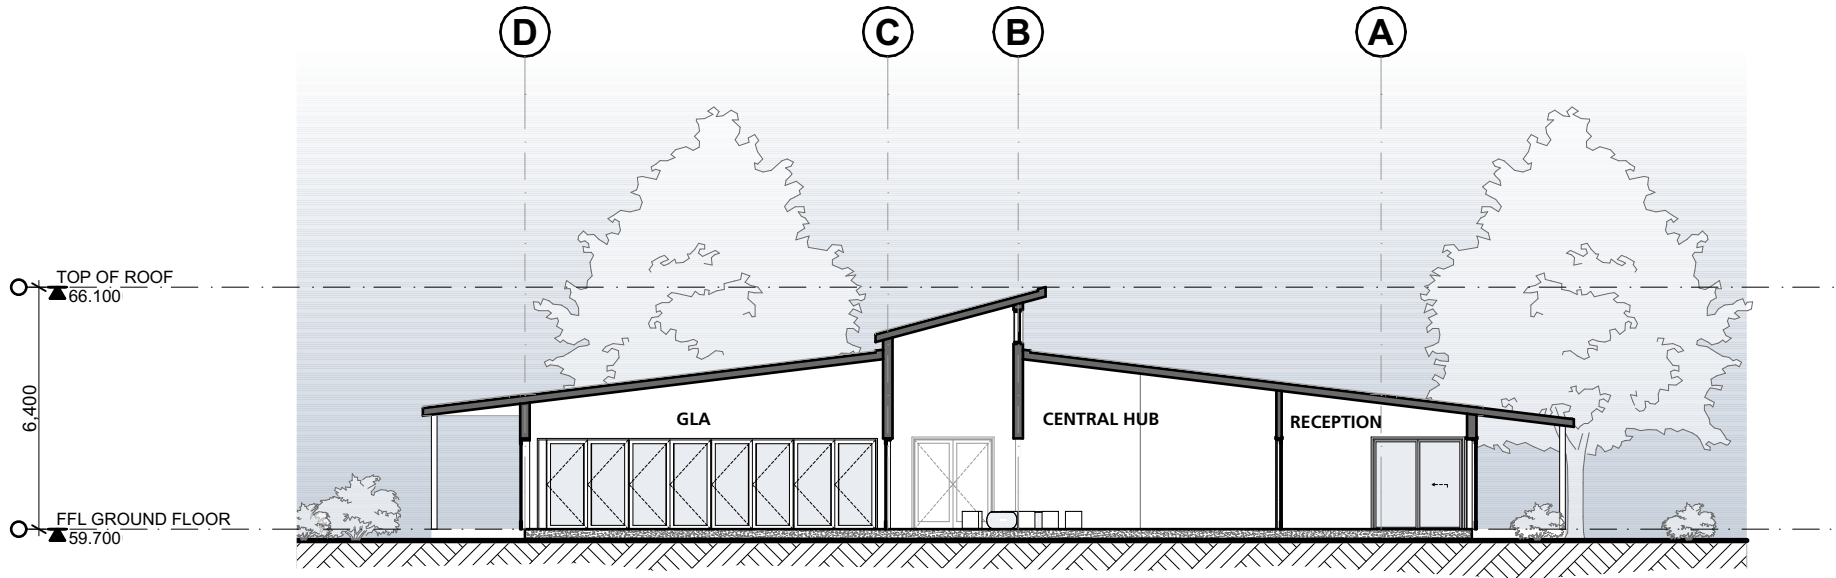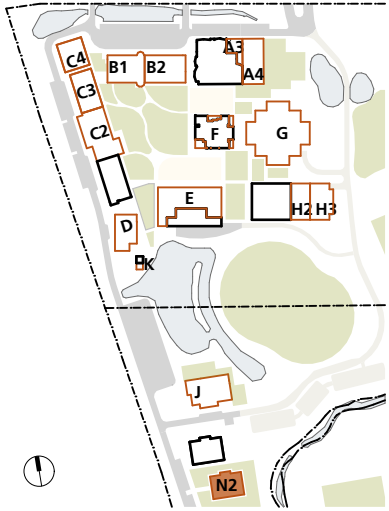


Section A

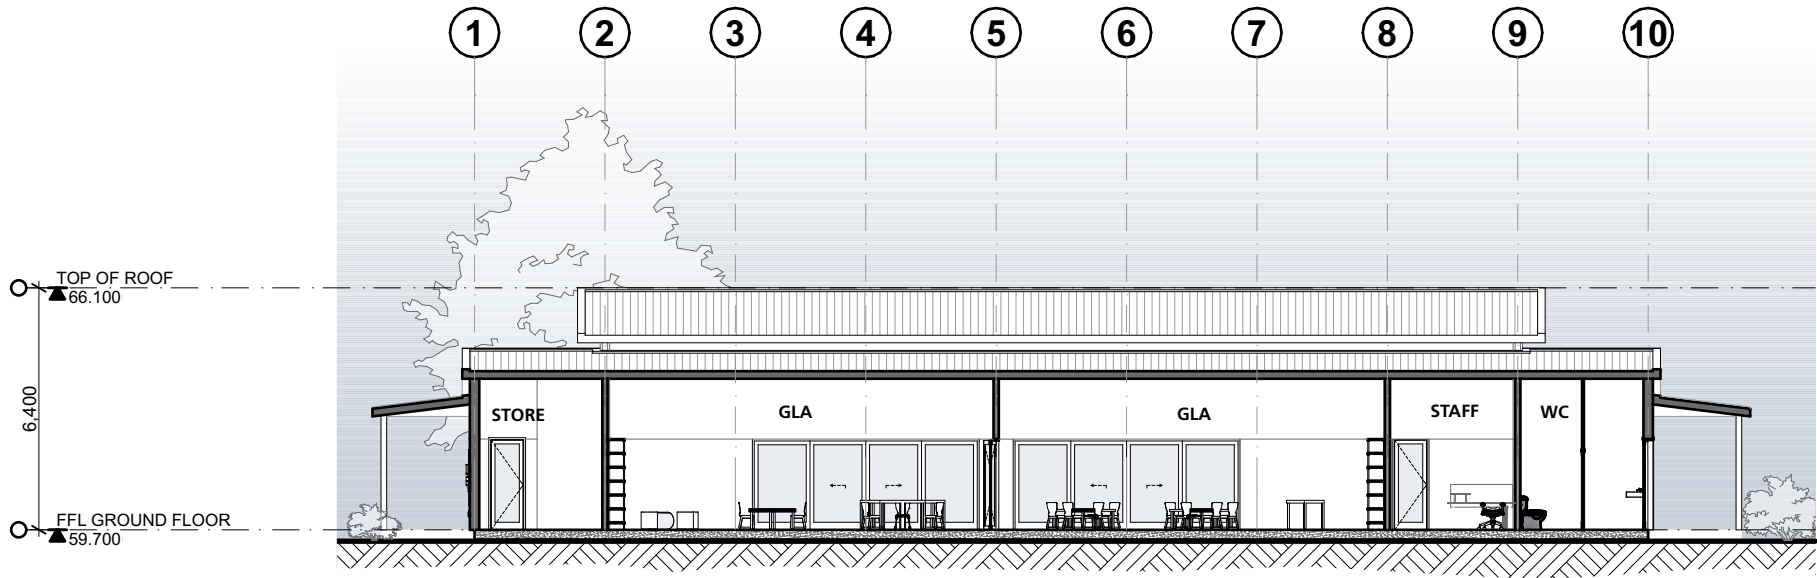

Section B

D.A.L.E Province
D.A.L.E & Staff

 





Building O

Aquatic Centre

No.	Drawing	Rev
CD4401	O - Aquatic Centre - Ground Floor Plan	F
CD4402	O - Aquatic Centre- First Floor Plan	F
CD4403	O - Aquatic Centre - Roof Plan	F
CD4404	O - Aquatic Centre - Ground Floor Furniture Plan	F
CD4405	O - Aquatic Centre - First Floor Furniture Plan	F
CD4406	O - Aquatic Centre - Elevations	F
CD4407	O - Aquatic Centre- Elevations	F
CD4408	O - Aquatic Centre - Sections	F

Drawing and design © SHAC Pty Ltd. The signed control copy of this drawing is held by SHAC Pty Ltd. | Ref: BIMcloud: BIMSERVER - BIMcloud Basic for ARCHICAD 25/4347 SPCC Cessnock SSD date: 2/11/2022 time: 2:36 pm

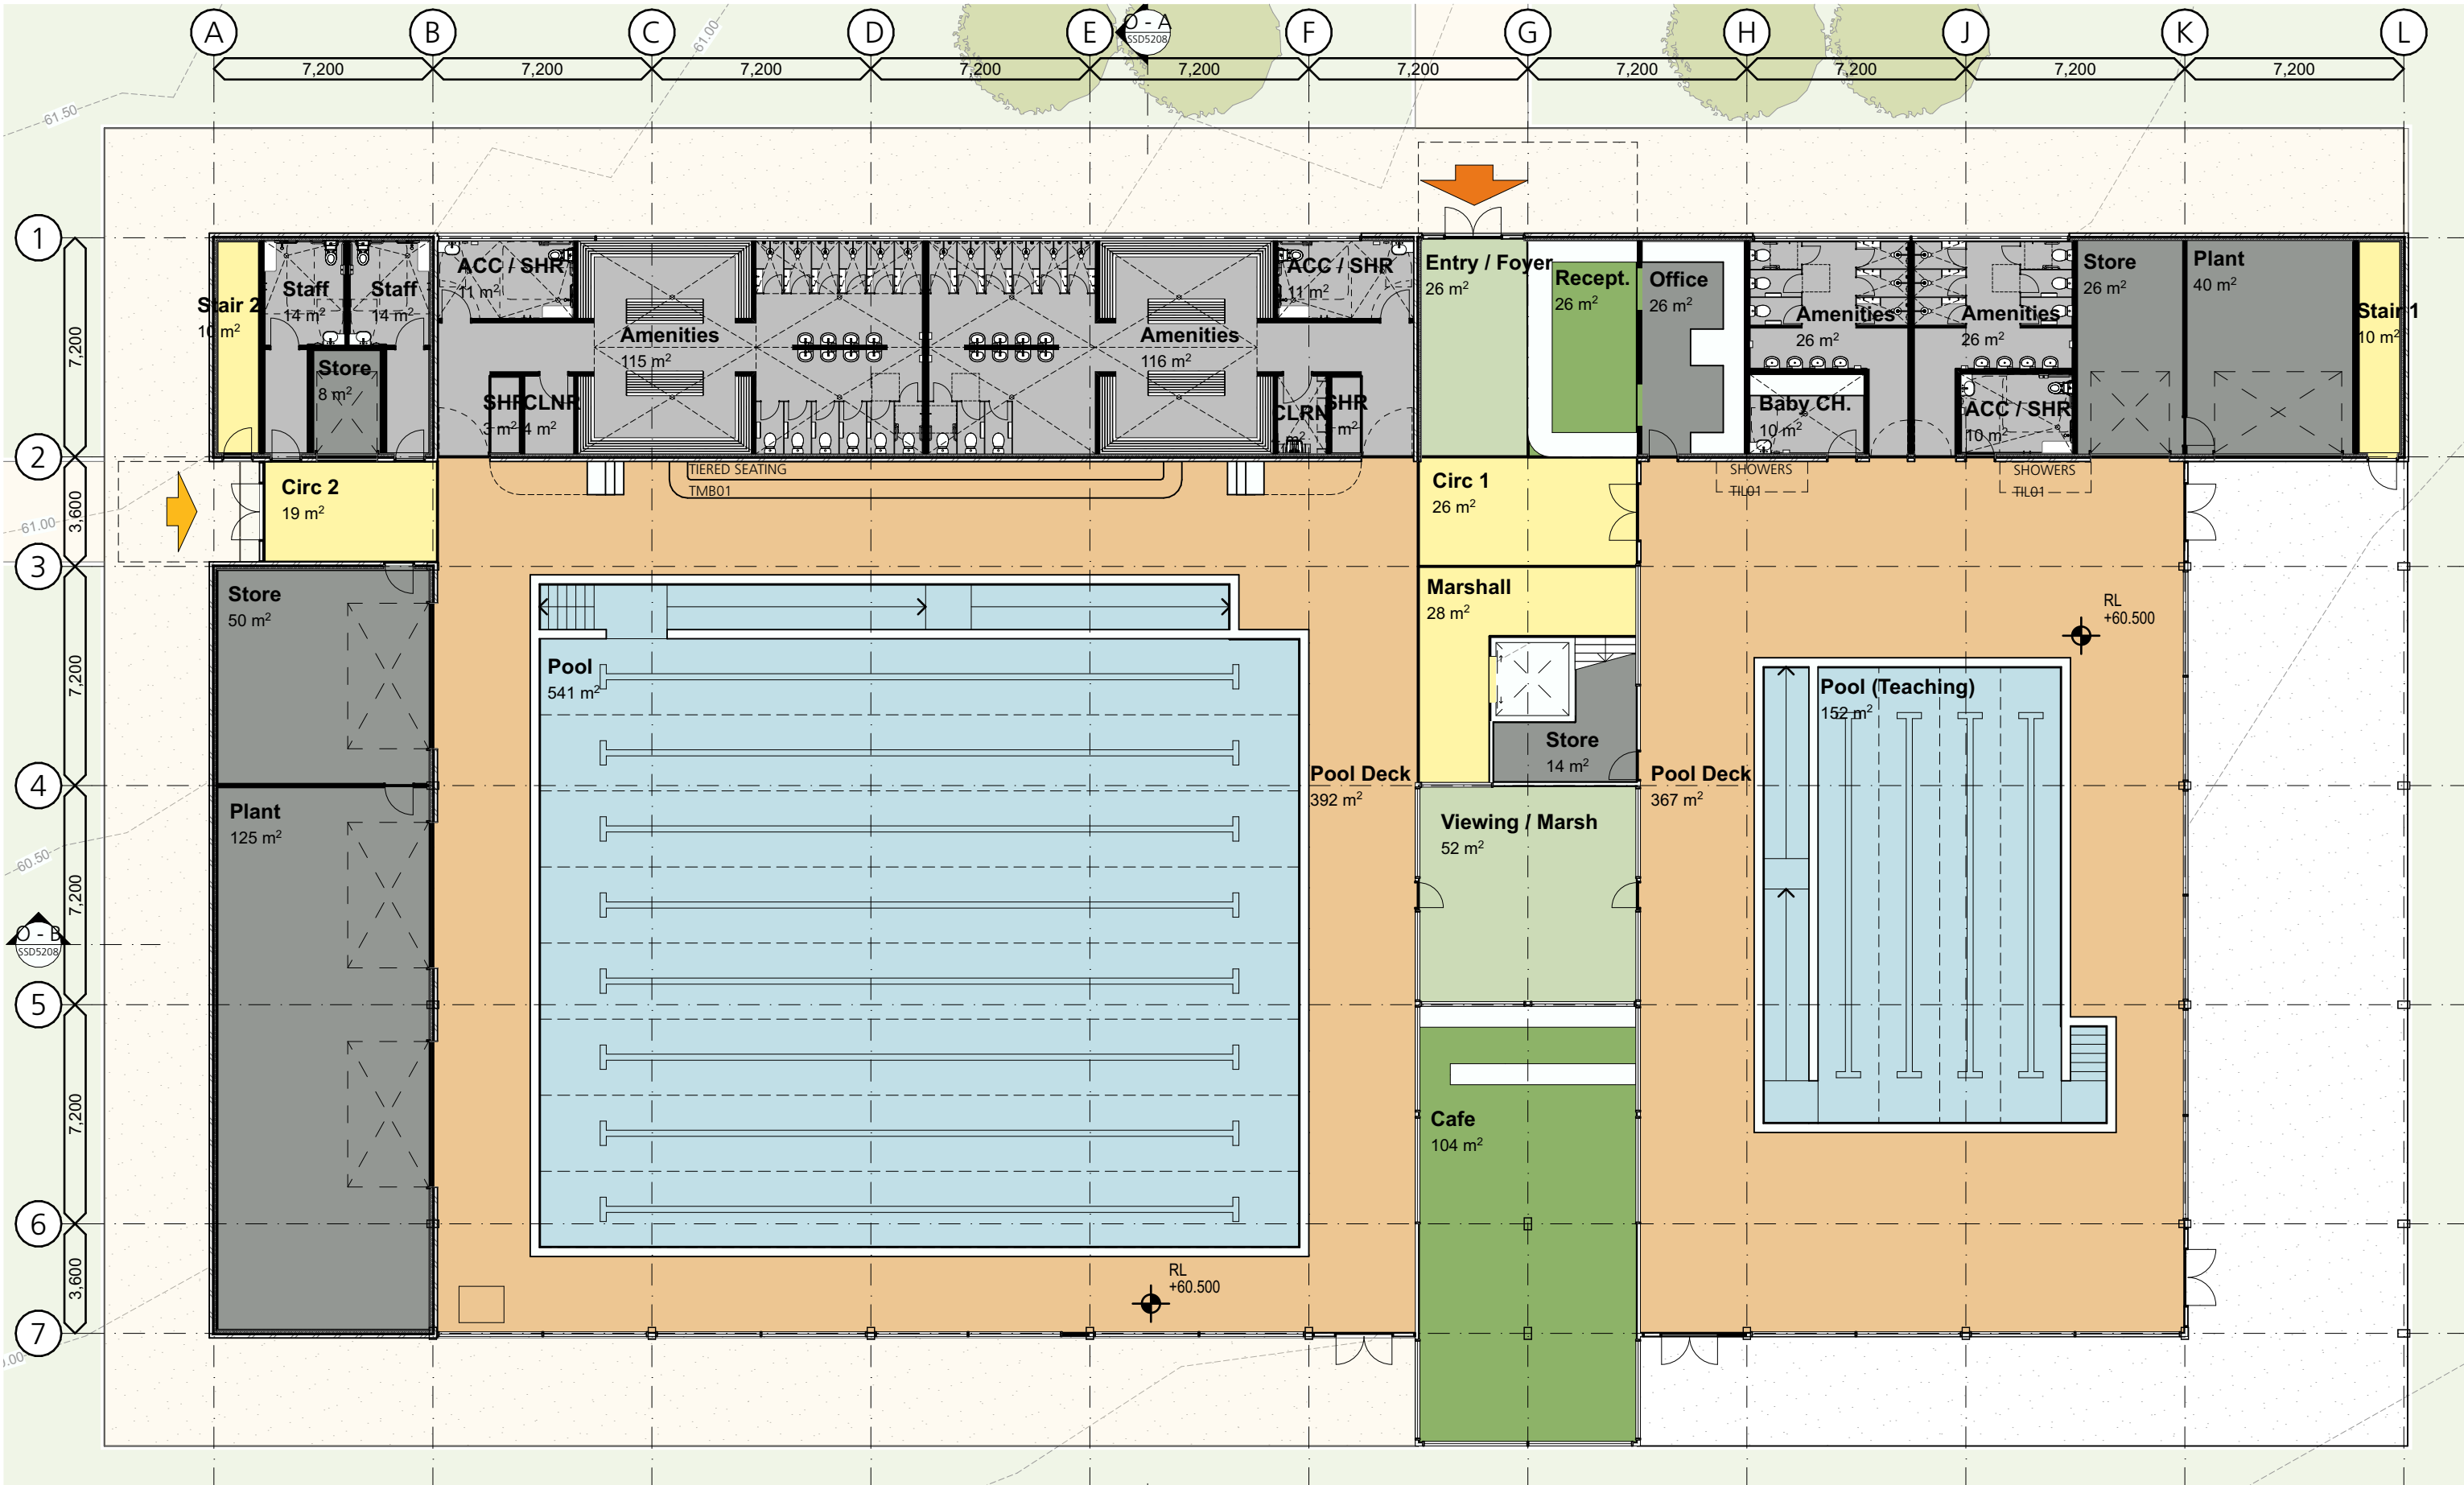

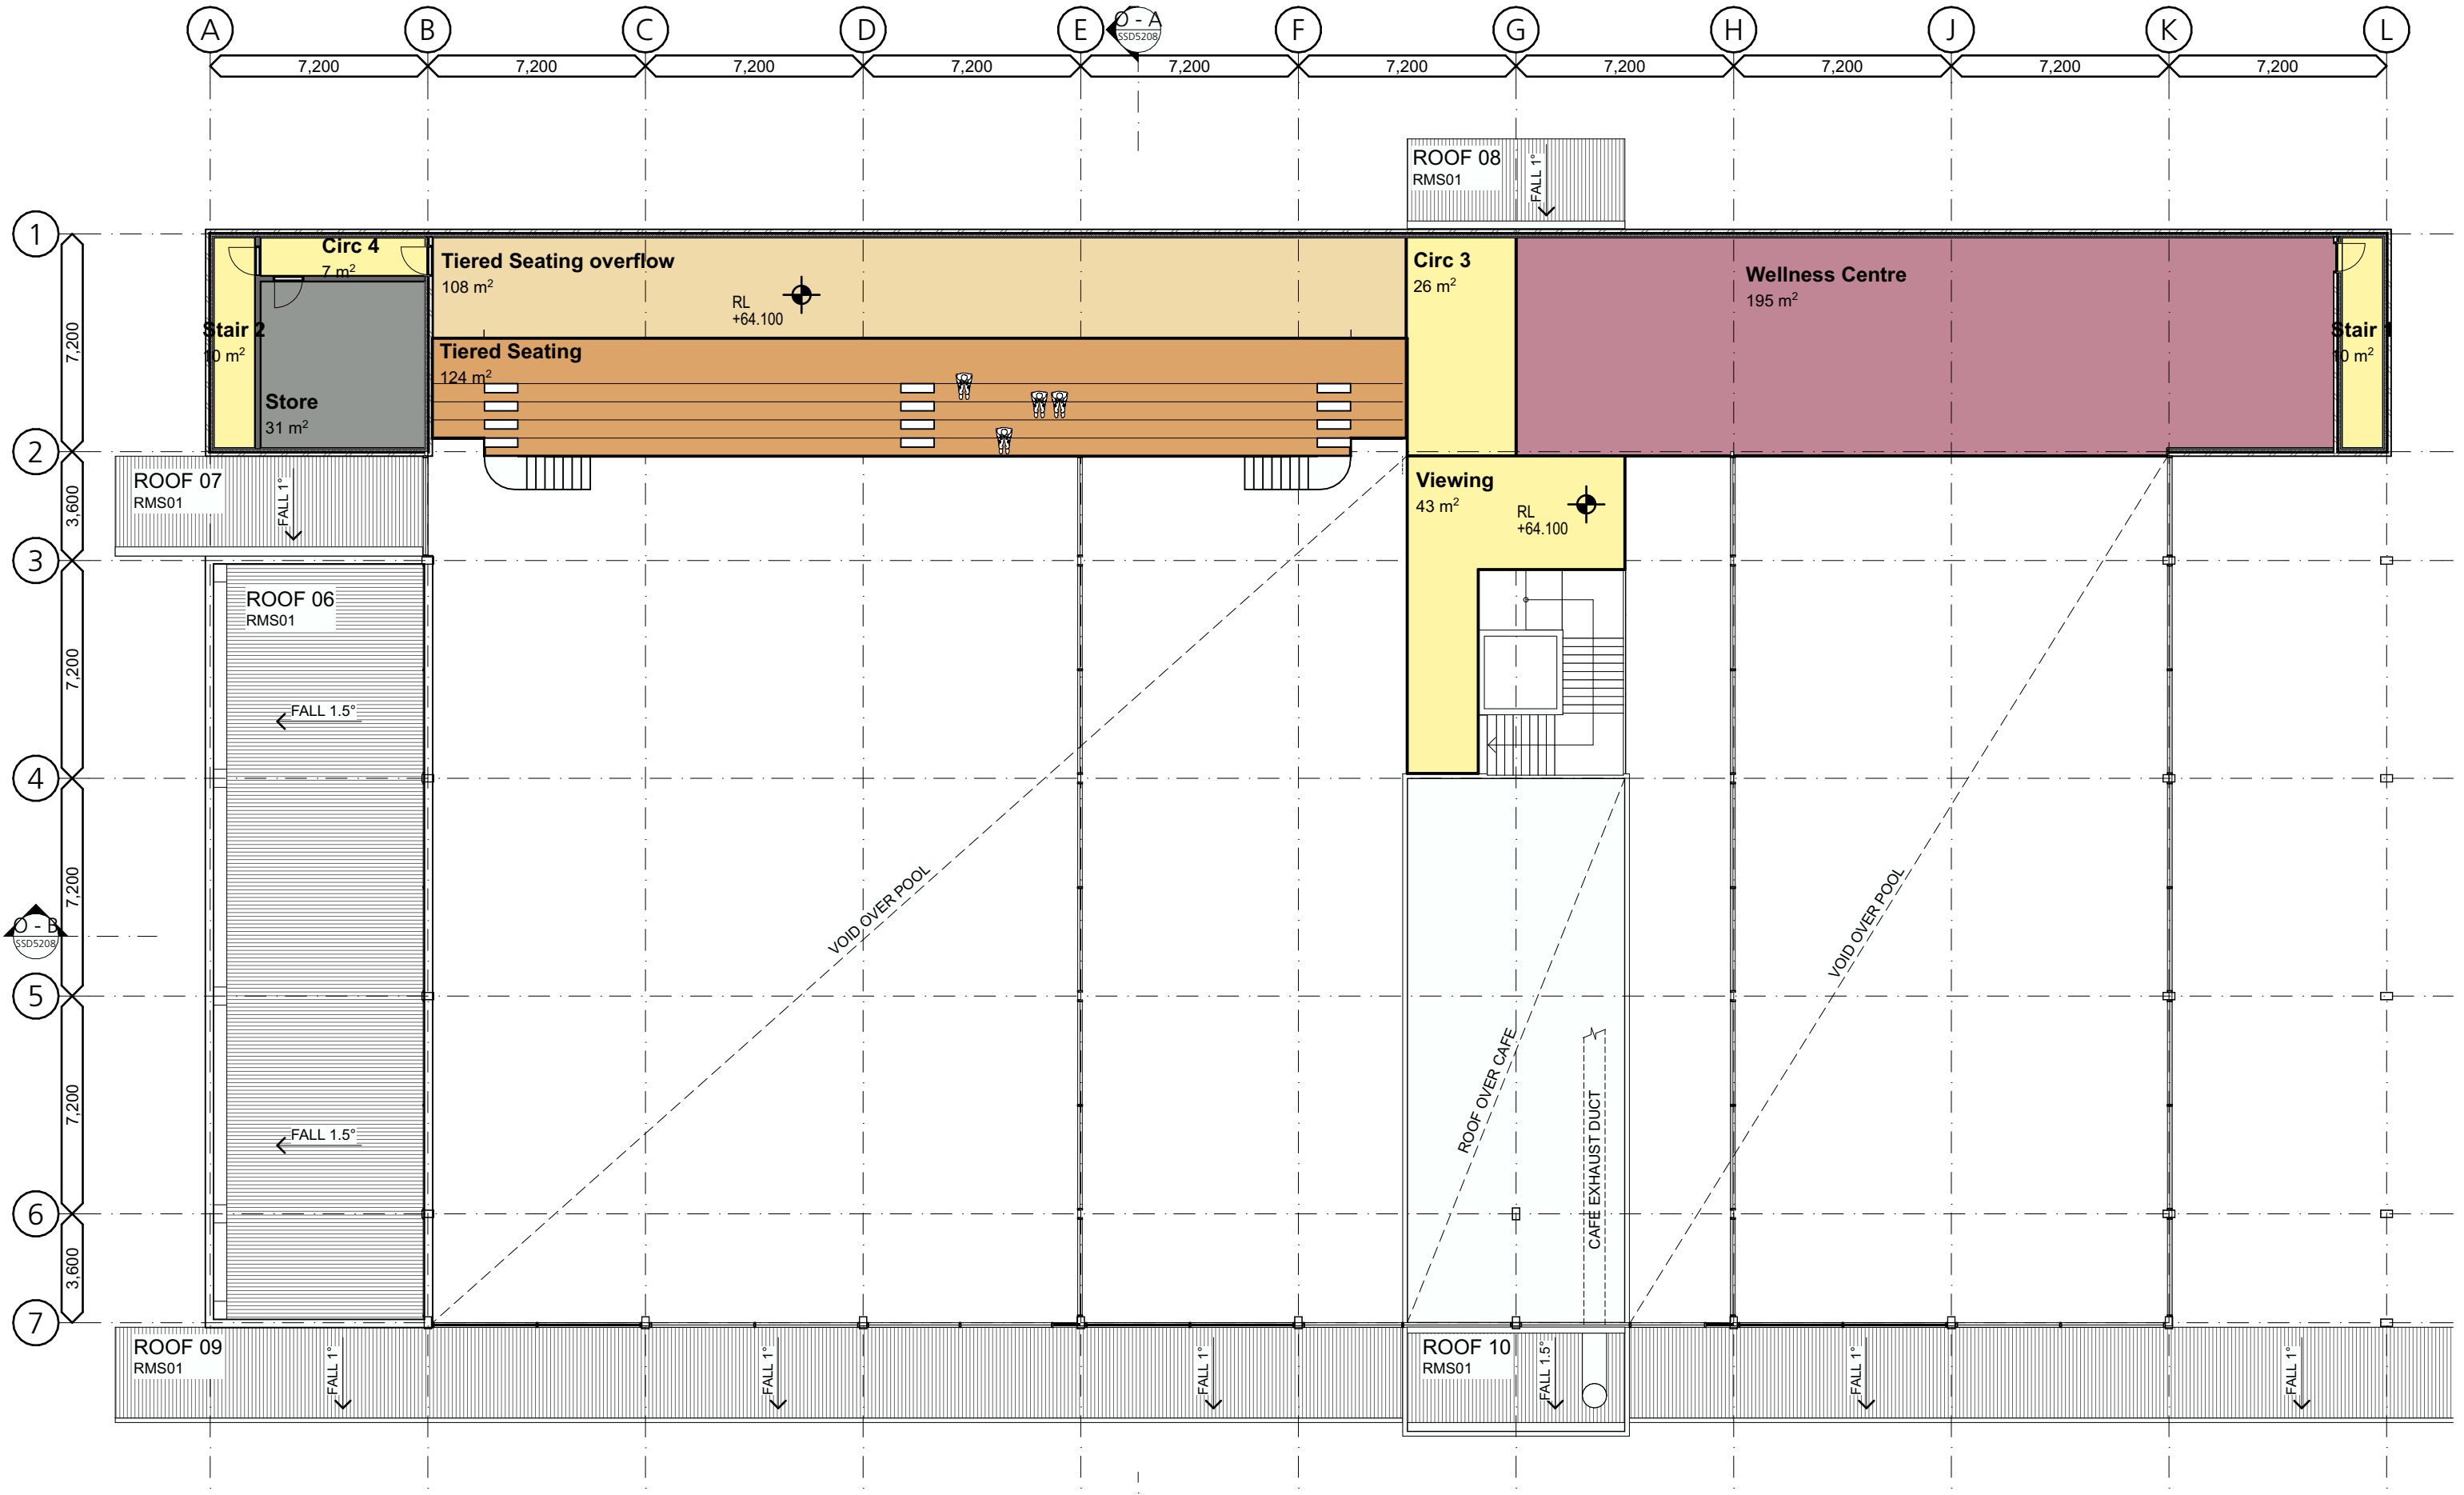

4347
CD4402


RevF 02.11.22

O - Aquatic Centre- First Floor Plan

St Philip's Christian College Cessnock

10 Lomas Lane, Nulkaba


0m 2 4 6 8 10 1:200 @A3

 


SHAC

Nominated Architect Justin Hamilton (6160) | ABN 32 131 584 846


Drawing and design © SHAC Pty Ltd. The signed control copy of this drawing is held by SHAC Pty Ltd. | Ref: BIMcloud: BIMSERVER - BIMcloud Basic for ARCHICAD 25/4347 SPCC Cessnock SSD date: 2/11/2022 time: 2:36 pm

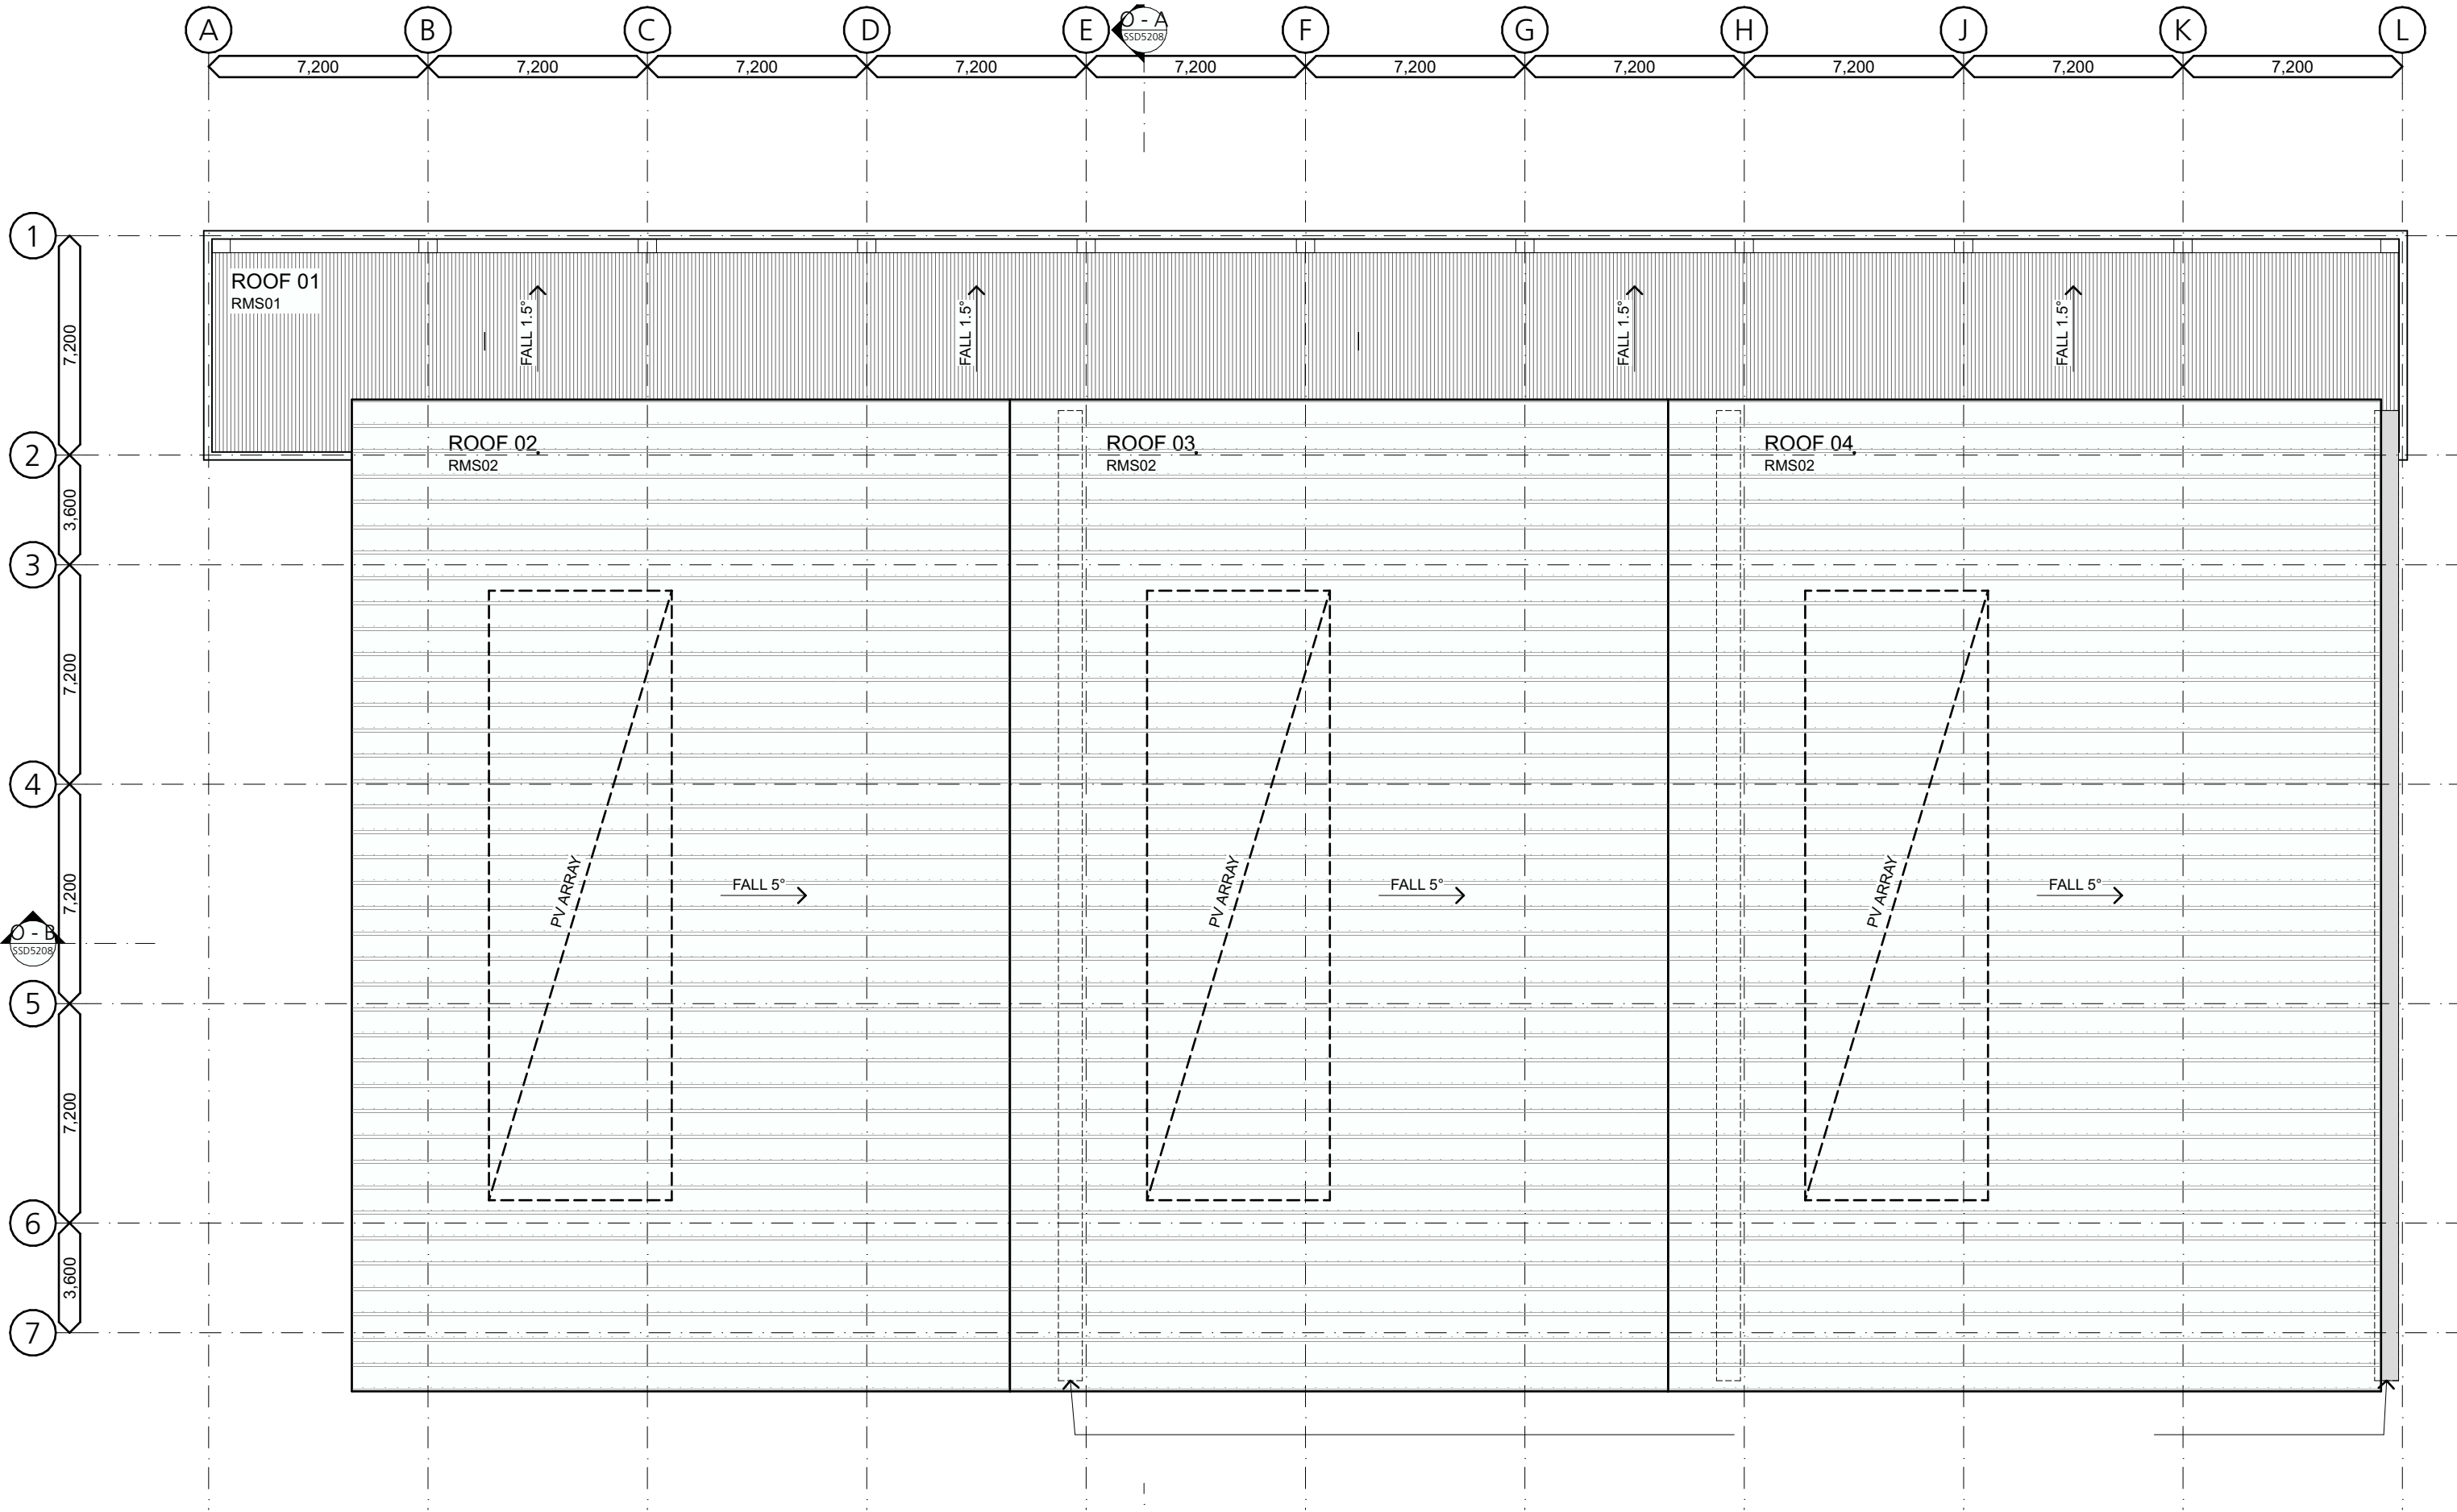

Drawing and design © SHAC Pty Ltd. The signed control copy of this drawing is held by SHAC Pty Ltd. | Ref: BIMcloud: BIMSERVER - BIMcloud Basic for ARCHICAD 25/4347 SPCC Cessnock SSD date: 2/11/2022 time: 2:36 pm

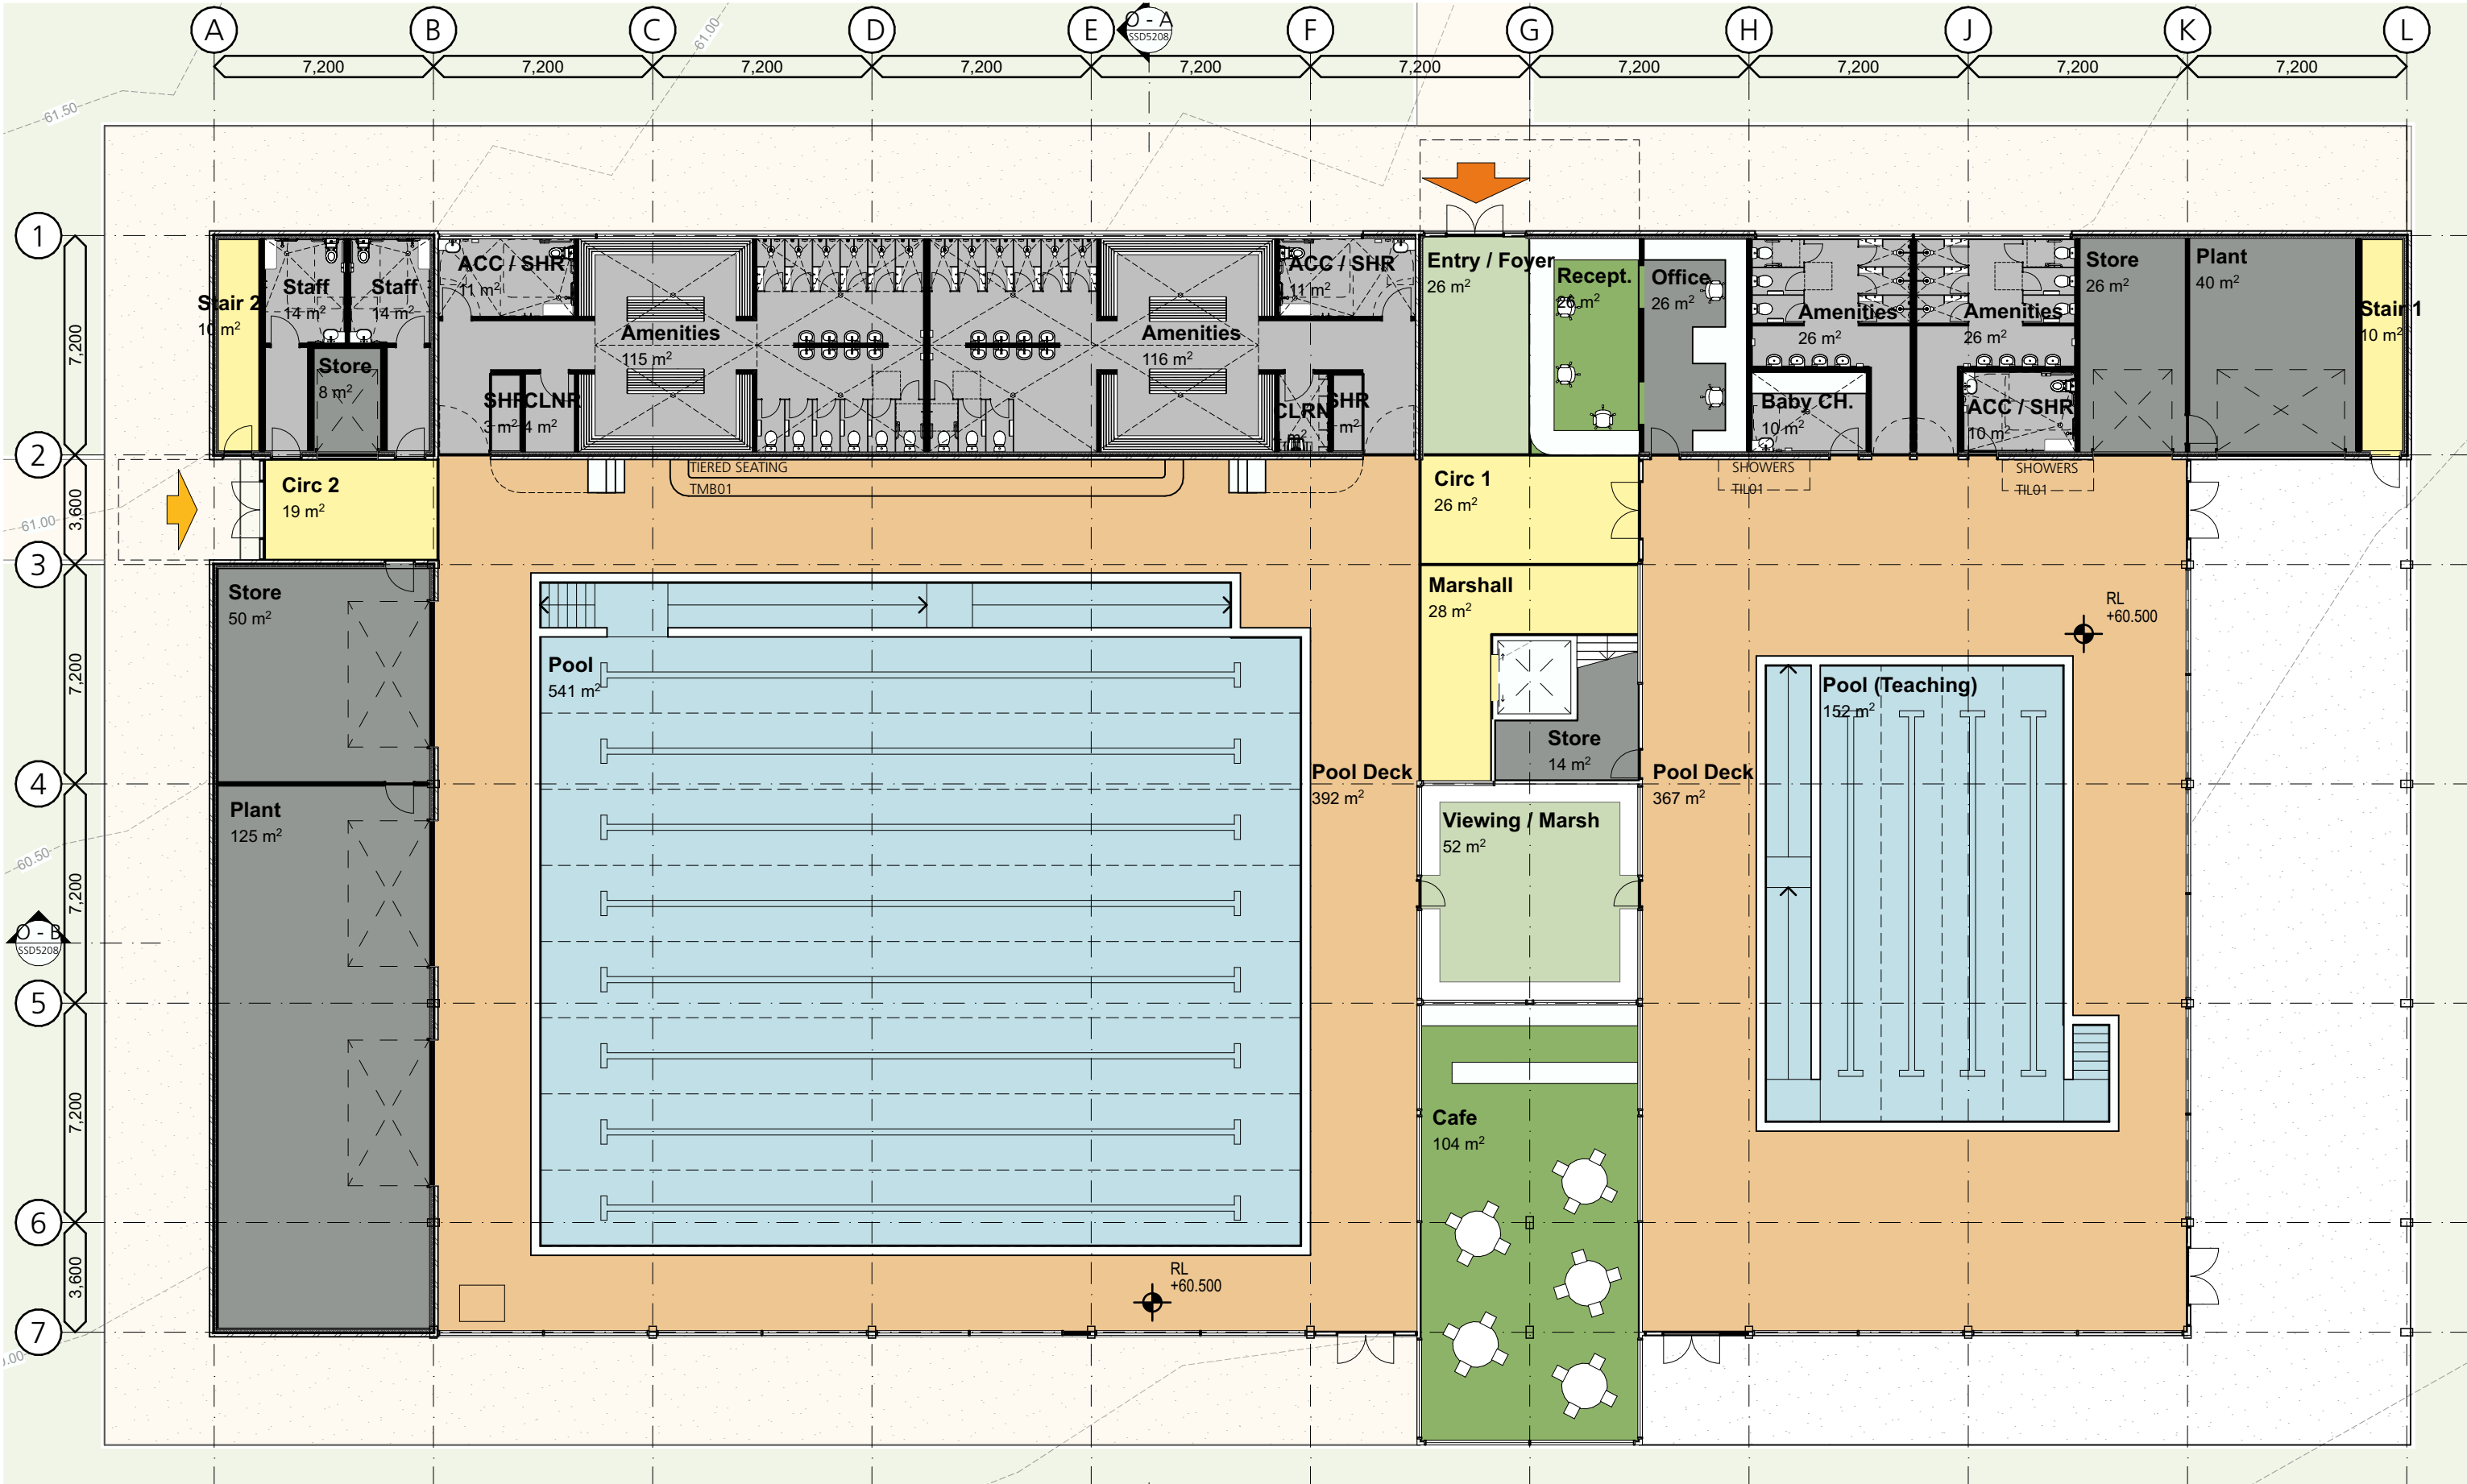


Drawing and design © SHAC Pty Ltd. The signed control copy of this drawing is held by SHAC Pty Ltd. | Ref: BIMcloud: BIMSERVER - BIMcloud Basic for ARCHICAD 25/4347 SPCC Cessnock SSD date 2/11/2022 time: 2:36 pm

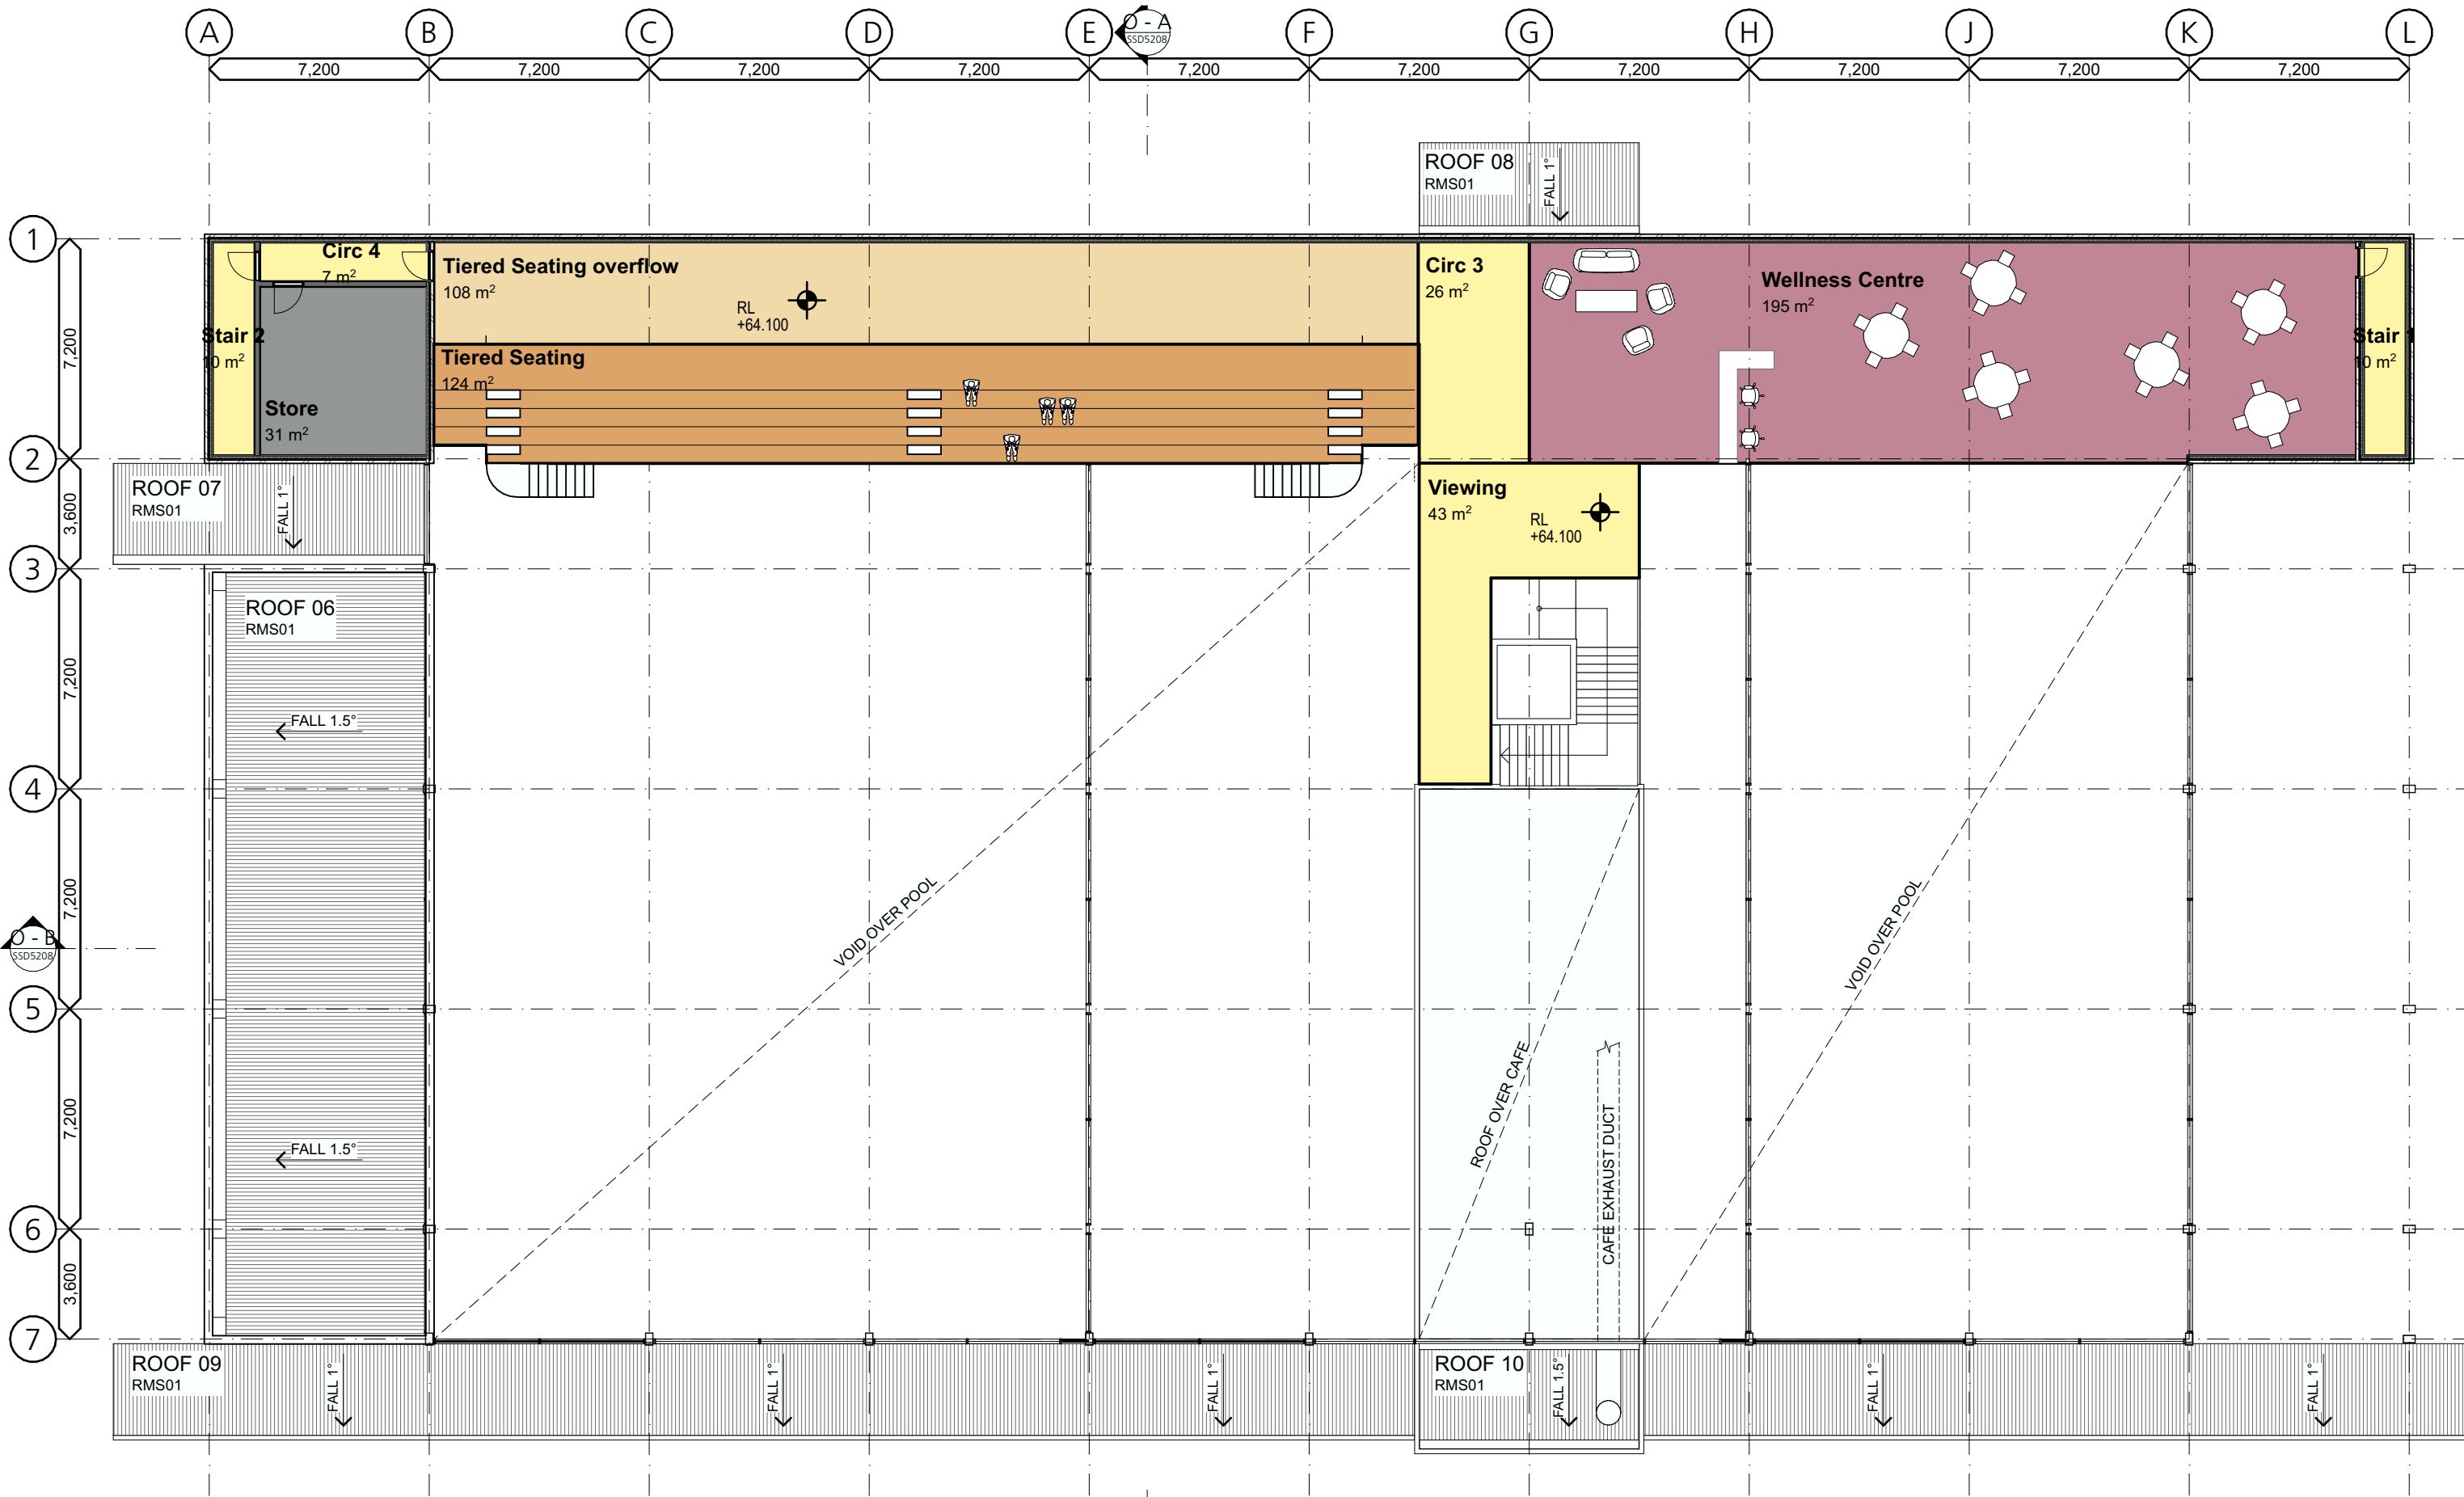

1. Dimensions are in millimetres unless otherwise shown.
2. Work to given dimensions. Do not scale from drawing.
3. Check all dimensions on site prior to construction and fabrication.
4. Bring any discrepancies to the attention of the proprietor & architect.

RevF 02.11.22



St Philip's Christian College Cessnock
10 Lomas Lane, Nulkaba

 


Nominated Architect Justin Hamilton (6160) | ABN 32 131 584 846

SSD APPLICATION

1. Dimensions are in millimetres unless otherwise shown.
2. Work to given dimensions. Do not scale from drawing.
3. Check all dimensions on site prior to construction and fabrication.
4. Bring any discrepancies to the attention of the proprietor & architect.

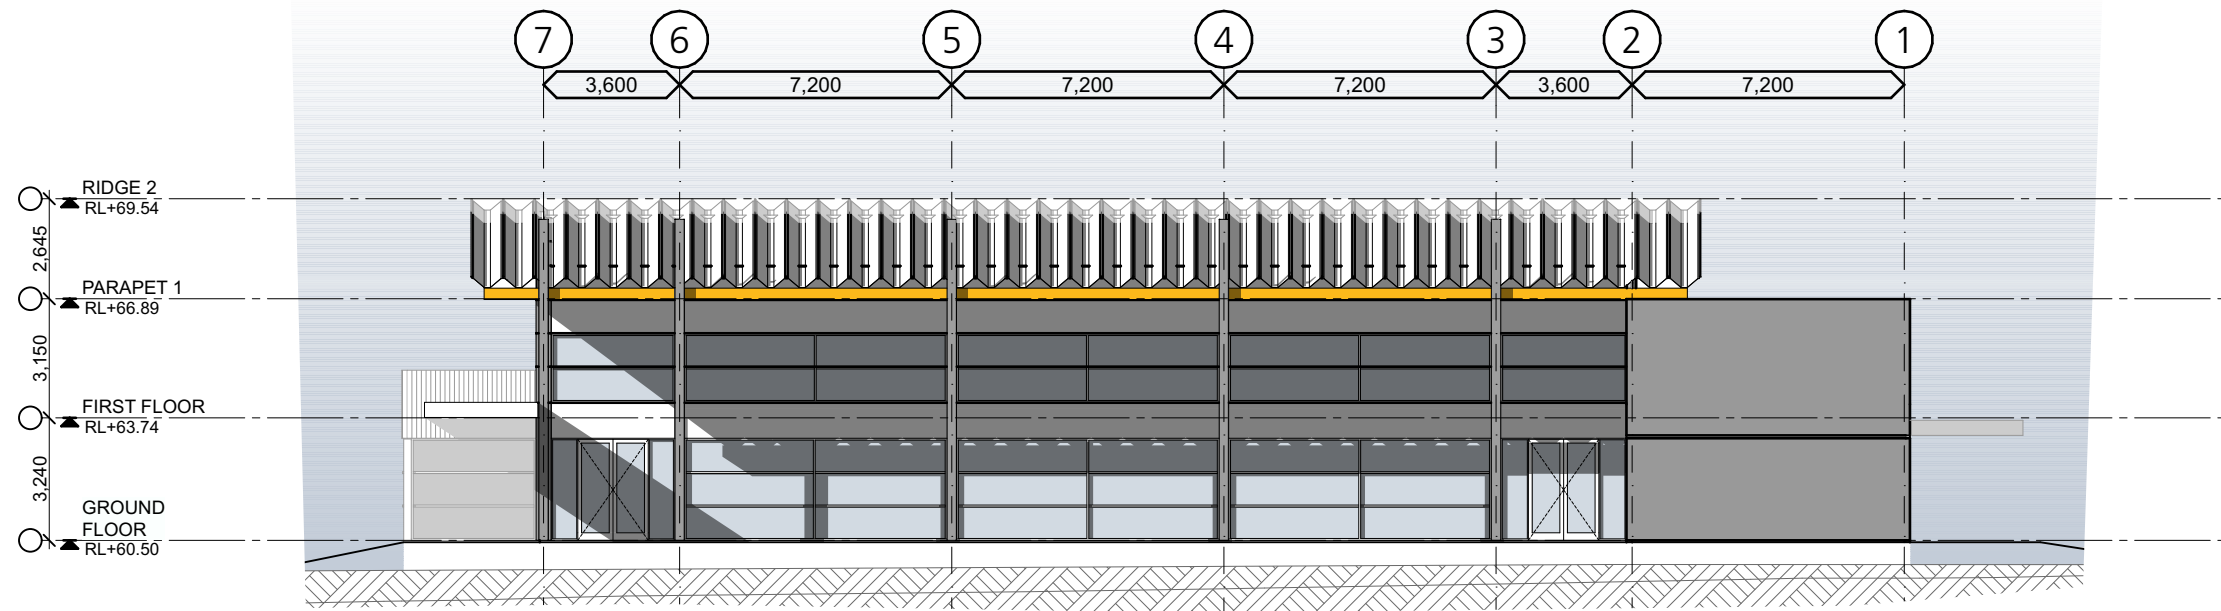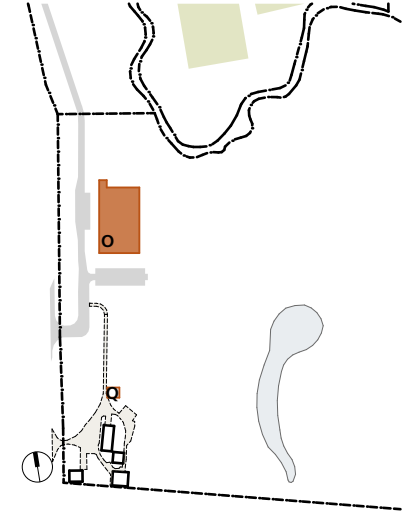

North Elevation

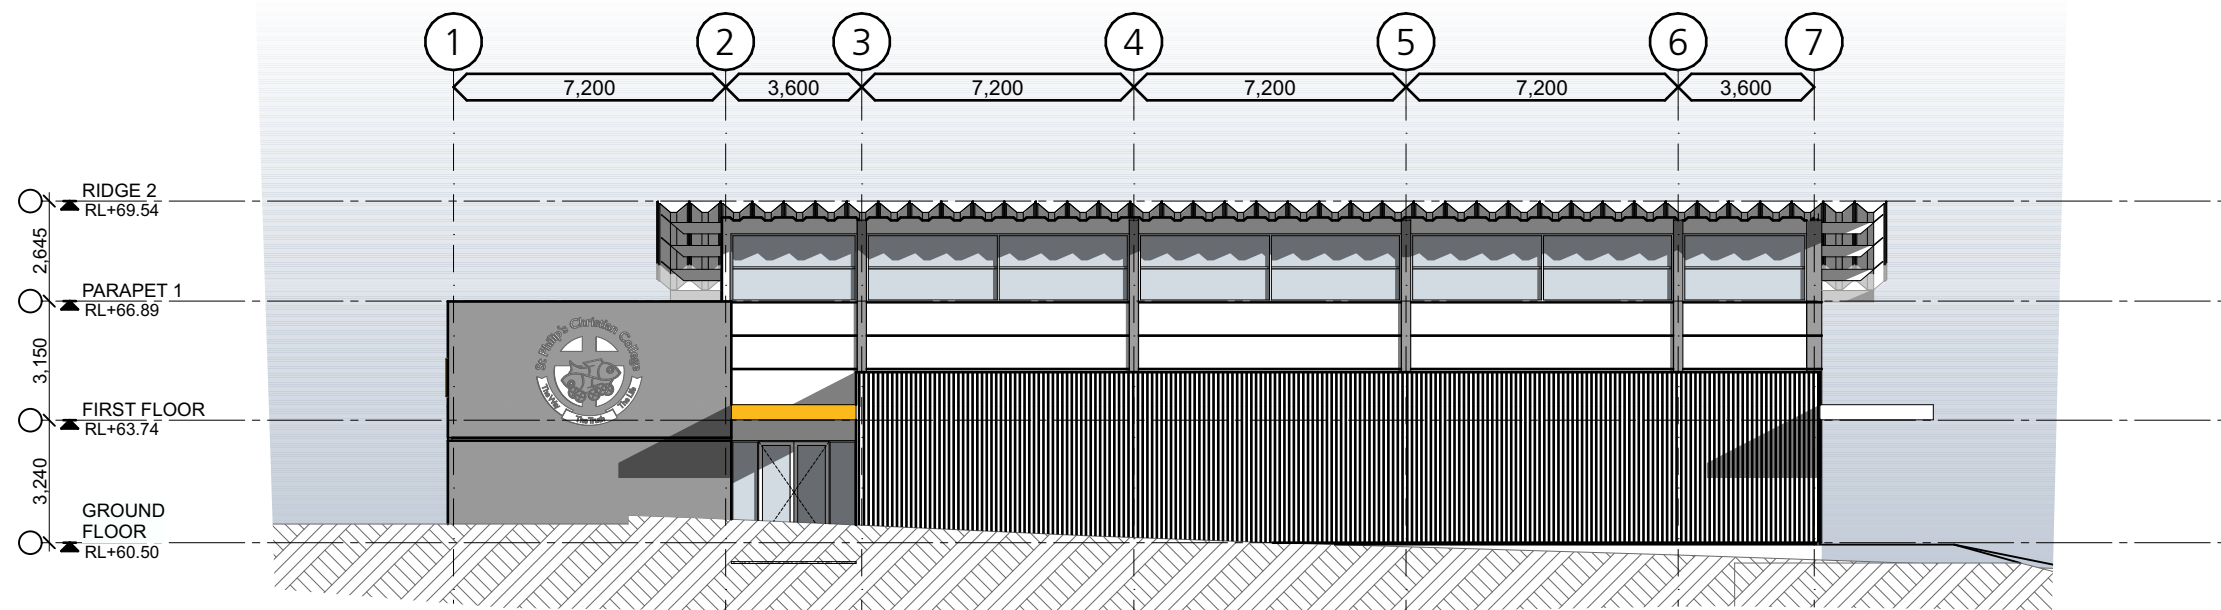

South Elevation


4347
CD4407

RevF 02.11.22

O - Aquatic Centre- Elevations

St Philip's Christian College Cessnock
10 Lomas Lane, Nulkaba

0m 2 4 6 8 10 1:200
@A3


 


SHAC


Nominated Architect Justin Hamilton (6160) | ABN 32 131 584 846

SSD APPLICATION

1. Dimensions are in millimetres unless otherwise shown.
2. Work to given dimensions. Do not scale from drawing.
3. Check all dimensions on site prior to construction and fabrication.
4. Bring any discrepancies to the attention of the proprietor & architect.

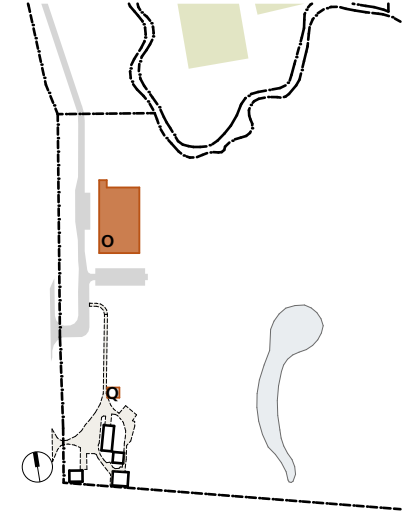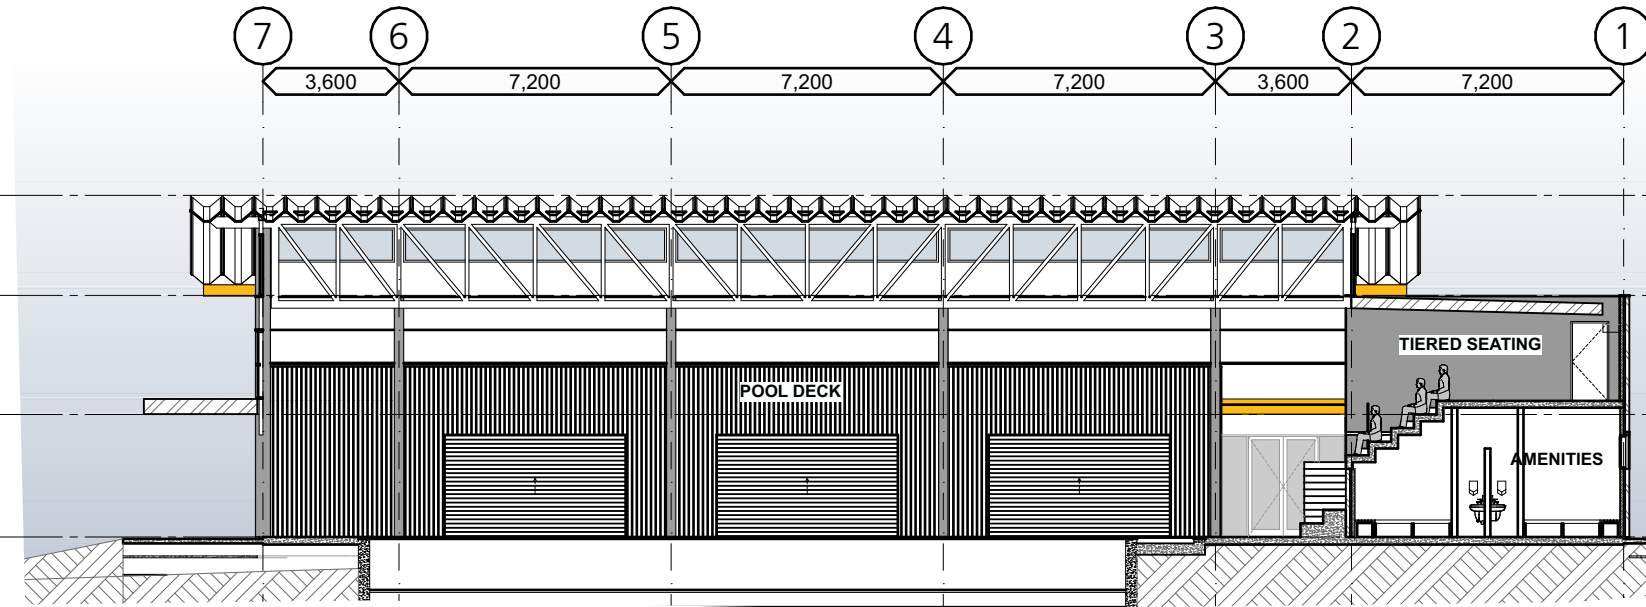

Section A

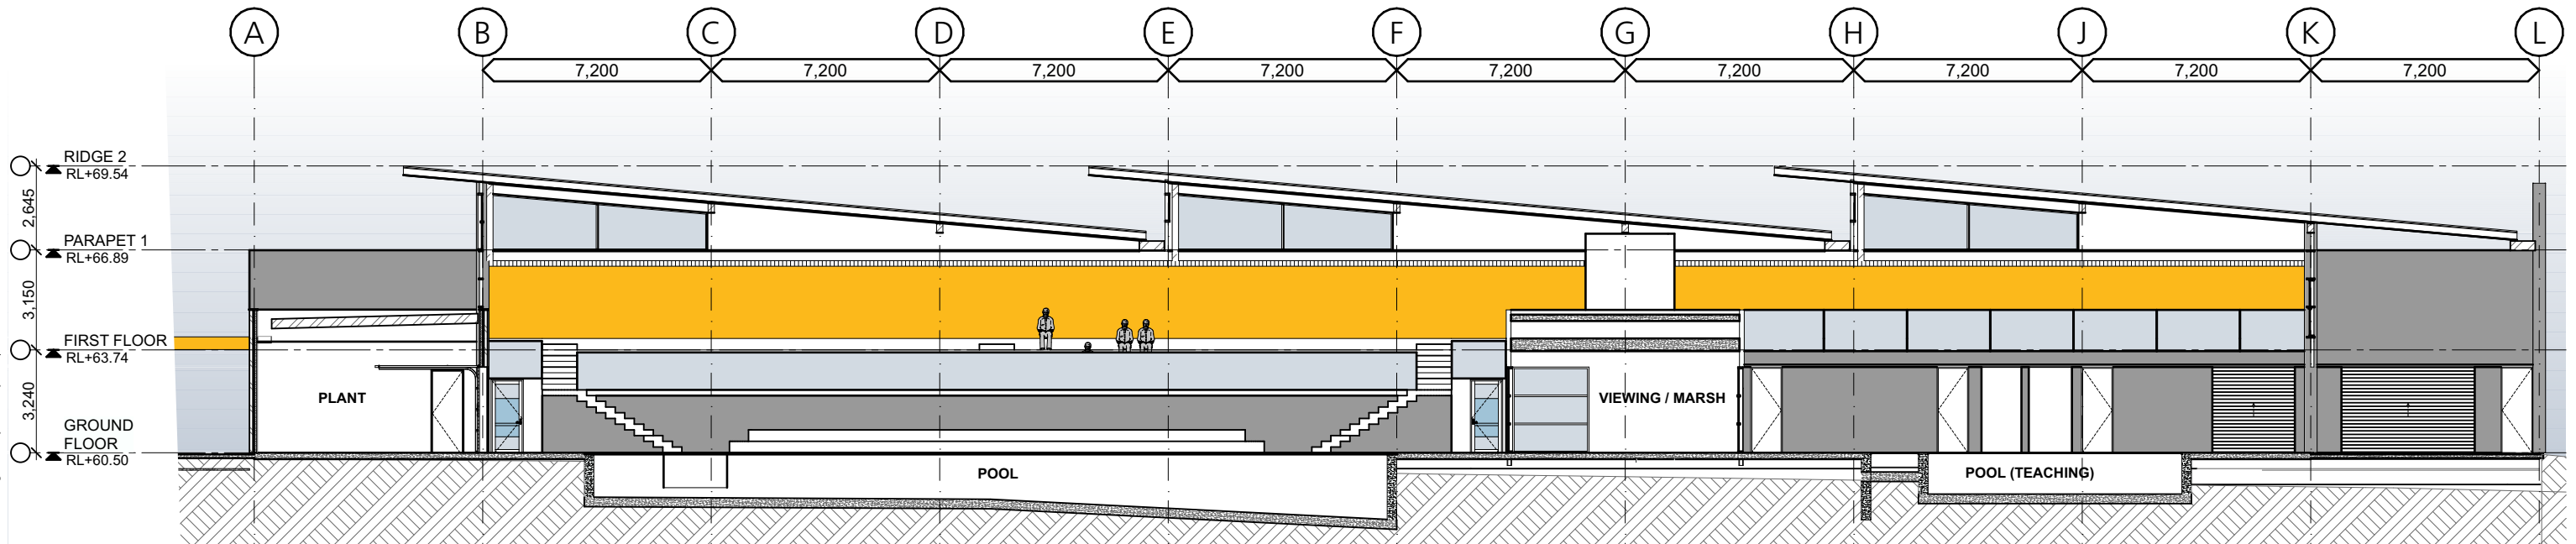


Section B

4347
CD4408
RevF 02.11.22

O - Aquatic Centre - Sections
St Philip's Christian College Cessnock
10 Lomas Lane, Nulkaba

0m 2 4 6 8 10 1:200 @A3

 

SHAC

Nominated Architect Justin Hamilton (6160) | ABN 32 131 584 846

Drawing and design © SHAC Pty Ltd. The signed control copy of this drawing is held by SHAC Pty Ltd. | Ref: BIMcloud: BIMcloud Basic for ARCHICAD 25/4347 SPD Cessnock SSD date 2/11/2022 time: 2:36 pm



Building Q

Waste Depot



No.	Drawing	Rev
CD4501	Q Waste Management Depot - Ground Floor Plan	F
CD4502	Q Waste Management Depot - Elevations & Sections	F

S H A C

1. Dimensions are in millimetres unless otherwise shown.


2. Work to given dimensions. Do not scale from drawing.
3. Check all dimensions on site prior to construction and fabrication.

4. Bring any discrepancies to the attention of the proprietor & architect.

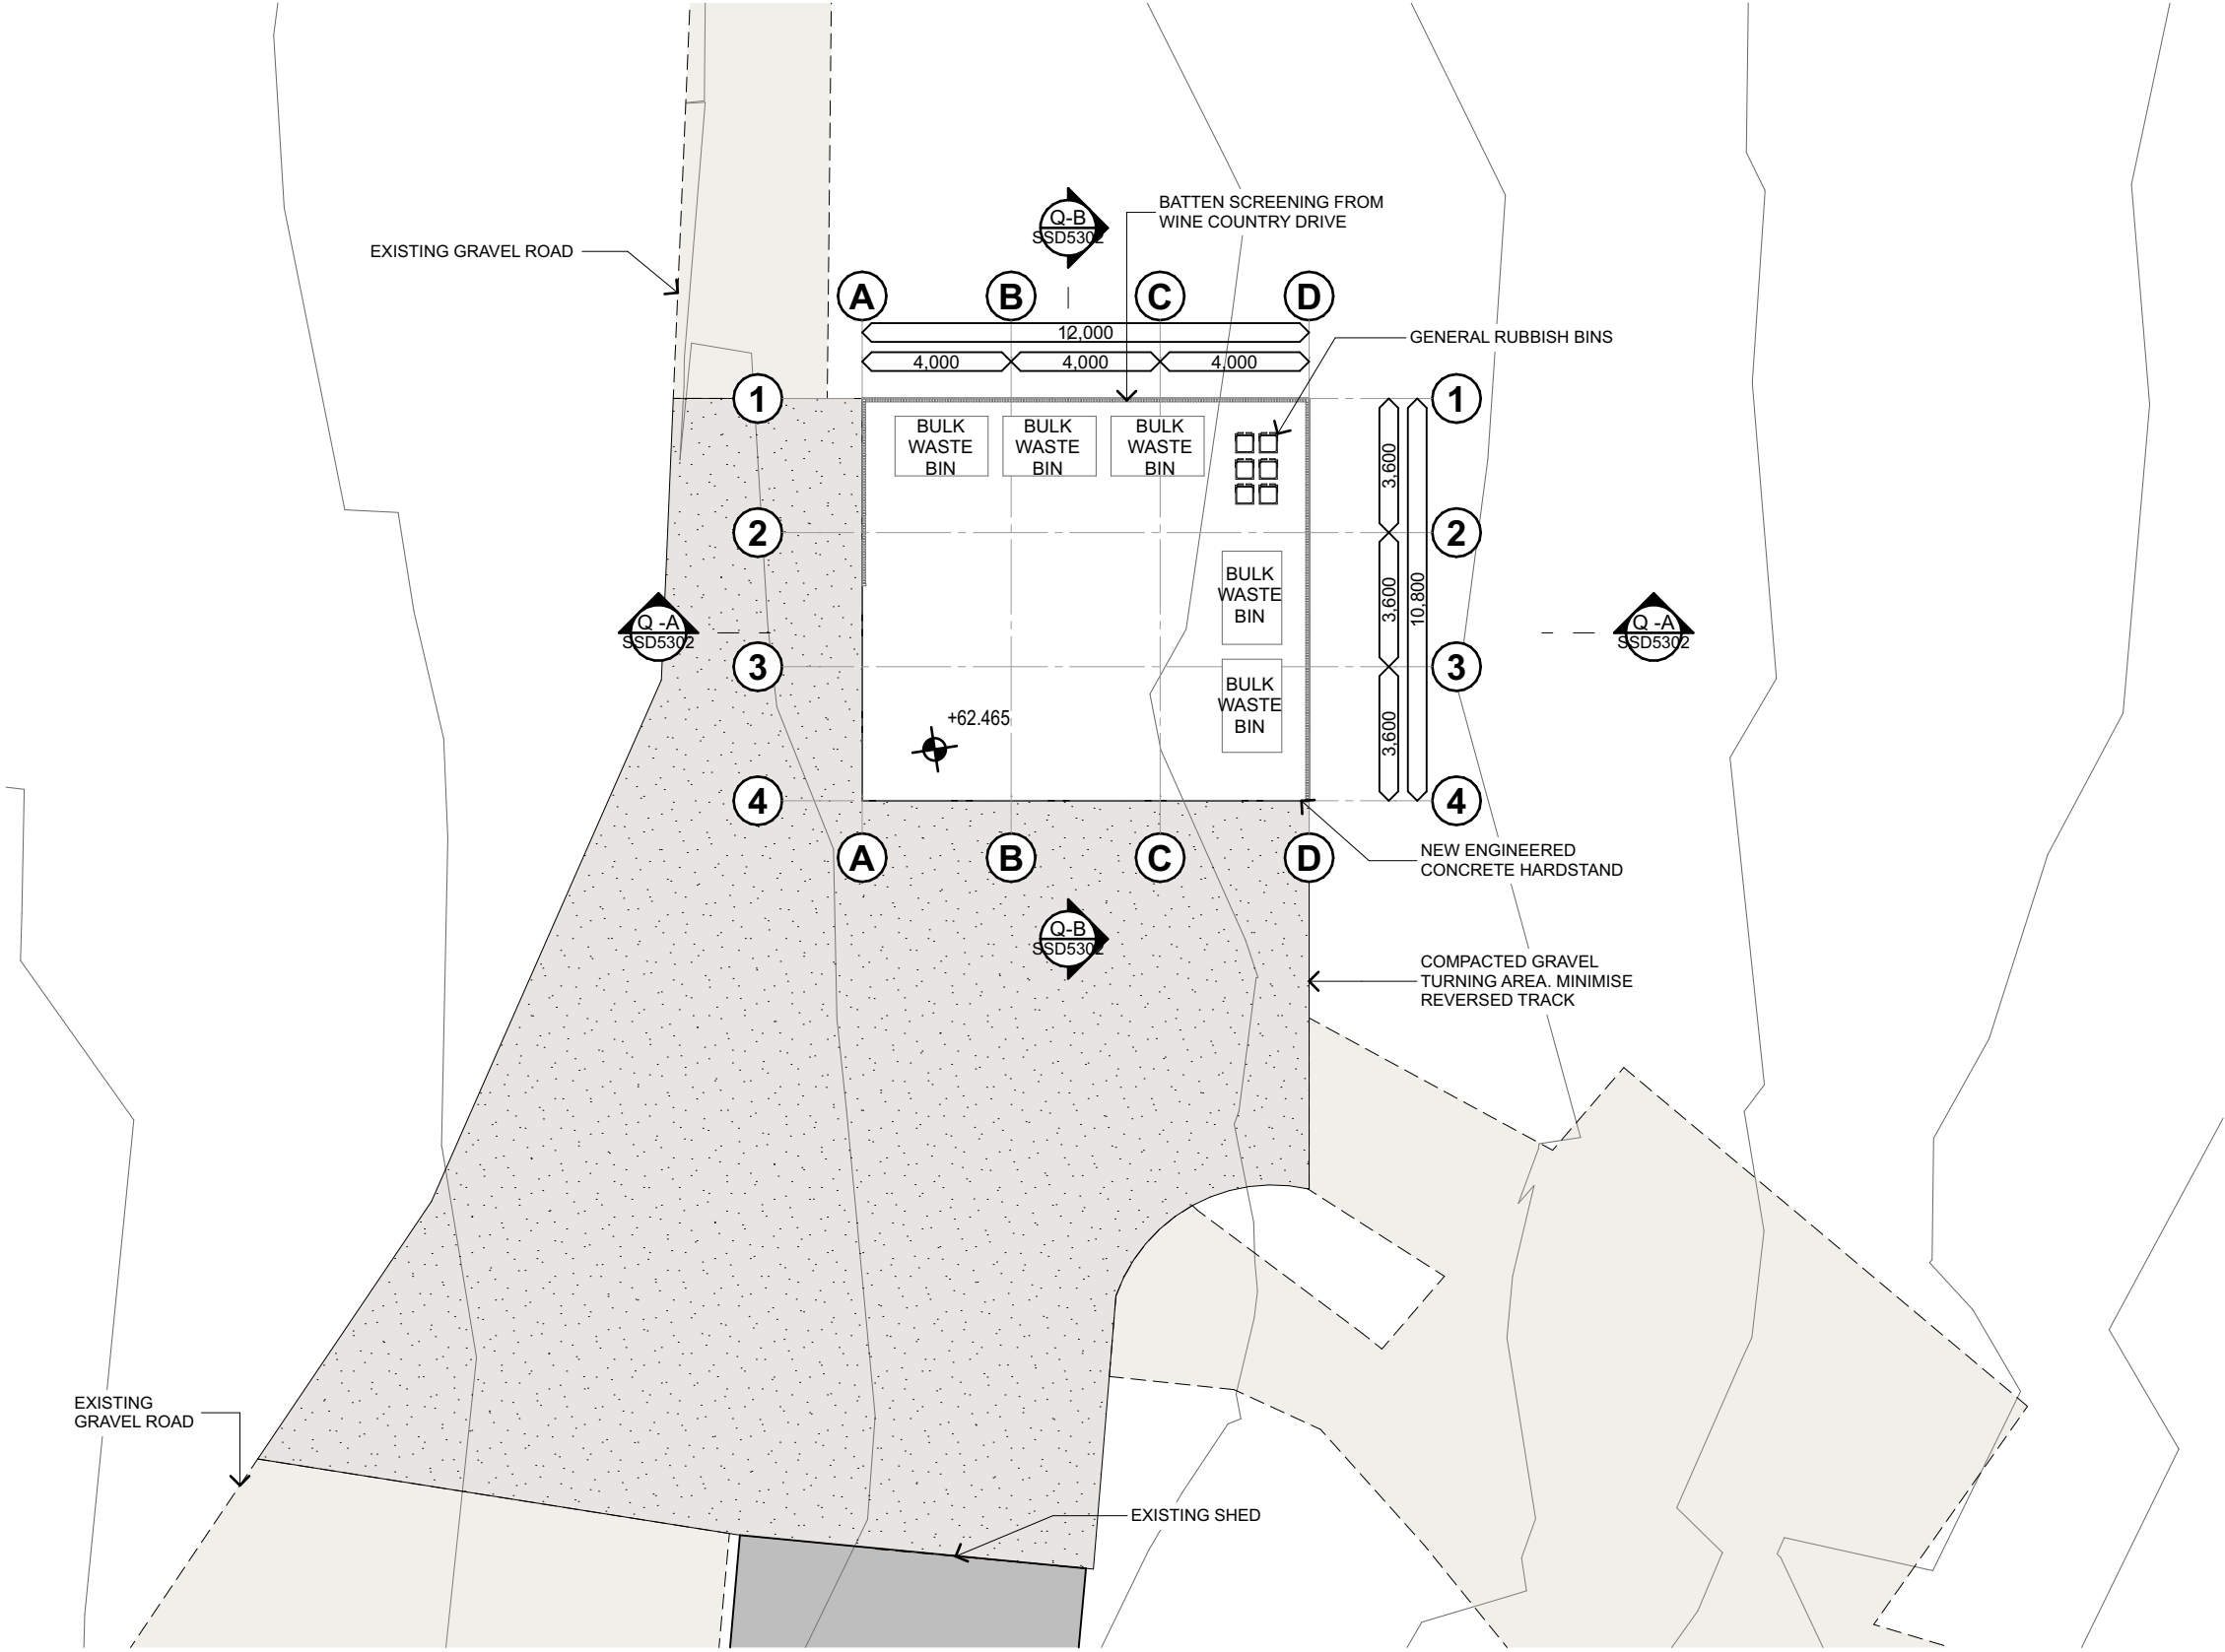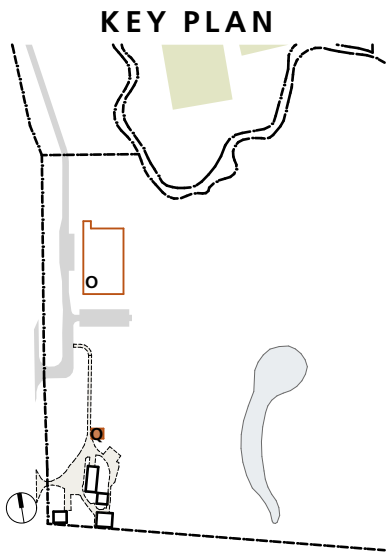


Waste Management


Drawing and design © SHAC Pty Ltd. The signed control copy of this drawing is held by SHAC Pty Ltd. | Ref: BIMcloud: BIMSERVER - BIMcloud Basic for ARCHICAD 25/4347 SPCC Cessnock SSD date:2/11/2022 time: 2:36 pm

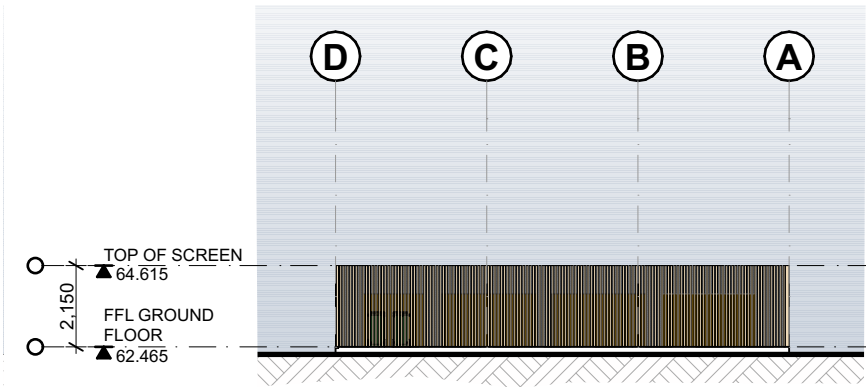


North Elevation

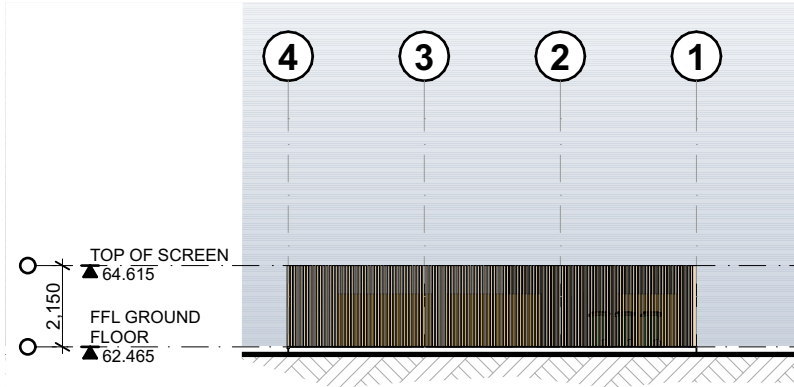

East Elevation

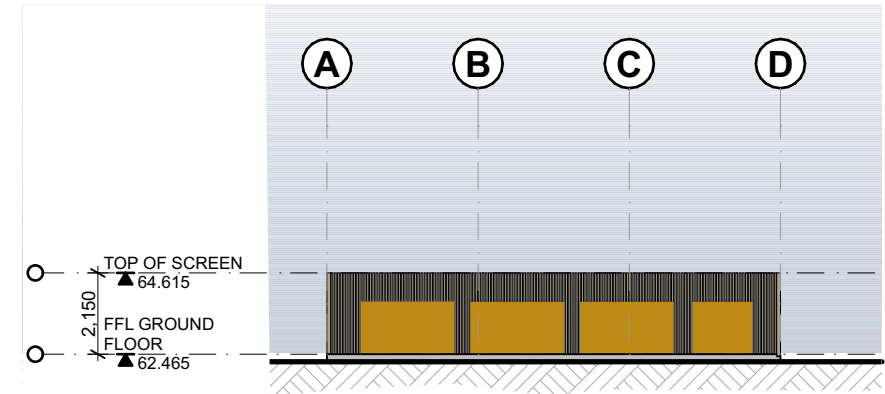


South Elevation

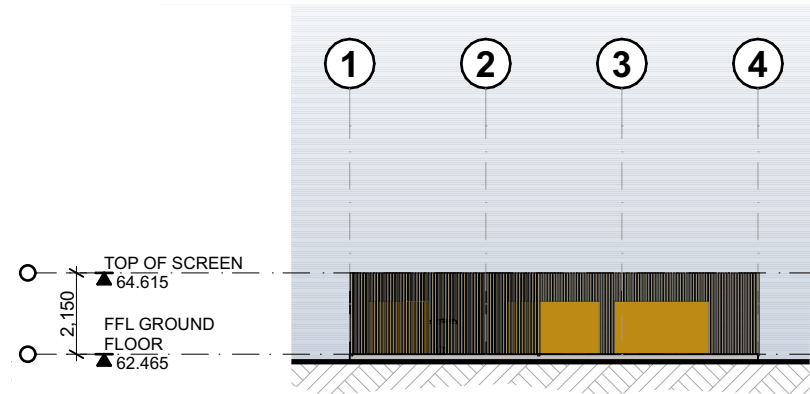

West Elevation




Section A

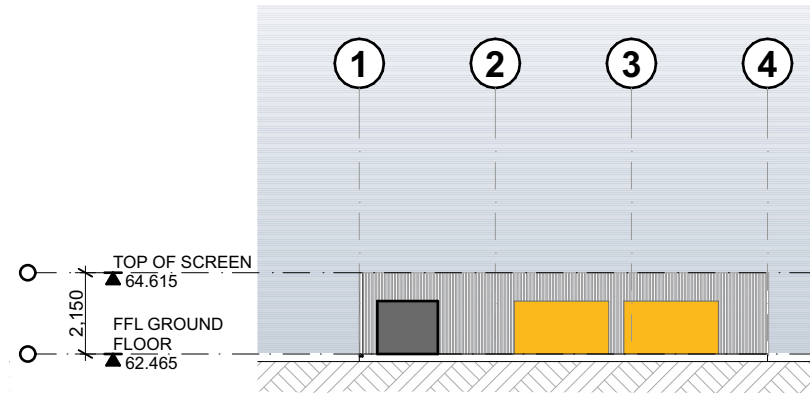

Section B

SSD APPLICATION

1. Dimensions are in millimetres unless otherwise shown.
2. Work to given dimensions. Do not scale from drawing.
3. Check all dimensions on site prior to construction and fabrication.
4. Bring any discrepancies to the attention of the proprietor & architect.

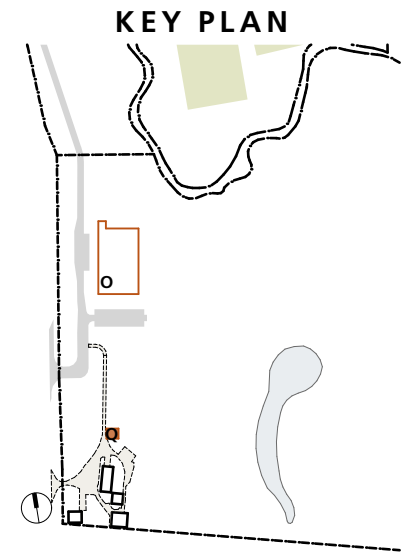


Waste Management

4347
CD4502
RevF 02.11.22

Q Waste Management Depot - Elevations & Sections
St Philip's Christian College Cessnock
10 Lomas Lane, Nulkaba

0m 2 4 6 8 10 1:200 @A3


 


SHAC


Nominated Architect Justin Hamilton (6160) | ABN 32 131 584 846

1. Dimensions are in millimetres unless otherwise shown.
2. Work to given dimensions. Do not scale from drawing.
3. Check all dimensions on site prior to construction and fabrication.
4. Bring any discrepancies to the attention of the proprietor & architect.

KEY PLAN

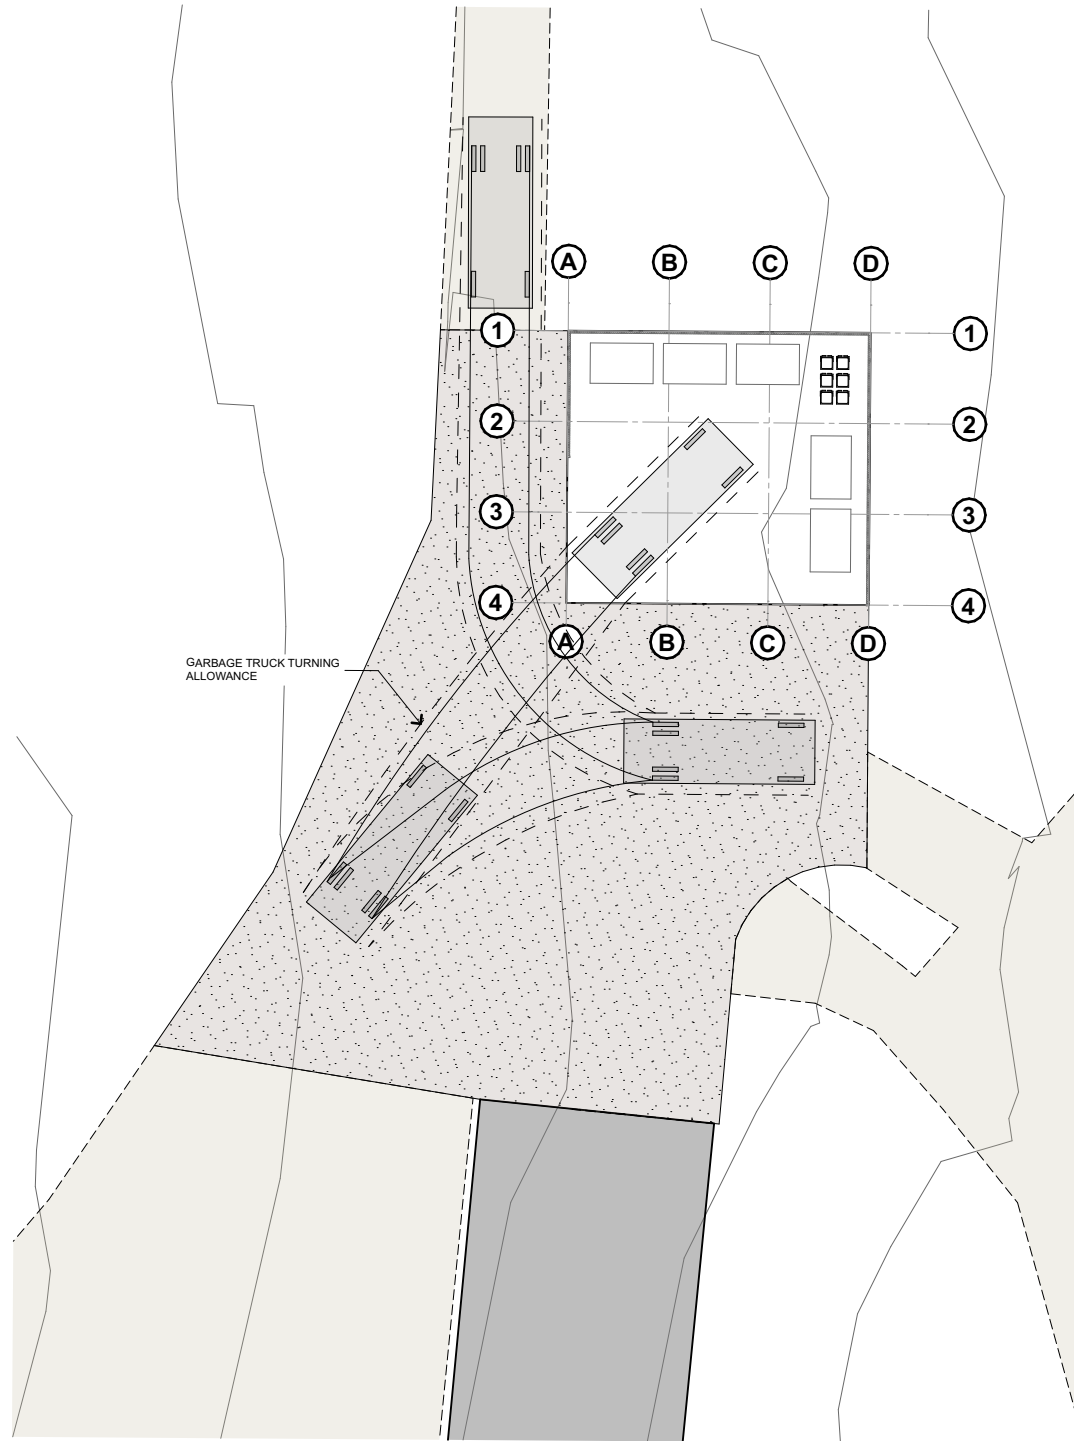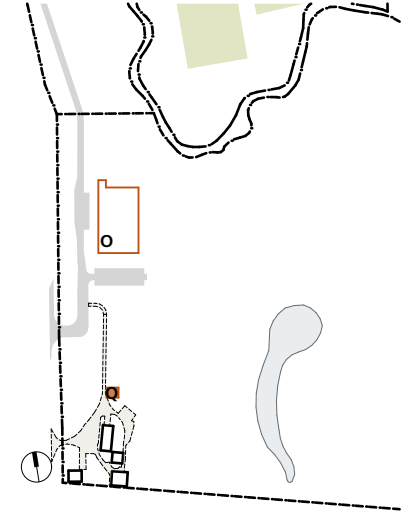


Site Plan, Proposed Entry Path, Proposed Exit Path

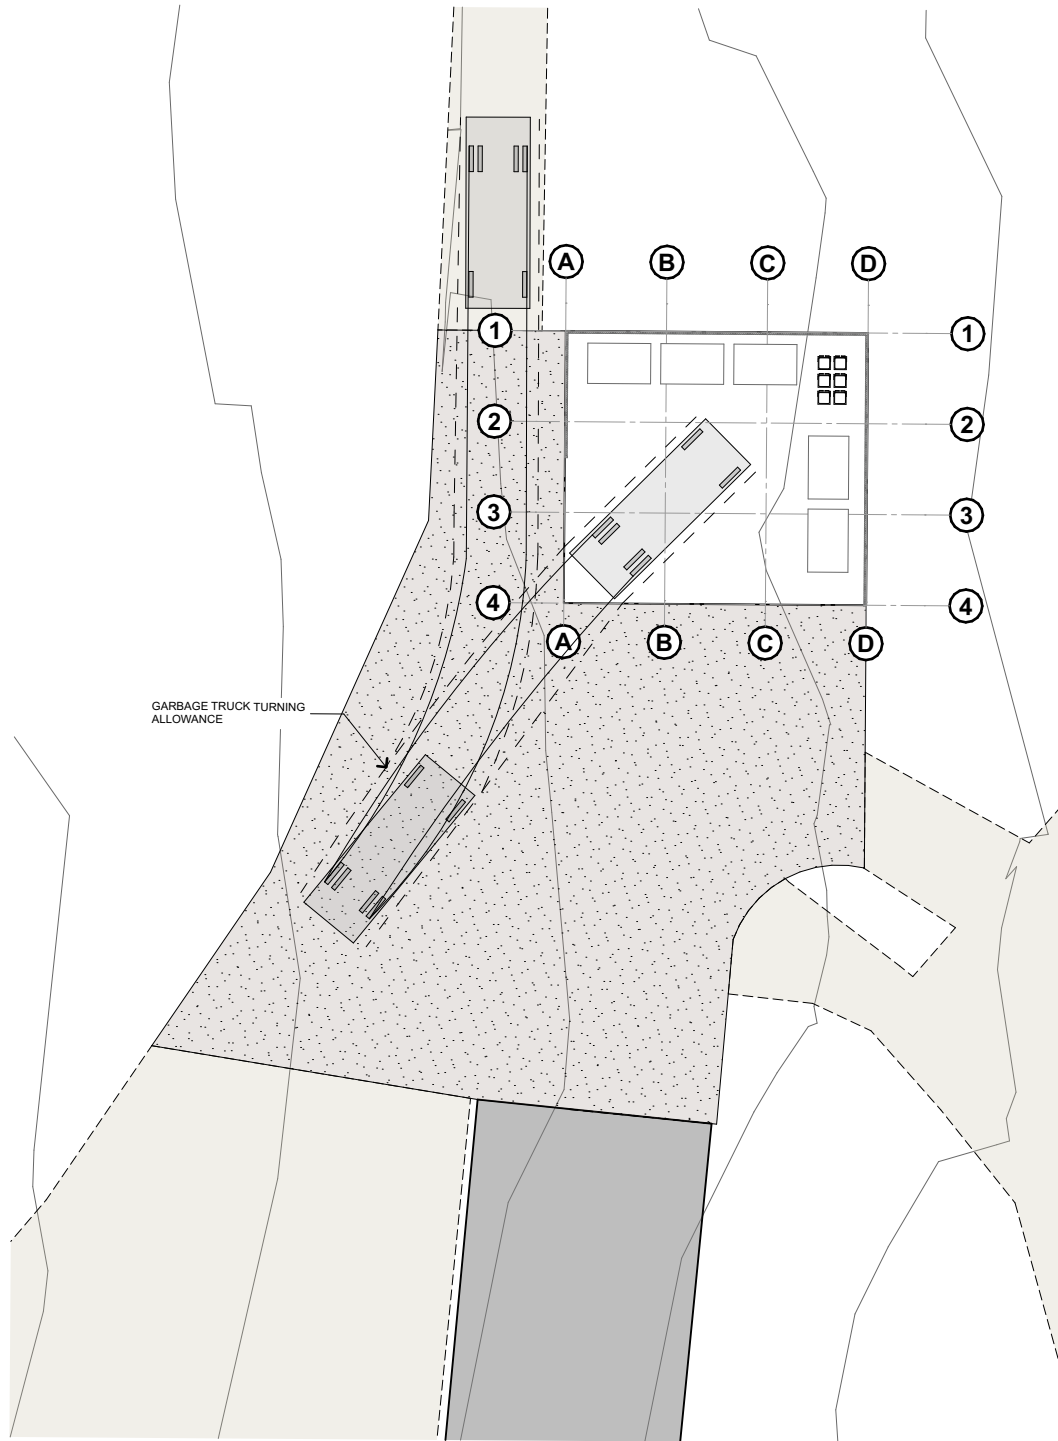

Site Plan, Proposed Entry Path, Proposed Exit Path

Waste Management

 




Connecting Walkways

No.	Drawing	Rev
CD4602	Walkway - Junior School to Middle School	A
CD4603	Walkway - Middle School to Senior School	A
CD4604	Walkway - Senior School to Admin	A

S H A C

Drawing and design © SHAC Pty Ltd. The signed control copy of this drawing is held by SHAC Pty Ltd. | Ref: BIMcloud: BIMSERVER - BIMcloud Basic for ARCHICAD 25/4347 SPCC Cessnock SSD date:2/11/2022 time: 3:02 pm

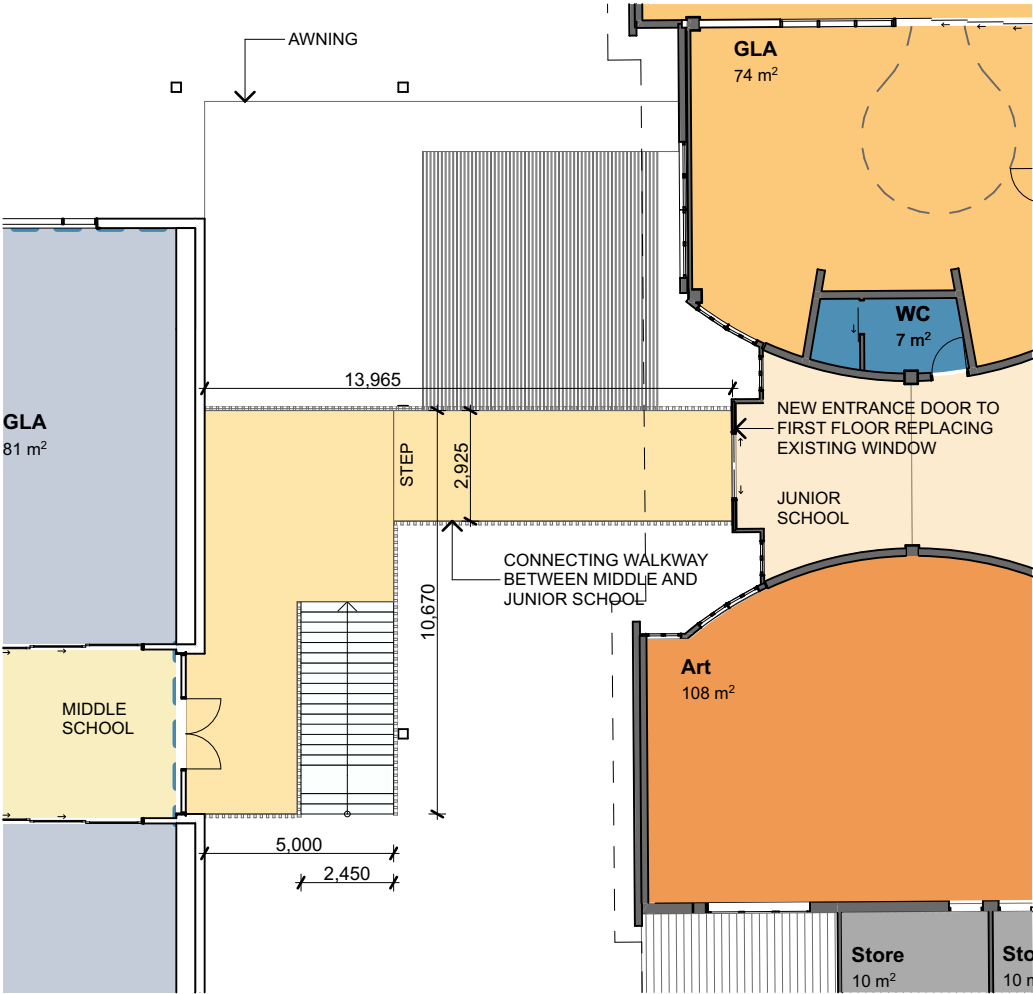



Junior - Middle School Walkway Plan



Junior - Middle School Walkway South Elevation

SSD APPLICATION



1. Dimensions are in millimetres unless otherwise shown.
2. Work to given dimensions. Do not scale from drawing.
3. Check all dimensions on site prior to construction and fabrication.
4. Bring any discrepancies to the attention of the proprietor & architect.

 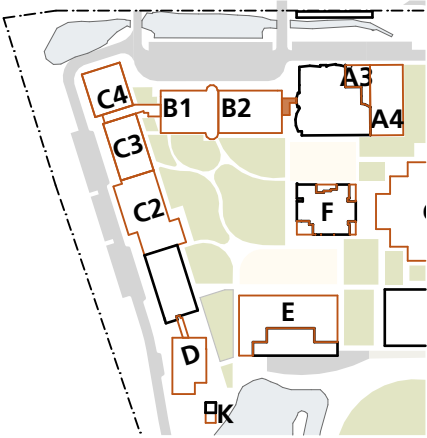

1. Dimensions are in millimetres unless otherwise shown.

2. Work to given dimensions. Do not scale from drawing.
3. Check all dimensions on site prior to construction and fabrication.


4. Bring any discrepancies to the attention of the proprietor & architect.

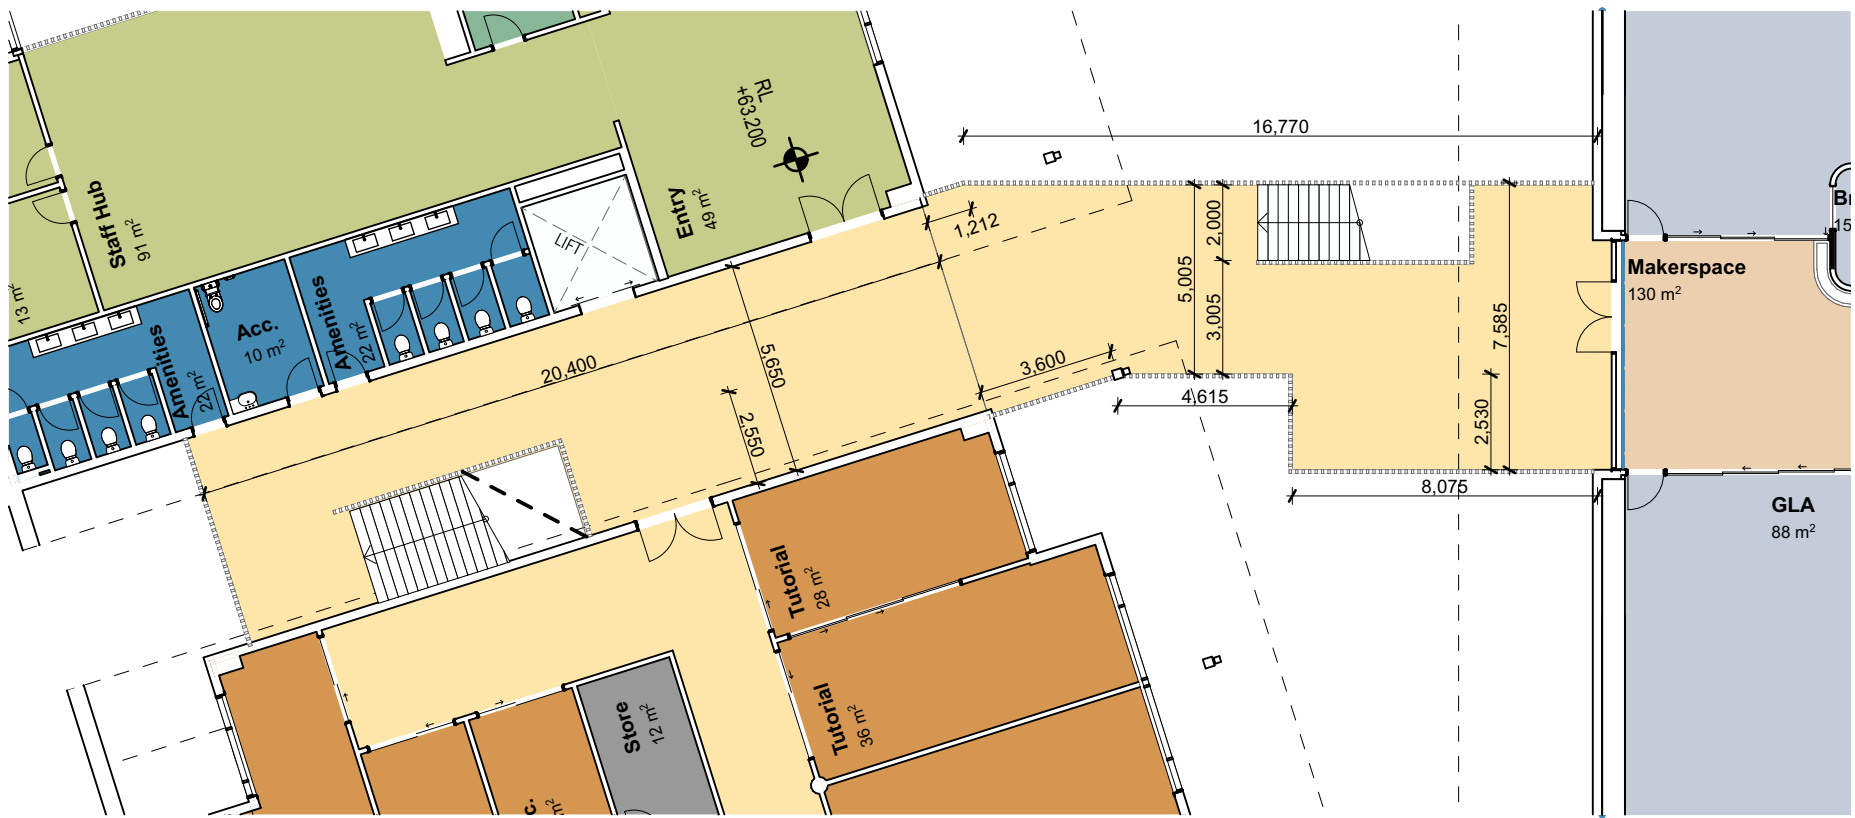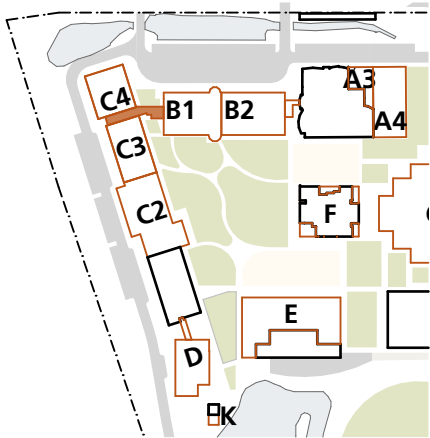

Middle - Senior School Walkway Plan






Middle - Senior School Walkway North Elevation

 

SSD APPLICATION

1. Dimensions are in millimetres unless otherwise shown.
2. Work to given dimensions. Do not scale from drawing.
3. Check all dimensions on site prior to construction and fabrication.
4. Bring any discrepancies to the attention of the proprietor & architect.

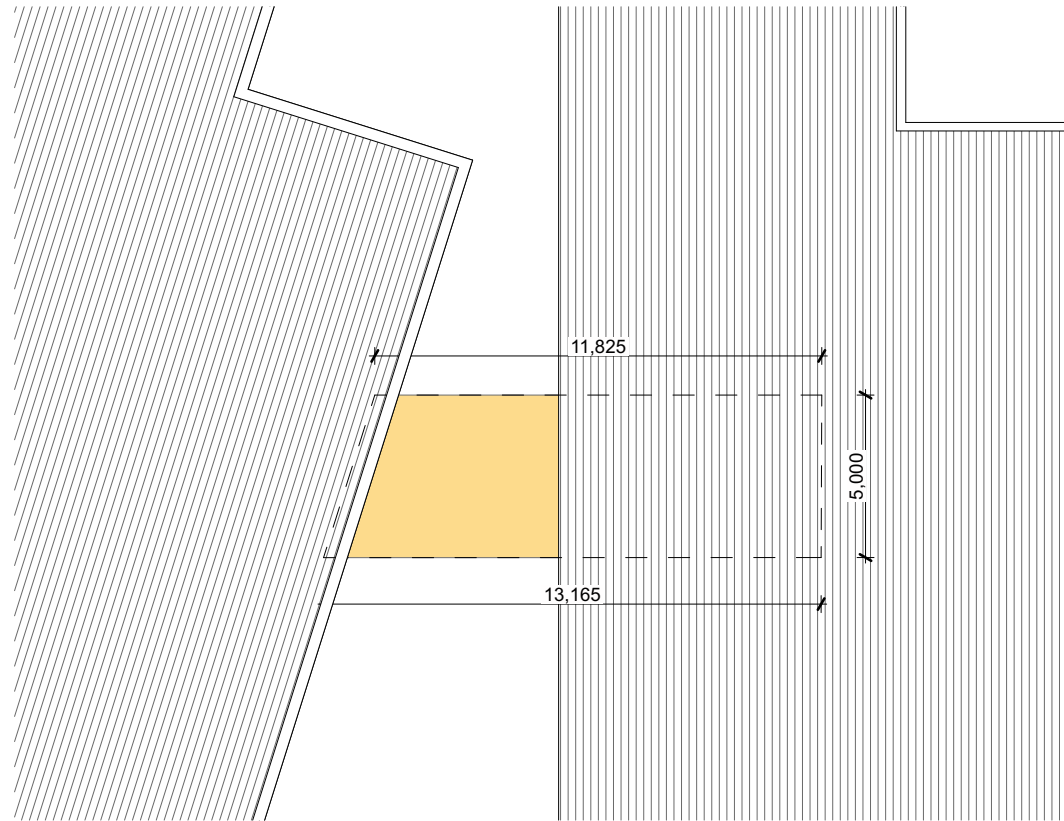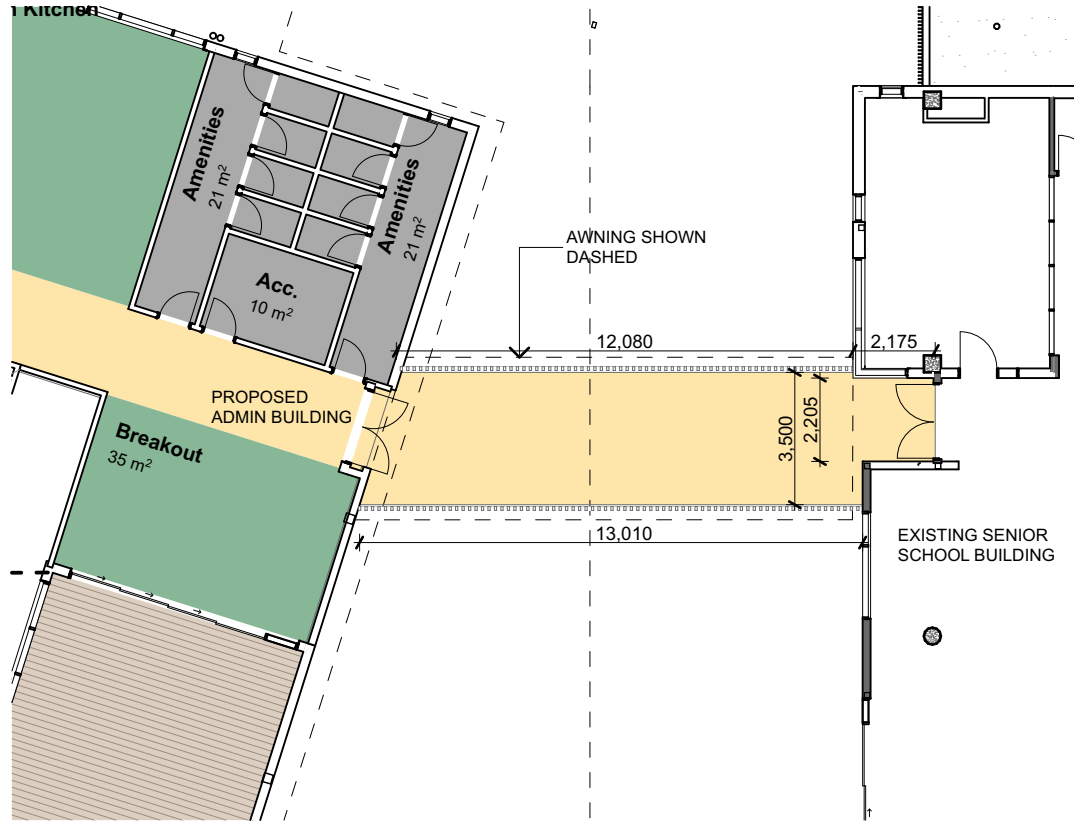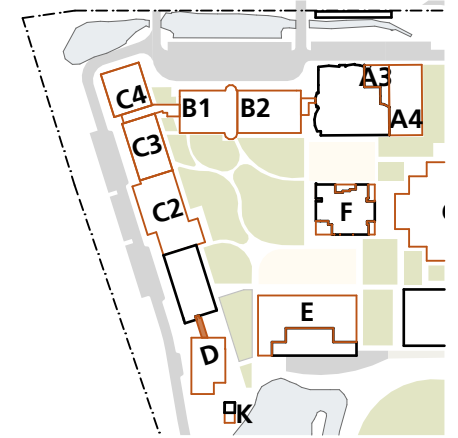

Senior School - Admin Walkway Plan

Senior School - Admin Walkway Roof Plan




Senior School - Admin Walkway East Elevation

4347
CD4604
RevA 02.11.22

Walkway - Senior School to Admin
St Philip's Christian College Cessnock
10 Lomas Lane, Nulkaba

0m 2 4 6 8 10 1:200
@A3

 

SHAC

Nominated Architect Justin Hamilton (6160) | ABN 32 131 584 846