

LEGEND

- 

TRAIN LINE
- 

BICYCLE PARKING
- 

BUS STOP
- 

PEDESTRIAN ENTRY
- 

CAR PARKS
- 

VEHICLE ENTRY
- 

PEDESTRIAN CIRCULATION
- 

VEHICLE CIRCULATION
- 

EMERGENCY AND SERVICE
VEHICLE CIRCULATION
- 

AGRICULTURE VEHICLE
CIRCULATION
- 

SITE FENCING
- 

EXISTING AGRICULTURE
FENCING
- 

INTERNAL PEDESTRIAN
CIRCULATIONS
- 

NATURE TRAIL
- 

LIFT
- 

ELECTRONIC SITE SIGNAGE
- 

PEDESTRIAN ZONE
- 

COLA
- 

CAR PARKS AND INTERNAL
RENOVATION AND RESTORATION
TO B BLOCK SUBJECT TO
SEPARATE PLANNING PATHWAY.
THESE WORKS DO NOT FORM
PART OF THIS PROPOSAL

PROJECT MANAGER
GHD Newcastle
Level 2 and 3, GHD Tower, 24 Honeysuckle Drive, Newcastle, NSW 2300
+61 2 4979 9999

STRUCTURAL/CIVIL ENGINEER
Birzulis Associates
583 Darling Street, Rozelle NSW 2039
+61 2 9555 7320

**MECHANICAL/HYDRAULIC/FIRE/ELECTRICAL/
COMMUNICATIONS ENGINEERING**
Marline
Unit 4 239 King Street Newcastle NSW 2300
+61 2 4925 9300

SECURITY
DEPARTMENT OF EDUCATION NSW

Issue No.	Date	Description	Chkd
1	04.10.2018	DEVELOPMENT APPLICATION	
2	08.02.2019	NEW CARPARKING, BIKE RACKS AND BUS OVERFLOW	

Architect
NBRSARCHITECTURE.
Sydney
61 2 9922 2344
nbrsarchitecture.com
Any form of replication of this drawing in full or in part without the written permission of NBRS+PARTNERS Pty Ltd constitutes an infringement of the copyright
Nominated Architects:
Geoffrey Deane 3766, Andrew Duffin, Garry Hoddinett 5286
ABN 16 002 247 565
© 2018..

Project
ARMIDALE SECONDARY COLLEGE

at
BUTLER STREET, ARMIDALE, NSW, 2350


for
NSW Department of Education


Drawing Title
SITE CIRCULATION, VEHICLE &
PEDESTRIAN PLAN

Date 8/02/2019 4:52:34 PM
Scale 1 : 1000 @ A1

Drawing Reference
17352- NBRS-DA-082

Revision
2

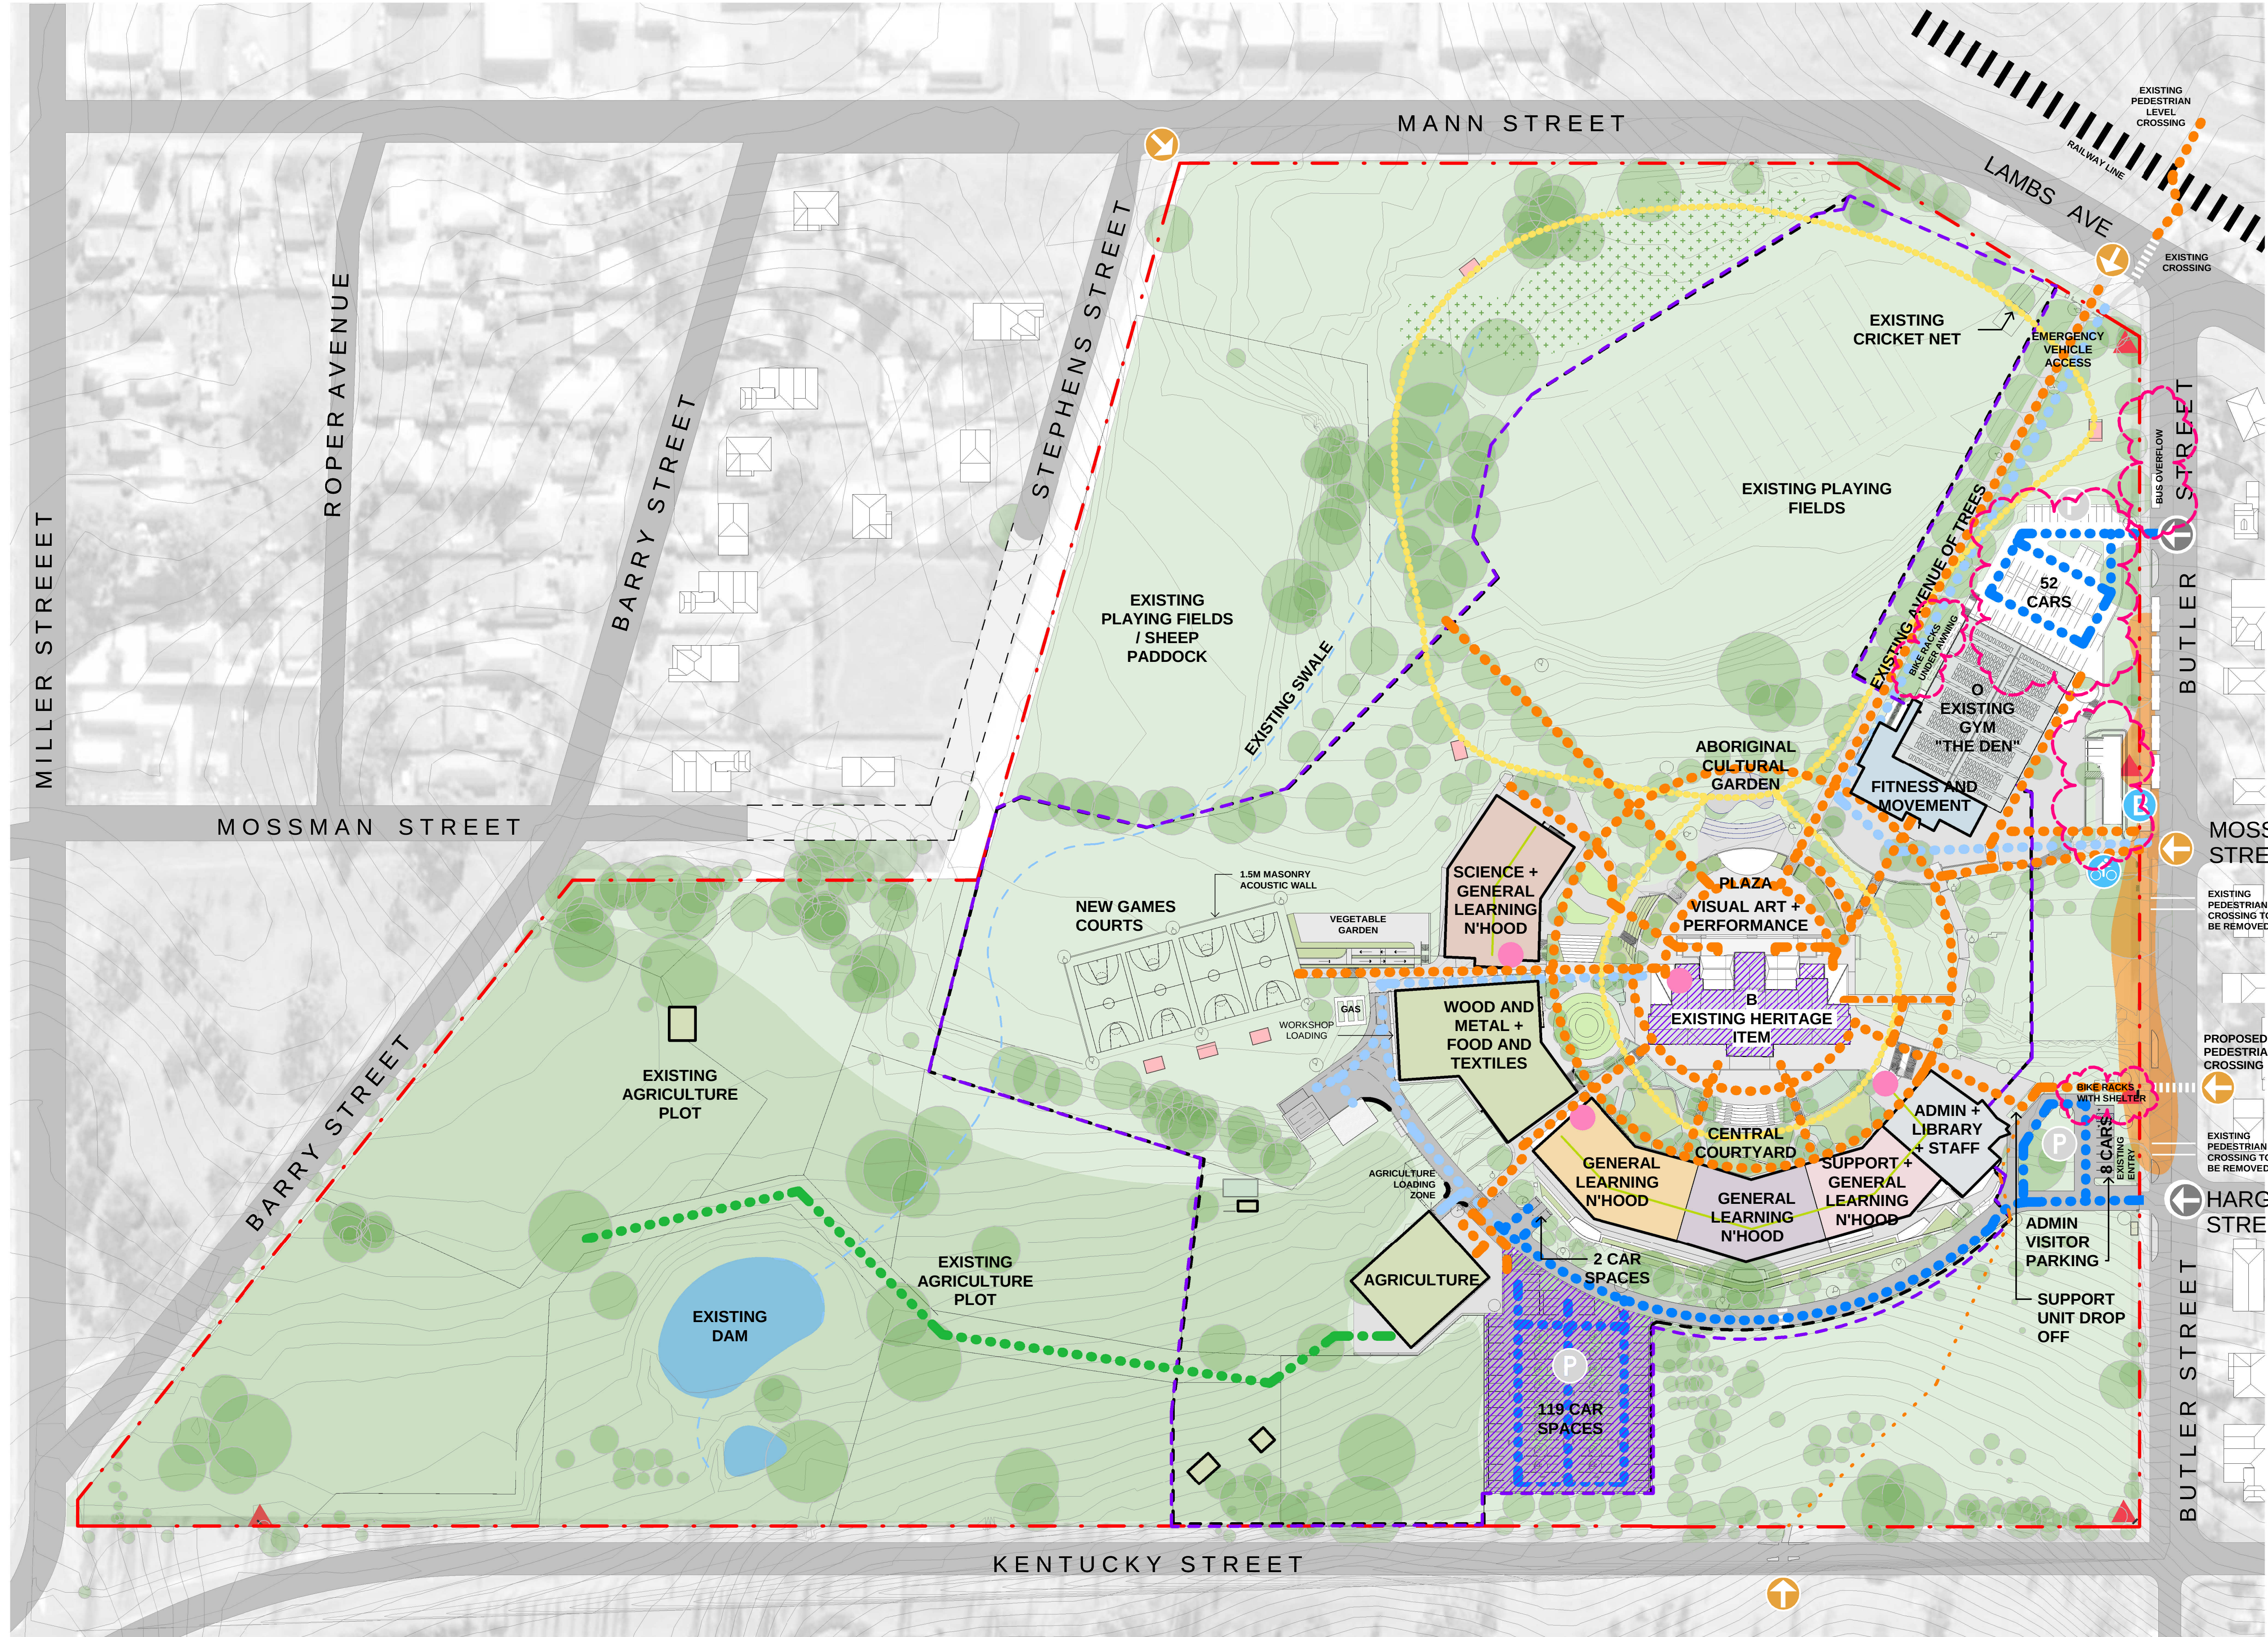

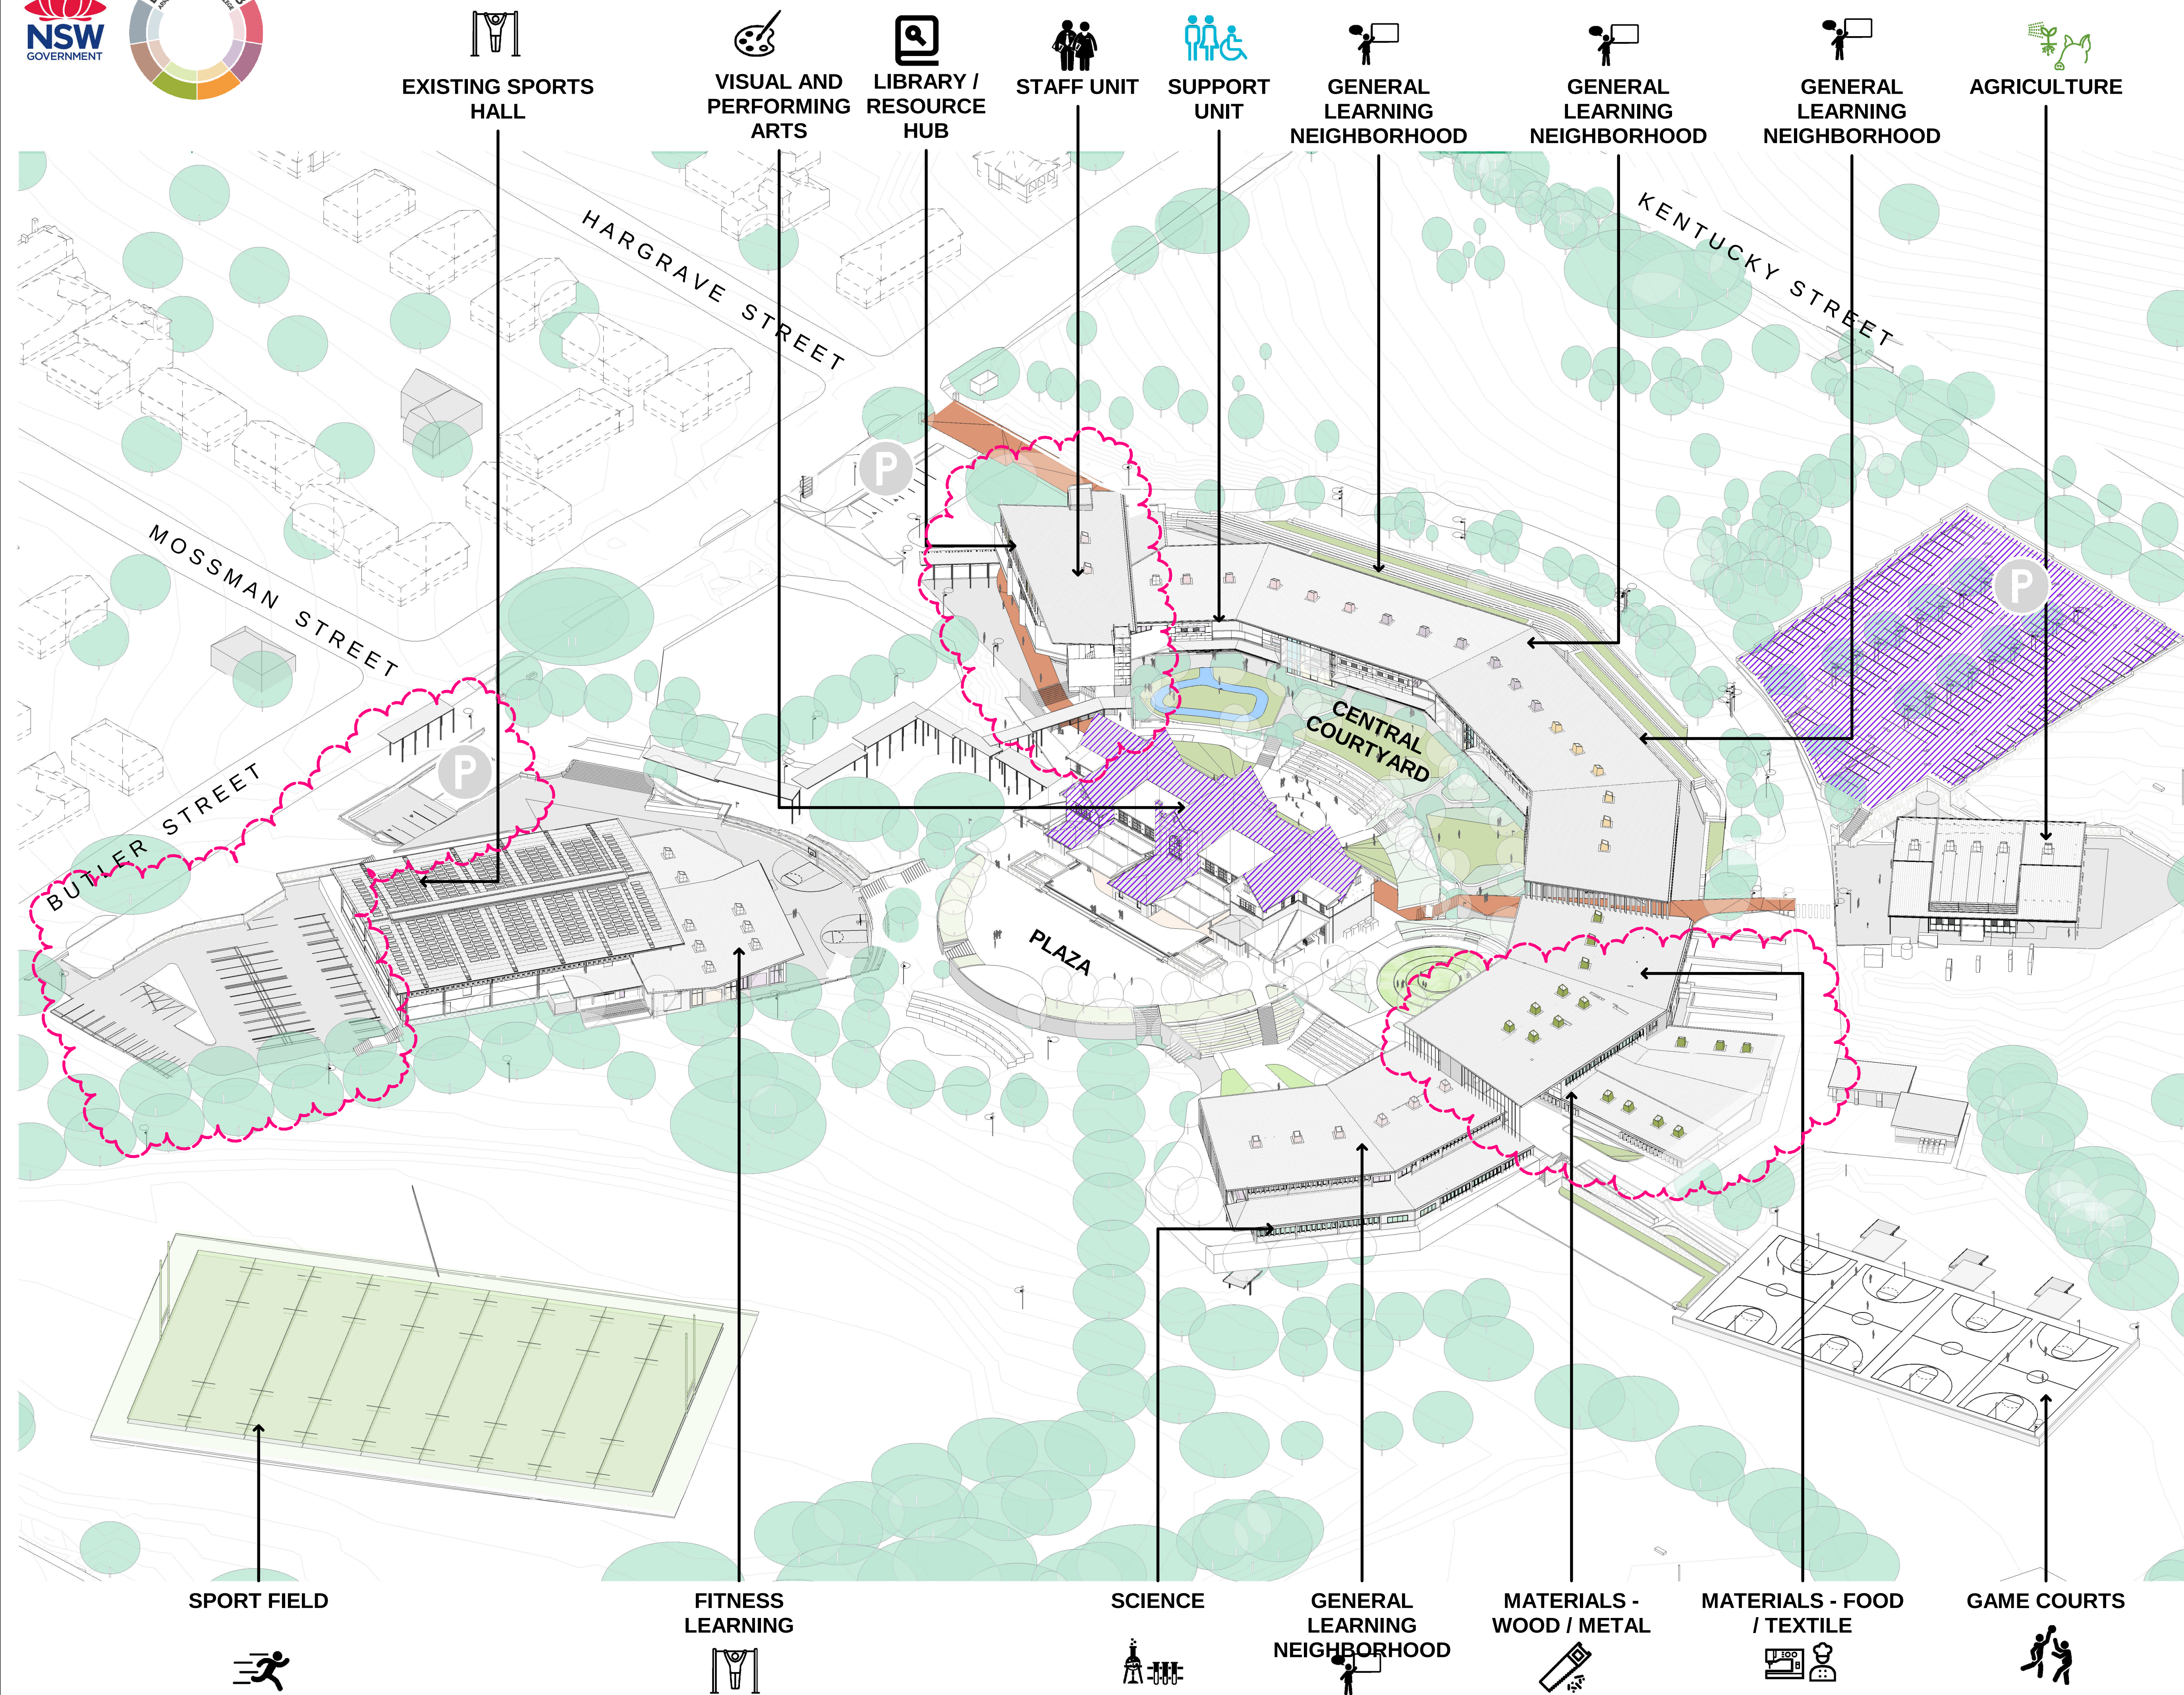

LEGEND

 CAR PARK SPACE / INTERNAL RENOVATION AND RESTORATION TO B BLOCK AS PART OF THE EARLY WORK PACKAGE

PROJECT MANAGER
GHD Newcastle
Level 2 and 3, GHD Tower, 24 Honeysuckle Drive, Newcastle, NSW 2300
+61 2 4979 9999

STRUCTURAL/CIVIL ENGINEER
Birzulis Associates
583 Darling Street, Rozelle NSW 2039
+61 2 9555 7320

MECHANICAL/HYDRAULIC/FIRE/ELECTRICAL/ COMMUNICATIONS ENGINEERING
Marline
Unit 4 239 King Street Newcastle NSW 2300
+61 2 4925 9300

SECURITY
DEPARTMENT OF EDUCATION NSW

Issue No.	Date	Description	Chkd
1	04.10.2018	DEVELOPMENT APPLICATION	
2	20.02.2019	Z3, Z7 REVISED, CARPARK REVISED	

Architect
NBRSARCHITECTURE.

Sydney
61 2 9922 2344
nbrsarchitecture.com
Any form of replication of this drawing in full or in part without the written permission of NBRS+PARTNERS Pty Ltd constitutes an infringement of the copyright
Nominated Architects:
Geoffrey Deane 3766, Andrew Duffin, Garry Hoddinett 5286
ABN 16 002 247 565

Project
ARMIDALE SECONDARY COLLEGE

at
BUTLER STREET, ARMIDALE, NSW, 2350

for
NSW Department of Education

Drawing Title
BUILDING ENVELOPE 3D

Date 19/02/2019 4:57:37 PM
Scale As indicated @ A1

Drawing Reference 17352- NBRS-DA-005
Revision 2



LEGEND



PROJECT MANAGER

PROJECT MANAGER
GHD Newcastle
Level 2 and 3, GHD Tower, 24 Honeysuckle Drive, Newcastle, NSW 2300
+61 2 4979 9999

STRUCTURAL/CIVIL ENGINEER

Birzulis Associates
583 Darling Street, Rozelle NSW 2039
+61 2 9555 7320

**MECHANICAL/HYDRAULIC/FIRE/ELECTRICAL
COMMUNICATIONS ENGINEERING**
Marline

Marilene
Unit 4 239 King Street Newcastle NSW 2300

SECURITY
DEPARTMENT OF EDUCATION NSW

Issue			
No.	Date	Description	Chkd
1	04.10.2018	DEVELOPMENT APPLICATION	

Architect
NBRSARCHITECTURE

Sydney
61 2 9922 2344
Any form of replication of this drawing in full or in part without the written permission of NBR5+PARTNERS Pty Ltd constitutes an infringement of the copyright
Nominated Architects:
Geoffrey Deane 3766; Andrew Duffin; Gary Hoddinett 5286
ABN 16 002 247 565
nbsarchitecture.com
©

Project
ARMIDALE SECONDARY COLLEGE

at
BUTLER STREET, ARMIDALE, NSW, 2350

for
NSW Department of Education

Drawing Title
PROPOSED SITE PLAN

Printed 21/02/2019 5:43:45 PM
Scale 1 : 1000 @ A1

Drawing Reference Revision
NBRS-AR-DWG-DA-012



DEPARTMENT

- MOVEMENT
- HS401 - GENERAL LEARNING UNIT
- HS404 - SCIENCE LEARNING UNIT
- HS406 - PERFORMANCE LEARNING UNIT
- HS502 - MOVEMENT COMPLEX
- HS504 - OUTDOOR LEARNING
- HS505 - GAMES
- HS602 - STAFF
- HS611 - SERVICES
- HS605 - STORAGE
- STUDENT SERVICES - HS603
- SERVICES - HS611
- Calculating...

PROJECT MANAGER

GHD Newcastle
Level 2 and 3, GHD Tower, 24 Honeysuckle Drive, Newcastle, NSW 2300
+61 2 4979 9999

STRUCTURAL/CIVIL ENGINEER

Birzulis Associates
583 Darling Street, Rozelle NSW 2039
+61 2 9555 7320

MECHANICAL/HYDRAULIC/FIRE/ELECTRICAL/
COMMUNICATIONS ENGINEERING

Marline
Unit 4 239 King Street Newcastle NSW 2300
+61 2 4525 9300

SECURITY

DEPARTMENT OF EDUCATION NSW

Issue No.	Date	Description	Chkd
1	04.10.2018	DEVELOPMENT APPLICATION	
2	08.02.2019	DIMENSIONS ADDED	
3	20.02.2019	CARPARK REVISED	

Architect

Sydney
61 2 9922 2344
nbrsarchitecture.com
Any form of replication of this drawing in full or in part without the written permission of NBRSPARTNERS Pty Ltd constitutes an infringement of the copyright
Nominated Architects:
Geoffrey Deane 3766, Andrew Duffin, Garry Hoddinett 5286
ABN 16 002 247 565

Project
ARMIDALE SECONDARY COLLEGE

at
BUTLER STREET, ARMIDALE, NSW, 2350

for
NSW Department of Education

Drawing Title

SITE GENERAL ARRANGEMENT
PLAN - LOWER GROUND

Date 19/02/2019 4:58:37 PM
Scale 1 : 500 @ A1

Drawing Reference 17352- NBRSDA-100
Revision 3



DEPARTMENT

- MOVEMENT
- LIFT
- HS401 - GENERAL LEARNING UNIT
- HS410 - MATERIALS LEARNING UNIT TYPE 2 (WOOD/METAL)
- HS411 - MULTI MEDIA LEARNING UNIT
- HS414 - MATERIALS LEARNING UNIT TYPE 4 (FOOD TECH - SEMI COMMERCIAL)
- HS501 - LIBRARY
- HS503 - OUTDOOR COVERED WORKSHOP
- HS504 - OUTDOOR LEARNING
- HS602 - STAFF
- HS602 - STAFF (AMENITIES)
- HS611 - SERVICES
- HS605 - STORAGE
- STUDENT SERVICES - HS603
- SERVICES - HS611
- Calculating...

LEGEND

- CAR PARK SPACE / INTERNAL RENOVATION AND RESTORATION TO B BLOCK AS PART OF THE EARLY WORK PACKAGE

PROJECT MANAGER

GHD Newcastle
Level 2 and 3, GHD Tower, 24 Honeysuckle Drive, Newcastle, NSW 2300
+61 2 4979 9999

STRUCTURAL/CIVIL ENGINEER

Birzulis Associates
583 Darling Street, Rozelle NSW 2039
+61 2 9555 7320

MECHANICAL/HYDRAULIC/FIRE/ELECTRICAL/ COMMUNICATIONS ENGINEERING

Marline
Unit 4 239 King Street Newcastle NSW 2300
+61 2 4325 9300

SECURITY

DEPARTMENT OF EDUCATION NSW

ISSUE		Description	Chkd
No.	Date		
1	04.10.2018	DEVELOPMENT APPLICATION	
2	08.02.2019	DIMENSIONS ADDED	
3	20.02.2019	Z3, Z7 REVISED, BIKE RACKS SHOWN, CARPARK REVISED	
4	20.02.2019	Z3 REVISED CARPARK REVISED	

Architect

Sydney
61 2 9922 2344
nbrsarchitecture.com
Any form of replication of this drawing in full or in part without the written permission of NBRS+PARTNERS Pty Ltd constitutes an infringement of the copyright
Nominated Architects:
Geoffrey Deane 3766, Andrew Duffin, Garry Hoddinett 5286
ABN 16 002 247 565
© 2018..

Project
ARMIDALE SECONDARY COLLEGE

at
BUTLER STREET, ARMIDALE, NSW, 2350

for
NSW Department of Education

Drawing Title
SITE GENERAL ARRANGEMENT
PLAN - GROUND FLOOR

Date	19/02/2019 4:59:07 PM	
	Scale As indicated @ A1	
Drawing Reference	Revision	
	17352- NBRS-DA-101	4



- DEPARTMENT
- MOVEMENT
 - LIFT
 - HS401 - GENERAL LEARNING UNIT
 - HS404 - SCIENCE LEARNING UNIT
 - HS414 - MATERIALS LEARNING UNIT TYPE 4 (FOOD TECH - SEMI COMMERCIAL)
 - HS501 - LIBRARY
 - HS504 - OUTDOOR LEARNING
 - HS506 - AGRICULTURAL LEARNING UNIT
 - HS601 - ADMINISTRATION
 - HS602 - STAFF
 - HS602 - STAFF (AMENITIES)
 - HS611 - SERVICES
 - HS605 - STORAGE
 - STUDENT SERVICES - HS603
 - SERVICES - HS611
 - SSP430 - SUPPORT UNIT
 - SSP602 - SUPPORT UNIT - STAFF
 - SSP603 - SUPPORT UNIT - STUDENT AMENITIES
 - SSP605 - SUPPORT UNIT - OUTDOOR
 - SSP605 - SUPPORT UNIT
 - STAFF (AMENITIES) - HS602
 - Calculating...

- LEGEND
- CAR PARK SPACE / INTERNAL RENOVATION AND RESTORATION TO B BLOCK AS PART OF THE EARLY WORK PACKAGE

PROJECT MANAGER
GHD Newcastle
Level 2 and 3, GHD Tower, 24 Honeysuckle Drive, Newcastle, NSW 2300
+61 2 4979 9999

STRUCTURAL/CIVIL ENGINEER
Birzulis Associates
583 Darling Street, Rozelle NSW 2039
+61 2 9555 7320

MECHANICAL/HYDRAULIC/FIRE/ELECTRICAL/ COMMUNICATIONS ENGINEERING
Marline
Unit 4 239 King Street Newcastle NSW 2300
+61 2 4325 9300

SECURITY
DEPARTMENT OF EDUCATION NSW

ISSUE	No.	Date	Description	Chkd
1	04.10.2018	DEVELOPMENT APPLICATION		
2	08.02.2019	DIMENSIONS ADDED		
3	20.02.2019	23.27 REVISED, BIKE RACKS SHOWN, CARPARK REVISED		

Sydney
61 2 9922 2344
nbrsarchitecture.com
Any form of replication of this drawing in full or in part without the written permission of NBRSPARTNERS Pty Ltd constitutes an infringement of the copyright
Nominated Architects:
Geoffrey Deane 3766, Andrew Duffin, Garry Hoddinett 5286
ABN 16 002 247 565

Project
ARMIDALE SECONDARY COLLEGE

at
BUTLER STREET, ARMIDALE, NSW, 2350


for
NSW Department of Education


Drawing Title
SITE GENERAL ARRANGEMENT
PLAN - UPPER GROUND

Date 19/02/2019 4:59:39 PM
Scale As indicated @ A1

Drawing Reference
17352- NBRSPARTNERS-DA-102

Revision
3

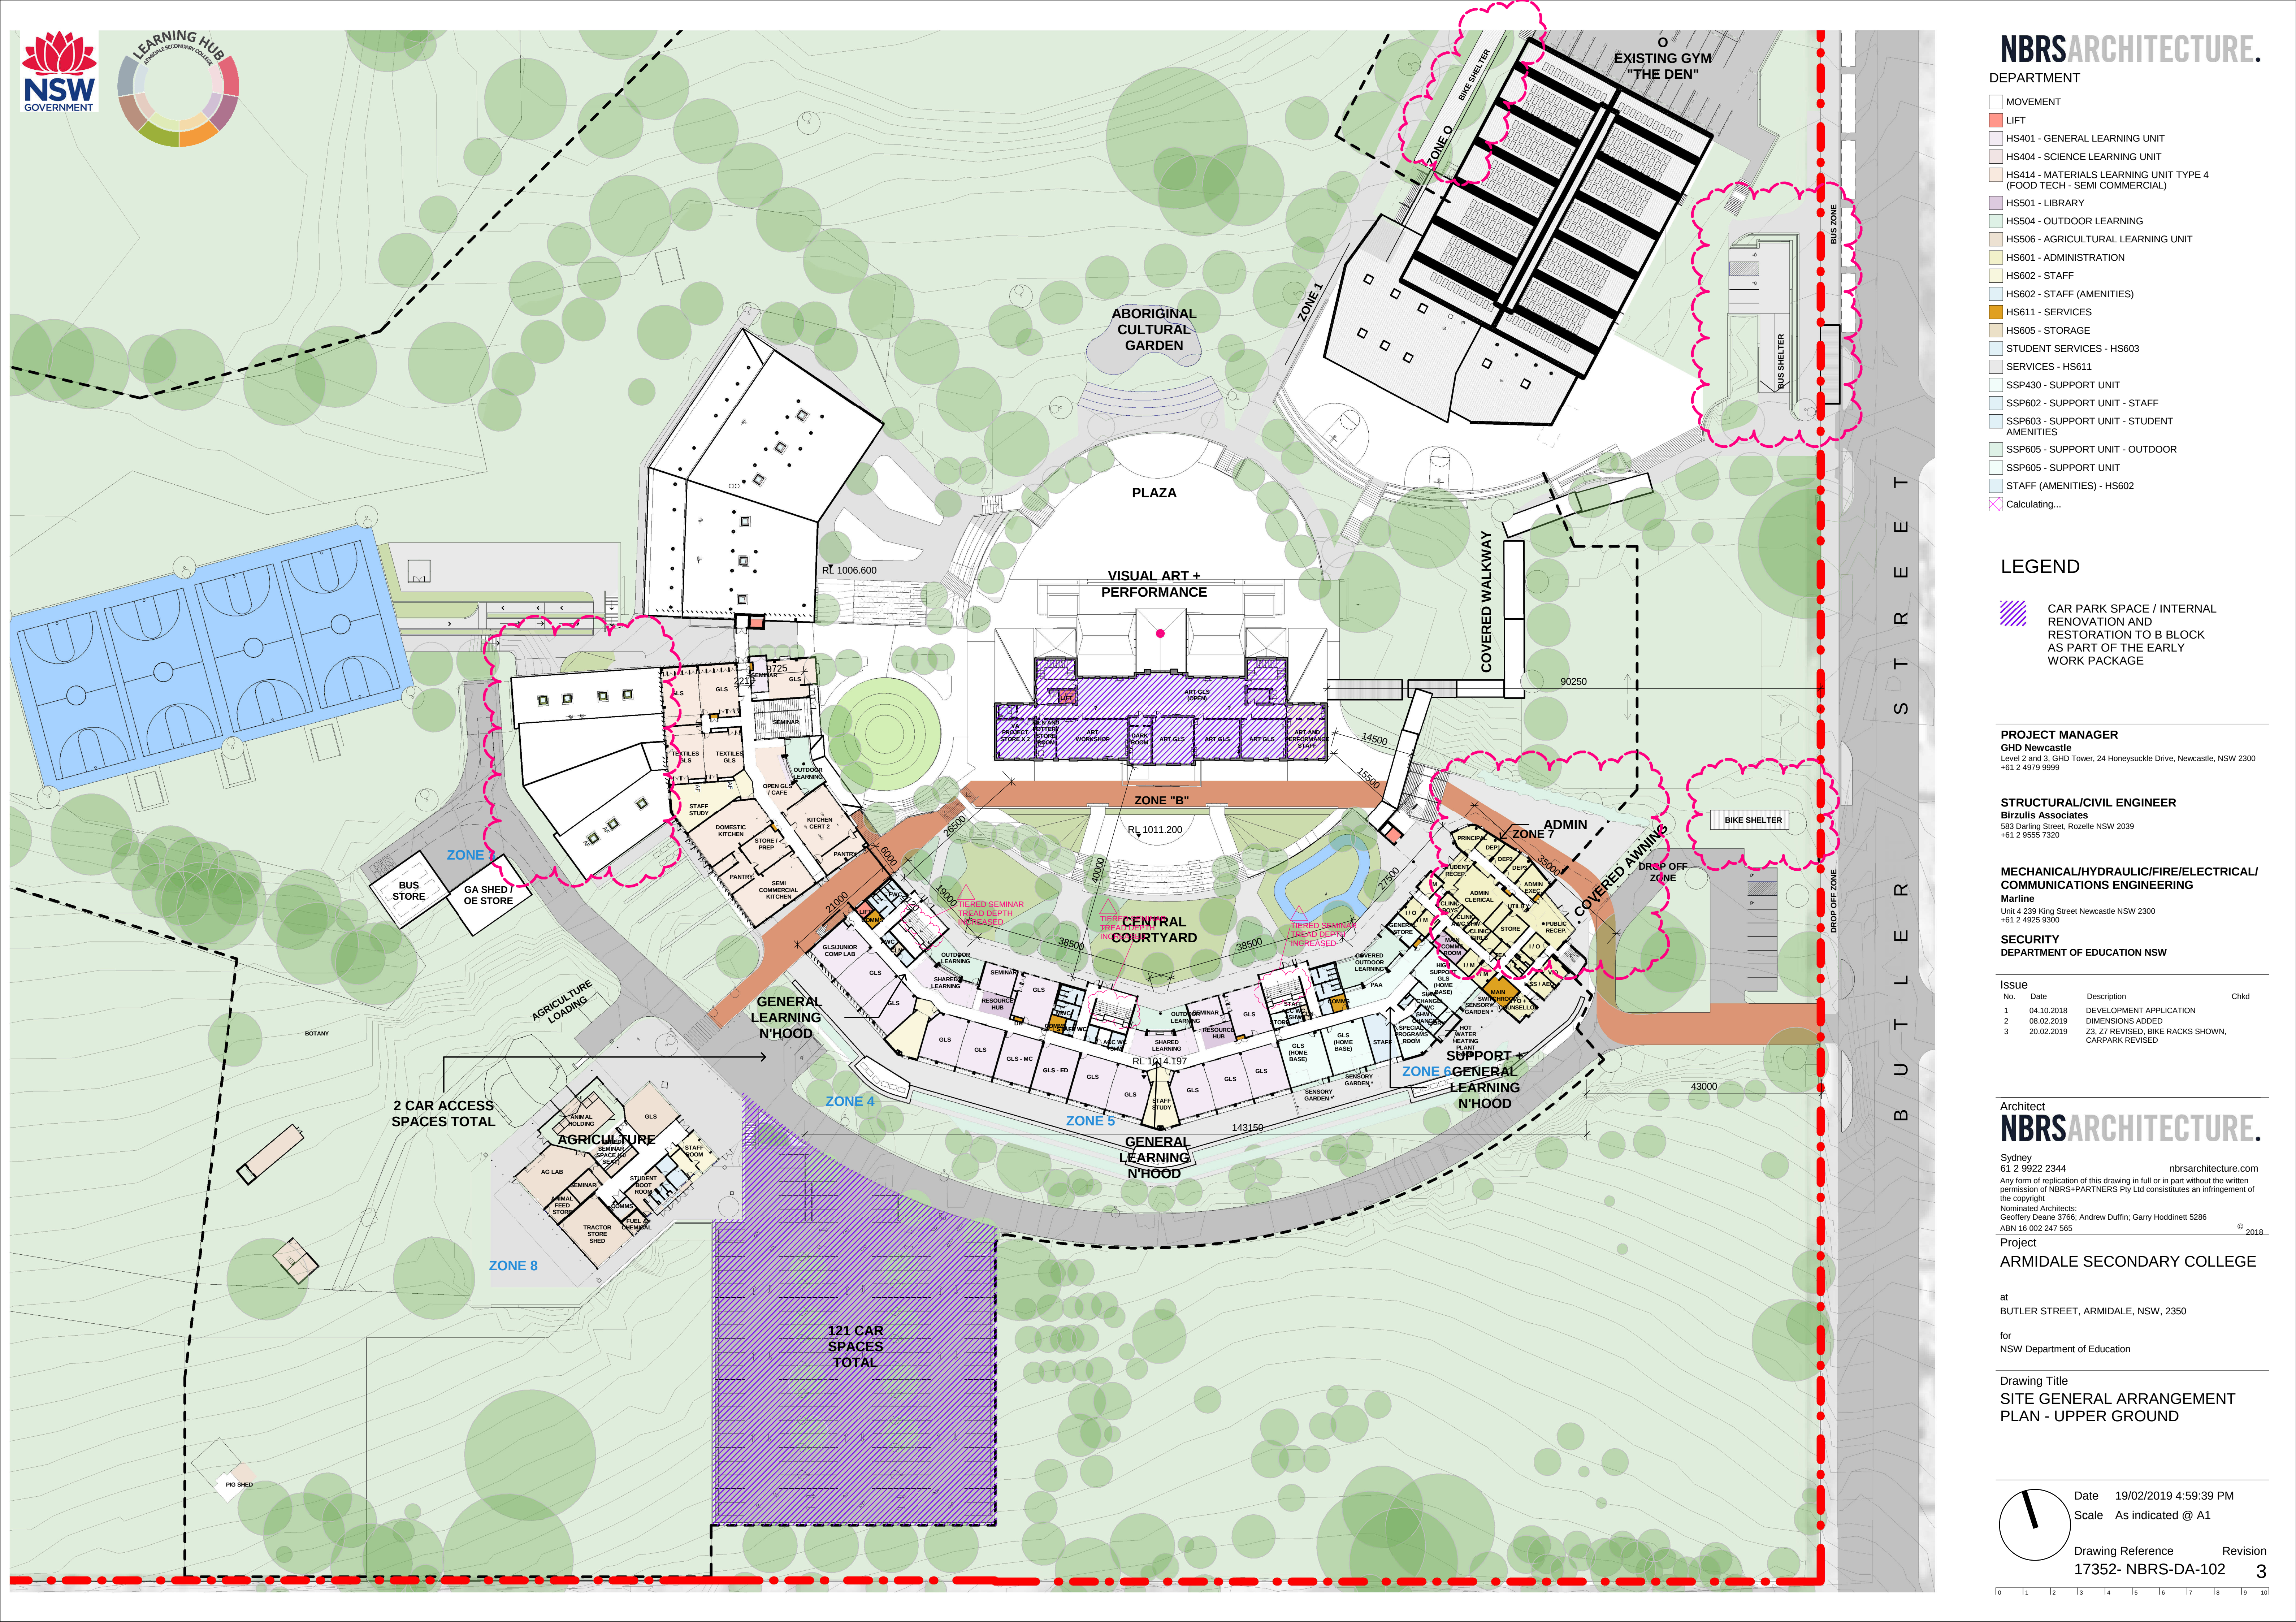

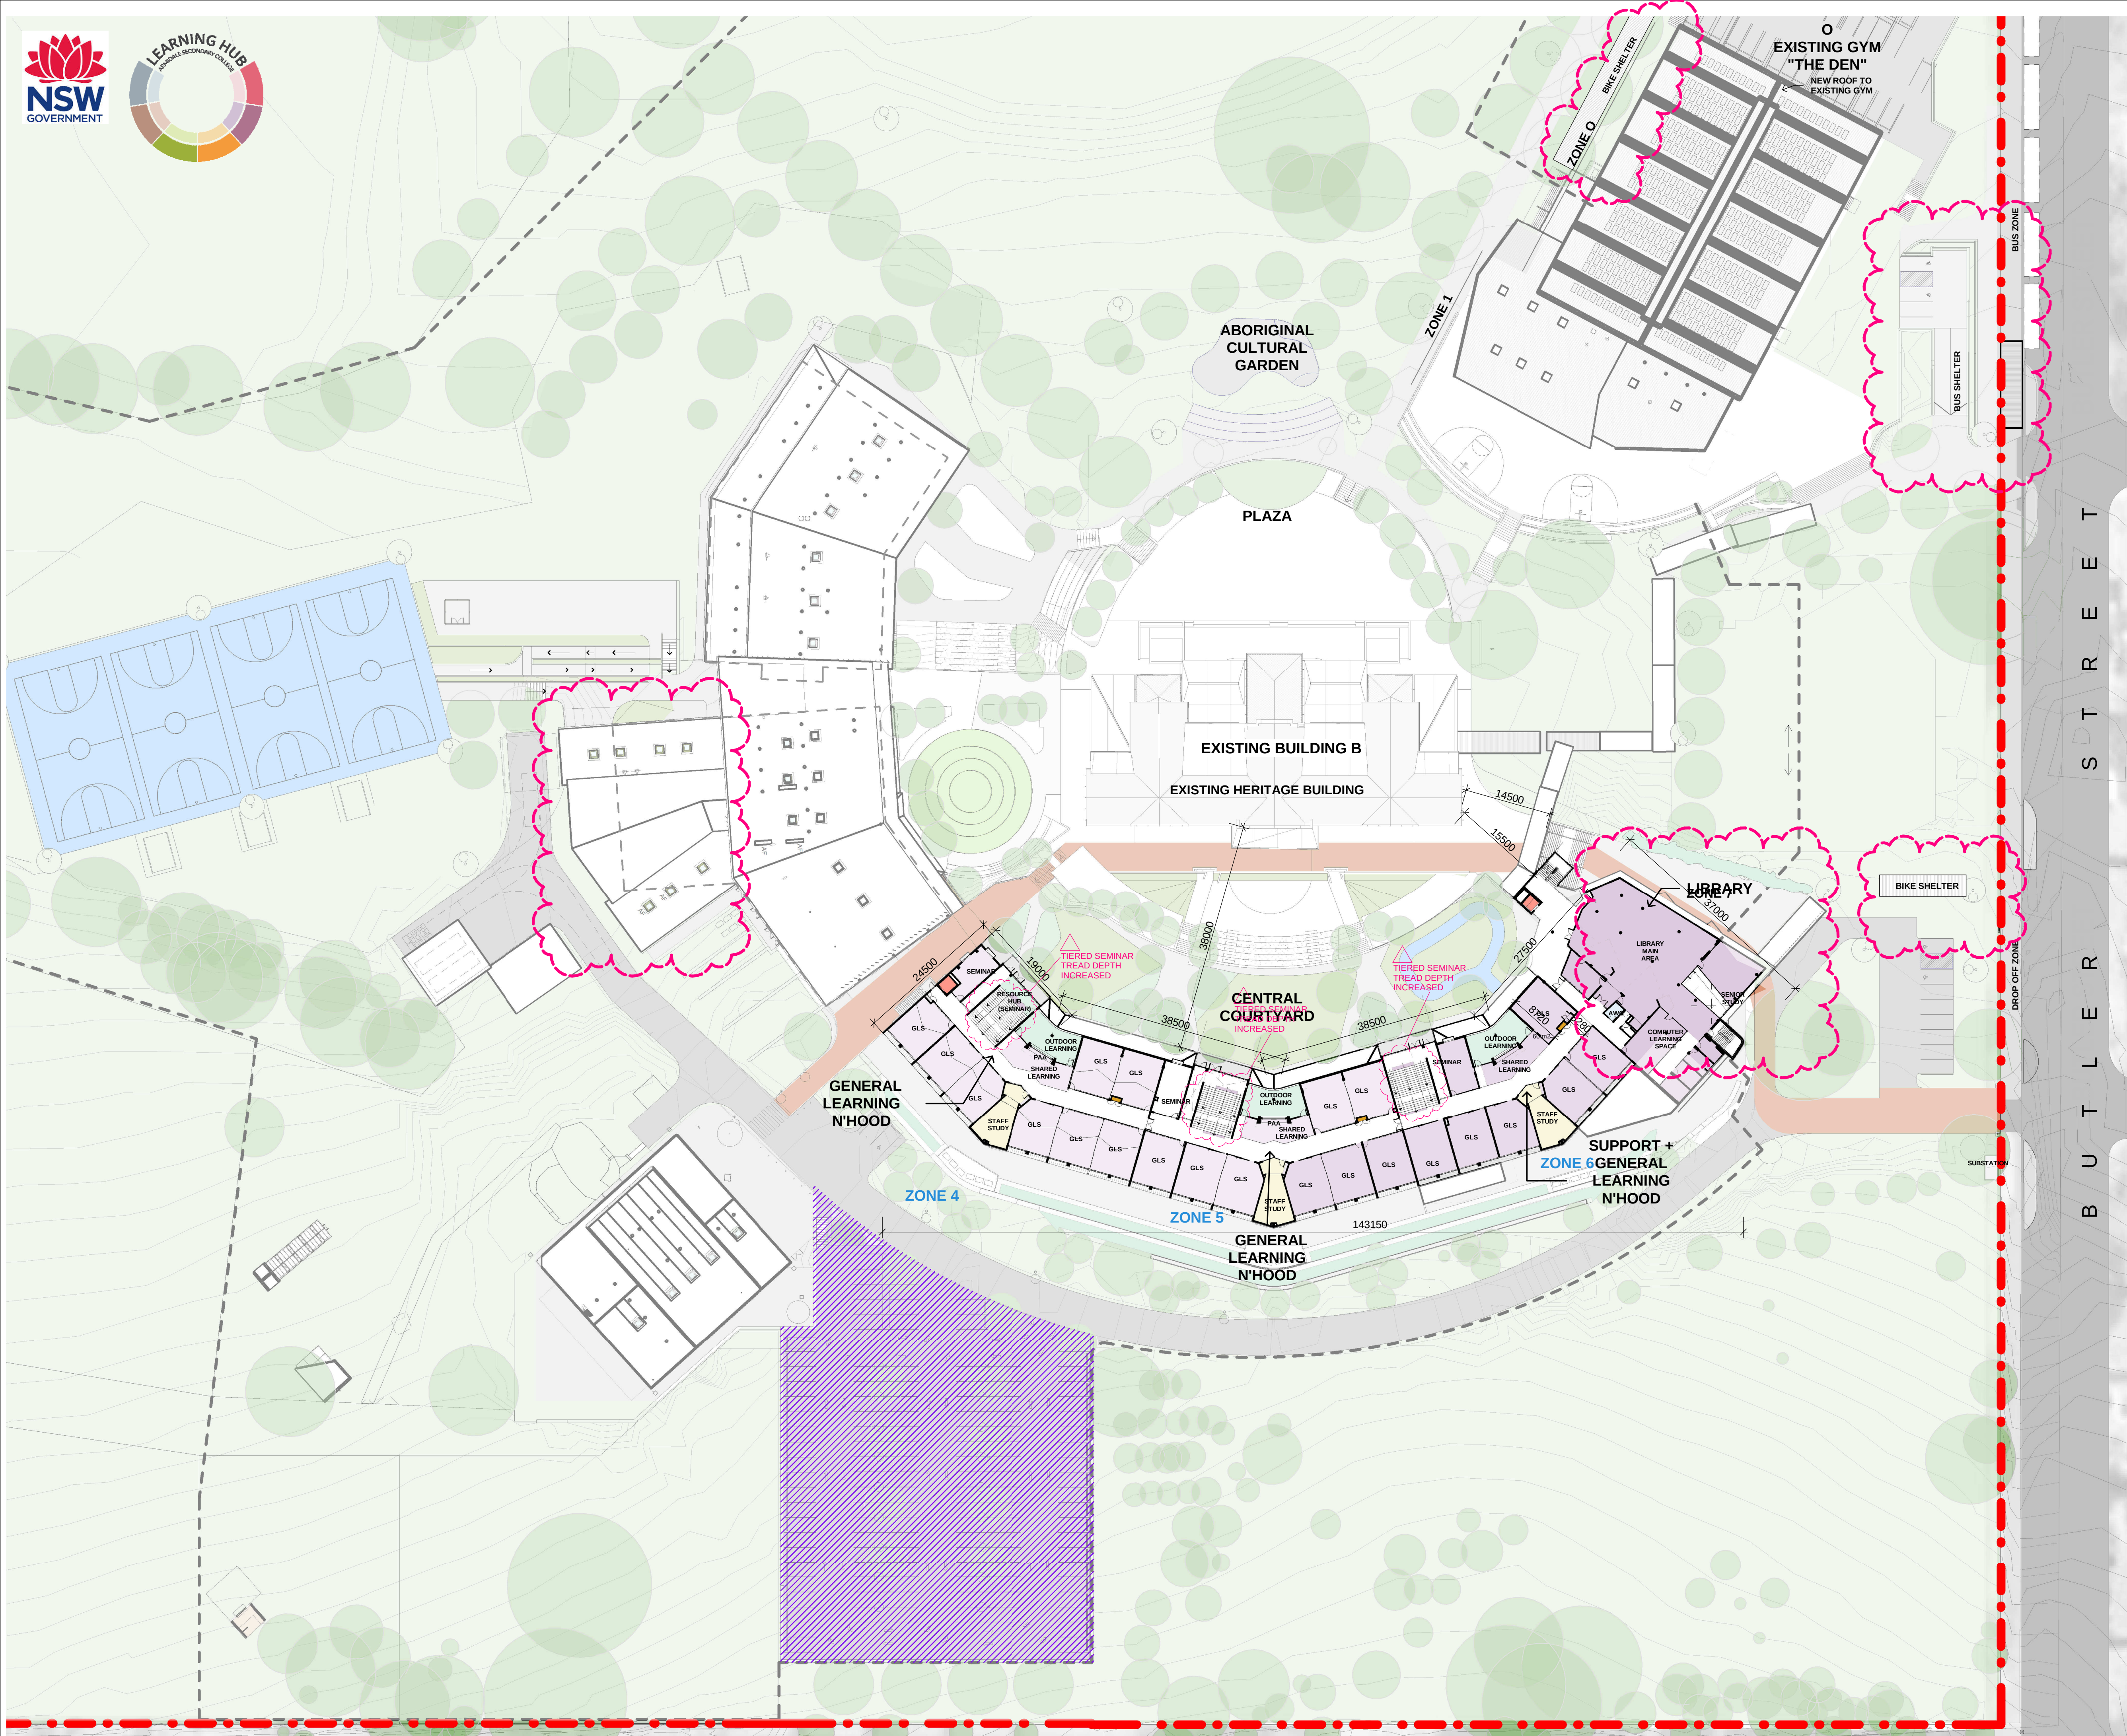

- MOVEMENT
- LIFT
- HS401 - GENERAL LEARNING UNIT
- HS402 - SENIOR LEARNING UNIT - TYPE 1 (large school)
- HS406 - PERFORMANCE LEARNING UNIT
- HS414 - MATERIALS LEARNING UNIT TYPE 4 (FOOD TECH - SEMI COMMERCIAL)
- HS501 - LIBRARY
- HS504 - OUTDOOR LEARNING
- HS506 - AGRICULTURAL LEARNING UNIT
- HS602 - STAFF
- HS611 - SERVICES
- STUDENT SERVICES - HS603
- SERVICES - HS611
- Calculating...

LEGEND

- CAR PARK SPACE / INTERNAL RENOVATION AND RESTORATION TO B BLOCK AS PART OF THE EARLY WORK PACKAGE

PROJECT MANAGER
GHD Newcastle
Level 2 and 3, GHD Tower, 24 Honeysuckle Drive, Newcastle, NSW 2300
+61 2 4979 9999

STRUCTURAL/CIVIL ENGINEER
Birzulis Associates
583 Darling Street, Rozelle NSW 2039
+61 2 9555 7320

MECHANICAL/HYDRAULIC/FIRE/ELECTRICAL/ COMMUNICATIONS ENGINEERING
Marline
Unit 4 239 King Street Newcastle NSW 2300
+61 2 4925 9300

SECURITY
DEPARTMENT OF EDUCATION NSW

ISSUE	No.	Date	Description	Chkd
1	04.10.2018	DEVELOPMENT APPLICATION		
2	08.02.2019	DIMENSIONS ADDED		
3	20.02.2019	Z3, Z7 REVISED, BIKE RACKS SHOWN, CARPARK REVISED		

Sydney
61 2 9922 2344
nbrsarchitecture.com
Any form of replication of this drawing in full or in part without the written permission of NBRSPARTNERS Pty Ltd constitutes an infringement of the copyright
Nominated Architects:
Geoffrey Deane 3766, Andrew Duffin, Garry Hoddinett 5286
ABN 16 002 247 565

Project
ARMIDALE SECONDARY COLLEGE

at
BUTLER STREET, ARMIDALE, NSW, 2350

for
NSW Department of Education

Drawing Title
SITE GENERAL ARRANGEMENT
PLAN - FIRST FLOOR



- DEPARTMENT
- MOVEMENT
 - LIFT
 - HS401 - GENERAL LEARNING UNIT
 - HS402 - SENIOR LEARNING UNIT - TYPE 1 (large school)
 - HS406 - PERFORMANCE LEARNING UNIT
 - HS414 - MATERIALS LEARNING UNIT TYPE 4 (FOOD TECH - SEMI COMMERCIAL)
 - HS501 - LIBRARY
 - HS506 - AGRICULTURAL LEARNING UNIT
 - HS601 - ADMINISTRATION
 - HS602 - STAFF
 - HS602 - STAFF (AMENITIES)
 - HS611 - SERVICES
 - HS605 - STORAGE
 - SERVICES - HS611
 - Calculating...

- LEGEND
- CAR PARK SPACE / INTERNAL RENOVATION AND RESTORATION TO B BLOCK AS PART OF THE EARLY WORK PACKAGE

PROJECT MANAGER
GHD Newcastle
Level 2 and 3, GHD Tower, 24 Honeysuckle Drive, Newcastle, NSW 2300
+61 2 4979 9999

STRUCTURAL/CIVIL ENGINEER
Birzulis Associates
583 Darling Street, Rozelle NSW 2039
+61 2 9555 7320

MECHANICAL/HYDRAULIC/FIRE/ELECTRICAL/
COMMUNICATIONS ENGINEERING
Marline
Unit 4 239 King Street Newcastle NSW 2300
+61 2 4925 9300

SECURITY
DEPARTMENT OF EDUCATION NSW

ISSUE	No.	Date	Description	Chkd
1	04.10.2018	DEVELOPMENT APPLICATION		
2	08.02.2019	DIMENSIONS ADDED		
3	20.02.2019	Z3, Z7 REVISED, BIKE RACKS SHOWN, CARPARK REVISED		

Architect
NBRSARCHITECTURE.
Sydney
61 2 9922 2344
nbrsarchitecture.com
Any form of replication of this drawing in full or in part without the written permission of NBRS+PARTNERS Pty Ltd constitutes an infringement of the copyright
Nominated Architects:
Geoffrey Deane 3766, Andrew Duffin, Garry Hoddinett 5286
ABN 16 002 247 565
© 2018

Project
ARMIDALE SECONDARY COLLEGE

at
BUTLER STREET, ARMIDALE, NSW, 2350

for
NSW Department of Education

Drawing Title
SITE GENERAL ARRANGEMENT
PLAN - SECOND FLOOR

Date	19/02/2019 5:00:39 PM
Scale	As indicated @ A1
Drawing Reference	Revision
17352- NBRS-DA-104	3

LEGEND

- CAR PARK SPACE / INTERNAL RENOVATION AND RESTORATION TO B BLOCK AS PART OF THE EARLY WORK PACKAGE

PROJECT MANAGER
GHD Newcastle
Level 2 and 3, GHD Tower, 24 Honeysuckle Drive, Newcastle, NSW 2300
+61 2 4979 9999

STRUCTURAL/CIVIL ENGINEER
Birzulis Associates
583 Darling Street, Rozelle NSW 2039
+61 2 9555 7320

MECHANICAL/HYDRAULIC/FIRE/ELECTRICAL/
COMMUNICATIONS ENGINEERING
Marline
Unit 4 239 King Street Newcastle NSW 2300
+61 2 4925 9300

SECURITY
DEPARTMENT OF EDUCATION NSW

Issue No.	Date	Description	Chkd
1	04.10.2018	DEVELOPMENT APPLICATION	
2	20.02.2019	Z3, Z7 REVISED, BIKE RACKS SHOWN, CARPARK REVISED	

Architect
NBRSARCHITECTURE.


Sydney
61 2 9922 2344
nbrsarchitecture.com
Any form of replication of this drawing in full or in part without the written permission of NBRS+PARTNERS Pty Ltd constitutes an infringement of the copyright
Nominated Architects:
Geoffrey Deane 3766, Andrew Duffin, Garry Hoddinett 5296
ABN 16 002 247 565 © 2018

Project
ARMIDALE SECONDARY COLLEGE

at
BUTLER STREET, ARMIDALE, NSW, 2350


for
NSW Department of Education

Drawing Title
SITE ROOF PLAN

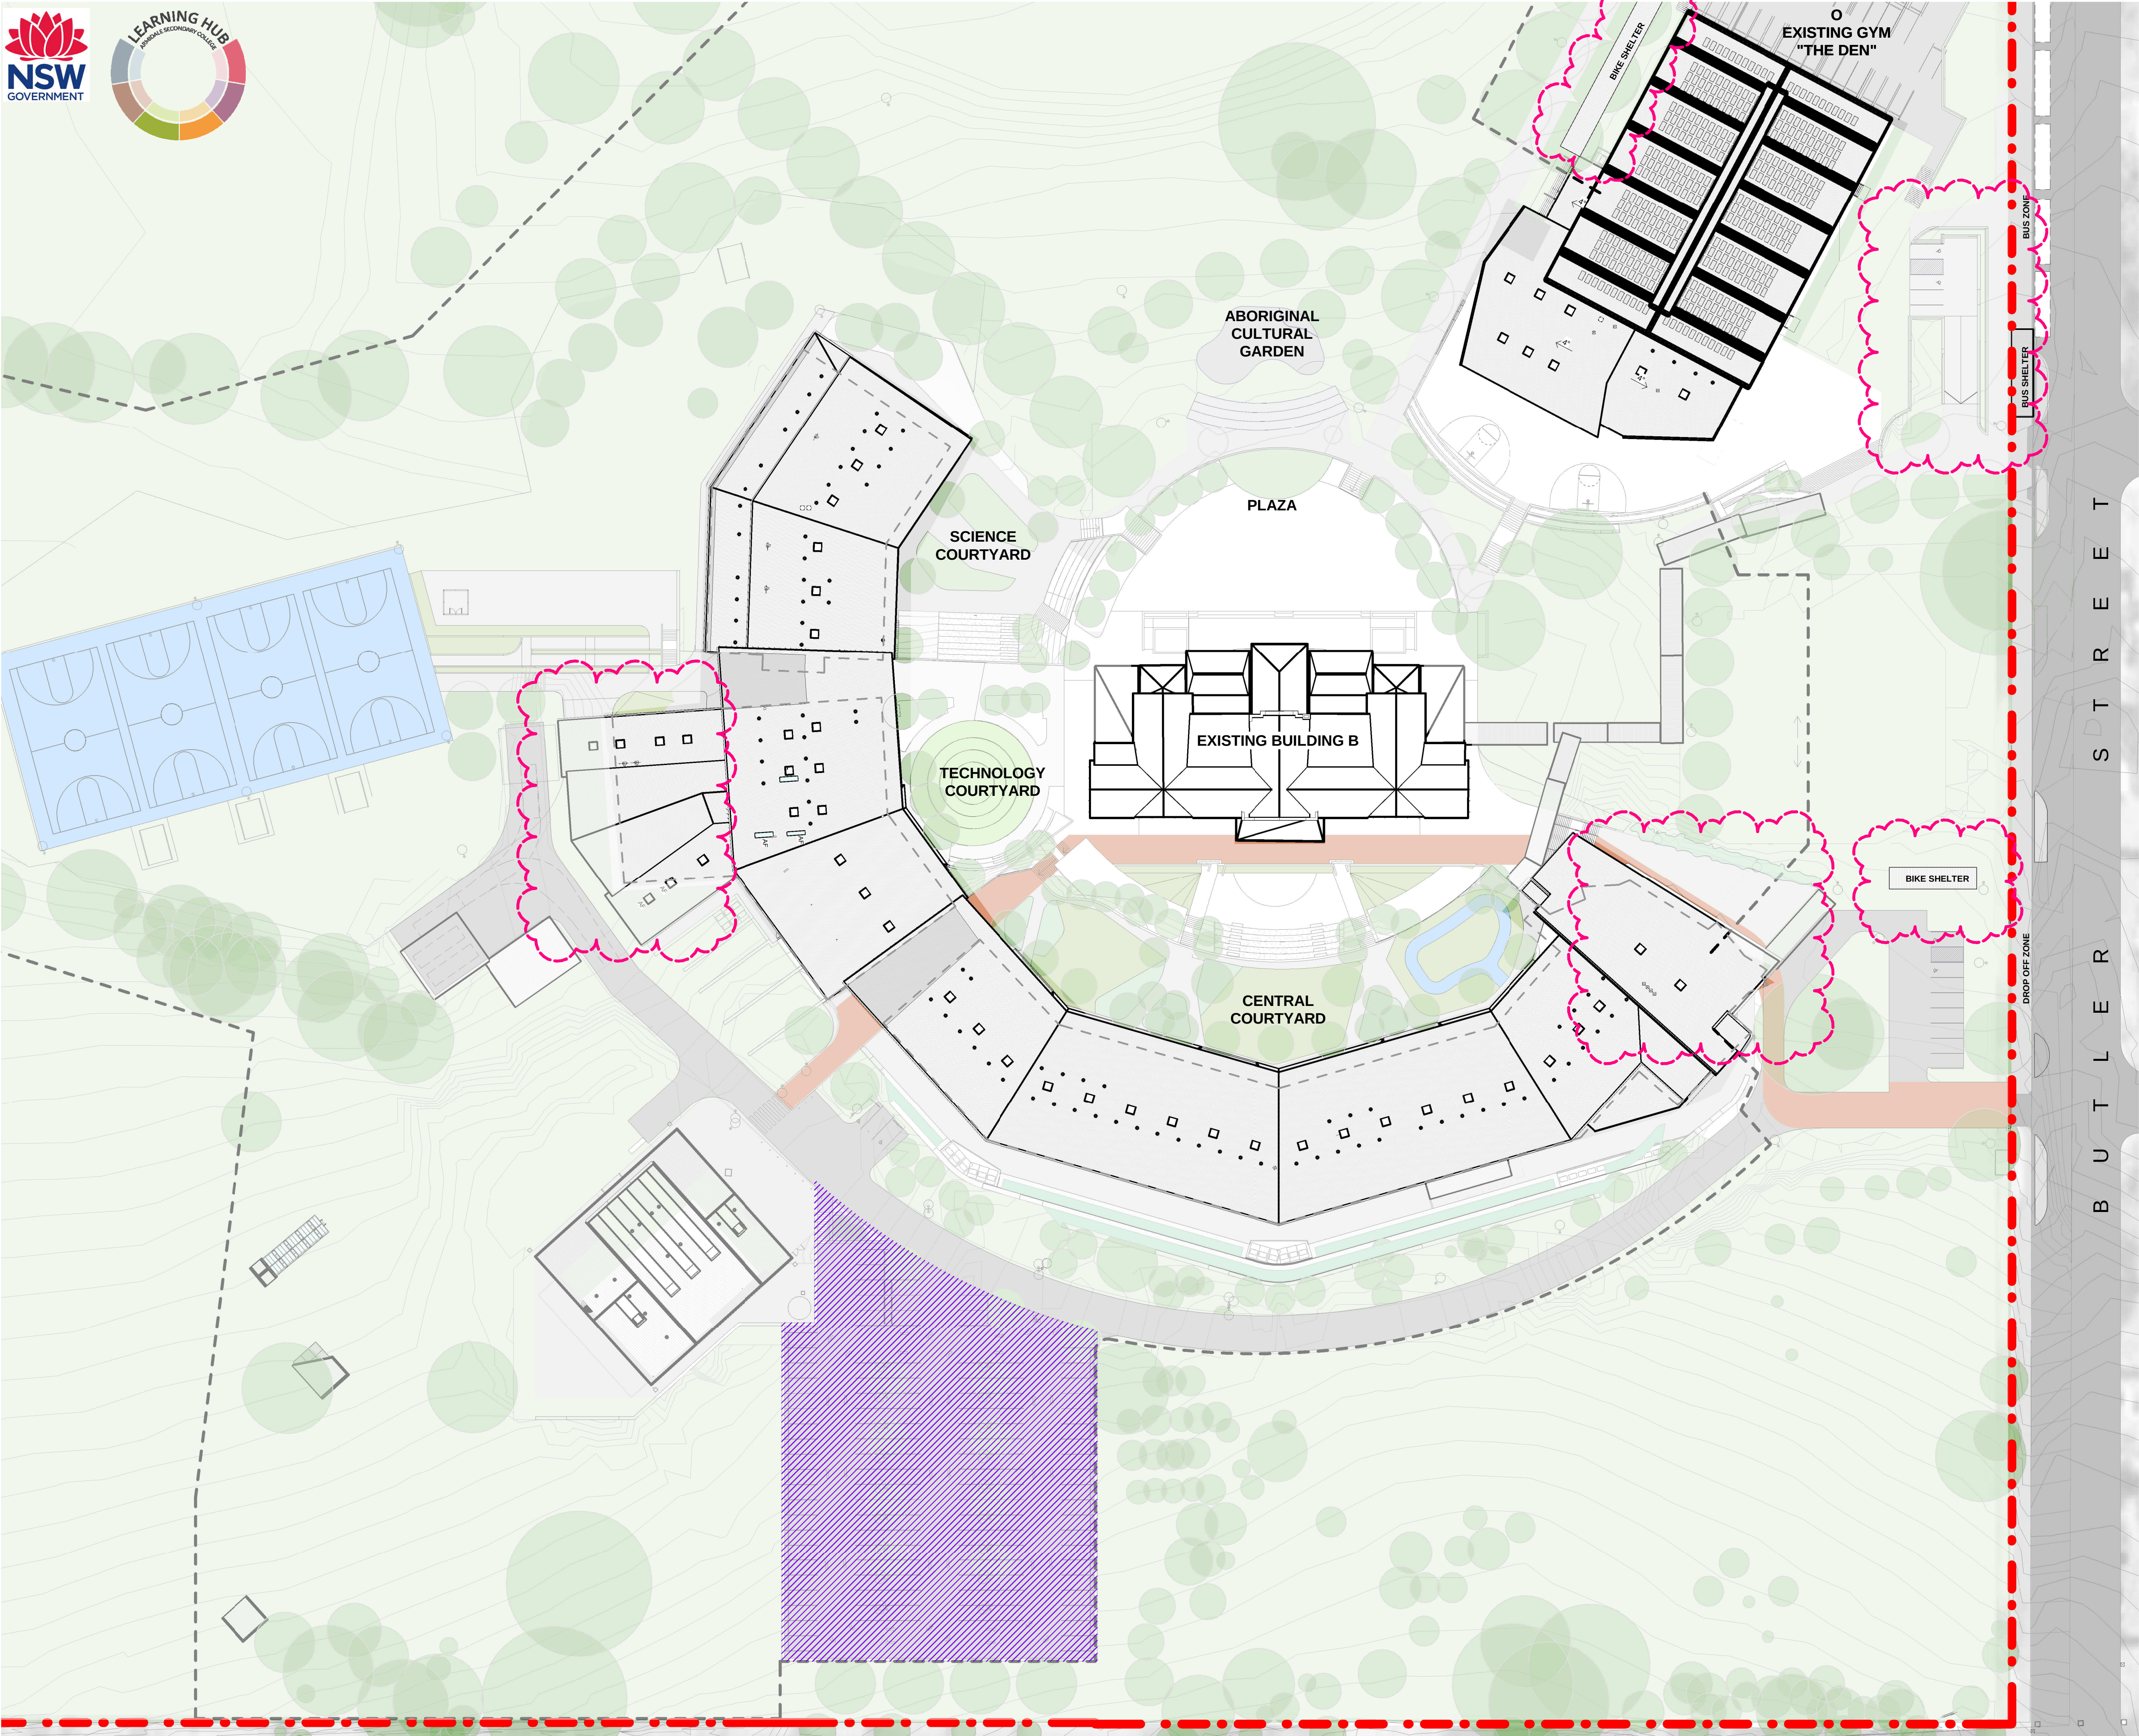


LEGEND


--- EXISTING GROUND LINE

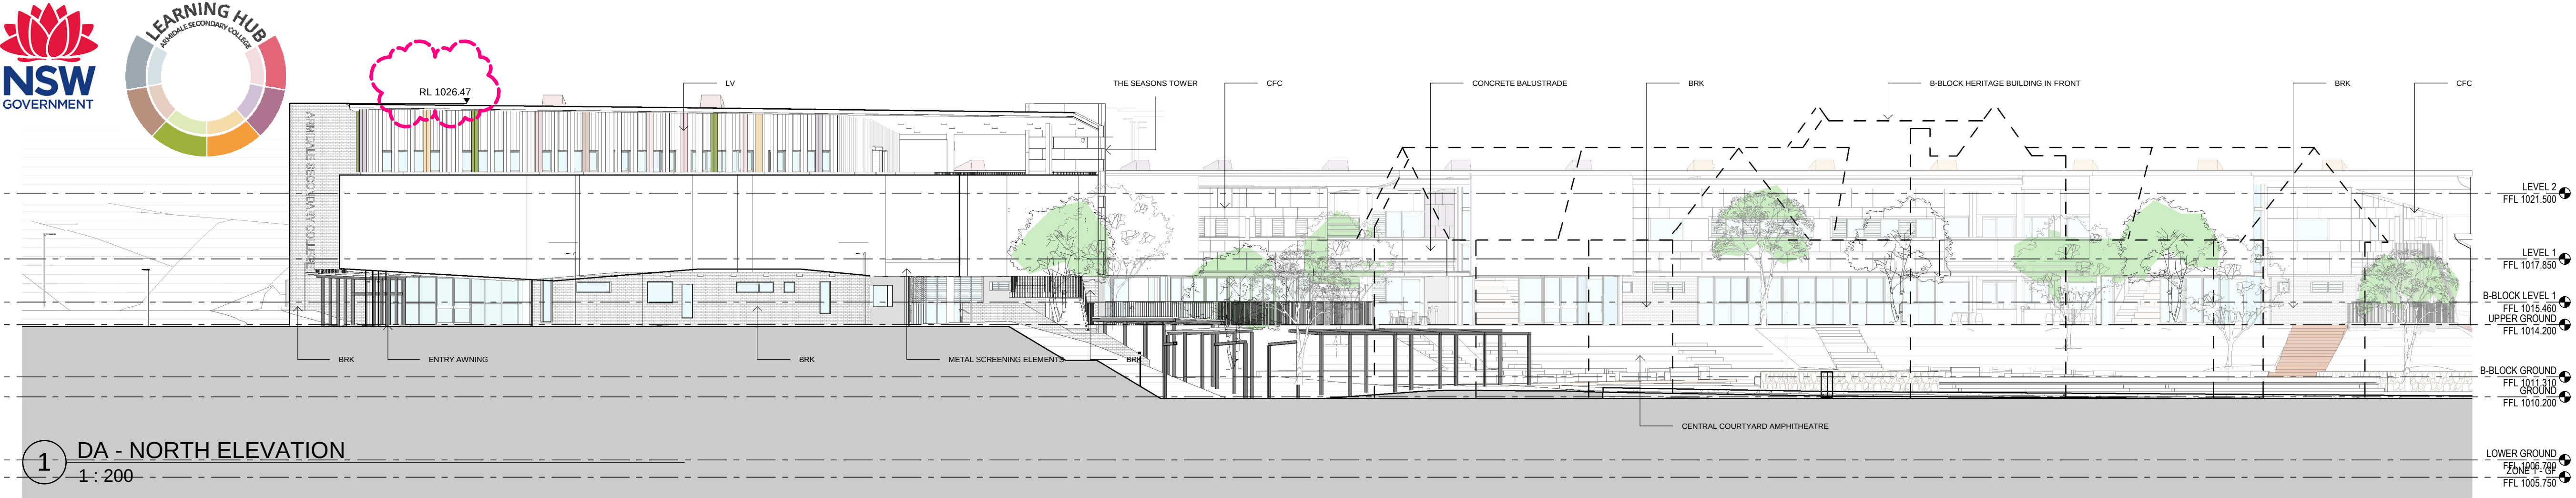


1 DA - NORTH ELEVATION
1 : 200

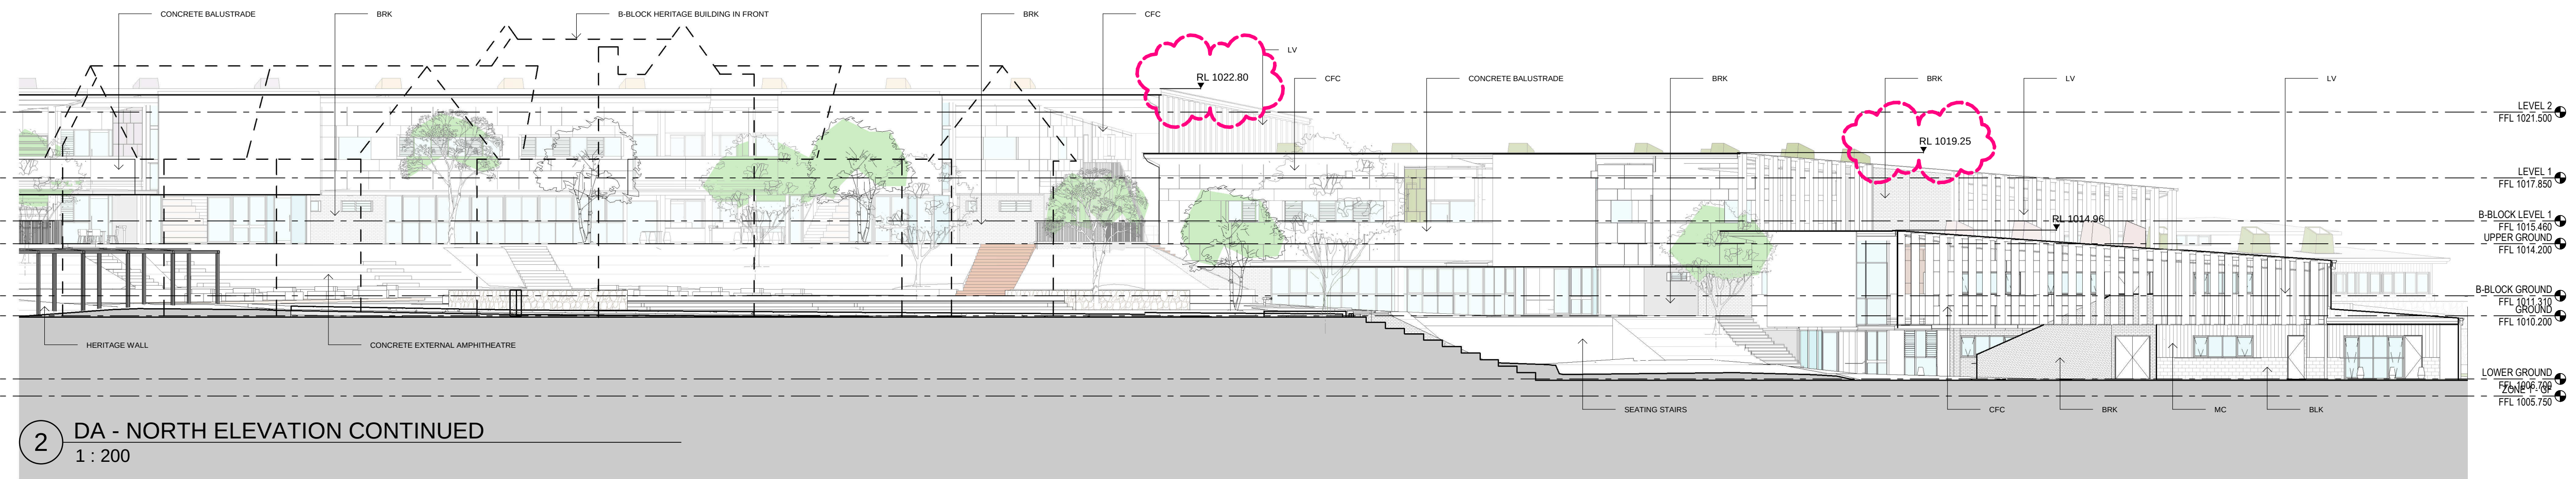

2 DA - NORTH ELEVATION CONTINUED
1 : 200

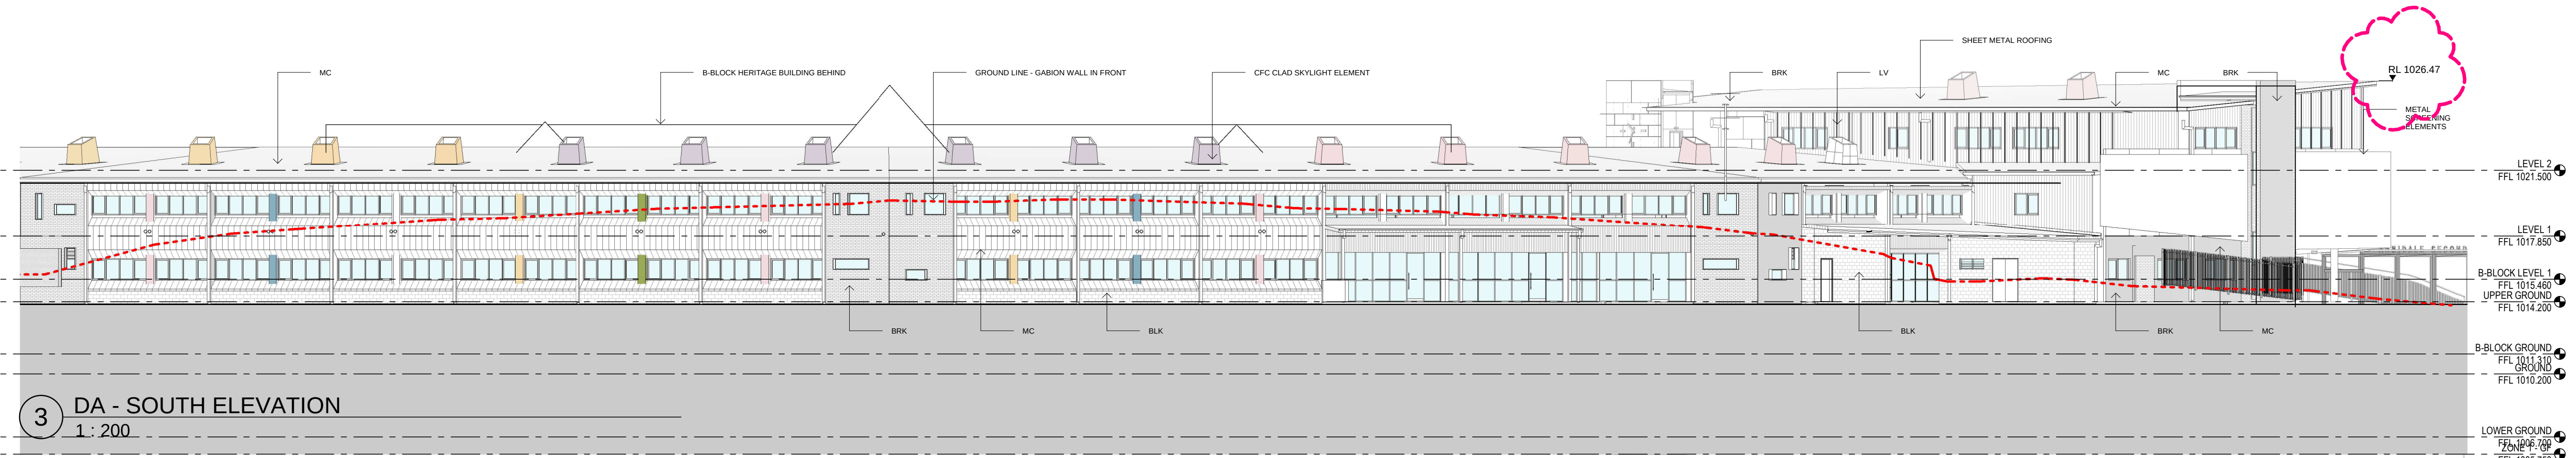

3 DA - SOUTH ELEVATION
1 : 200

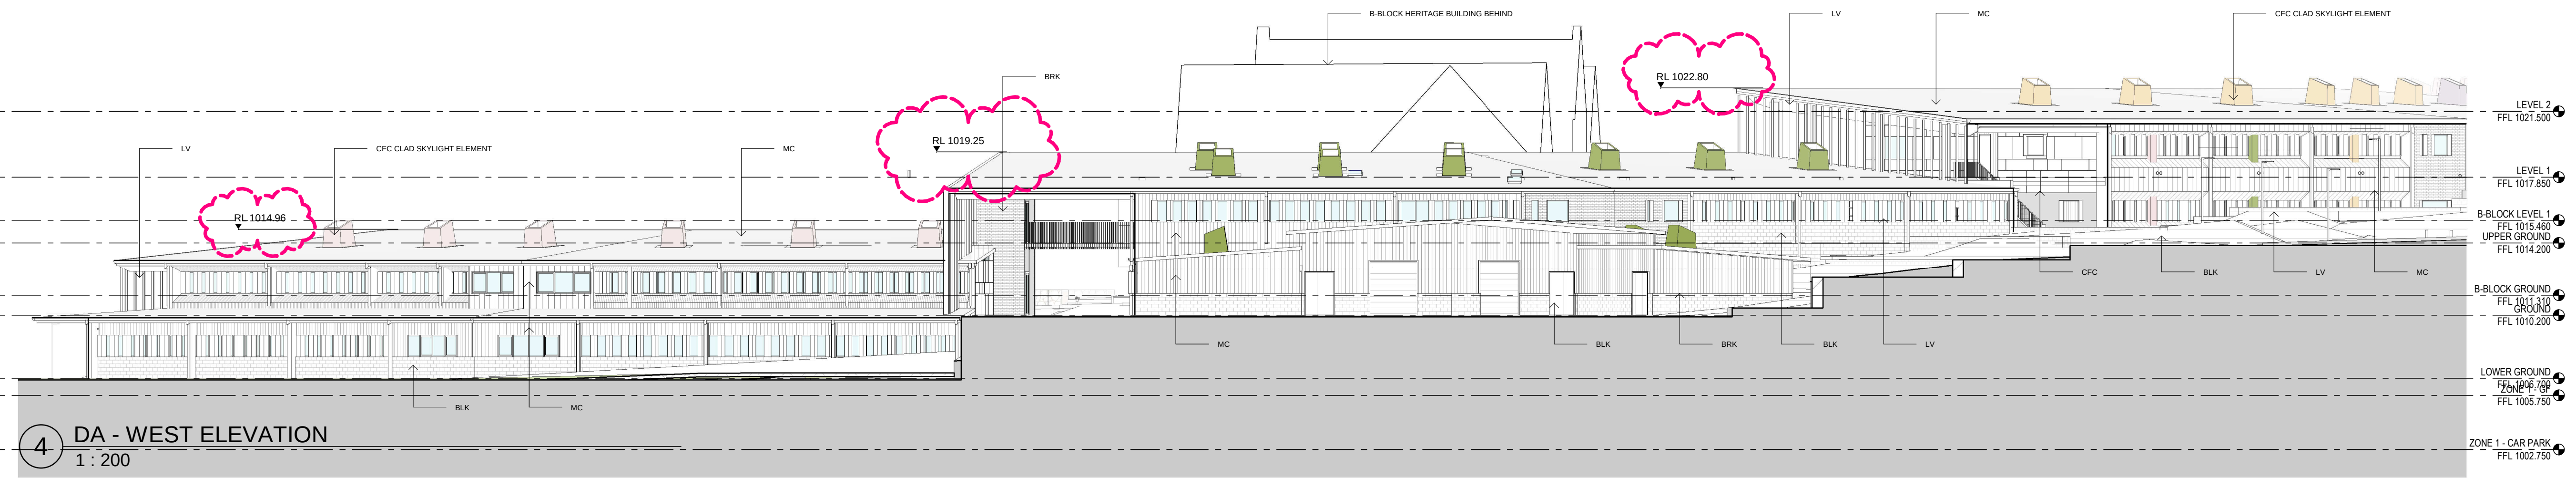

4 DA - WEST ELEVATION
1 : 200

PROJECT MANAGER
GHD Newcastle
Level 2 and 3, GHD Tower, 24 Honeysuckle Drive, Newcastle, NSW 2300
+61 2 4979 9999

STRUCTURAL/CIVIL ENGINEER
Birzulis Associates
583 Darling Street, Rozelle NSW 2039
+61 2 9555 7320

**MECHANICAL/HYDRAULIC/FIRE/ELECTRICAL/
COMMUNICATIONS ENGINEERING**
Marline
Unit 4 239 King Street Newcastle NSW 2300
+61 2 4325 9300

SECURITY
DEPARTMENT OF EDUCATION NSW

Issue No.	Date	Description	Chkd
1	04.10.2018	DEVELOPMENT APPLICATION	
2	20.02.2019	ROOF HEIGHTS REVISED	

Architect
NBRARCHITECTURE.

Sydney
61 2 9922 2344
nbrsarchitecture.com
Any form of replication of this drawing in full or in part without the written permission of NBRSPARTNERS Pty Ltd constitutes an infringement of the copyright
Nominated Architects:
Geoffrey Deane 3766, Andrew Duffin, Garry Hoddinett 5286
ABN 16 002 247 565 © 2018

Project
ARMIDALE SECONDARY COLLEGE

at
BUTLER STREET, ARMIDALE, NSW, 2350

for
NSW Department of Education


Drawing Title
ELEVATIONS - ORTHOGRAPHIC

Date 19/02/2019 5:01:47 PM
Scale As indicated @ A1


Drawing Reference
17352- NBR-DA-300
Revision
2

LEGEND


----- EXISTING GROUND LINE

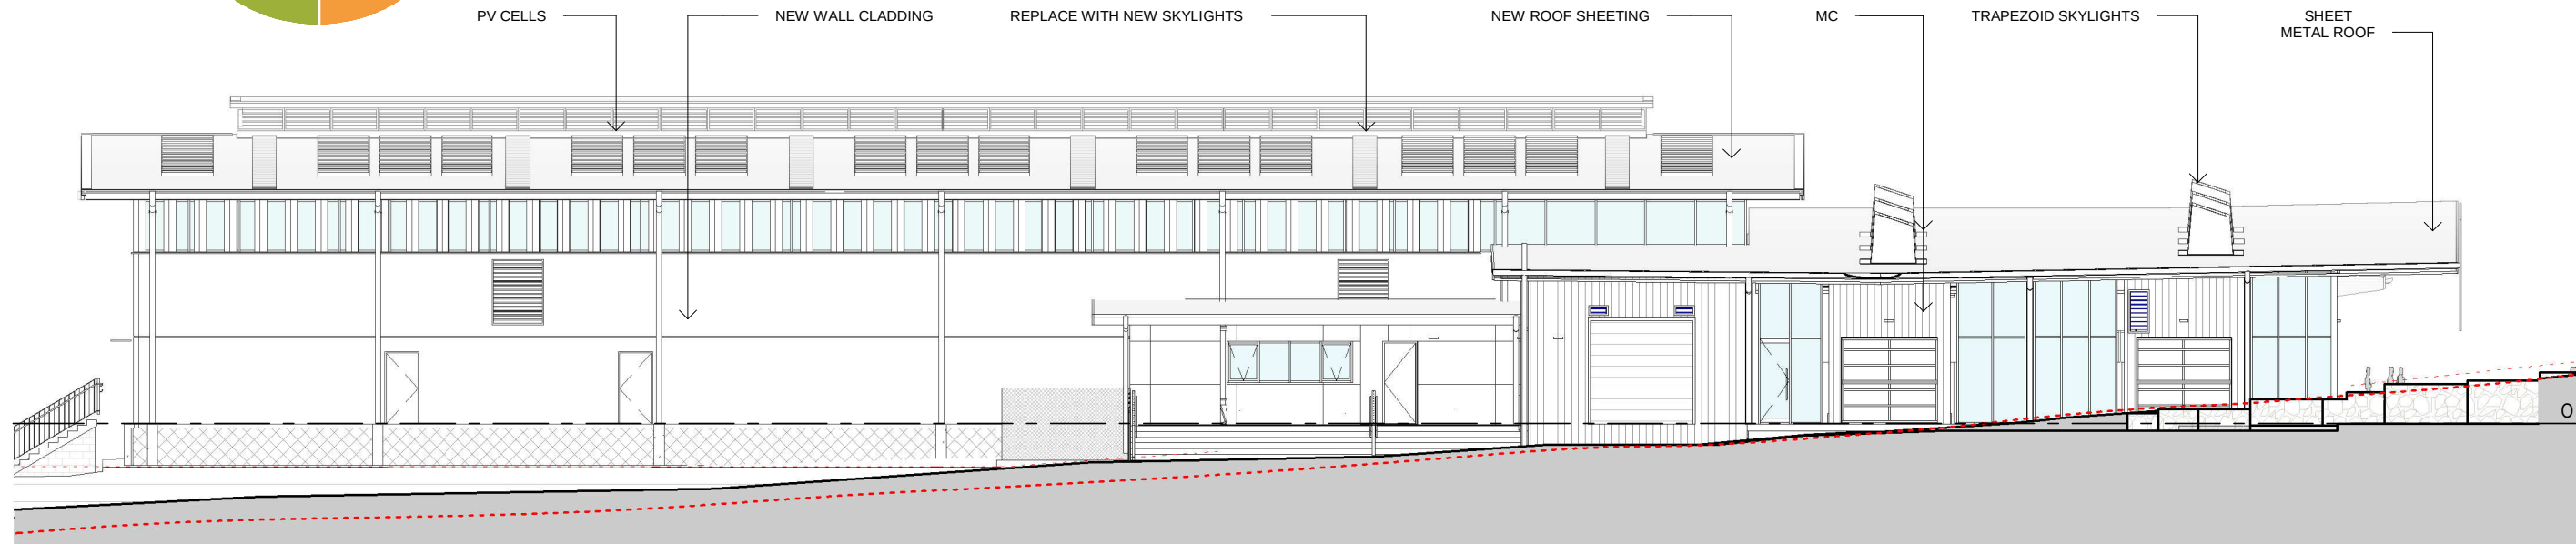


1 GYMNASIUM WEST ELEVATION
1 : 200

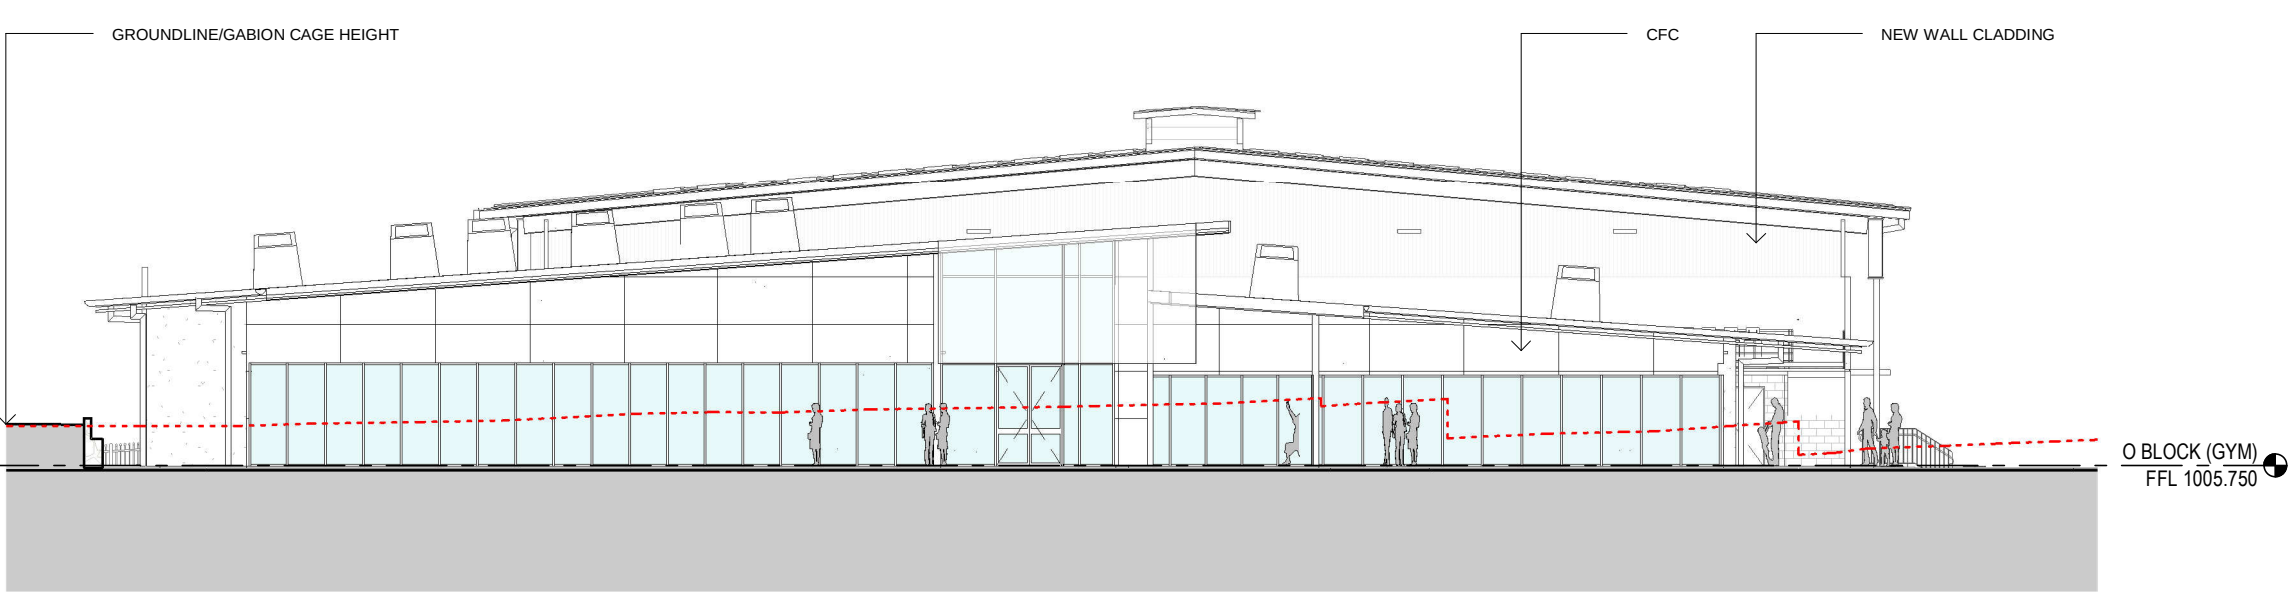


2 GYMNASIUM SOUTH ELEVATION
1 : 200

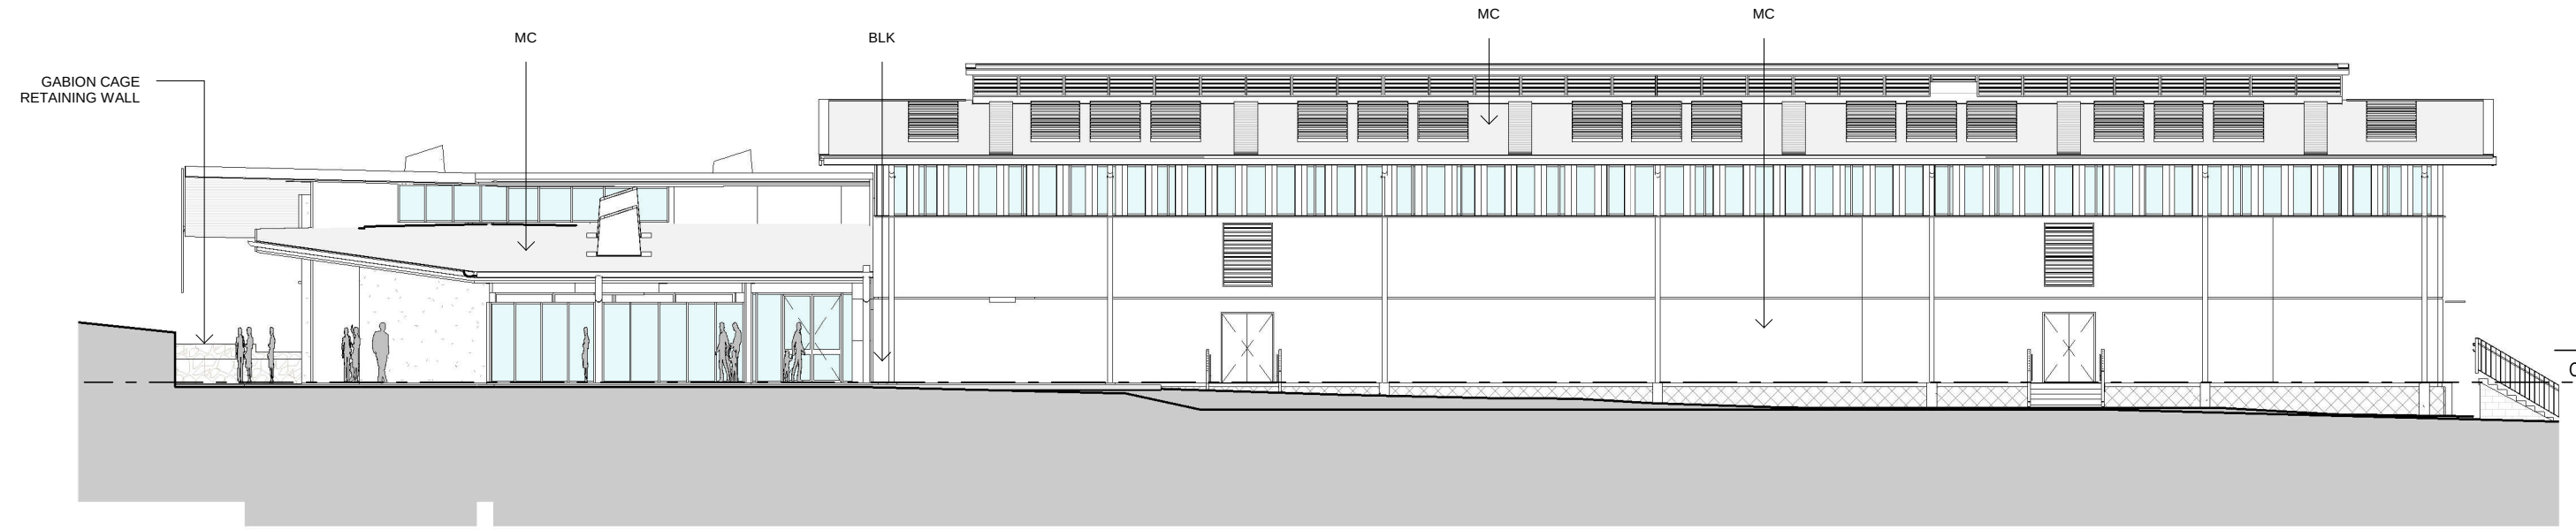


3 GYMNASIUM EAST ELEVATION
1 : 200

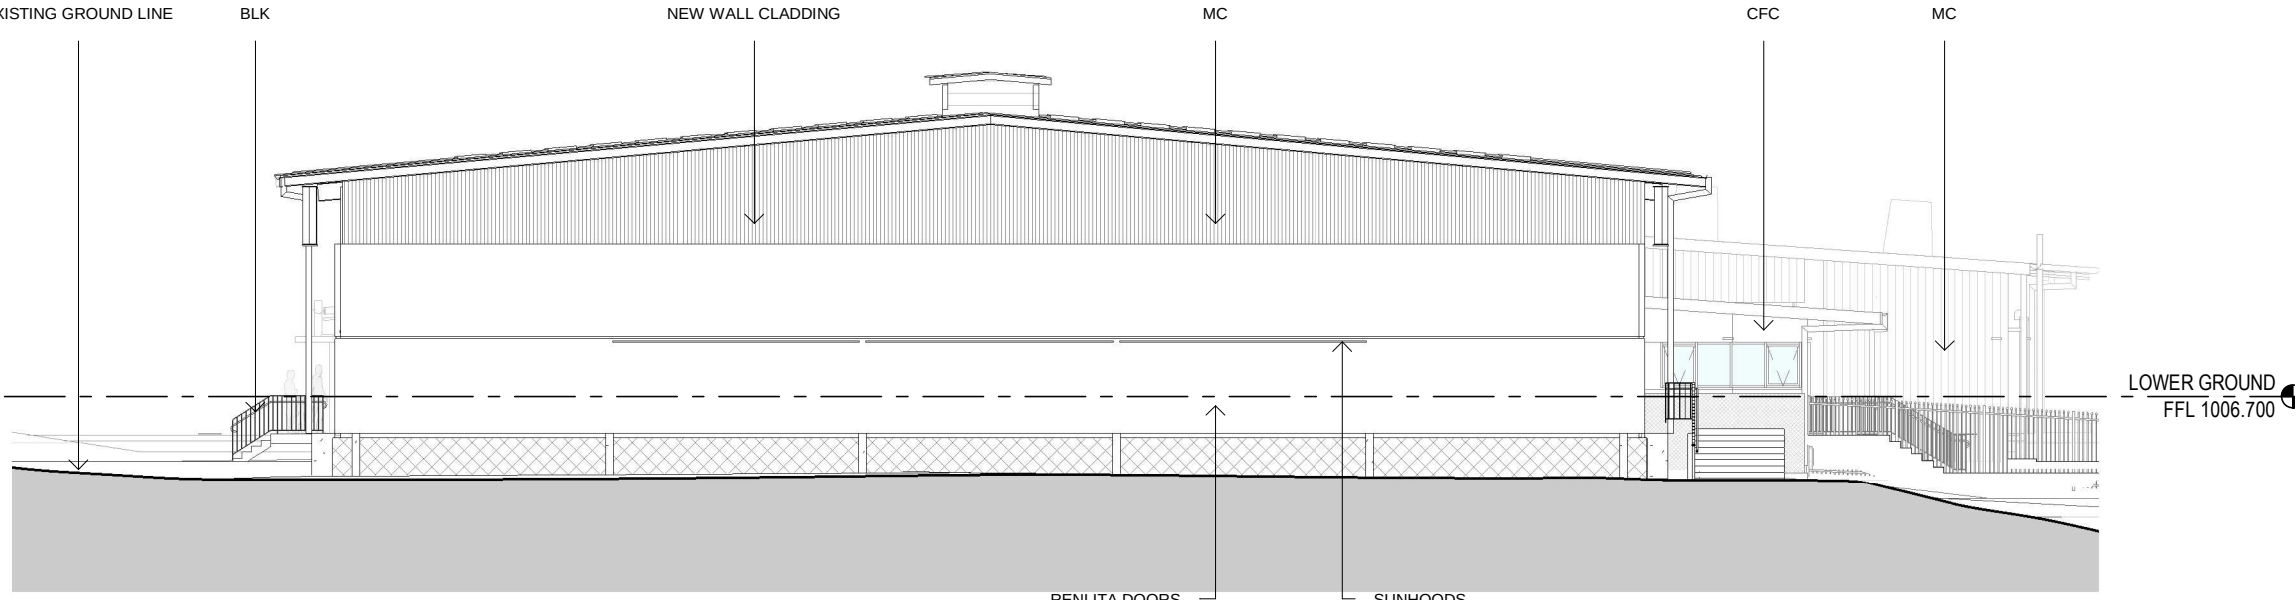


4 GYMNASIUM NORTH ELEVATION
1 : 200

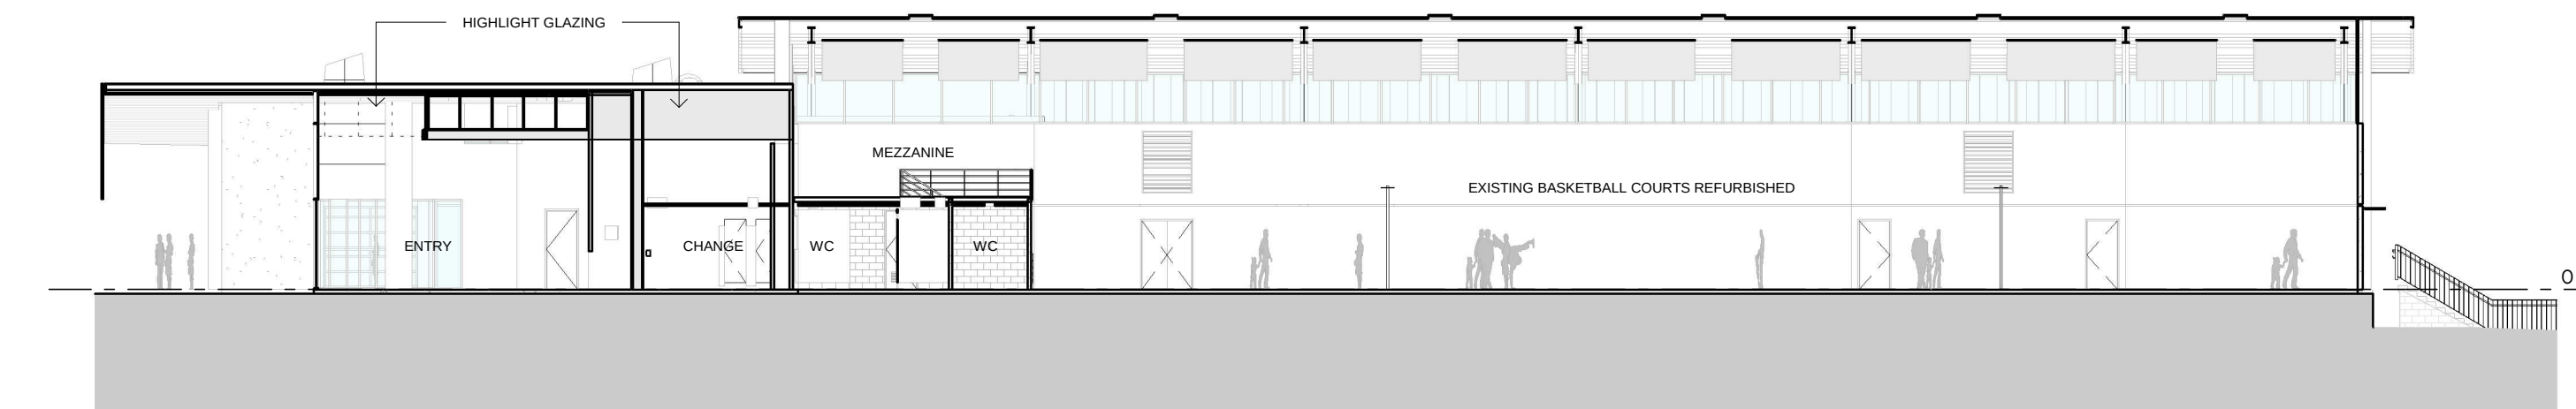


5 GYMNASIUM EAST SECTION
1 : 200

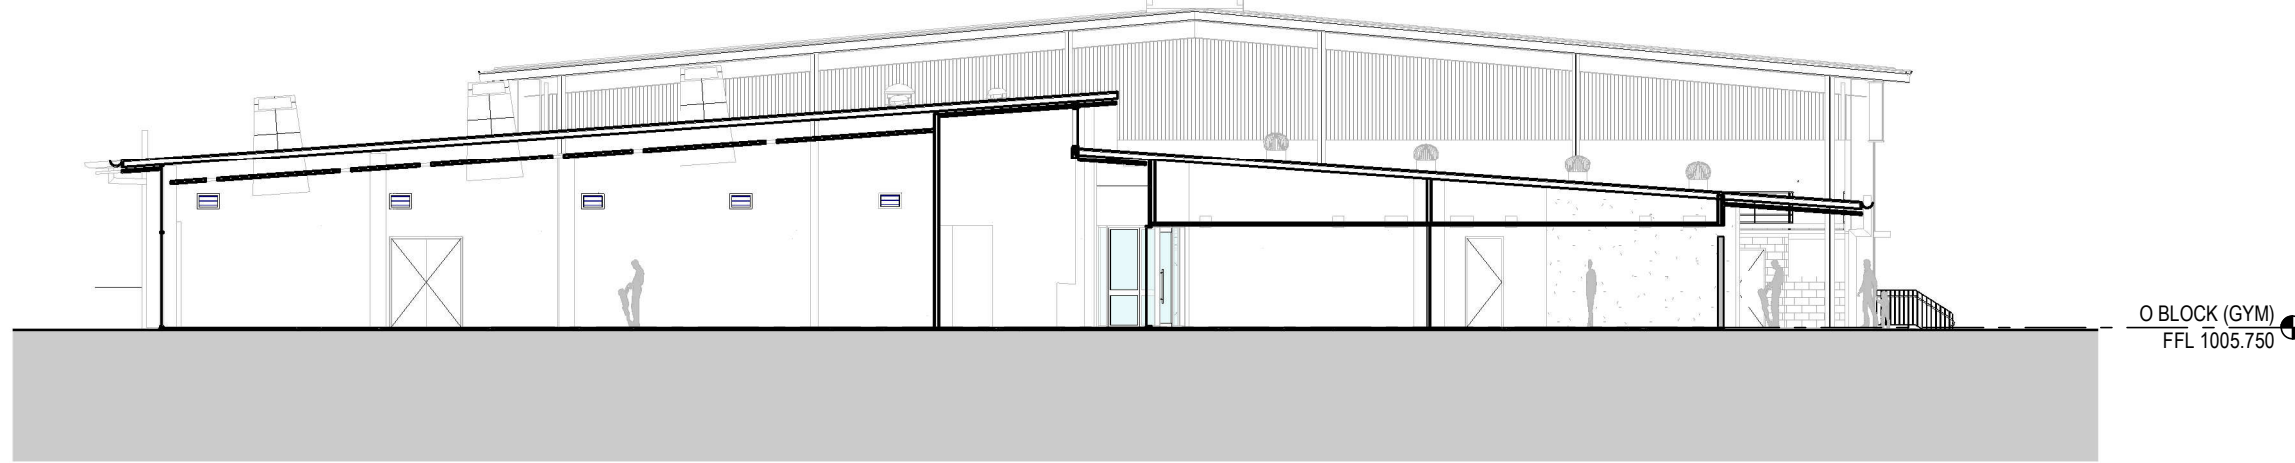


6 GYMNASIUM SOUTH SECTION
1 : 200

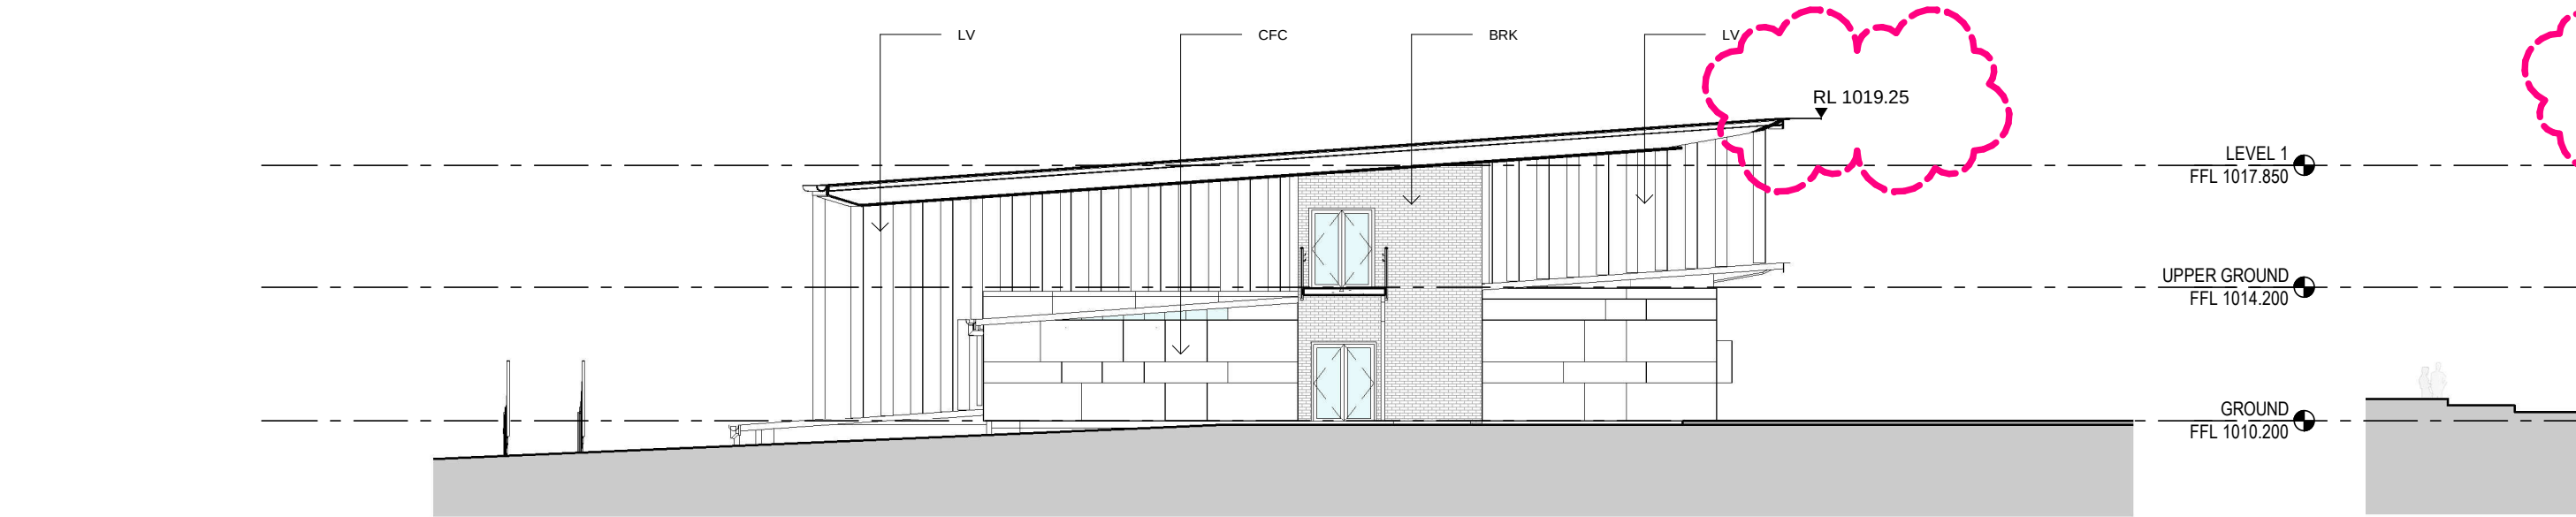


7 SCIENCE ZONE SOUTH ELEVATION
1 : 200

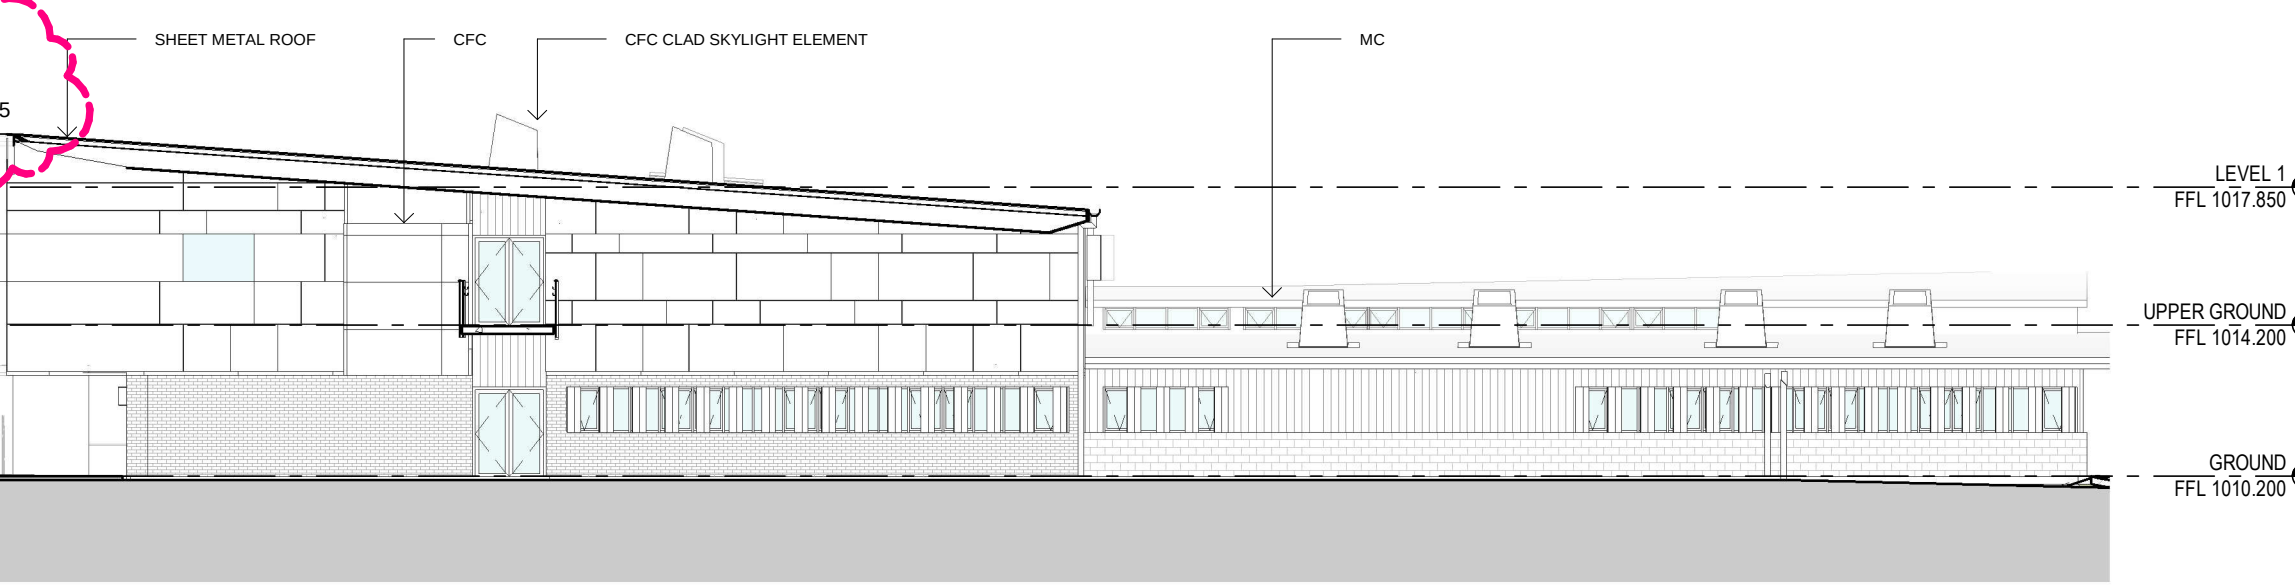

8 WOOD + METAL NORTH ELEVATION
1 : 200

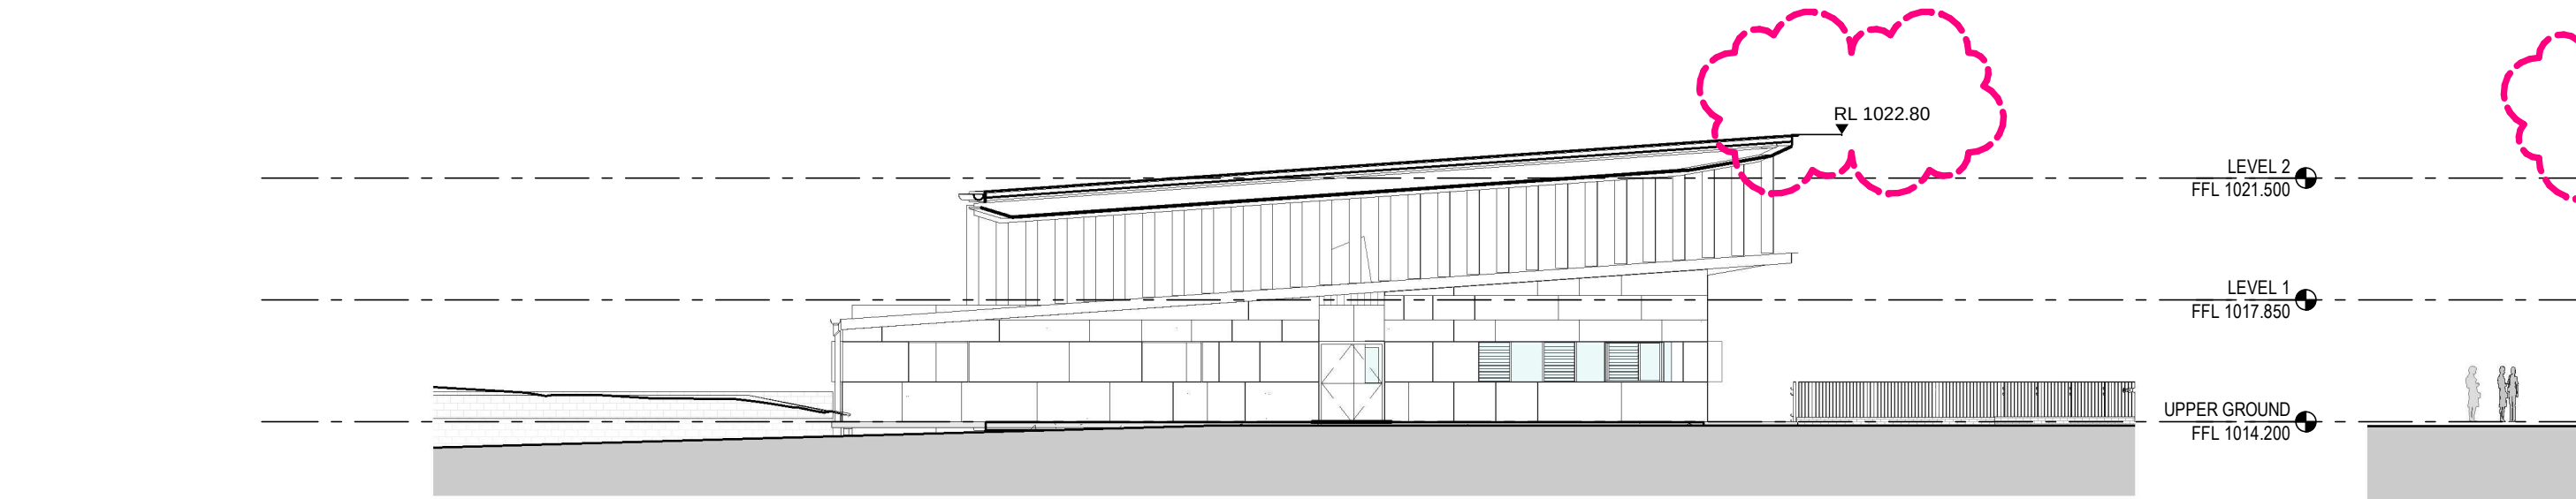

9 WOOD + METAL SOUTH ELEVATION
1 : 200

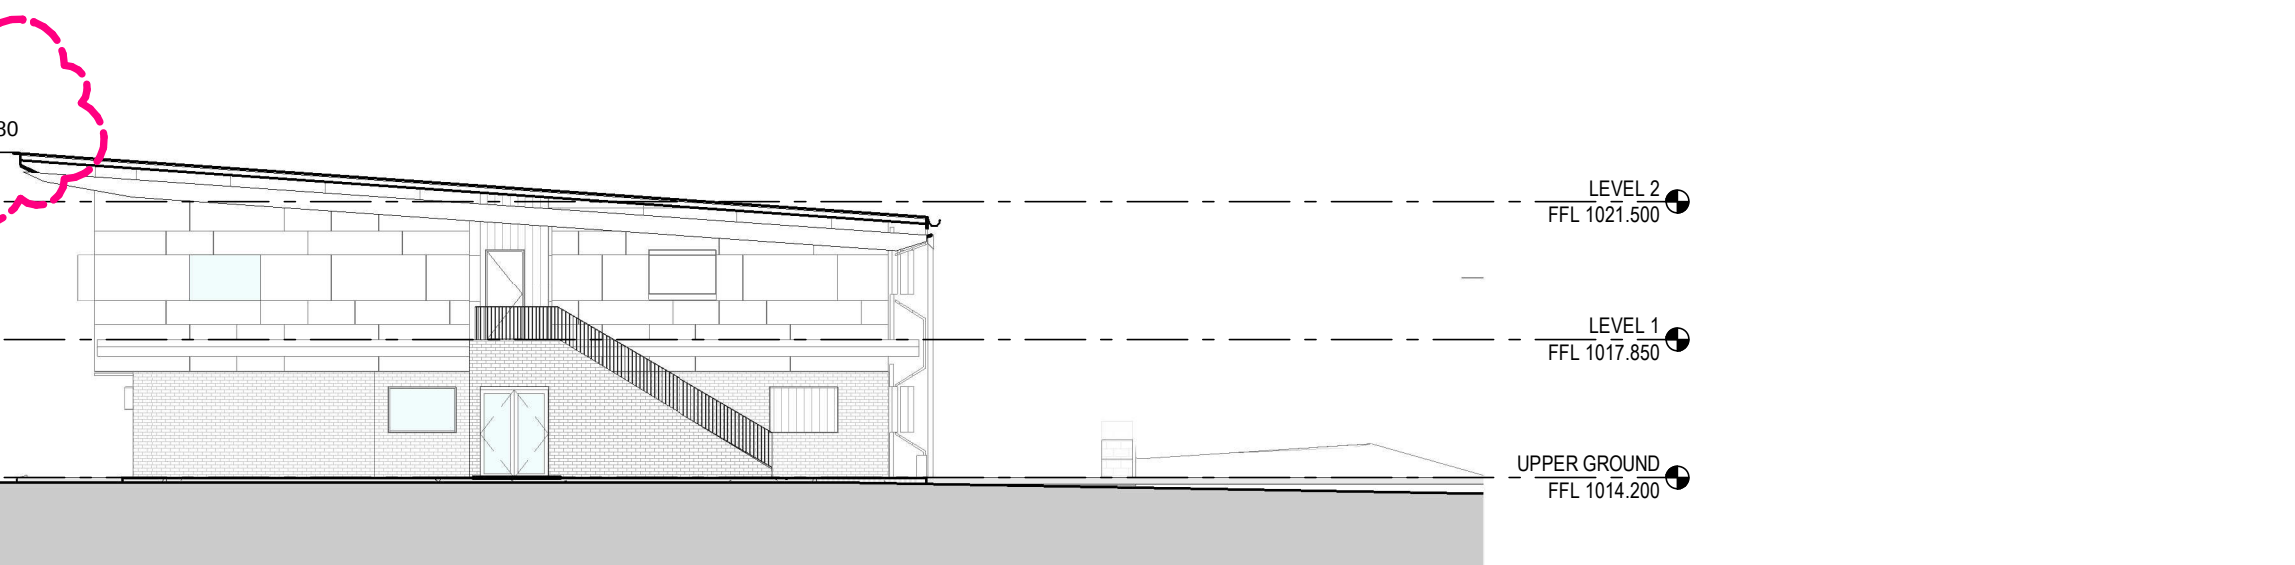

10 GENERAL LEARNING NORTH ELEVATION
1 : 200

PROJECT MANAGER
GHD Newcastle
Level 2 and 3, GHD Tower, 24 Honeysuckle Drive, Newcastle, NSW 2300
+61 2 4979 9999

STRUCTURAL/CIVIL ENGINEER
Birzulis Associates
583 Darling Street, Rozelle NSW 2039
+61 2 9555 7320

MECHANICAL/HYDRAULIC/FIRE/ELECTRICAL/ COMMUNICATIONS ENGINEERING
Marline
Unit 4 239 King Street Newcastle NSW 2300
+61 2 4925 9300

SECURITY
DEPARTMENT OF EDUCATION NSW

ISSUE		Description	Chkd
No.	Date		
1	04.10.2018	DEVELOPMENT APPLICATION	
2	20.02.2019	ROOF HEIGHTS REVISED	

Architect
NBRSARCHITECTURE.

Sydney
61 2 9922 2344
nbrsarchitecture.com
Any form of replication of this drawing in full or in part without the written permission of NBRS+PARTNERS Pty Ltd constitutes an infringement of the copyright
Nominated Architects:
Geoffrey Deane 3766, Andrew Duffin, Garry Hoddinett 5286
ABN 16 002 247 565 © 2018

Project
ARMIDALE SECONDARY COLLEGE

at
BUTLER STREET, ARMIDALE, NSW, 2350


for
NSW Department of Education

Drawing Title
ELEVATIONS AND SECTIONS -
ZONE 1 & O BLOCK


Date 19/02/2019 5:02:33 PM
Scale As indicated @ A1

Drawing Reference
17352- NBRS-DA-301
Revision
2


KEY PLAN

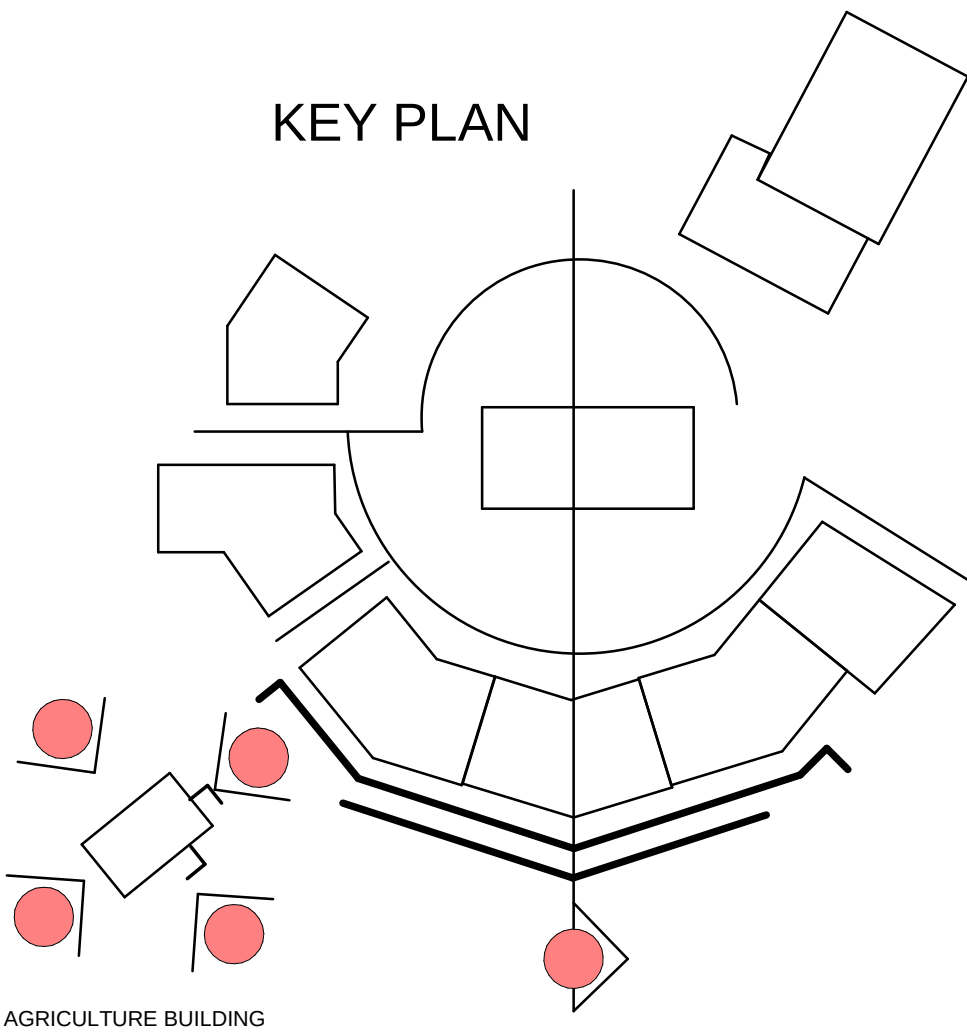


AGRICULTURE BUILDING

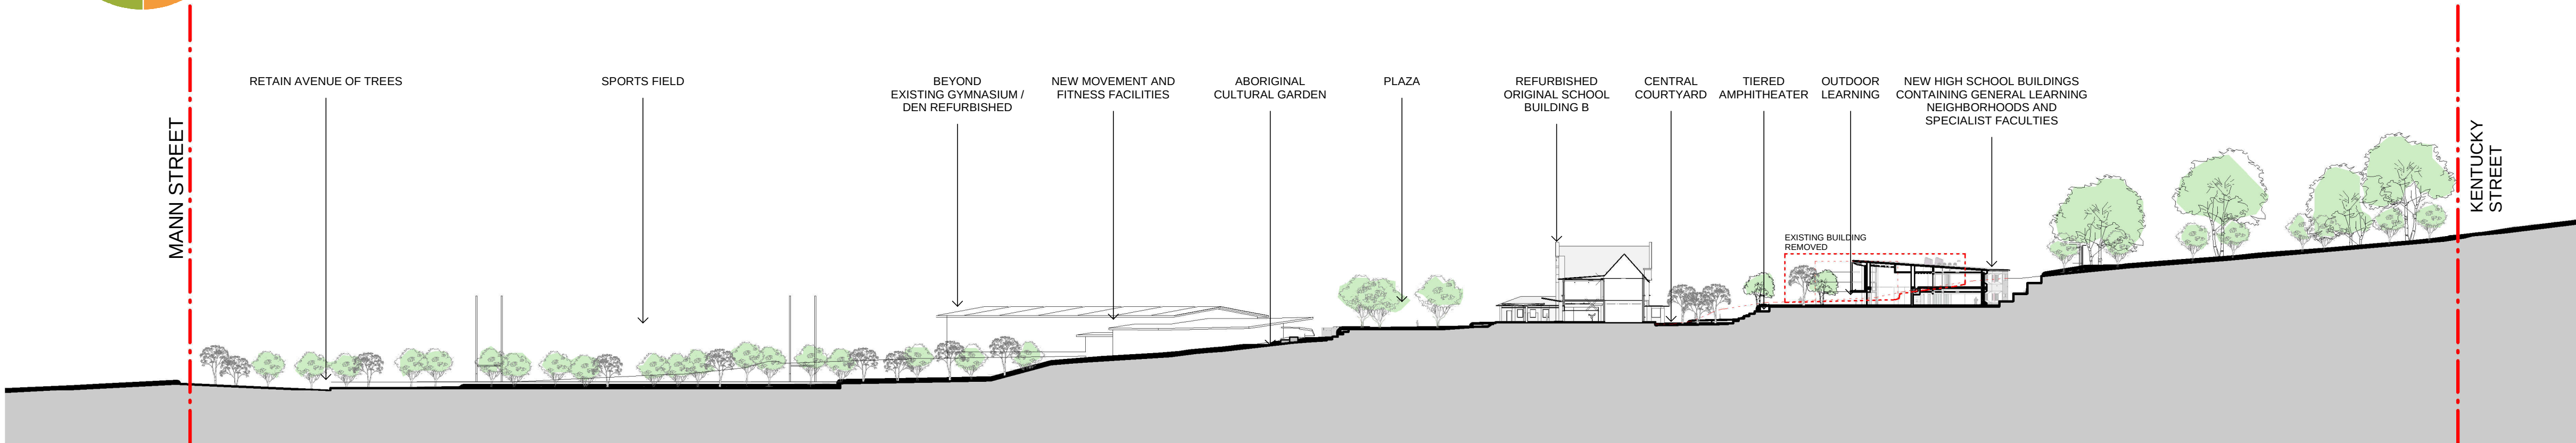


1 SITE SECTION SOUTH NORTH
1 : 750

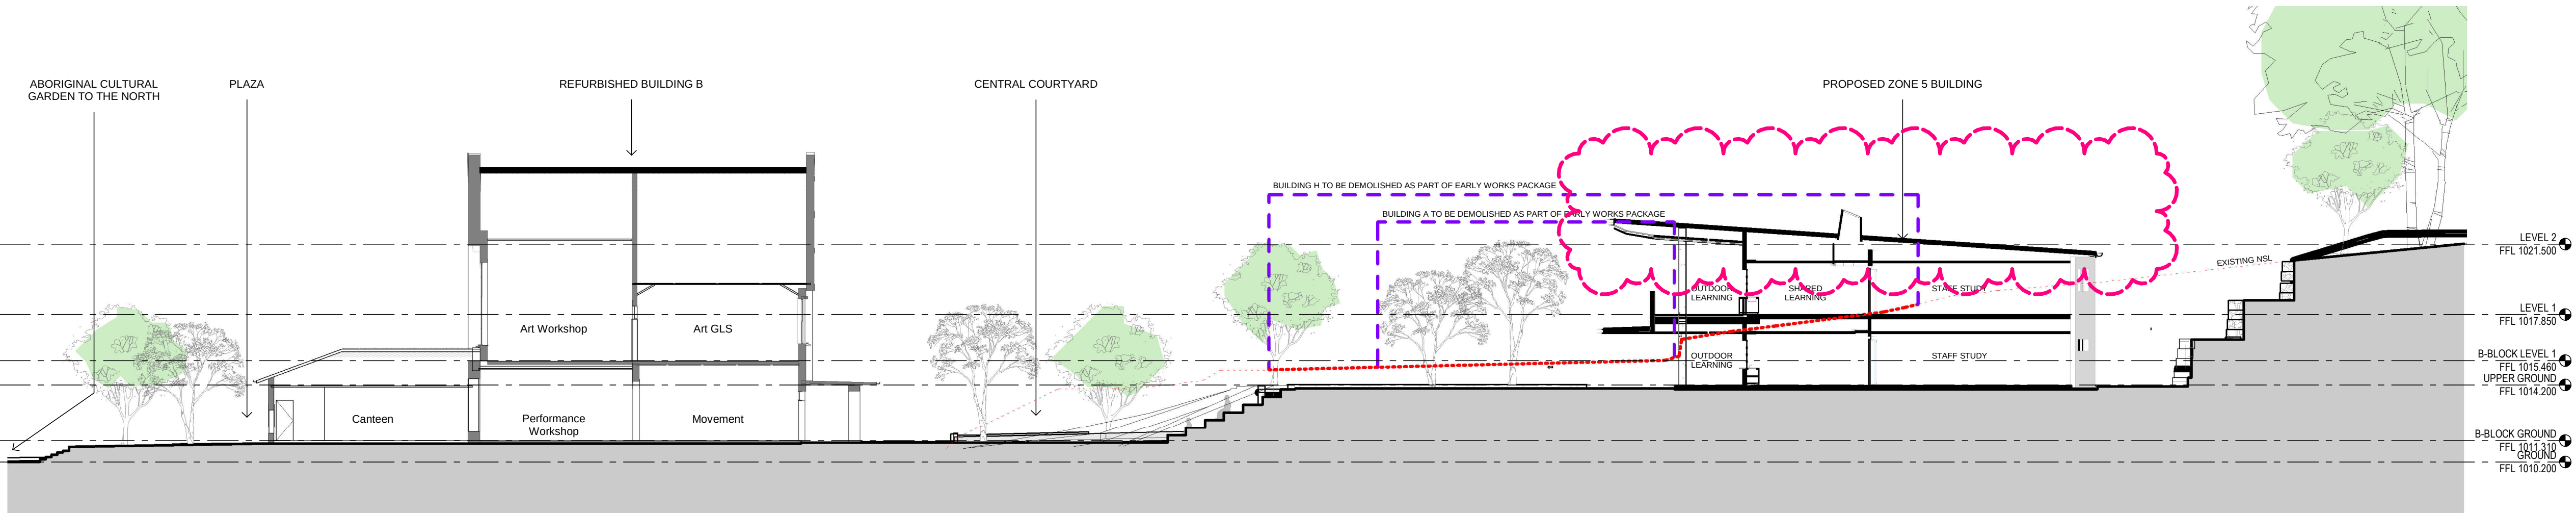


2 SITE SECTION SOUTH NORTH 2
1 : 200

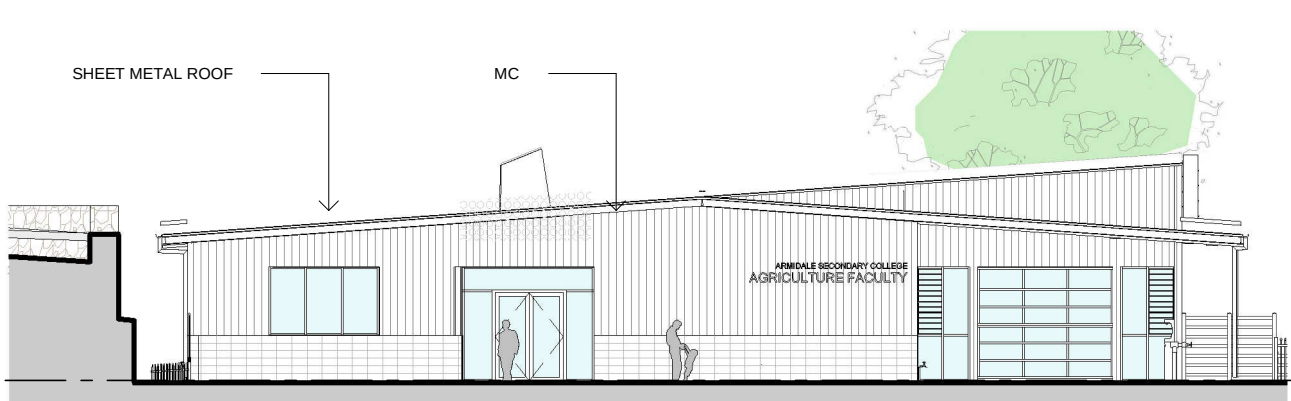

AGRICULTURE
FFL 1016.000

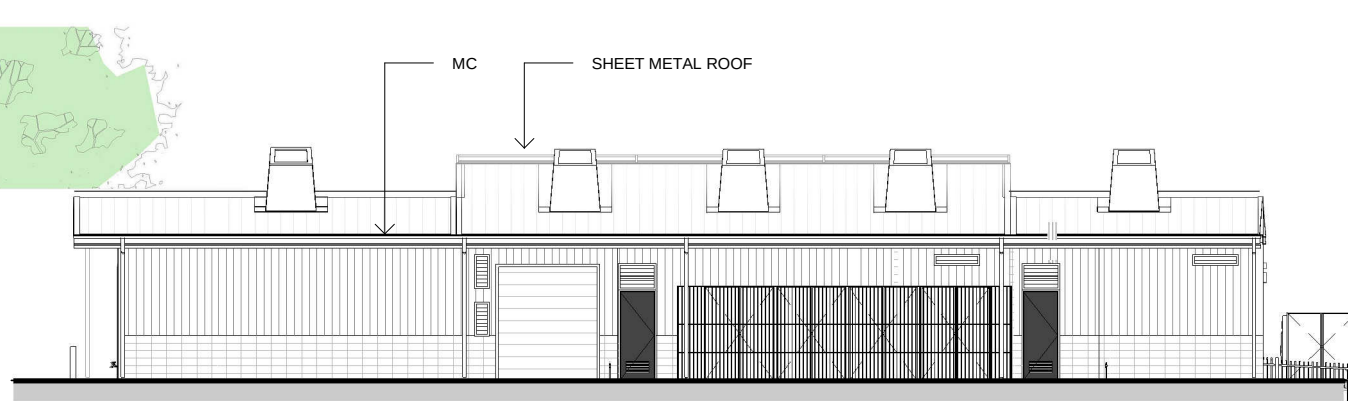

AGRICULTURE
FFL 1016.000

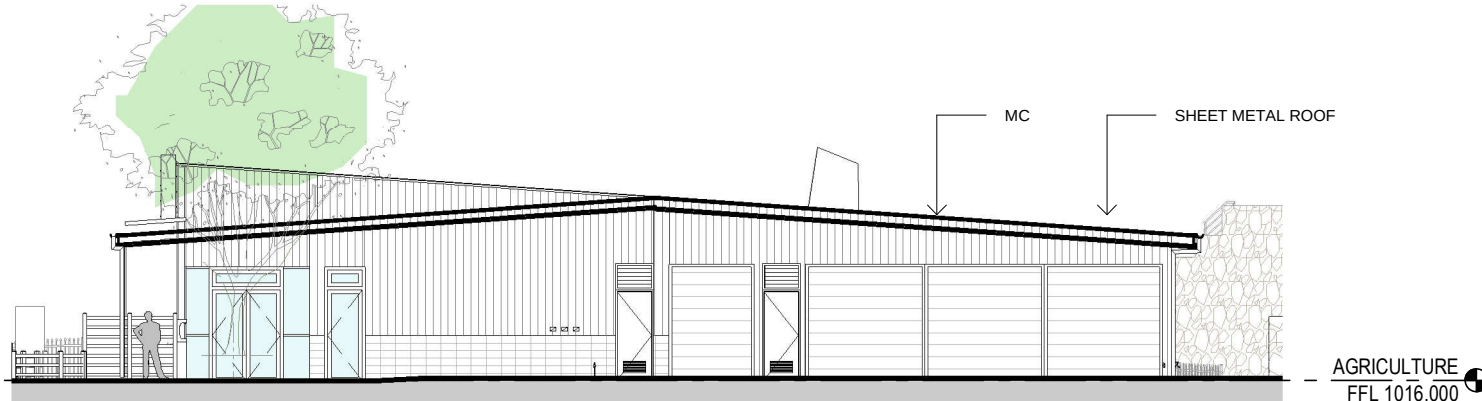


AGRICULTURE
FFL 1016.000


3 AGRICULTURE NORTH EAST
1 : 200

4 AGRICULTURE SOUTH EAST
1 : 200


5 AGRICULTURE SOUTH WEST
1 : 200

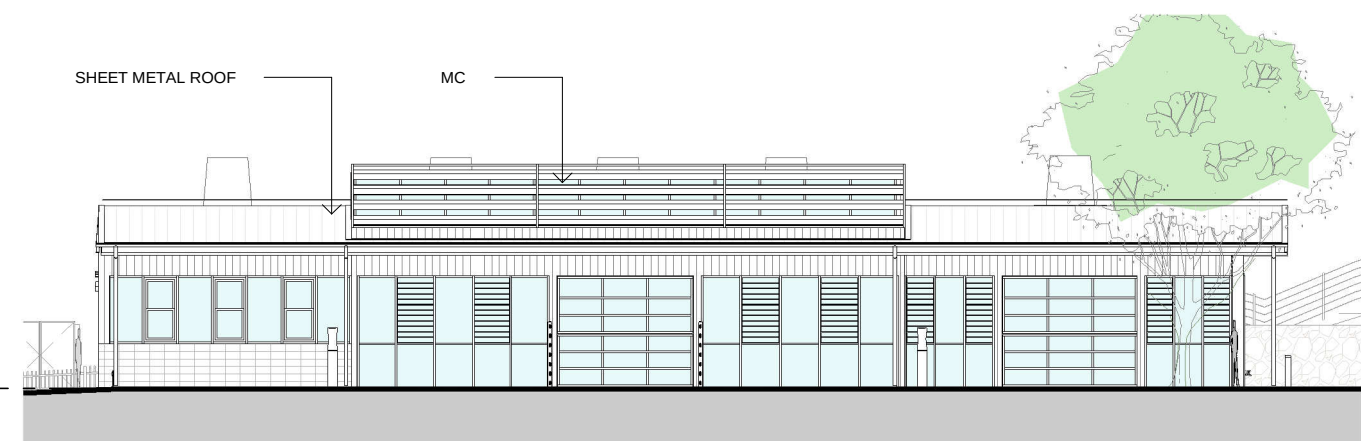

AGRICULTURE
FFL 1016.000

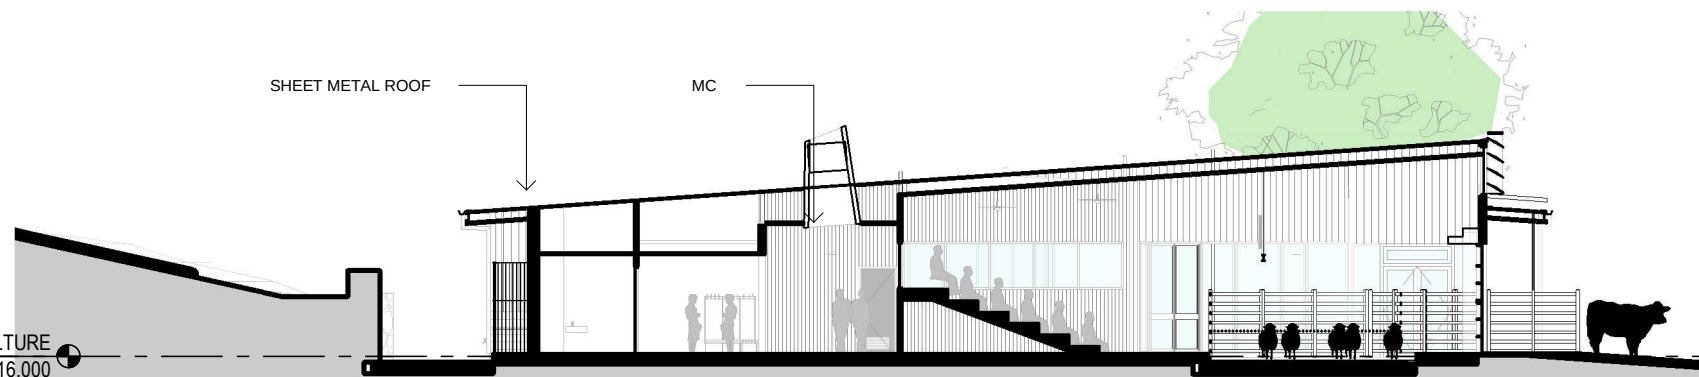

AGRICULTURE
FFL 1016.000

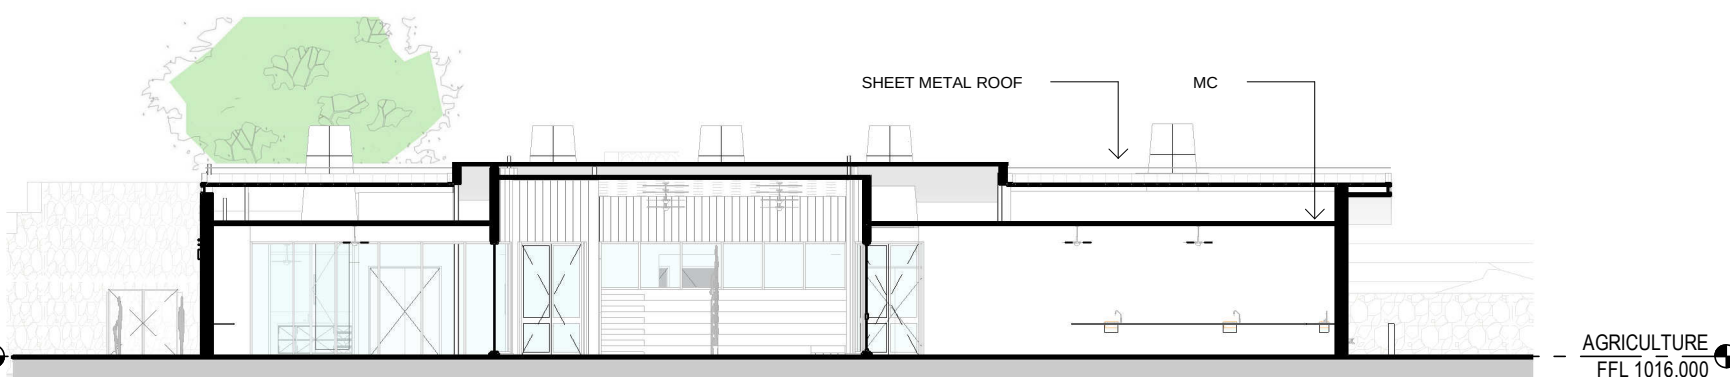

AGRICULTURE
FFL 1016.000

6 AGRICULTURE NORTH WEST
1 : 200

7 AGRICULTURE SECTION 1
1 : 200

8 AGRICULTURE SECTION 2
1 : 200

PROJECT MANAGER
GHD Newcastle
Level 2 and 3, GHD Tower, 24 Honeysuckle Drive, Newcastle, NSW 2300
+61 2 4979 9999

STRUCTURAL/CIVIL ENGINEER
Birzulis Associates
583 Darling Street, Rozelle NSW 2039
+61 2 9555 7320

MECHANICAL/HYDRAULIC/FIRE/ELECTRICAL/ COMMUNICATIONS ENGINEERING
Marline
Unit 4 239 King Street Newcastle NSW 2300
+61 2 4925 9300

SECURITY
DEPARTMENT OF EDUCATION NSW

ISSUE				
No.	Date	Description	Chkd	
1	04.10.2018	DEVELOPMENT APPLICATION		
2	20.02.2019	ROOF HEIGHTS REVISED		

Architect
NBRSARCHITECTURE.

Sydney
61 2 9922 2344
nbrsarchitecture.com
Any form of replication of this drawing in full or in part without the written permission of NBRS-PARTNERS Pty Ltd constitutes an infringement of the copyright
Nominated Architects:
Geoffery Deane 3766, Andrew Duffin, Garry Hoddinett 5286
ABN 16 002 247 565 © 2018

Project
ARMIDALE SECONDARY COLLEGE



at
BUTLER STREET, ARMIDALE, NSW, 2350

for
NSW Department of Education

Drawing Title
ELEVATIONS AND SITE SECTIONS


Date 19/02/2019 5:03:00 PM
Scale As indicated @ A1

Drawing Reference 17352- NBRS-DA-400
Revision 2

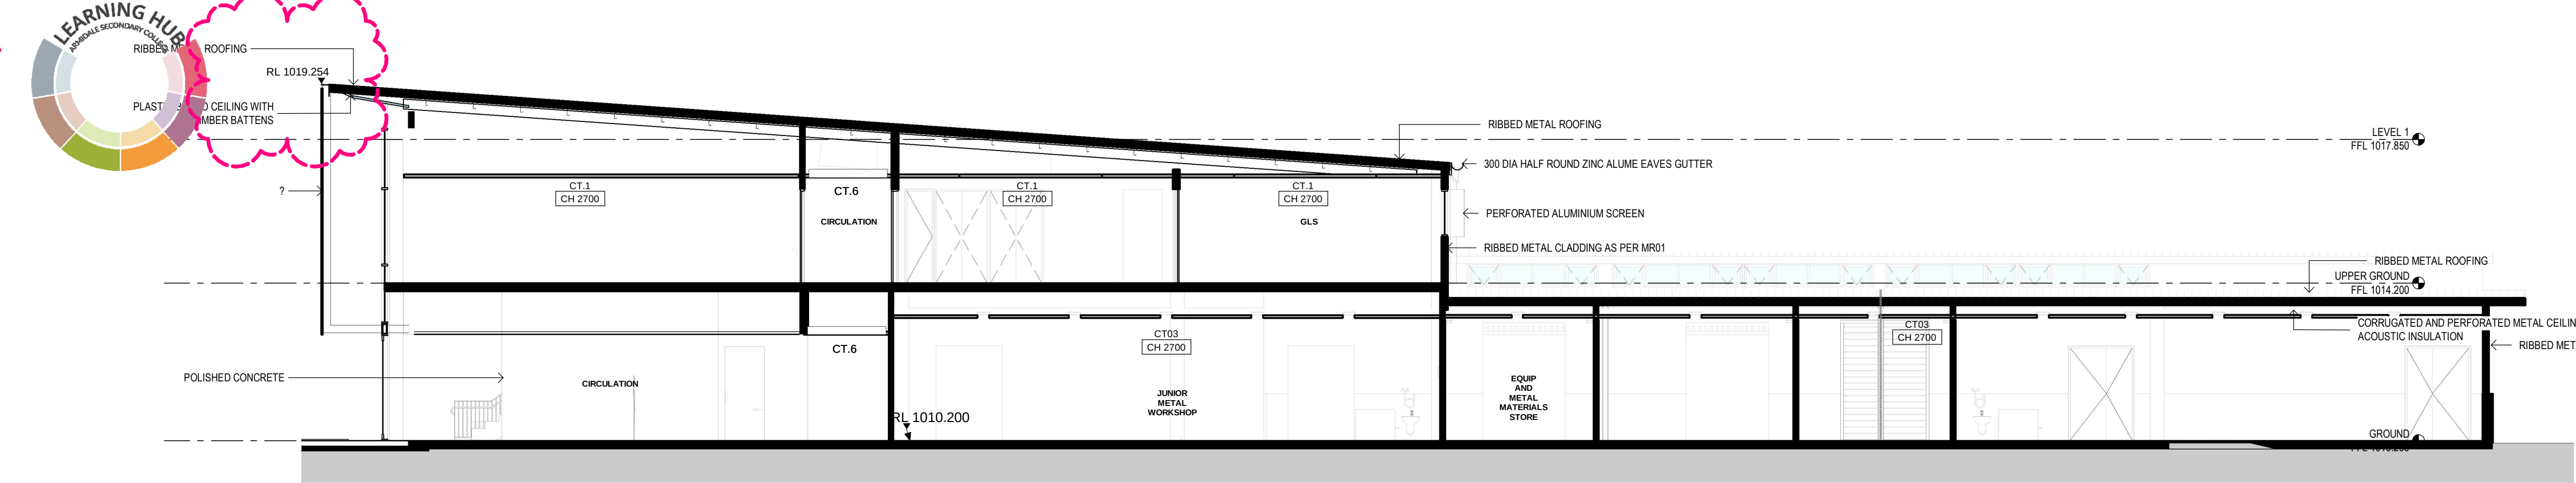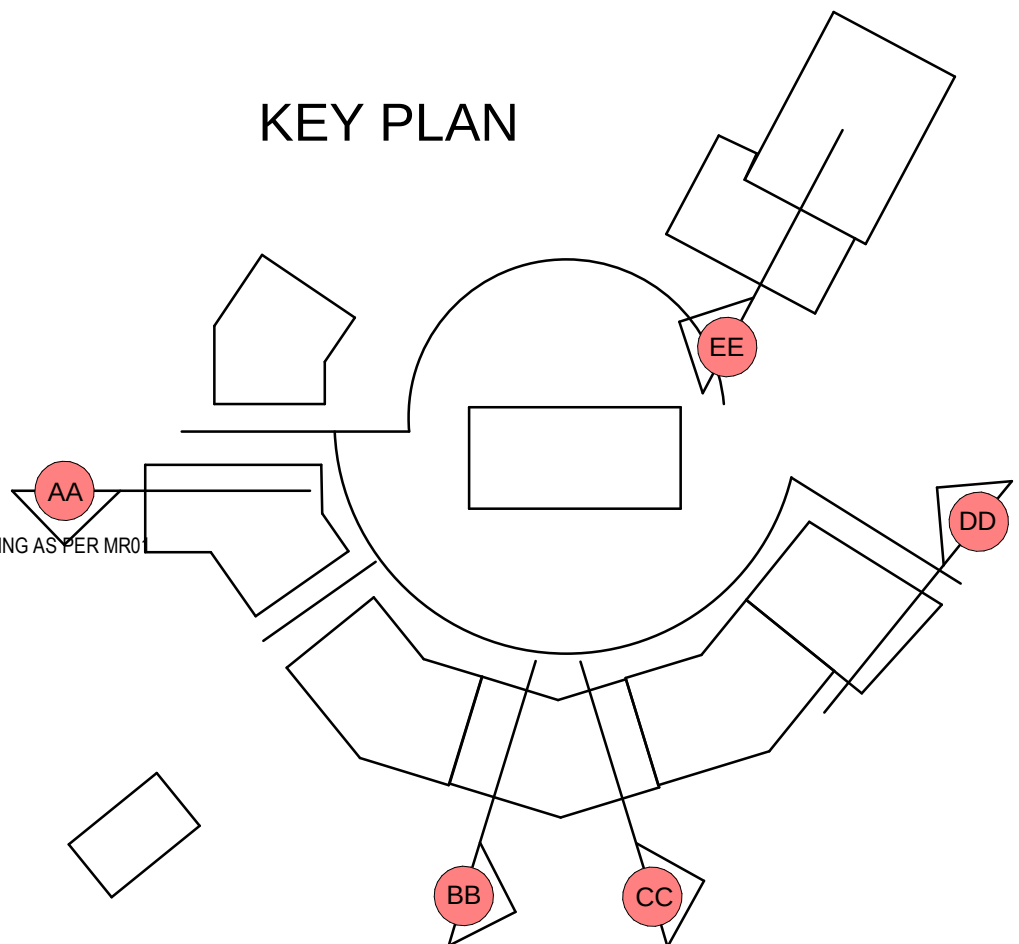


SECTION AA

1 : 100

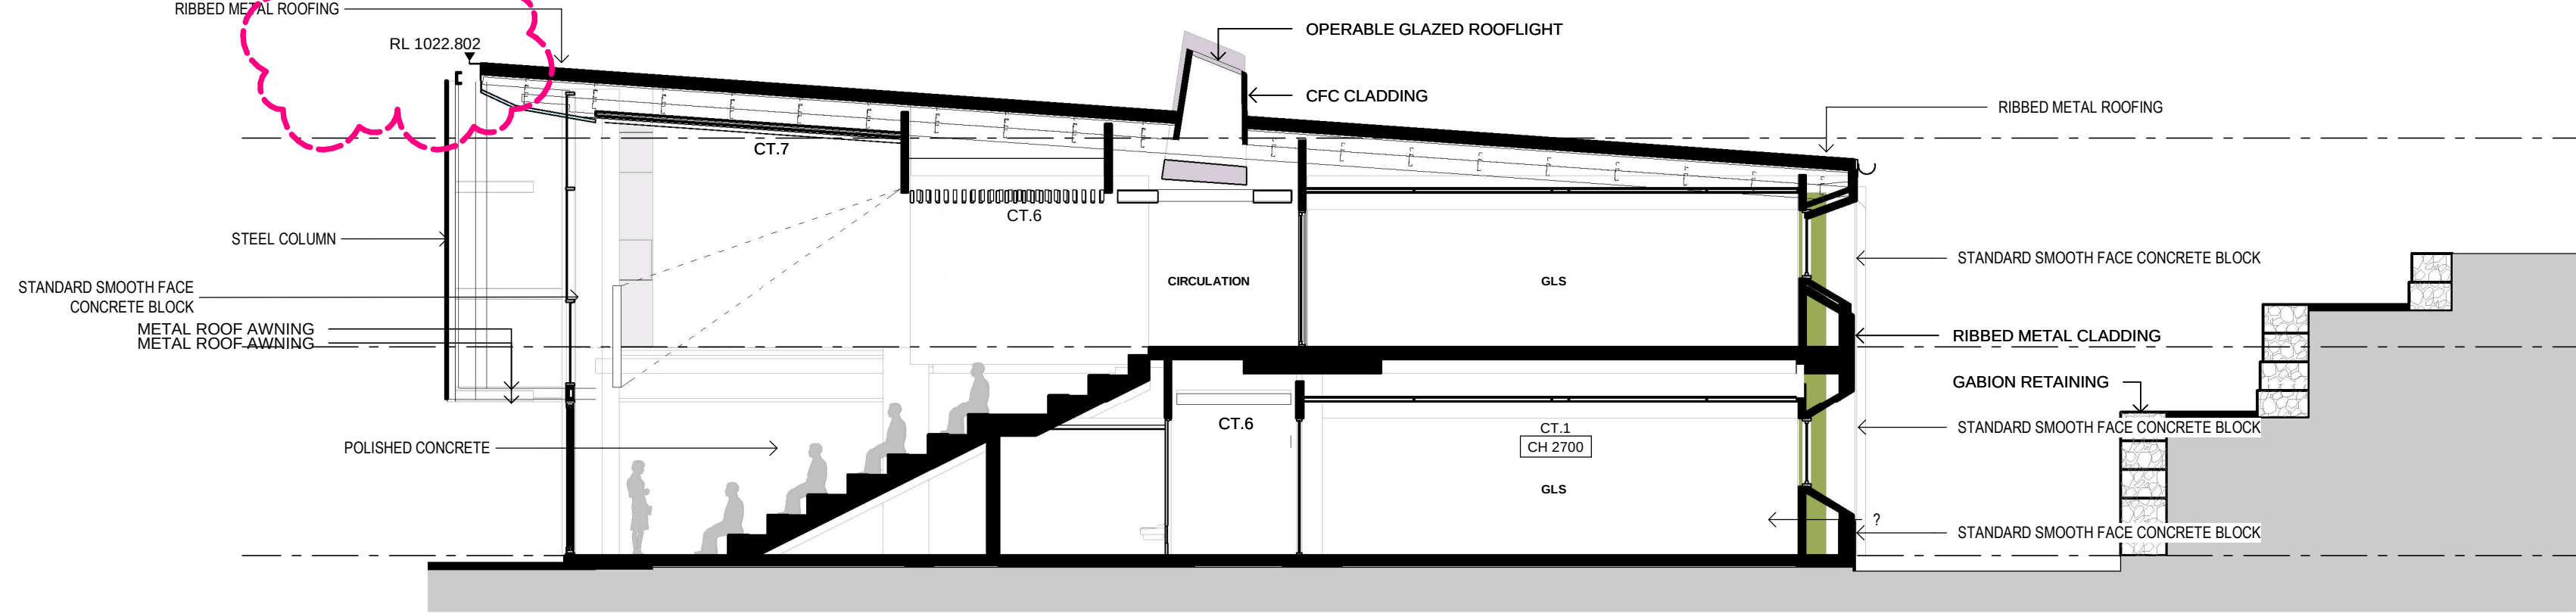


SECTION BB

1 : 100

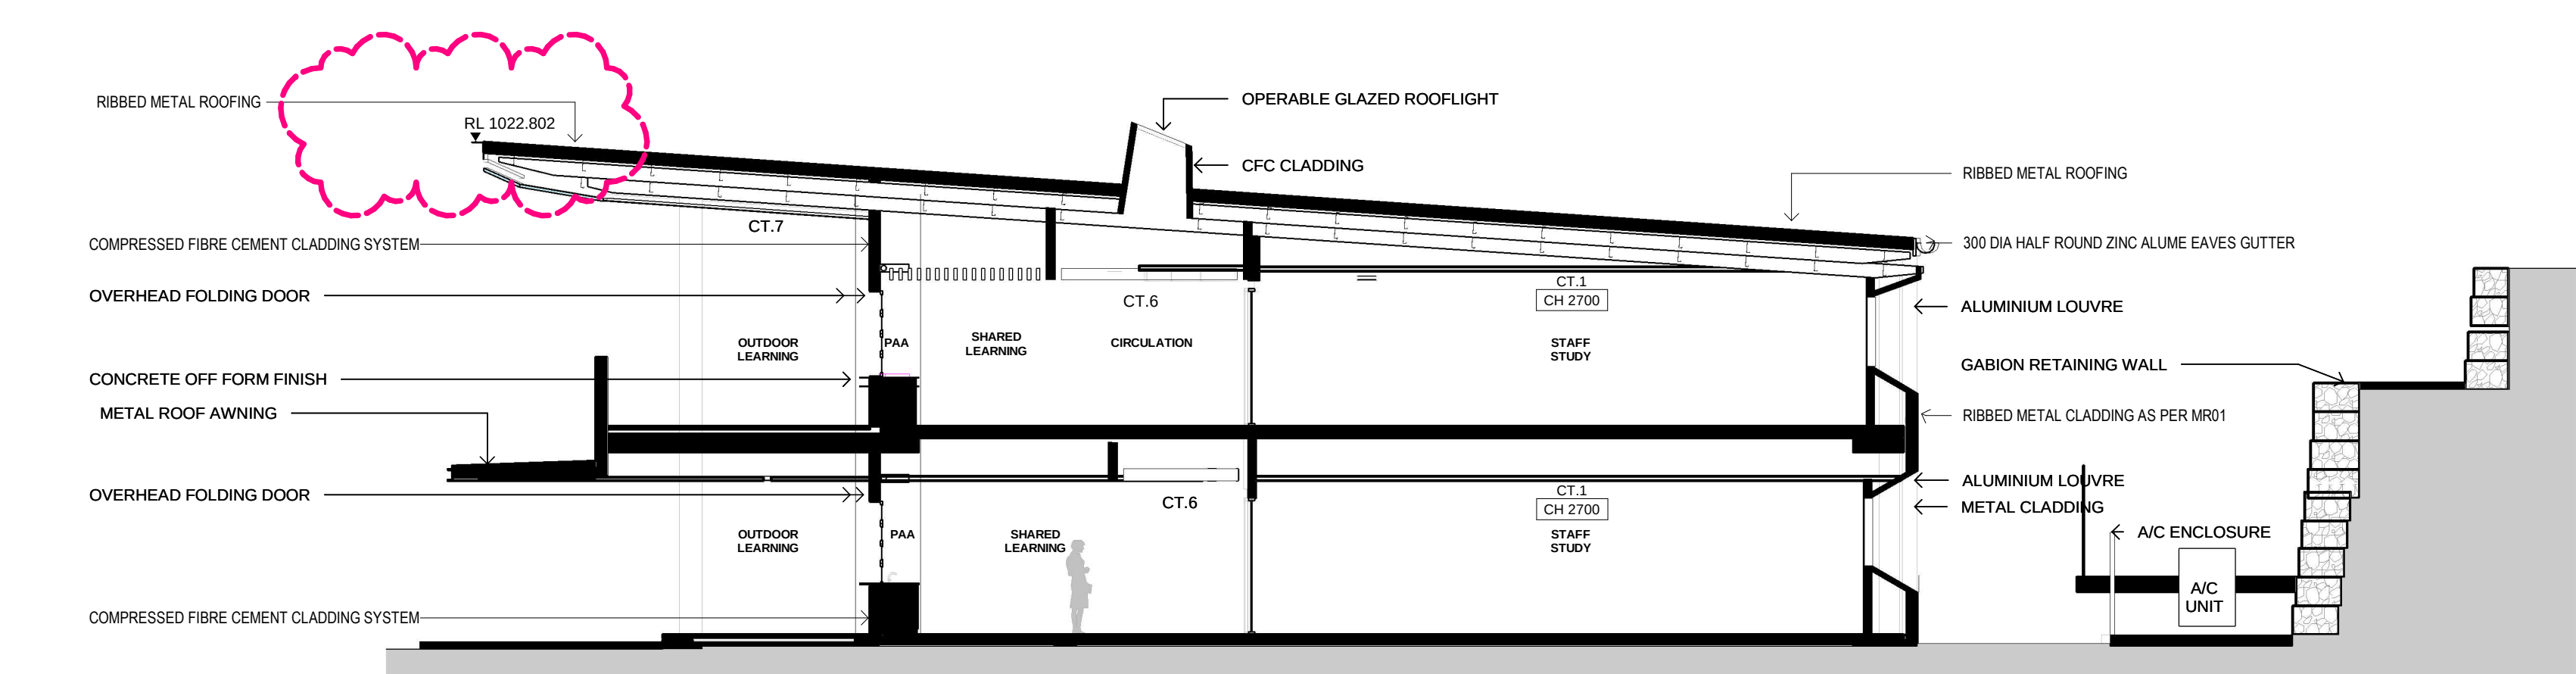


SECTION CC

1 : 100

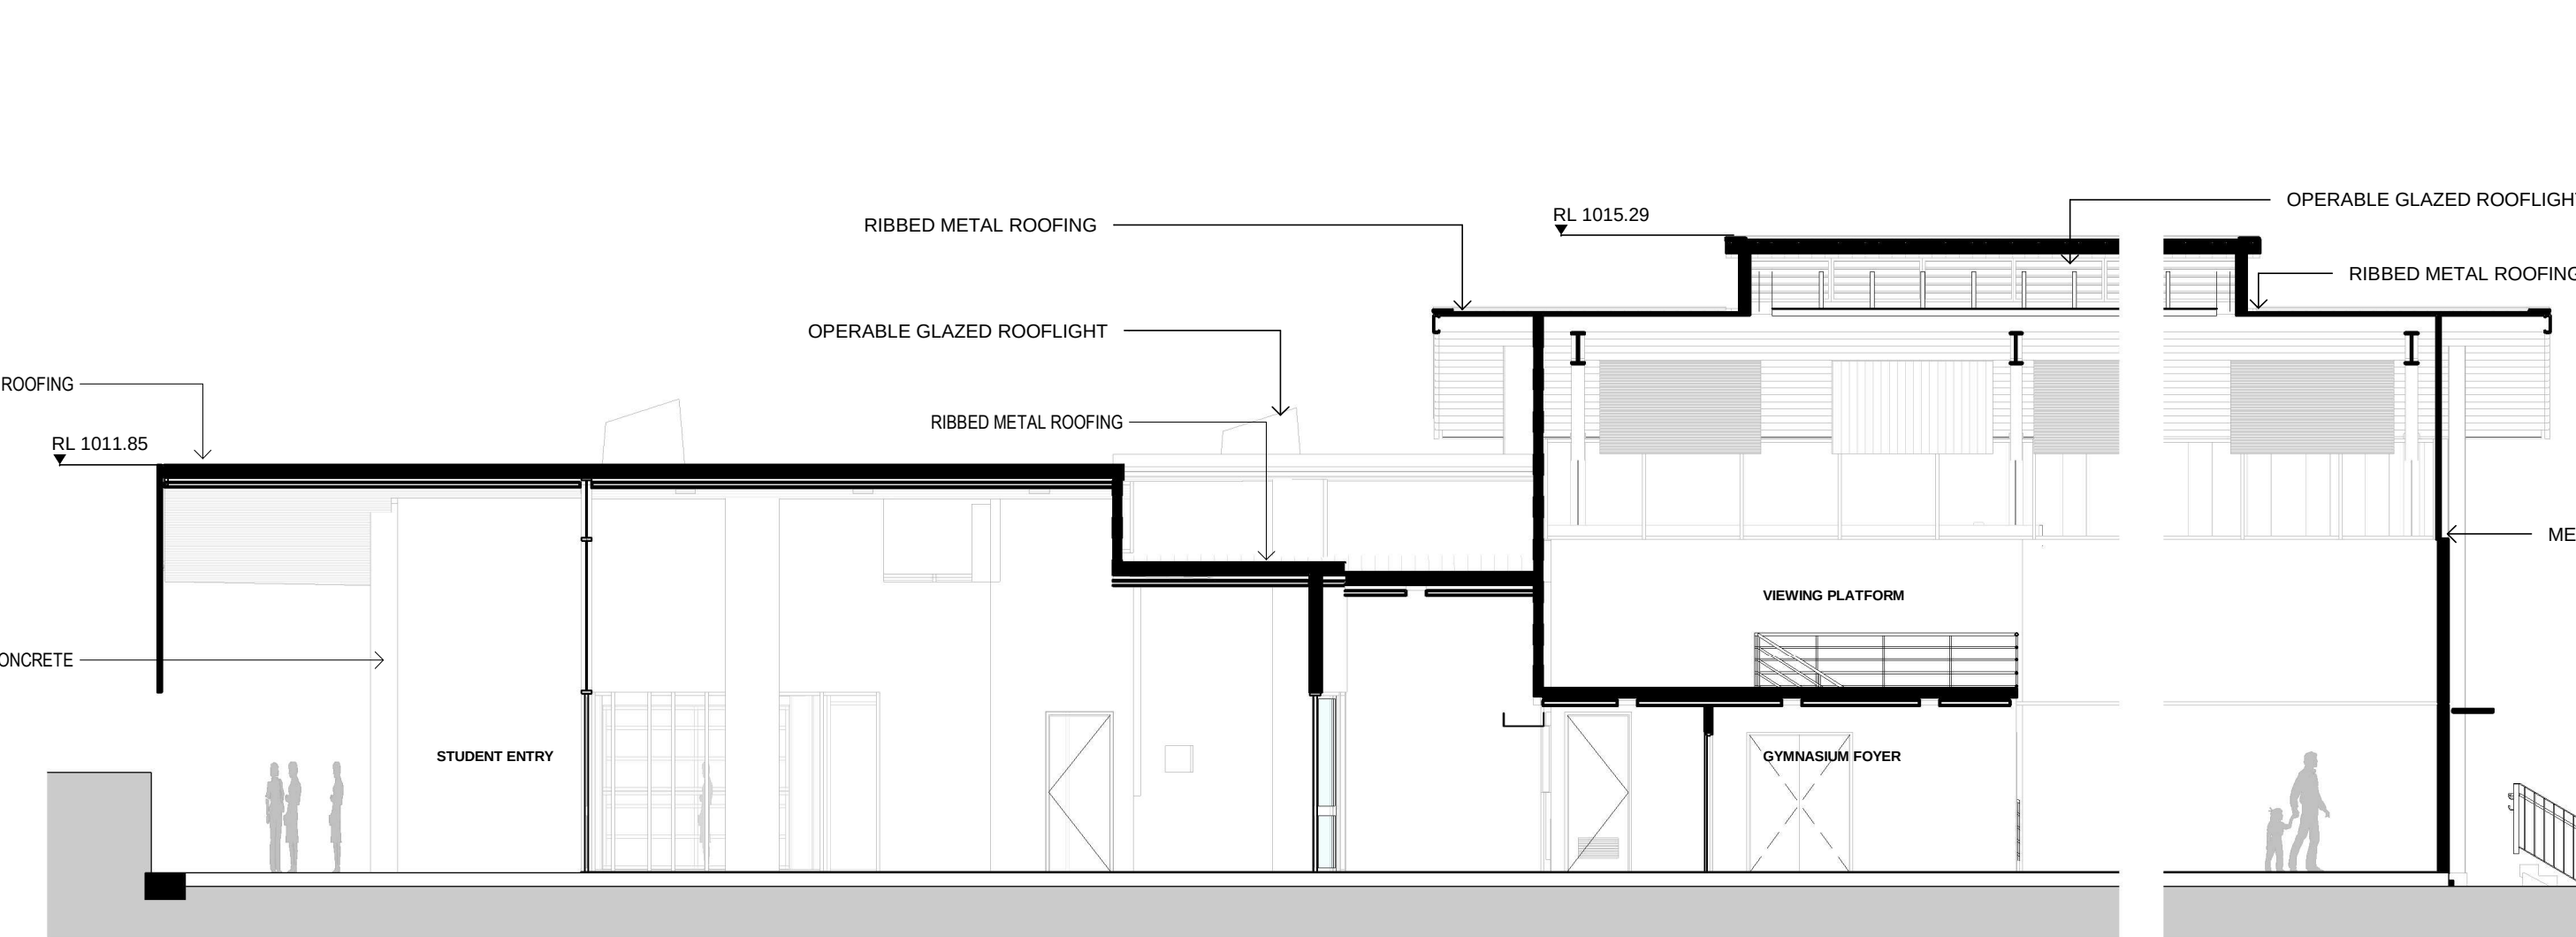

GYMNASIUM SECTION DD

1 : 100

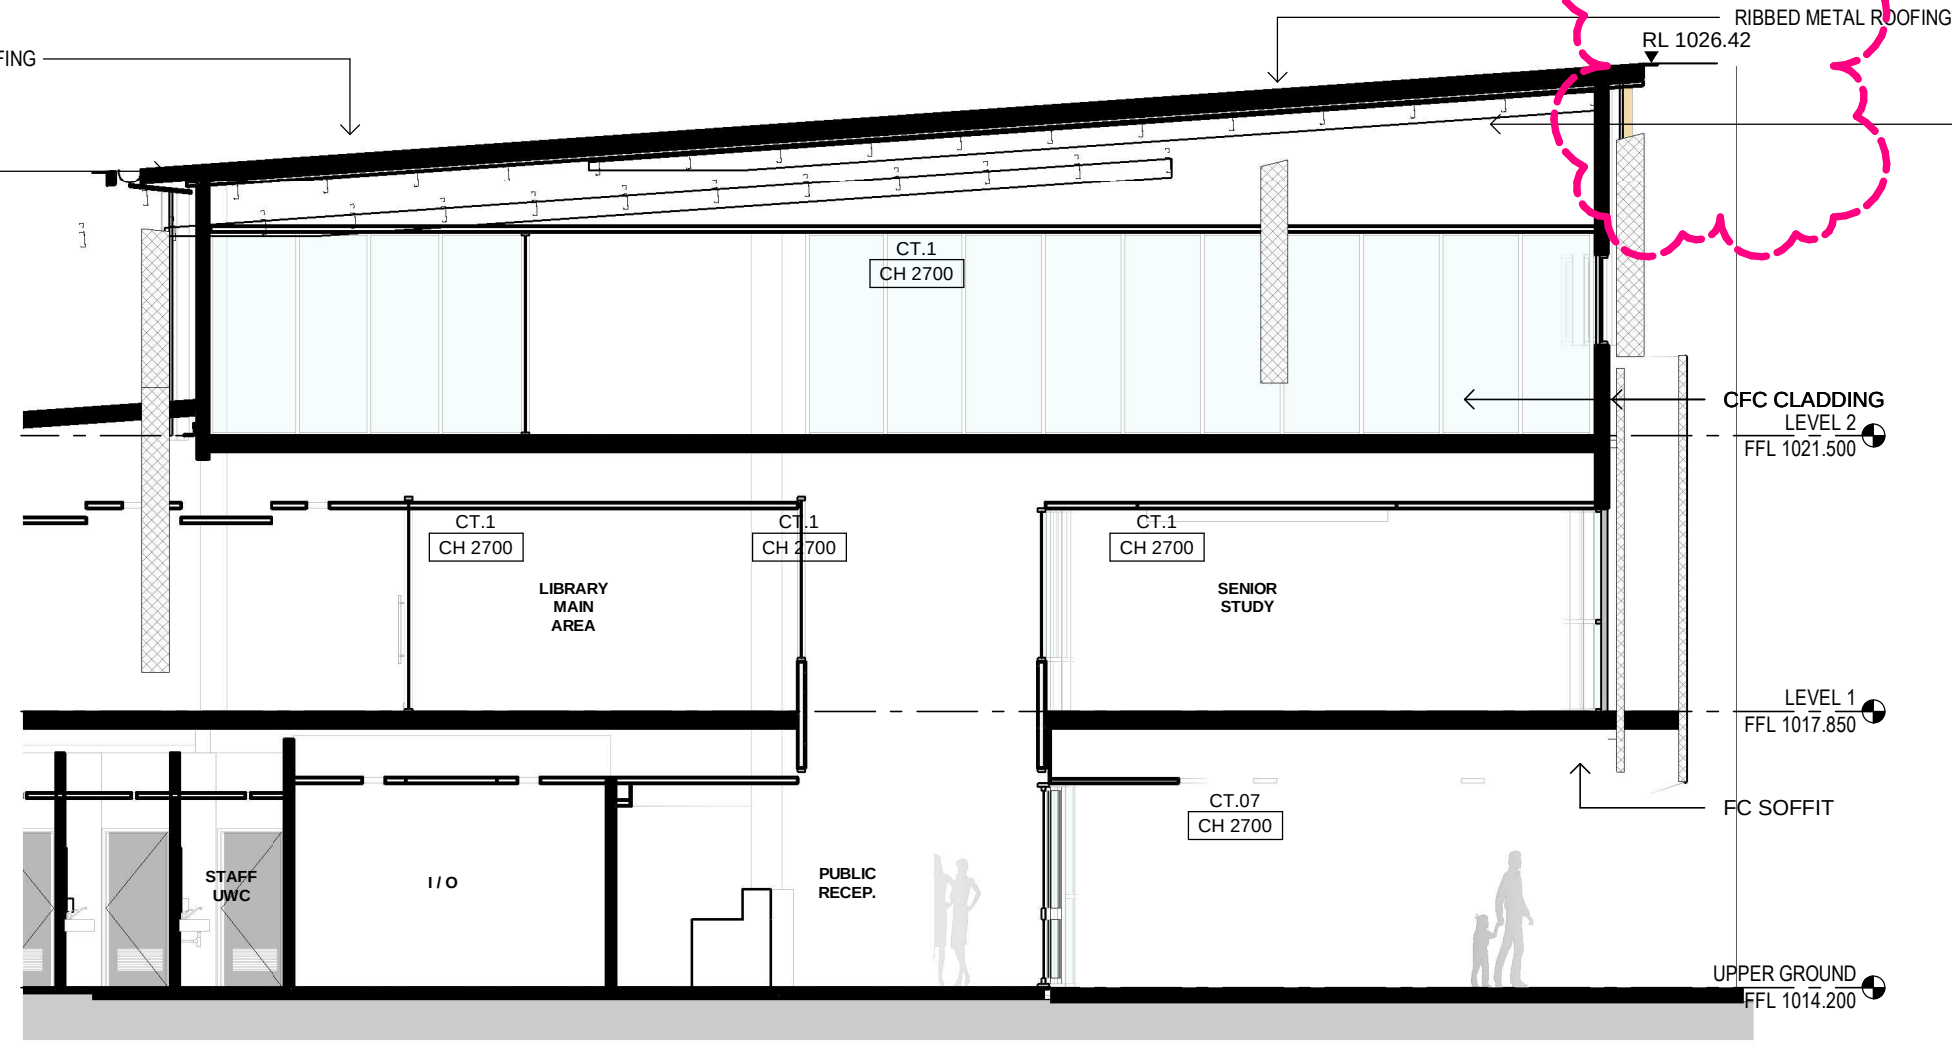

SECTION EE

1 : 100

PROJECT MANAGER

GHD Newcastle
Level 2 and 3, GHD Tower, 24 Honeysuckle Drive, Newcastle, NSW 2300
+61 2 4979 9999

STRUCTURAL/CIVIL ENGINEER

Birzulis Associates
583 Darling Street, Rozelle NSW 2039
+61 2 9555 7320

MECHANICAL/HYDRAULIC/FIRE/ELECTRICAL/

COMMUNICATIONS ENGINEERING

Marline
Unit 4 239 King Street Newcastle NSW 2300
+61 2 4325 9300

SECURITY

DEPARTMENT OF EDUCATION NSW

Issue No.	Date	Description	Chkd
1	04.10.2018	DEVELOPMENT APPLICATION	
2	20.02.2019	ROOF HEIGHTS REVISED	

Architect

NBRARCHITECTURE.

Sydney
61 2 9922 2344
nbsarchitecture.com
Any form of replication of this drawing in full or in part without the written permission of NBS-PARTNERS Pty Ltd constitutes an infringement of the copyright / AL CLADDING AS PER MR01
Nominated Architects:
Geoffrey Deane 3766, Andrew Duffin, Garry Hoddinett 5286
ABN 16 002 247 565 © 2018

Project
ARMIDALE SECONDARY COLLEGE

at
BUTLER STREET, ARMIDALE, NSW, 2350

for
NSW Department of Education

Drawing Title
NEW BUILD SECTIONS

Date 19/02/2019 5:40:57 PM
Scale 1 : 100 @ A1

Drawing Reference 17352- NBR-DA-401
Revision 2

0 1 2 3 4 5 6 7 8 9 10