



GRAIN HANDLING & STORAGE. MOD 26.		PROJECT No. 7549 11/02/26
Drawing No.	REV.	
MN7549-000	P08	SITE ELEVATION.
MN7549-001	P10	□/A SITE PLAN.
MN7549-002	P21	□/A WESTERN SITE PLAN.
MN7549-003	P14	GRAIN HANDLING SITE PLAN.
MN7549-004	P12	GRAIN HANDLING NORTHERN ELEVATION.
MN7549-005	P12	GRAIN HANDLING SOUTHERN ELEVATION.
MN7549-006	P12	GRAIN HANDLING EASTERN ELEVATION.
MN7549-007	P12	GRAIN HANDLING WESTERN ELEVATION.
MN7549-008	P10	CONVEYOR TO PLANT GA.
MN7549-009	P06	WEST CONVEYOR & SERVICES GANTRY.
MN7549-010	P08	EAST CONVEYOR & SERVICES GANTRY.
MN7549-011	P05	SUBSTATION.
MN7549-012	P04	CONTROL ROOM/WORKSHOP/OFFICE G.A.
MN7549-013	P02	RIVER BANK STABILISATION.
MN7549-014	P01	TRUCK AND TRAIN UNLOADER.
MN7549-015	P02	ETHANOL MAINTENANCE BUILDING SITE.
MN7549-016	P01	ETHANOL MAINTENANCE BUILDING DETAIL.
MN7549-017	P07	CAR PARK EXTENSION AND PEDESTRIAN ACCESS.
MN7549-018	P04	TRAFFIC MOVEMENTS.
MN7549-019	P06	NITRIC ACID STORAGE & BUND.
MN7549-020	P20	RAIL MAINT. BUILDING.□/A SITE PLAN.
MN7549-021	P08	RAIL MAINT. BUILDING.SITE PLAN.
MN7549-022	P01	SILO GRAIN SCREENING BUILDING.
MN7549-023	P01	SILO GRAIN SIEVE BUILDING.
MN7549-024	P02	SECONDARY GRAIN SCREENING BUILDING.
MN7549-025	P03	PRODUCT SILOS SITE PLAN.
MN7549-026	P06	PRODUCT SILOS GA.
MN7549-027	P01	RELOCATED PHOSPHORUS OXYCHLORIDE BUND.
MN8374-002	B	DETAIL PHOSPHORUS OXYCHLORIDE BUND.
7980	P05	RAIL MAINT. BUILDING.LAYOUT PLAN.
8102	P1	SILO GRAIN DETAIL.
8113	P1	RAIL FUEL TANK.

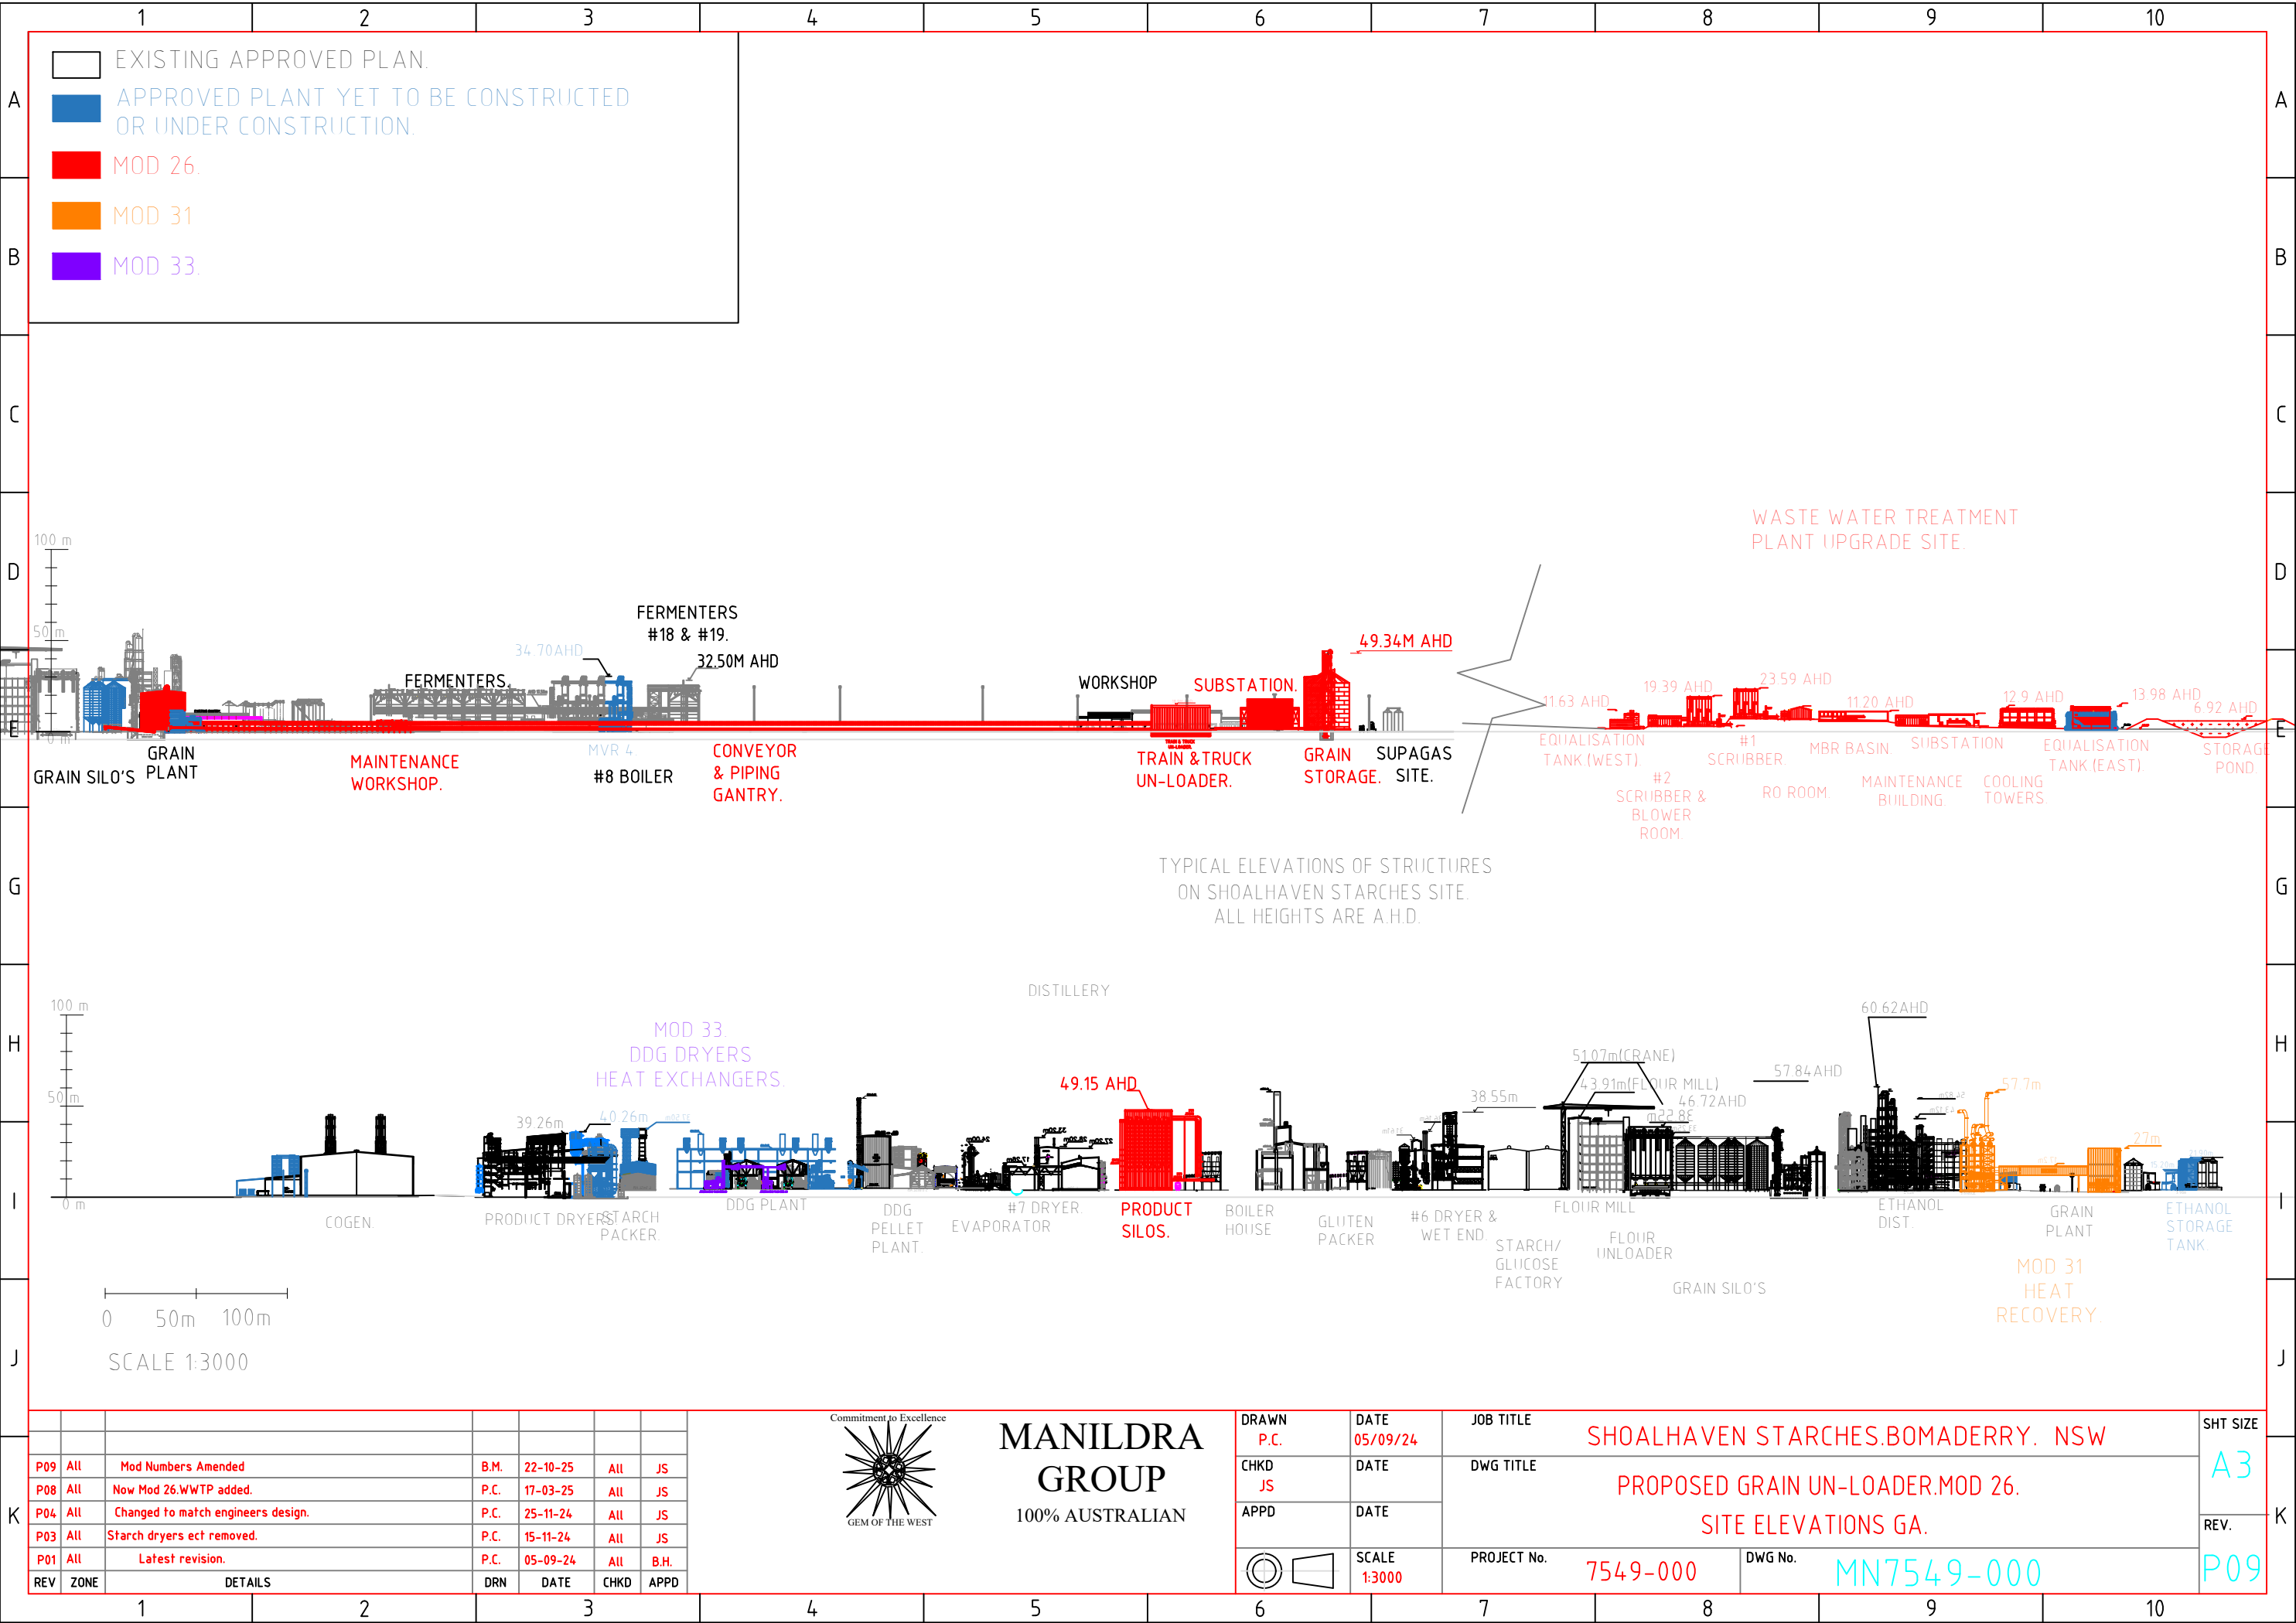

EXISTING APPROVED PLANT - BLACK.
MOD 26 PROPOSAL - RED.
MOD 25 PENDING APPROVAL - ORANGE.
MOD 31 CAR PARK MODS. - YELLOW.
APPROVALS YET
TO BE CONSTRUCTED - LIGHT BLUE.

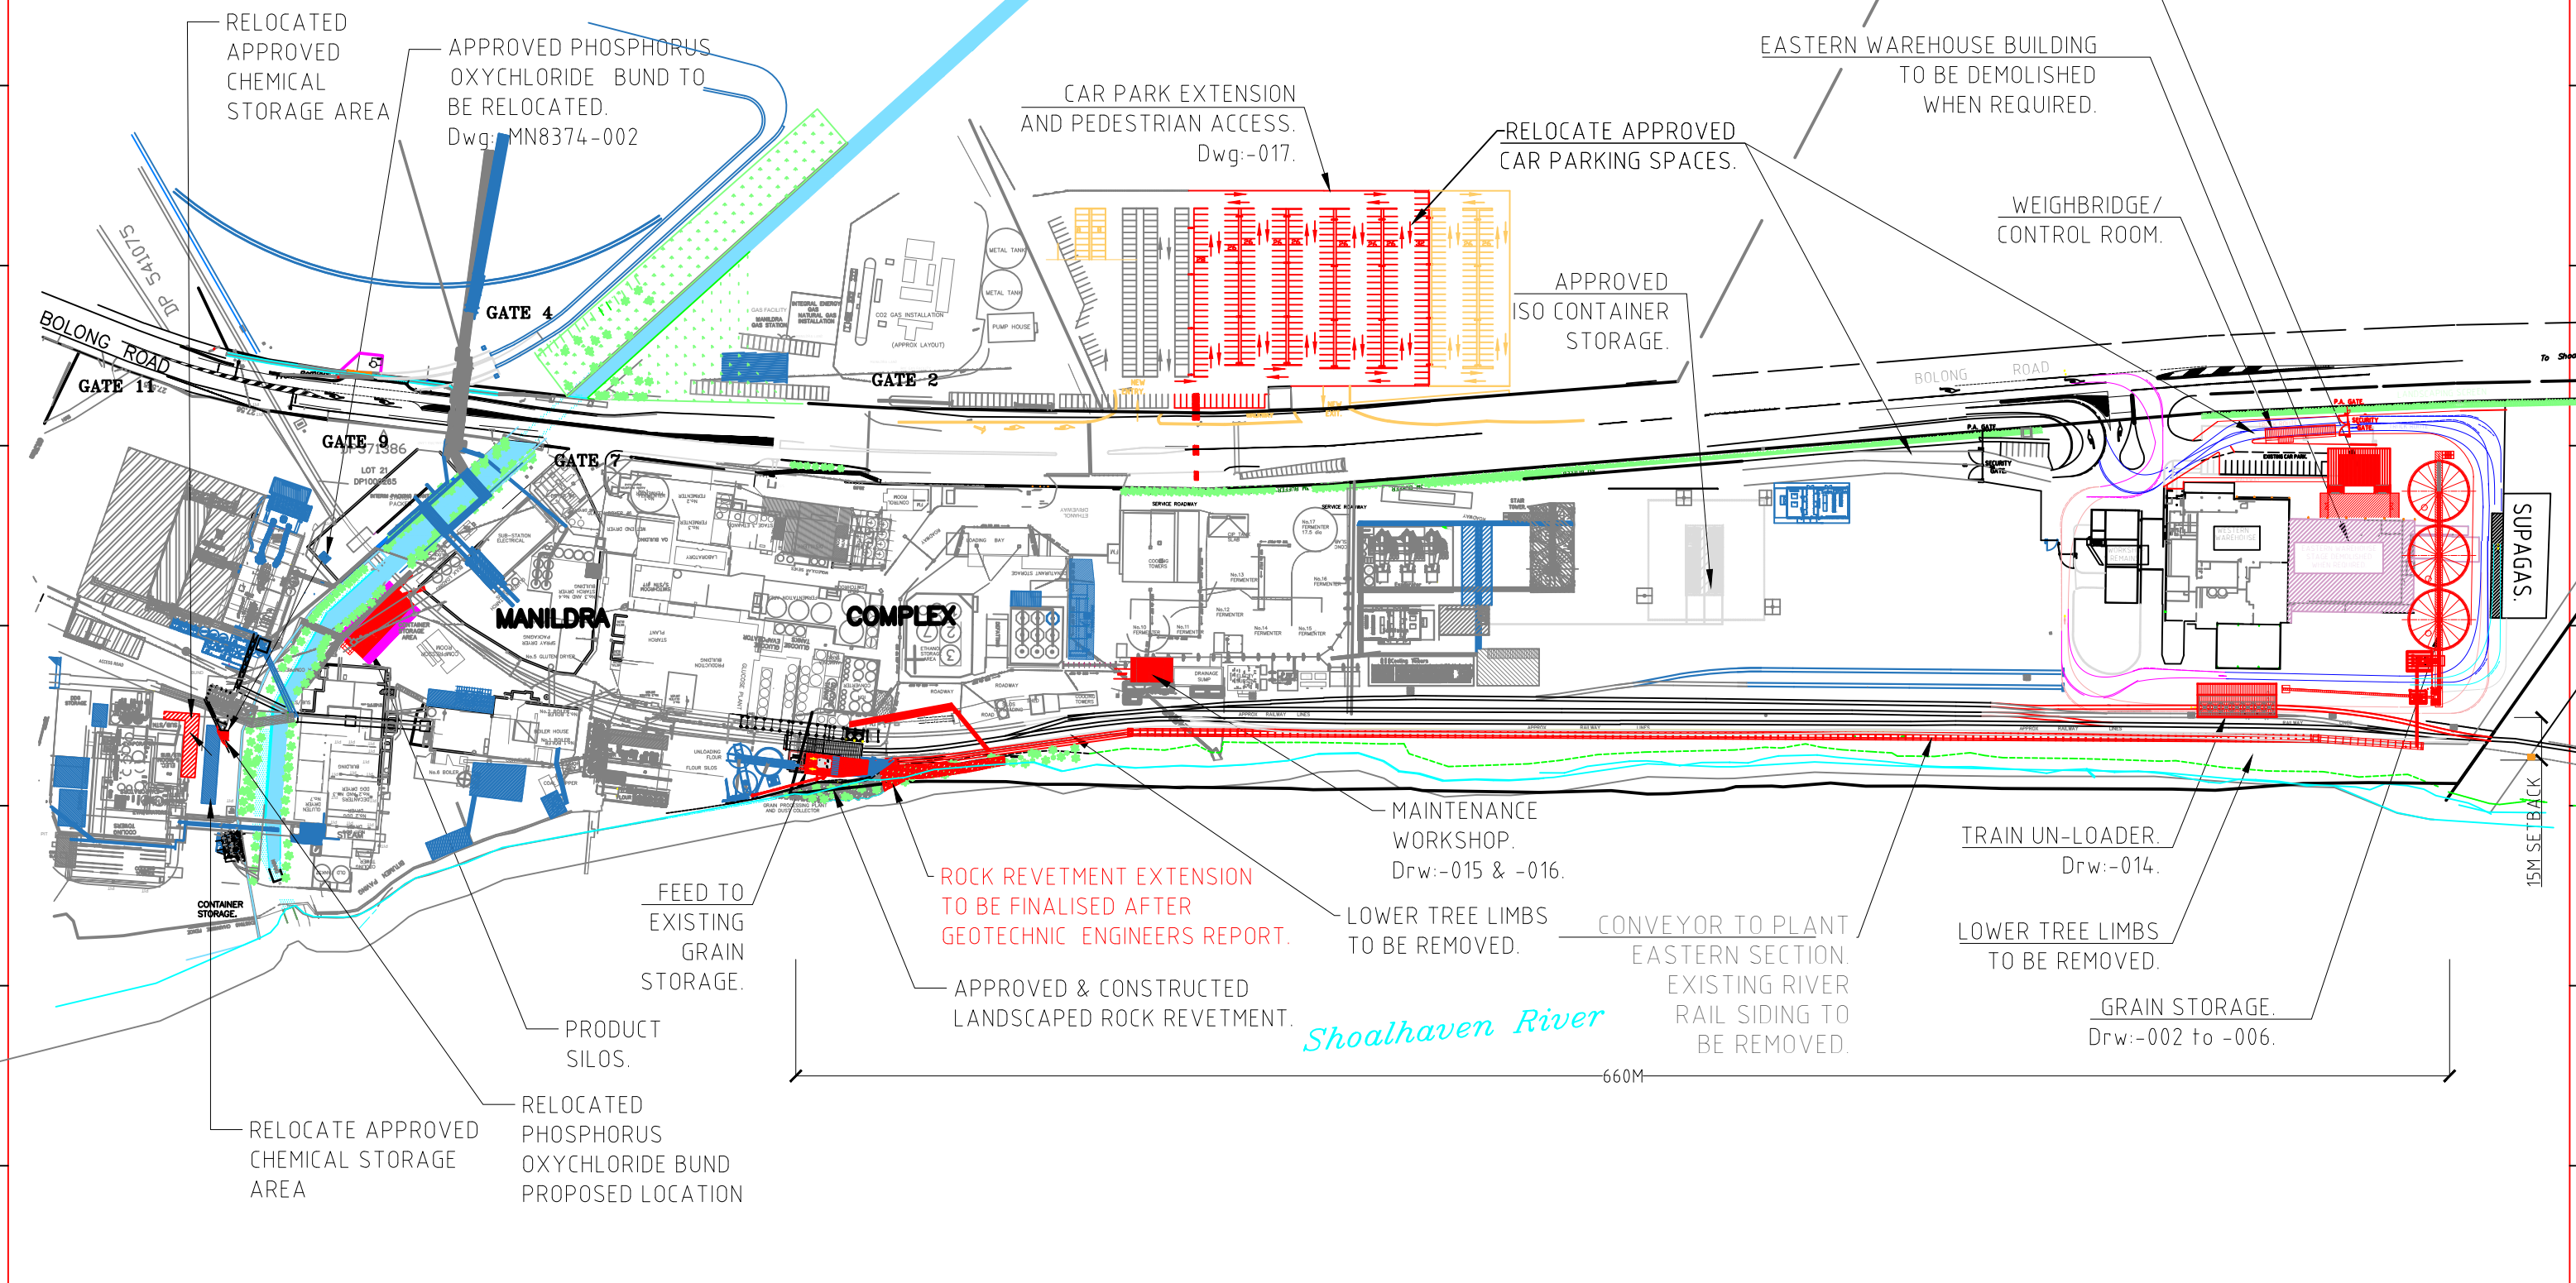

P22	ALL	Site Plan scale amended	B.M.	10-02-26	JS	
P21	ALL	Relocated Phosphorus Oxychloride storage bund	B.M.	21-01-26	JS	
P20	D6	Mod 31 car park added.	P.C.	12-5-25	JS	
P19	G1	Silos layout amended.	P.C.	28-4-25	JS	
P18	E2	Relocated phosphorus oxychloride bund added.	P.C.	08-04-25	JS	
P17	ALL	Mod 22 removed, Mod 29 now approved.	P.C.	30-01-25	JS	
P16	ALL	Was 5 silo layout. Substations relo.	P.C.	08-01-25	AT	
REV	ZONE	DETAILS	DRN	DATE	CHKD	APPD

Commitment to Excellence




GEM OF THE WEST

MANILDRA GROUP

100% AUSTRALIAN

DRAWN	DATE	JOB TITLE	SHOALHAVEN STARCHES.BOMADERRY. NSW			SHT SIZE
P.C.	11/10/21					A3
CHKD	DATE	DWG TITLE	MOD 26.			REV.
T.J.			O/A WESTERN SITE PLAN.			
APPD	DATE	PROJECT No.	7549SITE	DWG No.	MN7549-002	P21
	SCALE		1:2500			

EXISTING APPROVED PLANT — BLACK.
MOD 26 PROPOSAL — RED.
APPROVALS YET TO BE CONSTRUCTED — BLUE.

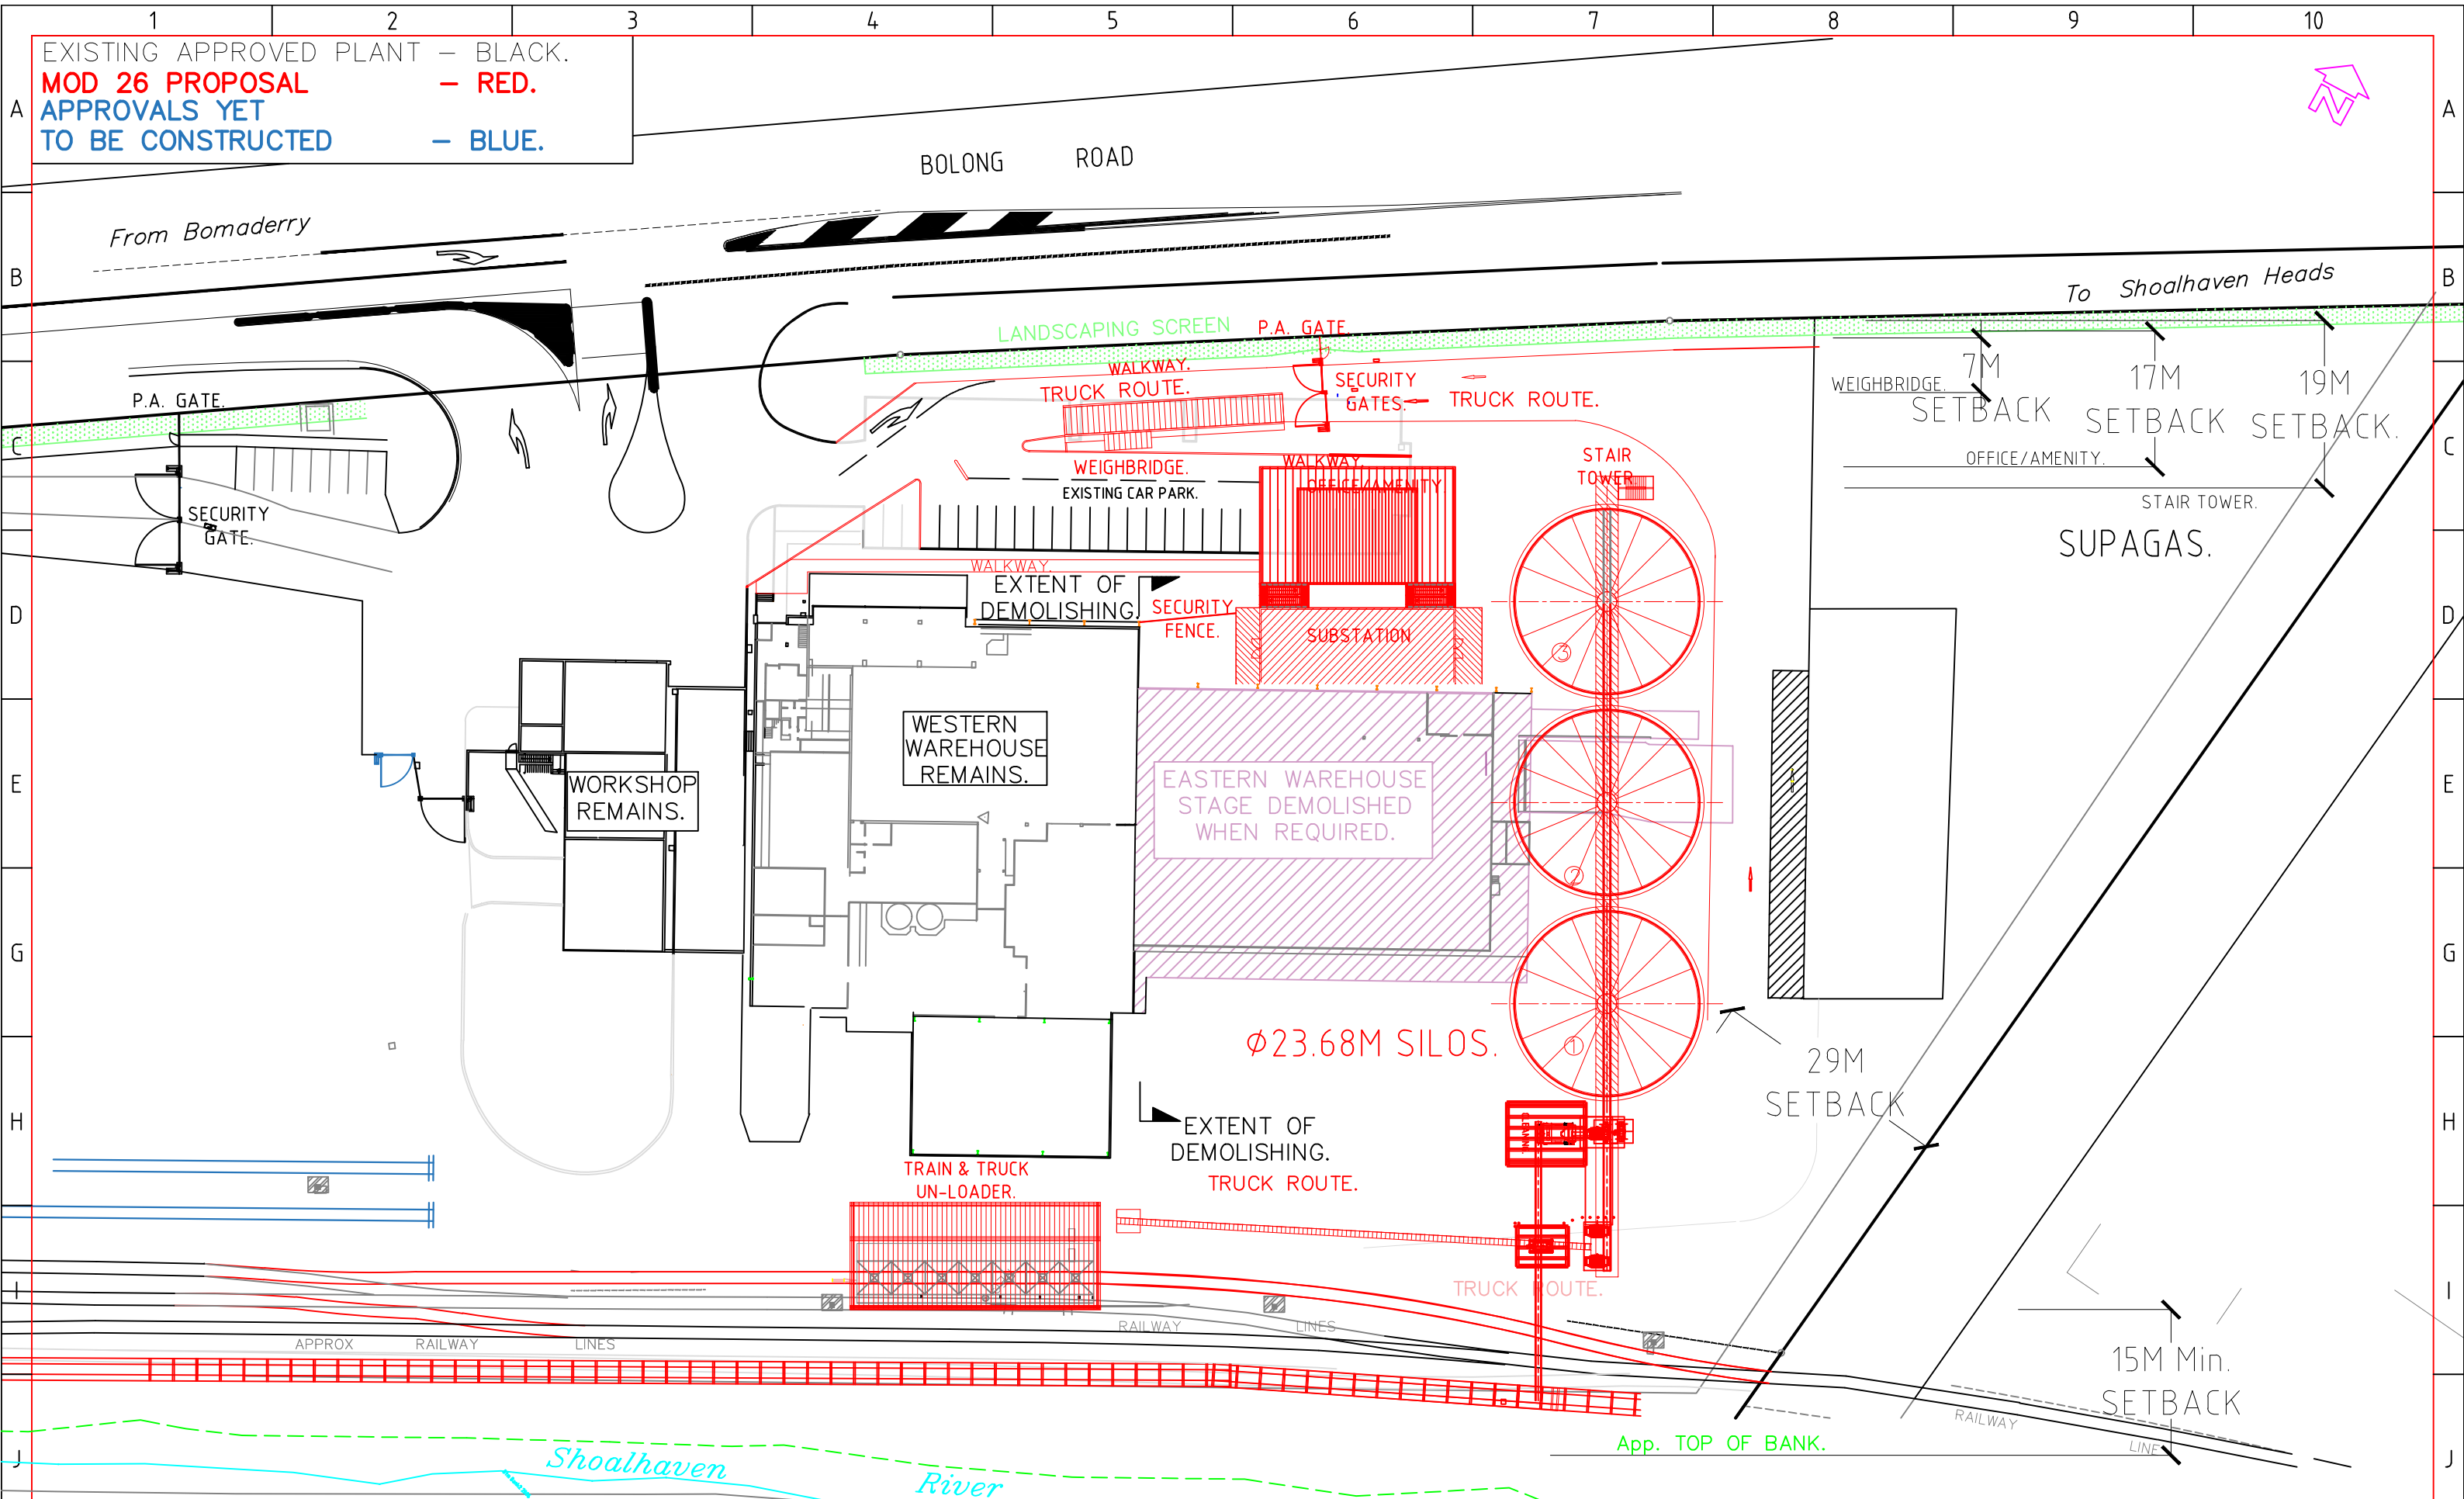

P14	ALL	Was 5 silo layout.Substations relo.	P.C.	08-01-25	AT	
P13	ALL	Silo size changed,glucose plant removed.Scale was 1:1000.	P.C.	02-12-24	JS	
P12	E2	Glucose plant added.	P.C.	17-10-24	FT	
P11	ALL	Mod 25 rail lighting amended.	P.C.	05-04-24	JS	
P10	ALL	Car park moved to Mod 22.Sub 0.2 & 0.3 moved to Mod 29.	P.C.	08-02-24	AT	
P09	ALL	Tree canopy added.	P.C.	29-08-23	TJ	
P08	ALL	Substation west added,weighbridge relo.	P.C.	11-08-23	TJ	
REV	ZONE	DETAILS	DRN	DATE	CHKD	APPD

Commitment to Excellence



GEM OF THE WEST

MANILDRA GROUP

100% AUSTRALIAN

CHKD	DATE	DWG TITLE
APPD	DATE	PROJECT No. 7549SITE
SCALE 1:750		DWG No. MN7549-003

SHOALHAVEN STARCHES.BOMADERRY. NSW

MOD 26.


GRAIN HANDLING/GLUCOSE PLANT SITE PLAN.

SHT SIZE A3

REV. P14

EXISTING APPROVED PLANT – BLACK.
NEW PROPOSAL – RED.


GRAIN SILO STORAGE.
Model SBHX236821
CAPACITY:9,000 T
Volume: 11577.3 m/3
Diameter: 23.683 m
Eve height: 25.13 m
Overall height: 32 m

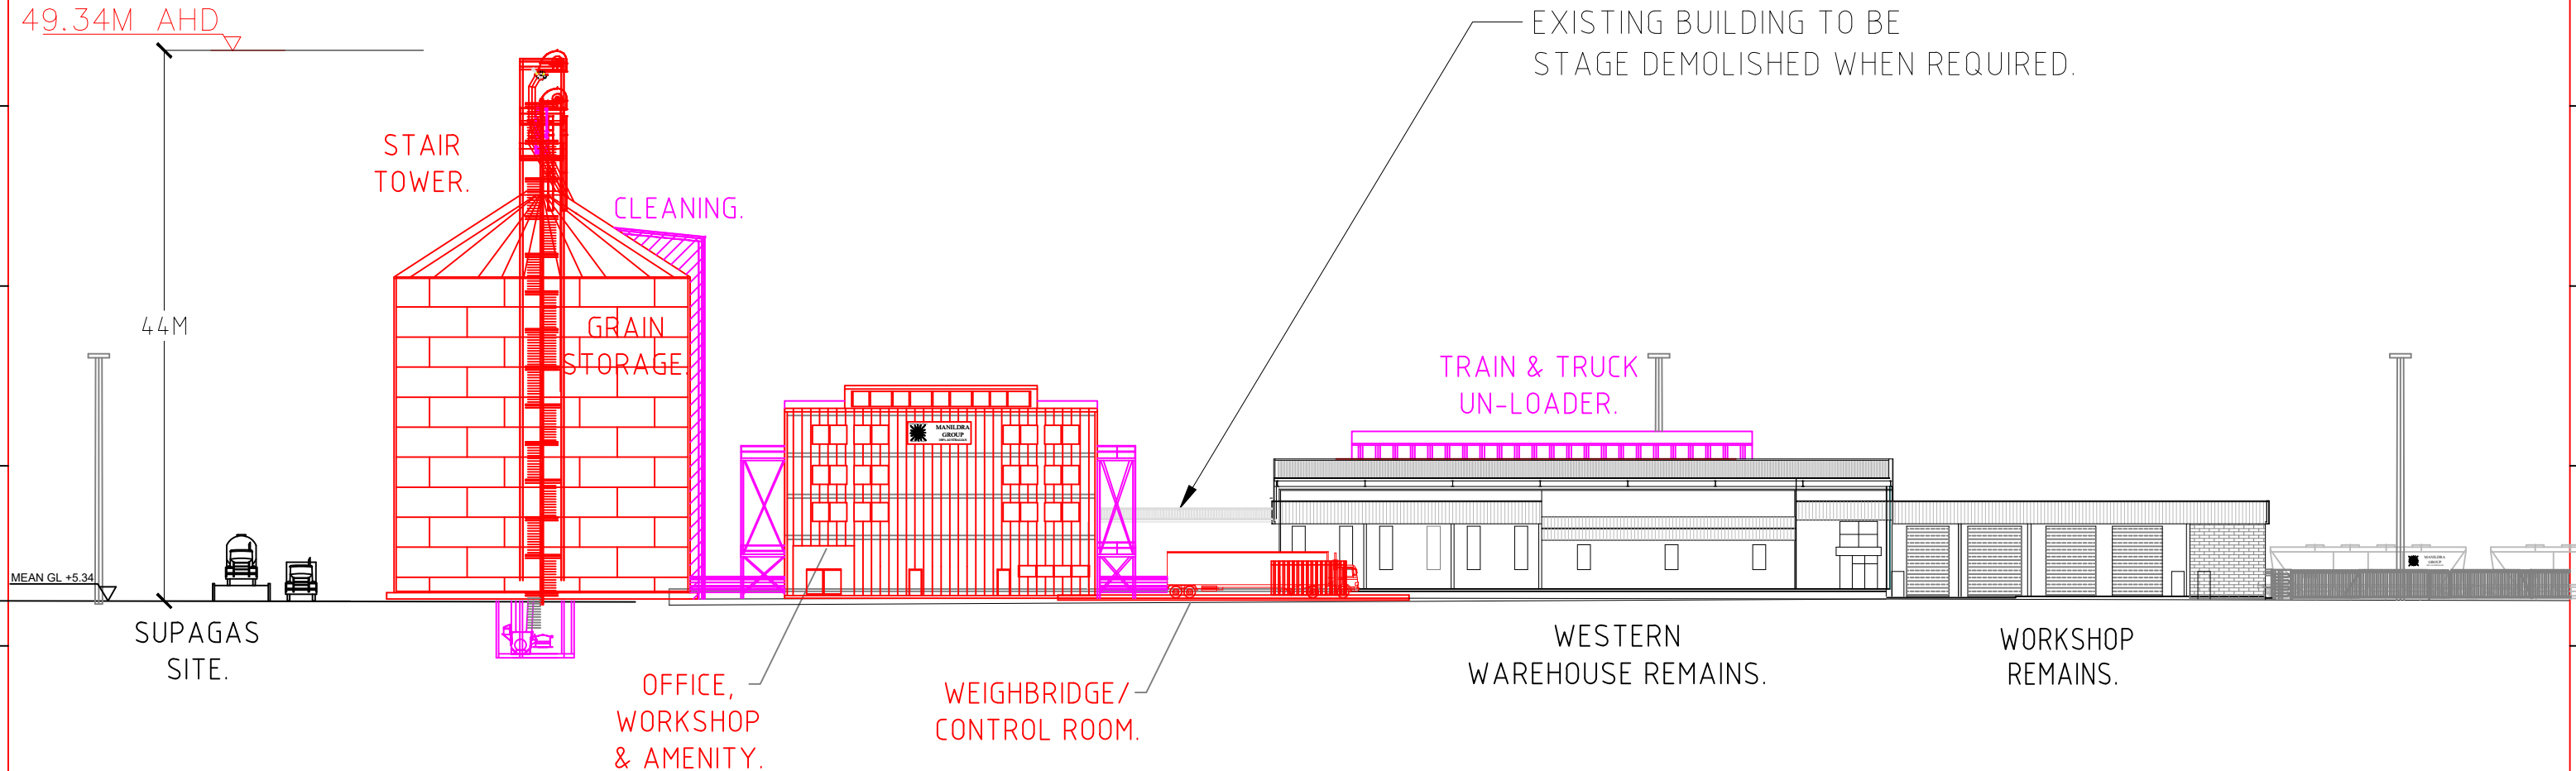

GRAIN HANDLING NORTHERN ELEVATION.
VIEWED FROM BOLONG ROAD.

P12	ALL	Cleaning added.	P.C.	04-03-25	GK	
P11	ALL	2 Silos & 1 substation removed.Office added.	P.C.	13-01-25	JS	
P10	ALL	Silo size changed.	P.C.	02-12-24	JS	
P09	ALL	New rail safety lights mod 25 removed.	P.C.	05-04-23	JS	
P08	ALL	Rail safety lights now mod 25.	P.C.	31-08-23	T.J.	
P07	ALL	Weighbridge relo.	P.C.	14-08-23	T.J.	
P06	ALL	Container storage & western warehouse demo removed.	P.C.	4-08-23	DJ	
REV	ZONE	DETAILS	DRN	DATE	CHKD	APPD

Commitment to Excellence

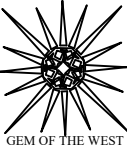


GEM OF THE WEST

MANILDRA GROUP

100% AUSTRALIAN


DRAWN	DATE	JOB TITLE	SHOALHAVEN STARCHES.BOMADERRY. NSW			SHT SIZE
P.C.	11/10/21					
CHKD	DATE	DWG TITLE	PROPOSED GRAIN UN-LOADER.MOD 26. GRAIN HANDLING NORTHERN ELEVATION.			REV.
T.J.						
APPD	DATE		PROJECT No. 7549WAE DWG No. MN7549-004			P12
	SCALE 1:500					

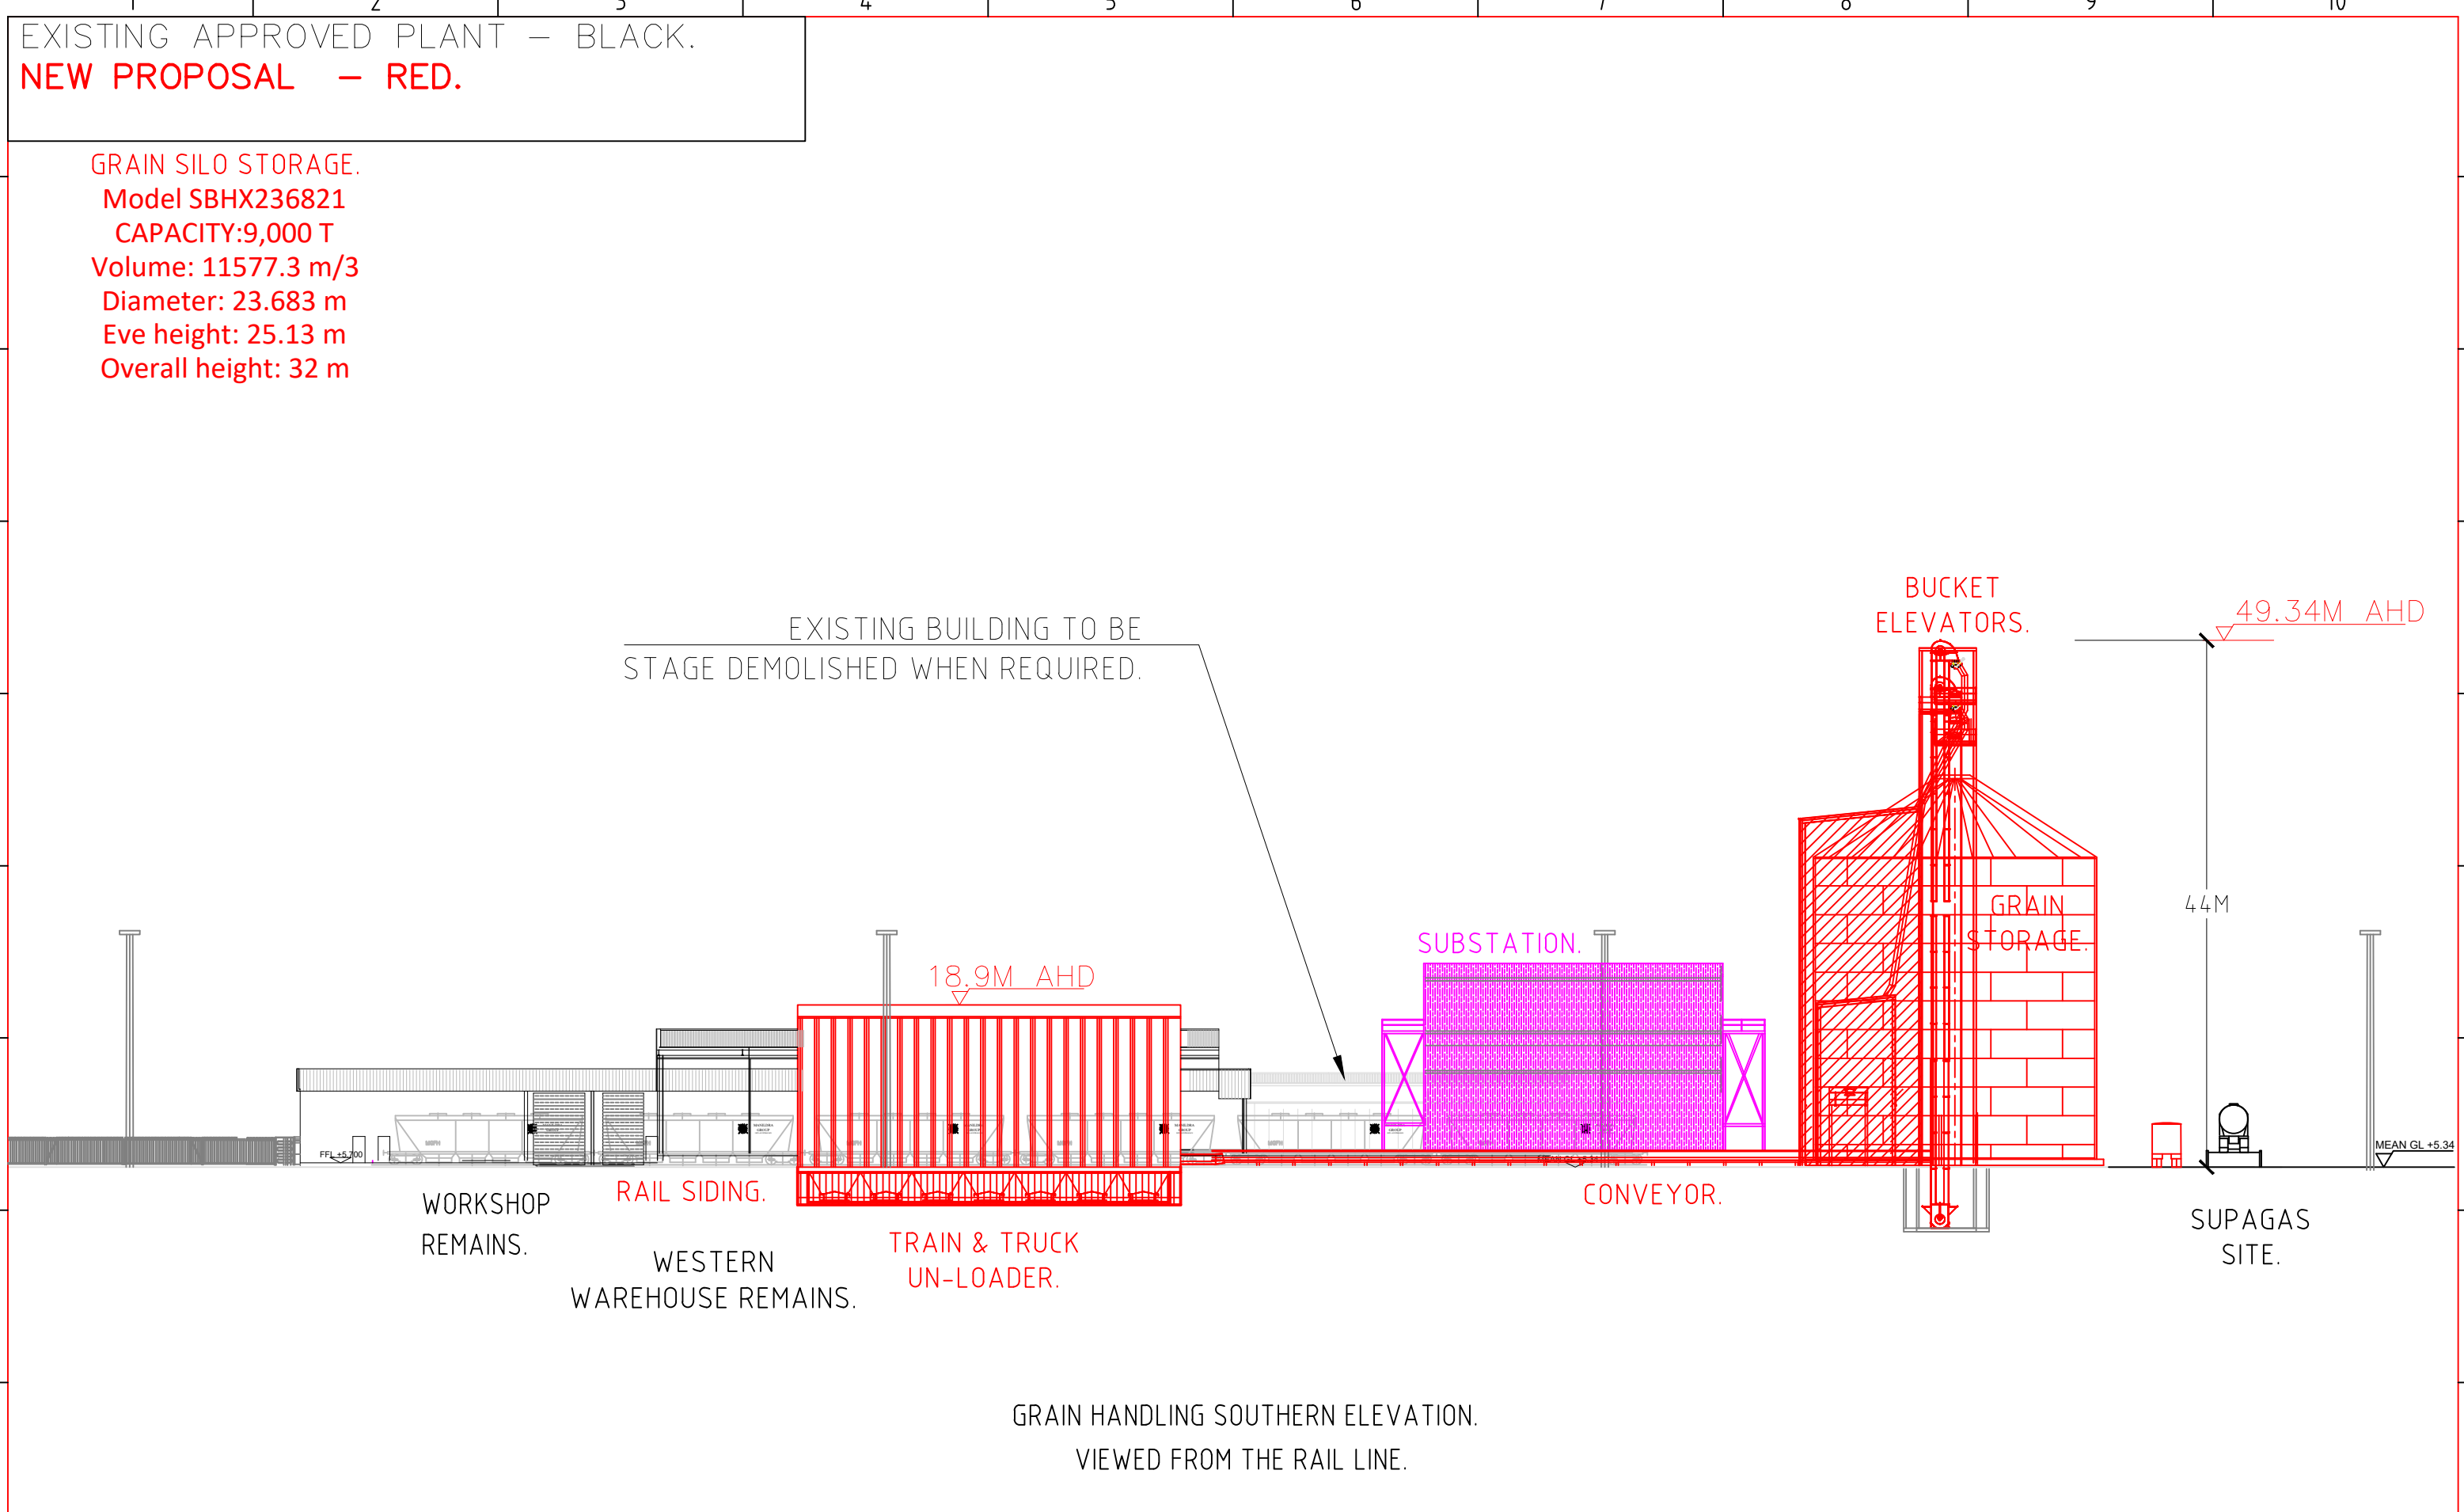

P12	ALL	Cleaning added.	P.C.	04-03-25	GK	Commitment to Excellence  GEM OF THE WEST MANILDRA GROUP 100% AUSTRALIAN	DRAWN	DATE	JOB TITLE	SHOALHAVEN STARCHES.BOMADERRY. NSW		SHT SIZE			
P11	ALL	2 Silos & 1 substation removed.Office added.	P.C.	13-01-25	JS			P.C.	11/10/21			A3			
P10	ALL	Silo size changed.	P.C.	02-12-24	JS			CHKD	DATE						
P09	ALL	New rail safety lights mod 25 removed.	P.C.	05-04-23	JS			APPD	DATE	PROPOSED GRAIN UN-LOADER.MOD 26. GRAIN HANDLING SOUTHERN ELEVATION.		REV.			
P08	ALL	Rail safety lights now mod 25.	P.C.	31-08-23	T.J.										
P07	ALL	Weighbridge removed.	P.C.	15-08-23	T.J.										
P06	ALL	Container storage & western warehouse demo removed.	P.C.	4-08-23	DJ			SCALE 1:500		PROJECT No.	7549WAE	DWG No.	MN7549-005	P12	
REV	ZONE	DETAILS	DRN	DATE	CHKD	APPD									

EXISTING APPROVED PLANT – BLACK.
NEW PROPOSAL – RED.

GRAIN SILO STORAGE.
Model SBHX236821
CAPACITY:9,000 T
Volume: 11577.3 m/3
Diameter: 23.683 m
Eve height: 25.13 m
Overall height: 32 m

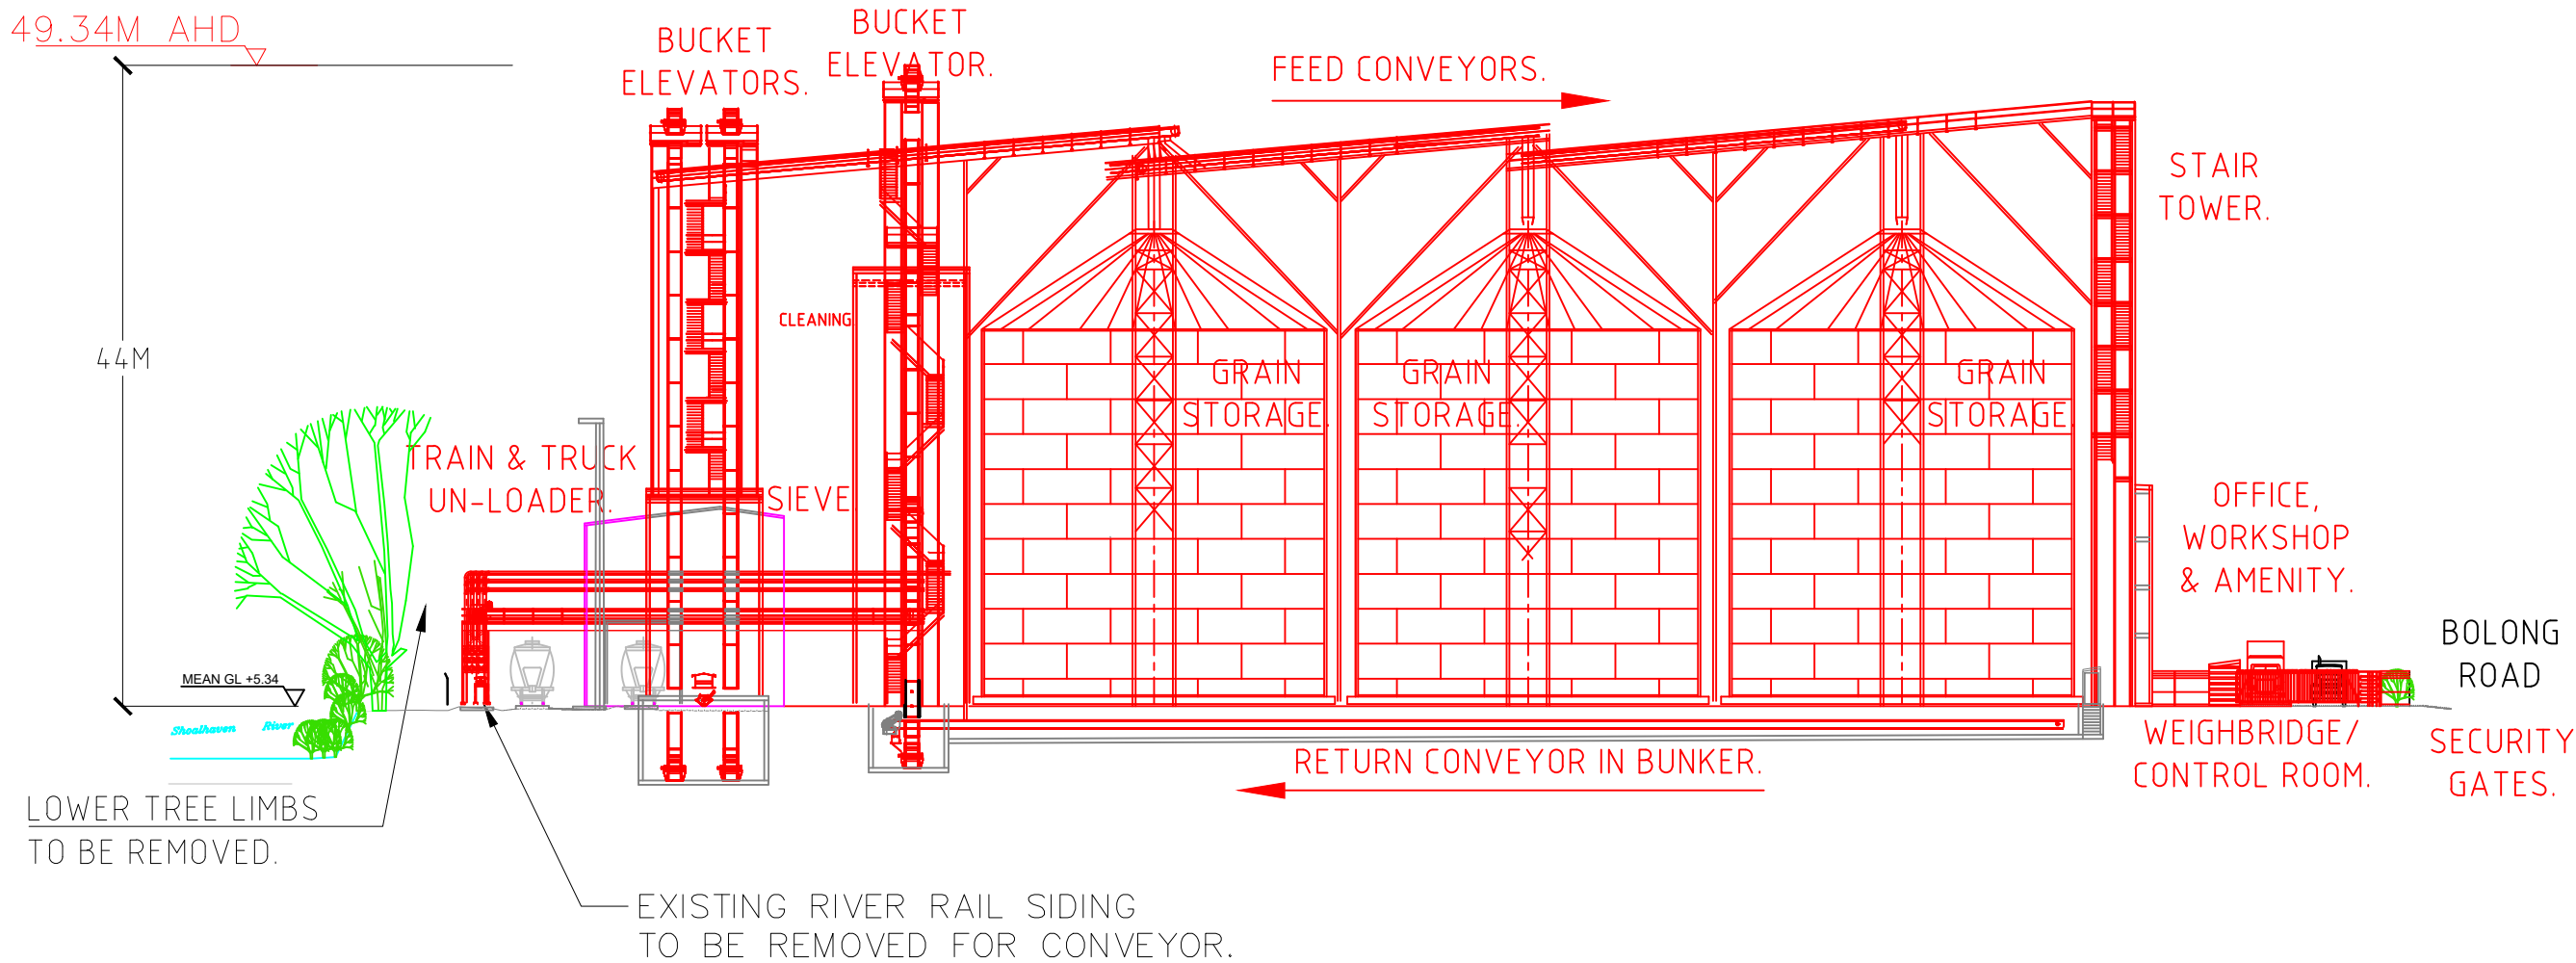

GRAIN HANDLING EASTERN ELEVATION.

P12	ALL	Cleaning added.	P.C.	04-03-25	GK	
P11	ALL	2 Silos & 1 substation removed.Office added.	P.C.	13-01-25	JS	
P10	ALL	Silo size changed.	P.C.	02-12-24	JS	
P09	ALL	New rail safety lights mod 25 removed.	P.C.	05-04-23	JS	
P08	ALL	Rail safety lights now mod 25.	P.C.	31-08-23	T.J.	
P07	ALL	Tree limbs to be removed wording added.	P.C.	29-08-23	T.J.	
P06	ALL	Weighbridge relo.	P.C.	15-08-23	T.J.	
REV	ZONE	DETAILS	DRN	DATE	CHKD	APPD




MANILDRA
GROUP
100% AUSTRALIAN

DRAWN	DATE	JOB TITLE	SHOALHAVEN STARCHES.BOMADERRY. NSW			SHT SIZE
	P.C.	11/10/21				A3
	CHKD	DATE	DWG TITLE	PROPOSED GRAIN UN-LOADER.MOD 26.	REV.	
	T.J.					
	APPD	DATE				
	SCALE 1:500	PROJECT No.	7549WAE	DWG No.	MN7549-006	P12

EXISTING APPROVED PLANT – BLACK.
NEW PROPOSAL – RED.

GRAIN SILO STORAGE.
Model SBHX236821
CAPACITY:9,000 T
Volume: 11577.3 m/3
Diameter: 23.683 m
Eve height: 25.13 m
Overall height: 32 m

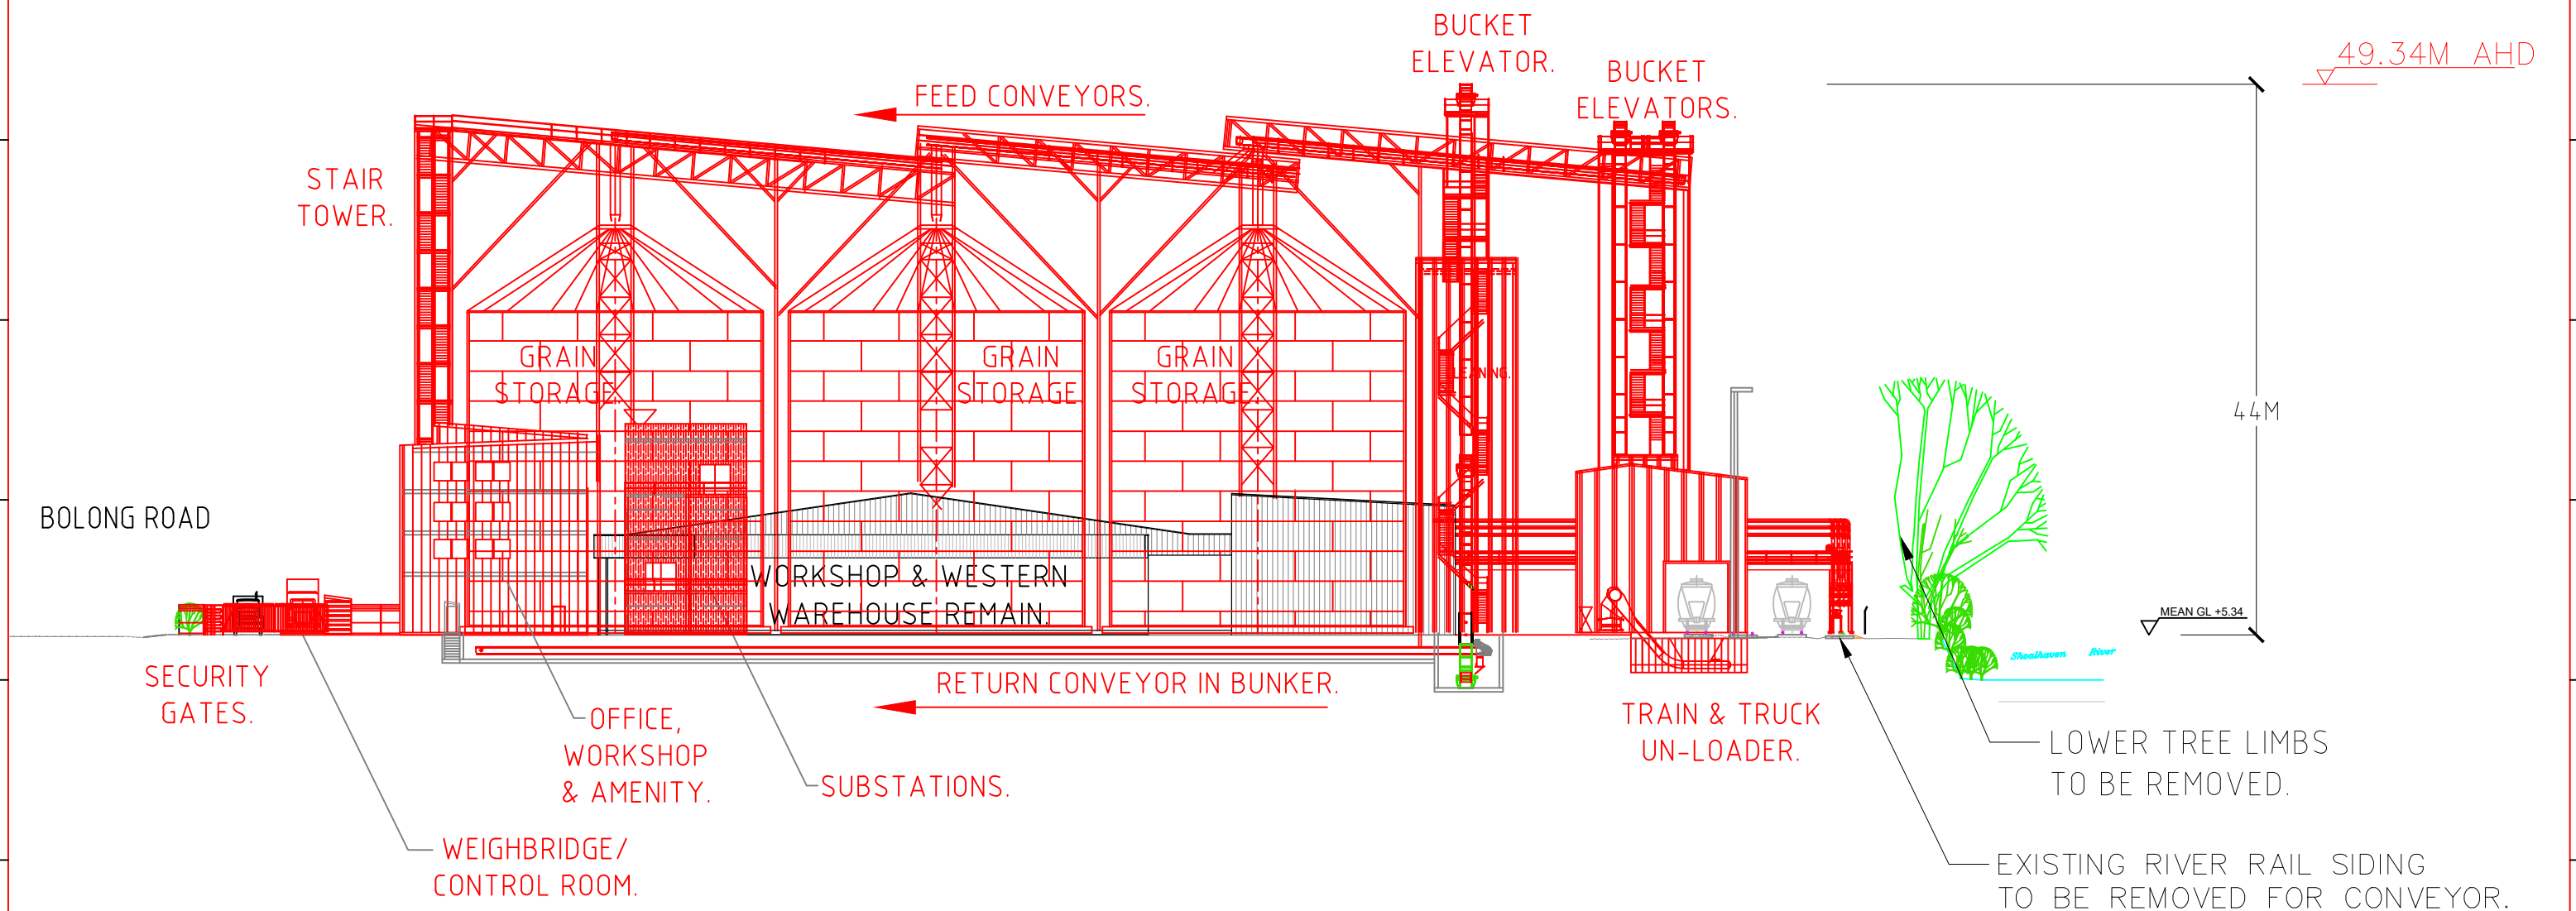

GRAIN HANDLING WESTERN ELEVATION.



REV	ZONE	DETAILS	DRN	DATE	CHKD	APPD
P12	ALL	Cleaning added.	P.C.	04-03-25	GK	
P11	ALL	2 Silos & 1 substation removed.Office added.	P.C.	13-01-25	JS	
P10	ALL	Silo size changed.	P.C.	02-12-24	JS	
P09	ALL	New rail safety lights mod 25 removed.	P.C.	05-04-23	JS	



MANILDRA
GROUP
100% AUSTRALIAN

DRAWN	DATE	JOB TITLE	SHOALHAVEN STARCHES.BOMADERRY. NSW		SHT SIZE		
	P.C.	11/10/21			A3		
	CHKD	DATE	DWG TITLE	PROPOSED GRAIN UN-LOADER.MOD 26. GRAIN HANDLING WESTERN ELEVATION.			
	T.J.						
	APPD	DATE					
	SCALE 1:500	PROJECT No.	7549WAE	DWG No.	MN7549-007	REV.	P12

EXISTING APPROVED PLANT — BLACK.
NEW PROPOSAL — RED.
APPROVED PLANT YET TO BE CONSTRUCTED— BLUE.

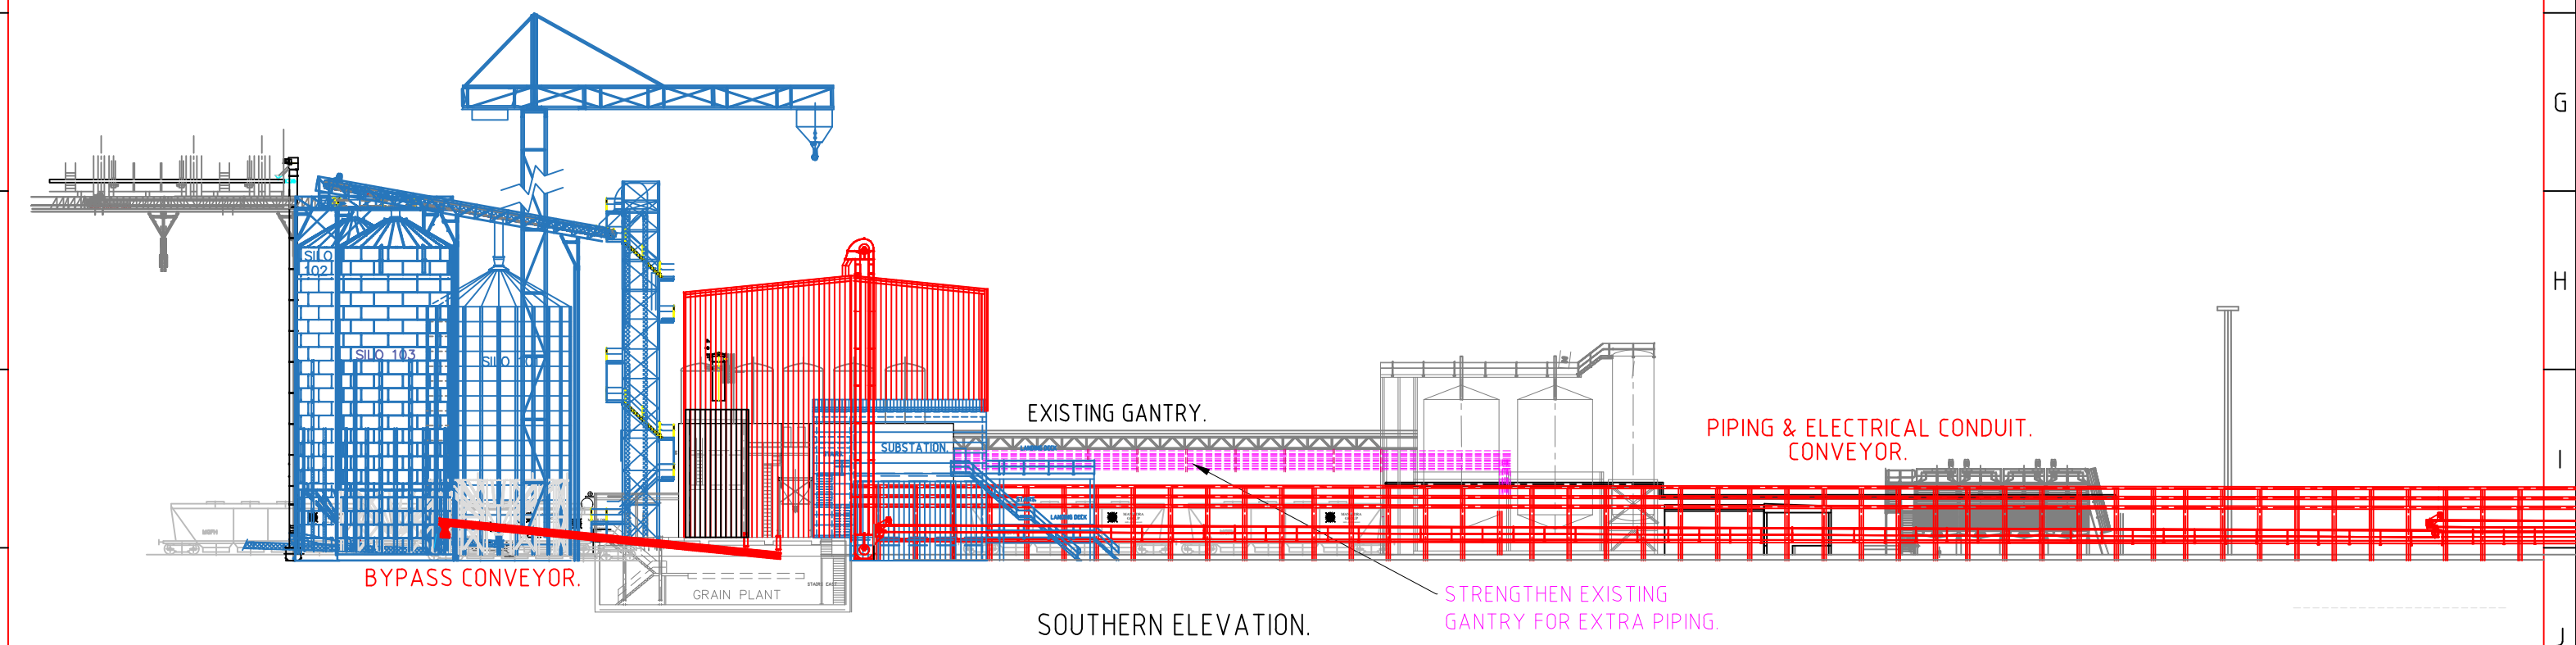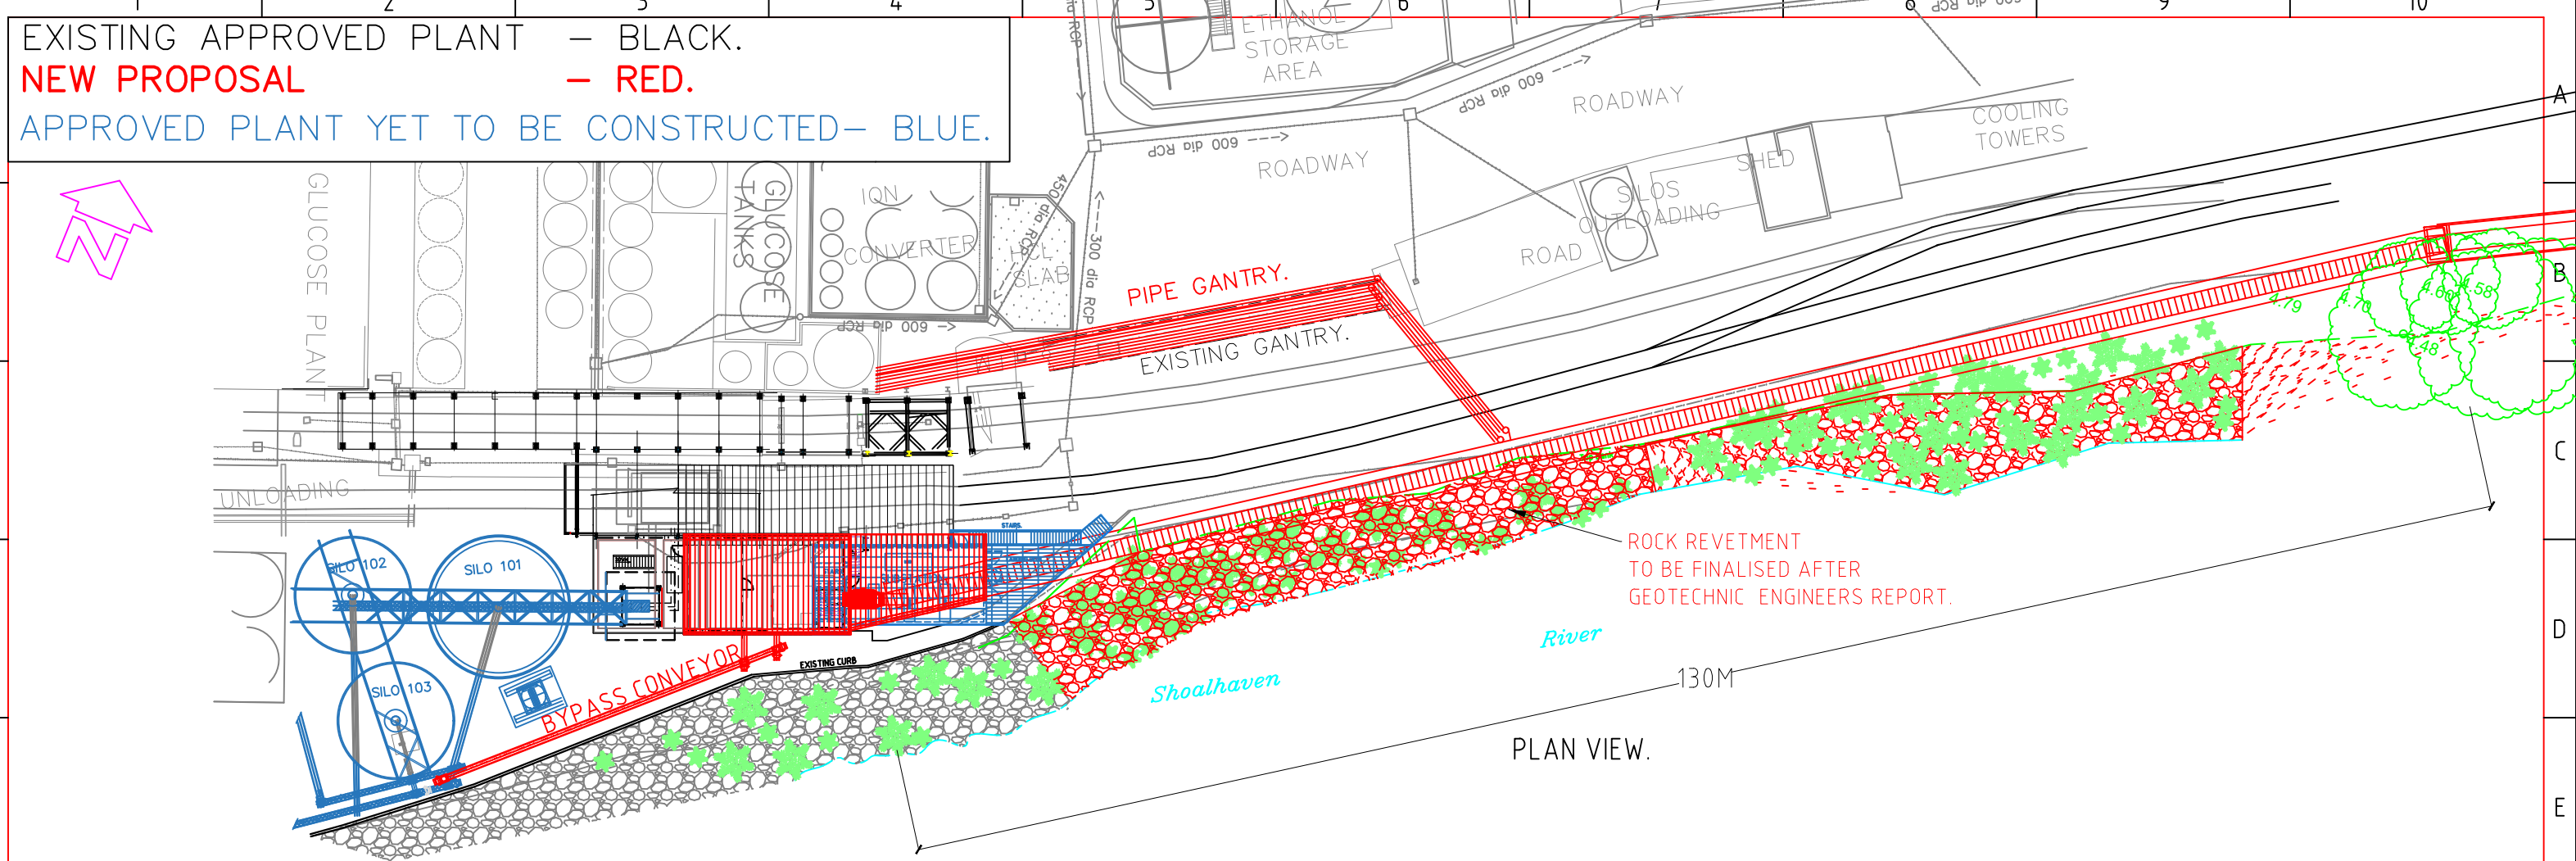

P11 ALL Building extended,bypass conveyor added.			P.C.	01/04/25	GK
P10 ALL Route changed back to original.			P.C.	10/03/25	GK
P09 ALL New rail safety lights mod 25 removed.			P.C.	05/04/24	B.H.
P08 ALL Lighting now Mod 25.Tree limbs to be removed added.			P.C.	31/08/23	B.H.
P07 ALL GA drawing now this drawing number.			P.C.	25/06/23	B.H.
REV	ZONE	DETAILS	DRN	DATE	CHKD APPD

Commitment to Excellence



GEM OF THE WEST

MANILDRA GROUP

100% AUSTRALIAN

DRAWN
P.C.

CHKD
T.J.

APPD

DATE
11/10/21

DATE

DATE

JOB TITLE
SHOALHAVEN STARCHES.BOMADERRY. NSW

DWG TITLE
PROPOSED GRAIN UN-LOADER.
CONVEYOR TO PLANT GA.

PROJECT No.
7549D

SCALE
1:500

DWG No.
MN7549-008

SHT SIZE
A3

REV.
P11

1

2

3

4

5

6

7

8

9

10

EXISTING APPROVED PLANT – BLACK.
NEW PROPOSAL – RED.

FINAL GANTRY DESIGN
TO BE CONFIRMED
BY SUPPLIERS.

5.70M AHD MINIMUM.
BASE OF CONV.

4.10 AHD(Nom.)

WESTERN SECTION.

4.15M

VARIES

Shoalhaven River

WATER LEVEL AT 9:30am 18 NOV 2008 RL -0.15

CONVEYOR & SERVICES GANTRY.
WASTE FROM THE FORMER
DAIRY FARMERS FACTORY.
CABLE TRAY.
FUTURE BIOGAS & TREATED WATER
FROM THE FORMER PAPER MILL SITE.
WASH WATER & CONDENSATE
TO THE FORMER PAPER MILL SITE.

EXISTING
MANILDRA
RAIL LINE.

4.10 AHD(Nom.)

1M
Min.

3.3M

3M
Min.

PROPOSED ROCK REVETMENT
EXTENSION.LANDSCAPED WITH
INDIGENOUS PLANTS.TO BE
FINALISED AFTER
GEOTECHNIC ENGINEERS REPORT.


TYPICAL ELEVATION
LOOKING WEST.

REV	ZONE	DETAILS	DRN	DATE	CHKD	APPD
P06	ALL	Conveyor relocated.	P.C.	10/03/25	G.K.	
P05	ALL	New rail safety lights mod 25 removed.	P.C.	05/04/24	JS	
P04	ALL	Lighting now Mod 25.Tree limbs to be removed added.	P.C.	31/08/23		
P03	ALL	Drawing -009 now -015.	P.C.	25-06-23	G.K.	
P01	ALL	New proposal.	P.C.	23-02-23	G.K.	

Commitment to Excellence



**MANILDRA
GROUP**
100% AUSTRALIAN

 DRAWN P.C.	DATE 11/10/21	JOB TITLE SHOALHAVEN STARCHES.BOMADERRY. NSW		SHT SIZE A3
CHKD T.J.	DATE	DWG TITLE PROPOSED GRAIN UN-LOADER.		REV.
APPD	DATE	WESTERN SECTION CONVEYOR & SERVICES GANTRY ELEVATION.		
	SCALE 1:100	PROJECT No. 7549D	DWG No. MN7549-009	P06

EXISTING APPROVED PLANT – BLACK.
NEW PROPOSAL – RED.

EASTERN SECTION.

LOWER TREE LIMBS
TO BE REMOVED.

CONVEYOR & SERVICES GANTRY.
WASTE FROM THE FORMER
DAIRY FARMERS FACTORY.
CABLE TRAY.
FUTURE BIOGAS & TREATED WATER
FROM THE FORMER PAPER MILL SITE.
WASH WATER & CONDENSATE
TO THE FORMER PAPER MILL SITE.

EXISTING RIVER RAIL SIDING
TO BE REMOVED FOR CONVEYOR.

FINAL GANTRY DESIGN
TO BE CONFIRMED
BY SUPPLIERS.

5.70M AHD MINIMUM.
BASE OF CONV.
VARIES.

4.15M

VARIES
App.6-10M

3.3M

3M
Min.

EXISTING
MANILDRA
RAIL LINES.

TYPICAL ELEVATION
LOOKING WEST.

Shoalhaven River

P08	ALL	New rail safety lights mod 25 removed.	P.C.	05/04/24	JS
P07	ALL	Lighting now Mod 25.Tree limbs to be removed added.	P.C.	31/08/23	
P06	ALL	Lighting reinstated,river rail siding now removed,gantry remodeled.	P.C.	25/06/23	
P05	ALL	Proposed train lighting and earth mound removed.	P.C.	08/08/22	B.H.
P04	I6	Pipe rack shown skinnier & higher.	P.C.	17/05/22	T.J.
P03	I6	Earth mound shown.	P.C.	14/04/22	T.J.
REV	ZONE	DETAILS	DRN	DATE	CHKD APPD




**MANILDRA
GROUP**
100% AUSTRALIAN

DRAWN P.C.	DATE 11/10/21
CHKD T.J.	DATE
APPD	DATE
	SCALE 1:100

DATE 11/10/21
DATE
DATE
SCALE 1:100

JOB TITLE SHOALHAVEN STARCHES.BOMADERRY. NSW	SHT SIZE A3
DWG TITLE PROPOSED GRAIN UN-LOADER.	REV.
EASTERN SECTION CONVEYOR & SERVICES GANTRY ELEVATION.	P08
PROJECT No. 7549D	DWG No. MN7549-010

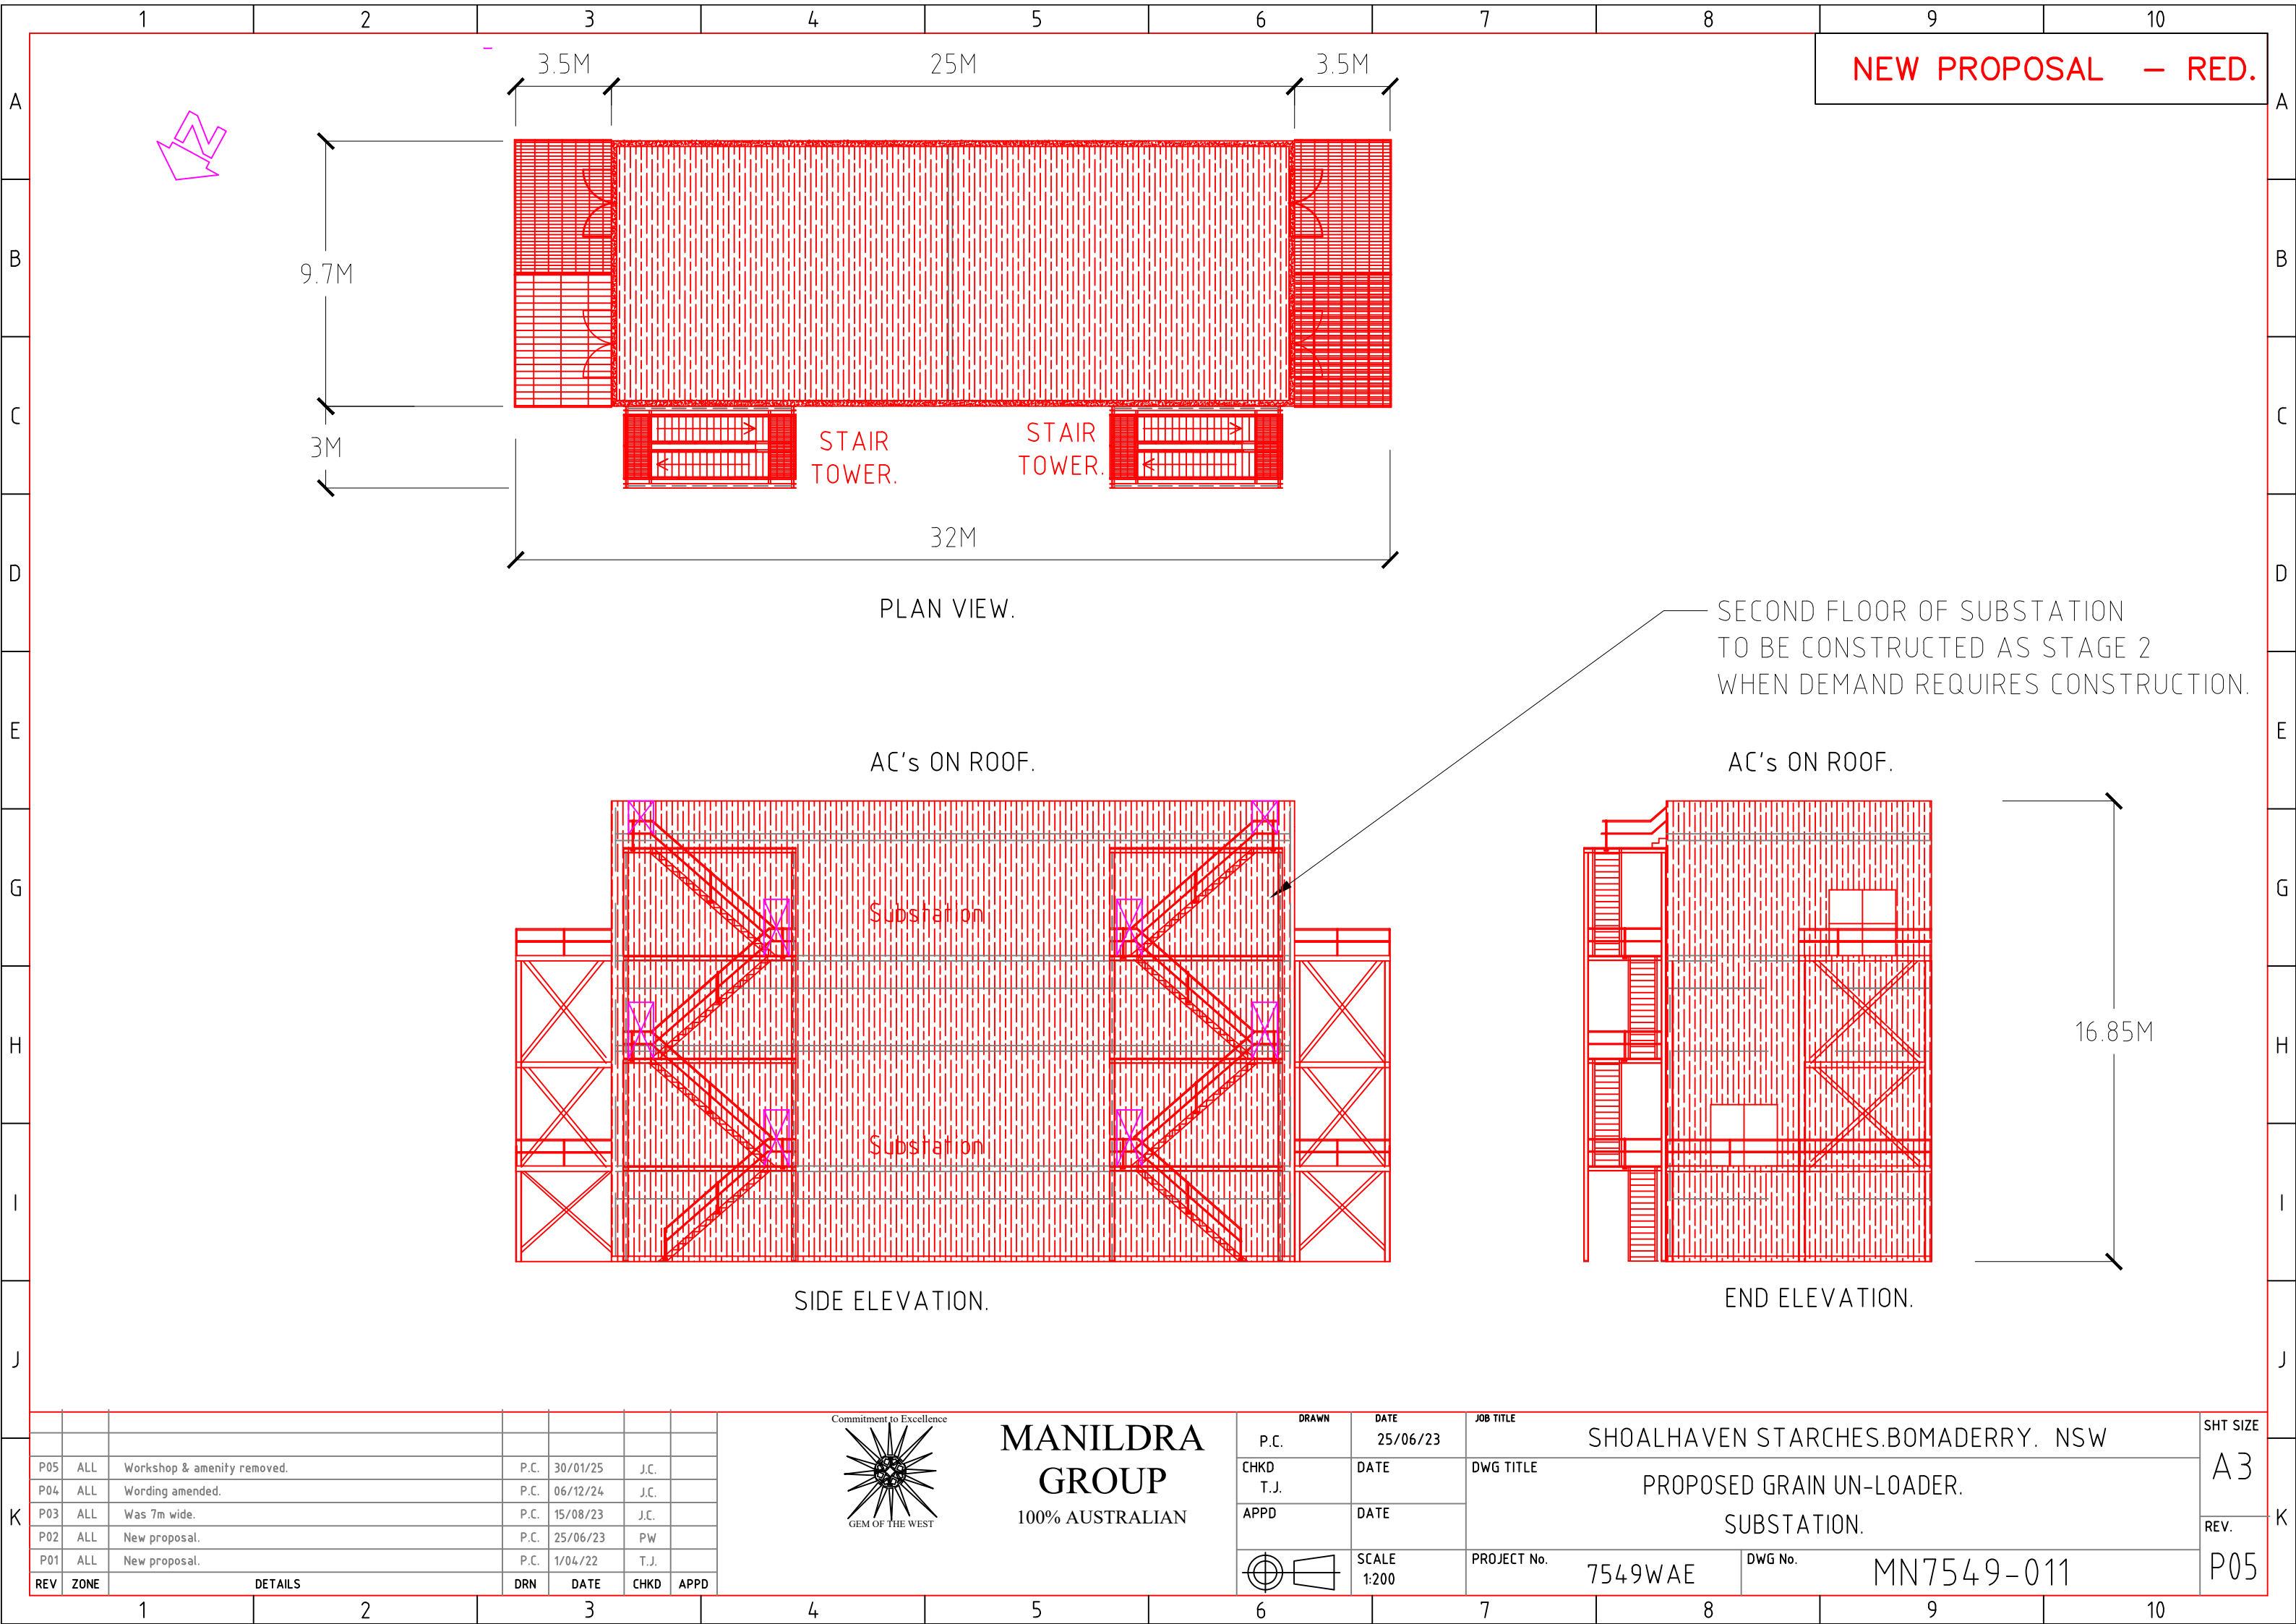


REV	ZONE	DETAILS	DRN	DATE	CHKD	APPD
P05	ALL	Workshop & amenity removed.	P.C.	30/01/25	J.C.	
P04	ALL	Wording amended.	P.C.	06/12/24	J.C.	
P03	ALL	Was 7m wide.	P.C.	15/08/23	J.C.	
P02	ALL	New proposal.	P.C.	25/06/23	PW	
P01	ALL	New proposal.	P.C.	1/04/22	T.J.	





MANILDRA
GROUP
100% AUSTRALIAN

DRAWN	DATE	JOB TITLE	SHT SIZE
P.C.	25/06/23	SHOALHAVEN STARCHES.BOMADERRY. NSW	A3
CHKD	DATE	DWG TITLE	REV.
T.J.		PROPOSED GRAIN UN-LOADER. SUBSTATION.	
APPD	DATE	PROJECT No.	DWG No.
		7549WAE	MN7549-011
		SCALE 1:200	

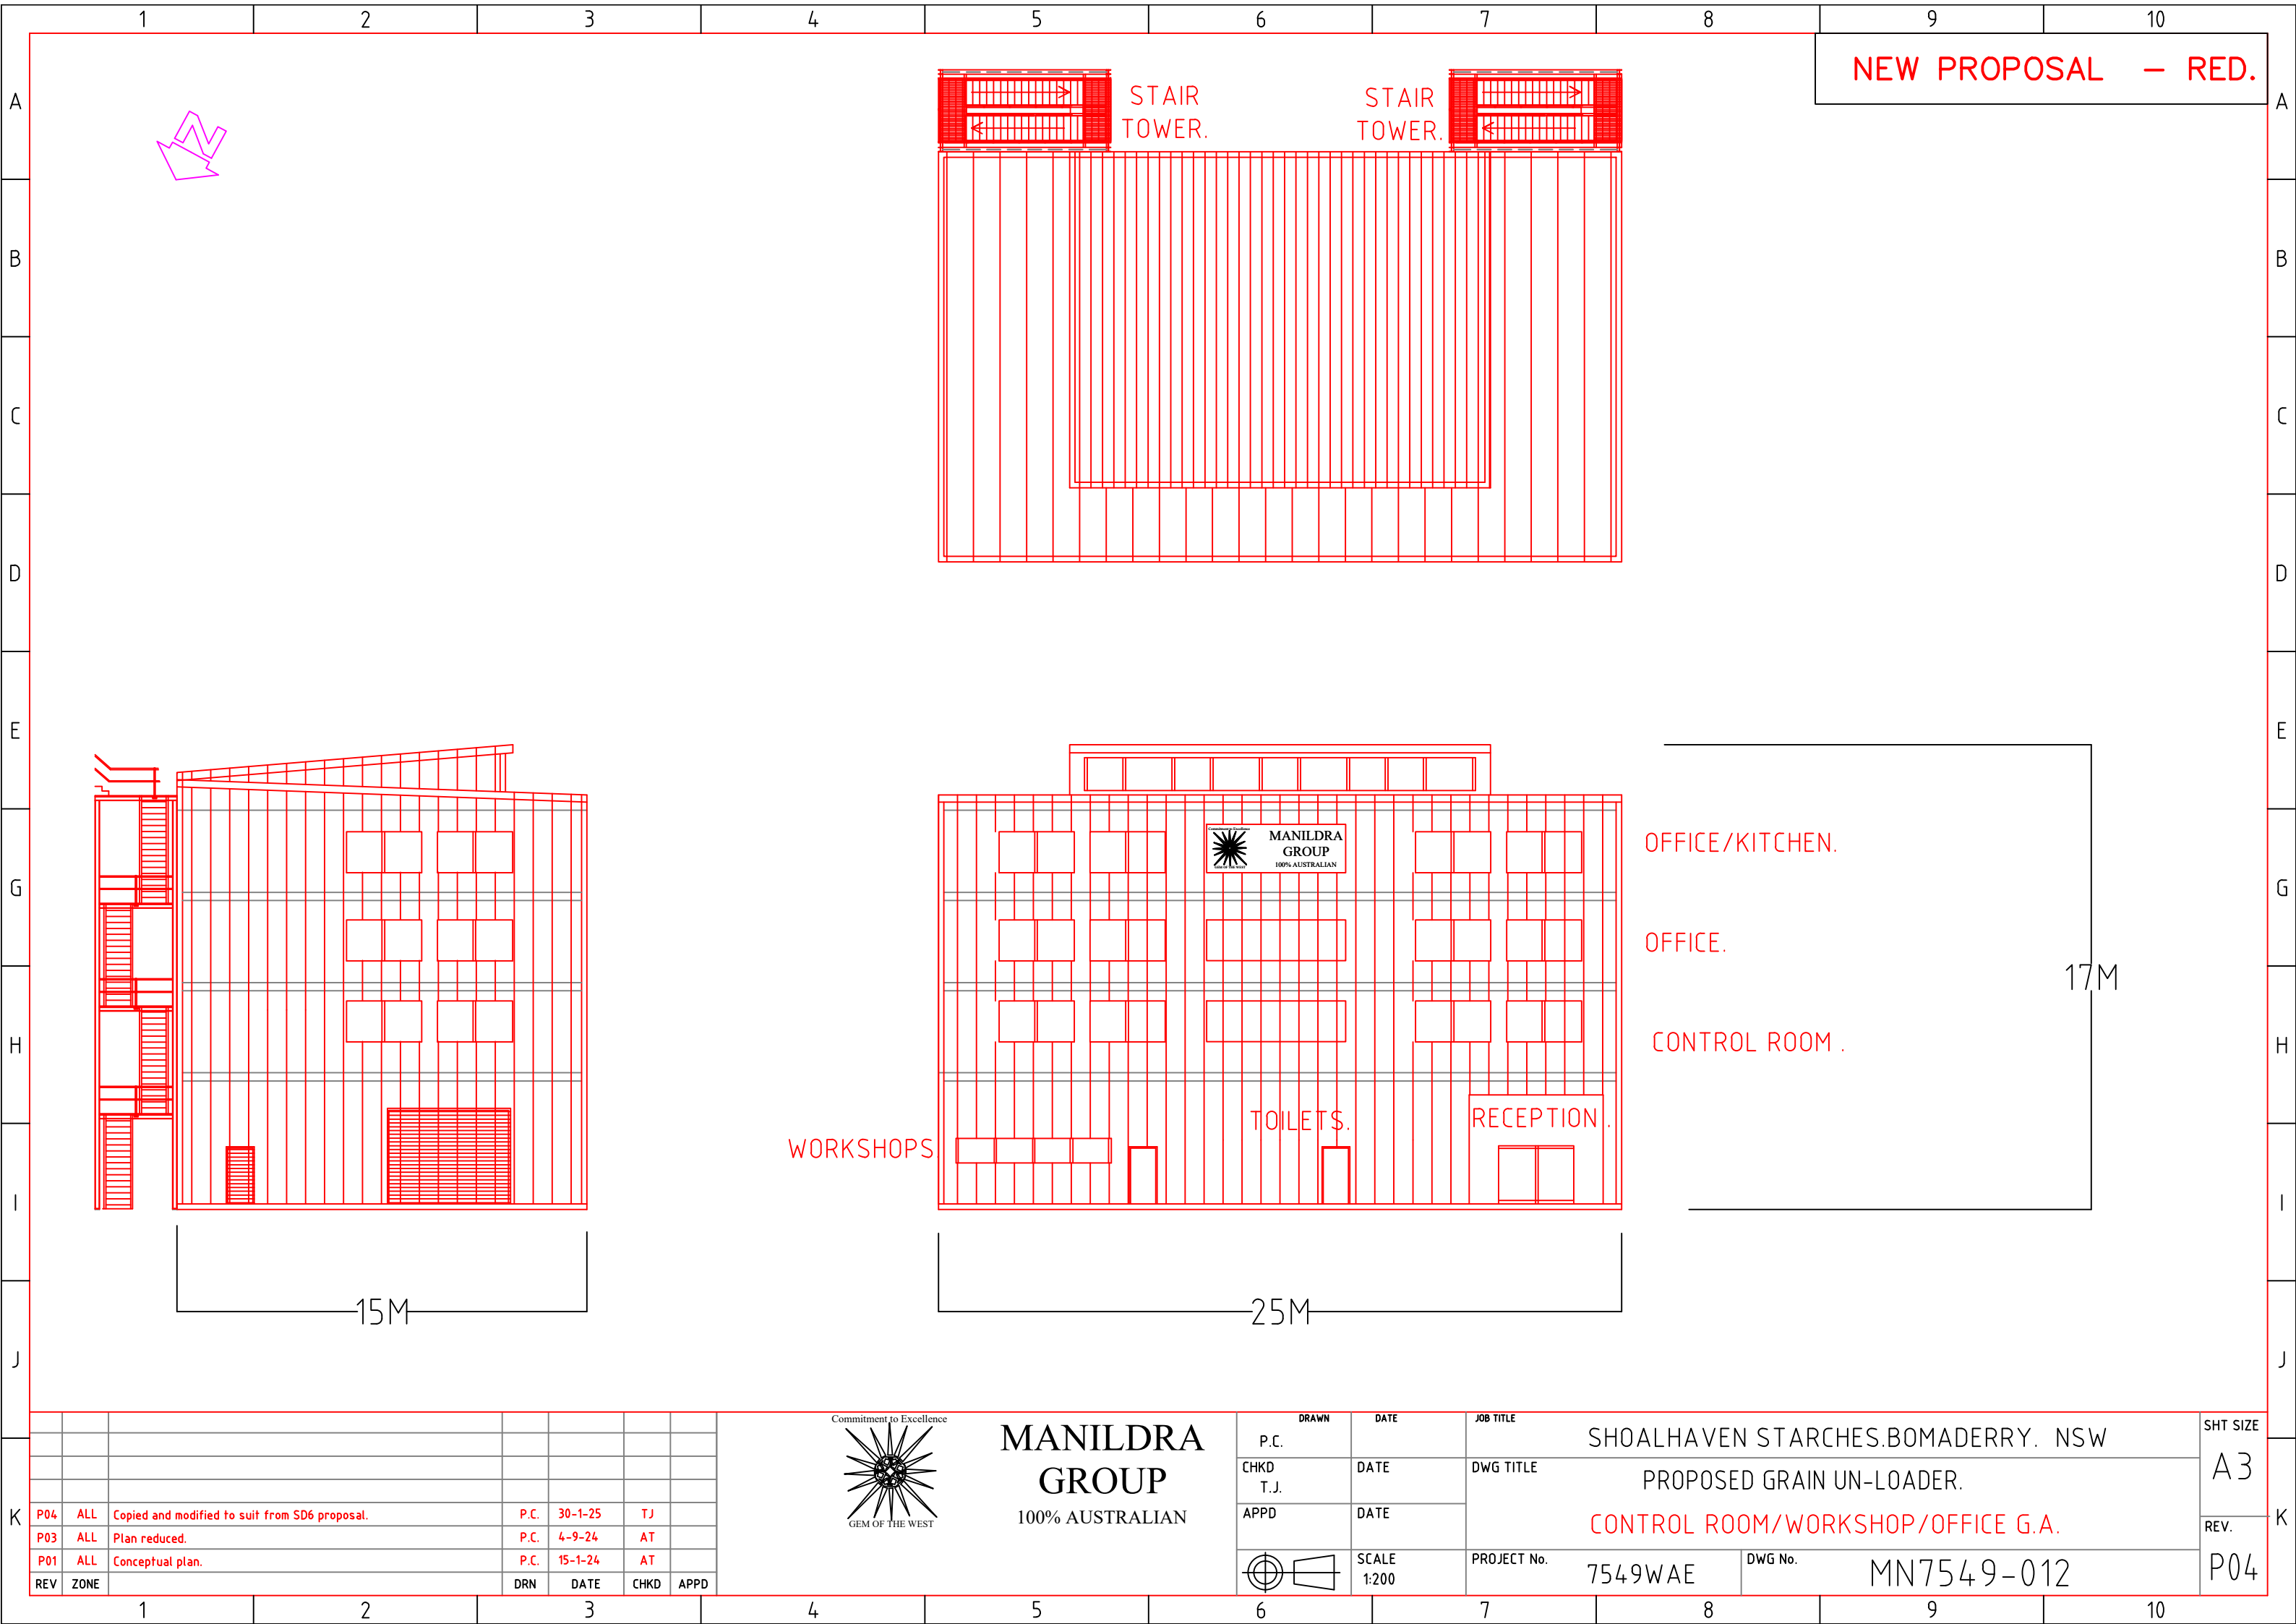

NEW PROPOSAL — RED.

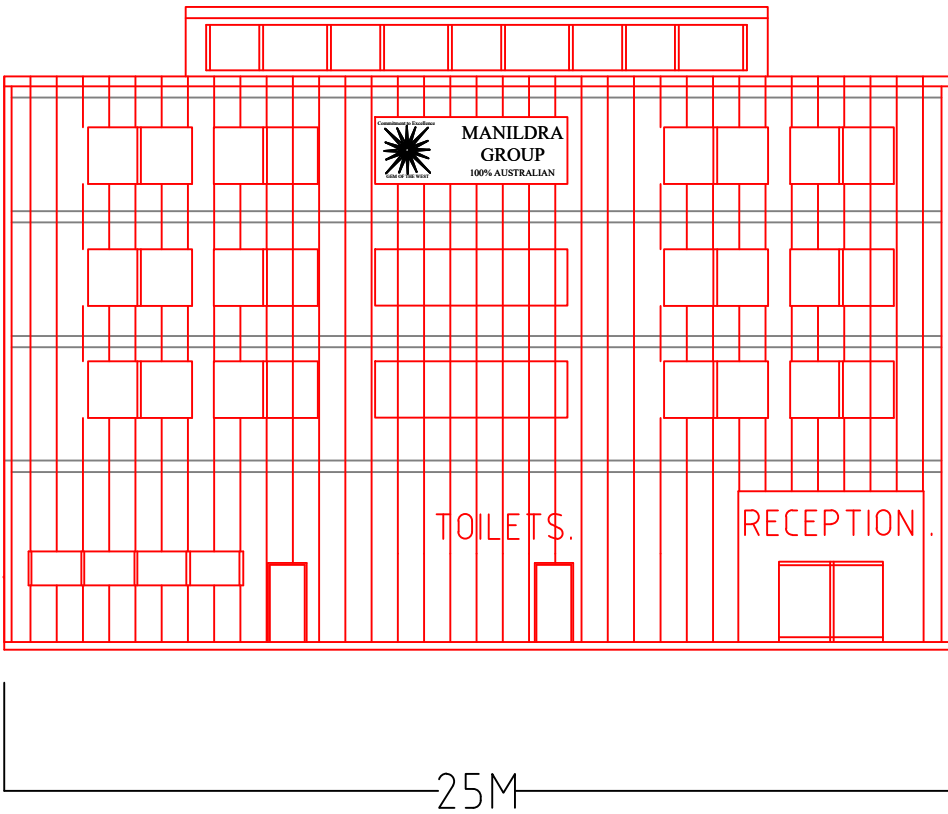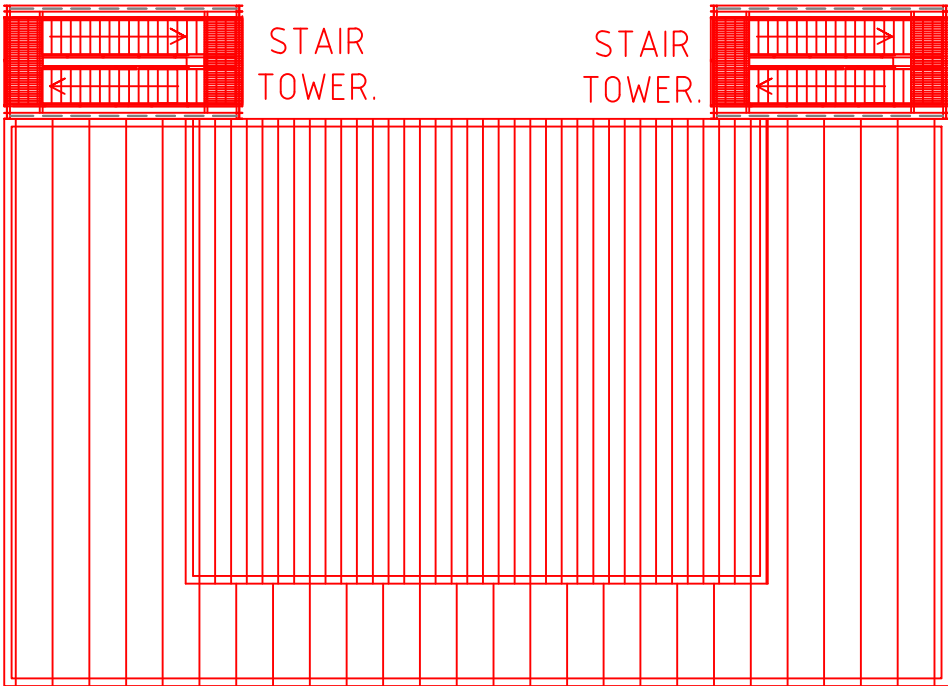

OFFICE/KITCHEN.

OFFICE.

CONTROL ROOM.

17M

WORKSHOPS

TOILETS.

RECEPTION.


25M


15M

REV	ZONE	DRN	DATE	CHKD	APPD
P04	ALL	Copied and modified to suit from SD6 proposal.	P.C.	30-1-25	TJ
P03	ALL	Plan reduced.	P.C.	4-9-24	AT
P01	ALL	Conceptual plan.	P.C.	15-1-24	AT



MANILDRA
GROUP
100% AUSTRALIAN

 DRAWN		DATE		JOB TITLE		SHT SIZE	
P.C.				SHOALHAVEN STARCHES.BOMADERRY. NSW		A3	
CHKD		DATE		DWG TITLE			
T.J.				PROPOSED GRAIN UN-LOADER.			
APPD		DATE		CONTROL ROOM/WORKSHOP/OFFICE G.A.		REV.	
		SCALE		PROJECT No.		DWG No.	
		1:200		7549WAE		MN7549-012	
						P04	

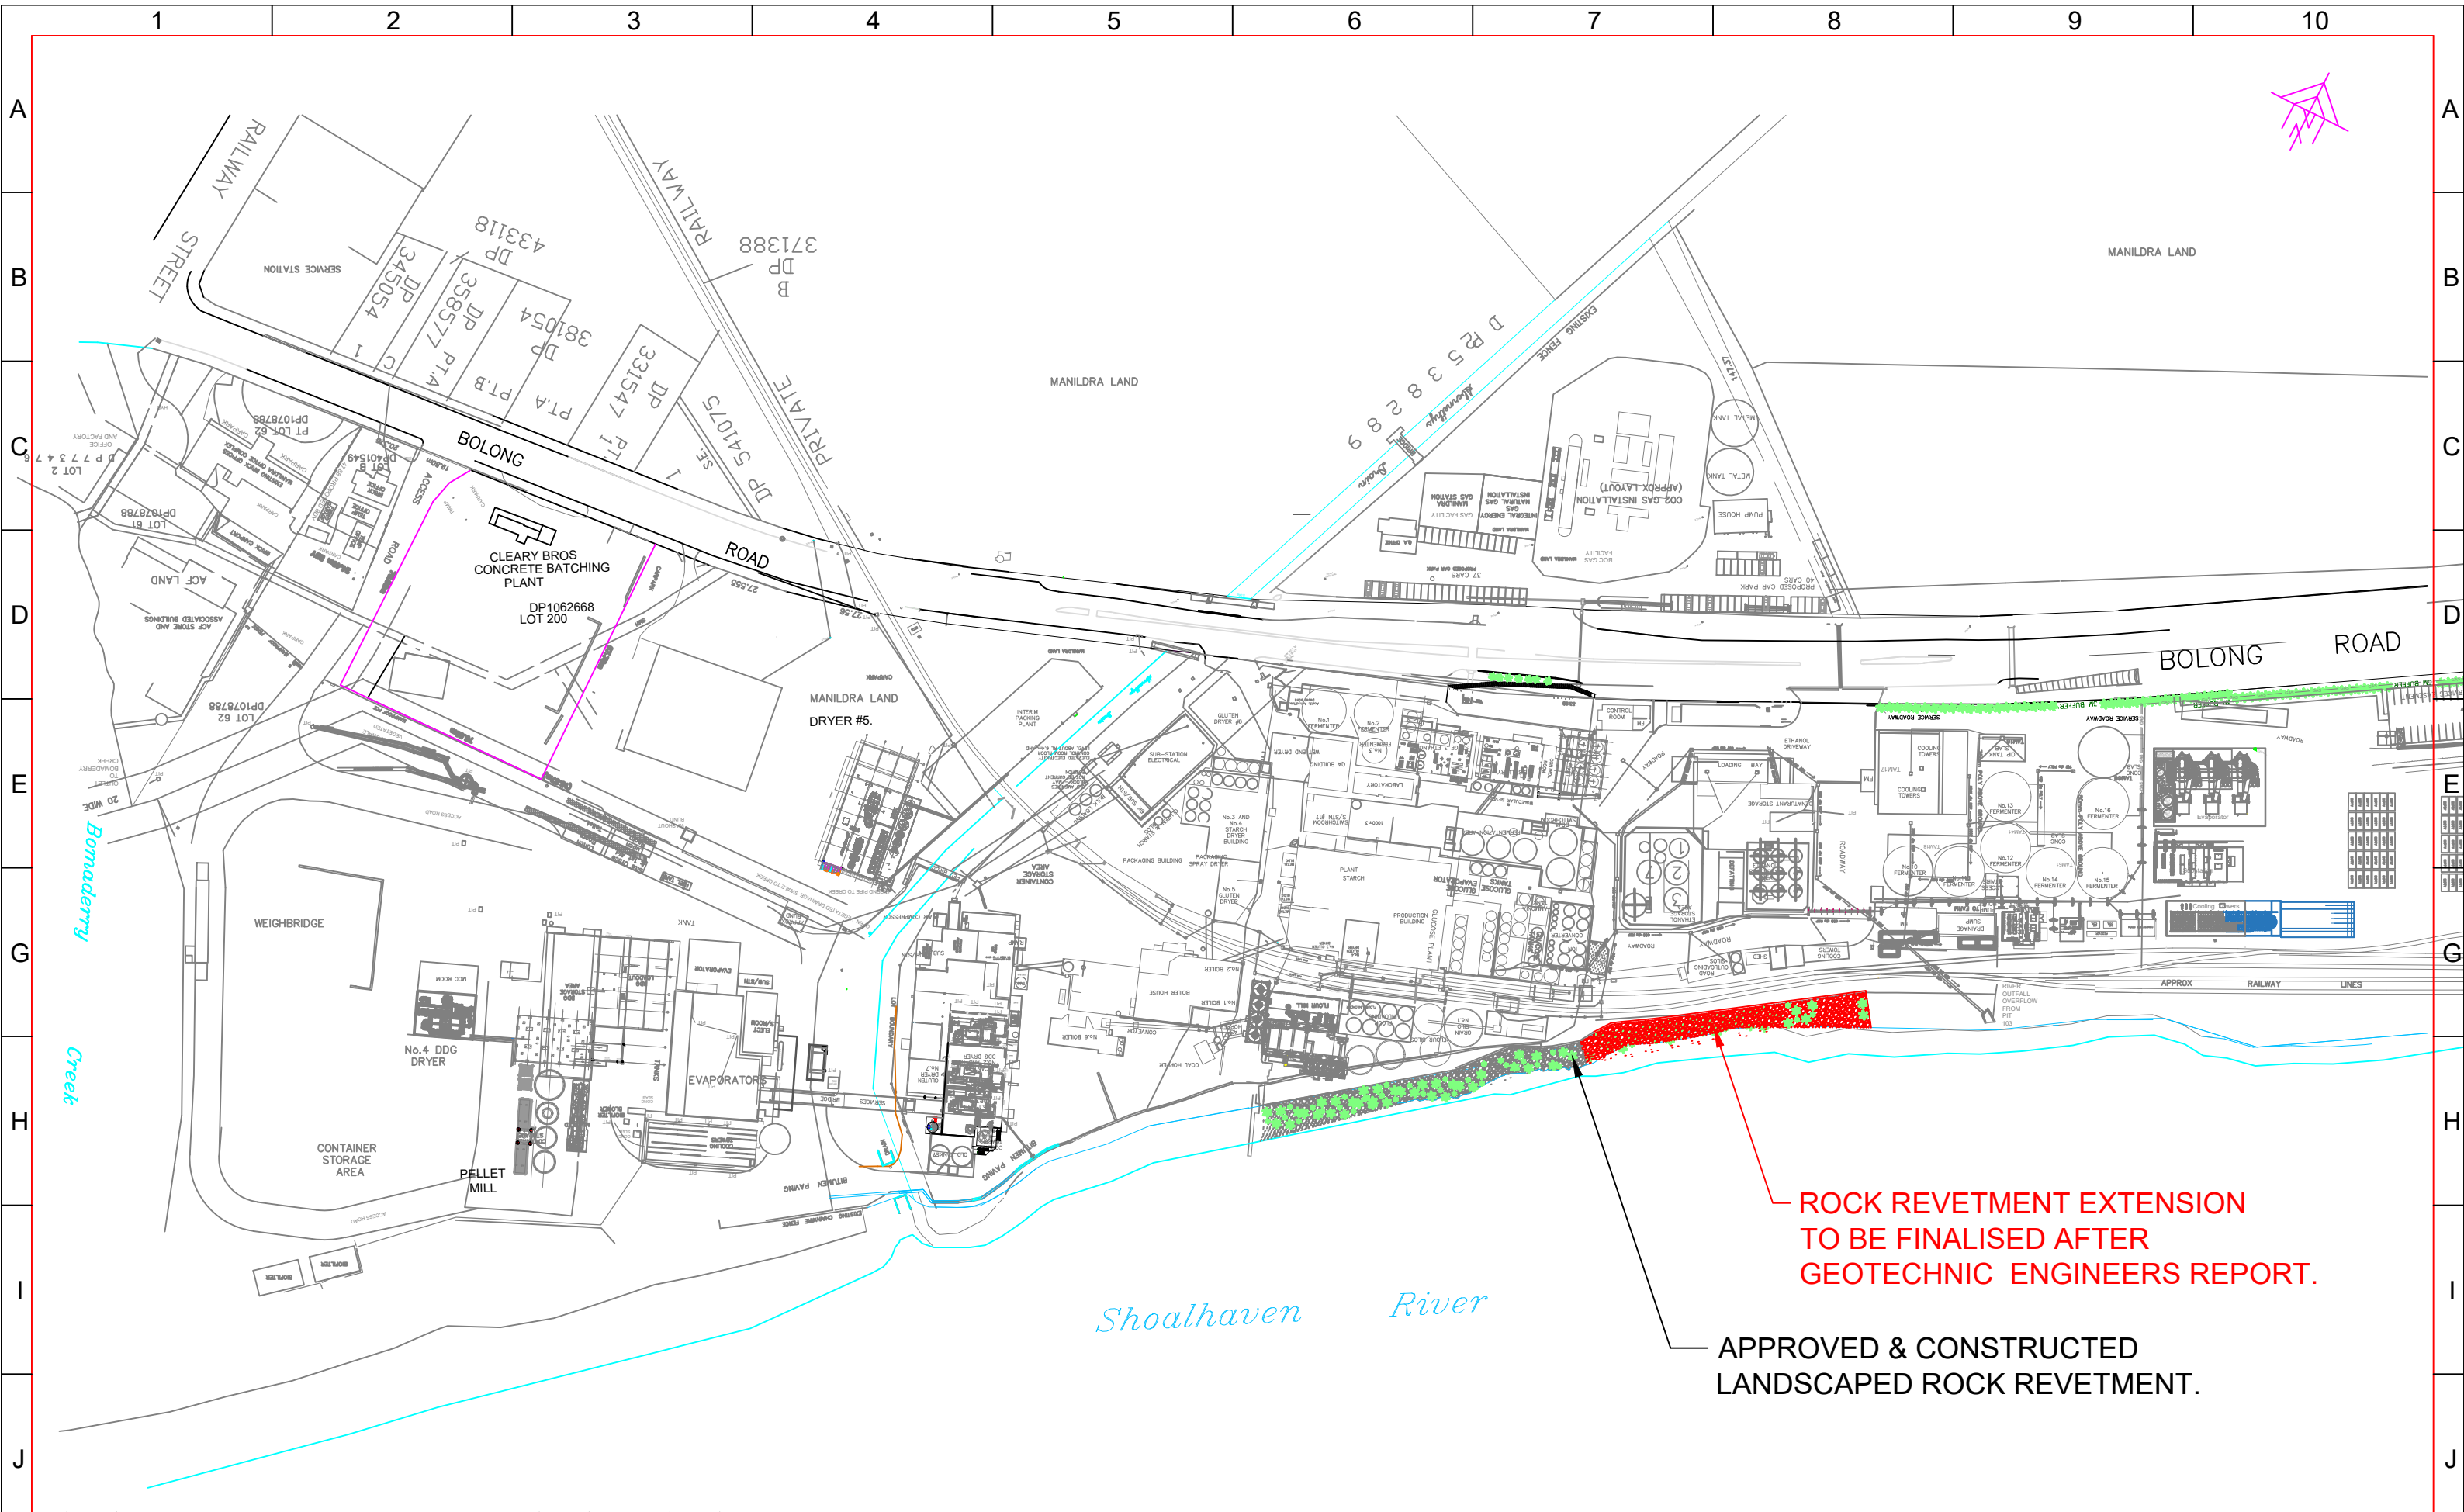

REV	ZONE	DETAILS	DRN	DATE	CHKD	APPD
P02	ALL	Wall was a 60m extension.	P.C.	14/04/22	B.H.	
P01	ALL	New proposal.	P.C.	01-04-22	B.H.	




MANILDRA GROUP
100% AUSTRALIAN




DRAWN	DATE	JOB TITLE	SHOALHAVEN STARCHES.BOMADERRY. NSW		SHT SIZE
P.C.	01/04/22				A3
CHKD	DATE	DWG TITLE	PROPOSED RIVERBANK STABILISATION.		REV.
B.H.					
APPD	DATE	PROJECT No.	7549A	DWG No.	MN7549-013
	SCALE				P02
	1:2000				

EXISTING APPROVED PLANT – BLACK.
NEW PROPOSAL – RED.

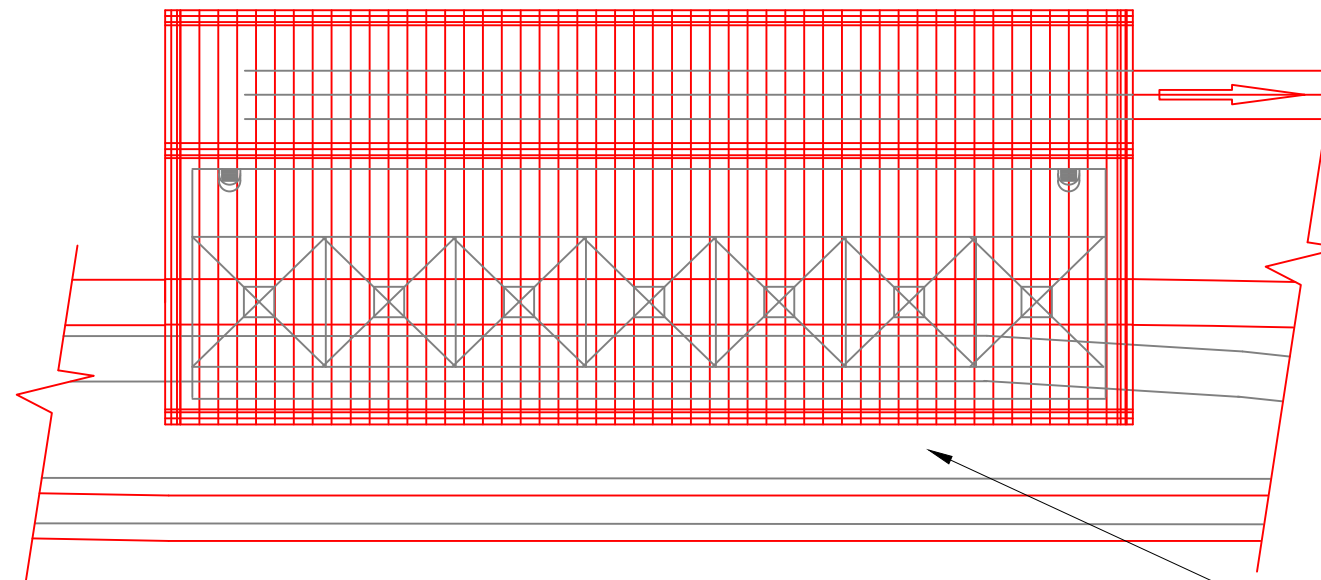


ROOF PLAN VIEW.

— MAINTAIN 3M DISTANCE
FROM STRUCTURE TO
CENTRE OF RAIL.
RELOCATE RAIL
IF REQUIRED.

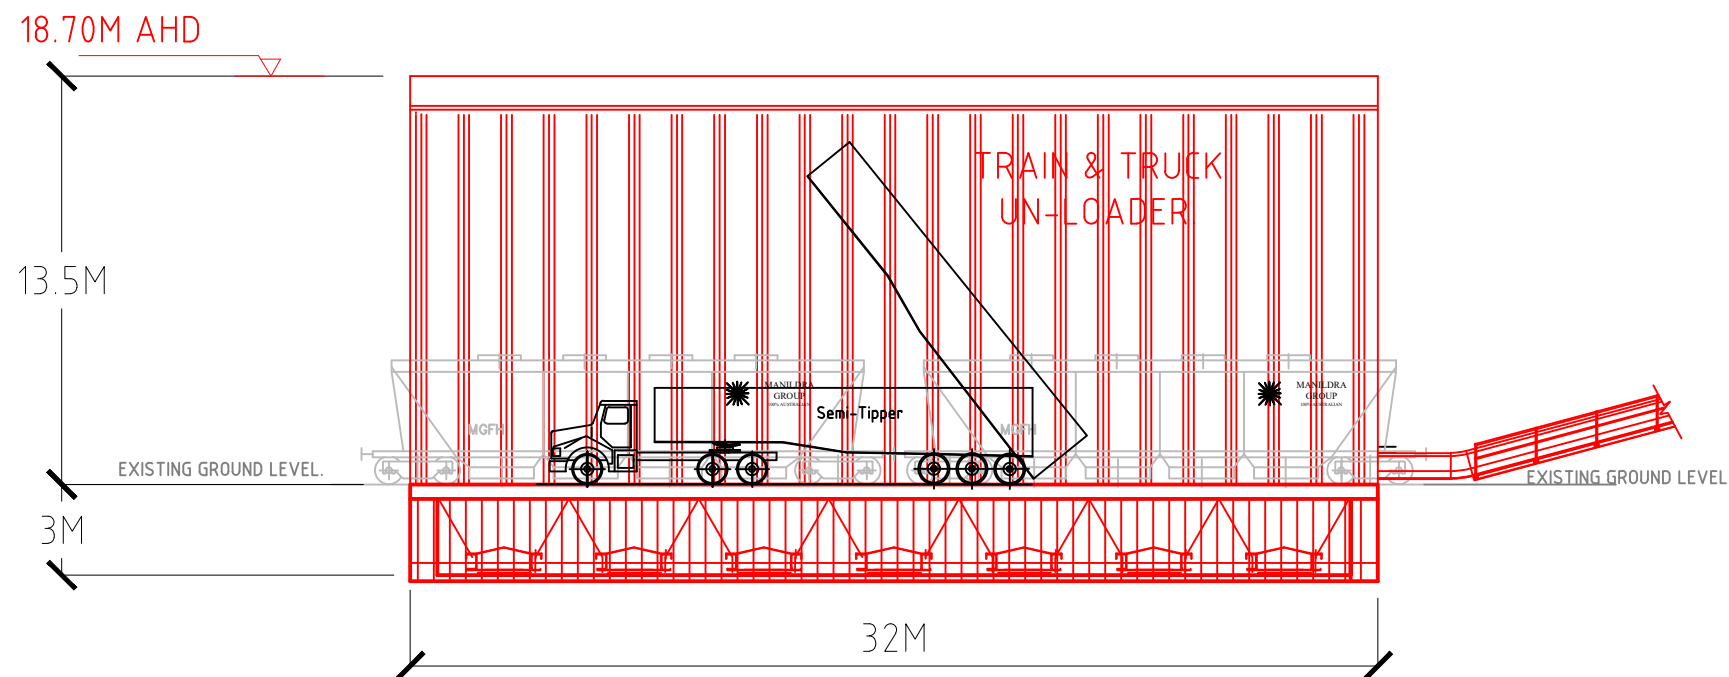

SIDE ELEVATION.

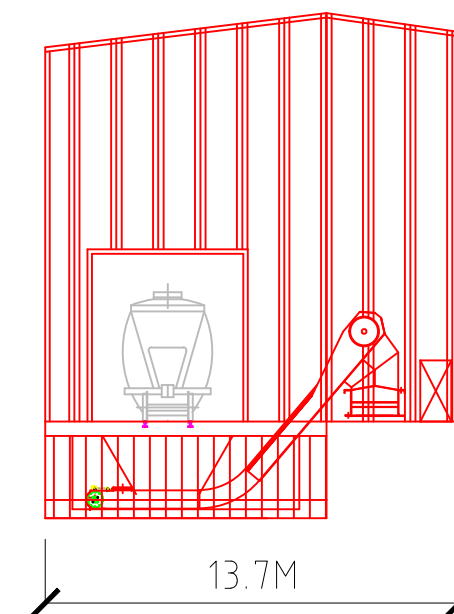


END ELEVATION.


P01	ALL	New proposal.	P.C.	25/06/23		
REV	ZONE	DETAILS	DRN	DATE	CHKD	APPD



MANILDRA
GROUP
100% AUSTRALIAN

DRAWN	DATE	JOB TITLE	SHT SIZE
P.C.	25/06/23	SHOALHAVEN STARCHES.BOMADERRY. NSW	A3
CHKD	DATE	DWG TITLE	
APPD	DATE	PROPOSED GRAIN UN-LOADER. TRUCK AND TRAIN UNLOADER.	
	SCALE 1:250	PROJECT No. 7549WAE	DWG No. MN7549-014
			REV. P01

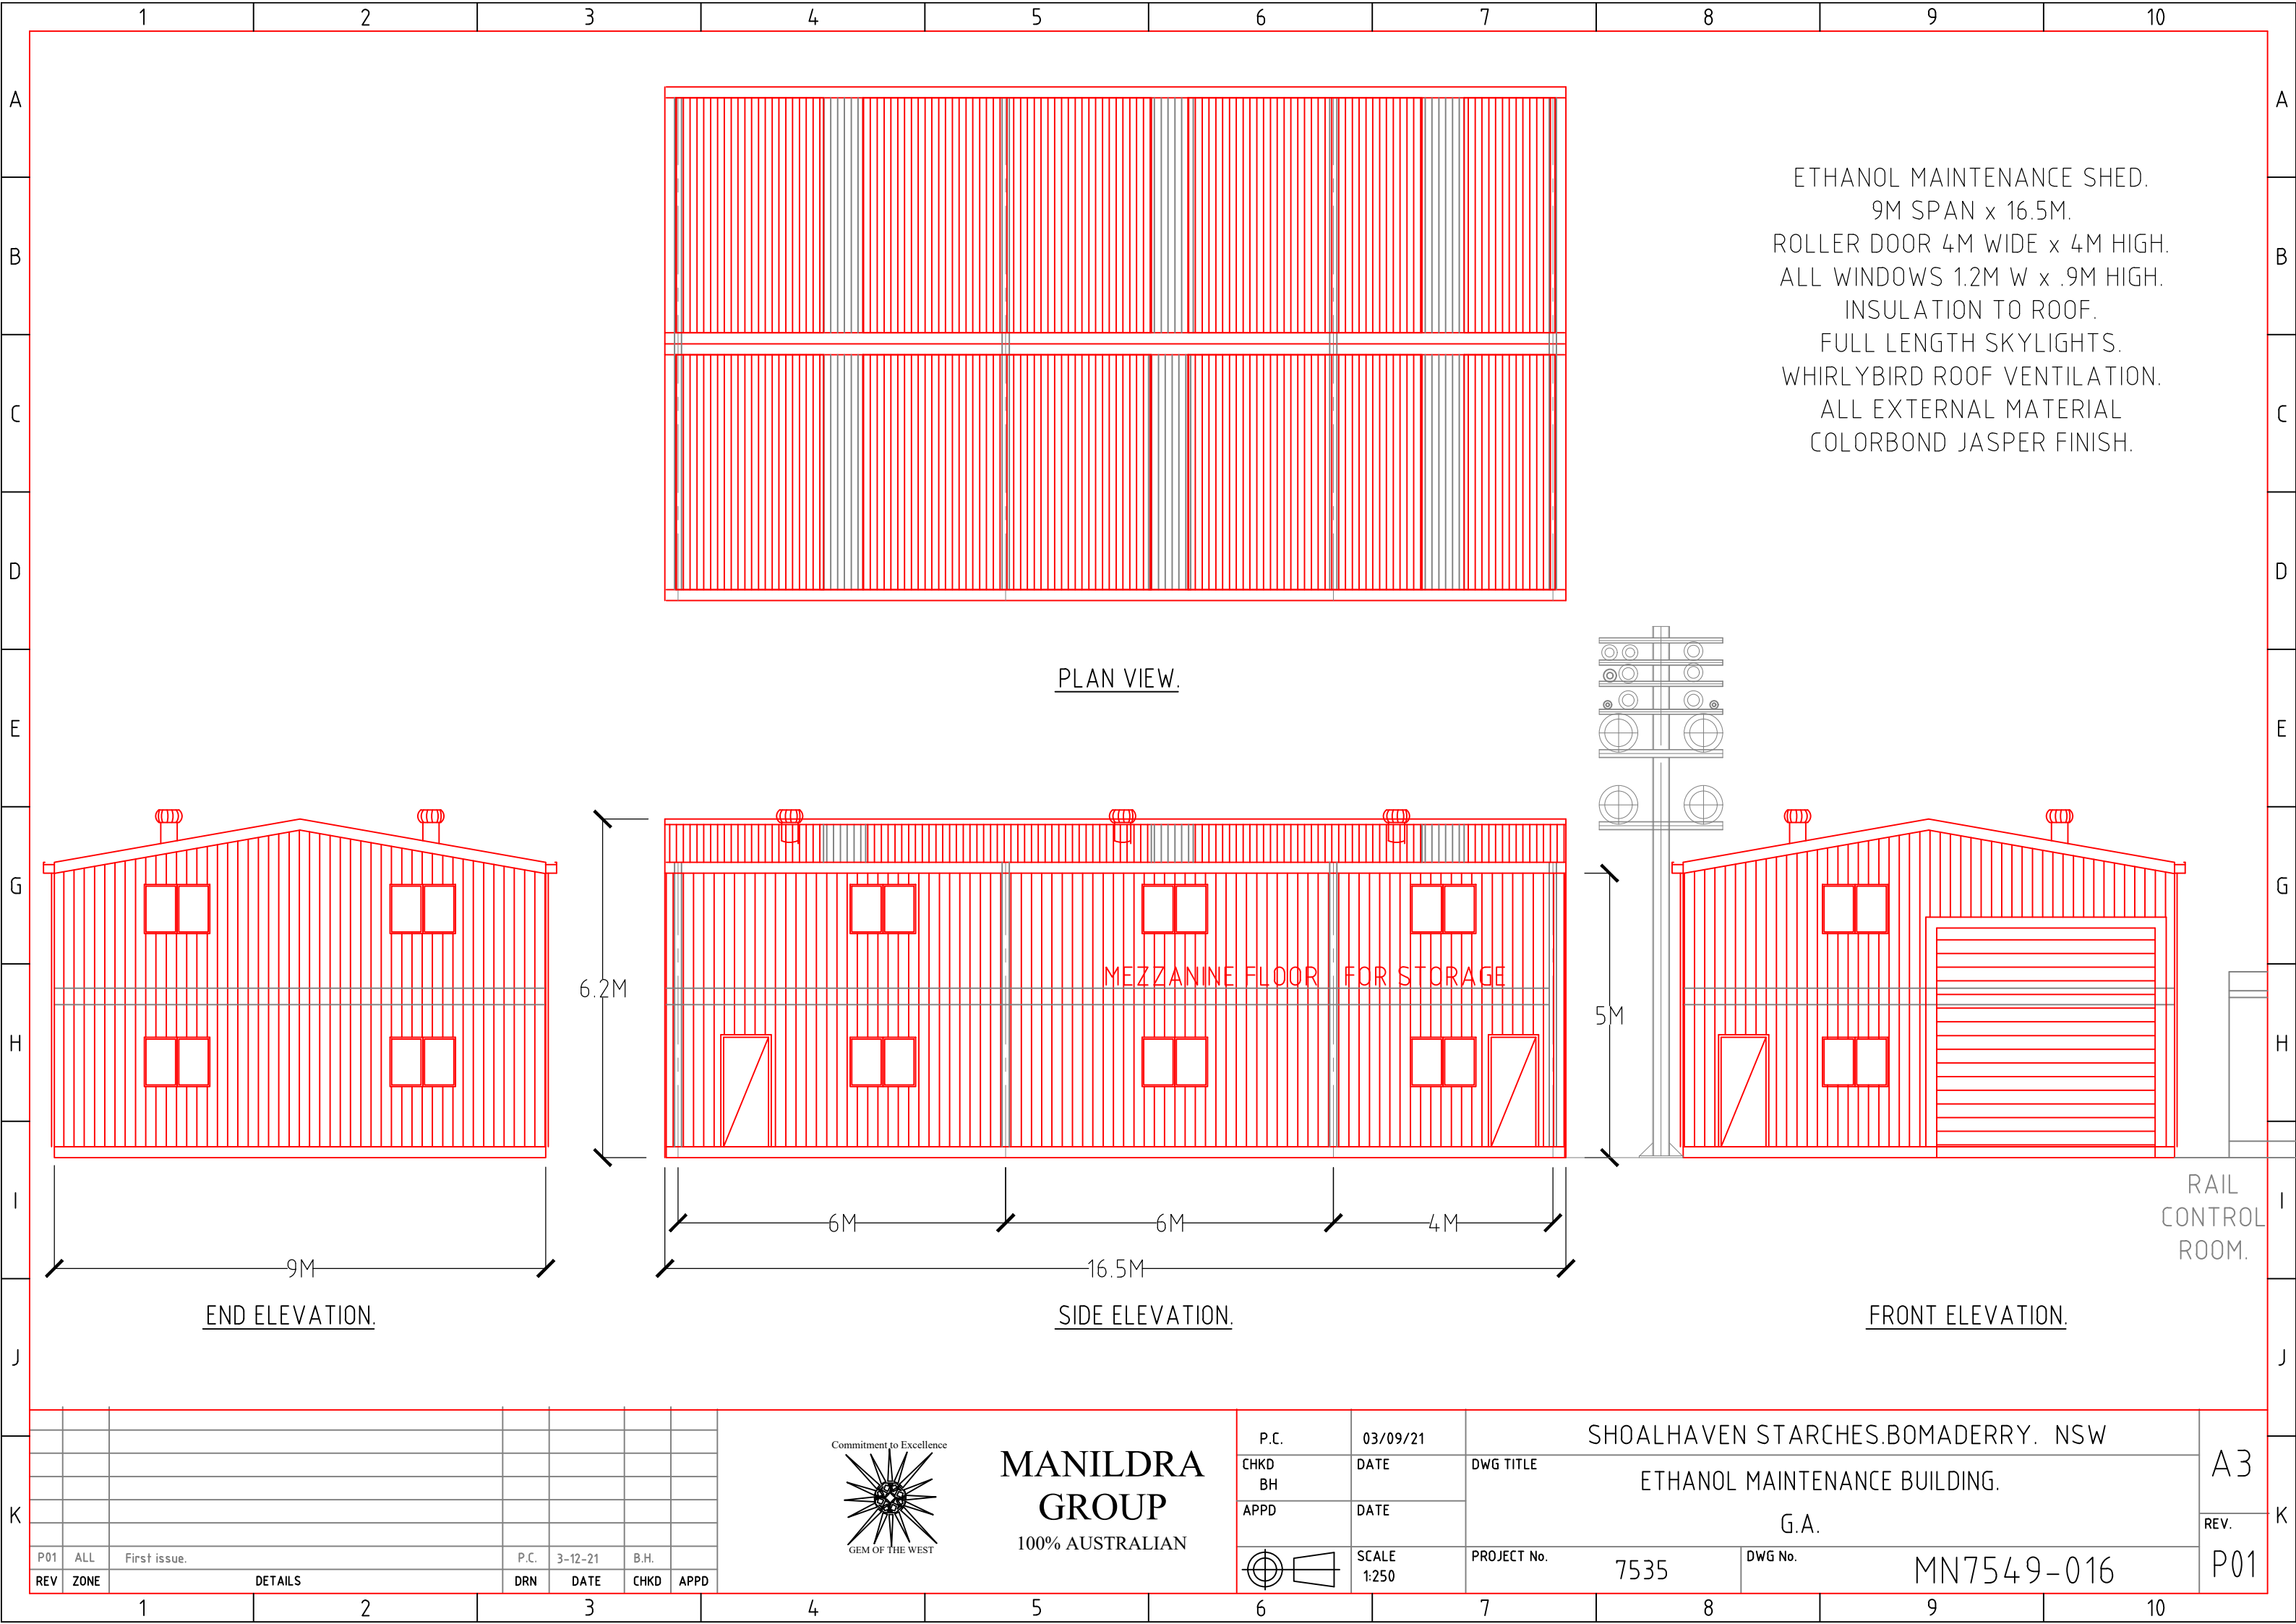

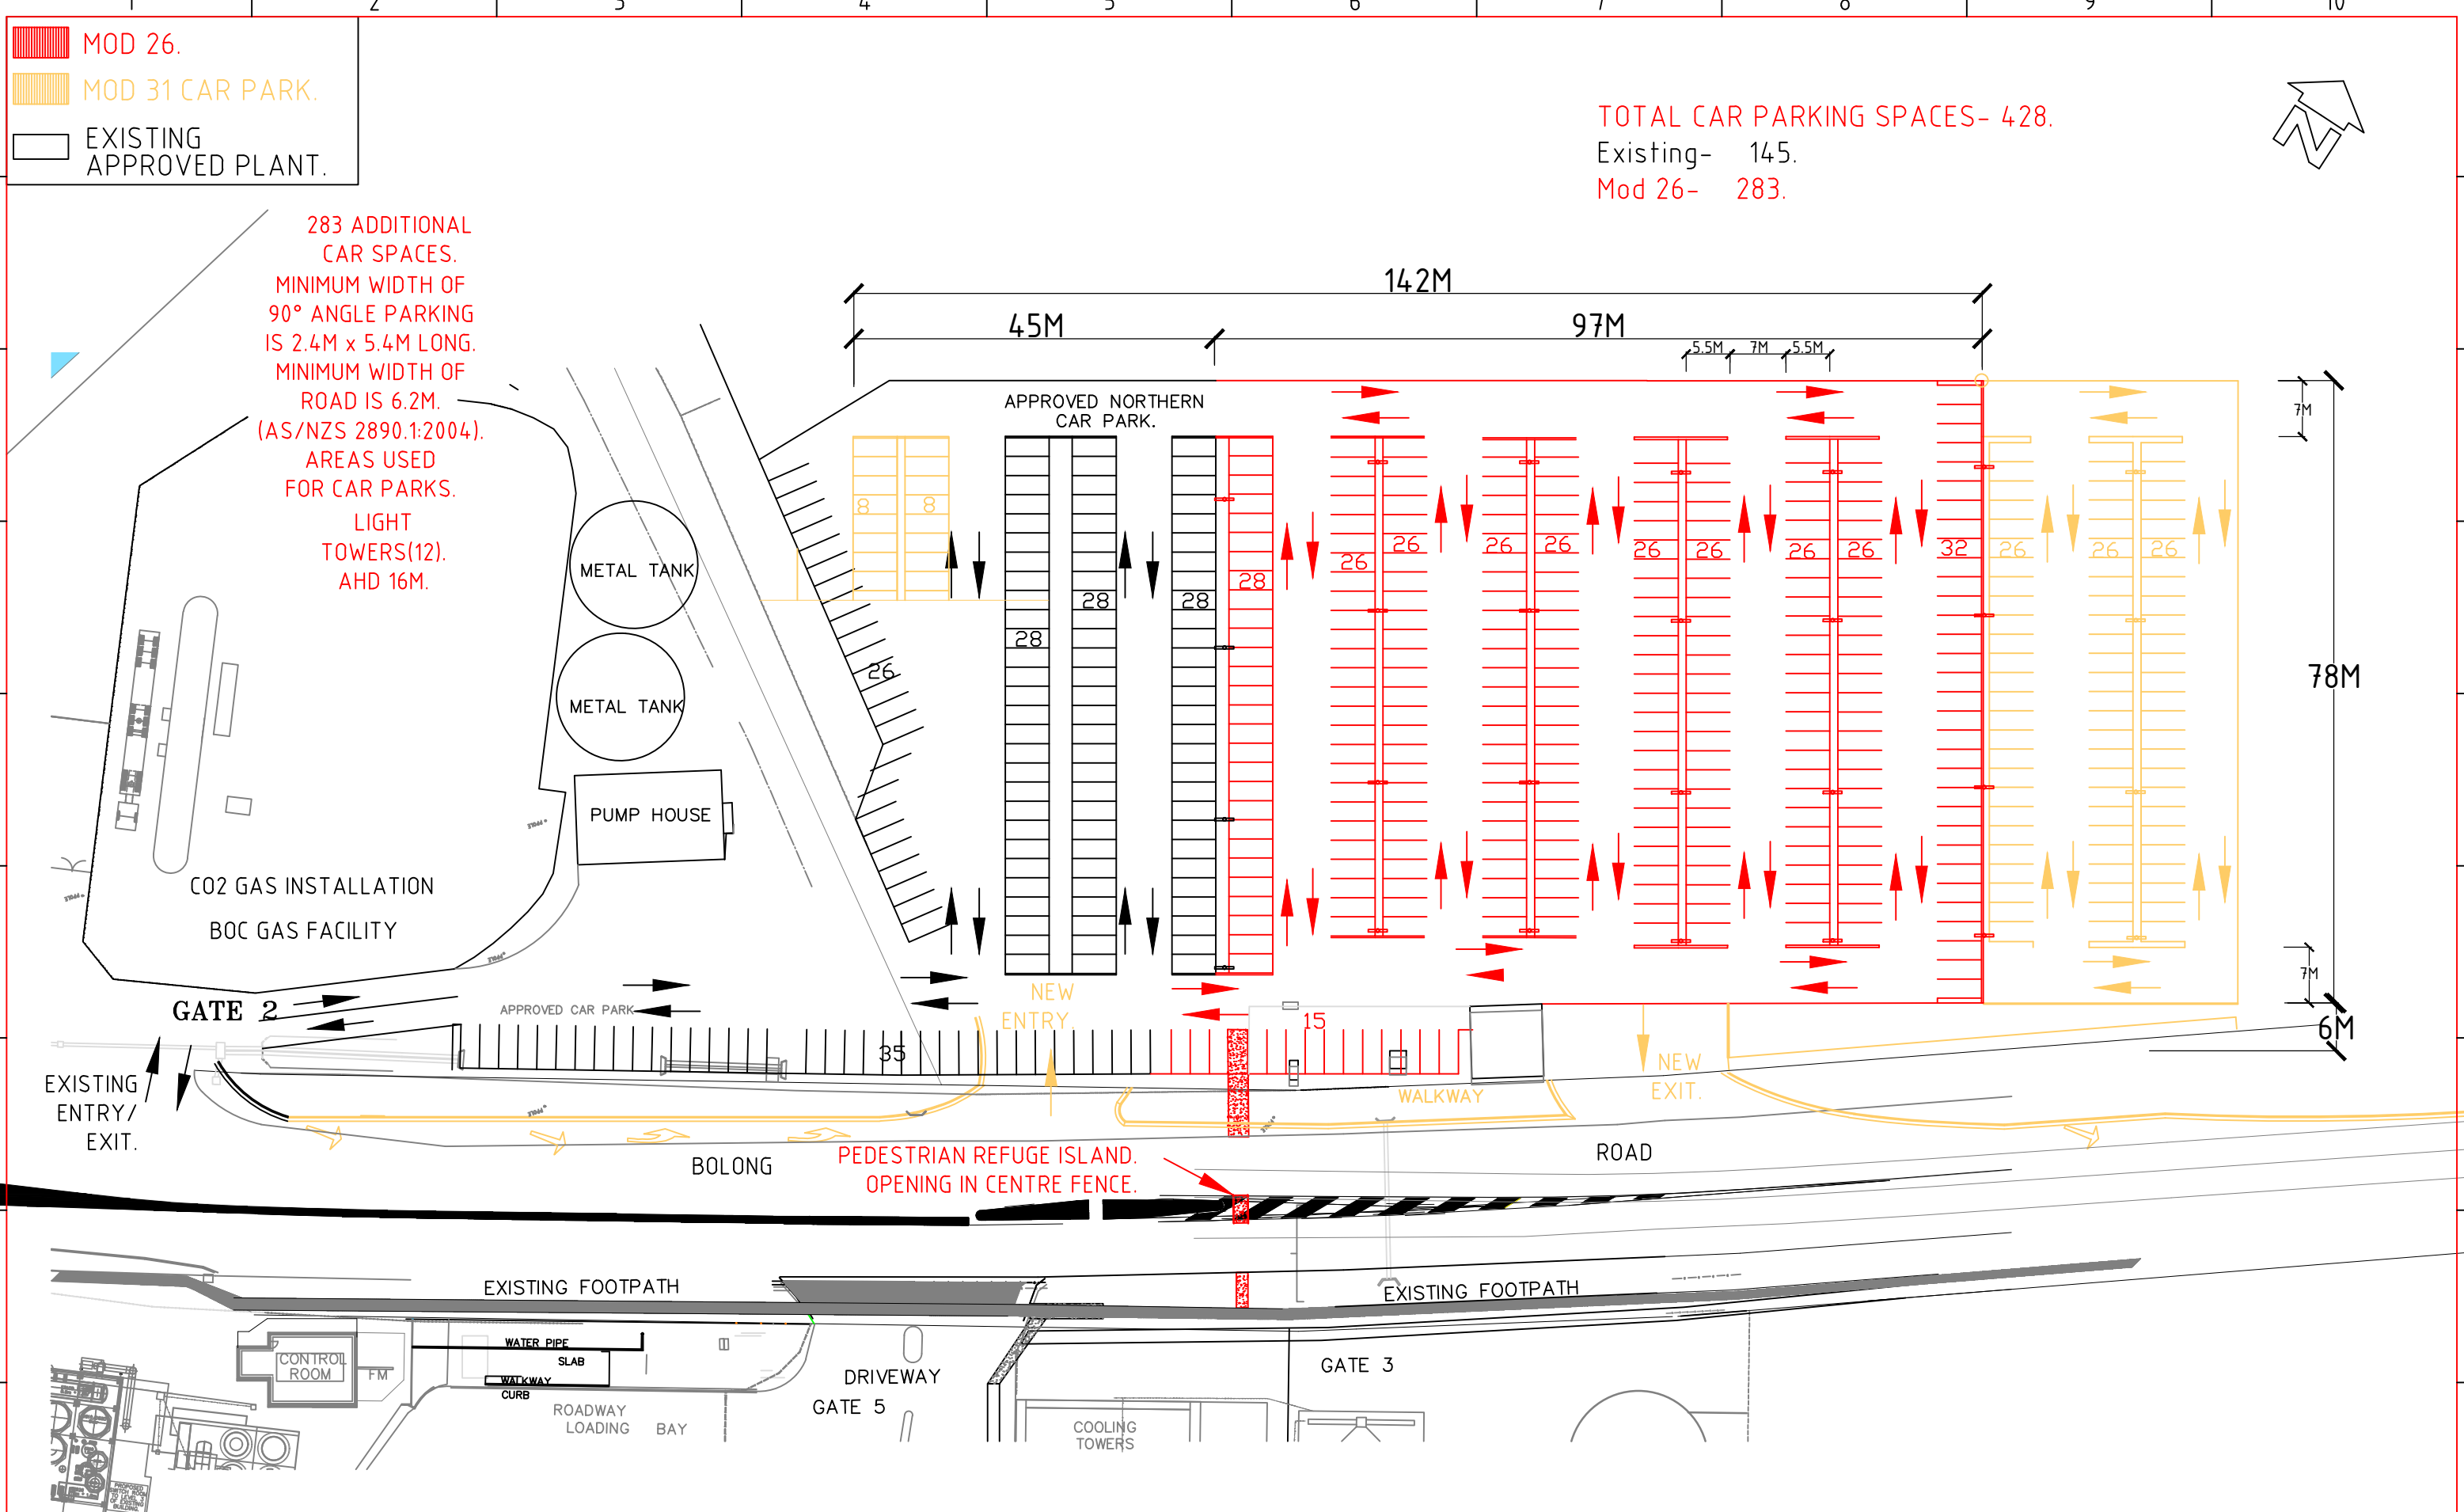

P07	ALL	Mod 31 car park added.	P.C.	12-05-25	JS	
P06	ALL	Car park extended.Pedestrian crossing relo.	P.C.	9-11-22	B.H.	A.T.
P05	ALL	Car park extended.Was drawing No. MN7769-013.	P.C.	4-7-22	B.H.	A.T.
P04	I2	Control second stair tower added.	P.C.	21-9-21	B.H.	
P03	I2	Control room added.	P.C.	14-9-21	B.H.	
P02	ALL	Car park extended.	P.C.	11-8-21	B.H.	
P01	ALL	Draft.	P.C.	6-7-21	B.H.	
REV	ZONE		DRN	DATE	CHKD	APPD


Commitment to Excellence



GEM OF THE WEST

MANILDRA GROUP


100% AUSTRALIAN

 P.C.	12/11/20	SHOALHAVEN STARCHES.BOMADERRY. NSW	
CHKD	DATE	DWG TITLE	
B.H.		NORTHERN CAR PARK.MOD 26.	
APPD	DATE	EXTENSION AND PEDESTRIAN ACCESS.	
		PROJECT No.	DWG No.
		7549-017	MN7549-017

A3

REV.

P07

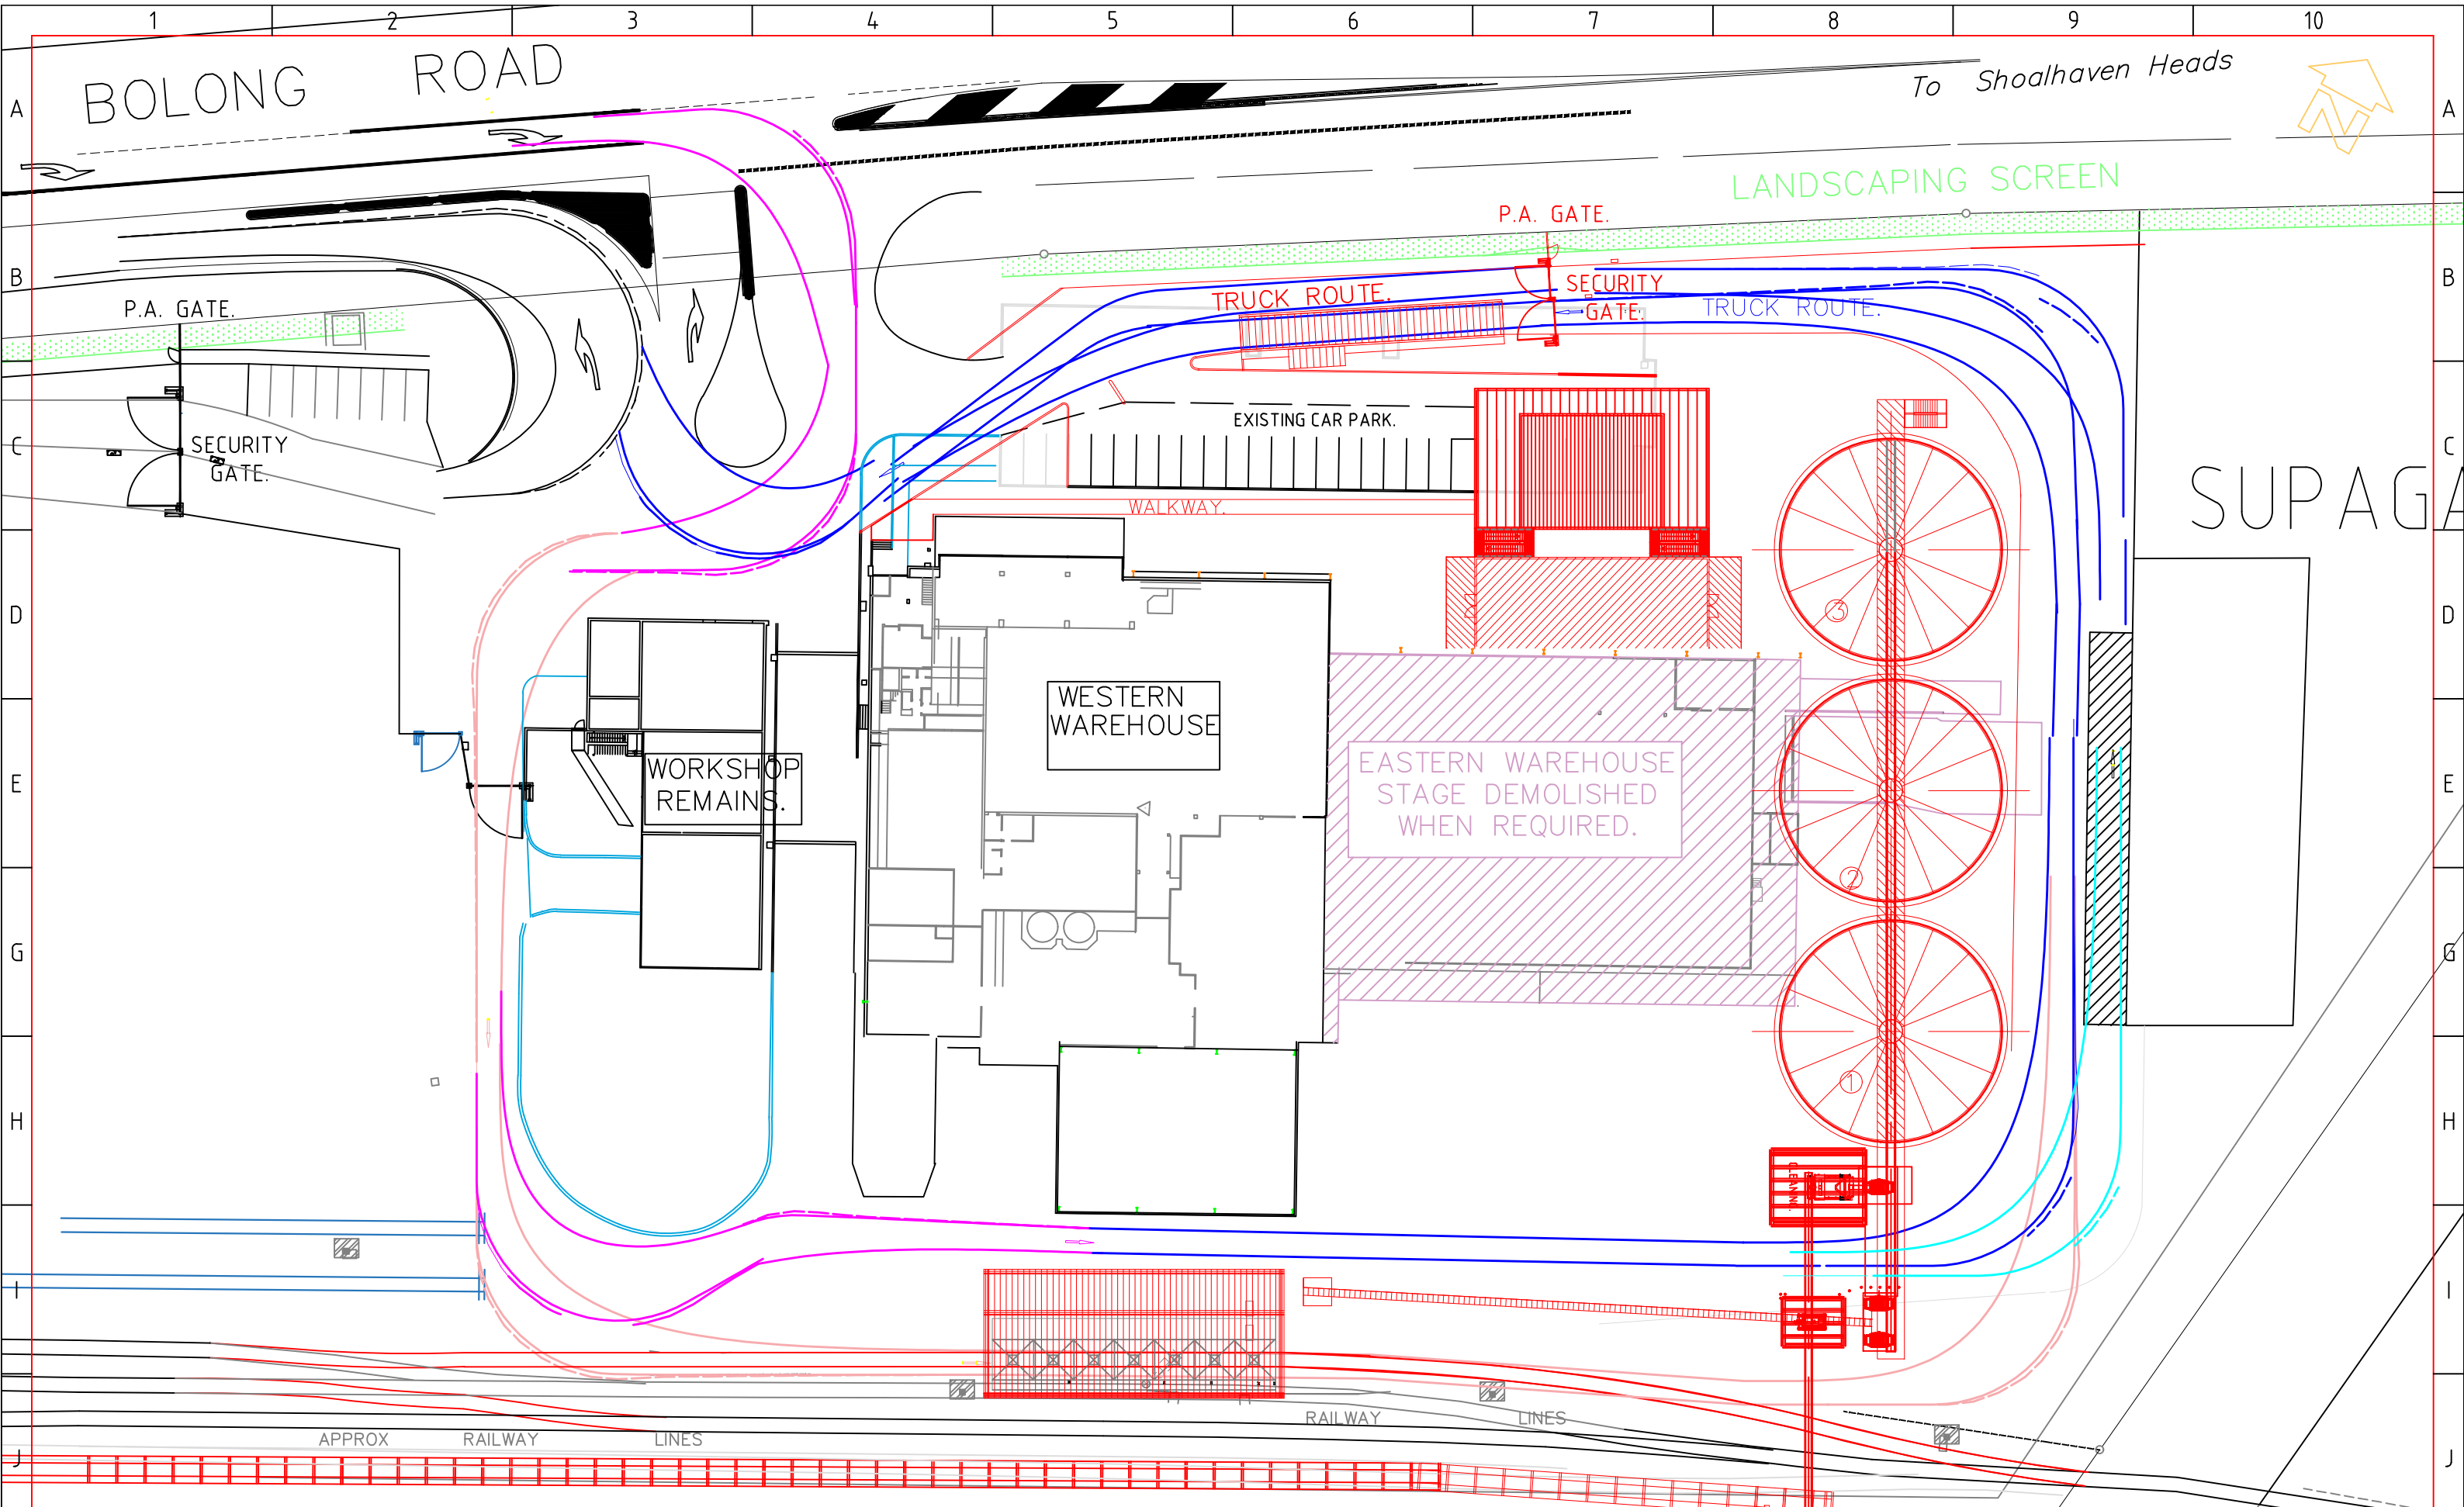

REV	ZONE	DETAILS	DRN	DATE	CHKD	APPD
P04	ALL	changed.	P.C.	08-03-25	GK	
P02	ALL	Silo size changed.	P.C.	03-12-24	T.J.	
P01	ALL	Truck route was clockwise.	P.C.	01-09-23	T.J.	




**MANILDRA
GROUP**
100% AUSTRALIAN

CHKD	DATE	DWG TITLE	PROJECT No.	DWG No.	A3
APPD		SHOALHAVEN STARCHES.BOMADERRY. NSW PROPOSED GRAIN UN-LOADER.MOD 26. TRAFFIC MOVEMENTS.SITE PLAN.	7549-017	MN7549-018	REV.
	SCALE 1:1250				P04

EXISTING APPROVED PLANT -BLACK.
MOD 25 PENDING APPROVAL -ORANGE.
MOD 26 RAIL MAINTENANCE BUILDING-RED.

RAIL MAINTENANCE
BUILDINGS.-021.

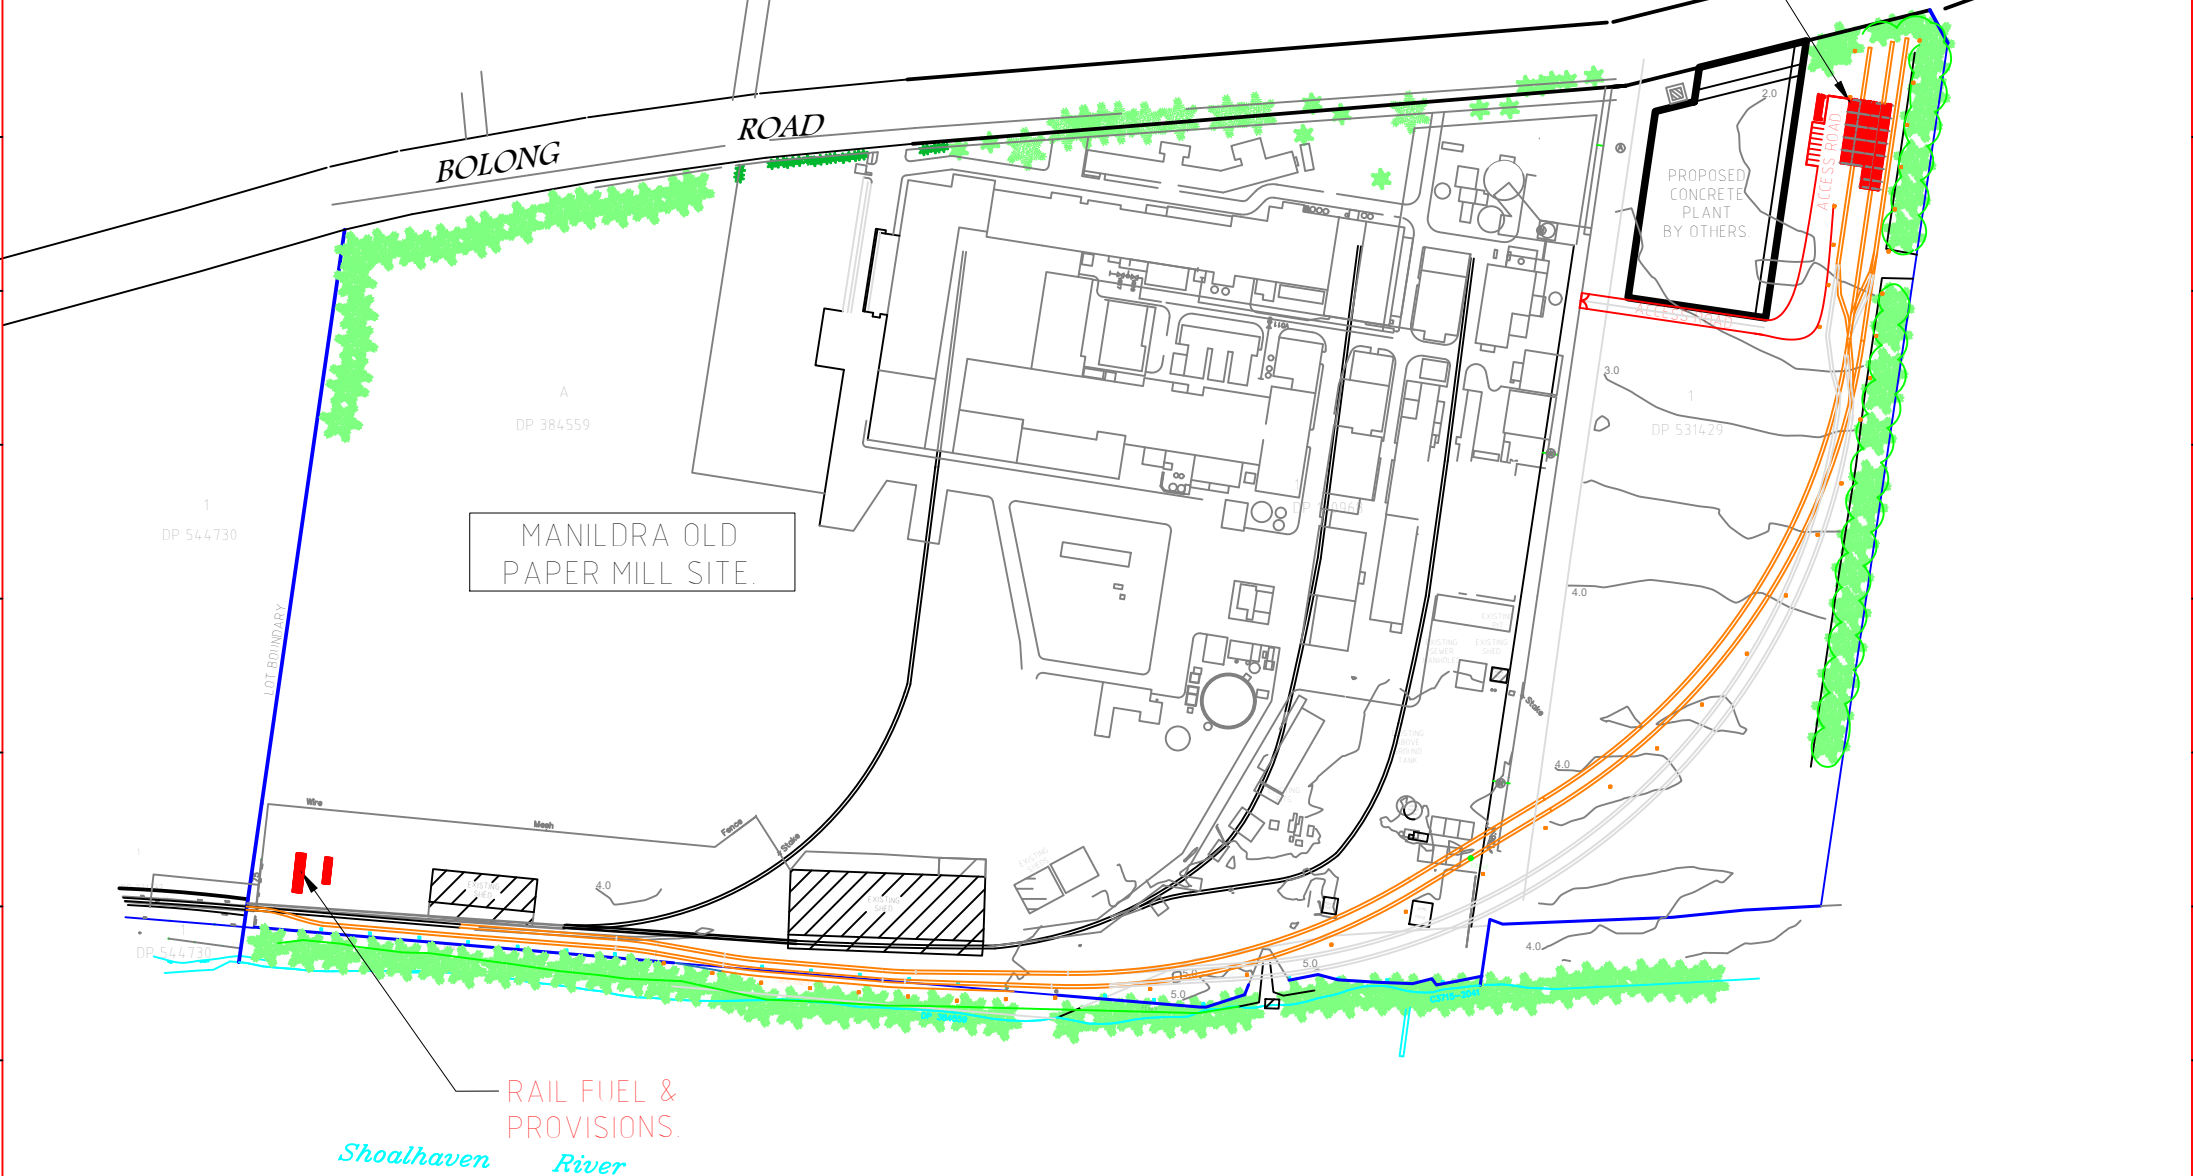

P20		Fence line removed	B.M.	27-11-25	J.S.	
P19	B9	Rail maintenance wagon building extended & re-laid	P.C.	19-03-25	M.O.	
P18	C9	Fuel & provisions 2nd building added	P.C.	11-03-25	M.O.	
P16	ER	Seaweed removed	P.C.	24-02-23	J.S.	
P15	B9	Rail maintenance building & seaweed added	P.C.	13-02-23	M.O.	
P14	ALL	Track reworked	P.C.	9-05-22	B.H.	
REV	ZONE		DRN	DATE	CHKD	APPD



MANILDRA
GROUP
100% AUSTRALIAN

P.C	12/5/21	SHOALHAVEN STARCHES.BOMADERRY. NSW				A3
CHKD B.H	DATE	DWG TITLE				
APPD	DATE	PAPER MILL RAIL MAINTENANCE BUILDING.MOD 26. SITE PLAN.				REV
	SCALE 1:2500	PROJECT No.		DWG No.		P20
		7464		MN7549-020		

EXISTING APPROVED PLANT -BLACK.
MOD 25 PENDING APPROVAL -ORANGE.
MOD 26 RAIL MAINTENANCE BUILDINGS-RED.



BOLONG ROAD

LOT BOUNDARY

RAIL LOCO
MAINTENANCE
BUILDING

24M
SETBACK

10.465M

9M

21M
SETBACK

33.5M SETBACK

40.507M

RAIL WAGON
MAINTENANCE
BUILDING.

30M
SETBACK

25M

30.507M

12M x 3M
AMENITY BUILDING
& CAR PARKING.

CLEARY BROS.
CONCRETE
PLANT.

ACCESS ROAD.

LOT BOUNDARY.

GATES ACCESS ROAD.

3.0

P08		Fence Line Removed	B.M.	27-11-25	J.S.	
P07	dh	Rail maintenance wagon building extended & relo	P.C.	19-03-25	M.O.	
P06	ALL	Wagon maintenance building added, fuel removed	P.C.	23-02-23	M.O.	
P05	G7	Fuel & provisions added	P.C.	03-12-24	JS	
P04	ALL	Maintenance building added	P.C.	23-02-23	B.H.	
P03	ALL	Seaweed removed	P.C.	23-02-23	B.H.	
P02	ALL	Maintenance moved 25m south	P.C.	17-02-23	B.H.	M.O.
REV	ZONE		DRN	DATE	CHKD	APPD



**MANILDRA
GROUP**
100% AUSTRALIAN



P.C.	12/5/21
CHKD B.H.	DATE
APPD	DATE
	SCALE 1:750




SHOALHAVEN STARCHES BOMADERRY, NSW	
PAPER MILL RAIL MAINTENANCE BUILDING MOD 26. LAYOUT.	
PROJECT No.	7464
DWG No.	MN7549-021

A3


REV.

P08

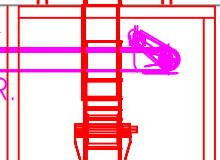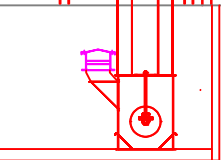

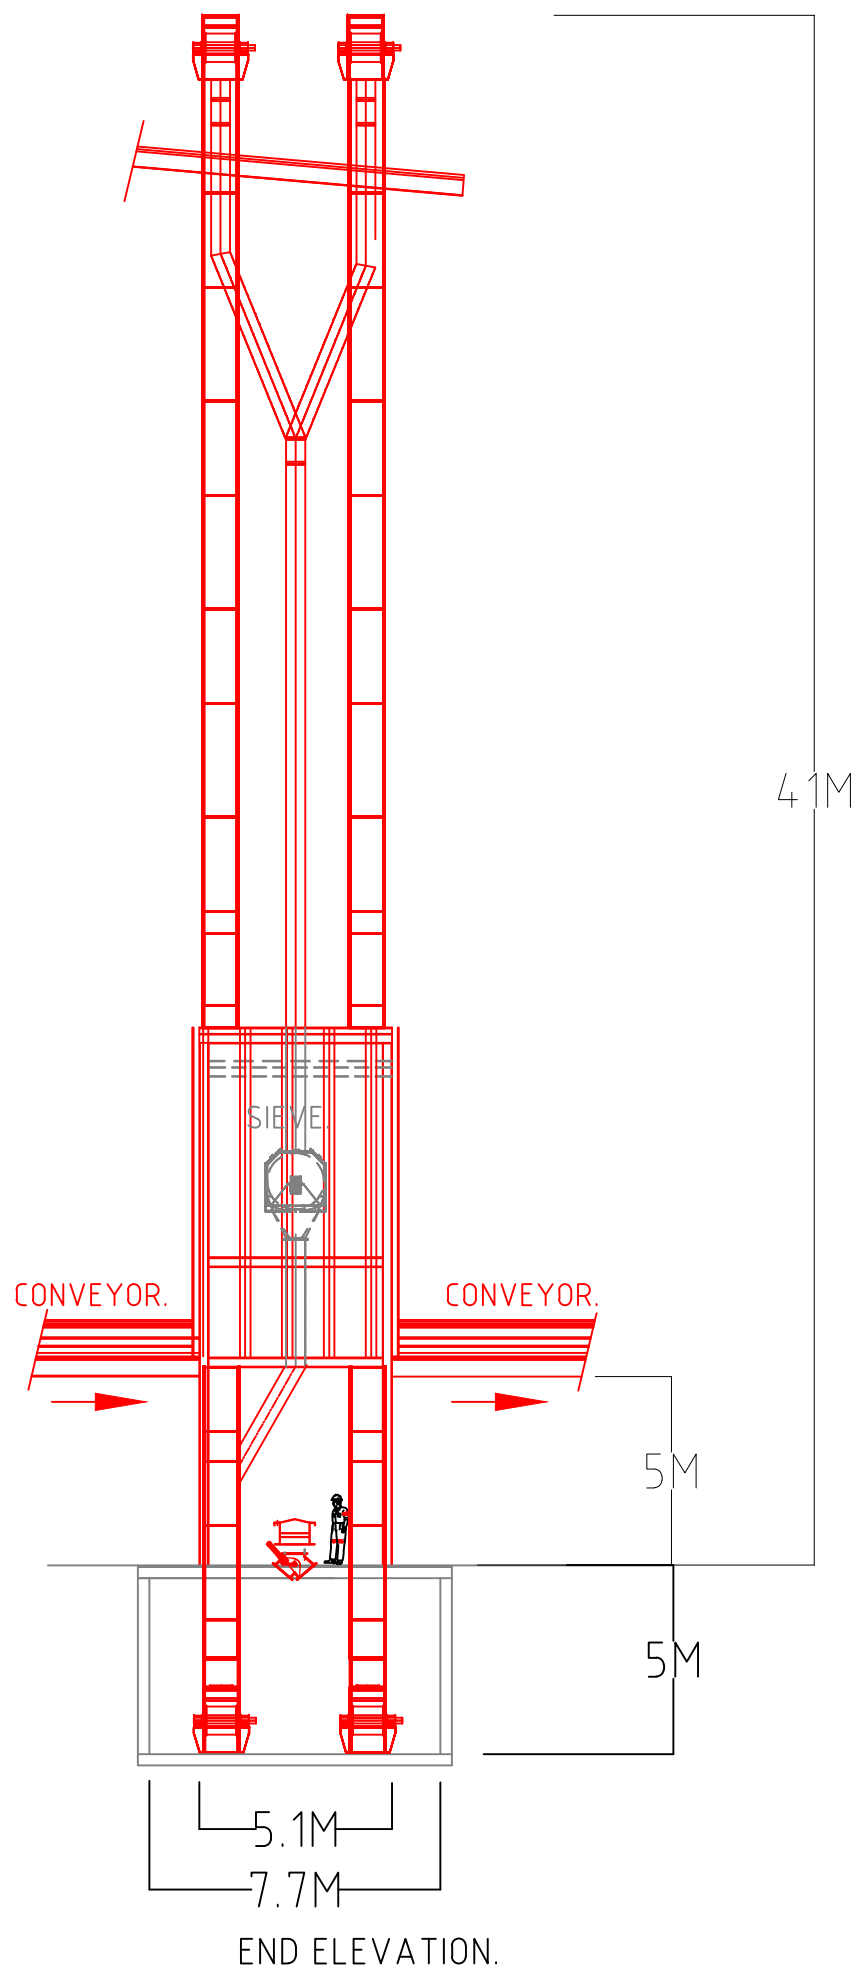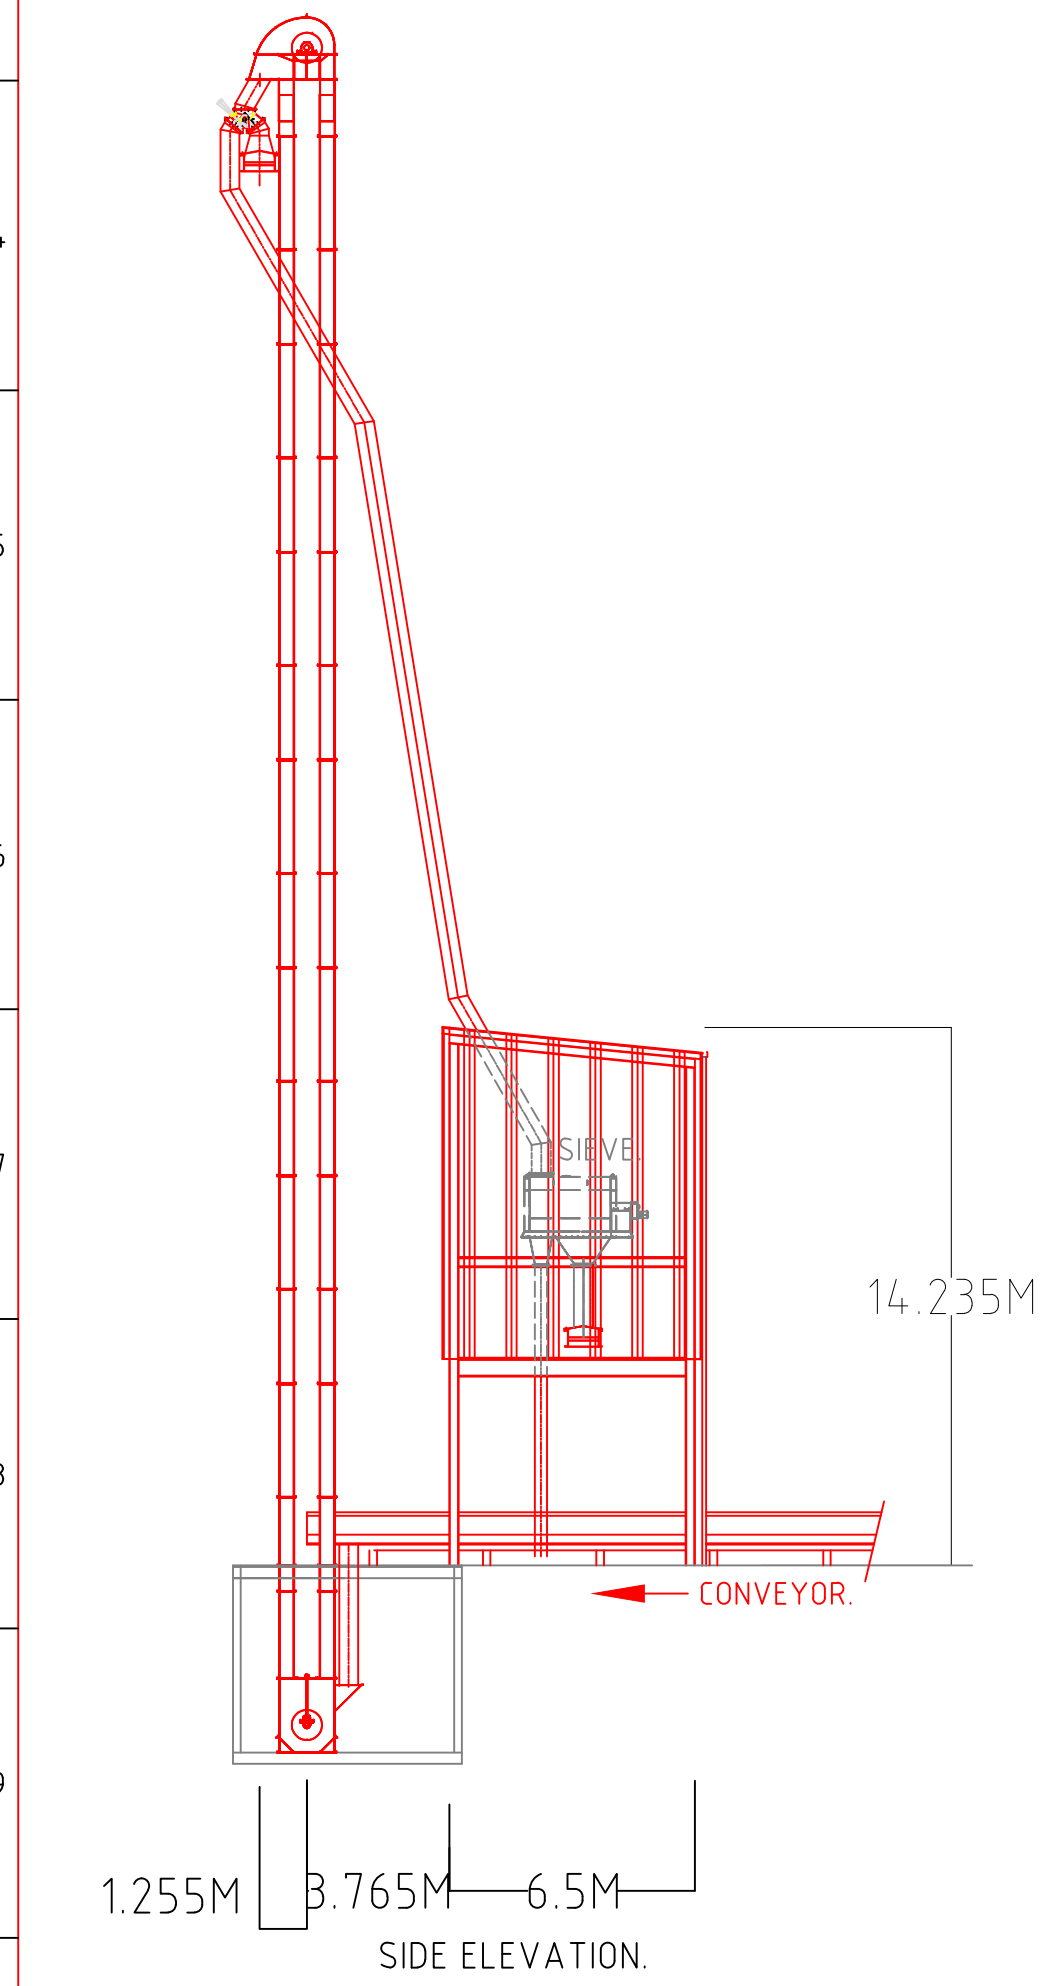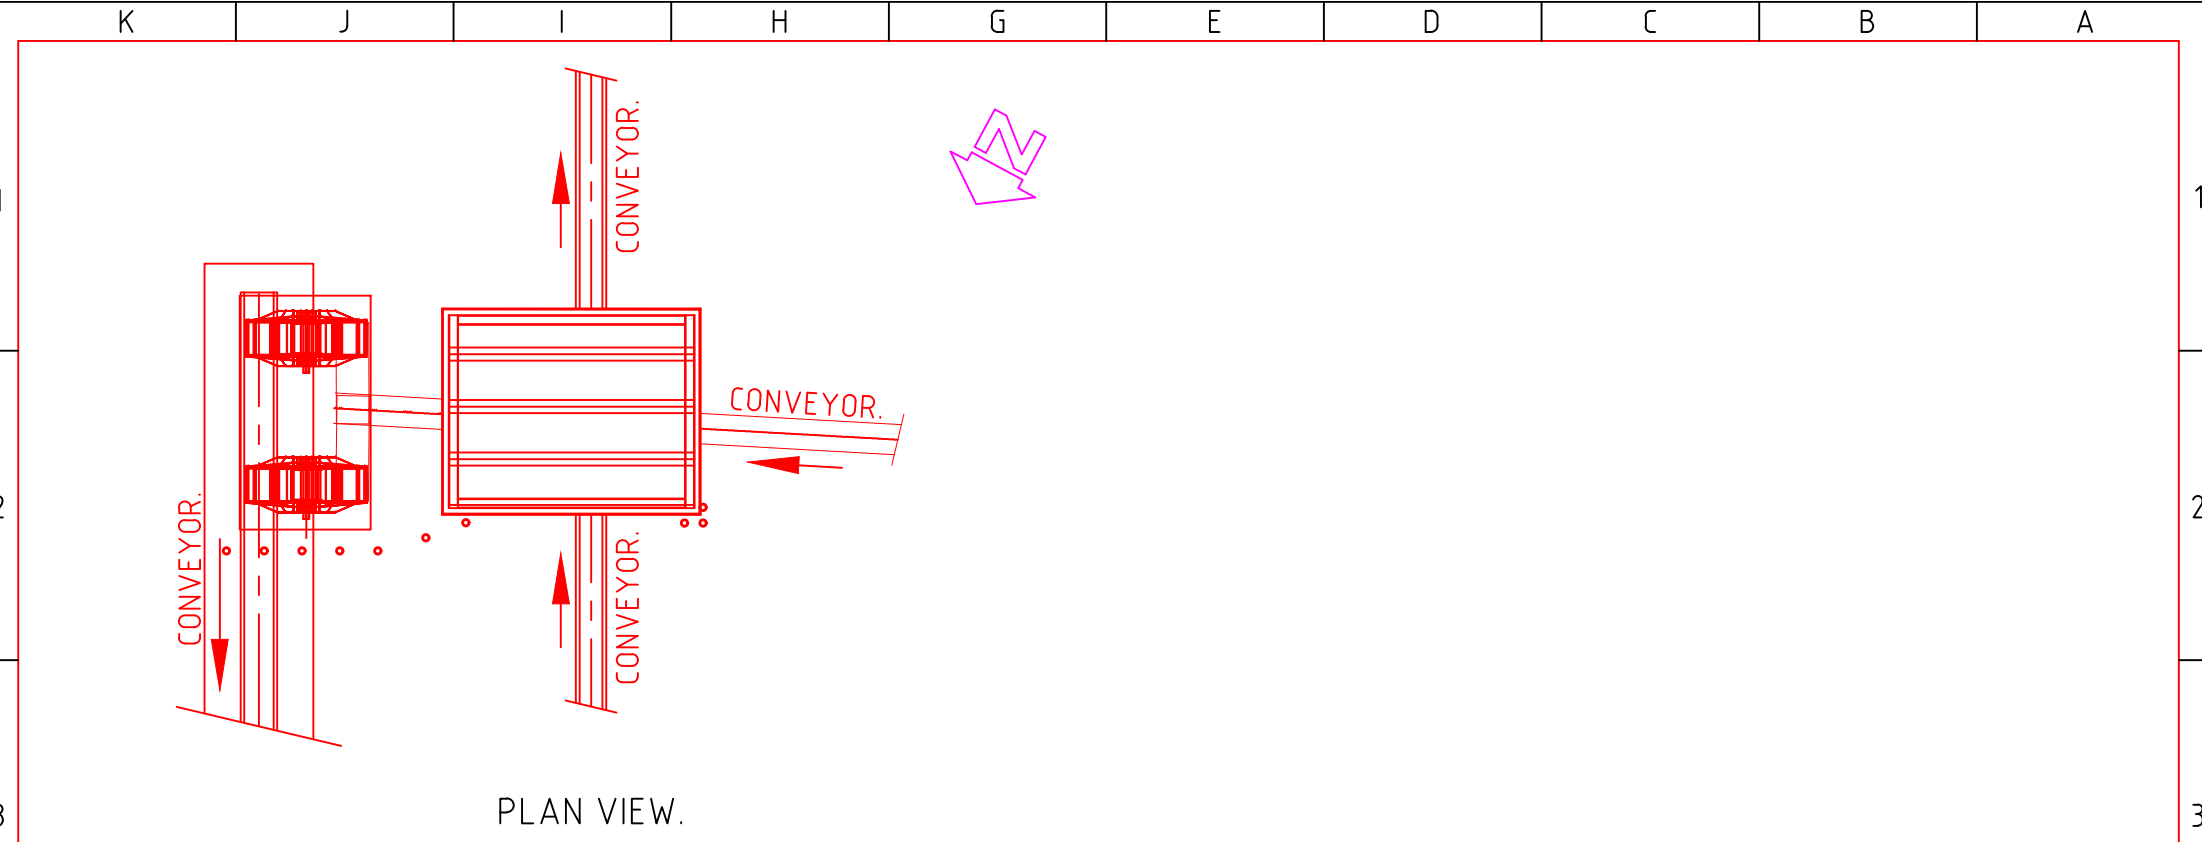


--	--	

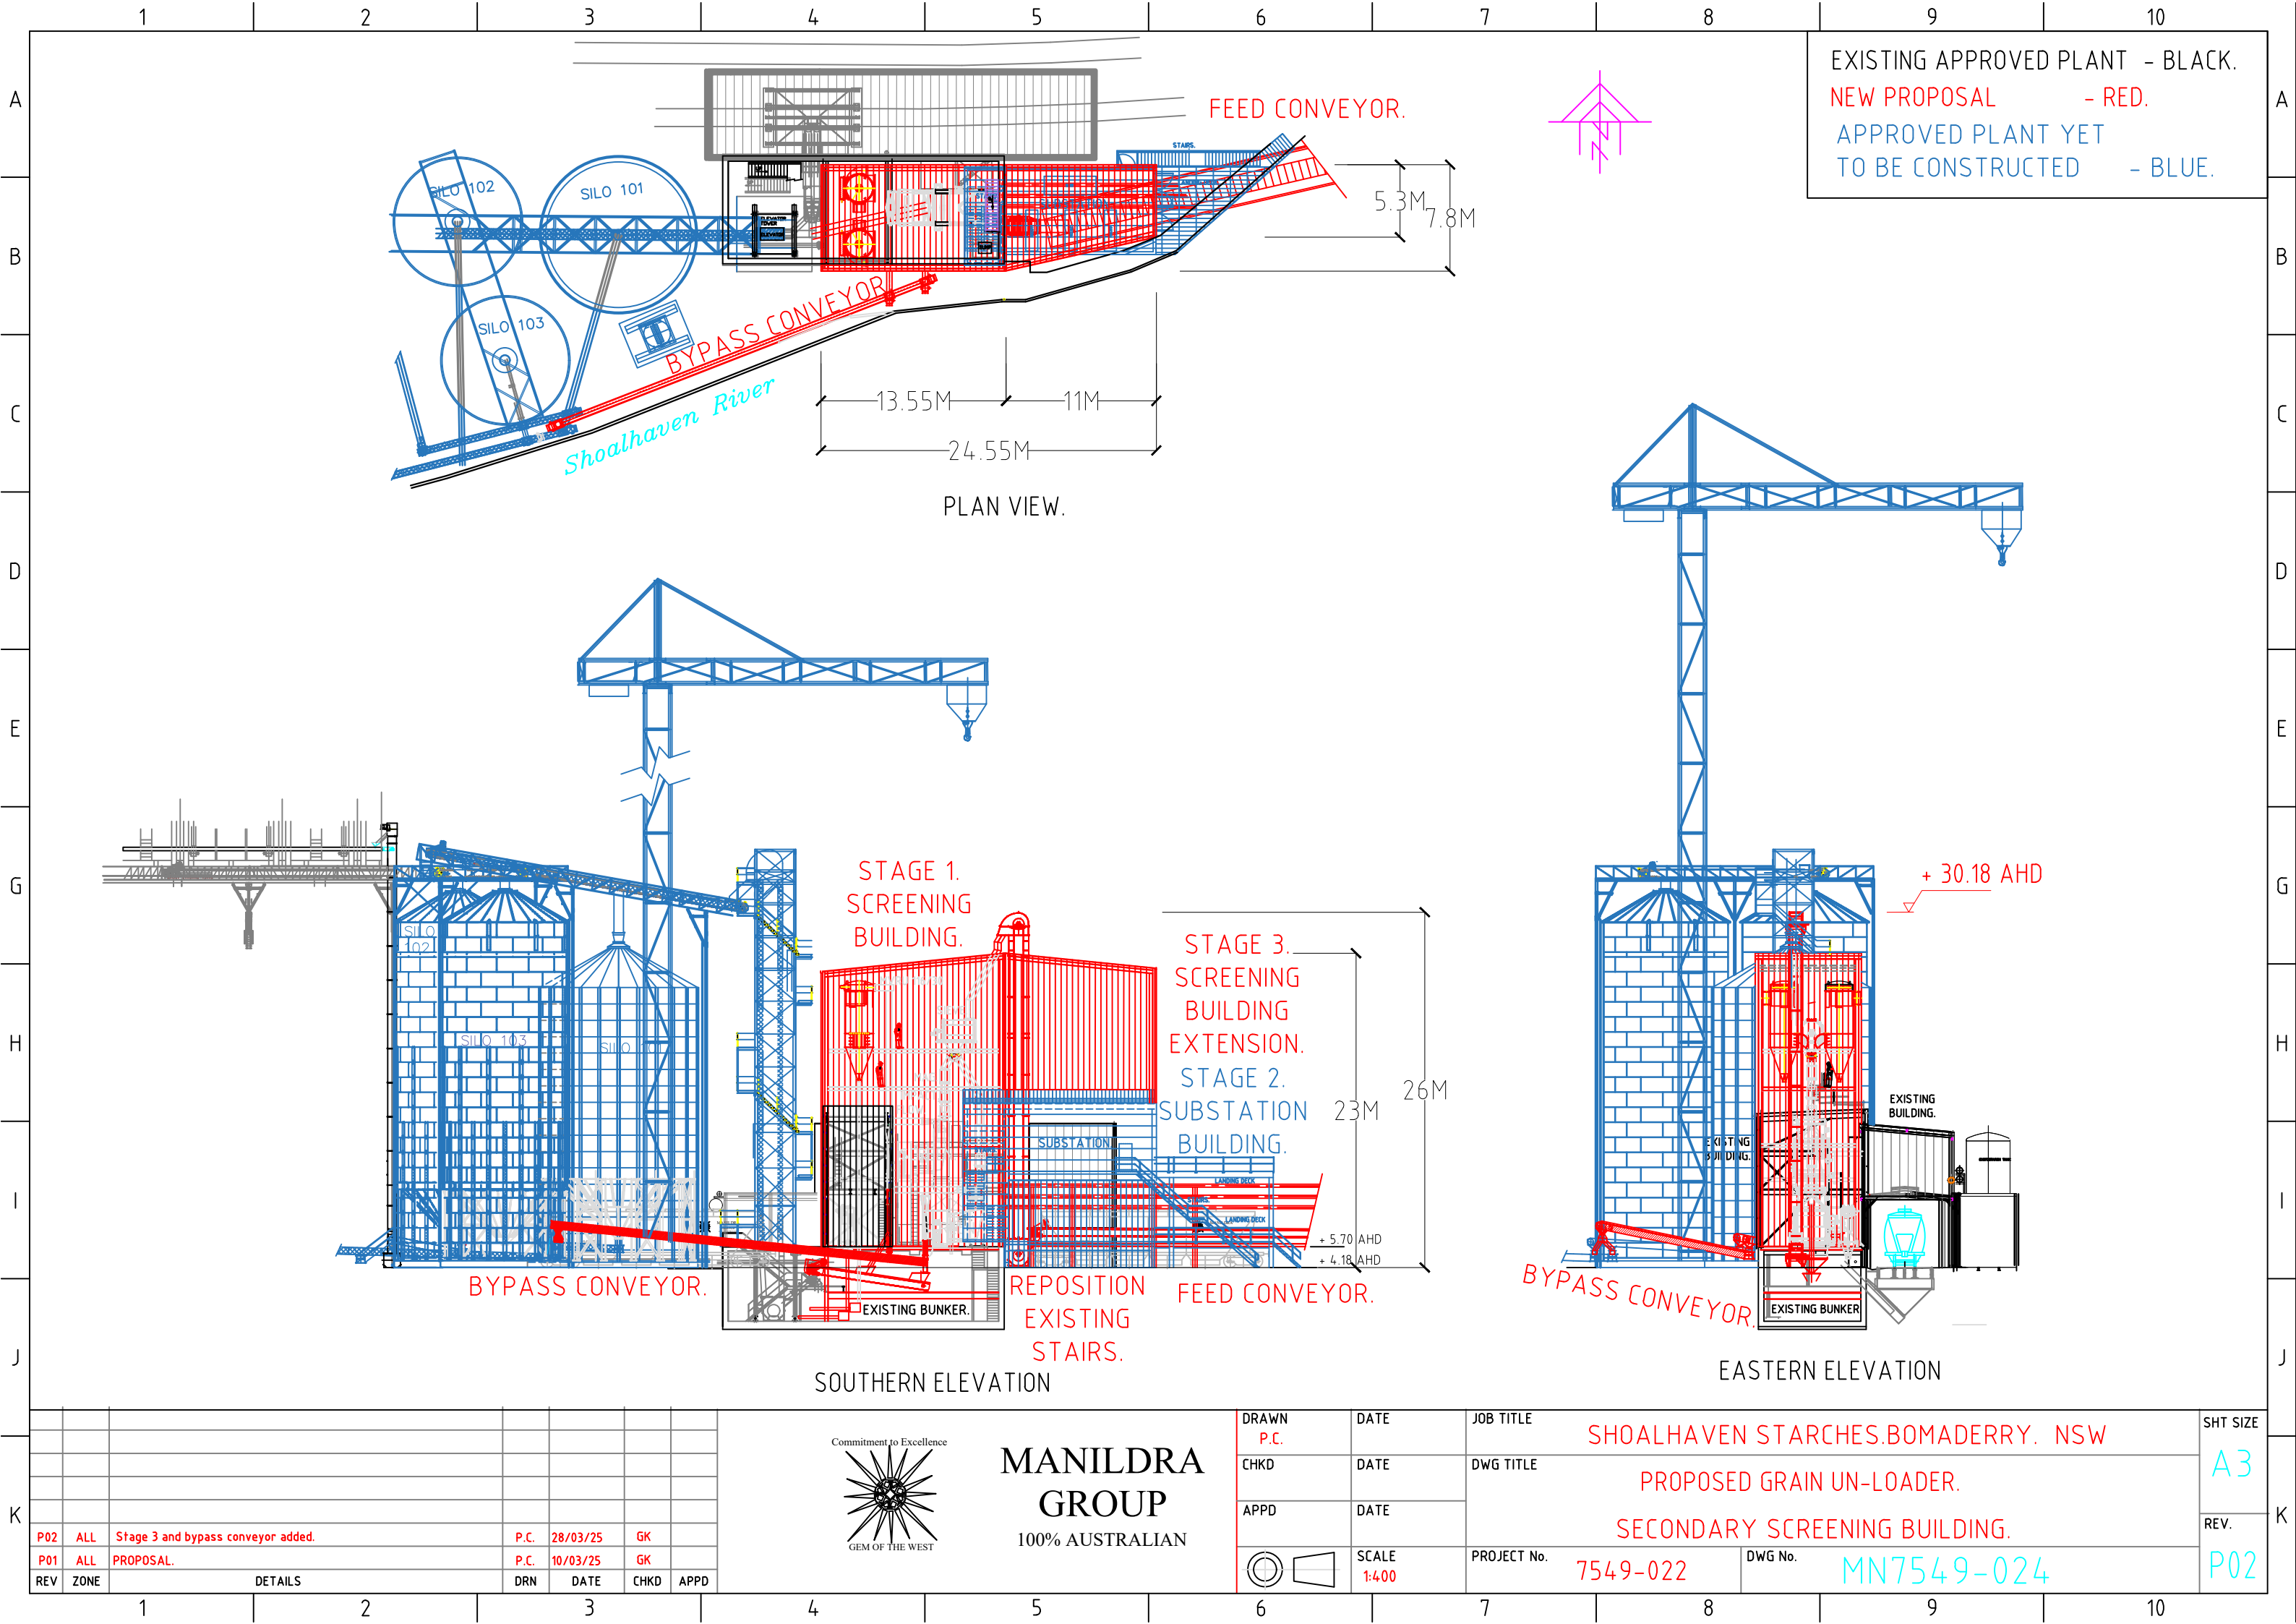

EXISTING STRUCTURES.
MOD 26.



14 SILOS.2.2M x 5M.
5 SILOS.5M x 5M.
TO BE CONSTRUCTED IN STAGES
TO MATCH PRODUCT DEMAND.

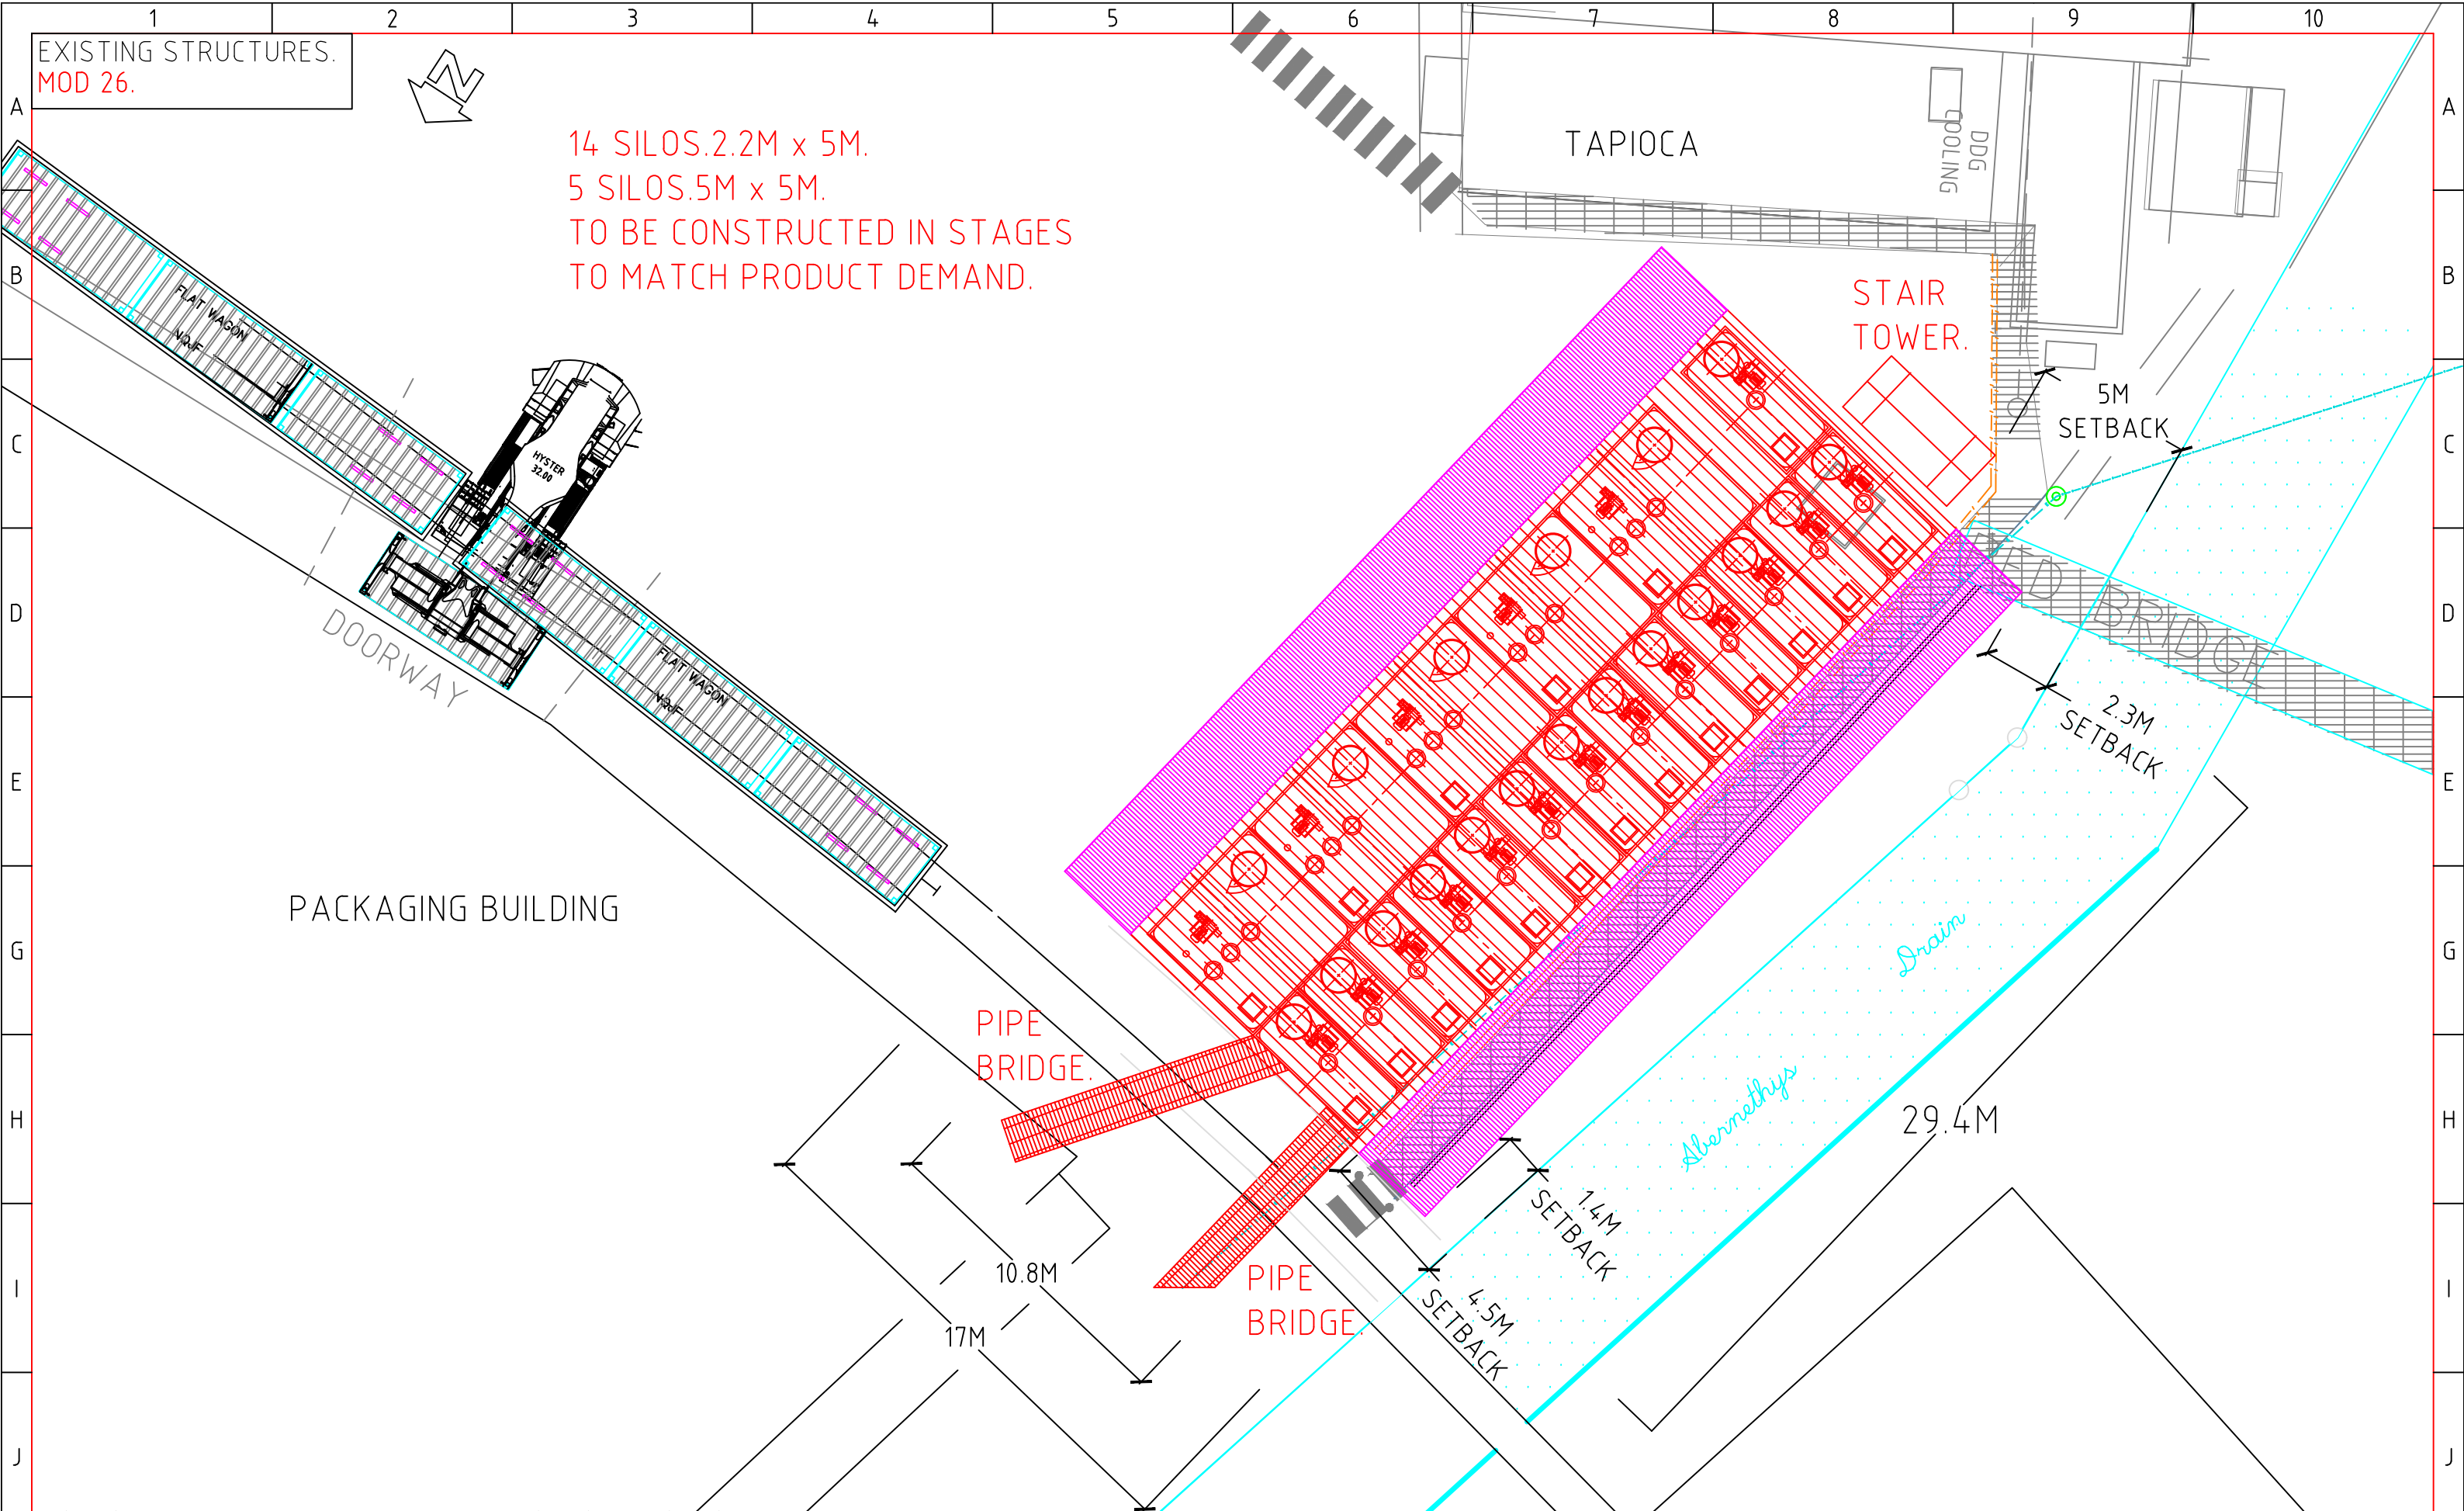

REV	ZONE	DETAILS	DRN	DATE	CHKD	APPD
P03	ALL	Silos layout amended.	P.C.	28-4-25	CJ	
P02	ALL	Silos layout amended.	P.C.	22-4-25	CJ	
P01	ALL	First issue.	P.C.	14/3/25	AT	



**MANILDRA
GROUP**
100% AUSTRALIAN

P.C.
CHKD
M.P.
APPD

DATE
14/3/25

DATE



SCALE
1:200

DWG TITLE

PROJECT No.

7462-011

DWG No.

MN7549-025

SHOALHAVEN STARCHES.

MOD 26.

PRODUCT SILOS SITE PLAN.


SHT SIZE

A3

REV.


P03

EXISTING STRUCTURES.
MOD 26.

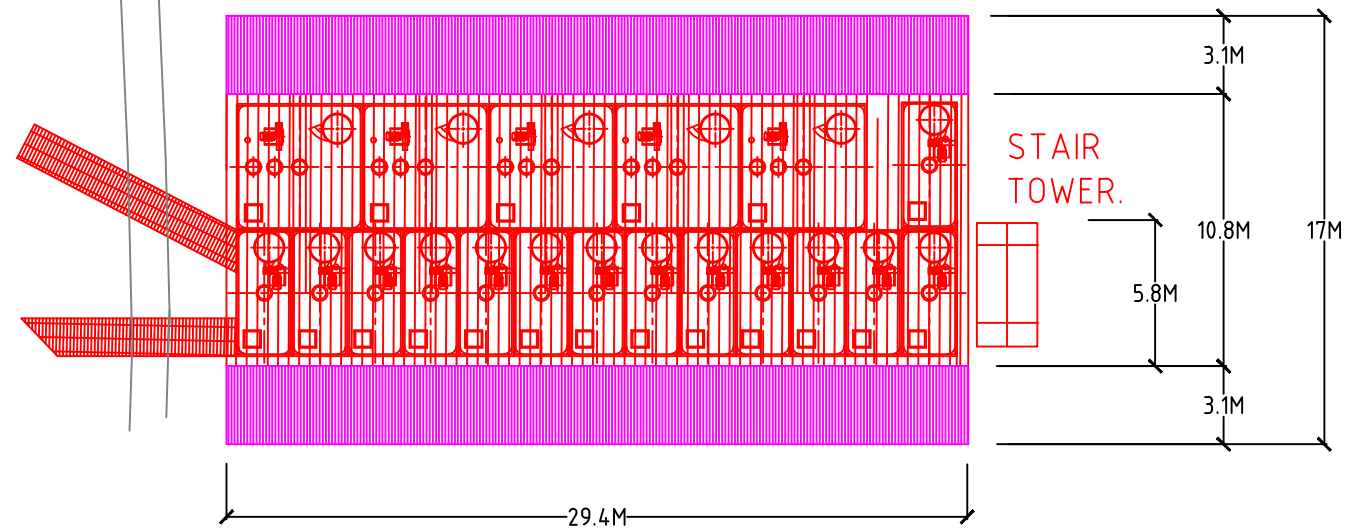


PLAN VIEW.

14 SILOS.2.2M x 5M.
5 SILOS.5M x 5M.
TO BE CONSTRUCTED IN STAGES
TO MATCH PRODUCT DEMAND.

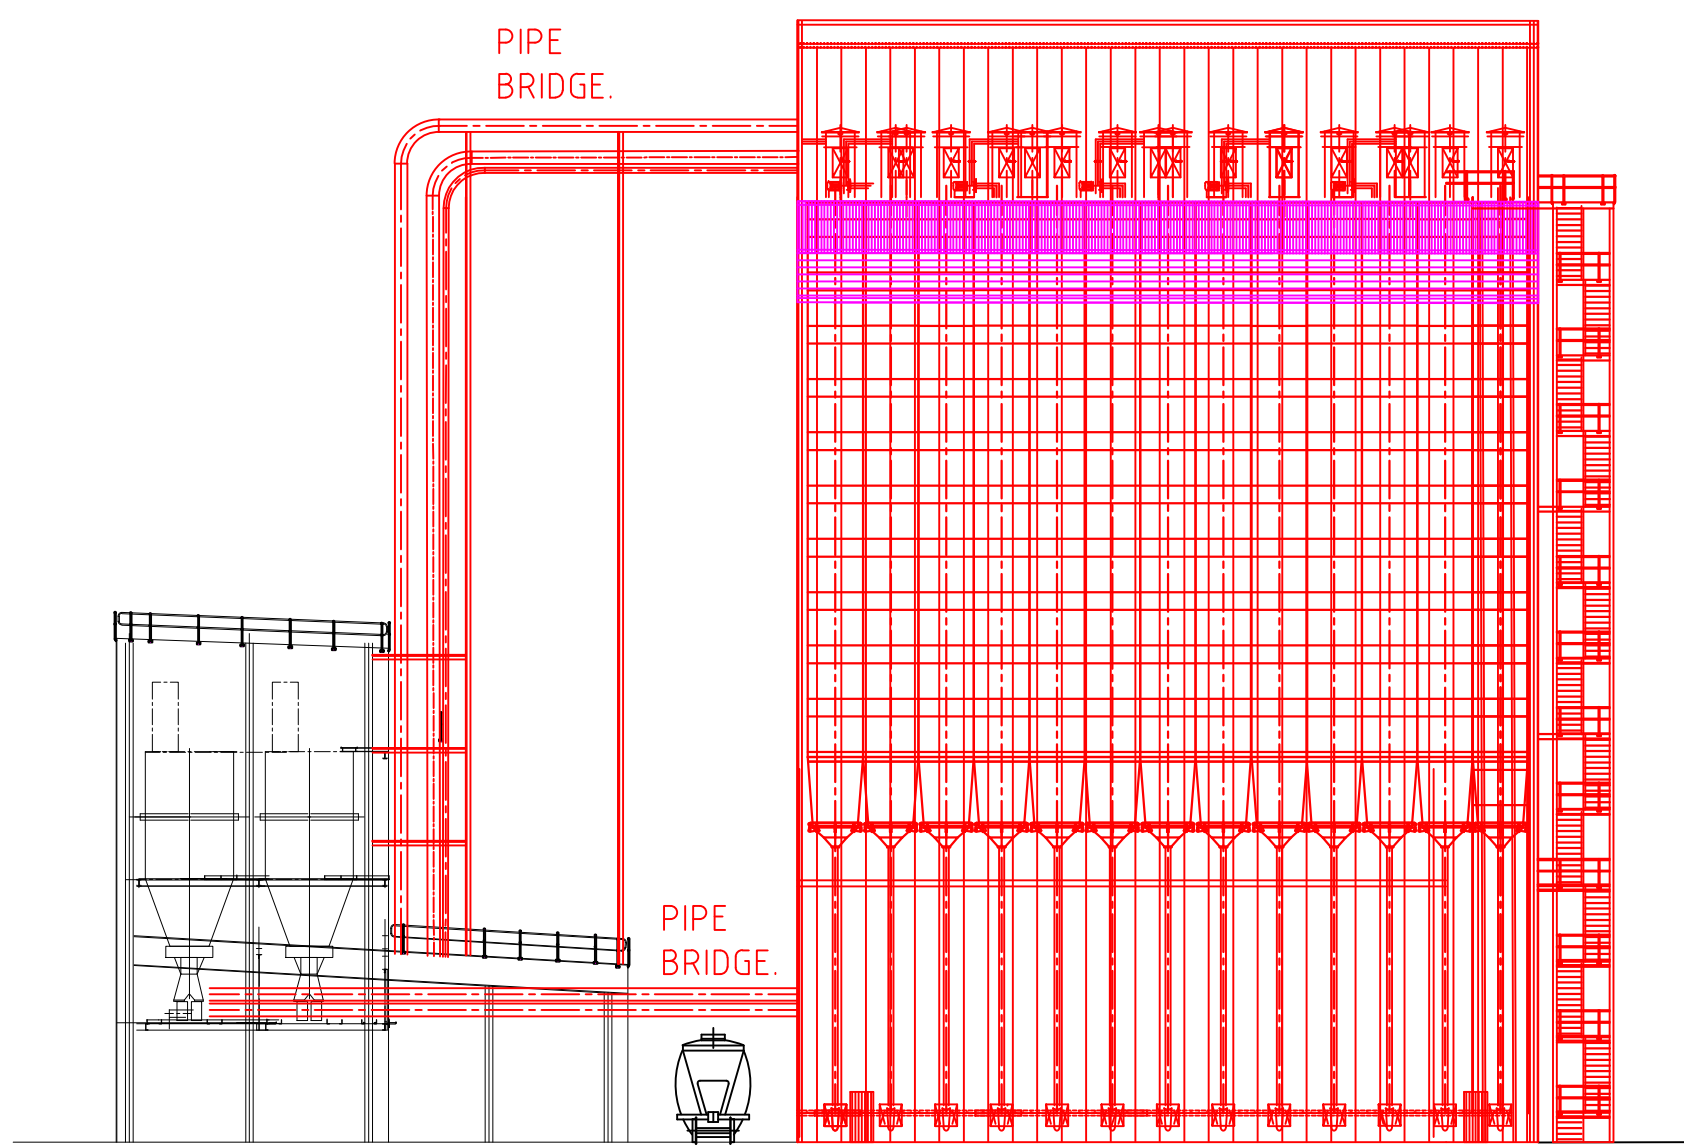

SIDE ELEVATION.

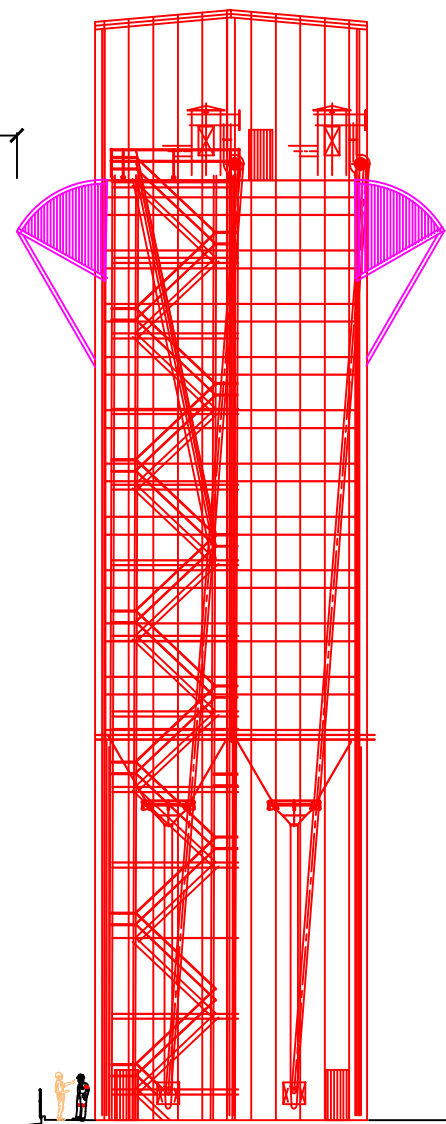

END ELEVATION.

REV	ZONE	DETAILS	DRN	DATE	CHKD	APPD
P06	ALL	Silos layout amended.	P.C.	28-4-25	CJ	
P05	ALL	Silos layout amended.	P.C.	22-4-25	CJ	
P04	ALL	Height increased for 22m silos.	P.C.	17-3-25	DJ	
P03	ALL	Now 16 silos.	P.C.	14-3-25		
P01	ALL	New proposal.	P.C.			

Commitment to Excellence



GEM OF THE WEST

**MANILDRA
GROUP**

100% AUSTRALIAN

DRAWN P.C.	DATE 14/03/25	JOB TITLE SHOALHAVEN STARCHES.BOMADERRY. NSW		SHT SIZE A3
CHKD	DATE	DWG TITLE MOD 26.		REV.
APPD	DATE	PROJECT No. 7462-011		P06
SCALE 1:300		DWG No. MN7549-026		

EXISTING APPROVED PLANT.
MOD 26 PROPOSAL.

EXTEND BUND.

RELOCATED APPROVED PHOSPHORUS OXYCHLORIDE BUND.

3.75M

3.2M

EXISTING BUND.

No.3 AND No.4 STARCH DRYER BUILDING

TANK

TANK

TANK

TANK

No.6 GLUTEN DRYER BUILDING

REV	ZONE	DETAILS	DRN	DATE	CHKD	APPD
P01	A L L	First issue.	P.C.	08/04/2025	JS	

DRAWN	DATE	JOB TITLE	SHT SIZE
08/04/2025		SHOALHAVEN STARCHES.BOMADERRY. NSW	A3
CHKD	DATE	DWG TITLE	REV.
		NEW PROPOSALS.MOD 26.	
		PHOSPHORUS OXYCHLORIDE SITE PLAN.	
		7393	
		DWG No. MN7549-027	P01

P01

EXISTING APPROVED PLANT.
MOD 26 PROPOSAL.

EXTEND BUND.

RELOCATED APPROVED PHOSPHORUS OXYCHLORIDE BUND.

3.75M

3.2M

EXISTING BUND.

No.3 AND No.4 STARCH DRYER BUILDING

TANK

TANK

TANK

TANK

No.6 GLUTEN DRYER BUILDING

REV	ZONE	DETAILS	DRN	DATE	CHKD	APPD
P01	A L L	First issue.	P.C.	08/04/2025	JS	

DRAWN	DATE	JOB TITLE	SHT SIZE
08/04/2025		SHOALHAVEN STARCHES.BOMADERRY. NSW	A3
CHKD	DATE	DWG TITLE	REV.
		NEW PROPOSALS.MOD 26.	
		PHOSPHORUS OXYCHLORIDE SITE PLAN.	
		7393	
		DWG No. MN7549-027	P01

MANILDRA RAIL MAINTENANCE BUILDING

BOLONG ROAD. BOMADERRY, NSW

BUILDING DRAWINGS

BUILDING DRAWING LIST	
SHEET No.	SHEET NAME
A0001	FACE SHEET AND DRAWING INDEX
A0010	SITE PLAN
A0020	GENERAL ARRANGEMENT PLANS - SHEET 1
A0021	GENERAL ARRANGEMENT PLANS - SHEET 2
A0030	BUILDING ELEVATIONS
A0040	SECTIONS AND DETAILS

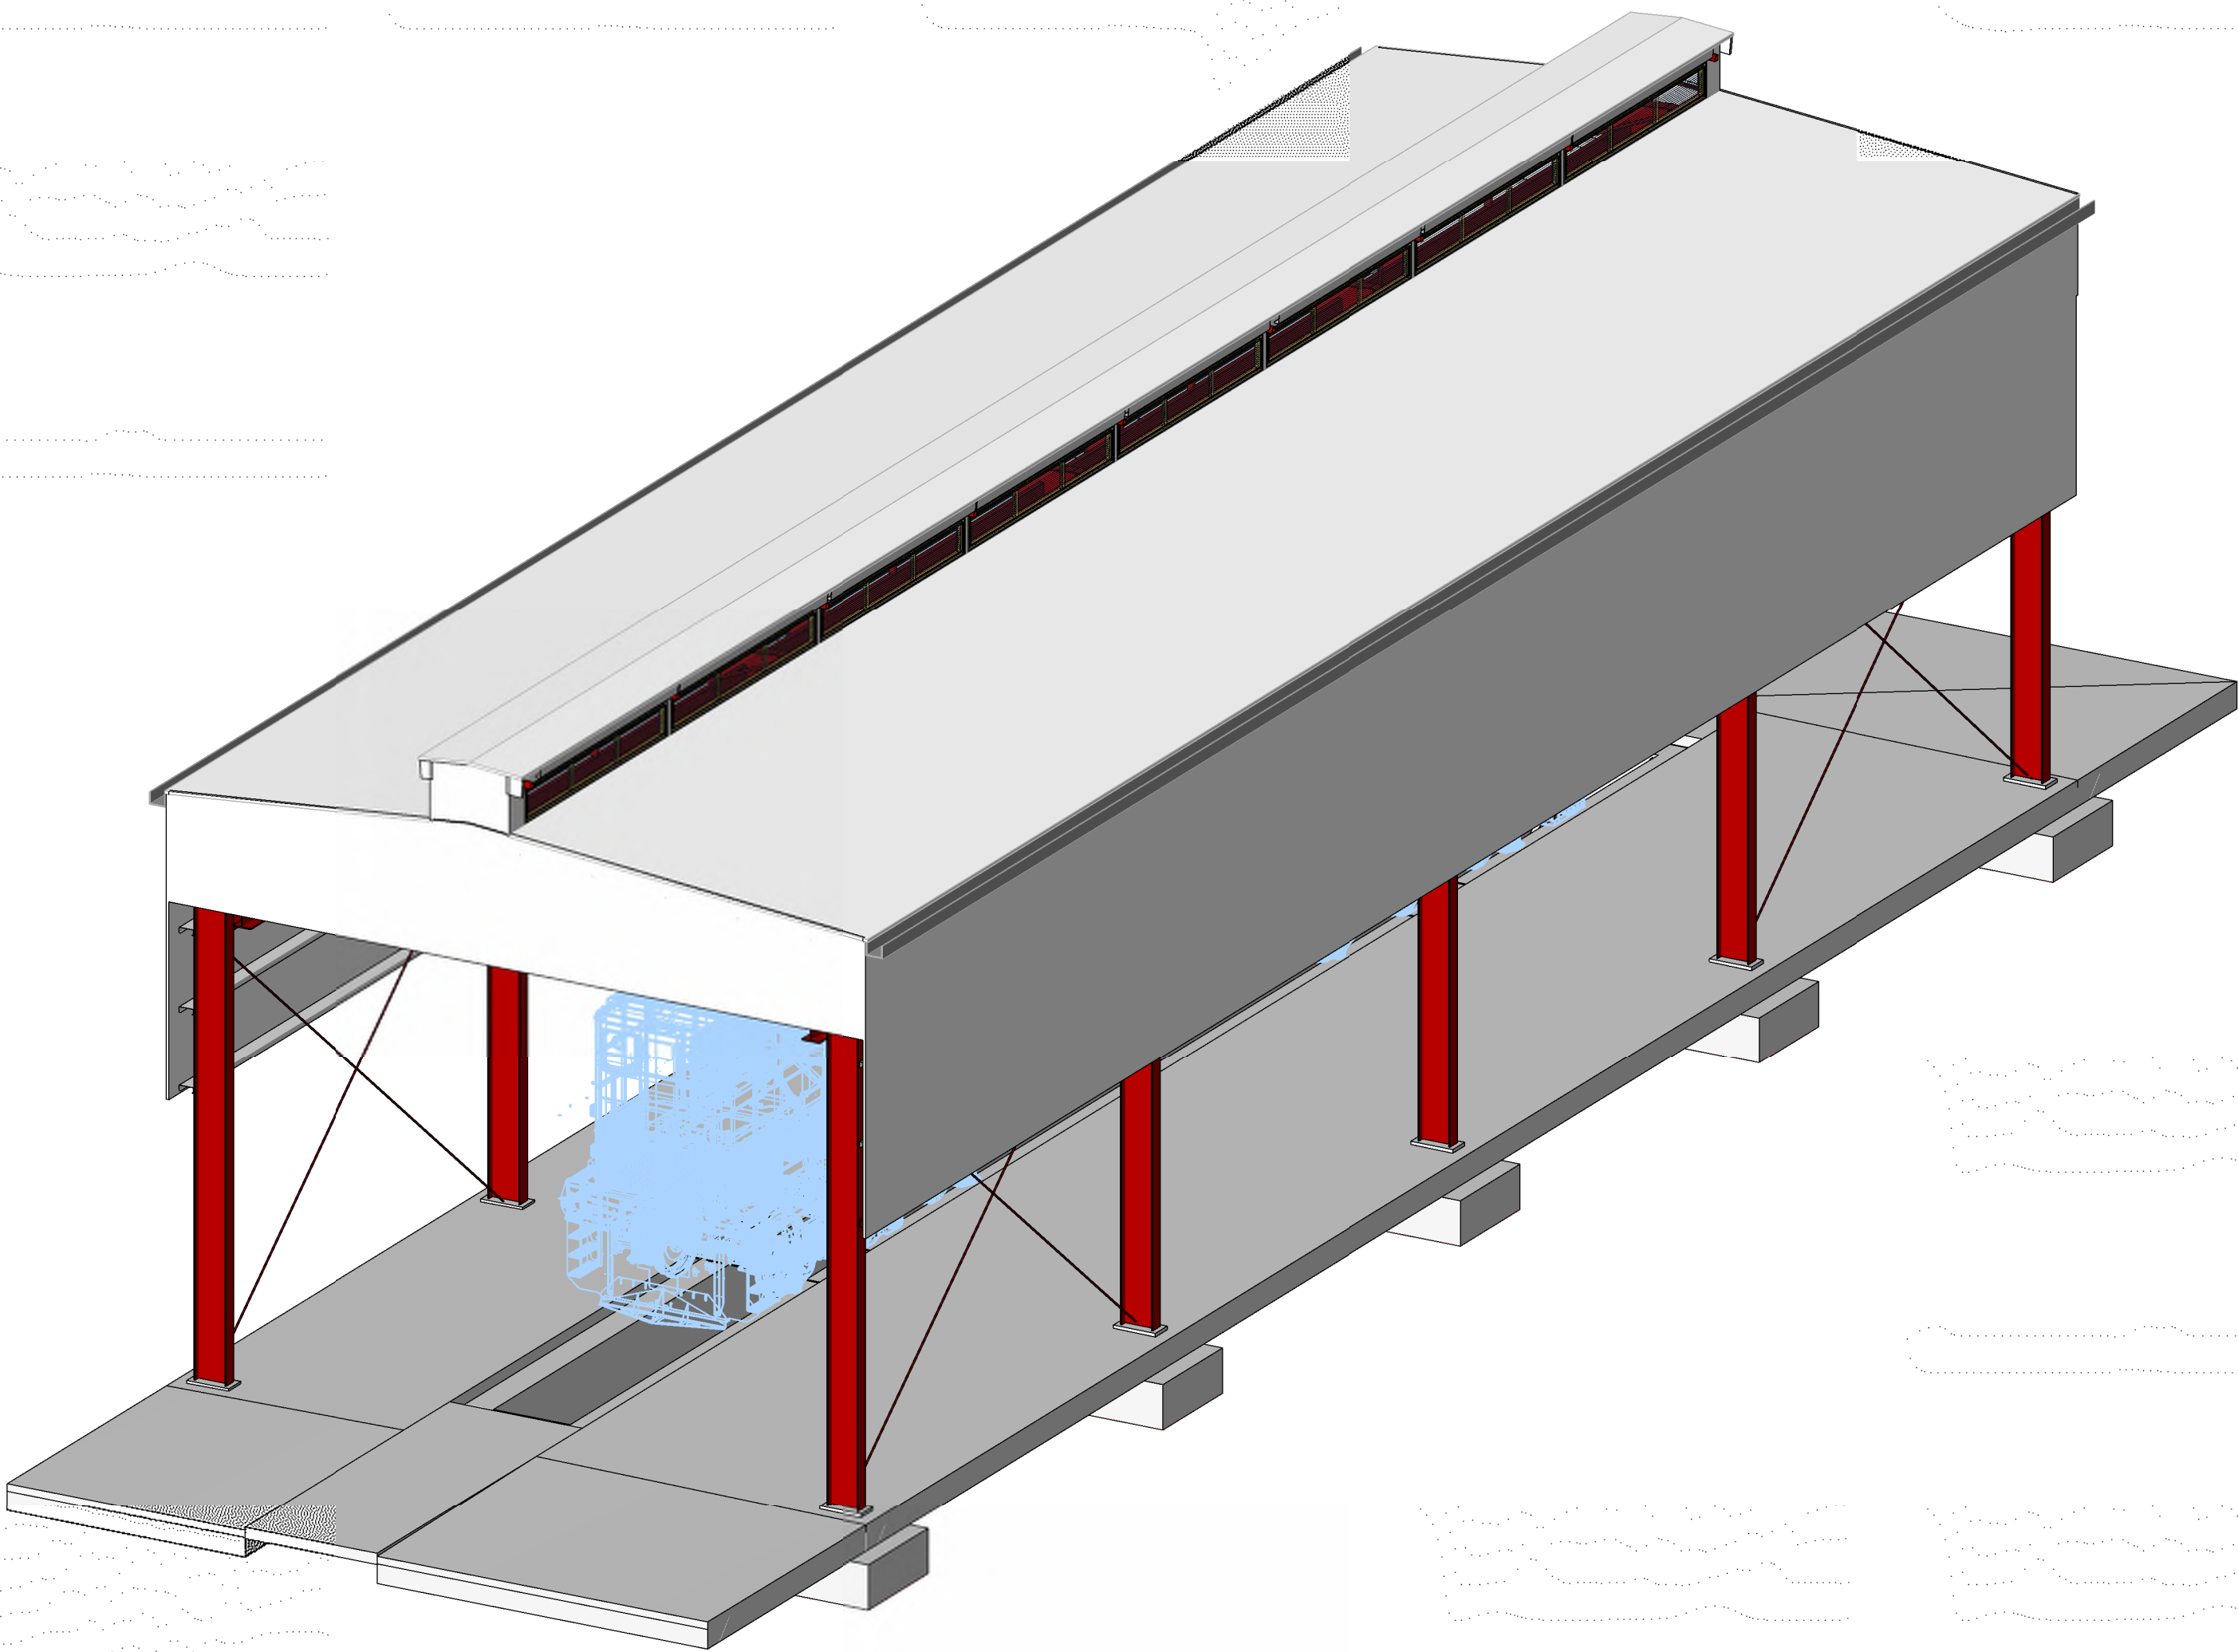

Rev	Description	Date	By	App
P1	ISSUED FOR INFORMATION	11.08.23	TF	

COPYRIGHT
These drawings, plans and specifications and the copyright therein are the property of
Meinhardt-Bonacini and must not be used, reproduced or copied wholly or in part without the
written permission of Meinhardt-Bonacini.

MEINHARDT

Level 11, 501 Swanston Street
Melbourne VIC 3000
Australia
T: +61 3 8676 1200
F: +61 3 8676 1201
info@meinhardt-bonacini.com
www.meinhardt-bonacini.com
© Copyright

Project Name	MANILDRA RAIL MAINTENANCE BUILDING BOLONG ROAD, BOMADERRY, NSW		
Drawing Title	FACE SHEET AND DRAWING INDEX		

FOR INFORMATION ONLY			
Designed	JR	Project Director Approved	Date
Drawn	TF		North
Scale	1:75		
Date	11/08/23	Project Ref.	Drawing No.
Sheet	A1	131012	A0001 P1

BOLONG ROAD

SITE PLAN

SCALE: 1:500

RAIL EXTENSION TO
BE CONFIRMED

PROPOSED RAIL
MAINTENANCE SHED

ACCESS ROAD

ACCESS ROAD

LOT 1
DP531429

11/08/2023 12:18:51 PM C:\Users\meinhard\Documents\Bom\2023\1108\BOLONG RD RAIL\110823\CENTRAL_1.mxd meinhard\meinhard

Rev	Description	Date	By	App
P1	ISSUED FOR INFORMATION	11.08.23	TF	

COPYRIGHT
These drawings, plans and specifications and the copyright therein are the property of
Meinhardt-Bonacci and must not be used, reproduced or copied wholly or in part without the
written permission of Meinhardt-Bonacci.

All rights reserved.

MEINHARDT
Level 11, 501 Swanston Street
Melbourne VIC 3000
Australia
T: +61 3 8676 1200
F: +61 3 8676 1201
info@meinhardt-bonacci.com
www.meinhardt-bonacci.com
© Copyright


Project Name
**MANILDRA RAIL MAINTENANCE BUILDING
BOLONG ROAD, BOMADERRY, NSW**

Drawing Title
SITE PLAN

FOR INFORMATION ONLY

Designed JR	Project Director Approved	Date	North
Drawn TF			
Scale 1:500	Project Ref. 131012	Drawing No. A0010	Rev P1
Date 11/08/23			
Sheet A1			

C:\Users\meinhard\Documents\Bom\131012\BOLONG RD RAIL\AST\2\CENTRAL_1.mxd 11/08/2023 12:16:11 PM

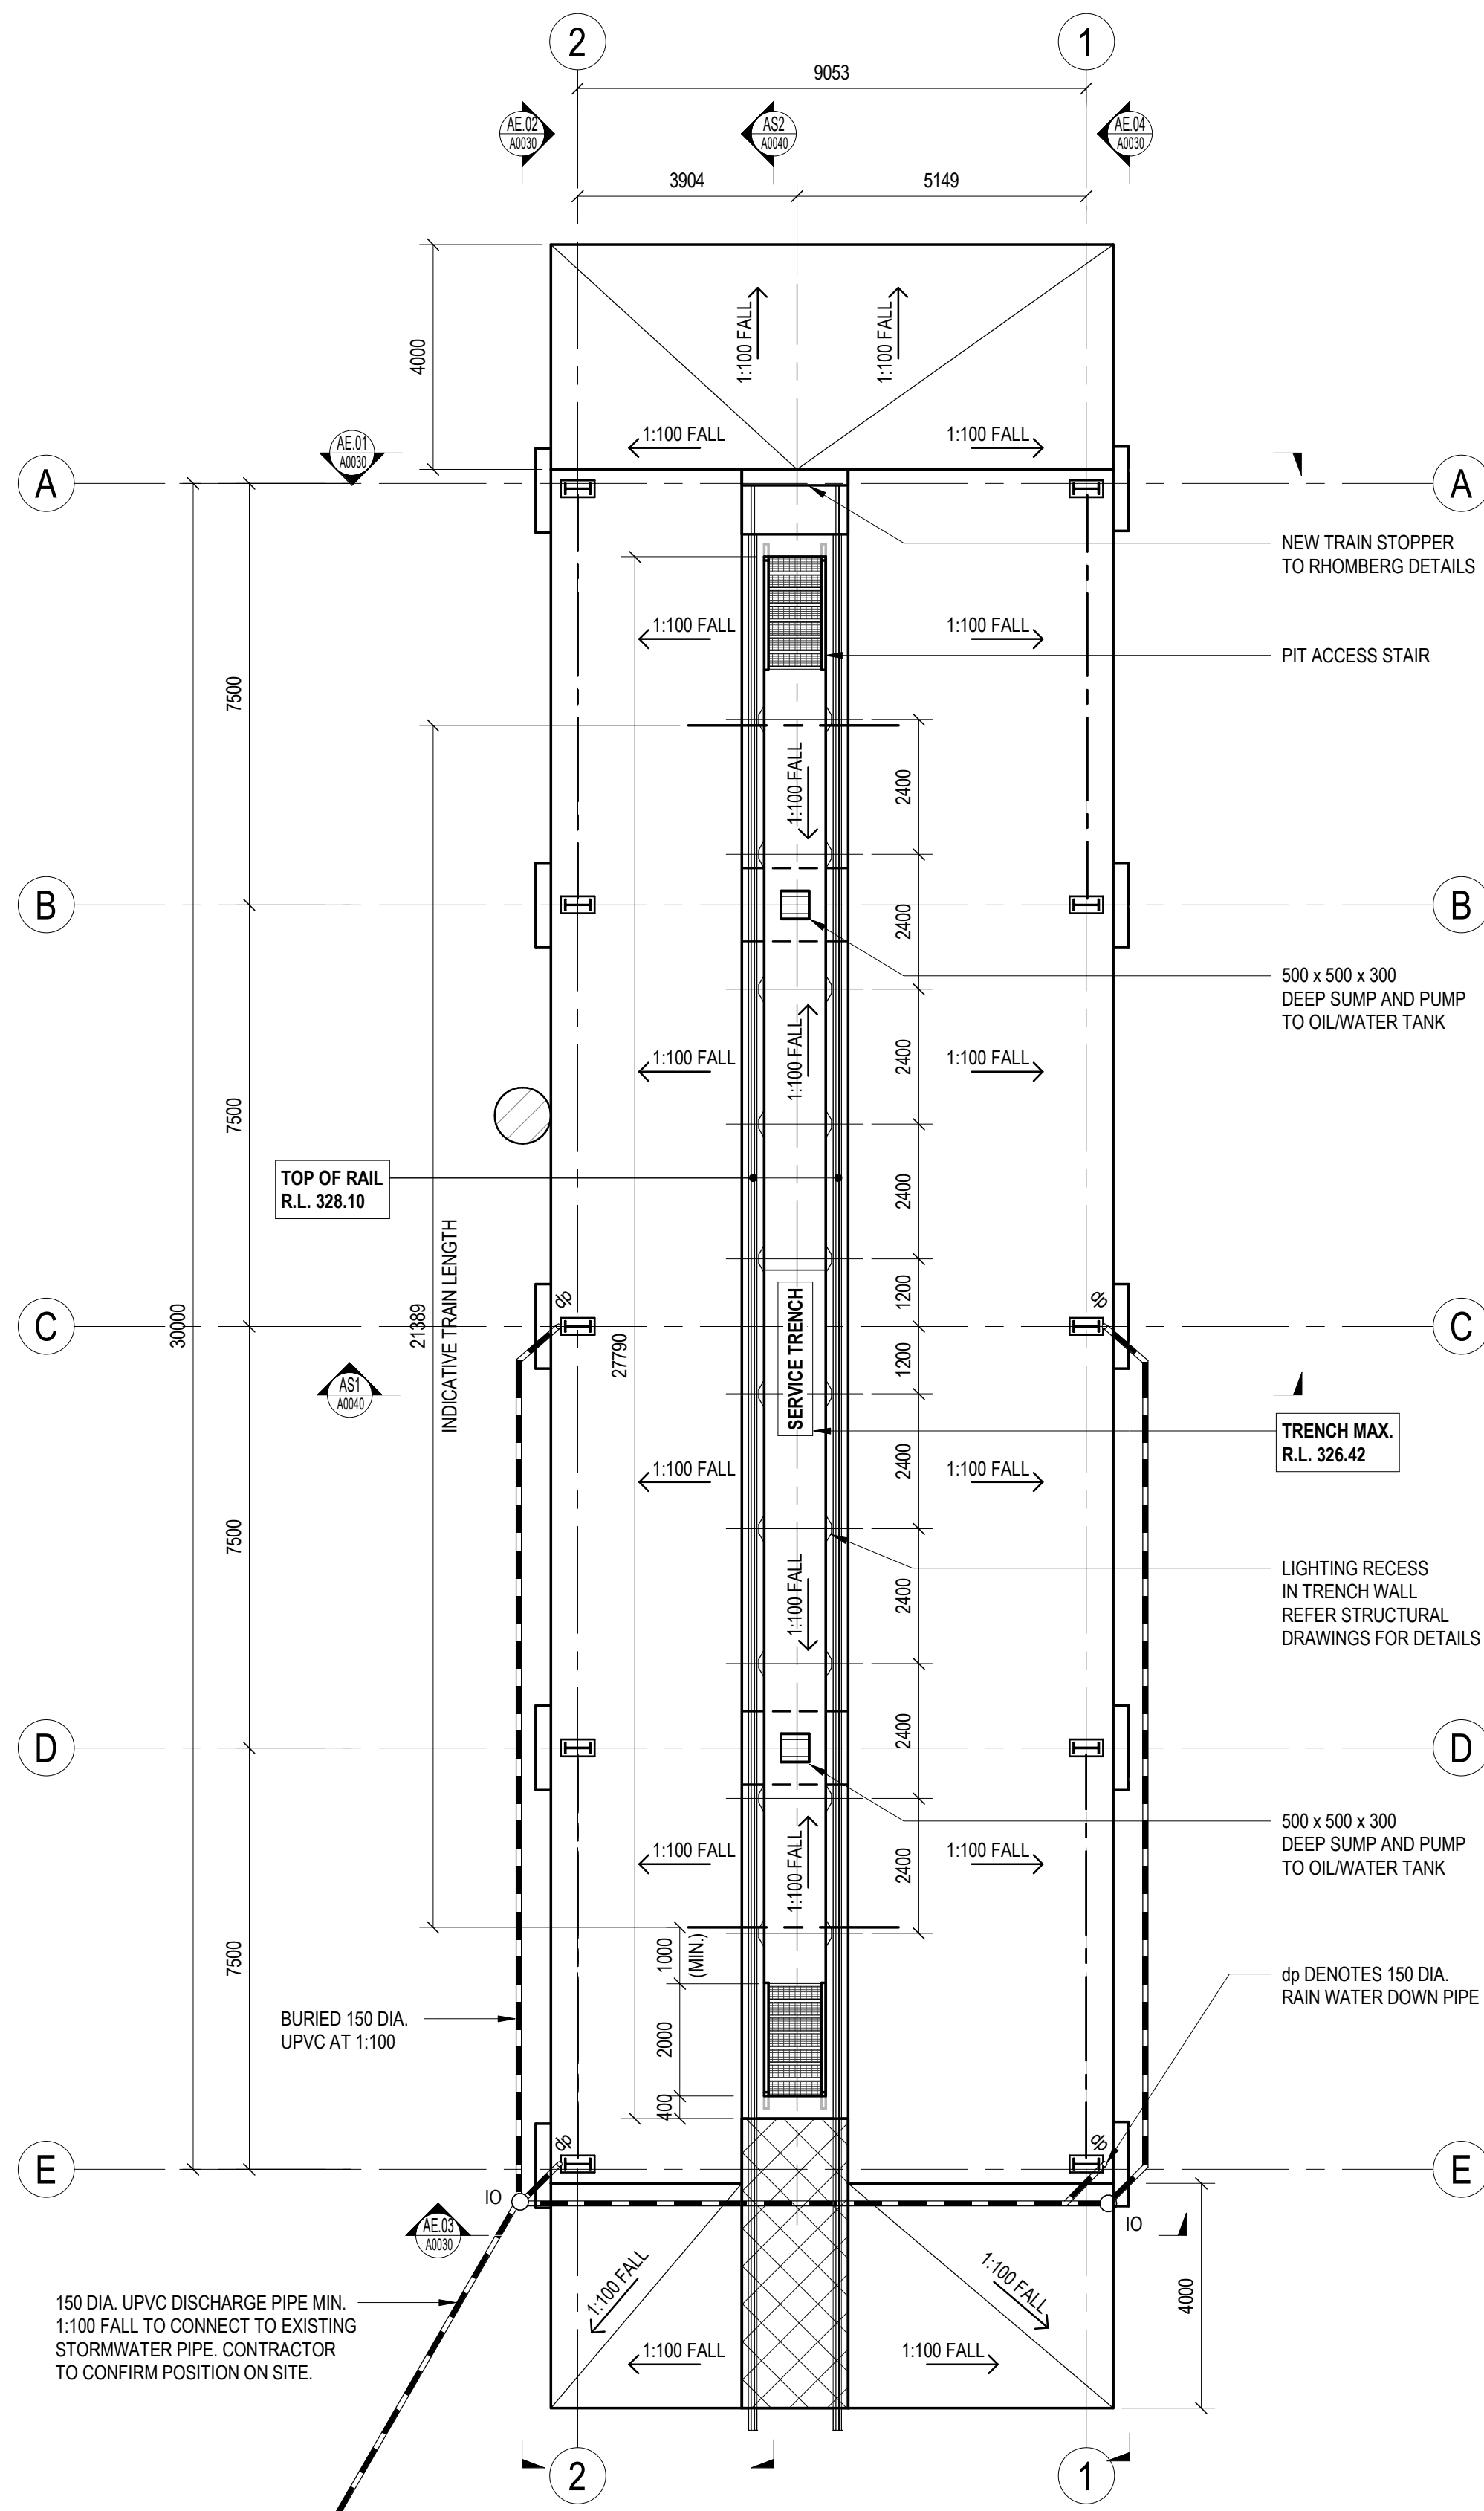

GROUND FLOOR GENERAL ARRANGEMENT PLAN

SCALE: 1:100

LEGEND

(UNLESS OTHERWISE NOTED)

IO

DENOTES INSPECTION OUTLET

↓

DENOTES LIGHTING RECESS IN TRENCH




DENOTES BITUMEN INFILL

Rev	Description	Date	By	App
P1	ISSUED FOR INFORMATION	11/08/23	TF	


COPYRIGHT
These drawings, plans and specifications and the copyright therein are the property of
Meinhardt-Bonacci and must not be used, reproduced or copied wholly or in part without the
written permission of Meinhardt-Bonacci.

All rights reserved.

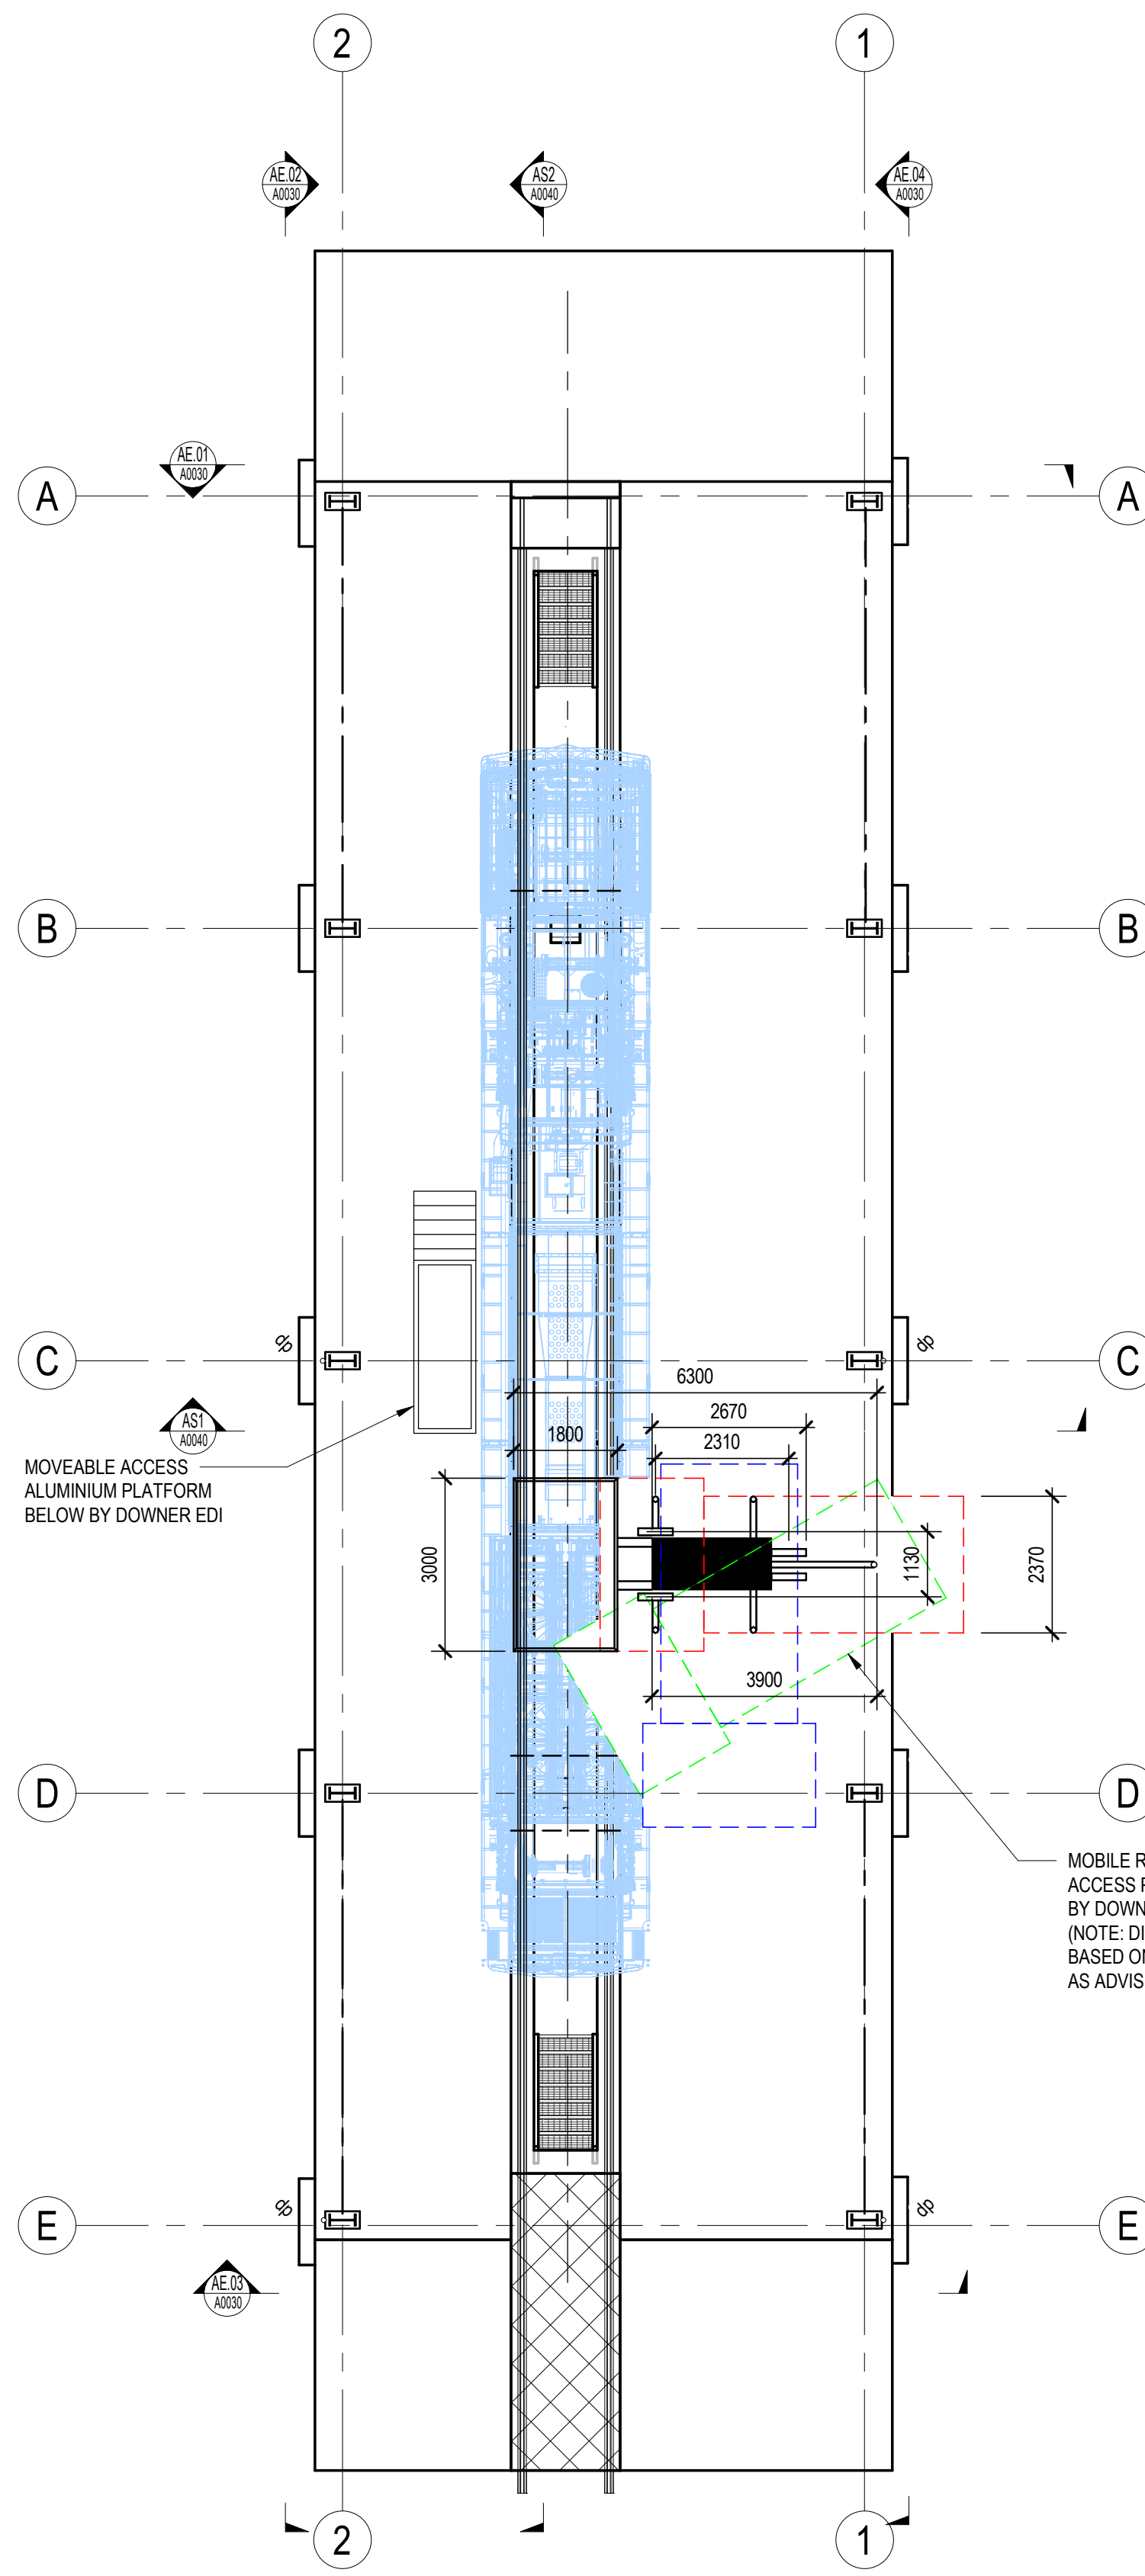

GROUND FLOOR PLAN WITH MOBILE ROOF ACCESS PLATFORM

SCALE 1:100

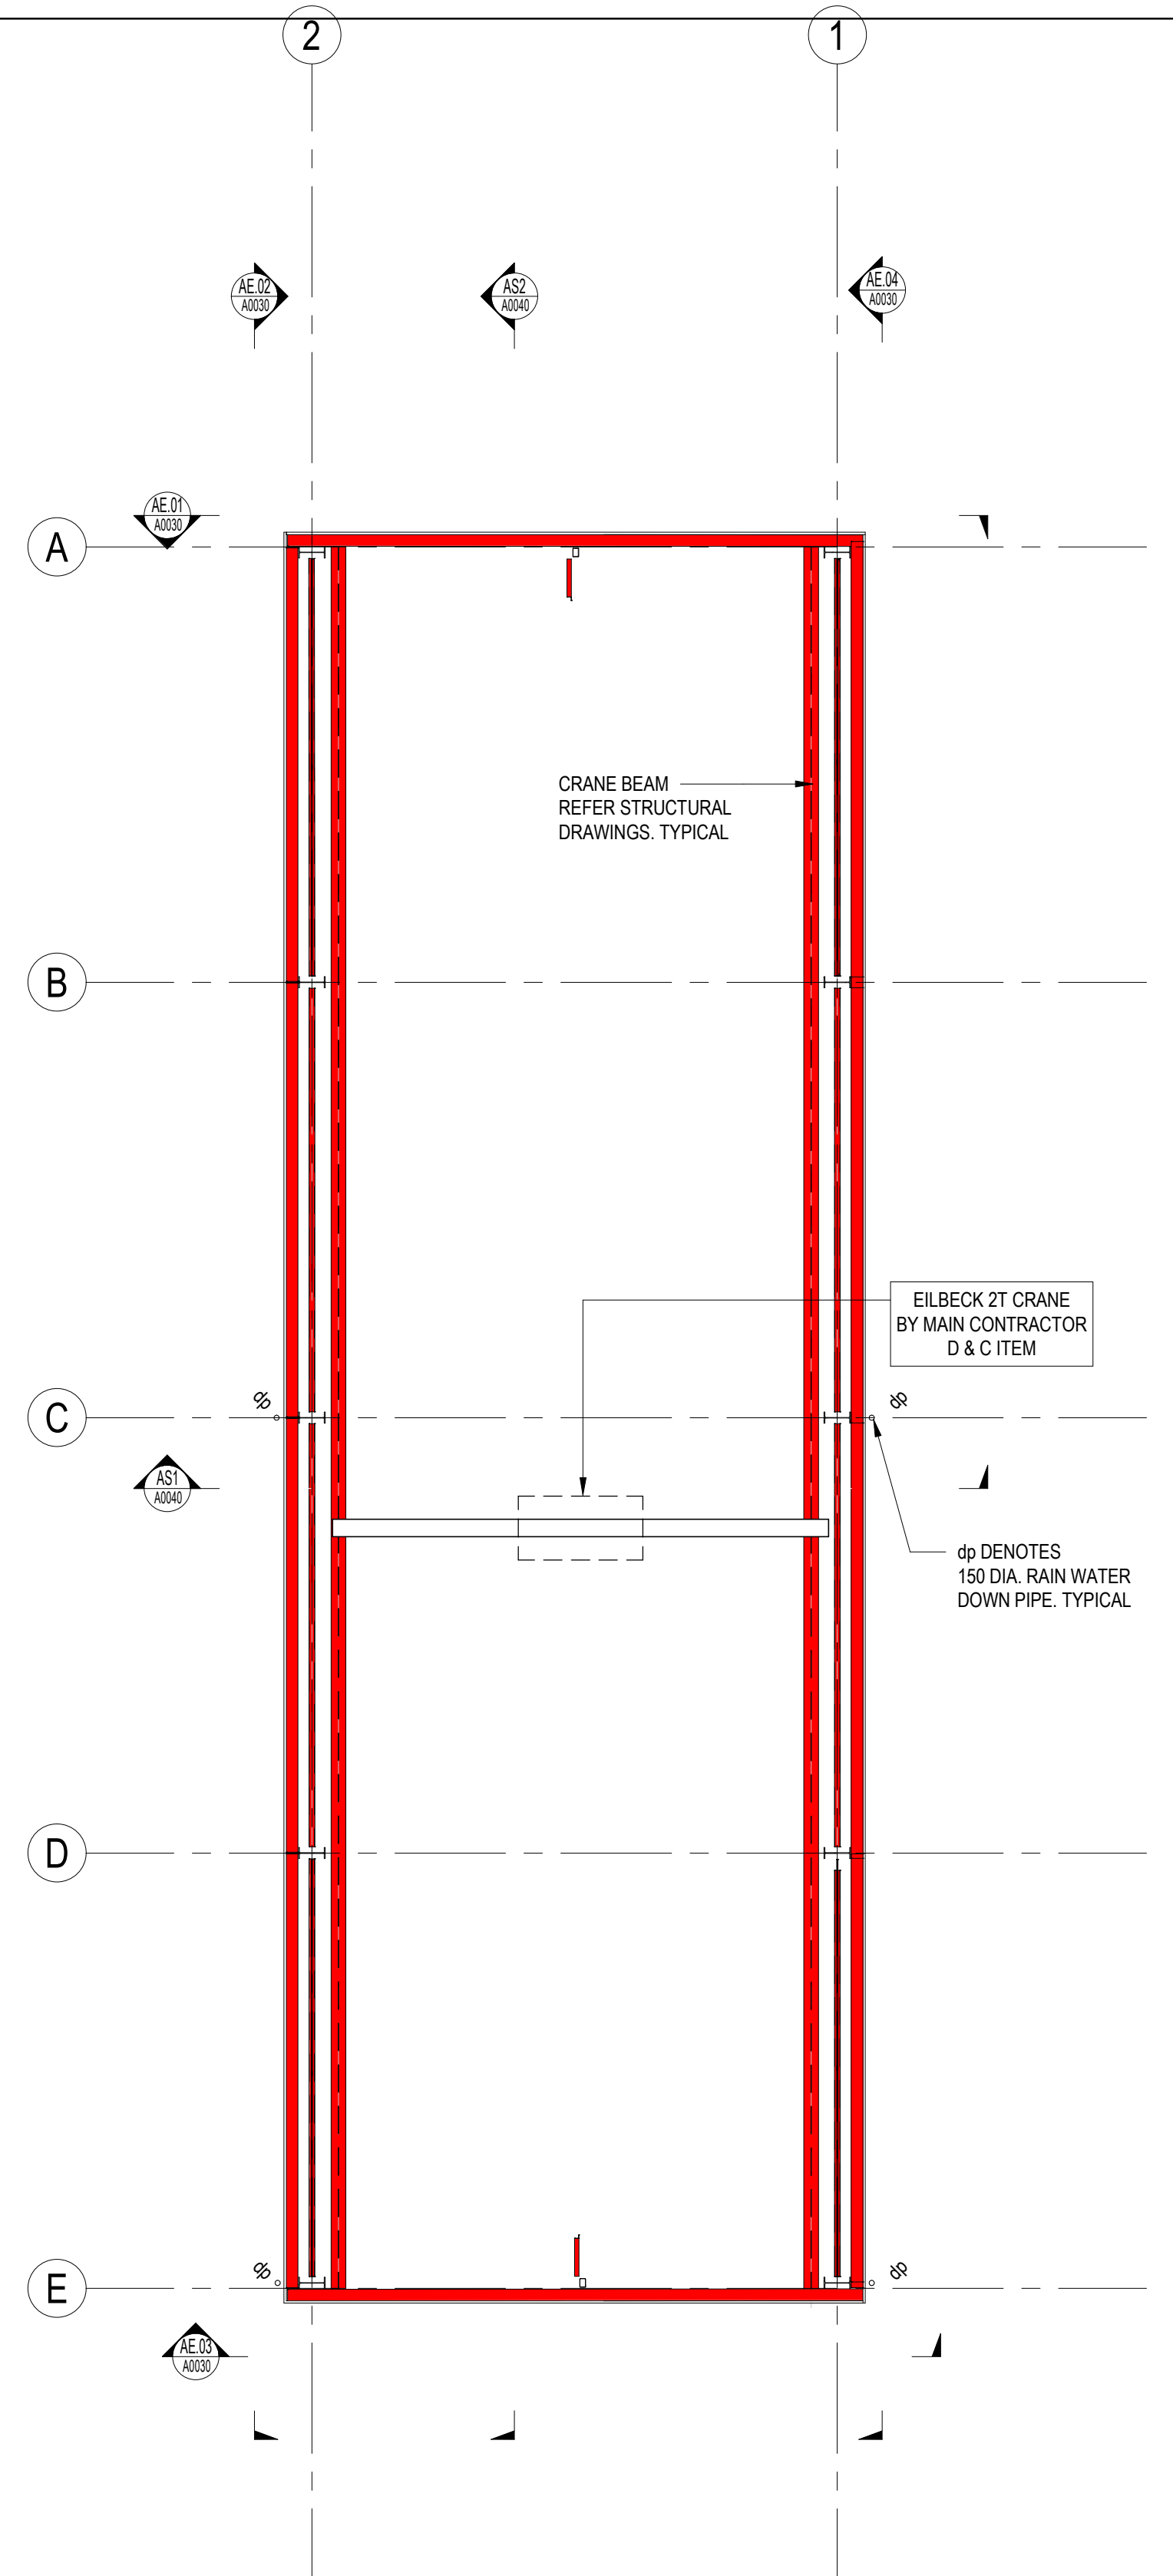

MONOBEAM CRANE GENERAL ARRANGEMENT PLAN

SCALE: 1:100


MEINHARDT
Level 11, 501 Swanston Street
Melbourne VIC 3000
Australia
T: +61 3 8676 1200
F: +61 3 8676 1201
info@meinhardt-bonacci.com
www.meinhardt-bonacci.com
© Copyright

Project Name
MANILDRA RAIL MAINTENANCE BUILDING
BOLONG ROAD, BOMADERRY, NSW


Drawing Title
GENERAL ARRANGEMENT PLANS
SHEET 1

FOR INFORMATION ONLY

Designed	JR	Project Director Approved	Date	North
Drawn	TF			
Scale	1:100	Project Ref.	Drawing No.	Rev
Date	11/08/23	131012	A0020	P1
Sheet	A1			

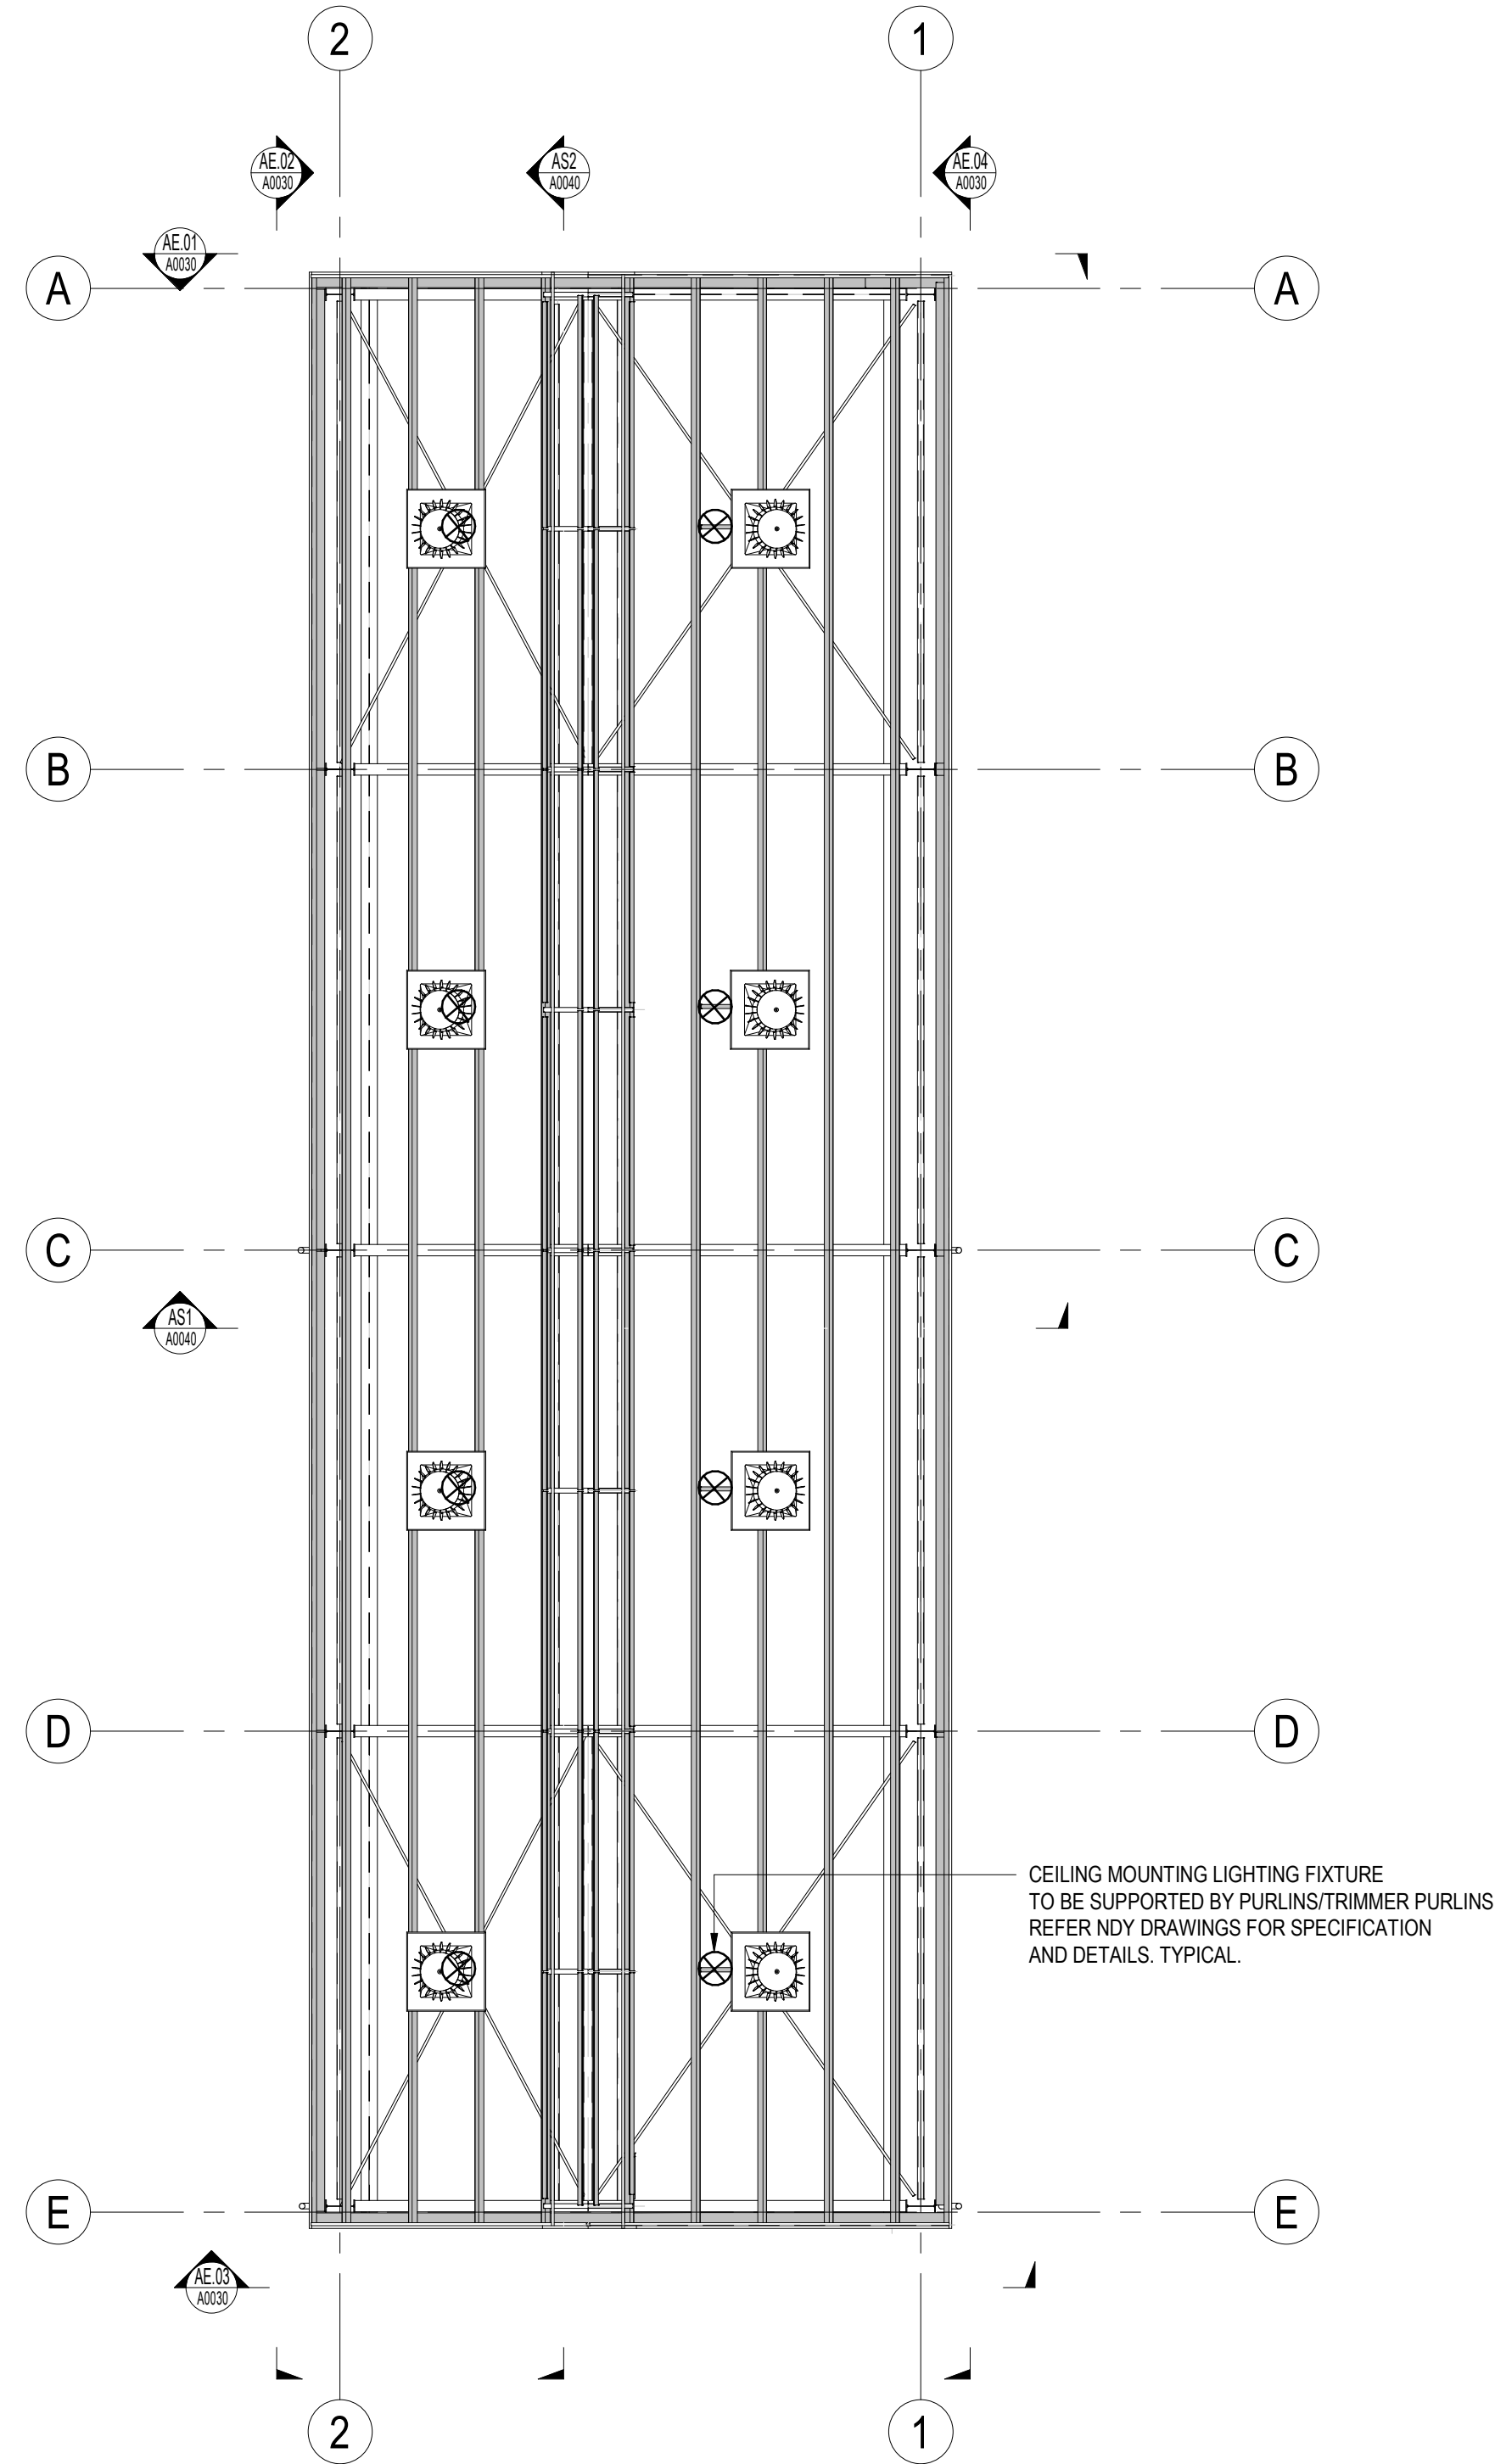

REFLECTED CEILING GENERAL ARRANGEMENT PLAN
SCALE: 1 : 100

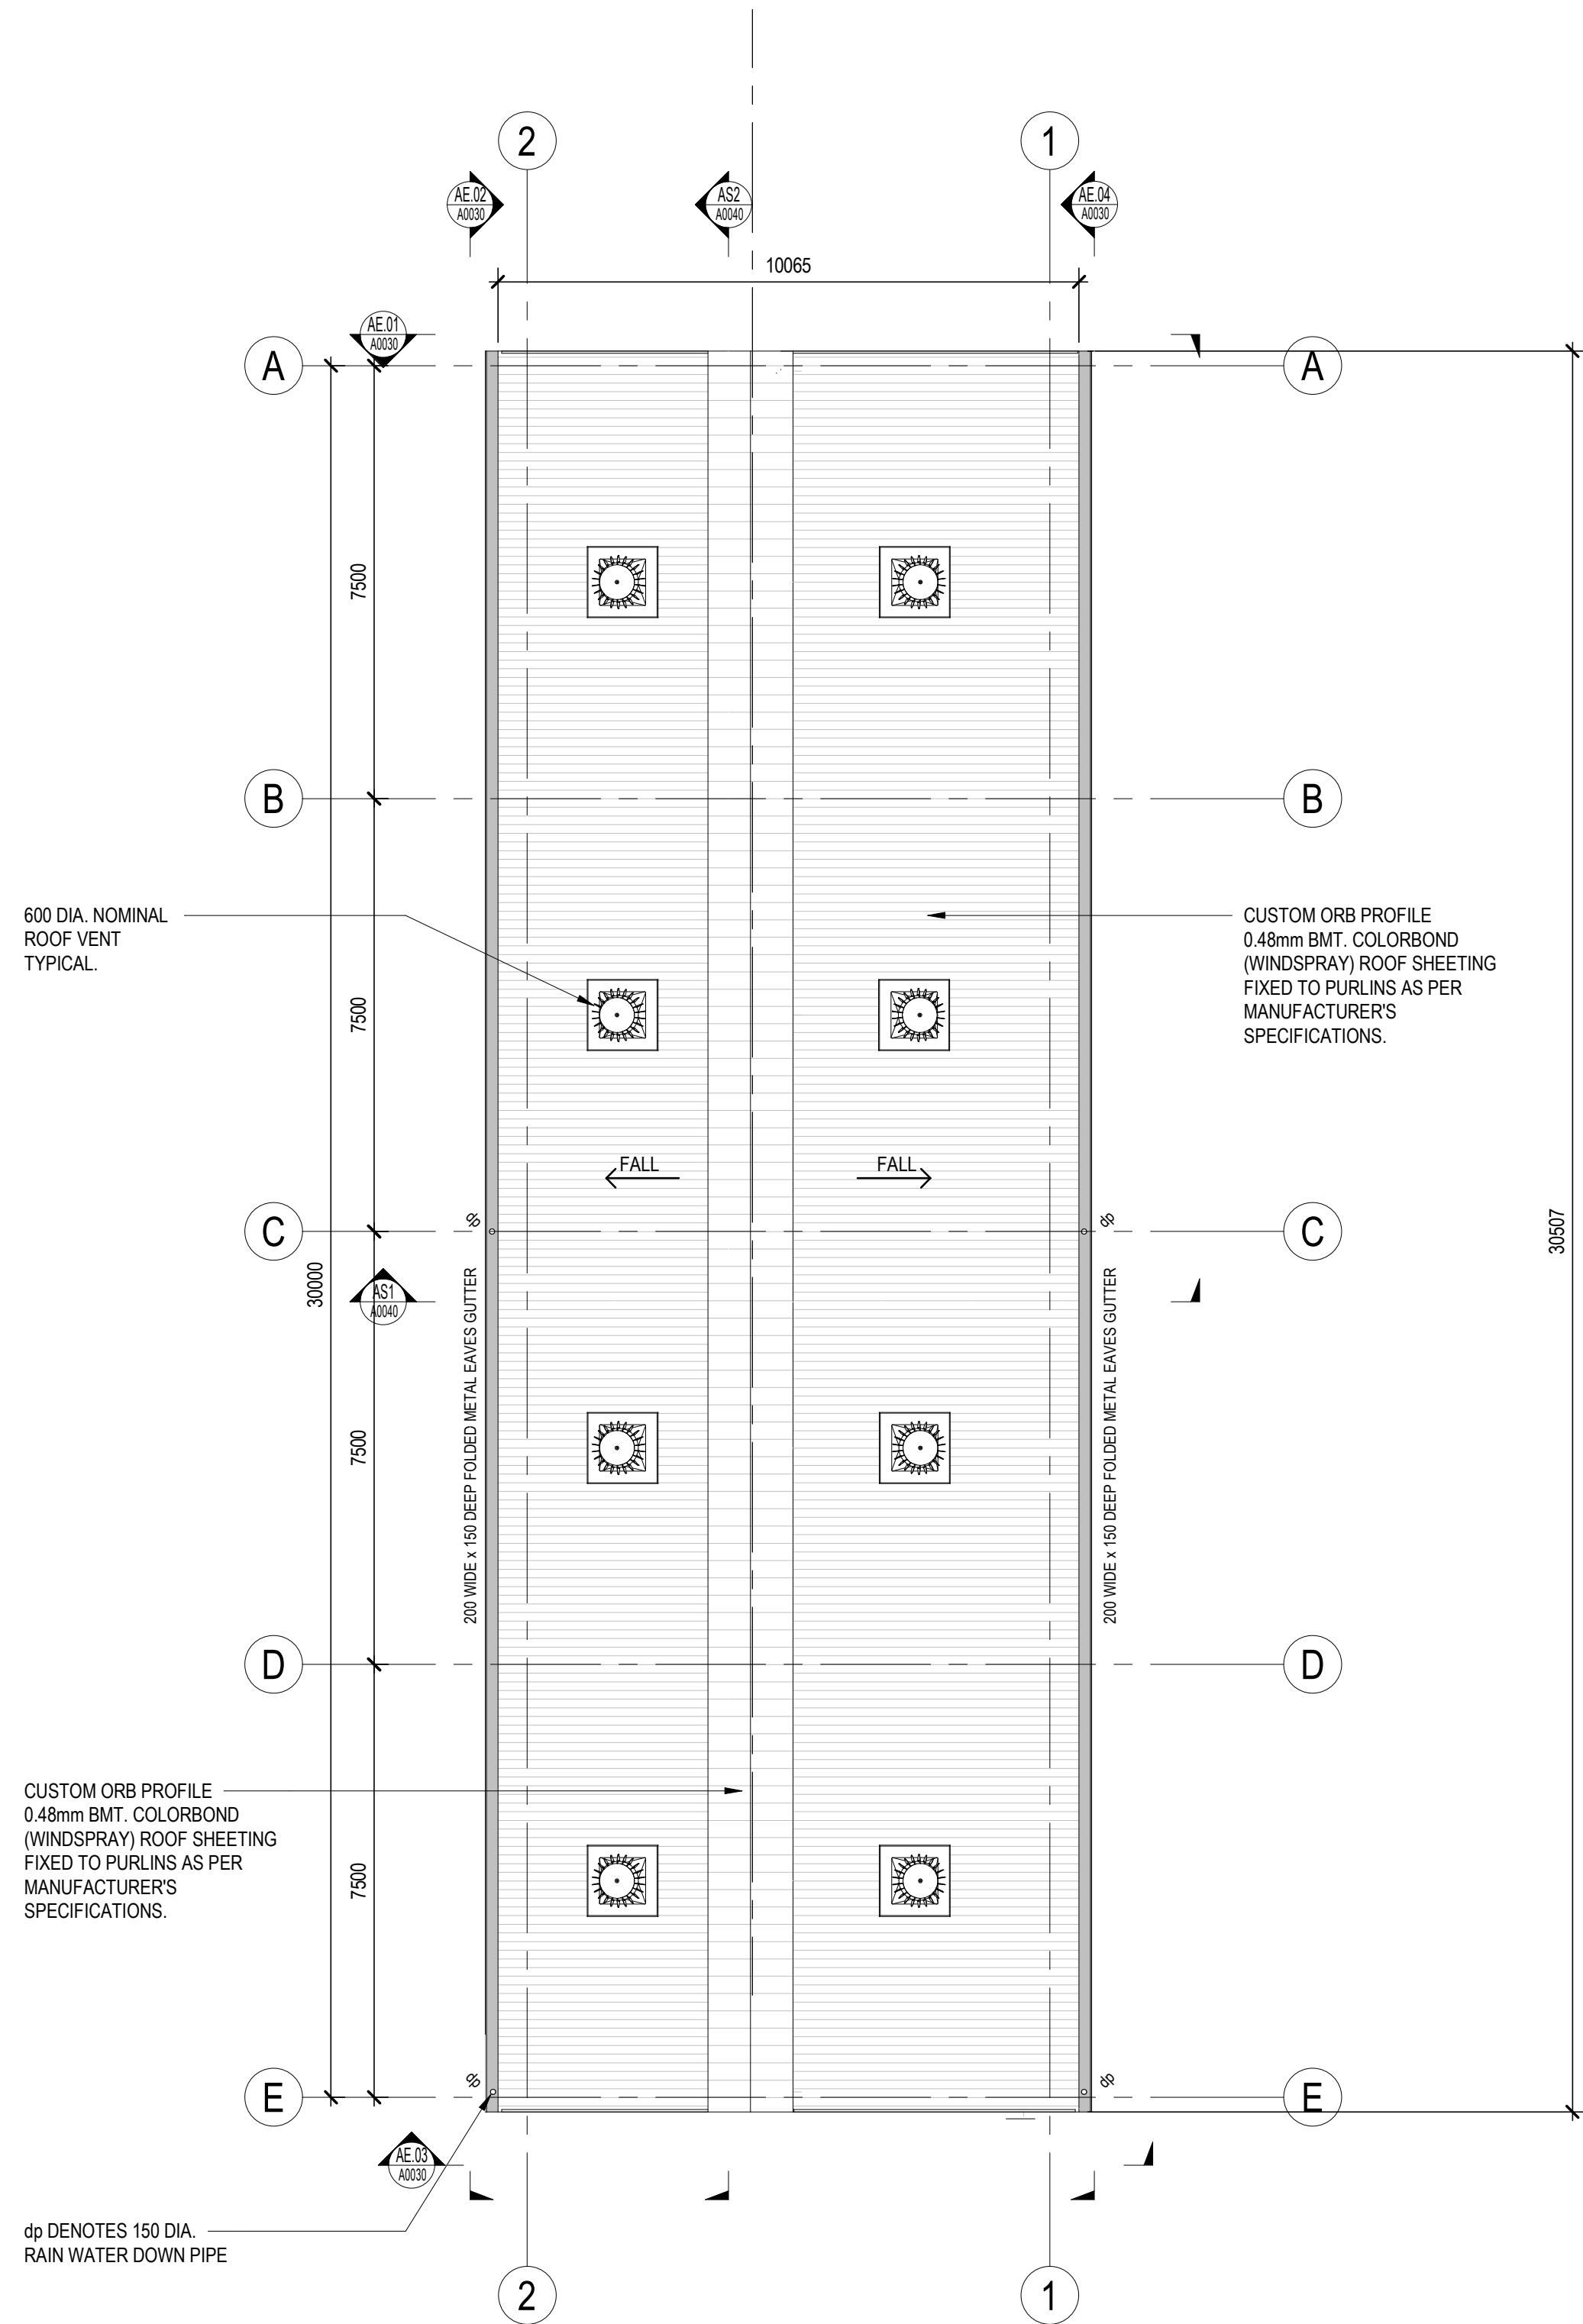

ROOF GENERAL ARRANGEMENT PLAN
SCALE: 1 : 100

Rev	Description	Date	By	App
P1	ISSUED FOR INFORMATION	11.08.23	TF	

COPYRIGHT
These drawings, plans and specifications and the copyright therein are the property of
Meinhardt-Bonacci and must not be used, reproduced or copied wholly or in part without the
written permission of Meinhardt-Bonacci.

All rights reserved.

MEINHARDT
Level 11, 501 Swanston Street
Melbourne VIC 3000
Australia
T: +61 3 8676 1200
F: +61 3 8676 1201
info@meinhardt-bonacci.com
www.meinhardt-bonacci.com
© Copyright

Project Name	MANILDRA RAIL MAINTENANCE BUILDING BOLONG ROAD, BOMADERRY, NSW		
Drawing Title	GENERAL ARRANGEMENT PLANS SHEET 2		


FOR INFORMATION ONLY			
Designed	JR	Project Director Approved	Date
Drawn	TF		
Scale	1:100	Project Ref.	Drawing No.
Date	11/08/23	131012	A0021
Sheet	A1		P1




Rev

P1


11/08/2023 3:16:54 PM C:\Users\meinhard\Documents\Bom\131012\BOLONG RD RAIL\ST2\CENTRA\linen\linen\A0030\A1

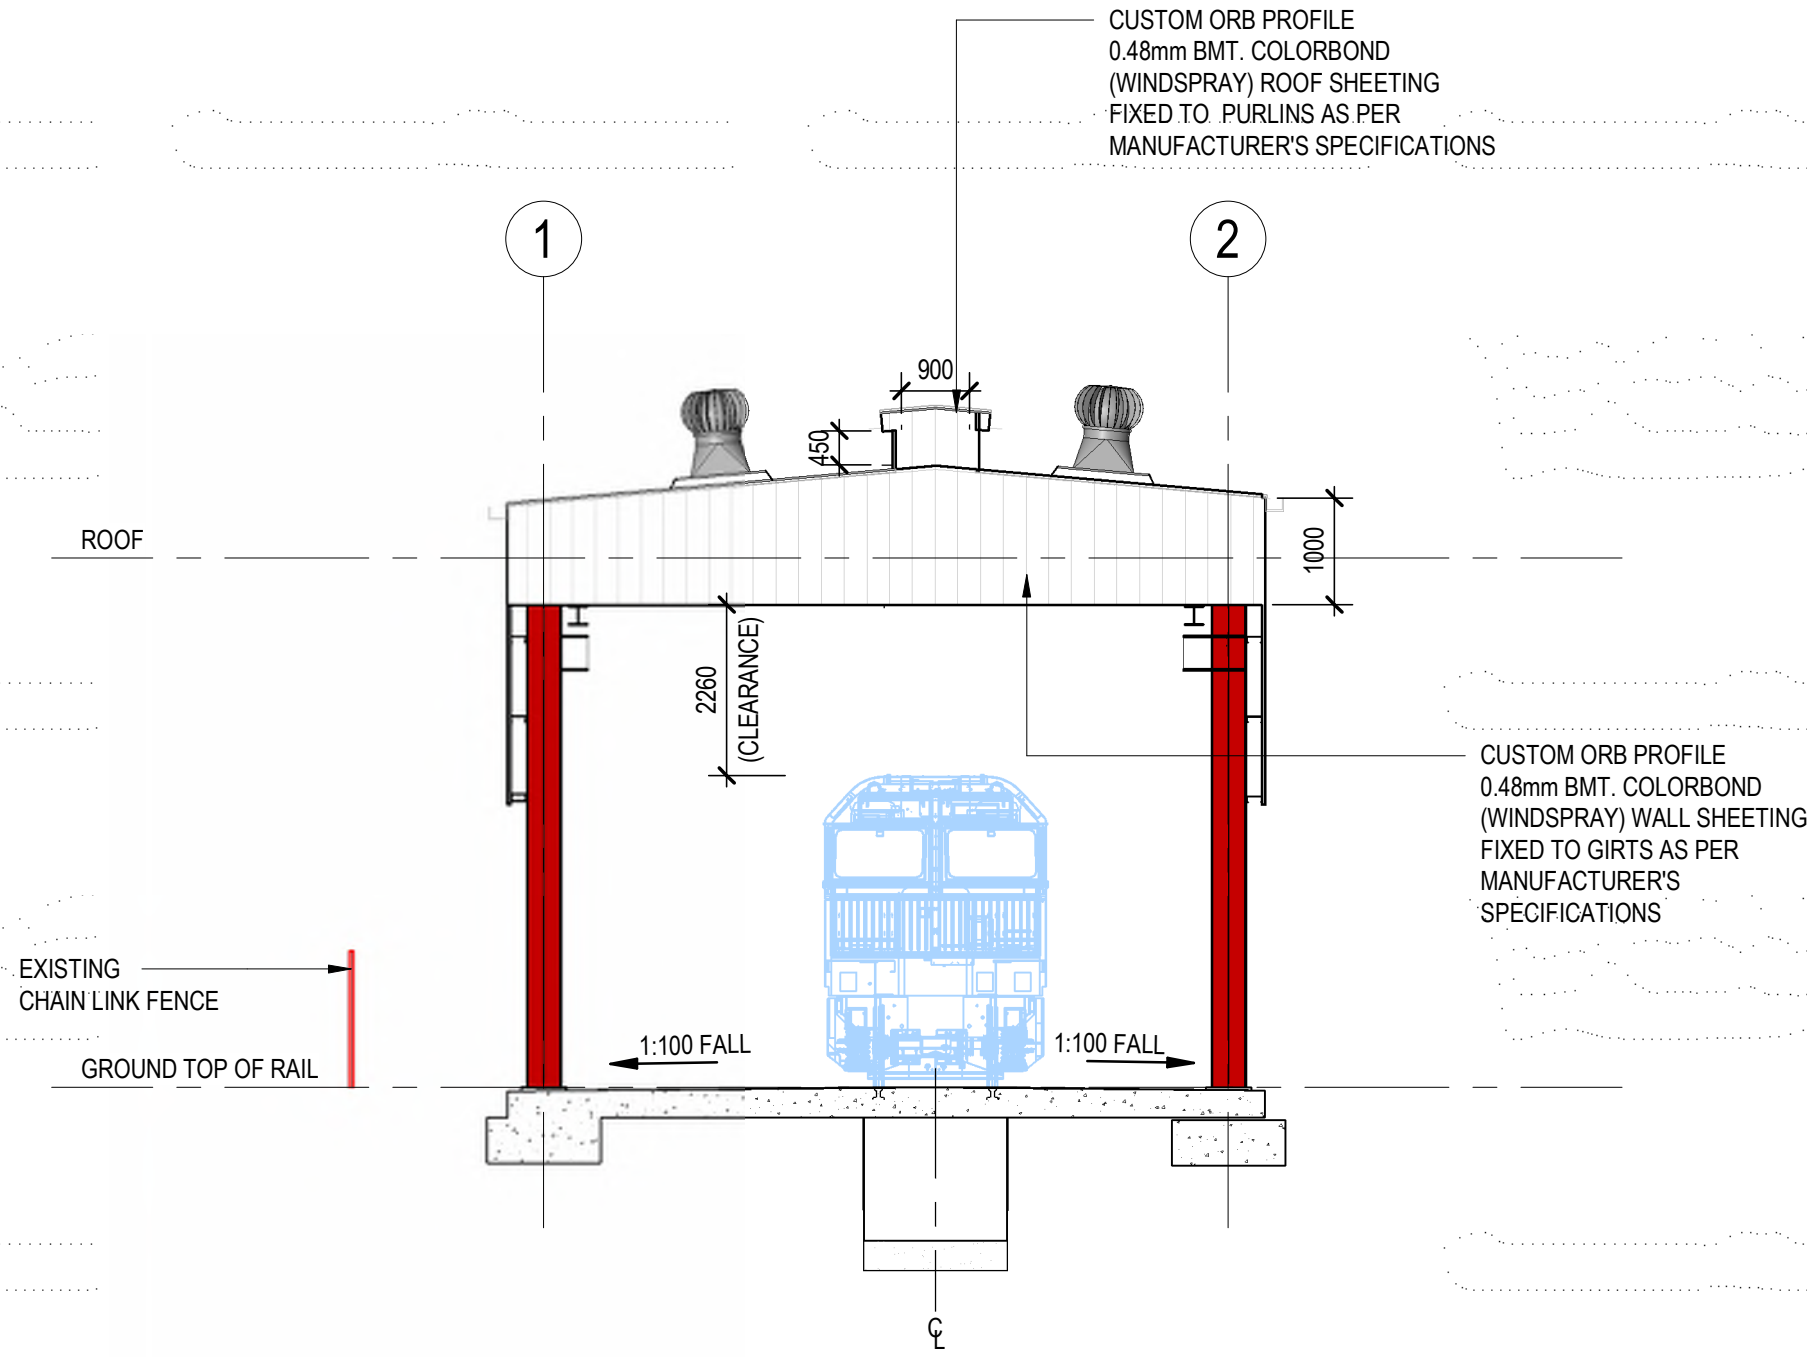


ELEVATION AE.01
SCALE 1:100
A0020

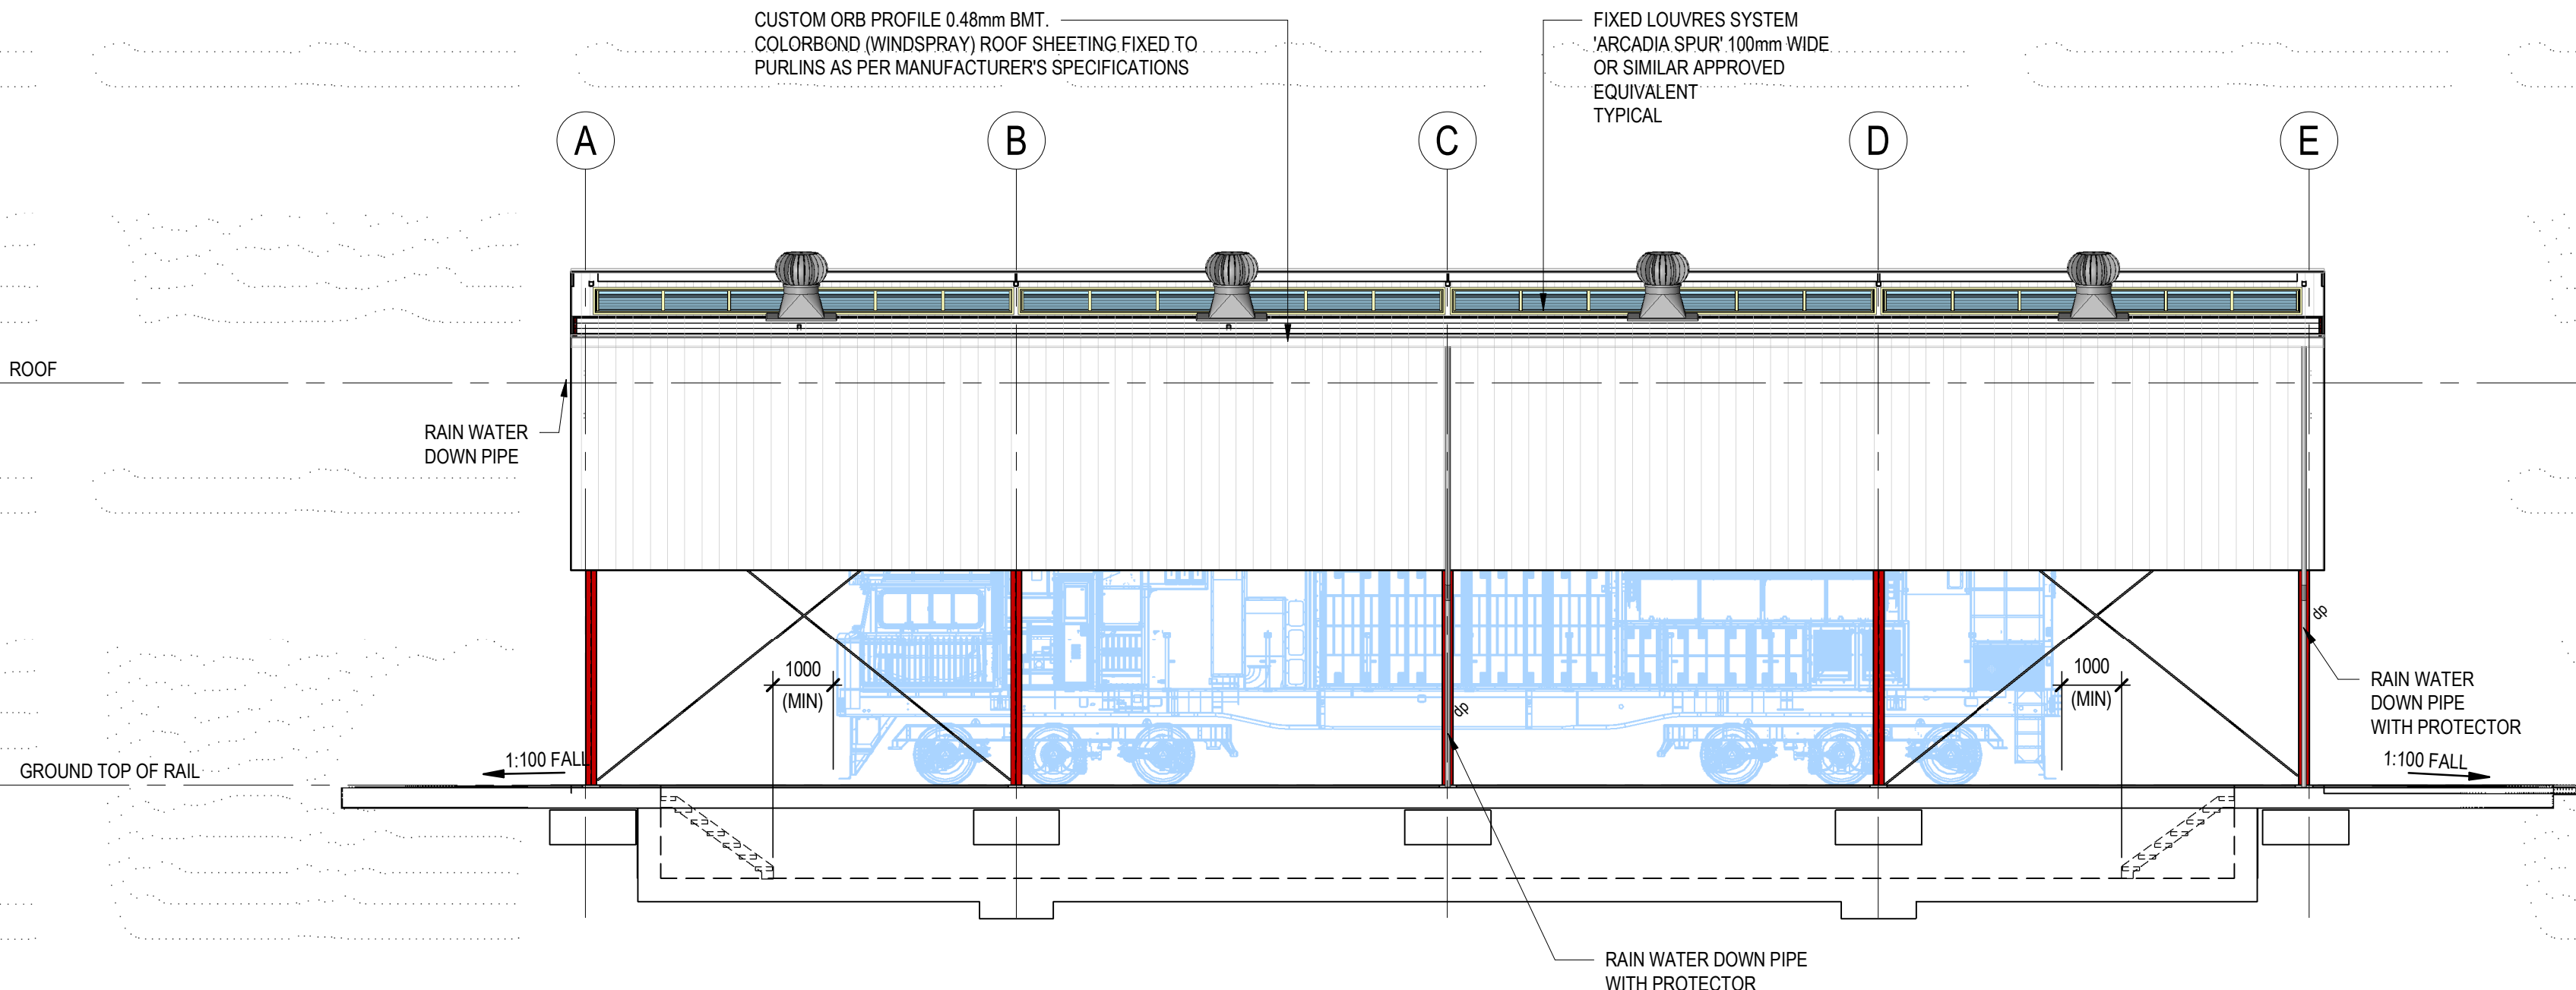

ELEVATION AE.02
SCALE 1:100
A0020

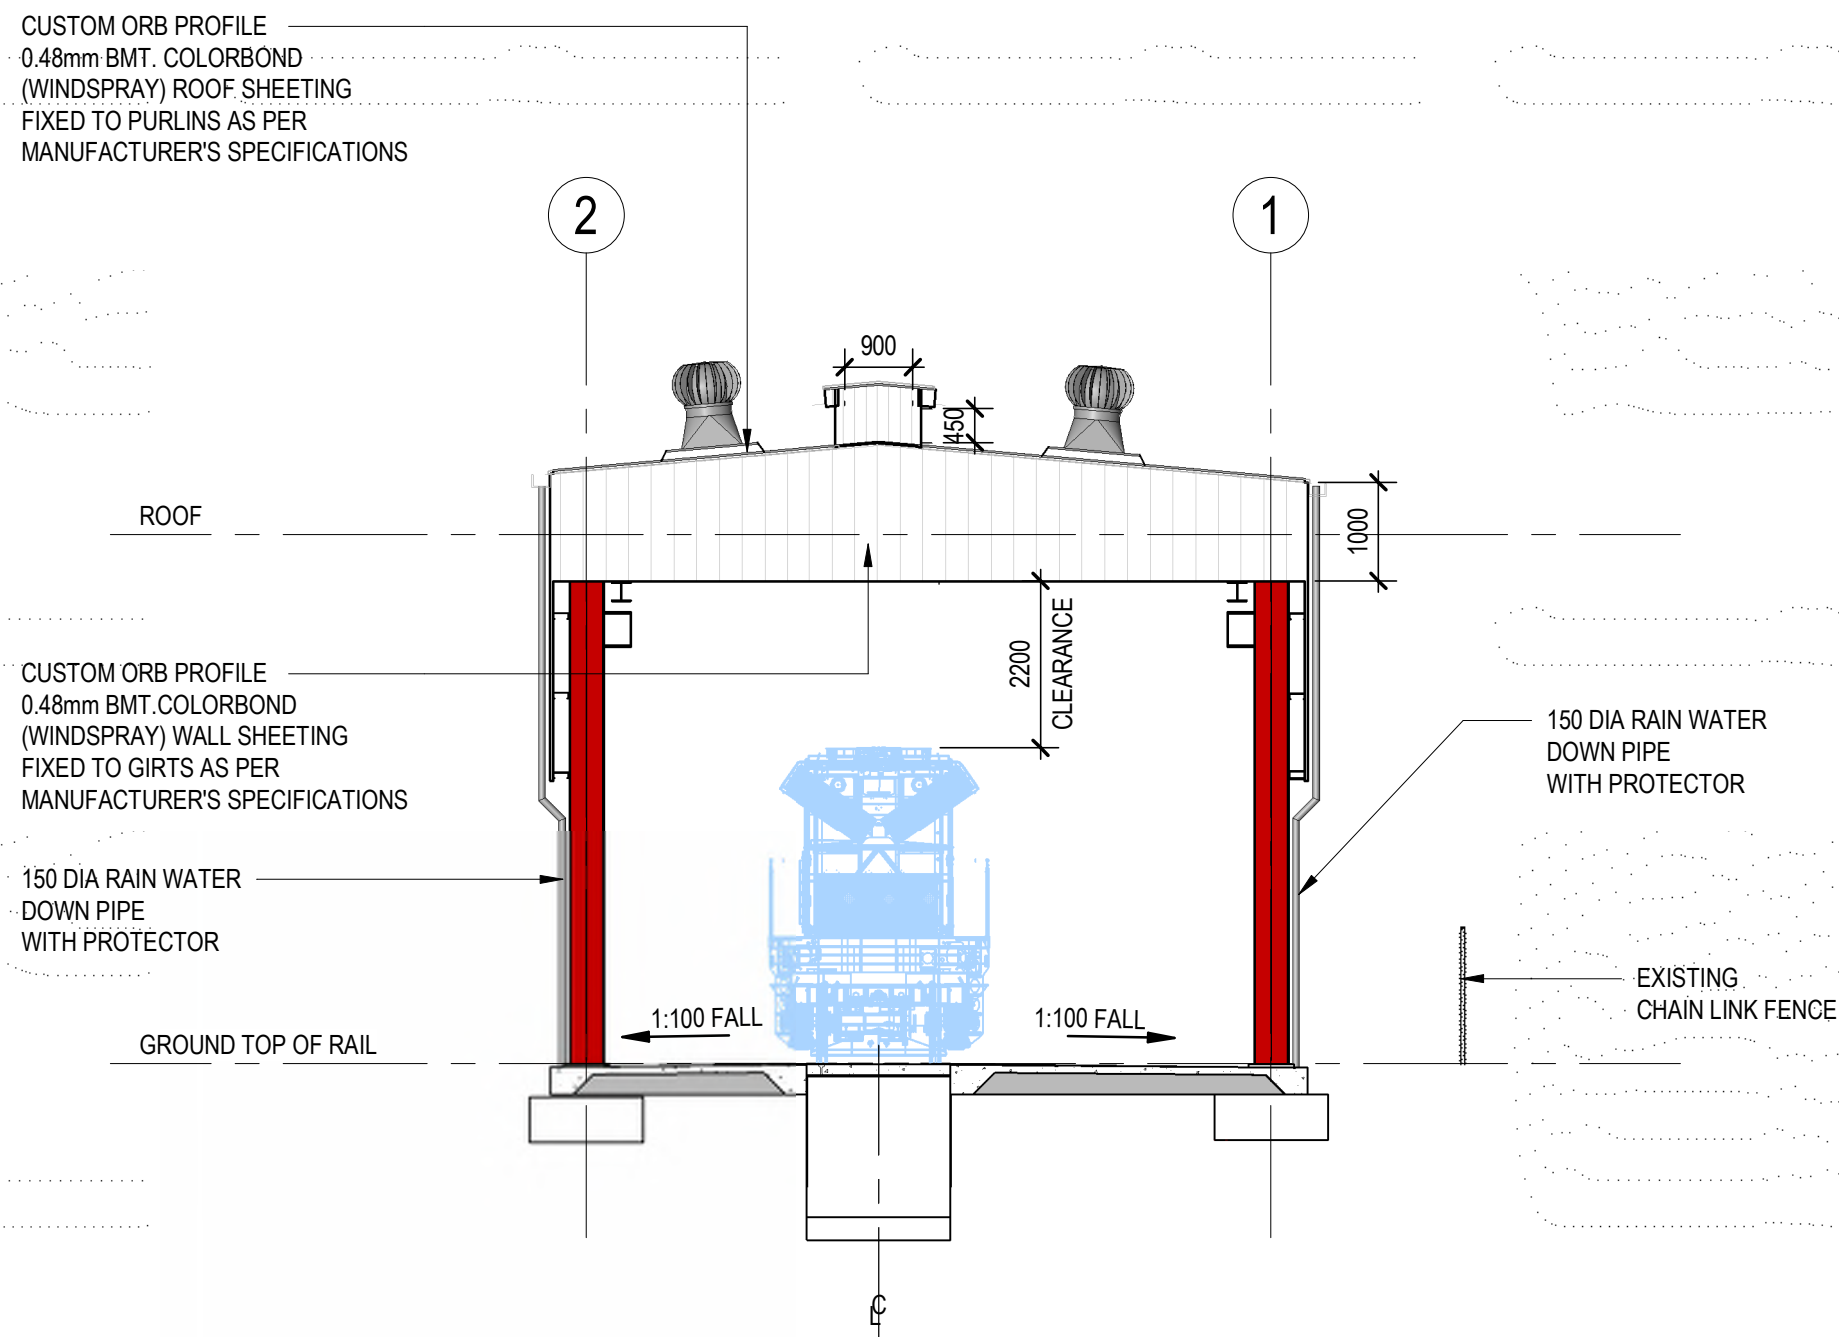

ELEVATION AE.03
SCALE 1:100
A0020

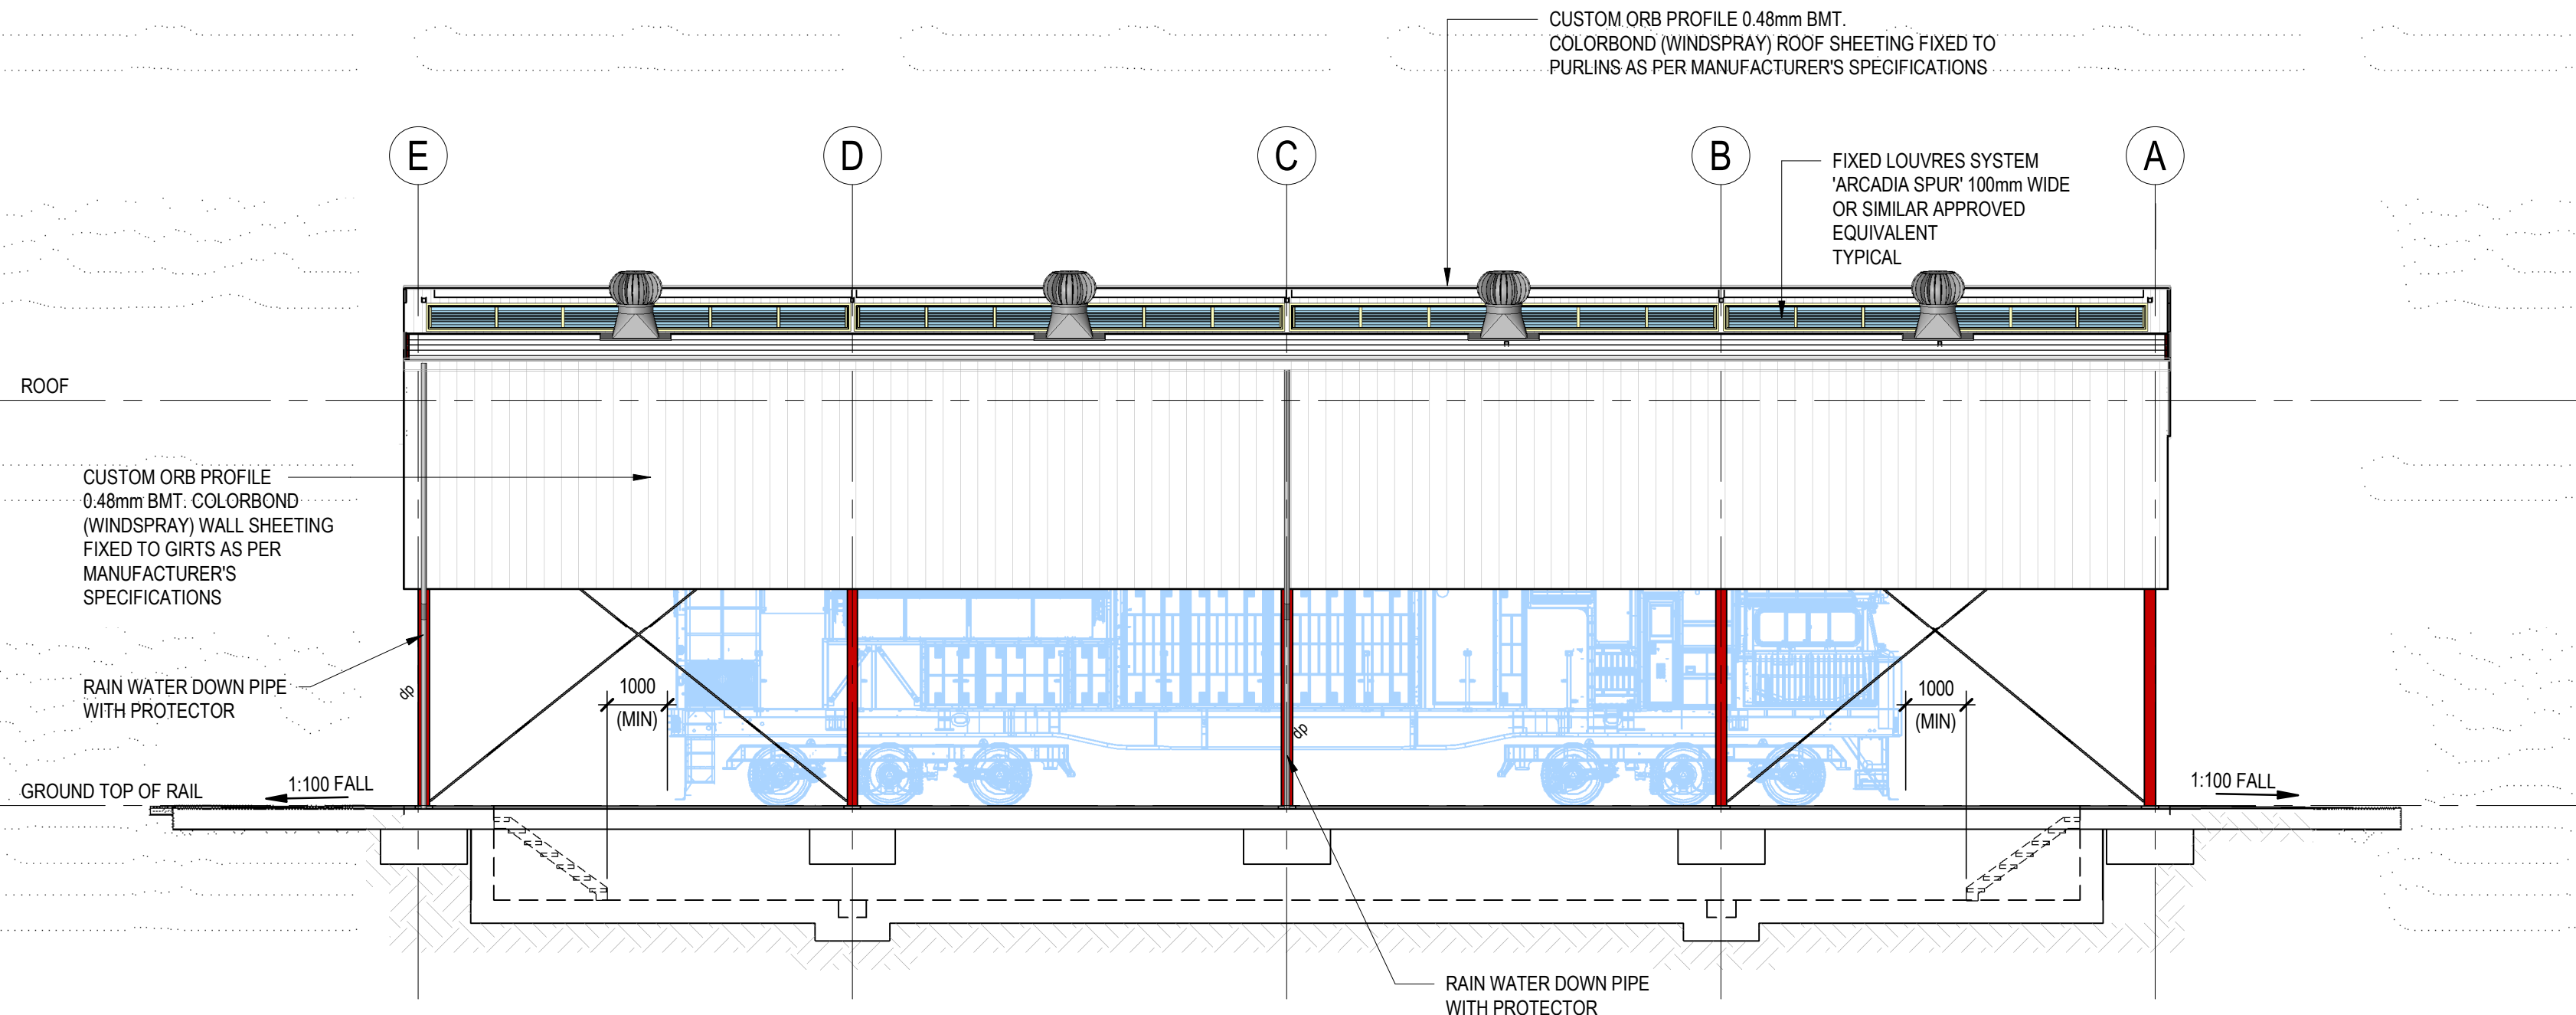

ELEVATION AE.04
SCALE 1:100
A0020

Rev	Description	Date	By	App
P1	ISSUED FOR INFORMATION	11.08.23	TF	

COPYRIGHT
These drawings, plans and specifications and the copyright therein are the property of
Meinhardt-Bonacci and must not be used, reproduced or copied wholly or in part without the
written permission of Meinhardt-Bonacci.

MEINHARDT
Level 11, 501 Swanston Street
Melbourne VIC 3000
Australia
T: +61 3 8676 1200
F: +61 3 8676 1201
info@meinhardt-bonacci.com
www.meinhardt-bonacci.com
© Copyright

Project Name
**MANILDRA RAIL MAINTENANCE BUILDING
BOLONG ROAD, BOMADERRY, NSW**

Drawing Title
BUILDING ELEVATIONS


FOR INFORMATION ONLY				
Designed	JR	Project Director Approved	Date	North
Drawn	TF			
Scale	1:100	Project Ref.	Drawing No.	Rev
Date	11/08/23	131012	A0030	P1
Sheet	A1			

MANILDRA RAIL MAINTENANCE BUILDING

BOLONG ROAD. BOMADERRY, NSW

STRUCTURAL DRAWINGS

STRUCTURAL DRAWING LIST	
SHEET No.	SHEET NAME
S0001	FACE SHEET AND DRAWING INDEX
S0002	GENERAL NOTES
S0020	GROUND FLOOR PROFILE PLAN
S0025	GROUND FLOOR DETAILS - SHEET 1
S0026	GROUND FLOOR DETAILS - SHEET 2
S0030	ROOF FRAMING PLAN
S0040	STEELWORK ELEVATIONS
S0045	STEELWORK DETAILS - SHEET 1
S0046	STEELWORK DETAILS - SHEET 2

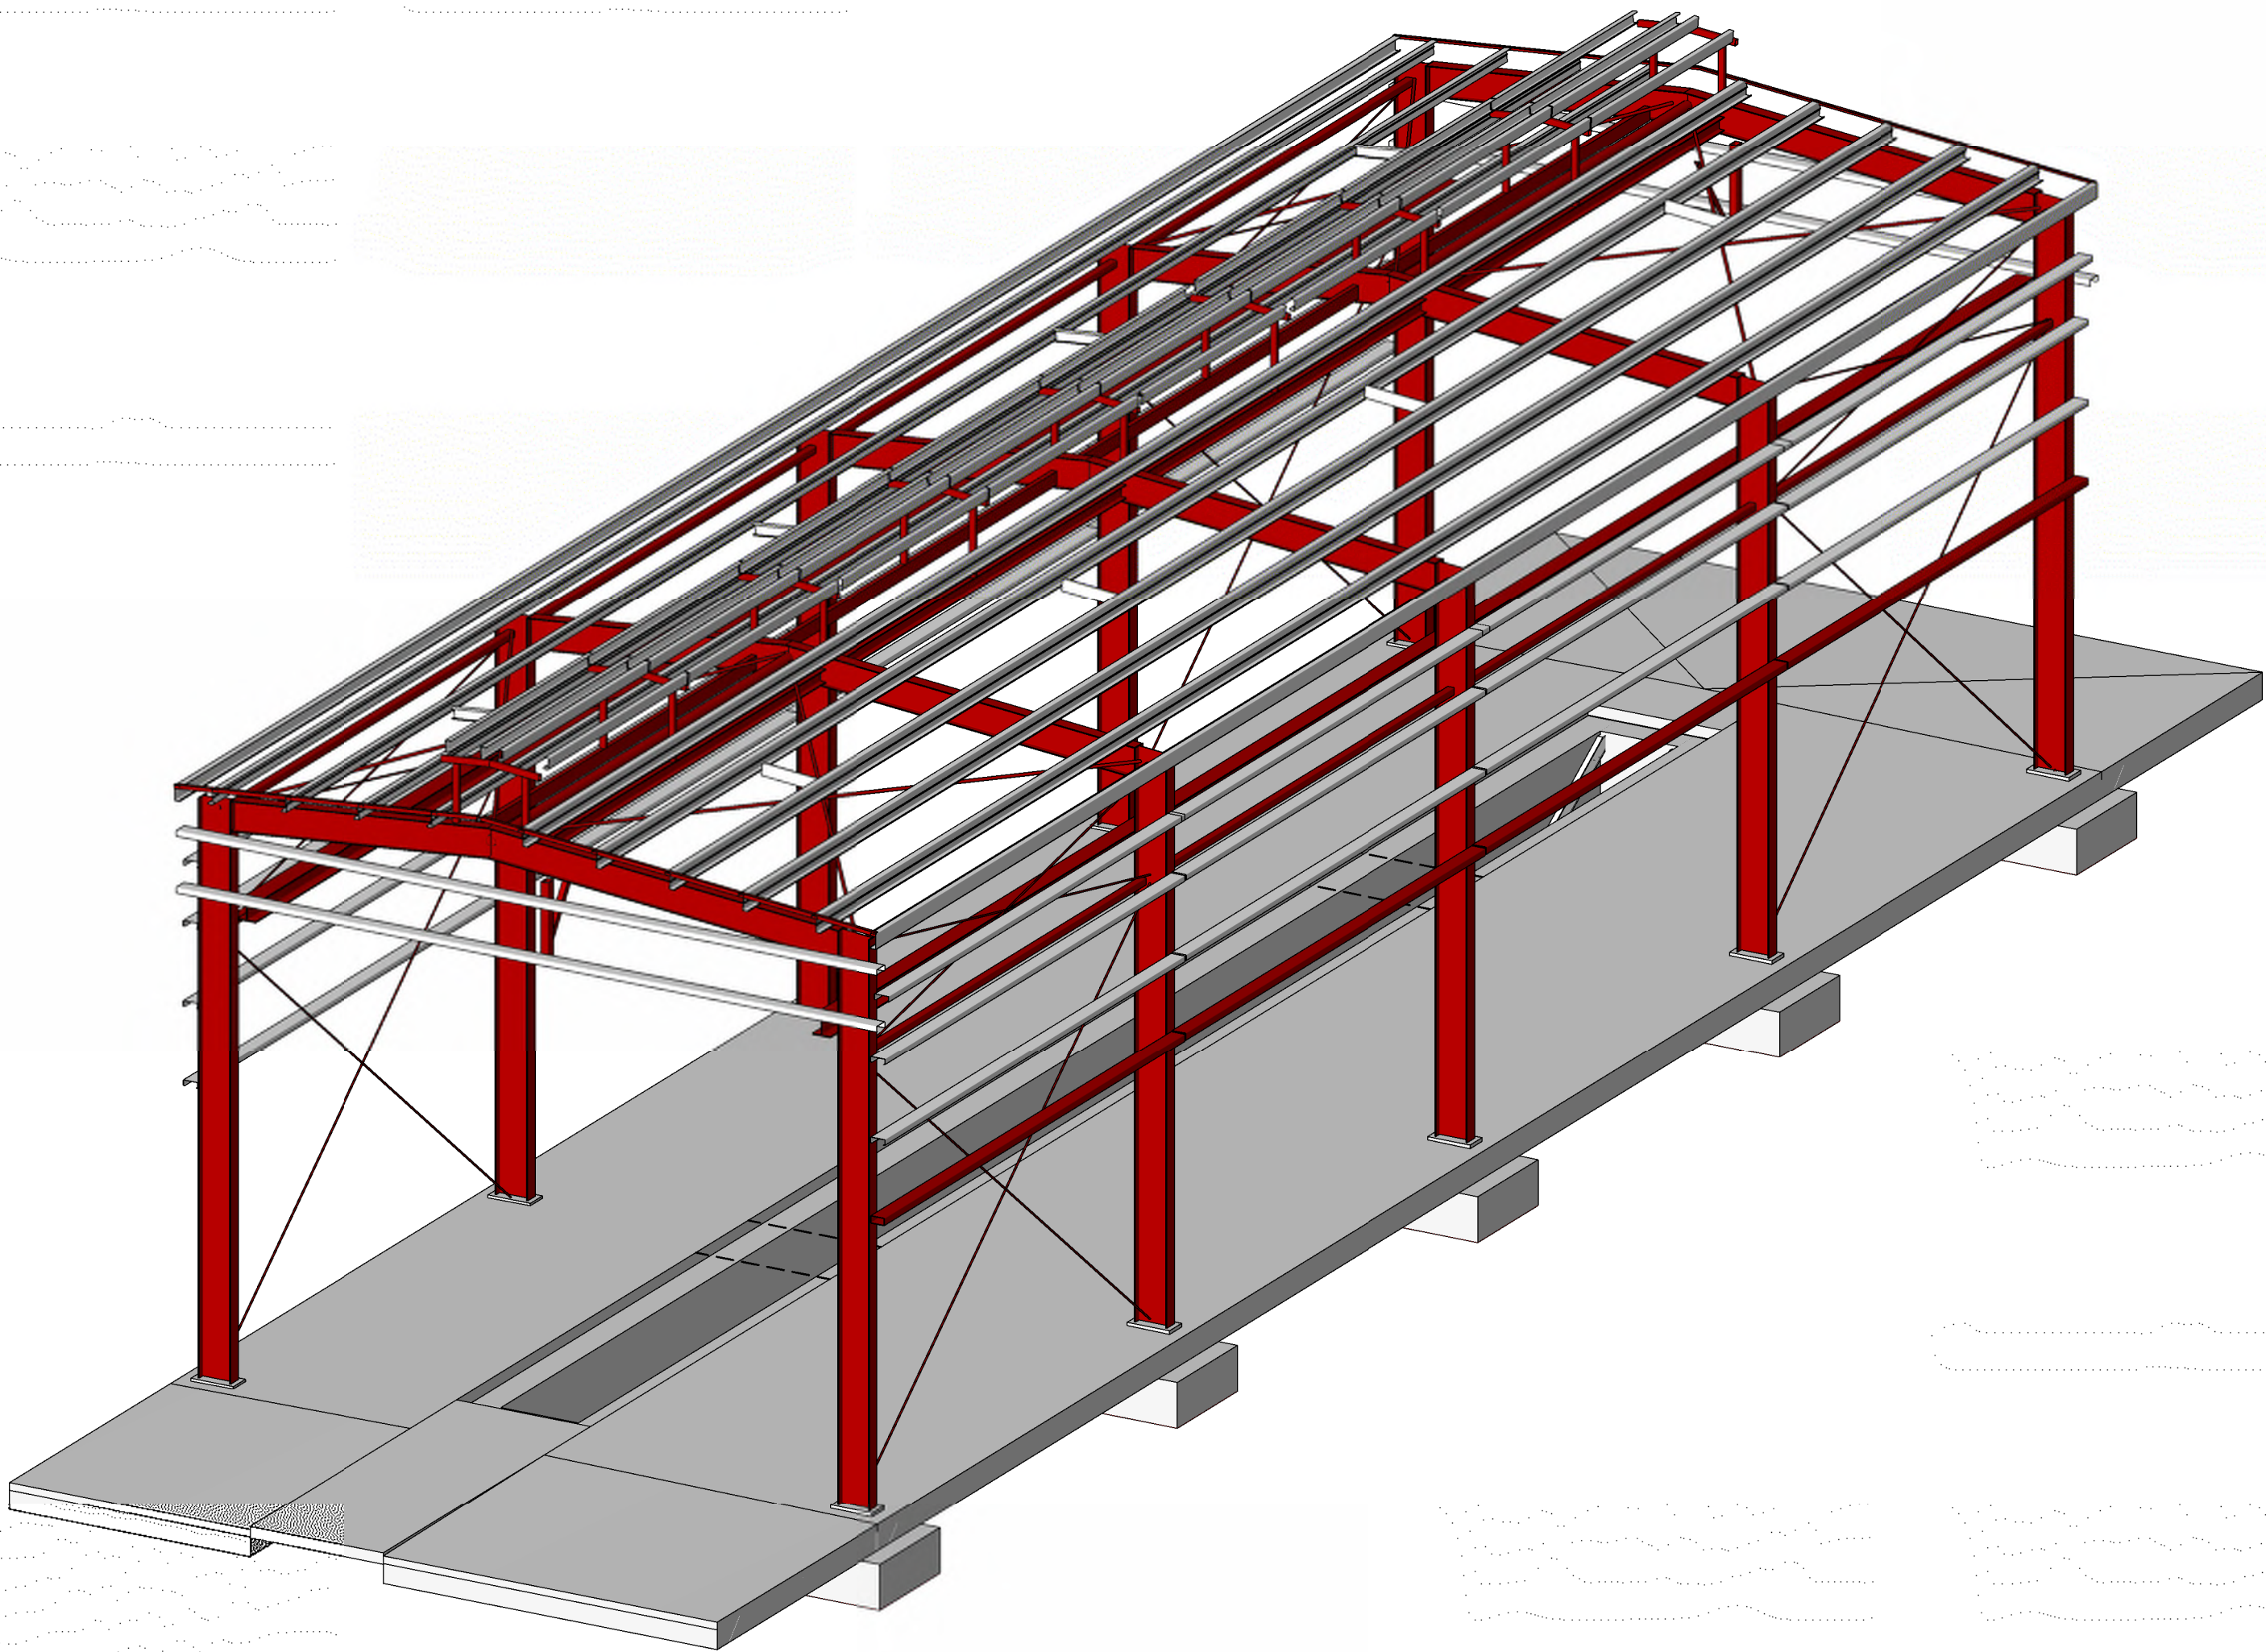

Rev	Description	Date	By	App
P1	ISSUED FOR INFORMATION	11.08.23	TF	

COPYRIGHT
These drawings, plans and specifications and the copyright therein are the property of
Meinhardt-Bonaczi and must not be used, reproduced or copied wholly or in part without the
written permission of Meinhardt-Bonaczi.

MEINHARDT
Level 11, 501 Swanston Street
Melbourne VIC 3000
Australia
T: +61 3 8676 1200
F: +61 3 8676 1201
info@meinhardt-bonaczi.com
www.meinhardt-bonaczi.com
© Copyright

Project Name	MANILDRA RAIL MAINTENANCE BUILDING BOLONG ROAD, BOMADERRY, NSW		
Drawing Title	FACE SHEET AND DRAWING INDEX		

FOR INFORMATION ONLY			
Designed	JR	Project Director Approved	Date
Drawn	TF		North
Scale	1:75		
Date	11/08/23	Project Ref.	Drawing No.
Sheet	A1	131012	S0001 P1

STRUCTURAL NOTES

STANDARD NOTES:

GENERAL

- THESE DRAWINGS SHALL BE READ IN CONJUNCTION WITH ARCHITECTURAL AND OTHER CONSULTANTS DRAWINGS AND SPECIFICATIONS AND WITH SUCH OTHER WRITTEN INSTRUCTIONS OR SKETCHES AS MAY BE ISSUED DURING THE COURSE OF THE PROJECT AND ASSIGNED TO THE SUPERINTENDENT BEFORE PROCEEDING WITH WORK.
- MATERIALS AND WORKMANSHIP SHALL BE IN ACCORDANCE WITH THE SPECIFICATION, CURRENT S.A. CODES, BUILDING REGULATIONS AND THE REQUIREMENTS OF ANY APPLICABLE REGULATORY AUTHORITIES.
- THESE DRAWINGS MUST NOT BE SCALED. ALL DIMENSIONS ARE IN mm. ALL SET OUT DIMENSIONS AND LEVELS, INCLUDING THOSE SHOWN ON THESE DRAWINGS SHALL BE IN ACCORDANCE WITH THE ARCHITECT'S DRAWINGS AND VERIFIED ON SITE. THE CONTRACTOR SHALL BE RESPONSIBLE FOR THE DESIGN, IMPLEMENTATION AND CERTIFICATION OF ALL TEMPORARY WORKS, PROPPING, NEEDLING, FALSE WORK, BRACING, BACK-PROPPING, AND SO FORTH, NECESSARY TO COMPLETE THE WORK. DURING CONSTRUCTION, THE STRUCTURE SHALL BE MAINTAINED IN A STABLE CONDITION AND NO PART SHALL BE OVERSTRESSED. THE CONTRACTOR SHALL ALLOW TO ENGAGE A CHARTERED (NPER-3) ENGINEER TO DESIGN, INSPECT THE TEMPORARY WORKS AND VERIFY THE TEMPORARY STABILITY OF THE STRUCTURE. THE APPROVAL OF A SUBSTITUTION SHALL BE SOUGHT FROM THE ARCHITECT. THE CONTRACTOR SHALL BE RESPONSIBLE FOR THE DESIGN AND CONSTRUCTION OF ALL VARIATION. THE SUPERINTENDENT MUST APPROVE ANY COST VARIATION INVOLVED BEFORE ANY WORK STARTS.
- THESE DRAWINGS SHALL NOT BE USED FOR CONSTRUCTION UNTIL ISSUED AS FOR CONSTRUCTION BY THIS OFFICE.
- THE CONTRACTOR RETAINS RESPONSIBILITY OF THE WORKS EVEN IF THE ENGINEER HAS INSPECTED THE WORKS DURING CONSTRUCTION.
- WHERE ADDITIONAL CONSTRUCTION LOADS, SUCH AS TEMPORARY SHORING, BRACING, ETC. ARE REQUIRED, THE CONTRACTOR SHALL SUBMIT FULL DETAILS OF THE PROPOSED TEMPORARY SUPPORTS TO THE ENGINEER FOR REVIEW. SUCH INFORMATION MUST BE PROVIDED A MINIMUM OF 7 WORKING DAYS PRIOR TO THE PROPOSED WORKS COMMENCING.
- IN THE EVENT OF ANY VARIATION OF THE TEMPORARY WORKS OR MATERIALS USED, THE CONTRACTOR SHALL SUBMIT FULL DETAILS OF THE PROPOSAL TO THE DESIGN SUPERINTENDENT FOR DESIGN CHECK.
- ALL PROPRIETARY PRODUCTS SHALL BE INSTALLED STRICTLY IN ACCORDANCE WITH THE MANUFACTURER'S INSTRUCTIONS.
- ALL REQUIRED TESTS TO COMPLETE THE WORKS SHALL BE AT THE CONTRACTOR'S EXPENSE.

HEALTH AND SAFETY

- H1 THE OBLIGATION OF BONACCI GROUP PTY LTD (OR OTHER RELEVANT BONACCI ENTITY) (BONACCI) AS THE DESIGN ENGINEER IS LIMITED TO ENSURING THAT THOSE PERSONS WHOSE HEALTH AND SAFETY IS AFFECTED BY THE PROJECT AS FAR AS REASONABLY PRACTICABLE, DESIGNED TO BE SAFE AND WITHOUT RISKS TO THE HEALTH OF THOSE PERSONS USING THE STRUCTURE AS A WORKPLACE FOR THE PURPOSE FOR WHICH IT WAS DESIGNED IN ACCORDANCE WITH THE OCCUPATIONAL HEALTH AND SAFETY ACT 1984 (Cth) AND THE OCCUPATIONAL HEALTH AND SAFETY REGULATIONS 1988 (Cth).
H2 BONACCI IS NOT RESPONSIBLE FOR THE OCCUPATIONAL HEALTH AND SAFETY OF PERSONS AT THE SITE AS THOSE OBLIGATIONS RESIDE WITH THE CONTRACTORS AND/OR SUBCONTRACTORS WHO OCCUPY OR HAVE CONTROL OF THE SITE IN ACCORDANCE WITH THE OCCUPATIONAL HEALTH AND SAFETY ACT 1984 (Cth), LEGISLATION, CODES OR PRACTICE, GUIDANCE NOTES, AUSTRALIAN STANDARDS AND OTHER RELEVANT DOCUMENTATION.
H3 ANY ADVISE OR GUIDANCE CONCERNING OCCUPATIONAL HEALTH AND SAFETY ISSUES AT THE PROJECT SITE IS PROVIDED TO THE HEALTH AND SAFETY EXECUTIVE OR OFFICER NOMINATED FOR THE PROJECT.

FOUNDATIONS

- F1 REFER TO THE GEOTECHNICAL REPORT FOR A DESCRIPTION OF THE
F2 ANTICIPATED SITE CONDITIONS. THE BUILDER IS TO STUDY THE REPORT AND
MAKE AN EVALUATION OF THE PROPOSED CONDITIONS. ANY ADDITIONAL
F3 ACQUIRED SHALL BE BORNE BY THE BUILDER.
- F4 ALL FOOTINGS SHALL BE FOUNDED AT 600mm minimum DEPTH below NATURAL
F5 GROUND LEVEL INTO THE STIFF FIRM SUBSTRATE BELOW. THE ALLOWABLE
F6 BEARING CAPACITY SHALL BE STATED ON THE GEOTECHNICAL REPORT. THERE
F7 SHALL BE A MINIMUM OF 300mm below THE LOWEST ADJACENT STRUCTURAL FLOOR
F8 LEVEL, UNLESS NOTED OTHERWISE.
- F9 THE BUILDER SHALL VERIFY THE BEARING CAPACITY SHALL BE VERIFIED BY GEOTECHNICAL
F10 ENGINEER, WHO SHALL BE EMPLOYED BY THE BUILDER, BEFORE ANY CONCRETE
F11 IS PLACED. WHEREVER THE BEARING CAPACITY AT THE FOOTING BASE IS
F12 INADEQUATE, EXCAVATION SHALL CONTINUE UNTIL SUITABLE MATERIAL IS
F13 FOUND. THE FOOTING IS TO BE CAST TO THE ENGINEER'S DESIGN.
- F14 ALL OF ALL FOOTINGS SHALL BE CLEANED OF ALL LOOSE MATERIAL PRIOR TO
F15 POURING OF CONCRETE. IN WET CONDITIONS, A 300 x 300 LPM SHALL BE DUG
F16 AT EACH OF THE FOUR CORNERS OF THE FOOTING. THE DUG AREA SHALL BE
F17 CONCRETED. A 50mm MINIMUM BLINDING LAYER OF M15 GRADE CONCRETE
F18 SHALL BE USED, UNLESS OTHERWISE APPROVED BY THE ENGINEER.
- F19 WHENEVER A FOOTING IS LOCATED CLOSE TO A BATTERY, AN EXISTING FOOTING,
F20 EXISTING OR SERVING STRUCTURE, OR EXISTING OR SERVING ROOFING AT AN
F21 45 DEGREES TO THE HORIZONTAL, SHALL FALL BELOW THE BATTERY, EXISTING
F22 FOOTING OR SERVICES. IF THIS DOES NOT HAPPEN THE FOOTING BASE SHALL BE
F23 EXCAVATED AS REQUIRED TO AVOID SUCH COLLISION.
- F24 THE OVERLAP BETWEEN THE EXISTING FOUNDING LEVEL AND THE
F25 UNDERSIDE OF THE FOOTING SHALL BE FILLED WITH GRADE N15 CONCRETE. ANY
F26 OVER BREAK AT THE SIDES OF THE FOOTING SHALL BE FILLED WHEN
F27 CONCRETE FOOTING IS CAST.
- F28 THE BUILDER SHALL REMOVE ALL SPOIL FROM THE SITE, AND DETAILER THE
F29 EXCAVATION AS REQUIRED.
- F30 EARTHWORKS TO COMPLY WITH ARTC ENGINEERING STANDARDS (RCP 01 - R1C
F31 STANDARD 100 - 12/00).
- F32 FOR TRACK WORK REFER TO RHOMBERS RAIL DRAWINGS AND SPECIFICATIONS

CONCRETE GRADE

PAD AND STRIP FOOTINGS: N32

FOUNDATION DESIGN CRITERIA

PAD FOOTINGS: 100kPa

FAD FOOTINGS.

STRIP FOOTINGS

FOUNDED INTO STIFF UNDISTURBED NATURAL CLAYS

STRUCTURAL DESIGN BASED ON GEOTECHNICAL REPORT No: GEOTWOLL0258AV-AA

BY: COFFEY GEOTECHNICS PTY LTD

DATED: 7 MAY 2015

SLAB ON GROUND NOTES

- S001 ALL CONCRETE WORK TO COMPLY WITH AS 3600 CONCRETE CODE, AND BCA
- S002 SECTIONS 3.1 AND 3.2
- S003 CONCRETE GRADE N20 MINIMUM (RESIDENTIAL)
- S004 CONCRETE GRADE N20 MINIMUM (OTHER STRUCTURES)
- S005 ALL VEGETATION SHALL BE STRIPPED TO A MINIMUM DEPTH OF 150mm. ANY SOFT SPOTS OR DELERIOUS MATERIAL SHALL BE REMOVED AND REPLACED WITH APPROVED GRANULAR FILLING COMPACTED TO 100% AS. STANDARD
- S006 COMPACT MINOR FILLING (800 MAXIMUM) SHALL BE PROVIDED WHERE REQUIRED TO BRIDGE SLABS TO EXISTING CONCRETE LEVEL. IN ACCORDANCE WITH LIMITS STATED IN AS 2870 AND BCA. FILLING SHALL BE APPROVED GRANULAR MATERIAL PLACED IN 150mm and COMPACTED TO 100% AS. STANDARD
- S007 COMPACTION
- S008 A 2.0mm VAPOUR BARRIER SHALL BE USED, LAPPED A MINIMUM OF 200mm AT JOINTS AND OVER ALL SURFACES FITTINGS WITH ADHESIVE TAPE. TAPE MUST BE INTERLAP TO DOUBLE SIDE BUTYL ADHESIVE TAPE. VAPOUR BARRIER SHALL BE PLACED ON A 50mm MINIMUM SAND BED OR SIMILAR APPROVED
- S009 MATERIAL. PROTECT MEMBRANE FROM DAMAGE
- S010 FRENCH DRAIN BEAMS SHALL BE COVERED BY THE WIDTH OF FABRIC AT 400 AND INTERSECTIONS AND SPLITS WITH A FABRIC OF 500mm. RANDOM LAP N12 BARS BY 500mm STAGGERED. THE OUTER BAR AT 1" INTERSECTION MUST BE
- S011 BUILT AND CONTINUED FOR 1500mm AROUND THE CORNER.
- S012 SLAB FABRIC TO BE LAPPED SUCH THAT THE TWO OUTERMOST TRANSVERSE WIRE OF ONE SHEET OF FABRIC OVERLAP THE TWO OUTERMOST TRANSVERSE WIRE OF THE NEXT SHEET BEING LAPPED. MINIMUM OVERLAP OF 25mm AND BE SUPPORTED
- S013 THIS DRAWING IS TO BE READ IN CONJUNCTION WITH THE SITE INVESTIGATION REPORT TO DETERMINE FLOODING DEPTHS.
- S014 SITE CLARIFICATION IS TO AS 2870 CLASS A ENGINEERING PRINCIPLES TO SECTIONS 4.5 OF AS 2870.
- S015 LOAD BEARING EXTERNAL AND INTERNAL BEAMS AND LOAD SUPPORT THICKENINGS ARE TO BE FOUND ON NATURAL SOIL WITH AN ALLOWABLE
- S016 BEARING PRESSURE OF NOT LESS THAN 100 kPa.
- S017 SLAB PAINT TO BE FOUND ON AND OVER THE SOIL WITH AN ALLOWABLE
- S018 BEARING PRESSURE OF NOT LESS THAN 50 kPa.
- S019 SLAB TOP 12% SHALL BE 150mm MINIMUM ABOVE THE FINAL GROUND LEVEL. DRAINAGE AND GRADING AROUND FROM SLAB SHALL BE PROVIDED TO PREVENT WATER COLLECTING ADJACENT TO SLAB. TREATMENT OF AREAS SURROUNDING SLAB SHALL BE TO BE FOUND AND TO BE IN ACCORDANCE WITH THE HOUSING GUARANTEE FUND AND THE OWNER/OCCUPPER SHALL BE PROVIDED
- S020 WITH A COPY OF CSIRO INFORMATION SHEET No. 10-19.
- S021 BRICKWORK CONTROL JOINTS ARE TO BE PROVIDED ON SLEAVES EXCEEDING 1000mm IN LENGTH OR THROUGH LARGE OPENINGS FROM EAVES TO SLAB OR
- S022 SLAB THROUGH ROOF TO BE PROVIDED ON SLEAVES EXCEEDING 1000mm IN LENGTH WHERE REQUIRED BY COUNCIL PROTECT THE STRUCTURE FROM SUBSTRATE/TERMITES IN ACCORDANCE WITH AS 3660 AND BCA

STRUCTURAL DESIGN BASED ON GEOTECHNICAL REPORT No: GEOTWOLL0258AV-AA

BY: COFFEY GEOTECHNICS PTY LTD

DATED: 7 MAY 2015

CONCRETE	SHALL COMPLY TO AS3600 AND AS 3610		
C1	CONCRETE SIZES DO NOT INCLUDE FINISHES		
C2	NO HOLES, CHASES OR EMBEDMENTS OTHER THAN THOSE SHOWN ON THE DRAWINGS SHALL BE MADE IN CONCRETE ELEMENTS WITHOUT ENGINEER'S APPROVAL		
C3	DEPTHS OF BEAMS ARE GIVEN FIRST AND INCLUDE SLAB THICKNESS, SLABS AND BEAMS SHALL BE CAST TOGETHER UNLESS OTHERWISE NOTED		
C4	CONCRETE SHALL BE KEPT FREE OF SUPPORTING MASONRY WITH TWO LAYERS OF SUITABLE MEMBRANE (MALTHOID OR EQUAL). VERTICAL FACES SHALL BE SEPARATED BY 12mm BITUMINOUS CANETITE. ALL NON - LOAD BEARING WALLS SHALL BE 160 TO 20 mm CLEAR OF THE UNDERSIDE OF SLABS AND BEAMS UNLESS NOTED OTHERWISE.		
C5	CONSTRUCTION JOINTS SHALL BE PROPERLY FORMED AND LOCATED TO THE SATISFACTION OF THE ENGINEER. BUILDER SHALL ALLOW FOR ALL NECESSARY CONSTRUCTION JOINTS		
C6	WHERE NOTED ON DRAWINGS CAMBER TO SUSPENDED SLABS AND BEAMS SHALL BE 5 FOR EVERY 2500 OF SPAN UNLESS OTHERWISE NOTED. WHERE THE CONCRETE SUPPORTS ARE CAMBERED, THE UPPER SURFACE SHALL BE SIMILARLY CAMBERED.		
C7	TEMPERATURES SHALL BE KEPT WITHIN THE RANGE OF 10 TO 25 DEGREES C. IF REINFORCEMENT IS SHOWN DIMENSIONALLY AND IS NOT NECESSARILY IN TRUE PROJECTION, SPLICES TO REINFORCEMENT SHALL BE MADE ONLY AT THE LOCATION SHOWN OR AS OTHERWISE APPROVED BY THE ENGINEER. WELDING OF REINFORCEMENT SHALL BE CARRIED OUT BY A QUALIFIED WELDER IN ACCORDANCE WITH AS/NZS 1554 AND THE REINFORCEMENT SUPPLIER'S RECOMMENDATIONS. THE INTERSPACE TEMPERATURE SHALL BE LESS THAN 20 DEGREES IN ACCORDANCE WITH AS/NZS 1554 PART 3		
C8	THE REINFORCEMENT SYMBOLS ARE: R NORMAL DUCTILITY CLASS 500 ROLLED S500 DEFORMED BARS WITH f _y = 500 MPa R NORMAL DUCTILITY CLASS 250N PLAN ROUND BARS WITH f _y = 250 MPa L LOW DUCTILITY CLASS HARD DRAWN S500 WIRE REINFORCING MESH WITH f _y = 500MPa. DO NOT USE LOW DUCTILITY CLASS L REINFORCEMENT UNLESS SHOWN ON THE DRAWINGS		
C9	THE NUMBER FOLLOWING THE REINFORCEMENT SYMBOL, IS THE NOMINAL BAR DIAMETER IN MILLIMETERS. ALL REINFORCEMENT SHALL COMPLY WITH AS/NZS 4671. STEEL REINFORCING SHALL BE KEPT WITHIN THE RANGE OF 10 TO 25 DEGREES C. WHERE APPLICABLE, MATERIALS SHALL BE CUT AND BENT IN ACCORDANCE WITH AS 3600, AS 5100 OR AS 2870.		
C10	ACCEPTABLE MANUFACTURERS AND PROCESSORS OF STEEL REINFORCING AND PRESTRESSING MATERIALS MUST ALSO HOLD A VALID CERTIFICATE OF APPROVAL, ISSUED BY THE AUSTRALIAN CERTIFICATION AUTHORITY FOR REINFORCING STEELS LTD (ACRS). MATERIALS CERTIFIED TO AN ALTERNATIVE STEEL TYPE SHALL NOT BE USED WITHOUT DEMONSTRATED EQUIVALENCE AND SUBMITTAL OF A PROPER APPROVAL. A SPECIFIC EVIDENCE OF COMPLIANCE WITH THIS CLAUSE MUST BE OBTAINED WHEN CONTRACT BIDS ARE RECEIVED		
C11	HOOKS AND COGS SHALL COMPLY WITH AS8000 UNLESS NOTED OTHERWISE. ALL BUILT UP BARS SHALL BE EMPLOYED BARS OR APPROVED EQUIVALENT. BENDING AND REBENDING OF BARS SHALL BE CARRIED OUT IN ACCORDANCE WITH AS3600, AS/NZS 4671, THE SPECIFICATIONS AND THE REINFORCEMENT SUPPLIER'S RECOMMENDATIONS. BARS SHALL NOT BE HEATED ABOVE 400 DEGREES WITHOUT THE ENGINEER'S WRITTEN APPROVAL. REINFORCING CRYSTALS SHALL BE USED TO ENSURE COMPLIANCE WITH THIS CONCRETE LIMIT.		
C12	COVER TO REINFORCEMENT (In mm) AND TEMPERATURE GRADES SHALL BE AS FOLLOWS UNLESS NOTED OTHERWISE. THE COVER SHALL NOT BE LESS THAN THE BAR DIAMETER AND:		
	ELEMENT	FORMED AND EXPOSED TO WEATHER (1.)	NOT FORMED CAST AGAINST CONCRETE (2.)
	FOOTINGS, PILE CAPS	60	75
	COLUMNS, PEDESTALS	50	75
	SLABS, DASH BEAMS	20(3.)	60
	BEAMS	30	40
	WALLS	30	40
	HORIZONTAL BARS	30	40
	VERTICAL BARS	40	50
	MINIMUM CONCRETE GRADE	N40	N40 (4.)
(1)	FOR EXPOSURE CLASSIFICATION B2 ADD 5mm TO THE COVER AND THE CONCRETE GRADE SHALL BE N40 MINIMUM.		
(2)	IF THE ELEMENT IS CAST ON A DAMP PROOF MEMBRANE, DECREASE THE COVER BY 20mm.		
(3)	FOR PRESTRESSING TENDONS THE MINIMUM COVER SHALL BE 25mm		
(4)	IN CORROSIVE SOILS AND WATER, N60		
	NOTES:		
(i)	COVER IS THE CLEAR DISTANCE BETWEEN ANY REINFORCING (INCLUDING FITMENTS) AND THE FACE OF THE STRUCTURAL ELEMENT.		
(ii)	FOR ALL EXTERNAL SURFACES, PROVIDE FULLY PLASTIC BAR CHAIRS. TIE WIRE SHALL NOT BE NAILED TO THE FORMS, REINFORCING BARS SHALL NOT BE USED TO KEEP FORMS OPEN AND A THROUGH TIE SYSTEM SHALL BE USED TO THE FORMS PROVIDE AN APPROVED WATER BARRIER FOR SLABS, BEAMS AND THICKENING CASTGAINS AT THE GROUND.		
(iii)	THE COVERS SHALL BE MAINTAINED USING APPROVED BAR CHAIRS. BAR CHAIRS SUPPORTING MESH SHALL BE AT 800 x 800mm MAXIMUM CENTRES. BAR CHAIRS SUPPORTING REINFORCING BARS SHALL BE AT 1500 MAXIMUM CENTRES. WHICHEVER IS THE LESSER, BAR CHAIRS SHALL BE PROVIDED ALONG THE EDGES OF ALL CONSTRUCTION JOINTS. STOP ENDS SHALL NOT BE USED TO MAINTAIN THE COVERS.		
(iv)	EXTERNAL ELEMENTS ARE THOSE EXPOSED TO WEATHER, RAIN AND WATER PENETRATION AND ARE CLASSIFIED B1 UNLESS NOTED OTHERWISE.		
C11	MINIMUM CONCRETE ELEMENTS SHALL MEET THE FOLLOWING REQUIREMENTS: EXTERNAL PORTLAND CEMENT SHALL NOT EXCEED 330 kg/m ³ MAXIMUM WATER/CEMENT RATIO 0.5, AND THE CHLORIDE CONTENT RESTRICTED AS PER CLAUSE 4.9 OF AS3600.		
C12	ALL CONCRETE SUPPLIED SHALL HAVE A SLUMP OF 80mm AND A MAXIMUM NOMINAL AGGREGATE SIZE OF 20mm. VARIATIONS FROM THESE SHALL BE APPROVED BY THE ENGINEER.		
C13	THE MIX DESIGN WITH THE 7 AND 28 DAYS TARGET STRENGTHS AND THE BASIC SHRINKAGE STRAIN AT 56 DAYS SHALL BE SUBMITTED FOR REVIEW PRIOR TO POURING ANY CONCRETE. ALL CONCRETE IN CONTACT WITH AGGRESSIVE SOIL SHALL BE COVERED AND RESISTING CEMENT. THE CSA CONTENT OF THE CEMENT SHALL BE LESS THAN 5%.		
C14	CONDUITS AND PIPES WHEN CAST IN SLABS OR WALLS ARE TO BE PLACED BETWEEN THE TWO REINFORCEMENT LAYERS. WHERE THERE IS ONLY ONE LAYER OF REINFORCEMENT, PROVIDE COVER TO CONDUIT. THE CONDUIT LOCATIONS ARE TO BE APPROVED BY THE ENGINEER.		
C15	WHERE DISTRIBUTION BARS TO MAIN REINFORCEMENT ARE NOT SHOWN ON DRAWINGS PROVIDE MINIMUM N16 AT 400 CENTRES, LAPPED 500mm AT SPLICES.		
C16	DRAWING OF CONCRETE REINFORCEMENT SHALL BE CONSTRUCTED IN ACCORDANCE WITH AS 3610. REFER TO ARCHITECTURAL DRAWINGS AND SPECIFICATIONS FOR CLASSES OF SURFACE FINISHES.		
C17	STRIPPING AND BACKPOPPING OF FORMS SHALL NOT OCCUR UNTIL CONCRETE HAS REACHED 75% OF SPECIFIED STRENGTH. BACKPOPPING FOR A SECOND SET OF DRAWINGS IS TO EXTEND DOWN TO THAT EACH NEXT LAYER IS SUPPORTED BY AT LEAST 3 FINISHED FLOORS OR AS CALCULATED. DO NOT STRIP BAYS ADJACENT CONSTRUCTION JOINTS UNTIL THE ADJACENT BAYS ARE AT LEAST 3 DAYS OLD. CALCULATIONS ON THE BACKPOPPING REQUIREMENTS SHALL BE SUBMITTED FOR APPROVAL.		
C18	CURING OF THE CONCRETE ELEMENTS SHALL BE STARTED AS SOON AS THE CONCRETE HAS HARDENED AND SHALL COMPLY WITH THE SPECIFICATIONS.		
C19	PROVIDE a 25mm x 25mm CHAMFER TO ALL CORNERS, UNLESS OTHERWISE INDICATED ON THE DRAWING. ENSURE THAT POLYSTYRENE IS PLACED AROUND THE BEARING SO THAT THE CONCRETE SURFACES ARE NOT IN CONTACT. SUBMIT CONFIRMATION OF THE SPECIFICATIONS OF ALL BEARING MATERIALS TO THE ENGINEER.		
C20	ENSURE ALL MOVEMENT JOINTS ARE INSTALLED WITH THE SPECIFIED ARCHITECTURAL FINISH. USING SEALANT, FILLERS, EXPANSION MATERIALS AND REDBATES AS REQUIRED.		

STEELWORK SHALL COMPLY TO AS 4100, AS/NZS 4600 AND AS/NZS 3828

- THE FABRICATOR SHALL BE RESPONSIBLE FOR SUBMITTING SHOP DRAWINGS, WHICH SHALL COMPLY WITH THE CONTRACT DRAWINGS AND SPECIFICATIONS, FOR REVIEW BEFORE FABRICATION IS STARTED. REVIEW DOES NOT INCLUDE CHECKING DIMENSIONS OR CALCULATIONS. THE CONTRACTOR SHALL MEET ALL OBLIGATIONS ALONG 3 WORKING DAYS MINIMUM FOR REVIEW.
- WHERE CONNECTION FORCES (IN KILOWTONS) ARE SHOWN ON THE DRAWINGS, CONNECTIONS SHALL BE PROVIDED TO TRANSMIT THESE FORCES. CONNECTIONS SHALL BE PROVIDED AT ALL ROADS, T-JUNCTIONS AND PORTALS. AT ALL DETAILS, GAUGE LINES, ETC. WHERE NOT SPECIFICALLY SHOWN SHALL BE IN ACCORDANCE WITH AISC DESIGN CAPABILITY TABLES FOR STRUCTURAL STEEL, AND STANDARDIZED STRUCTURAL CONNECTIONS. UNLESS OTHERWISE NOTED, ALL WELDS SHALL BE MADE TO A CONTINUOUS FILLETS LAID DOWN FROM APPROVED COVERED ELECTRODES. ALL WELDS SHALL BE CATEGORY SLIP UNLESS OTHERWISE NOTED. WELDS SHALL CONFORM TO AS/NZS 1564 AND ELECTRODES TO AS/NZS 1563. GUSSET PLATES TO BE 10mm THICK. MINIMUM 8.8 & 9.8 mm 27mm DIAMETER BOLTS. PROVIDE A MINIMUM OF TWO BOLTS PER CONNECTION.
- FABRICATOR SHALL PROVIDE ALL FIXINGS FOR ARCHITECTURAL ELEMENTS ETC. WITHOUT WEAKENING STRUCTURE MEMBER IN ANY WAY.
- ALL BOLTS SHALL BE PROVIDED AT ALL ROADS, T-JUNCTIONS AND PORTALS. ETC. AT A PER 2000 M SPAN UNLESS OTHERWISE NOTED. FOR ALL MEMBERS SPANNING IN EXCESS OF 6m NO MEMBER SHALL BE ERRECTED WITH NEGATIVE CARRIAGE, UNLESS SPECIFICALLY NOTED. PROVIDE A CONTROL SLASS ON TOP OF ALL MEMBERS JOINING WITH GAUGES. PROVIDE A MINIMUM OF 10% REDUNDANCY. ALL STEELWORK BELOW GROUND SHALL BE ENCASED BY CONCRETE WITH MIN. COVER OF 75mm. CONCRETE ENCASED STRUCTURAL STEEL TO BE WRAPPED WITH PRE-GALVANIZED 6444HS MESI ENCASED IN 23mm Clear of STEEL. PROVIDE 50mm MIN COVER.
- ALL STEELWORK NOT TO BE MESI ENCASED IN CONCRETE OR GALVANIZED SHALL BE GIVEN ONE SHOP COAT OF AN APPROVED PRIMER UNLESS OTHERWISE NOTED. THE FACES OF FRICION GRIP CONNECTIONS SHALL NOT BE PAINTED.
- THE FOLLOWING PROCEDURE TO BE USED TO TIGHTENING OF BOLTS:
1. 6.8FERS TO COMMERCIAL BOLTS OF STRENGTH GRADE 4.6 TO AS/NZS 1111
- TIGHTENED USING A STANDARD WRENCH TO A SNUG-TIGHT CONDITION.
- 8.8FERS TO HIGH STRENGTH BOLTS OF STRENGTH GRADE 8.8 TO AS/NZS 1251. TIGHTENED USING A STANDARD WRENCH TO A SNUG-TIGHT CONDITION.
- 8.8FERS TO HIGH STRENGTH BOLTS OF STRENGTH GRADE 8.8 TO AS/NZS 1252 FULLY TENSIONED TO AS 1251, DESIGNED AS A FRICTION TYPE JOINT.
- 8.8FERS TO HIGH STRENGTH BOLTS OF STRENGTH GRADE 8.8 TO AS/NZS 1252 FULLY TENSIONED TO AS 1251, DESIGNED AS A FRICTION TYPE JOINT.
- 8.8FERS TO HIGH STRENGTH BOLTS OF STRENGTH GRADE 8.8 TO AS/NZS 1252 FULLY TENSIONED TO AS 1251, DESIGNED AS A FRICTION TYPE JOINT.
- LOAD INDICATING WASHERS SHALL BE USED TO VERIFY TIGHTENING OF BOLTS IN TF AND TB CONNECTIONS. A HARDENED WASHER SHALL BE USED UNDER THE HEAD/BOLT OR NUT, WHICHEVER IS ROTATED. "FLY" TENSORED BOLT SHALL BE USED UNDER THE HEAD/BOLT OR NUT, WHICHEVER IS ROTATED. IF THE GRADE IS GRAD. 4.6, CLASS 5 NUTS. THE ELECTRODES USED SHALL BE COMPATIBLE WITH THE CHEMISTRY OF THE STEEL INVOLVED (MEMBER OR CONNECTION COMPONENT) AND NOT. ALL SUCH WELDS HAVE 100% VISUAL INSPECTION. GRADE 4.6 BS 4493 (A1) (B1).
- ALL BOLTS SHALL BE OF SUCH LENGTH THAT AT LEAST ONE FULL THREAD IS EXPOSED BEYOND THE NUT AFTER THE NUT HAS BEEN TIGHTENED.
- MINIMUM ONE FULL THREAD SHALL BE USED UNDER NUT IN ALL SITUATIONS. TIGHTENING ORDER SHALL BE: FIRST END OF MEMBER, THEN SECOND END OF MEMBER UNDER THE HEAD. FOR SLOTTED HOLES, SHORTER THAN THE LESSER OF 1.3 TIMES THE BOLT DIAMETER OR (bolt diameter + 10mm) AND NOT UNDER THE HEAD. THE BOLT DIAMETER PLUS 20mm. USE HARDENED WASHER UNDER THE NUT AND HEAD.
- UNLESS NOTED OTHERWISE, ALL MATERIAL TO BE:
- GRADE 250 HOT ROLLED PLATES. FLAT PLATE TO BE:
- GRADE 300PLS UR, US, PC, PFC, TRF AND ANGLES
- GRADE 300 UR, CHS
- GRADE 350 RS, CHS
- STRUCTURAL STEEL SHALL COMPLY WITH AS/NZS 1163, AS/NZS 3678, AS/NZS 3679 & AS/NZS 3679-2. TEST CERTIFICATE REFERENCE TO THE STRUCTURAL STEEL SHALL BE SAMPLED. THE CONTRACTOR SHALL PROVIDE A LIST OF ALL ACCEPTABLE MANUFACTURERS OF STRUCTURAL STEEL. MUST ALSO HOLD A VALID CERTIFICATE OF APPROVAL, ISSUED BY THE AUSTRALIAN CERTIFICATION AUTHORITY FOR REINFORCING STEEL (TACRAS). MATERIALS CERTIFIED TO AN INTERNATIONAL SYSTEM SHALL BE ACCEPTED. THE CONTRACTOR SHALL EQUIVALENCE AND SUBSEQUENT WRITTEN APPROVAL FROM THE SPECIFIER. EVIDENCE OF COMPLIANCE WITH THIS CLAUSE MUST BE OBTAINED WHEN CONTACT BIDS ARE RECEIVED.
- NOT DIFFERENTIALLY TREATED. BE IN ACCORDANCE WITH AS 4880 MINIMUM COATING THICKNESS OF 85 MICRONS. PROVIDE MEMBERS TO BE GALVANIZED WITH VENT AND DRAINAGE HOLES IN ACCORDANCE TO THE GALVANISERS RECOMMENDATIONS AND THE ACCEPTANCE OF THE ENGINEER.
- THE REGULAR MEMBER SHALL BE PROVIDED WITH MINIMAL THICKNESS PLATES AND CONTINUOUS FILLET WELDED UNLESS NOTED OTHERWISE.
- WHERE MEMBERS SHOWN ON THE STRUCTURAL OR ARCHITECTURAL DRAWINGS ARE REQUIRED TO BE CURVED, BENT OR ROLLED, THE CONTRACTOR SHALL BE RESPONSIBLE FOR THE DESIGN OF THE CURVATURE. THE REQUIRED SHAPES WITHOUT LOCALIZED DISTORTION OF THE MEMBERS.
- THE CONTRACTOR SHALL PROVIDE AND LEAVE IN PLACE, UNTIL PERMANENT BRACING ELEMENTS ARE CONSTRUCTED, SUCH TEMPORARY BRACING AS IS NECESSARY TO STABILIZE THE STRUCTURE DURING ERECTION. REFER TO NOTES AG AND G5.
- SUBMIT DETAILS OF THE MANUFACTURER, MATERIAL AND SECTION PROPERTIES OF THE PURCHASES AND TESTS TO BE USED FOR APPROVAL. PURIN AND GIRTY BOLT. PROVIDING SHOWN WITH DIMENSIONS WITH THE MANUFACTURERS DETAILS UNLESS SHOWN OTHERWISE.
- TRIMMING MEMBERS FOR MECHANICAL/HYDRAULIC PENETRATIONS, DRAINAGE OUTLETS, SUMPS ETC., ARE NOT NECESSARILY SHOWN. SUPPORT OR HEAVY PIPE. THE REMOVAL OF THE MEMBER SHALL BE THE RESPONSIBILITY OF THE HUNG FROM THE WEB OF PURINS NOT FLANGES.
- THE DESIGN, SUPPLY AND INSTALLATION OF SECONDARY STEELWORK REQUIRED TO SUPPORT CONNECTIONS TO THE FACADE TO BASE STRUCTURE IS THE RESPONSIBILITY OF THE CONTRACTOR.
- CERTIFICATION OF ARCHITECTURAL FIXINGS/BRACINGS OF CEILLINGS AND NON-STRUCTURAL WALLS TO THE BASE STRUCTURE IS THE RESPONSIBILITY OF THE CONTRACTOR FORWARD TO THE ENGINEER A CERTIFICATE OF SUFFICIENCY TO BE PROVIDED FOR THE DESIGN OF THE FIXINGS. THE CONTRACTOR SHALL RESIST THE PRESSURES DESIGNATED IN THE DESIGN DOCUMENTS.


ALL STEELWORK TO BE H.D. GALVANISED AS GALVANIZERS SPECIFICATIONS.

P1	ISSUED FOR INFORMATION	11.08.23	TF		
Rev	Description	Date	By	App.	

COPYRIGHT All rights reserved
These drawings, plans and specifications and the copyright therein are the property of
Meinhardt-Bonacci and must not be used, reproduced or copied wholly or in part without
written permission of Meinhardt-Bonacci.



Project Name	MANILDRA RAIL MAINTENANCE BUILDING BOLONG ROAD. BOMADERRY, NSW		FOR INFORMATION ONLY		
	Designed Drawn	JR TF	Project Director Approved		Date North
Drawing Title	GENERAL NOTES		Scale	1:100	
	Date	11/08/23	Project Ref.	Drawing No.	Rev
	Sheet	A1	131012	S0002	P1

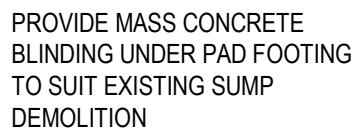




SCALE 1:20




SCALE 1:20




COPYRIGHT All rights reserved.
These drawings, plans and specifications and the copyright therein are the property of
Meinhardt-Bonacci and must not be used, reproduced or copied wholly or in part without
written permission of Meinhardt-Bonacci.

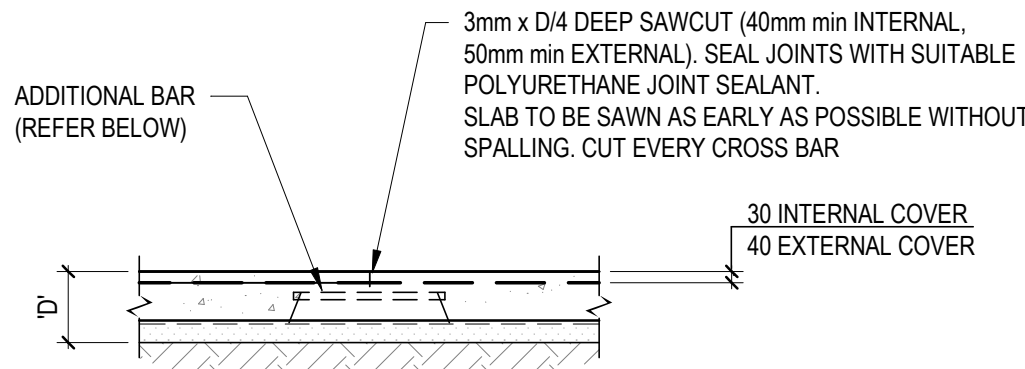


SAWCUT (SC)

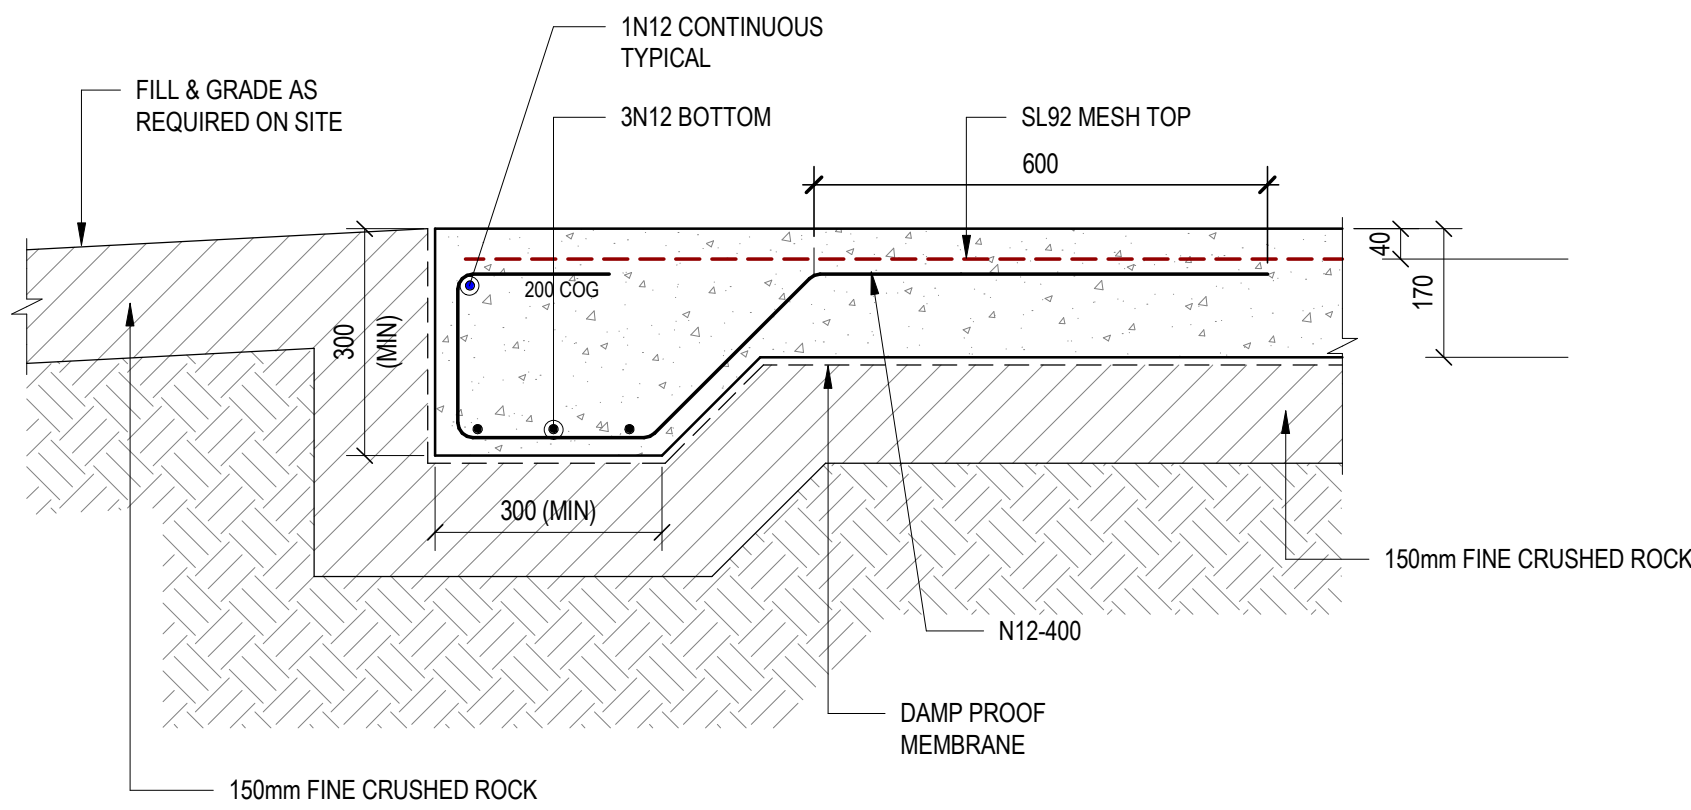


TYPICAL SLAB EDGE THICKENING (NO TRENCH)

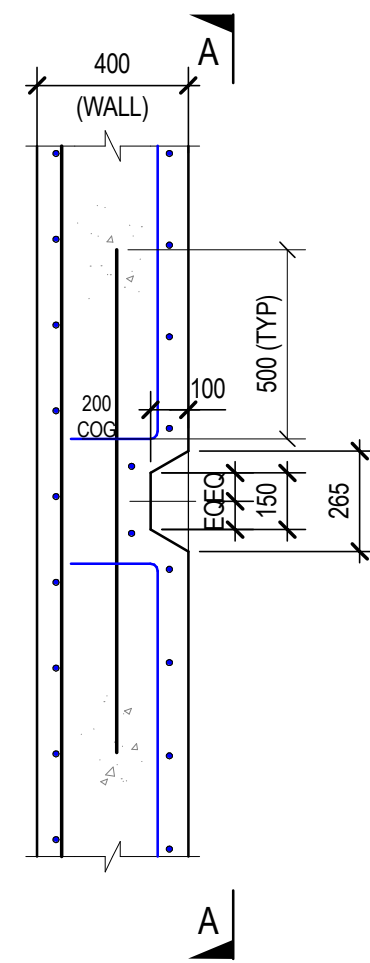


LIGHTING RECESS DETAIL IN PIT WALL

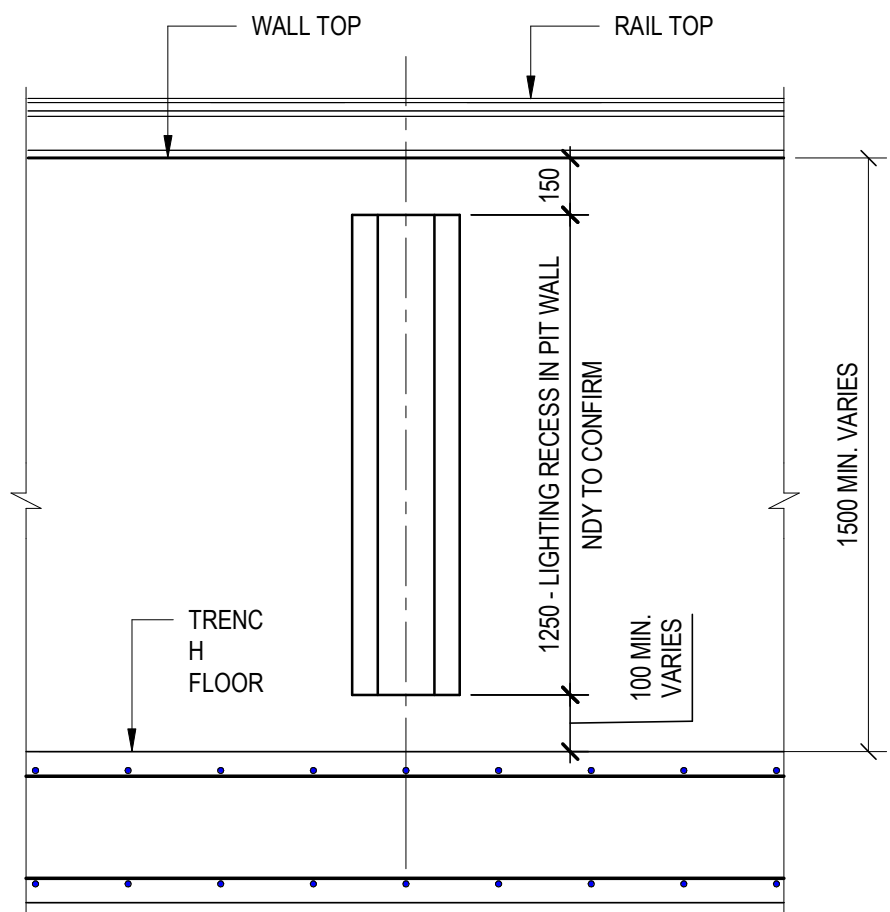

SECTION A-A

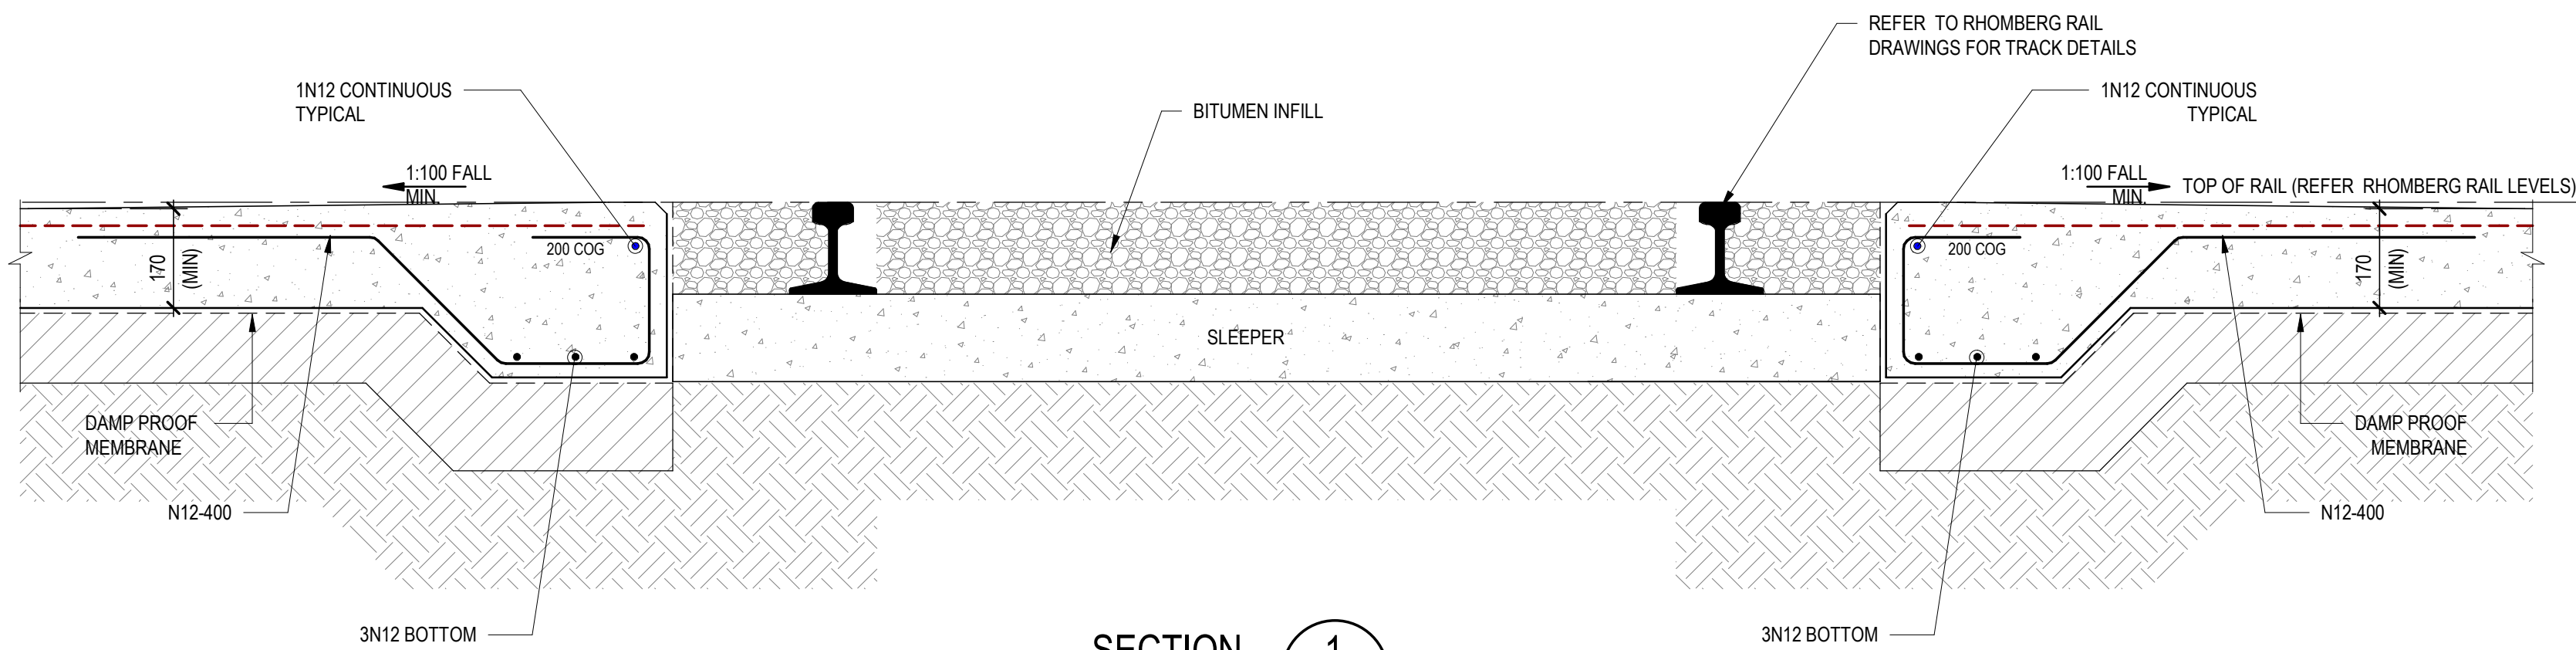

SECTION 1
SCALE 1:10
S020

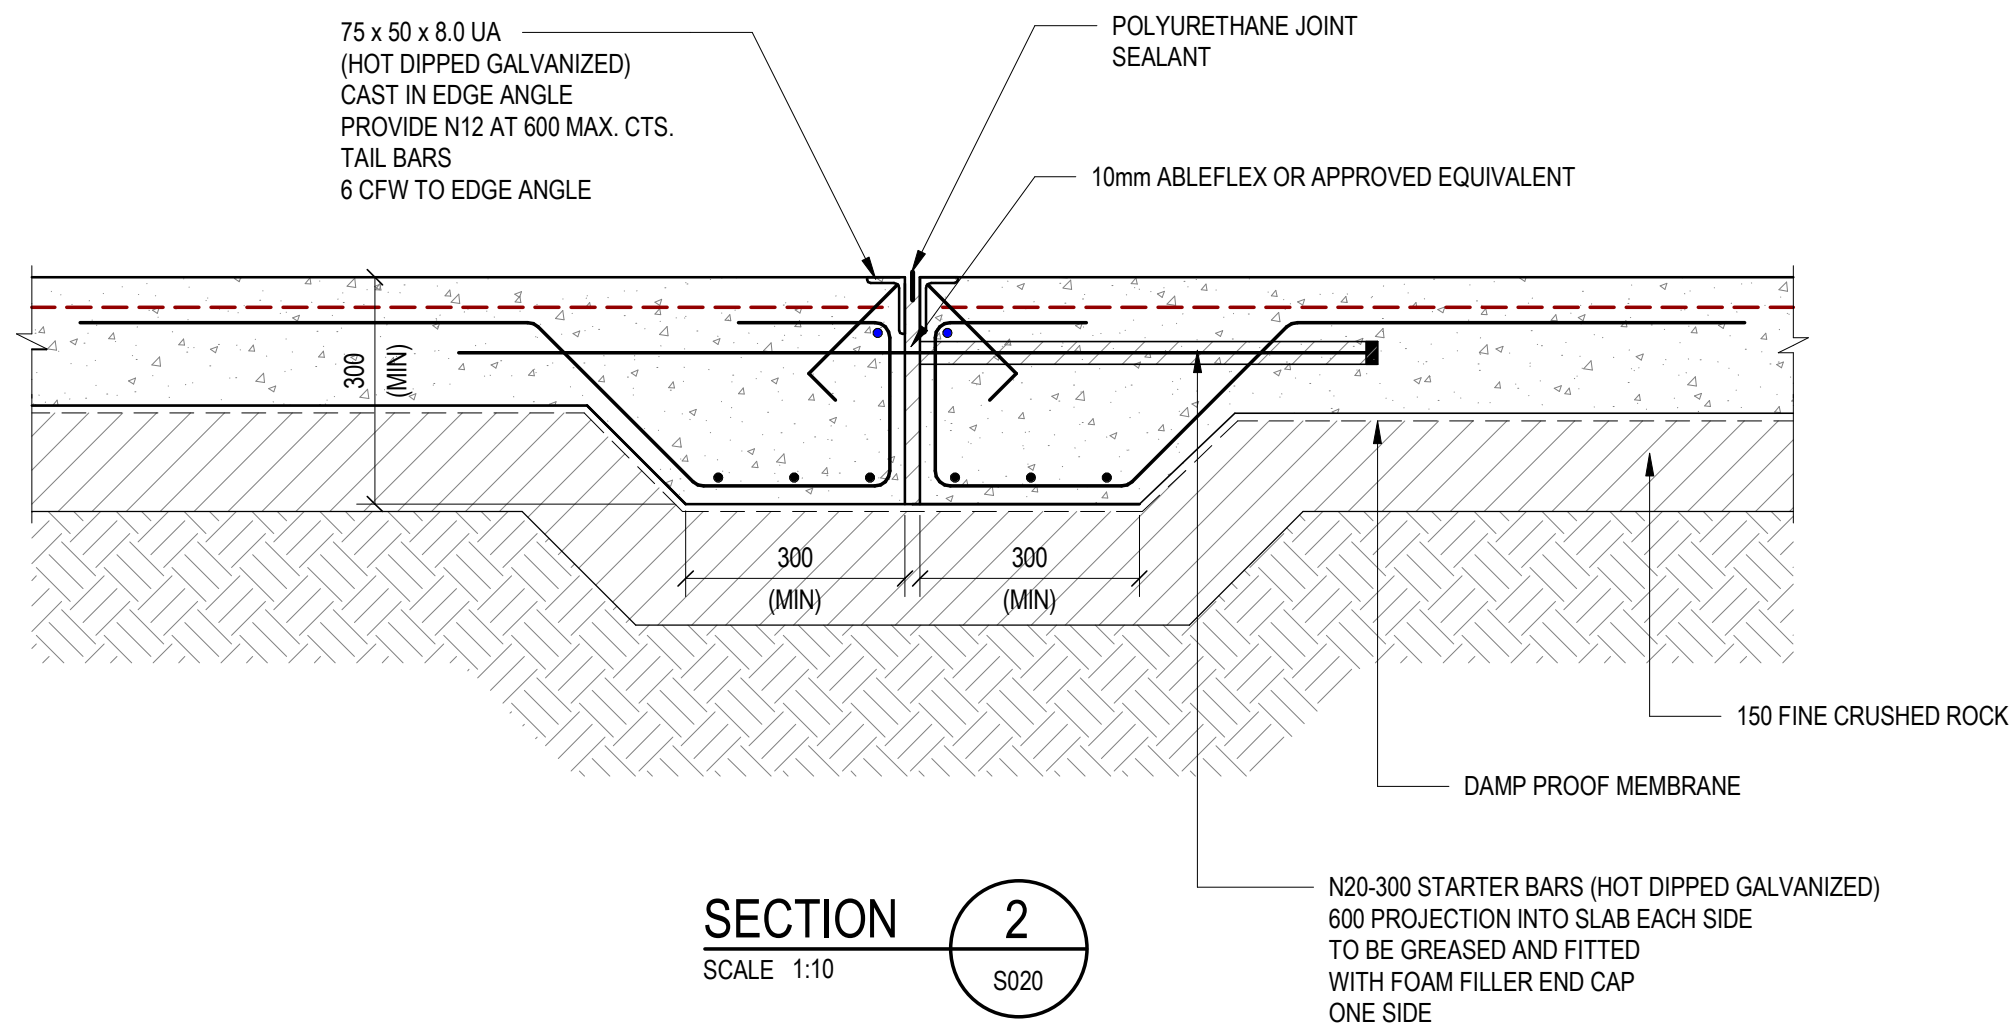

SECTION 2
SCALE 1:10
S020

TYPICAL EXPANSION JOINT DETAIL

Rev	Description	Date	By	App
P1	ISSUED FOR INFORMATION	11.08.23	TF	


COPYRIGHT
These drawings, plans and specifications and the copyright therein are the property of
Meinhardt-Bonacini and must not be used, reproduced or copied wholly or in part without the
written permission of Meinhardt-Bonacini.

MEINHARDT
Level 11, 501 Swanston Street
Melbourne VIC 3000
Australia
T: +61 3 8676 1200
F: +61 3 8676 1201
info@meinhardt-bonacini.com
www.meinhardt-bonacini.com
© Copyright


Project Name	MANILDRA RAIL MAINTENANCE BUILDING BOLONG ROAD, BOMADERRY, NSW		
Drawing Title	GROUND FLOOR DETAILS SHEET 2		

FOR INFORMATION ONLY			
Designed	JR	Project Director Approved	Date
Drawn	TF		North
Scale	1:10, 1:20	Project Ref.	Drawing No.
Date	11/08/23	131012	S0026
Sheet	A1		P1

STEEL FRAMING SCHEDULE		
MARK	SIZE	REMARKS
CB1	250 UC 73	CRANE RAIL SUPPORT BEAM
D1	150 x 100 x 5 RHS	DROPPER
DS1	75 x 75 x 8 EA	DROPPER STRUT
FB	50 x 50 x 3 EA	FLY BRACE
FP	C20024	FASCIA PURLIN, LAP 1200 AT SUPPORT, 2 ROWS OF BRIDGING
G1	C20015	GIRTS AT 1000 MAX. CTS., LAP 1200 AT SUPPORT, 2 ROWS OF BRIDGING
G2	200 x 100 x 6 RHS	WITH 50 x 50 x 3 EA WELDED TO SOFFIT FOR SHEETING
P1	Z20015	PURLINS AT 1000 MAX. CTS., LAP 1200 AT SUPPORT, 2 ROWS OF BRIDGING
P2	C15015	PURLINS AT 600 MAX. CTS., LAP 1200 AT SUPPORT
R1	410 UB 60	RAFTER
RA1	50 x 50 x 5 EA	RAKING ANGLE, FIXED TO PURLINS
RBR1	M20 DIA. ROD	ROOF BRACING (GRADE 4.6/s)
S1	100 x 100 x 6 SHS	STRUT
S2	100 x 100 x 6 SHS	STRUT
S3	139.7 x 5.0 CHS	STRUT
SC1	460 UB 75	COLUMN
T1	M12 DIA. ROD	TIE - SAG ROD
VF1	75 x 75 x 5 SHS	VENT FRAME - FULLY WELDED FRAME
VSB1	180 PFC	VENT SUPPORT BEAM
WBR1	M20 DIA. ROD	WALL BRACING (GRADE 4.6/s)

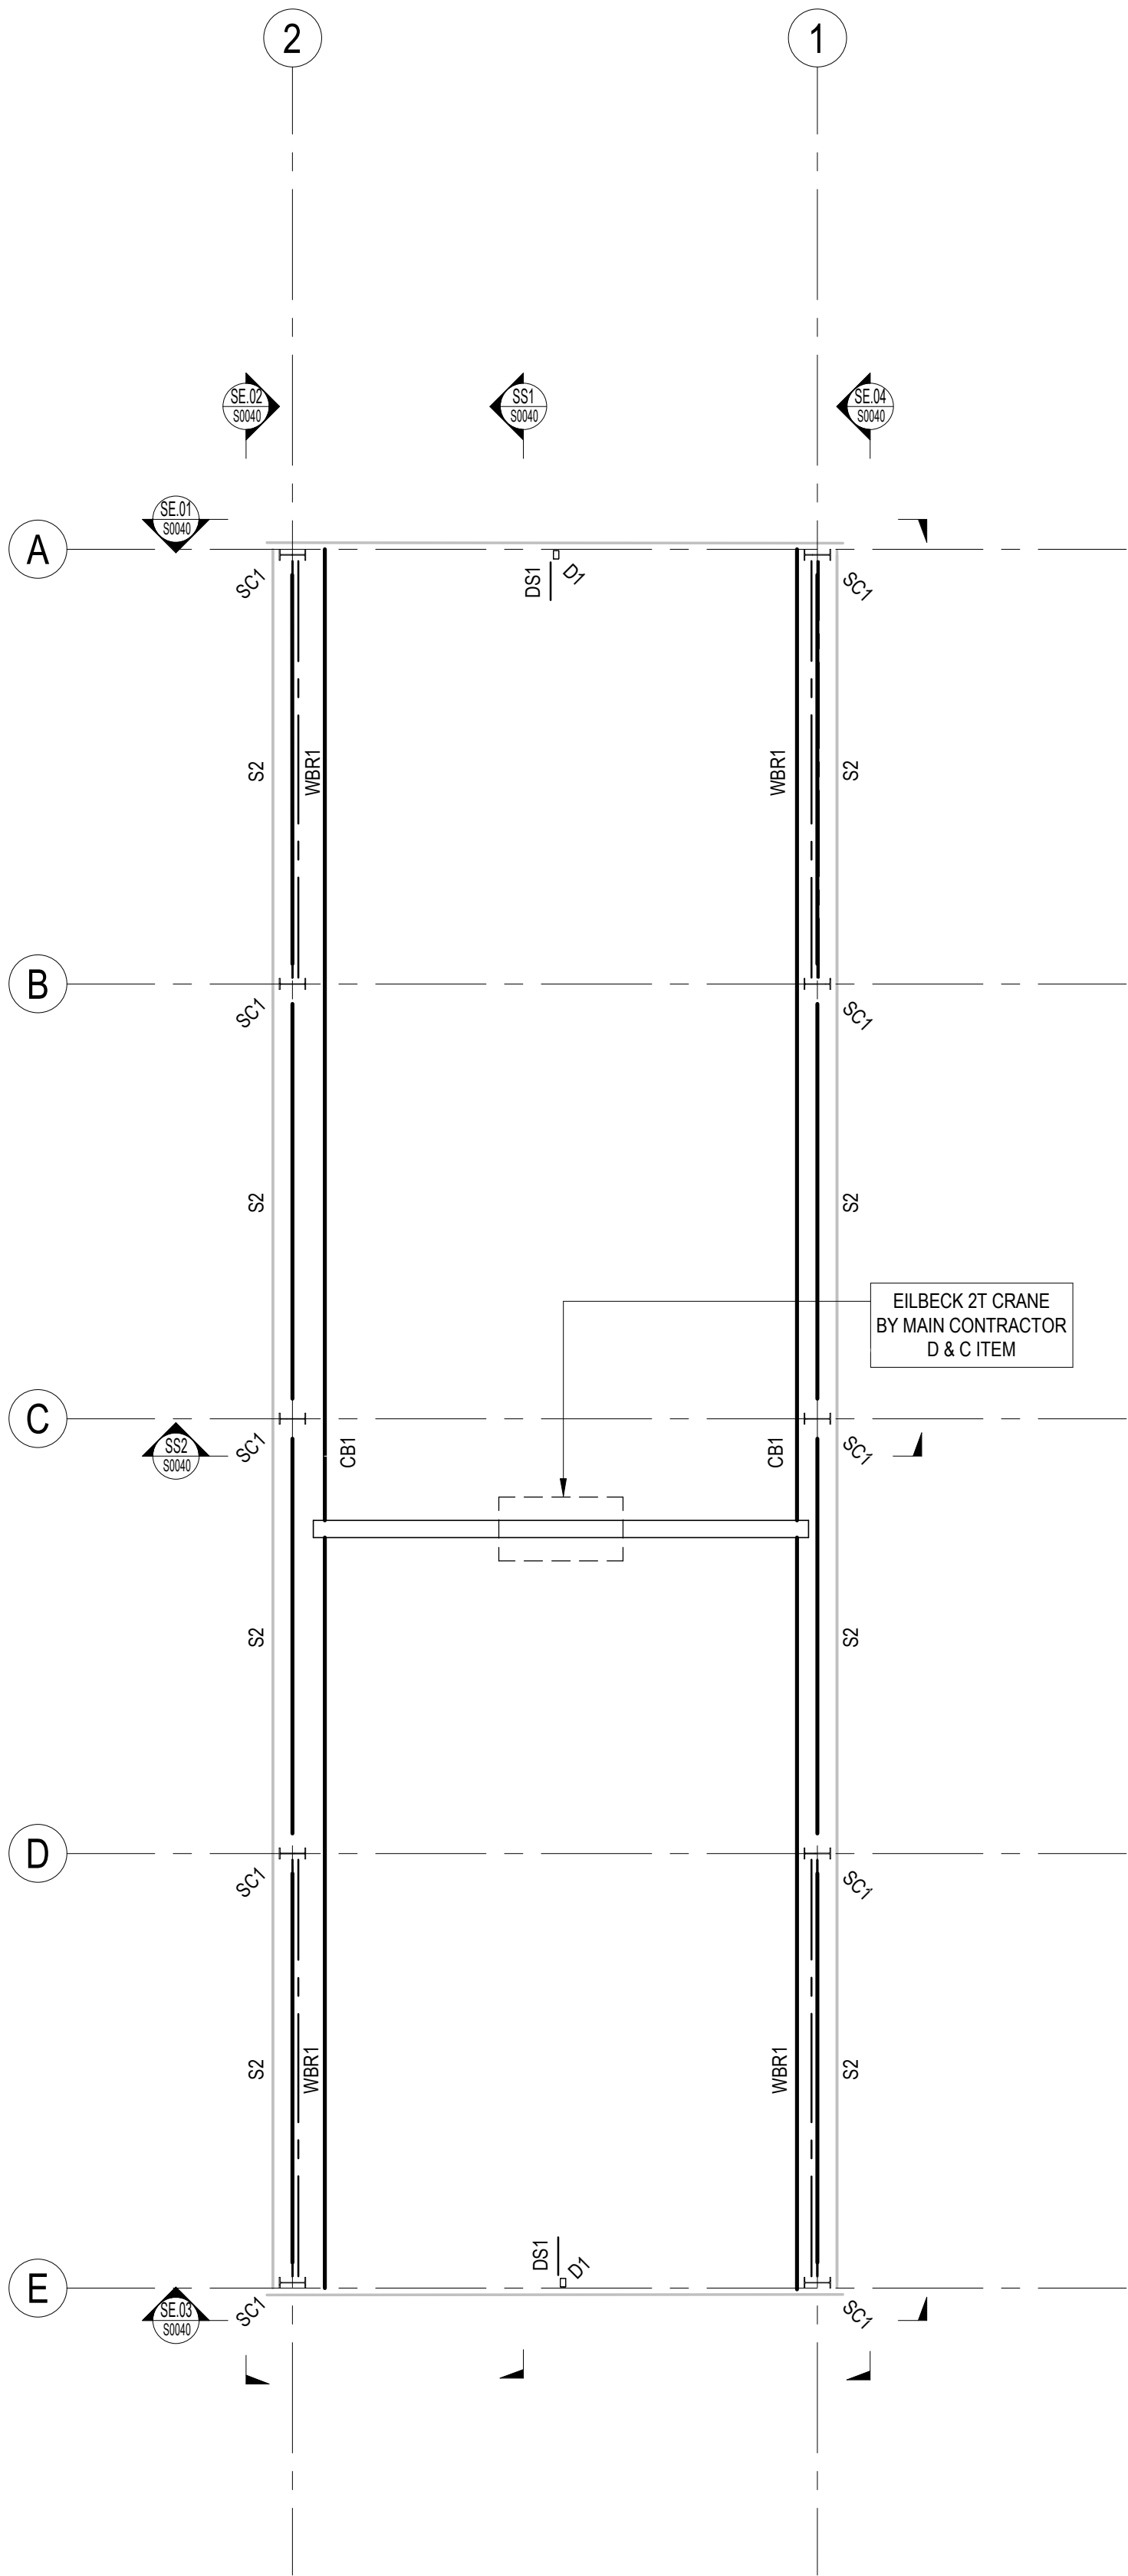

CRANE SUPPORT FRAMING PLAN
SCALE: 1 : 100

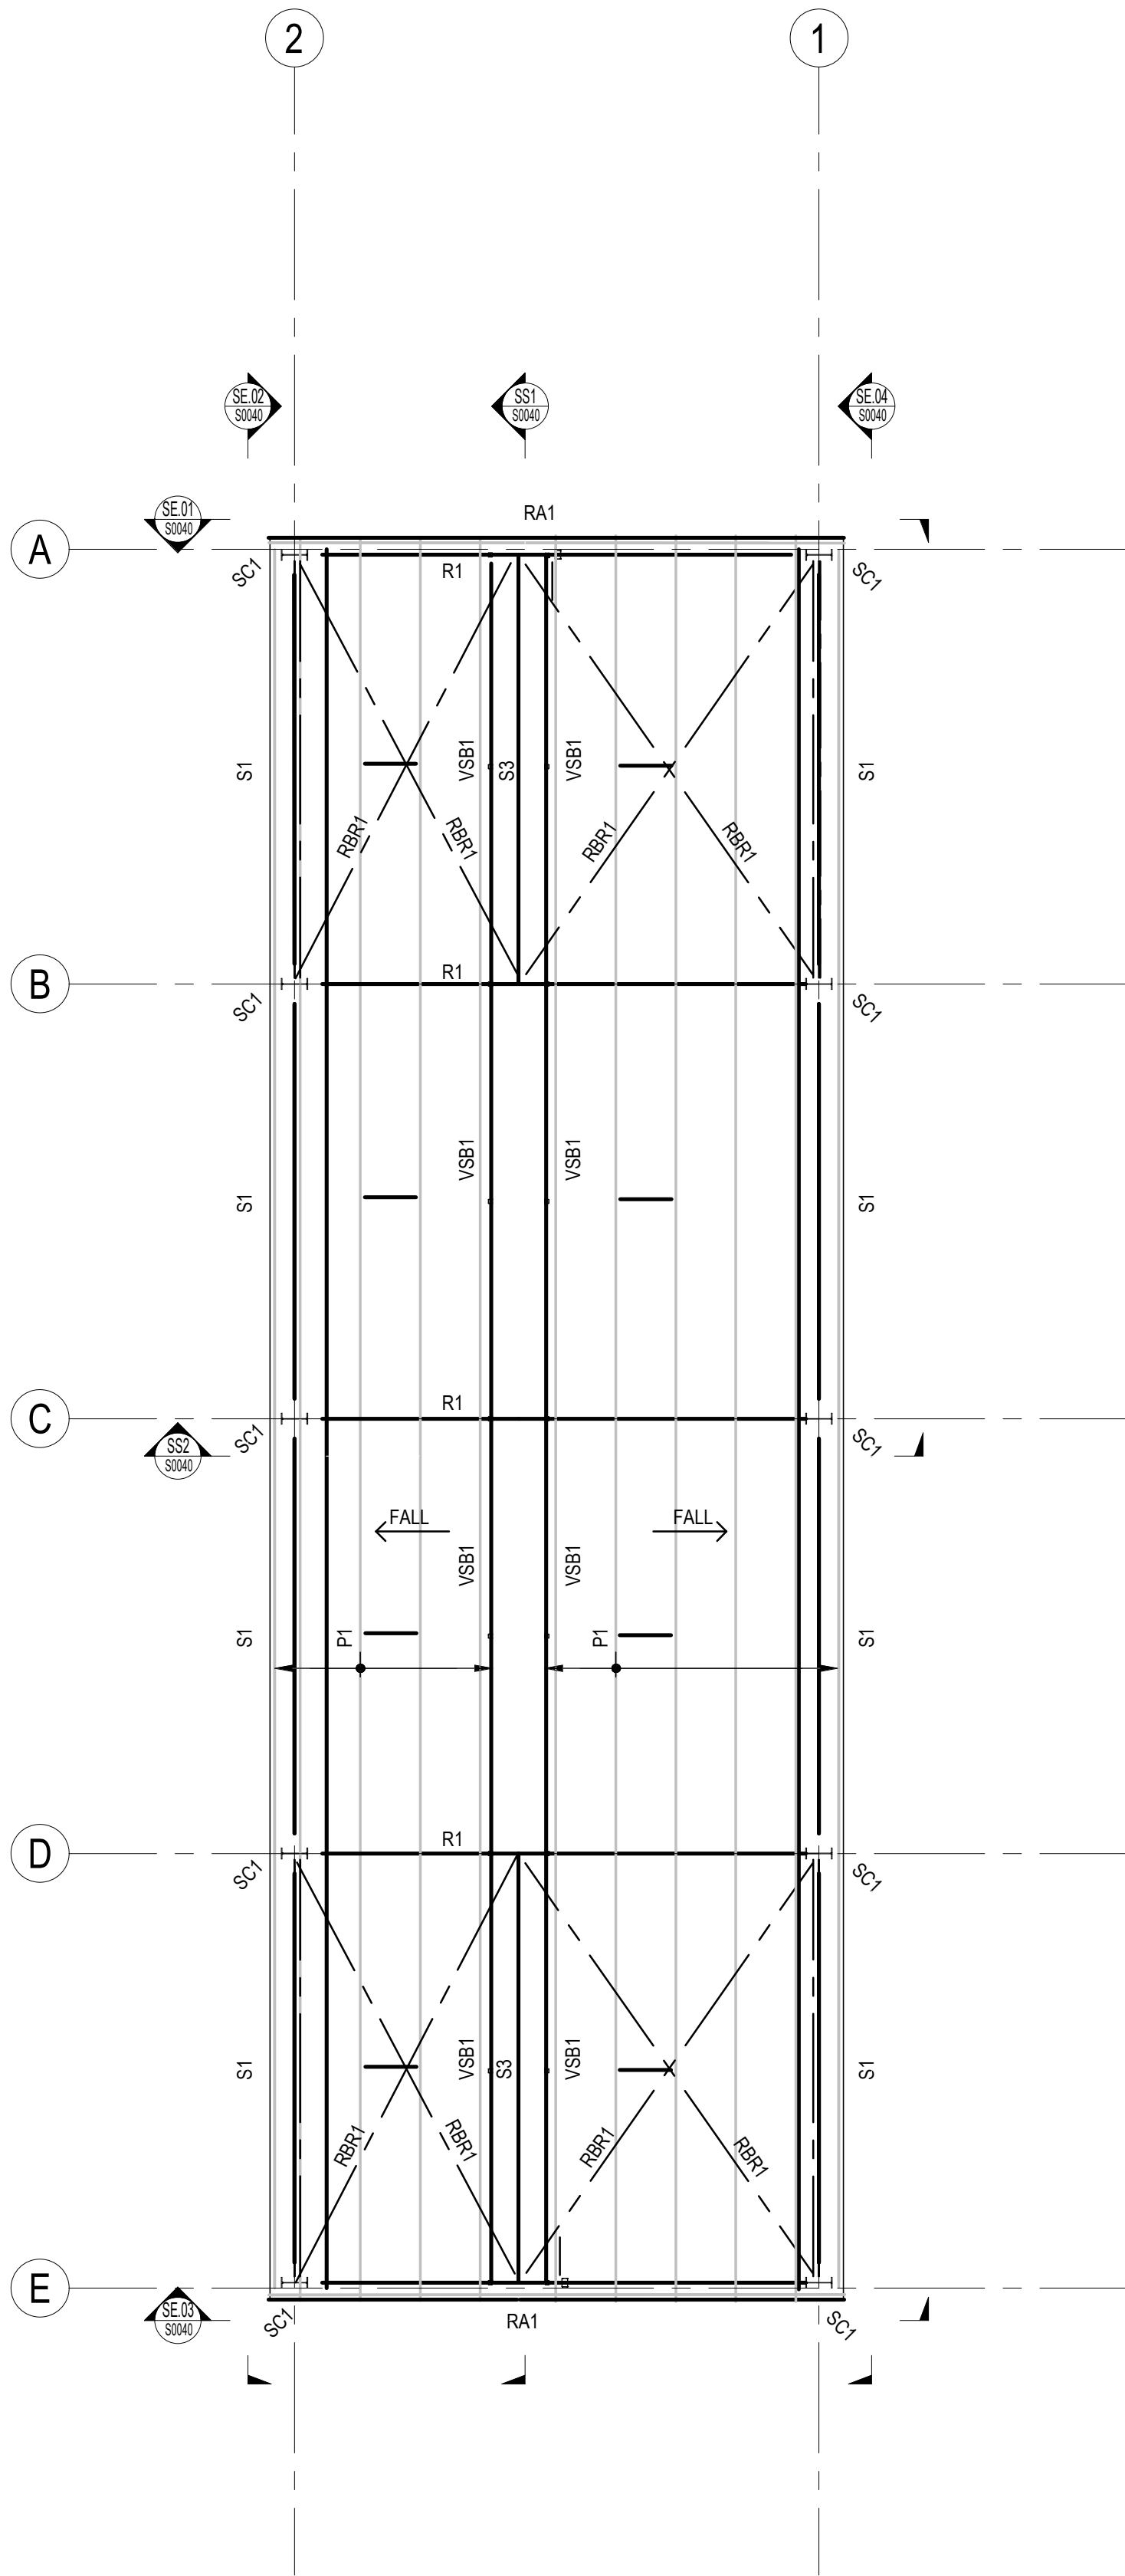

ROOF FRAMING PLAN
SCALE: 1 : 100

Rev	Description	Date	By	App
P1	ISSUED FOR INFORMATION	11.08.23	TF	

COPYRIGHT
These drawings, plans and specifications and the copyright therein are the property of
Meinhardt-Bonacini and must not be used, reproduced or copied wholly or in part without the
written permission of Meinhardt-Bonacini.

MEINHARDT
Level 11, 501 Swanston Street
Melbourne VIC 3000
Australia
T: +61 3 8676 1200
F: +61 3 8676 1201
info@meinhardt-bonacini.com
www.meinhardt-bonacini.com
© Copyright


Project Name	MANILDRA RAIL MAINTENANCE BUILDING BOLONG ROAD, BOMADERRY, NSW		
Drawing Title	ROOF FRAMING PLAN		

FOR INFORMATION ONLY			
Designed	JR	Project Director Approved	Date
Drawn	TF		
Scale	1:100	Project Ref.	Drawing No.
Date	11/08/23	131012	S0030
Sheet	A1		P1





STEEL FRAMING SCHEDULE		
MARK	SIZE	REMARKS
CB1	250 UC 73	CRANE RAIL SUPPORT BEAM
D1	150 x 100 x 5 RHS	DROPPER
DS1	75 x 75 x 8 EA	DROPPER STRUT
FB	50 x 50 x 3 EA	FLY BRACE
FP	C20024	FASCIA PURLIN, LAP 1200 AT SUPPORT, 2 ROWS OF BRIDGING
G1	C20015	GIRTS AT 1000 MAX. CTS., LAP 1200 AT SUPPORT, 2 ROWS OF BRIDGING
G2	200 x 100 x 6 RHS	WITH 50 x 50 x 3 EA WELDED TO SOFFIT FOR SHEETING
P1	Z20015	PURLINS AT 1000 MAX. CTS., LAP 1200 AT SUPPORT, 2 ROWS OF BRIDGING
P2	C15015	PURLINS AT 600 MAX. CTS., LAP 1200 AT SUPPORT
R1	410 UB 60	RAFTER
RA1	50 x 50 x 5 EA	RAKING ANGLE, FIXED TO PURLINS
RBR1	M20 DIA. ROD	ROOF BRACING (GRADE 4.6/s)
S1	100 x 100 x 6 SHS	STRUT
S2	100 x 100 x 6 SHS	STRUT
S3	139.7 x 5.0 CHS	STRUT
SC1	460 UB 75	COLUMN
T1	M12 DIA. ROD	TIE - SAG ROD
VF1	75 x 75 x 5 SHS	VENT FRAME - FULLY WELDED FRAME
VSBI	180 PFC	VENT SUPPORT BEAM
WBR1	M20 DIA. ROD	WALL BRACING (GRADE 4.6/s)

 

P1		ISSUED FOR INFORMATION		11.08.23	TF
Rev	Description	Date	By	App	

COPYRIGHT All rights reserved.
These drawings, plans and specifications and the copyright therein are the property of
Meinhardt-Bonacci and must not be used, reproduced or copied wholly or in part without the
written permission of Meinhardt-Bonacci.




Level 11, 501 Swanston Street
Melbourne VIC 3000
Australia
T: +61 3 8676 1200
F: +61 3 8676 1201
info@meinhardt-bonacci.com
www.meinhardt-bonacci.com
© Copyright

Project Name **MANILDRA RAIL MAINTENANCE BUILDING
BOLONG ROAD, BOMADERRY, NSW**


Drawing Title STEELWORK ELEVATIONS

FOR INFORMATION ONLY

Designed	JR	Project Director Approved	Date	North
Drawn	TF			
Scale	1:100			
Date	11/08/23	Project Ref.	Drawing No.	Rev
Sheet	A1	131012	S0040	P1

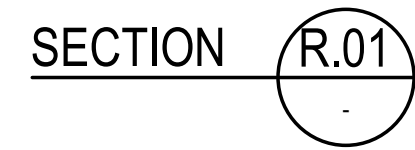

TYPICAL PORTAL KNEE - DETAIL

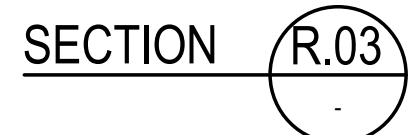

TYPICAL CRANE HAUNCH & RAIL SUPPORT- DETAIL



COPYRIGHT All rights reserved.
These drawings, plans and specifications and the copyright therein are the property of
Meinhardt-Bonacci and must not be used, reproduced or copied wholly or in part without the
written permission of Meinhardt-Bonacci.


Symaga Silos

Specifications:

- Capacity for wheat:
8.682,9t
- 9.204t with compaction

Flat bottom silos SBHX2368/21
Made in galvanized and corrugated steel sheets, with outside galvanized stiffeners and with the following dimensions:

- Model: SBHX2368/21
- Diameter (mm): 23683
- Cylindrical height (mm): 23990
- Total height (mm): 30529
- Roof slope: 30°
- Total volume (m3): 11577,3
- Steel covering:
Roof sheets ZM310, body sheets and stiffeners Z600 - 600 g/m² (42 µm) according the norm UNE-EN-10346:2015
- Bolts: quality 8.8 or 10.9 hot dip galvanized.
- Silo includes a roof ladder, roof inspection door and a cylinder access door in the second ring, and bolting.
- Product to be stored: HÜLSENFRÜCHTE UND ÖLSAAT
- Density (Kg/m3): 780,00
- Capacity (Tn): 9.030,29
- Capacity with 6% due to compactation (Tn): 9.572,11

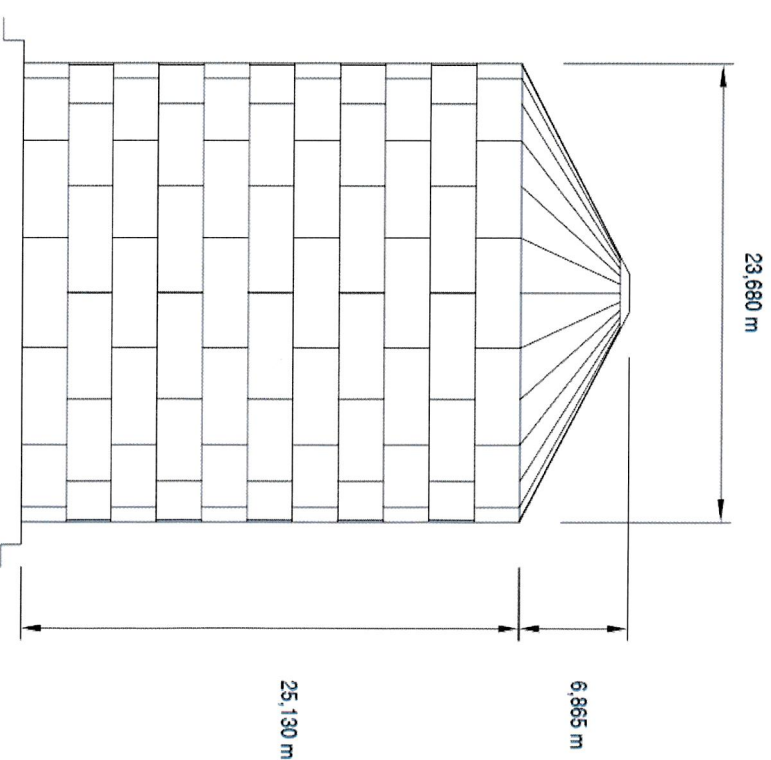


FOUNDATION LOADS

Silo: 23,68/22

(Unfactored Loads)


V9

BUHLER AG
PRO-SYM-004800


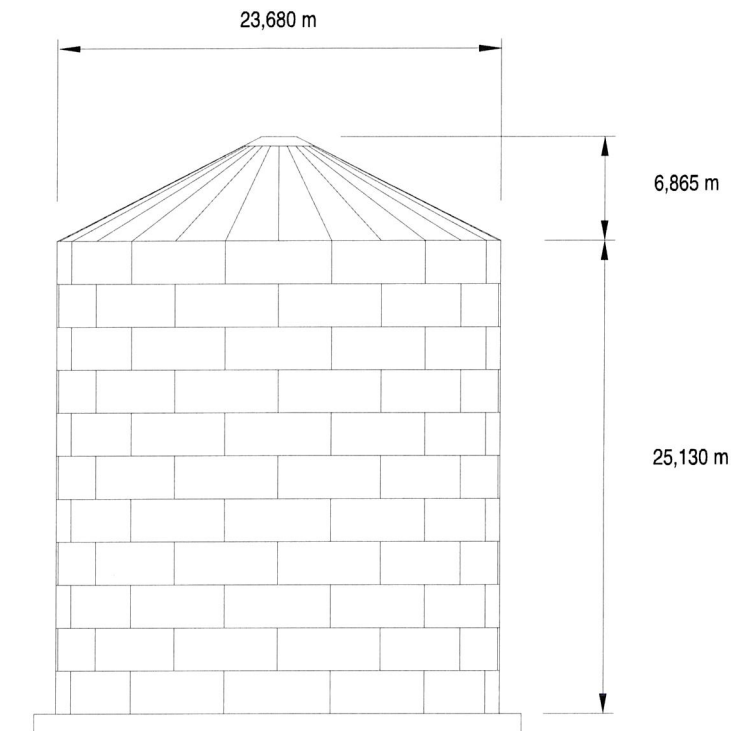


Notice: Loads according our Standard
Please, check with local Code

Code:	ANSI/ASAE EP433				
Density:	0,834 Tn/m3				
Date:	09/12/2021				
Load Type	Hypothesis	Seismic Cs	Snow	Wind	Total Load
Surface Load at the Bottom of the Silo due to grain.		-	-	-	14,78 Tn/m ²
Vertical Load per Stiffener due to own weight(silo and conveying system).		-	-	-	1,06 Tn
Vertical Load per Stiffener due to grain.		-	-	-	37,22 Tn
Vertical Load per Stiffener due to snow weight.		-	200 kg/m2	-	0,82 Tn
Vertical Load per Stiffener due to wind.		-	-	176 kg/m2	2,48 Tn
Vertical Load per Stiffener due to seismic.		0,056	-	-	13,88 Tn
Horizontal Load per Stiffener only due to wind.		-	-	176 kg/m2	1,02 Tn
Horizontal Load per Stiffener only due to seismic.		0,056	-	-	6,06 Tn
Bending Moment due to wind load		-	-	176 kg/m2	1365,13 Tn.m
Bending Moment due to seismic load		0,056	-	-	7858,18 Tn.m
Number of Stiffeners evenly distributed around Silo circumference					93


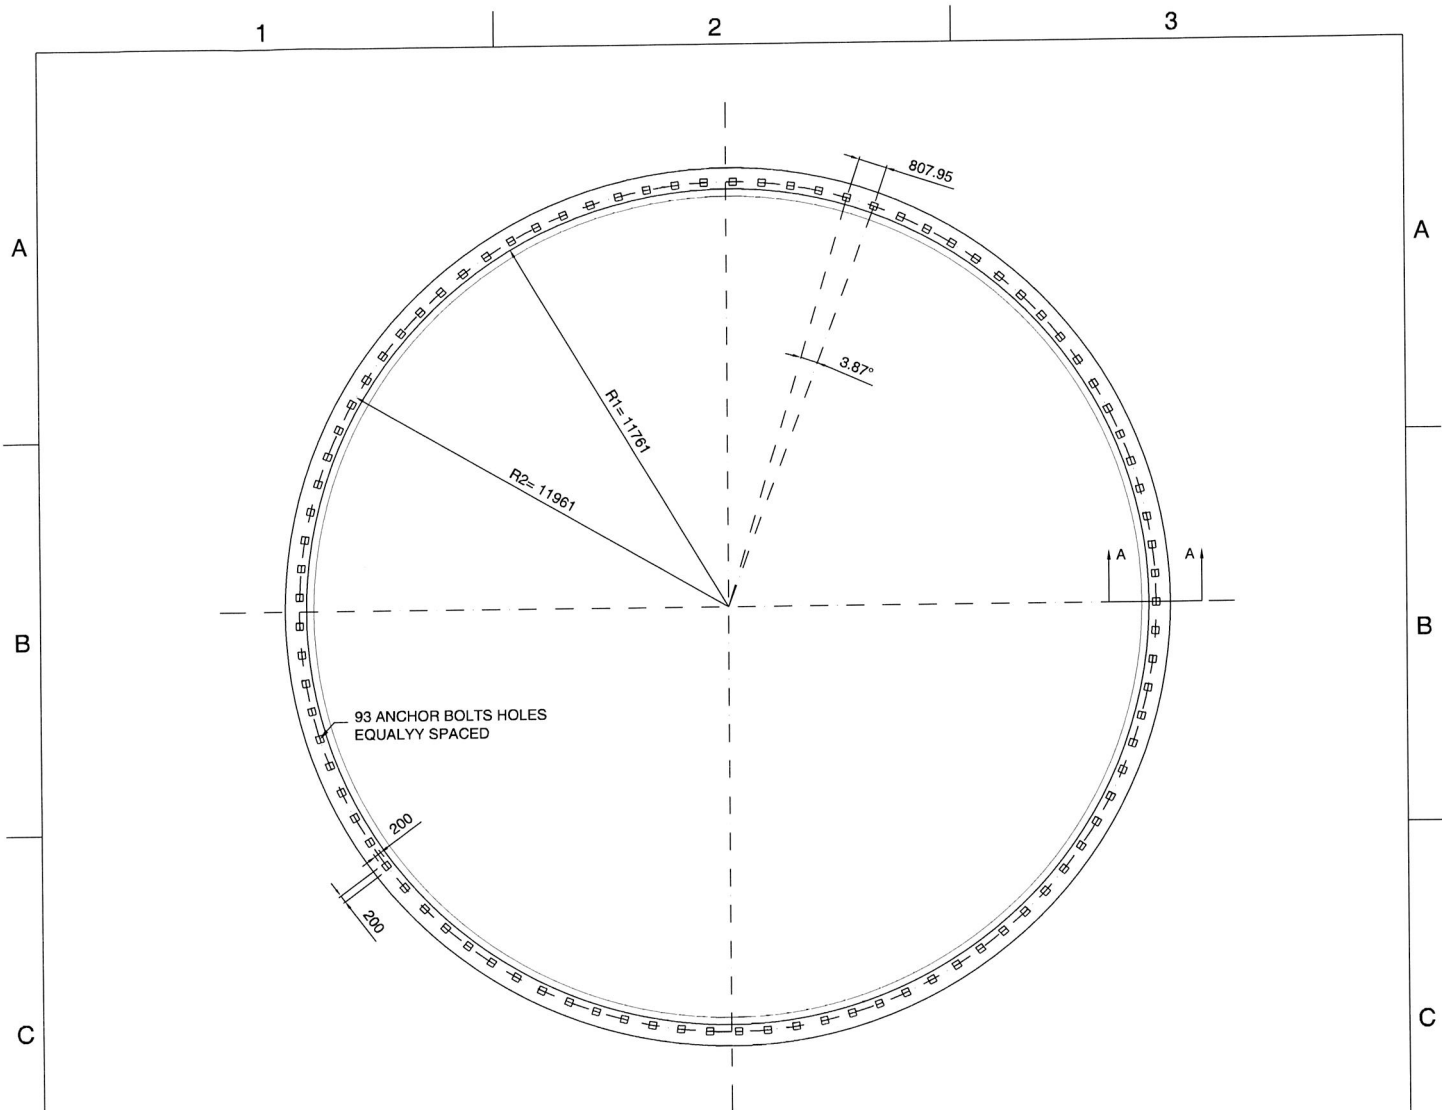


DETAILS E: 1/25

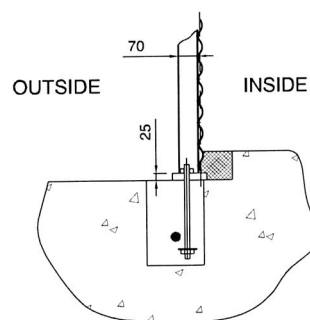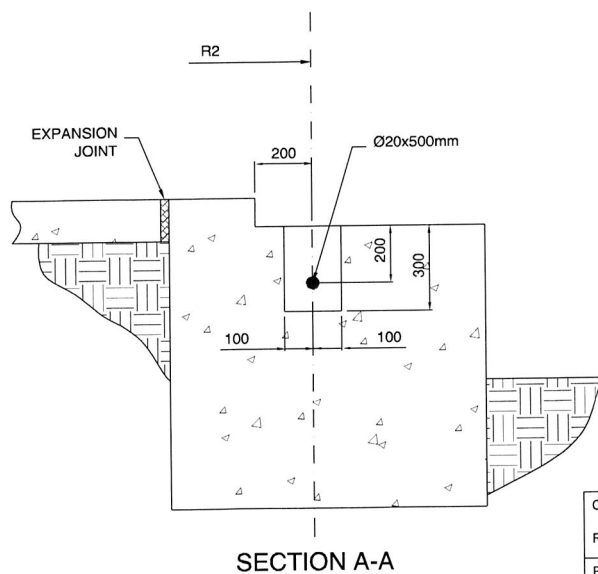

ANCHOR DETAIL

Cliente/customer: Customer		Oferta/Order Nº: -----	
Ref. /project: Reference			
Plano/drawing: FOUNDATION SILO Ø2368			
Dibujado/drawer: R.LP	07/09/2017	Rev: 0	Escala/scale: 1/200
Aprob. /confirmed: D.T.	07/09/2017	Tamaño/Paper size: A4	
Categoría/Issued: FOUNDATION		 C/Azcona 37, Madrid C.P. 28028 Phone: +34 917264304 www.symaga.com © We reserve all rights in this document and the information contained therein.	
Nombre/Drawing:			
Observ. /Notes:			
3 STIFFENERS/BODYSHEET			

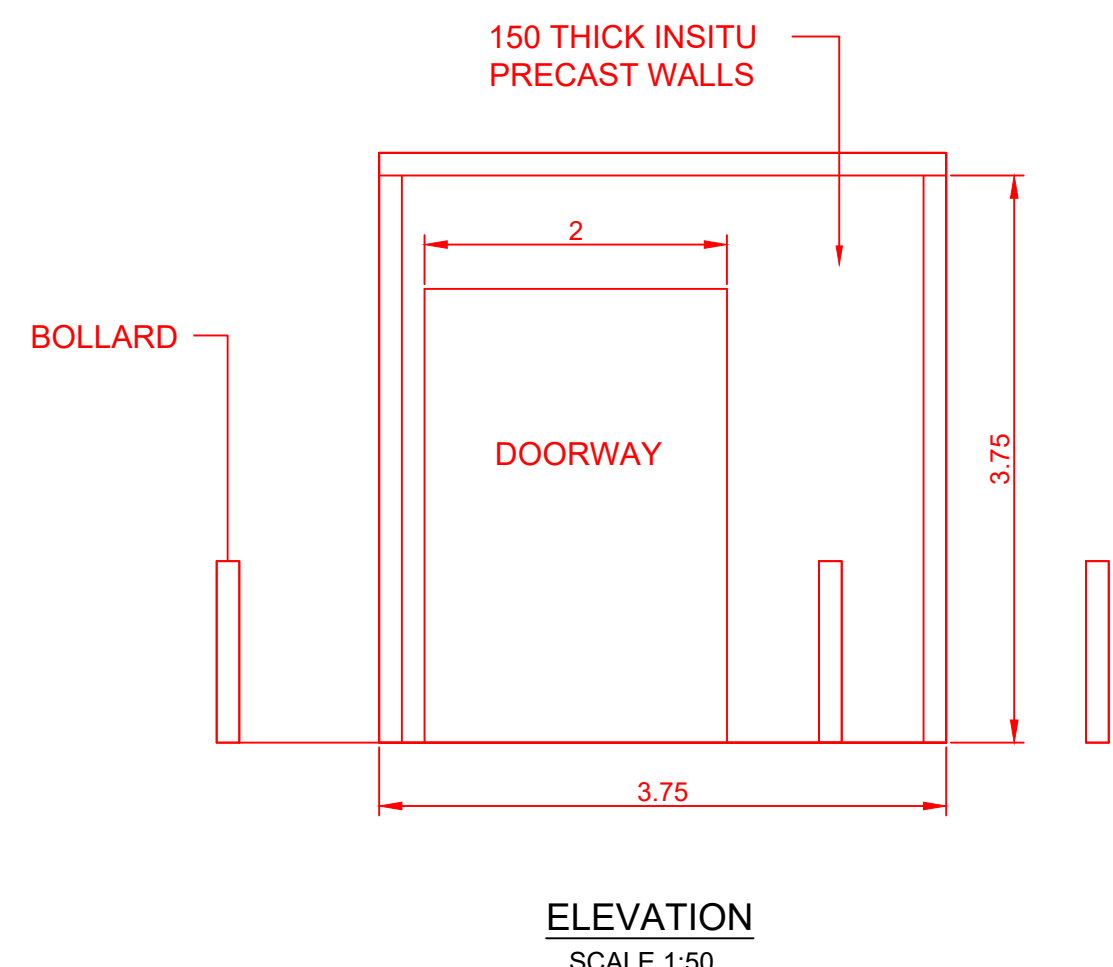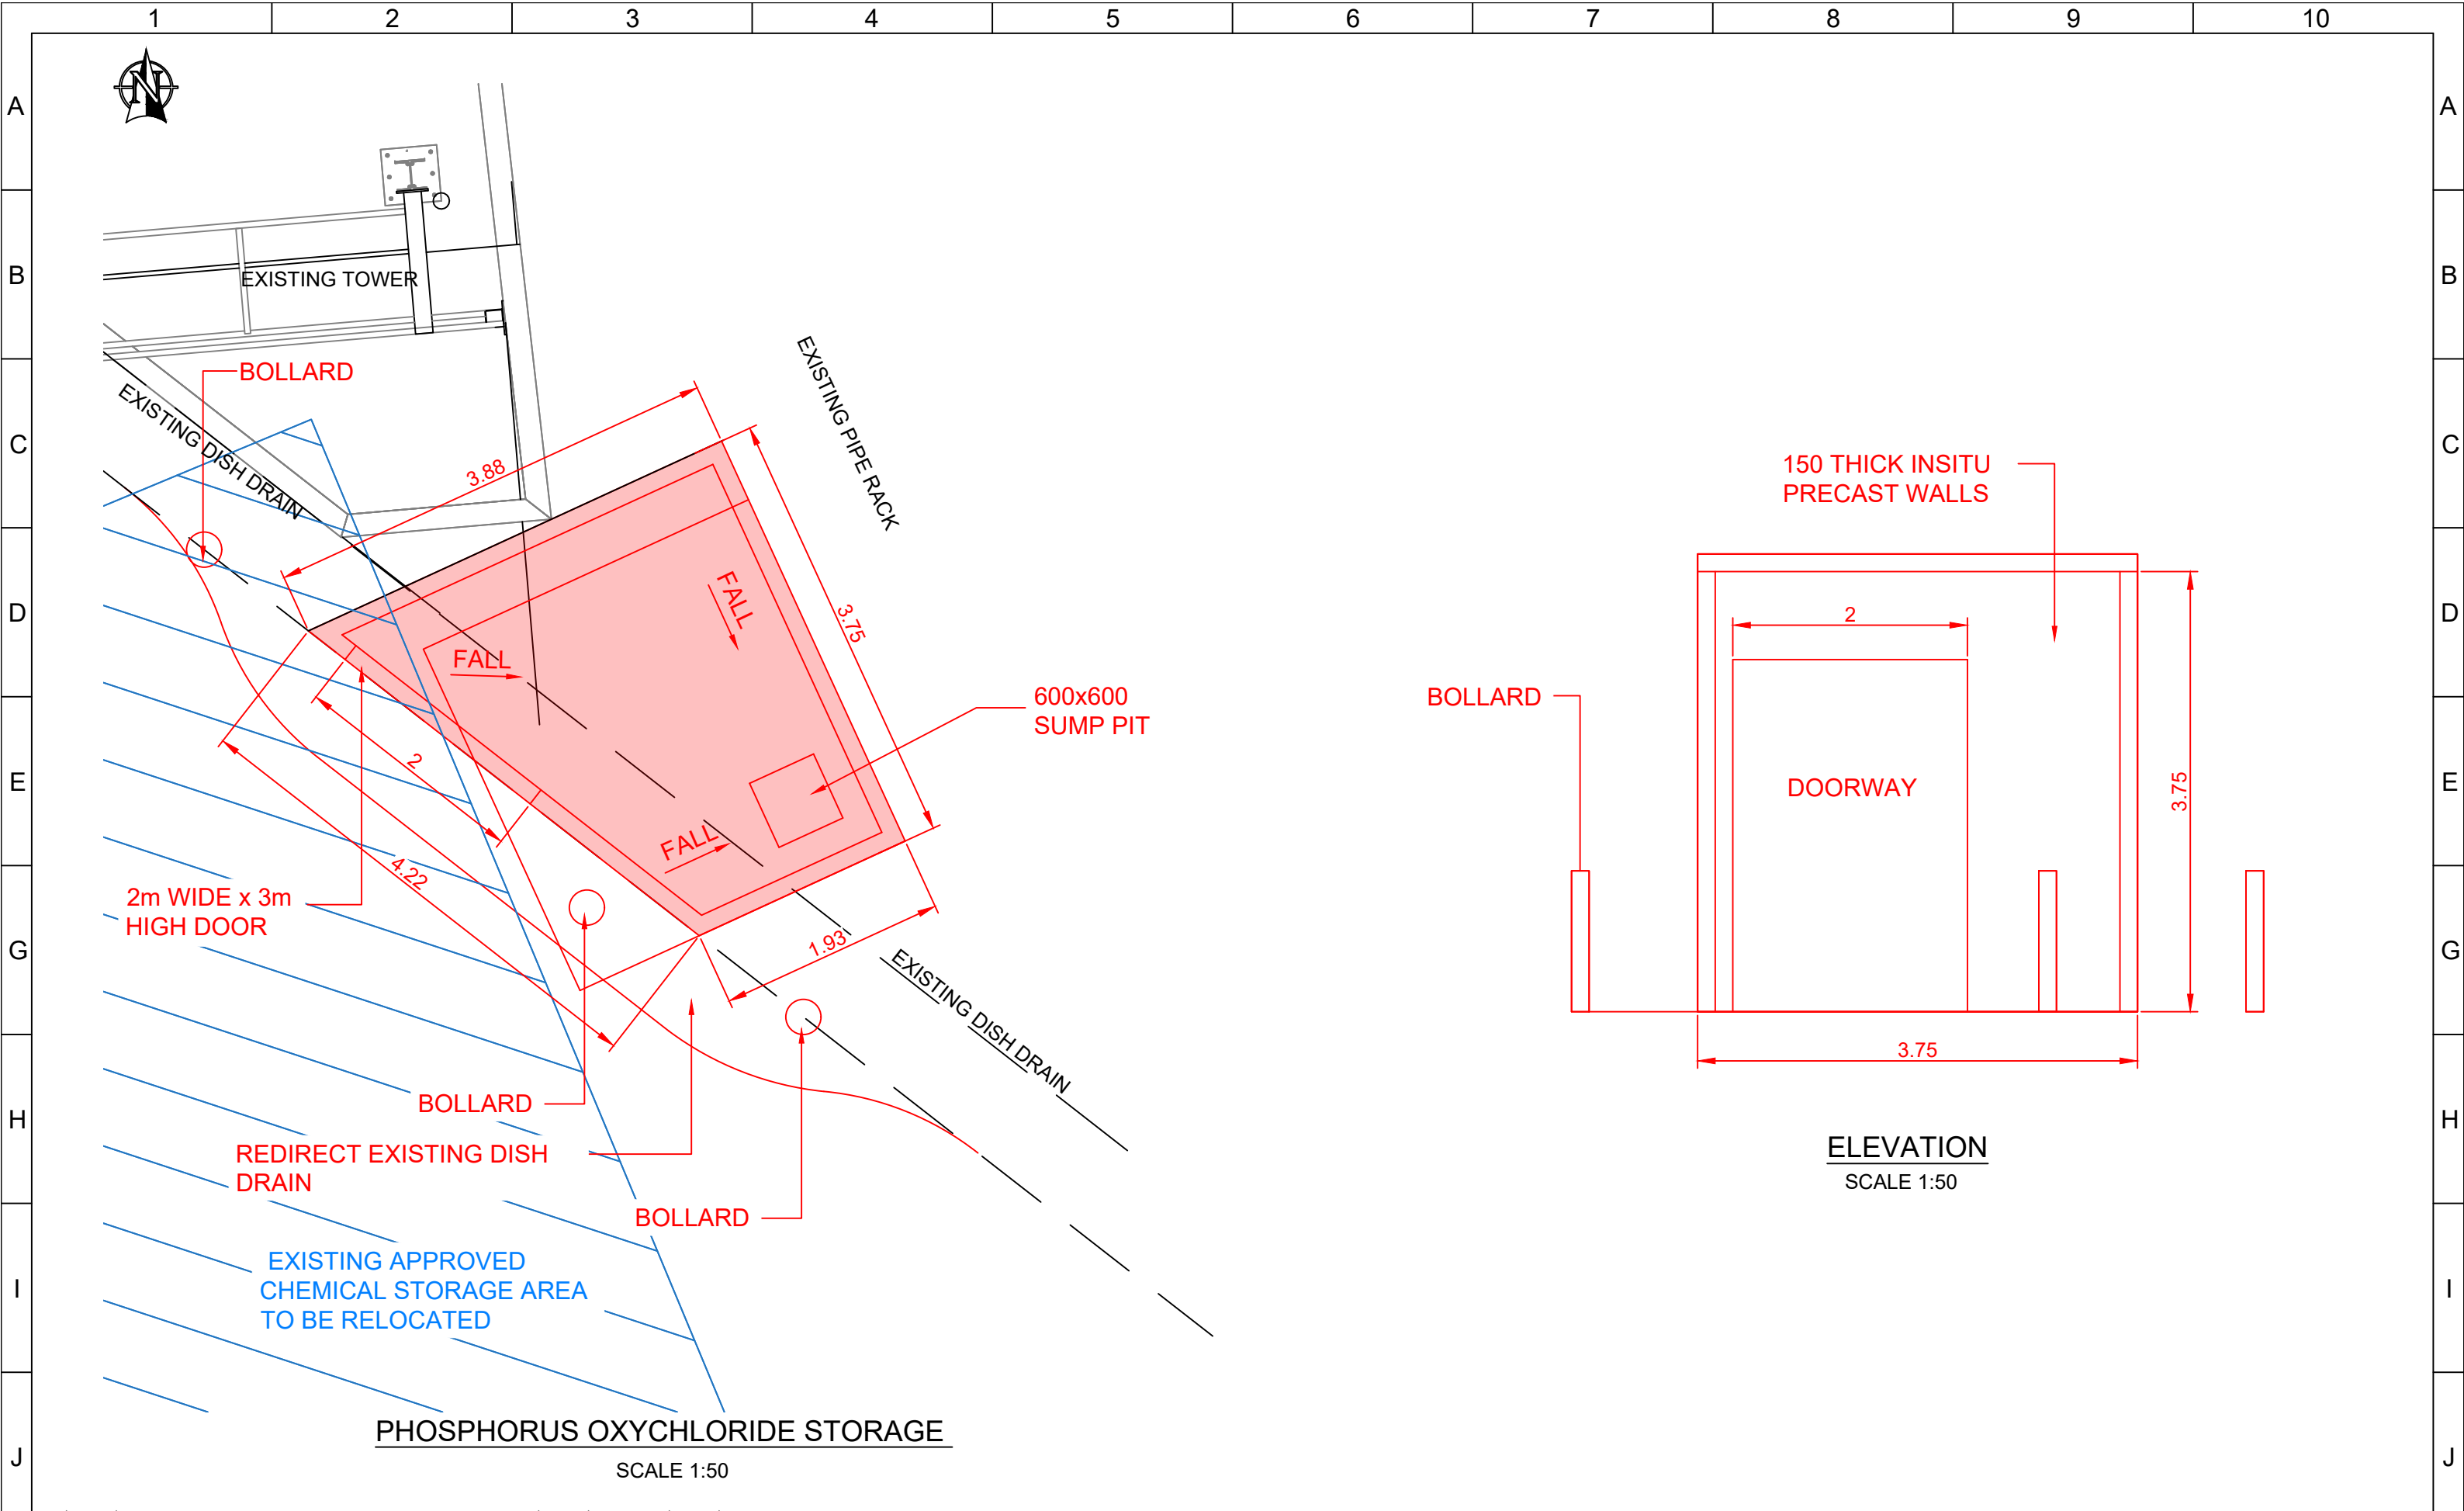

REV	ZONE	DETAILS	DRN	DATE	CHKD	APPD
A	ALL	DISH DRAIN AMENDED	B.M.	10.02.26	J.S.	
A	ALL	FOR REVIEW	B.M.	30.01.26	J.S.	



MANILDRA
GROUP
100% AUSTRALIAN

DRN B.M.	
CHKD	DATE 27/11/25
APPD	DATE
	SCALES

SHOALHAVEN STARCHES.BOMADERRY.NSW.
DWG TITLE
PHOSPHORUS OXYCHLORIDE STORAGE
GENERAL ARRANGEMENT

PROJECT No. 8374

DWG No. MN8374-002

SHT SIZE
A3
REV.
B