


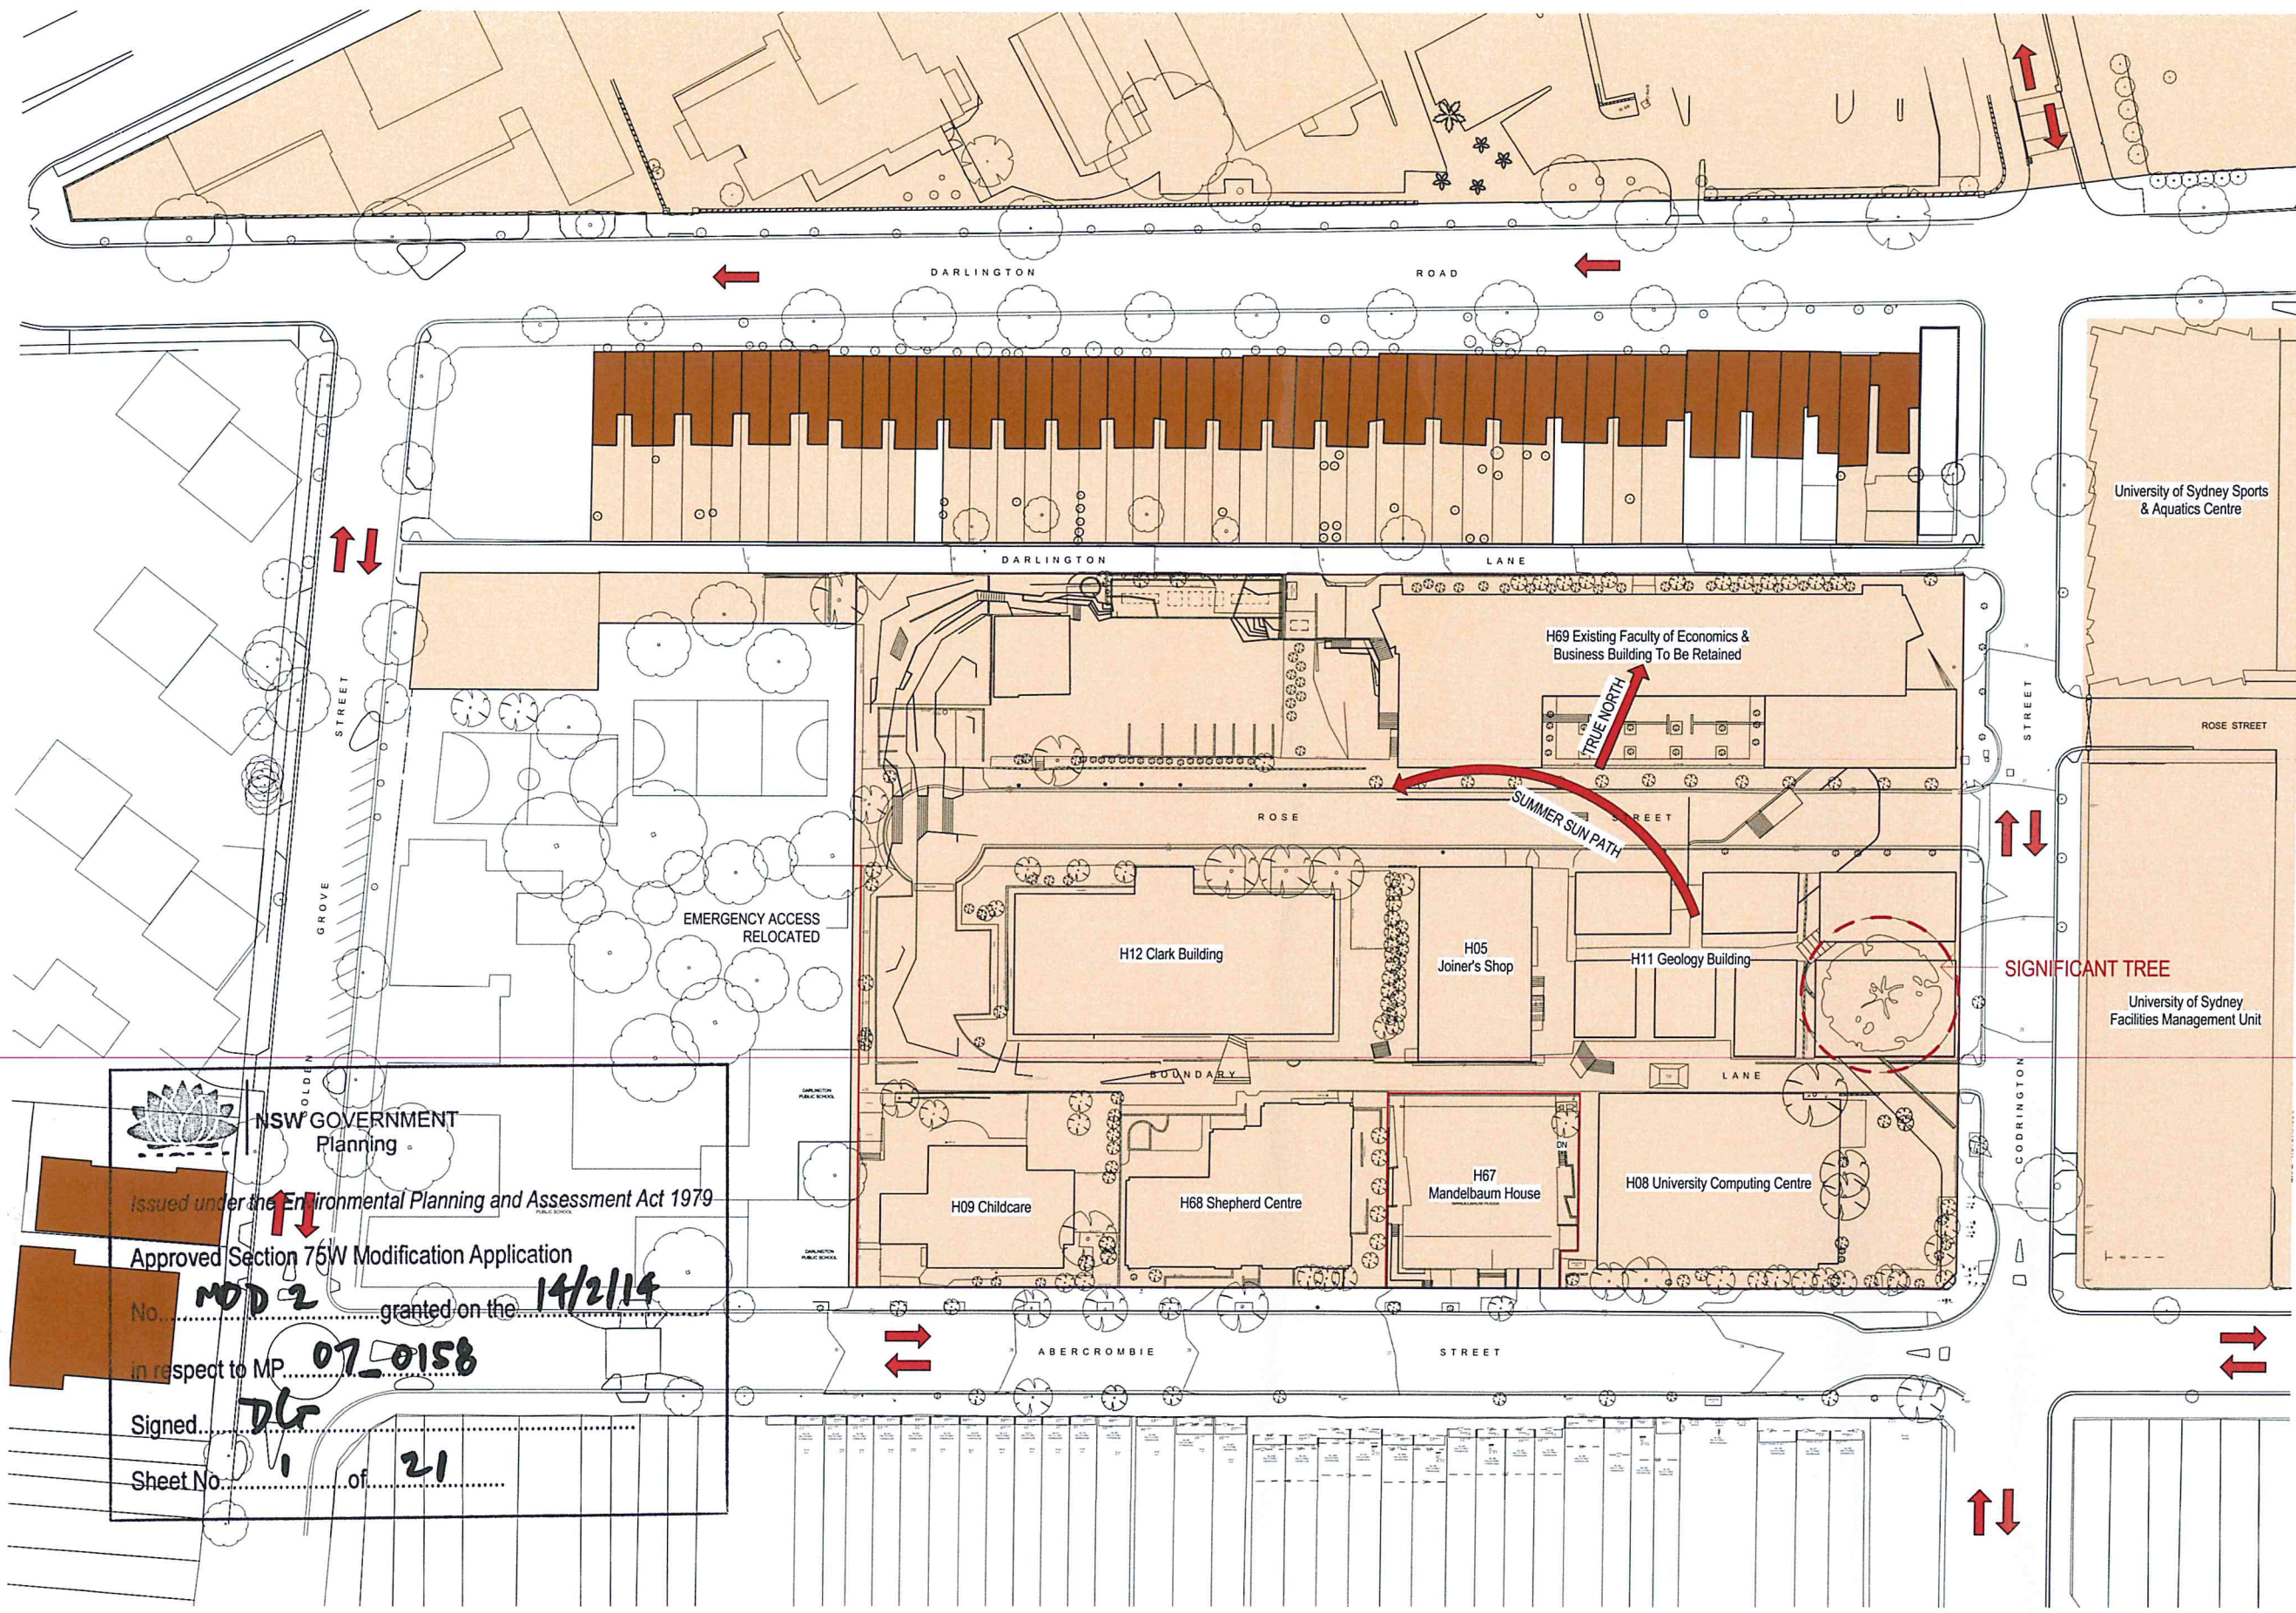

- LEGENDS**
- EXTENT OF WORKS
 - UNIVERSITY OF SYDNEY LAND
 - HERITAGE BUILDINGS
 - VEHICLE MOVEMENTS

NSW GOVERNMENT
Planning

Issued under the Environmental Planning and Assessment Act 1979

Approved Section 75W Modification Application




No. **MOD 2** granted on the **14/2/14**

in respect to MP **07-0158**

Signed **DLG**

Sheet No. **1** of **21**

Notes
CONTRACTOR MUST VERIFY ALL
DIMENSIONS ON SITE BEFORE
COMMENCING WORK OR
PREPARING WORKSHOP
DRAWINGS. DO NOT SCALE
DRAWINGS

 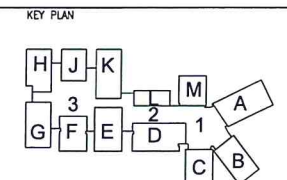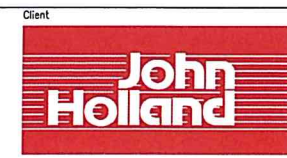

Client
JOHN HOLLAND PTY LTD


Drawing title
SITE ANALYSIS

Architects
KANNFINCH

Project
**ABERCROMBIE PRECINCT
REDEVELOPMENT**
ABERCROMBIE PRECINCT, DARLINGTON, NSW 2008

Checked **RK** Approved **SJ** Scale **1:500**
A1 sheet size

Project number **6423** Drawing number **A1001** Revision **E**
Status **SECTION 75W SUBMISSION**

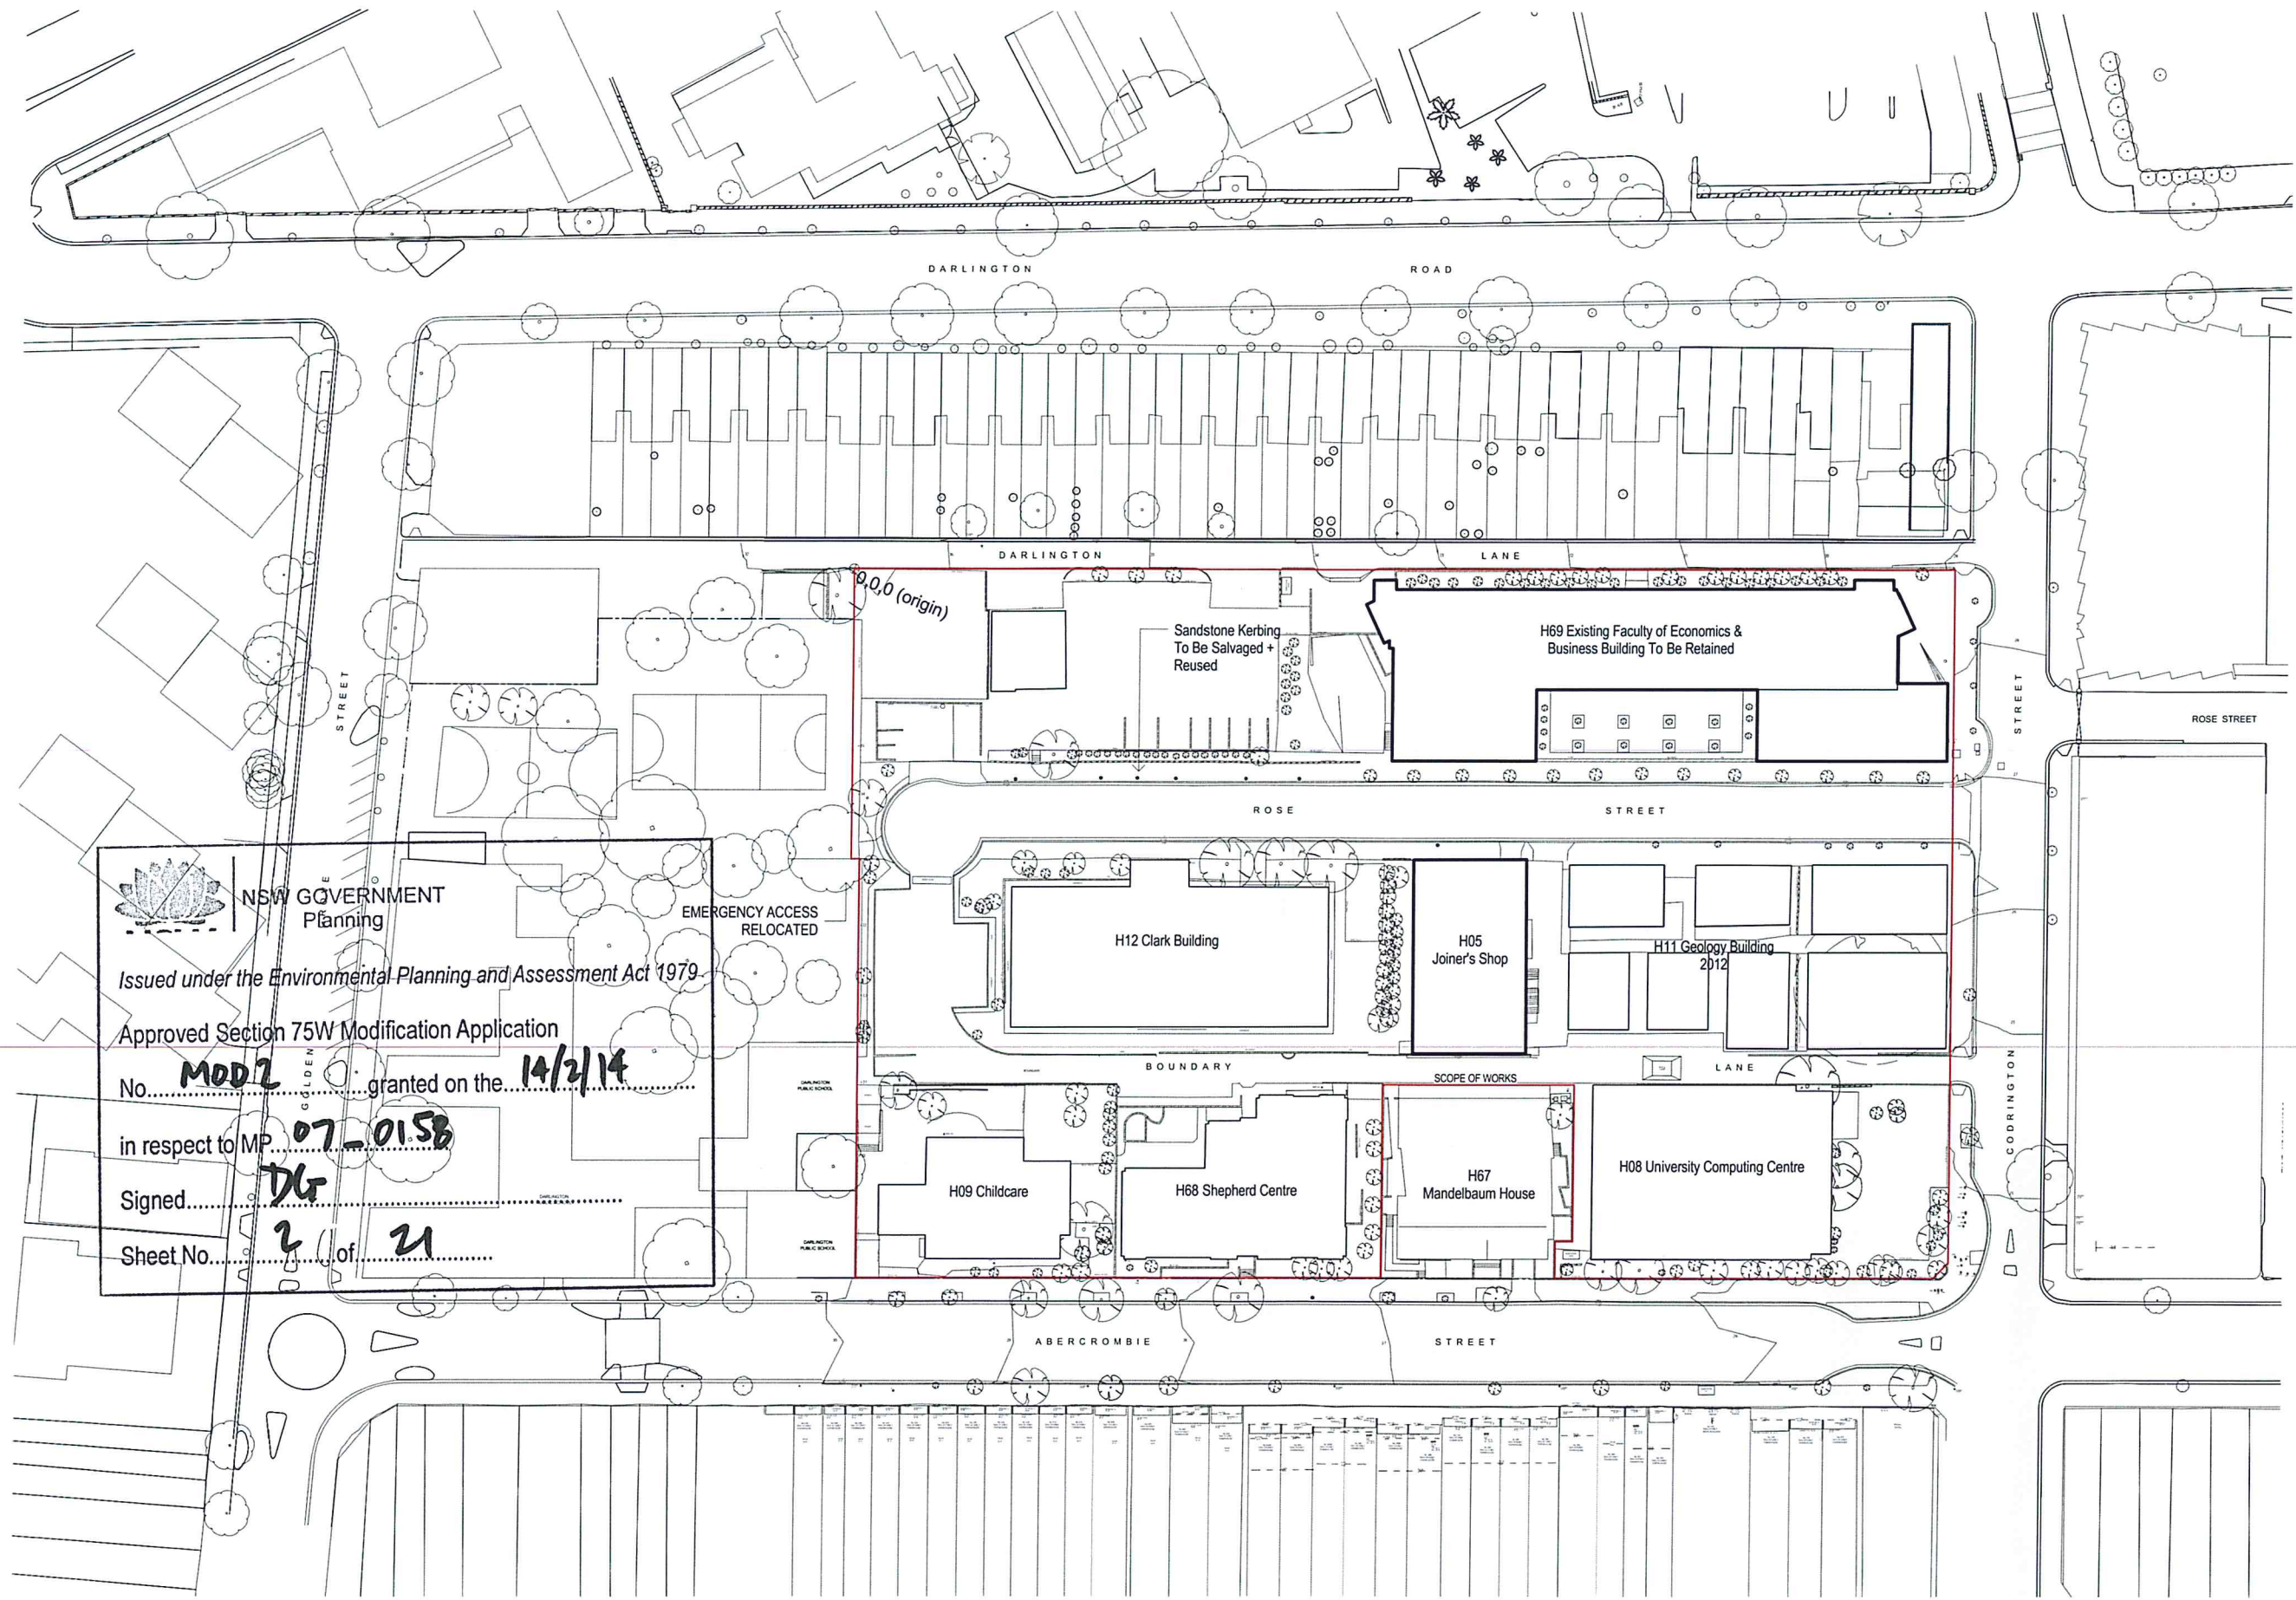

LEGENDS

— EXTENT OF WORKS

NSW GOVERNMENT
Planning

Issued under the Environmental Planning and Assessment Act 1979


Approved Section 75W Modification Application
No. **MOD 2** granted on the **14/2/14**
in respect to MP **07-015B**
Signed **DL**
Sheet No. **2** of **21**

Notes
CONTRACTOR MUST VERIFY ALL
DIMENSIONS ON SITE BEFORE
COMMENCING WORK OR
PREPARING WORKSHOP
DRAWINGS. DO NOT SCALE
DRAWINGS

Client



KEY PLAN

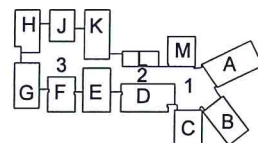

0 5m 10m 25m

Client

JOHN HOLLAND PTY LTD

Drawing title

EXTENT OF WORKS

Architects

KANNFINCH


Project
ABERCROMBIE PRECINCT
REDEVELOPMENT
ABERCROMBIE PRECINCT, DARLINGTON, NSW 2008

Checked
RK

Approved
SJ

Scale
1:500
A1 sheet size

Project number
6423
Drawing number
A1003
Revision
E
Status
SECTION 75W SUBMISSION

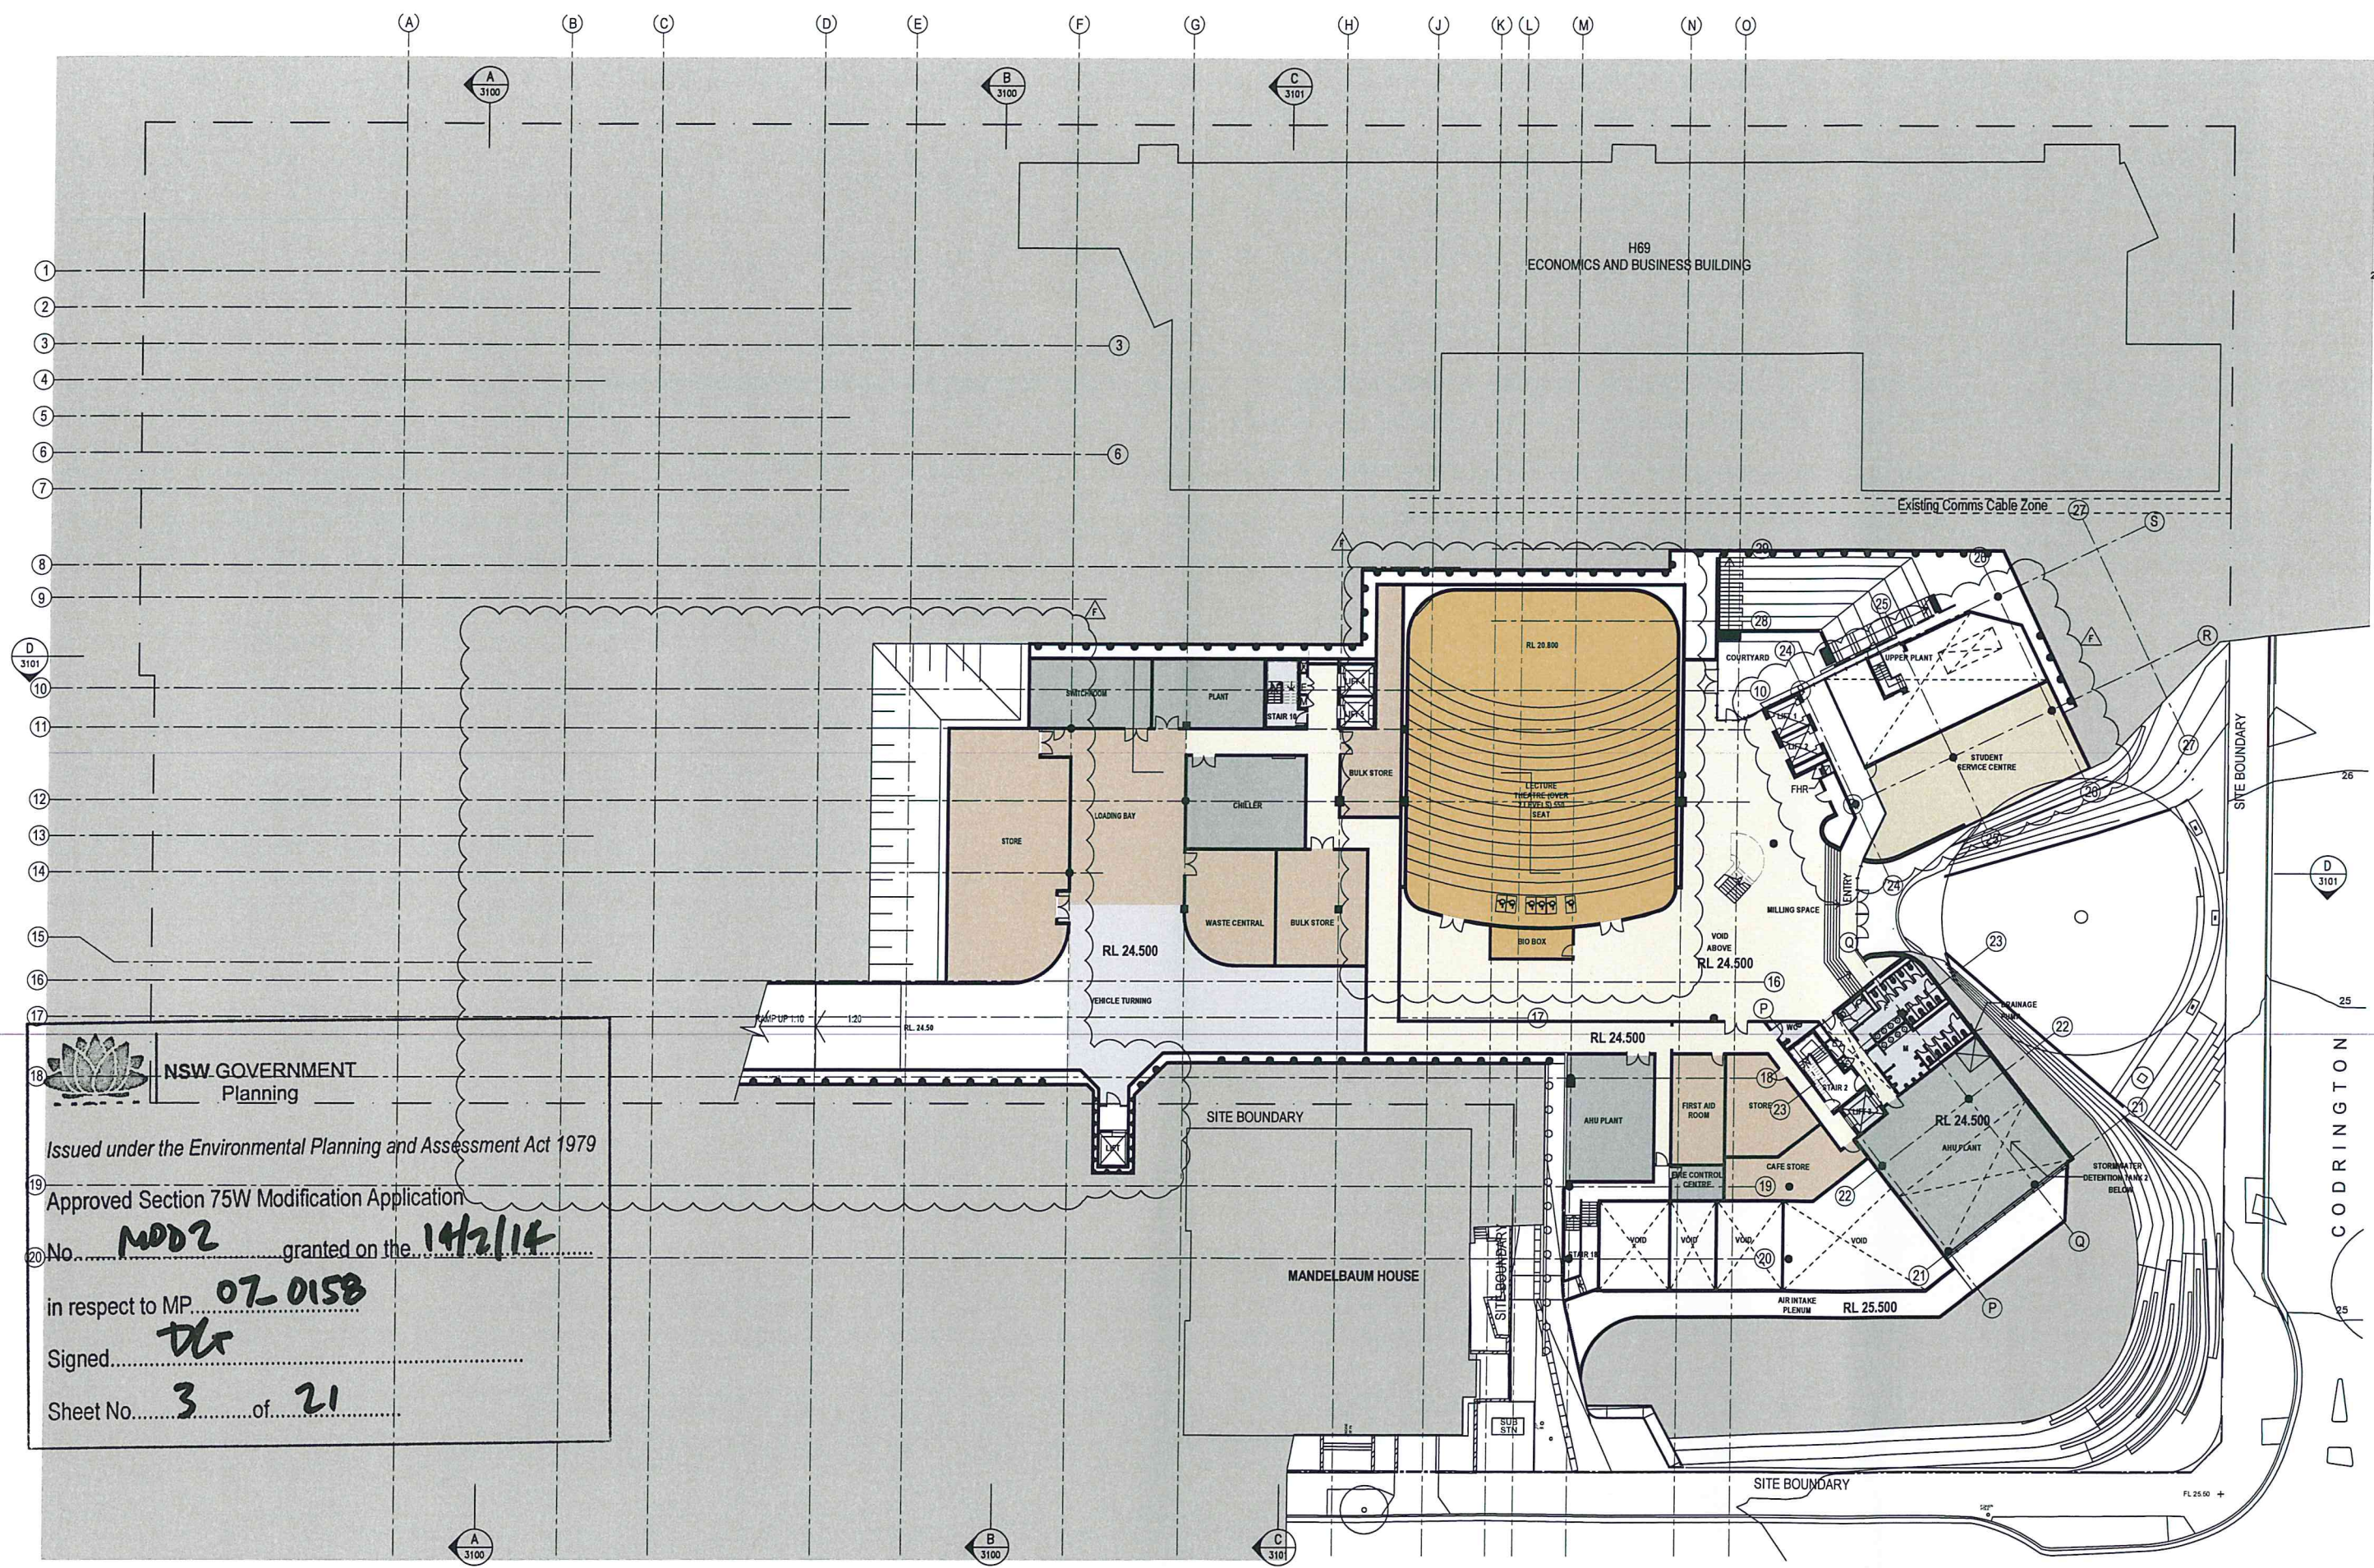

 **NSW GOVERNMENT**
Planning

Issued under the Environmental Planning and Assessment Act 1979


Approved Section 75W Modification Application


No. **MDD2** granted on the **14/2/14**

in respect to MP. **07-015B**

Signed **DL**

Sheet No. **3** of **21**

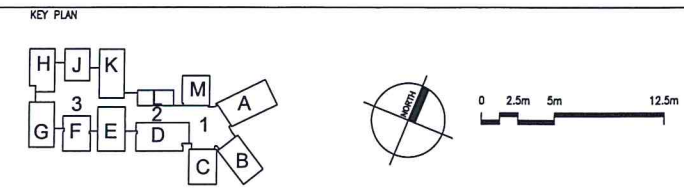

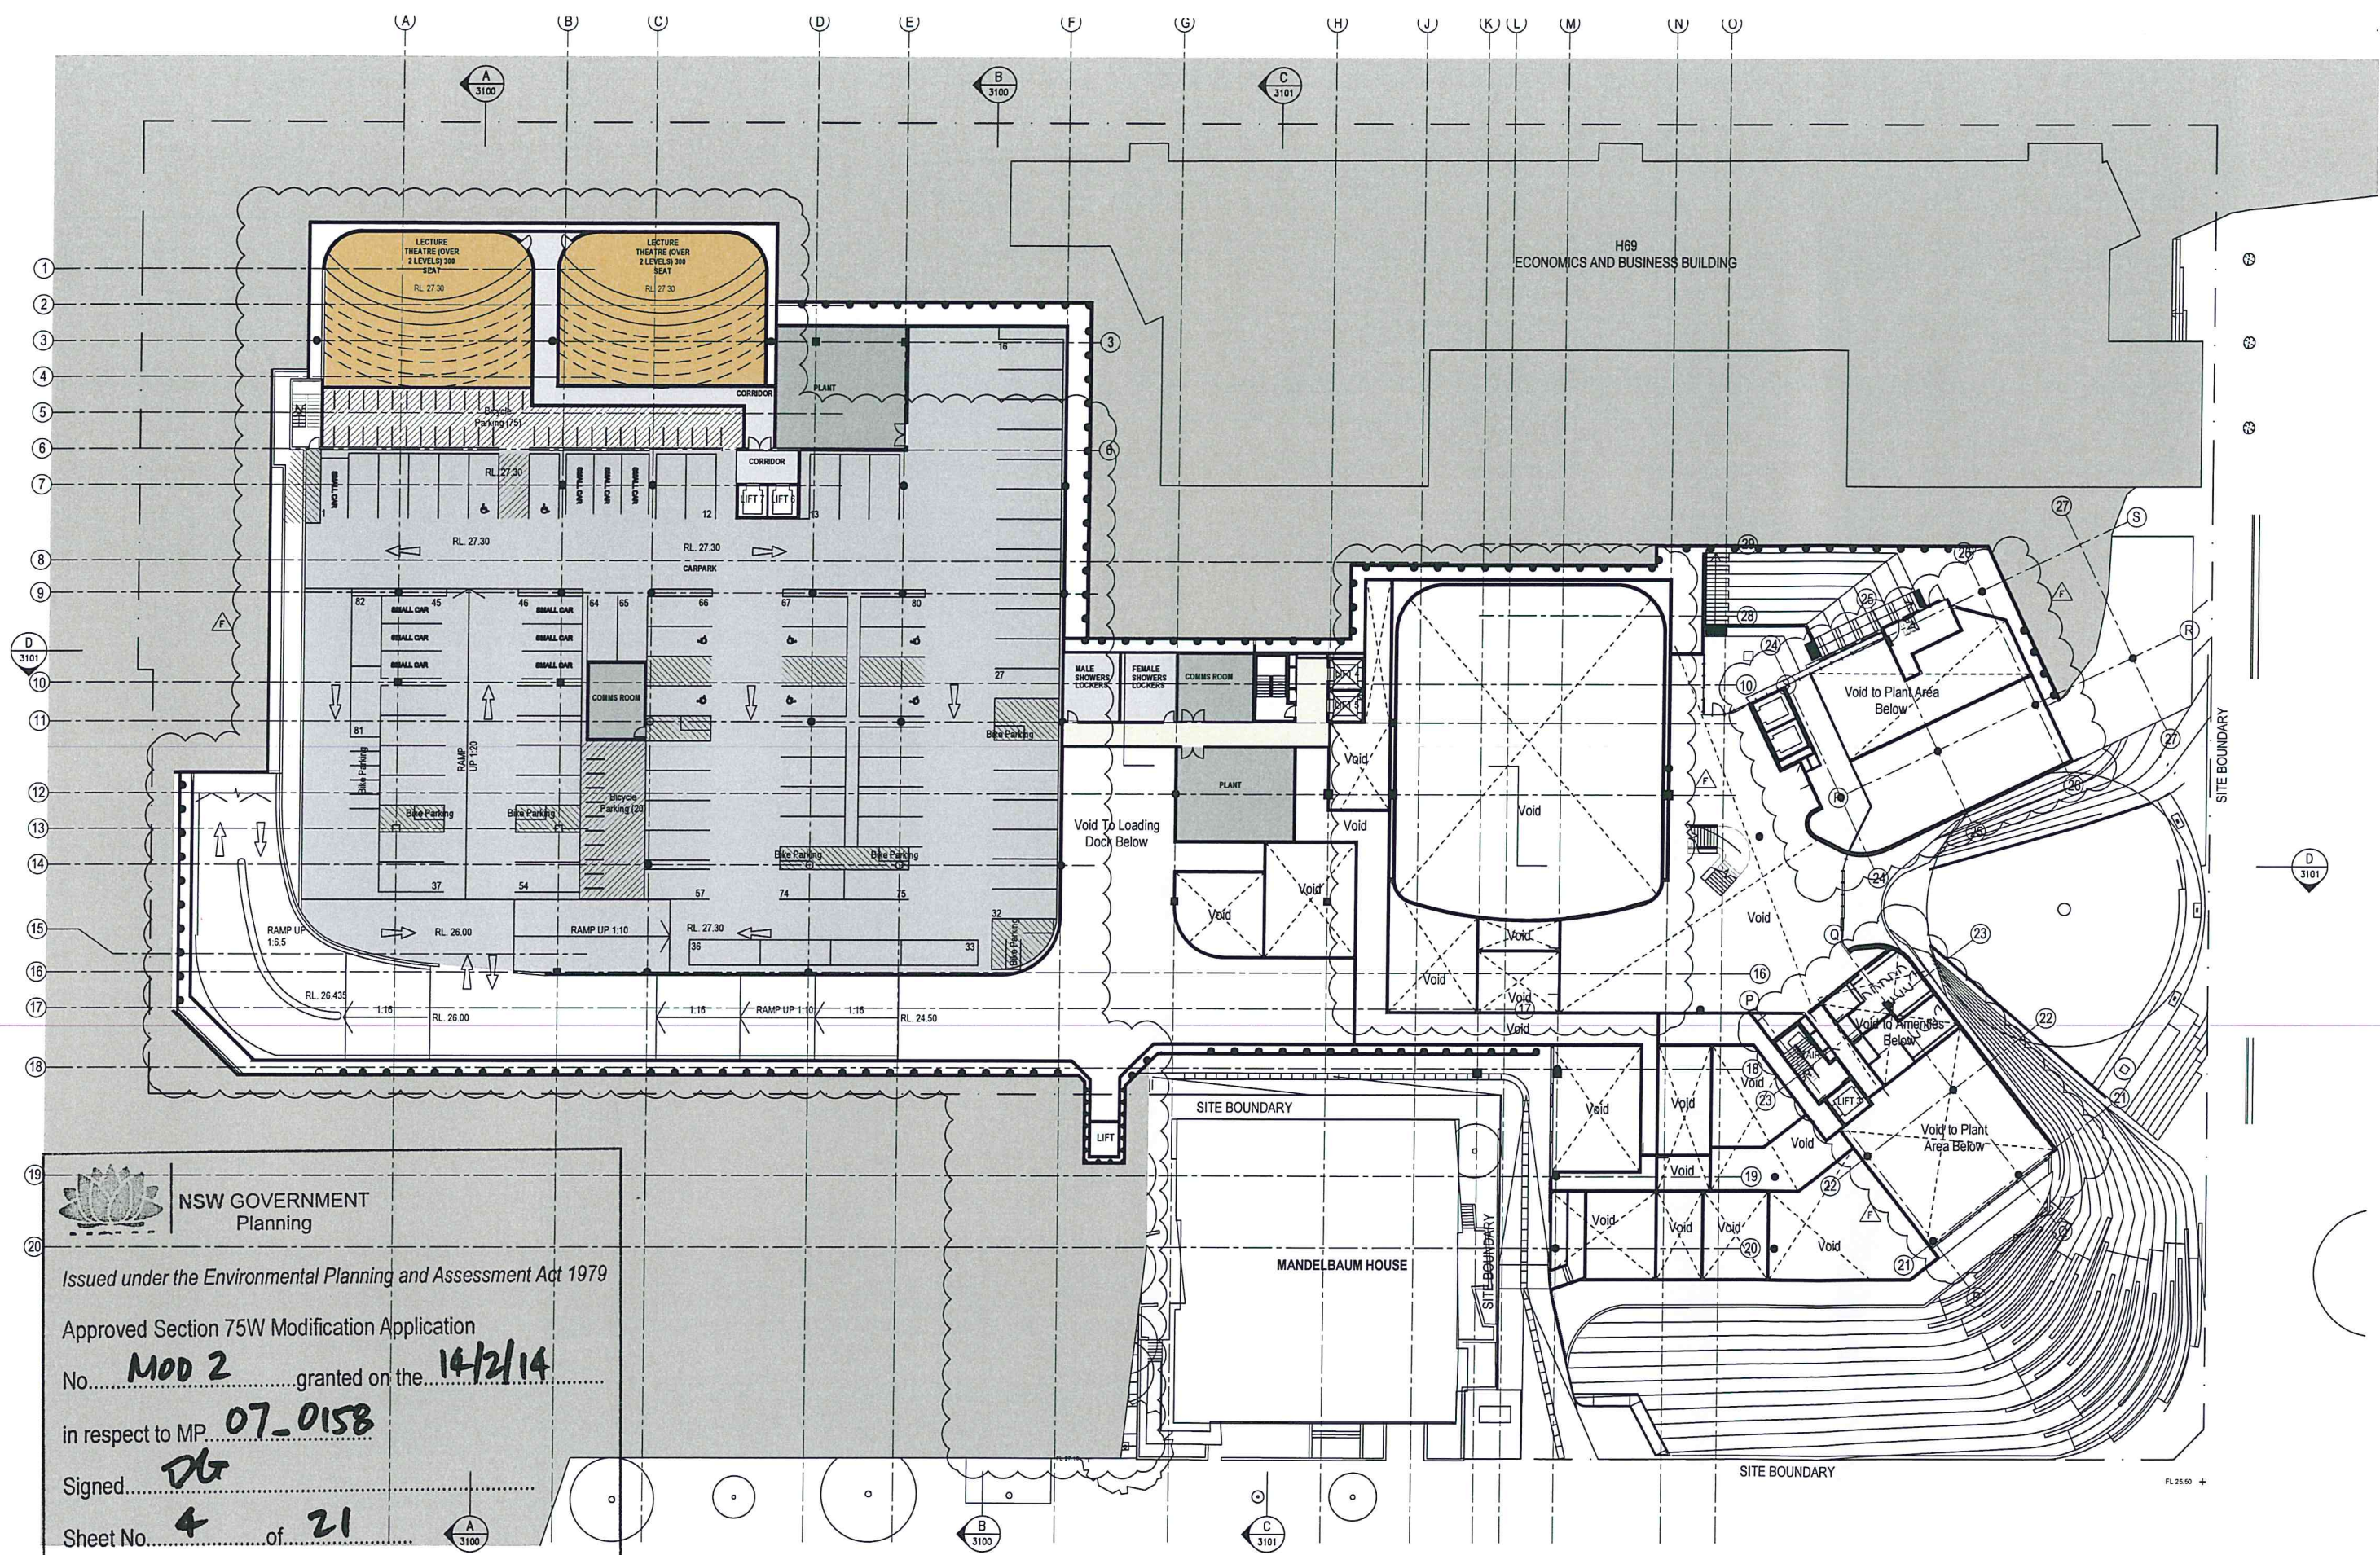

 **NSW GOVERNMENT Planning**

Issued under the Environmental Planning and Assessment Act 1979

Approved Section 75W Modification Application

No. **MOD 2** granted on the **14/2/14**

in respect to MP **07-0158**


Signed **DG**

Sheet No. **4** of **21**

Notes:
CONTRACTOR MUST VERIFY ALL
DIMENSIONS ON SITE BEFORE
COMMENCING WORK OR
PREPARING WORKSHOP
DRAWINGS. DO NOT SCALE
DRAWINGS



Plot Date: 29.07.2013 7:13 PM
CAD File: K:\Arch\USBS\6423\CAD\DWG\Platfiles\dwg\KINF-BUS-ARC-DWG-A2201-F.dwg

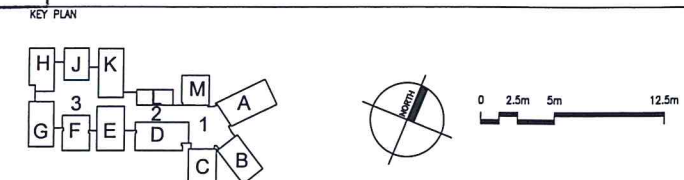

Client: **JOHN HOLLAND PTY LTD**

Drawing Title: **PLAN CARPARK LEVEL**

Architects: **KANNFINCH**

Project: **ABERCROMBIE PRECINCT REDEVELOPMENT**

Project number: **6423** Drawing number: **A2201** Revision: **F**


Status: **SECTION 75W SUBMISSION**

Checked: **RK** Approved: **SJ** Scale: **1:250**

Rev Description: **F Section 75W Submission** Date: **29/07/13** App'd: **SJ**



Rev Description: **E Section 75W Submission** Date: **18/07/13** App'd: **SJ**

Rev Description: **D Issue for UoS Approval** Date: **11/07/13** App'd: **DD**

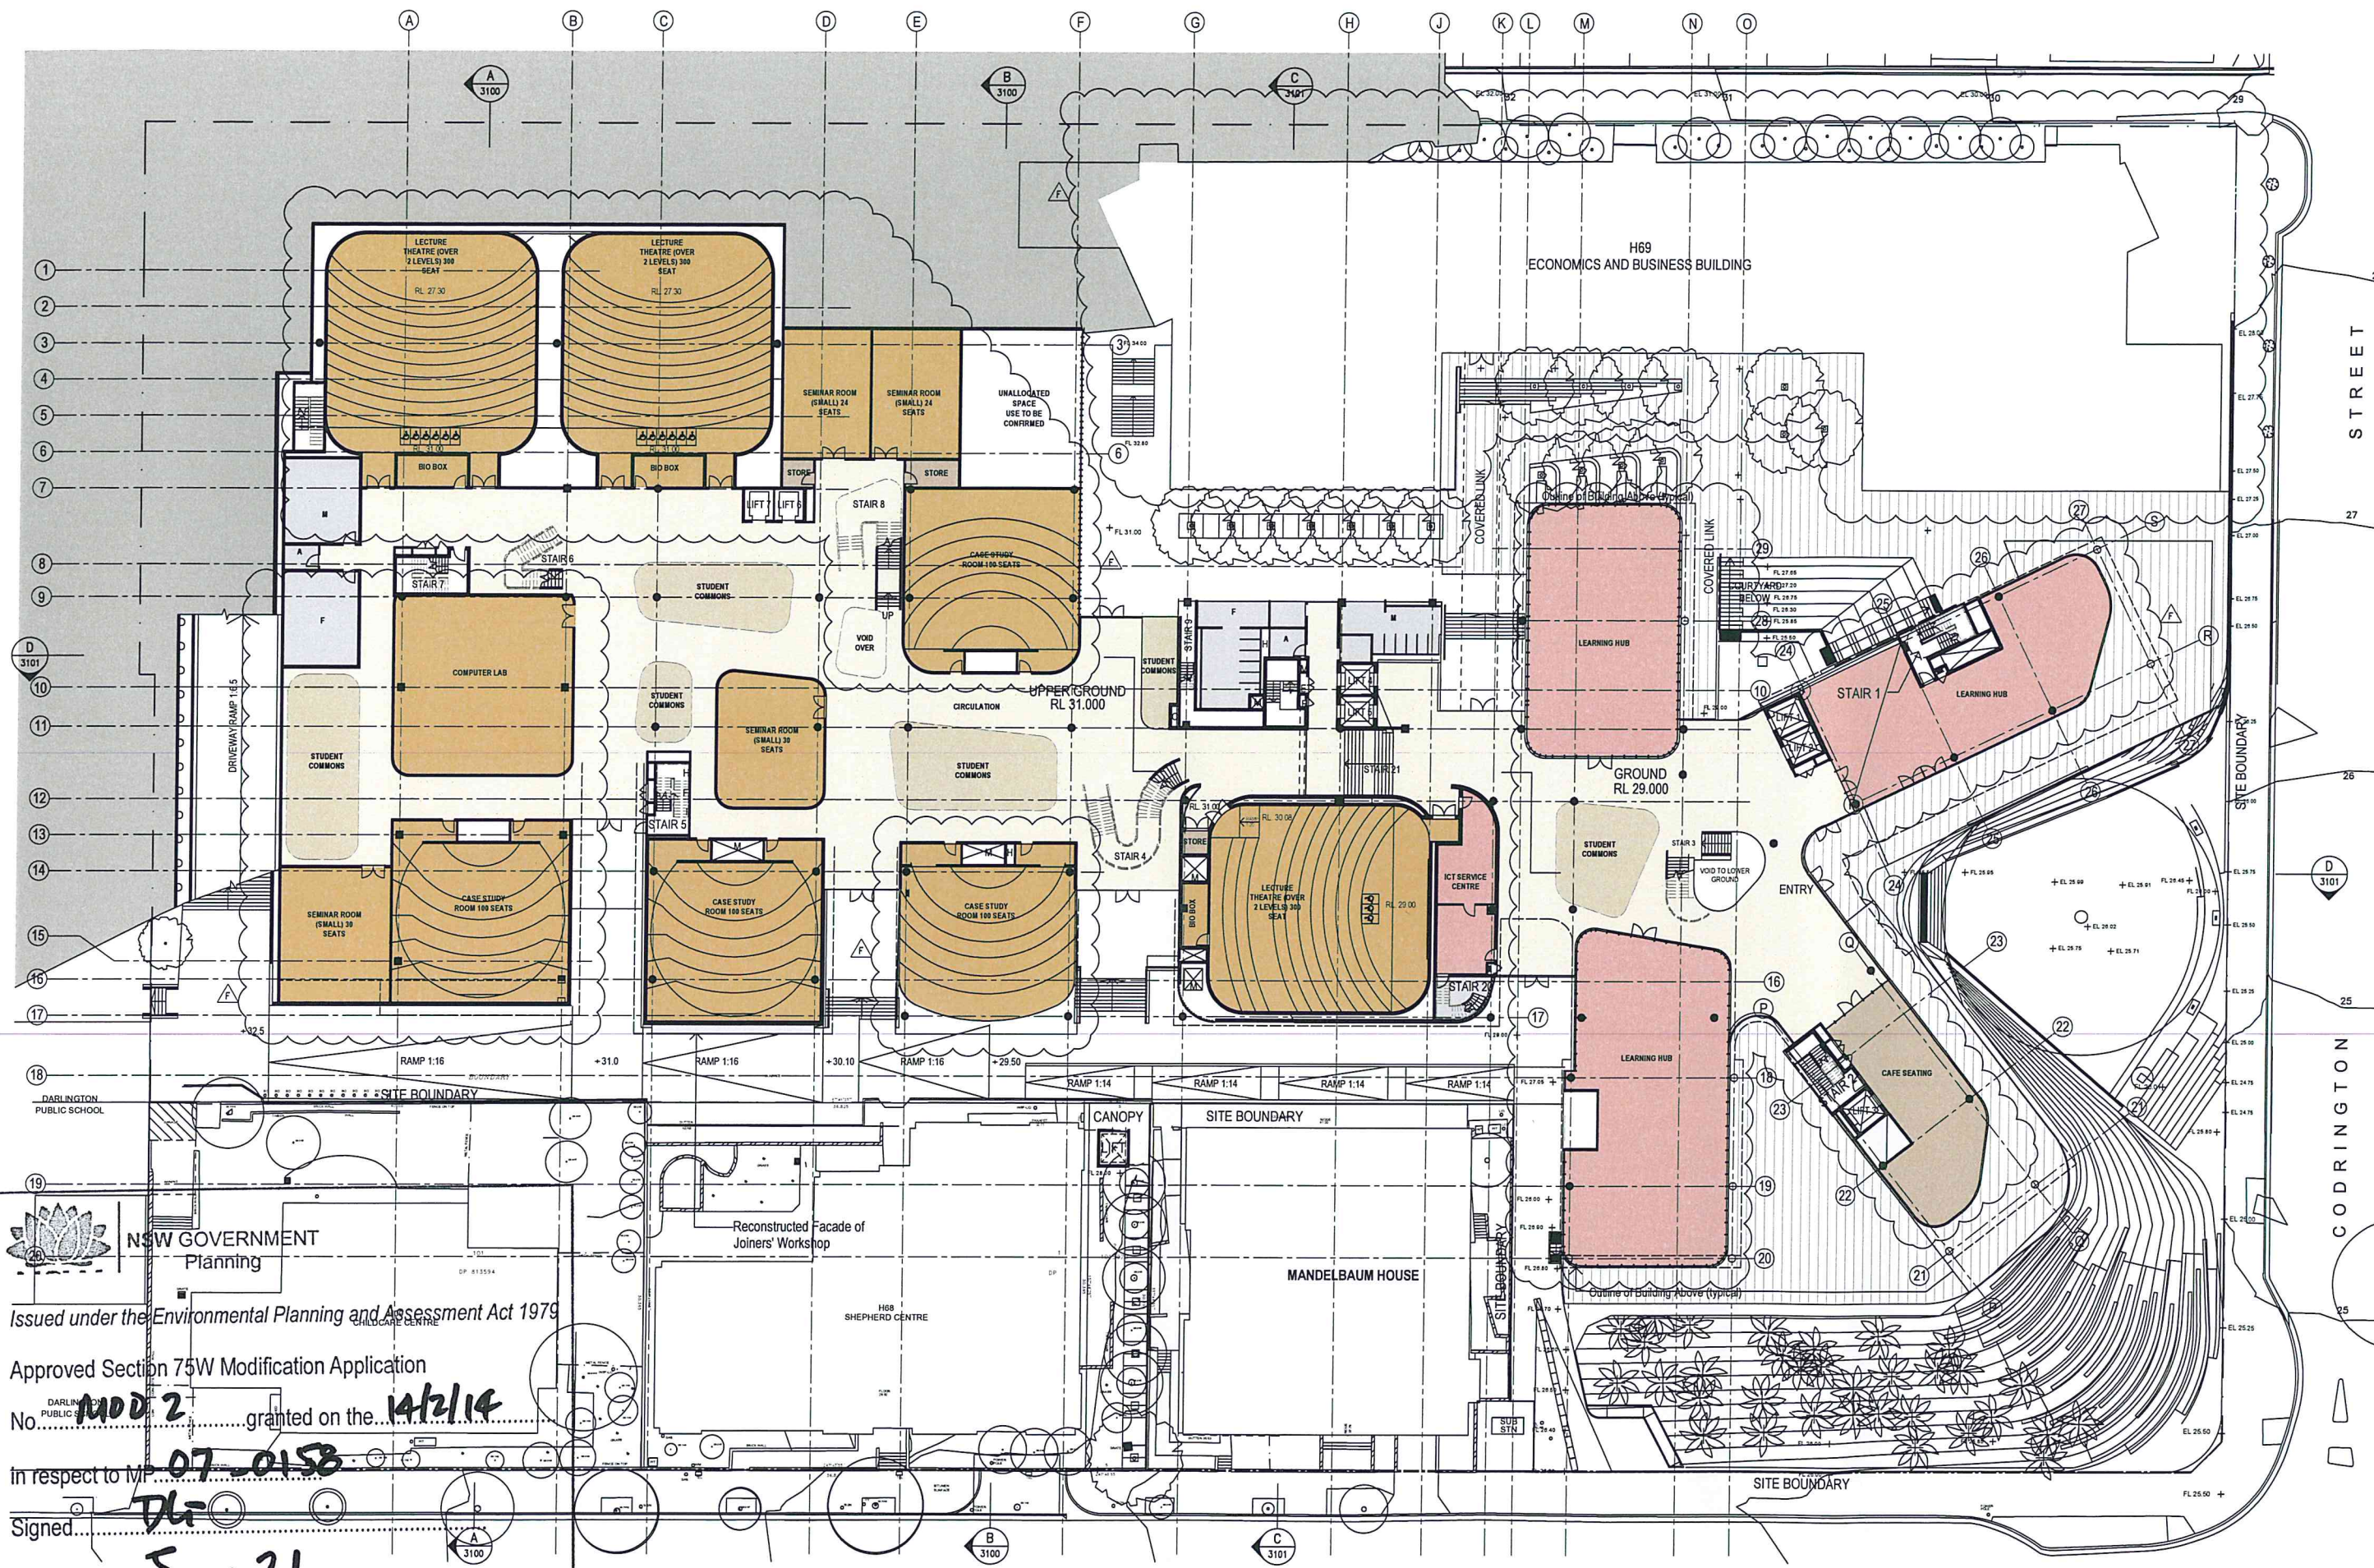

NSW GOVERNMENT
Planning
Issued under the Environmental Planning and Assessment Act 1979
Approved Section 75W Modification Application
No. **MOD 2** granted on the **14/2/14**
In respect to MP **07 0158**
Signed **DL**
Sheet No. **5** of **21**

KEY PLAN

 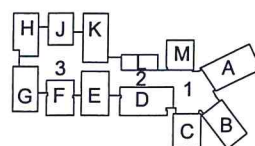

Client
JOHN HOLLAND PTY LTD


Drawing Title
PLAN
GROUND FLOOR

Architects
KANNFINCH

Project
**ABERCROMBIE PRECINCT
REDEVELOPMENT**
ABERCROMBIE PRECINCT, DARLINGTON, NSW 2008

Checked
RK
Approved
SJ
Scale
1:250
A1 sheet size

Project number
6423
Drawing number
A2202
Revision
F
SECTION 75W SUBMISSION

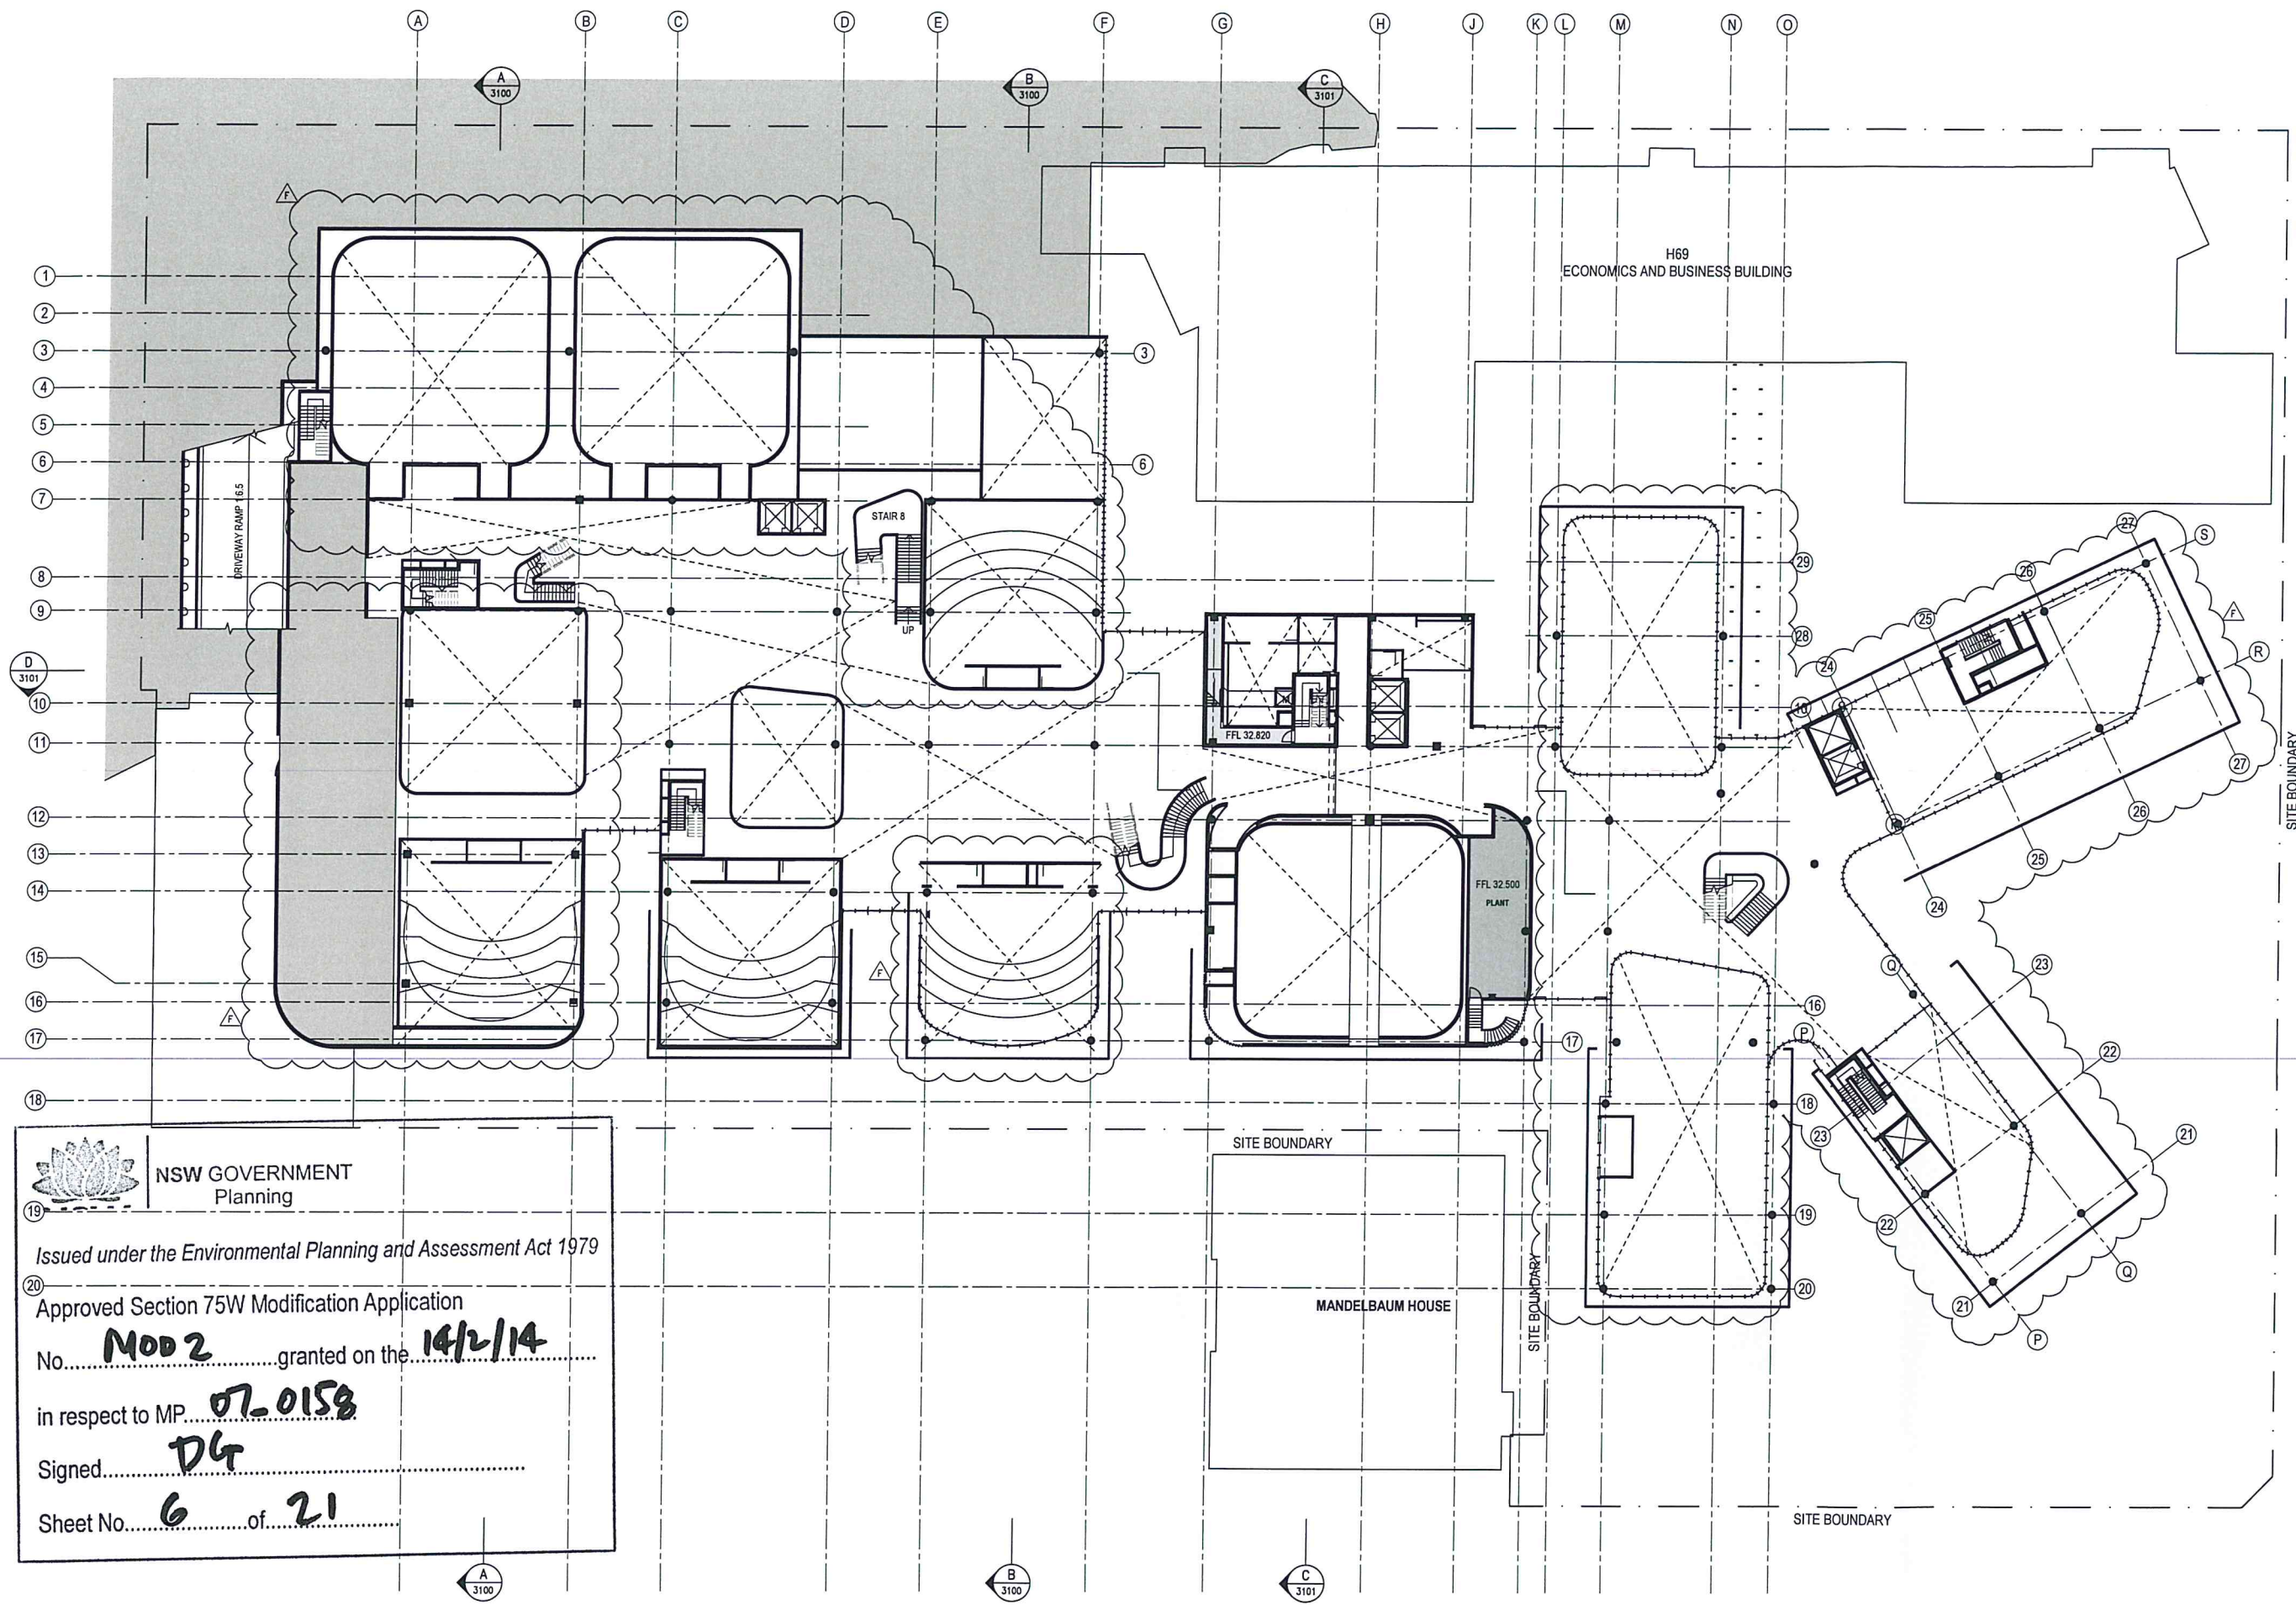



NSW GOVERNMENT
Planning

Issued under the Environmental Planning and Assessment Act 1979

Approved Section 75W Modification Application



No. **MOD 2** granted on the **14/2/14**

in respect to MP **07-0158**

Signed **DG**

Sheet No. **6** of **21**

Notes
CONTRACTOR MUST VERIFY ALL
DIMENSIONS ON SITE BEFORE
COMMENCING WORK OR
PREPARING WORKSHOP
DRAWINGS. DO NOT SCALE
DRAWINGS

 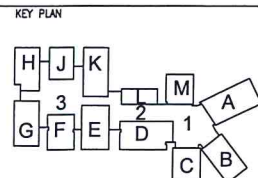

Client
JOHN HOLLAND PTY LTD

Drawing title
PLAN
MEZZANINE

Architects
KANNFINCH

Project
**ABERCROMBIE PRECINCT
REDEVELOPMENT**
ABERCROMBIE PRECINCT, DARLINGTON, NSW 2008

Checked
RK

Approved
SJ


Scale
1:250
A1 sheet size

Project number
6423

Drawing number
A2203

Revision
F

Status
SECTION 75W SUBMISSION

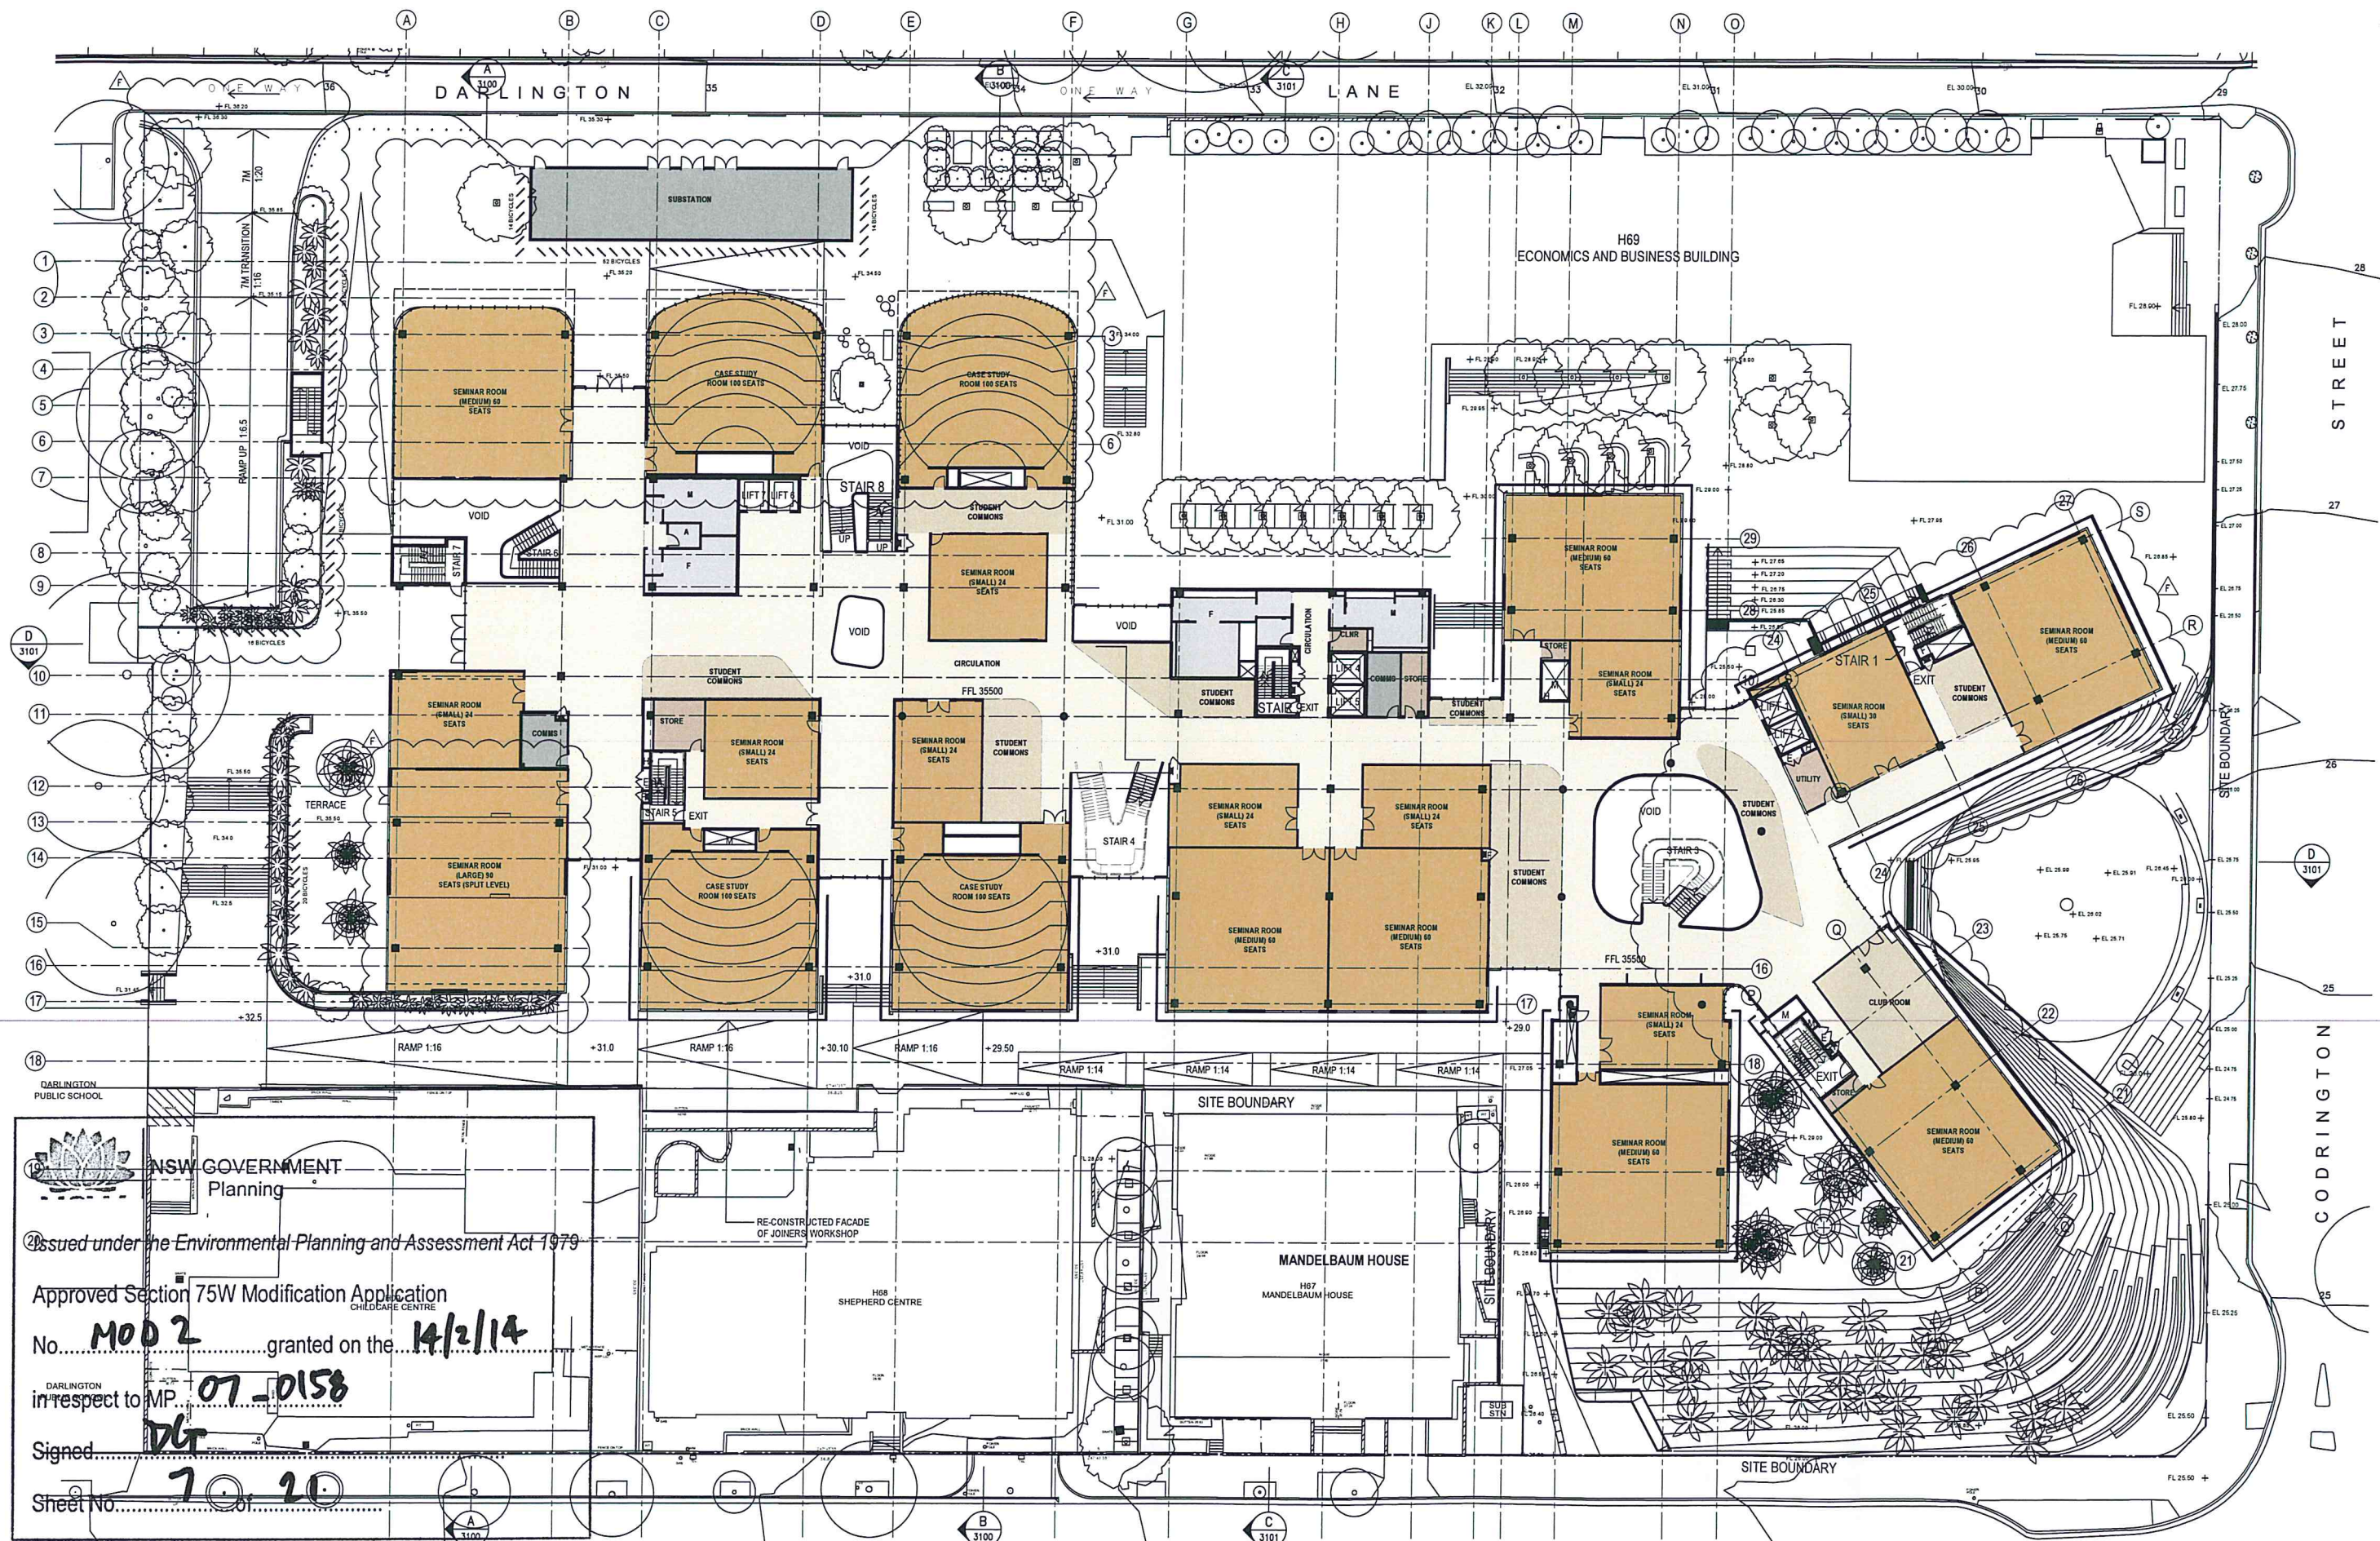

NSW GOVERNMENT
Planning

Issued under the Environmental Planning and Assessment Act 1979

Approved Section 75W Modification Application
No. **MOD 2** granted on the **14/2/14**

Darlington
in respect to MP. **07-0158**

Signed **DG**


Sheet No. **7 of 20**

Notes
CONTRACTOR MUST VERIFY ALL
DIMENSIONS ON SITE BEFORE
COMMENCING WORK OR
PREPARING WORKSHOP
DRAWINGS. DO NOT SCALE
DRAWINGS

Client



KEY PLAN

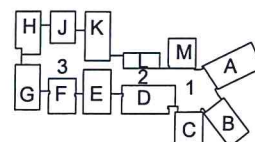

0 2.5m 5m 12.5m

Client
JOHN HOLLAND PTY LTD

Drawing Title
PLAN
LEVEL 01

Architects
KANNFINCH

Project
ABERCROMBIE PRECINCT
REDEVELOPMENT
ABERCROMBIE PRECINCT, DARLINGTON, NSW 2008

Checked
RK

Approved
SJ

Scale
1:250
A1 sheet size

Project number
6423

Drawing number
A2204

Revision
F


SECTION 75W SUBMISSION

Plot Date: 23/07/2013 6:50 PM
C:\Users\K\Documents\6423\DWG\Plotfiles\dwg\KHF-BUS-ARC-DWG-A2204-F.dwg

F Section 75W Submission
E Section 75W Submission
D Issued for UoS Approval
Rev Description



29/07/13 SJ
18/07/13 SJ
11/07/13 DD

Date App'd

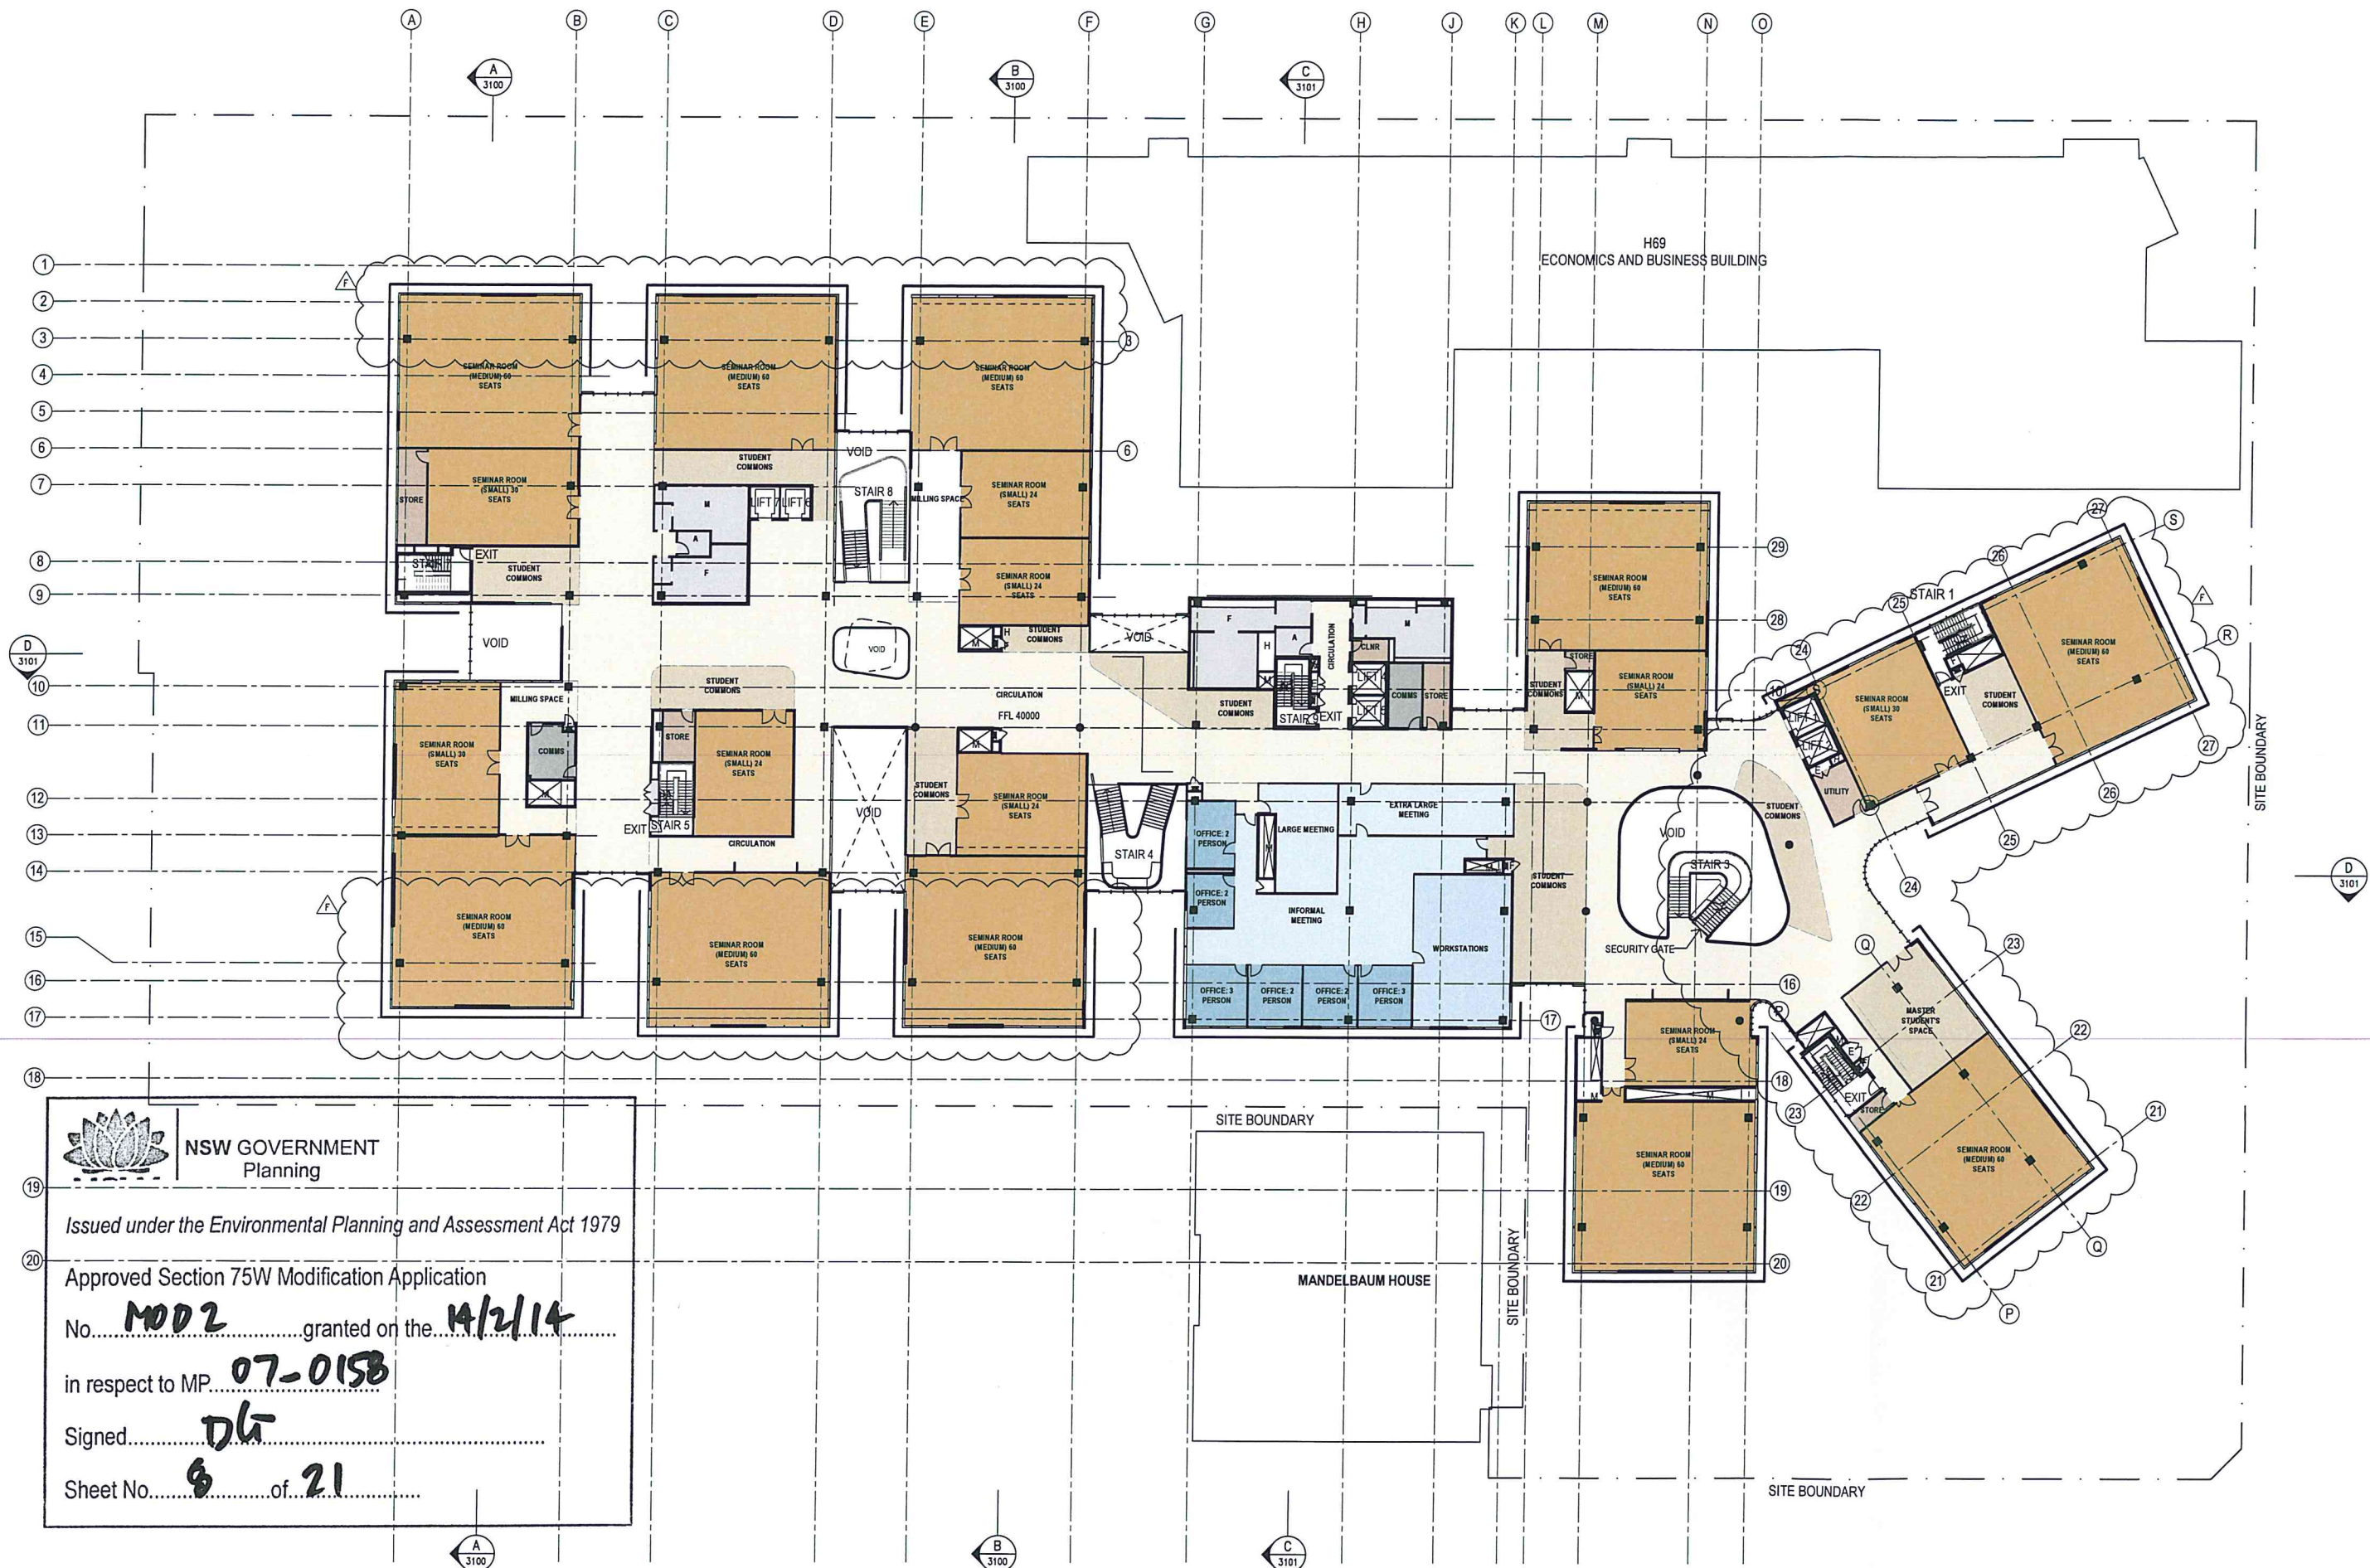


NSW GOVERNMENT Planning
 Issued under the Environmental Planning and Assessment Act 1979
 Approved Section 75W Modification Application
 No. **MOD 2** granted on the **14/2/14**
 in respect to MP **07-015B**
 Signed **DL**
 Sheet No. **6** of **21**

Notes
 CONTRACTOR MUST VERIFY ALL
 DIMENSIONS ON SITE BEFORE
 COMMENCING WORK OR
 PREPARING WORKSHOP
 DRAWINGS. DO NOT SCALE
 DRAWINGS

 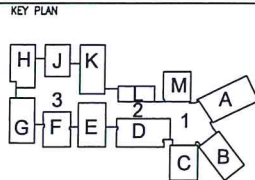

Client
JOHN HOLLAND PTY LTD

Drawing title
**PLAN
LEVEL 02**


Architects
KANNFINCH

Project
**ABERCROMBIE PRECINCT
REDEVELOPMENT**
 ABERCROMBIE PRECINCT, DARLINGTON, NSW 2008

Checked **RK** Approved **SJ**
 Scale **1:250**
 A1 sheet size

Project number **6423** Drawing number **A2205** Revision **F**
 Status **SECTION 75W SUBMISSION**


F Section 75W Submission 29/07/13 SJ
 E Section 75W Submission 18/07/13 SJ
 D Issue for UOS Approval 11/07/13 DD
 Rev Description Date App'd

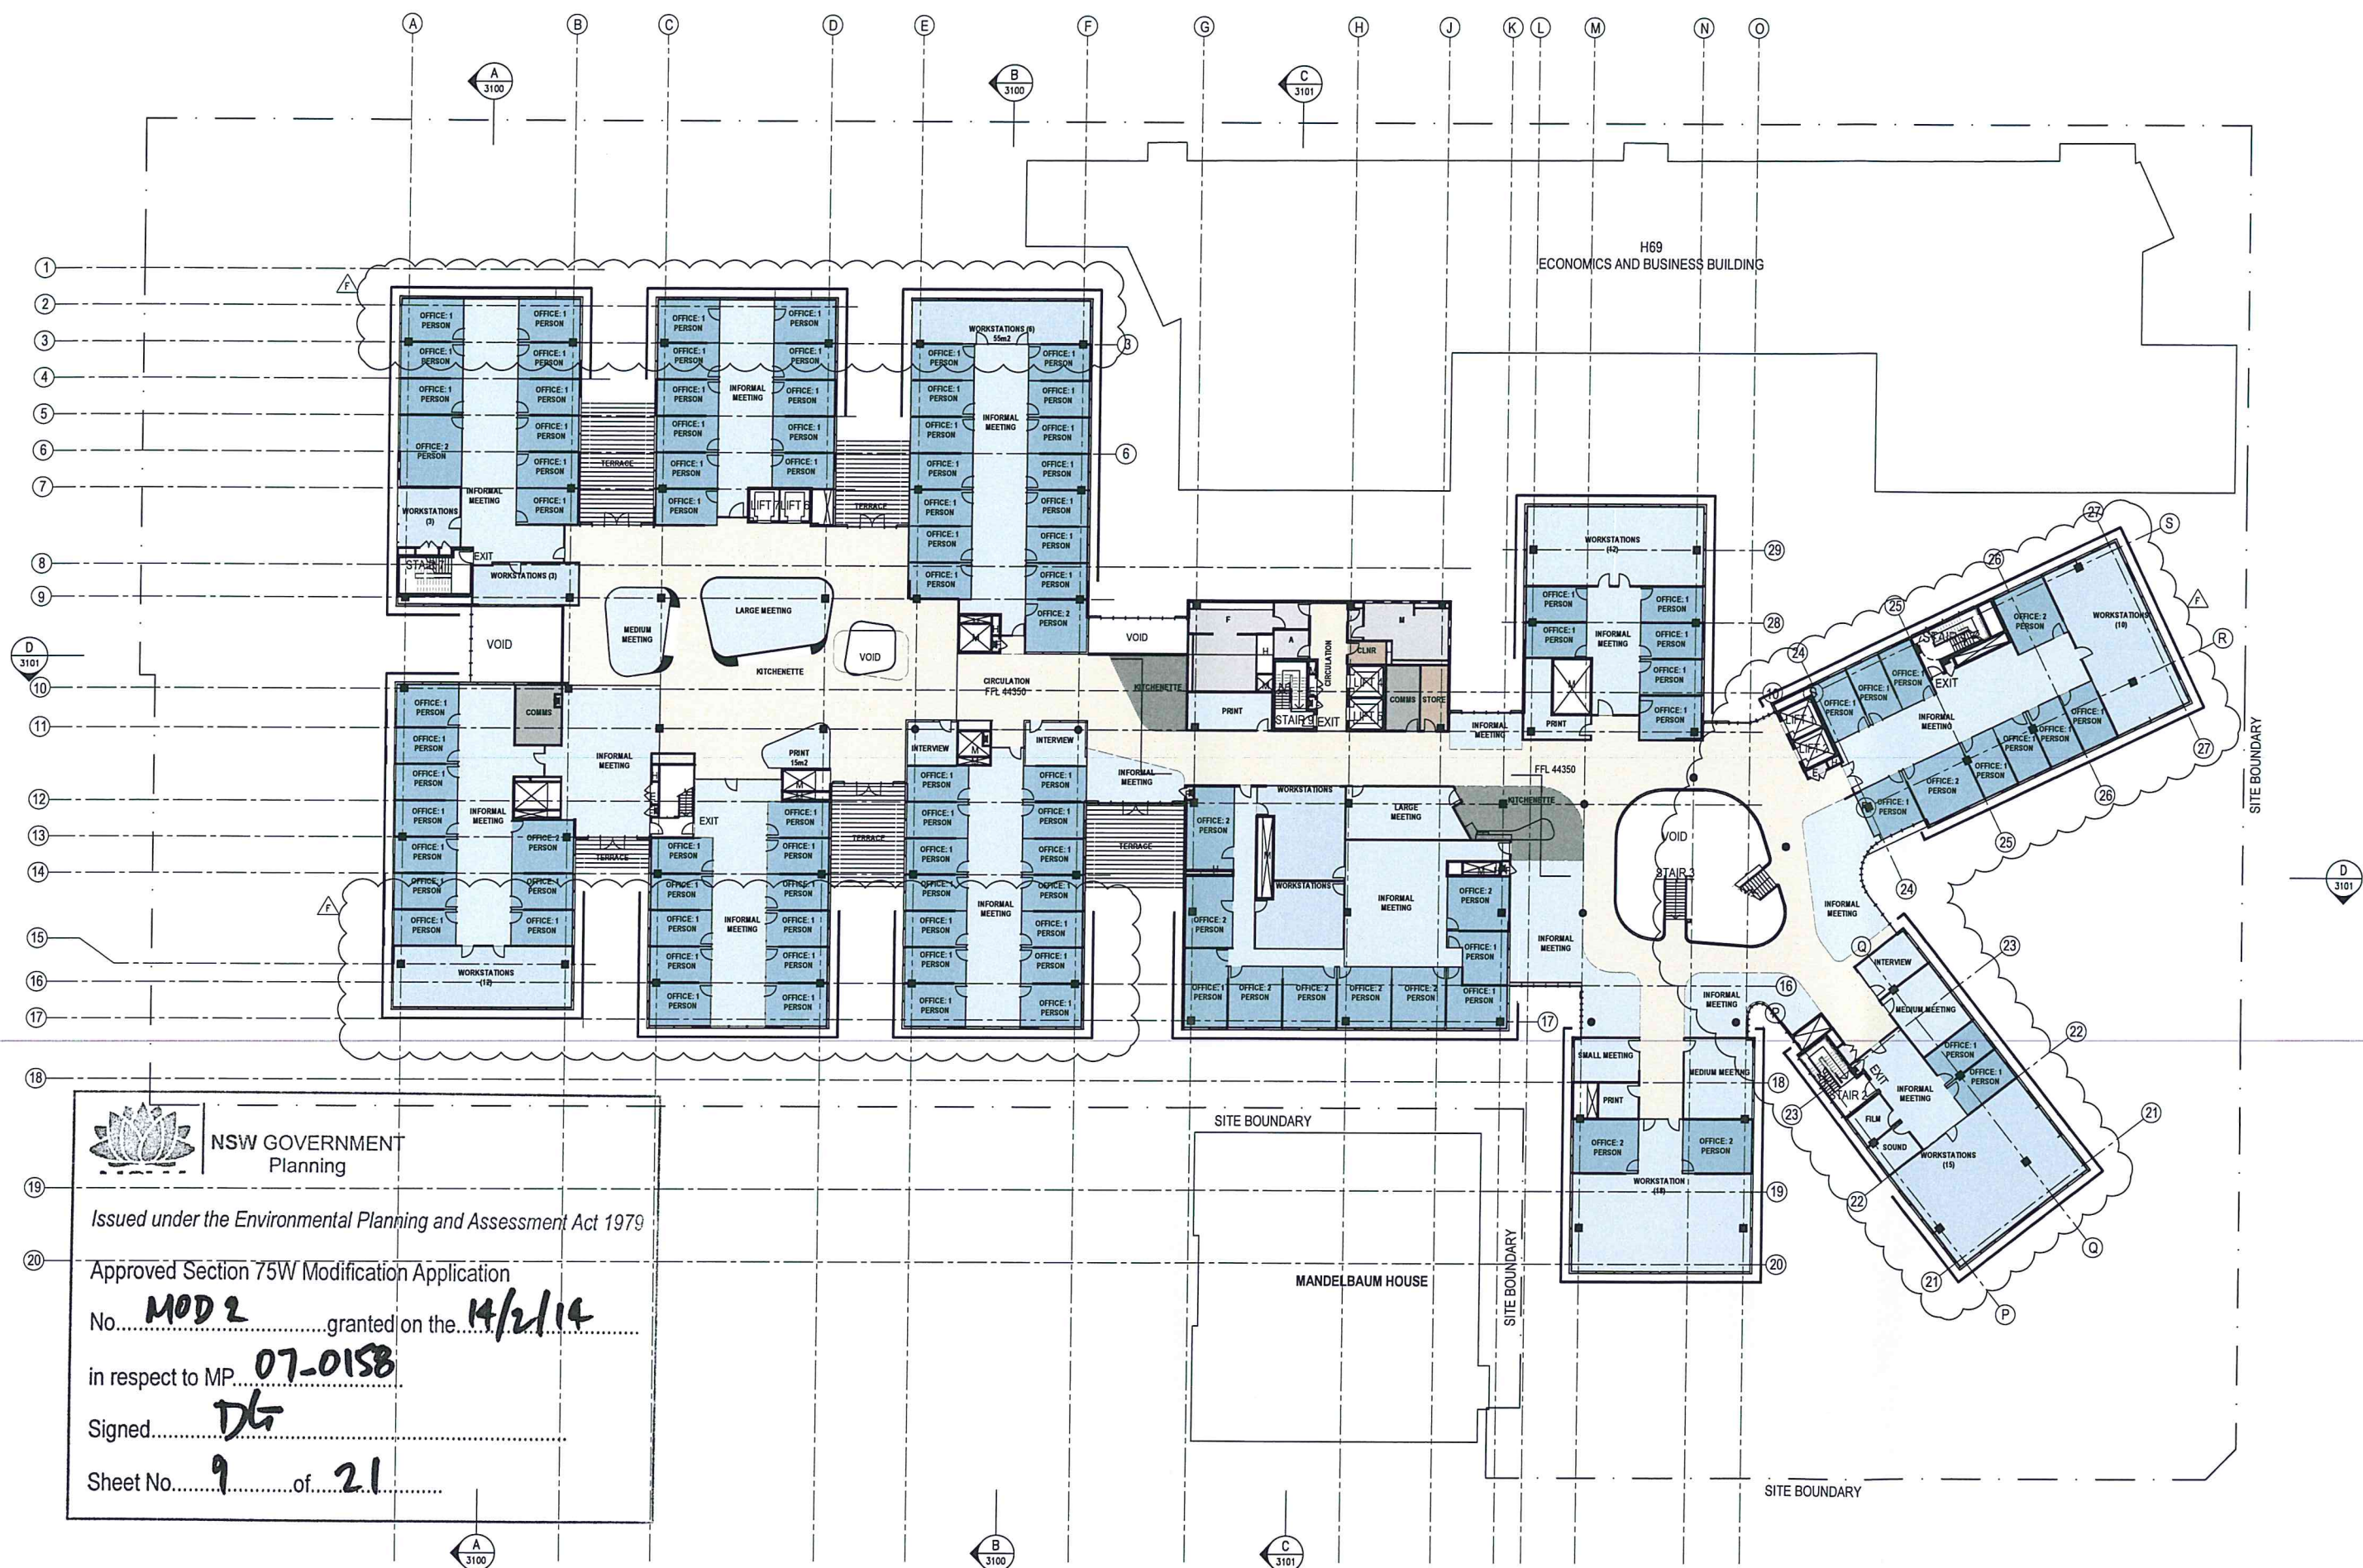


NSW GOVERNMENT
 Planning



Issued under the Environmental Planning and Assessment Act 1979

Approved Section 75W Modification Application
 No. **MOD 2** granted on the **14/2/14**
 in respect to MP **07-0158**
 Signed **DG**
 Sheet No. **9** of **21**

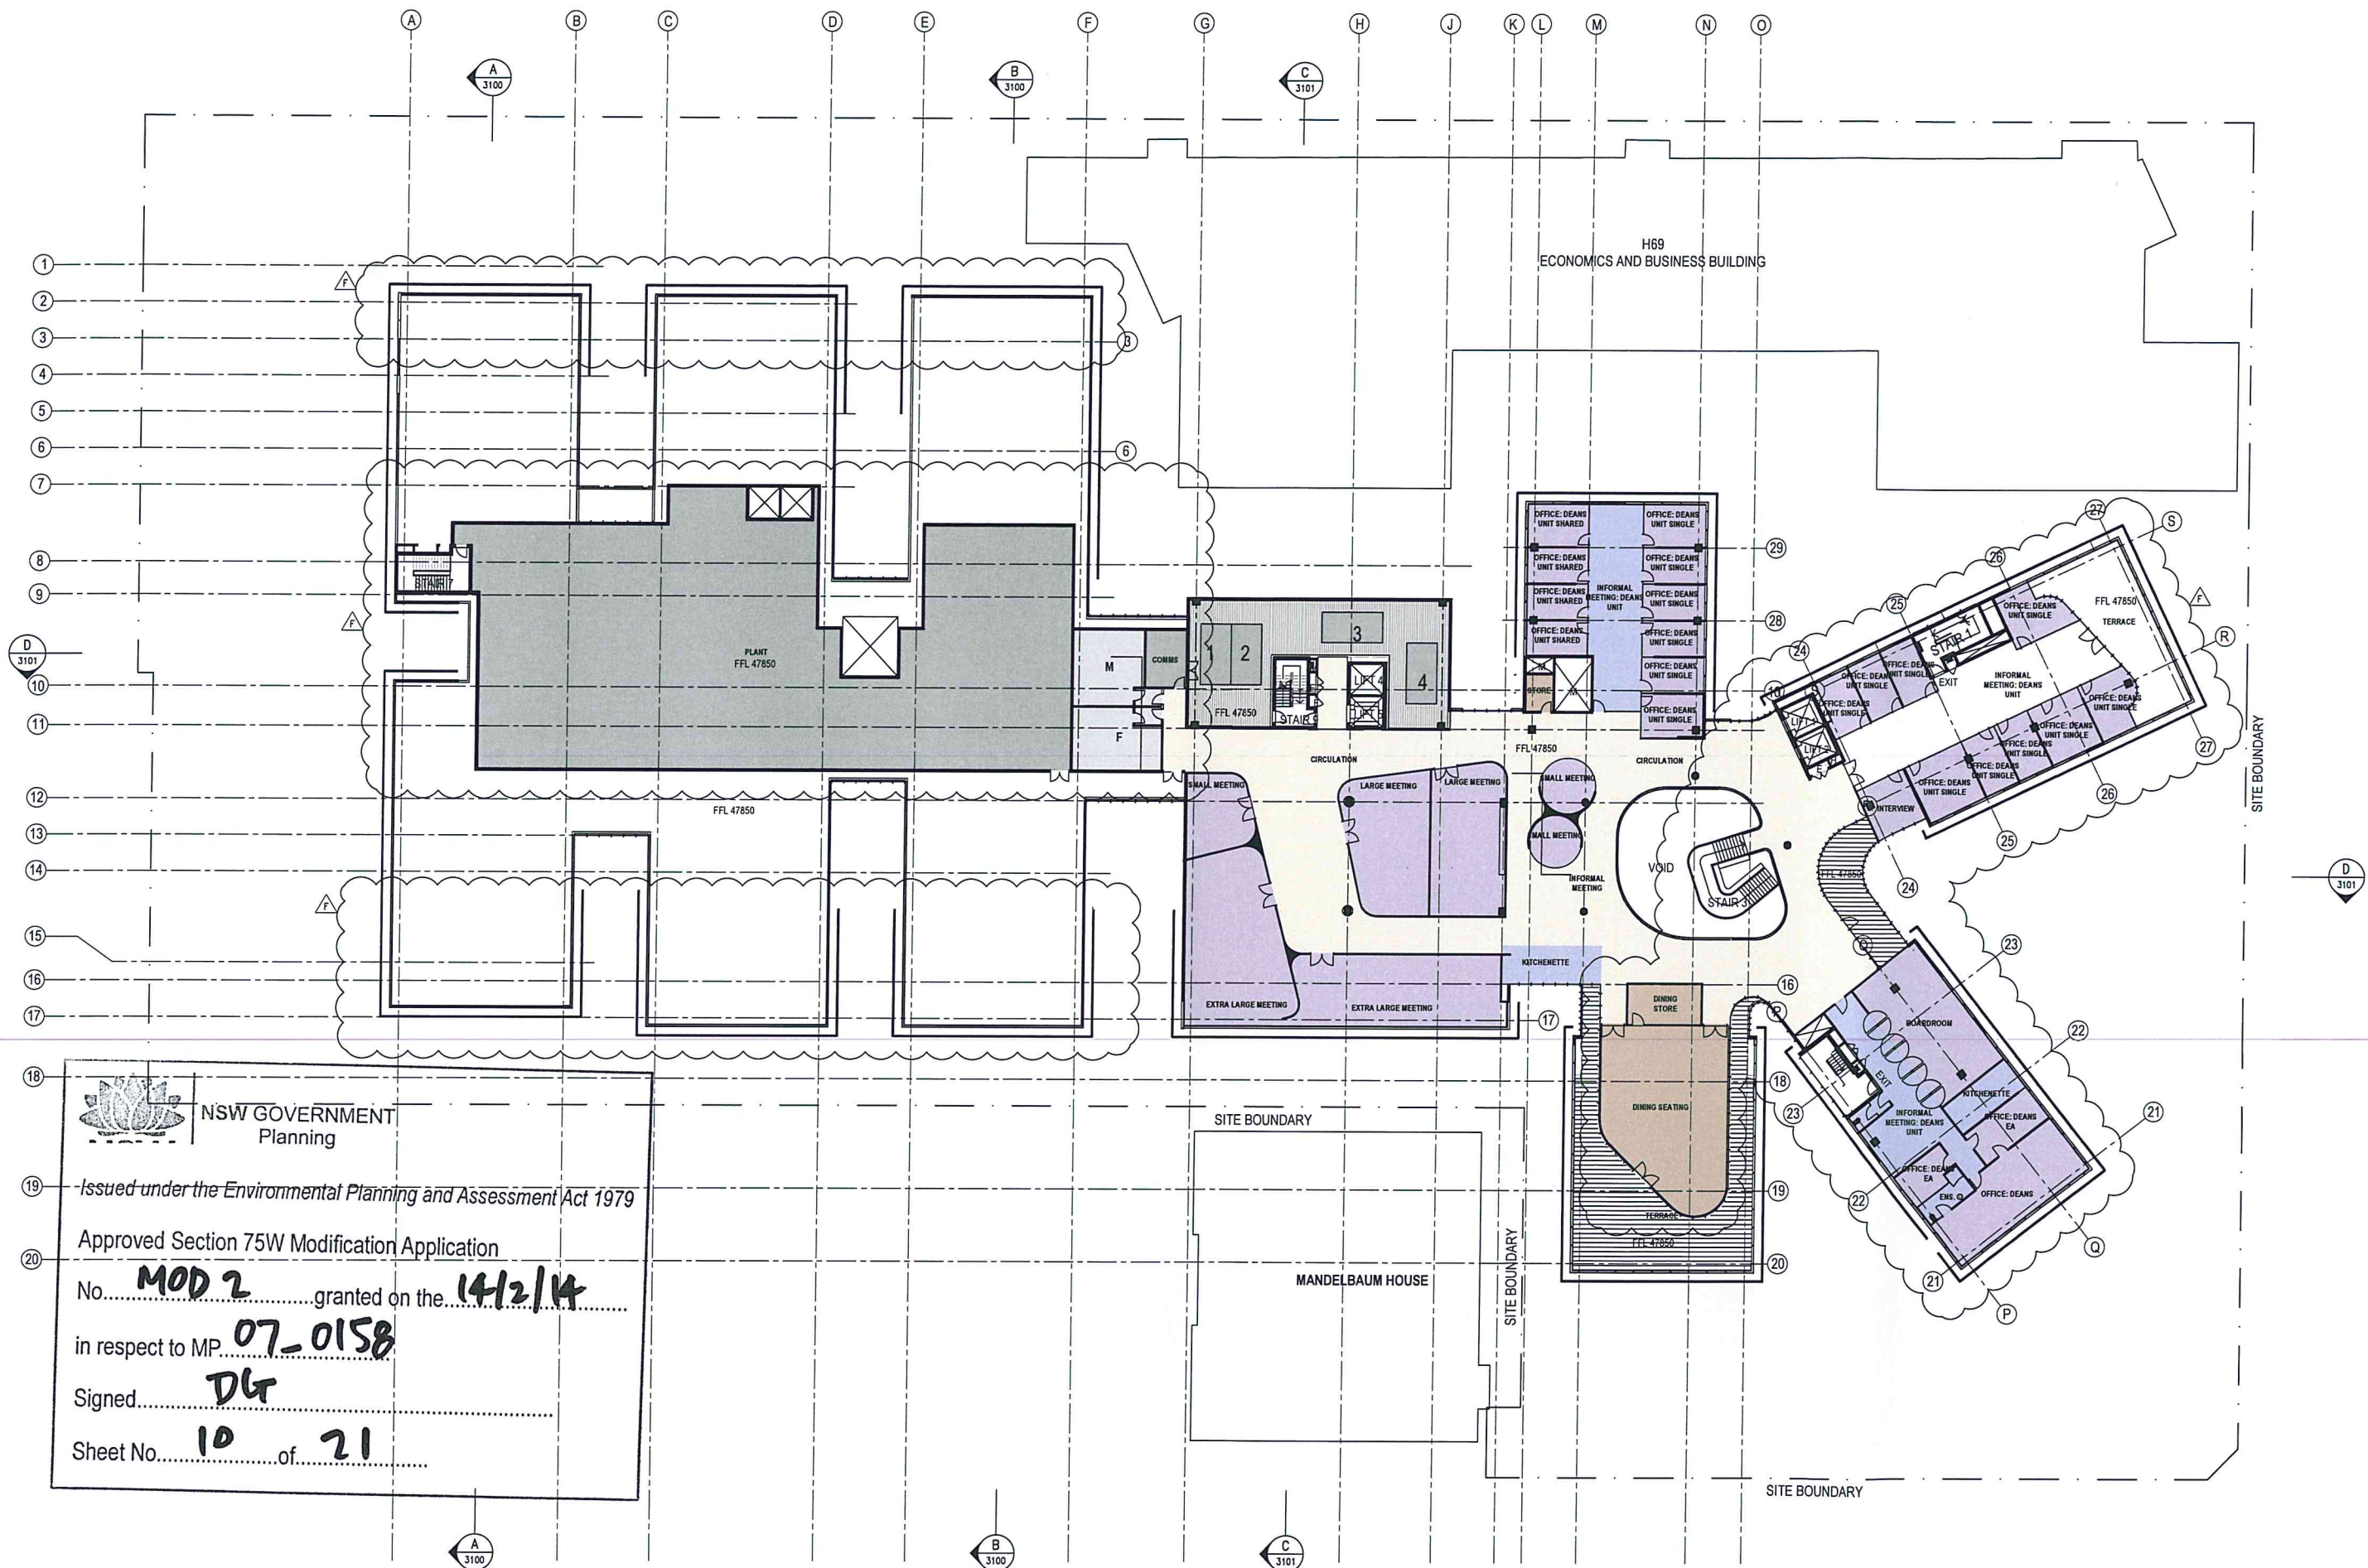


NSW GOVERNMENT Planning
 Issued under the Environmental Planning and Assessment Act 1979
 Approved Section 75W Modification Application
 No. **MOD 2** granted on the **14/2/14**
 in respect to MP **07-0158**
 Signed **DL**
 Sheet No. **10** of **21**

Notes
 CONTRACTOR MUST VERIFY ALL
 DIMENSIONS ON SITE BEFORE
 COMMENCING WORK OR
 PREPARING WORKSHOP
 DRAWINGS. DO NOT SCALE
 DRAWINGS

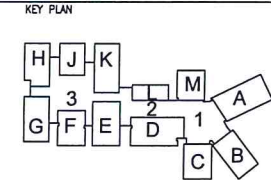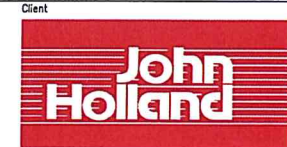

Client
JOHN HOLLAND PTY LTD

Drawing title
**PLAN
LEVEL 04**


Architects
KANNFINCH

Project
**ABERCROMBIE PRECINCT
REDEVELOPMENT**
 ABERCROMBIE PRECINCT, DARLINGTON, NSW 2008

Checked **RK** Approved **SJ** Scale **1:250**
 Status **A1 sheet size**

Project number **6423** Drawing number **A2207** Revision **F**
 Status **SECTION 75W SUBMISSION**

F Section 75W Submission 29/07/13 SJ
 E Section 75W Submission 18/07/13 SJ
 D Issue for Use Approval 11/07/13 DD
 Rev Description Date App'd

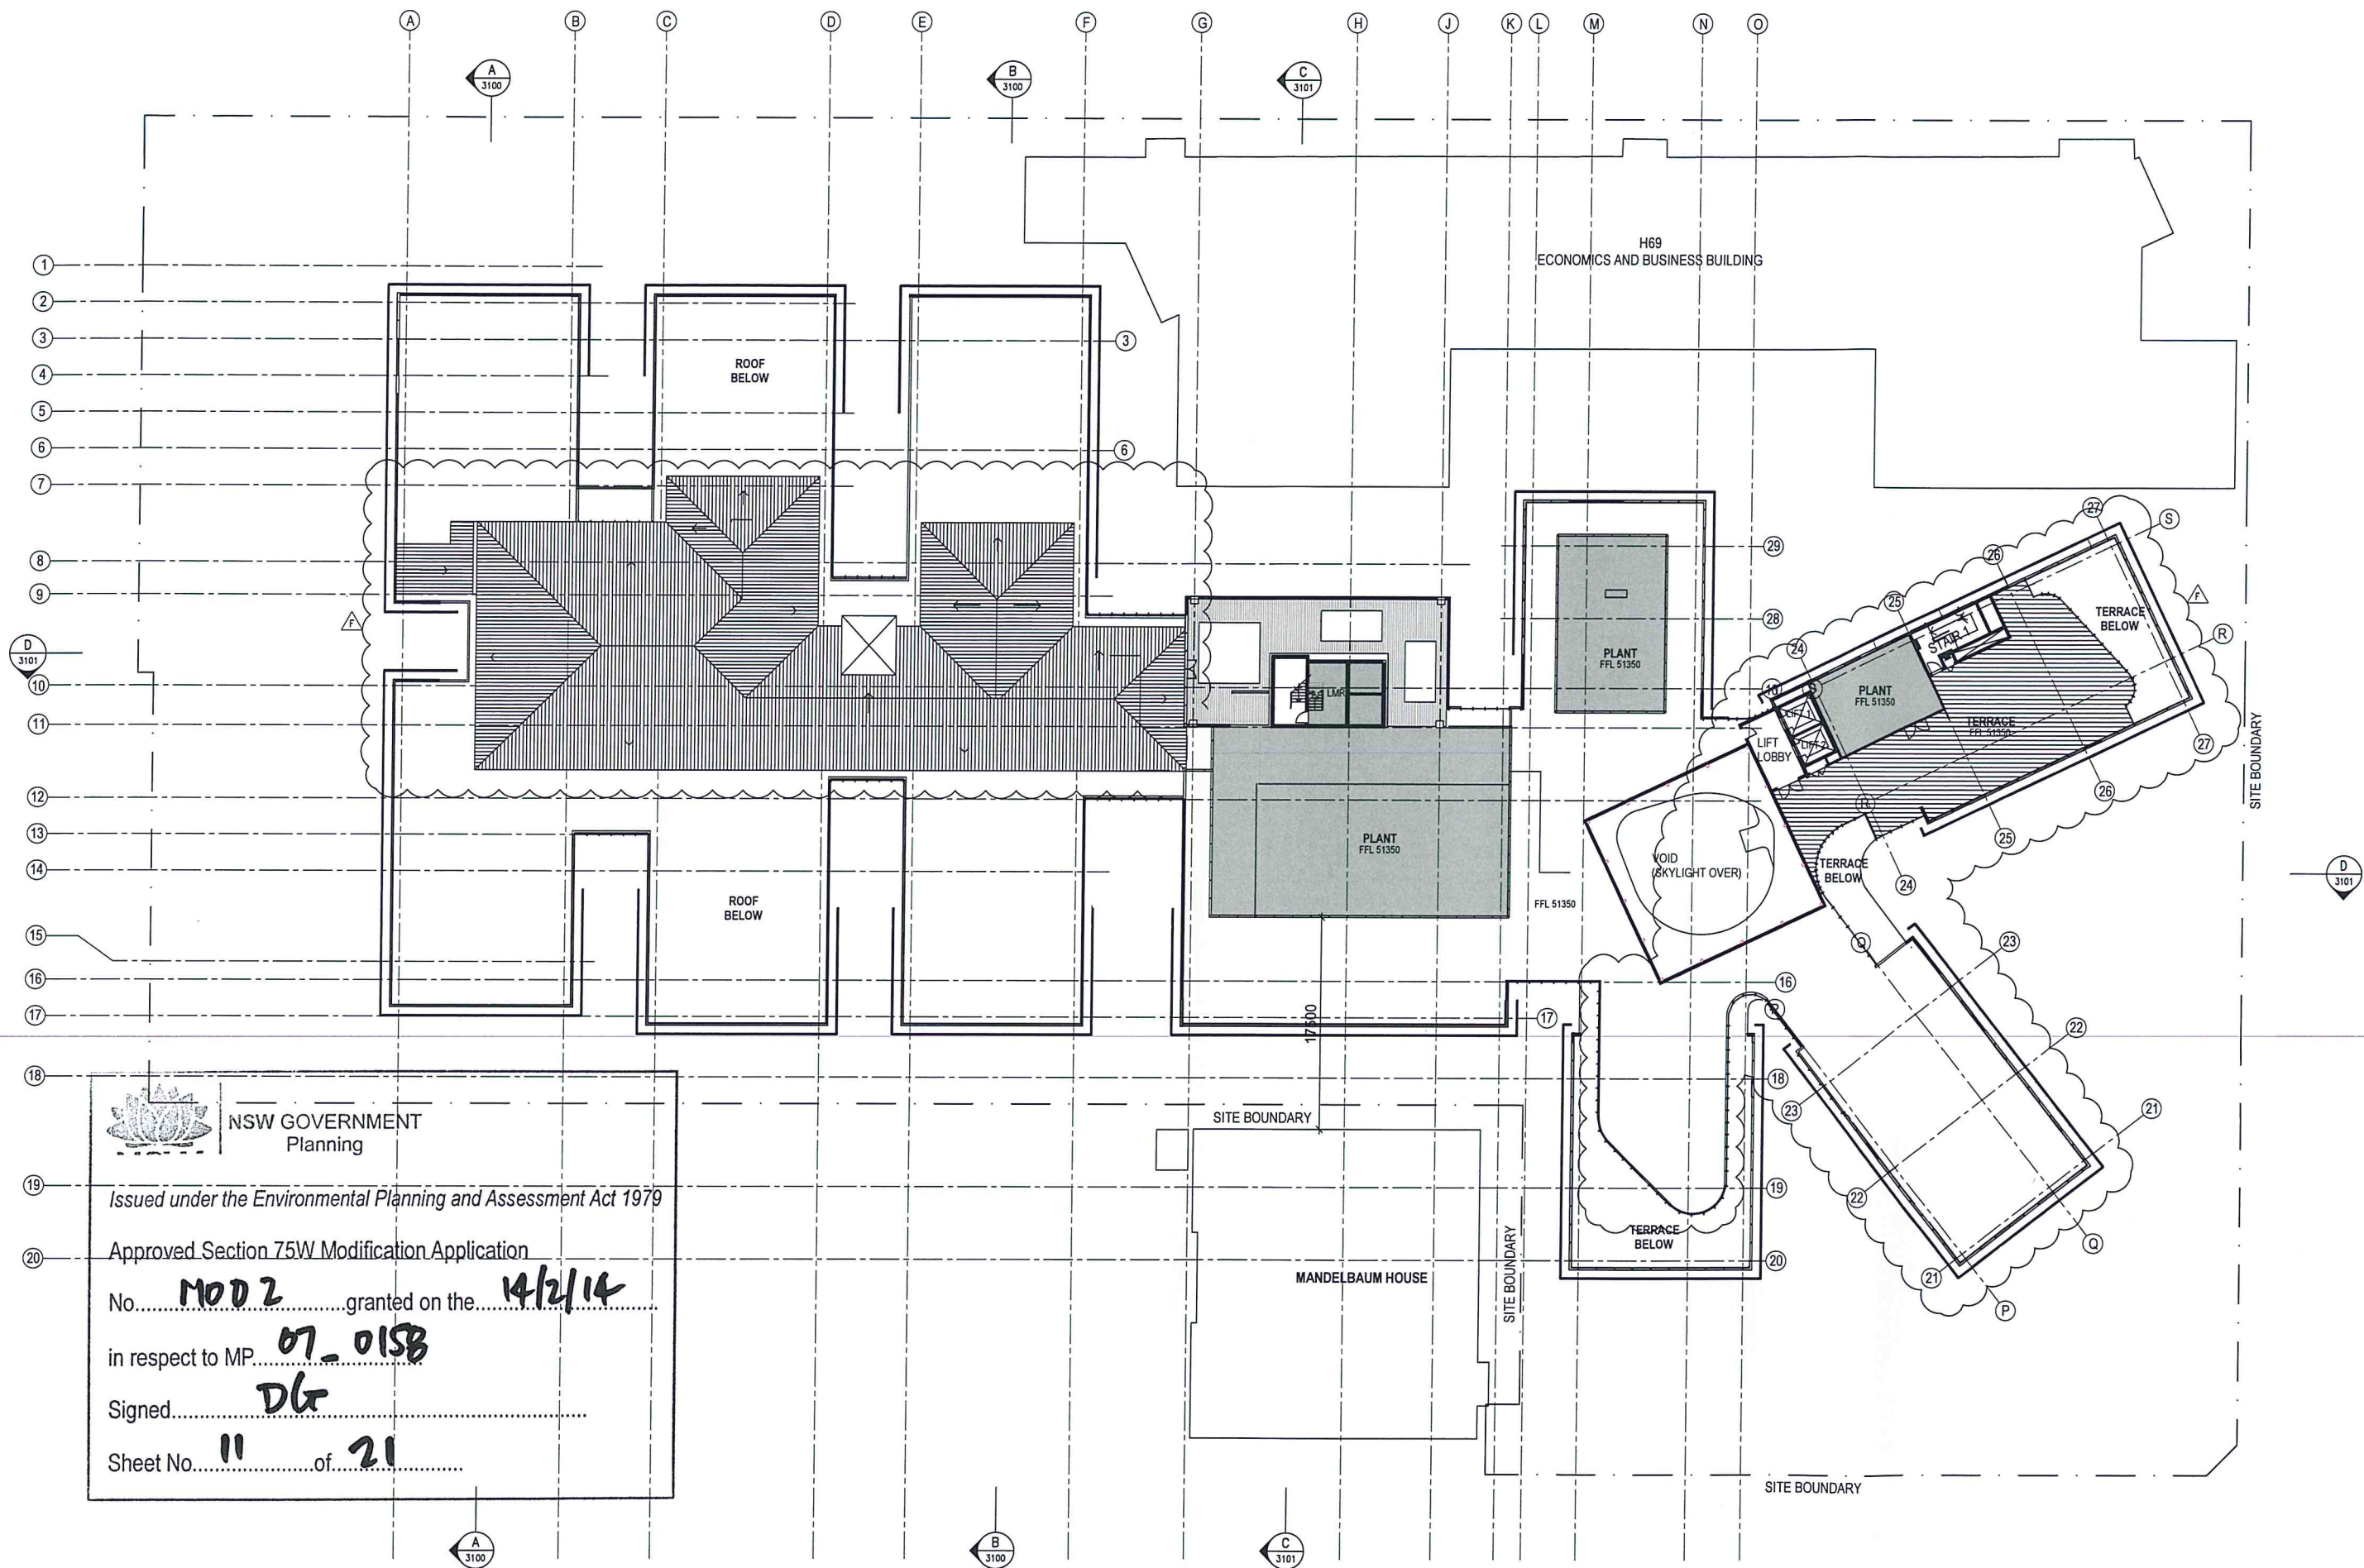

NSW GOVERNMENT
Planning

Issued under the Environmental Planning and Assessment Act 1979

Approved Section 75W Modification Application




No. **MOD 2** granted on the **14/2/14**

in respect to MP **07_015B**

Signed **DG**

Sheet No. **11** of **21**

Notes:
CONTRACTOR MUST VERIFY ALL
DIMENSIONS ON SITE BEFORE
COMMENCING WORK OR
PREPARING WORKSHOP
DRAWINGS. DO NOT SCALE
DRAWINGS

 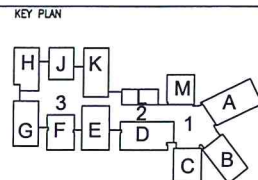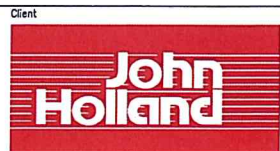

Client
JOHN HOLLAND PTY LTD

Drawing title
PLAN
LEVEL 05

Architects
KANNFINCH

Project
ABERCROMBIE PRECINCT
REDEVELOPMENT
ABERCROMBIE PRECINCT, DARLINGTON, NSW 2008

Checked
RK

Approved
SJ


Scale
1:250
A1 sheet size

Project number
6423

Drawing number
A2208

Revision
F

Status
SECTION 75W SUBMISSION

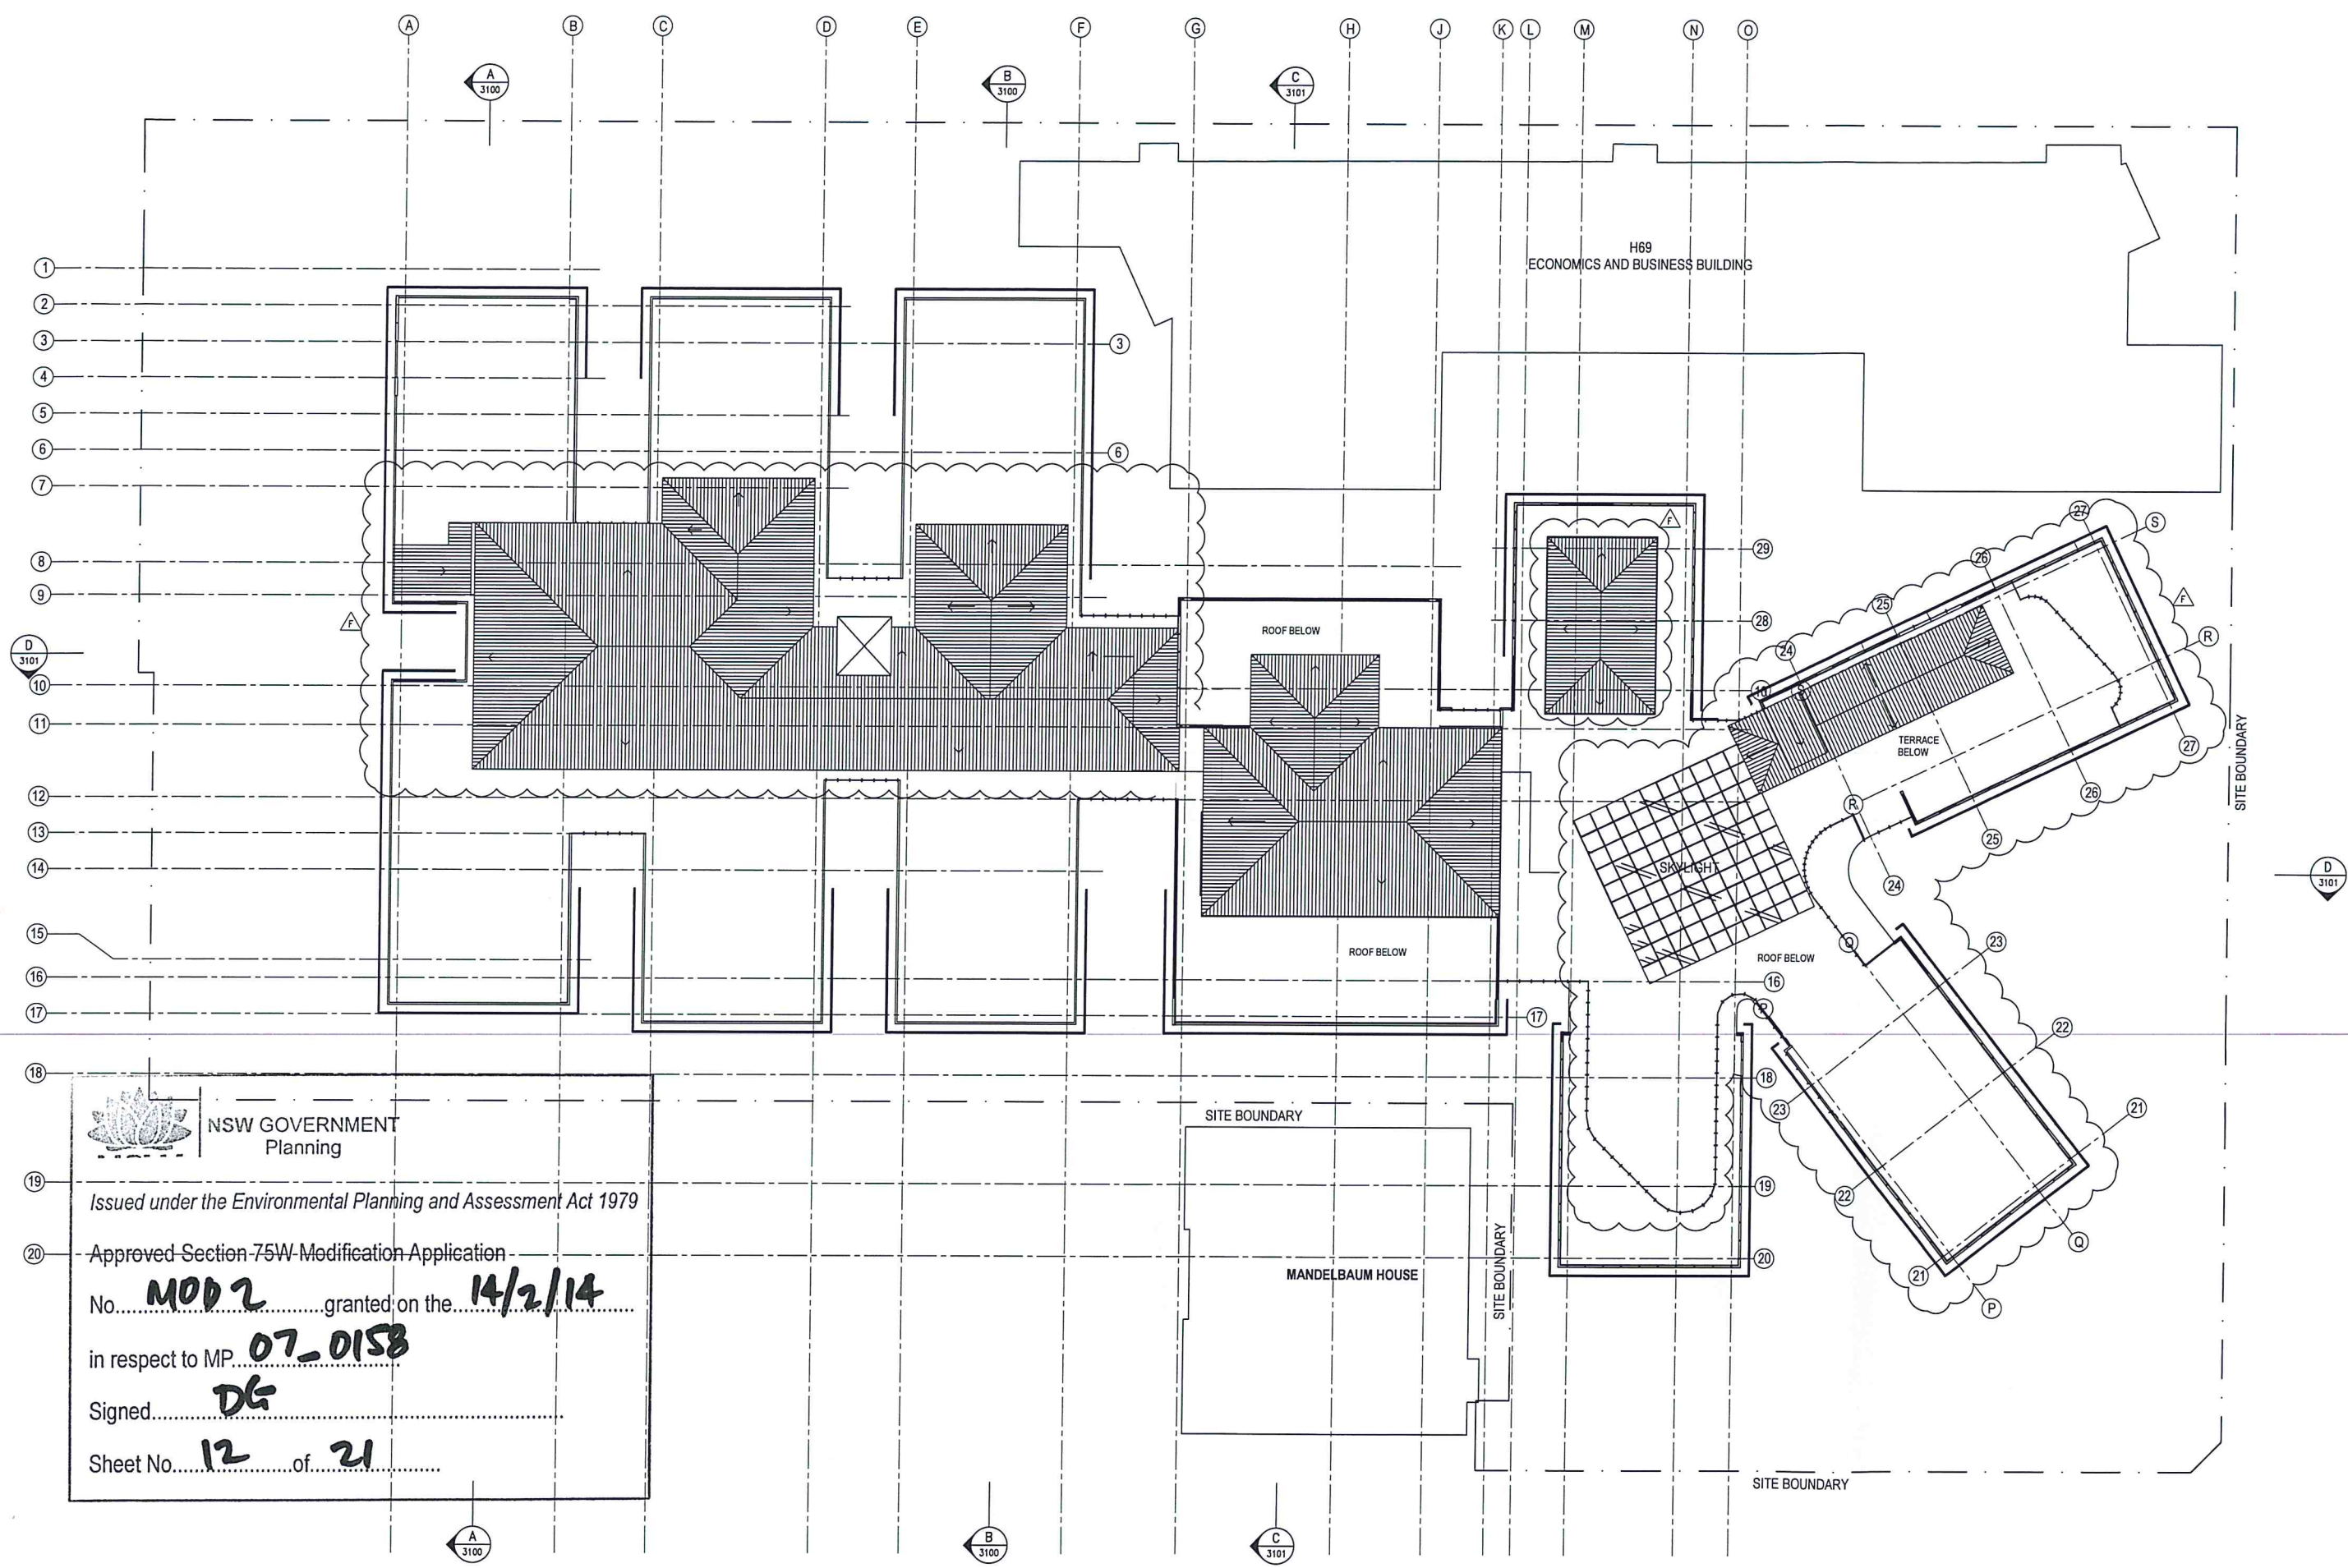

NSW GOVERNMENT
Planning

Issued under the Environmental Planning and Assessment Act 1979

Approved Section 75W Modification Application



No. **MOD 2** granted on the **14/2/14**

in respect to MP **07-0158**

Signed **DG**

Sheet No. **12** of **21**

Notes
CONTRACTOR MUST VERIFY ALL
DIMENSIONS ON SITE BEFORE
COMMENCING WORK OR
PREPARING WORKSHOP
DRAWINGS. DO NOT SCALE
DRAWINGS

 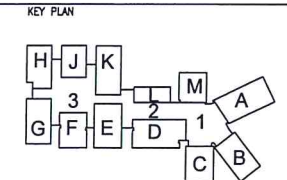

Client
JOHN HOLLAND PTY LTD

Drawing Title
PLAN
ROOF LEVEL

Architects
KANFINCH

Project
**ABERCROMBIE PRECINCT
REDEVELOPMENT**
ABERCROMBIE PRECINCT, DARLINGTON, NSW 2008

Checked
RK

Approved
SJ

Scale
1:250
A1 sheet size


Project number
6423

Drawing number
A2209

Revision
F

Status
SECTION 75W SUBMISSION

F	Section 75W Submission	29/07/13	SJ
E	Section 75W Submission	18/07/13	SJ
D	Issue for UoS Approval	11/07/13	DD
Rev	Description	Date	App'd

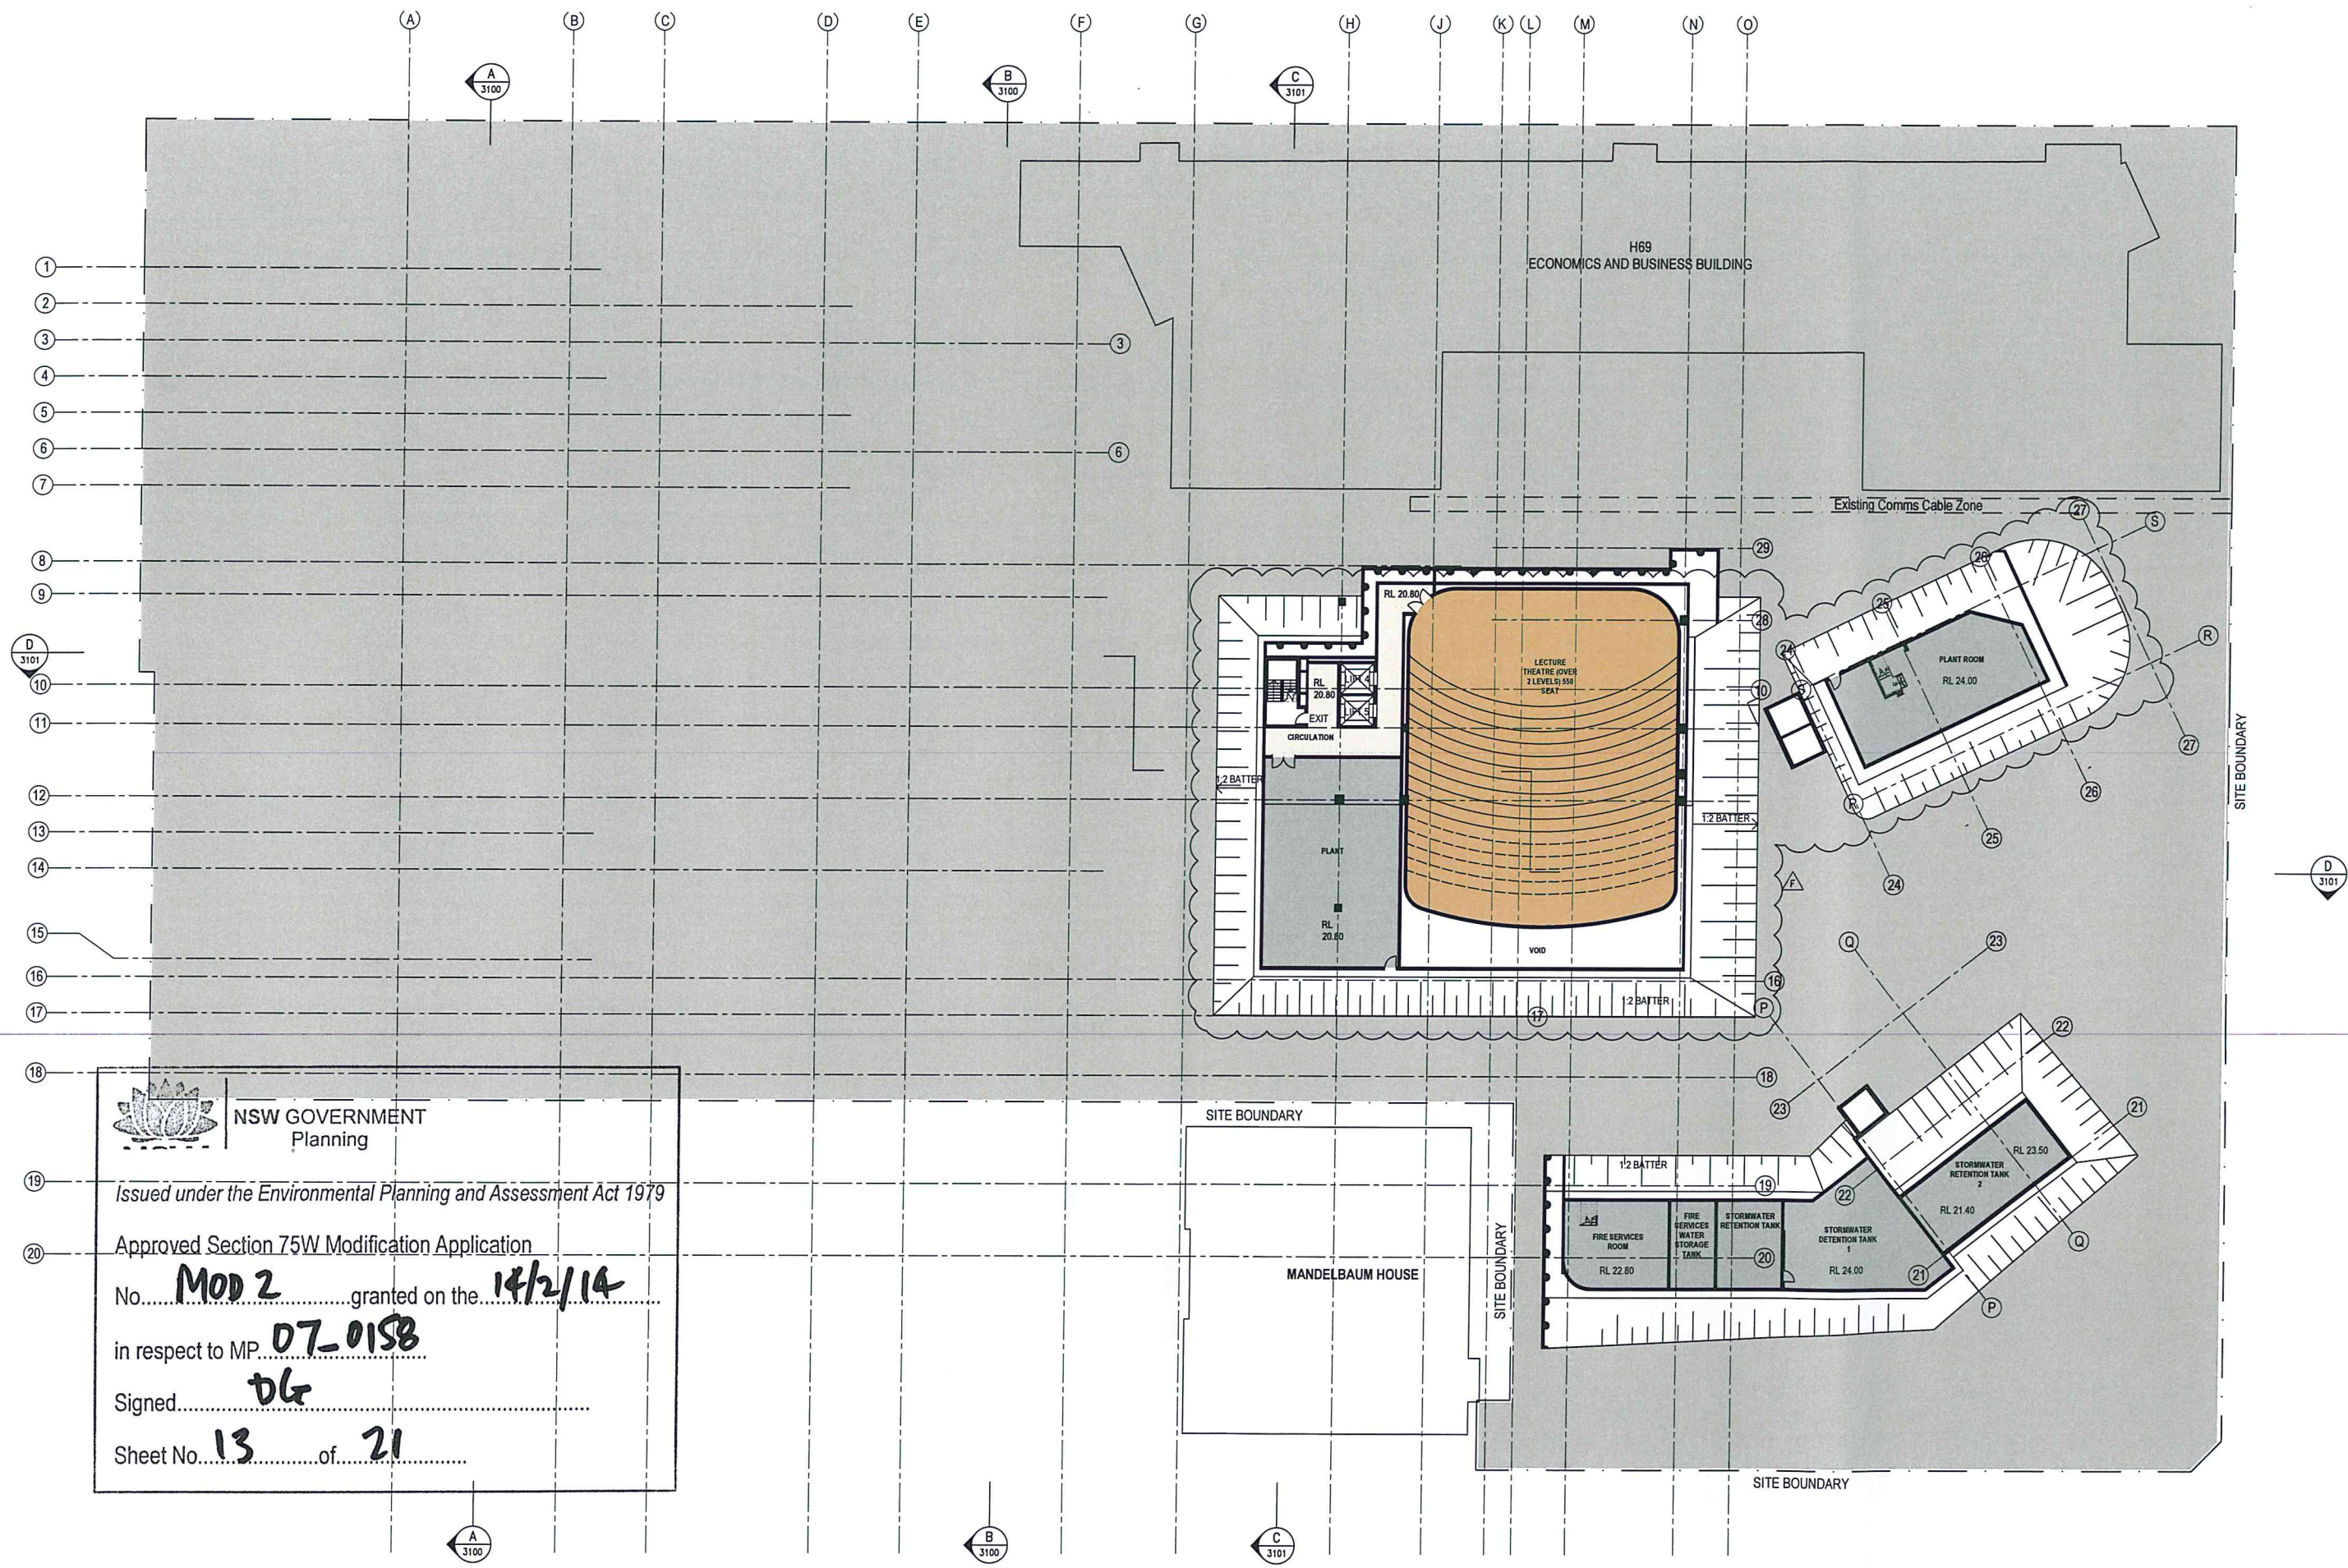

 **NSW GOVERNMENT Planning**

Issued under the Environmental Planning and Assessment Act 1979

Approved Section 75W Modification Application

No. **MOD 2** granted on the **14/2/14**

in respect to MP **07-0158**

Signed **DL**

Sheet No. **13** of **21**



NSW GOVERNMENT
Planning

Issued under the Environmental Planning and Assessment Act 1979
EXISTING BUILDING - DARLINGTON PUBLIC SCHOOL

ABERCROMBIE STREET ELEVATION with context



Approved Section 75W Modification Application

No. MOD 2 granted on the 14/2/14

in respect to MP 07-015B

Signed DLT

Sheet No. 14 of 21

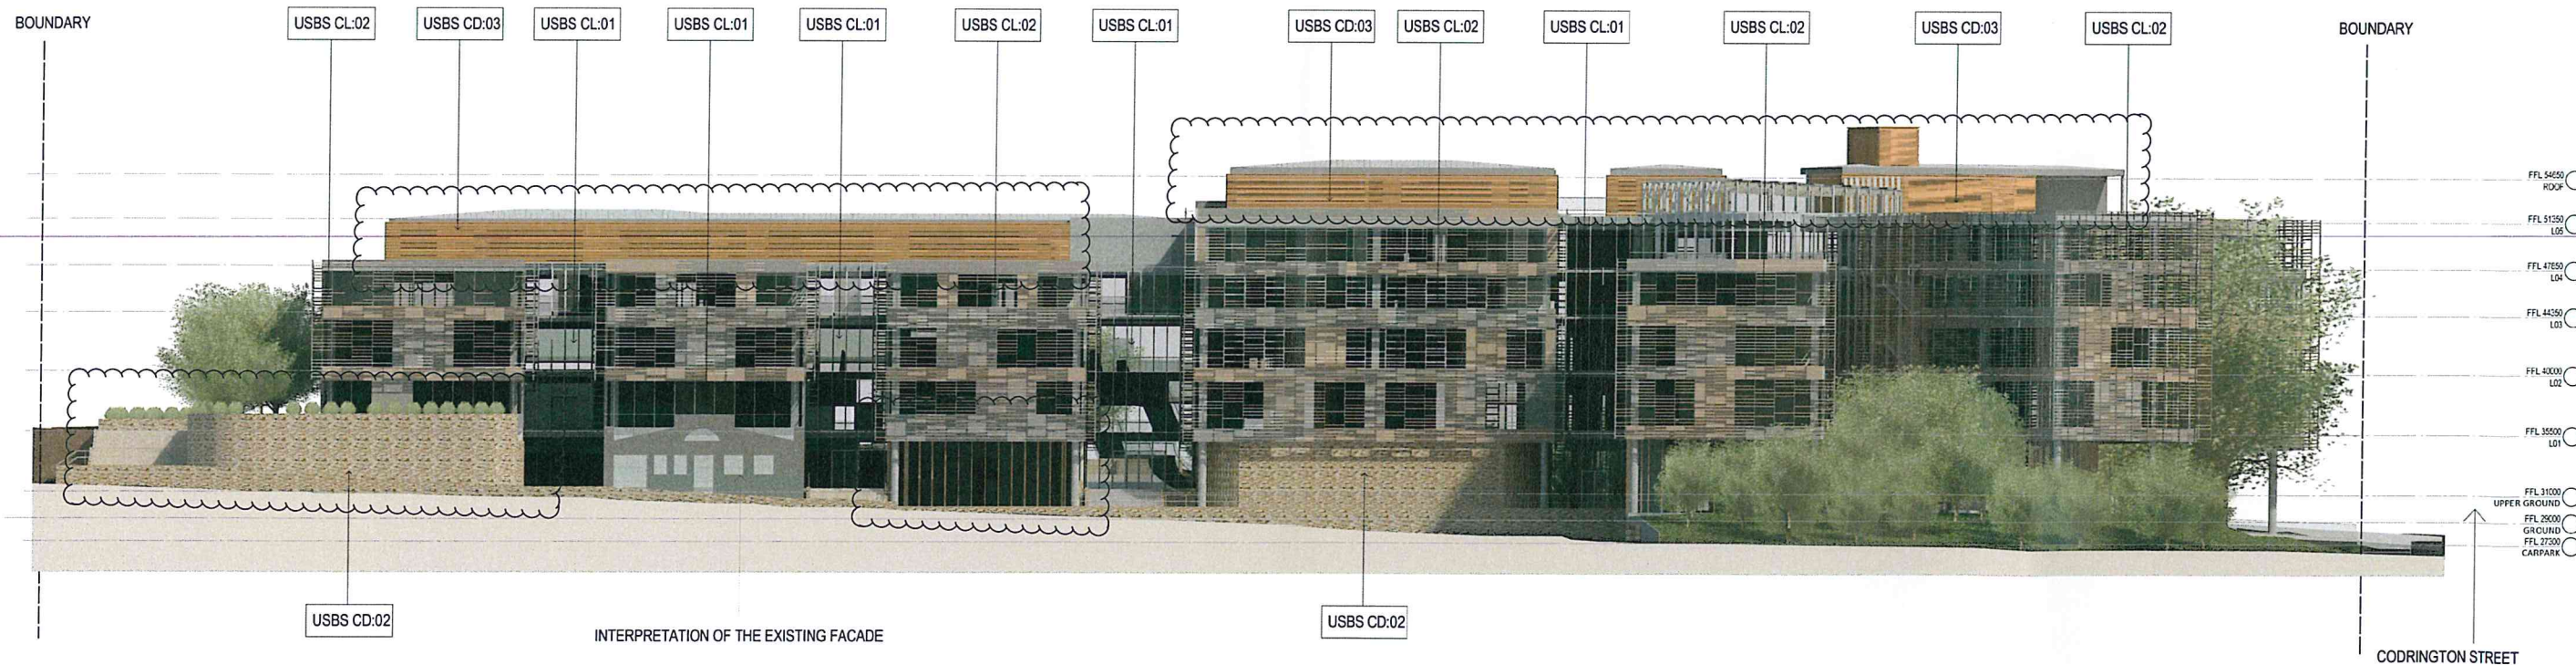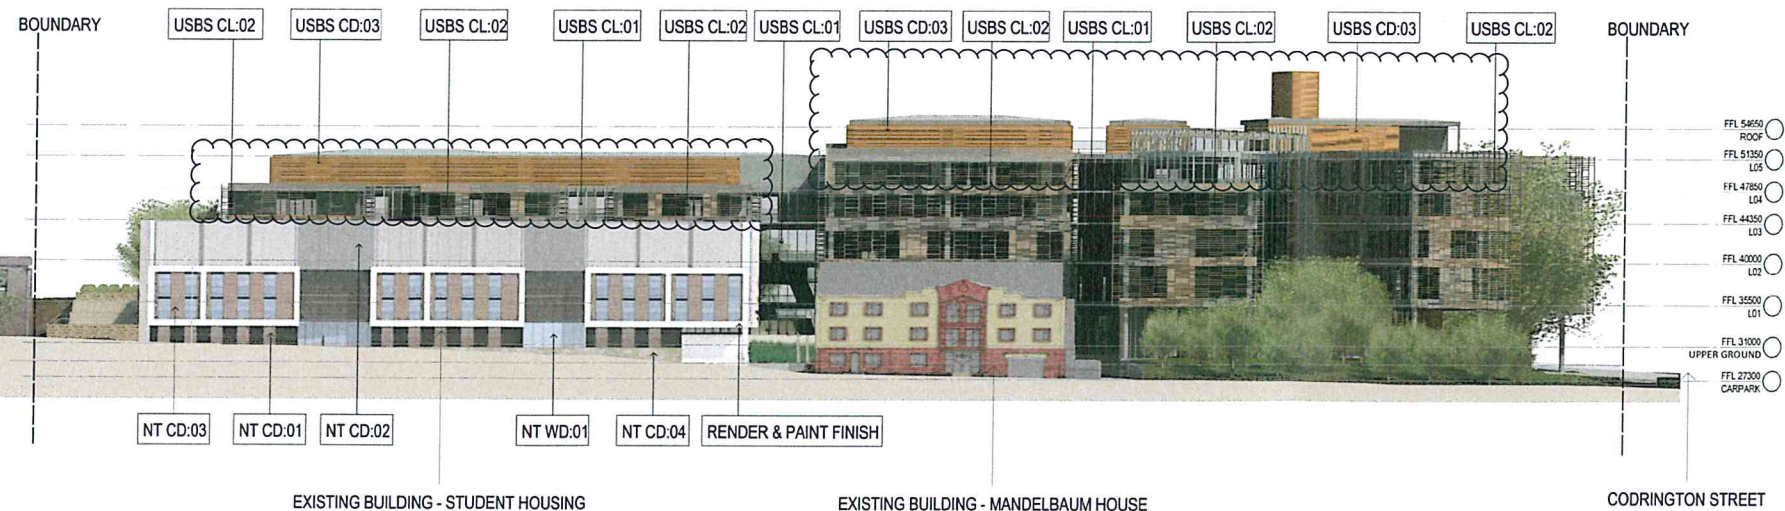

ABERCROMBIE STREET ELEVATION buildings in front removed

1:250 @ A1

Notes
CONTRACTOR MUST VERIFY ALL
DIMENSIONS ON SITE BEFORE
COMMENCING WORK OR
PREPARING WORKSHOP
DRAWINGS. DO NOT SCALE
DRAWINGS

Client



Client

JOHN HOLLAND PTY LTD

Drawing title

RENDERED ELEVATIONS
ABERCROMBIE STREET

Architects

KANNFINCH

Project

ABERCROMBIE PRECINCT
REDEVELOPMENT

Checked

RK

Approved

SJ

Scale

AS INDICATED
@ A1 sheet size

Project number

6423

Drawing number

A3000

Revision

F

SECTION 75W SUBMISSION

F SECTION 75W SUBMISSION 29/07/13 SJ
Rev Description Date App'd



NSW GOVERNMENT
Planning

Issued under the Environmental Planning and Assessment Act 1979


Approved Section 75W Modification Application

No. **MOD 2** granted on the **14/2/14**

in respect to MP **07_0158**

Signed **DG**

Sheet No. **15** of **21**

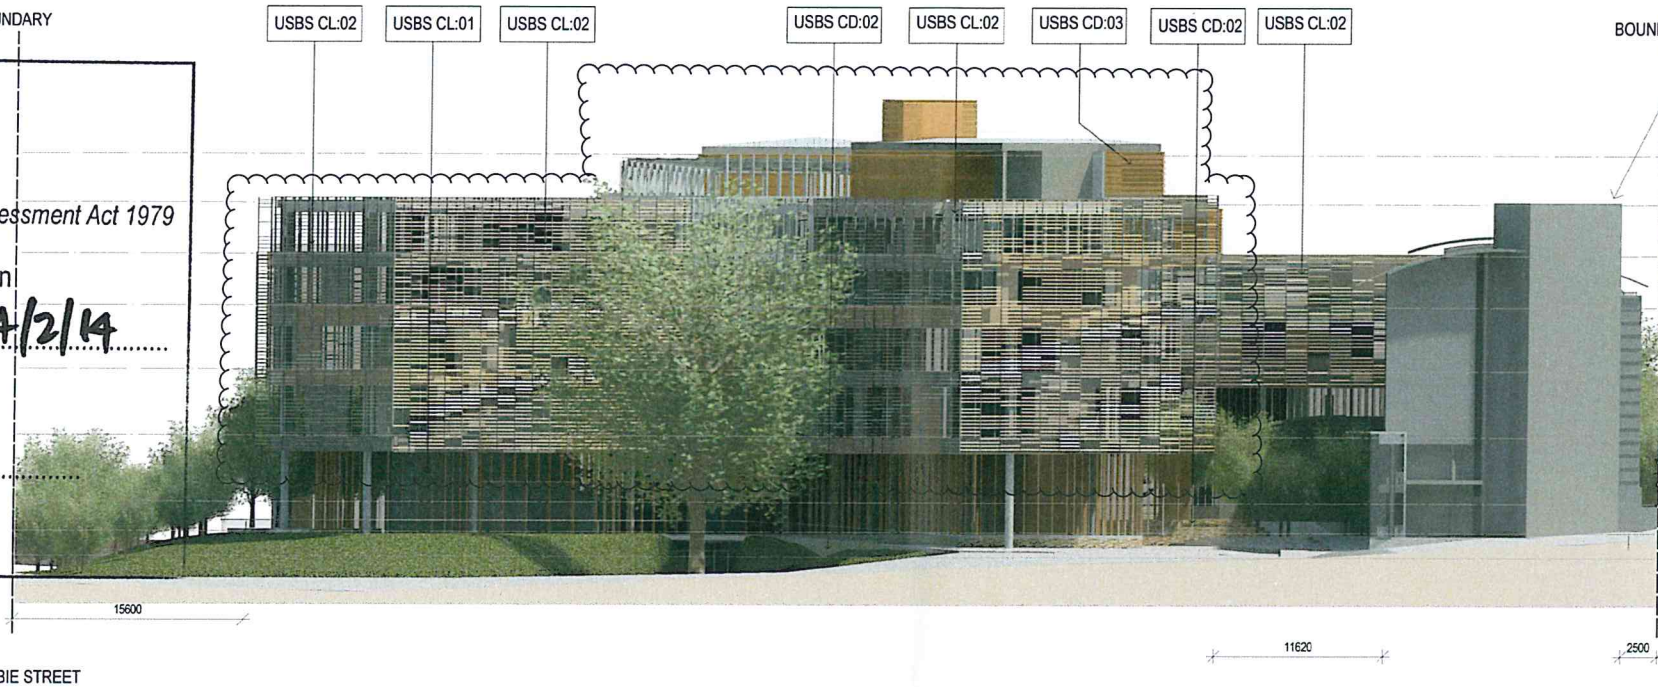

- BOUNDARY

EXISTING BUISNESS SCHOOL. EXTERNAL APPEARANCE TO REMAIN.

FFL 54550 ROOF

FFL 51350 L05

FFL 47850 L04

FFL 44350 L03

FFL 40000 L02

FFL 35500 L01

FFL 31000 UPPER GROUND

FFL 29000 GROUND


FFL 27300 CARPARK

FFL 24500 LOWER GROUND

1

RENDERED ELEVATION - EAST (CODRINGTON STREET)


1:250 @ A1

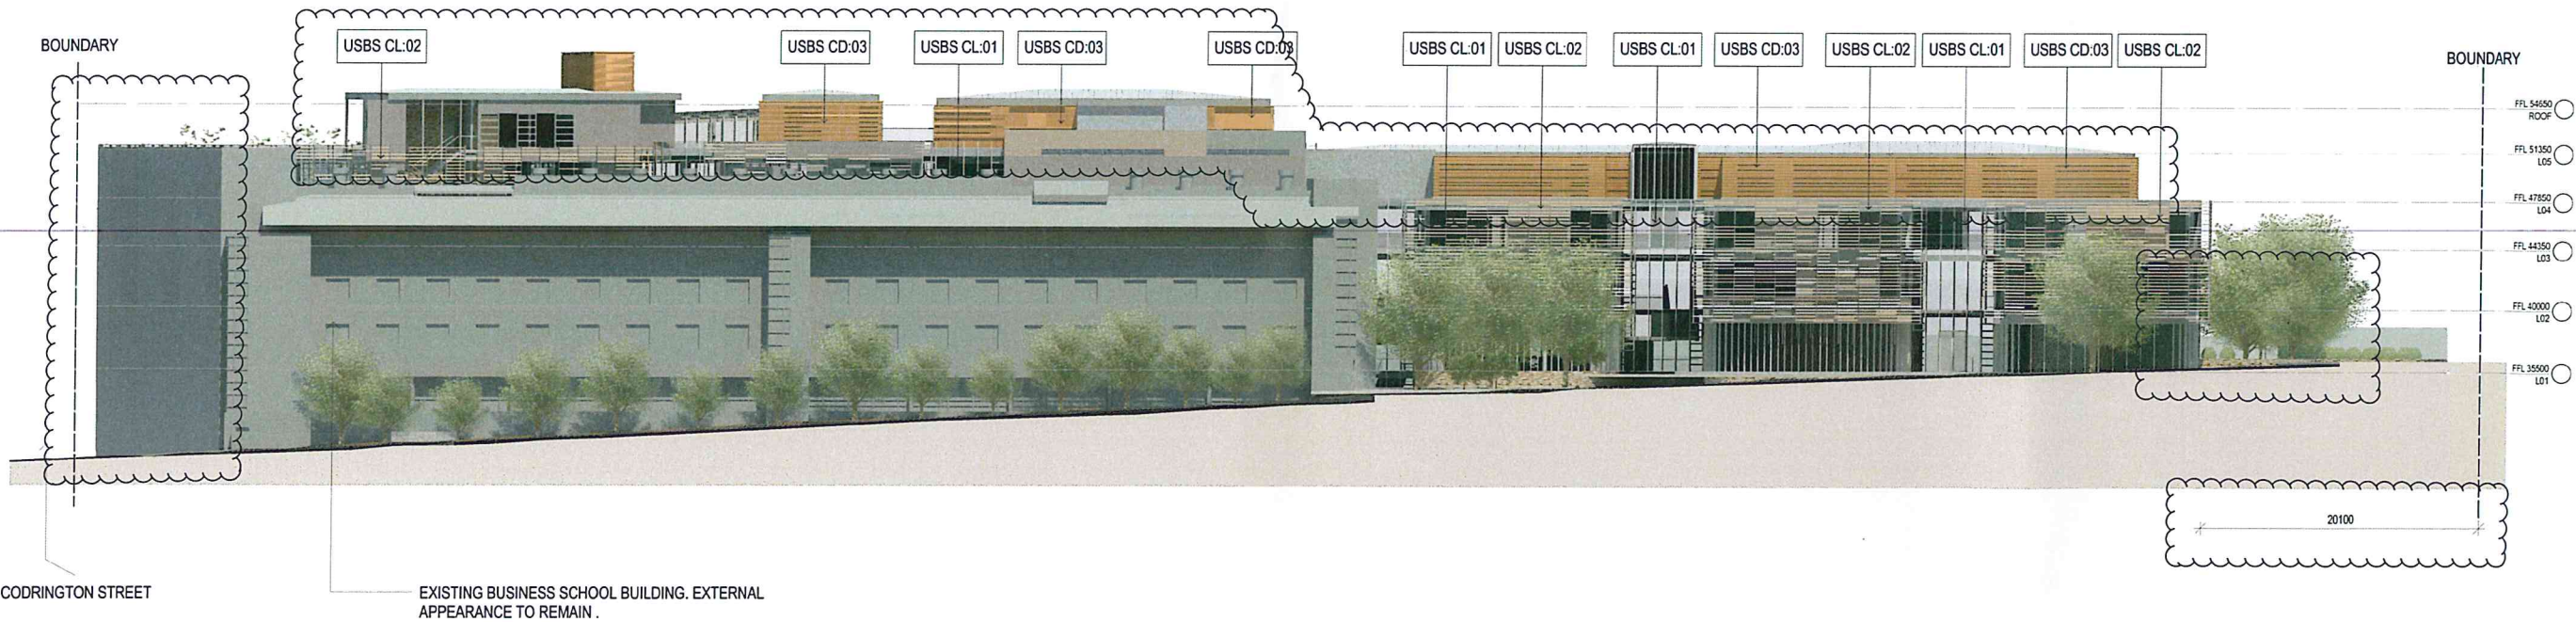

2

RENDERED ELEVATION - NORTH (DARLINGTON LANE)

1:250 @ A1

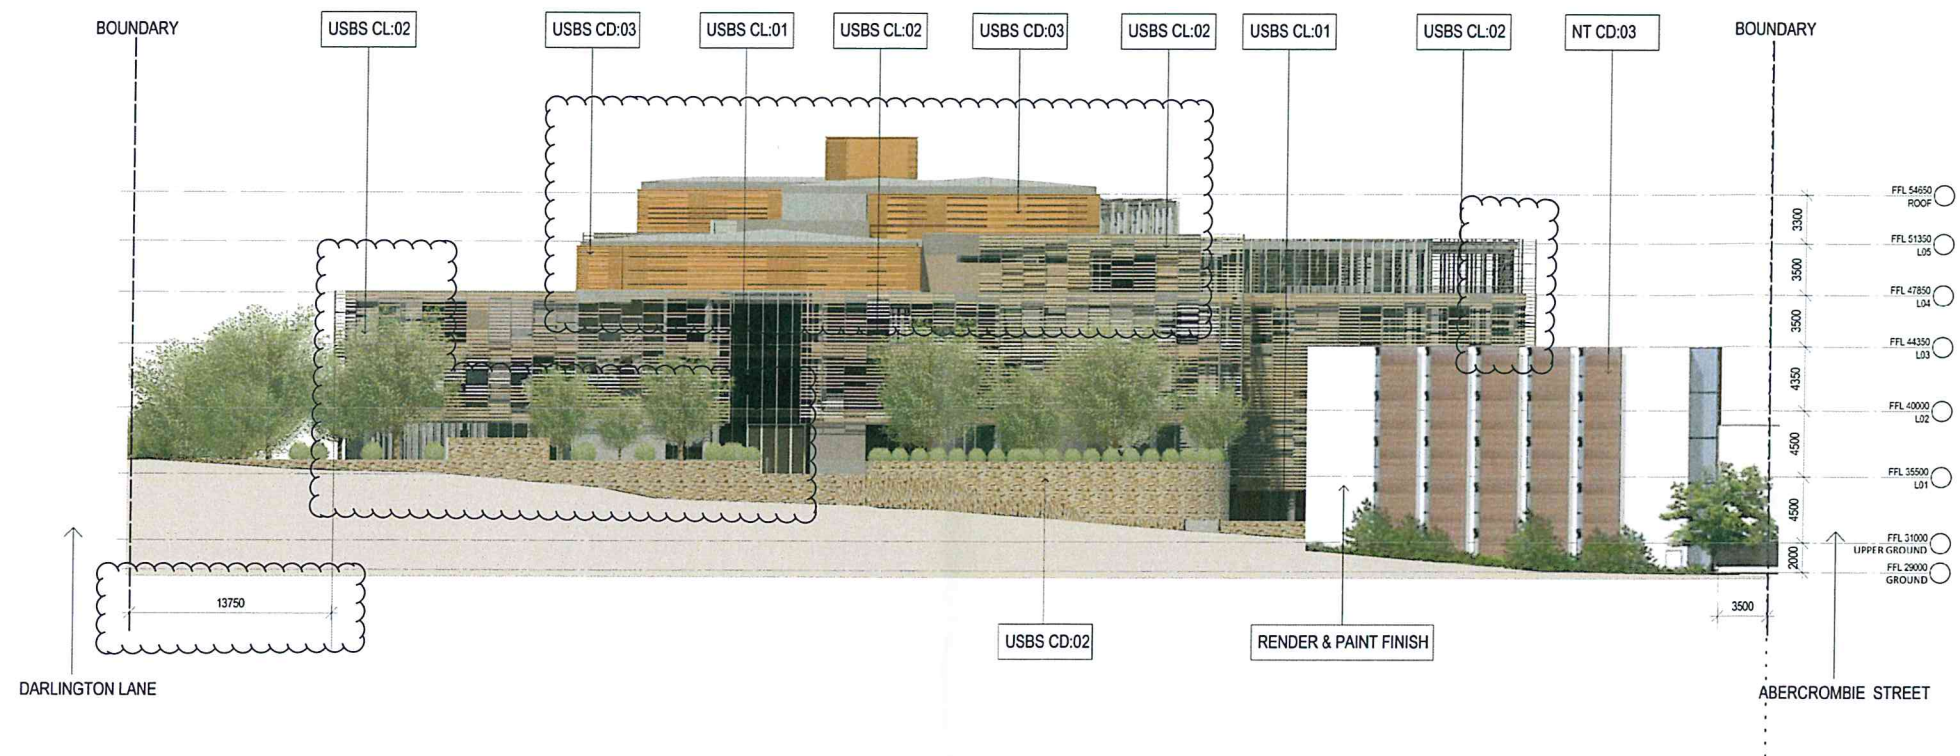

1 RENDERED ELEVATION - WEST (DARLINGTON PUBLIC SCHOOL)
1:250 @ A1



NSW GOVERNMENT
Planning

Issued under the Environmental Planning and Assessment Act 1979

Approved Section 75W Modification Application

No. **MOD 2** granted on the **14/2/14**

in respect to MP **07-0158**

Signed **DLT**

Sheet No. **16** of **21**

Notes:
CONTRACTOR MUST VERIFY ALL
DIMENSIONS ON SITE BEFORE
COMMENCING WORK OR
PREPARING WORKSHOP
DRAWINGS. DO NOT SCALE
DRAWINGS

Client



Client
JOHN HOLLAND PTY LTD

Project
ABERCROMBIE PRECINCT
REDEVELOPMENT


ABERCROMBIE PRECINCT, DARLINGTON, NSW 2008

Drawing title
RENDERED ELEVATION
WEST ELEVATION
FACING SCHOOL

Checked
RK
Approved
SJ
Scale
AS INDICATED
A1 sheet size

Architects
KANNFINCH

Project number
6423
Drawing number
A3002
Revision
F
Status
SECTION 75W SUBMISSION

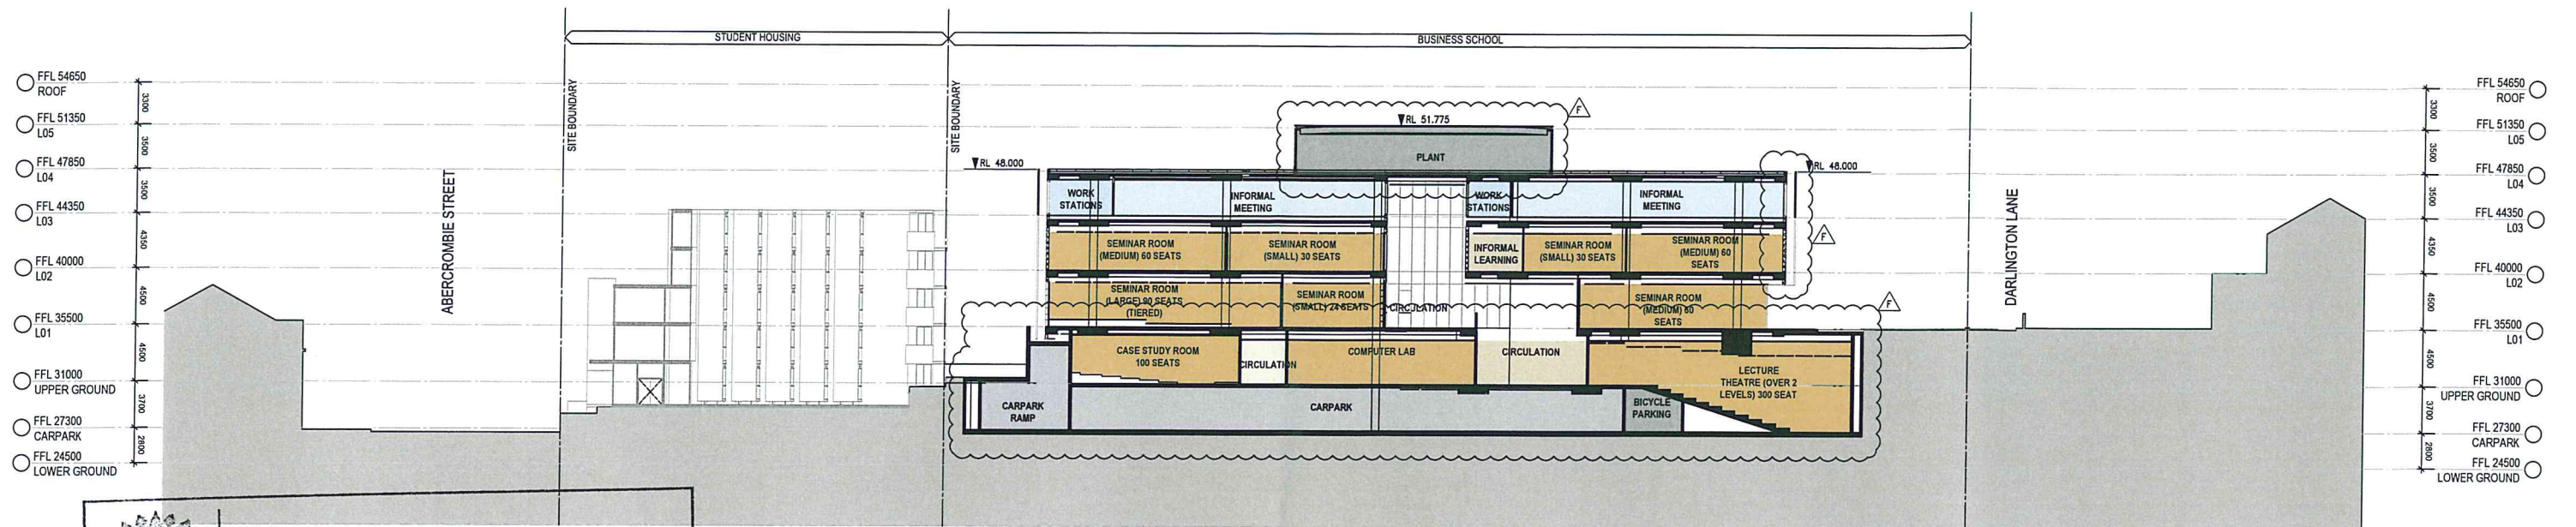

SECTION A 1:250

NSW GOVERNMENT
Planning

Issued under the Environmental Planning and Assessment Act 1979


Approved Section 75W Modification Application

No. **MOD 2** granted on the **14/2/14**

in respect to MP. **07-0158**



Signed **DL**

Sheet No. **17** of **21**

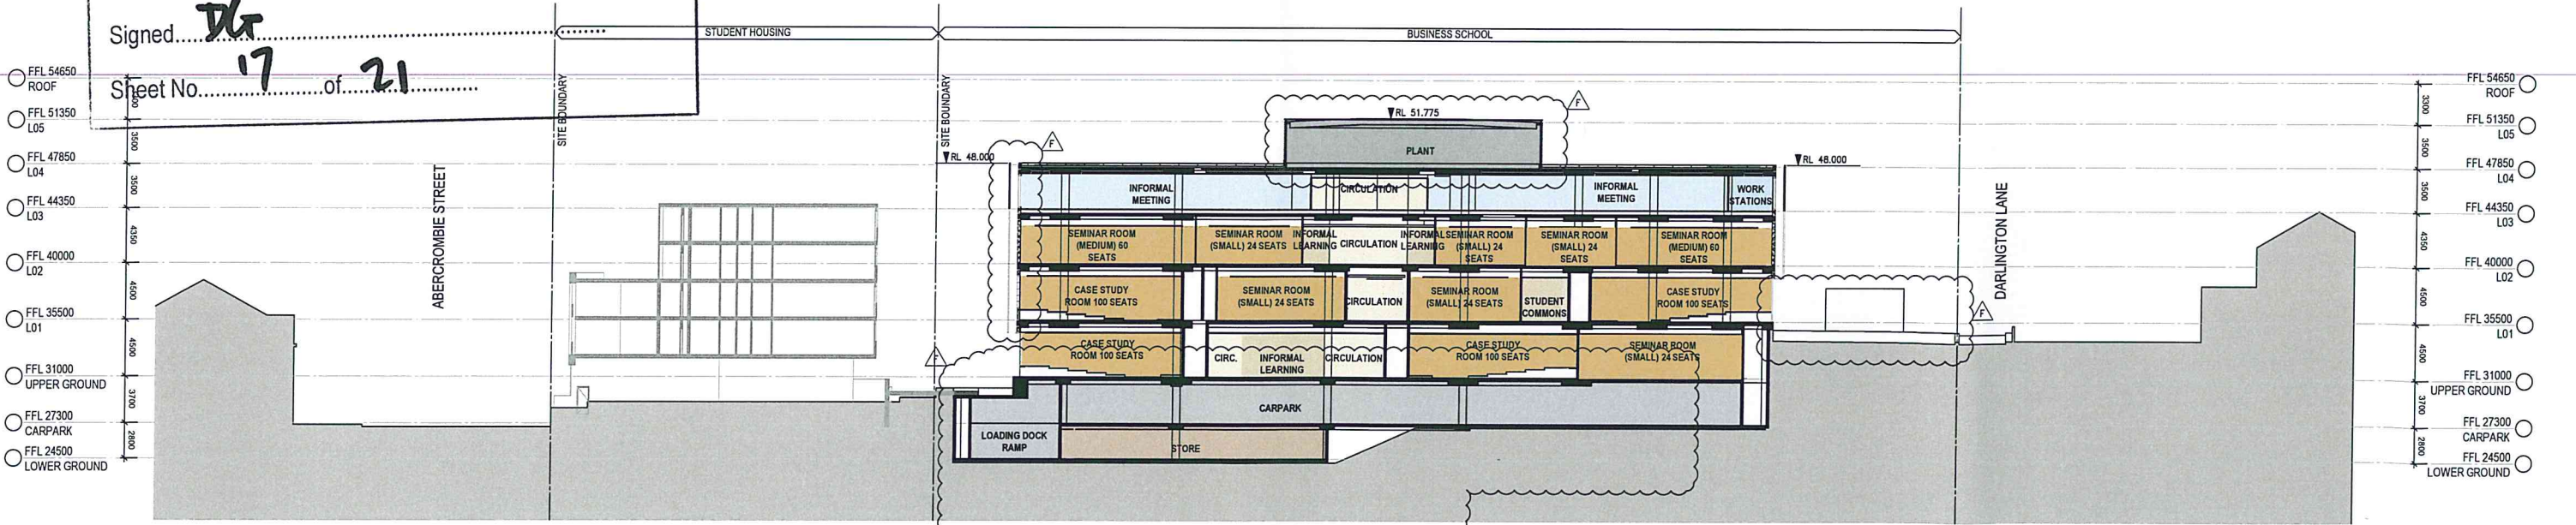

SECTION B 1:250

Notes
CONTRACTOR MUST VERIFY ALL
DIMENSIONS ON SITE BEFORE
COMMENCING WORK OR
PREPARING WORKSHOP
DRAWINGS. DO NOT SCALE
DRAWINGS

 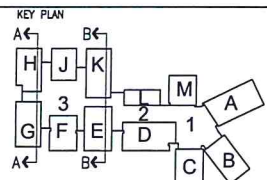

Client
JOHN HOLLAND PTY LTD

Drawing title
SECTIONS A & B

Architects
KANNFINCH

Project
ABERCROMBIE PRECINCT
REDEVELOPMENT
ABERCROMBIE PRECINCT, DARLINGTON, NSW 2008

Checked
RK

Approved
SJ

Scale
1:250
A1 sheet size

Project number
6423

Drawing number
A3100

Revision
F

Status
SECTION 75W SUBMISSION



NSW GOVERNMENT
Planning

Issued under the Environmental Planning and Assessment Act 1979


Approved Section 75W Modification Application

No. **MOD 2** granted on the **14/2/14**

in respect to MP **07-D158**

Signed **DG**


Sheet No. **19** of **21**

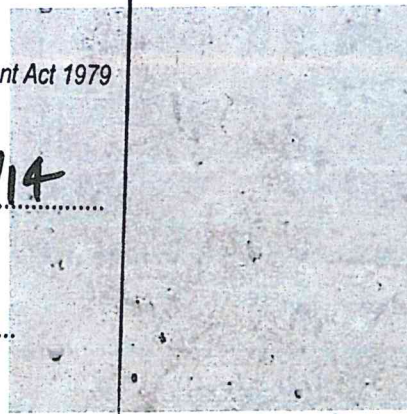

USBS - CE: 01 - Concrete floors




USBS - CD: 01 - Corten Steel retaining walls

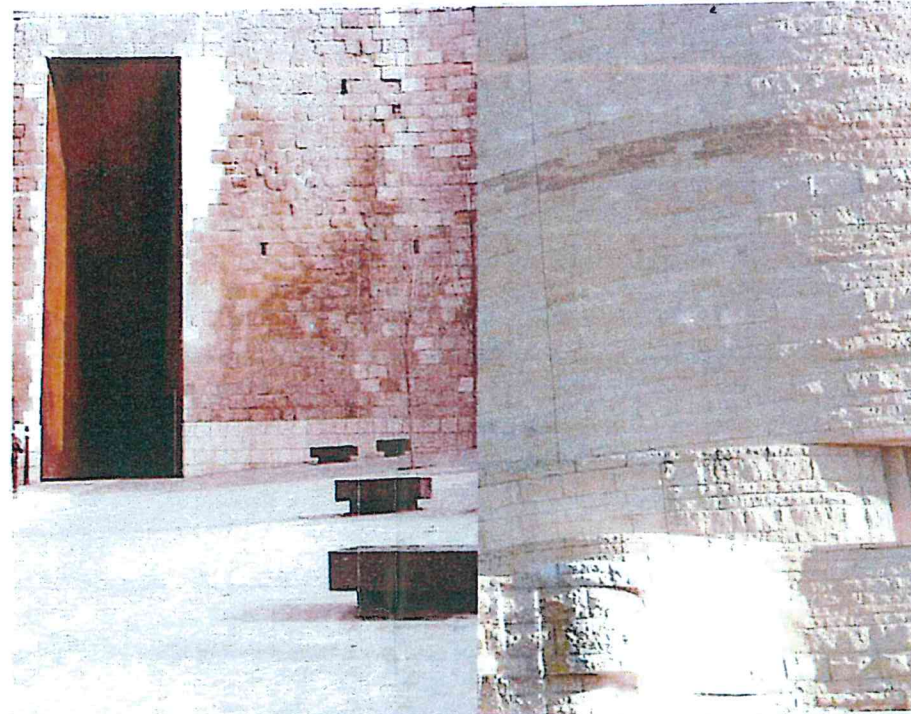


USBS - CD: 02 - Sandstone retaining walls and external walls



USBS - CL: 01 - Glass and timber glazing

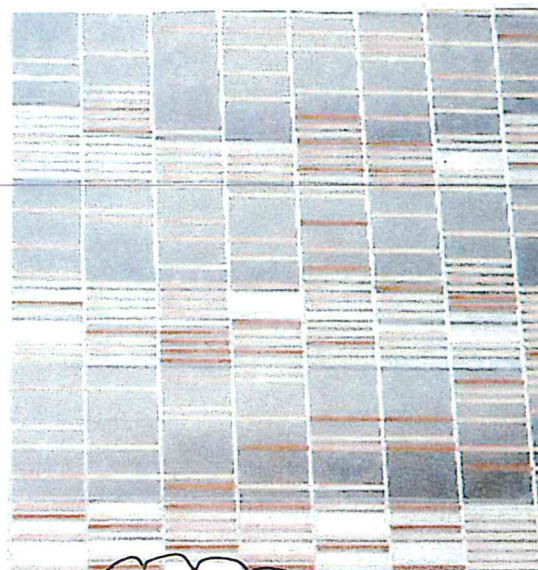


USBS - CL: 02 - Aluminium or Terracotta screen : Solar protection treatment to glazing system

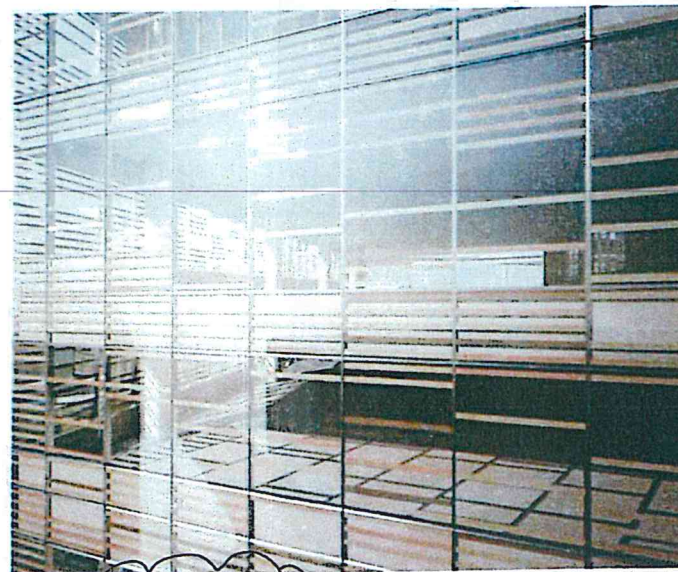

USBS - CL: 02 - Aluminium or Terracotta screen : Solar protection treatment to glazing system



USBS - CL: 02 - Aluminium or Terracotta screen : Solar protection treatment to glazing system

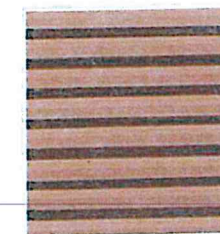

USBS - CD: 03 - Metal plantroom louvre



THE UNIVERSITY OF
SYDNEY

PREFERRED PROJECT REPORT

CONTRACTOR MUST VERIFY ALL DIMENSIONS
ON SITE BEFORE COMMENCING WORK OR
PREPARING WORKSHOP DRAWINGS TO 1:100
SCALE DRAWING

Client
THE UNIVERSITY OF SYDNEY

Drawing title
FINISHES - MATERIALS / USBS

D TERRACOTTA SCREEN REVISED
C PART3A PREFERRED PROJECT REPORT
B DPA SPARE CORRECT
A PART3A PREFERRED PROJECT REPORT
Rev Description

29/11/13 JC
12/07/12 GS
08/05/12 GS
12/04/12 GS
Date App'd

Project
ABERCROMBIE PRECINCT
REDEVELOPMENT
ABERCROMBIE PRECINCT, DARLINGDOWNS NSW 2008

Checked
CS
Approved
GS
Scale
49.21 (20x1.52)
50mm on original

Project number
2-20-1874
Drawing number
A9000
PART3A PPR

D



Issued under the Environmental Planning and Assessment Act 1979

Approved Section 75W Modification Application

No. **MOD 2** granted on the **14/2/14**

in respect to MP.....07-2158

Signed DG

Sheet No. 20 of 21

30169

34.22

34.83

35.05


35.41

35.87


36.15



Car parking ramp

SITE BOUNDARY:-----

 


SECTION A

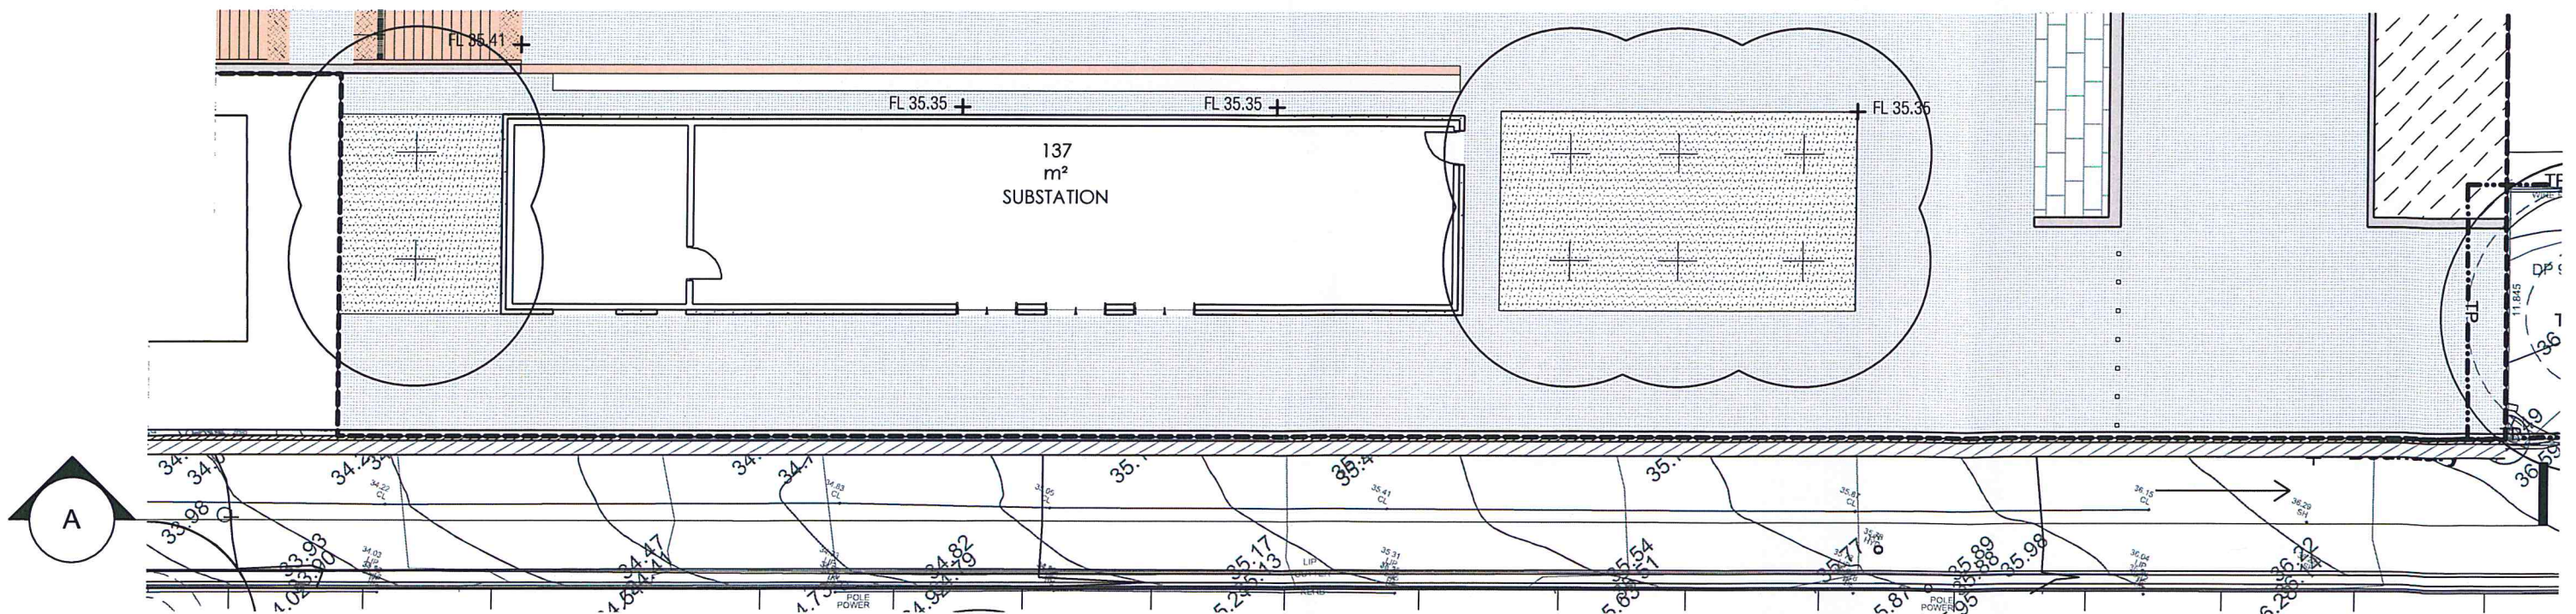


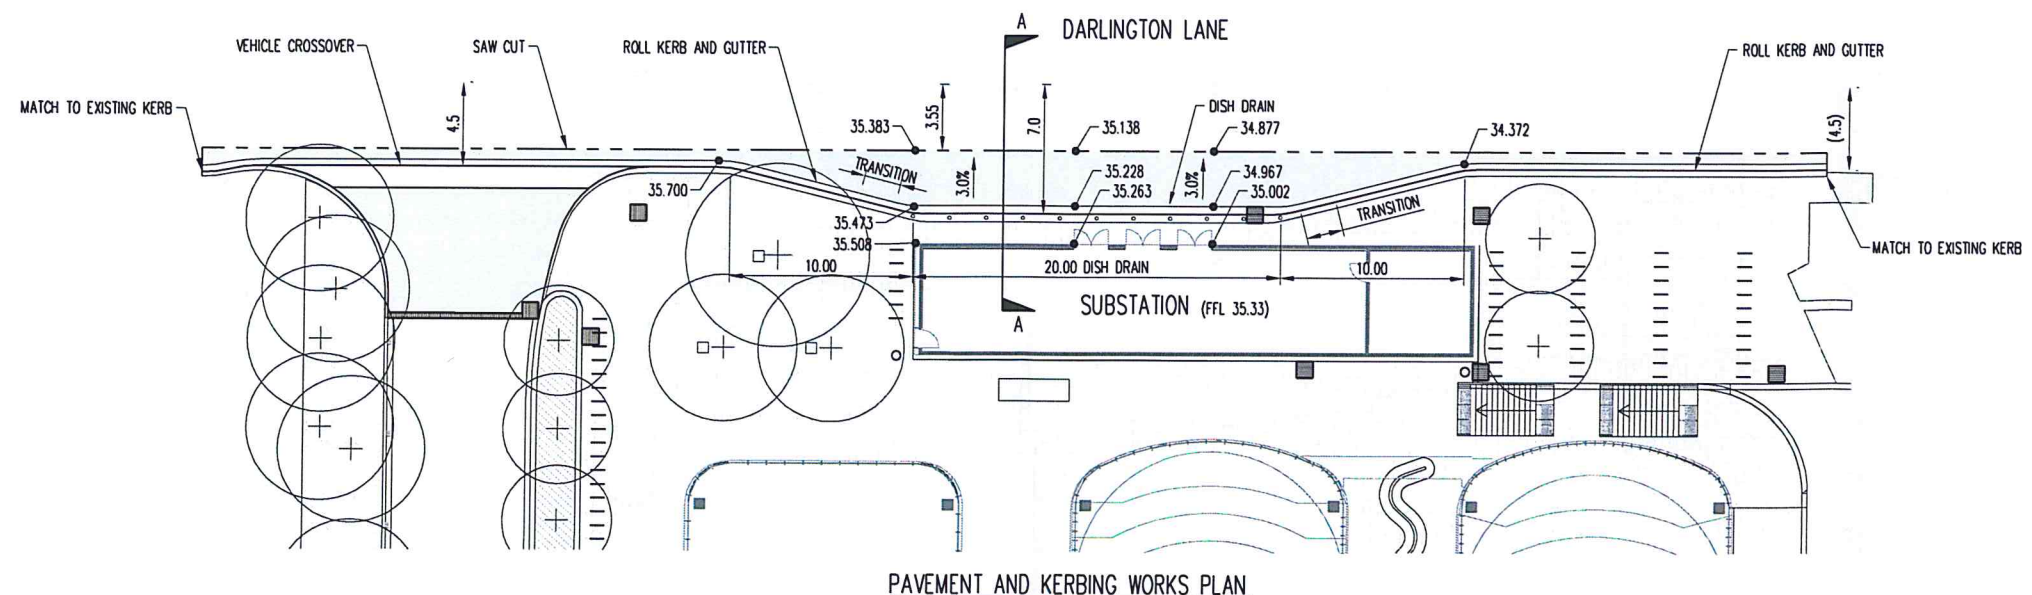 

PAVEMENT AND KERBING WORKS PLAN

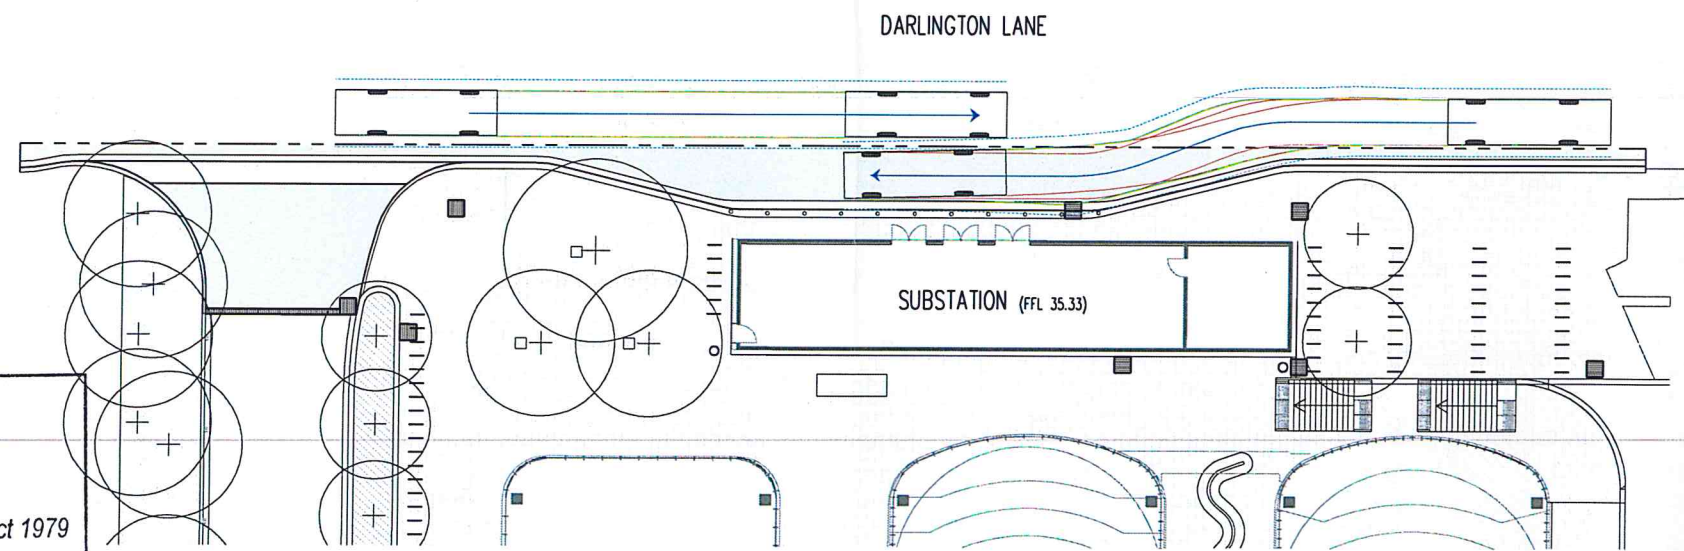

8.8m SERVICE VEHICLE TURNPATHS

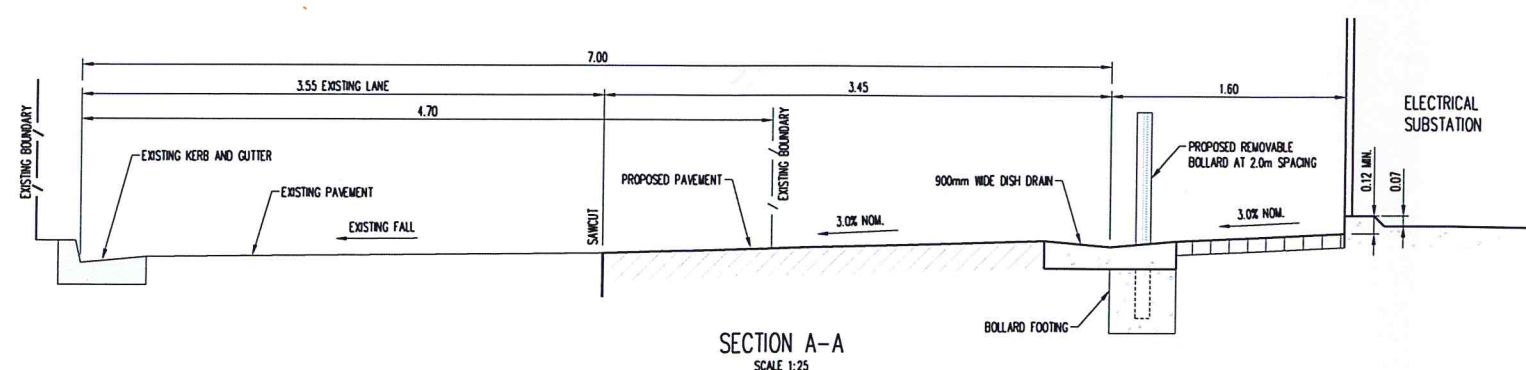

SECTION A-A
SCALE 1:25


NSW GOVERNMENT Planning
 Issued under the Environmental Planning and Assessment Act 1979
 Approved Section 75W Modification Application
 No. **MOD 2** granted on the **14/2/14**
 in respect to MP **07-0158**
 Signed **DG**
 Sheet No. **21** of **21**

NOT FOR CONSTRUCTION