


Check all dimensions and site conditions prior to commencement of any work, the purchase or ordering of any materials, fittings, plant, services or equipment and the preparation of shop drawings and/or the fabrication of any components.

Do not scale drawings - refer to figured dimensions only. Any discrepancies shall immediately be referred to the architect for clarification.

All drawings may not be reproduced or distributed without prior permission from the architect.

NOT FOR CONSTRUCTION

- MATERIAL + FINISHES CODE:
- RS-01 ROLLER SHUTTER
 - PR-01 PRECAST CONCRETE PANEL
 - CL-01 PROFILED METAL CLADDING ZINCALUME
 - CL-02 COMPOSITE ALUMINIUM CLADDING
 - CL-03 PROFILED ACRYLIC SHEETING
 - GL-01 CLEAR VISION GLASS
 - PC-01 EXTERNAL PAINT ON STEEL- COLOUR: DARK CHARCOAL
 - OC-01 OFF FORM CONCRETE
 - CR-01 RENDERED BLOCKWORK
 - EW-01 EXTERNAL WALL SYSTEM DOUBLE CLEAR GLAZING INTO TIMBER FRAMING SECTIONS AND ALUMINIUM CAPS. HORIZONTAL HARWOOD SPANDREL PANELS
 - EW-02 EXTERNAL WALL SYSTEM DOUBLE CLEAR GLAZING INTO TIMBER FRAMING SECTIONS AND ALUMINIUM CAPS.

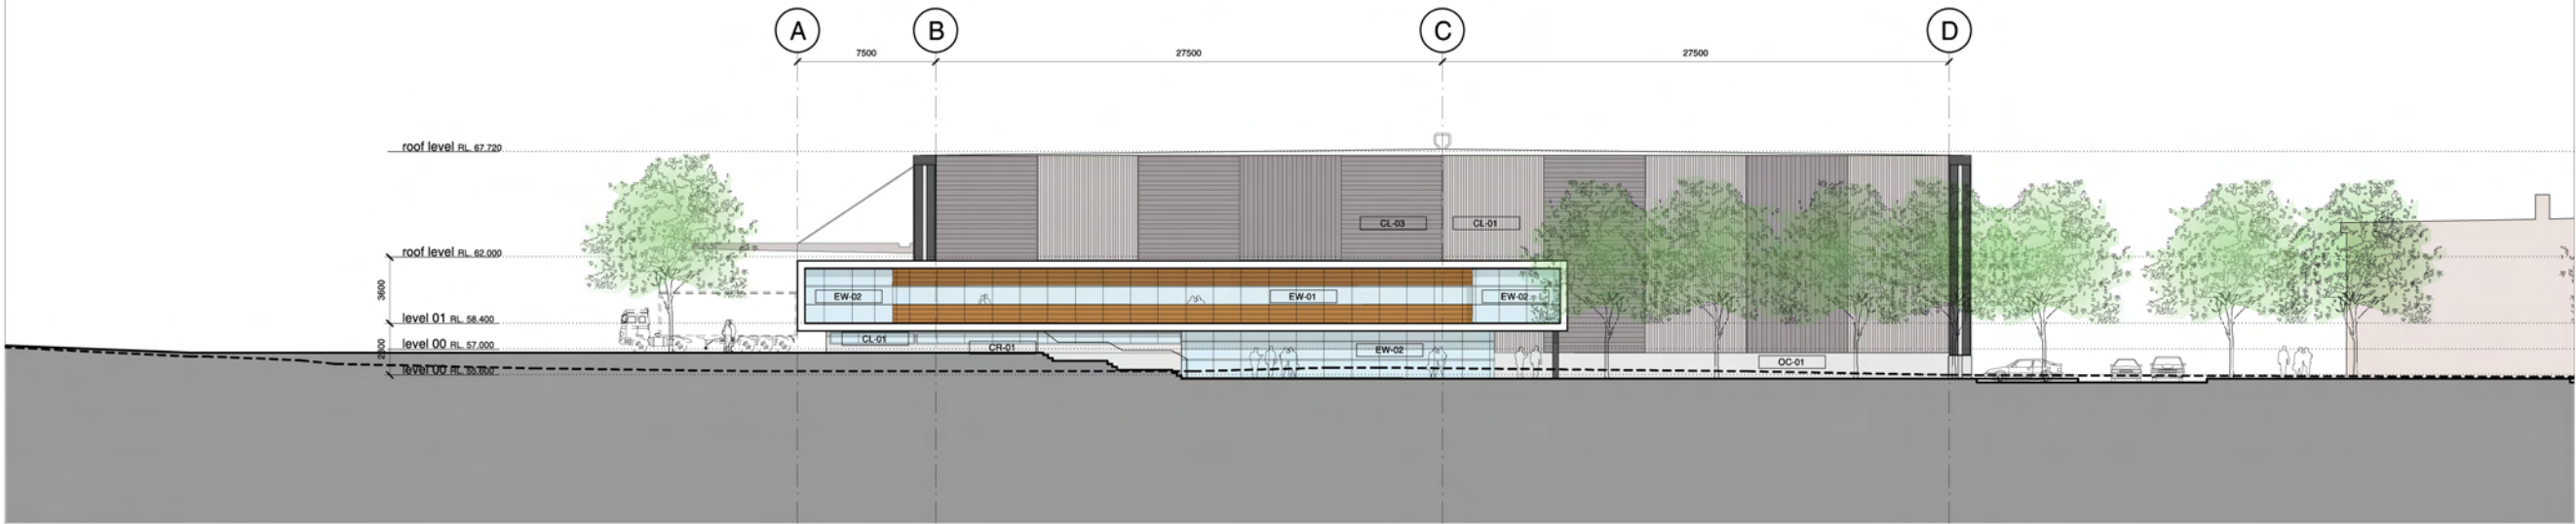

01 South Elevation
Warehouse & Warehouse Office 1:200



02 West Elevation
Warehouse & Warehouse Office 1:200

A	30/06/2008	PART 3A APPLICATION	MD
P3	20/06/2008	PRELIMINARY D.A. ISSUE	MD
P1	19/06/2008	PRELIMINARY CONSULTANT ISSUE	MD
Rev.	Date	Description	Initial Checked

Sydney Water
Potts Hill

South + West Elevations
Warehouse & Warehouse Office

Scale	1:200 @ A1 & 1:400 @ A3		
Drawn	PL		
Project No.	S10955		
Status	Development Application		
Plot Date	30/6/2008 2:51:52 PM		
Plot File	G:\10900-10999\S10955_SWA_POTTS_HILL\00_MAIN\CAD\PLOTS\DA\AR-DA-5.12.DWG		
Drawing No.	AR DA 5.12 A		
disc	stage	no.	revision
Sydney 1/263 Liverpool Street East Sydney NSW 2010 Australia T 02 9380 7288 F 02 9380 7280 email syd@batesmart.com.au http://www.batesmart.com.au			
Melbourne 1 Nicholson Street Melbourne VIC 3000 Australia T 03 8664 6200 F 03 8664 6300 email melb@batesmart.com.au http://www.batesmart.com.au			

Bates Smart Pty Ltd ABN 70 004 999 400

BATESSMART