


NOTES: Nominated architect: Andrew O'Connell 9018 Copyright remains the property of Ailsa Design Pty Ltd. Use only figured dimensions. All discrepancies to be referred to Ailsa Design Pty Ltd prior to construction. Ensure compliance with the Building Code of Australia and all relevant Australian Standards and Authority requirements.		NORTH 	
SCALE: As Indicated @ A0		DATE:	
DRAWN BY: BK	CHECKED BY: DC	PROJECT NO: 2280.11	DRAWING NO: MOD20-A10B2
CAD FILE:		ISSUE: A	

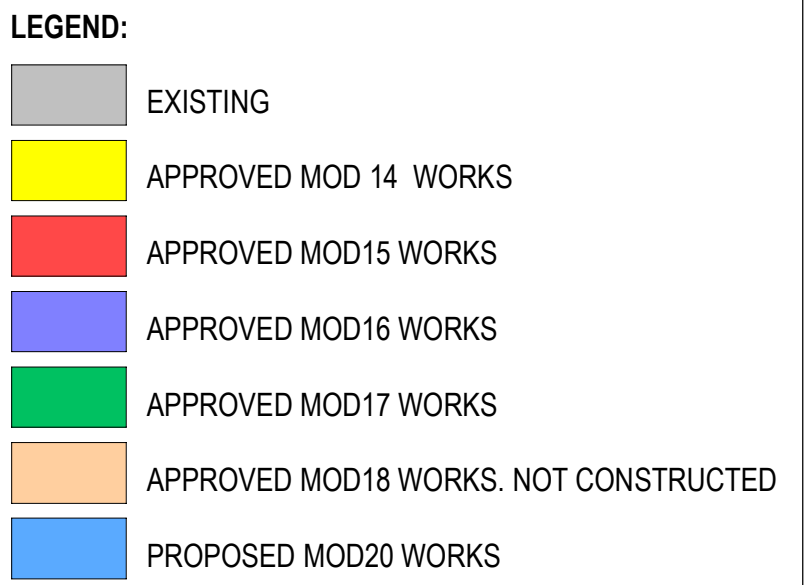

CLIENT:


**FOUNDATION
THEATRES**


DRAWING TITLE:

PROPOSED LEVEL B2 PLAN
OVERALL

NOTES: Nominated architect: Andrew O'Connell 2018 Copyright remains the property of AHS Design Pty Ltd. Use only figured dimensions. All discrepancies to be referred to AHS Design Pty Ltd prior to construction. Ensure compliance with the Building Code of Australia and all relevant Australian Standards and Authority requirements.	NORTH 
--	--

SCALE: As indicated @ A0			DATE:	
DRAWN BY: BK	CHECKED BY: DC	PROJECT NO: 2280.11	DRAWING NO:	ISSUE:
CAD FILE:			MOD20-A10B2	A

06/20/2028 5:51:01 PM

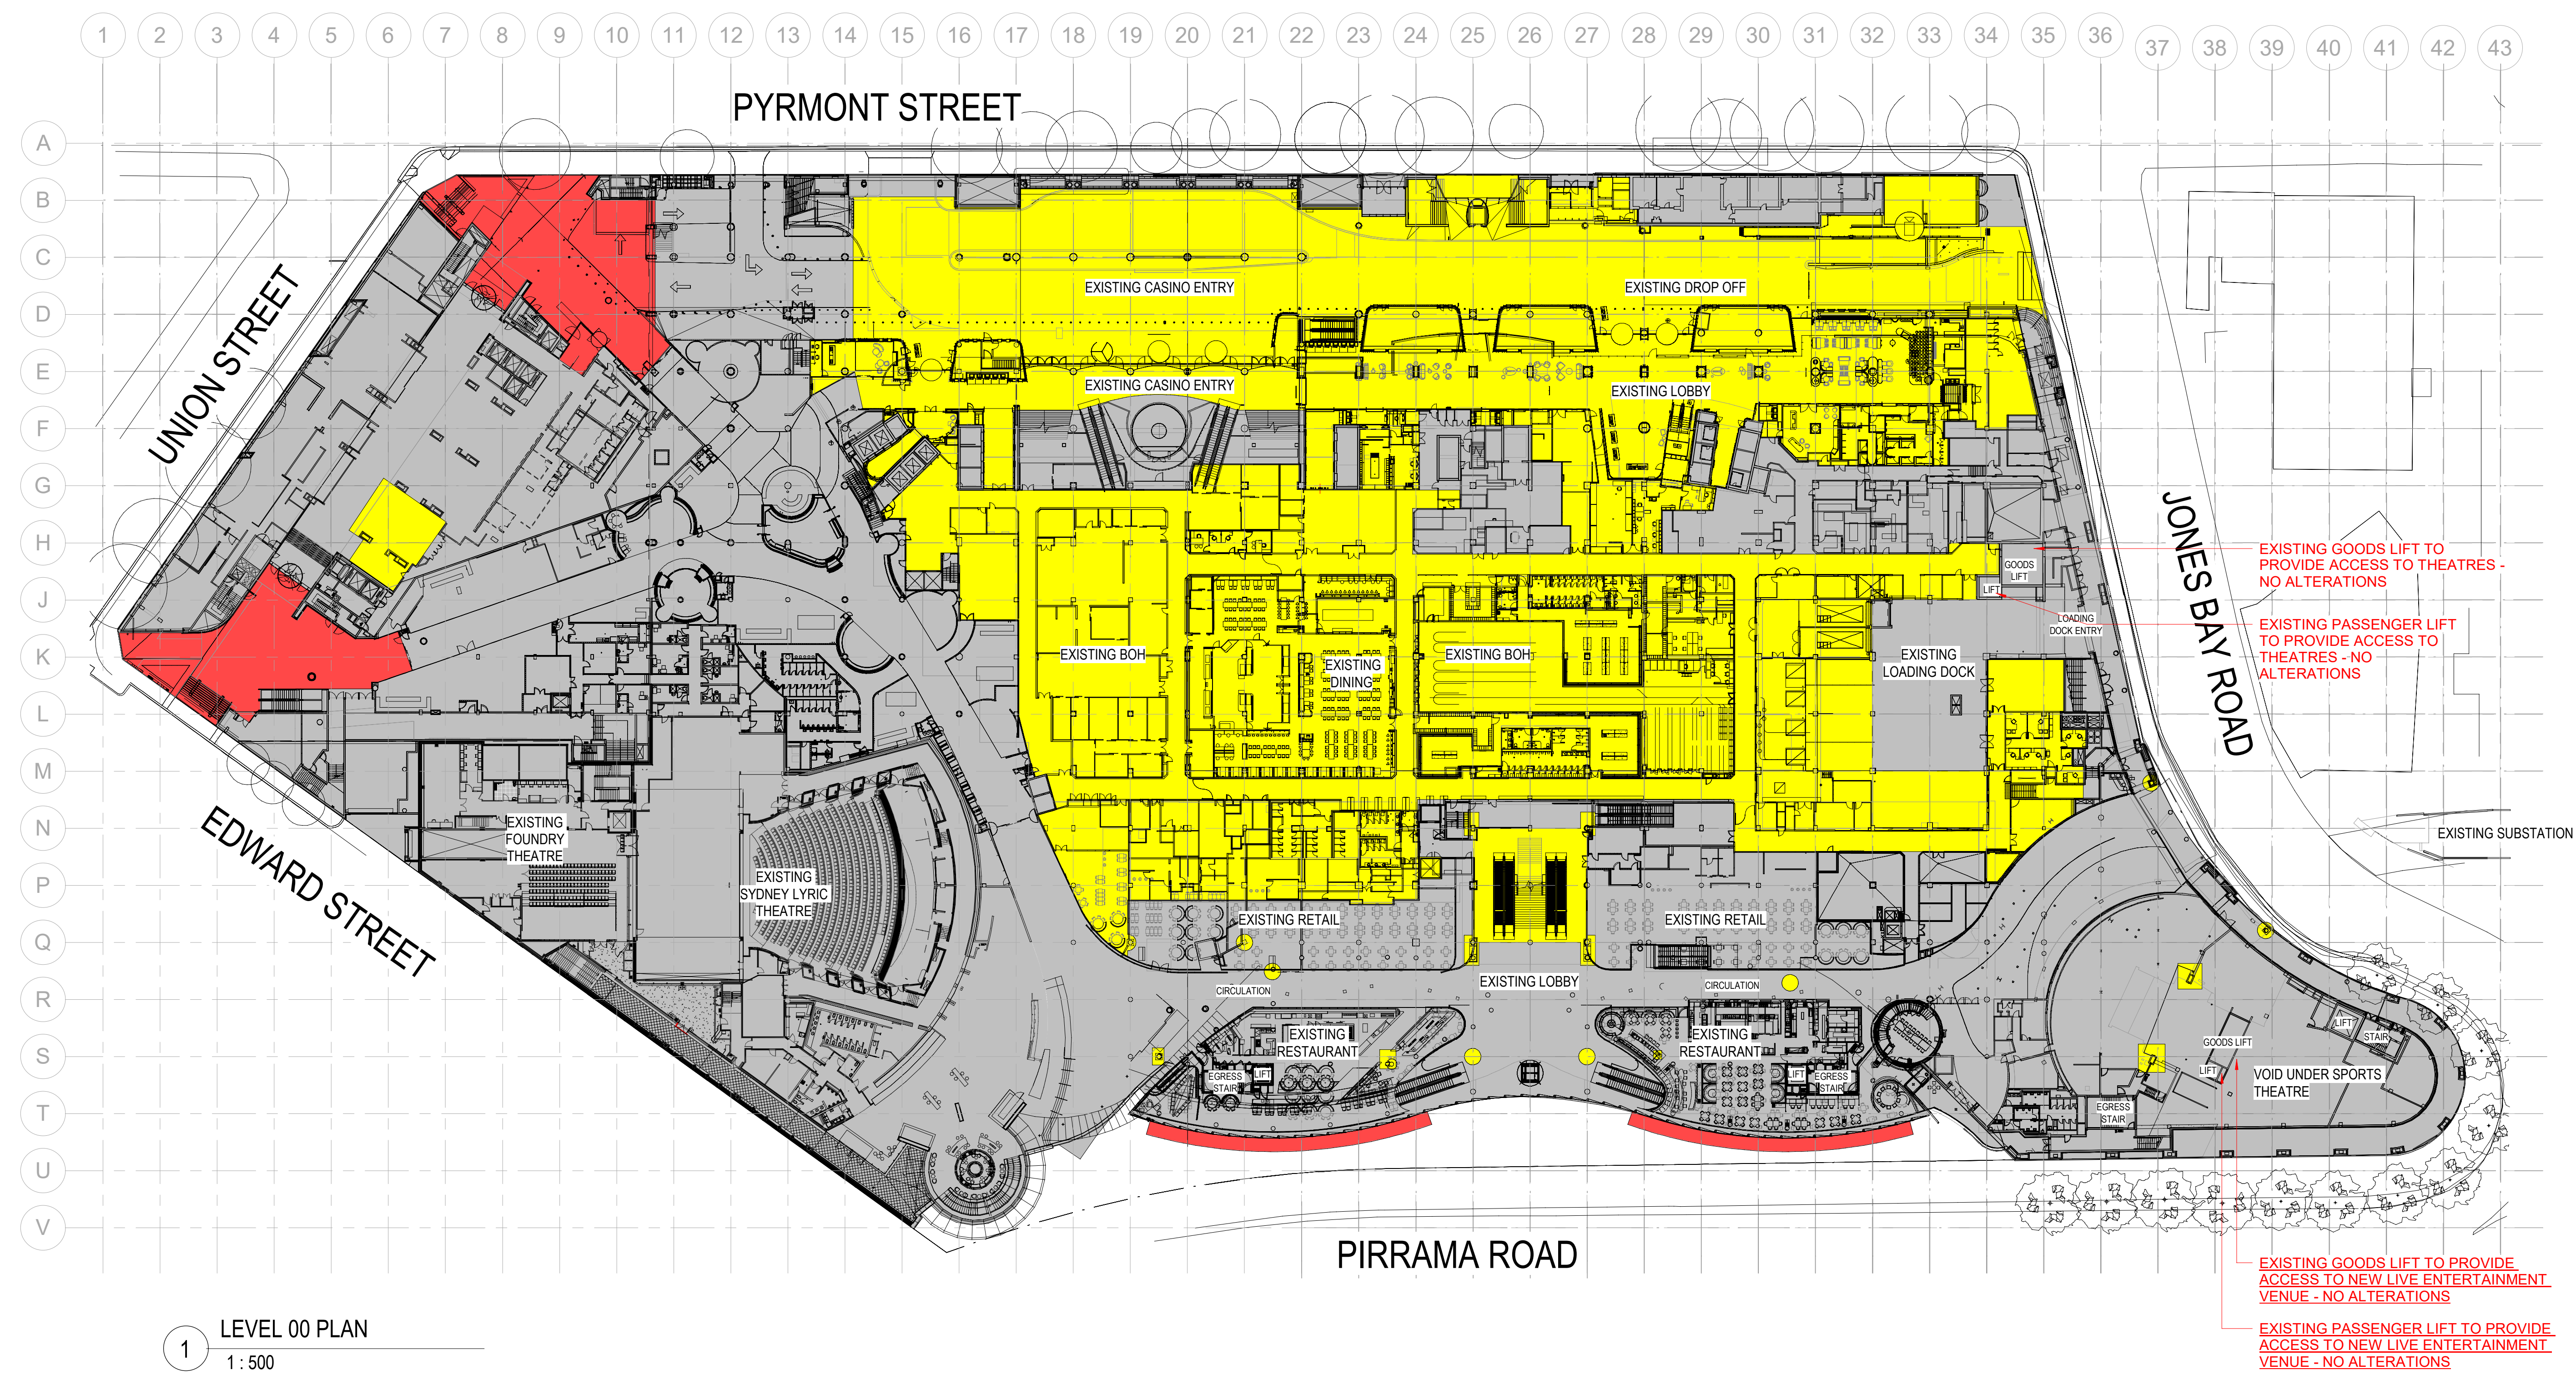[illegible]

1 LEVEL 00 PLAN
1 : 500

LEGEND:

	EXISTING
	APPROVED MOD 14 WORKS
	APPROVED MOD15 WORKS
	APPROVED MOD16 WORKS
	APPROVED MOD17 WORKS
	APPROVED MOD18 WORKS, NOT CONSTRUCTED
	PROPOSED MOD20 WORKS

PROJECT:

NEW LIVE ENTERTAINMENT VENUE

CLIENT:


FOUNDATION
THEATRES

ARCHITECT:

ALTIS
ARCHITECTURE


DRAWING TITLE:

PROPOSED LEVEL 00 PLAN
OVERALL

NOTES: Nominated architect: Andrew O'Connell 9018 Copyright remains the property of Allis Design Pty Ltd. Use only figured dimensions. All discrepancies to be referred to Allis Design Pty Ltd prior to construction. Ensure compliance with the Building Code of Australia and all relevant Australian Standards and Authority requirements.	NORTH: 
---	--

SCALE: As indicated @ A0			DATE:	
DRAWN BY: BK	CHECKED BY: DC	PROJECT NO: 2280.11	DRAWING NO: MOD20-A1000	ISSUE: A
CAD FILE:				

NOTES: Nominated architect: Andrew O'Connell 9018 Copyright remains the property of Aids Design Pty Ltd. Use only 1/4" dimensions. All discrepancies to be referred to Aids Design Pty Ltd prior to construction. Ensure compliance with the Building Code of Australia and all relevant Australian Standards and Authority requirements.		NORTH 	
SCALE: As indicated @ A0		DATE:	
DRAWN BY: BK	CHECKED BY: DC	PROJECT NO: 2280.11	DRAWING NO: MOD20-A1001
CAD FILE:		ISSUE: A	

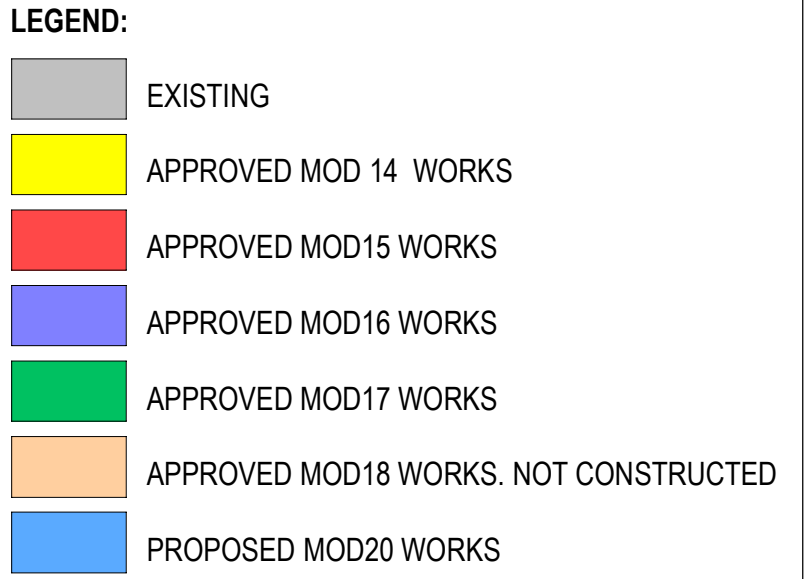

CLIENT:




**FOUNDATION
THEATRES**

DRAWING TITLE:

PROPOSED LEVEL 01 PLAN
OVERALL

SCALE: As indicated @ A0			DATE:	
DRAWN BY: BK	CHECKED BY: DC	PROJECT NO: 2280.11	DRAWING NO: MOD20-A1001	ISSUE: A
CAD FILE:				

08/20/2028 5:52:18 PM

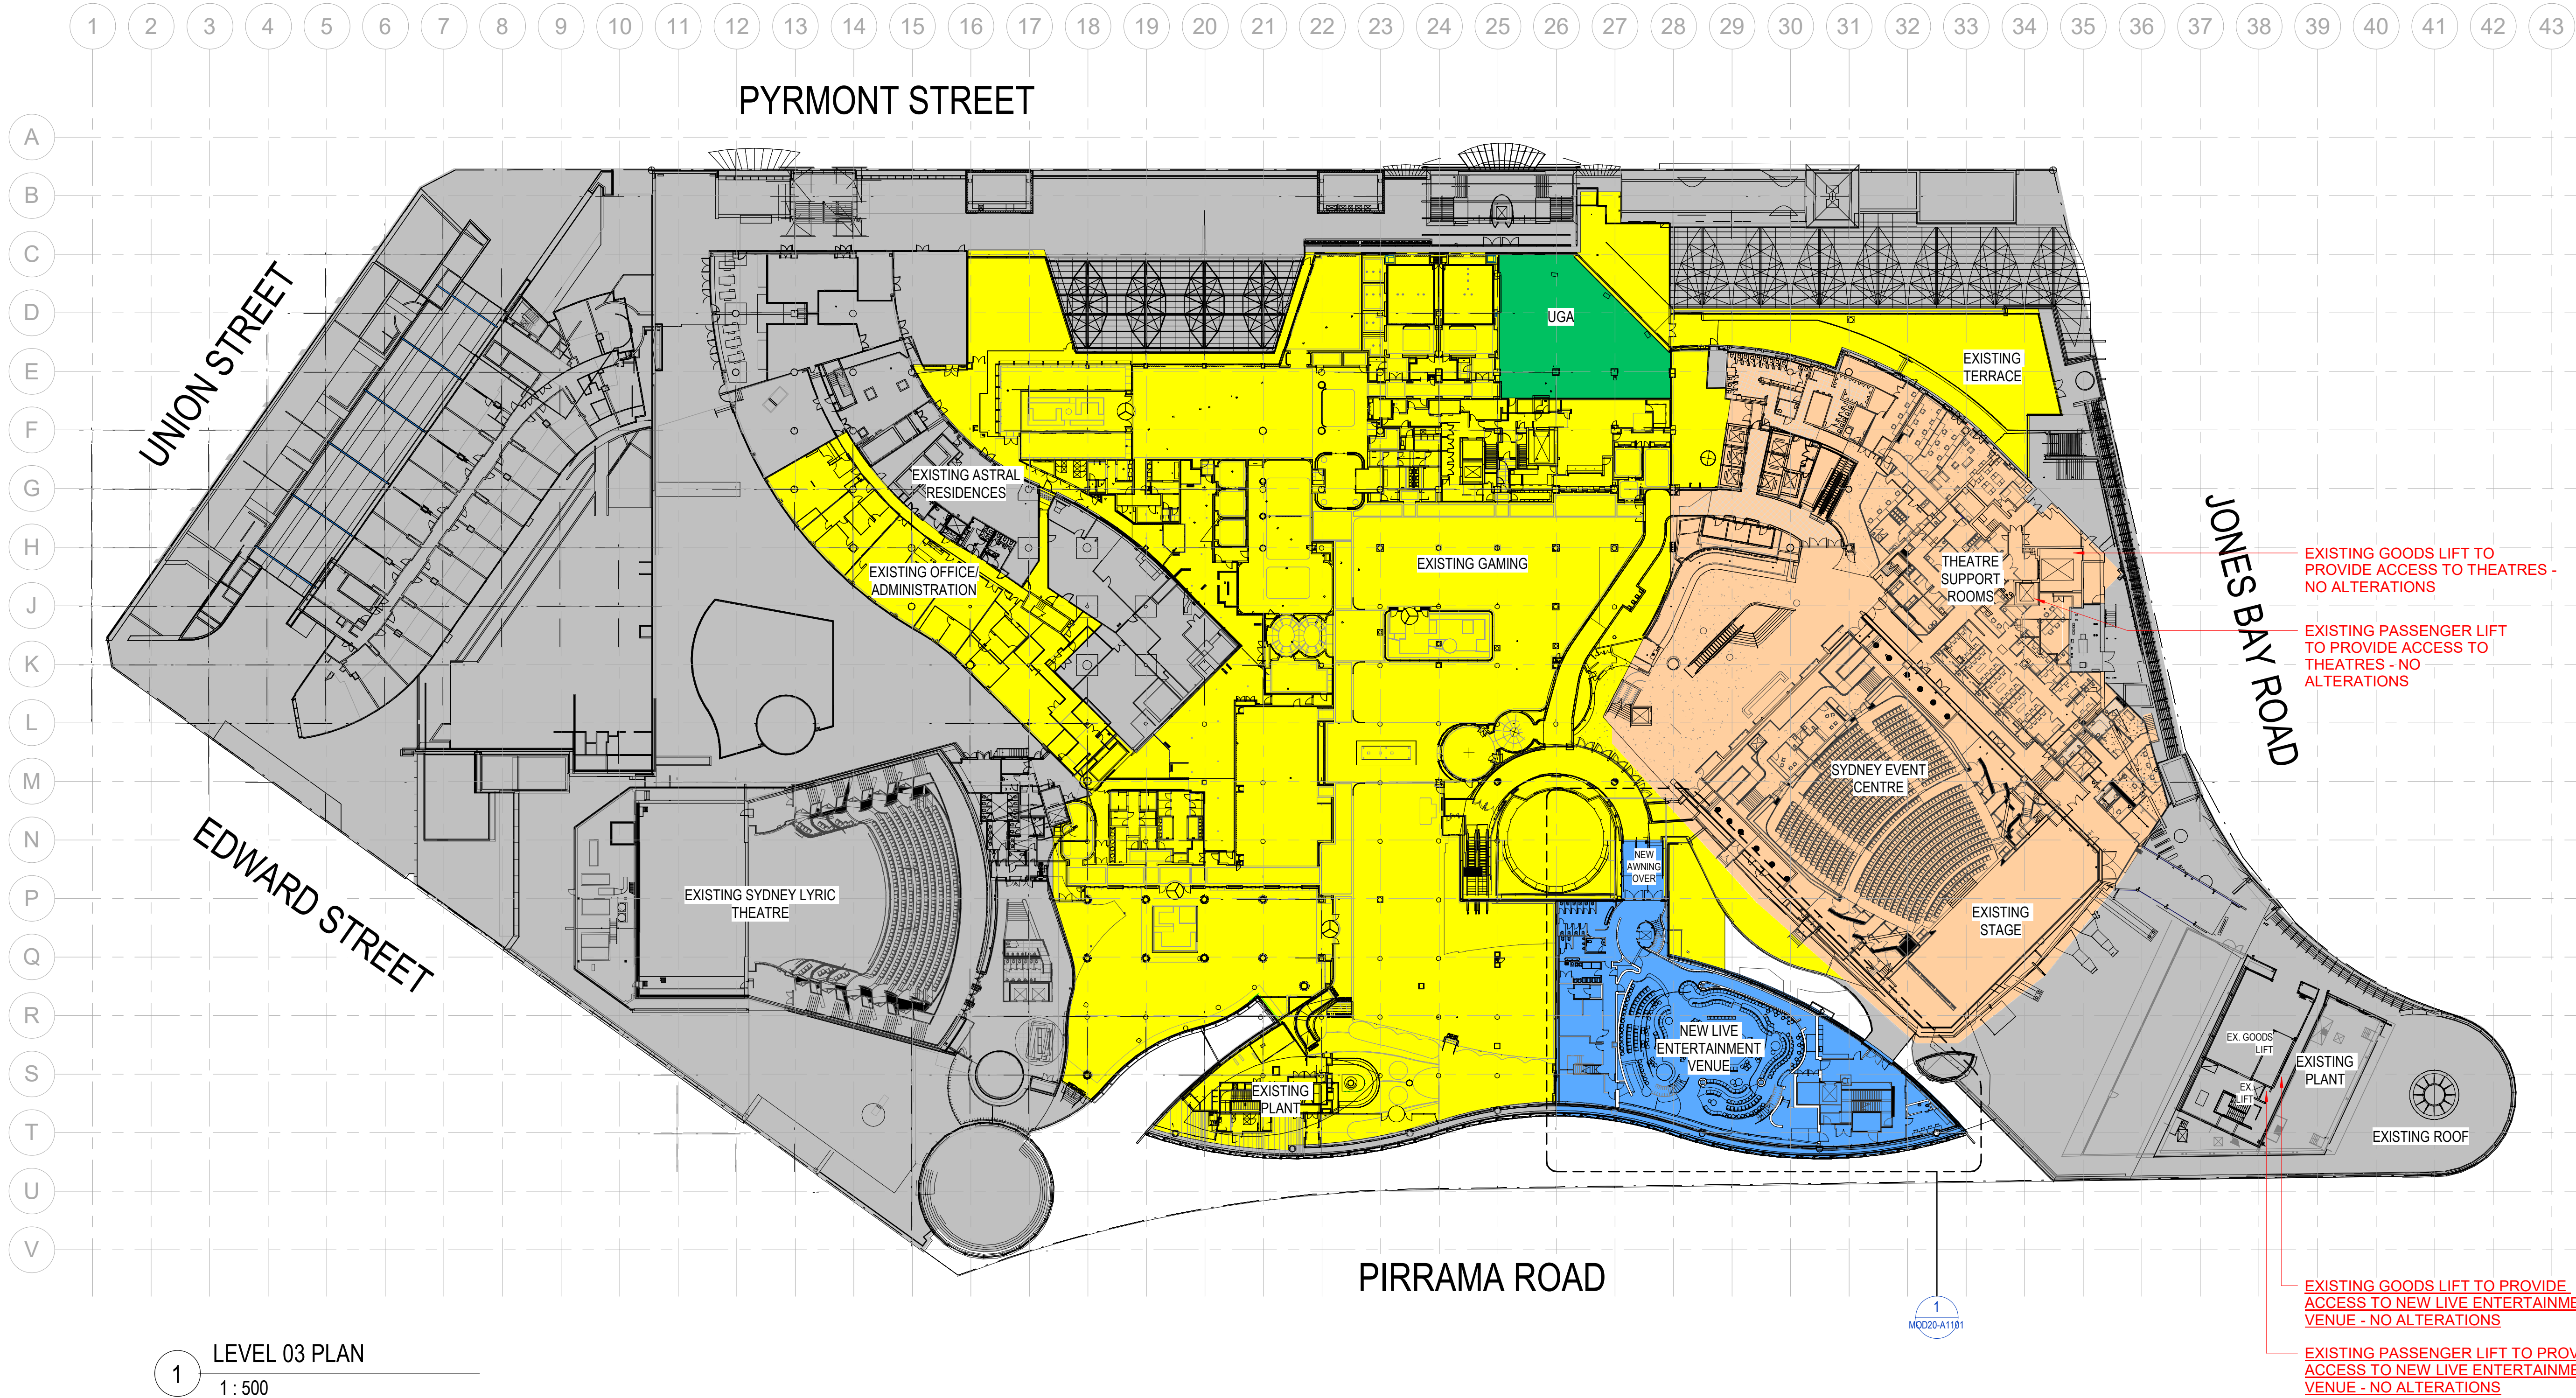[illegible]

LEGEND:

	EXISTING
	APPROVED MOD 14 WORKS
	APPROVED MOD15 WORKS
	APPROVED MOD16 WORKS
	APPROVED MOD17 WORKS
	APPROVED MOD18 WORKS. NOT CONSTRUCTED
	PROPOSED MOD20 WORKS

PROJECT:

NEW LIVE ENTERTAINMENT VENUE

CLIENT:



**FOUNDATION
THEATRES**

ARCHITECT:

ALTIS
ARCHITECTURE


DRAWING TITLE:

PROPOSED LEVEL 03 PLAN
OVERALL

NOTES: Nominated architect: Andrew O'Connell 9018 Copyright remains the property of Atlas Design Pty Ltd. Use only figured dimensions. All discrepancies to be referred to Atlas Design Pty Ltd prior to construction. Ensure compliance with the Building Code of Australia and all relevant Australian Standards and Authority requirements.	NORTH 
--	--

SCALE: As indicated @ A0			DATE:	
DRAWN BY: BK	CHECKED BY: DC	PROJECT NO: 2280.11	DRAWING NO: MOD20-A1003	ISSUE: A
CAD FILE:				

6/20/2028 5:53:00 PM

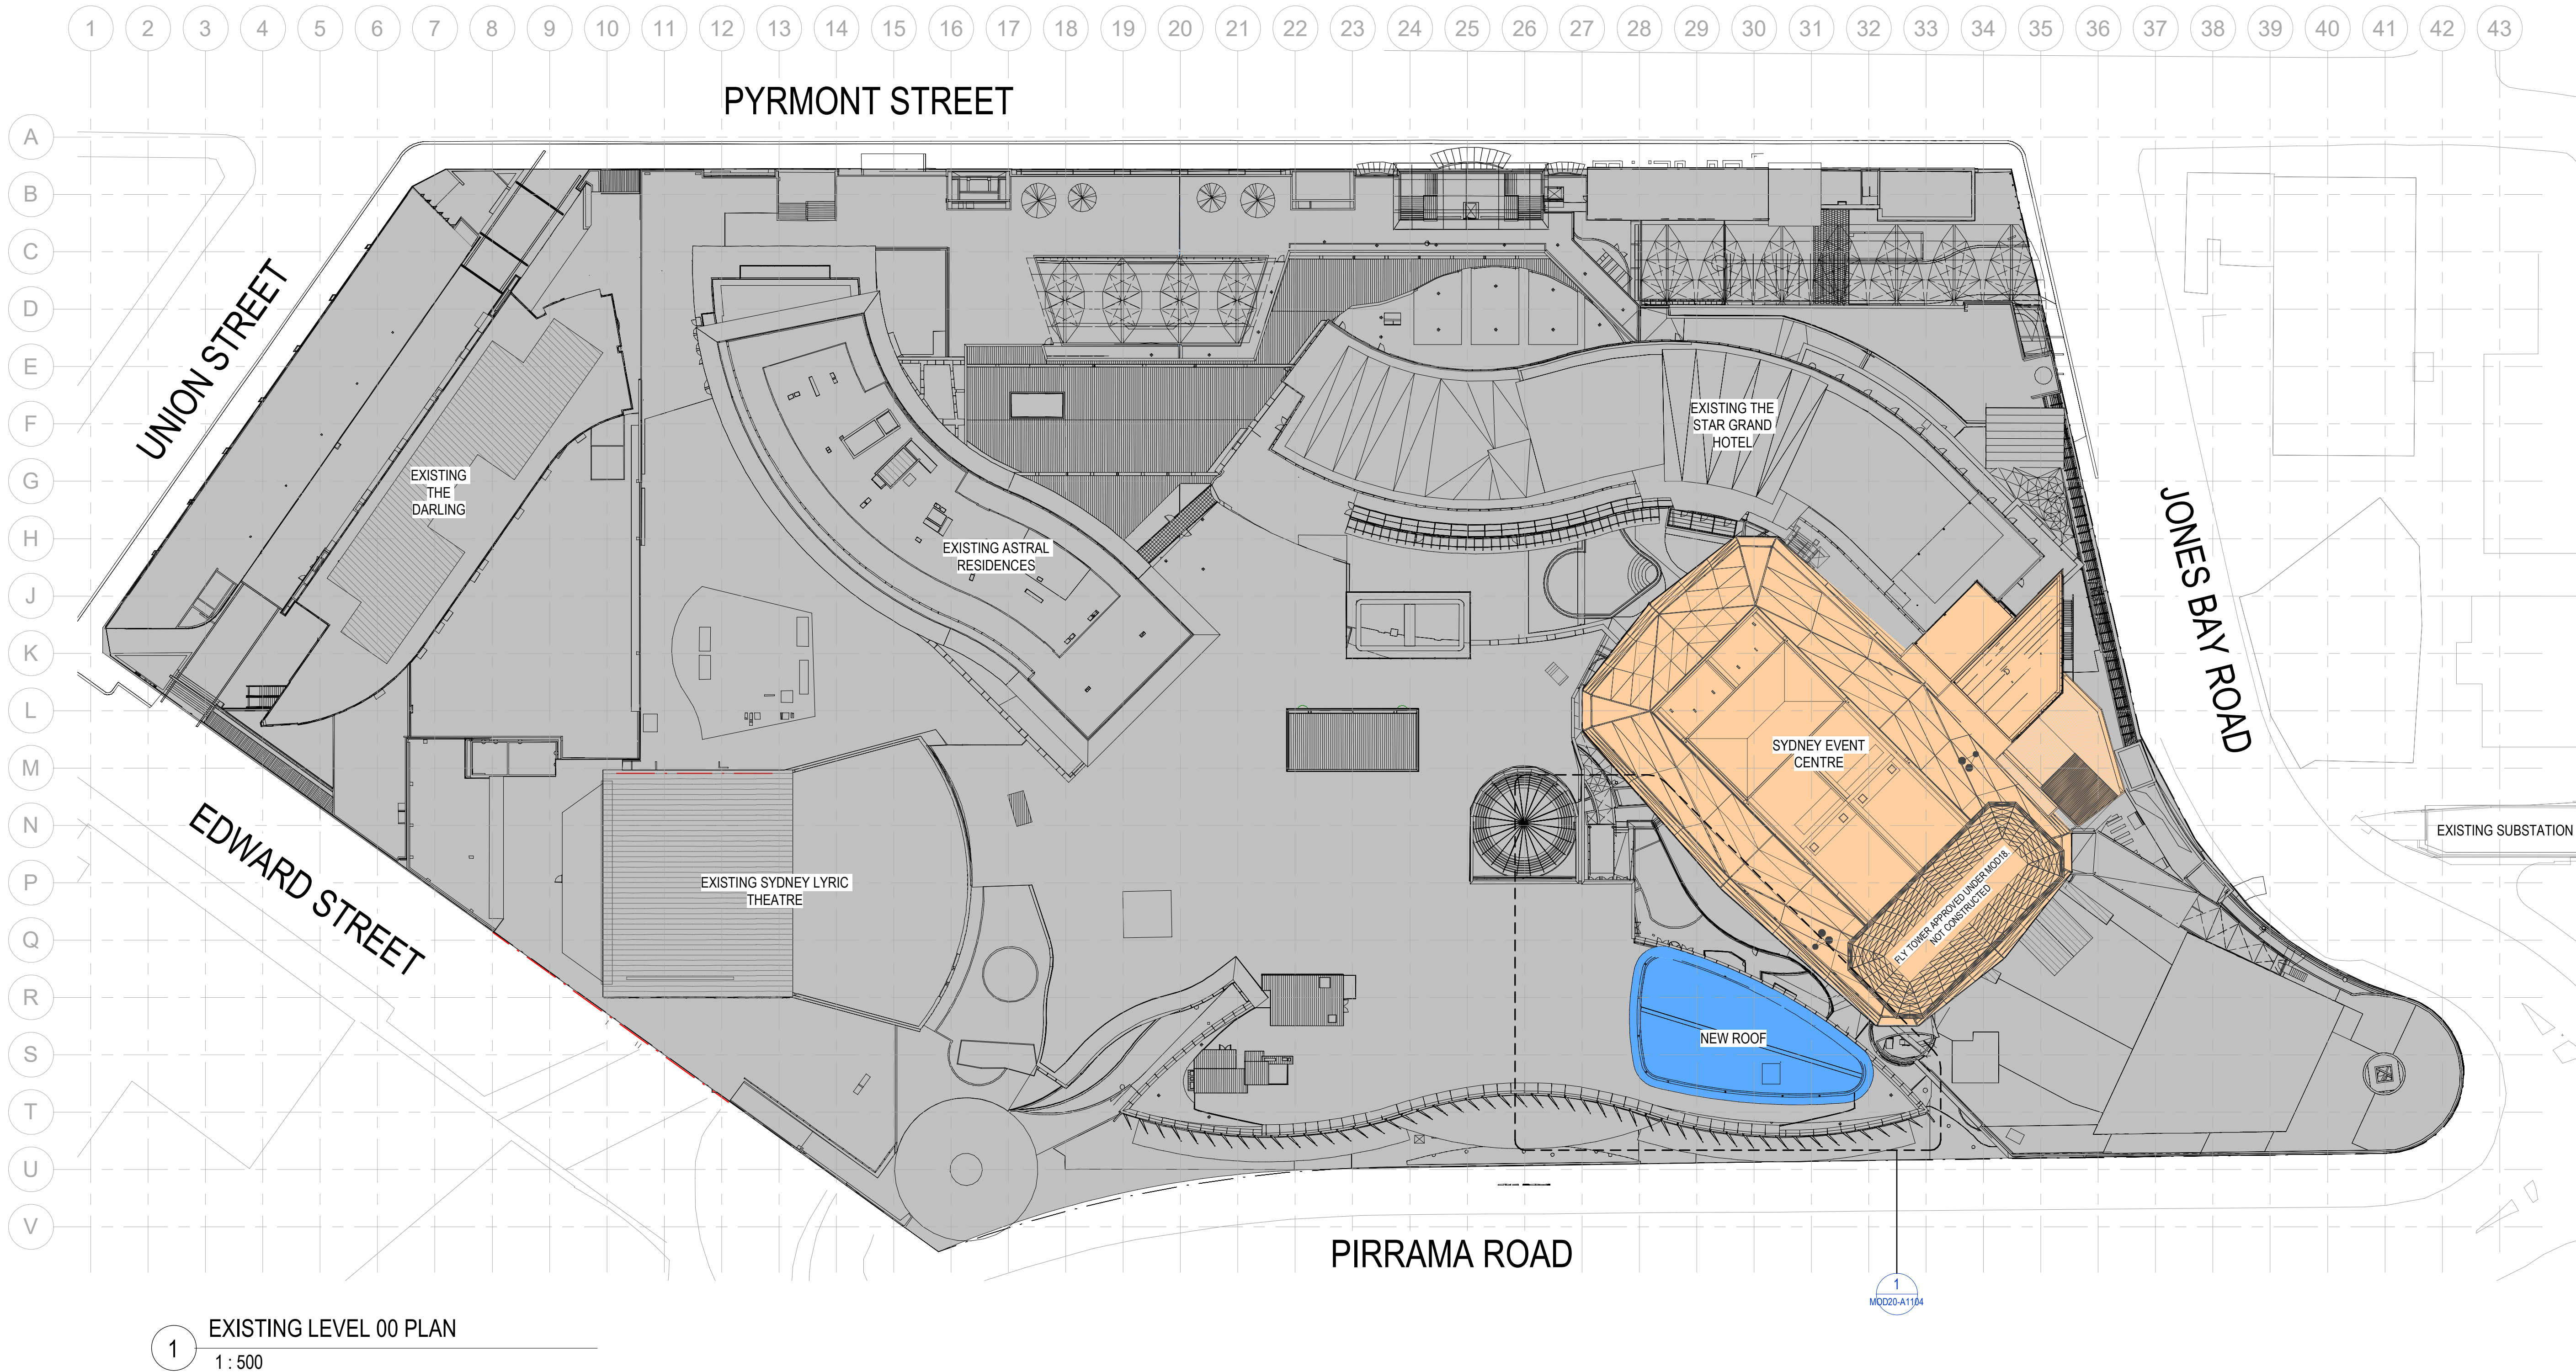

1 EXISTING LEVEL 00 PLAN
1:500

[illegible]

LEGEND:

- | | |
|---------------------------------------|--|
| EXISTING | |
| APPROVED MOD 14 WORKS | |
| APPROVED MOD15 WORKS | |
| APPROVED MOD16 WORKS | |
| APPROVED MOD17 WORKS | |
| APPROVED MOD18 WORKS. NOT CONSTRUCTED | |
| PROPOSED MOD20 WORKS | |

PROJECT:

NEW LIVE ENTERTAINMENT VENUE

CLIENT



ARCHITECT




DRAWING TITLE

PROPOSED ROOF PLAN OVERALL

NOTES

Non-nominated architect: Andrew O'Connell 9018
Copyright remains the property of Allis Design Pty Ltd.
Use only figured dimensions.
All discrepancies to be referred to Allis Design Pty Ltd prior to construction.

NORTH

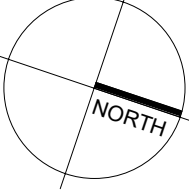


SCALE:

As indicated @ A0	
DRAWN BY: BK	CHECKED BY: DC
CAD FILE:	

NOTE:

DRAWING NO:	ISSUE:
OD20-A1009	A

10/8/2028 5:53:42 PM

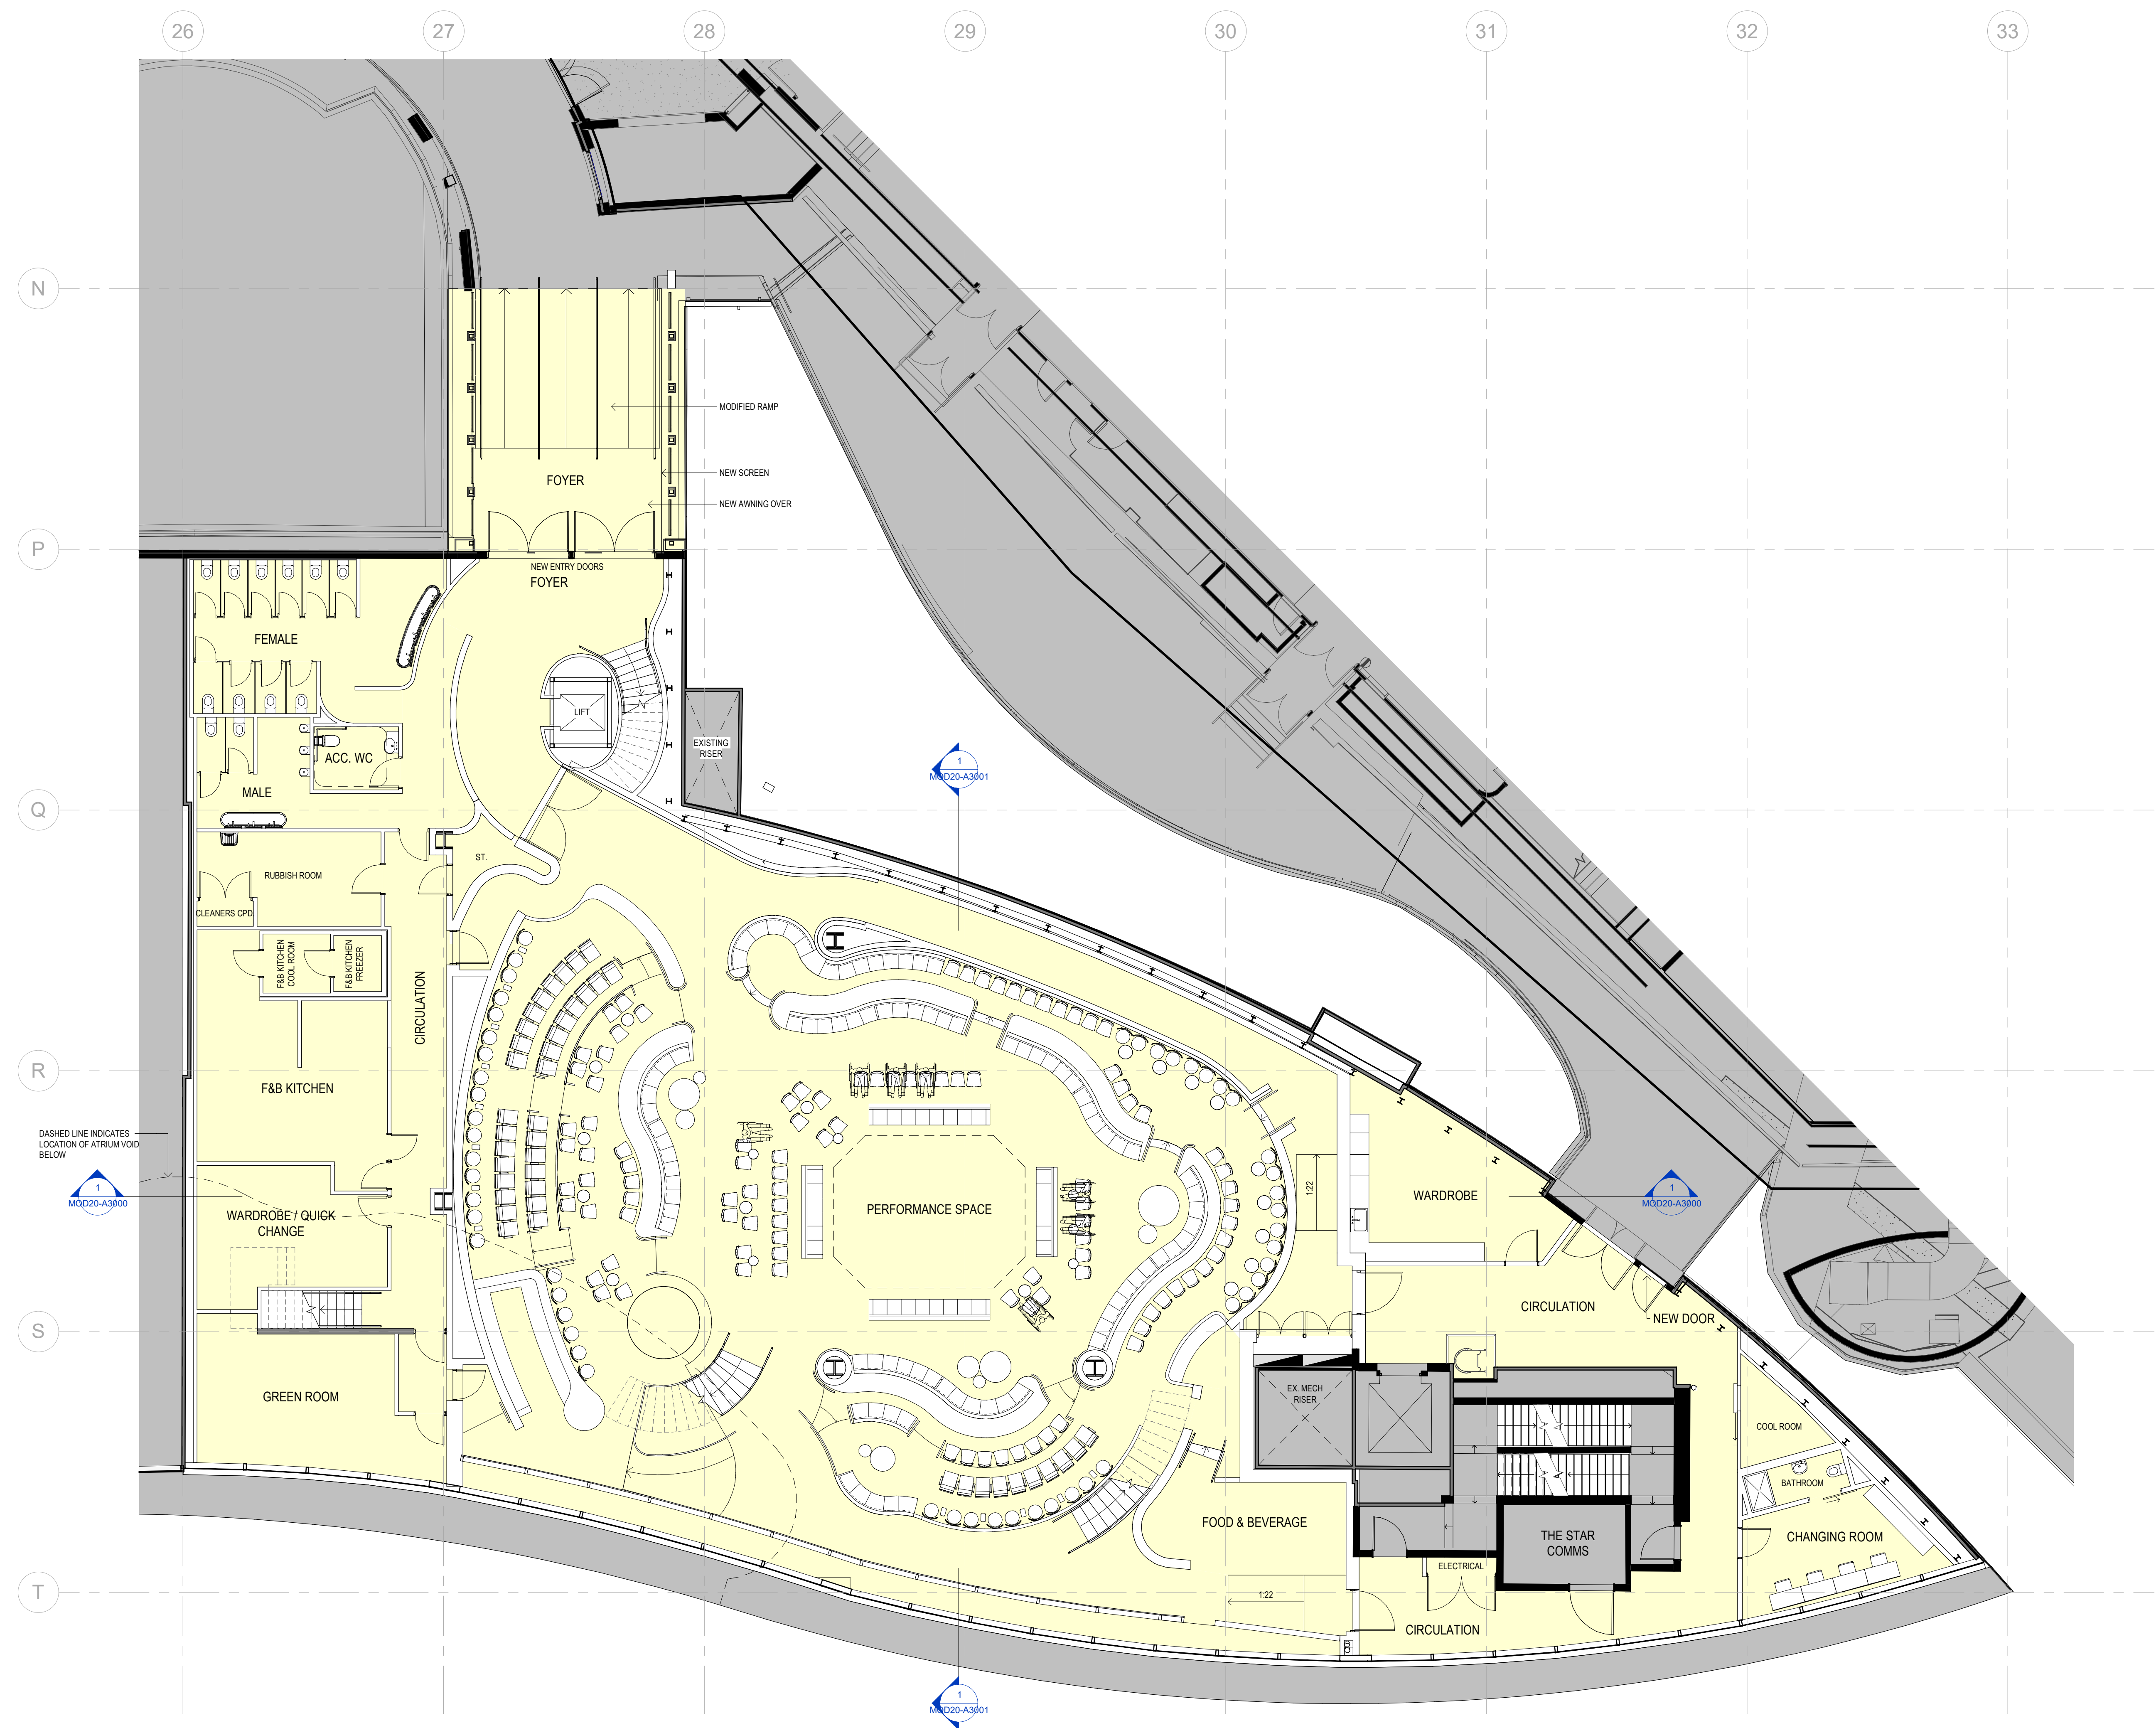

1 PROPOSED LEVEL 03 PLAN
1 : 100

ISSUE	DATE	DESCRIPTION
A	03/05/2026	MOD20 ISSUE

LEGEND	
	NO WORKS
	NEW WORKS - ALTERATIONS TO EXISTING
	NEW WORKS - ADDITIONAL FSR
	NEW WORKS - PLANT

PROJECT:
NEW LIVE ENTERTAINMENT VENUE



DRAWING TITLE:
PROPOSED LEVEL 03 PLAN

NOTES:
Nominated architect: Andrew O'Connell 9018
Copyright remains the property of Altis Design Pty Ltd.
Use only figured dimensions.
All dimensions to be referred to Altis Design Pty Ltd prior to construction.
Drawn compliance with the Building Code of Australia and all relevant Australian Standards and Authority requirements.

DATE:
1 : 100 @ A0

DRAWN BY:
BK

CHECKED BY:
DC

PROJECT NO:
2280.11

DRAWING NO:
MOD20-A1101

ISSUE:
A

NORTH:

