



NSW GOVERNMENT
Planning

Issued under the Environmental Planning and Assessment Act 1979

Approved Section 75W Modification Application
No. 2 granted on the 19/04/12
in respect to MP 08-0103
Signed [Signature]
Sheet No. 1 of 22

SYDNEY CRICKET & SPORTS GROUND TRUST

SCG STAGE 2 NORTHERN STAND
REDEVELOPMENT OF THE NOBLE, BRADMAN & MESSENGER STANDS
FEBRUARY 2012

Cox Richardson


Level 2, 204 Clarence Street, Sydney 2000 Australia
Tel: 612 9267 9599 Fax: 612 9264 5844
Email: sydney@cox.com.au

Architecture Planning Urban design Interior design Health facility design

Cox Architecture Pty Ltd ACN 002 535 891

COX



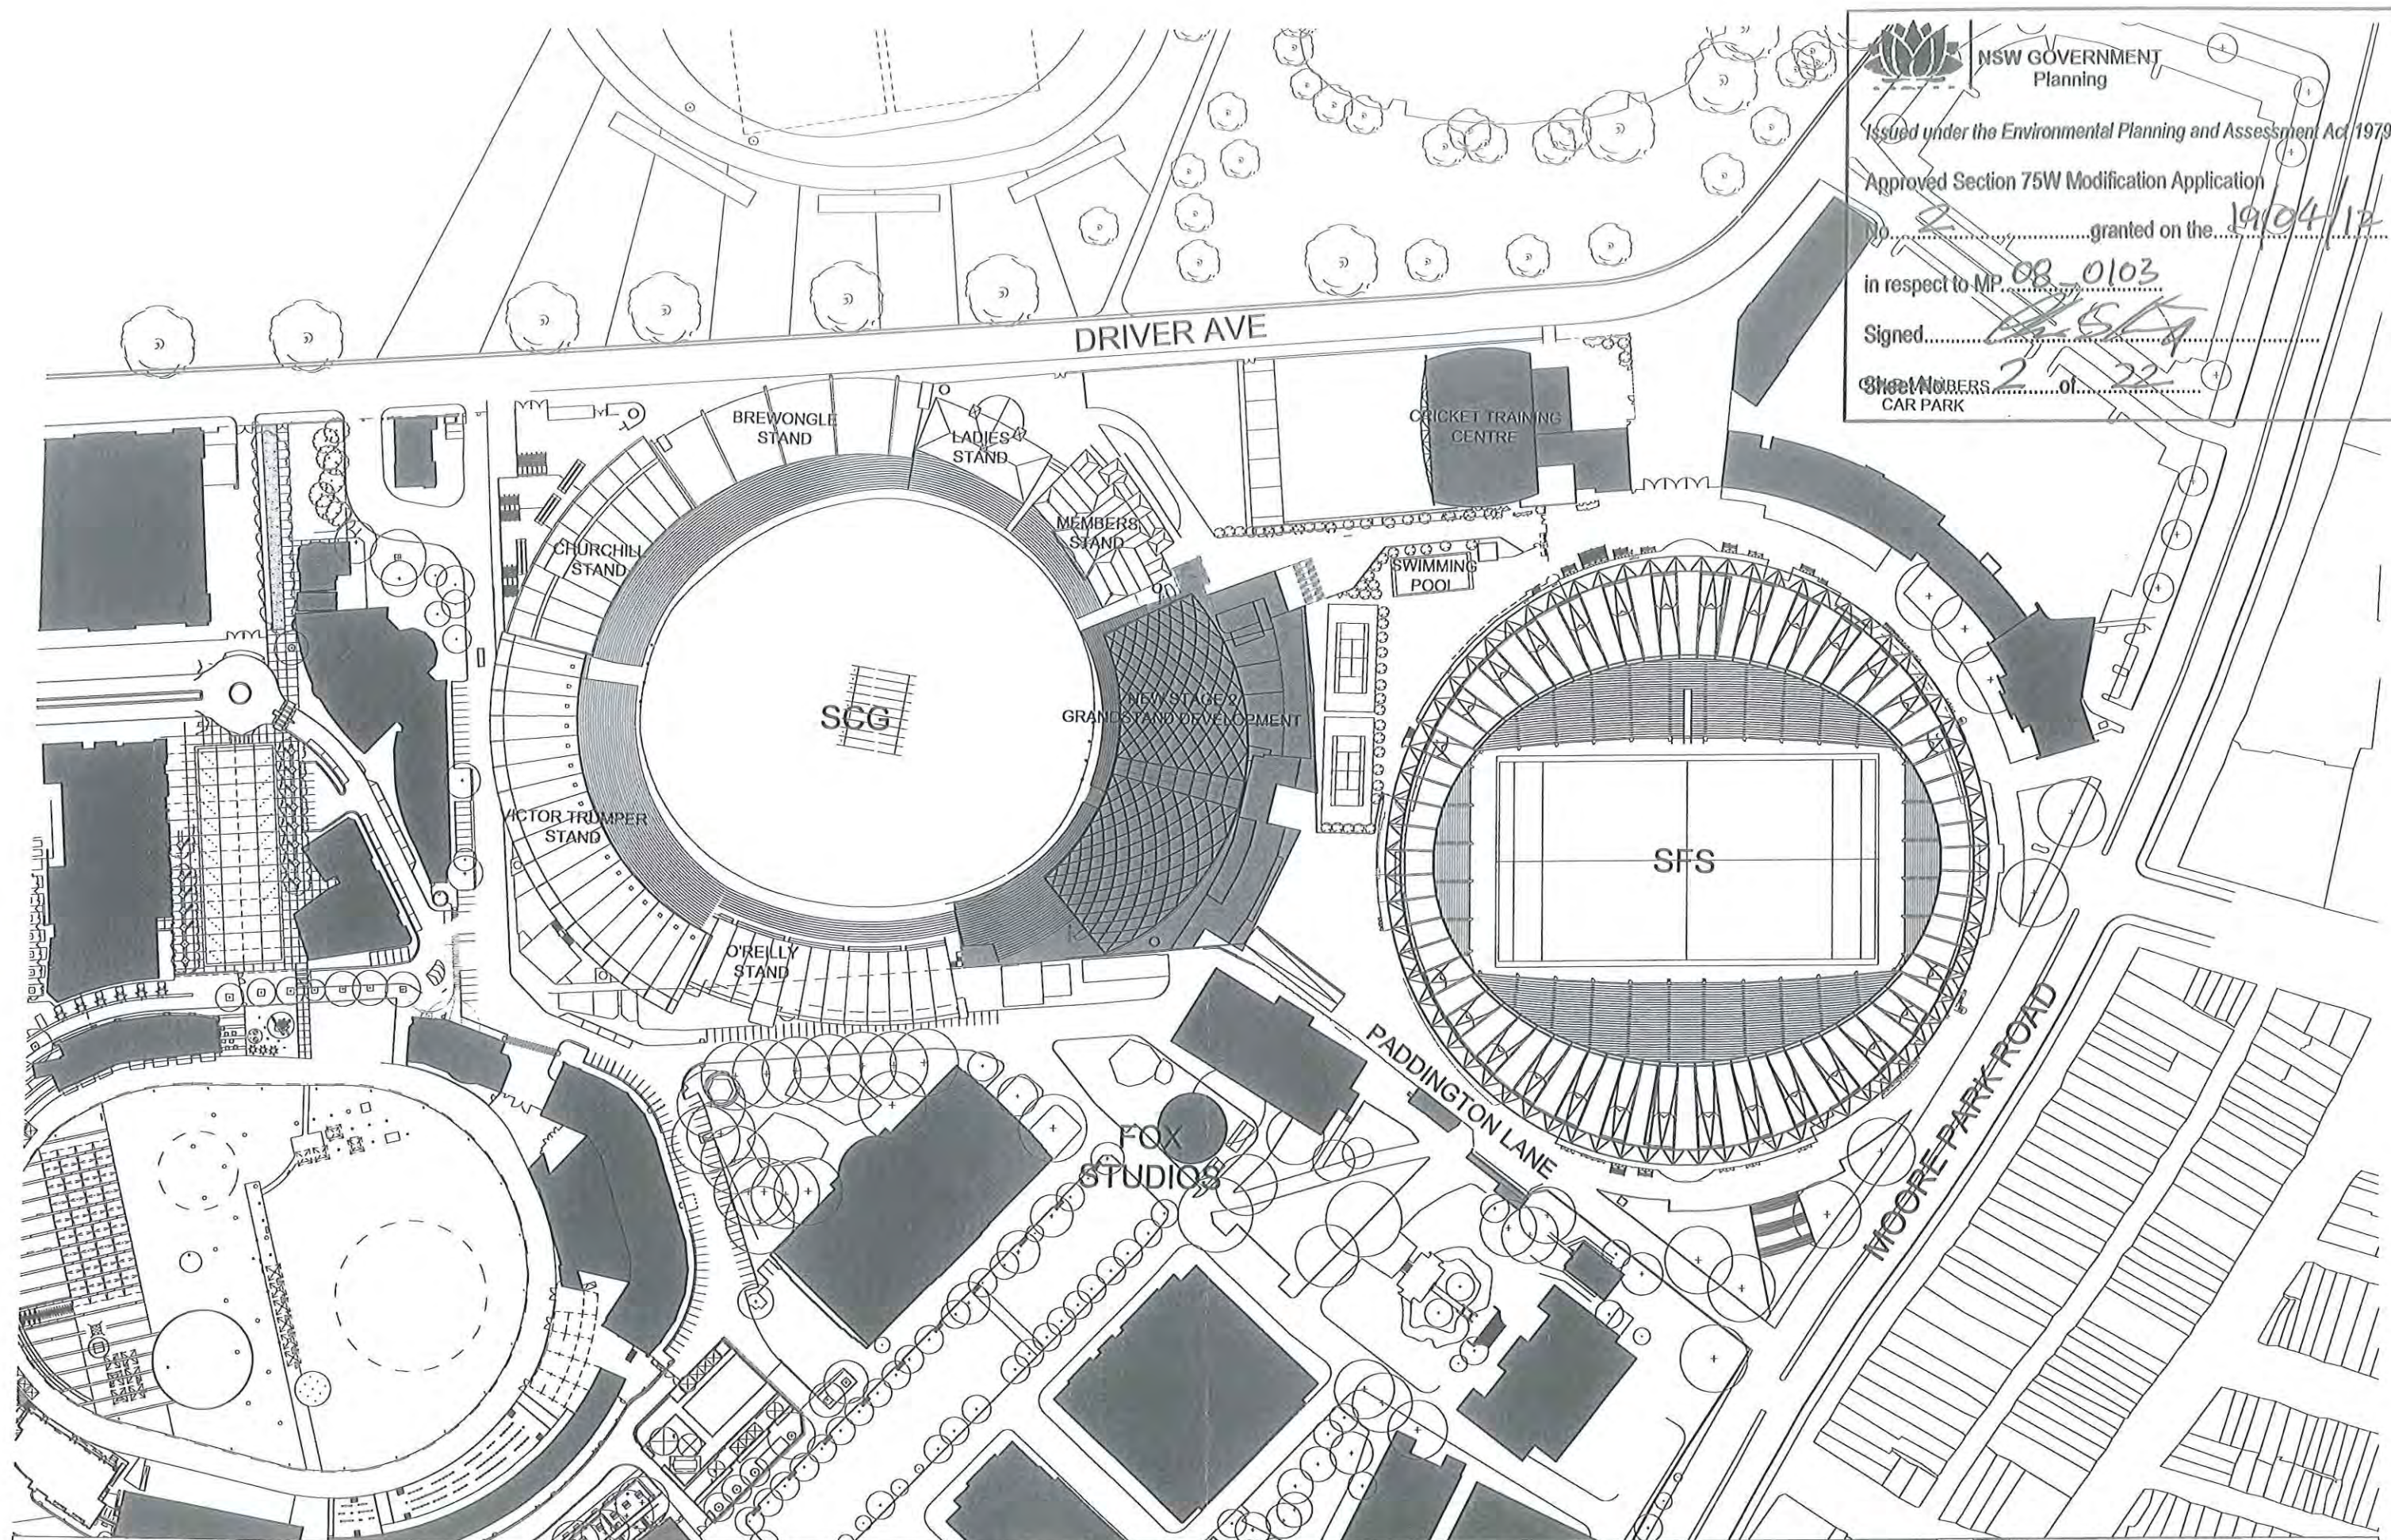


NSW GOVERNMENT Planning
 Issued under the Environmental Planning and Assessment Act 1979
 Approved Section 75W Modification Application
 No. 2 granted on the 19/04/12
 in respect to MP 08-0103
 Signed: 
 Sheet No. 2 of 22
 CAR PARK

Cox Richardson
 Level 2, 204 Clarence Street, Sydney 2000 Australia
 Tel: 612 9267 9599 Fax: 612 9264 5844
 Email: sydney@cox.com.au



SCG STAGE 2: NORTHERN STAND

SYDNEY CRICKET GROUND, PADDINGTON

1:1000@A1 / 1:2000@A3

Drawing Title	SITE LOCATION PLAN
Drawing Number	D-01B
Date	FEB-2012

Cox Architecture Pty Ltd ACN 002 555 891



NSW GOVERNMENT
Planning

Issued under the Environmental Planning and Assessment Act 1979

Approved Section 75W Modification Application

No. 2 granted on the 19/4/12

in respect to MP 0820103

Signed.....

Sheet No. 22 of 22

LEGEND

- CONSTRUCTION SITE
- STRUCTURE TO BE DEMOLISHED

CRICKET
TRAINING CENTRE

SWIMMING
POOL

SFS

SCG

RELOCATE LT 6
TO NEW POSITION

RETAIN PART
NOBLE STAND

DEMOLISH EXISTING
NOBLE, BRADMAN AND
DALLY MESSENGER STANDS

NOBLE STAND

BRADMAN STAND

DALLY
MESSENGER
STAND

DEMOLISH EXISTING
CARPORT & FERNERY

DEMOLISH PROPERTIES
OFFICE & SHED

RELOCATE LT/1 TO
NEW POSITION

O'REILLY
STAND

FOX STUDIOS

CHURCHILL
STAND

VICTOR TRUMPER
STAND

LADIES
STAND

MEMBERS
STAND

BREWONGLE
STAND

Cox Richardson

Level 2, 204 Clarence Street, Sydney 2000 Australia
Tel: 612 9267 9599 Fax: 612 9264 5844
Email: sydney@cox.com.au

Architecture Planning Urban design Interior design Health facility design

COX



SCG STAGE 2: NORTHERN STAND

SYDNEY CRICKET GROUND, PADDINGTON

1:500@A1 / 1:1000@A3


Drawing Title
DEMOLITION PLAN

Drawing Number
PA-02C

Date
FEB-2012



Cox Richardson Pty Ltd ACN 002 535 891

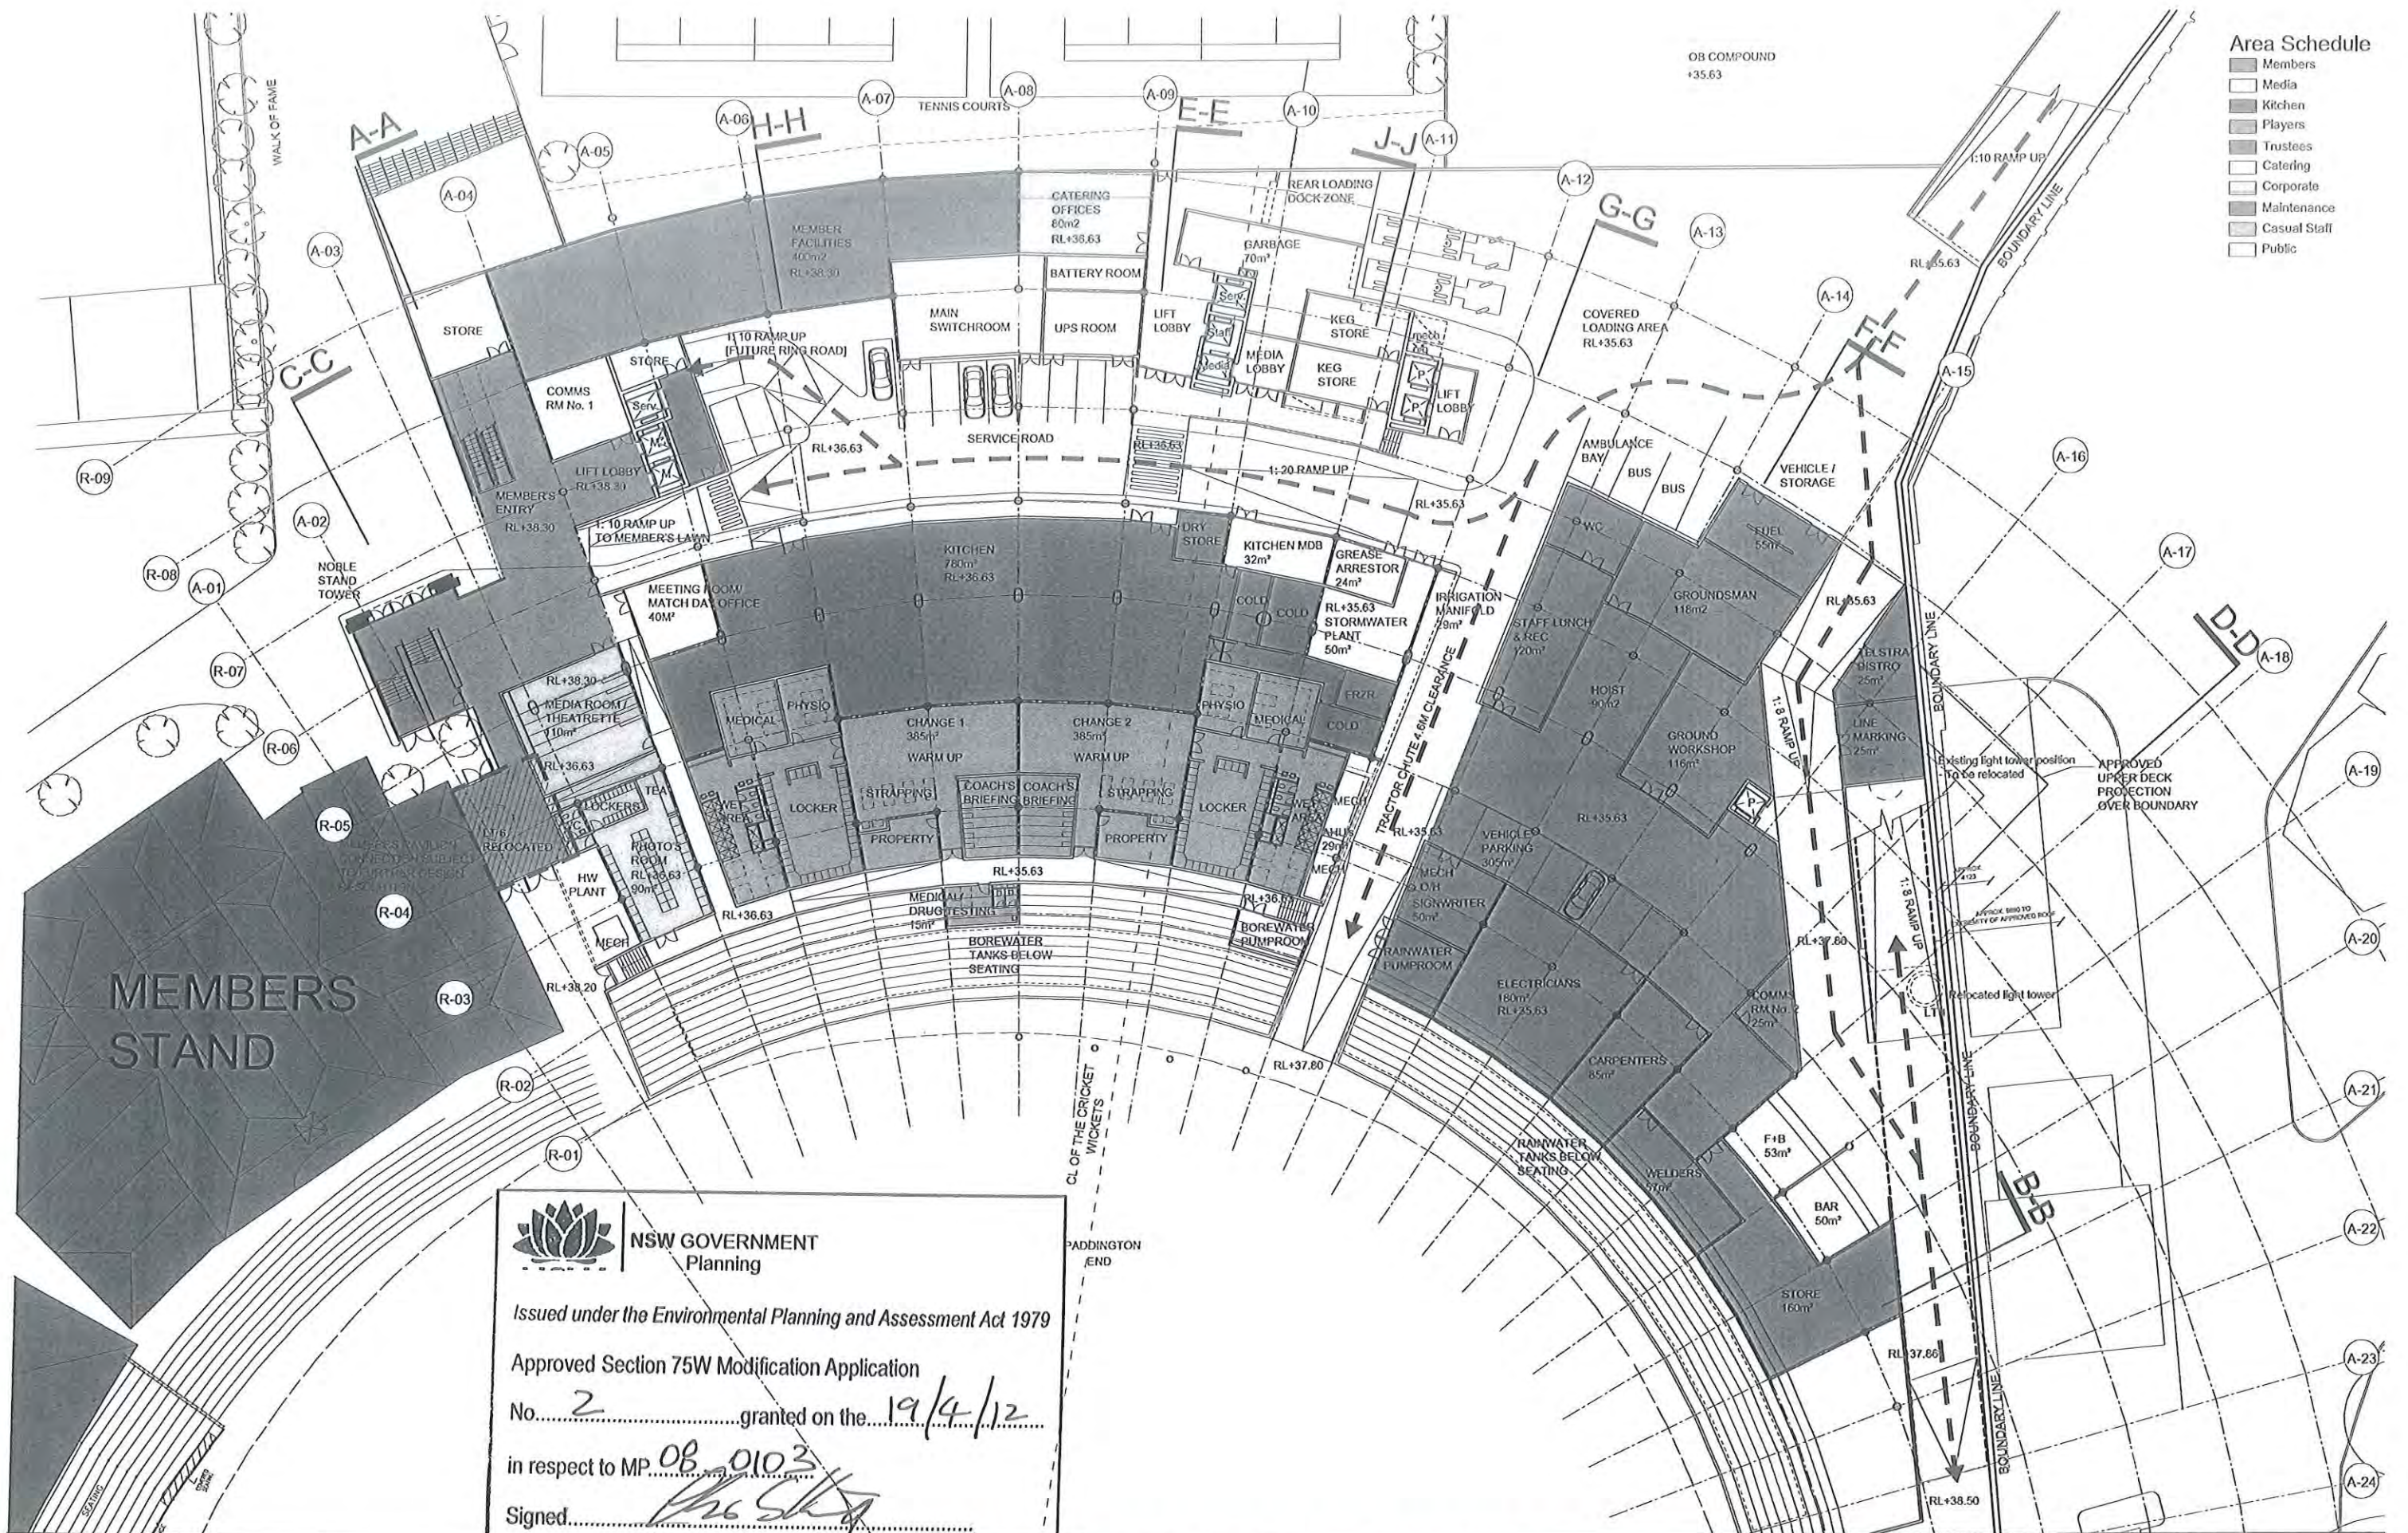

- Area Schedule**
- Members
 - Media
 - Kitchen
 - Players
 - Trustees
 - Catering
 - Corporate
 - Maintenance
 - Casual Staff
 - Public

NSW GOVERNMENT
Planning

Issued under the Environmental Planning and Assessment Act 1979

Approved Section 75W Modification Application

No. 2 granted on the 19/4/12

in respect to MP 08 0103

Signed [Signature]

Sheet No. 4 of 22

SCG STAGE 2: NORTHERN STAND

SYDNEY CRICKET GROUND, PADDINGTON

1:250@A1 / 1:500@A3

Drawing Title
GROUND FLOOR PLAN

Drawing Number
D-02D

Date
FEB-2012


Cox Richardson
Level 2, 204 Clarence Street, Sydney 2000 Australia
Tel: 612 9267 9599 Fax: 612 9264 5844
Email: sydney@cox.com.au

Architecture Planning Urban design Interior design Health facility design

COX



Cox Architecture Pty Ltd ACN 002 535 691

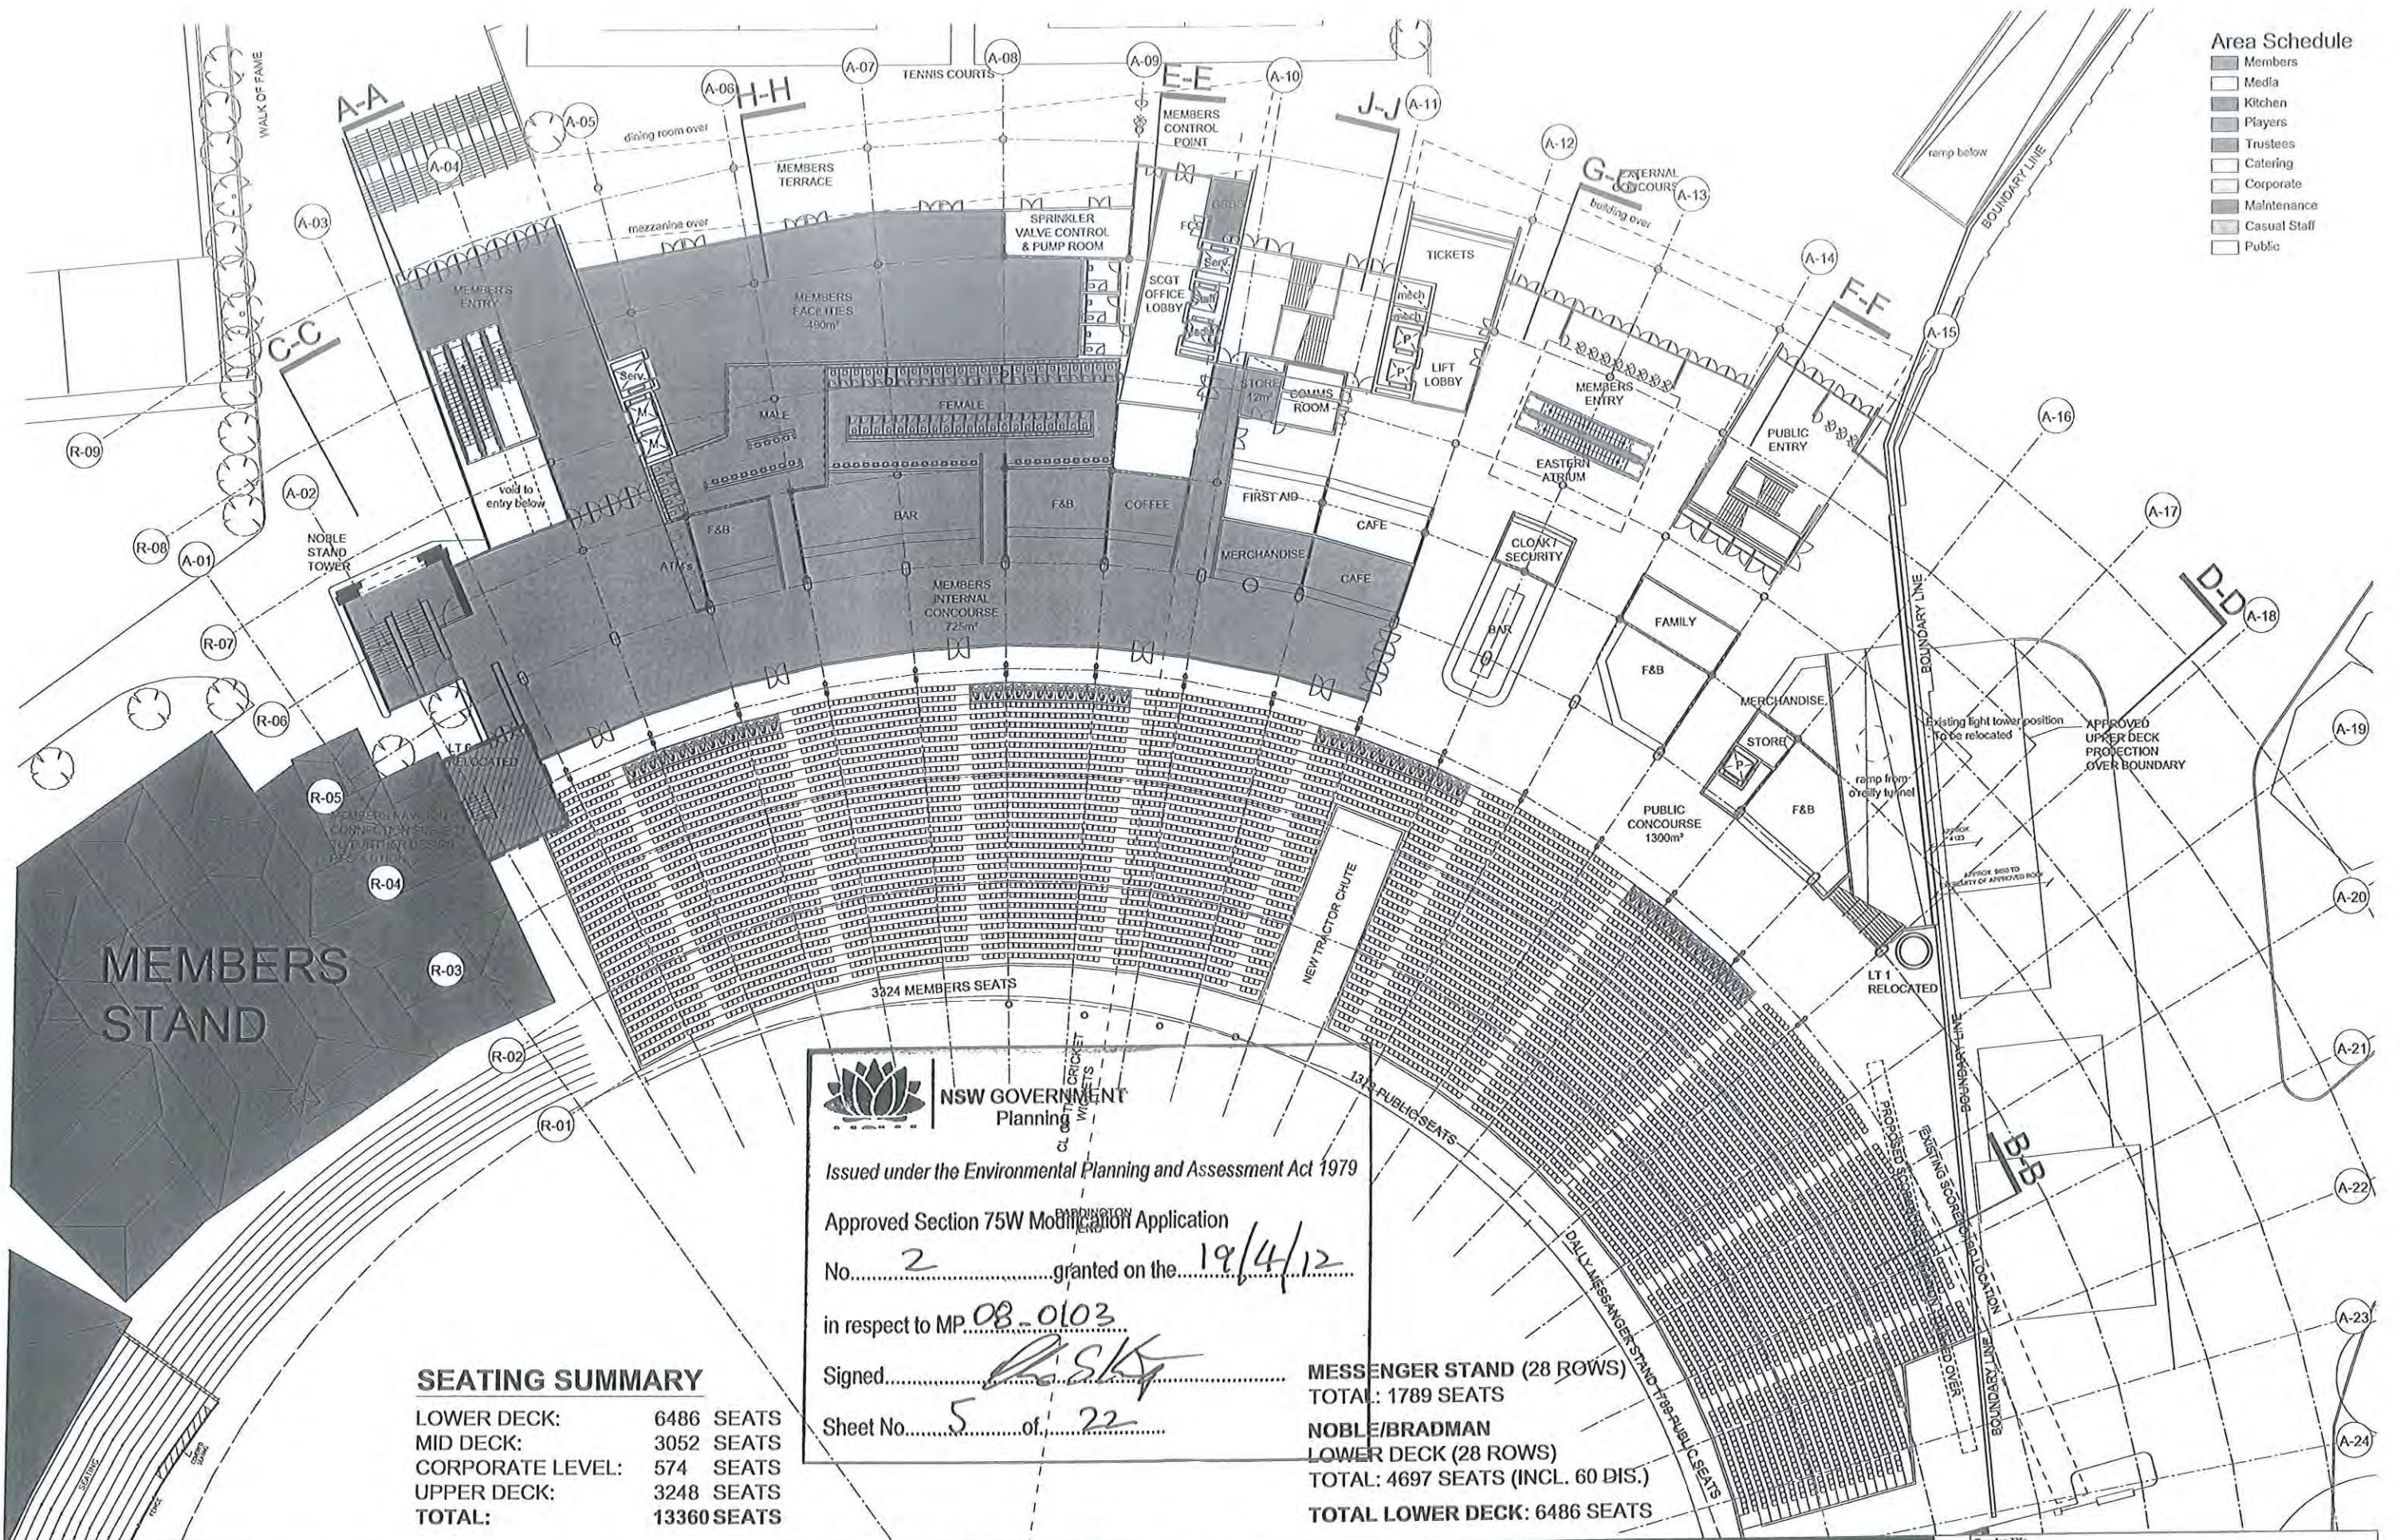

NSW GOVERNMENT
Planning

Issued under the Environmental Planning and Assessment Act 1979

Approved Section 75W Modification Application

No. 2 granted on the 19/4/12

in respect to MP 08_0103

Signed [Signature]

Sheet No. 5 of 22

SEATING SUMMARY

LOWER DECK:	6486 SEATS
MID DECK:	3052 SEATS
CORPORATE LEVEL:	574 SEATS
UPPER DECK:	3248 SEATS
TOTAL:	13360 SEATS

MESSENGER STAND (28 ROWS)
TOTAL: 1789 SEATS
NOBLE/BRADMAN
LOWER DECK (28 ROWS)
TOTAL: 4697 SEATS (INCL. 60 DIS.)
TOTAL LOWER DECK: 6486 SEATS

NSW GOVERNMENT
Planning

Issued under the Environmental Planning and Assessment Act 1979

Approved Section 75W Modification Application


No. 2 granted on the 19/4/12

in respect to MP 08-0103

Signed..... 

Sheet No. 6 of 22

Cox Architecture Pty Ltd ACN 002 535 891

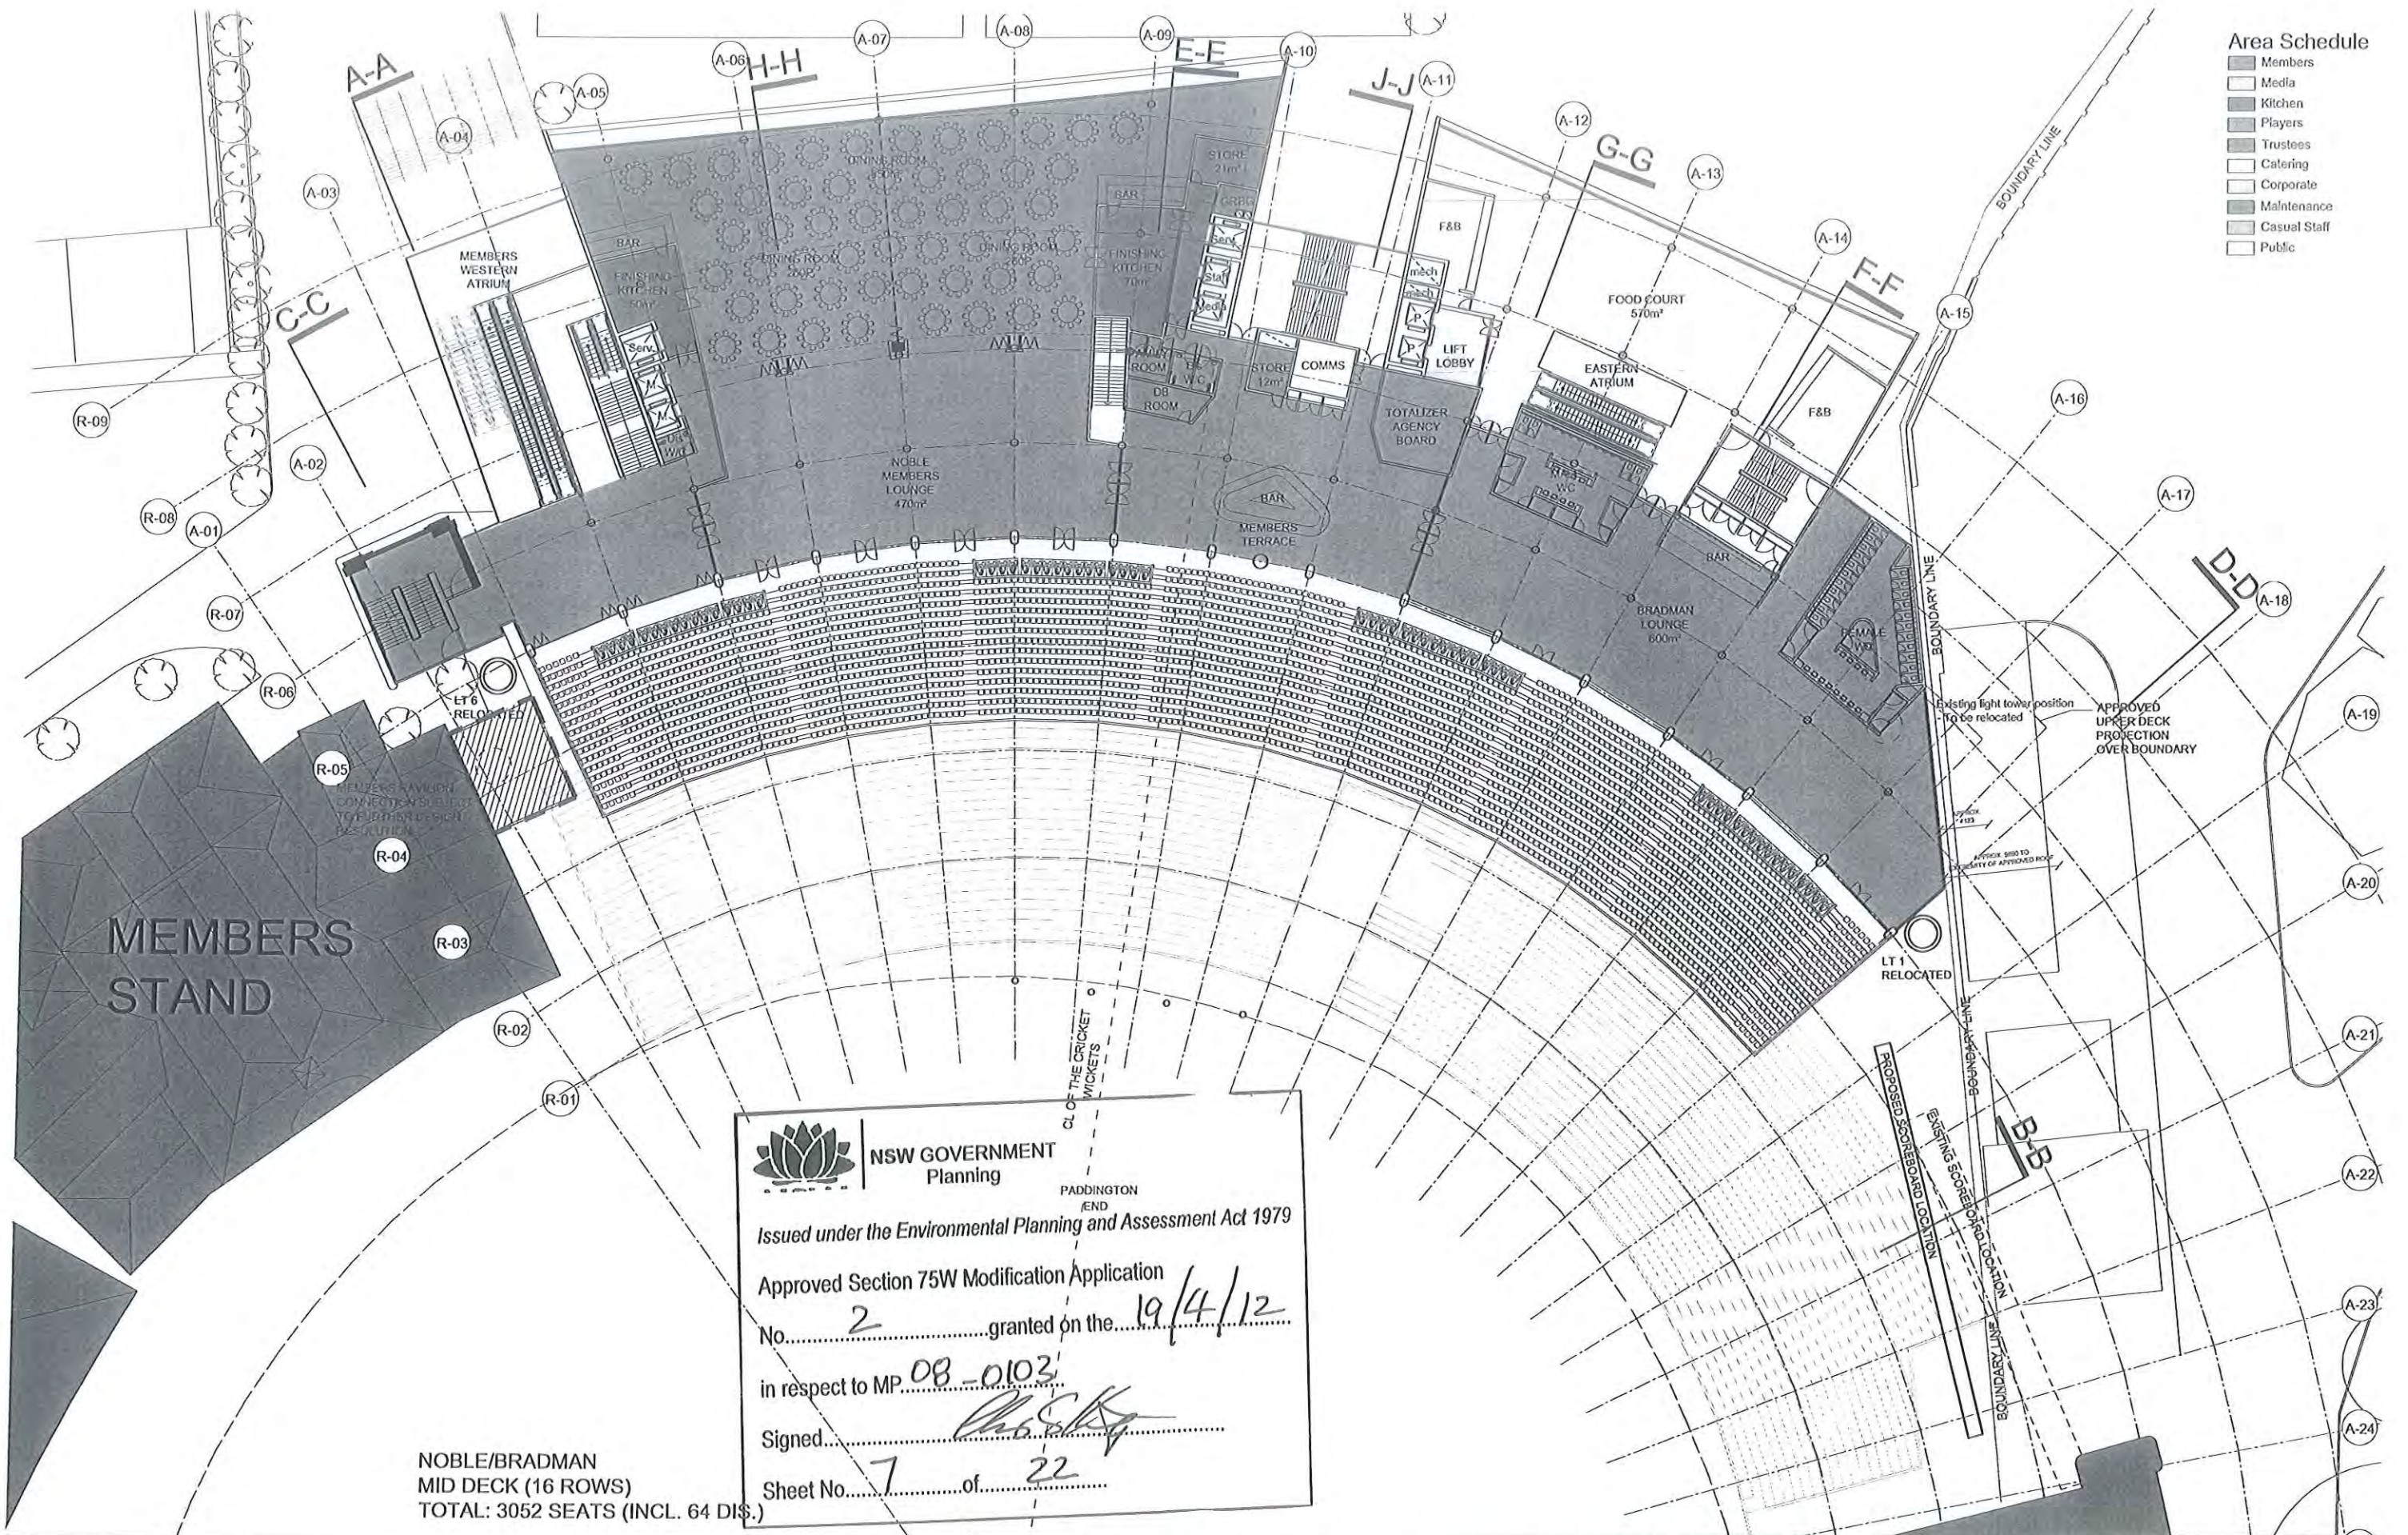


NSW GOVERNMENT Planning
 Issued under the Environmental Planning and Assessment Act 1979
 Approved Section 75W Modification Application
 No. 2 granted on the 19/4/12
 in respect to MP 08-0103
 Signed [Signature]
 Sheet No. 7 of 22

NOBLE/BRADMAN
 MID DECK (16 ROWS)
 TOTAL: 3052 SEATS (INCL. 64 DIS.)

Cox Richardson
 Level 2, 204 Clarence Street, Sydney 2000 Australia
 Tel : 612 9267 9599 Fax : 612 9264 5844
 Email : sydney@cox.com.au

Architecture Planning Urban design Interiors design Health facility design



SCG STAGE 2: NORTHERN STAND


SYDNEY CRICKET GROUND, PADDINGTON

1:250@A1 / 1:500@A3

Drawing Title
LEVEL 2 PLAN
 Drawing Number
D-04C
 Date
FEB-2012



Cox Architecture Pty Ltd ACN 012 535 891

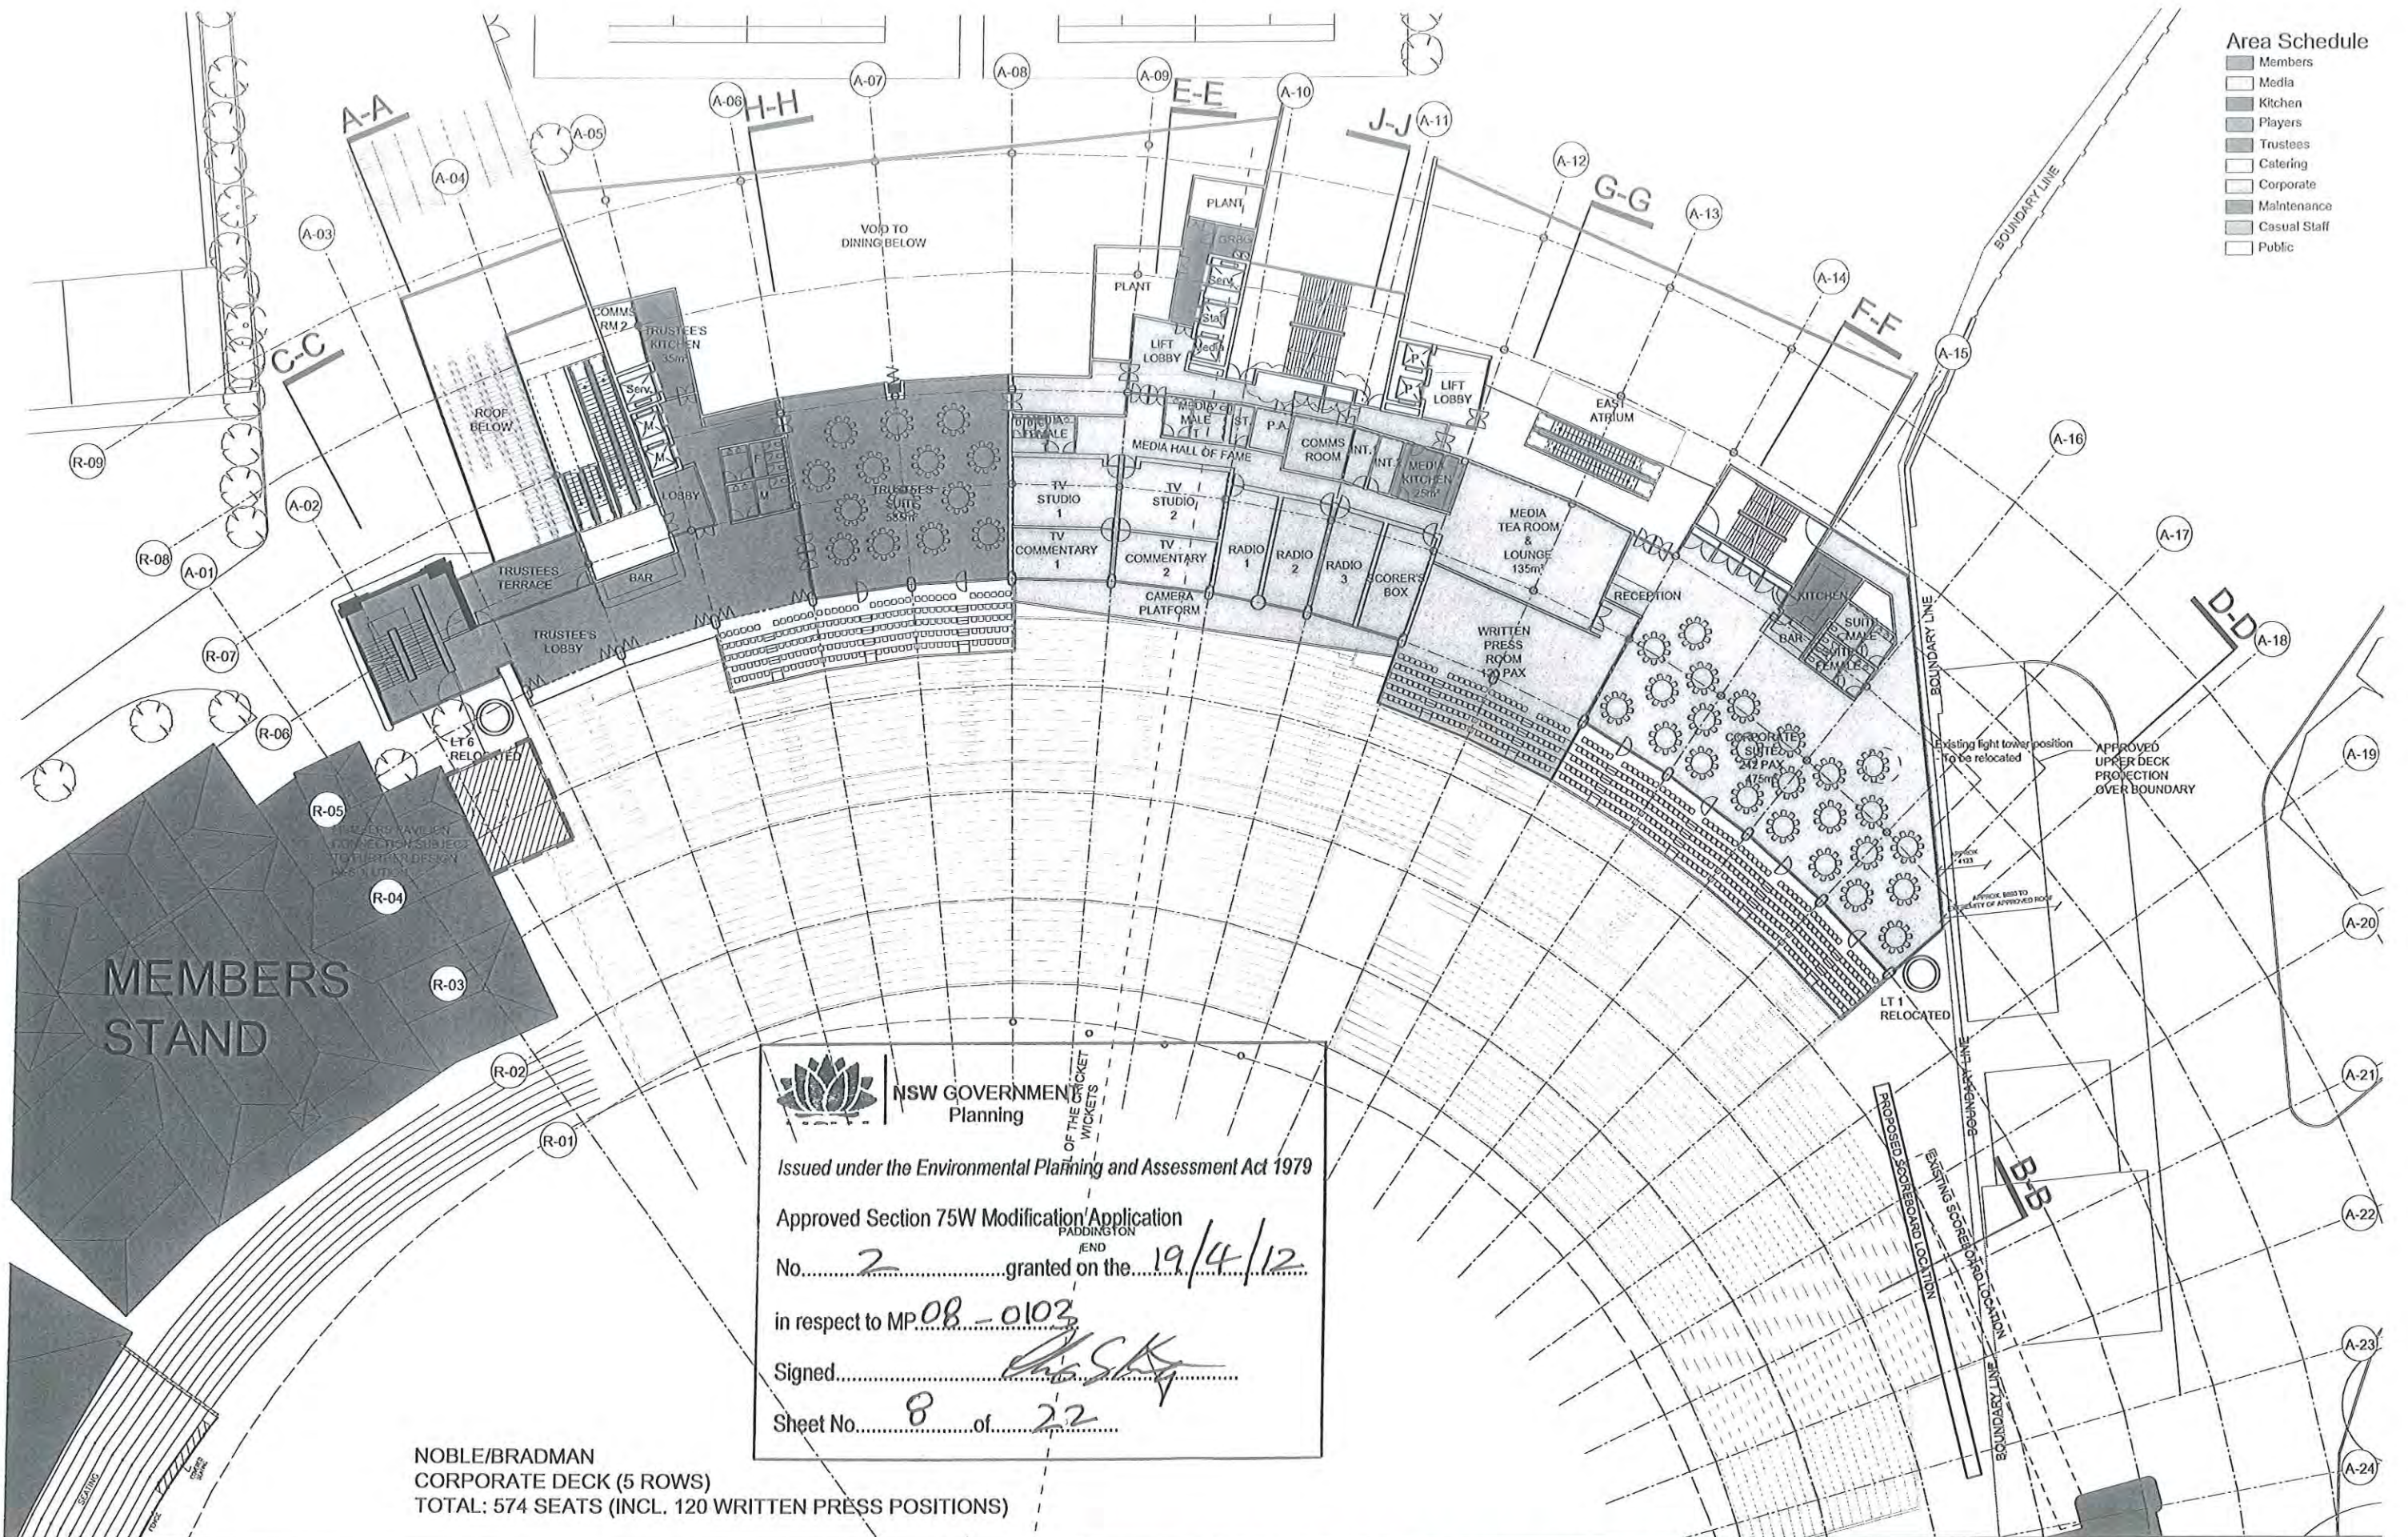

Area Schedule

- Members
- Media
- Kitchen
- Players
- Trustees
- Catering
- Corporate
- Maintenance
- Casual Staff
- Public



NSW GOVERNMENT
Planning

Issued under the Environmental Planning and Assessment Act 1979

Approved Section 75W Modification Application

No. 2 granted on the 19/4/12

in respect to MP 08-0103

Signed [Signature]

Sheet No. 8 of 22

NOBLE/BRADMAN
CORPORATE DECK (5 ROWS)
TOTAL: 574 SEATS (INCL. 120 WRITTEN PRESS POSITIONS)

Cox Richardson

Level 2, 204 Clarence Street, Sydney 2000 Australia
Tel : 612 9267 9599 Fax : 612 9264 5844
Email : sydney@cox.com.au



SCG STAGE 2: NORTHERN STAND


SYDNEY CRICKET GROUND, PADDINGTON

1:250@A1 / 1:500@A3


Drawing Title
LEVEL 2.5 PLAN

Drawing Number
D-04.5B

Date
FEB-2012

 

Cox Architecture Pty Ltd ACN 002 535 891

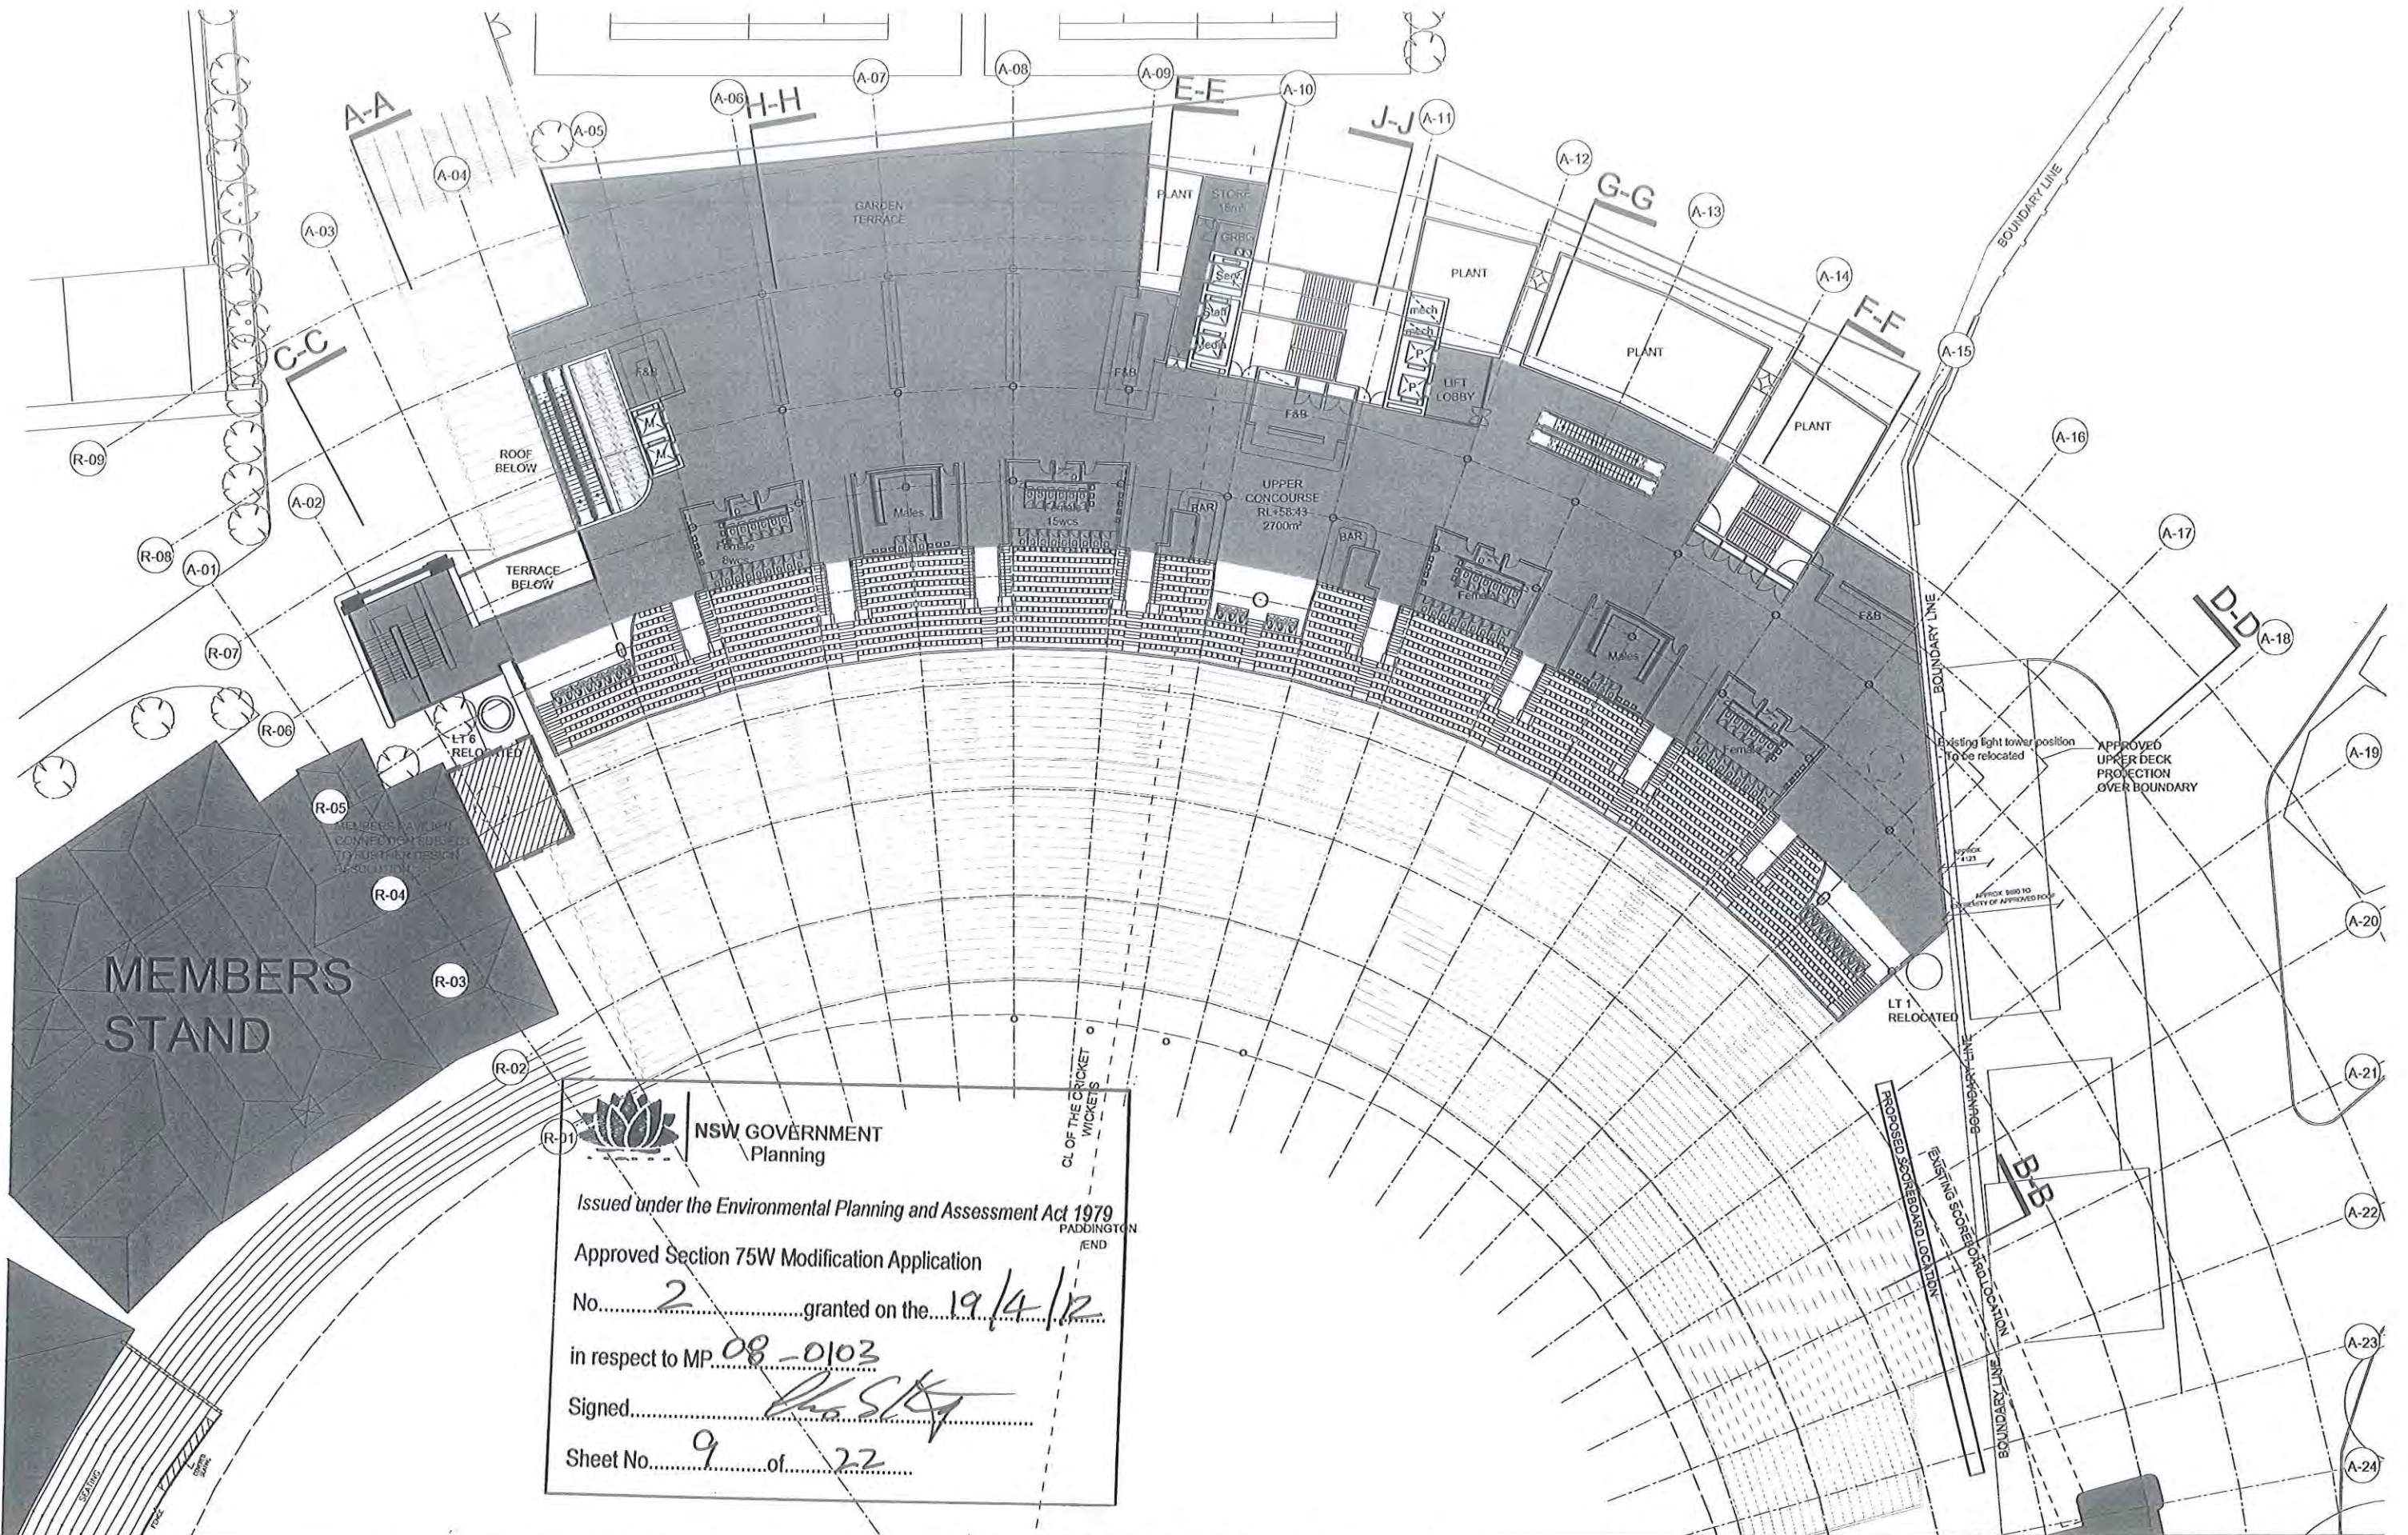


NSW GOVERNMENT Planning
 Issued under the Environmental Planning and Assessment Act 1979
 Approved Section 75W Modification Application
 No. 2 granted on the 19/4/12
 in respect to MP 08-0103
 Signed [Signature]
 Sheet No. 9 of 22

Cox Richardson
 Level 2, 204 Clarence Street, Sydney 2000 Australia
 Tel : 612 9267 9599 Fax : 612 9264 5844
 Email : sydney@cox.com.au

Architecture Planning Urban design Interior design Health facility design

COX



SCG STAGE 2: NORTHERN STAND

SYDNEY CRICKET GROUND, PADDINGTON

1:250@A1 / 1:500@A3


Drawing Title
LEVEL 3 PLAN

Drawing Number
D-05B

Date
FEB-2012



Cox Architecture Pty Ltd ACN 002 535 891

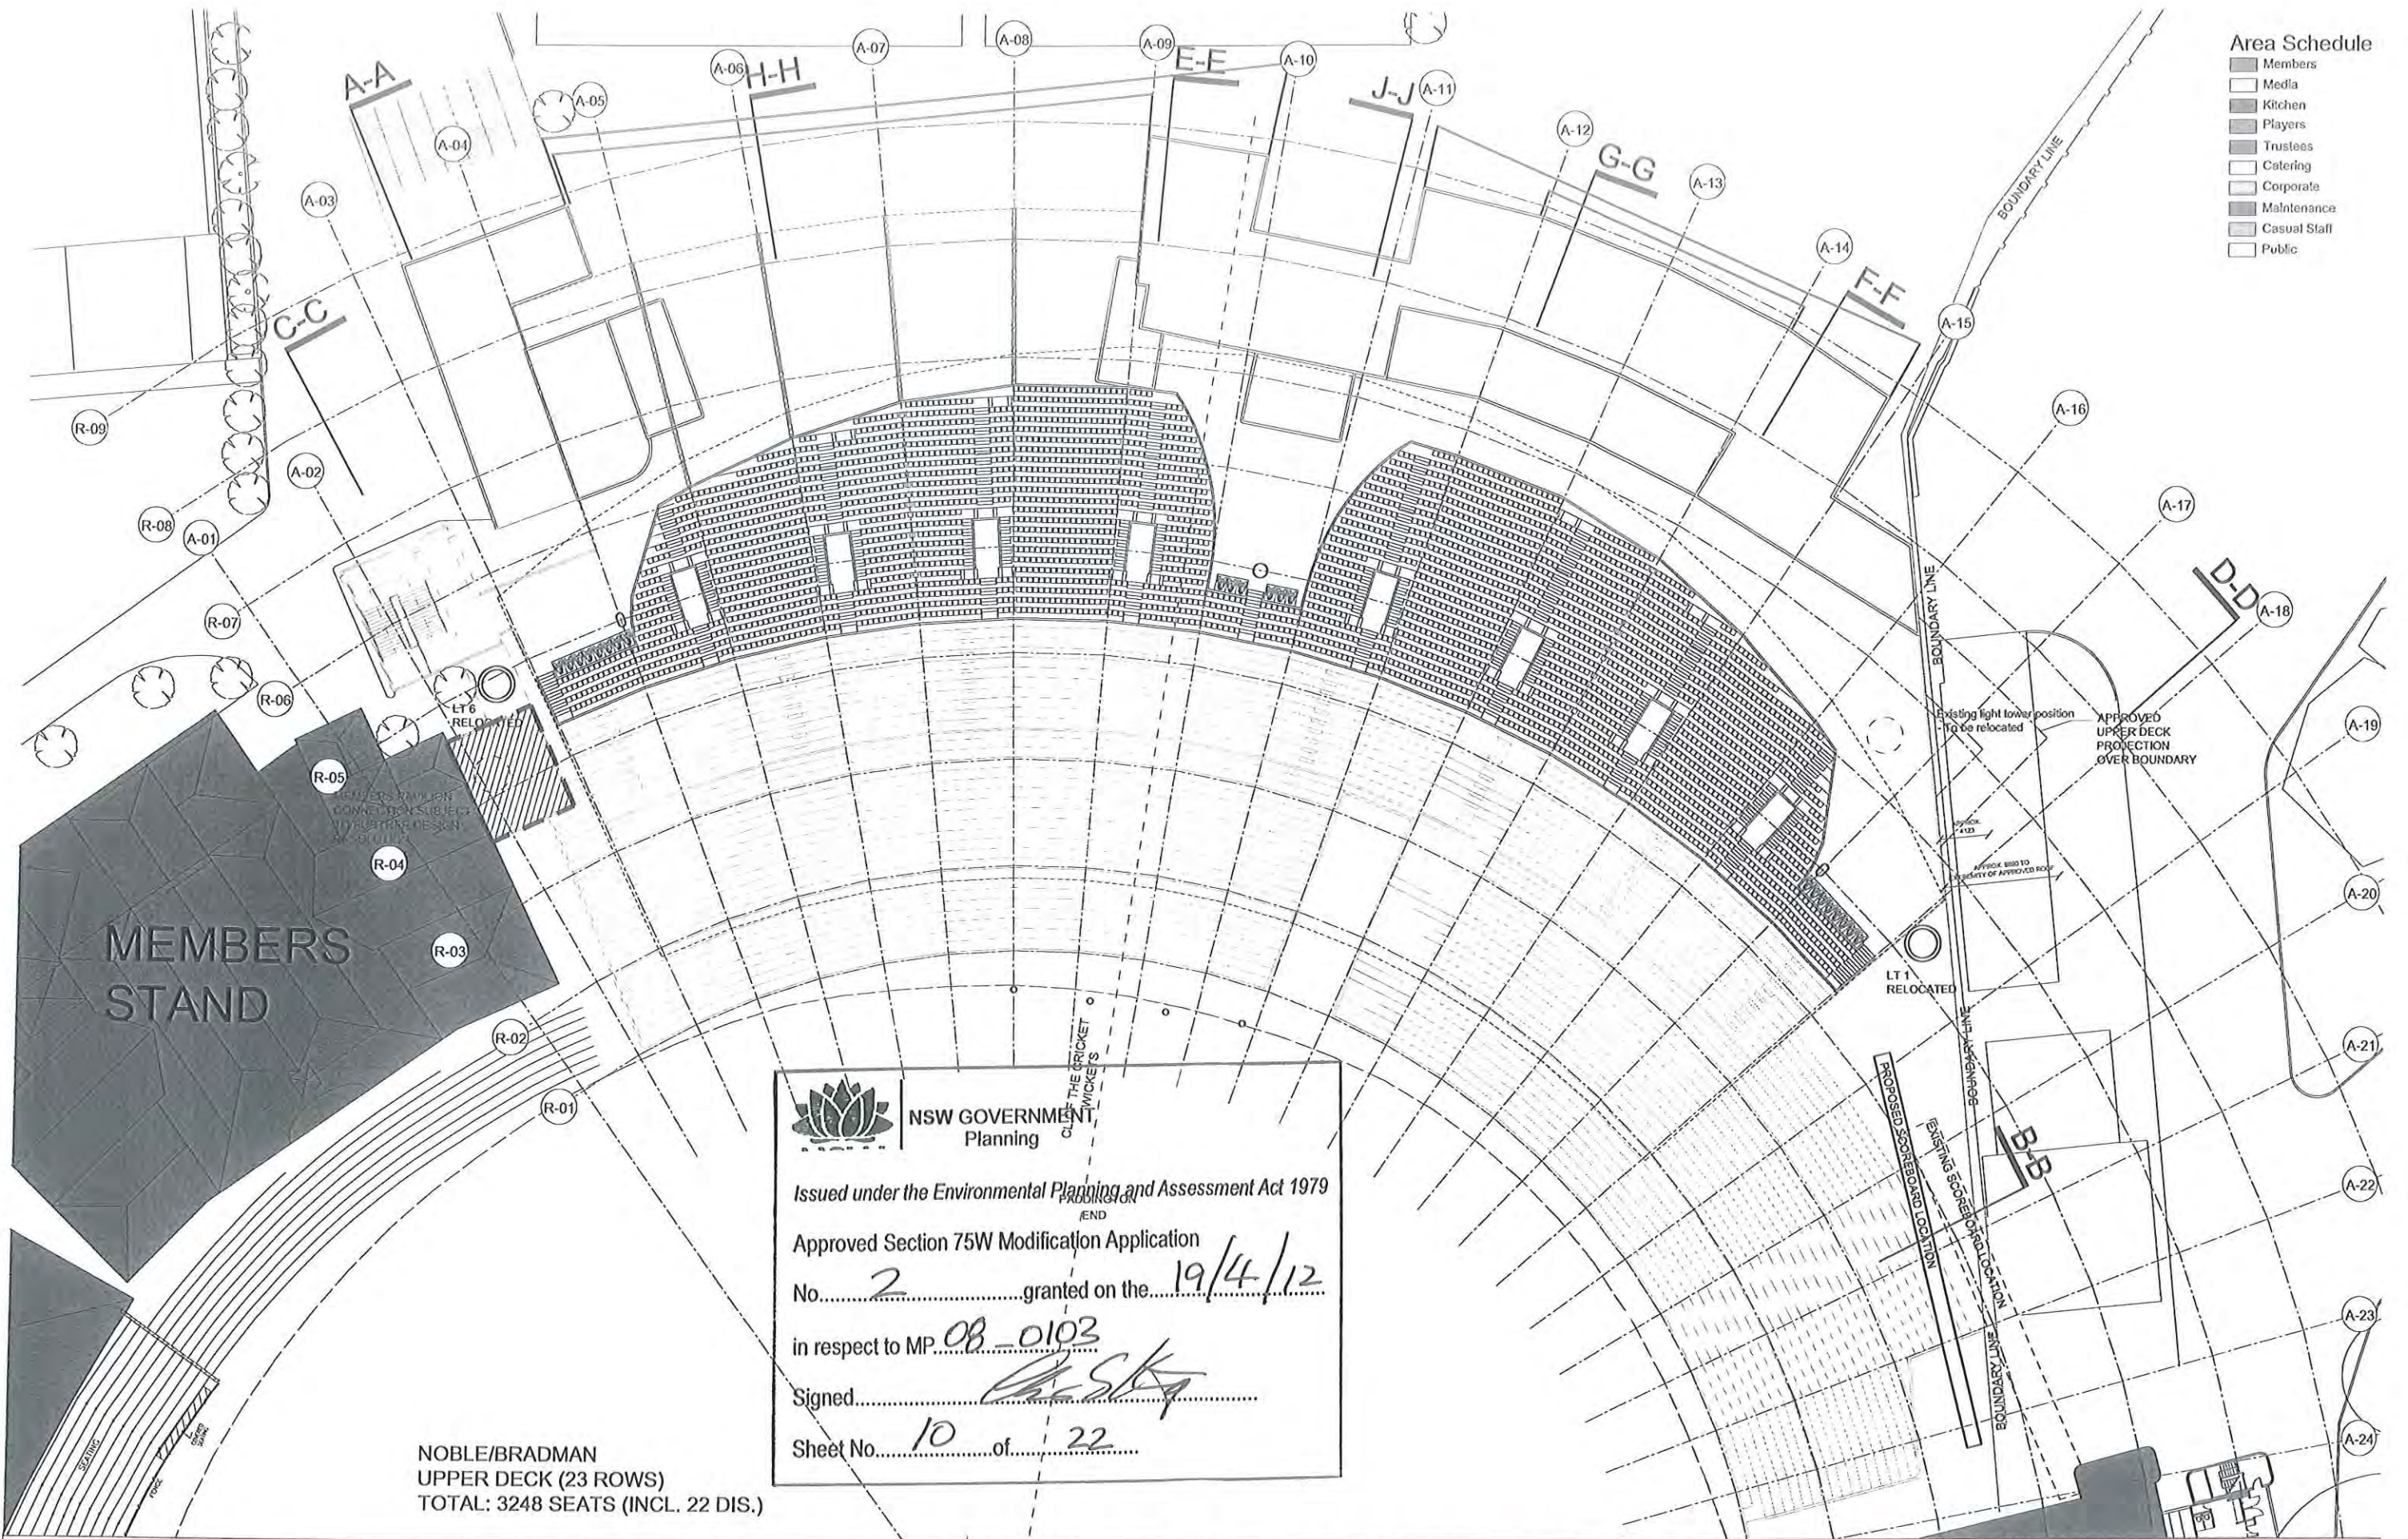

- Area Schedule**
- Members
 - Media
 - Kitchen
 - Players
 - Trustees
 - Catering
 - Corporate
 - Maintenance
 - Casual Staff
 - Public



**NSW GOVERNMENT
Planning**

Issued under the Environmental Planning and Assessment Act 1979

Approved Section 75W Modification Application

No. 2 granted on the 19/4/12

in respect to MP 08_0103

Signed [Signature]

Sheet No. 10 of 22

NOBLE/BRADMAN
UPPER DECK (23 ROWS)
TOTAL: 3248 SEATS (INCL. 22 DIS.)

Cox Richardson
Level 2, 204 Clarence Street, Sydney 2000 Australia
Tel : 612 9267 9599 Fax : 612 9264 5844
Email : sydney@cox.com.au



SCG STAGE 2: NORTHERN STAND


SYDNEY CRICKET GROUND, PADDINGTON

1:250@A1 / 1:500@A3

Drawing Title
LEVEL 4 PLAN
Drawing Number
D-06C
Date
FEB-2012



Cox Architecture Pty Ltd ACN 002 535 891

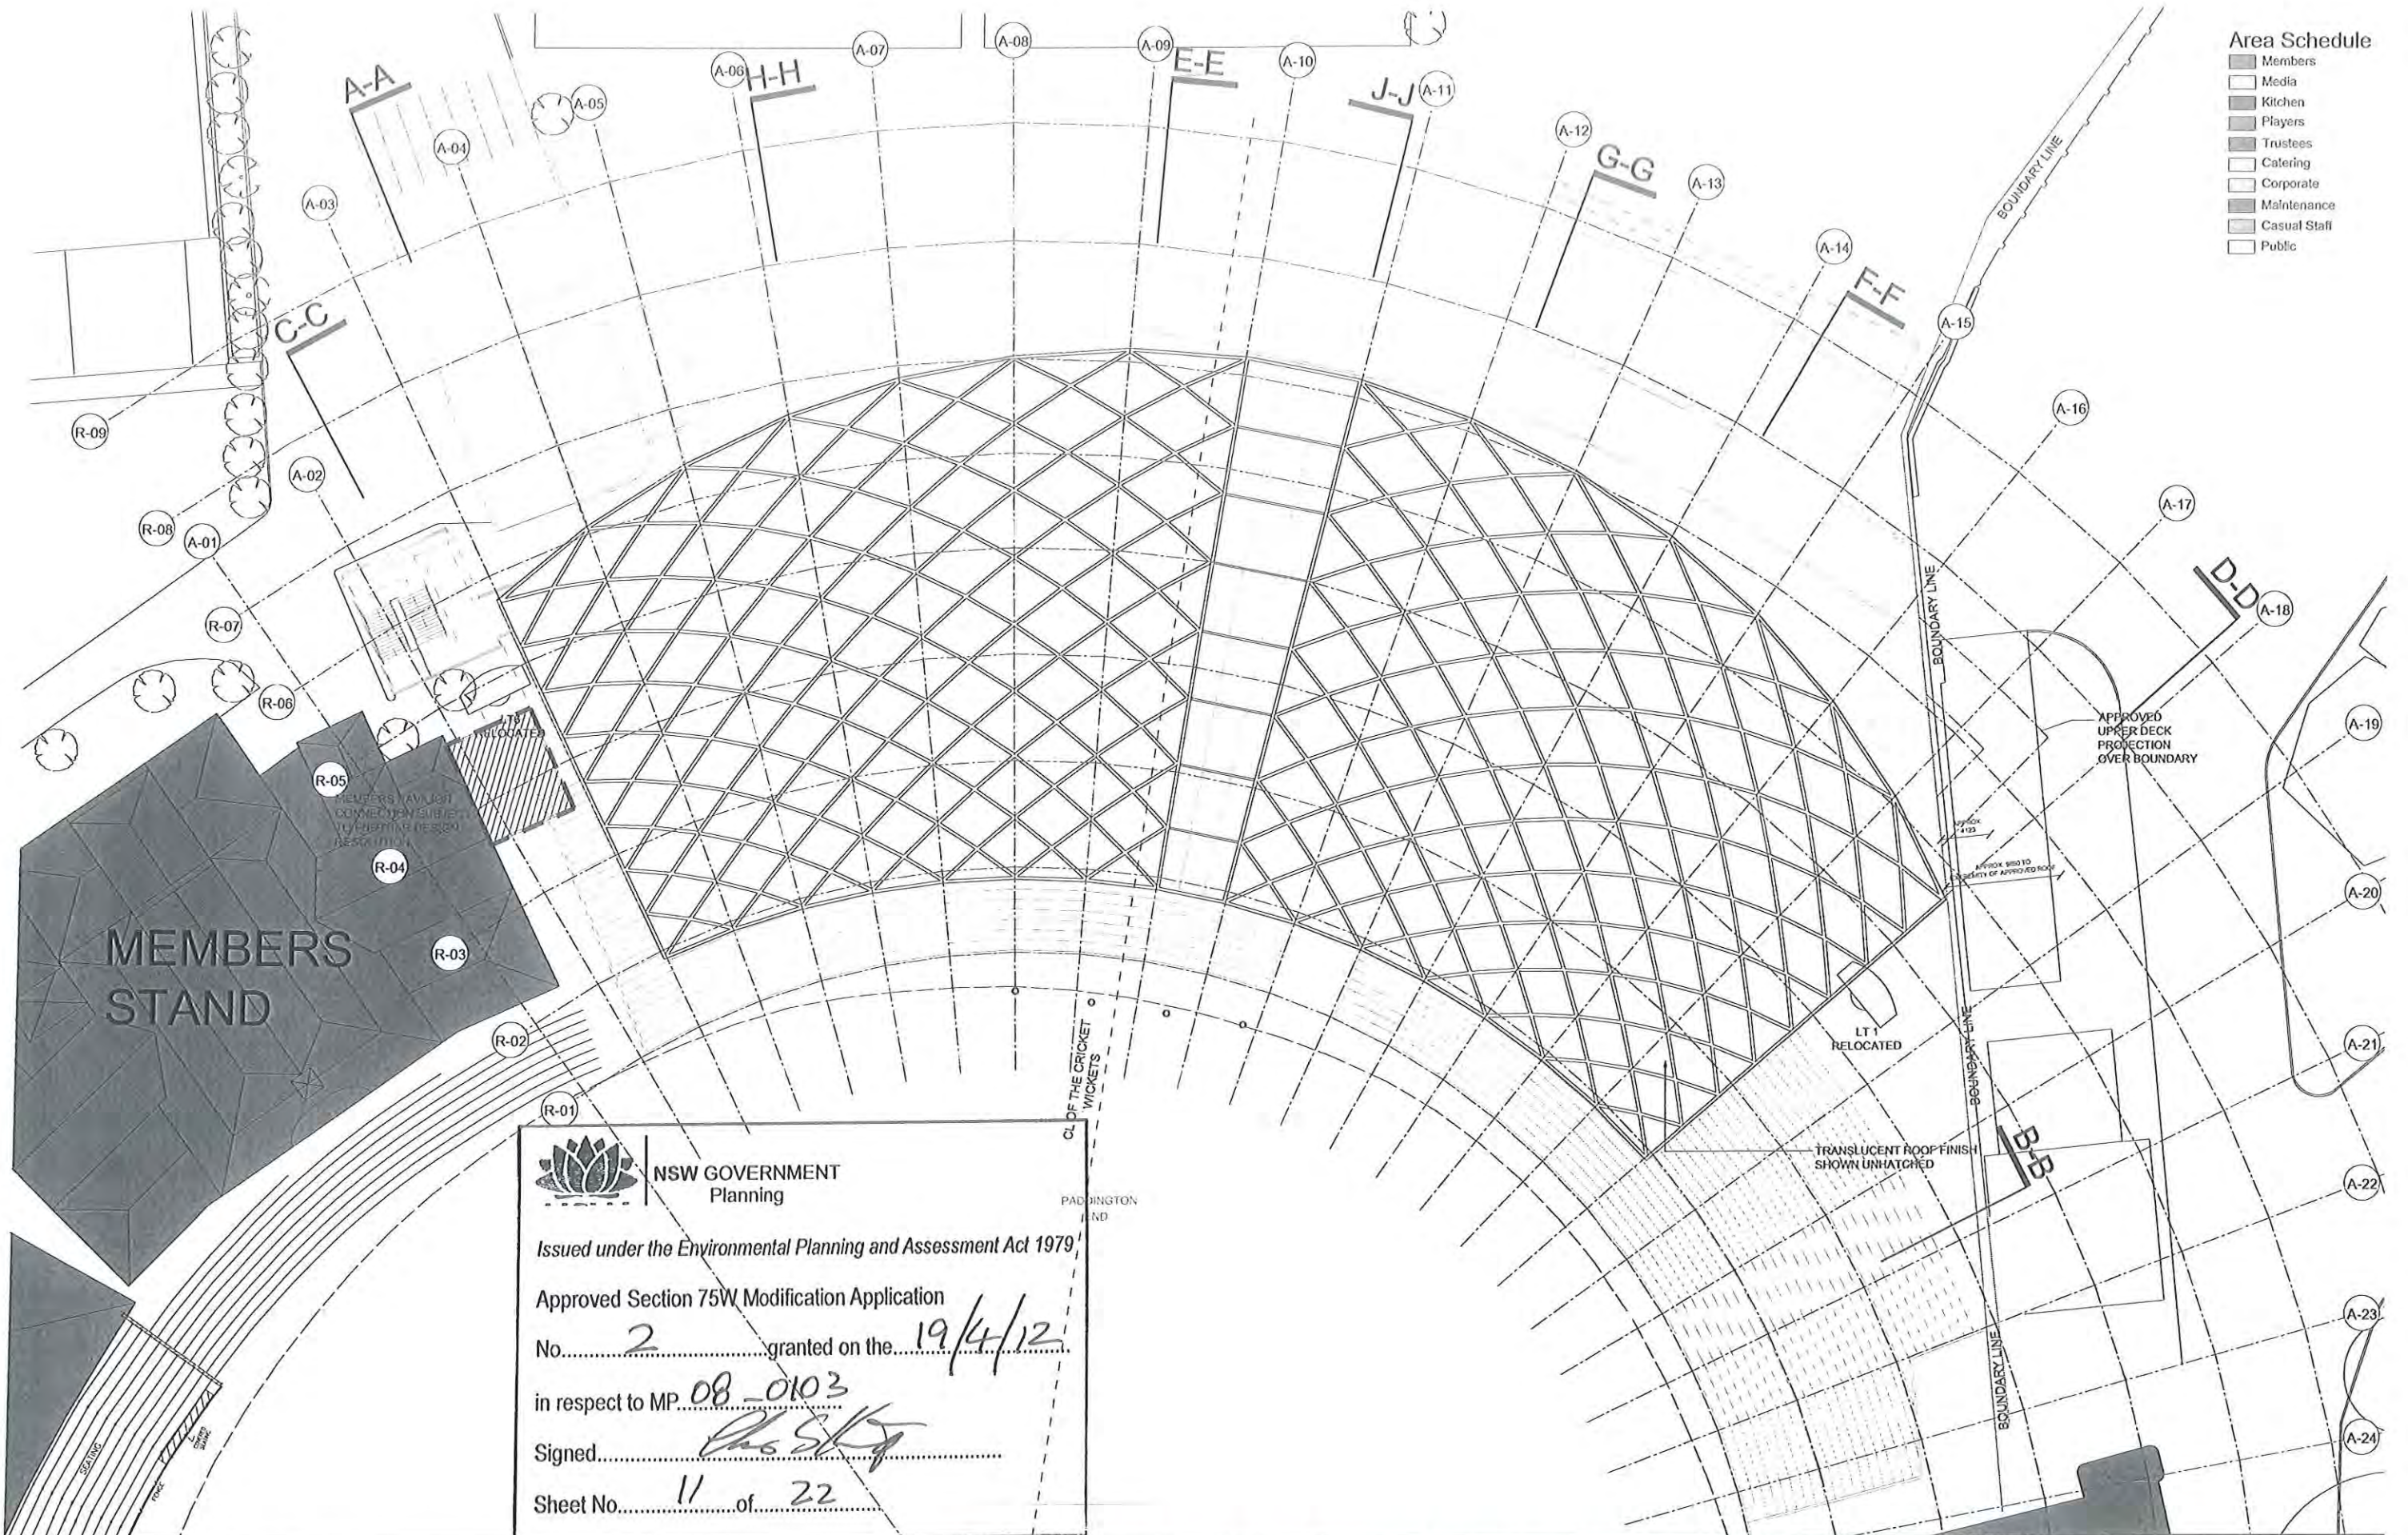

Area Schedule

Members
Media
Kitchen
Players
Trustees
Catering
Corporate
Maintenance
Casual Staff
Public



NSW GOVERNMENT
Planning

Issued under the Environmental Planning and Assessment Act 1979

Approved Section 75W Modification Application

No. 2 granted on the 19/4/12

in respect to MP 08_0103

Signed [Signature]

Sheet No. 11 of 22

Cox Richardson

Level 2, 204 Clarence Street, Sydney 2000 Australia
Tel : 612 9267 9599 Fax : 612 9264 5844
Email : sydney@cox.com.au

Architecture Planning Urban design Interior design Health facility design

COX



SCG STAGE 2: NORTHERN STAND

SYDNEY CRICKET GROUND, PADDINGTON

1:250@A1 / 1:500@A3


Drawing Title
ROOF PLAN

Drawing Number
D-07B

Date
FEB-2012



Cox Architecture Pty Ltd ACN 002 535 891

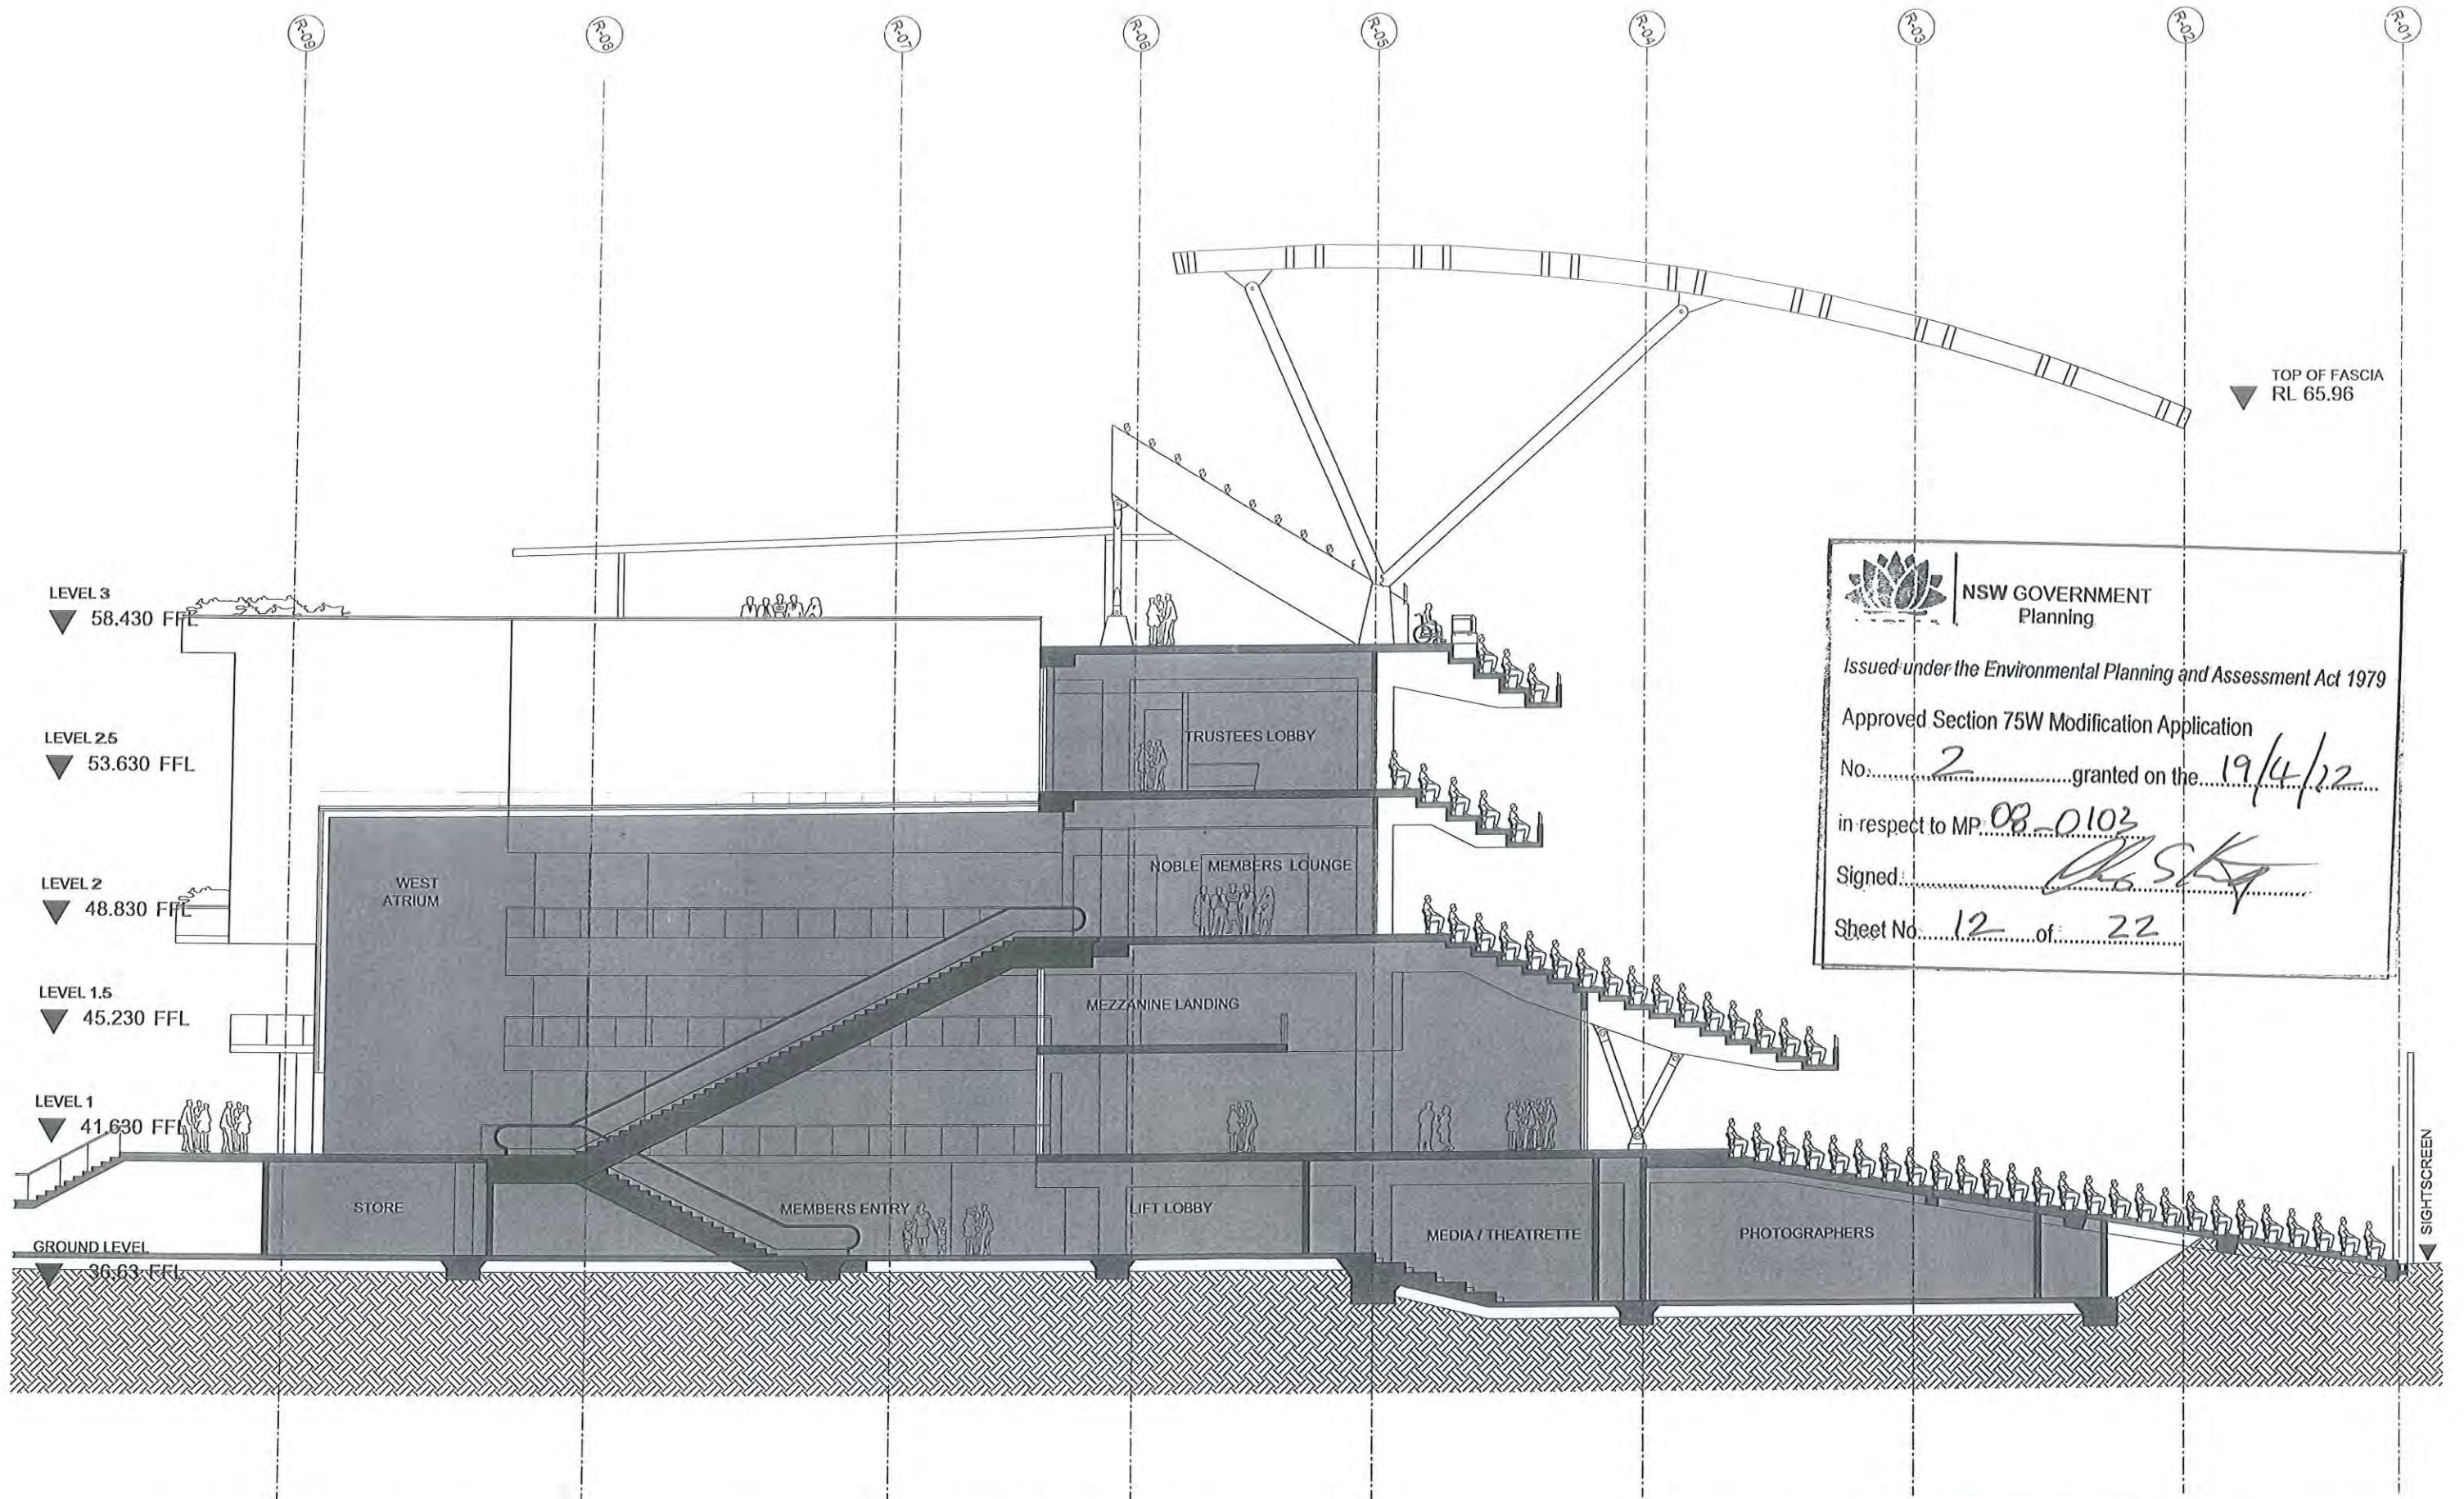

Cox Richardson

Level 2, 204 Clarence Street, Sydney 2000 Australia
Tel : 612 9267 9599 Fax : 612 9264 5844
Email : sydney@cox.com.au

Architecture Planning Urban design Interior design Health facility design

COX



SCG STAGE 2: NORTHERN STAND

SYDNEY CRICKET GROUND, PADDINGTON

1:100@A1 / 1:200@A3

Drawing Title
SECTION A-A

Drawing Number
D-10B

Date
FEB-2012

Cox Architecture Pty Ltd ACN 002 555 891



NSW GOVERNMENT
Planning

Issued under the Environmental Planning and Assessment Act 1979


Approved Section 75W Modification Application

No. 2 granted on the 19/4/12

in respect to MP 08-0103

Signed [Signature]

Sheet No. 13 of 22

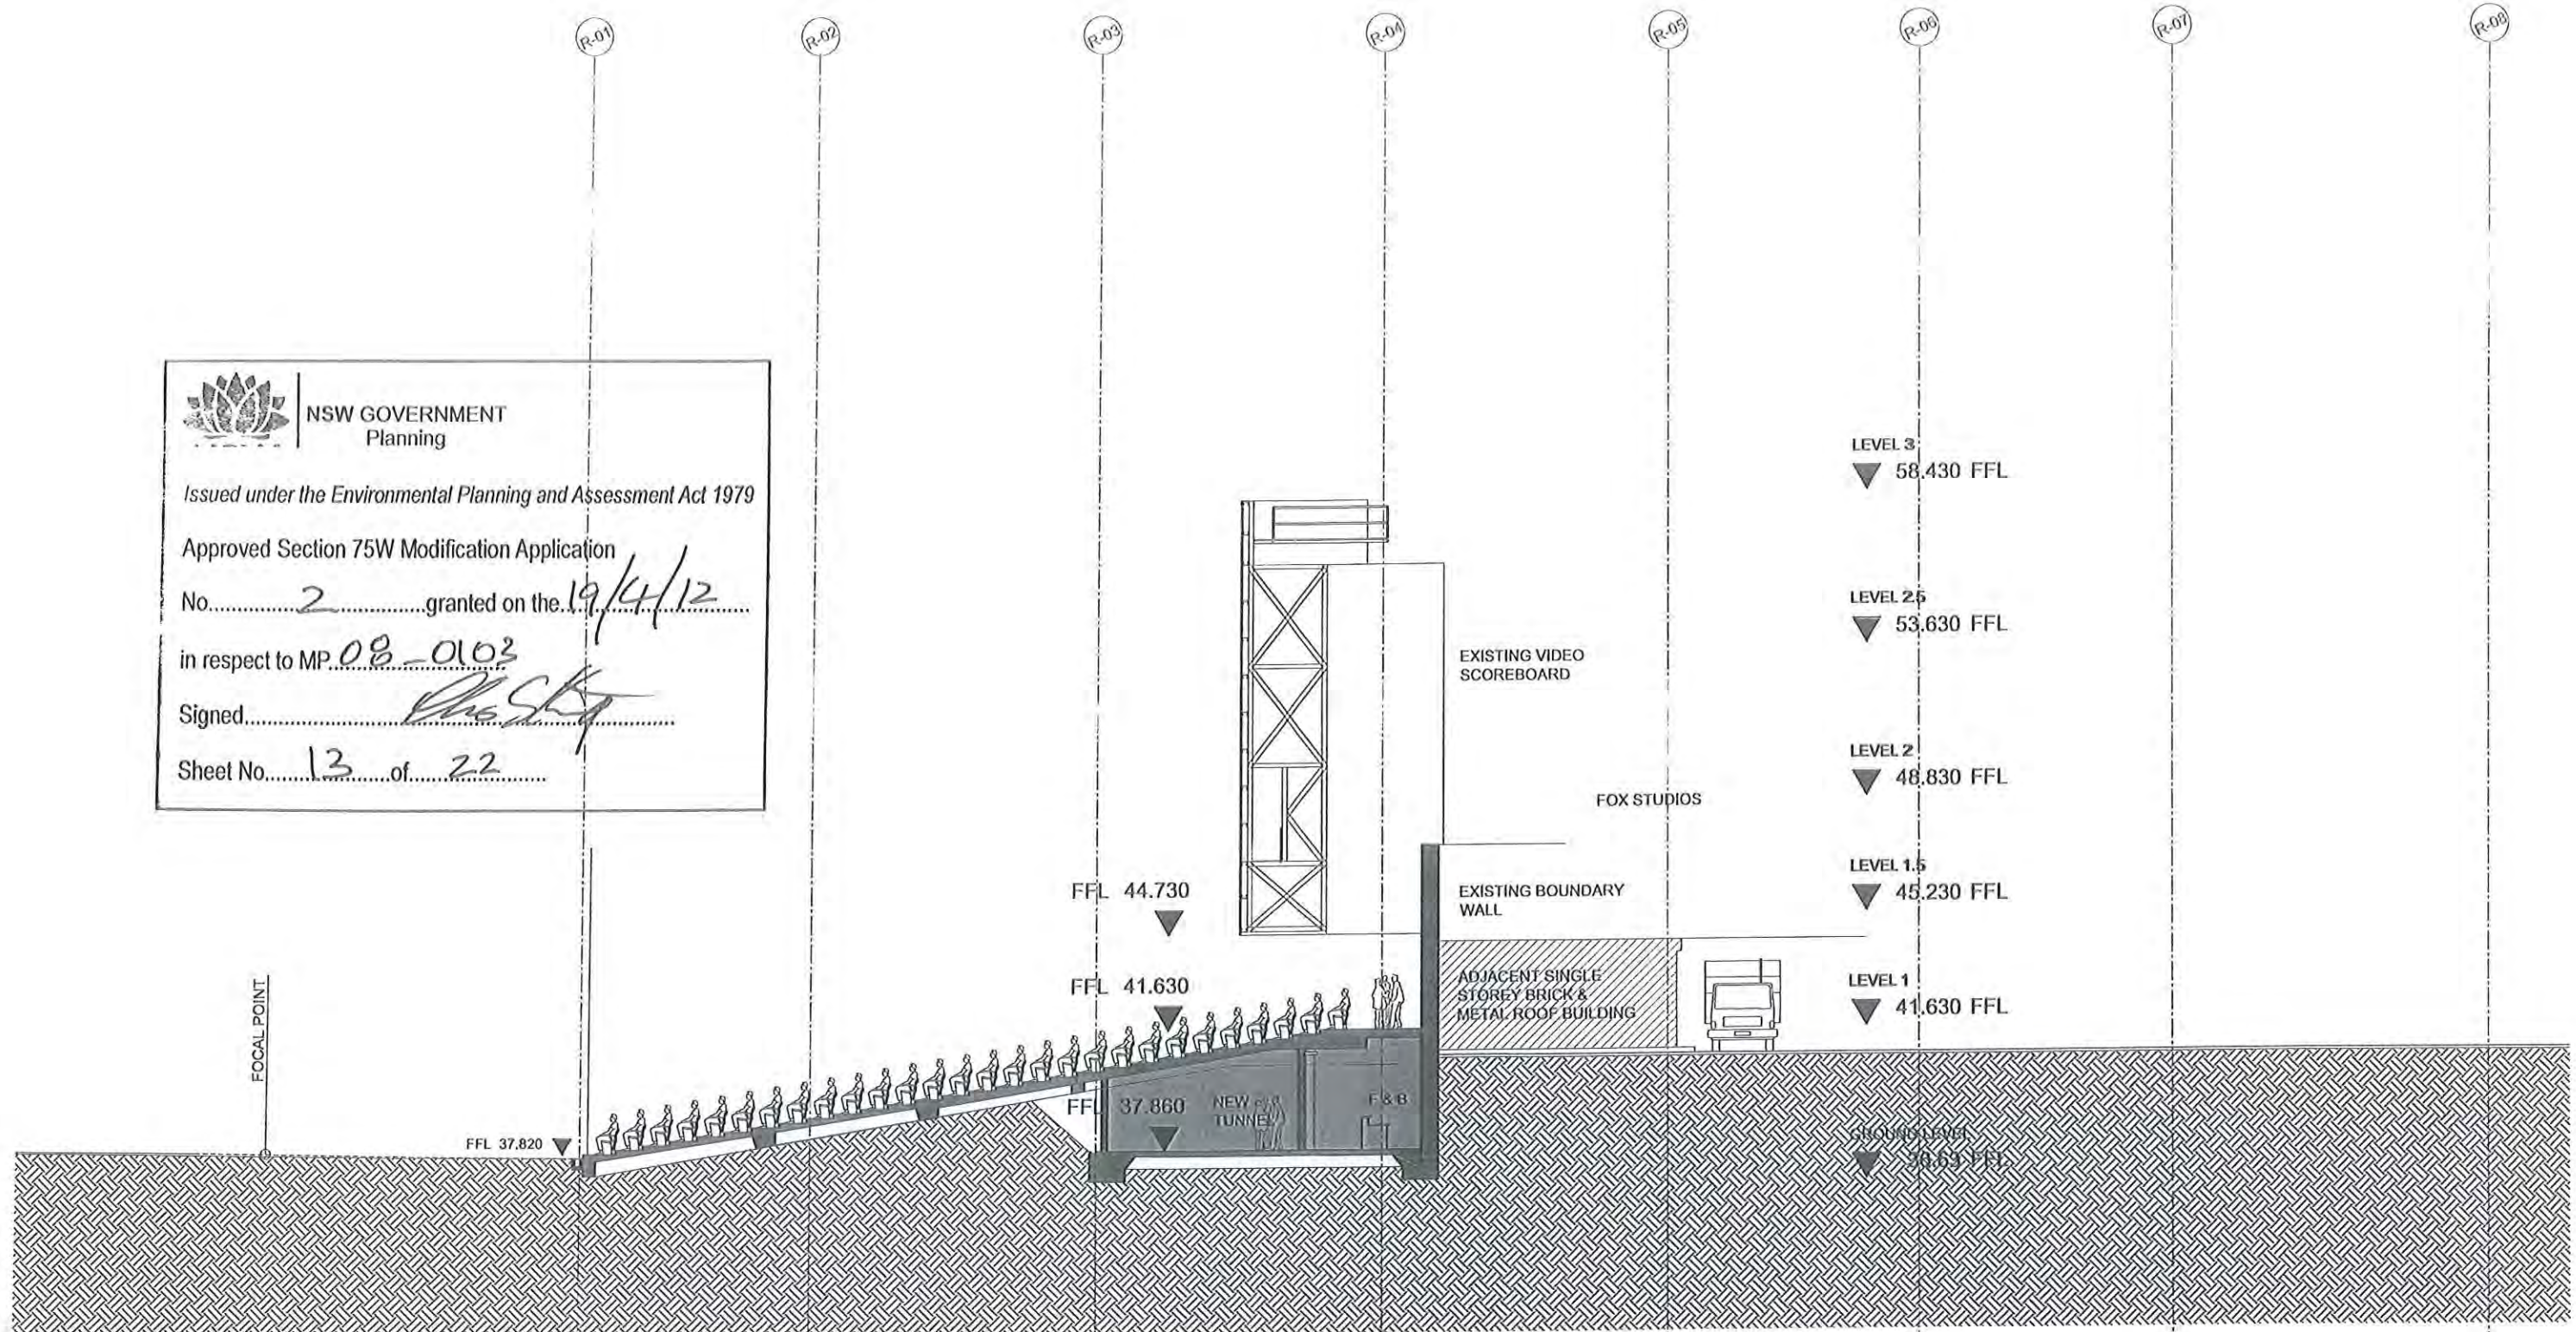

Cox Richardson

Level 2, 204 Clarence Street, Sydney 2000 Australia
Tel: 612 9267 9599 Fax: 612 9264 5844
Email: sydney@cox.com.au

Architecture Planning Urban design Interior design Health facility design

COX



SCG STAGE 2: NORTHERN STAND

SYDNEY CRICKET GROUND, PADDINGTON


1:100@A1 / 1:200@A3

Drawing Title
SECTION B-B

Drawing Number
D-11B

Date
FEB-2012

Cox Richardson Pty Ltd ACN 002 535 691

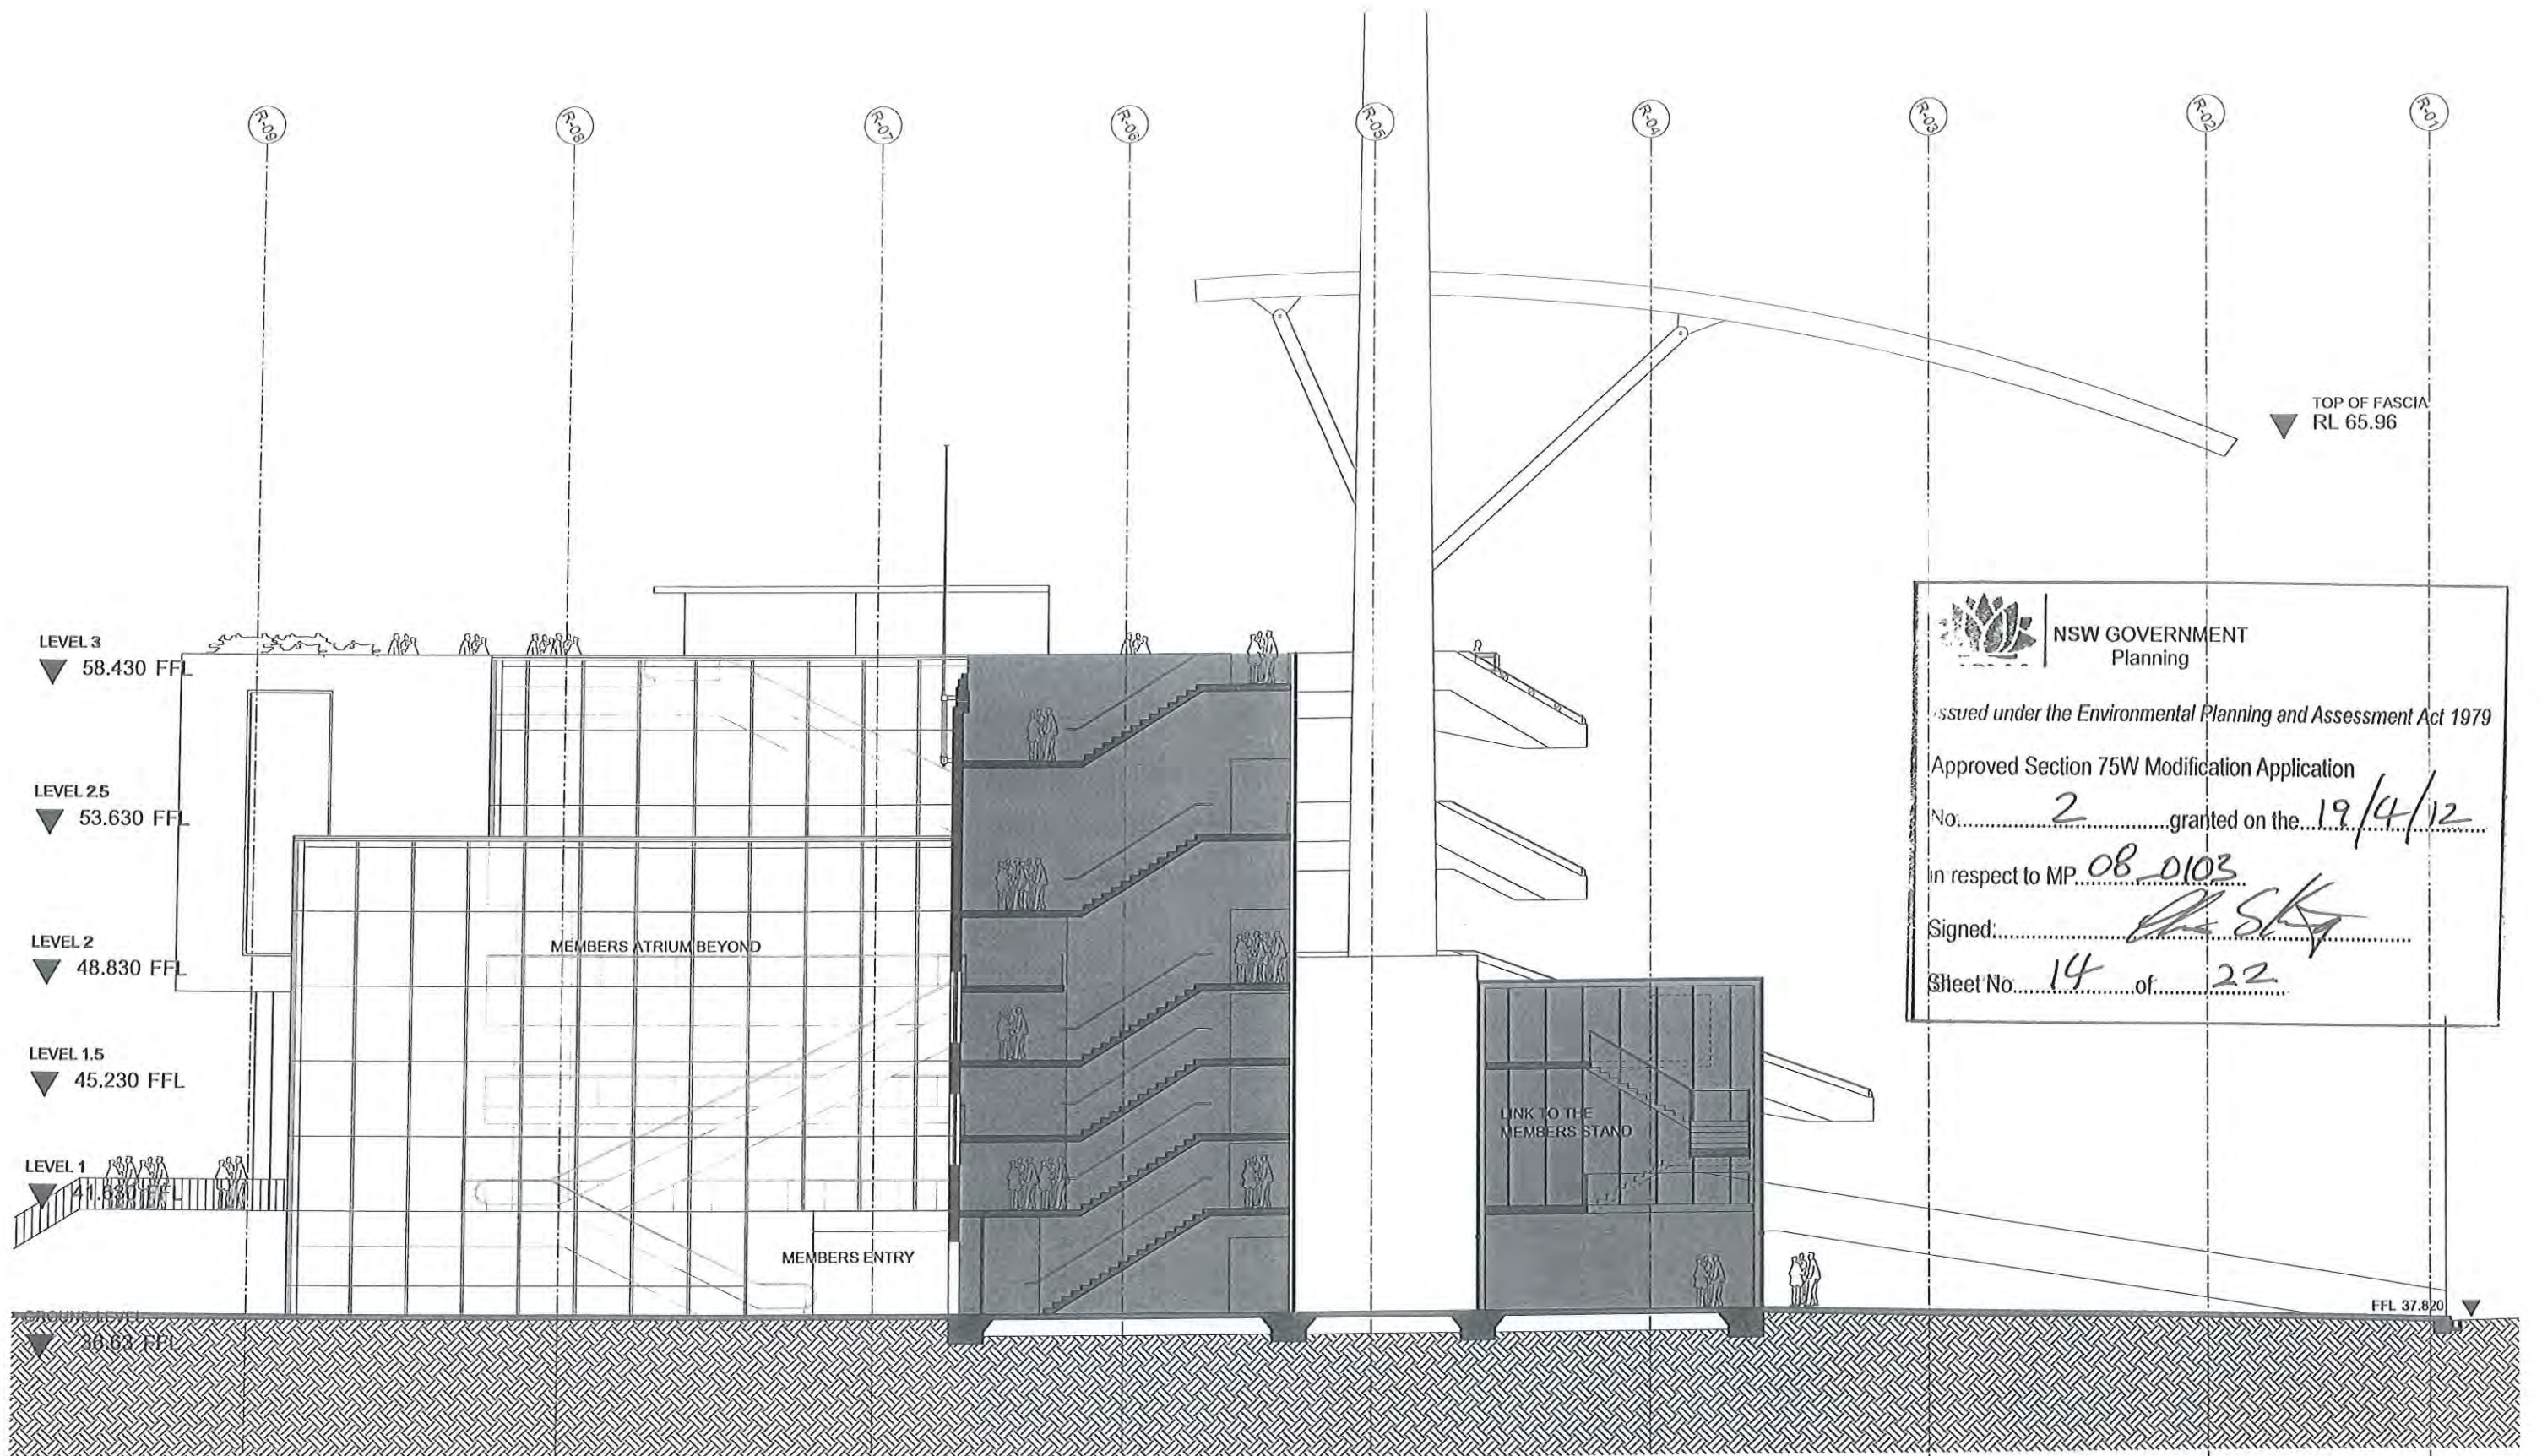

Cox Richardson

Level 2, 204 Clarence Street, Sydney 2000 Australia
Tel: 612 9267 9599 Fax: 612 9264 5844
Email: sydney@cox.com.au

Architecture Planning Urban design Interiors design Health facility design

COX



SCG STAGE 2: NORTHERN STAND

SYDNEY CRICKET GROUND, PADDINGTON

1:100@A1 / 1:200@A3

Drawing Title
SECTION C-C

Drawing Number
D-12B

Date
FEB-2012



Cox Richardson Pty Ltd ACN 002 535 801



NSW GOVERNMENT
Planning

Issued under the Environmental Planning and Assessment Act 1979

Approved Section 75W Modification Application

No. 2 granted on the 19/4/12

in respect to MP 08_0103

Signed [Signature]

Sheet No. 15 of 22

TOP OF FASCIA
RL 65.96

FOCAL POINT

FFL 37.820

WELDERS

O'REILLY TUNNEL

EXISTING
BOUNDARY WALL

ABANDONED
STREET LIGHTS &
DETERIORATED BUILDING

FOX
STUDIOS

LEVEL 3
▼ 58.430 FFL

LEVEL 2.5
▼ 53.630 FFL

LEVEL 2
▼ 48.830 FFL

LEVEL 1.5
▼ 45.230 FFL

LEVEL 1
▼ 41.630 FFL

GROUND LEVEL
▼ 36.63 FFL

Cox Richardson

Level 2, 204 Clarence Street, Sydney 2000 Australia
Tel : 612 9267 9599 Fax : 612 9264 5844
Email : sydney@cox.com.au

Architecture Planning Urban design Interior design Health facility design

COX



SCG STAGE 2: NORTHERN STAND

SYDNEY CRICKET GROUND, PADDINGTON

1:100@A1 / 1:200@A3


Drawing Title
SECTION D-D

Drawing Number
D-13B

Date
FEB-2012



Cox Architecture Pty Ltd ACN 002 535 891

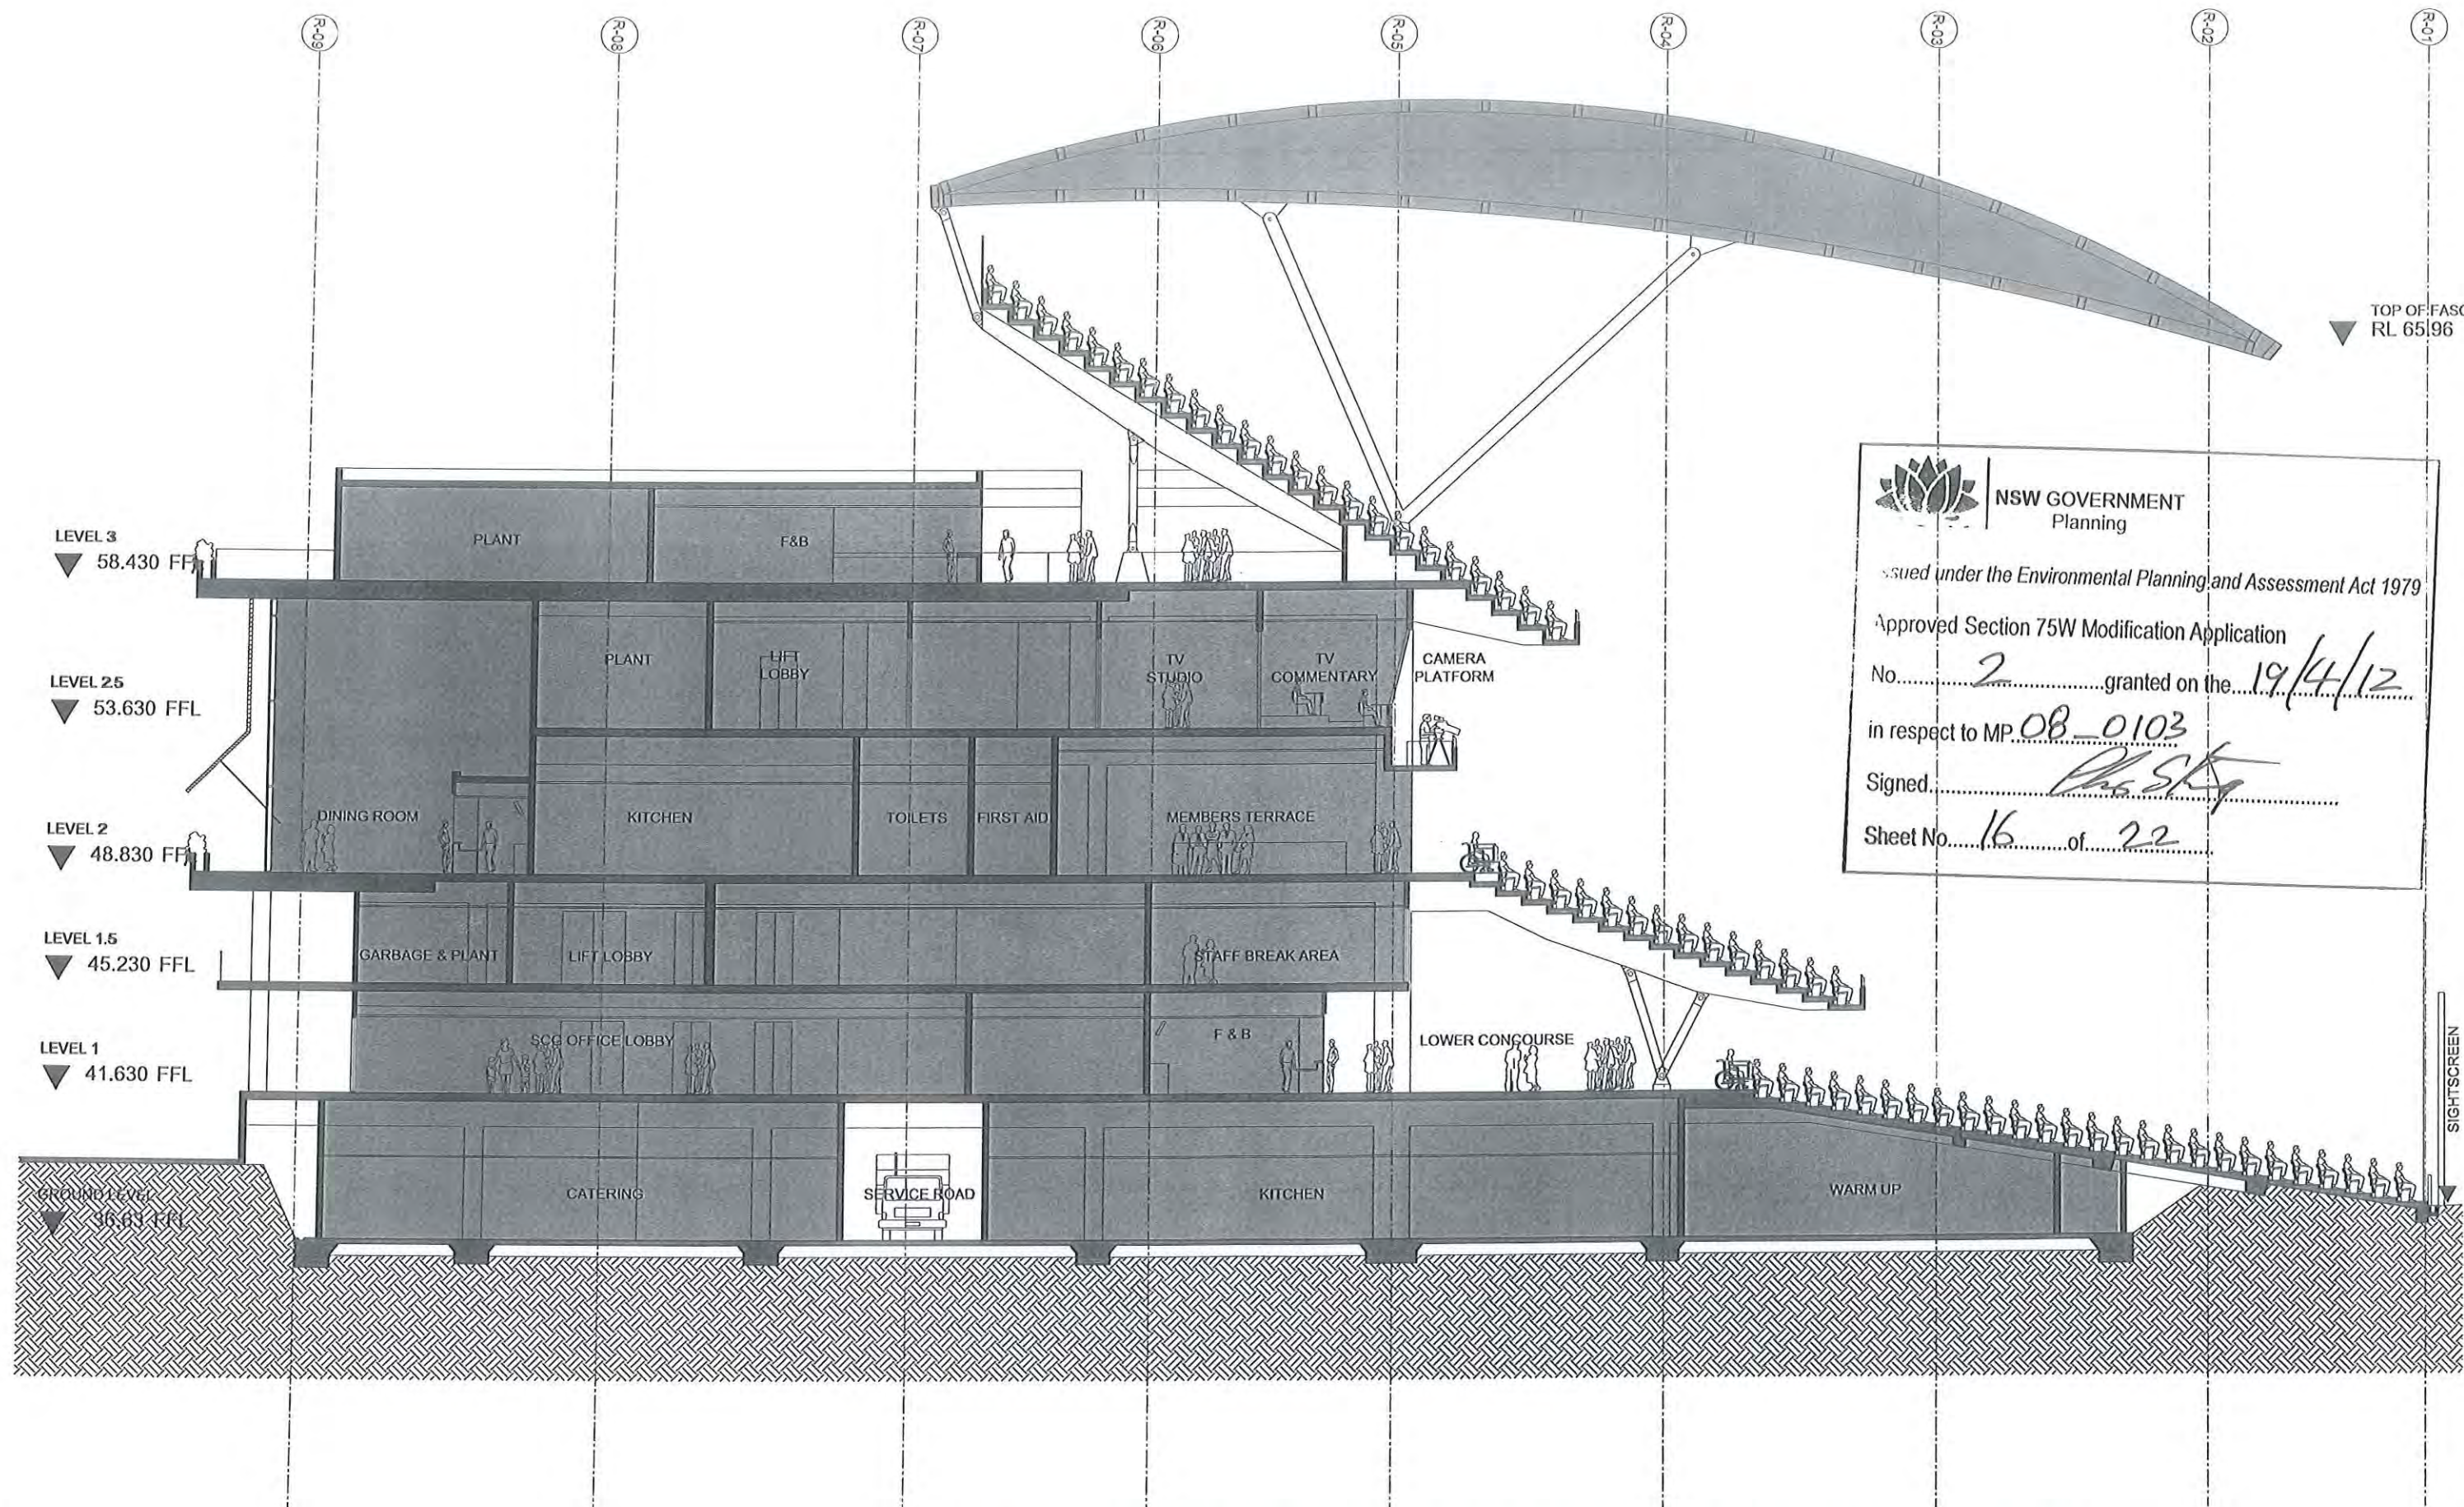

NSW GOVERNMENT
Planning

Issued under the Environmental Planning and Assessment Act 1979

Approved Section 75W Modification Application

No. 2 granted on the 19/4/12

in respect to MP 08-0103

Signed [Signature]

Sheet No. 16 of 22

Cox Richardson

Level 2, 204 Clarence Street, Sydney 2000 Australia
Tel : 612 9267 9599 Fax : 612 9264 5844
Email : sydney@cox.com.au



SCG STAGE 2: NORTHERN STAND

SYDNEY CRICKET GROUND, PADDINGTON


1:100@A1 / 1:200@A3

Drawing Title
SECTION E-E

Drawing Number
D-14B

Date
FEB-2012

Cox Architecture Pty Ltd ACN 002 535 891

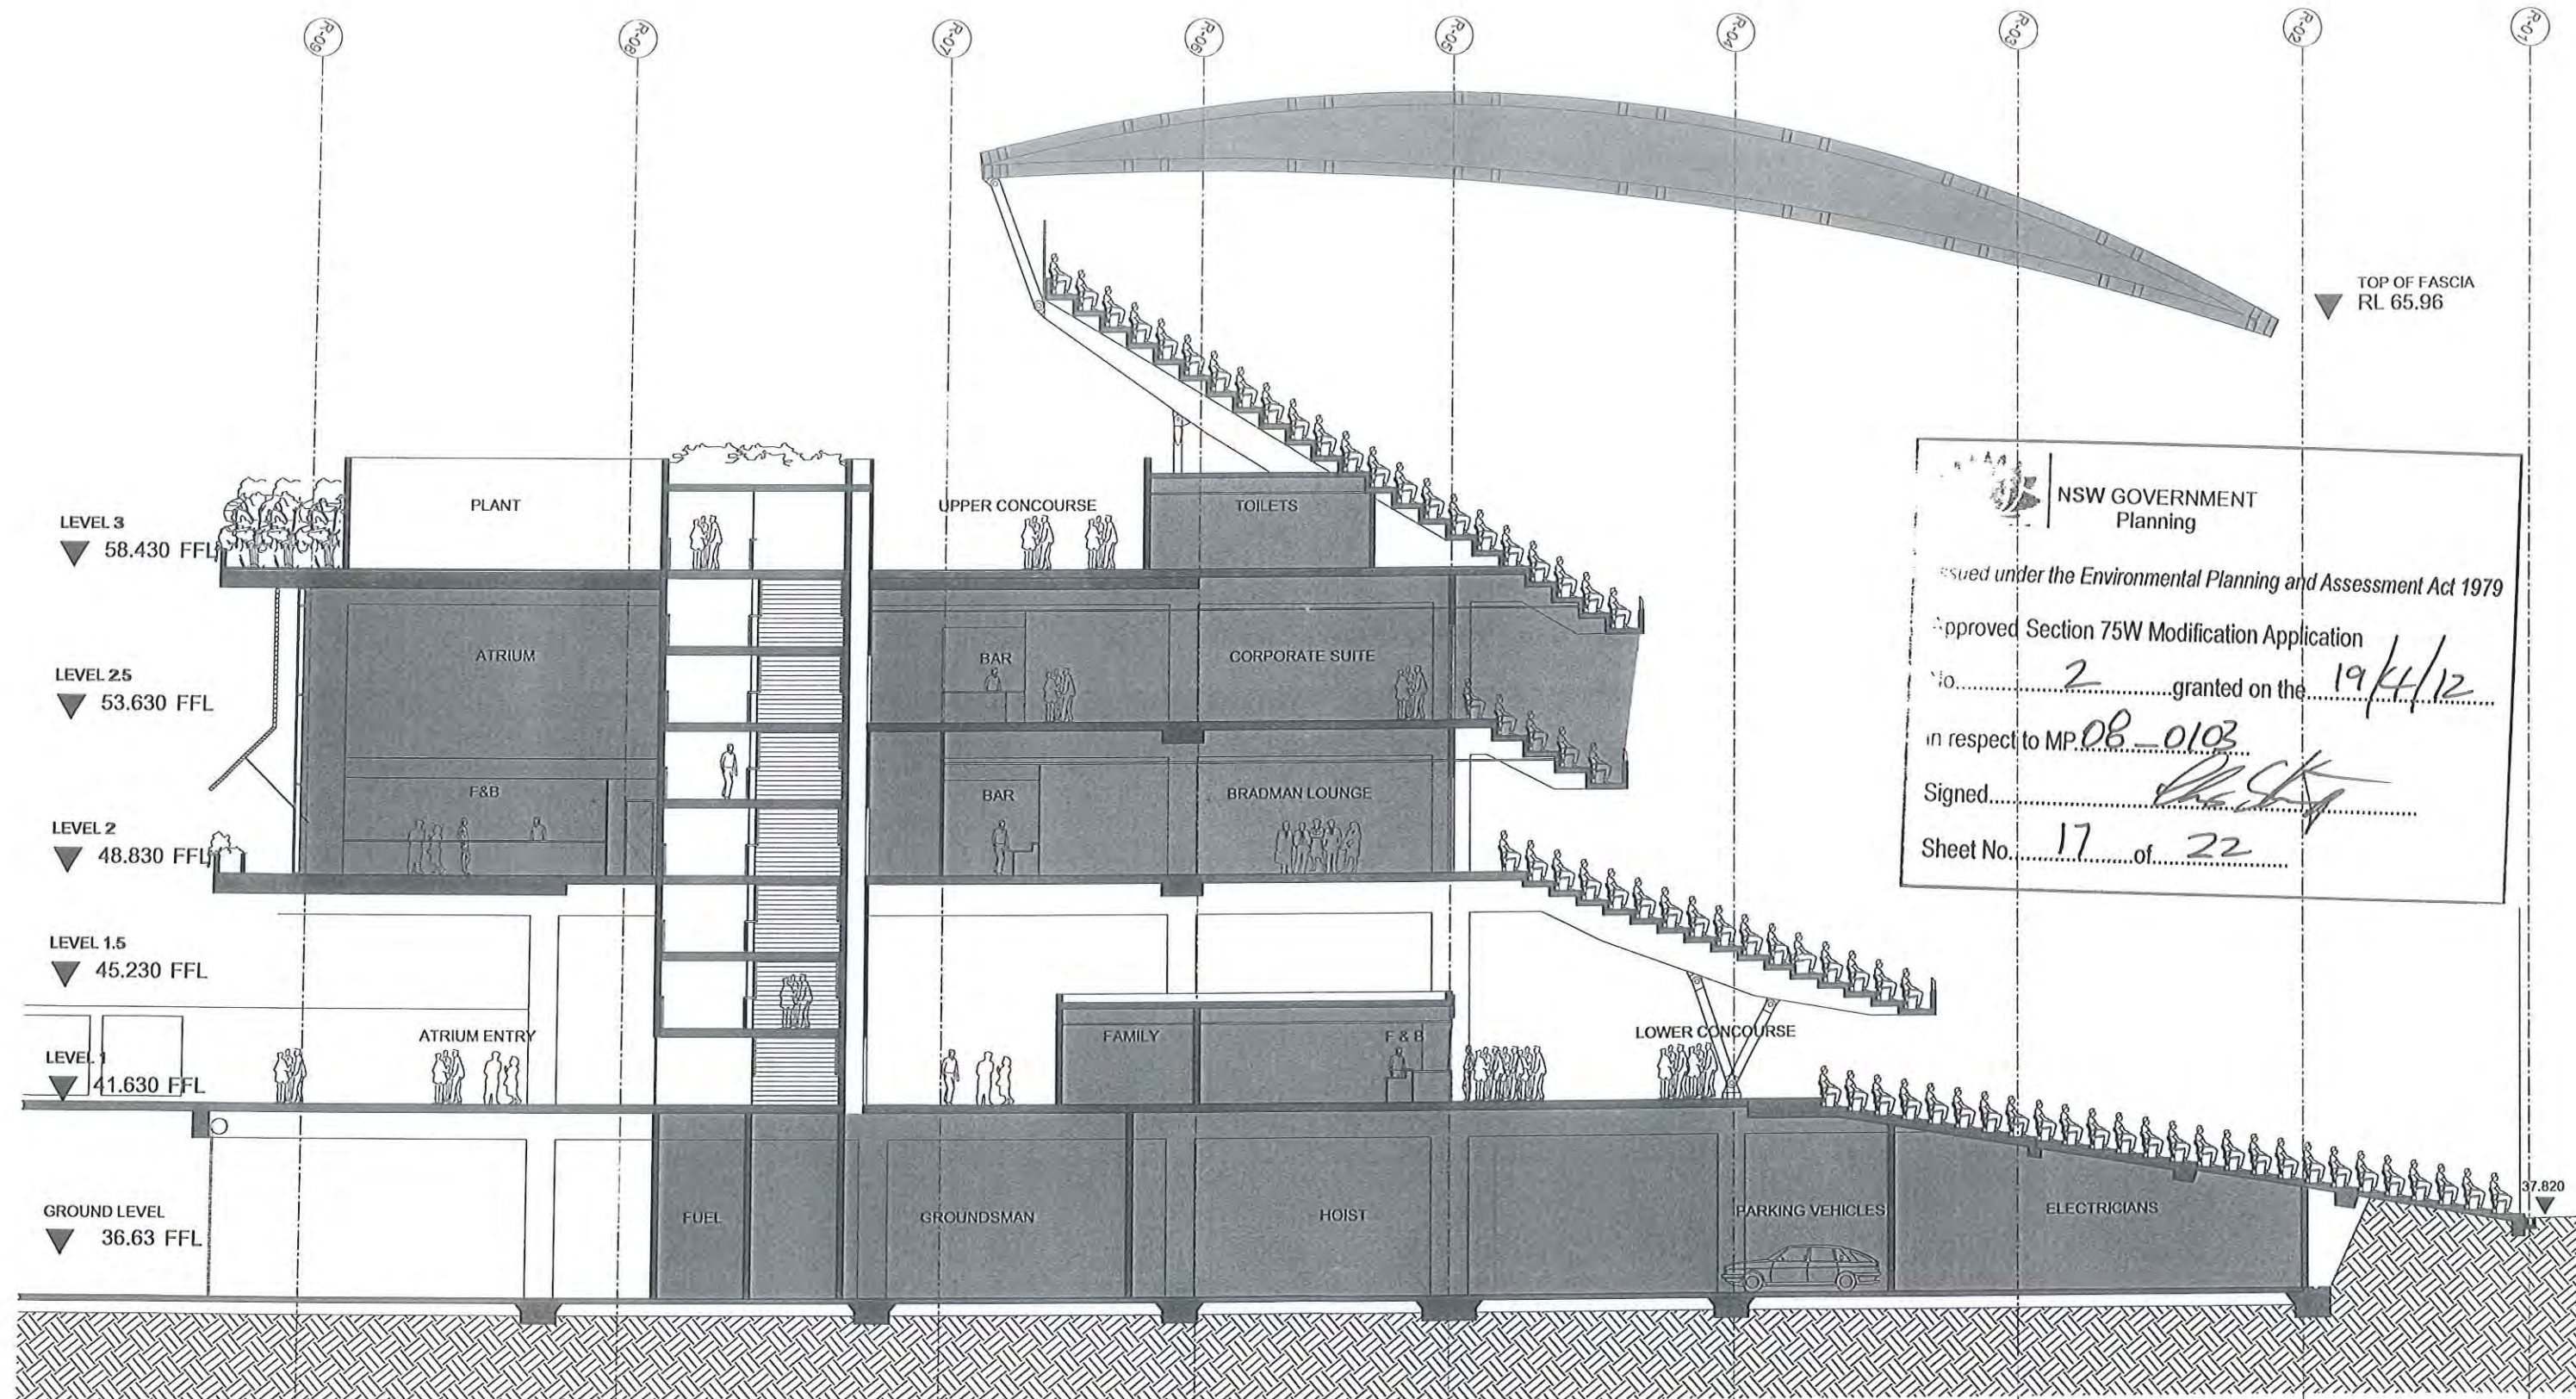

Cox Richardson

Level 2, 204 Clarence Street, Sydney 2000 Australia
Tel : 612 9267 9599 Fax : 612 9264 5844
Email : sydney@cox.com.au

Architecture Planning Urban design Interior design Health facility design

COX



SCG STAGE 2: NORTHERN STAND

SYDNEY CRICKET GROUND, PADDINGTON


1:100@A1 / 1:200@A3

Drawing Title
SECTION F-F

Drawing Number
D-15B

Date
FEB-2012

Cox Architecture Pty Ltd ACN 002 535 891

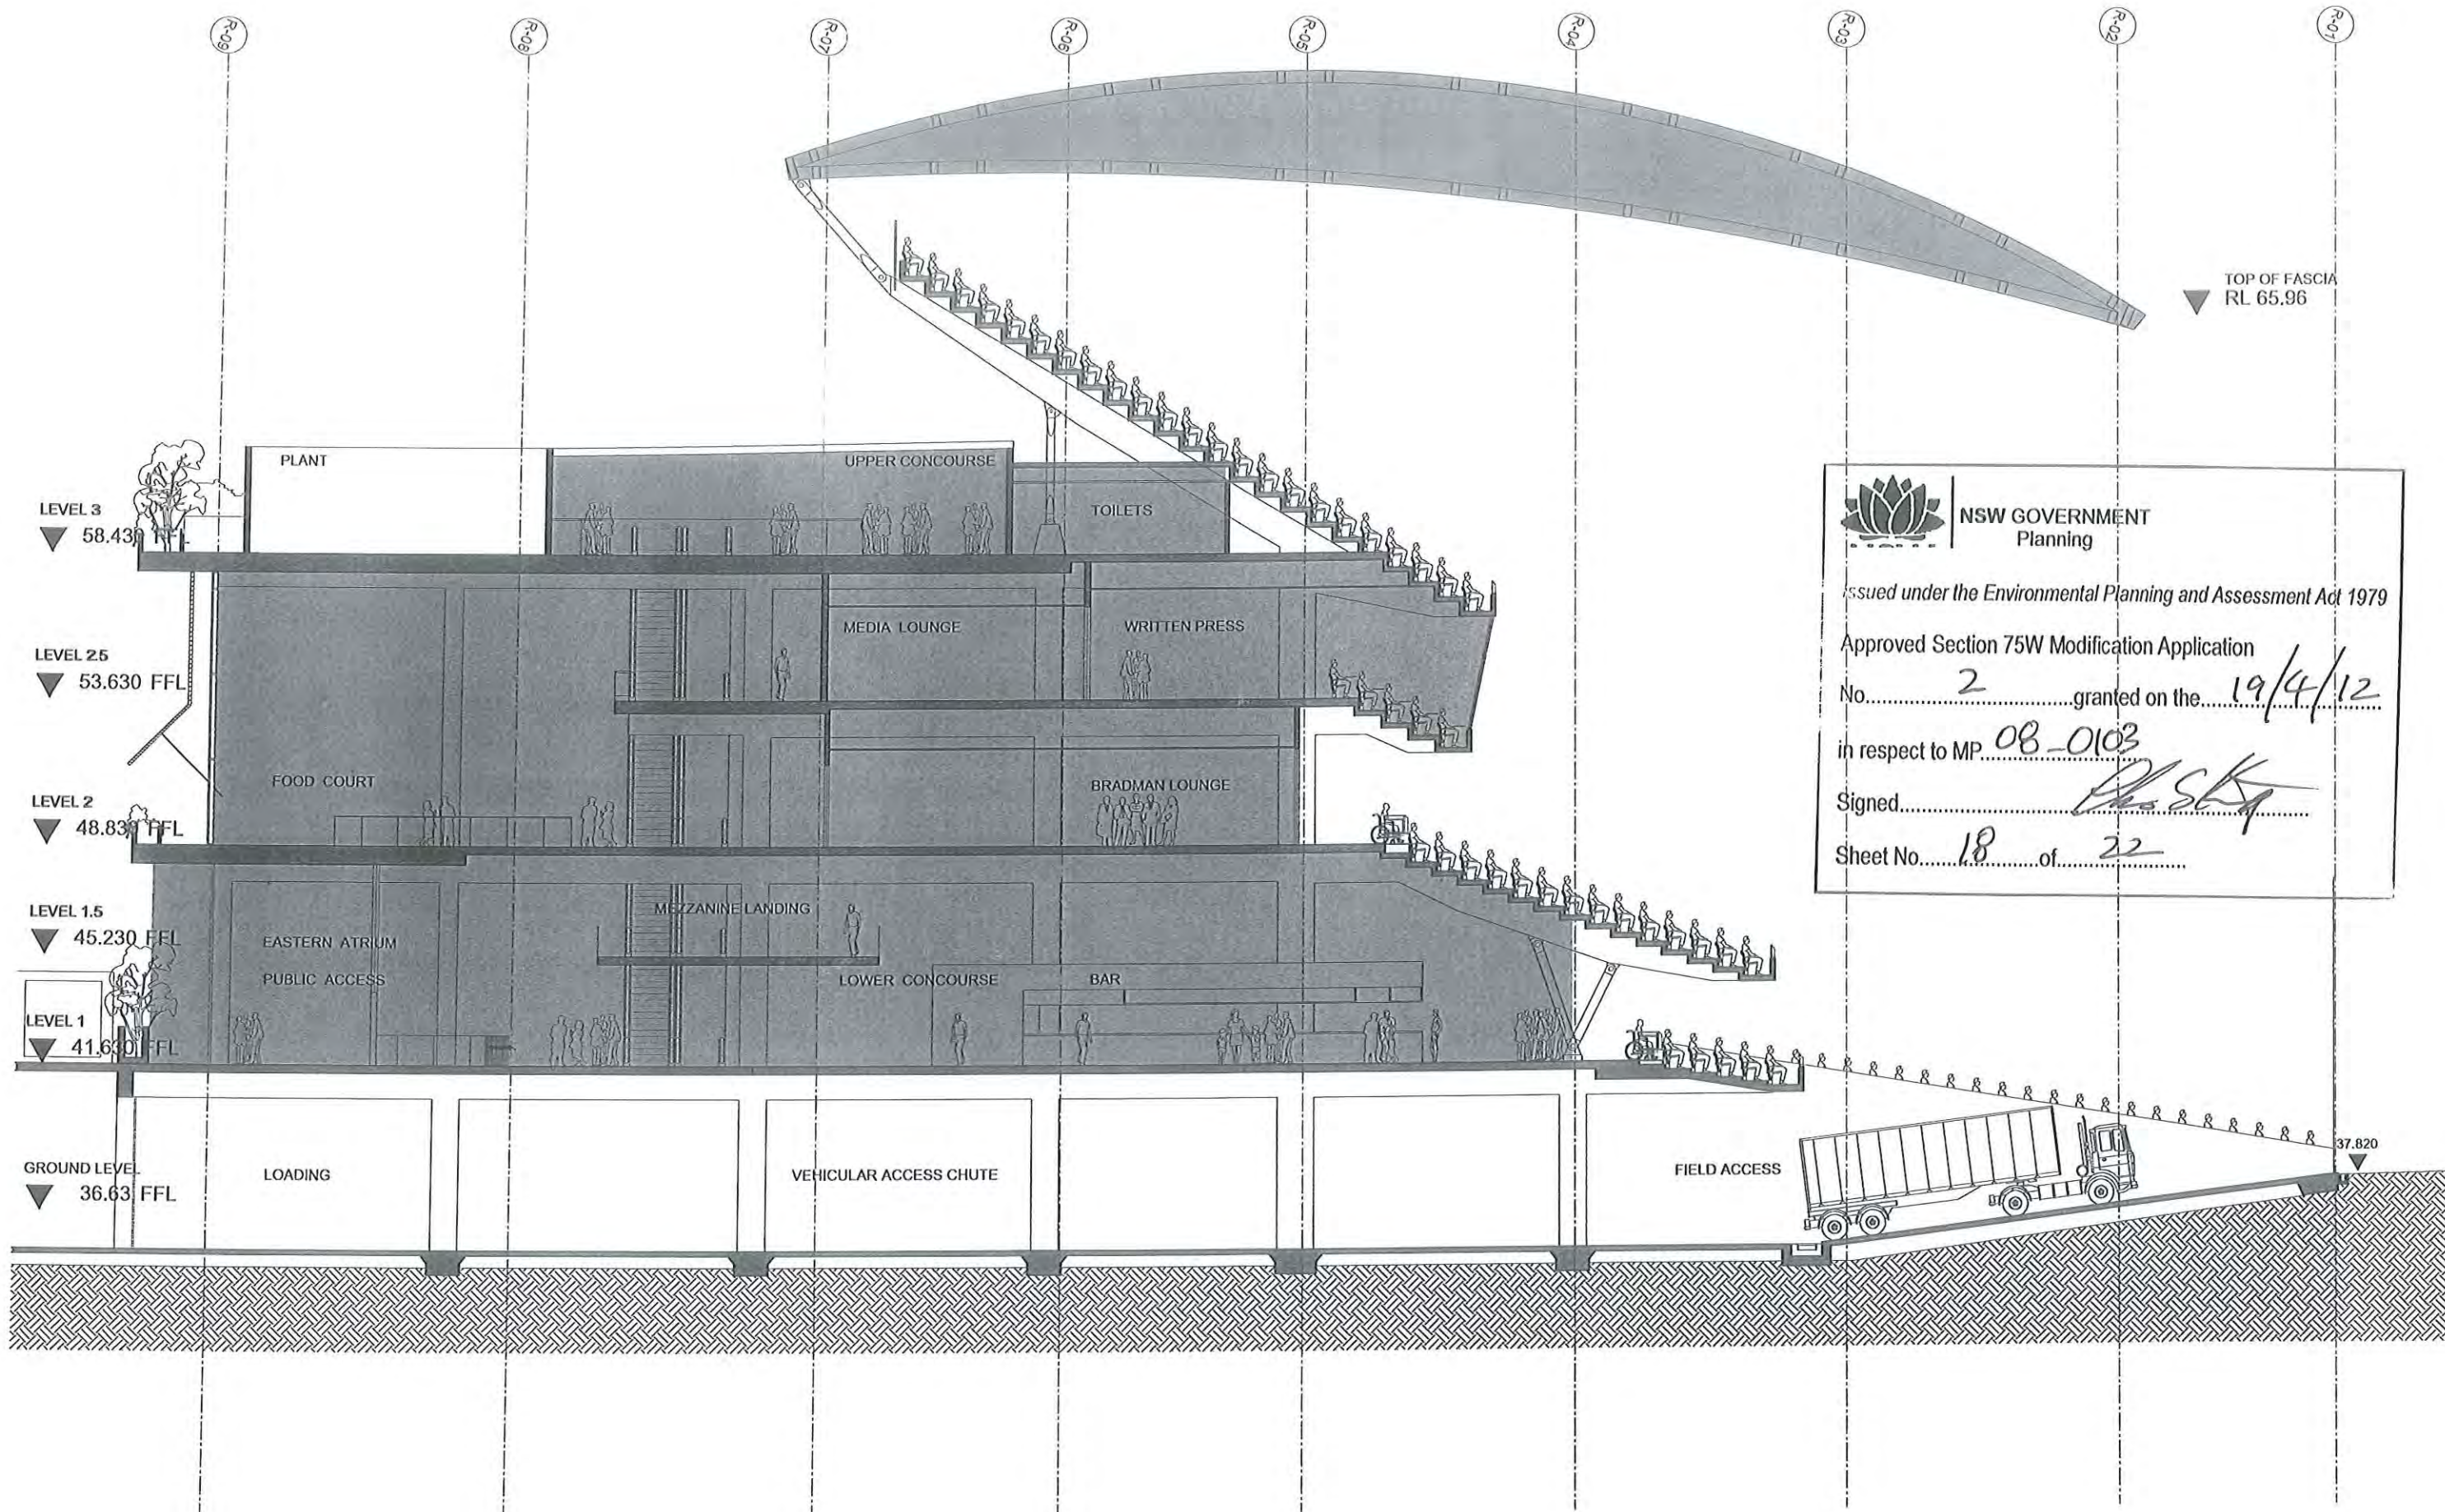

Cox Richardson

Level 2, 204 Clarence Street, Sydney 2000 Australia
Tel: 612 9267 9599 Fax: 612 9264 5844
Email: sydney@cox.com.au

Architecture Planning Urban design Interior design Health facility design

COX



SCG STAGE 2: NORTHERN STAND

SYDNEY CRICKET GROUND, PADDINGTON


1:100@A1 / 1:200@A3

Drawing Title
SECTION G-G

Drawing Number
D-16B

Date
FEB-2012

Cox Architecture Pty Ltd ACN 002 535 891

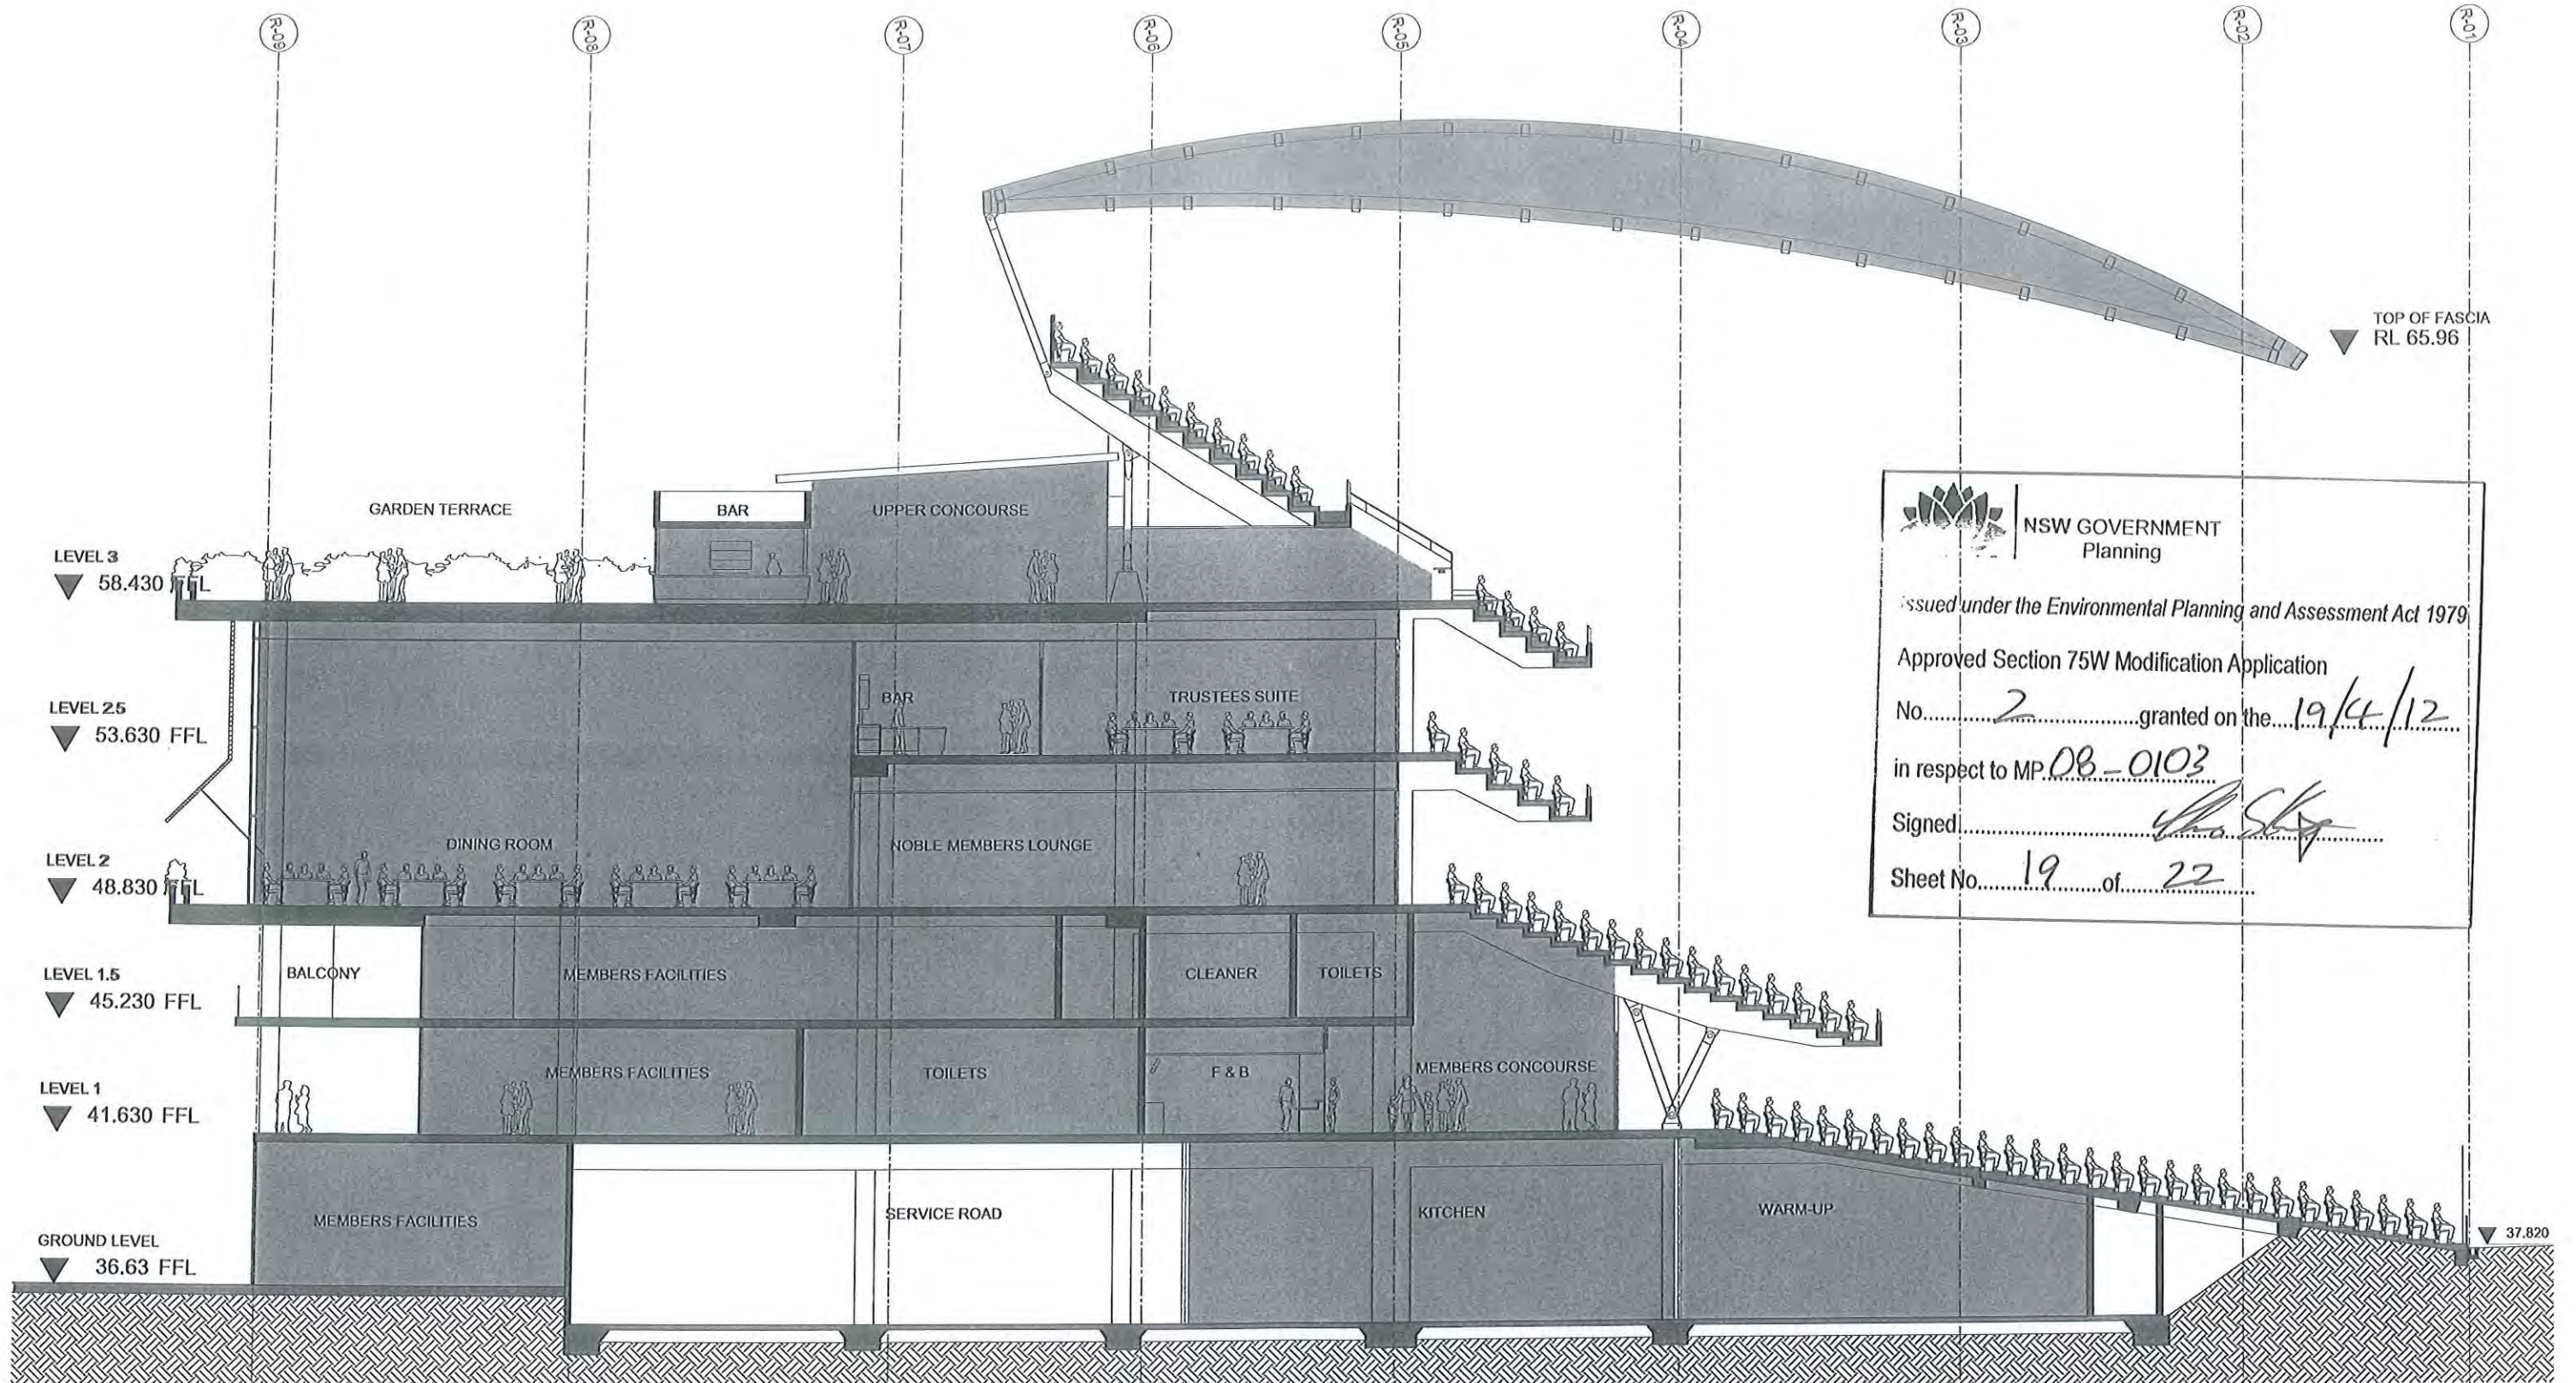


**NSW GOVERNMENT
Planning**

Issued under the Environmental Planning and Assessment Act 1979
 Approved Section 75W Modification Application
 No. 2 granted on the 19/4/12
 in respect to MP 08-0103
 Signed [Signature]
 Sheet No. 19 of 22

Cox Richardson

Level 2, 204 Clarence Street, Sydney 2000 Australia
 Tel: 612 9267 9599 Fax: 612 9264 5844
 Email: sydney@cox.com.au

Architecture Planning Urban design Interior design Health facility design

COX



SCG STAGE 2: NORTHERN STAND

SYDNEY CRICKET GROUND, PADDINGTON


1:100@A1 / 1:200@A3

Drawing Title
 SECTION H-H


Drawing Number
 D-17B

Date
 FEB-2012

Cox Architecture Pty Ltd ACN 002 535 851

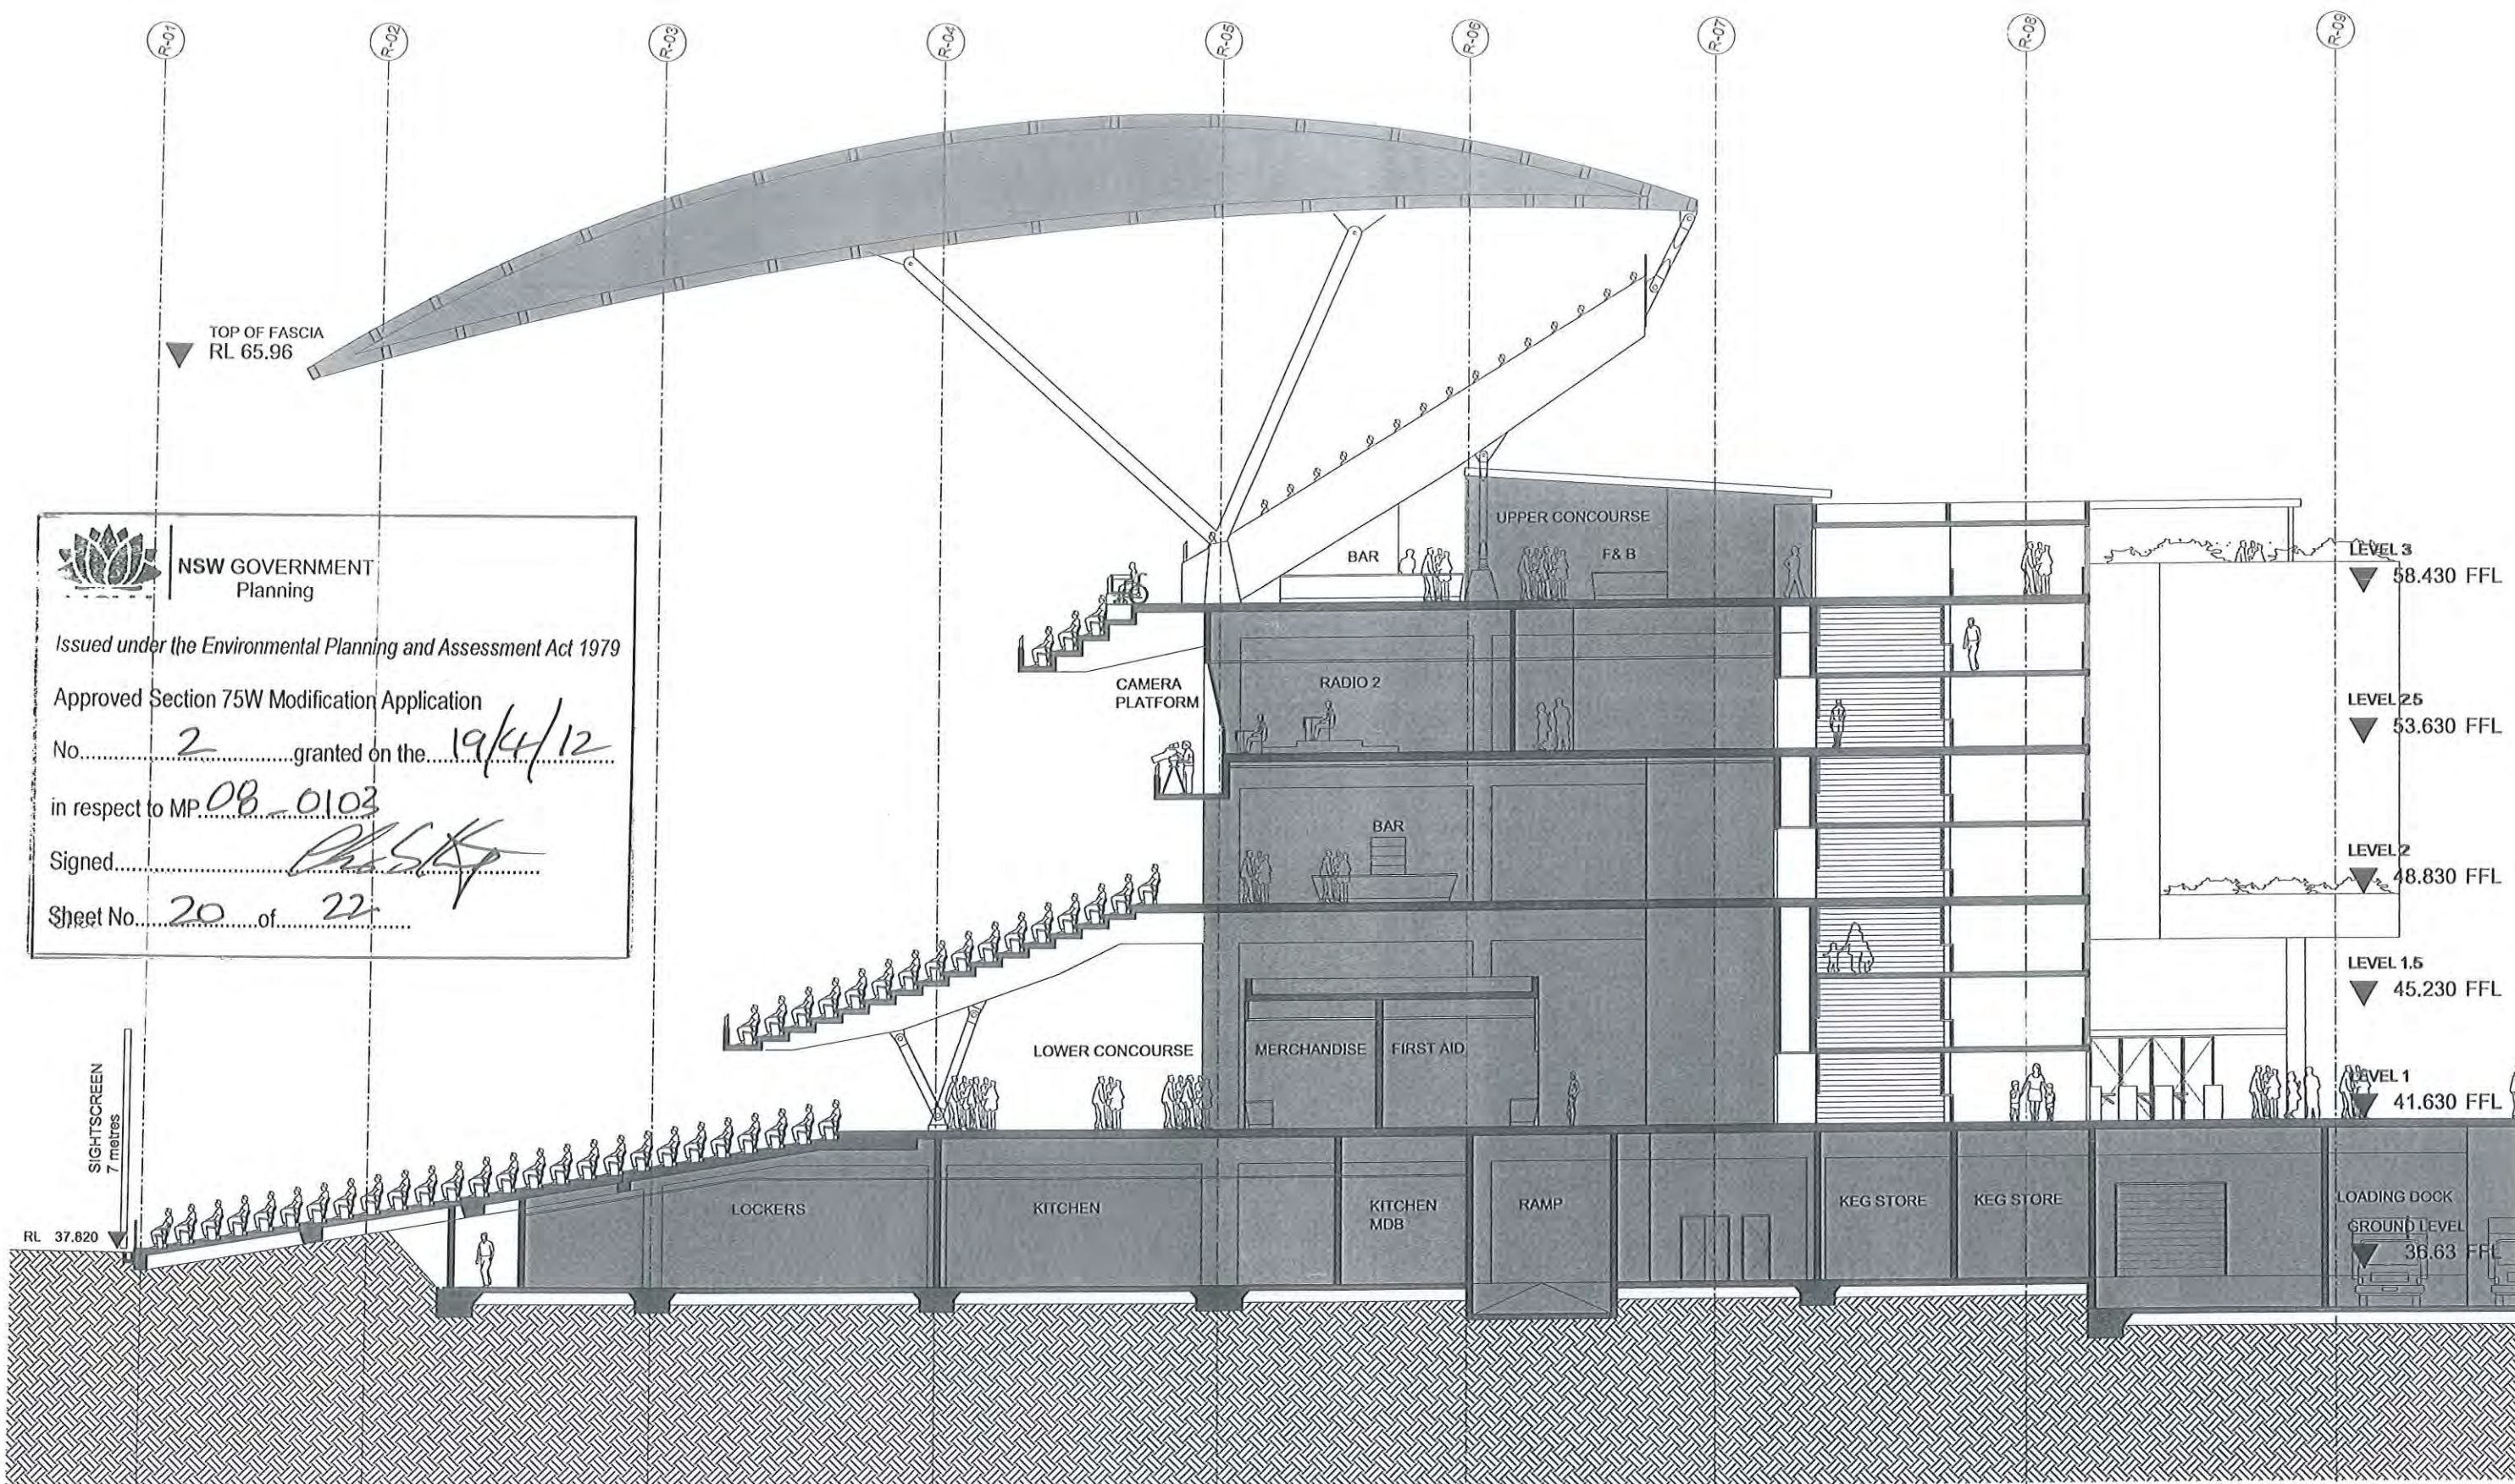


NSW GOVERNMENT
 Planning
 Issued under the Environmental Planning and Assessment Act 1979
 Approved Section 75W Modification Application
 No. 2 granted on the 19/4/12
 in respect to MP 08-0103
 Signed [Signature]
 Sheet No. 20 of 22

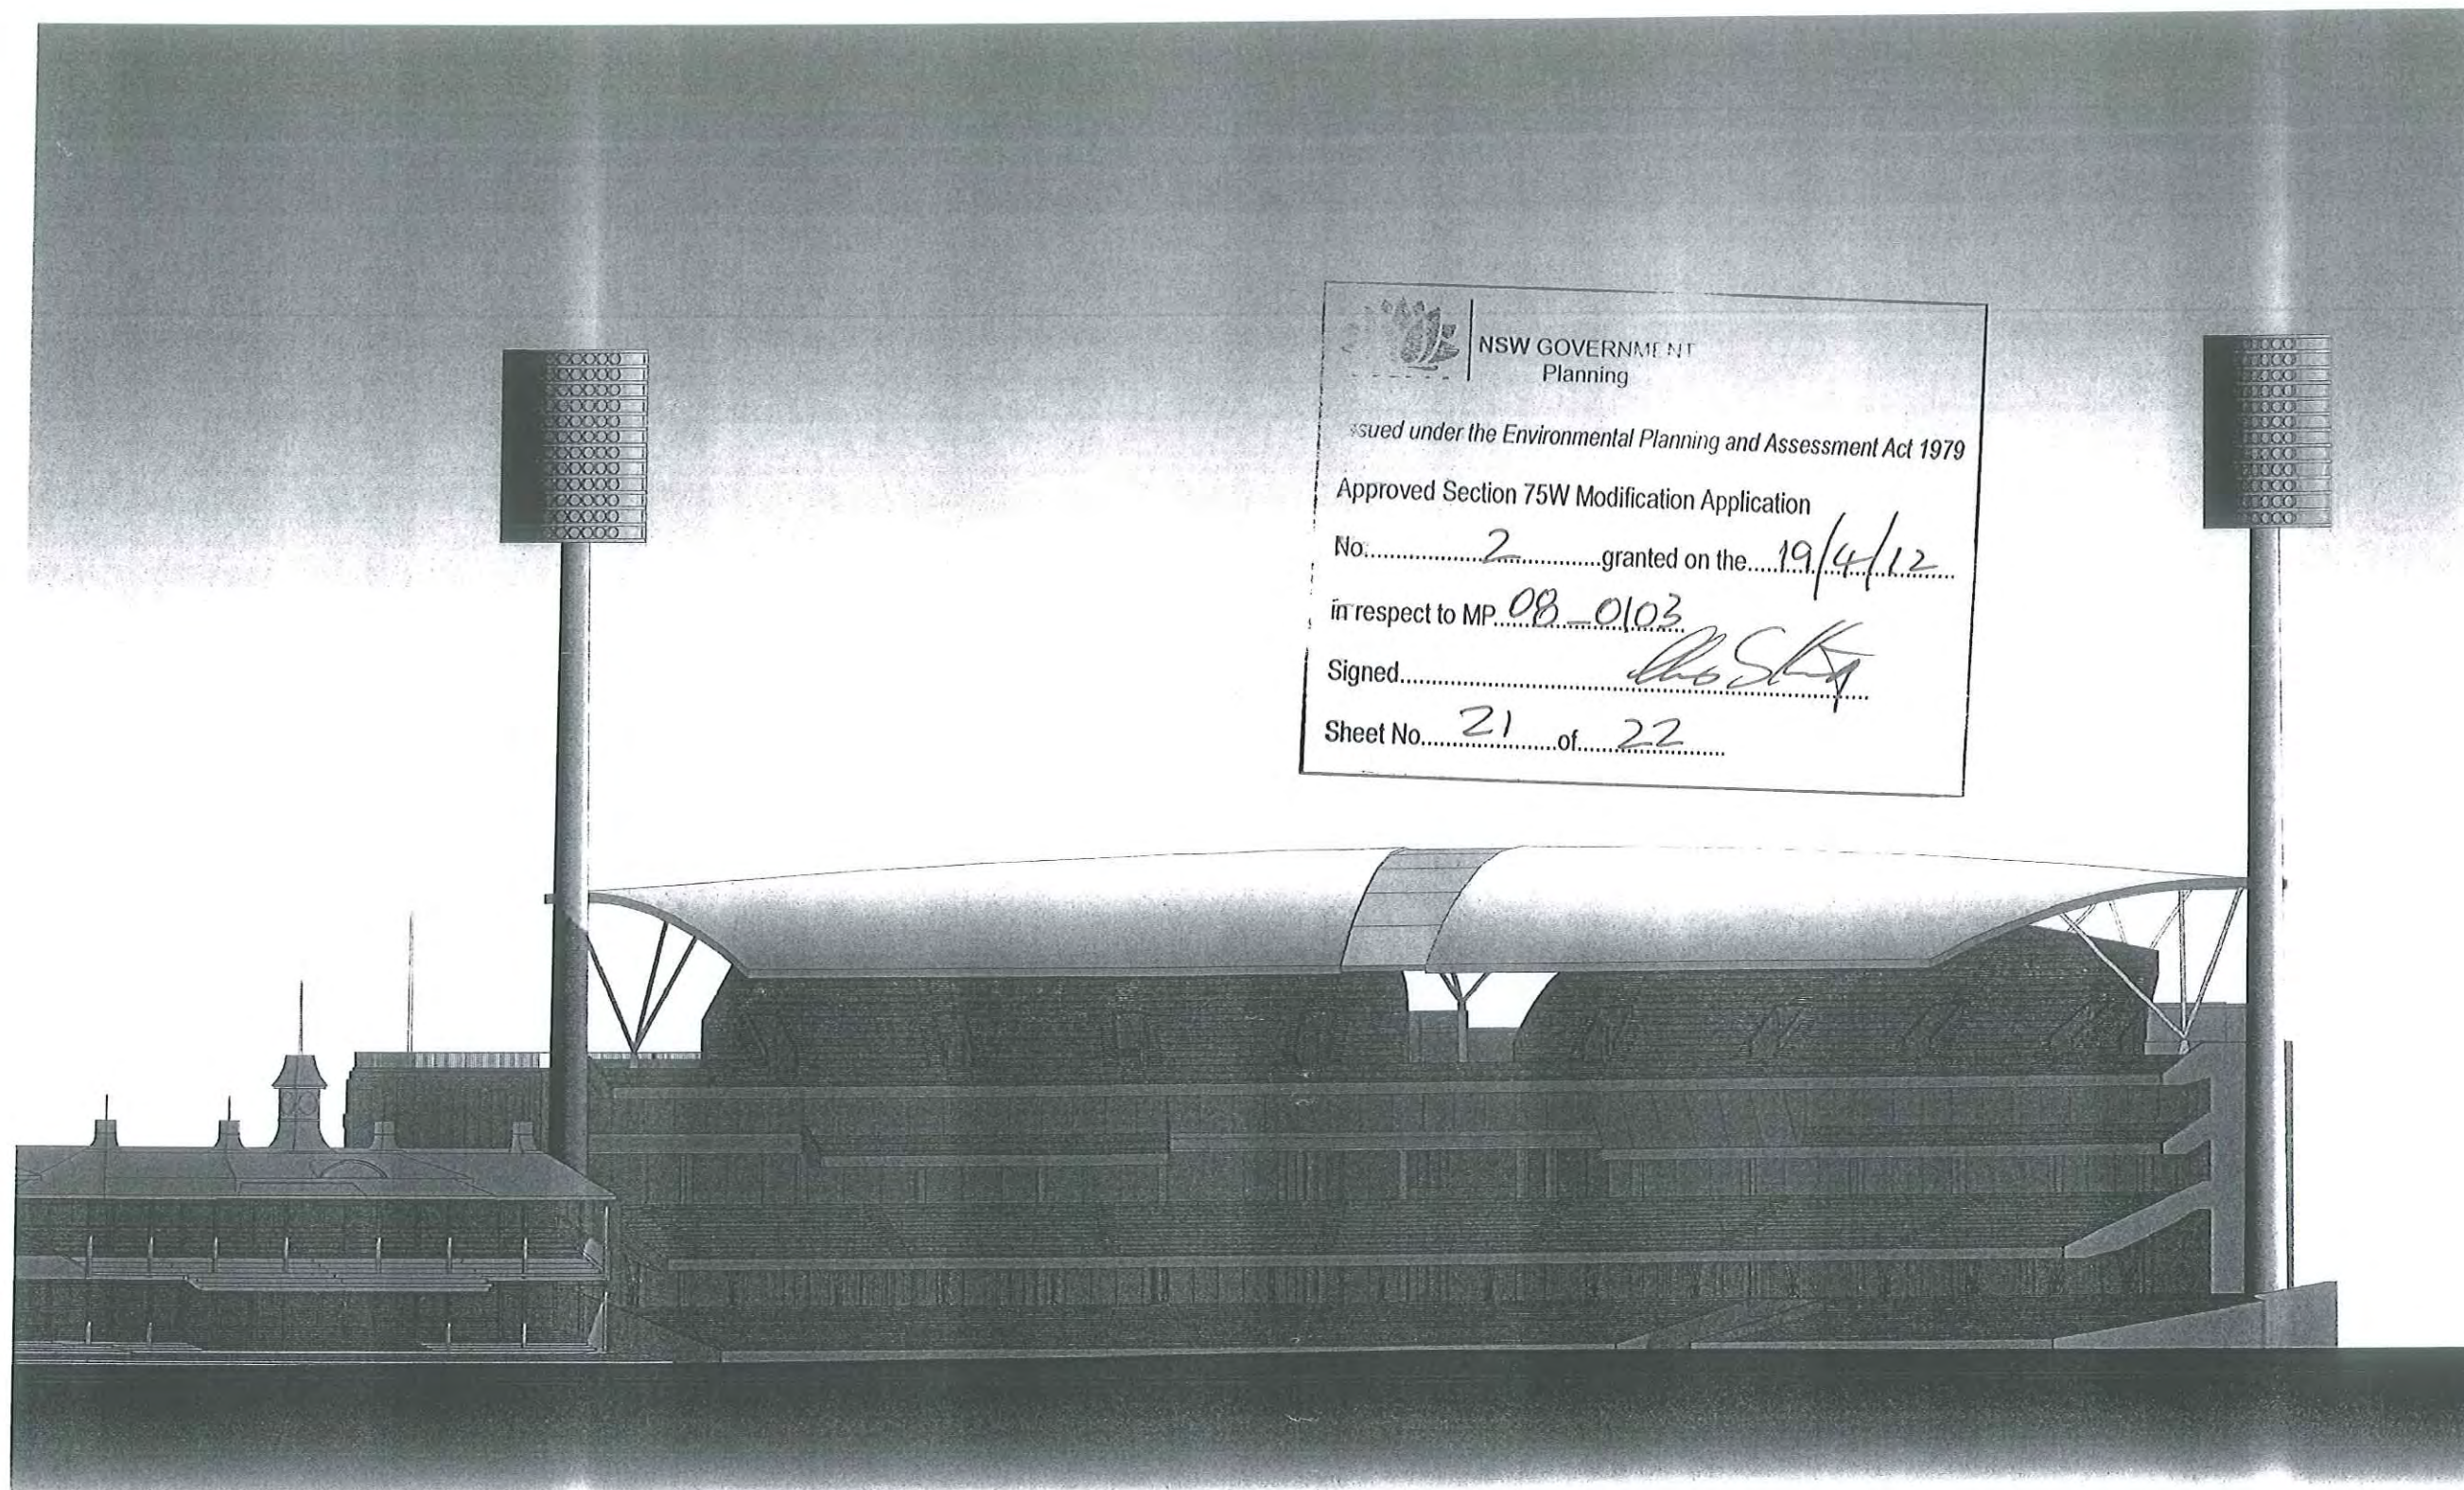


NSW GOVERNMENT
 Planning

Issued under the Environmental Planning and Assessment Act 1979
 Approved Section 75W Modification Application
 No. 2 granted on the 19/4/12
 in respect to MP 08_0103
 Signed [Signature]
 Sheet No. 21 of 22

Cox Richardson

Level 2, 204 Clarence Street, Sydney 2000 Australia
 Tel : 612 9267 9599 Fax : 612 9264 5844
 Email : sydney@cox.com.au



SCG STAGE 2: NORTHERN STAND

SYDNEY CRICKET GROUND, PADDINGTON

1:250@A1 / 1:500@A3

Drawing Title
 SOUTH ELEVATION


Drawing Number
 D-09B

Date
 FEB-2012

Architecture Planning Urban design Interior design Health facility design

COX

Cox Architecture Pty Ltd ACN 002 535 851

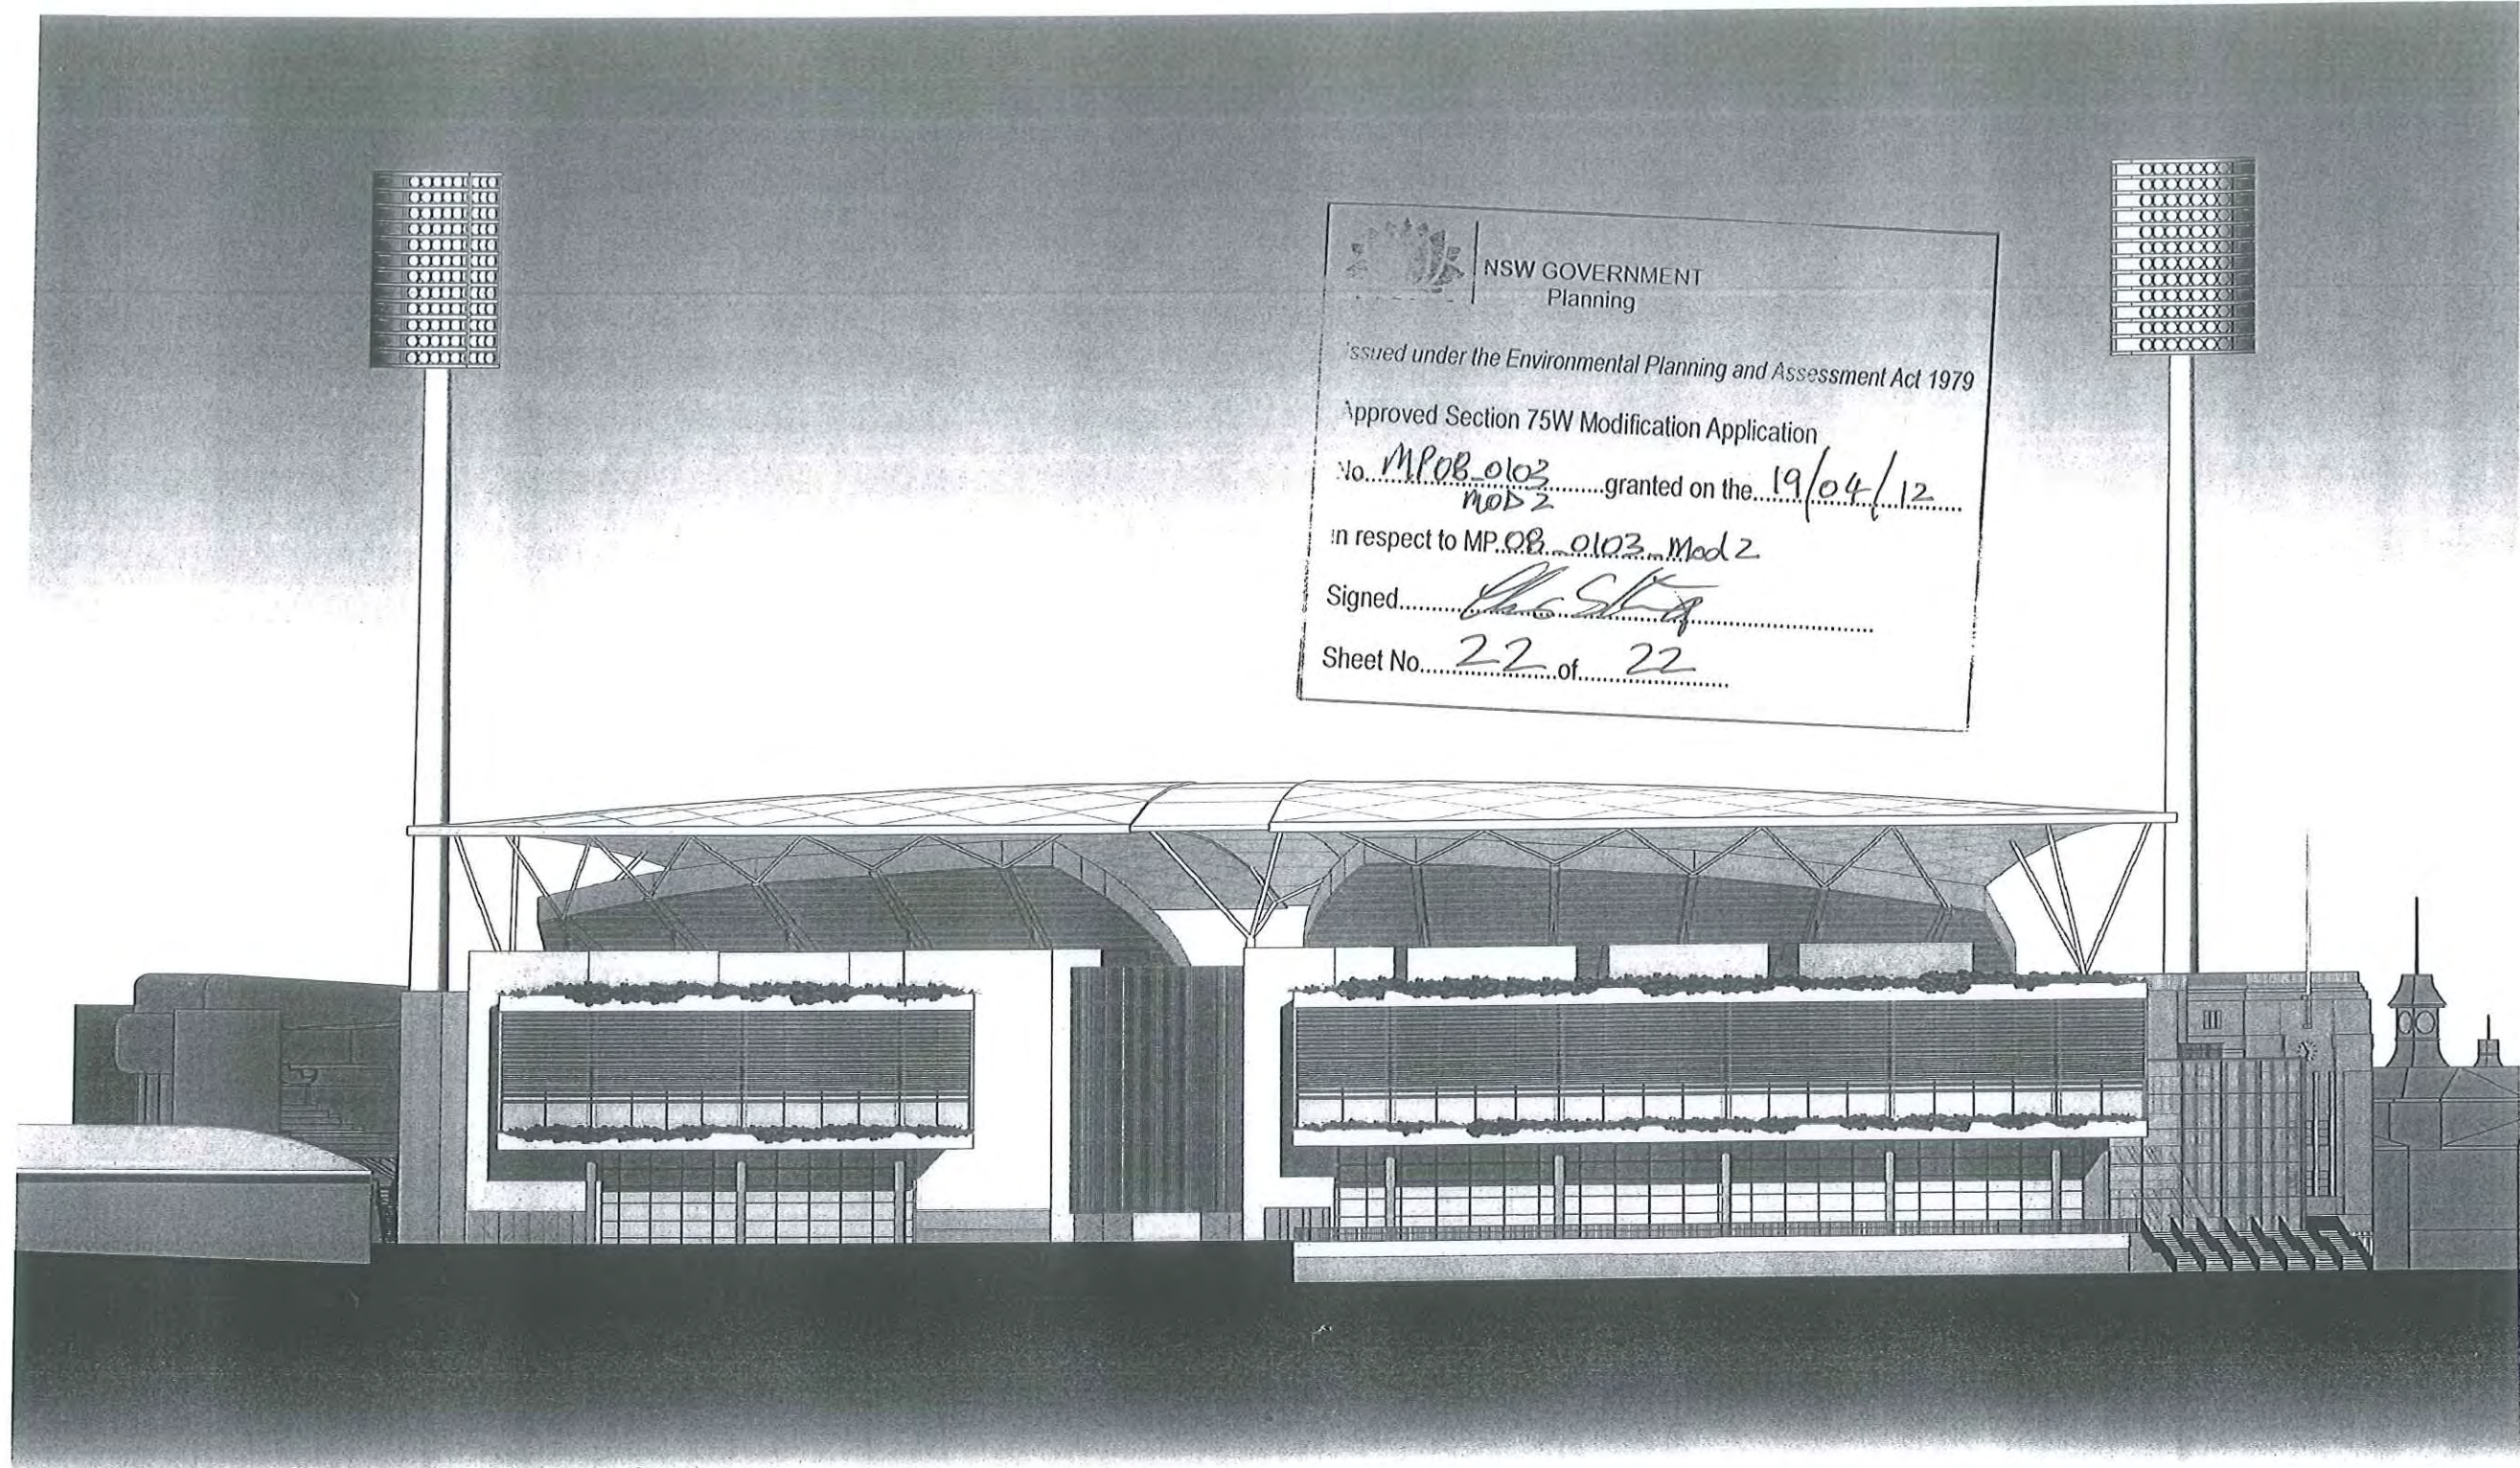

Cox Richardson

Level 2, 204 Clarence Street, Sydney 2000 Australia
Tel: 612 9267 9599 Fax: 612 9264 5844
Email: sydney@cox.com.au

Architecture Planning Urban design Interior design Health facility design

COX



SCG STAGE 2: NORTHERN STAND

SYDNEY CRICKET GROUND, PADDINGTON

1:250@A1 / 1:500@A3

Drawing Title
NORTH ELEVATION

Drawing Number
D-08B

Date
FEB-2012

Cox Architecture Pty Ltd ACN 002 535 891