

QUEST SYDNEY OLYMPIC PARK

SITE 22


DRAWING No.	DESCRIPTION	SCALE
01	LOCATION / SITE PLAN	n/a / 1:1000
02	SITE / GROUND FLOOR PLAN	1:200
03	BASEMENT	1:100
04	GROUND FLOOR	1:100
05	LEVEL 1	1:100
06	LEVEL 2	1:100
07	LEVEL 3	1:100
08	LEVEL 4	1:100
09	LEVEL 5	1:100
10	LEVEL 6	1:100
11	LEVEL 7	1:100
12	ROOF PLAN	1:100
13	WEST ELEVATION	1:100
14	EAST ELEVATION	1:100
15	NORTH/SOUTH ELEVATION	1:100




1 Location Plan



2 Site Plan
1:1000

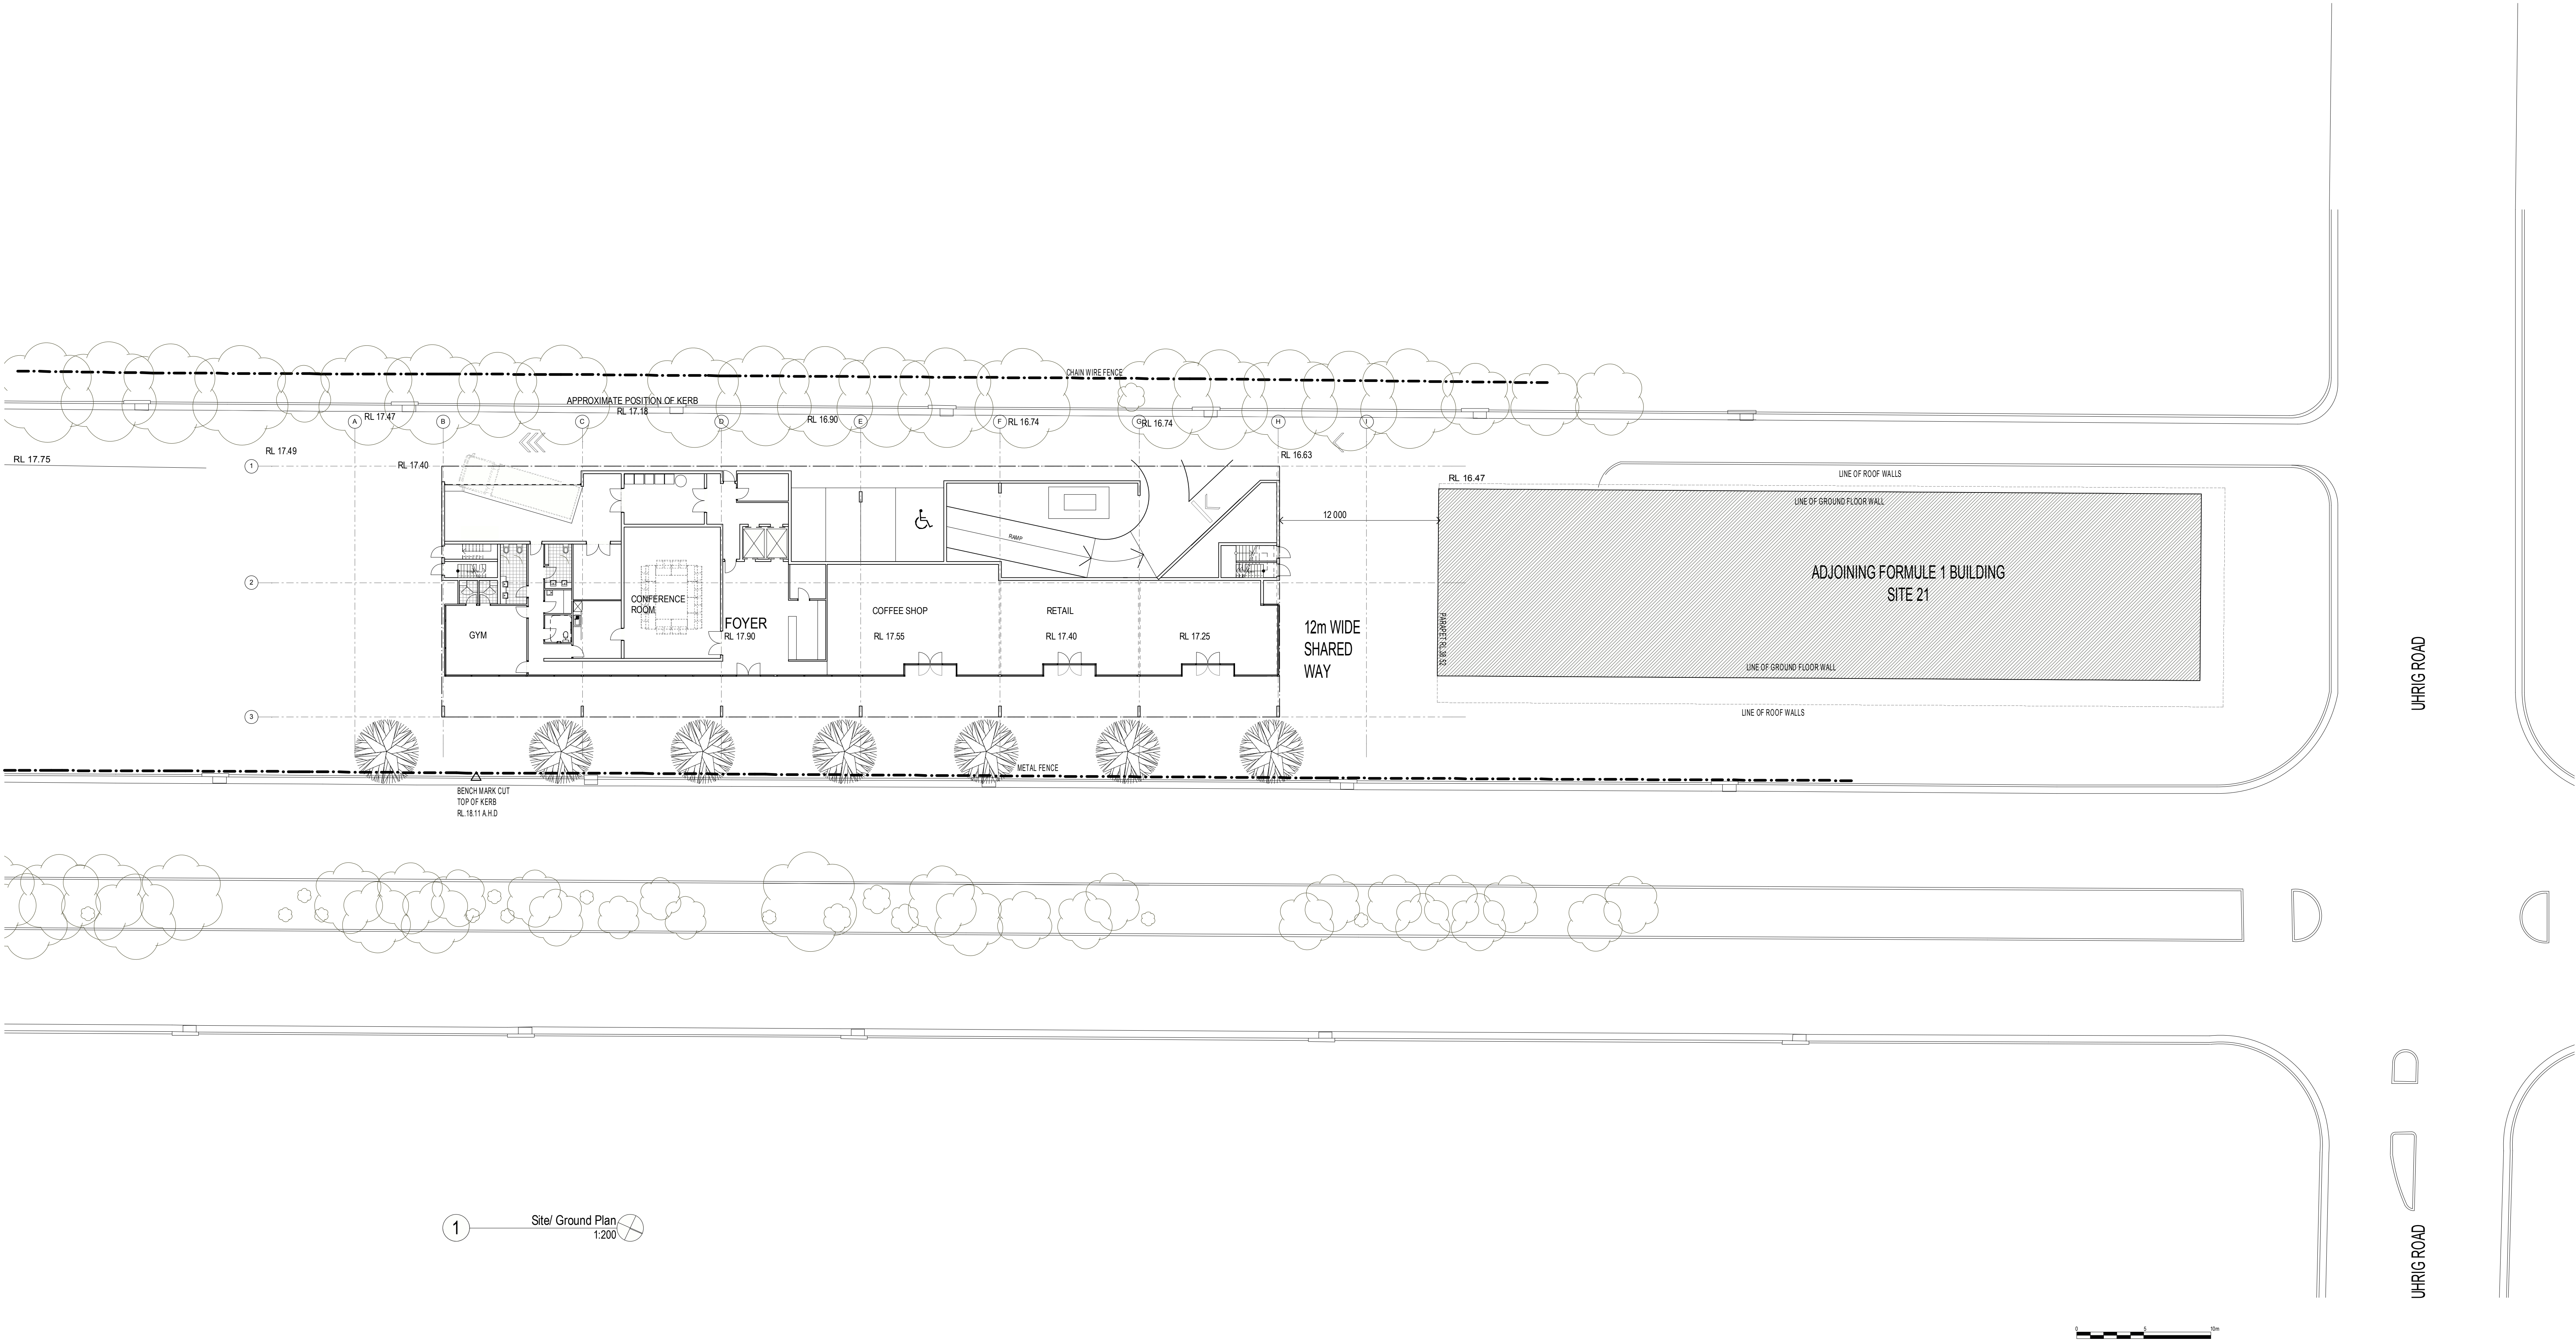

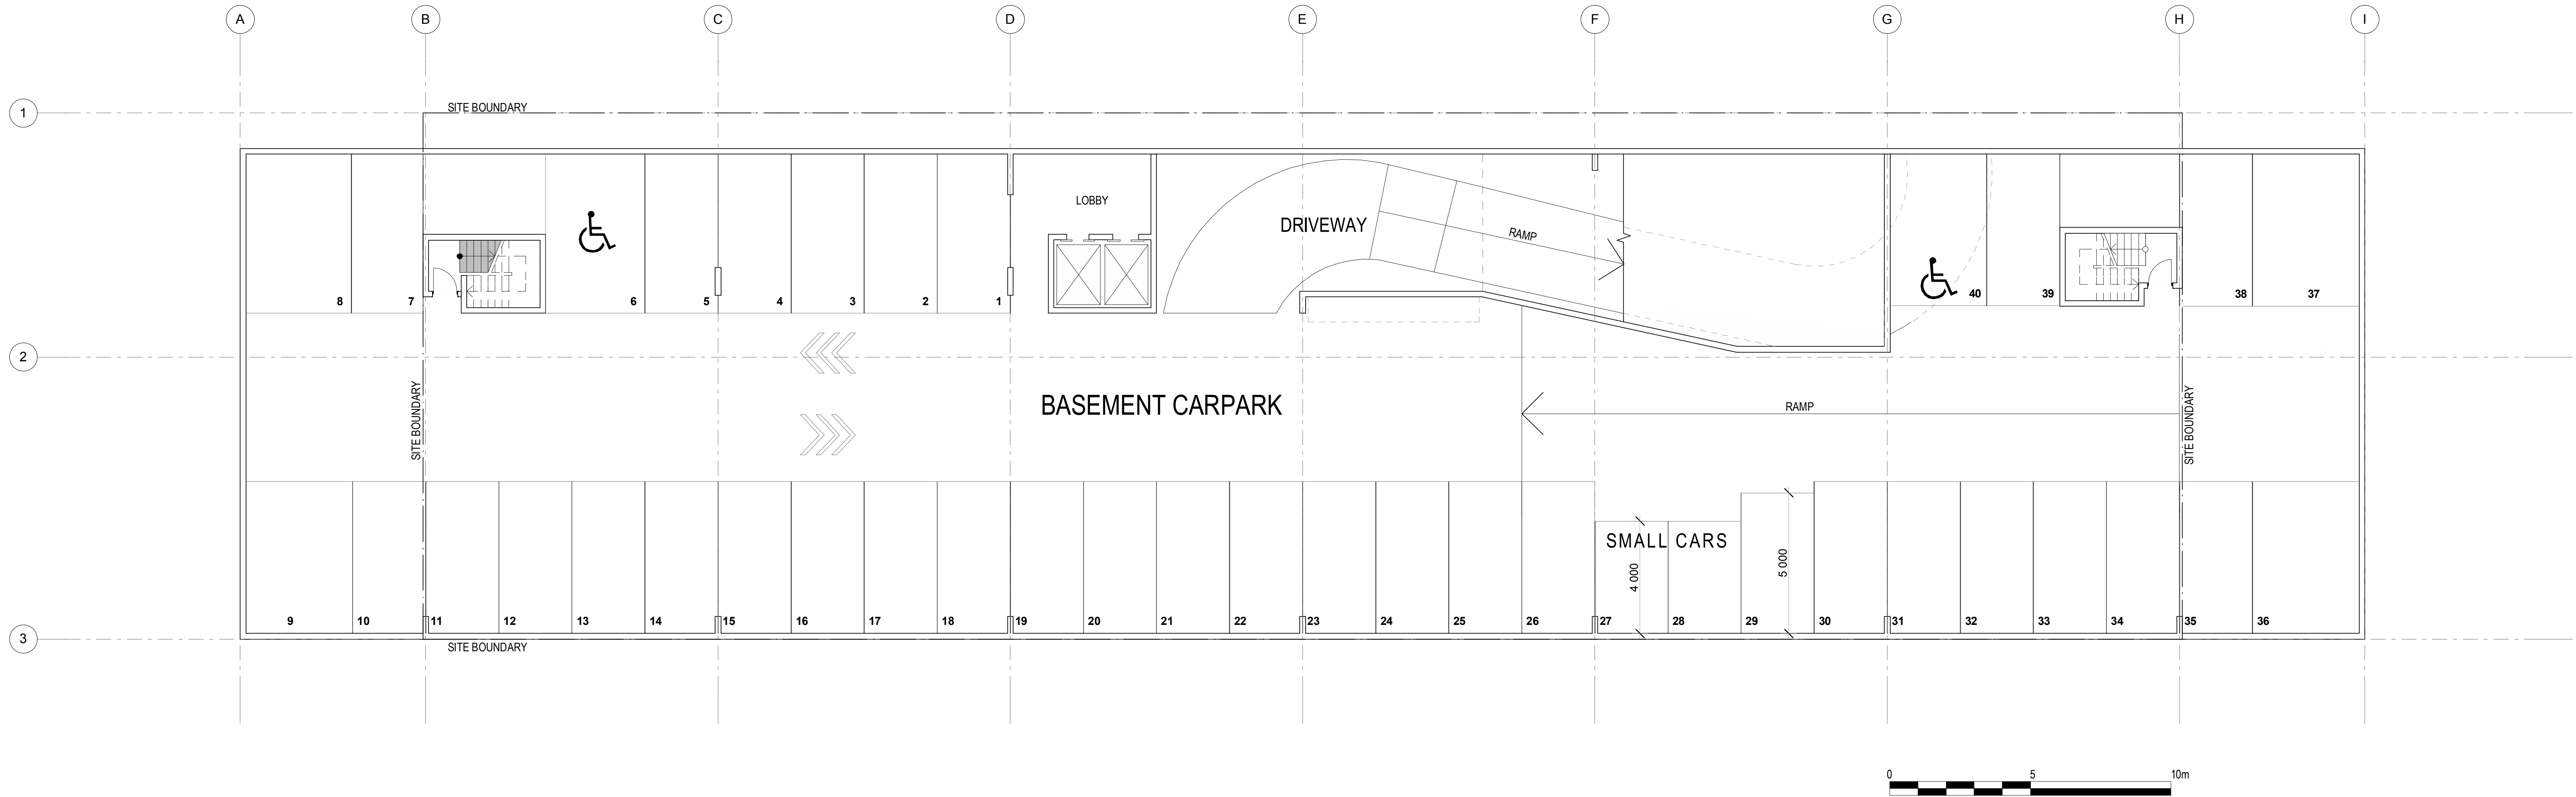

1 Basement 1
1:100

Architect



Client



Flower and Samios Pty Ltd • ABN 66 001 900 278 • Nominated Architect J Flower 3974 • L2 140 Myrtle St Chippendale NSW 2008 • ph (02) 9698 9822 • fx (02) 9698 5937 • email@flowerandsamios.com

Notes

Do not scale from this drawing. Use figured dimensions only.
Contact the architect for clarifications if required.

Date

17.11.09 AUTHORITIES APPROVAL
15.2.10 REVISION TO BASEMENT PLANNING

Rev

1 A DM
B DM

Issue

A
B

Drawn

DM
DM

Check

Project

QUEST - Sydney Olympic Park
Edwin Flack Avenue Homebush Bay NSW 2127

Drawing Title

Basement Plan

FOR APPROVAL ONLY

Date created:

Scale: refer scale bar

Project No.

09170

Stage


SD

Drawing No.

02

Issue

B

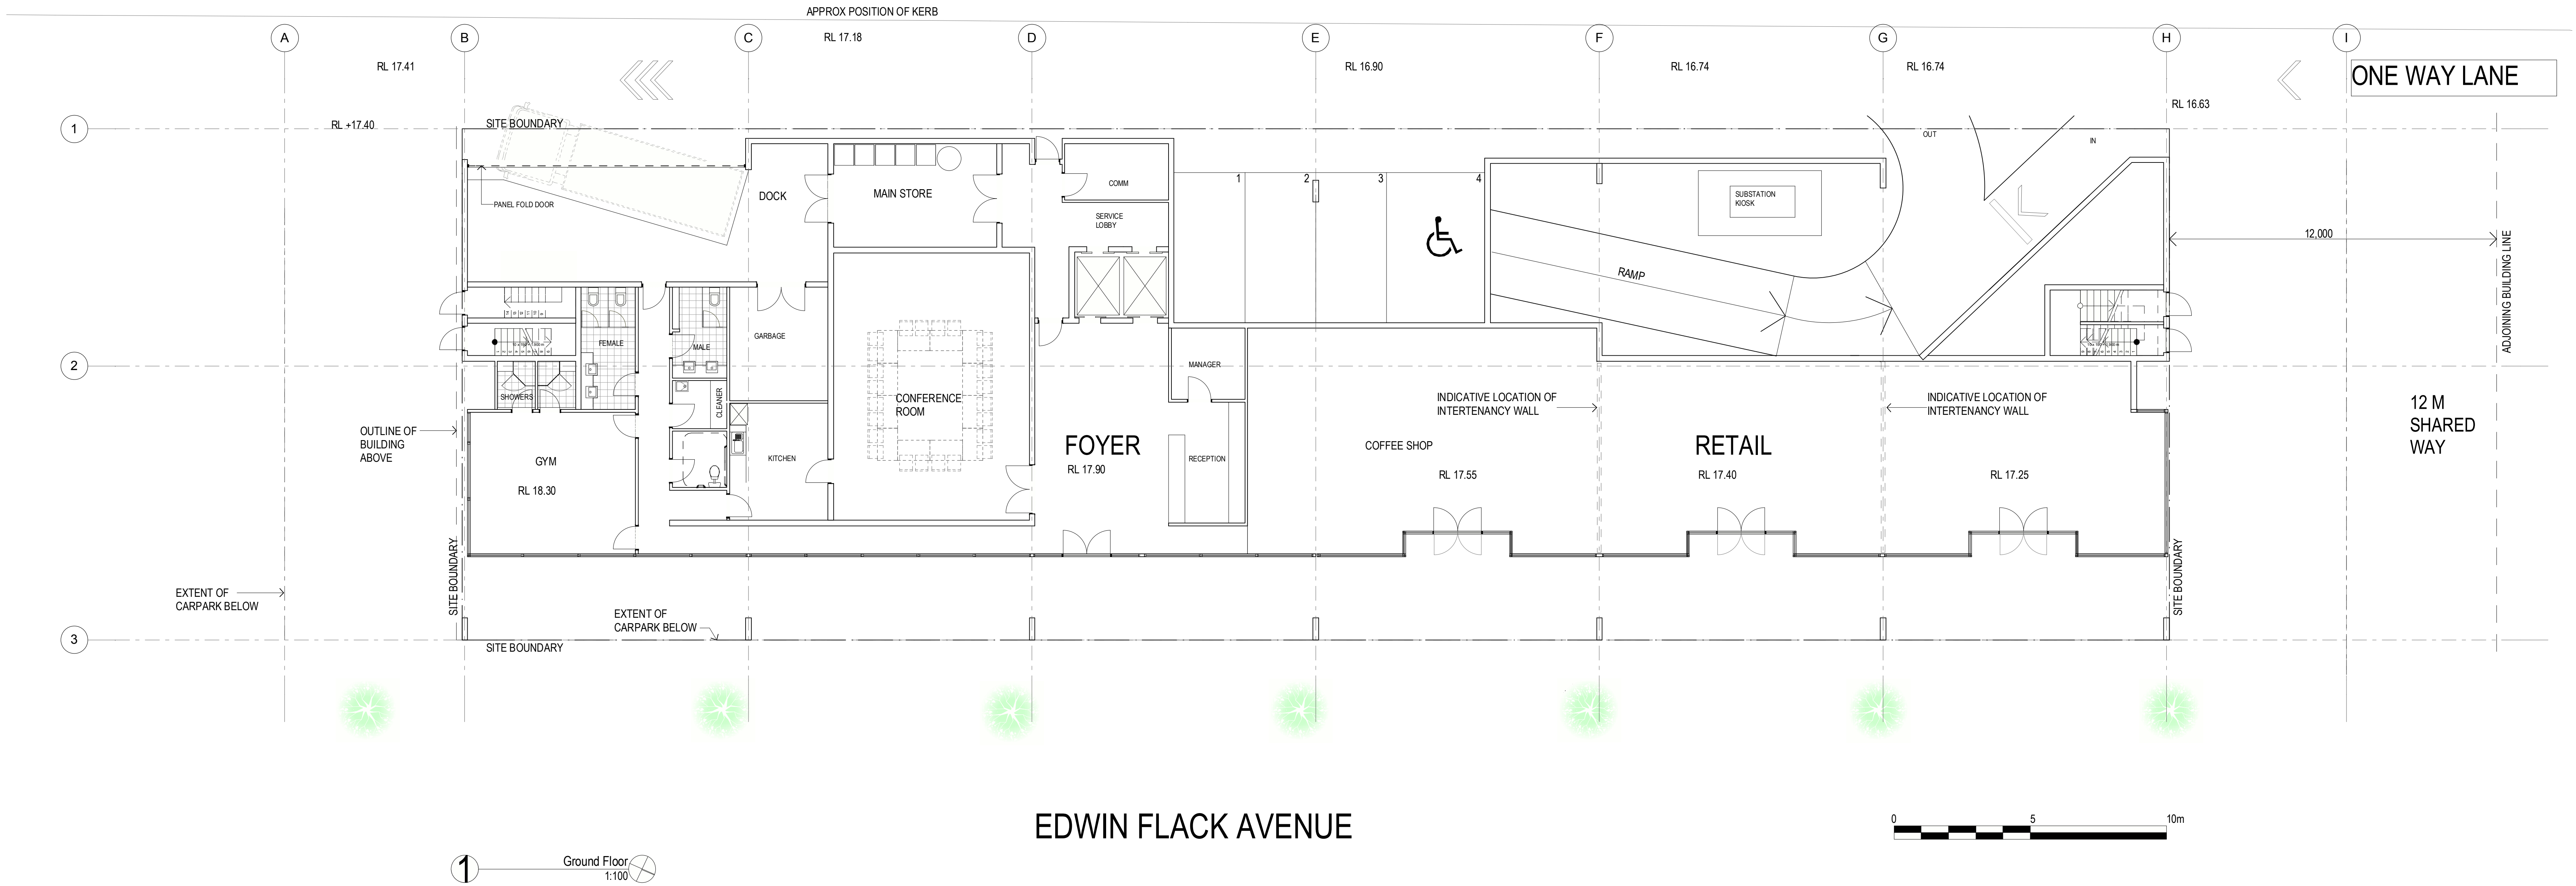

Architect



Client



Flower and Samios Pty Ltd • ABN 66 001 900 278 • Nominated Architect J Flower 3974 • L2 140 Myrtle St Chippendale NSW 2008 • ph (02) 9698 9822 • fx (02) 9698 5937 • email@flowerandsamios.com

Notes

Do not scale from this drawing. Use figured dimensions only.
Contact the architect for clarifications if required.

Date

17.11.09 AUTHORITIES APPROVAL
15.2.10 REVISION TO BASEMENT PLANNING

Rev

1

Issue

A

Drawn

DM

Check

DM

Project

QUEST - Sydney Olympic Park
Edwin Flack Avenue Homebush Bay NSW 2127

Drawing Title

Ground Floor Plan

FOR APPROVAL ONLY

Date created:

North

Scale: refer scale bar

Project No.

09170

Stage


SD

Drawing No.


04

Issue


B

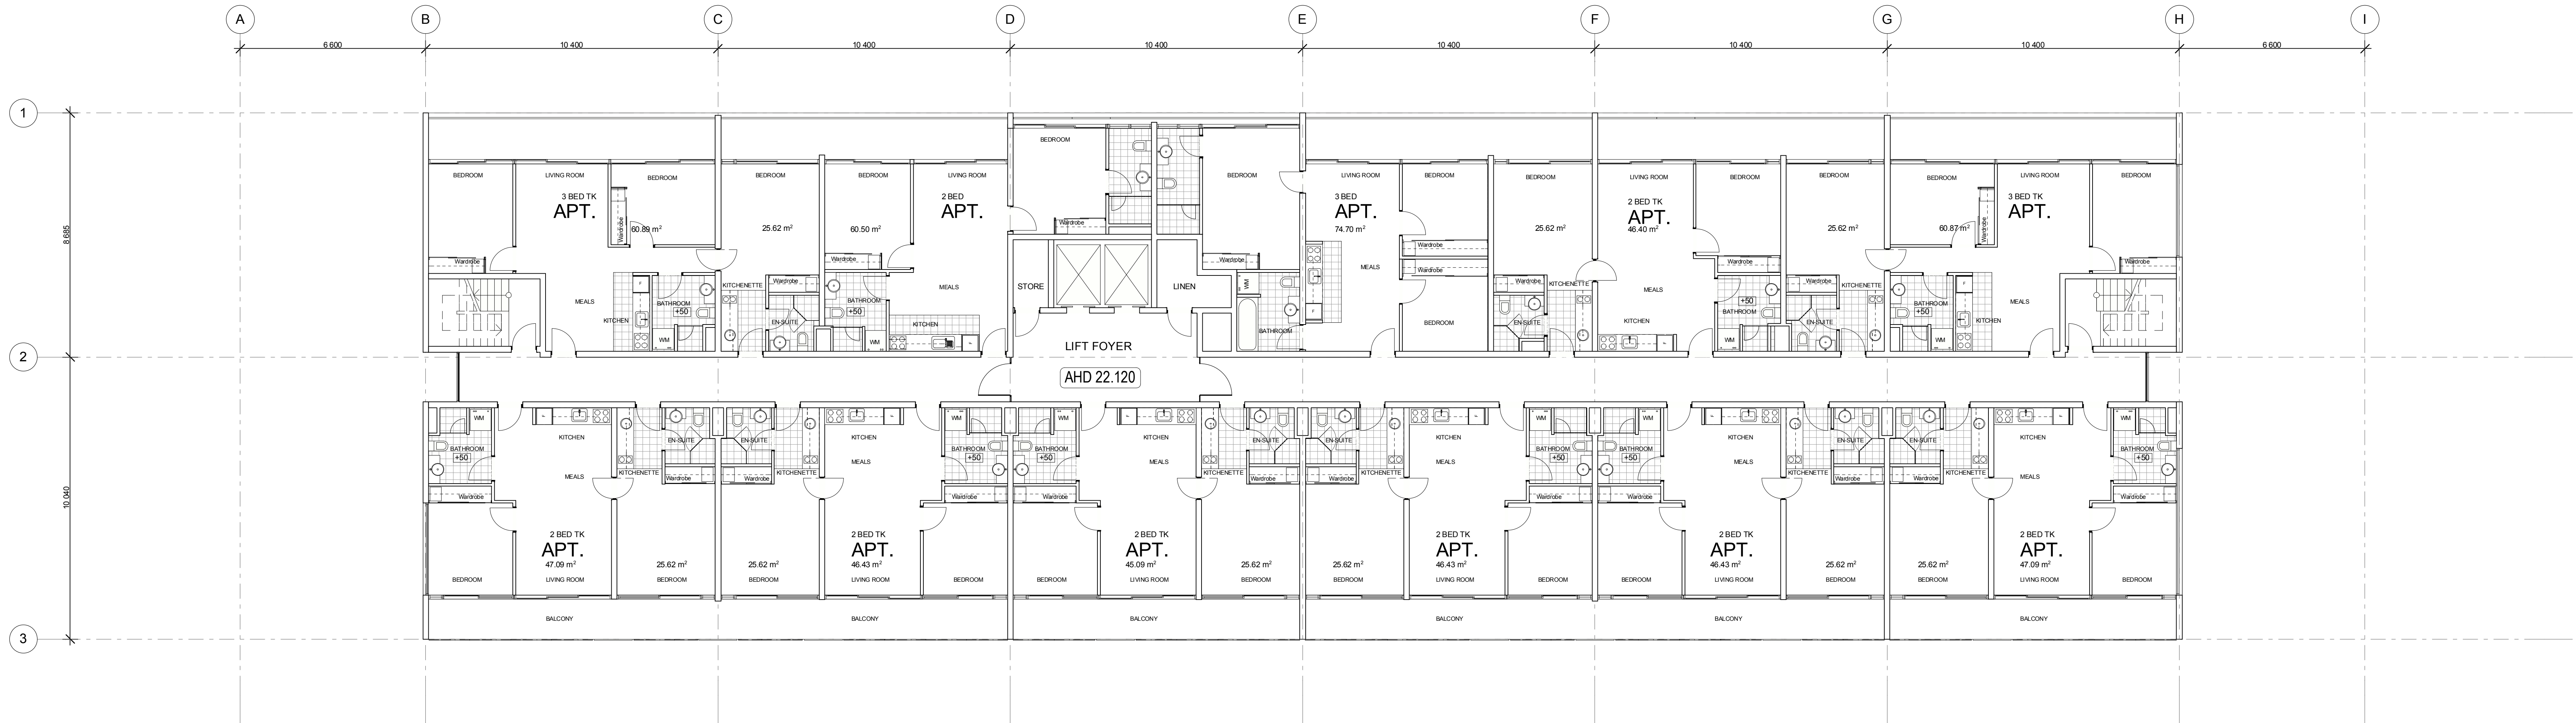


1 Level 1
1:100

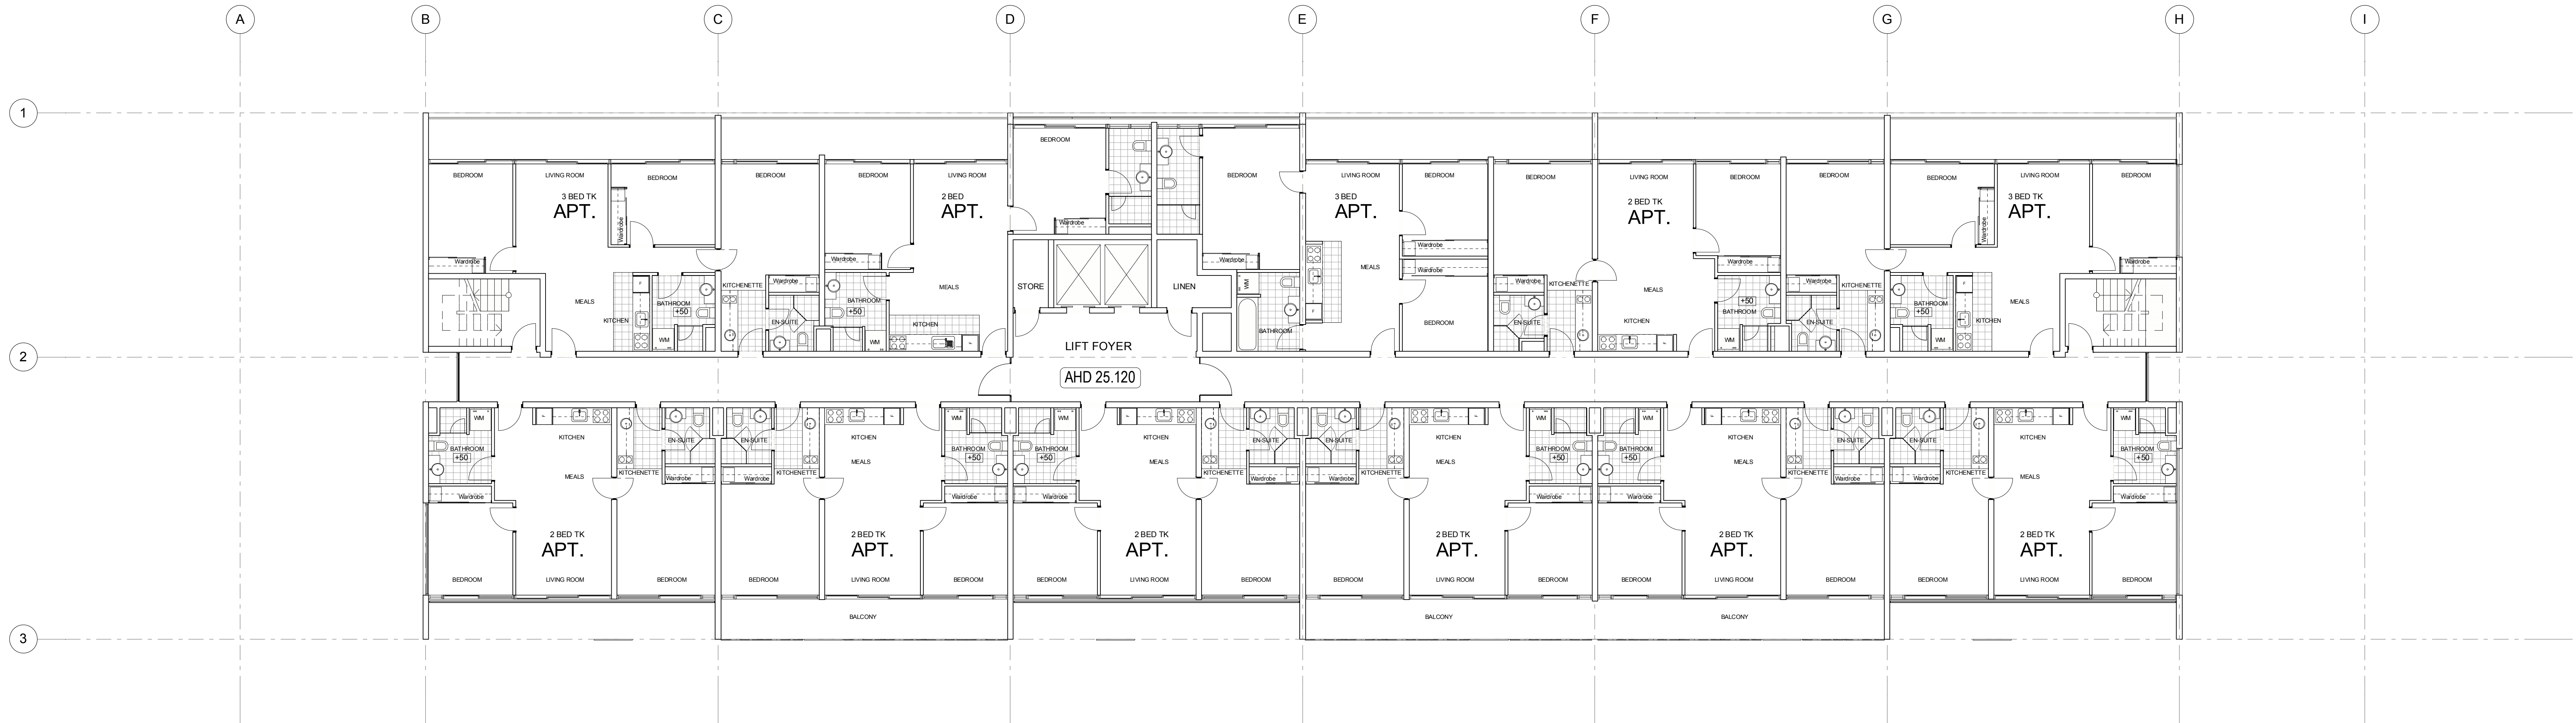


1 Level 2
1:100

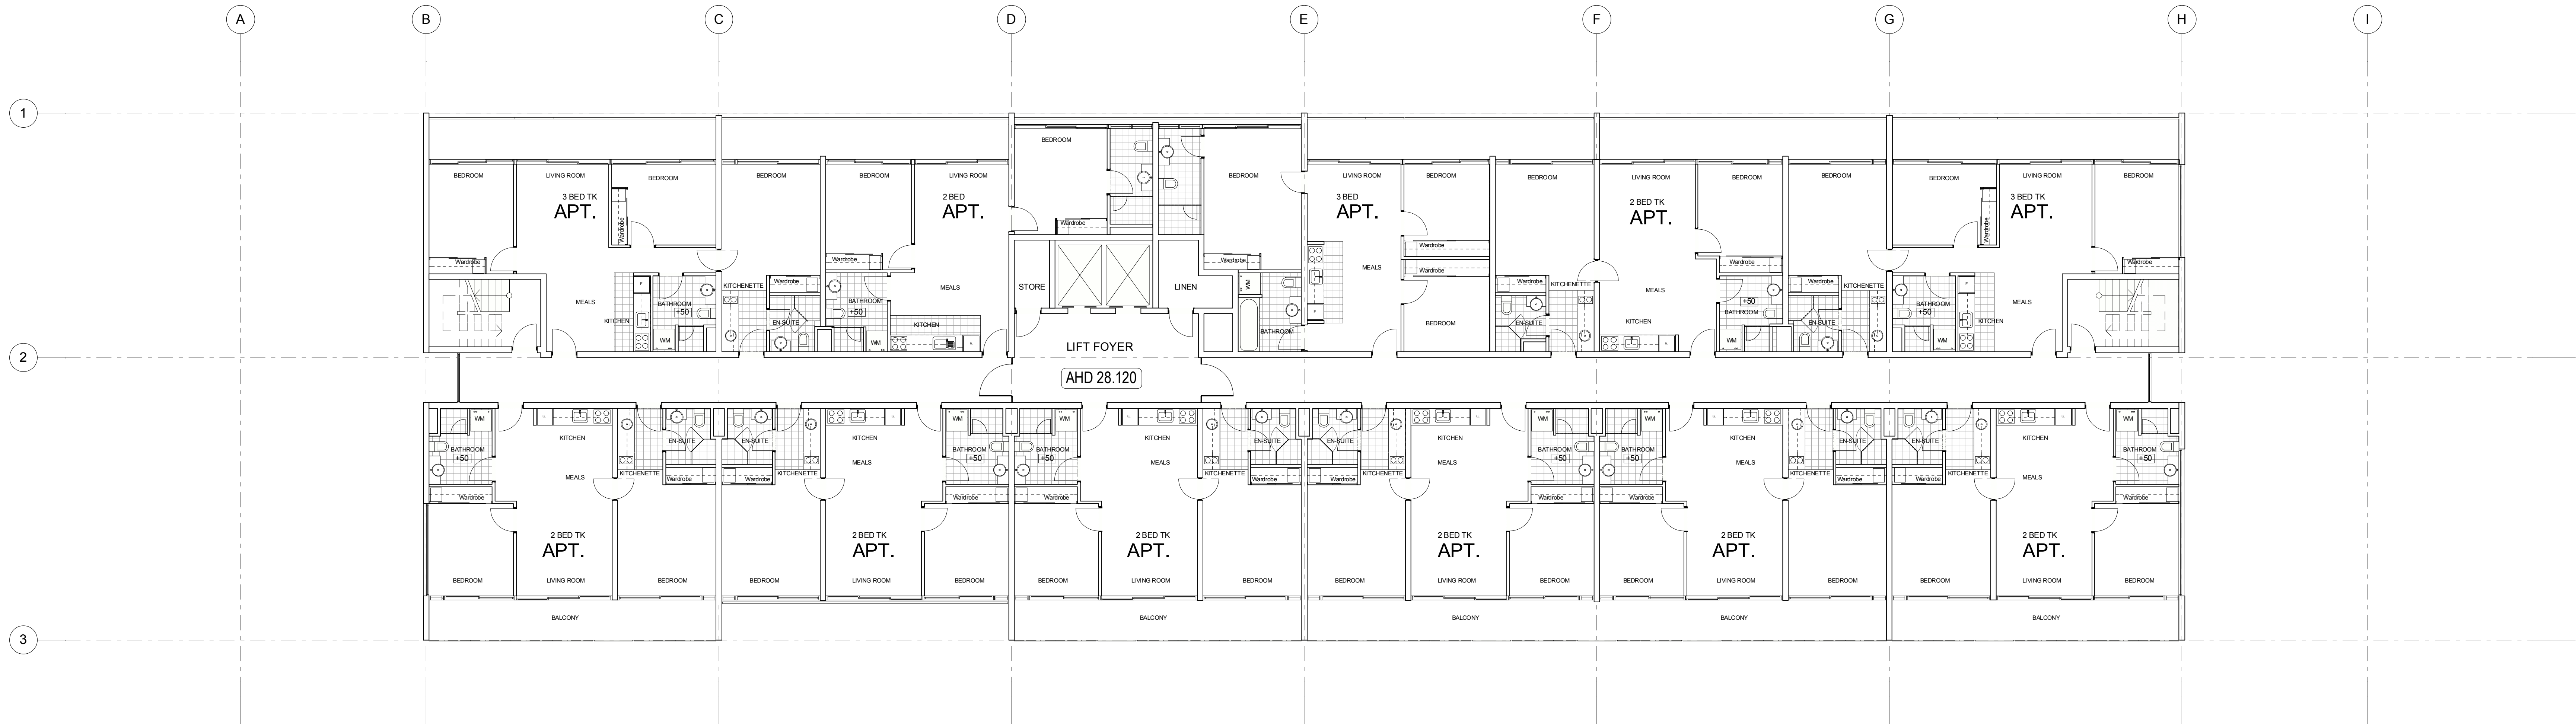


1 Level 3
1:100

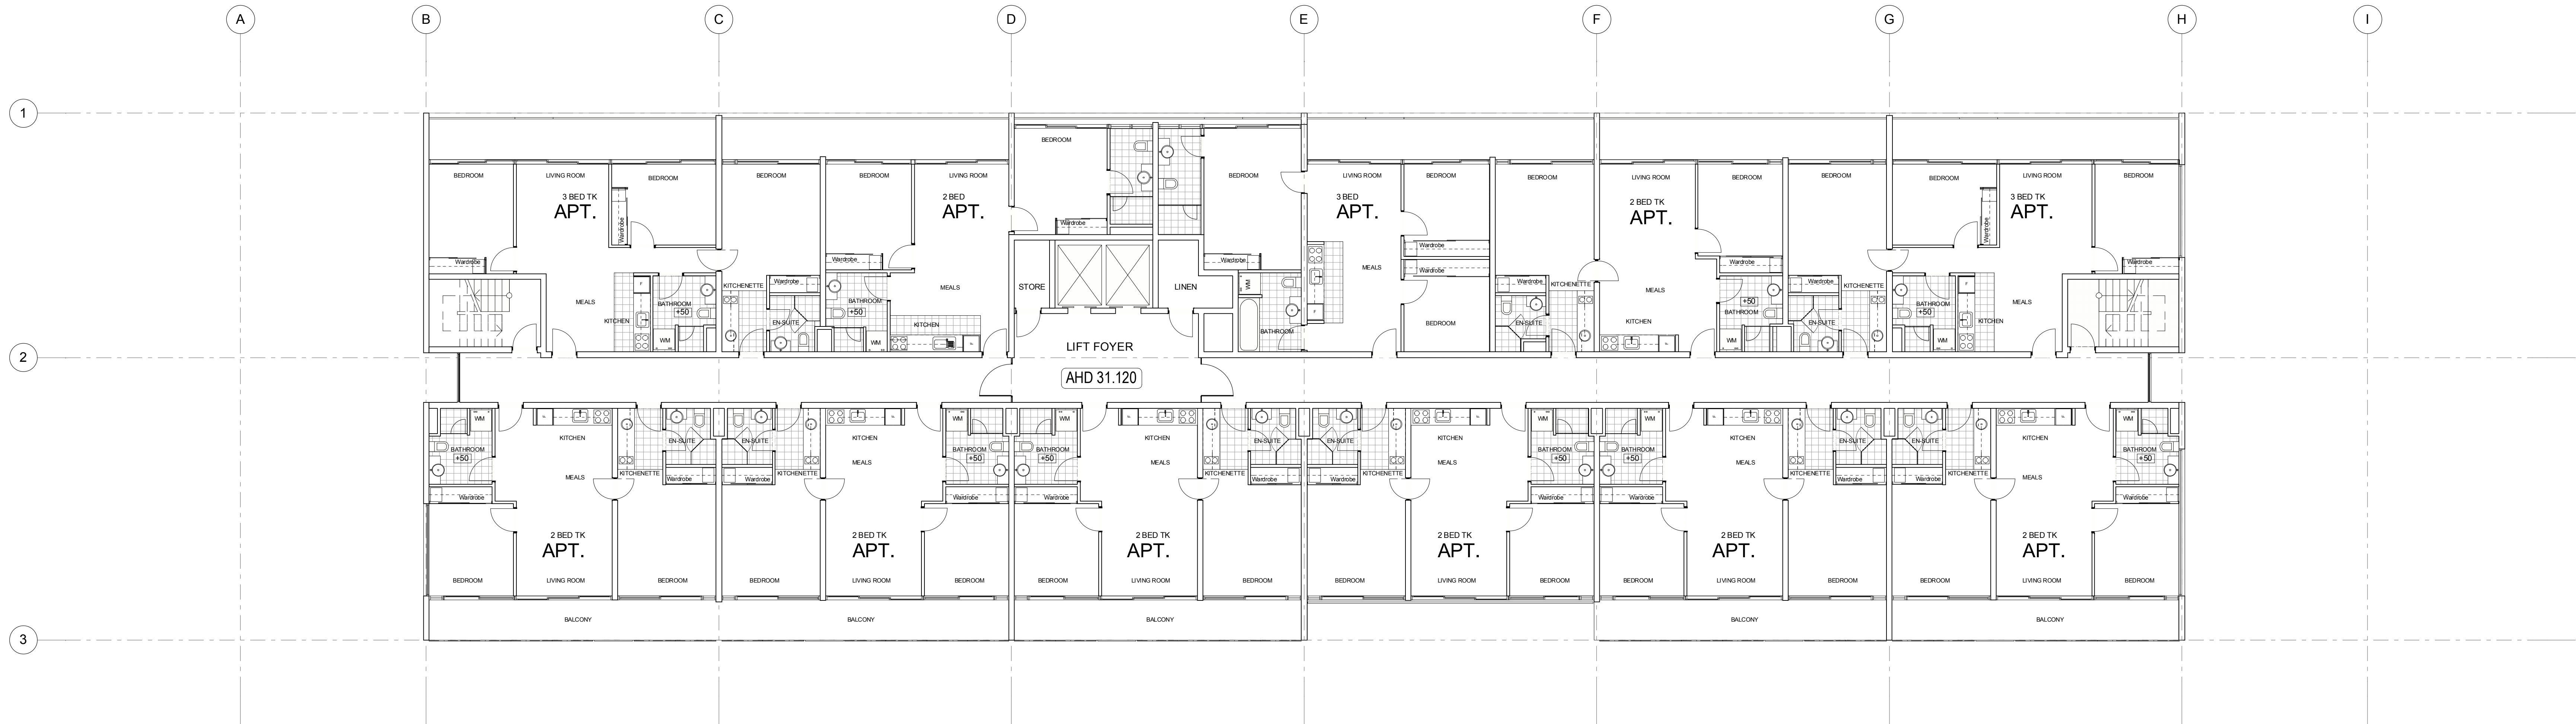

1 Level 4
1:100

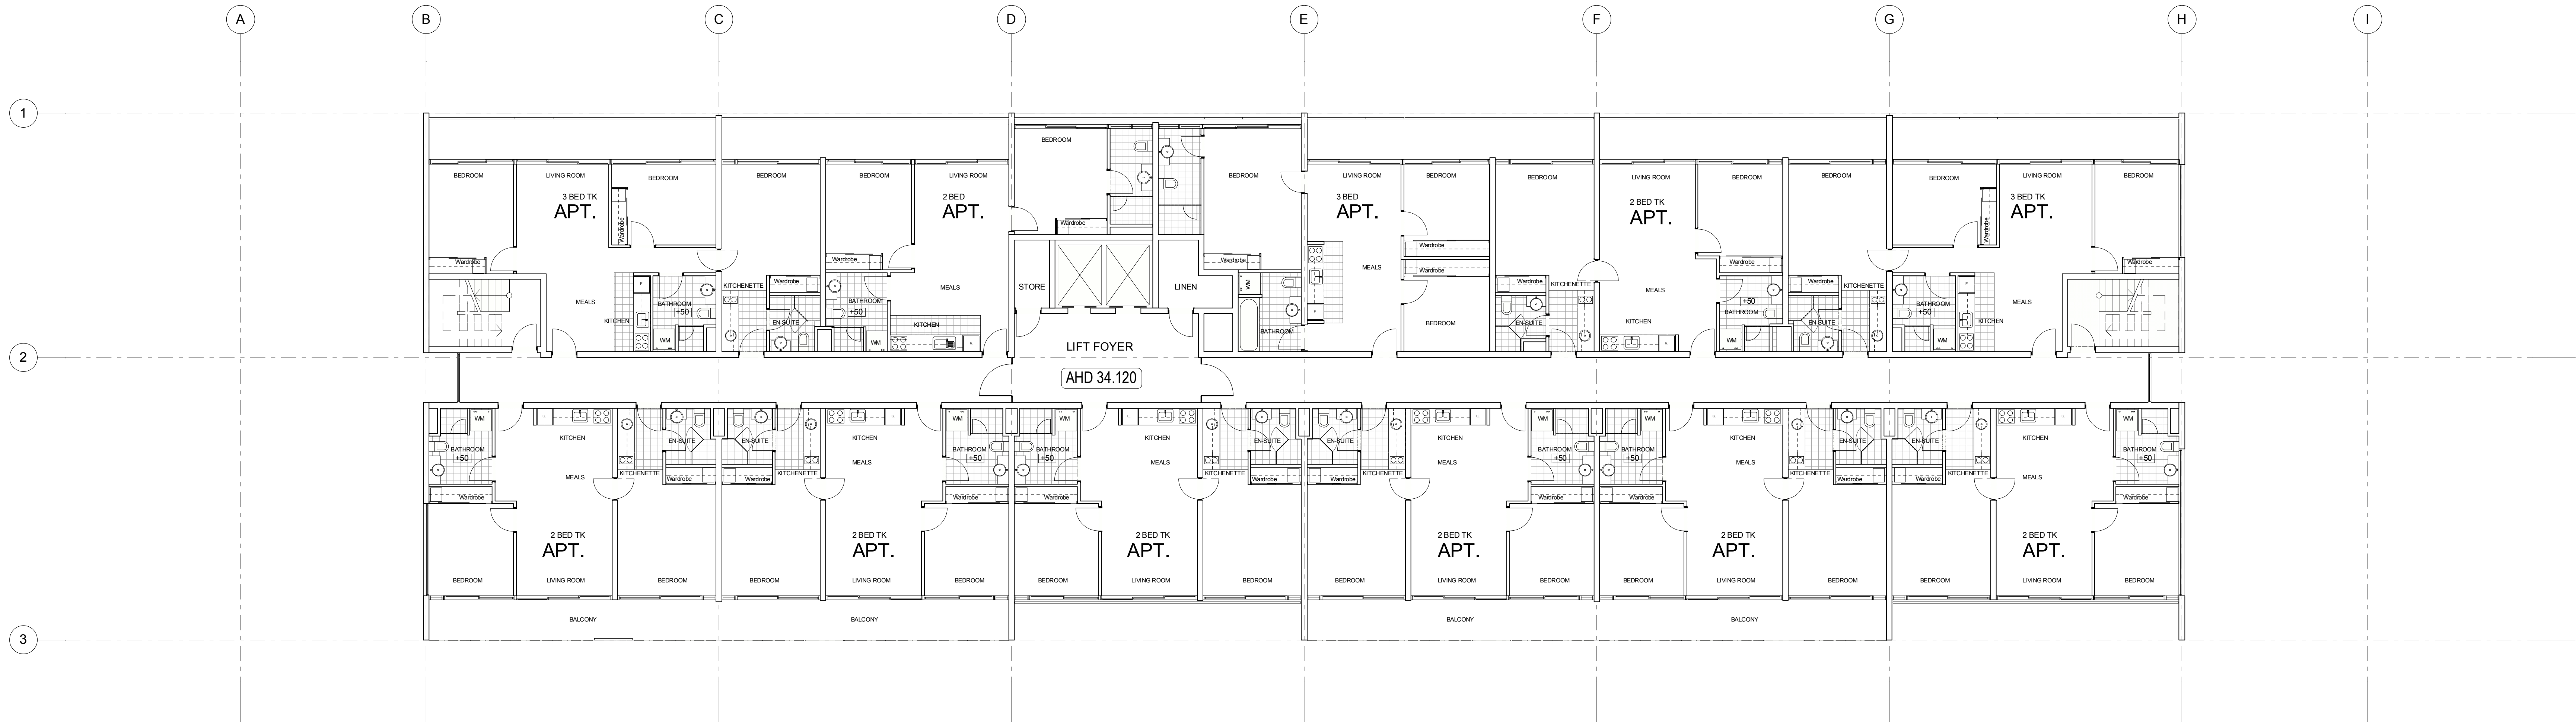


1 Level 5
1:100

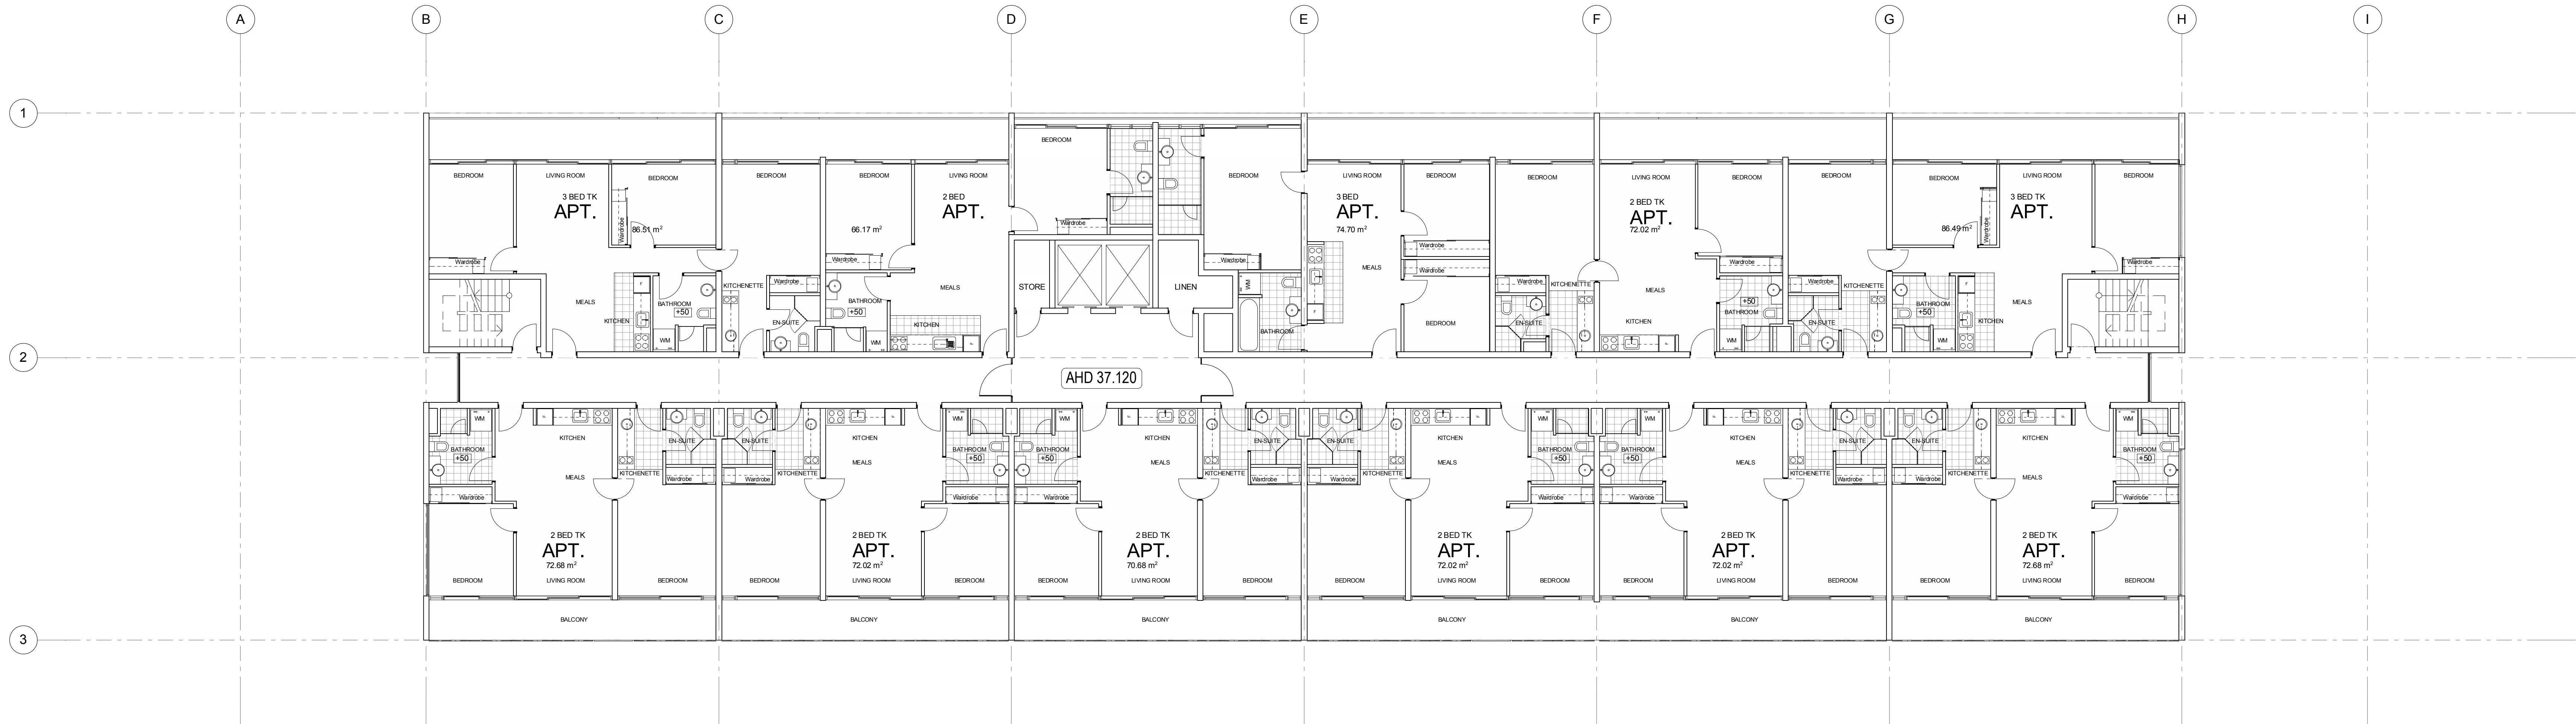


AHD 37.120



1 Level 6
1:100

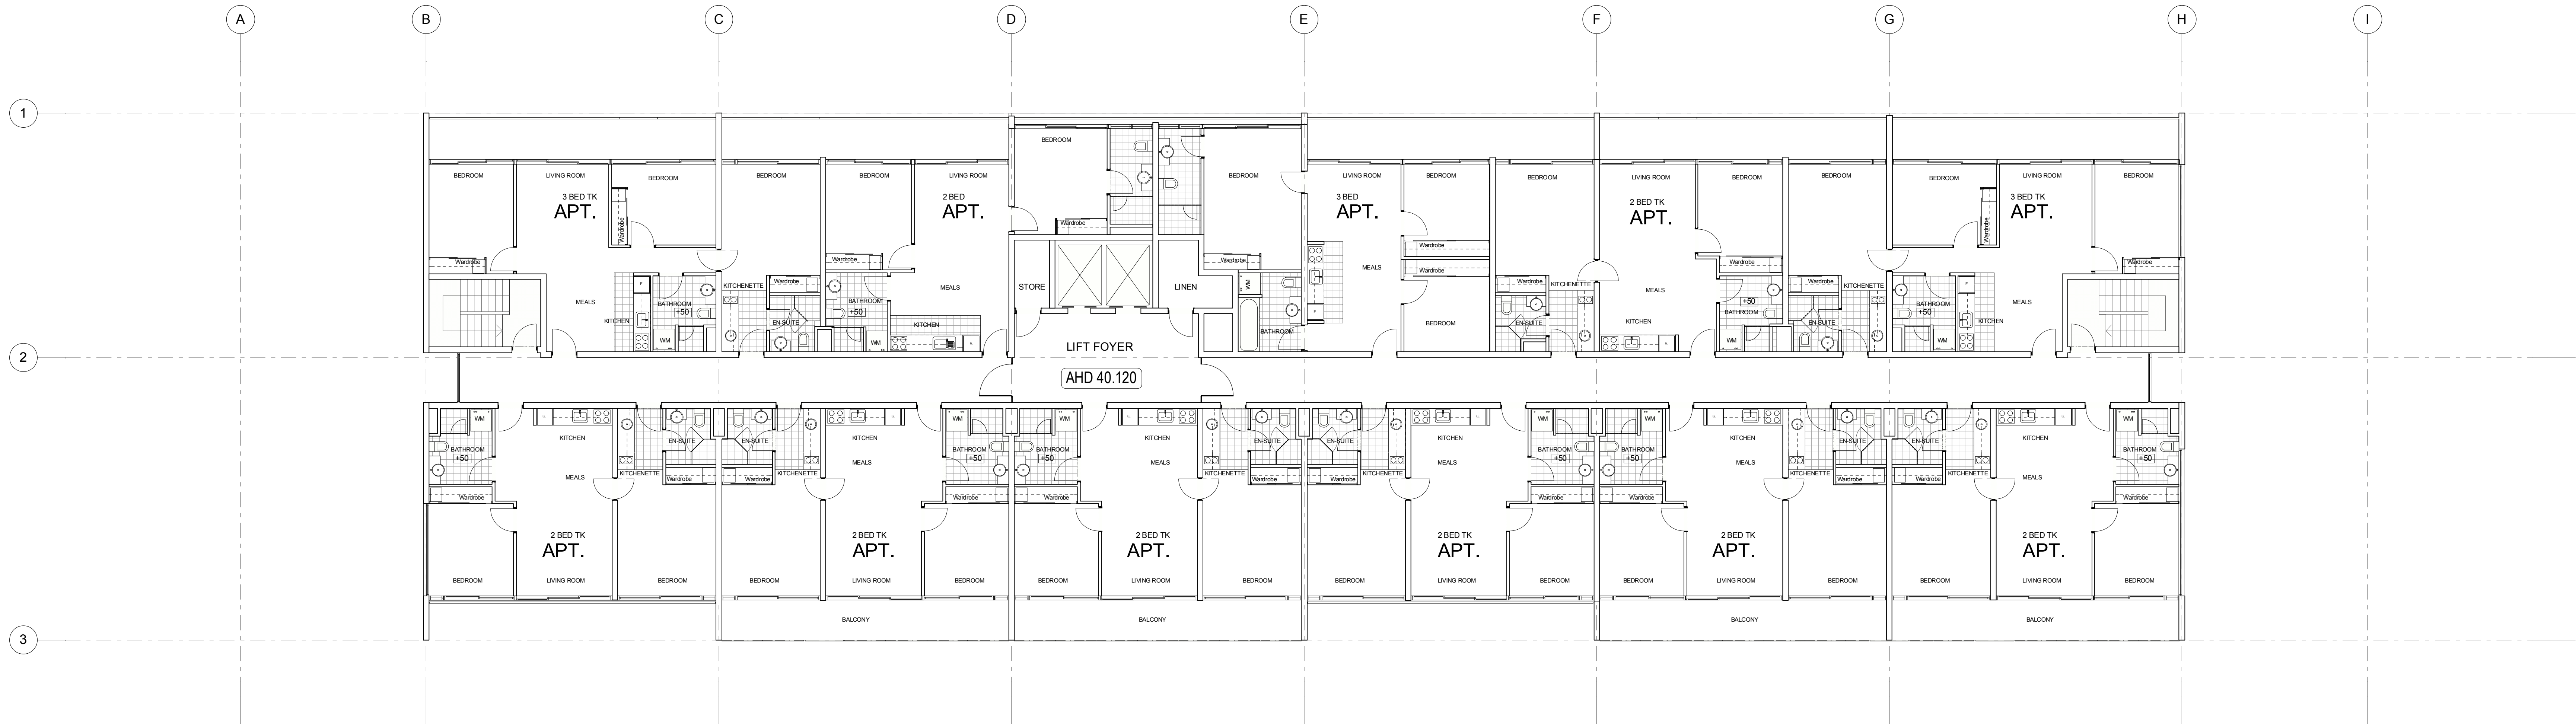

1 Level 7
1:100

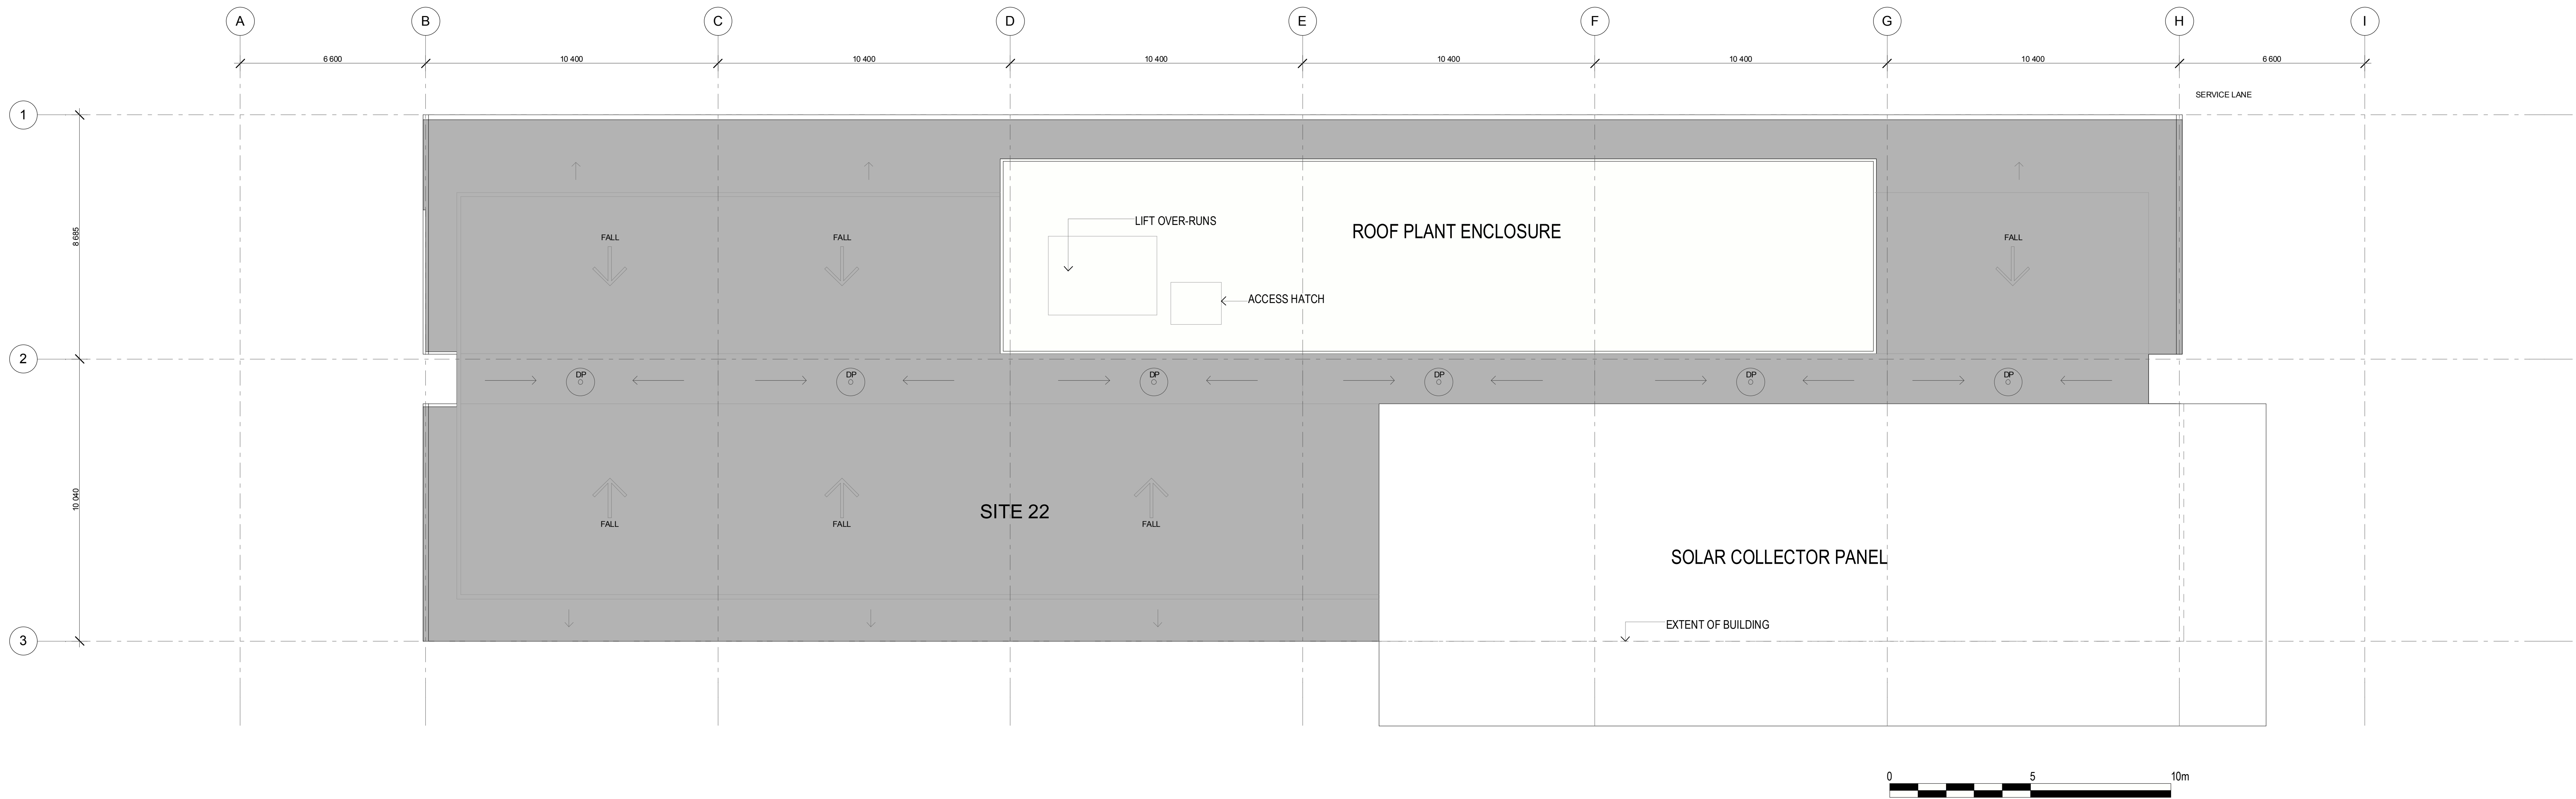

1 Roof Plan
1:100

Architect



Client



Flower and Samios Pty Ltd • ABN 66 001 900 278 • Nominated Architect J Flower 3074 • L2 140 Myrtle St Chippendale NSW 2008 • ph (02) 9698 9822 • fx (02) 9698 5937 • email@flowerandsamios.com

Notes

Do not scale from this drawing. Use figured dimensions only.
Contact the architect for clarifications if required.

Date

17.11.09 AUTHORITIES APPROVAL
15.2.10 REVISION TO BASEMENT PLANNING

Rev

1 A DM
B DM

Issue

A
B

Drawn

Check

DM
DM

Project

QUEST - Sydney Olympic Park
Edwin Flack Avenue Homebush Bay NSW 2127

Drawing Title

Roof Plan

FOR APPROVAL ONLY

Date created:

North

Scale: refer scale bar

Project No.

09170

Stage

SD

Drawing No.

12

Issue

B

