



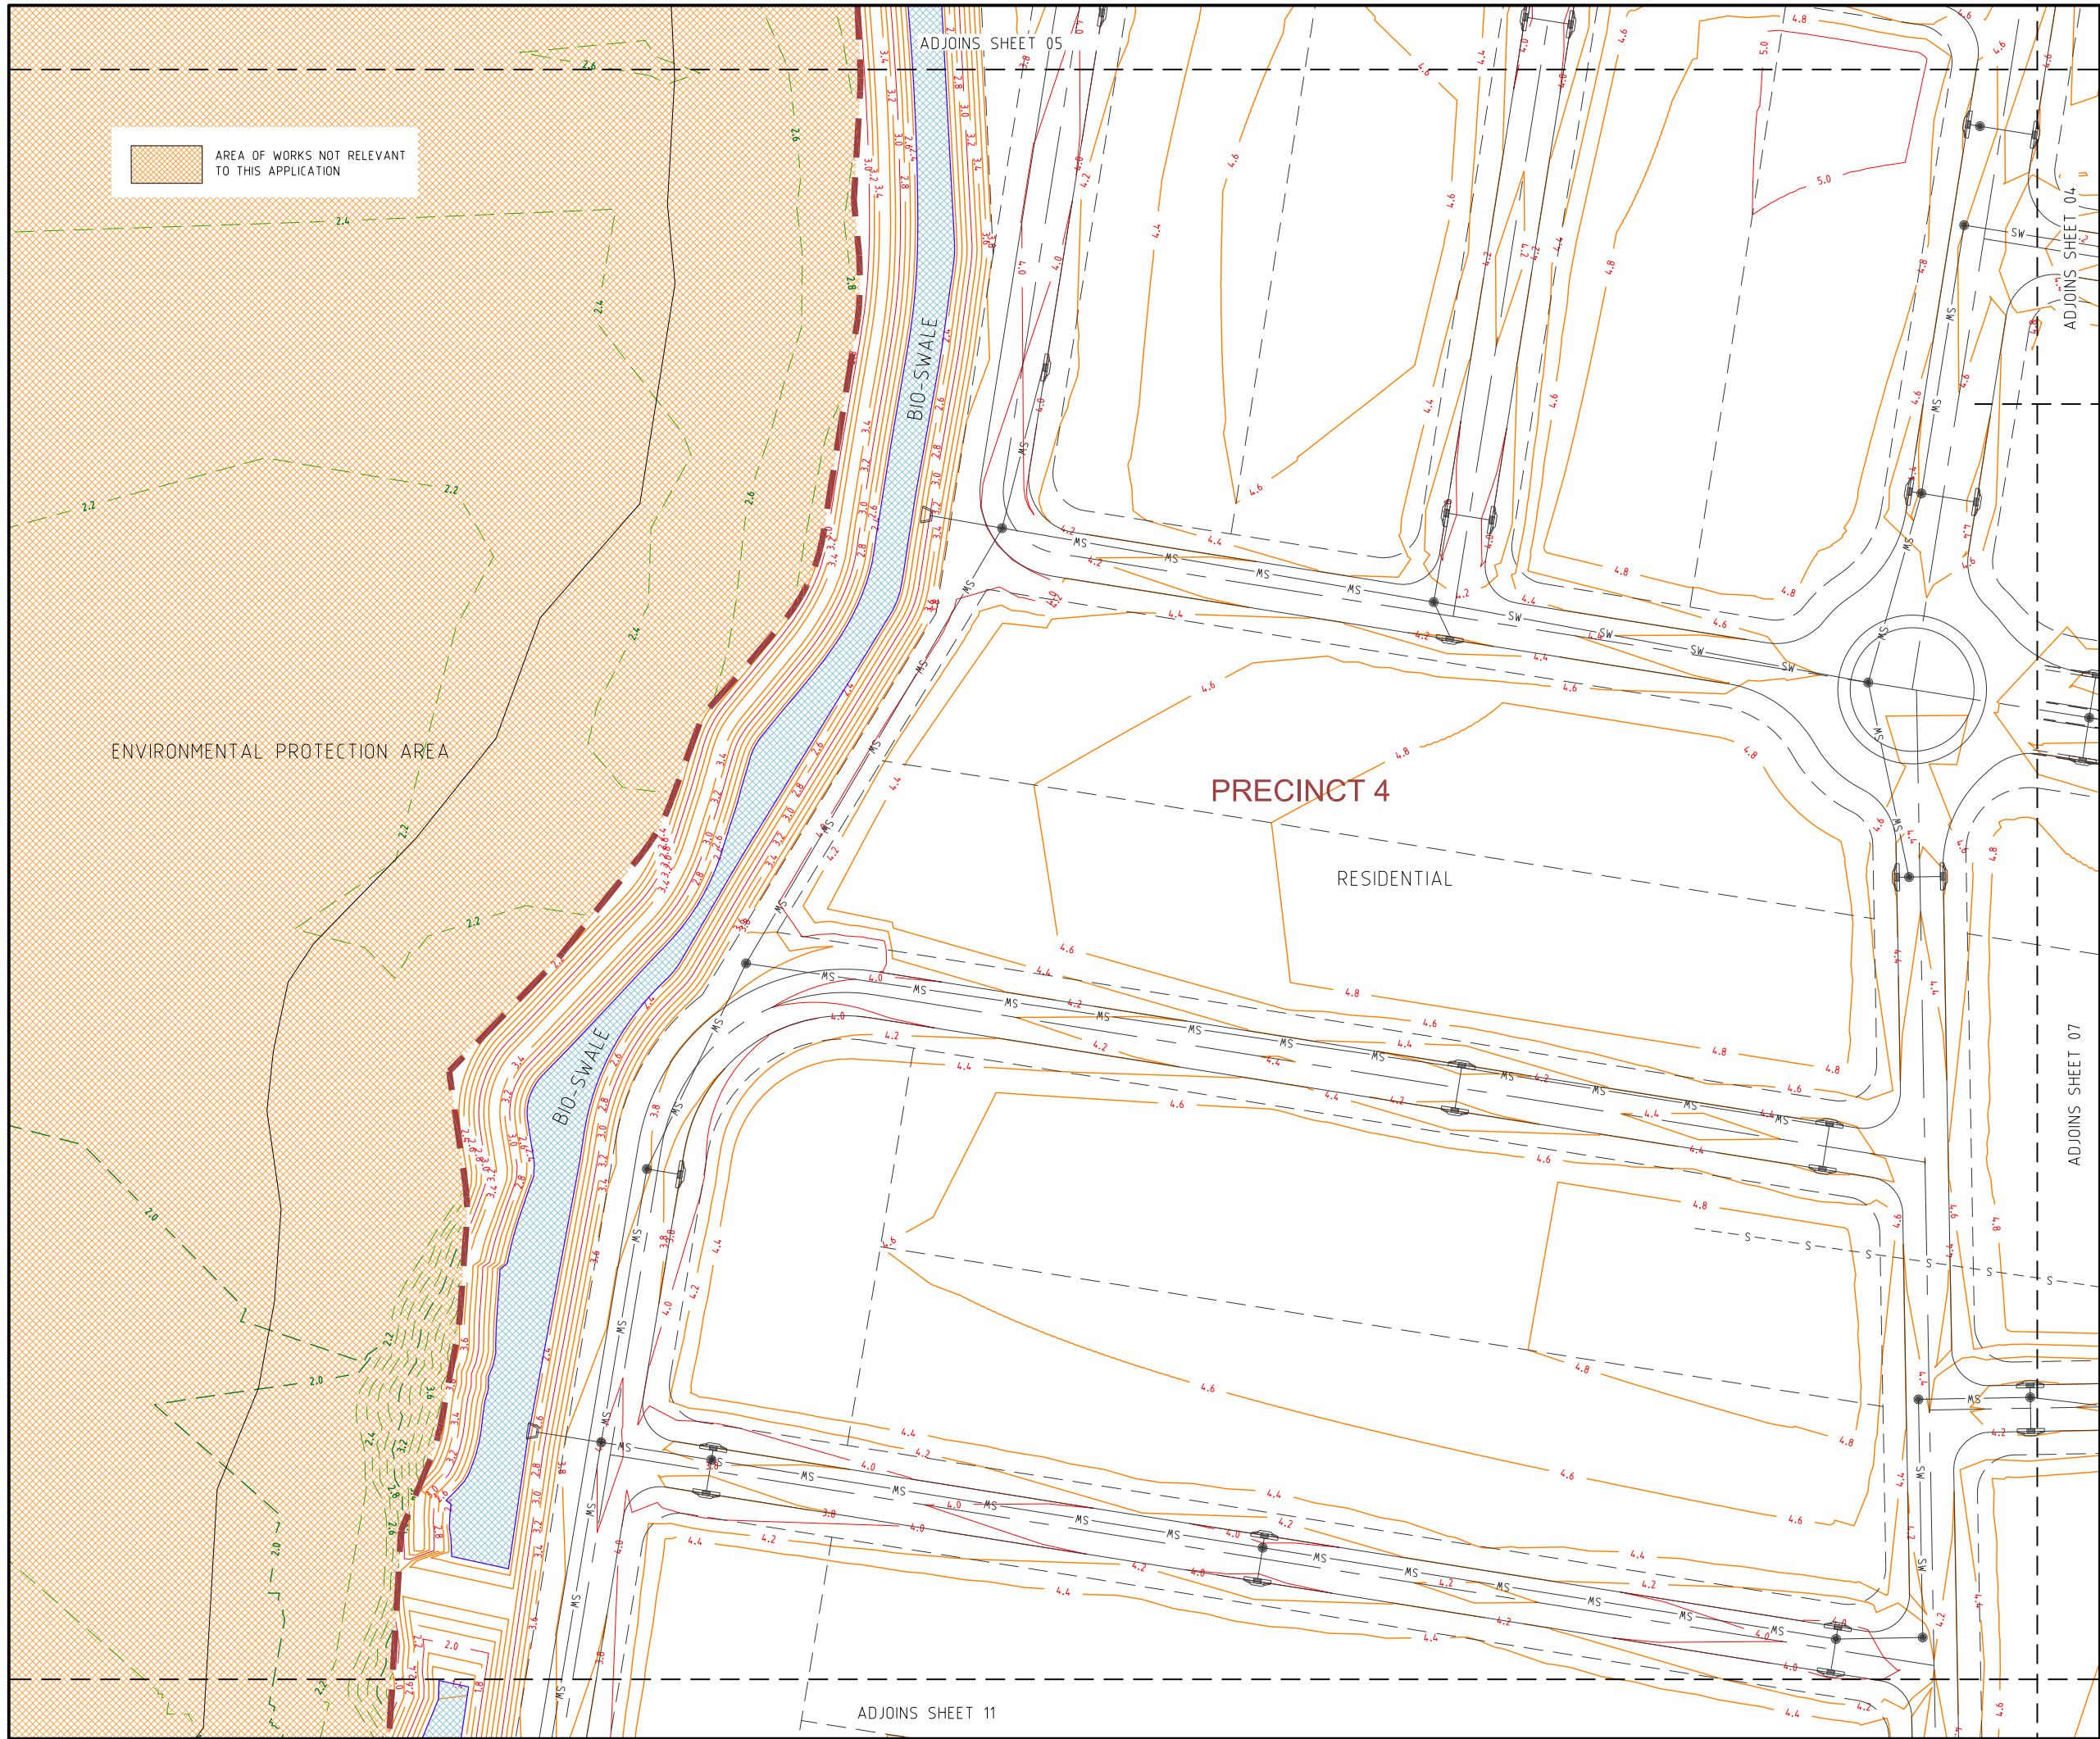

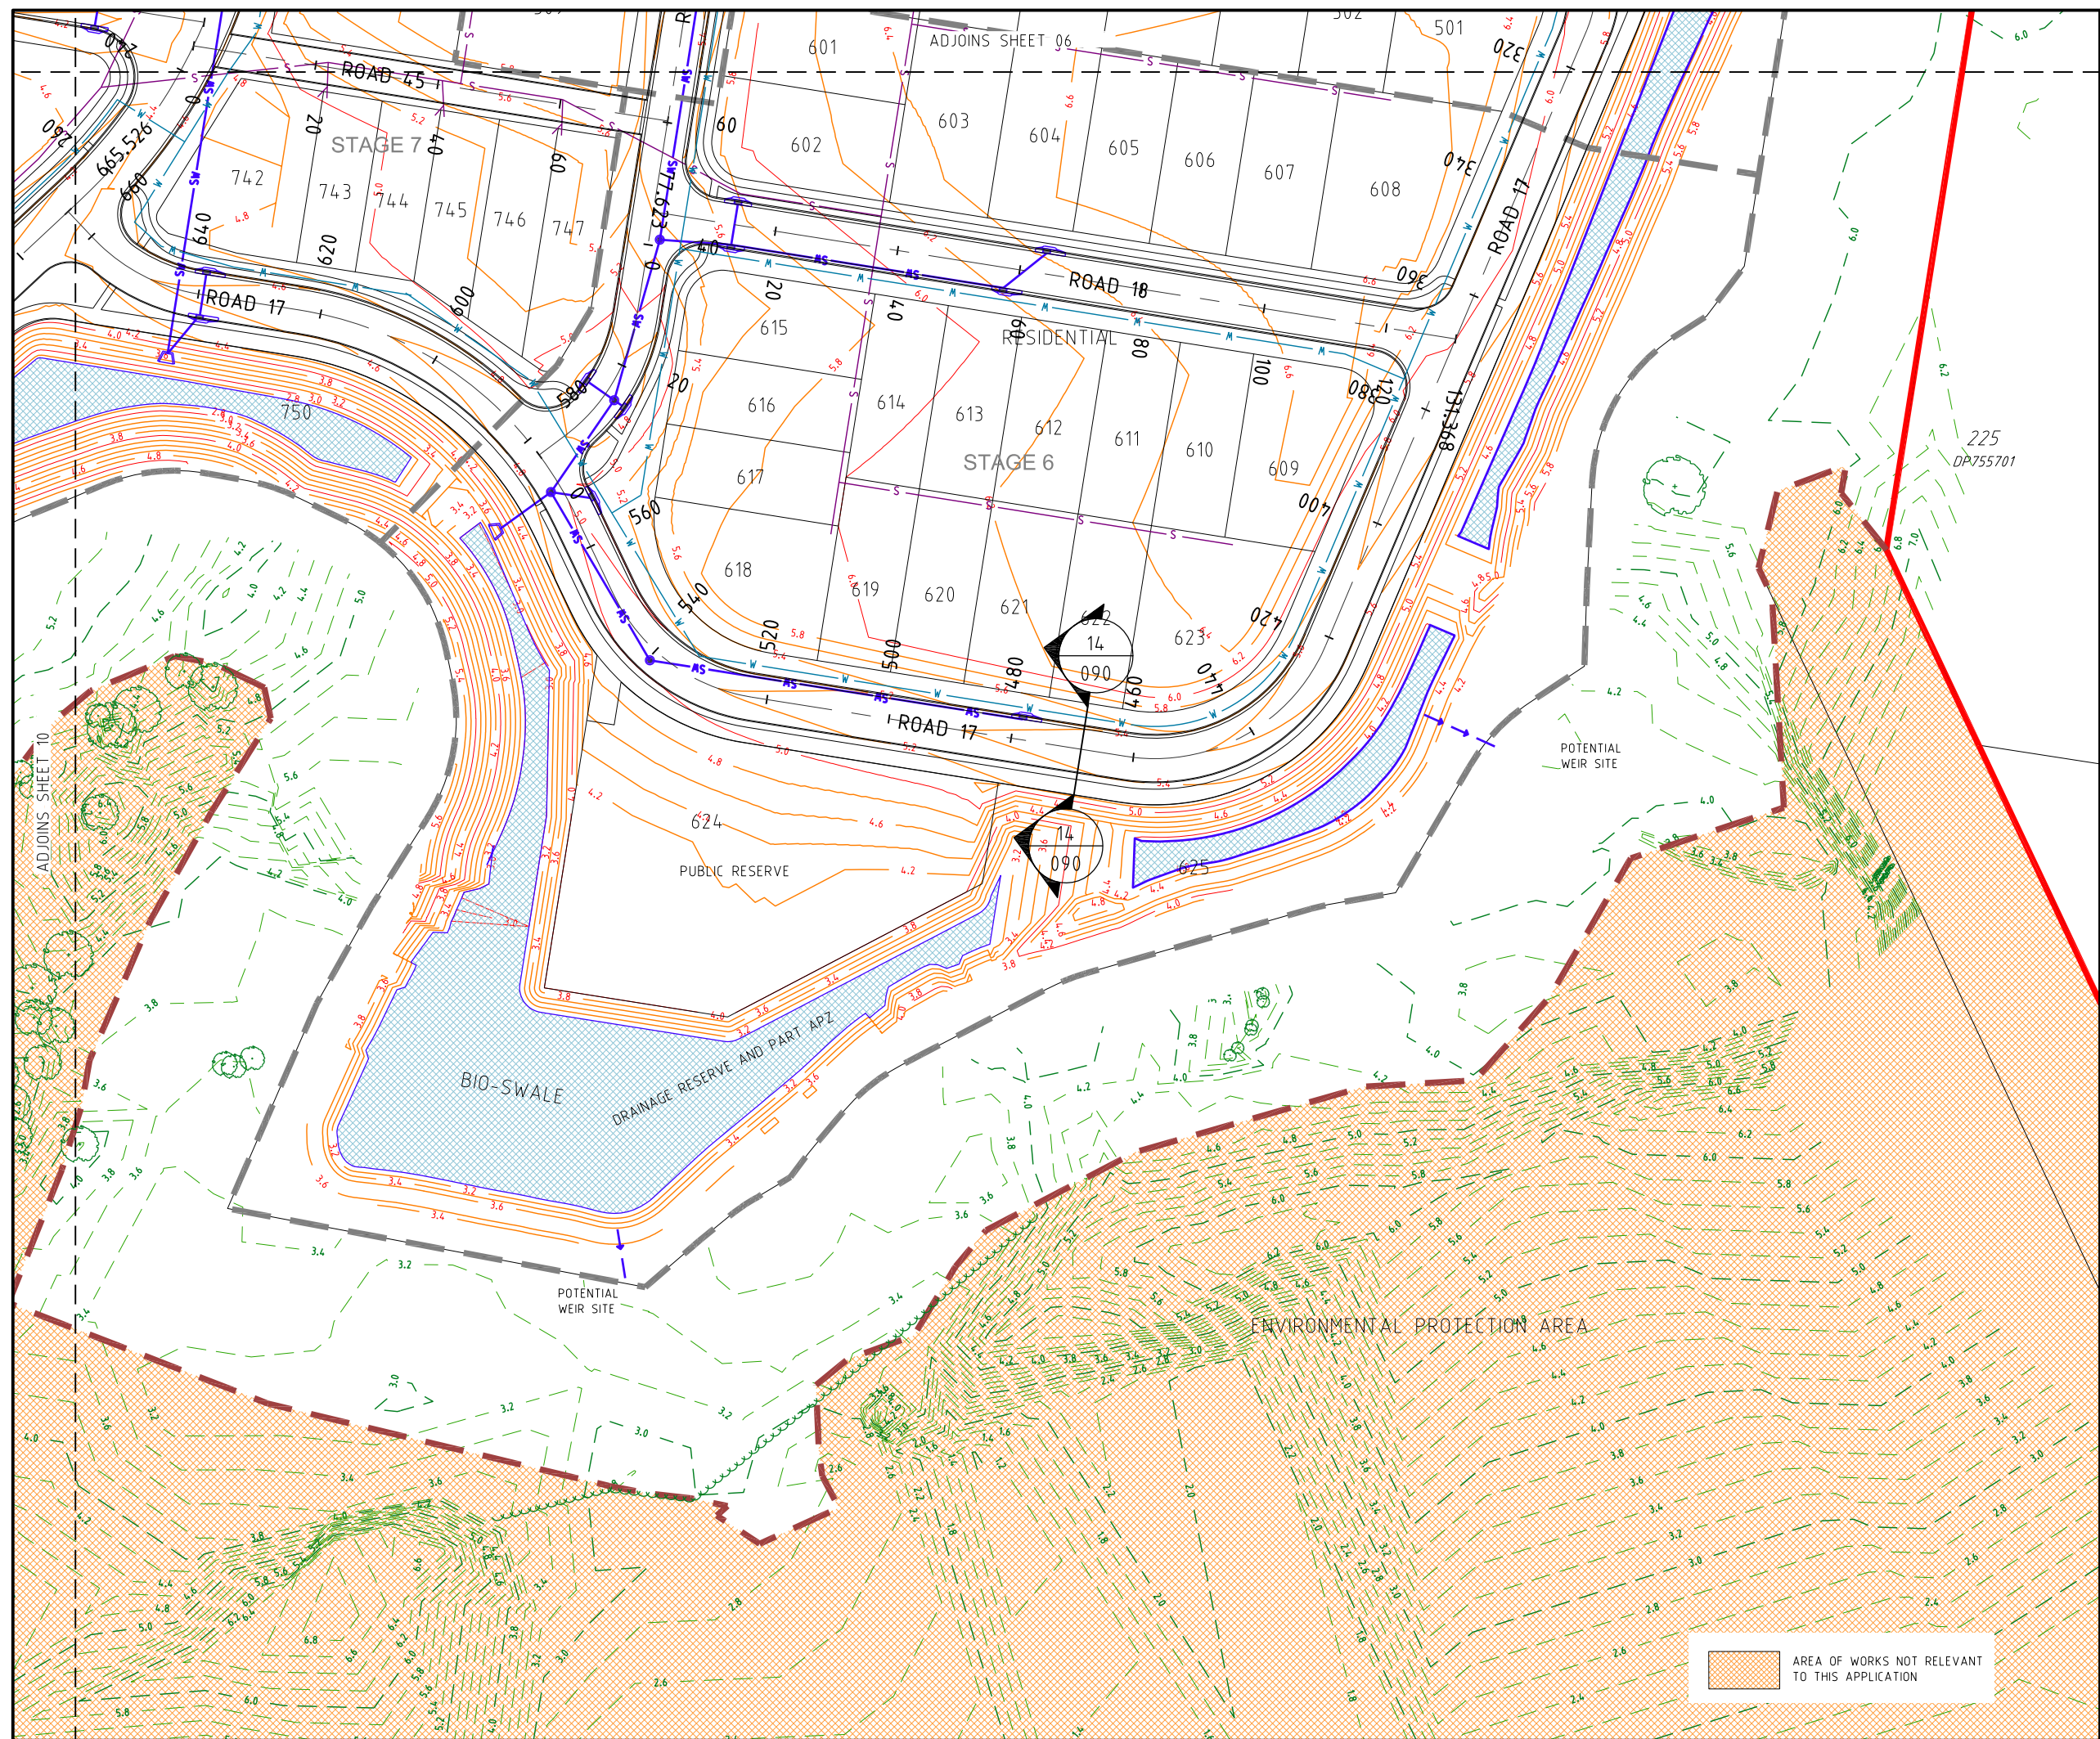

PROJECT NAME
**KINGS
FOREST**
BULK EARTHWORKS-PRECINCTS
03, 04 & 05
PRELIMINARY-PRECINCT 05

REAL PROPERTY DESCRIPTION
Part of Lot 6 on DP875446, Part of Lot 1 on DP781633,
Part of Lot 40 on DP7482 & Part of Lot 2 on DP819015
PARISH OF CUDGEN .
COUNTY OF ROUS .

CLIENT
PROJECT 28
PTY LTD



0 5 10 15 20 25m
Scale 1:500 - A1 (1:1000 - A3)

ISSUES	DATE	
TENDER		
STATE AUTHORITY	08-03-11	
SURVEY		
ELECTRICAL		
CONSTRUCTION		

8	27-08-12	PPR REVISIONS
A	08-03-11	STATE AUTHORITY ISSUE
PRE	DATE	AMENDMENT

COPYRIGHT IS VESTED IN MORTONS URBAN SOLUTIONS AND
WRITTEN CONSENT IS REQUIRED PRIOR TO REPRODUCTION.
COPYRIGHT MORTONS URBAN SOLUTIONS 2000 .
DO NOT SCALE FROM THIS DRAWING.

ALL DRAWINGS ARE TO BE READ IN CONJUNCTION
WITH 001-NOTES AND 002-LEGEND

ASSOCIATED CONSULTANTS
LANDSURV Pty. Ltd.
14 Enid St.,
TWEED HEADS NSW 2485
Ph. (07) 55367055

GILBERT+SUTHERLAND
agricultural and environmental scientists

D R A W I N G T I T L E

ROADWORKS & DRAINAGE
PLAN
SHEET 09




MORTONS
urban**solutions**
Urban & Regional Planning
Civil Engineering
Project Coordination

US Pty Ltd T/As:
Urban Solutions
ABN 39 116 375 065
urban@urbansolutions.net.au
www.urbansolutions.net.au
Tel 07 5571 1099
Fax 07 5571 1088

DESIGNED RB	DRAWN BL	
APPROVED		DATE 06-01-11

DRAWING NUMBER	AMEND.
12301-05-108	B

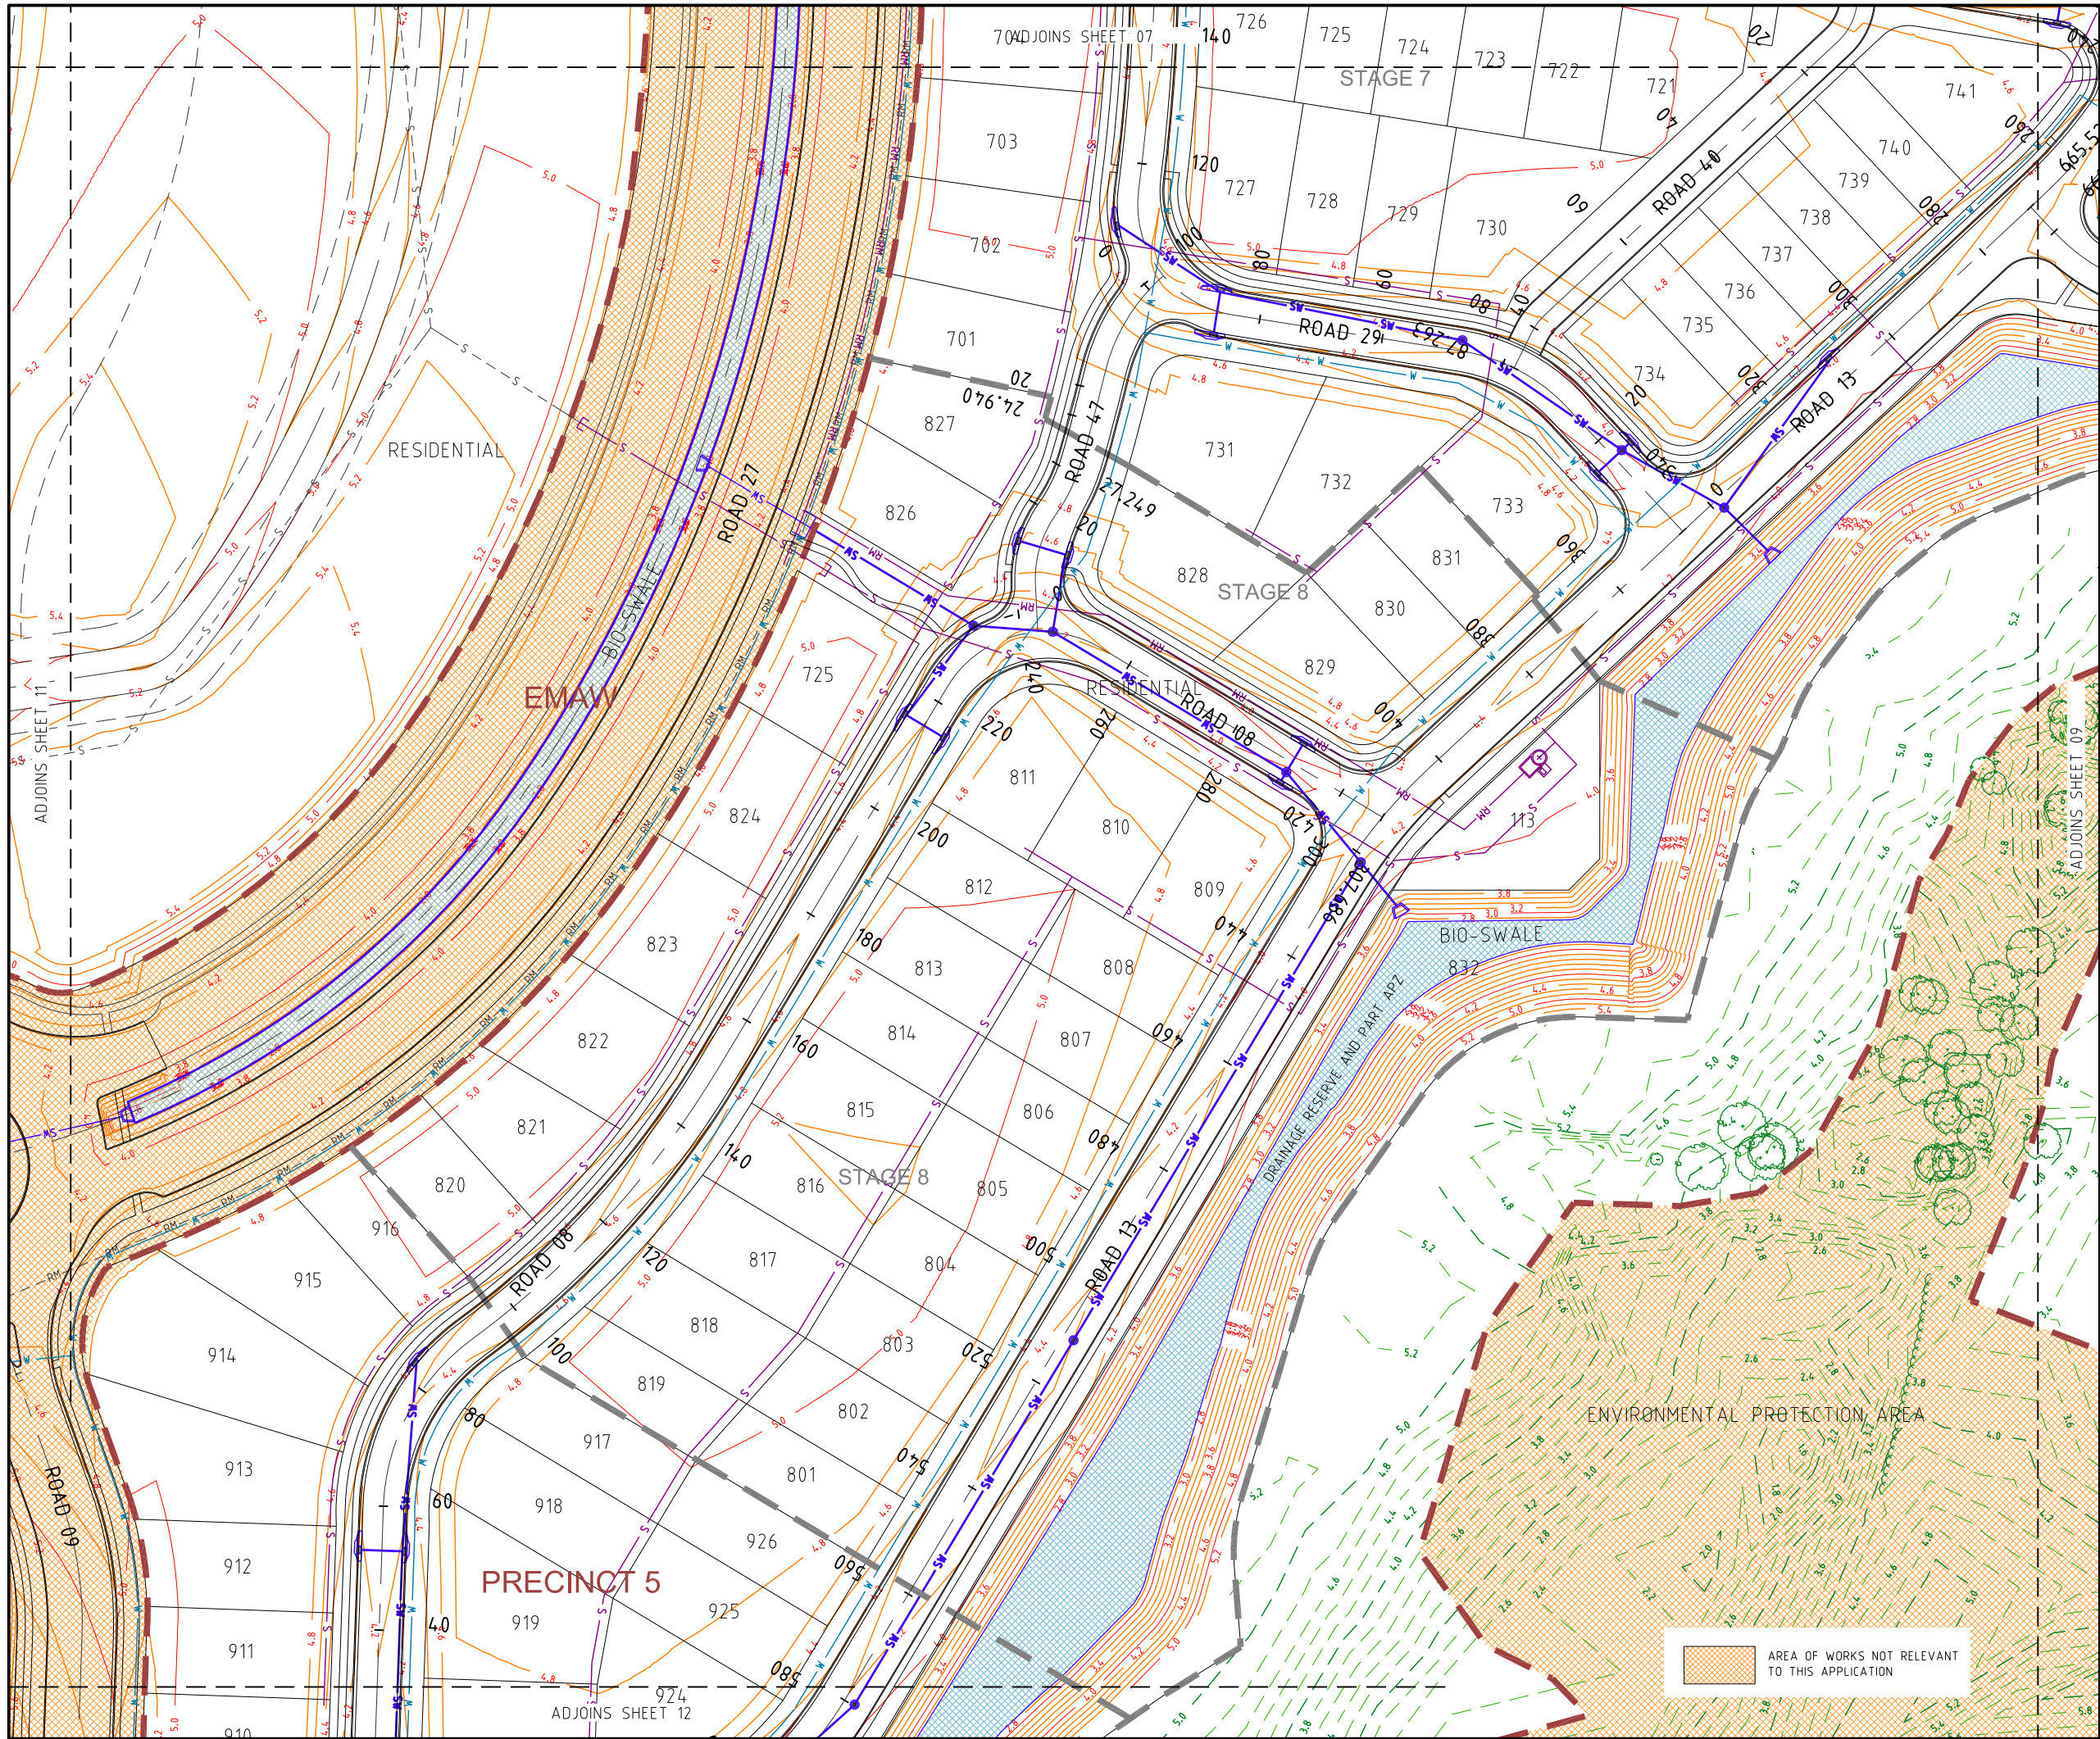

PROJECT NAME

KINGS FOREST

BULK EARTHWORKS-PRECINCTS 03, 04 & 05

PRELIMINARY-PRECINCT 05

REAL PROPERTY DESCRIPTION

Part of Lot 6 on DP875446, Part of Lot 1 on DP781633, Part of Lot 40 on DP7482 & Part of Lot 2 on DP819015

PARISH OF CUDGEN

COUNTY OF ROUS

CLIENT

PROJECT 28 PTY LTD


NORTH

0 5 10 15 20 25m
Scale 1:500 - A1 (1:1000 - A3)

ISSUES	DATE
TENDER	
STATE AUTHORITY	08-03-11
SURVEY	
ELECTRICAL	
CONSTRUCTION	

PRE	DATE	AMENDMENT
B	27-08-12	PPR REVISIONS
A	08-03-11	STATE AUTHORITY ISSUE

COPYRIGHT IS VESTED IN MORTONS URBAN SOLUTIONS AND WRITTEN CONSENT IS REQUIRED PRIOR TO REPRODUCTION. COPYRIGHT MORTONS URBAN SOLUTIONS 2000 . DO NOT SCALE FROM THIS DRAWING.

ALL DRAWINGS ARE TO BE READ IN CONJUNCTION WITH 001-NOTES AND 002-LEGEND

ASSOCIATED CONSULTANTS

LANDSURV Pty. Ltd.

14 Enid St.,
TWEED HEADS NSW 2485
Ph. (07) 55367055

GILBERT+SUTHERLAND
agricultural and environmental scientists

DRAWING TITLE

ROADWORKS & DRAINAGE PLAN
SHEET 10



MORTONS
urban**solutions**
Urban & Regional Planning
Civil Engineering
Project Coordination

MUS Pty Ltd T/As:
Mortons-Urban Solutions
ABN 39 116 375 065
mortons@urbansolutions.net.au
www.urbansolutions.net.au
Tel 07 5571 1099
Fax 07 5571 1088

Postal Address
PO Box 2484
Southport QLD 4215


Gold Coast Office
Suite 9, 19 Short St
Southport QLD 4215

DESIGNED	RB	DRAWN	BL
APPROVED			
DRAWING NUMBER		AMEND.	
12301-05-109		B	

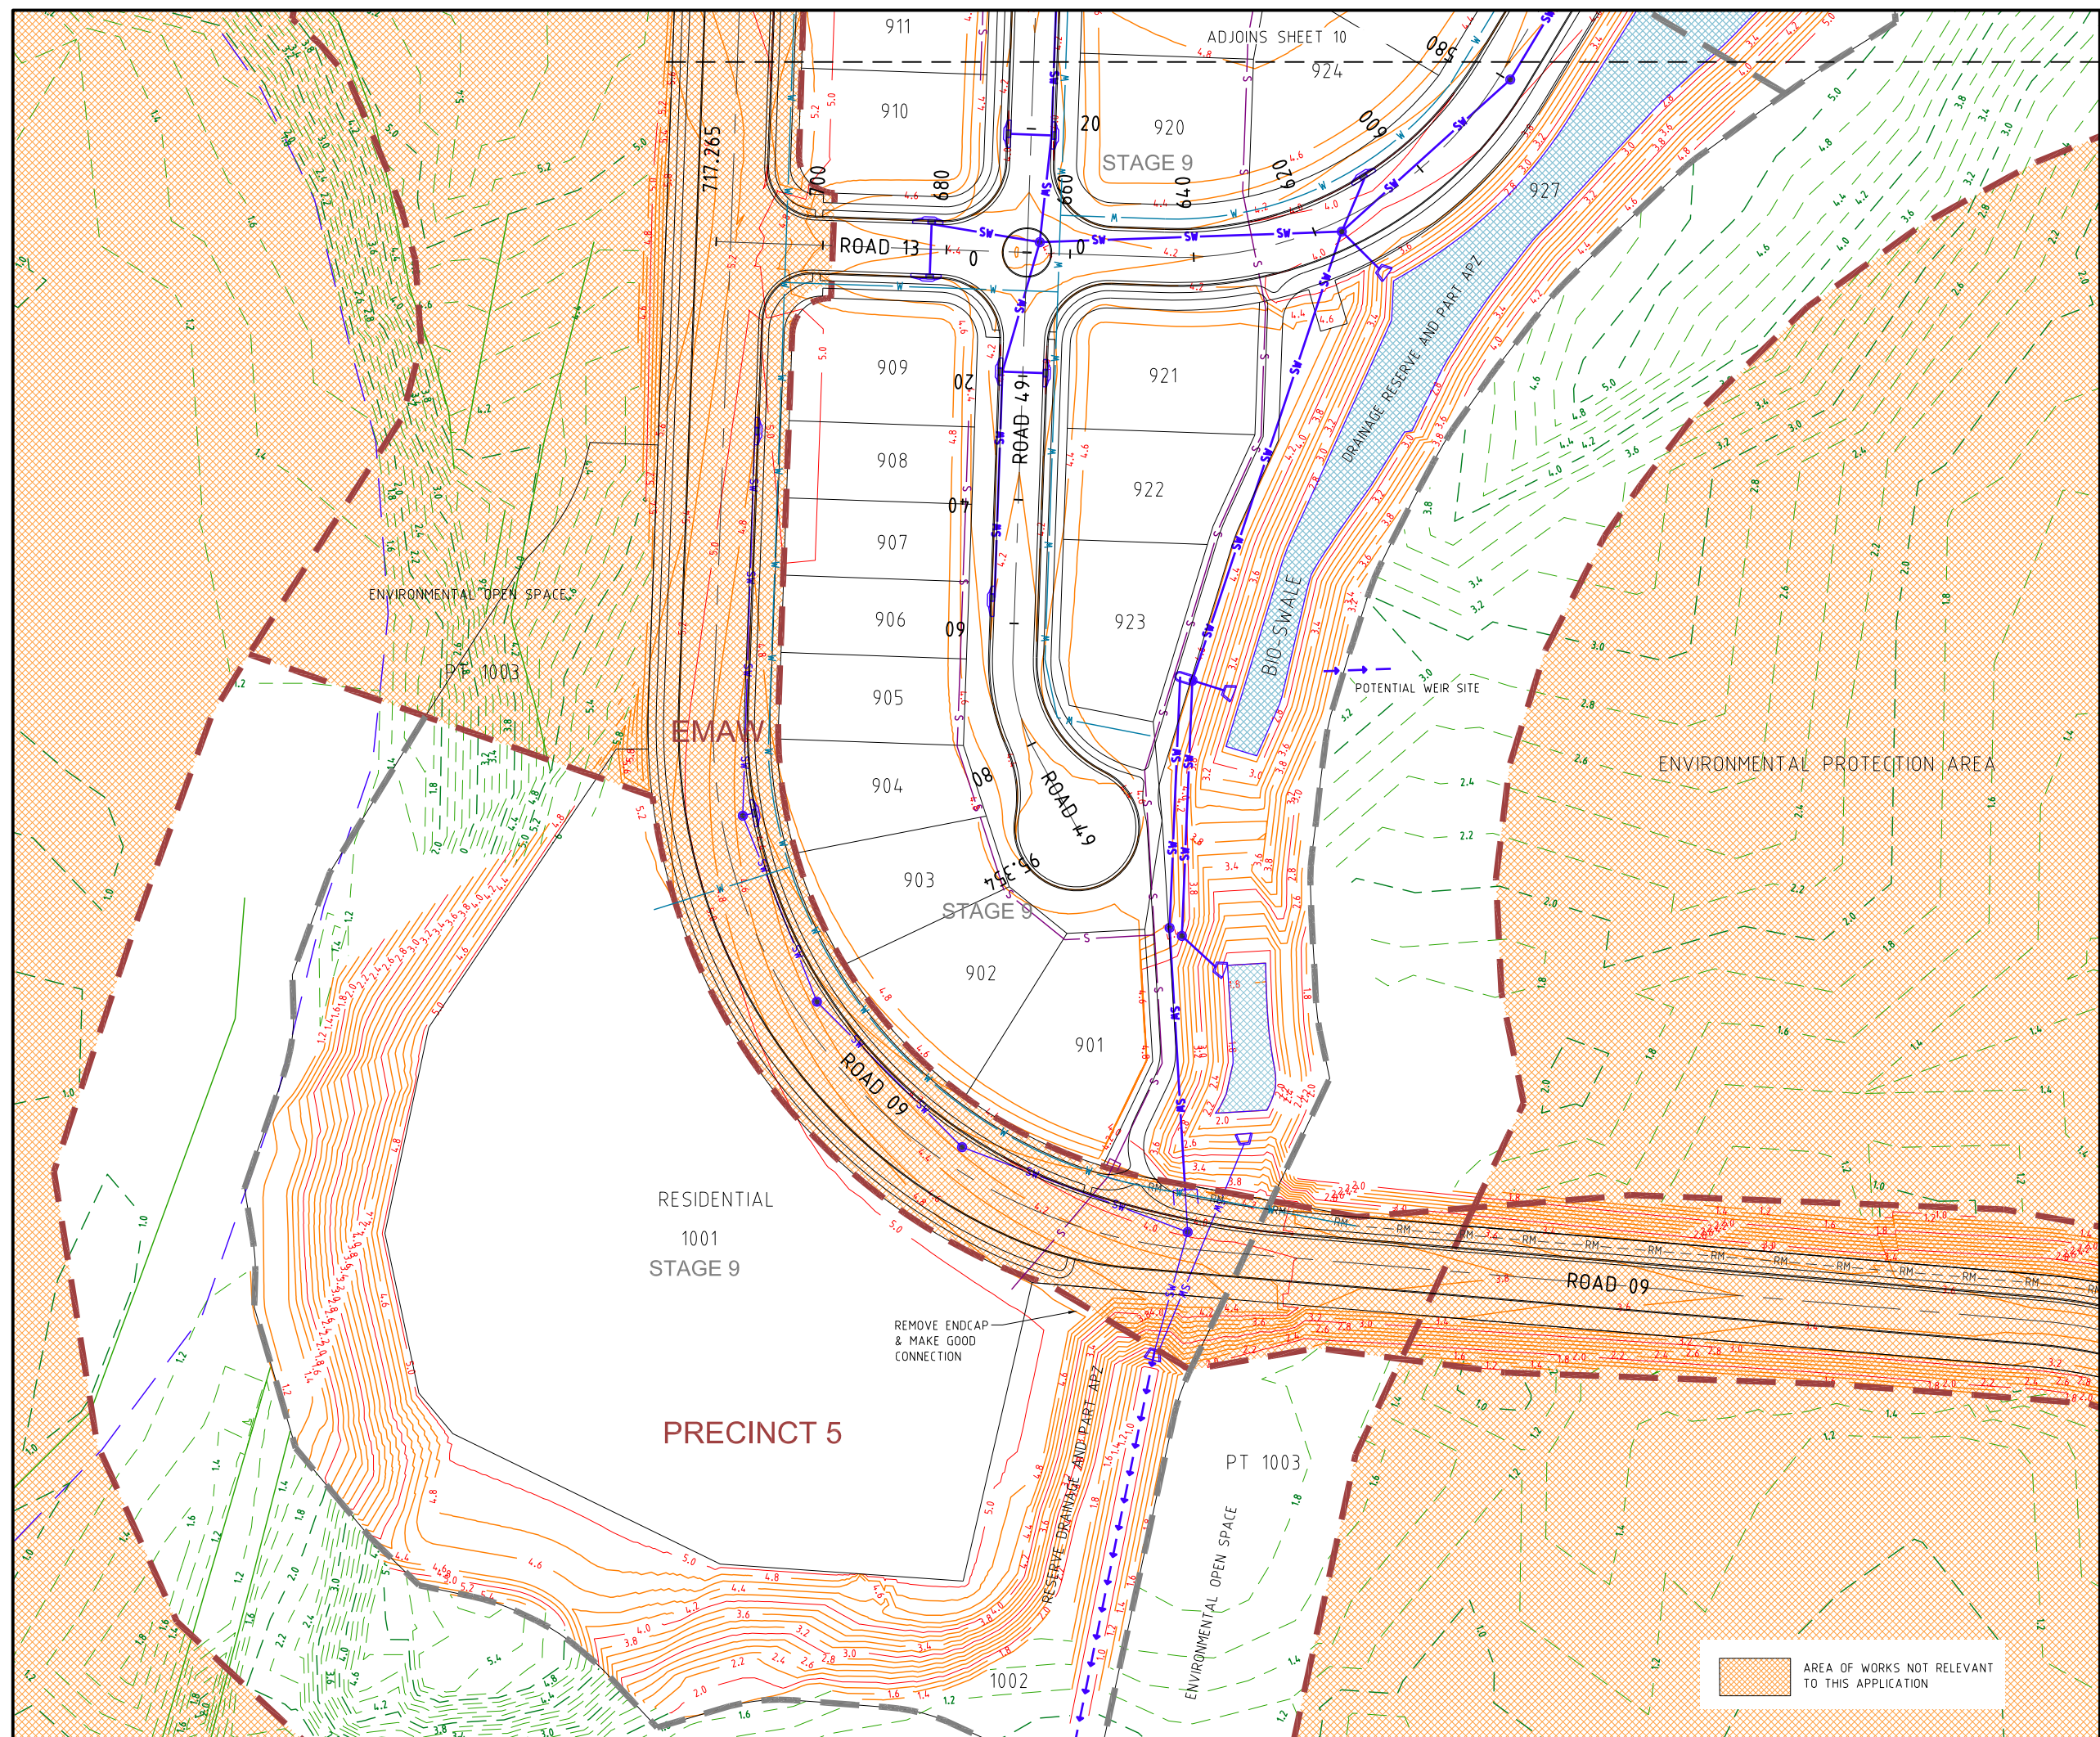

PROJECT NAME
**KINGS
FOREST**
BULK EARTHWORKS-PRECINCTS
03, 04 & 05
PRELIMINARY-PRECINCT 05

CLIENT
PROJECT 28
PTY LTD

 

B	27-08-12	PPR REVISIONS
A	08-03-11	STATE AUTHORITY ISSUE
P R E	D A T E	A M E N D M E N T

ALL DRAWINGS ARE TO BE READ IN CONJUNCTION
WITH 001-NOTES AND 002-LEGEND

GILBERT+SUTHERLAND
agricultural and environmental scientists


ROADWORKS & DRAINAGE
PLAN
SHEET 12

MUS Pty Ltd T/As:
Mortons-Urban Solutions
ABN: 39 116 375 065
mortons@urbansolutions.net.au
www.urbansolutions.net.au
Tel 07 5571 1099
Fax 07 5571 1088


Postal Address:
PO Box 248
Southport QLD 4211

Gold Coast Office:
Suite 9, 19 Short St
Southport QLD 4211


DRAWING NUMBER	AMEND.
12301-05-111	B

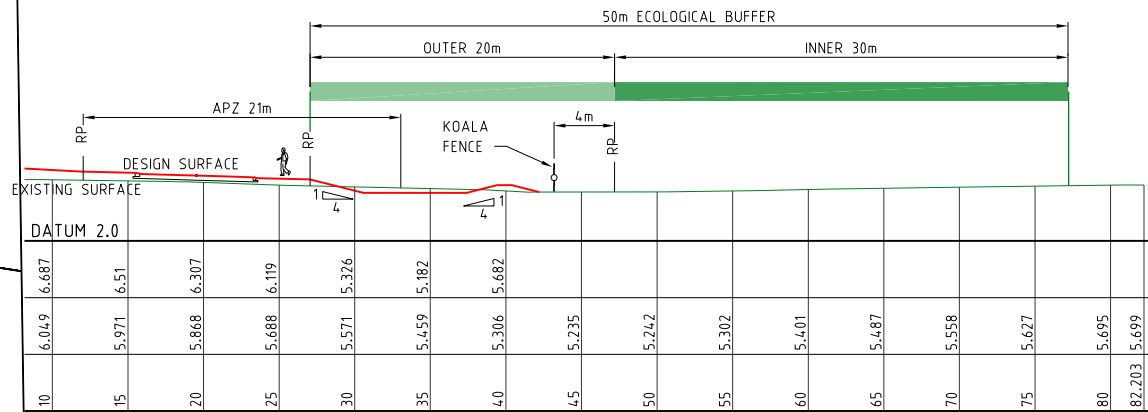


LONGITUDINAL SECTION A

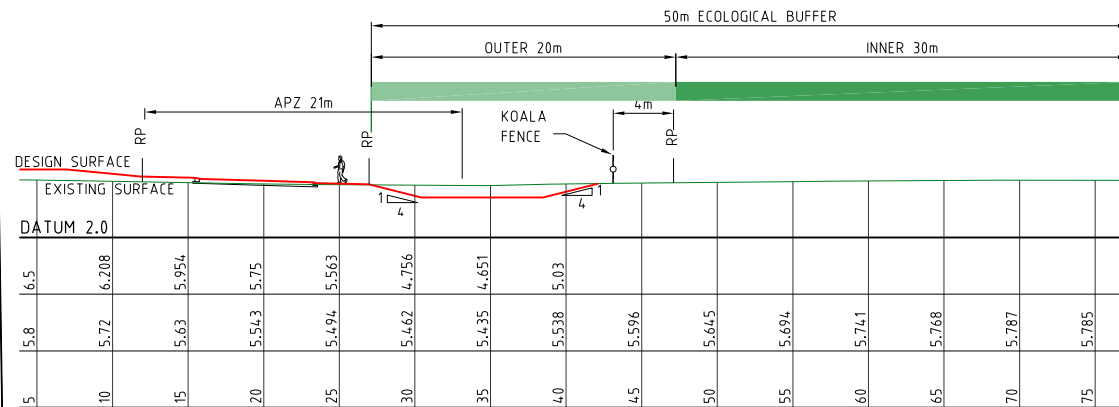


LONGITUDINAL SECTION B

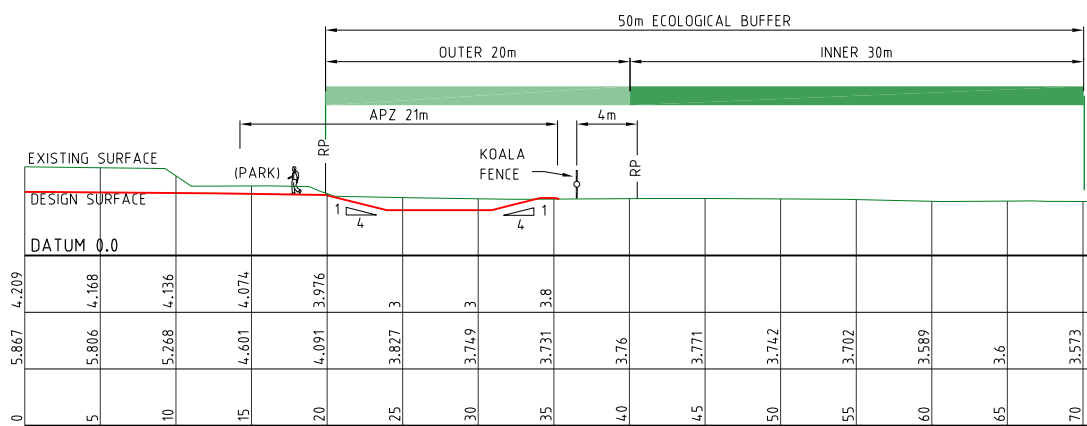

LONGITUDINAL SECTION C

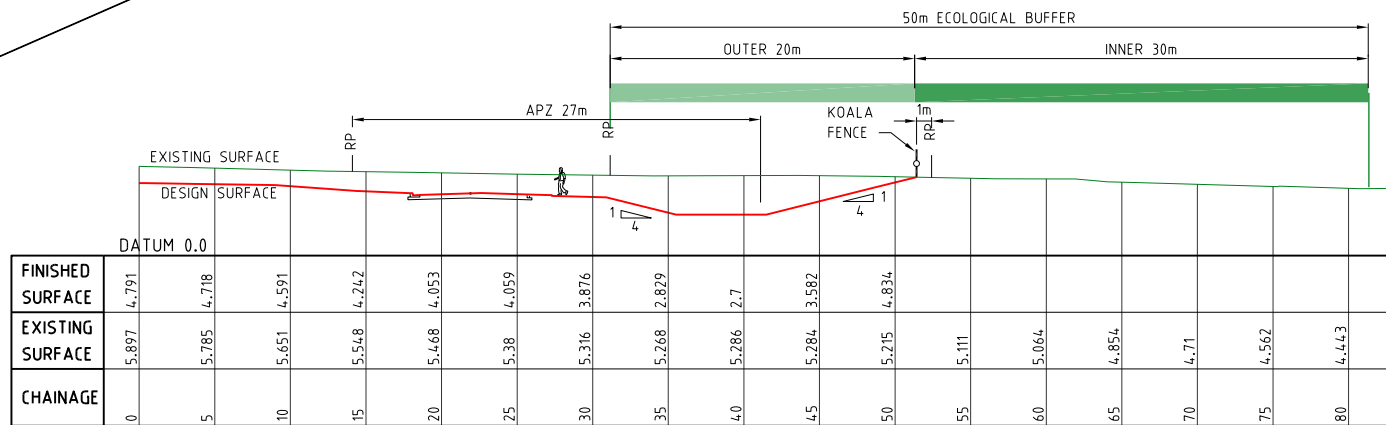

LONGITUDINAL SECTION D

 

PROJECT NAME
KINGS FOREST
BULK EARTHWORKS-PRECINCTS
03, 04 & 05
PRELIMINARY-PRECINCT 05

REAL PROPERTY DESCRIPTION
Part of Lot 6 on DP875446, Part of Lot 1 on DP781633,
Part of Lot 40 on DP7482 & Part of Lot 2 on DP819015
PARISH OF CUDGEN.
COUNTY OF ROUS.

CLIENT
PROJECT 28
PTY LTD

ISSUES	DATE	
TENDER		
STATE AUTHORITY	05-09-12	
SURVEY		
ELECTRICAL		
CONSTRUCTION		

PRE	DATE	AMENDMENT
B	25-10-12	LONGITUDINAL SECTIONS AMENDED
A	05-09-12	STATE AUTHORITY ISSUE

COPYRIGHT IS VESTED IN MORTONS URBAN SOLUTIONS AND
WRITTEN CONSENT IS REQUIRED PRIOR TO REPRODUCTION.
COPYRIGHT MORTONS URBAN SOLUTIONS 2000 .
DO NOT SCALE FROM THIS DRAWING.

ALL DRAWINGS ARE TO BE READ IN CONJUNCTION
WITH 001-NOTES AND 002-LEGEND

ASSOCIATED CONSULTANTS
LANDSURV Pty. Ltd.
14 Enid St.,
TWEED HEADS NSW 2485
Ph. (07) 55367055

GILBERT+SUTHERLAND
agricultural and environmental scientists

DRAWING TITLE

ROADWORKS & DRAINAGE
SWALE SECTIONS

MORTONS
urbansolutions
Urban & Regional Planning
Civil Engineering
Project Coordination

MUS Pty Ltd T/As:
Mortons-Urban Solutions
ABN 39 116 375 065
mortons@urbansolutions.net.au
www.urbansolutions.net.au
Tel 07 5571 1099
Fax 07 5571 1088

Postal Address
PO Box 2484
Southport QLD 4215

Gold Coast Office
Suite 9, 19 Short St
Southport QLD 4215

DESIGNED RB	DRAWN BL
APPROVED	DATE 27-08-12
DRAWING NUMBER	AMEND.
12301-05-115	B

0 10 20 30 40 50m
Horiz. Scale 1:1000 - A1 (1:2000 - A3)

0 1 2 3 4 5m
Scale 1:100 - A1 (1:200 - A3)

ISSUES	DATE	
TENDER		
STATE AUTHORITY	05-09-12	
SURVEY		
ELECTRICAL		
CONSTRUCTION		

[illegible]

A	05-09-12	STATE AUTHORITY ISSUE
PRE	DATE	AMENDMENT

COPYRIGHT IS VESTED IN MORTONS URBAN SOLUTIONS AND
WRITTEN CONSENT IS REQUIRED PRIOR TO REPRODUCTION.
COPYRIGHT MORTONS URBAN SOLUTIONS 2000 .
DO NOT SCALE FROM THIS DRAWING.

ALL DRAWINGS ARE TO BE READ IN CONJUNCTION
WITH 001-NOTES AND 002-LEGEND

ASSOCIATED CONSULTANTS
LANDSURV Pty. Ltd.
14 Enid St.,
TWEED HEADS NSW 2485
Ph. (07) 55367055

GILBERT+SUTHERLAND
agricultural and environmental scientists

D R A W I N G T I T L E

LONGITUDINAL SECTION
ROADS 07 & 08




MORTONS
urban**solutions**
Urban & Regional Planning
Civil Engineering
Project Coordination

MUS Pty Ltd T/As: Postal Address
 Mortons-Urban Solutions P.O. Box 2484
 ABN 39 116 375 065 Southport QLD 4215
 mortons@urbansolutions.net.au
 www.urbansolutions.net.au
 Tel 07 5571 1099 Gold Coast Office
 Fax 07 5571 1088 Suite 9, 19 Short St
 Southport QLD 4215


DESIGNED RB	DRAWN BL	
APPROVED		DATE 21-08-12

DRAWING NUMBER	AMEND.
12301-05-201	A

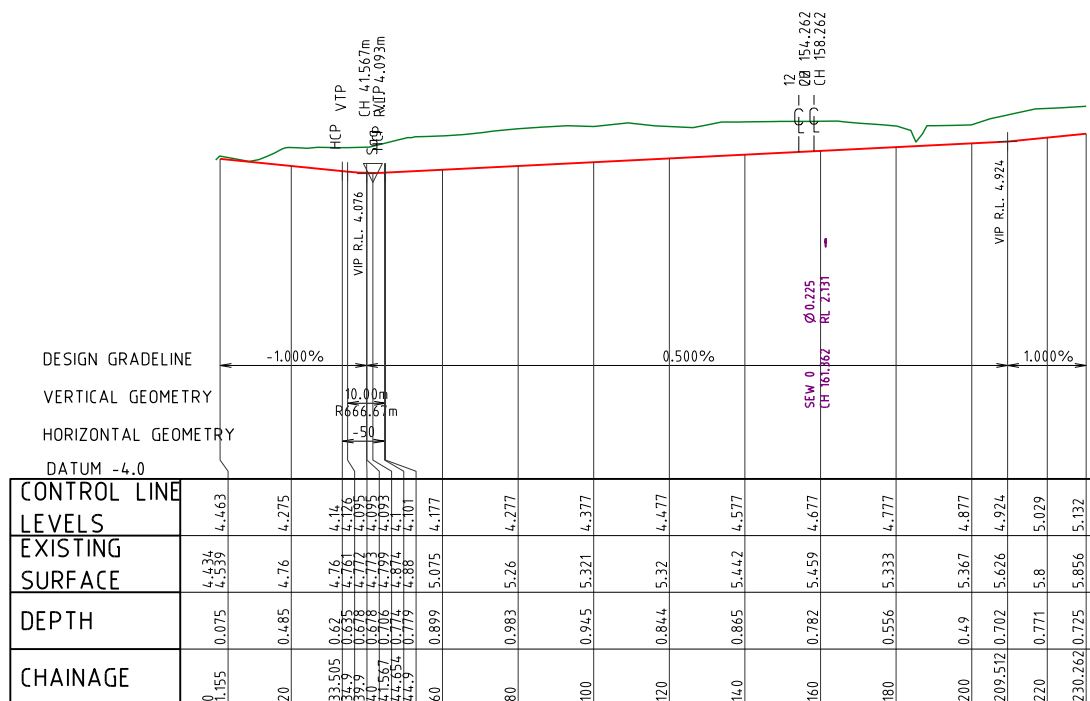


LONGITUDINAL SECTION 07

Horizontal scale 1:1000
Vertical scale 1:100

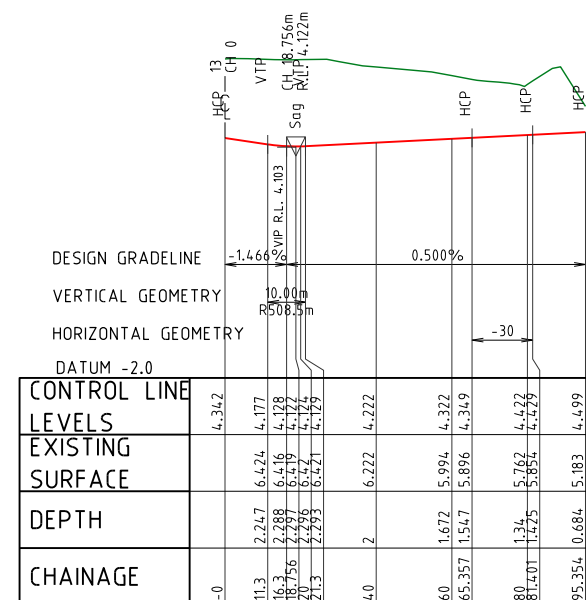


LONGITUDINAL SECTION 08

Horizontal scale 1:1000
Vertical scale 1:100

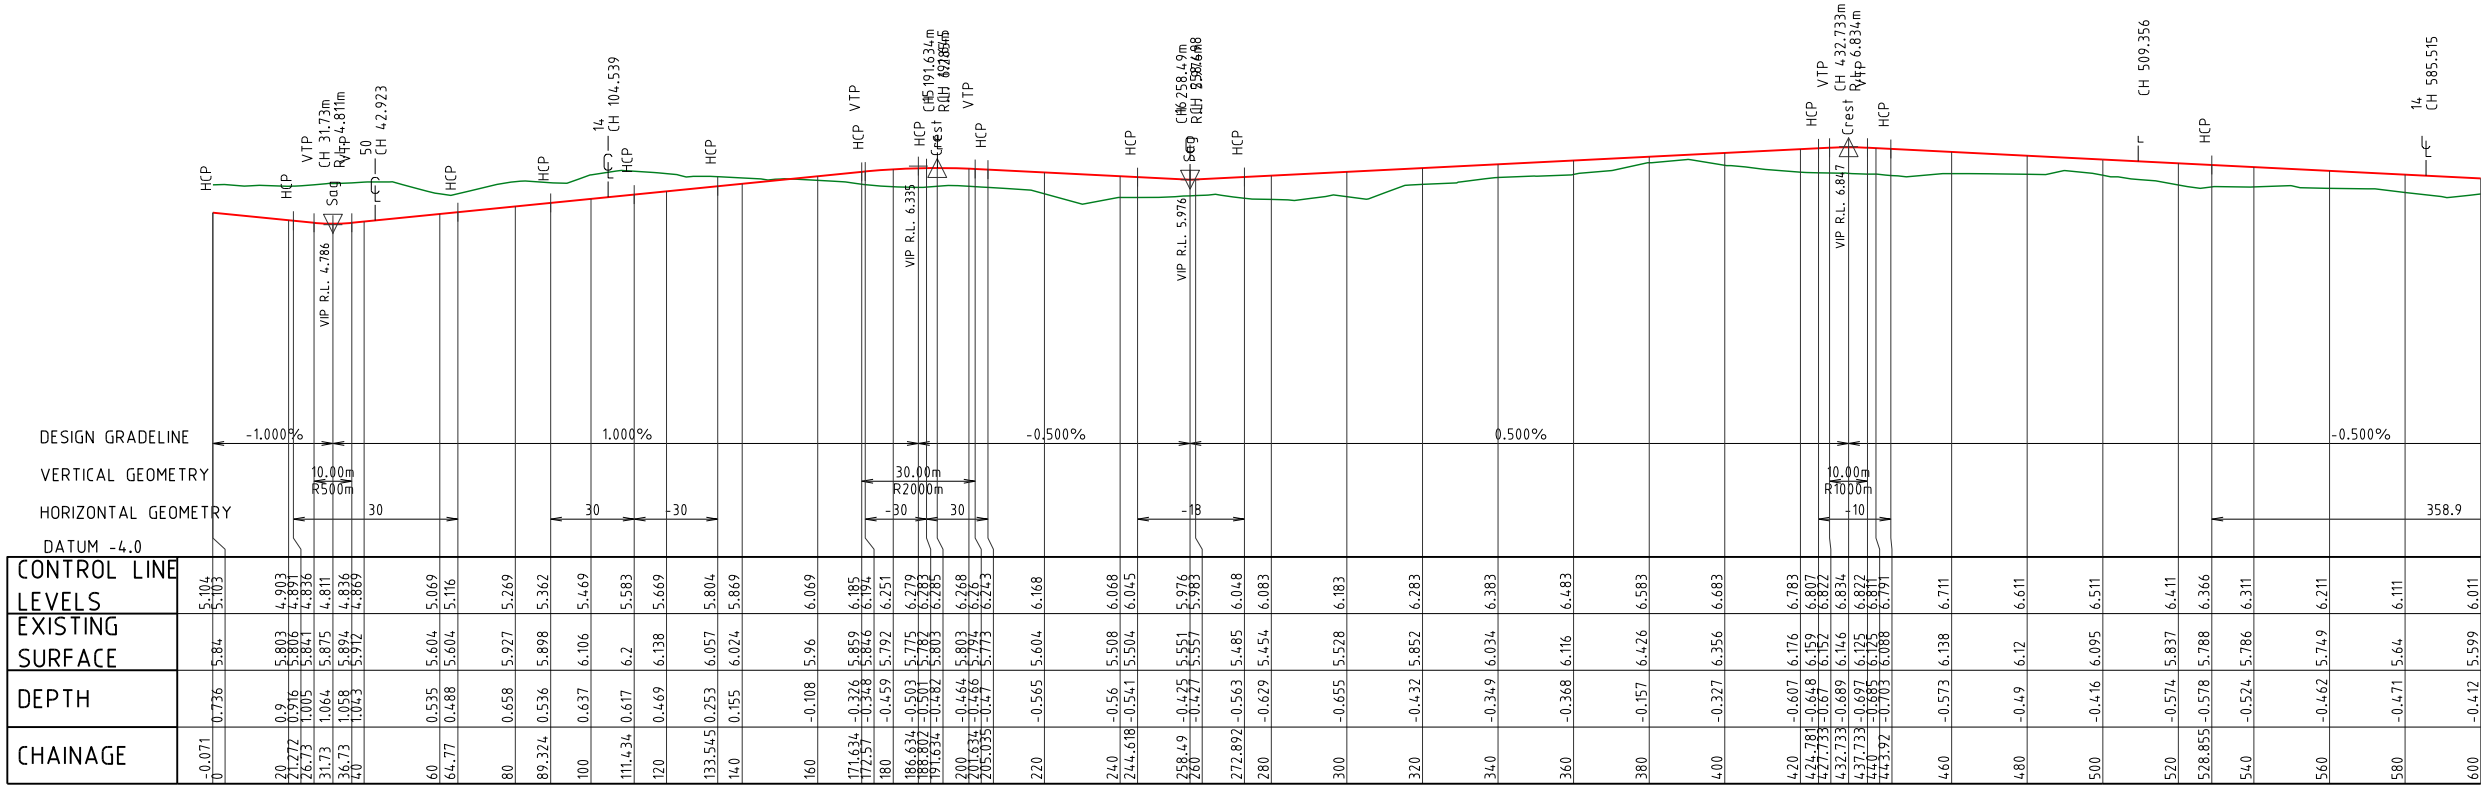


LONGITUDINAL SECTION 11

Horizontal scale 1:1000
Vertical scale 1:100

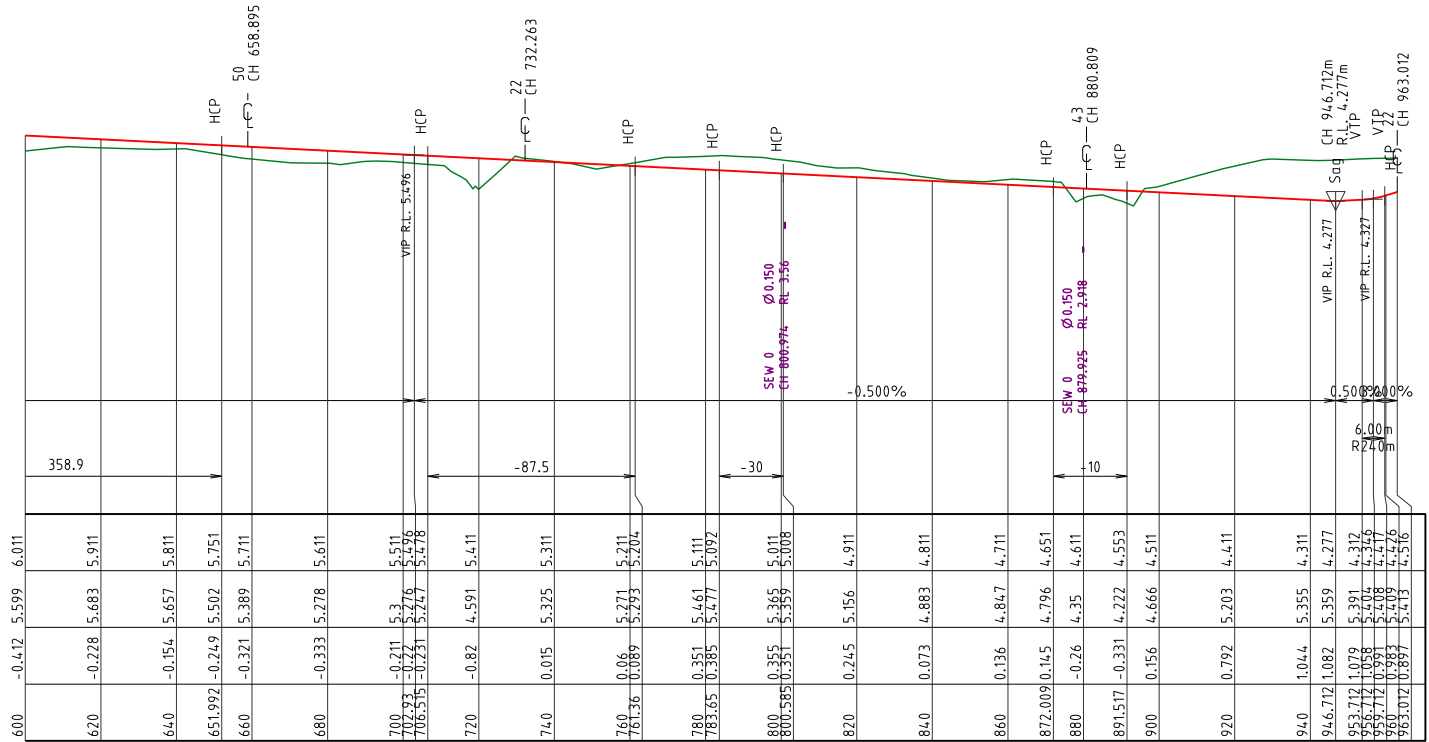

PROJECT NAME
KINGS FOREST
BULK EARTHWORKS-PRECINCTS
03, 04 & 05
PRELIMINARY-PRECINCT 05
REAL PROPERTY DESCRIPTION
Part of Lot 6 on DP875446, Part of Lot 1 on DP781633,
Part of Lot 40 on DP7482 & Part of Lot 2 on DP819015
PARISH OF CUDGEN.
COUNTY OF ROUS.

CLIENT
PROJECT 28 PTY LTD

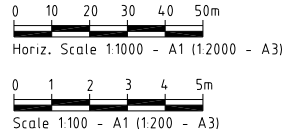

ISSUES	DATE	
TENDER		
STATE AUTHORITY	05-09-12	
SURVEY		
ELECTRICAL		
CONSTRUCTION		

A	05-09-12	STATE AUTHORITY ISSUE
PRE	DATE	AMENDMENT

COPYRIGHT IS VESTED IN MORTONS URBAN SOLUTIONS AND
WRITTEN CONSENT IS REQUIRED PRIOR TO REPRODUCTION.
COPYRIGHT MORTONS URBAN SOLUTIONS 2000 .
DO NOT SCALE FROM THIS DRAWING.

ALL DRAWINGS ARE TO BE READ IN CONJUNCTION
WITH 001-NOTES AND 002-LEGEND

ASSOCIATED CONSULTANTS
LANDSURV Pty. Ltd.
14 Enkid St.,
TWEED HEADS NSW 2485
Ph. (07) 55367055

GILBERT+SUTHERLAND
agricultural and environmental scientists

DRAWING TITLE

LONGITUDINAL SECTION
ROAD 11

MORTONS
urbansolutions
Urban & Regional Planning
Civil Engineering
Project Coordination

MUS Pty Ltd T/As:
Mortons-Urban Solutions
ABN: 39 116 375 065
mortons@urbansolutions.net.au
www.urbansolutions.net.au
Tel: 07 5571 1099
Fax: 07 5571 1088
Postal Address:
PO Box 2484
Southport QLD 4215
Gold Coast Office
Suite 9, 19 Short St
Southport QLD 4215


DESIGNED RB	DRAWN BL
APPROVED	DATE 21-08-12

DRAWING NUMBER
12301-05-202
AMEND.
A


Horizontal scale 1:1000
Vertical scale 1:100

DRAWING NUMBER	AMEND.
12301-05-203	A

Horizontal scale 1:1000
Vertical scale 1:100

 

CLIENT
PROJECT 28
PTY LTD

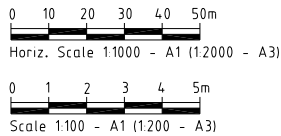

ISSUES	DATE	
TENDER		
STATE AUTHORITY	05-09-12	
SURVEY		
ELECTRICAL		
CONSTRUCTION		

A	05-09-12	STATE AUTHORITY ISSUE
P R E	D A T E	A M E N D M E N T

COPYRIGHT IS VESTED IN MORTONS URBAN SOLUTIONS AND
WRITTEN CONSENT IS REQUIRED PRIOR TO REPRODUCTION.
COPYRIGHT MORTONS URBAN SOLUTIONS 2000 .
DO NOT SCALE FROM THIS DRAWING.

ALL DRAWINGS ARE TO BE READ IN CONJUNCTION
WITH 001-NOTES AND 002-LEGEND

ASSOCIATED CONSULTANTS
LANDSURV Pty. Ltd.
14 Enid St.,
TWEED HEADS NSW 2485
Ph. (07) 55367055

GILBERT+SUTHERLAND
agricultural and environmental scientists

D R A W I N G T I T L E

LONGITUDINAL SECTION
ROAD 13



MORTONS
urban**solutions**
Urban & Regional Planning
Civil Engineering
Project Coordination

MUS Pty Ltd T/As: **Postal Address**
 Morfons-Urban Solutions **P.O. Box 248**
 ABN: 39 116 375 065 **Southport QLD 4211**
 morfons@urbansolutions.net.au
 www.urbansolutions.net.au
 Tel: 07 5571 1099 **Gold Coast Office**
 Fax: 07 5571 1088 **Suite 9, 19 Short St**
Southport QLD 4211


DESIGNED RB	DRAWN BL	
APPROVED		DATE 21-08-12

D R A W I N G N U M B E R

12301-05-204

M E N D.

A

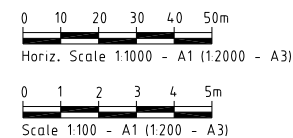

ISSUES	DATE	
TENDER		
STATE AUTHORITY	05-09-12	
SURVEY		
ELECTRICAL		
CONSTRUCTION		

A	05-09-12	STATE AUTHORITY ISSUE
PRE	DATE	A M E N D M E N T

COPYRIGHT IS VESTED IN MORTONS URBAN SOLUTIONS AND
 WRITTEN CONSENT IS REQUIRED PRIOR TO REPRODUCTION.
 COPYRIGHT MORTONS URBAN SOLUTIONS 2000 .
 DO NOT SCALE FROM THIS DRAWING.

ALL DRAWINGS ARE TO BE READ IN CONJUNCTION
WITH 001-NOTES AND 002-LEGEND

ASSOCIATED CONSULTANTS
LANDSURV Pty. Ltd.
14 Enid St.,
TWEED HEADS NSW 2485
Ph. (07) 55367055

GILBERT+SUTHERLAND
agricultural and environmental scientists

D R A W I N G T I T L E

LONGITUDINAL SECTION
ROADS 14, 15 & 16




MORTONS
urban**solutions**
Urban & Regional Planning
Civil Engineering
Project Coordination

MUS Pty Ltd T/As: Postal Address:
Mortons-Urban Solutions PO Box 248
ABN: 39 116 375 065 Southport QLD 4211
mortons@urbansolutions.net.au
www.urbansolutions.net.au Gold Coast Office
Tel 07 5571 1099 Suite 9, 19 Short St
Fax 07 5571 1088 Southport QLD 4211


DESIGNED RB	DRAWN BL
APPROVED	DATE 21-08-12

DRAWING NUMBER	AMEND.
12301-05-205	A

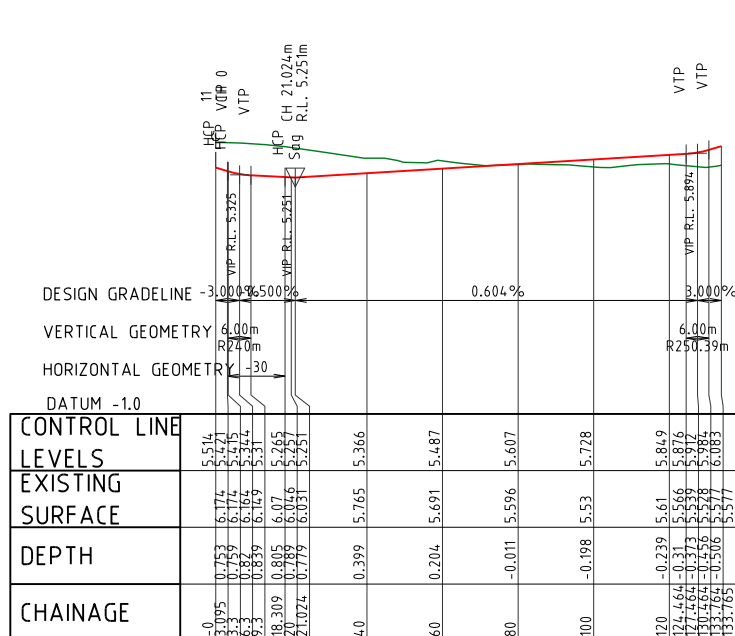


LONGITUDINAL SECTION 14

Horizontal scale 1:1000
Vertical scale 1:100

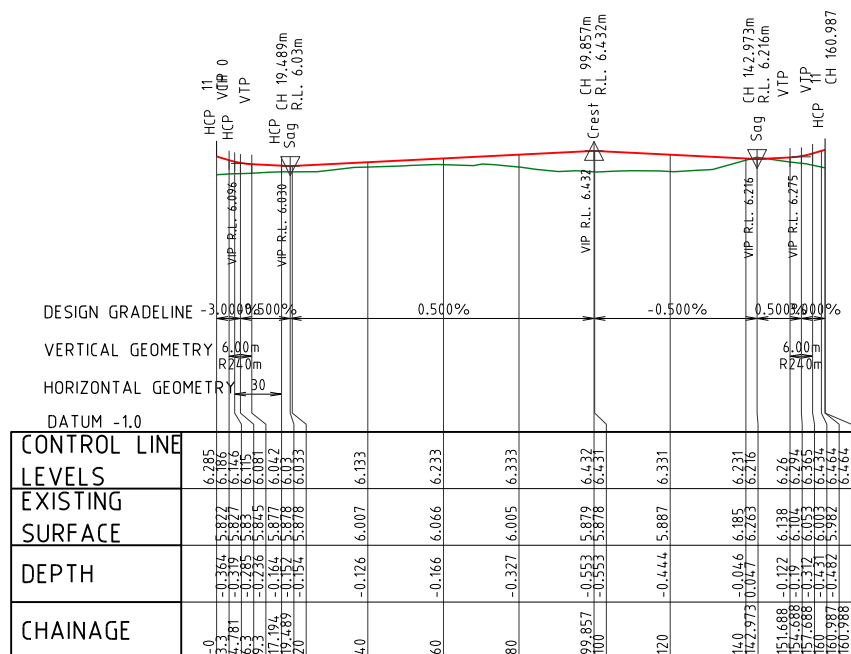


LONGITUDINAL SECTION 15

Horizontal scale 1:1000
Vertical scale 1:100

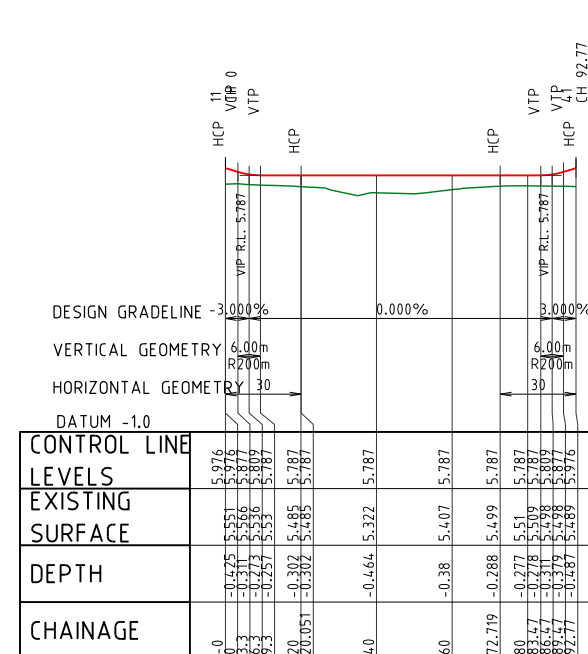

LONGITUDINAL SECTION 16


Horizontal scale 1:1000
Vertical scale 1:100

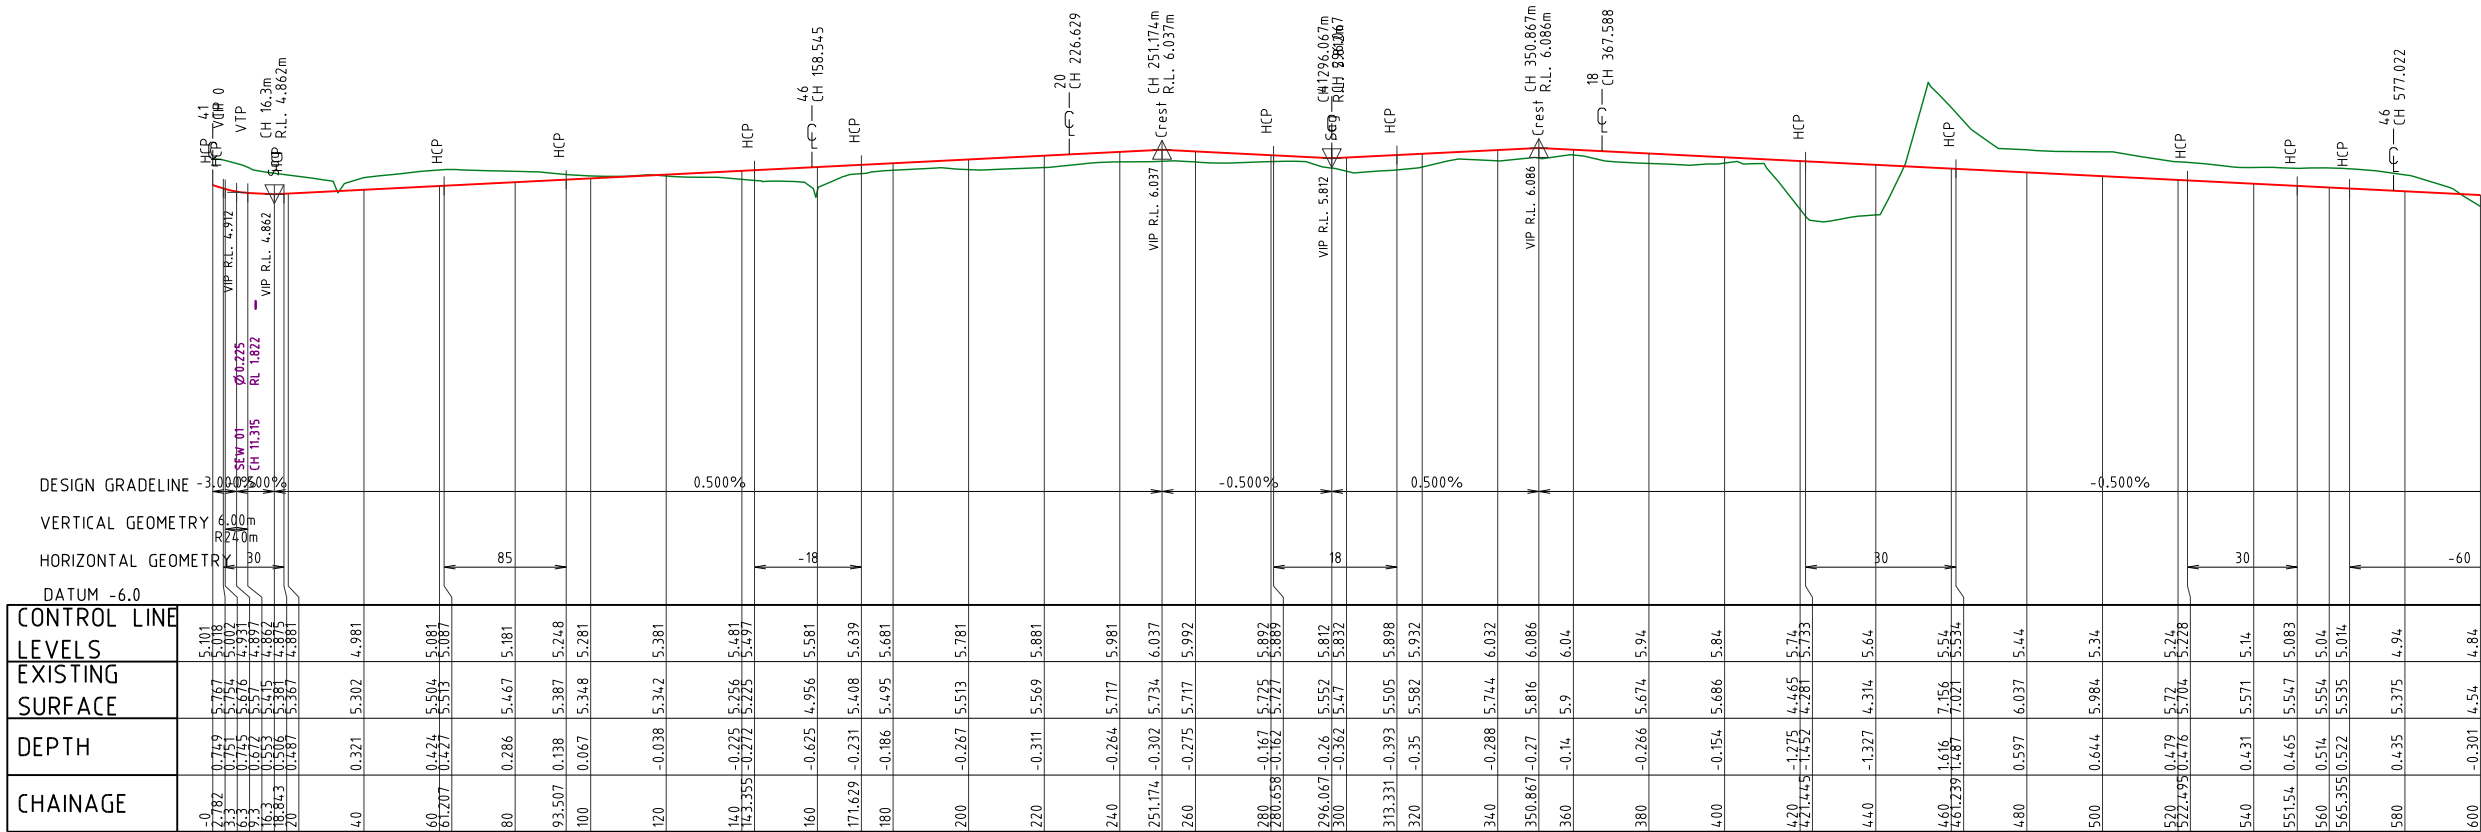


LONGITUDINAL SECTION 17

Horizontal scale 1:1000

Vertical scale 1:100

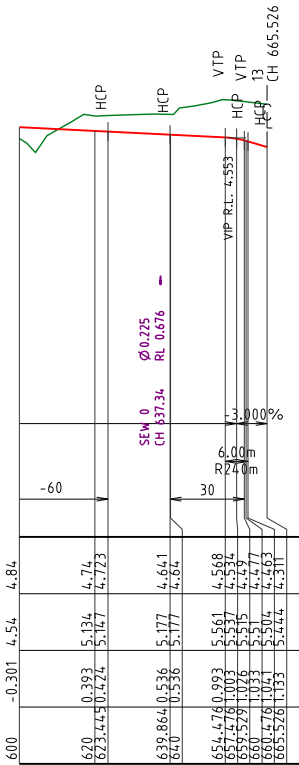


\\naiboad\client\123 - Kings forest\precinct 05 - Kings forest\precinct 05 (05)long\section drawings\Current\12301-05-200.dwg, 25/10/2012 3:51:45 PM, 1:2

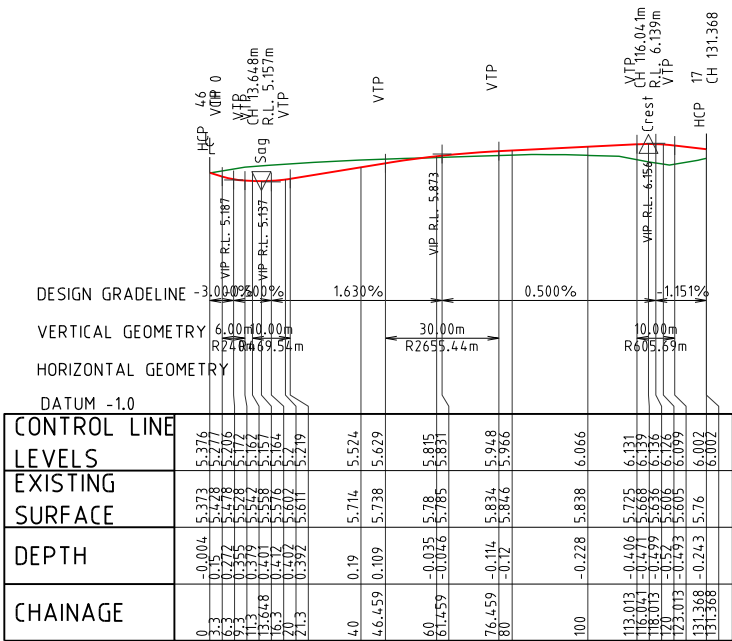

LONGITUDINAL SECTION 18

Horizontal scale 1:1000
Vertical scale 1:100

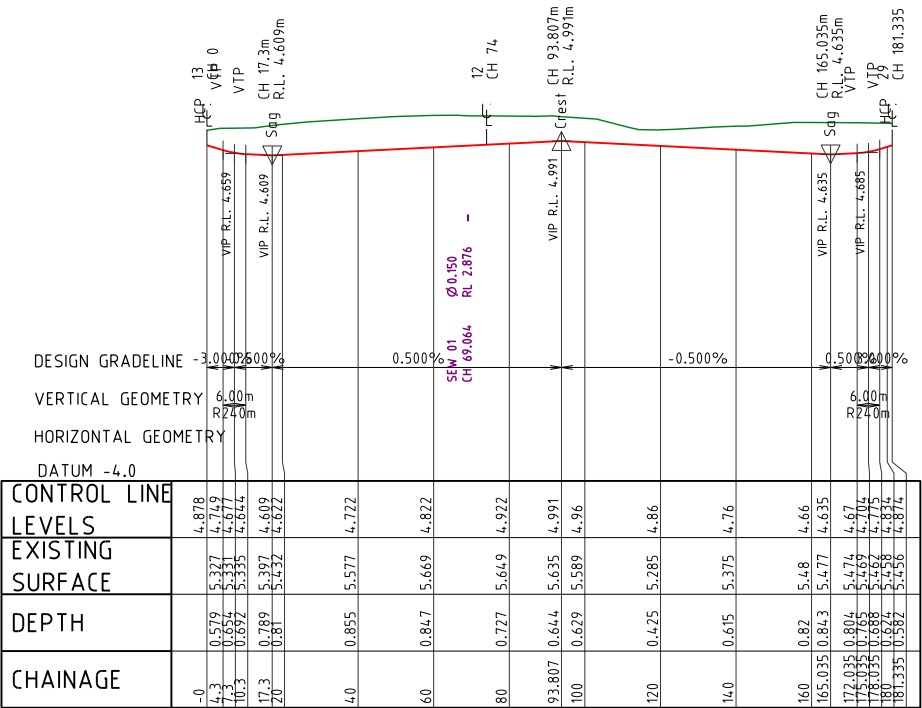

LONGITUDINAL SECTION 19

Horizontal scale 1:1000
Vertical scale 1:100

PROJECT NAME

KINGS FOREST

BULK EARTHWORKS-PRECINCTS 03, 04 & 05

PRELIMINARY-PRECINCT 05

REAL PROPERTY DESCRIPTION

Part of Lot 6 on DP875446, Part of Lot 1 on DP781633, Part of Lot 40 on DP7482 & Part of Lot 2 on DP819015

PARISH OF CUDGEN .

COUNTY OF ROUS .

CLIENT

PROJECT 28

PTY LTD

0 10 20 30 40 50m

Horiz. Scale 1:1000 - A1 (1:2000 - A3)

0 1 2 3 4 5m

Scale 1:100 - A1 (1:200 - A3)

ISSUES	DATE	
TENDER		
STATE AUTHORITY	05-09-12	
SURVEY		
ELECTRICAL		
CONSTRUCTION		

A	05-09-12	STATE AUTHORITY ISSUE
PRE	DATE	AMENDMENT

COPYRIGHT IS VESTED IN MORTONS URBAN SOLUTIONS AND WRITTEN CONSENT IS REQUIRED PRIOR TO REPRODUCTION. COPYRIGHT MORTONS URBAN SOLUTIONS 2000 . DO NOT SCALE FROM THIS DRAWING.

ALL DRAWINGS ARE TO BE READ IN CONJUNCTION WITH 001-NOTES AND 002-LEGEND

ASSOCIATED CONSULTANTS

LANDSURV Pty. Ltd.

14 Enkid St.,

TWEED HEADS NSW 2485

Ph. (07) 55367055

GILBERT+SUTHERLAND

agricultural and environmental scientists

DRAWING TITLE

LONGITUDINAL SECTION

ROADS 18 & 19

MORTONS

urbansolutions

Urban & Regional Planning

Civil Engineering


Project Coordination

MUS Pty Ltd T/As:
Mortons-Urban Solutions
ABN 39 116 375 065
mortons@urbansolutions.net.au
www.urbansolutions.net.au
Tel 07 5571 1099
Fax 07 5571 1088

Postal Address
PO Box 2484
Southport QLD 4215
Gold Coast Office
Suite 9, 19 Short St
Southport QLD 4215


DESIGNED RB	DRAWN BL
APPROVED	DATE 21-08-12
DRAWING NUMBER	AMEND.
12301-05-207	A

\\naiboad\client\123 - kids developments Pty 8601 - Kings forest\precinct 05 (05)\engineering drawings\Current\12301-05-200.dwg, 25/10/2012 3:51:48 PM, 1:2

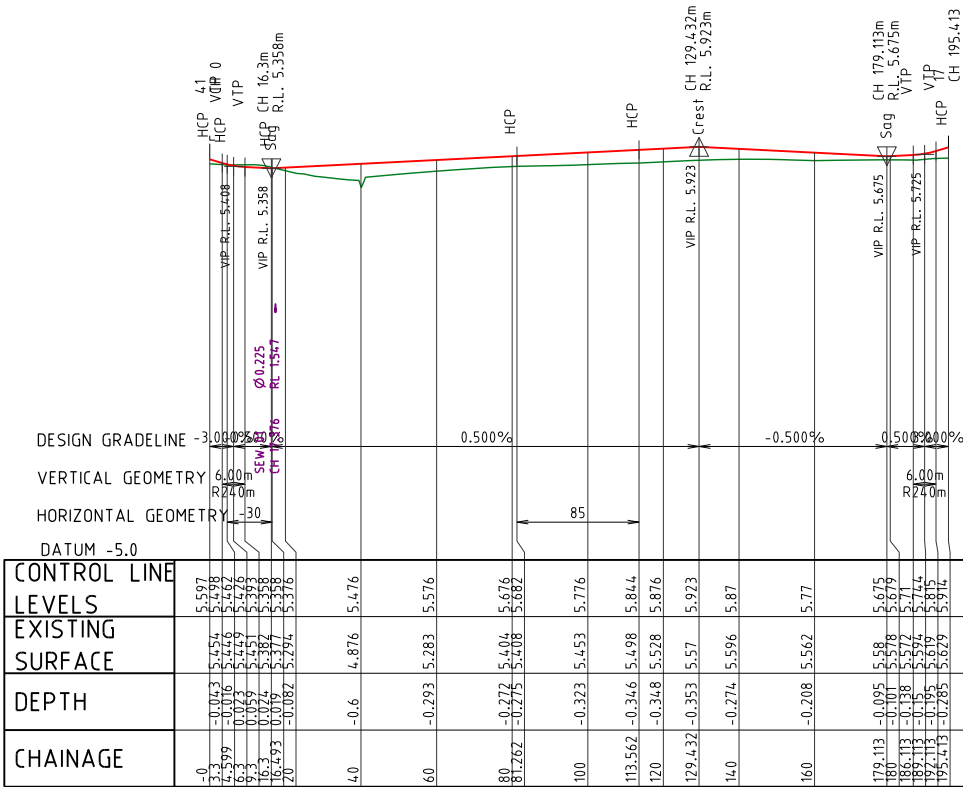

LONGITUDINAL SECTION 20

Horizontal scale 1:1000
Vertical scale 1:100

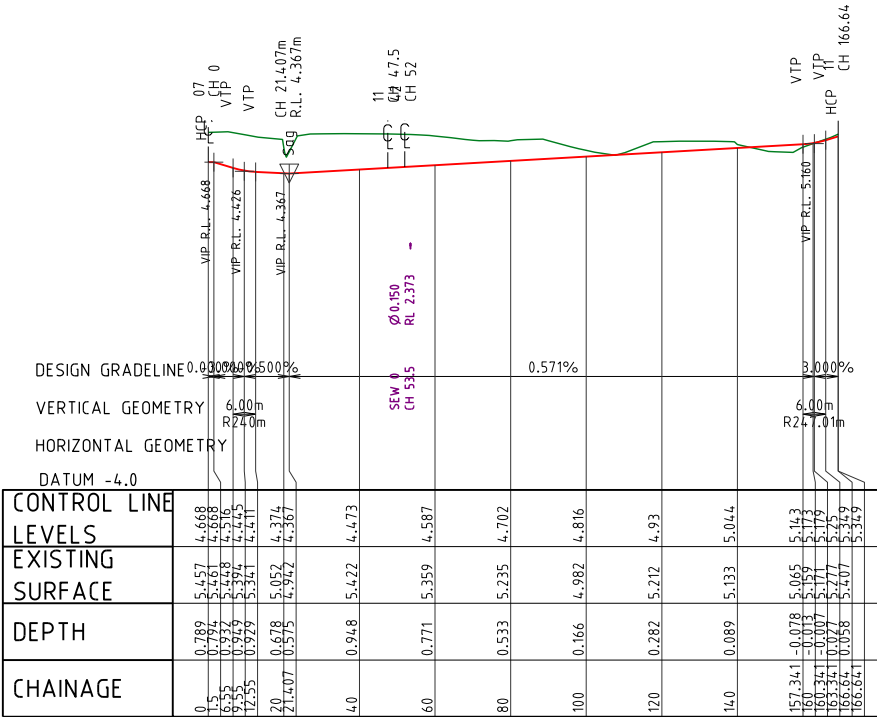

LONGITUDINAL SECTION 22

Horizontal scale 1:1000
Vertical scale 1:100

PROJECT NAME

KINGS FOREST

BULK EARTHWORKS-PRECINCTS 03, 04 & 05

PRELIMINARY-PRECINCT 05

REAL PROPERTY DESCRIPTION

Part of Lot 6 on DP875446, Part of Lot 1 on DP781633, Part of Lot 40 on DP7482 & Part of Lot 2 on DP819015

PARISH OF CUDGEN .

COUNTY OF ROUS .

CLIENT

PROJECT 28

PTY LTD

0 10 20 30 40 50m

Horiz. Scale 1:1000 - A1 (1:2000 - A3)

0 1 2 3 4 5m

Scale 1:100 - A1 (1:200 - A3)

ISSUES	DATE	
TENDER		
STATE AUTHORITY	05-09-12	
SURVEY		
ELECTRICAL		
CONSTRUCTION		

PRE	DATE	AMENDMENT
A	05-09-12	STATE AUTHORITY ISSUE

COPYRIGHT IS VESTED IN MORTONS URBAN SOLUTIONS AND WRITTEN CONSENT IS REQUIRED PRIOR TO REPRODUCTION. COPYRIGHT MORTONS URBAN SOLUTIONS 2000 . DO NOT SCALE FROM THIS DRAWING.

ALL DRAWINGS ARE TO BE READ IN CONJUNCTION WITH 001-NOTES AND 002-LEGEND

ASSOCIATED CONSULTANTS

LANDSURV Pty. Ltd.

14 Enkid St.,

TWEED HEADS NSW 2485

Ph. (07) 55367055

GILBERT+SUTHERLAND

agricultural and environmental scientists

DRAWING TITLE

LONGITUDINAL SECTION

ROADS 20 & 22

MORTONS

urbansolutions

Urban & Regional Planning

Civil Engineering

Project Coordination

MUS Pty Ltd T/As:
Mortons-Urban Solutions
ABN: 39 116 375 065
mortons@urbansolutions.net.au
www.urbansolutions.net.au
Tel 07 5571 1099
Fax 07 5571 1088


Postal Address
PO Box 2484
Southport QLD 4215
Gold Coast Office
Suite 9, 19 Short St
Southport QLD 4215

DESIGNED	RB	DRAWN	BL
APPROVED			DATE 21-08-12
DRAWING NUMBER			AMEND.

12301-05-208

A

F:\a3000\client\123 - kids developments\p1\8601 - kings forest\precinct 05 (05)\engineering drawings\Current\12301-05-200.dwg, 25/10/2012 3:51:51 PM, 1:2

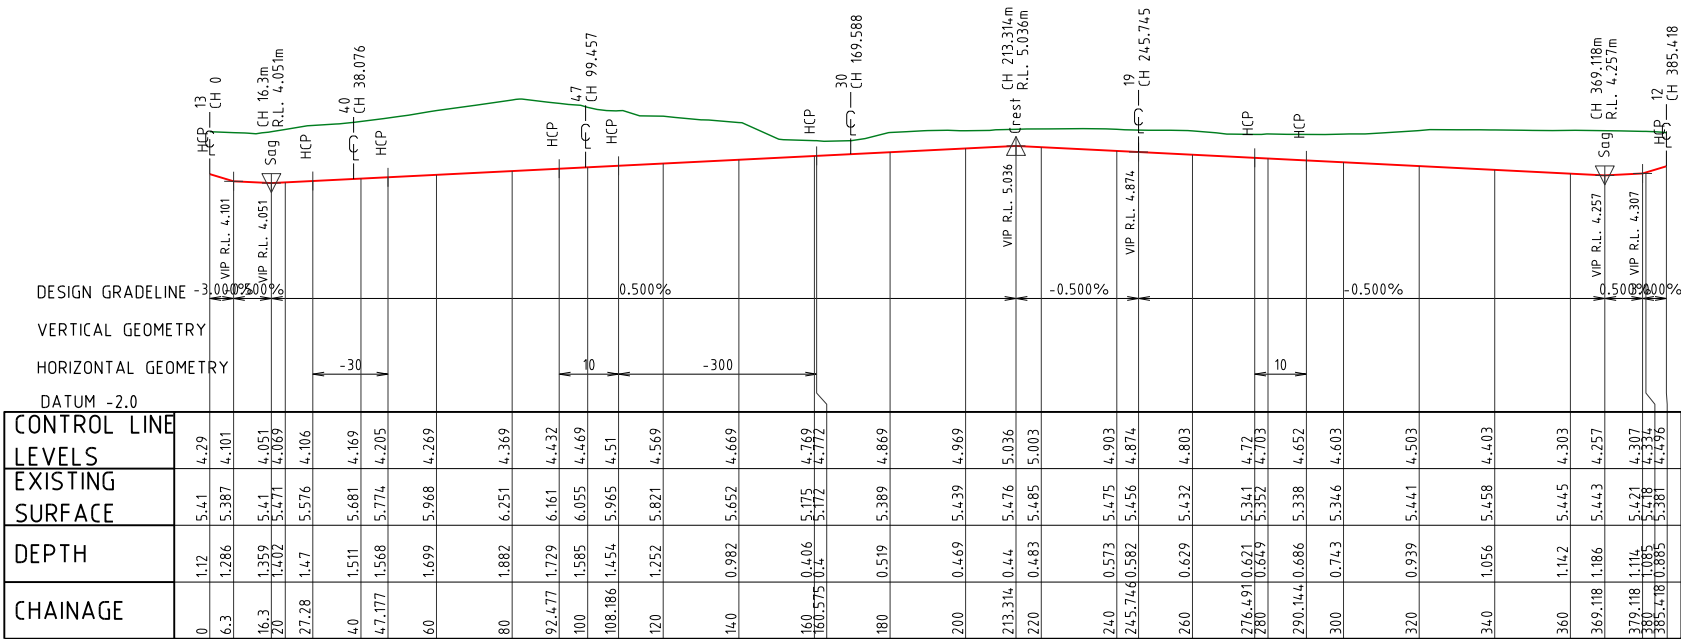

LONGITUDINAL SECTION 29
Horizontal scale 1:1000
Vertical scale 1:100

PROJECT NAME

KINGS FOREST

BULK EARTHWORKS-PRECINCTS 03, 04 & 05

PRELIMINARY-PRECINCT 05

REAL PROPERTY DESCRIPTION

Part of Lot 6 on DP875446, Part of Lot 1 on DP781633, Part of Lot 40 on DP7482 & Part of Lot 2 on DP819015

PARISH OF CUDGEN .

COUNTY OF ROUS .

CLIENT

PROJECT 28

PTY LTD

0 10 20 30 40 50m

Horiz. Scale 1:1000 - A1 (1:2000 - A3)

0 1 2 3 4 5m

Scale 1:100 - A1 (1:200 - A3)

ISSUES	DATE	
TENDER		
STATE AUTHORITY	05-09-12	
SURVEY		
ELECTRICAL		
CONSTRUCTION		

A	05-09-12	STATE AUTHORITY ISSUE
PRE DATE	AMENDMENT	

COPYRIGHT IS VESTED IN MORTONS URBAN SOLUTIONS AND WRITTEN CONSENT IS REQUIRED PRIOR TO REPRODUCTION. COPYRIGHT MORTONS URBAN SOLUTIONS 2000 . DO NOT SCALE FROM THIS DRAWING.

ALL DRAWINGS ARE TO BE READ IN CONJUNCTION WITH 001-NOTES AND 002-LEGEND

ASSOCIATED CONSULTANTS

LANDSURV Pty. Ltd.

14 Enkid St.,

TWEED HEADS NSW 2485

Ph. (07) 55367055

GILBERT+SUTHERLAND

agricultural and environmental scientists

DRAWING TITLE

LONGITUDINAL SECTION

ROAD 29

MORTONS

urbansolutions

Urban & Regional Planning

Civil Engineering

Project Coordination

MUS Pty Ltd T/As:

Mortons-Urban Solutions

ABN 39 116 375 065

mortons@urbansolutions.net.au

www.urbansolutions.net.au

Tel 07 5571 1099

Fax 07 5571 1088

Postal Address

PO Box 2484

Southport QLD 4215


Gold Coast Office

Suite 9, 19 Short St

Southport QLD 4215

DESIGNED RB	DRAWN BL
APPROVED	DATE 21-08-12
DRAWING NUMBER	AMEND.
12301-05-209	A


Horizontal scale 1:1000
Vertical scale 1:100

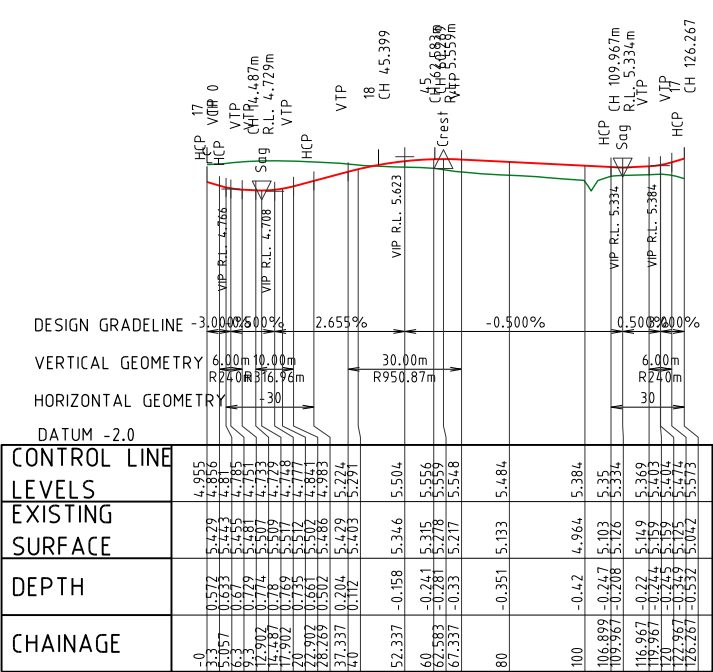

Horizontal scale 1:1000
Vertical scale 1:100

LONGITUDINAL SECTION
ROADS 30 & 46

DRAWING NUMBER	AMEND.
12301-05-210	A

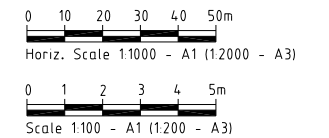

ISSUES	DATE	
TENDER		
STATE AUTHORITY	05-09-12	
SURVEY		
ELECTRICAL		
CONSTRUCTION		

[illegible]

A	05-09-12	STATE AUTHORITY ISSUE
PRE	DATE	AMENDMENT

COPYRIGHT IS VESTED IN MORTONS URBAN SOLUTIONS AND
WRITTEN CONSENT IS REQUIRED PRIOR TO REPRODUCTION.
COPYRIGHT MORTONS URBAN SOLUTIONS 2000 .
DO NOT SCALE FROM THIS DRAWING.

ALL DRAWINGS ARE TO BE READ IN CONJUNCTION
WITH 001-NOTES AND 002-LEGEND

ASSOCIATED CONSULTANTS
LANDSURV Pty. Ltd.
14 Enid St.,
TWEED HEADS NSW 2485
Ph. (07) 55367055

GILBERT+SUTHERLAND
agricultural and environmental scientists

D R A W I N G T I T L E

LONGITUDINAL SECTION
ROAD 41




MORTONS
urban**solutions**
Urban & Regional Planning
Civil Engineering
Project Coordination

MUS Pty Ltd T/As: Postal Address
Mortons-Urban Solutions PO Box 2484
ABN 39 116 375 065 Southport QLD 4215
mortons@urbansolutions.net.au
www.urbansolutions.net.au
Tel 07 5571 1099 Gold Coast Office
Fax 07 5571 1088 Suite 9, 19 Short St
 Southport QLD 4215


DESIGNED RB	DRAWN BL	
APPROVED		DATE 21-08-12

DRAWING NUMBER	AMEND.
12301-05-211	A

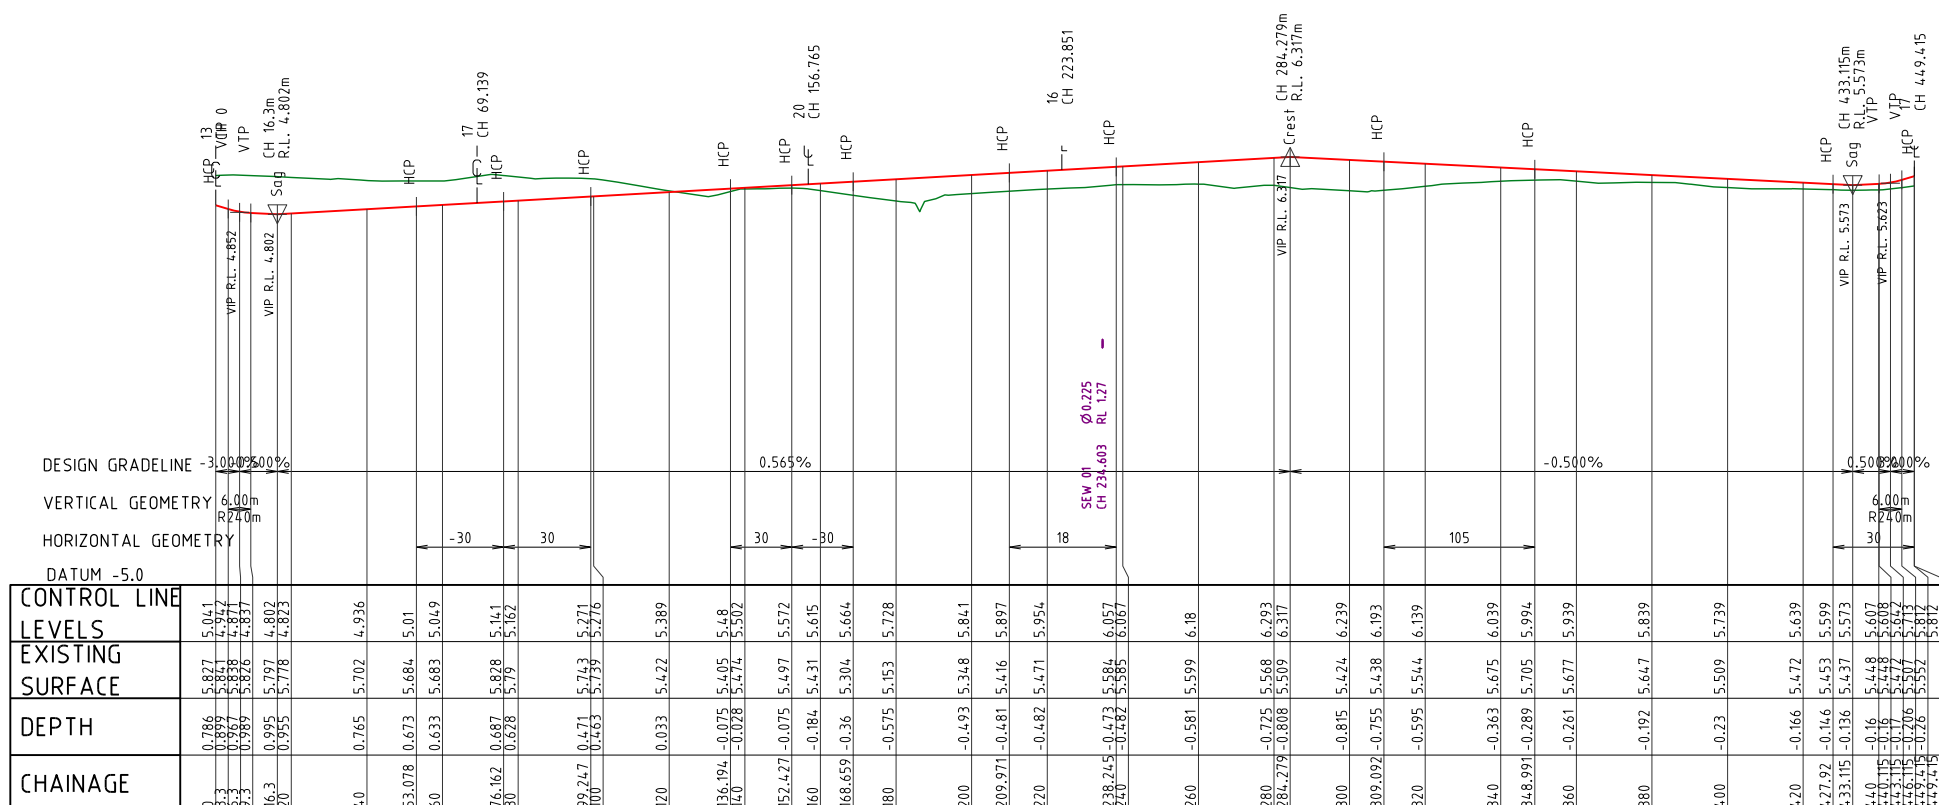


LONGITUDINAL SECTION 41

Horizontal scale 1:1000
Vertical scale 1:100

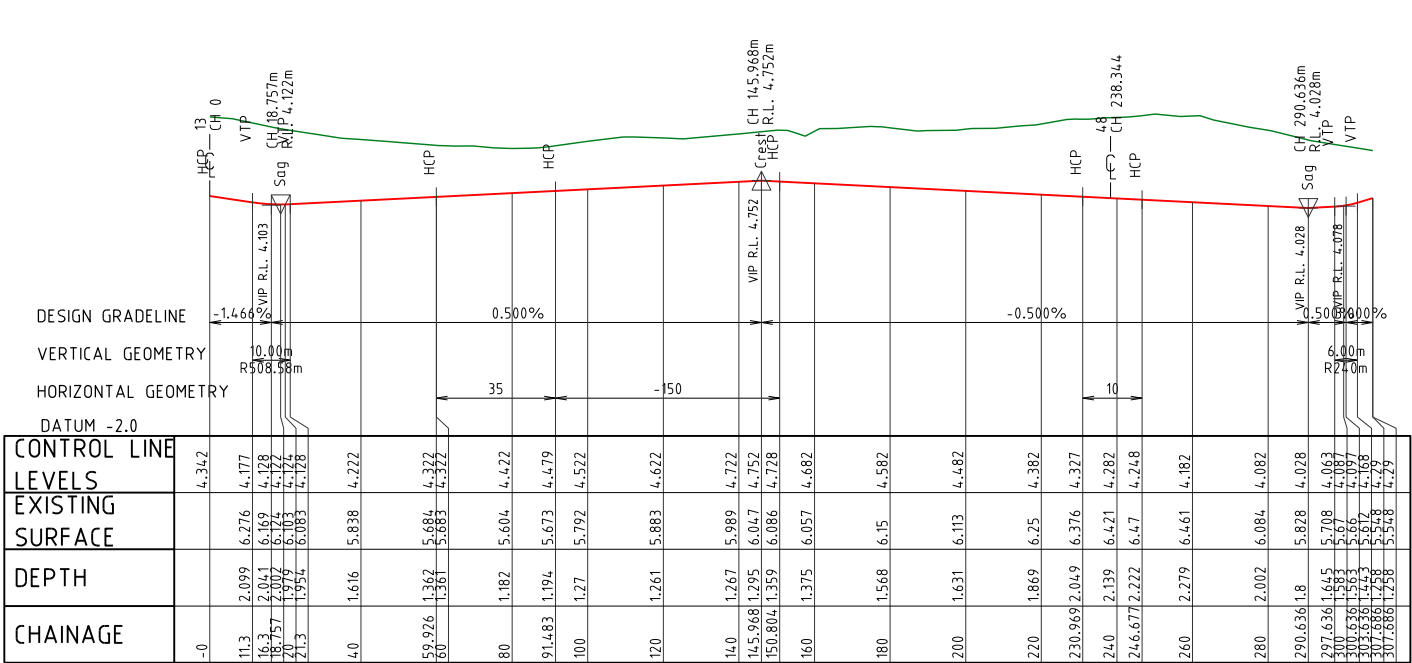

LONGITUDINAL SECTION 49
Horizontal scale 1:1000
Vertical scale 1:100

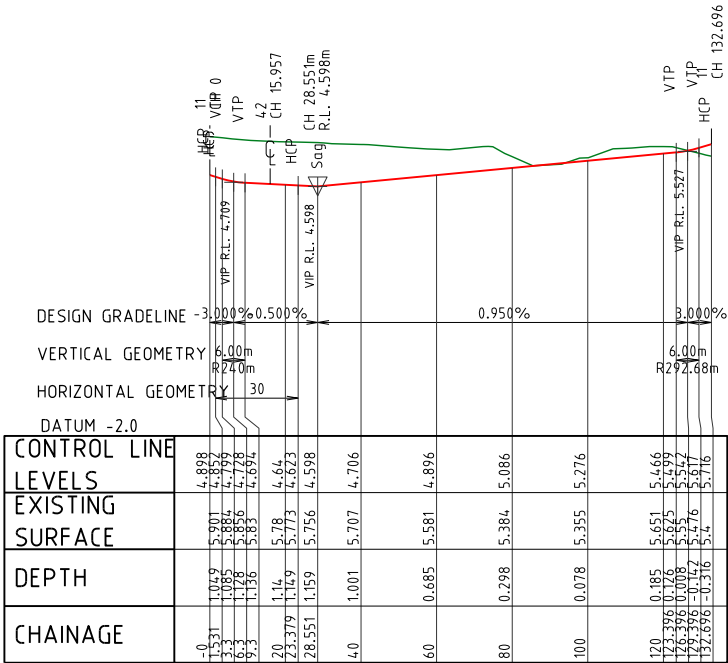

LONGITUDINAL SECTION 50
Horizontal scale 1:1000
Vertical scale 1:100

PROJECT NAME

KINGS FOREST

BULK EARTHWORKS-PRECINCTS 03, 04 & 05

PRELIMINARY-PRECINCT 05

REAL PROPERTY DESCRIPTION

Part of Lot 6 on DP875446, Part of Lot 1 on DP781633, Part of Lot 40 on DP7482 & Part of Lot 2 on DP819015

PARISH OF CUDGEN .

COUNTY OF ROUS .

CLIENT

PROJECT 28

PTY LTD

0 10 20 30 40 50m

Horiz. Scale 1:1000 - A1 (1:2000 - A3)

0 1 2 3 4 5m

Scale 1:100 - A1 (1:200 - A3)

ISSUES	DATE	
TENDER		
STATE AUTHORITY	05-09-12	
SURVEY		
ELECTRICAL		
CONSTRUCTION		

A	05-09-12	STATE AUTHORITY ISSUE
PRE	DATE	AMENDMENT

COPYRIGHT IS VESTED IN MORTONS URBAN SOLUTIONS AND WRITTEN CONSENT IS REQUIRED PRIOR TO REPRODUCTION. COPYRIGHT MORTONS URBAN SOLUTIONS 2000 . DO NOT SCALE FROM THIS DRAWING.

ALL DRAWINGS ARE TO BE READ IN CONJUNCTION WITH 001-NOTES AND 002-LEGEND

ASSOCIATED CONSULTANTS

LANDSURV Pty. Ltd.

14 Enkid St.,

TWEED HEADS NSW 2485

Ph. (07) 55367055

GILBERT+SUTHERLAND

agricultural and environmental scientists

DRAWING TITLE

LONGITUDINAL SECTION

ROADS 49 & 50

MORTONS

urbansolutions

Urban & Regional Planning

Civil Engineering

Project Coordination

MUS Pty Ltd T/As:

Mortons-Urban Solutions

ABN 39 116 375 065

mortons@urbansolutions.net.au

www.urbansolutions.net.au

Tel 07 5571 1099

Fax 07 5571 1088

Postal Address

PO Box 2484

Southport QLD 4215

Gold Coast Office


Suite 9, 19 Short St

Southport QLD 4215

DESIGNED RB	DRAWN BL
APPROVED	DATE 21-08-12
DRAWING NUMBER	AMEND.
12301-05-212	A

PROJECT NAME
KINGS FOREST
BULK EARTHWORKS-PRECINCTS
03, 04 & 05
PRELIMINARY-PRECINCT 05
REAL PROPERTY DESCRIPTION
Part of Lot 6 on DP875446, Part of Lot 1 on DP781633,
Part of Lot 40 on DP7482 & Part of Lot 2 on DP819015
PARISH OF CUDGEN
COUNTY OF ROUS

CLIENT
**PROJECT 28
PTY LTD**

 

ISSUES	DATE	
TENDER		
STATE AUTHORITY	05-09-12	
SURVEY		
ELECTRICAL		
CONSTRUCTION		

A	05-09-12	STATE AUTHORITY ISSUE
PRE DATE		AMENDMENT

COPYRIGHT IS VESTED IN MORTONS URBAN SOLUTIONS AND
WRITTEN CONSENT IS REQUIRED PRIOR TO REPRODUCTION.
COPYRIGHT MORTONS URBAN SOLUTIONS 2000
DO NOT SCALE FROM THIS DRAWING.

ALL DRAWINGS ARE TO BE READ IN CONJUNCTION
WITH 001-NOTES AND 002-LEGEND

ASSOCIATED CONSULTANTS
LANDSURV Pty. Ltd.
14 Enild St.,
TWEED HEADS NSW 2485
Ph. (07) 55367055

GILBERT+SUTHERLAND
agricultural and environmental scientists


DRAWING TITLE

ROAD CROSS SECTIONS
ROAD 07


MORTONS
urbansolutions
Urban & Regional Planning
Civil Engineering
Project Coordination
MUS Pty Ltd T/As:
Mortons-Urban Solutions
ABN: 39 116 375 065
mortons@urbansolutions.net.au
www.urbansolutions.net.au
Tel: 07 5571 1099
Fax: 07 5571 1088
Postal Address
PO Box 2484
Southport QLD 4215
Gold Coast Office
Suite 9, 19 Short St
Southport QLD 4215

DESIGNED RB	DRAWN BL
APPROVED	DATE 28-08-12


DRAWING NUMBER	AMEND.
12301-05-300	A

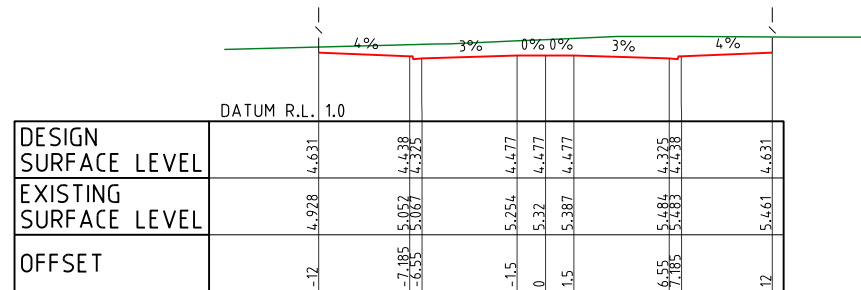


CH 120

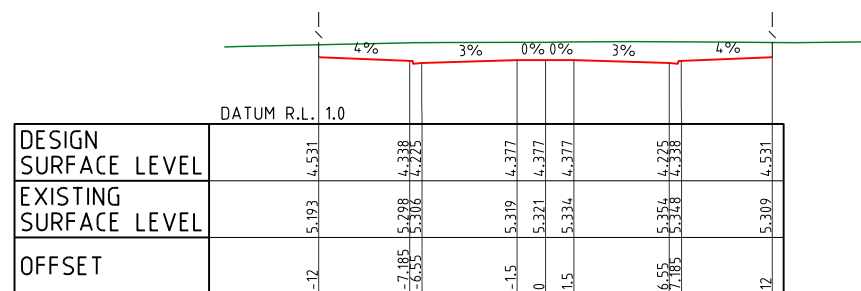


CH 100

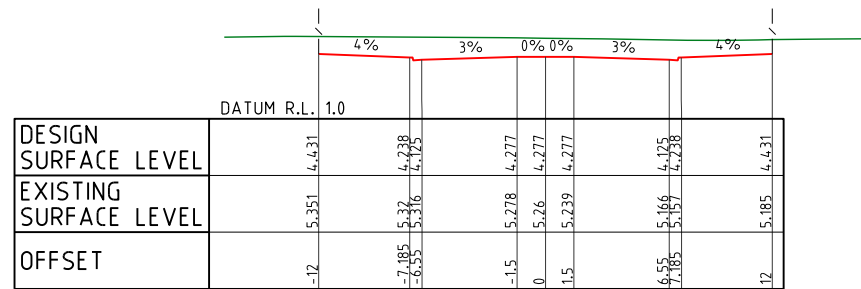


CH 80

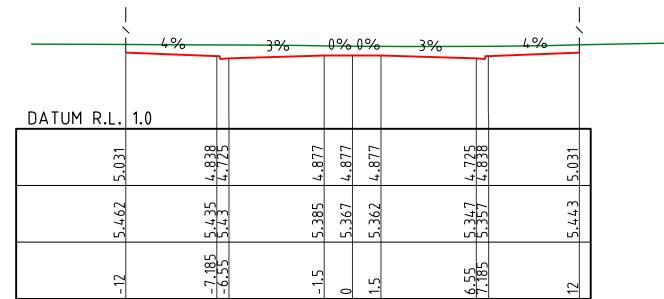


CH 200

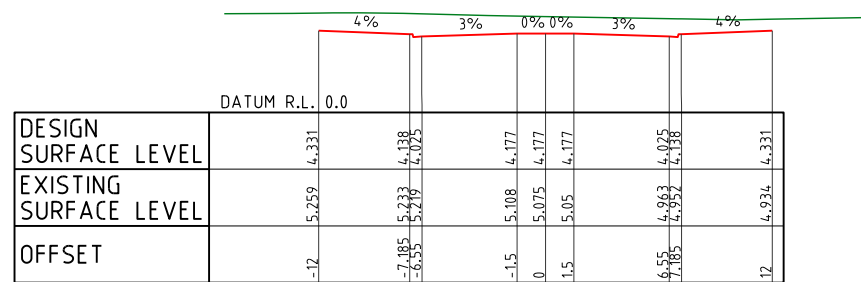


CH 60

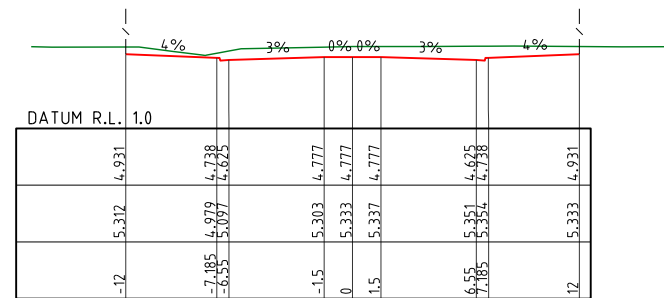

CH 180














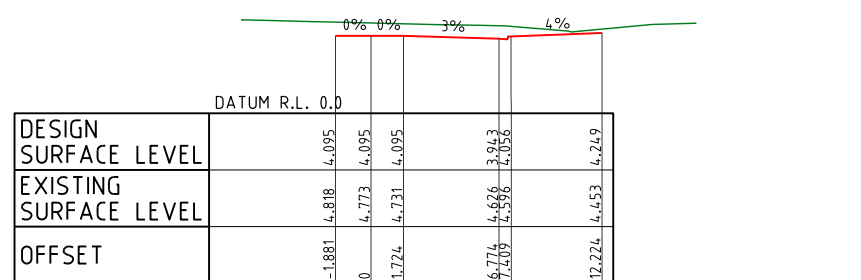


CH 40

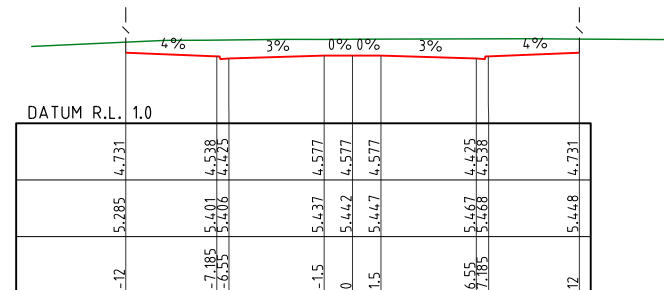

CH 140

ROAD 07

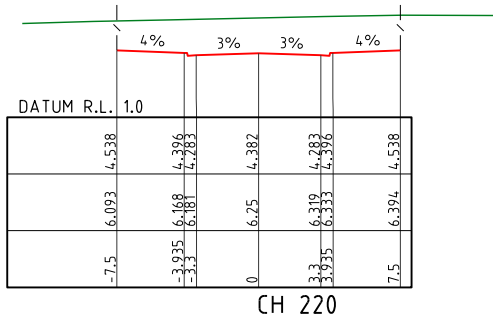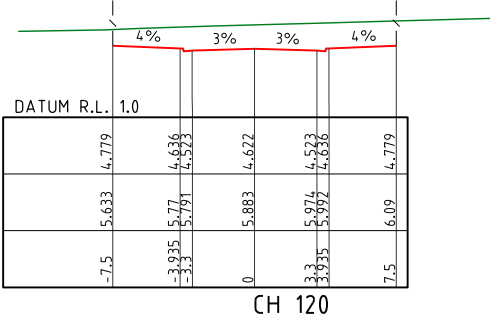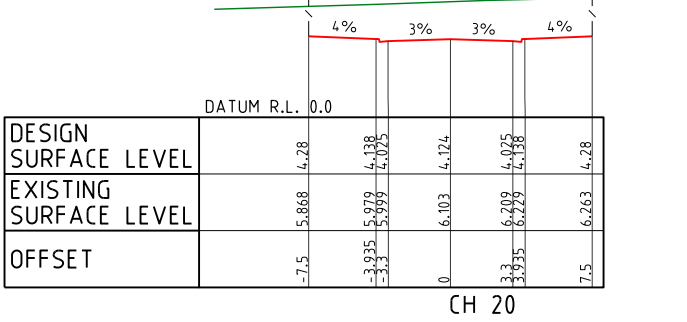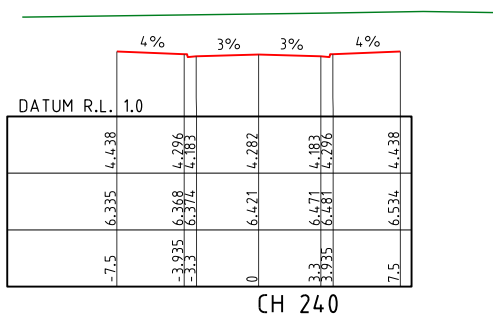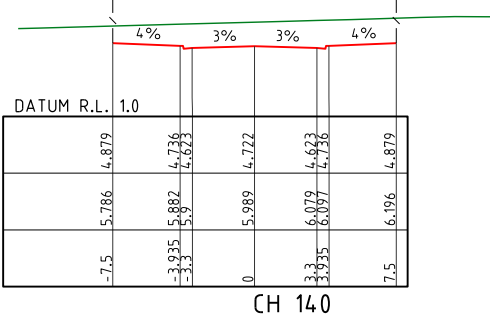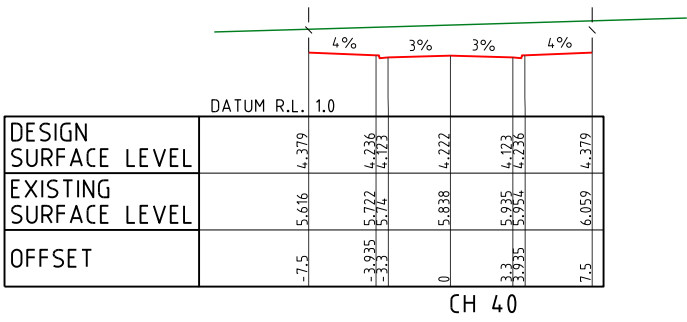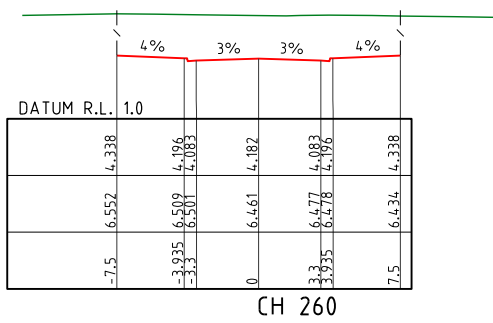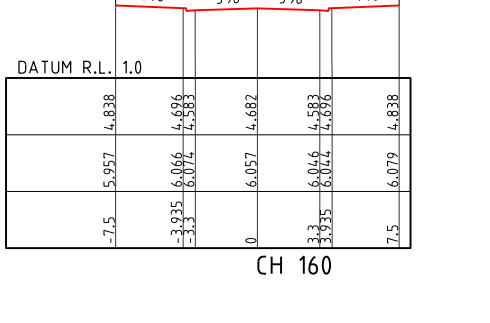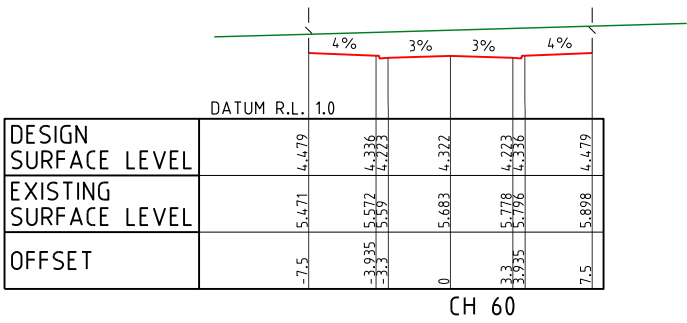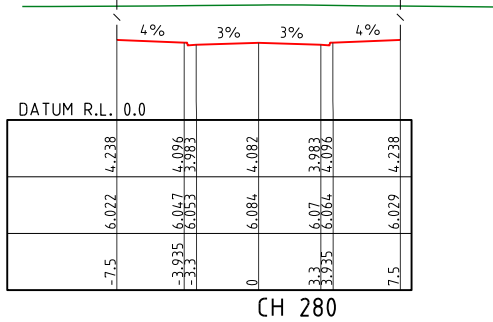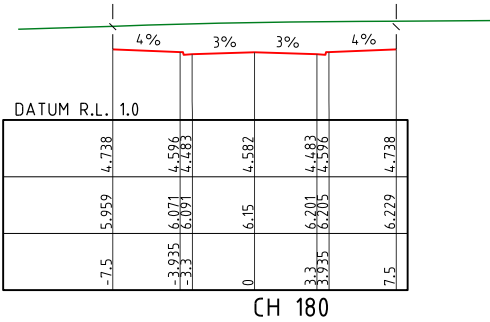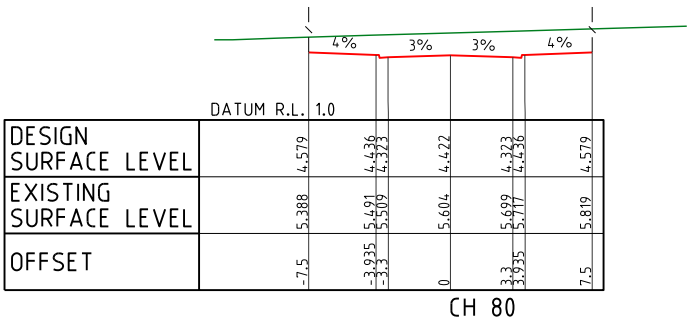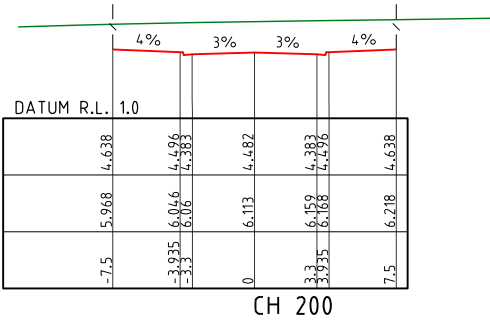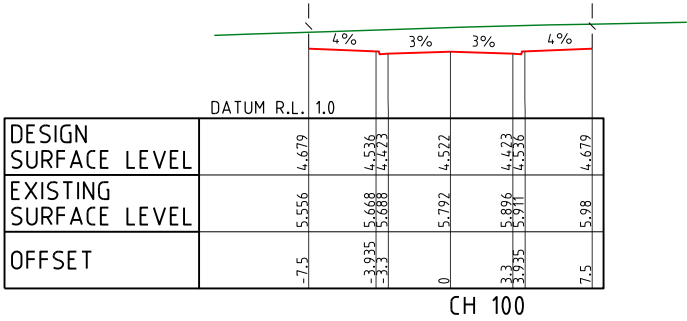

ROAD 08

PROJECT NAME
KINGS FOREST
BULK EARTHWORKS-PRECINCTS
03, 04 & 05
PRELIMINARY-PRECINCT 05

REAL PROPERTY DESCRIPTION
Part of Lot 6 on DP875446, Part of Lot 1 on DP781633,
Part of Lot 40 on DP7482 & Part of Lot 2 on DP819015
PARISH OF CUDGEN.
COUNTY OF ROUS.

CLIENT
**PROJECT 28
PTY LTD**

0 2 4 6 8 10m
Scale 1:200 - A1 (1:400 - A3)

ISSUES	DATE	
TENDER		
STATE AUTHORITY	05-09-12	
SURVEY		
ELECTRICAL		
CONSTRUCTION		

A	05-09-12	STATE AUTHORITY ISSUE
PRE	DATE	AMENDMENT

COPYRIGHT IS VESTED IN MORTONS URBAN SOLUTIONS AND
WRITTEN CONSENT IS REQUIRED PRIOR TO REPRODUCTION.
COPYRIGHT MORTONS URBAN SOLUTIONS 2000 .
DO NOT SCALE FROM THIS DRAWING.

ALL DRAWINGS ARE TO BE READ IN CONJUNCTION
WITH 001-NOTES AND 002-LEGEND

ASSOCIATED CONSULTANTS
LANDSURV Pty. Ltd.
14 Enid St.,
TWEED HEADS NSW 2485
Ph. (07) 55367055

GILBERT+SUTHERLAND
agricultural and environmental scientists

DRAWING TITLE

ROAD CROSS SECTIONS
ROAD 08

MORTONS
urbansolutions
Urban & Regional Planning
Civil Engineering
Project Coordination

MUS Pty Ltd T/As:
Mortons-Urban Solutions
ABN: 39 116 375 065
mortons@urbansolutions.net.au
www.urbansolutions.net.au
Tel: 07 5571 1099
Fax: 07 5571 1088
















Postal Address
PO Box 2484
Southport QLD 4215

Gold Coast Office
Suite 9, 19 Short St
Southport QLD 4215

DESIGNED	RB	DRAWN	BL
APPROVED			DATE 28-08-12

DRAWING NUMBER
12301-05-301

AMEND.
A

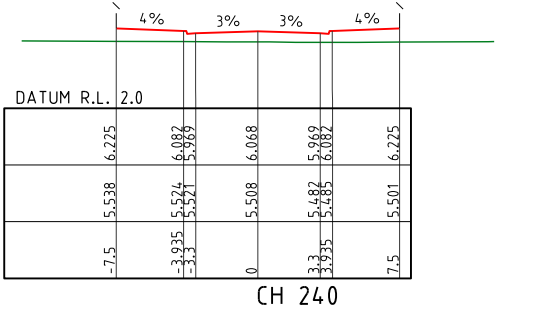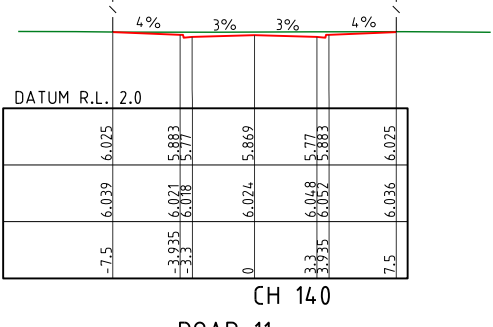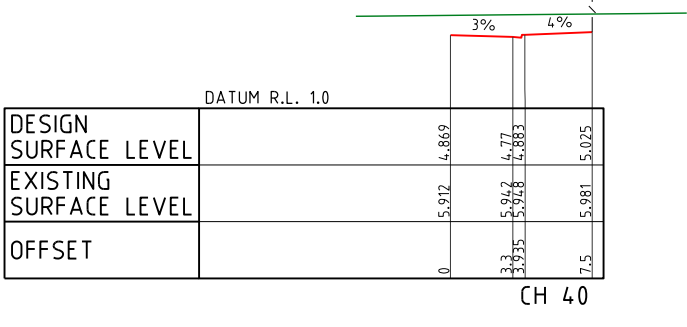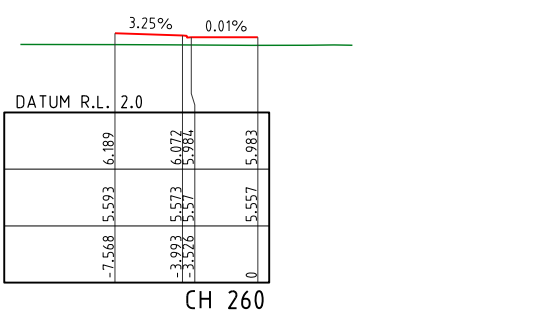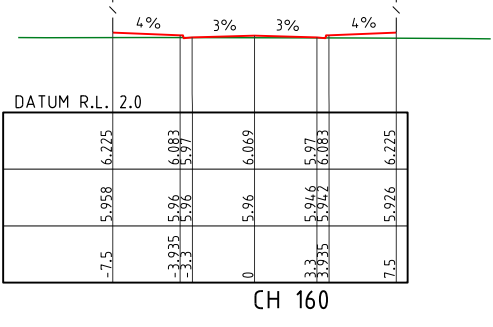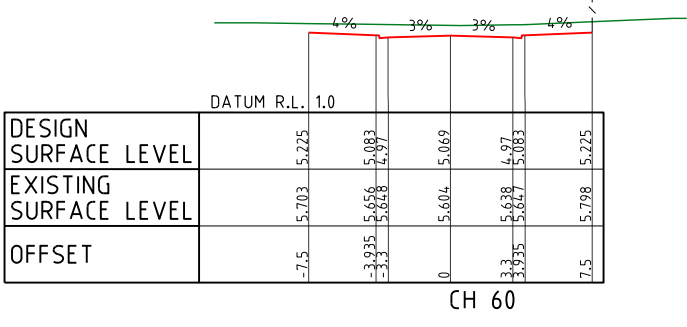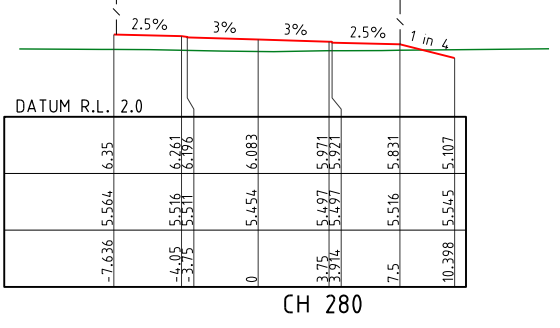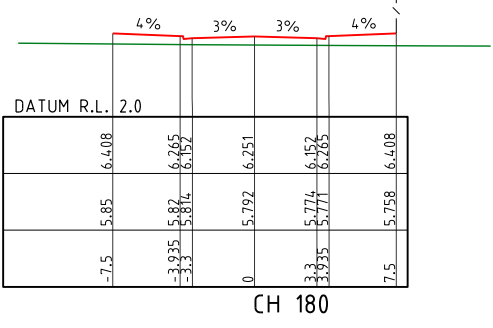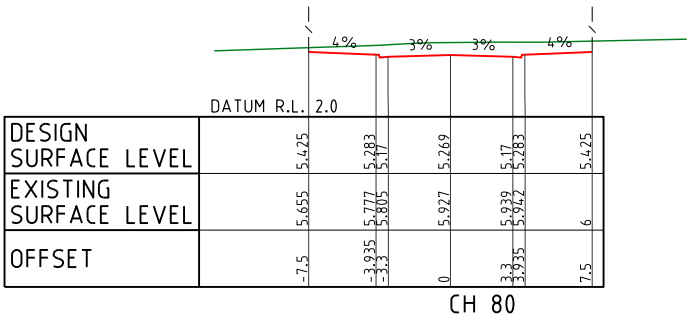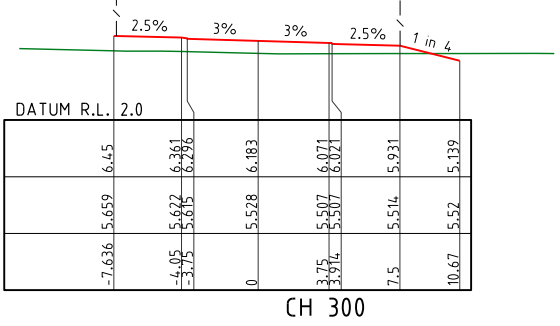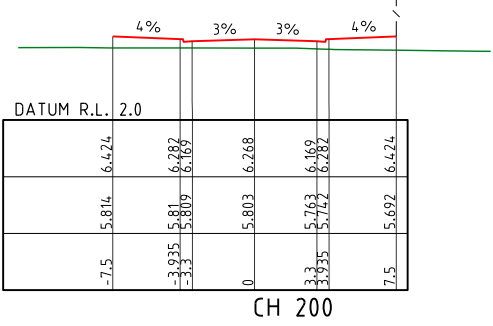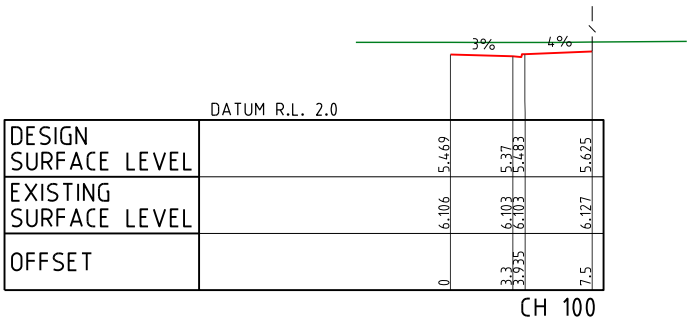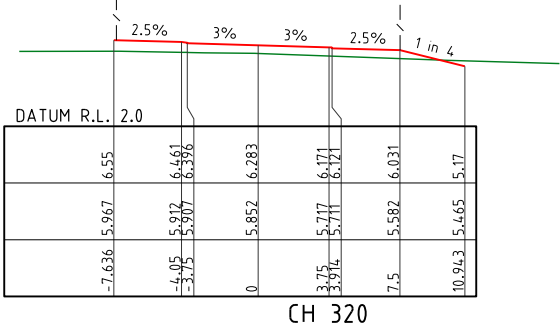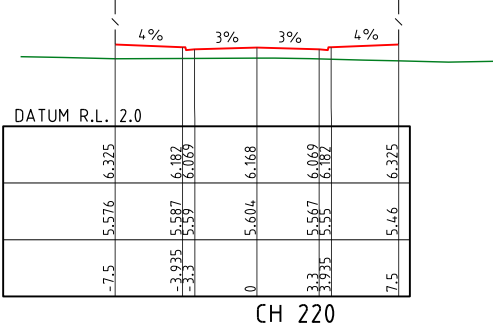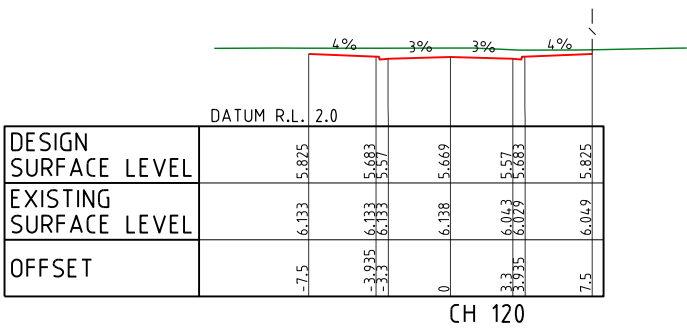

ROAD 11

PROJECT NAME

KINGS FOREST

BULK EARTHWORKS-PRECINCTS 03, 04 & 05

PRELIMINARY-PRECINCT 05

REAL PROPERTY DESCRIPTION

Part of Lot 6 on DP875446, Part of Lot 1 on DP781633, Part of Lot 40 on DP7482 & Part of Lot 2 on DP819015

PARISH OF CUDGEN .

COUNTY OF ROUS .

CLIENT

PROJECT 28

PTY LTD

0 2 4 6 8 10m

Scale 1:200 - A1 (1:400 - A3)

ISSUES

DATE

TENDER

STATE AUTHORITY

SURVEY

ELECTRICAL

CONSTRUCTION

A

05-09-12

STATE AUTHORITY ISSUE

PRE

DATE

AMENDMENT

COPYRIGHT IS VESTED IN MORTONS URBAN SOLUTIONS AND WRITTEN CONSENT IS REQUIRED PRIOR TO REPRODUCTION. COPYRIGHT MORTONS URBAN SOLUTIONS 2000 . DO NOT SCALE FROM THIS DRAWING.

ALL DRAWINGS ARE TO BE READ IN CONJUNCTION WITH 001-NOTES AND 002-LEGEND

ASSOCIATED CONSULTANTS

LANDSURV Pty. Ltd.

14 Enild St.,

TWEED HEADS NSW 2485

Ph. (07) 55367055

GILBERT+SUTHERLAND

agricultural and environmental scientists

DRAWING TITLE

ROAD CROSS SECTIONS

ROAD 11

MORTONS

urbansolutions

Urban & Regional Planning

Civil Engineering

Project Coordination

MUS Pty Ltd T/As:

Mortons-Urban Solutions

ABN: 39 116 375 065

mortons@urbansolutions.net.au

www.urbansolutions.net.au

Tel 07 5571 1099

Fax 07 5571 1088

Postal Address

PO Box 2484

Southport QLD 4215

Gold Coast Office

Suite 9, 19 Short St

Southport QLD 4215

DESIGNED

RB

DRAWN

BL

APPROVED

DATE
















28-08-12

DRAWING NUMBER

12301-05-302


AMEND.

A

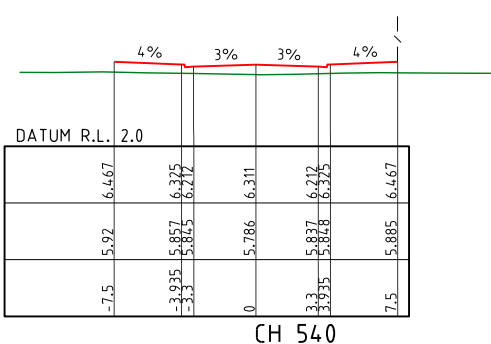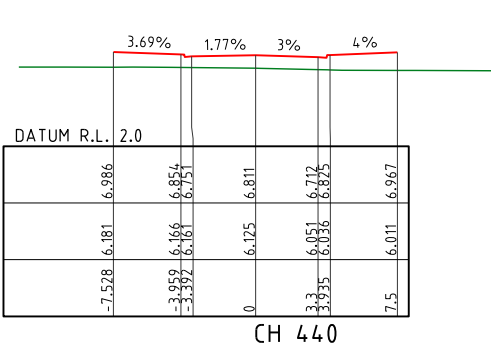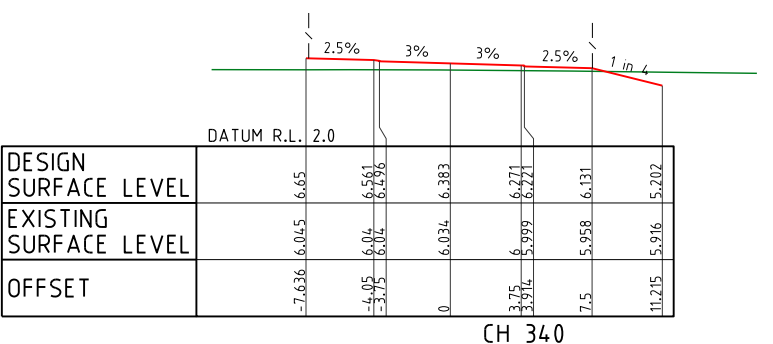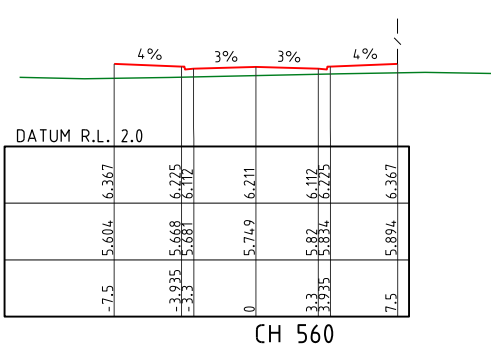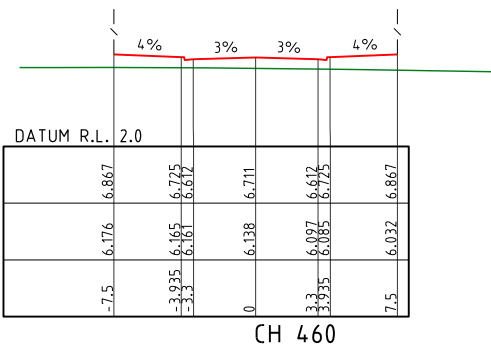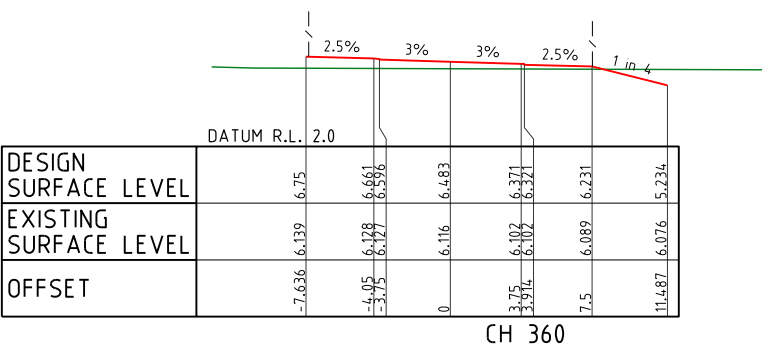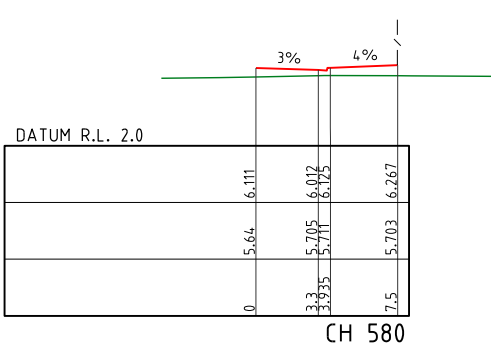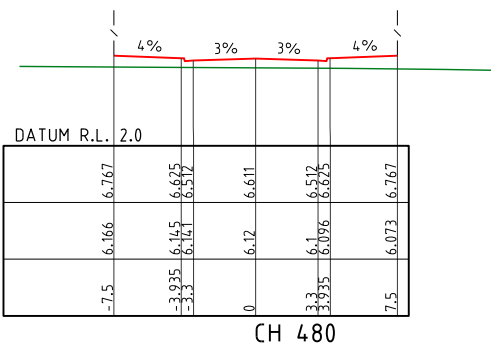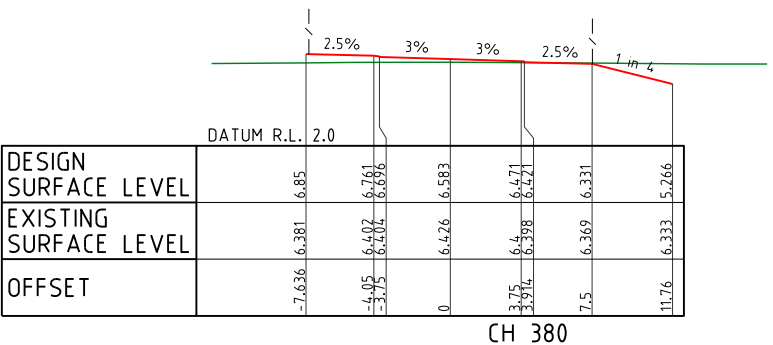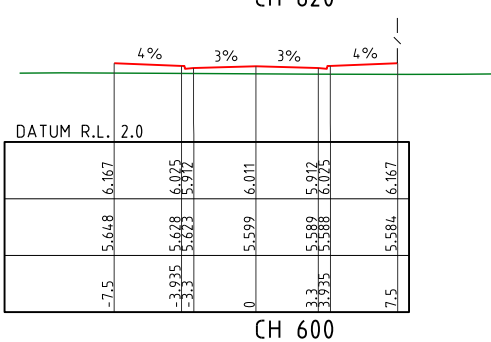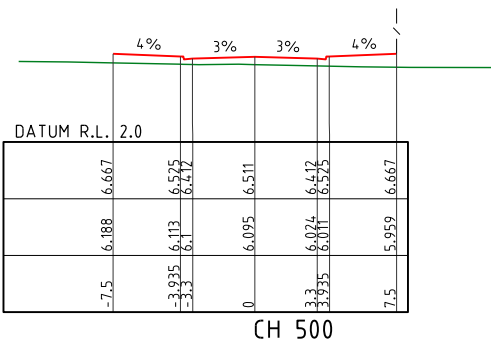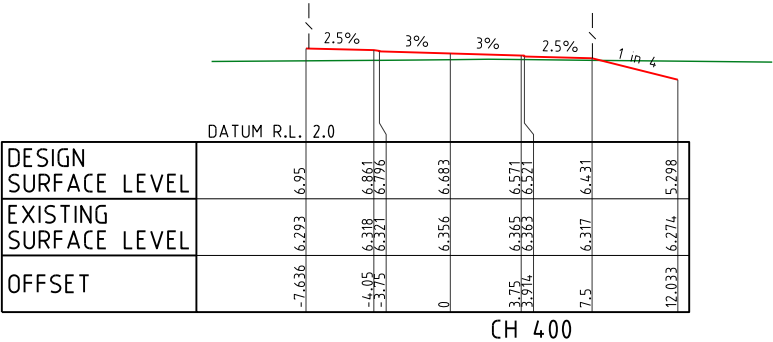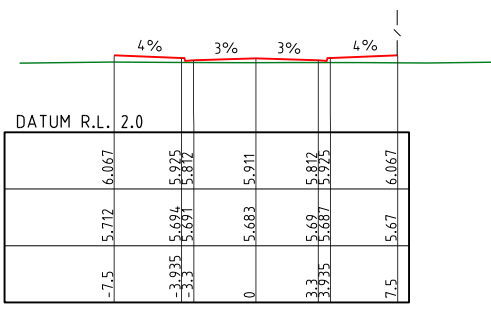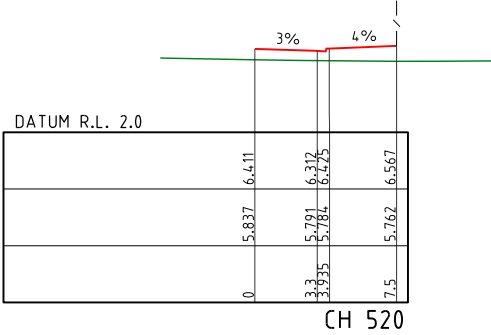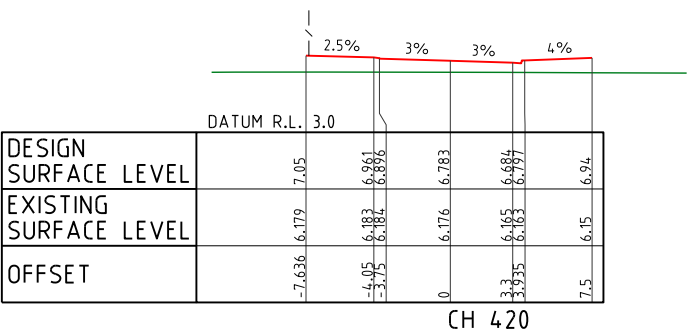

PROJECT NAME
KINGS FOREST
BULK EARTHWORKS-PRECINCTS
03, 04 & 05
PRELIMINARY-PRECINCT 05
REAL PROPERTY DESCRIPTION
Part of Lot 6 on DP875446, Part of Lot 1 on DP781633,
Part of Lot 40 on DP7482 & Part of Lot 2 on DP819015
PARISH OF CUDGEN.
COUNTY OF ROUS.

CLIENT
PROJECT 28 PTY LTD

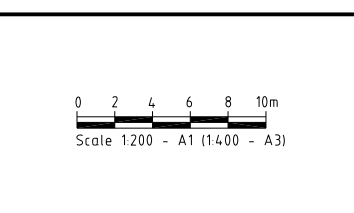

ISSUES	DATE	
TENDER		
STATE AUTHORITY	05-09-12	
SURVEY		
ELECTRICAL		
CONSTRUCTION		

A	05-09-12	STATE AUTHORITY ISSUE
PRE DATE		AMENDMENT

COPYRIGHT IS VESTED IN MORTONS URBAN SOLUTIONS AND
WRITTEN CONSENT IS REQUIRED PRIOR TO REPRODUCTION.
COPYRIGHT MORTONS URBAN SOLUTIONS 2000 .
DO NOT SCALE FROM THIS DRAWING.

ALL DRAWINGS ARE TO BE READ IN CONJUNCTION
WITH 001-NOTES AND 002-LEGEND

ASSOCIATED CONSULTANTS
LANDSURV Pty. Ltd.
14 Enid St.,
TWEED HEADS NSW 2485
Ph. (07) 55367055











GILBERT+SUTHERLAND
agricultural and environmental scientists

DRAWING TITLE







ROAD CROSS SECTIONS
ROAD 11 (Cont.)

MORTONS
urbansolutions
Urban & Regional Planning
Civil Engineering
Project Coordination
MUS Pty Ltd T/As:
Mortons-Urban Solutions
ABN 39 116 375 065
mortons@urbansolutions.net.au
www.urbansolutions.net.au
Tel 07 5571 1099
Fax 07 5571 1088
Postal Address
PO Box 2484
Southport QLD 4215
Gold Coast Office
Suite 9, 19 Short St
Southport QLD 4215

DESIGNED RB	DRAWN BL	DATE 28-08-12
APPROVED	DRAWING NUMBER	AMEND.
	12301-05-303	A

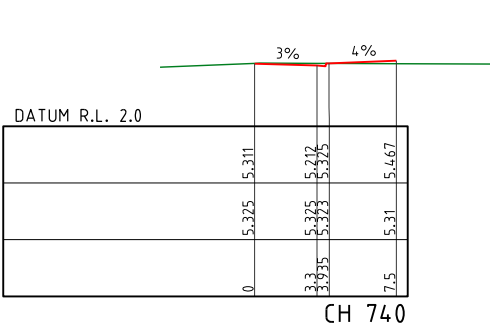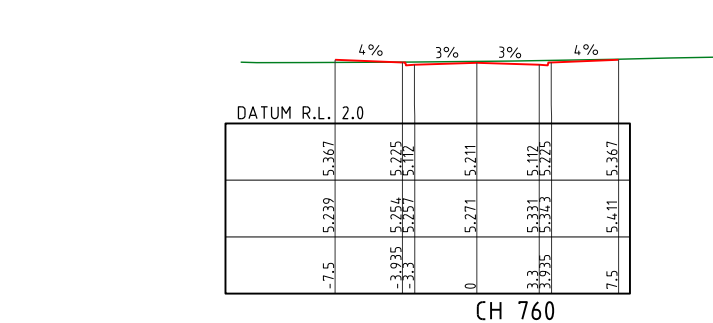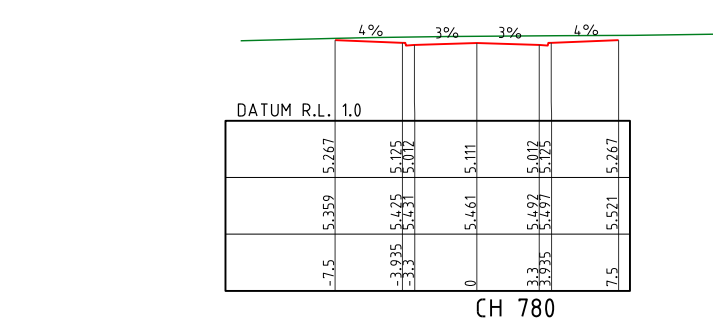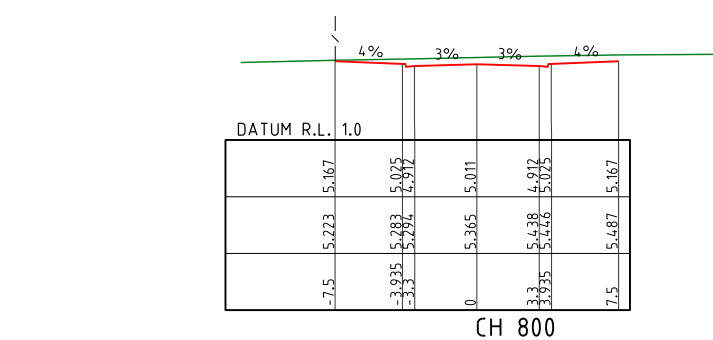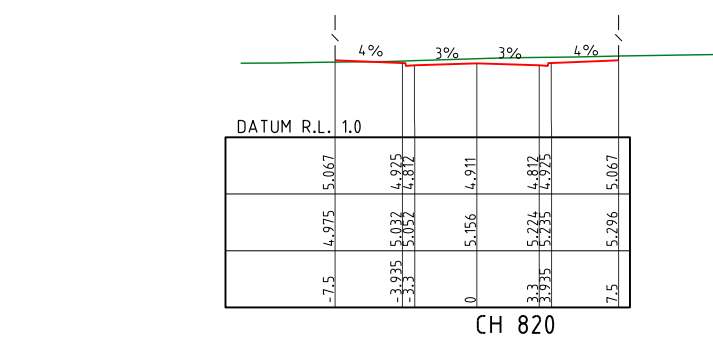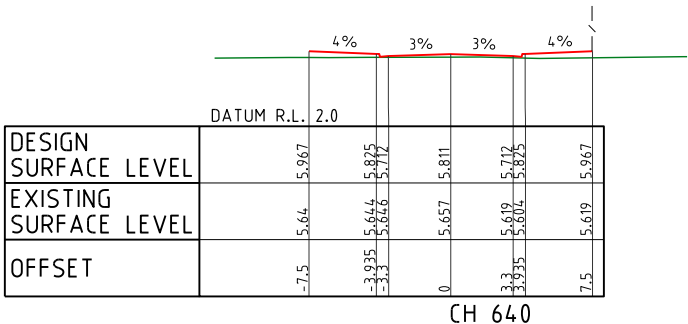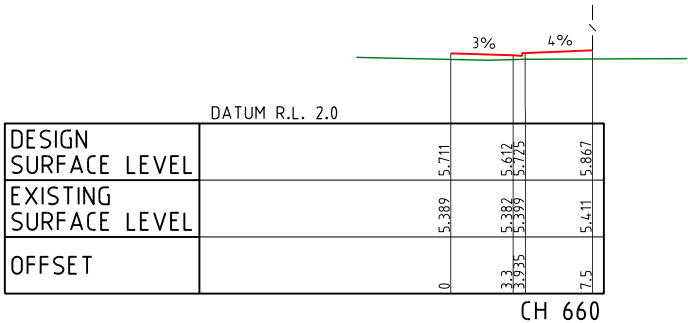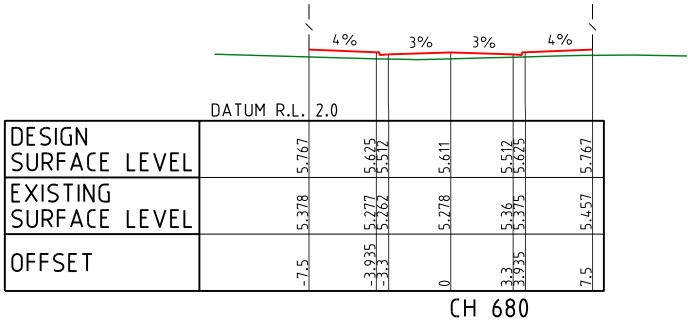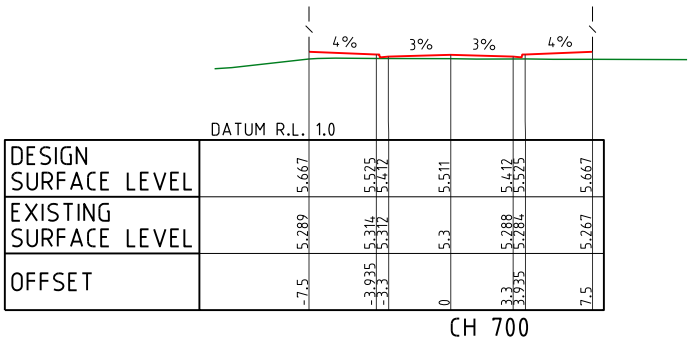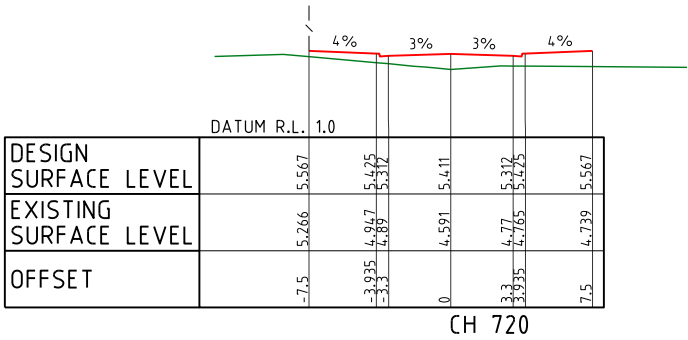

ROAD 11 (Cont.)

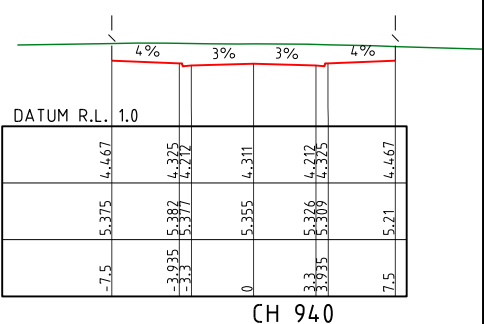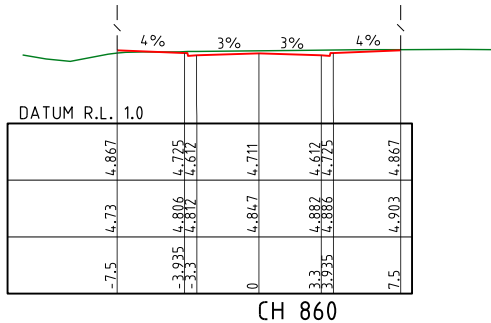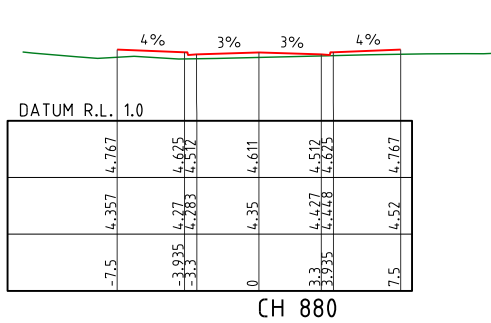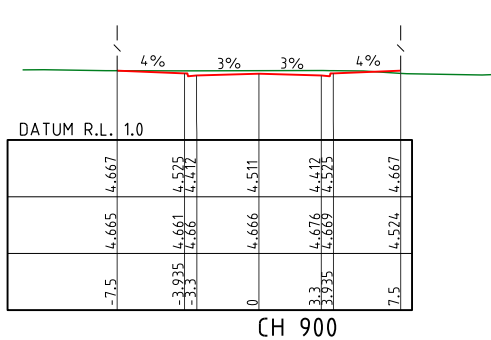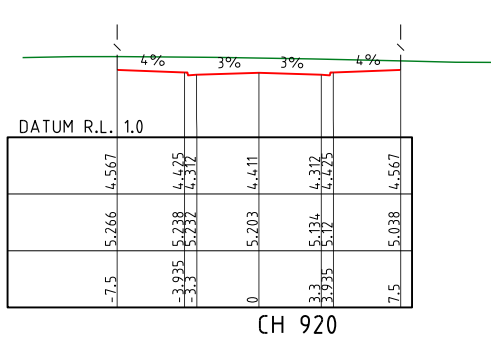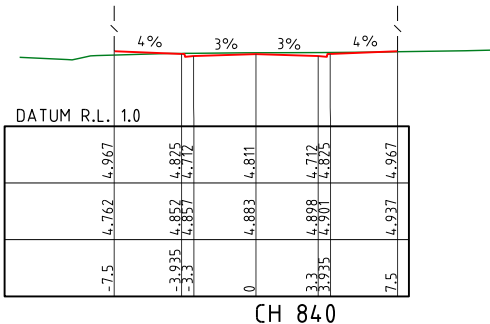

PROJECT NAME
KINGS FOREST
BULK EARTHWORKS-PRECINCTS
03, 04 & 05
PRELIMINARY-PRECINCT 05

REAL PROPERTY DESCRIPTION
Part of Lot 6 on DP875446, Part of Lot 1 on DP781633,
Part of Lot 40 on DP7482 & Part of Lot 2 on DP819015
PARISH OF CUDGEN.
COUNTY OF ROUS.

CLIENT
**PROJECT 28
PTY LTD**

0 2 4 6 8 10m
Scale 1:200 - A1 (1:400 - A3)

ISSUES	DATE	
TENDER		
STATE AUTHORITY	05-09-12	
SURVEY		
ELECTRICAL		
CONSTRUCTION		

A	05-09-12	STATE AUTHORITY ISSUE
PRE DATE		AMENDMENT

COPYRIGHT IS VESTED IN MORTONS URBAN SOLUTIONS AND
WRITTEN CONSENT IS REQUIRED PRIOR TO REPRODUCTION.
COPYRIGHT MORTONS URBAN SOLUTIONS 2000 .
DO NOT SCALE FROM THIS DRAWING.

ALL DRAWINGS ARE TO BE READ IN CONJUNCTION
WITH 001-NOTES AND 002-LEGEND

ASSOCIATED CONSULTANTS
LANDSURV Pty. Ltd.
14 Enid St.,
TWEED HEADS NSW 2485
Ph. (07) 55367055

GILBERT+SUTHERLAND
agricultural and environmental scientists

DRAWING TITLE

ROAD CROSS SECTIONS
ROAD 11 (Cont.)






MORTONS
urbansolutions
Urban & Regional Planning
Civil Engineering
Project Coordination

MUS Pty Ltd T/As:
Mortons-Urban Solutions
ABN 39 116 375 065
mortons@urbansolutions.net.au
www.urbansolutions.net.au
Tel 07 5571 1099
Fax 07 5571 1088

Postal Address
PO Box 2484
Southport QLD 4215

Gold Coast Office
Suite 9, 19 Short St
Southport QLD 4215

DESIGNED RB	DRAWN BL	DATE 28-08-12
APPROVED	DRAWING NUMBER	AMEND.
	12301-05-304	A

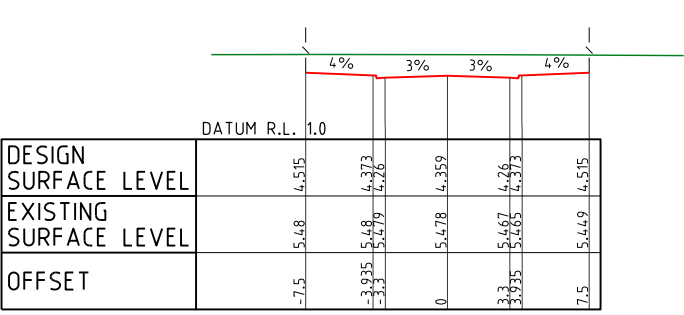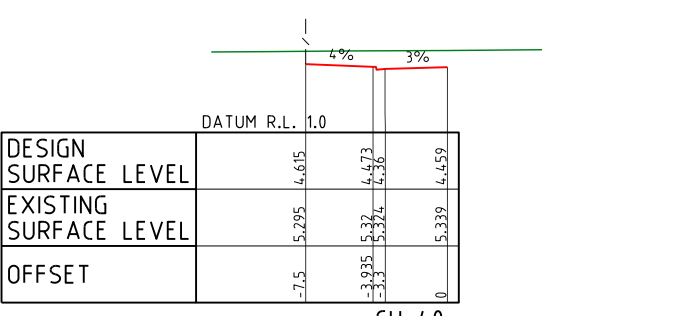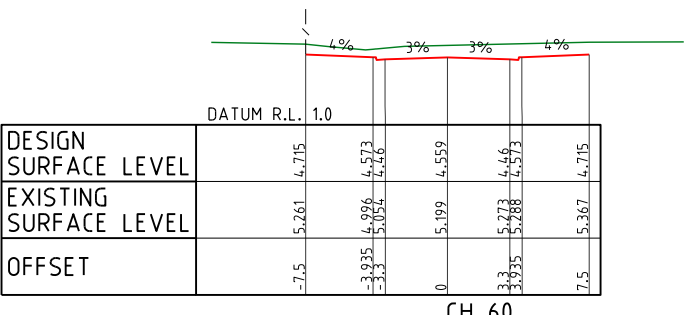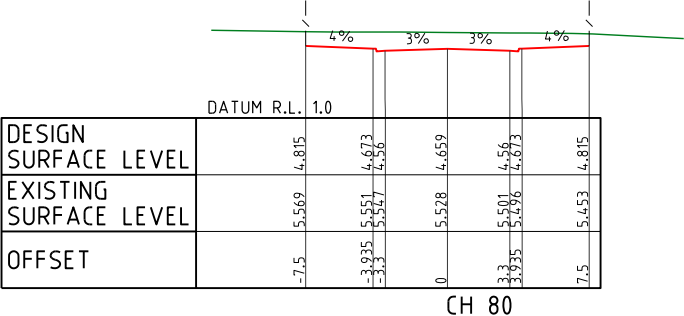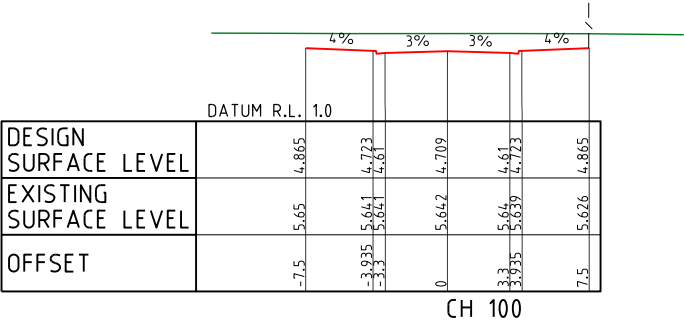

ROAD 12

PROJECT NAME

KINGS FOREST

BULK EARTHWORKS-PRECINCTS 03, 04 & 05

PRELIMINARY-PRECINCT 05

REAL PROPERTY DESCRIPTION

Part of Lot 6 on DP875446, Part of Lot 1 on DP781633, Part of Lot 40 on DP7482 & Part of Lot 2 on DP819015

PARISH OF CUDGEN

COUNTY OF ROUS

CLIENT

PROJECT 28 PTY LTD

0 2 4 6 8 10m

Scale 1:200 - A1 (1:400 - A3)

ISSUES	DATE	
TENDER		
STATE AUTHORITY	05-09-12	
SURVEY		
ELECTRICAL		
CONSTRUCTION		

A	05-09-12	STATE AUTHORITY ISSUE
PRE DATE	AMENDMENT	

COPYRIGHT IS VESTED IN MORTONS URBAN SOLUTIONS AND WRITTEN CONSENT IS REQUIRED PRIOR TO REPRODUCTION. COPYRIGHT MORTONS URBAN SOLUTIONS 2000 . DO NOT SCALE FROM THIS DRAWING.

ALL DRAWINGS ARE TO BE READ IN CONJUNCTION WITH 001-NOTES AND 002-LEGEND

ASSOCIATED CONSULTANTS

LANDSURV Pty. Ltd.

14 Enid St.,

TWEED HEADS NSW 2485

Ph. (07) 55367055

GILBERT+SUTHERLAND

agricultural and environmental scientists

DRAWING TITLE

ROAD CROSS SECTIONS

ROAD 12

MORTONS

urbansolutions

Urban & Regional Planning
















Civil Engineering

Project Coordination

MUS Pty Ltd T/As:
Mortons-Urban Solutions
ABN 39 116 375 065
mortons@urbansolutions.net.au
www.urbansolutions.net.au
Tel 07 5571 1099
Fax 07 5571 1088

Postal Address
PO Box 2484
Southport QLD 4215
Gold Coast Office
Suite 9, 19 Short St
Southport QLD 4215

DESIGNED RB	DRAWN BL
APPROVED	DATE 28-08-12
DRAWING NUMBER	
12301-05-305	
AMEND.	
A	

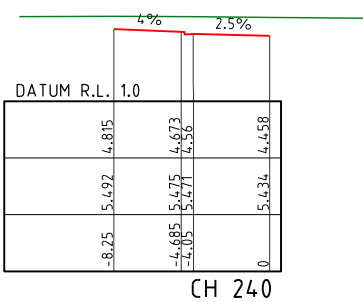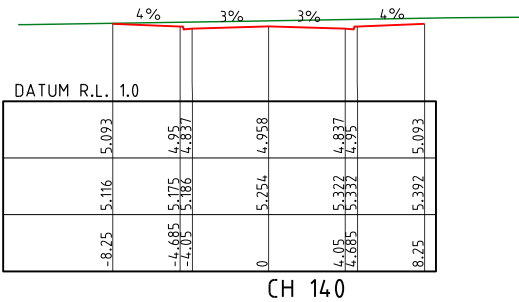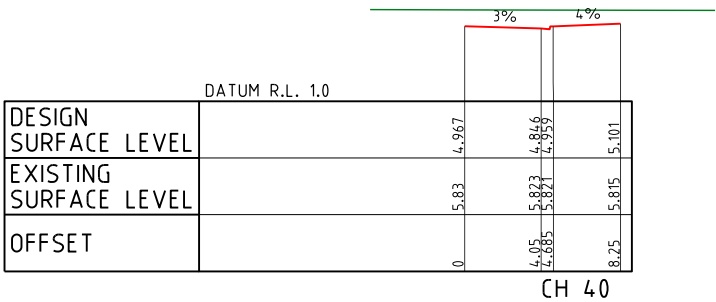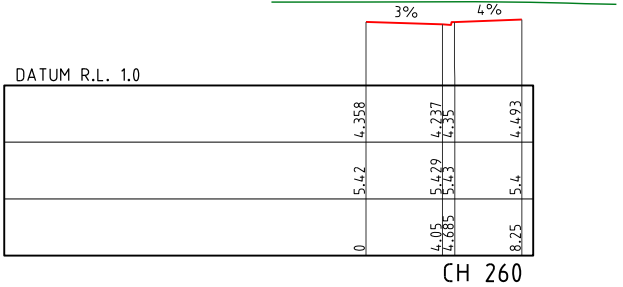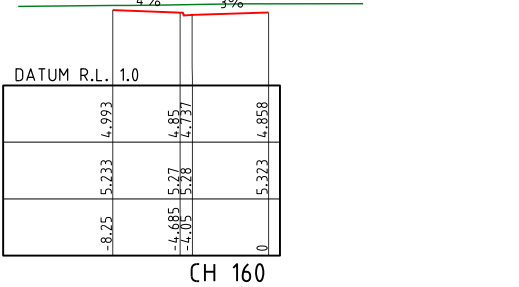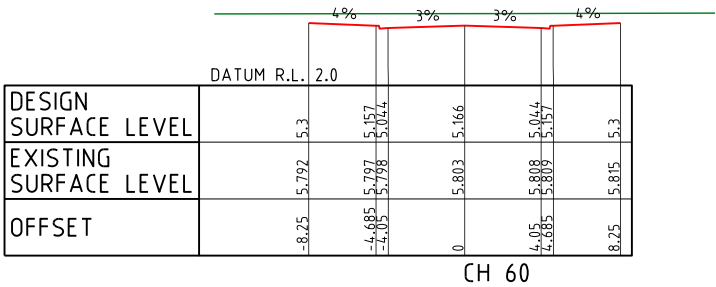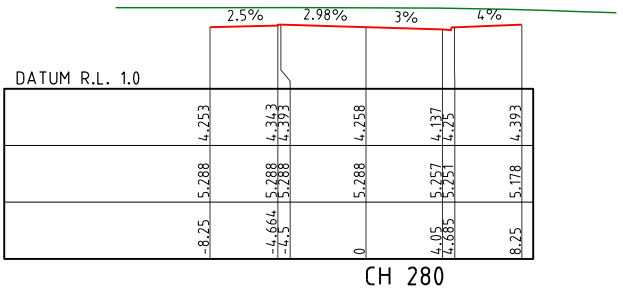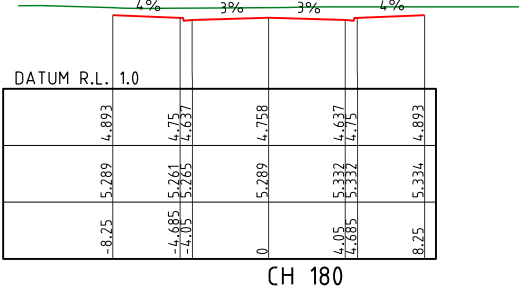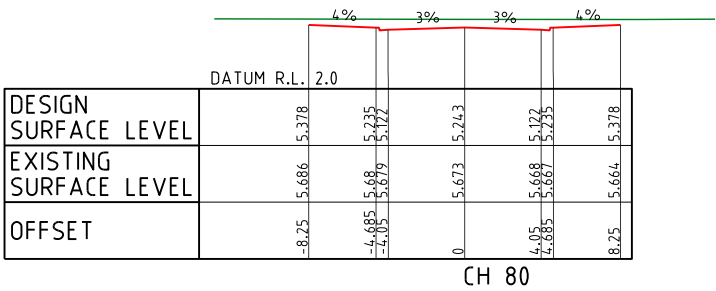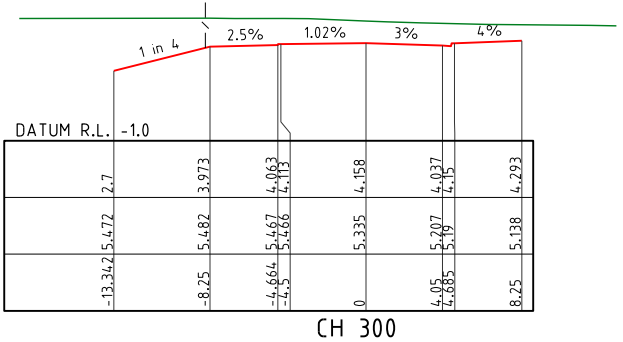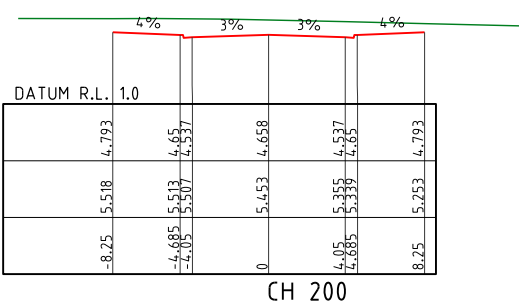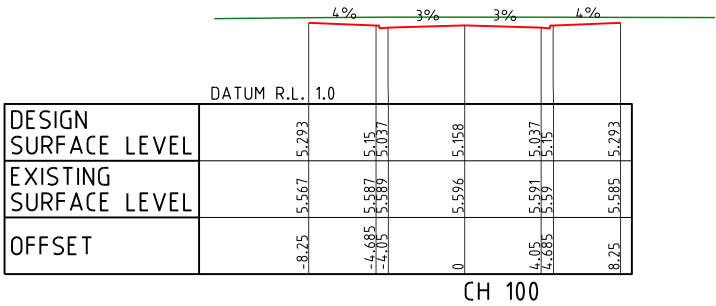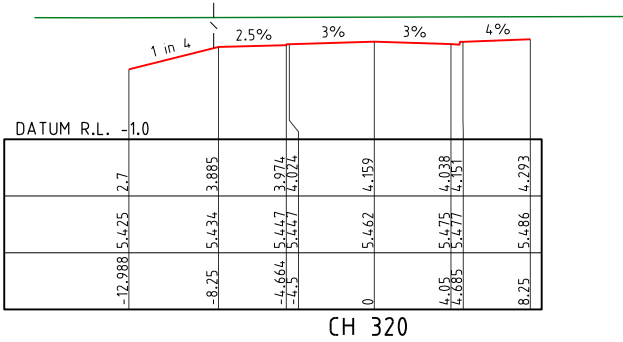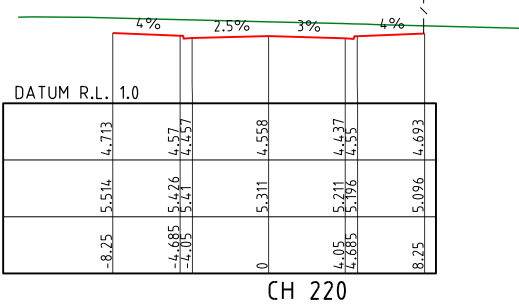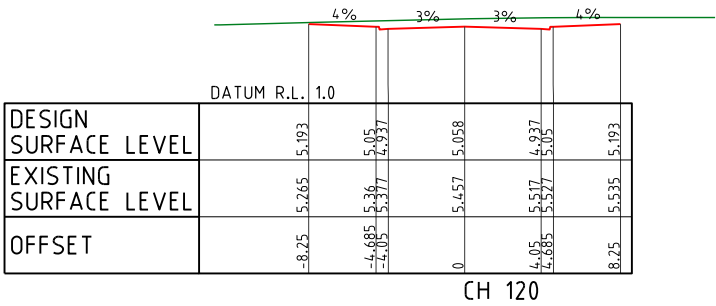

ROAD 13

PROJECT NAME

KINGS FOREST

BULK EARTHWORKS-PRECINCTS 03, 04 & 05

PRELIMINARY-PRECINCT 05

REAL PROPERTY DESCRIPTION

Part of Lot 6 on DP875446, Part of Lot 1 on DP781633, Part of Lot 40 on DP7482 & Part of Lot 2 on DP819015

PARISH OF CUDGEN .

COUNTY OF ROUS .

CLIENT

PROJECT 28 PTY LTD

0 2 4 6 8 10m

Scale 1:200 - A1 (1:400 - A3)

ISSUES	DATE	
TENDER		
STATE AUTHORITY	05-09-12	
SURVEY		
ELECTRICAL		
CONSTRUCTION		

A	05-09-12	STATE AUTHORITY ISSUE
PRE DATE	AMENDMENT	

COPYRIGHT IS VESTED IN MORTONS URBAN SOLUTIONS AND WRITTEN CONSENT IS REQUIRED PRIOR TO REPRODUCTION. COPYRIGHT MORTONS URBAN SOLUTIONS 2000 . DO NOT SCALE FROM THIS DRAWING.

ALL DRAWINGS ARE TO BE READ IN CONJUNCTION WITH 001-NOTES AND 002-LEGEND

ASSOCIATED CONSULTANTS

LANDSURV Pty. Ltd.

14 Enid St.,

TWEED HEADS NSW 2485

Ph. (07) 55367055

GILBERT+SUTHERLAND

agricultural and environmental scientists

DRAWING TITLE

ROAD CROSS SECTIONS

ROAD 13



MORTONS urban solutions

Urban & Regional Planning

Civil Engineering

Project Coordination

MUS Pty Ltd T/As:

Mortons-Urban Solutions

ABN: 39 116 375 065

mortons@urbansolutions.net.au

www.urbansolutions.net.au

Tel 07 5571 1099

Fax 07 5571 1088

Postal Address

PO Box 2484


Southport QLD 4215

Gold Coast Office


Suite 9, 19 Short St

Southport QLD 4215


DESIGNED RB	DRAWN BL
APPROVED	DATE 28-08-12
DRAWING NUMBER	
12301-05-306	
AMEND.	
A	

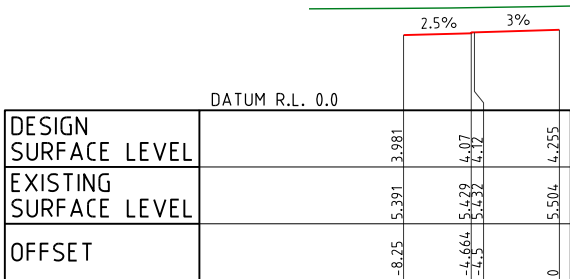


CH 420

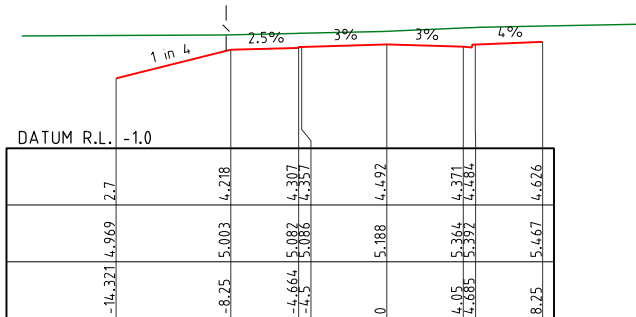


CH 520

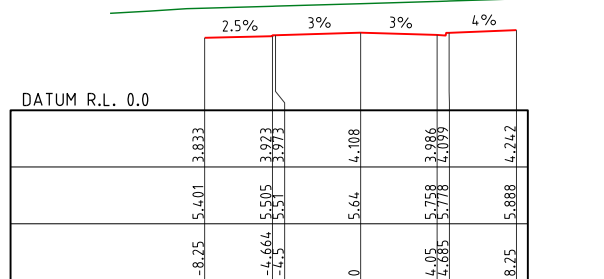


CH 620

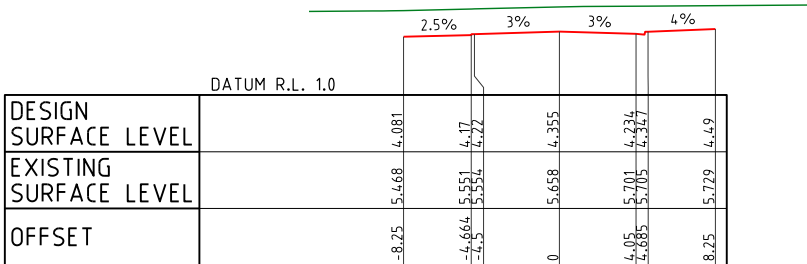


CH 400

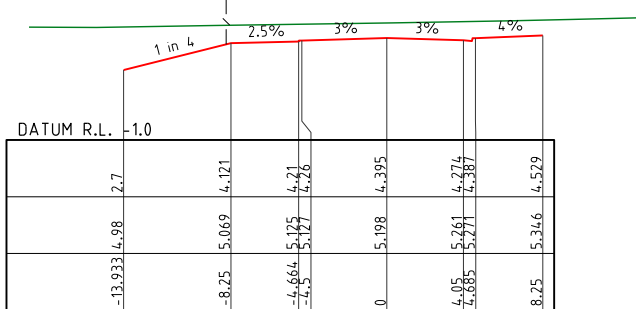


CH 500

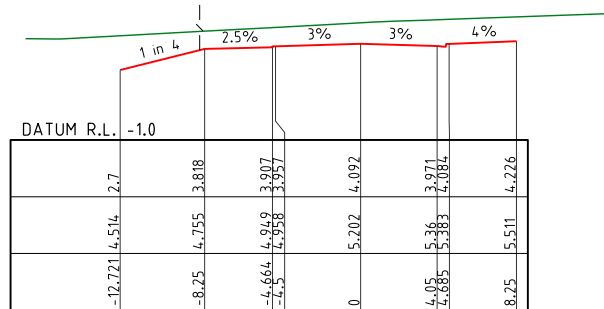


CH 600

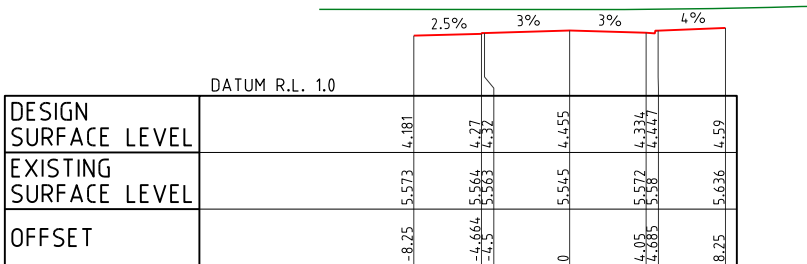


CH 380

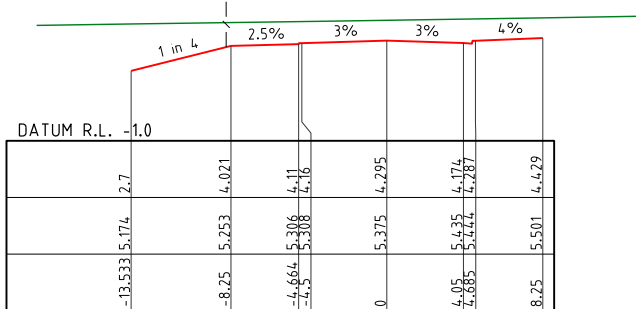


CH 480

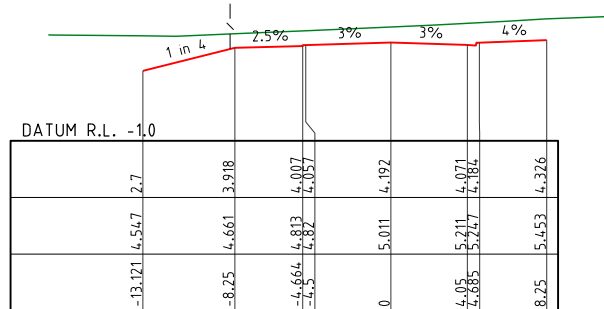


CH 580

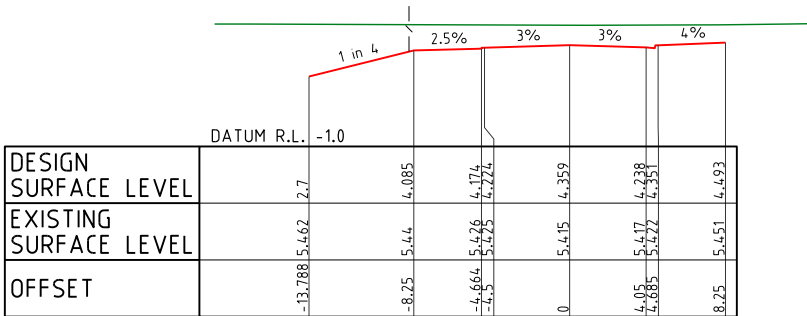


CH 360

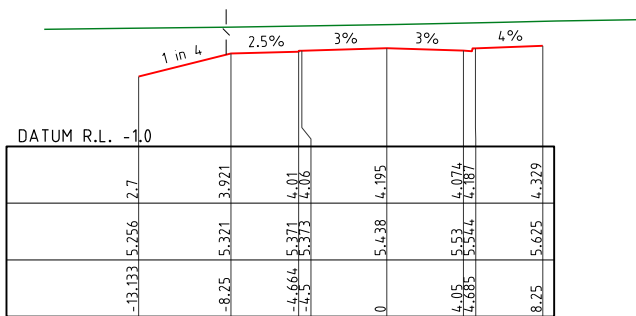


CH 460

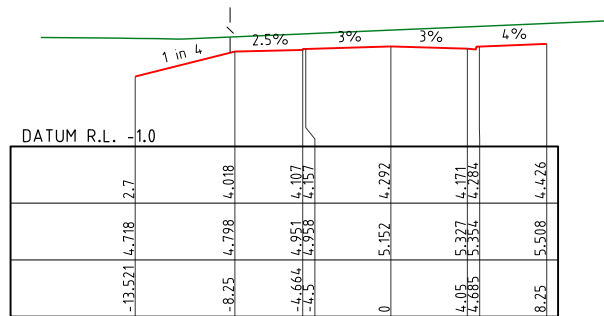


CH 560

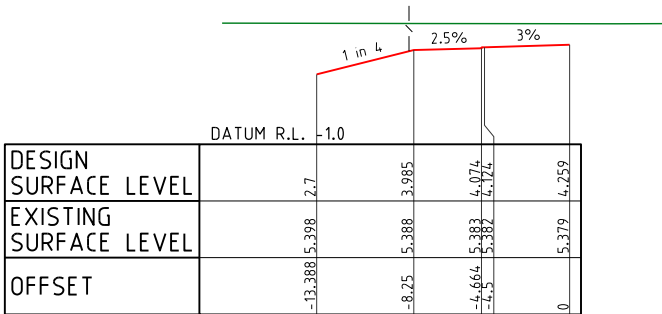

CH 340

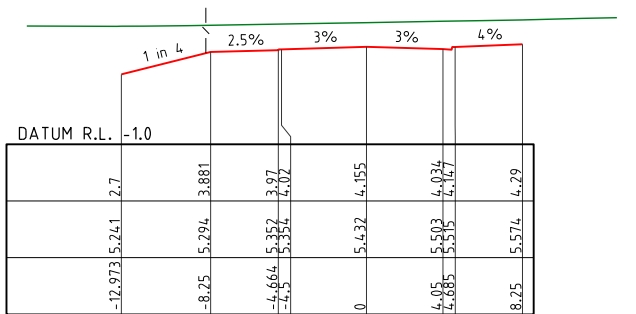

CH 440

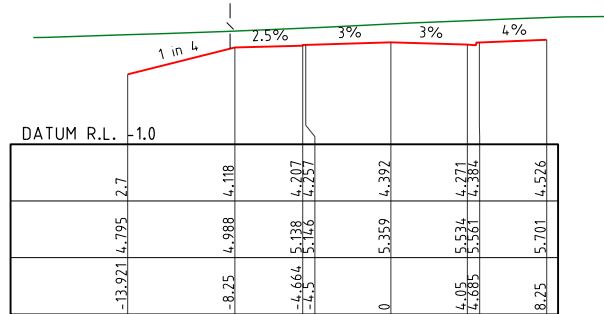

CH 540

ROAD 13 (Cont.)

PROJECT NAME
KINGS FOREST
BULK EARTHWORKS-PRECINCTS
03, 04 & 05
PRELIMINARY-PRECINCT 05

REAL PROPERTY DESCRIPTION
Part of Lot 6 on DP875446, Part of Lot 1 on DP781633,
Part of Lot 40 on DP7482 & Part of Lot 2 on DP819015
PARISH OF CUDGEN.
COUNTY OF ROUS.

CLIENT
**PROJECT 28
PTY LTD**

0 2 4 6 8 10m
Scale 1:200 - A1 (1:400 - A3)

ISSUES	DATE	
TENDER		
STATE AUTHORITY	05-09-12	
SURVEY		
ELECTRICAL		
CONSTRUCTION		

A	05-09-12	STATE AUTHORITY ISSUE
PRE DATE		AMENDMENT

COPYRIGHT IS VESTED IN MORTONS URBAN SOLUTIONS AND
WRITTEN CONSENT IS REQUIRED PRIOR TO REPRODUCTION.
COPYRIGHT MORTONS URBAN SOLUTIONS 2000 .
DO NOT SCALE FROM THIS DRAWING.

ALL DRAWINGS ARE TO BE READ IN CONJUNCTION
WITH 001-NOTES AND 002-LEGEND

ASSOCIATED CONSULTANTS
LANDSURV Pty. Ltd.
14 Enid St.,
TWEED HEADS NSW 2485
Ph. (07) 55367055



GILBERT+SUTHERLAND
agricultural and environmental scientists

DRAWING TITLE

ROAD CROSS SECTIONS
ROAD 13 (Cont.)

MORTONS
urbansolutions
Urban & Regional Planning
Civil Engineering
Project Coordination
MUS Pty Ltd T/As:
Mortons-Urban Solutions
ABN 39 116 375 065
mortons@urbansolutions.net.au
www.urbansolutions.net.au
Tel 07 5571 1099
Fax 07 5571 1088
Postal Address
PO Box 2484
Southport QLD 4215
Gold Coast Office
Suite 9, 19 Short St
Southport QLD 4215

DESIGNED RB	DRAWN BL	DATE 28-08-12
APPROVED	DRAWING NUMBER	AMEND.
	12301-05-307	A

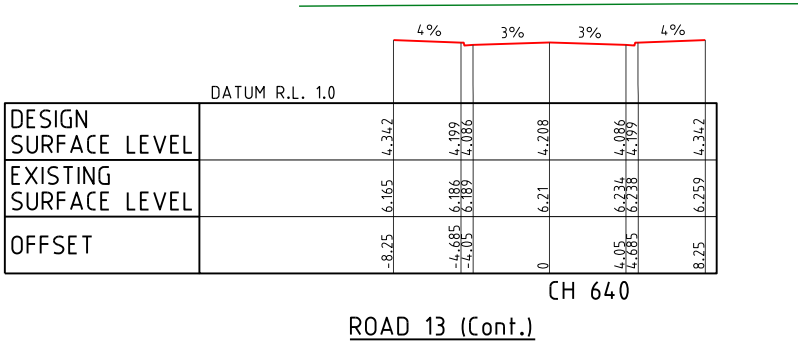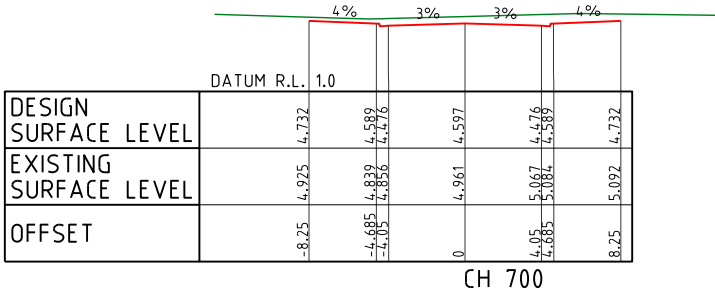

PROJECT NAME


KINGS FOREST

BULK EARTHWORKS-PRECINCTS
03, 04 & 05
PRELIMINARY-PRECINCT 05

REAL PROPERTY DESCRIPTION
Part of Lot 6 on DP875446, Part of Lot 1 on DP781633,
Part of Lot 40 on DP7482 & Part of Lot 2 on DP819015
PARISH OF CUDGEN.
COUNTY OF ROUS.

CLIENT

PROJECT 28 PTY LTD

 

ISSUES	DATE	
TENDER		
STATE AUTHORITY	05-09-12	
SURVEY		
ELECTRICAL		
CONSTRUCTION		

A	05-09-12	STATE AUTHORITY ISSUE
PRE DATE		AMENDMENT

COPYRIGHT IS VESTED IN MORTONS URBAN SOLUTIONS AND
WRITTEN CONSENT IS REQUIRED PRIOR TO REPRODUCTION.
COPYRIGHT MORTONS URBAN SOLUTIONS 2000 .
DO NOT SCALE FROM THIS DRAWING.

ALL DRAWINGS ARE TO BE READ IN CONJUNCTION
WITH 001-NOTES AND 002-LEGEND

ASSOCIATED CONSULTANTS

LANDSURV Pty. Ltd.
14 Enkid St.,
TWEED HEADS NSW 2485
Ph. (07) 55367055

GILBERT+SUTHERLAND
agricultural and environmental scientists

DRAWING TITLE



ROAD CROSS SECTIONS
ROAD 13 (Cont.)

MORTONS
urbansolutions
Urban & Regional Planning
Civil Engineering
Project Coordination

MUS Pty Ltd T/As: Postal Address
Mortons-Urban Solutions PO Box 2484
ABN 39 116 375 065 Southport QLD 4215

mortons@urbansolutions.net.au
www.urbansolutions.net.au Gold Coast Office
Tel 07 5571 1099 Suite 9, 19 Short St
Fax 07 5571 1088 Southport QLD 4215

DESIGNED RB	DRAWN BL
APPROVED	DATE 28-08-12
DRAWING NUMBER	AMEND.
12301-05-308	A

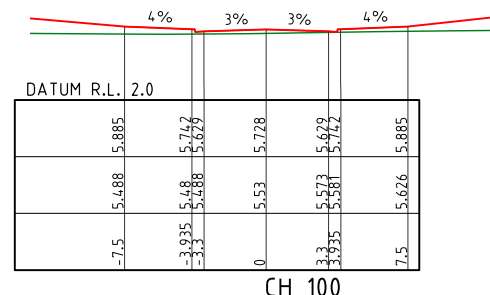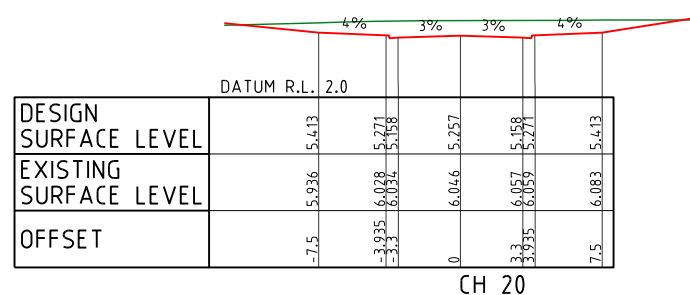

DRAWING NUMBER	AMEND.
12301-05-309	A