


Site Boundary

©TVS architects

Use nominated dimensions in preference to scaling. All dimensions are to be verified on site prior to commencement of work. Emailed drawings represent uncontrolled copies of the original. A ???? symbol in the date section of the amendments column represents an uncontrolled copy of the original document.
23/04/2014 10:09:56 AM

0 20 40 60

Scale (m)

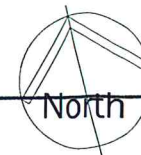

NSW GOVERNMENT
Planning

Issued under the Environmental Planning and Assessment Act 1979

Approved Section 75W Modification Application

No. **MOD1** granted on the **23/10/14**

in respect to MP **08-0232**

Signed **DL**

Sheet No. **1** of **11**

Note: This sheet has been re numbered from
5420.3S.01.001

13	DA Issue	16.04.14	DH
12	Coordination Issue	11.04.14	DH
Revision	Description	Date	Initials


TVS architects
Brisbane
48 Leichhardt St, Spring Hill Q 4000
(07) 3831 2116
tvсарhitects.com.au
facebook.com/tvs.architects

Project
Orange Private Hospital Site




Client
James Richmark Pty Ltd

Drawing Title
Site Master Concept Plan

Project Architect/Designer M Urquhart
Scale @ A3 1:1000
Drawing No. 5420.3S.01.101
Checked PJ
Date Drawn Aug 13
Date Checked
Revision 13

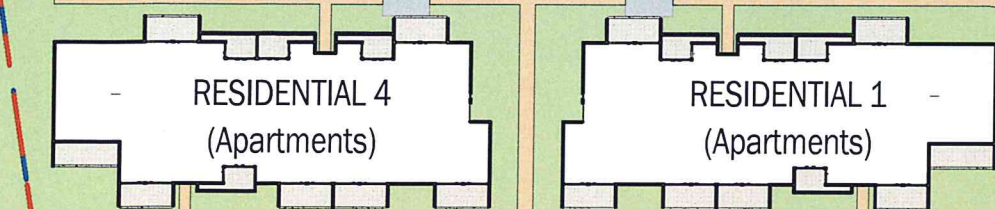


PRECINCT 4

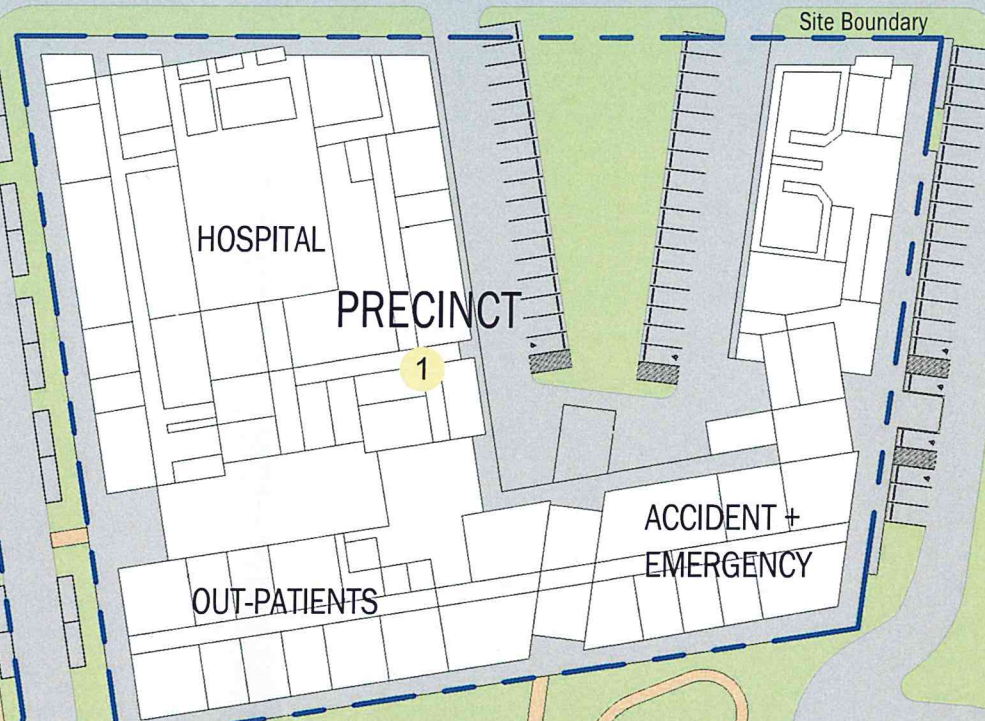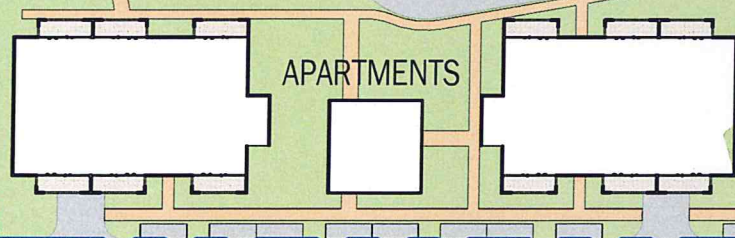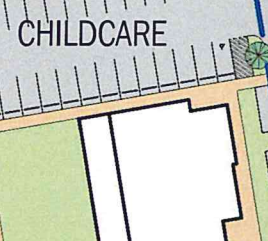

PRECINCT 1

LANDSCAPE

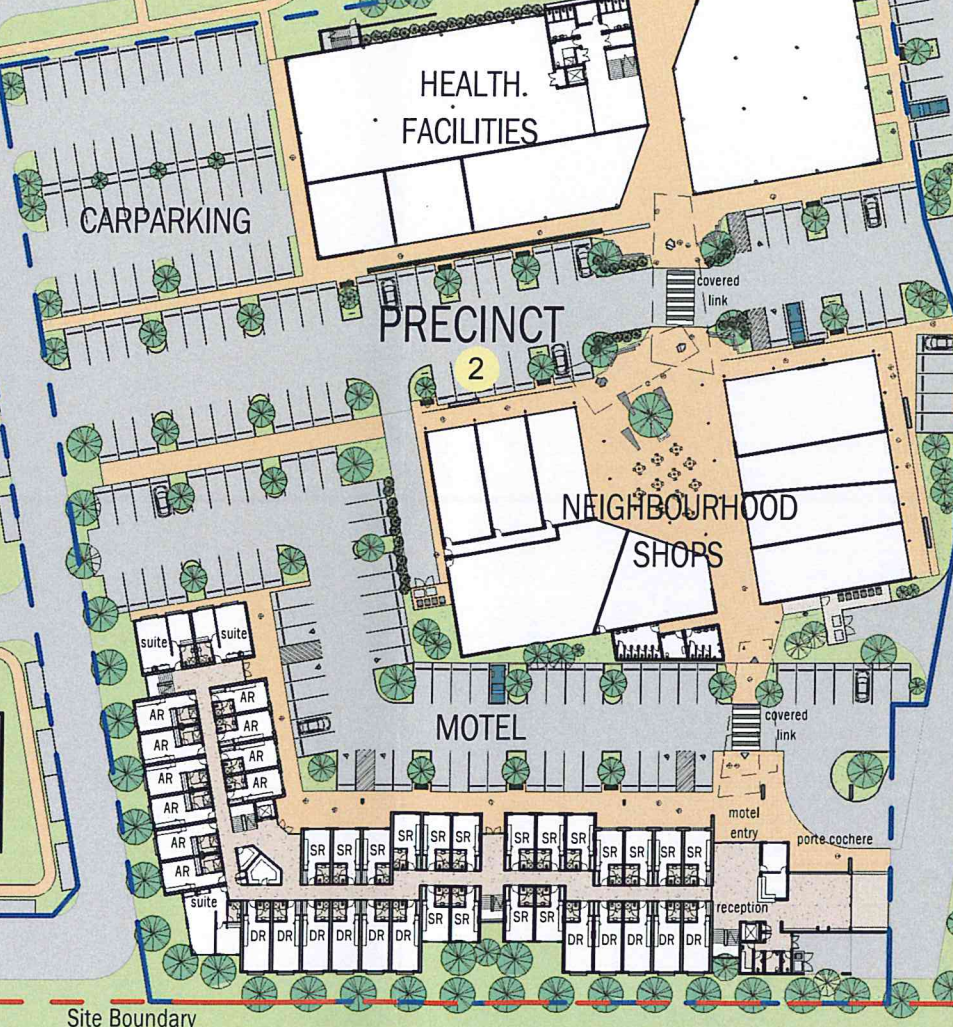

PRECINCT 2

NEIGHBOURHOOD
SHOPS

MOTEL

Site Boundary

Vehicle Entry
FOREST ROAD

Site Boundary

Site Plan

1
02.103

1:1000



©TVS architects

Use nominated dimensions in preference to scaling. All dimensions are to be verified on site prior to commencement of work. Emailed drawings represent uncontrolled copies of the original. A ????? symbol in the date section of the amendments column represents an uncontrolled copy of the original document.

16/04/2014 4:29:42 PM

0 10 20 30



Scale (m)



NSW GOVERNMENT
Planning

Issued under the Environmental Planning and Assessment Act 1979

Approved Section 75W Modification Application

No. **MOD 1** granted on the **23/10/14**

in respect to MP **08-0232**

Signed **DL**

Sheet No. **2** of **11**

2	DA Issue	16.04.14	DH
1	DA Issue	18.03.14	DH
Revision	Description	Date	Initials

TVS architects
Brisbane
48 Leichhardt St, Spring Hill Q 4000
(07) 3831 2116
tvсарhitects.com.au
facebook.com/tvs.architects

Project
Orange Private Hospital Site

Client
James Richmark Pty Ltd

Drawing Title
Private Hospital Precinct -
Site Plan

Project Architect/Designer M Urquhart
Scale @ A3 Checked
1 : 500
Drawn By BH
Date Drawn Mar 2014
Date Checked

Drawing No. 5420.3S.01.104
Revision 2

©TVS architects
Use nominated dimensions in preference to scaling. All dimensions are to be verified on site prior to commencement of work. Emailed drawings represent uncontrolled copies of the original. A ????? symbol in the date section of the amendments column represents an uncontrolled copy of the original document.

18/03/2014 2:40:48 PM

0 8 16 24



Scale (m)



NSW GOVERNMENT
Planning

Issued under the Environmental Planning and Assessment Act 1979

Approved Section 75W Modification Application

No. **MOD 1** granted on the **23/10/14**

in respect to MP **08-0232**

Signed **DLT**

Sheet No. **3** of **11**

Revision	Description	Date	Initials
1	DA Issue	18.03.14	DH

TVS architects
Brisbane
48 Leichhardt St, Spring Hill Q 4000
(07) 3831 2116
tvsarchitects.com.au
facebook.com/tvs.architects


Project
Orange Private Hospital Site


Client
James Richmark Pty Ltd

Drawing Title
Private Hospital Precinct -
Level 1

Project Architect/Designer M Urquhart
Scale @ A3 Checked
1:400
Drawing No. 5420.3S.02.401

Drawn By BH
Date Drawn Mar 2014
Date Checked
Revision 1

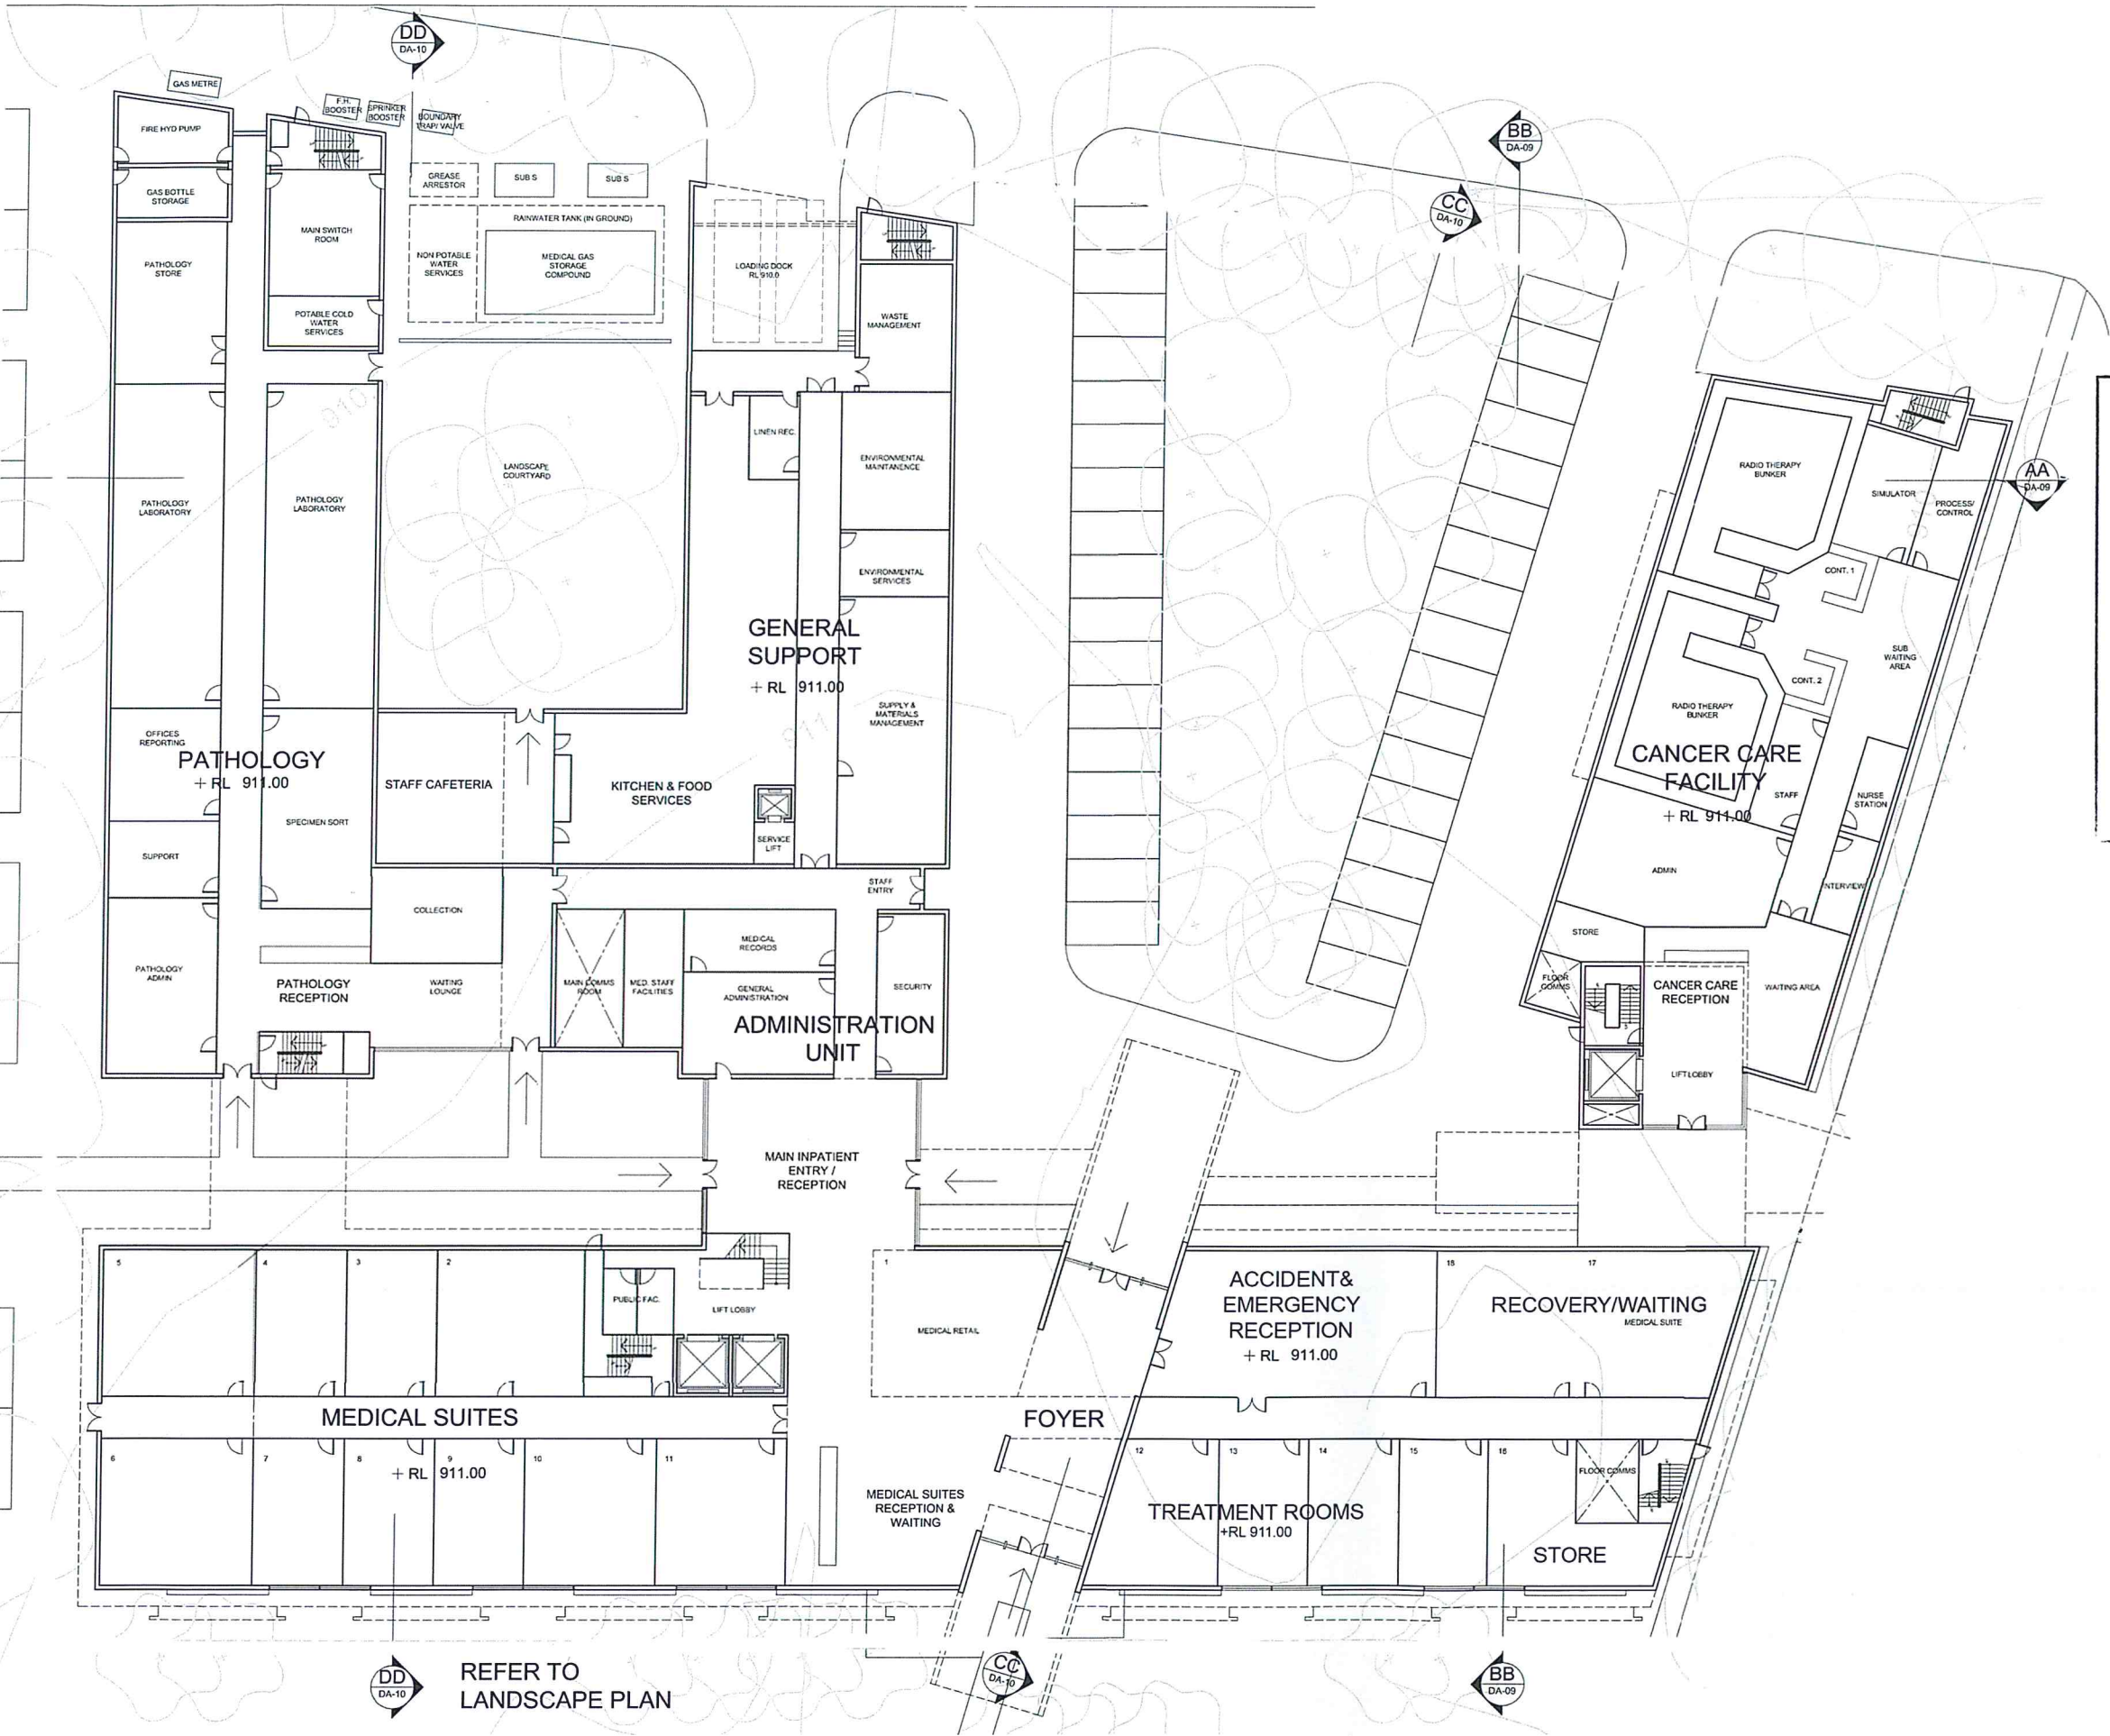

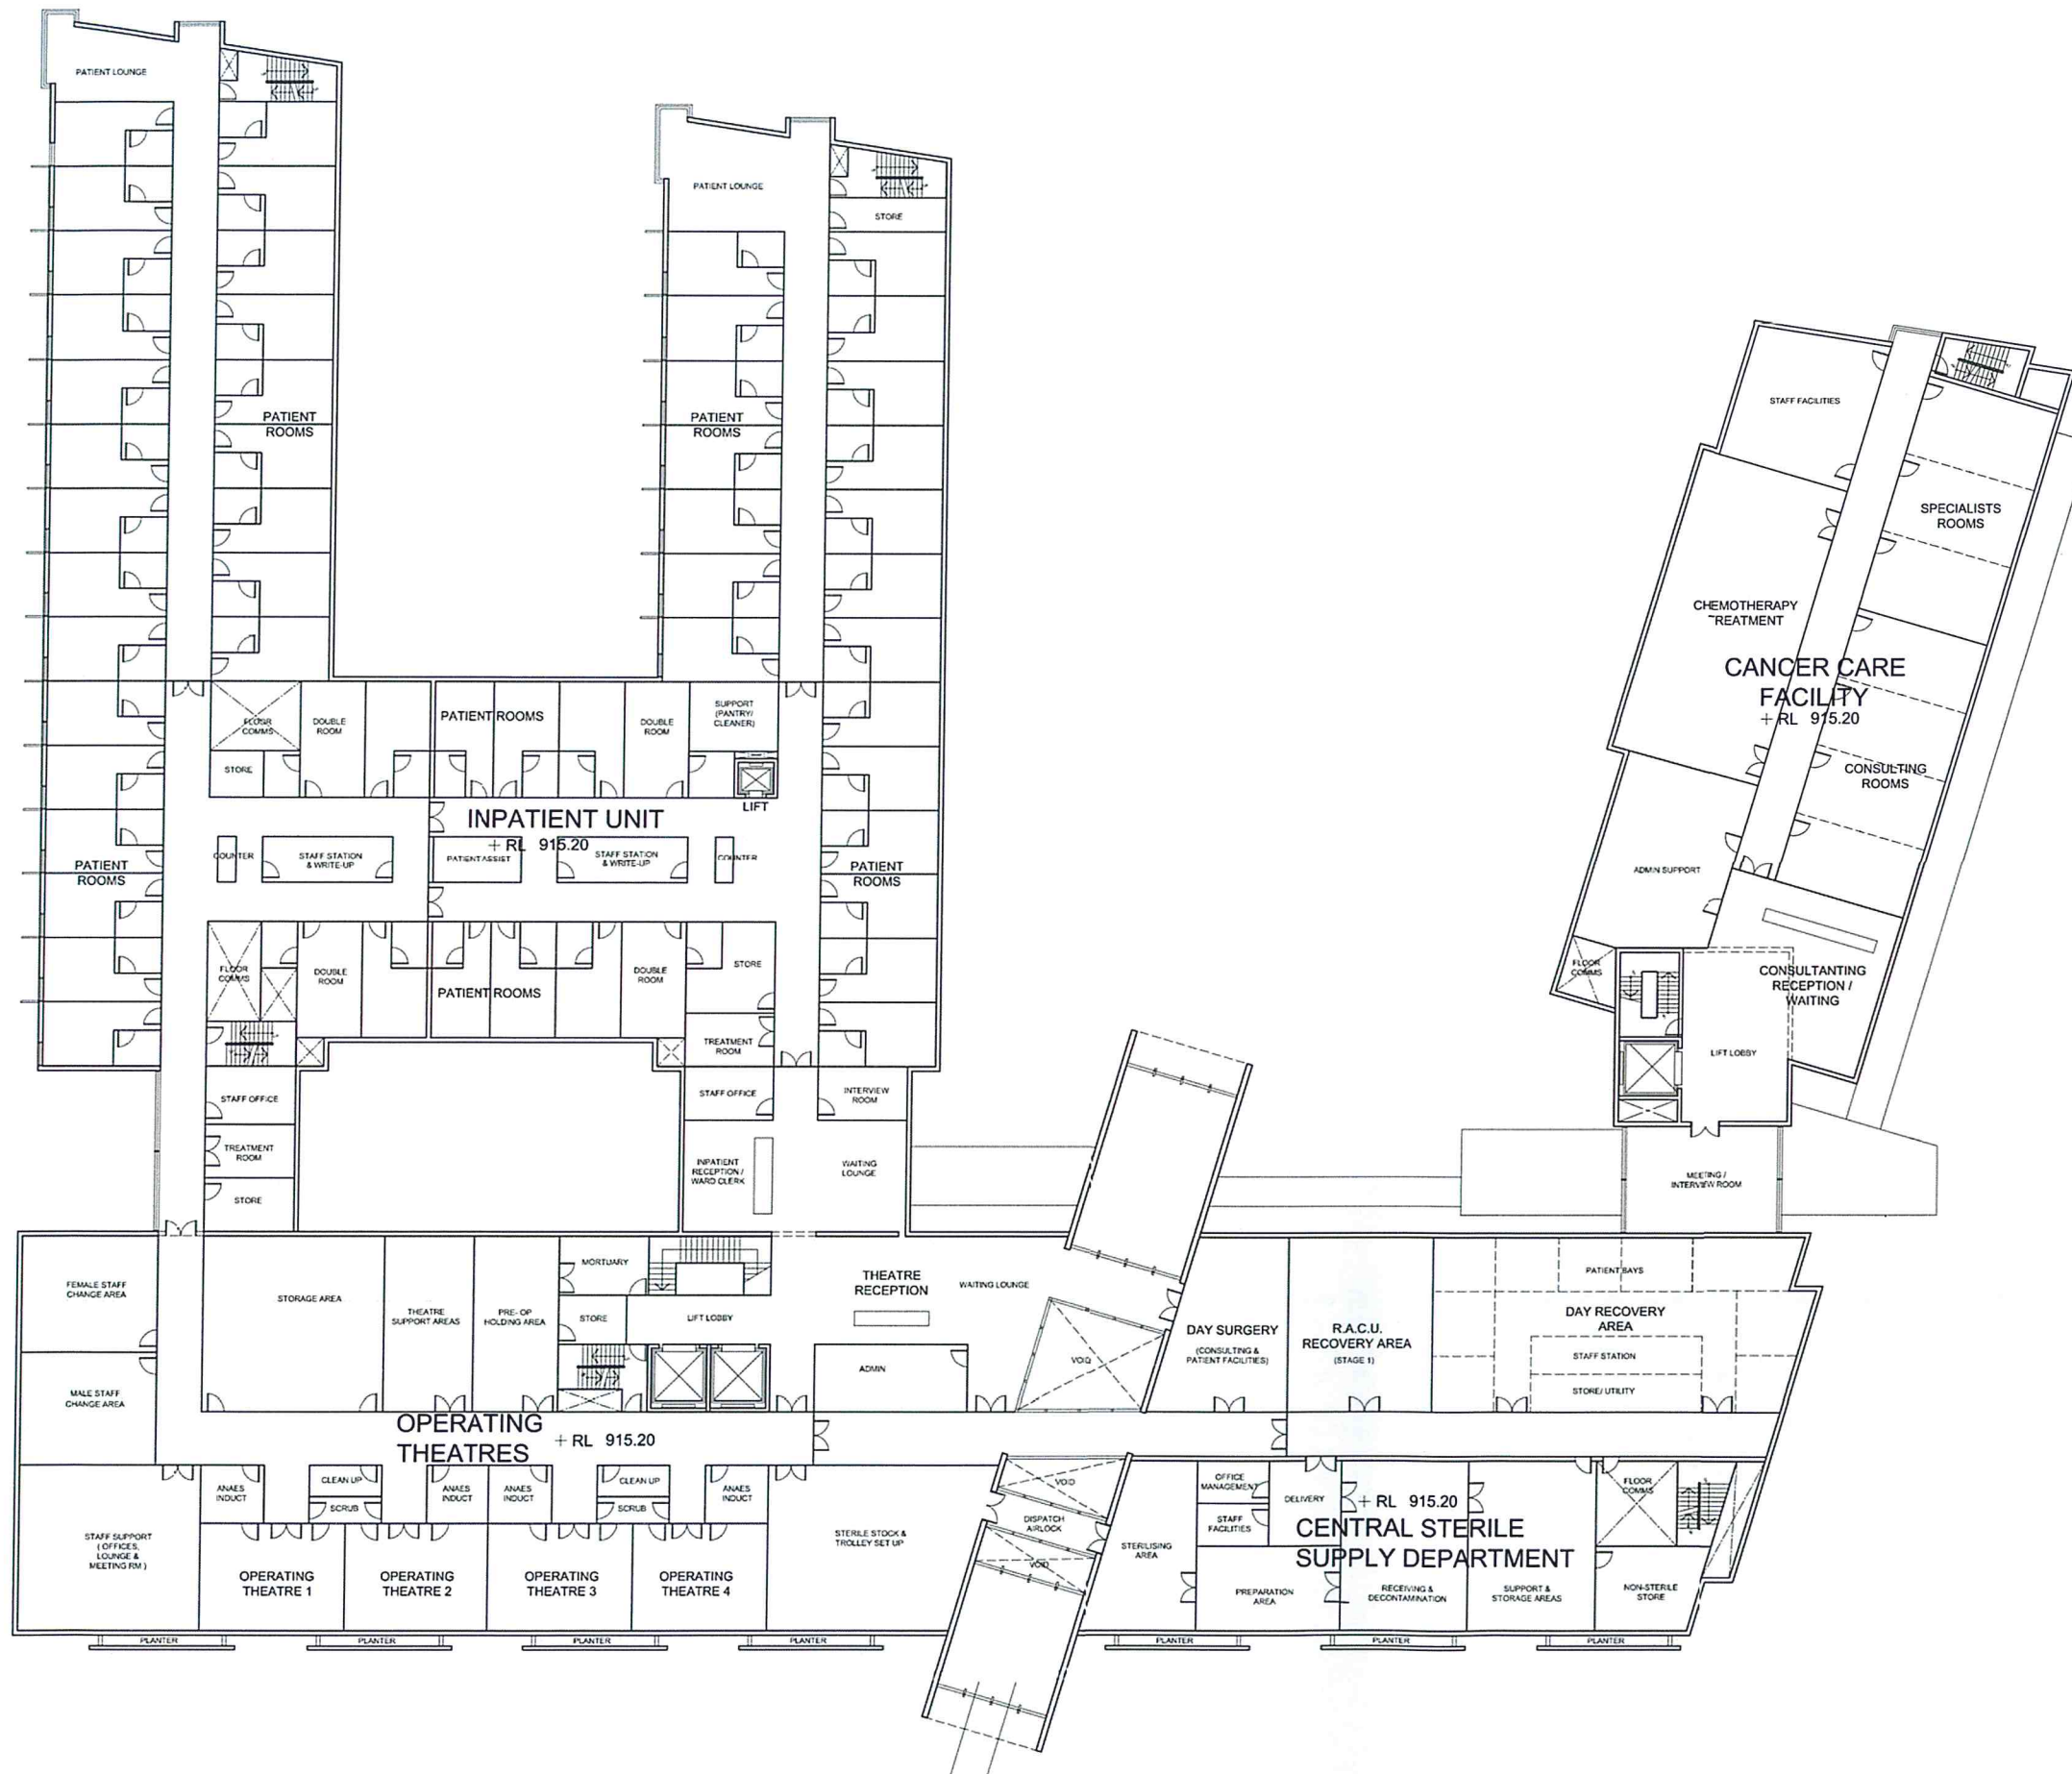

©TVS architects


Use nominated dimensions in preference to scaling. All dimensions are to be verified on site prior to commencement of work. Emailed drawings represent uncontrolled copies of the original. A ????? symbol in the date section of the amendments column represents an uncontrolled copy of the original document.

18/03/2014 2:40:50 PM

0 8 16 24



Scale (m)

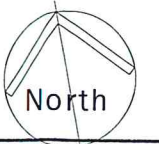

NSW GOVERNMENT
Planning

Issued under the Environmental Planning and Assessment Act 1979

Approved Section 75W Modification Application

No. **MOD1** granted on the **23/10/14**

in respect to MP **08-0232**

Signed **OG**

Sheet No. **4** of **11**

Revision	Description	Date	Initials
1	DA Issue	18.03.14	DH

TVS architects
Brisbane
48 Leichhardt St, Spring Hill Q 4000
(07) 3831 2116
tvsarchitects.com.au
facebook.com/tvs.architects


Project
Orange Private Hospital Site

Client
James Richmark Pty Ltd

Drawing Title
Private Hospital Precinct -
Level 2

Project Architect/Designer M Urquhart
Scale @ A3 Checked
1:400
Drawing No. 5420.3S.02.402

Drawn By BH
Date Drawn Mar 2014
Date Checked
Revision 1

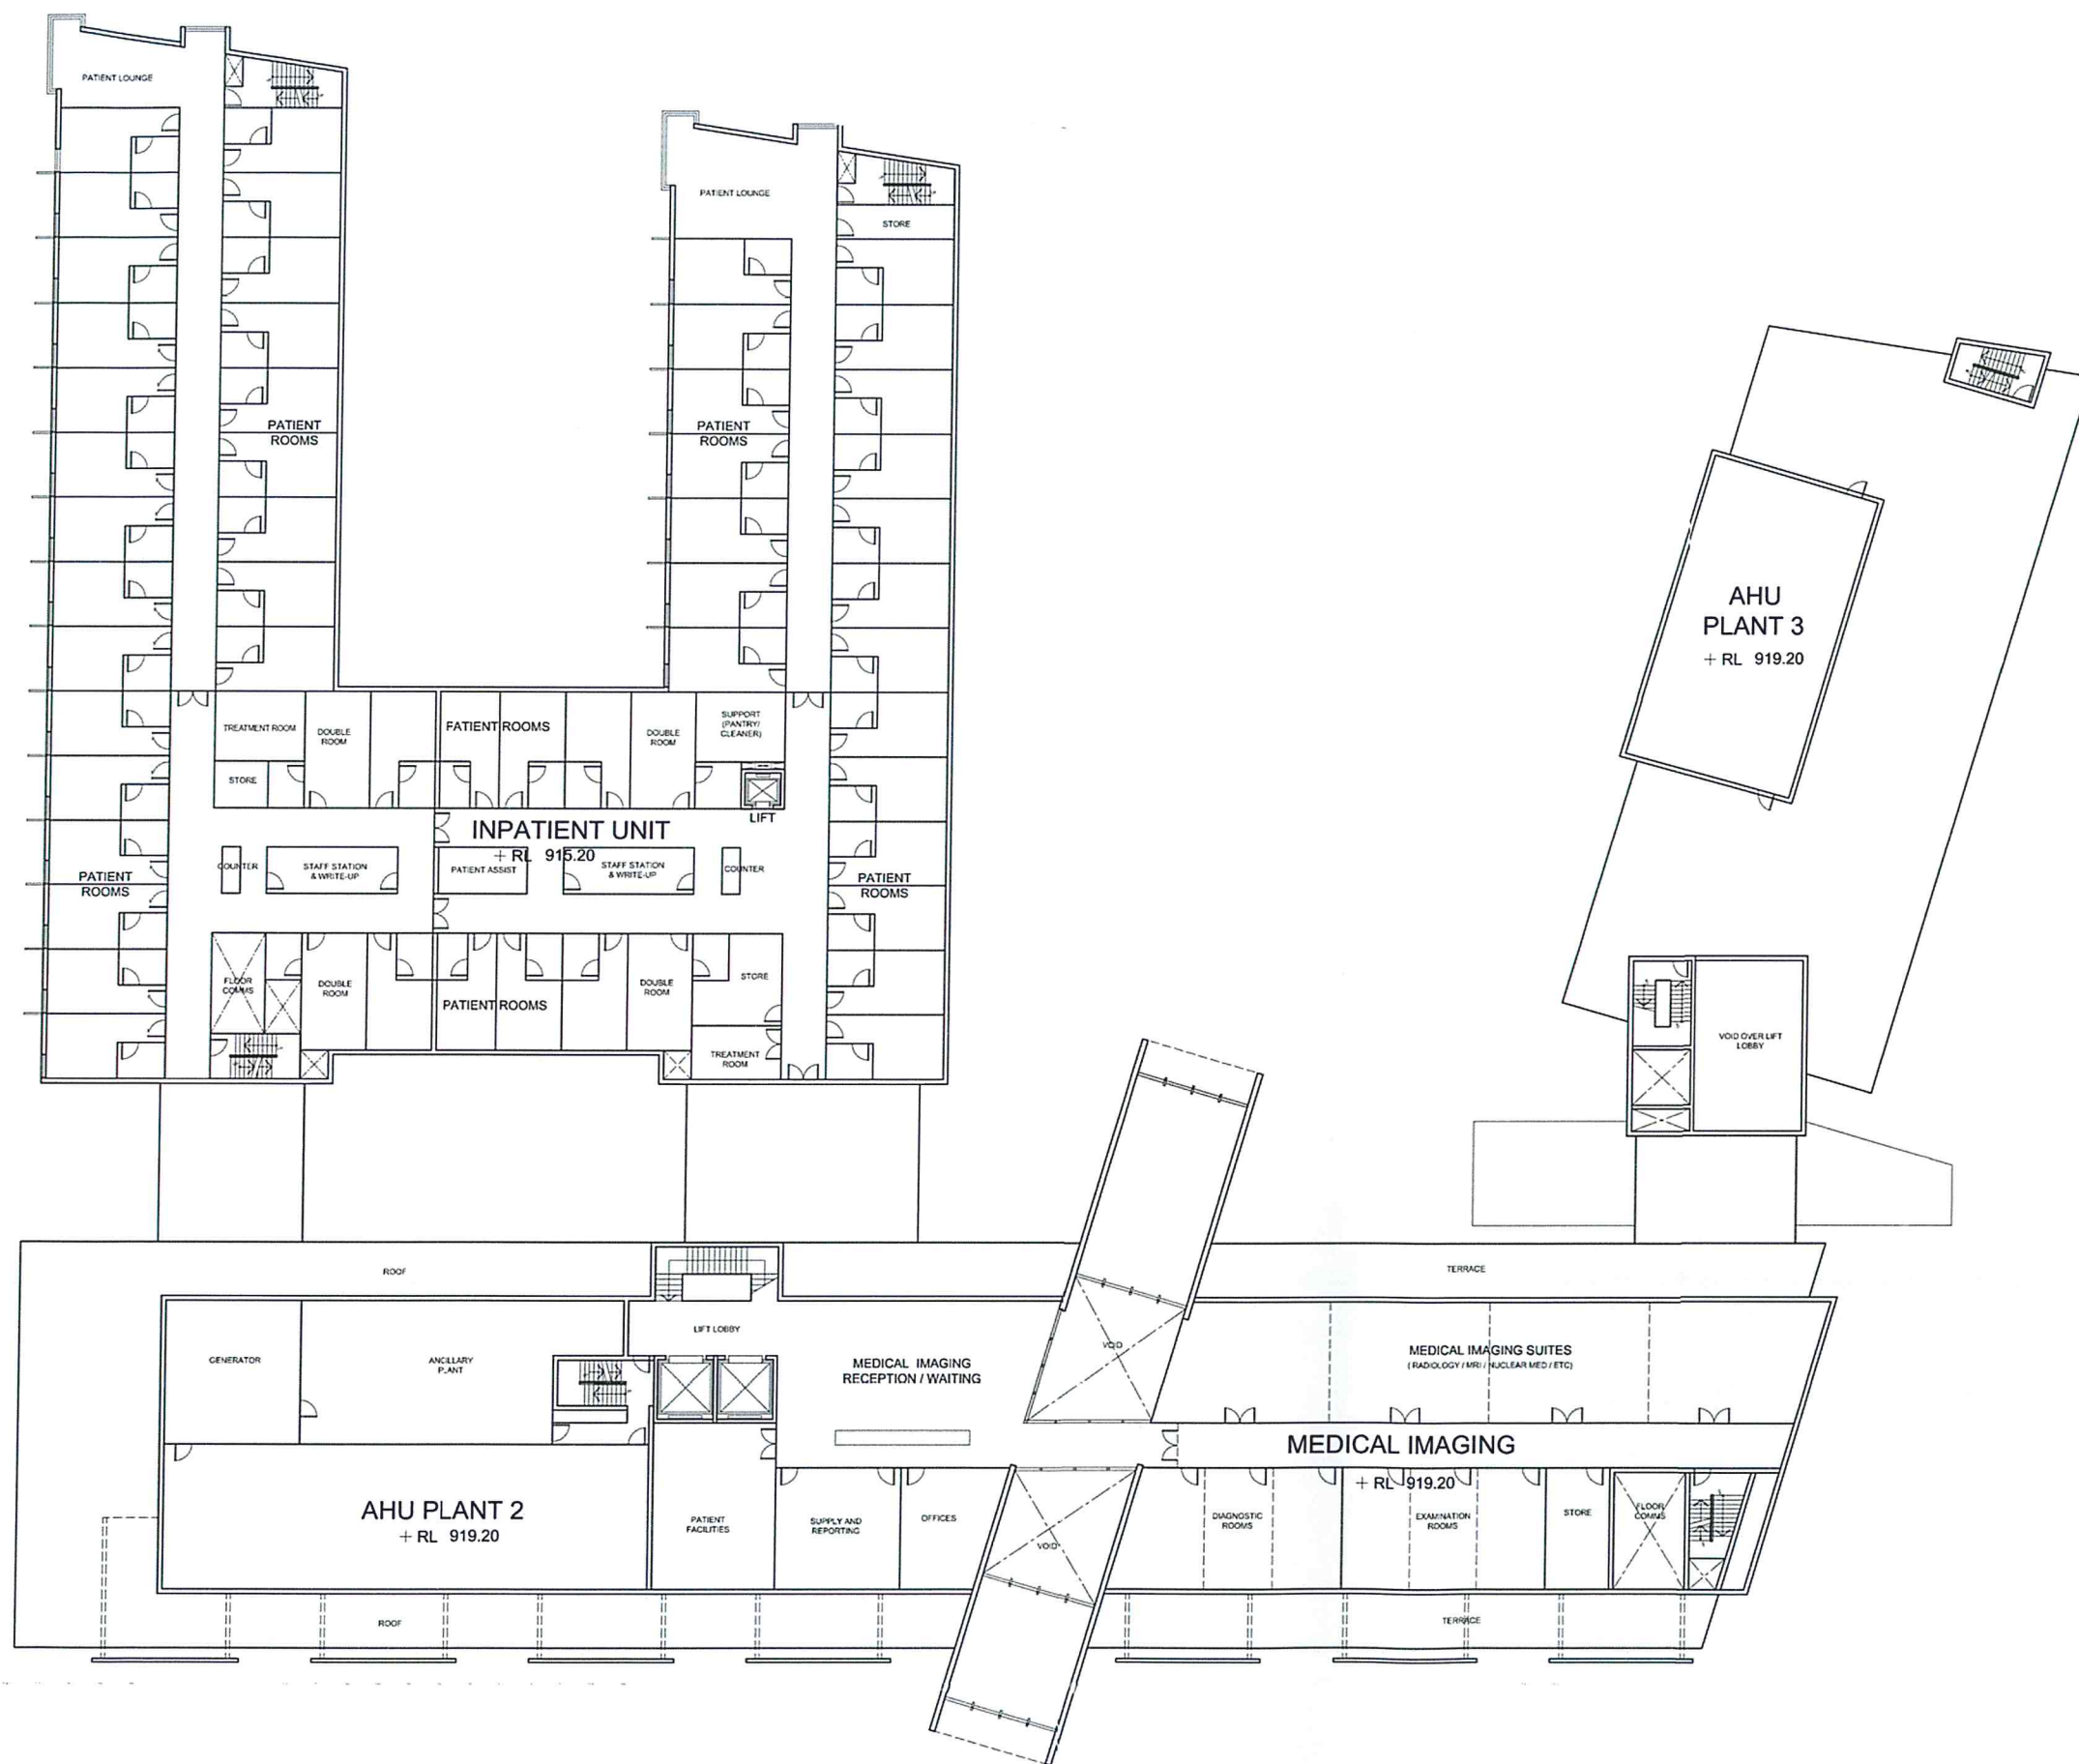

©TVS architects


Use nominated dimensions in preference to scaling. All dimensions are to be verified on site prior to commencement of work. Emailed drawings represent uncontrolled copies of the original. A '?????' symbol in the date section of the amendments column represents an uncontrolled copy of the original document.

18/03/2014 3:12:30 PM

0 8 16 24



Scale (m)

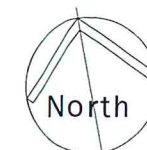

NSW GOVERNMENT
Planning

Issued under the Environmental Planning and Assessment Act 1979

Approved Section 75W Modification Application

No. **MOD 1** granted on the **23/10/14**

in respect to MP **08-0232**

Signed **DG**

Sheet No. **5** of **11**

Revision	Description	Date	Initials
1	DA Issue	18.03.14	DH

TVS architects
Brisbane
48 Leichhardt St, Spring Hill Q 4000
(07) 3831 2116
tvsearchitects.com.au
facebook.com/tvs.architects

Project
Orange Private Hospital Site

Client
James Richmark Pty Ltd

Drawing Title
Private Hospital Precinct -
Level 3

Project Architect/Designer M Urquhart
Scale @ A3 Checked
1:400
Drawing No. 5420.3S.02.403

Drawn By BH
Date Drawn Mar 2014
Date Checked
Revision 1



©TVS architects

Use nominated dimensions in preference to scaling. All dimensions are to be verified on site prior to commencement of work. Emailed drawings represent uncontrolled copies of the original. A '?????' symbol in the date section of the amendments column represents an uncontrolled copy of the original document.

18/03/2014 3:12:32 PM



Scale (m)



NSW GOVERNMENT
Planning

Issued under the Environmental Planning and Assessment Act 1979

Approved Section 75W Modification Application

No. **MOD 1** granted on the **23/10/12**

in respect to MP **08-0232**

Signed **DL**

Sheet No. **6** of **11**

Revision	Description	Date	Initials
1	DA Issue	18.03.14	DH

TVS architects
Brisbane
48 Leichhardt St, Spring Hill Q 4000
(07) 3831 2116
tvсарchitects.com.au
facebook.com/tvs.architects


Project
Orange Private Hospital Site

Client
James Richmark Pty Ltd

Drawing Title
Private Hospital Precinct -
Roof Plan

Project Architect/Designer M Urquhart
Scale @ A3 Checked
1:400
Drawing No. 5420.3S.02.404

Drawn By BH
Date Drawn Mar 2014
Date Checked
Revision 1

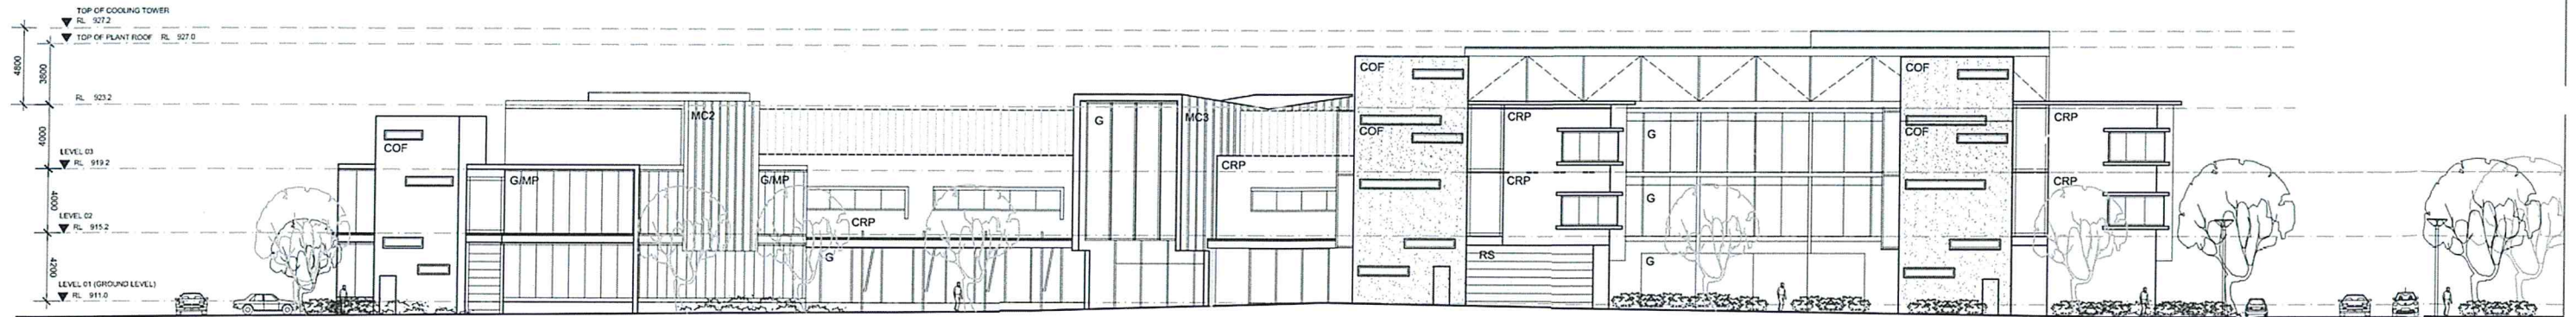

NORTHERN ELEVATION



NSW GOVERNMENT
Planning

Issued under the Environmental Planning and Assessment Act 1979

Approved Section 75W Modification Application


No. **MOD 1** granted on the **23/10/14**

in respect to MP **08-0232**

Signed **DG**

Sheet No. **7** of **11**

Preliminary

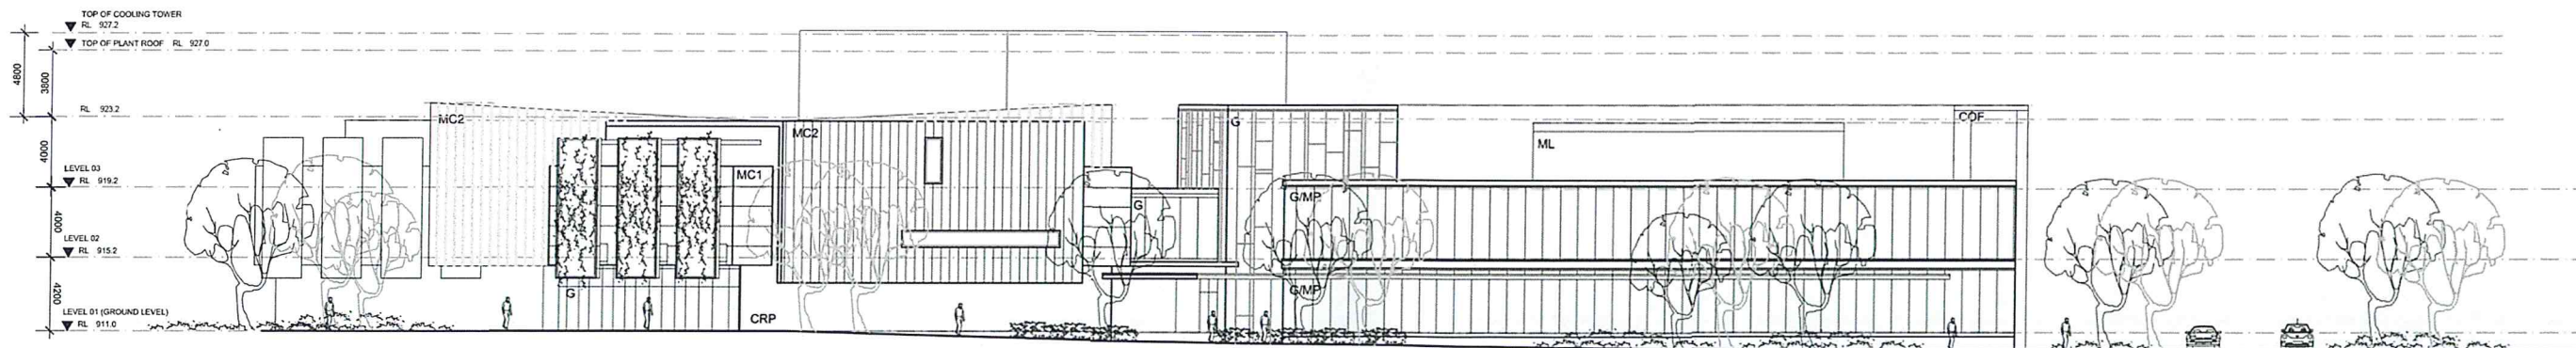

EASTERN ELEVATION

LEGEND:

CRP - CEMENT RENDER PAINTED TO MASONRY
G - GLAZING
G/MP - COLOURED GLAZING AND COLOURED METAL PANELS
CT - TIMBER PLY PANELS
TP - CERAMIC TILE
COF - CONCRETE OFF-FORM
CSS - CONCRETE BLADE SUN SHADE
RS - ROLLER SHUTTER
TIM - TIMBER BATTENS SCREEN

MC1 - PRE-FINISHED METAL CLADDING (HORIZONTAL)
MC2 - PRE-FINISHED METAL CLADDING (VERTICAL)
MC3 - PRE-FINISHED METAL CLADDING (PANELS)
MM - PRE-FINISHED METAL MESH
MSS - PRE-FINISHED METAL SUN SHADE (HORIZONTAL)
ML - METAL LOUVRES (HORIZONTAL)
SG - STEEL FRAMED GRILL PANEL
PB - STEEL FRAMED PLANTER BOX (HIDDEN) AND CLIMBING PLANTS

Brisbane
48 Leichhardt St, Spring Hill Q 4000
(07) 3831 2116
Gold Coast
Zurich House
8-10 Karp Crt, Bundall Q 4217
(07) 5574 2266
tvsarchitects.com.au
facebook.com/tvs.architects

TVS
architects

Project

Orange Private Hospital Site
Forest Road, Orange

Drawing Title

Private Hospital Precinct - Elevations

Revision	Description	Date	Initials
1	DA Issue	18.03.14	DH

Project Architect/Designer

M Urquhart

Drawn By

BH

Date Drawn

Mar 2014

Scale @ A3

Checked for Construction

Date Checked


1:400

Drawing No.


5420.02.405

Revision

1

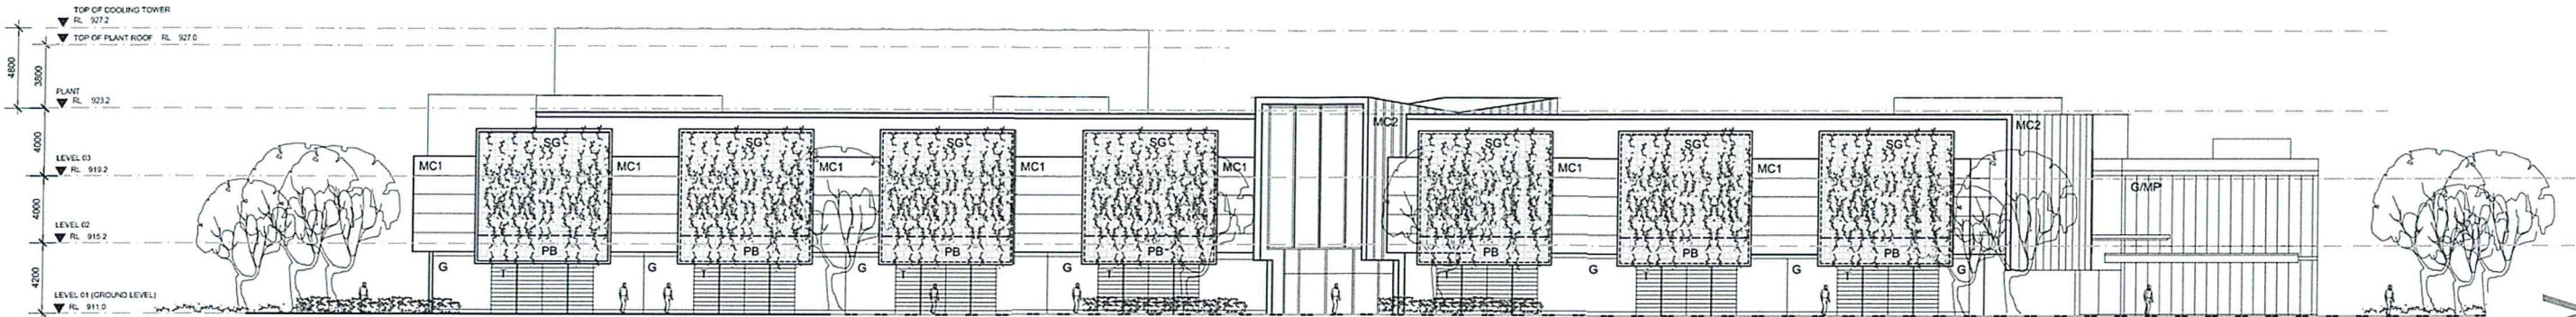

SOUTHERN ELEVATION

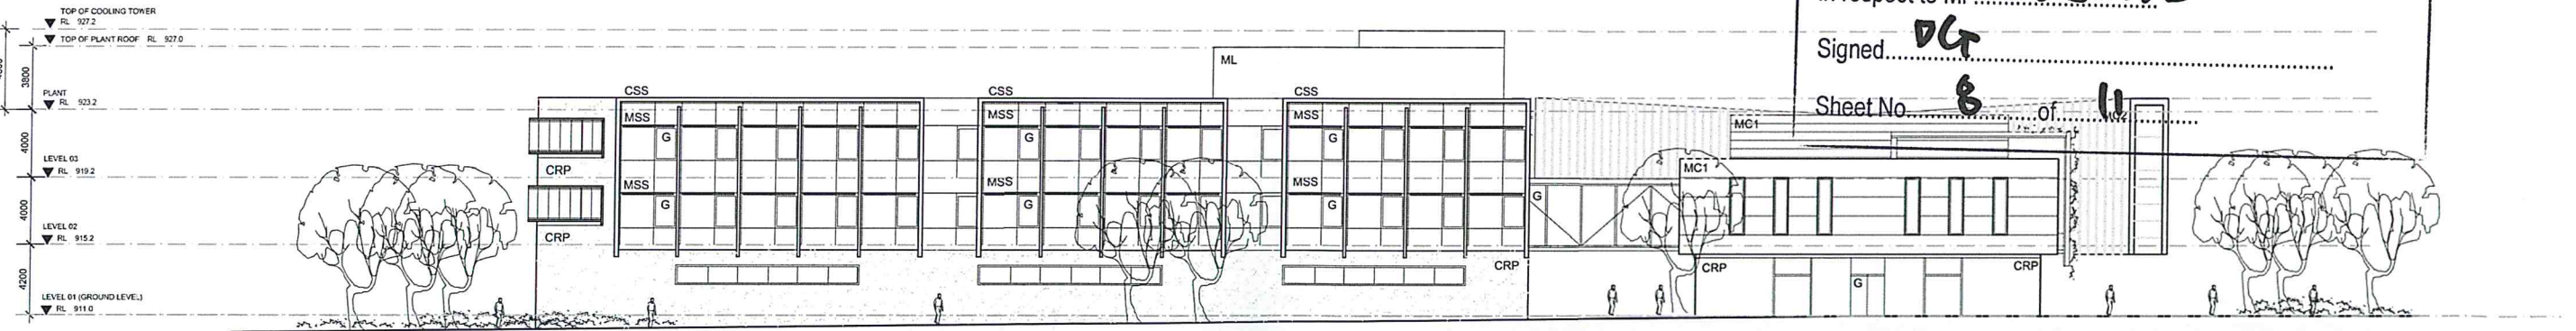

WESTERN ELEVATION



NSW GOVERNMENT
Planning

Issued under the Environmental Planning and Assessment Act 1979

Approved Section 75W Modification Application

No. **MOD 1** granted on the **23/10/14**

in respect to MP **08_0232**

Signed **DLT**

Sheet No. **8** of **11**

LEGEND:

CRP - CEMENT RENDER PAINTED TO MASONRY
G - GLAZING
G/MP - COLOURED GLAZING AND COLOURED METAL PANELS
TP - TIMBER PLY PANELS
CT - CERAMIC TILE
COF - CONCRETE OFF-FORM
CSS - CONCRETE BLADE SUN SHADE
RS - ROLLER SHUTTER
TIM - TIMBER BATTENS SCREEN

MC1 - PRE-FINISHED METAL CLADDING (HORIZONTAL)
MC2 - PRE-FINISHED METAL CLADDING (VERTICAL)
MC3 - PRE-FINISHED METAL CLADDING (PANELS)
MM - PRE-FINISHED METAL MESH
MSS - PRE-FINISHED METAL SUN SHADE (HORIZONTAL)
ML - METAL LOUVRES (HORIZONTAL)
SG - STEEL FRAMED GRILL PANEL
PB - STEEL FRAMED PLANTER BOX (HIDDEN) AND CLIMBING PLANTS

Brisbane
48 Leichhardt St, Spring Hill Q 4000
(07) 3831 2116
Gold Coast
Zurich House
8-10 Karp Crt, Bundall Q 4217
(07) 5574 2266
tvsarchitects.com.au
facebook.com/tvs.architects

TVS
architects

Project

Orange Private Hospital Site
Forest Road, Orange

Drawing Title

Private Hospital Precinct - Elevations


Revision	Description	Date	Initials
1	DA Issue	18.03.14	DH

Project Architect/Designer
M Urquhart
Scale @ A3
1:400
Drawing No.
5420.02.406


Drawn By
BH
Checked for Construction
Date Checked
Mar 2014

Revision
1

Use nominated dimensions in preference to scaling. All dimensions are to be verified on site prior to commencement of work. Emailed drawings represent uncontrolled copies of the original. A ????? symbol in the date section of the amendments column represents an uncontrolled copy of the original document.
18/03/2014 3:12:40 PM

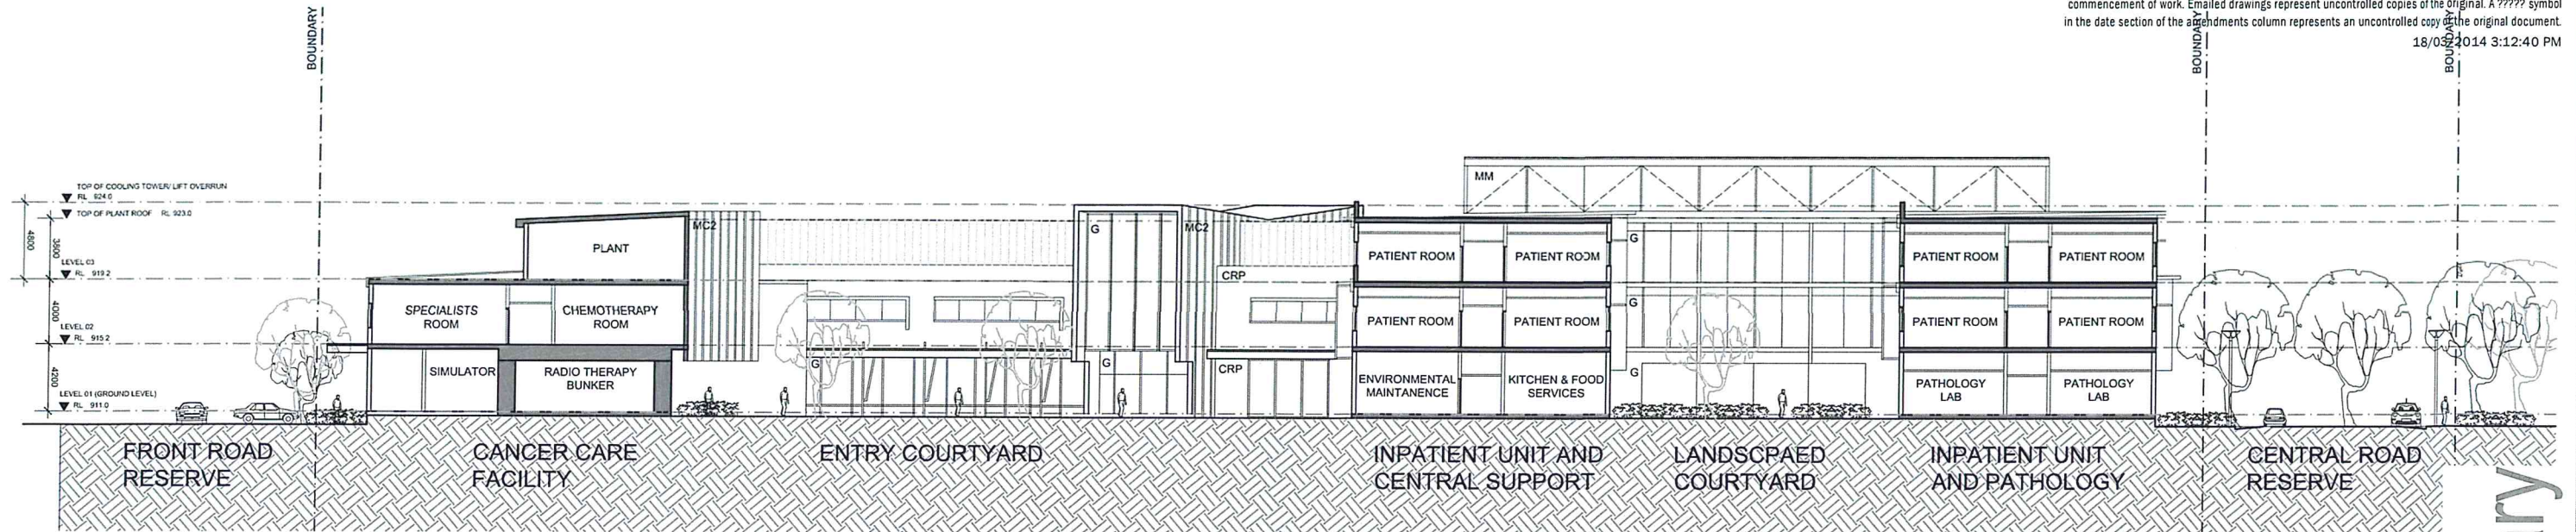

SECTION A-A

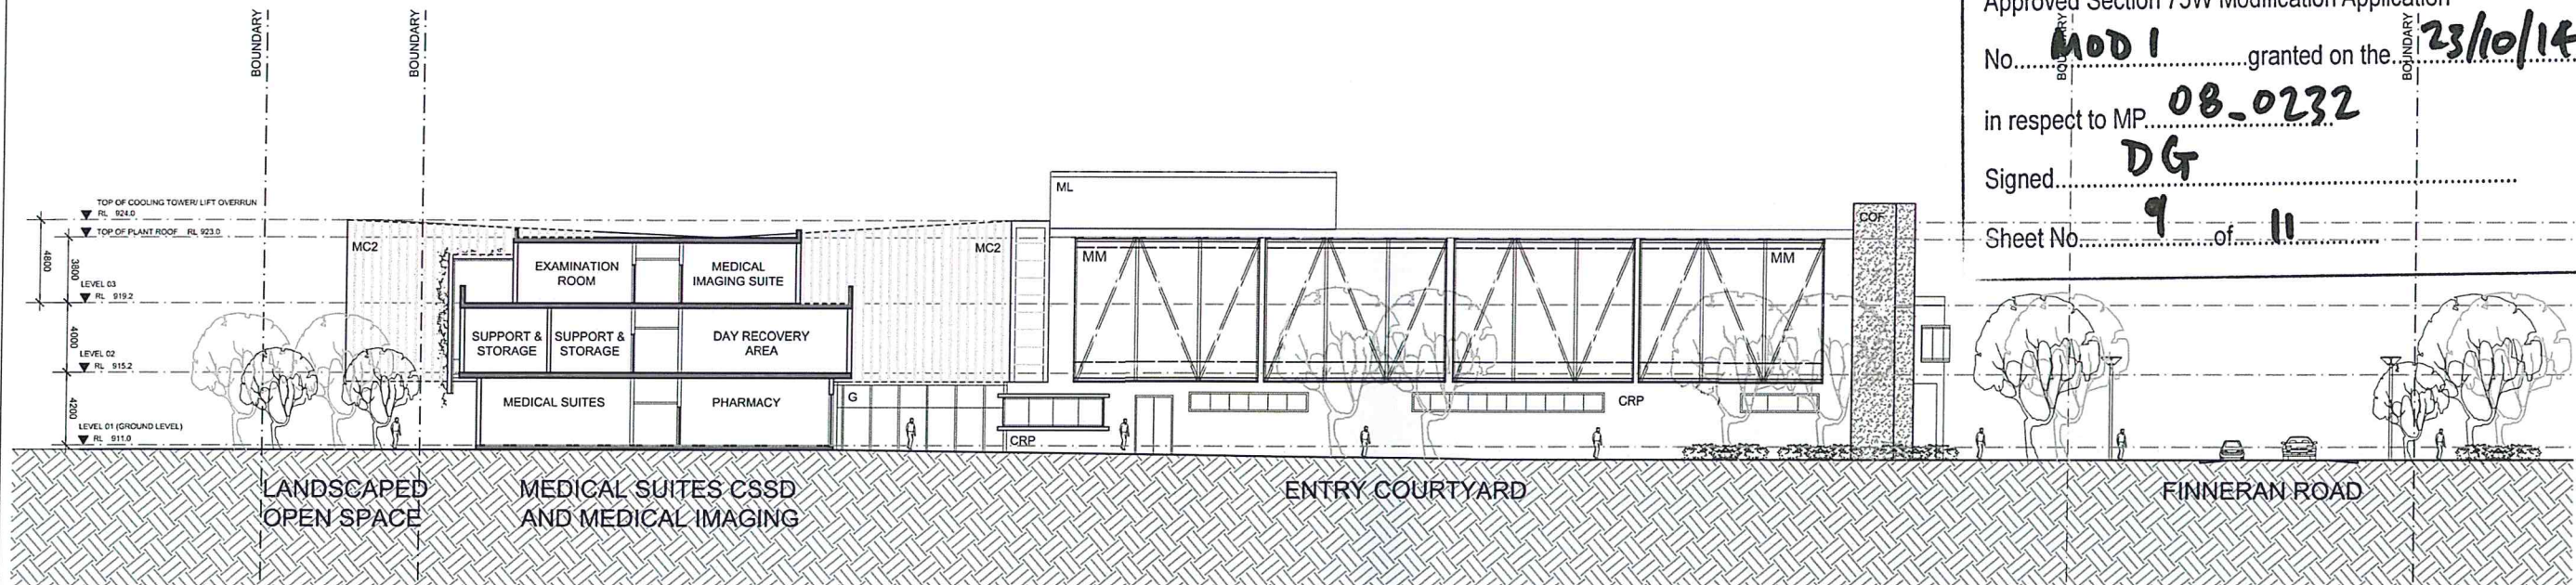

SECTION B-B

LEGEND:

- | | |
|---|--|
| CRP - CEMENT RENDER PAINTED TO MASONRY | MC1 - PRE-FINISHED METAL CLADDING (HORIZONTAL) |
| G - GLAZING | MC2 - PRE-FINISHED METAL CLADDING (VERTICAL) |
| G/MP - COLOURED GLAZING AND COLOURED METAL PANELS | MC3 - PRE-FINISHED METAL CLADDING (PANELS) |
| TP - TIMBER PLY PANELS | MM - PRE-FINISHED METAL MESH |
| CT - CERAMIC TILE | MSS - PRE-FINISHED METAL SIM SHADE (HORIZONTAL) |
| COF - CONCRETE OFF-FORM | ML - METAL LOUVRES (HORIZONTAL) |
| CSS - CONCRETE BLADE SUN SHADE | SG - STEEL FRAMED GRILL PANEL |
| RS - ROLLER SHUTTER | PB - STEEL FRAMED PLANTER BOX (HIDDEN) AND CLIMBING PLANTS |



NSW GOVERNMENT
Planning

Issued under the Environmental Planning and Assessment Act 1979

Approved Section 75W Modification Application

No. **MOD 1** granted on the **23/10/14**

in respect to MP **08-0232**

Signed **DG**

Sheet No. **9** of **11**

Preliminary

Brisbane
48 Leichhardt St, Spring Hill Q 4000
(07) 3831 2116
Gold Coast
Zurich House
8-10 Karp Crt, Bundall Q 4217
(07) 5574 2266
tvsarchitects.com.au
facebook.com/tvs.architects

TVS
architects

Project

Orange Private Hospital Site
Forest Road, Orange

Drawing Title

Private Hospital Precinct - Sections

Revision	Description	Date	Initials
1	DA Issue	18.03.14	DH

Project Architect/Designer
M Urquhart

Drawn By
BH

Date Drawn
Mar 2014

Scale @ A3
1 : 400

Checked for Construction

Date Checked


Drawing No.

5420.02.407


Revision

1

Use nominated dimensions in preference to scaling. All dimensions are to be verified on site prior to commencement of work. Emailed drawings represent uncontrolled copies of the original. A ????? symbol in the date section of the amendments column represents an uncontrolled copy of the original document.
18/03/2014 2:40:53 PM

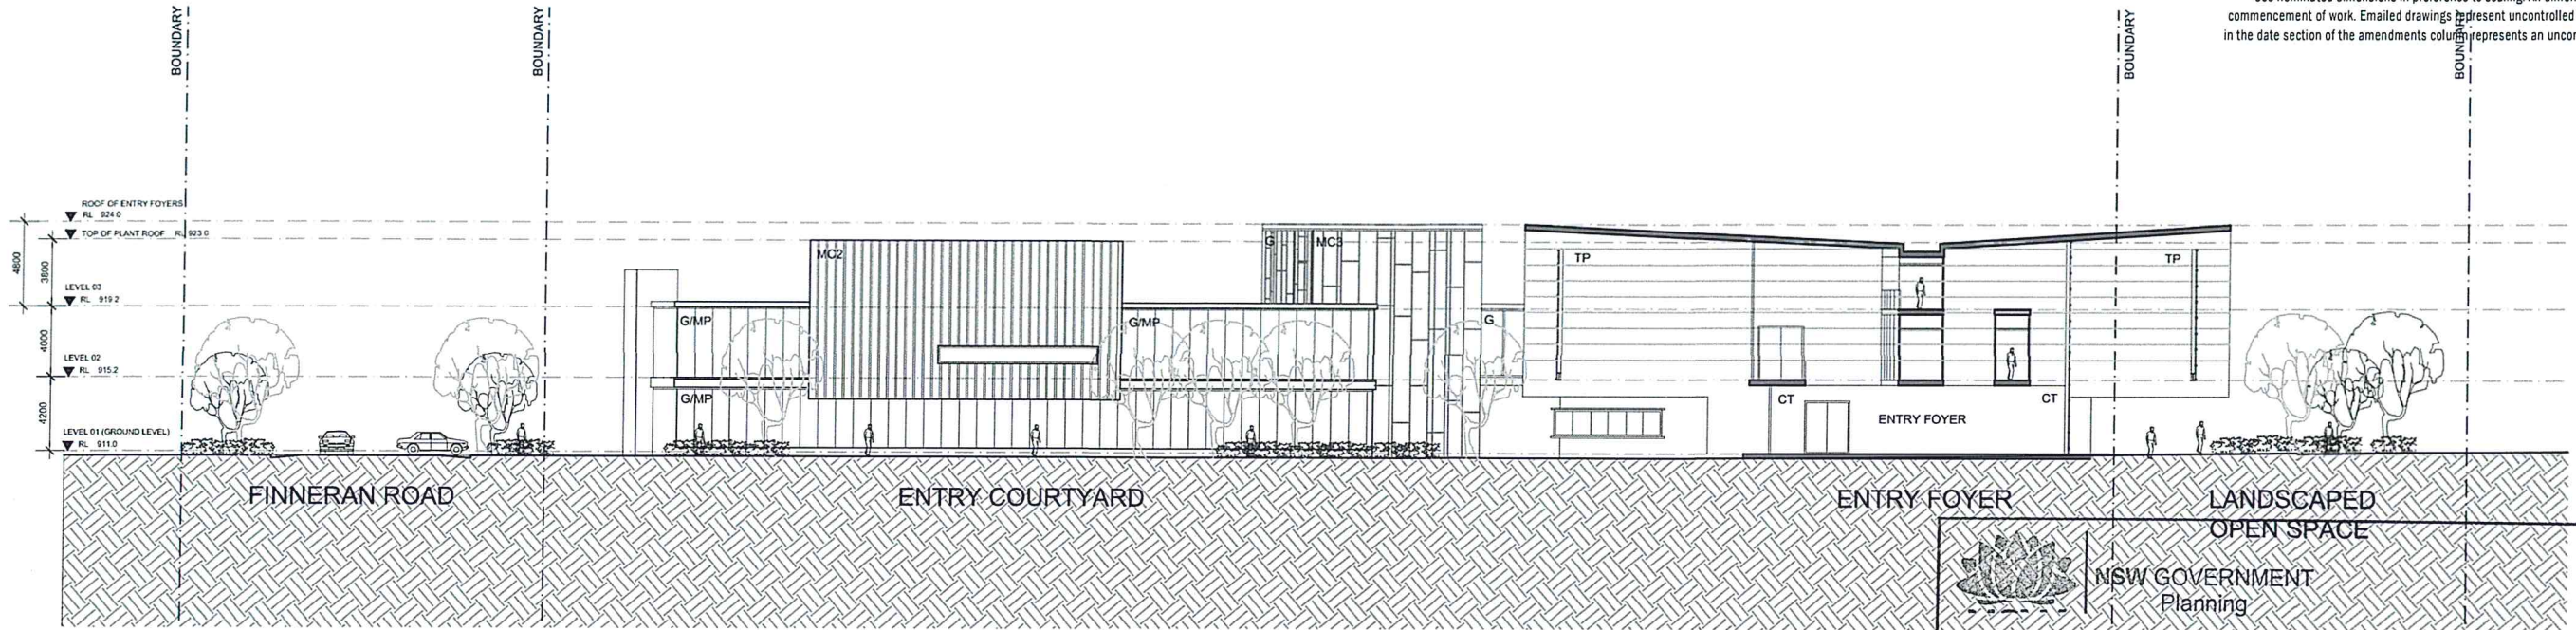

SECTION C-C

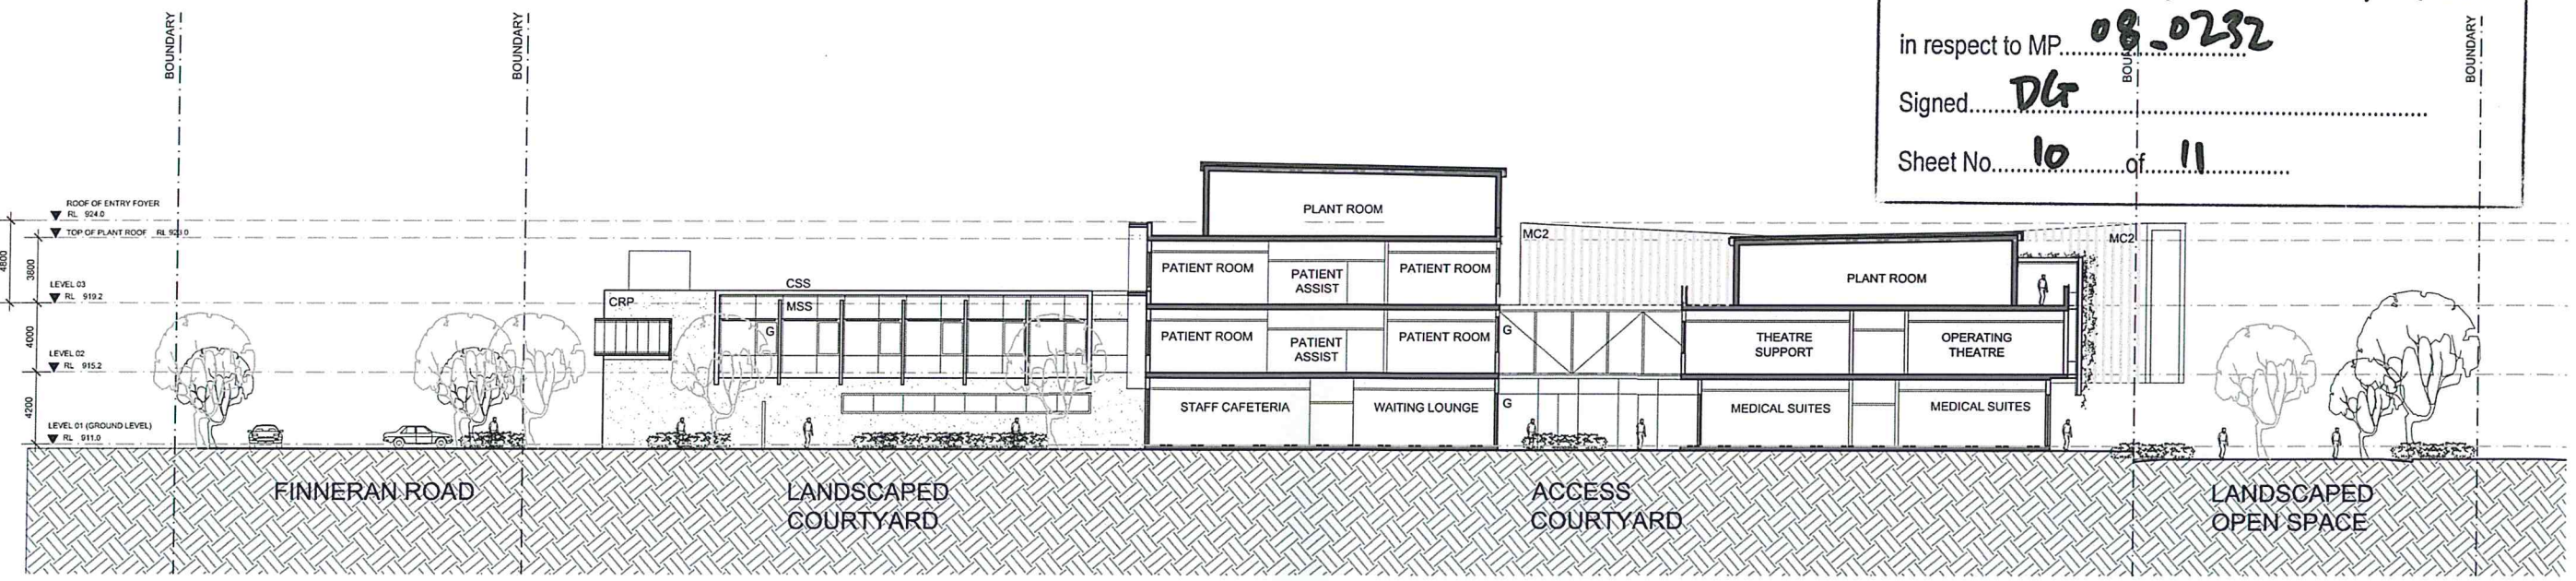

SECTION D-D

NSW GOVERNMENT
Planning

Issued under the Environmental Planning and Assessment Act 1979

Approved Section 75W Modification Application

No. **MOD 1** granted on the **23/10/14**

in respect to MP **08.0232**

Signed **DL**

Sheet No. **10** of **11**

- LEGEND:
- CRP - CEMENT RENDER PAINTED TO MASONARY
 - G - GLAZING
 - G/M/P - COLOURED GLAZING AND COLOURED METAL PANELS
 - TP - TIMBER PLY PANELS
 - CT - CERAMIC TILE
 - COF - CONCRETE OFF-FORM
 - CSS - CONCRETE BLADE SUN SHADE
 - RS - ROLLER SHUTTER
 - TIM - TIMBER BATTENS SCREEN
 - MC1 - PRE-FINISHED METAL CLADDING (HORIZONTAL)
 - MC2 - PRE-FINISHED METAL CLADDING (VERTICAL)
 - MC3 - PRE-FINISHED METAL CLADDING (PANELS)
 - MM - PRE-FINISHED METAL MESH
 - MSS - PRE-FINISHED METAL SUN SHADE (HORIZONTAL)
 - ML - METAL LOUVRES (HORIZONTAL)
 - SG - STEEL FRAMED GRILL PANEL
 - PB - STEEL FRAMED PLANTER BOX (HIDDEN) AND CLIMBING PLANTS

Brisbane
48 Leichhardt St, Spring Hill Q 4000
(07) 3831 2116
Gold Coast
Zurich House
8-10 Karp Crt, Bundall Q 4217
(07) 5574 2266
tvsarchitects.com.au
facebook.com/tvs.architects

TVS
architects

Project
Orange Private Hospital Site
Forest Road, Orange

Drawing Title
Private Hospital Precinct - Sections

Revision	Description	Date	Initials
1	DA Issue	18.03.14	DH

Project Architect/Designer
M Urquhart

Drawn By
BH

Scale @ A3
1 : 400

Drawing No.
5420.02.408

Date Drawn
Mar 2014

Checked for Construction
Date Checked

Revision
1

Preliminary

