


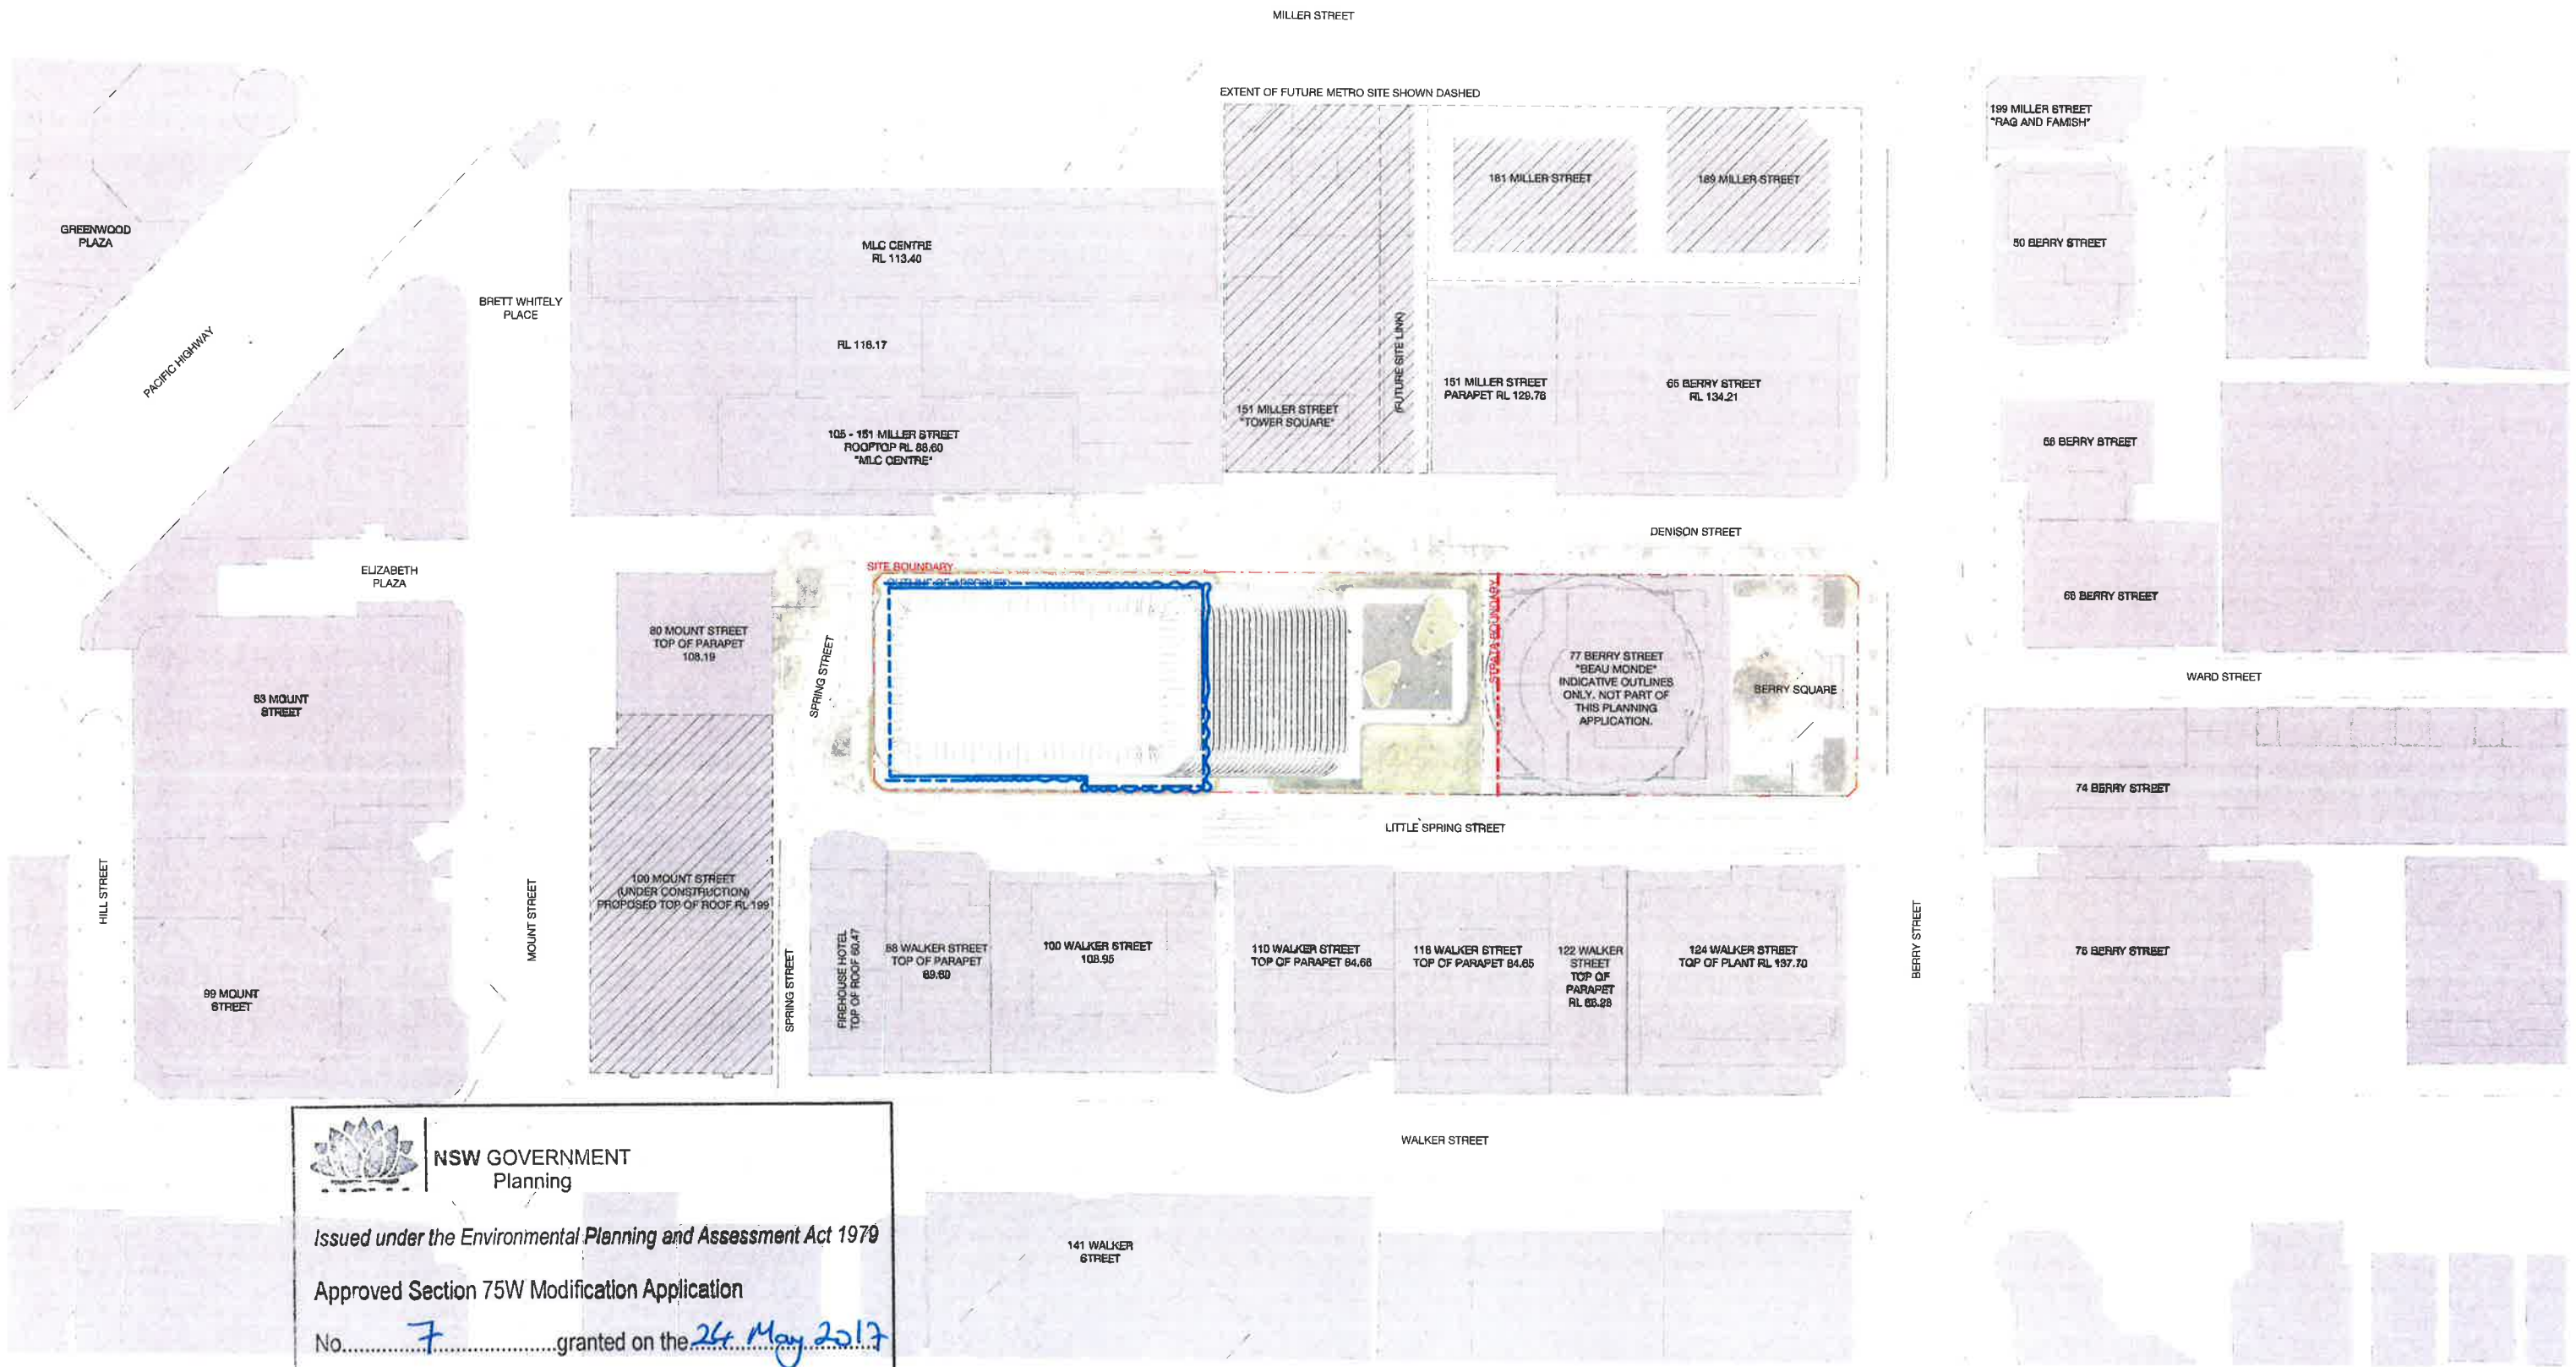



NSW GOVERNMENT
Planning

Issued under the *Environmental Planning and Assessment Act 1979*

Approved Section 75W Modification Application

No. 7 granted on the 24 May 2017

in respect to MP. 08 02 35

Signed [Signature]

Sheet No. 1 of 28

 **WINTEN**
PROPERTY
GROUP

1 Denison Street
North Sydney, NSW 2060

General Arrangement Plan
Site Plan


Scale	1 : 500	@ A1
Drawn	WH	Checked JF
Project no.	612055	
Status	Design Development	
Plot Date	1/03/2017 8:22:23 PM	
BIM	1DENISON_RS_ARCH	
Drawing no.	DA01.000	Revision 02

Melbourne 1 Nicholson Street
Melbourne VIC 3000 Australia
T 03 8664 8200 F 03 8664 8300
email mel@batesmart.com.au
http://www.batesmart.com.au

Sydney 43 Brisbane Street
Surry Hills NSW 2010 Australia
T 02 8354 5100 F 02 8354 5189
email syd@batesmart.com.au
http://www.batesmart.com.au

Bates Smart Pty Ltd ABN 70 004 999 400

BATESSMART

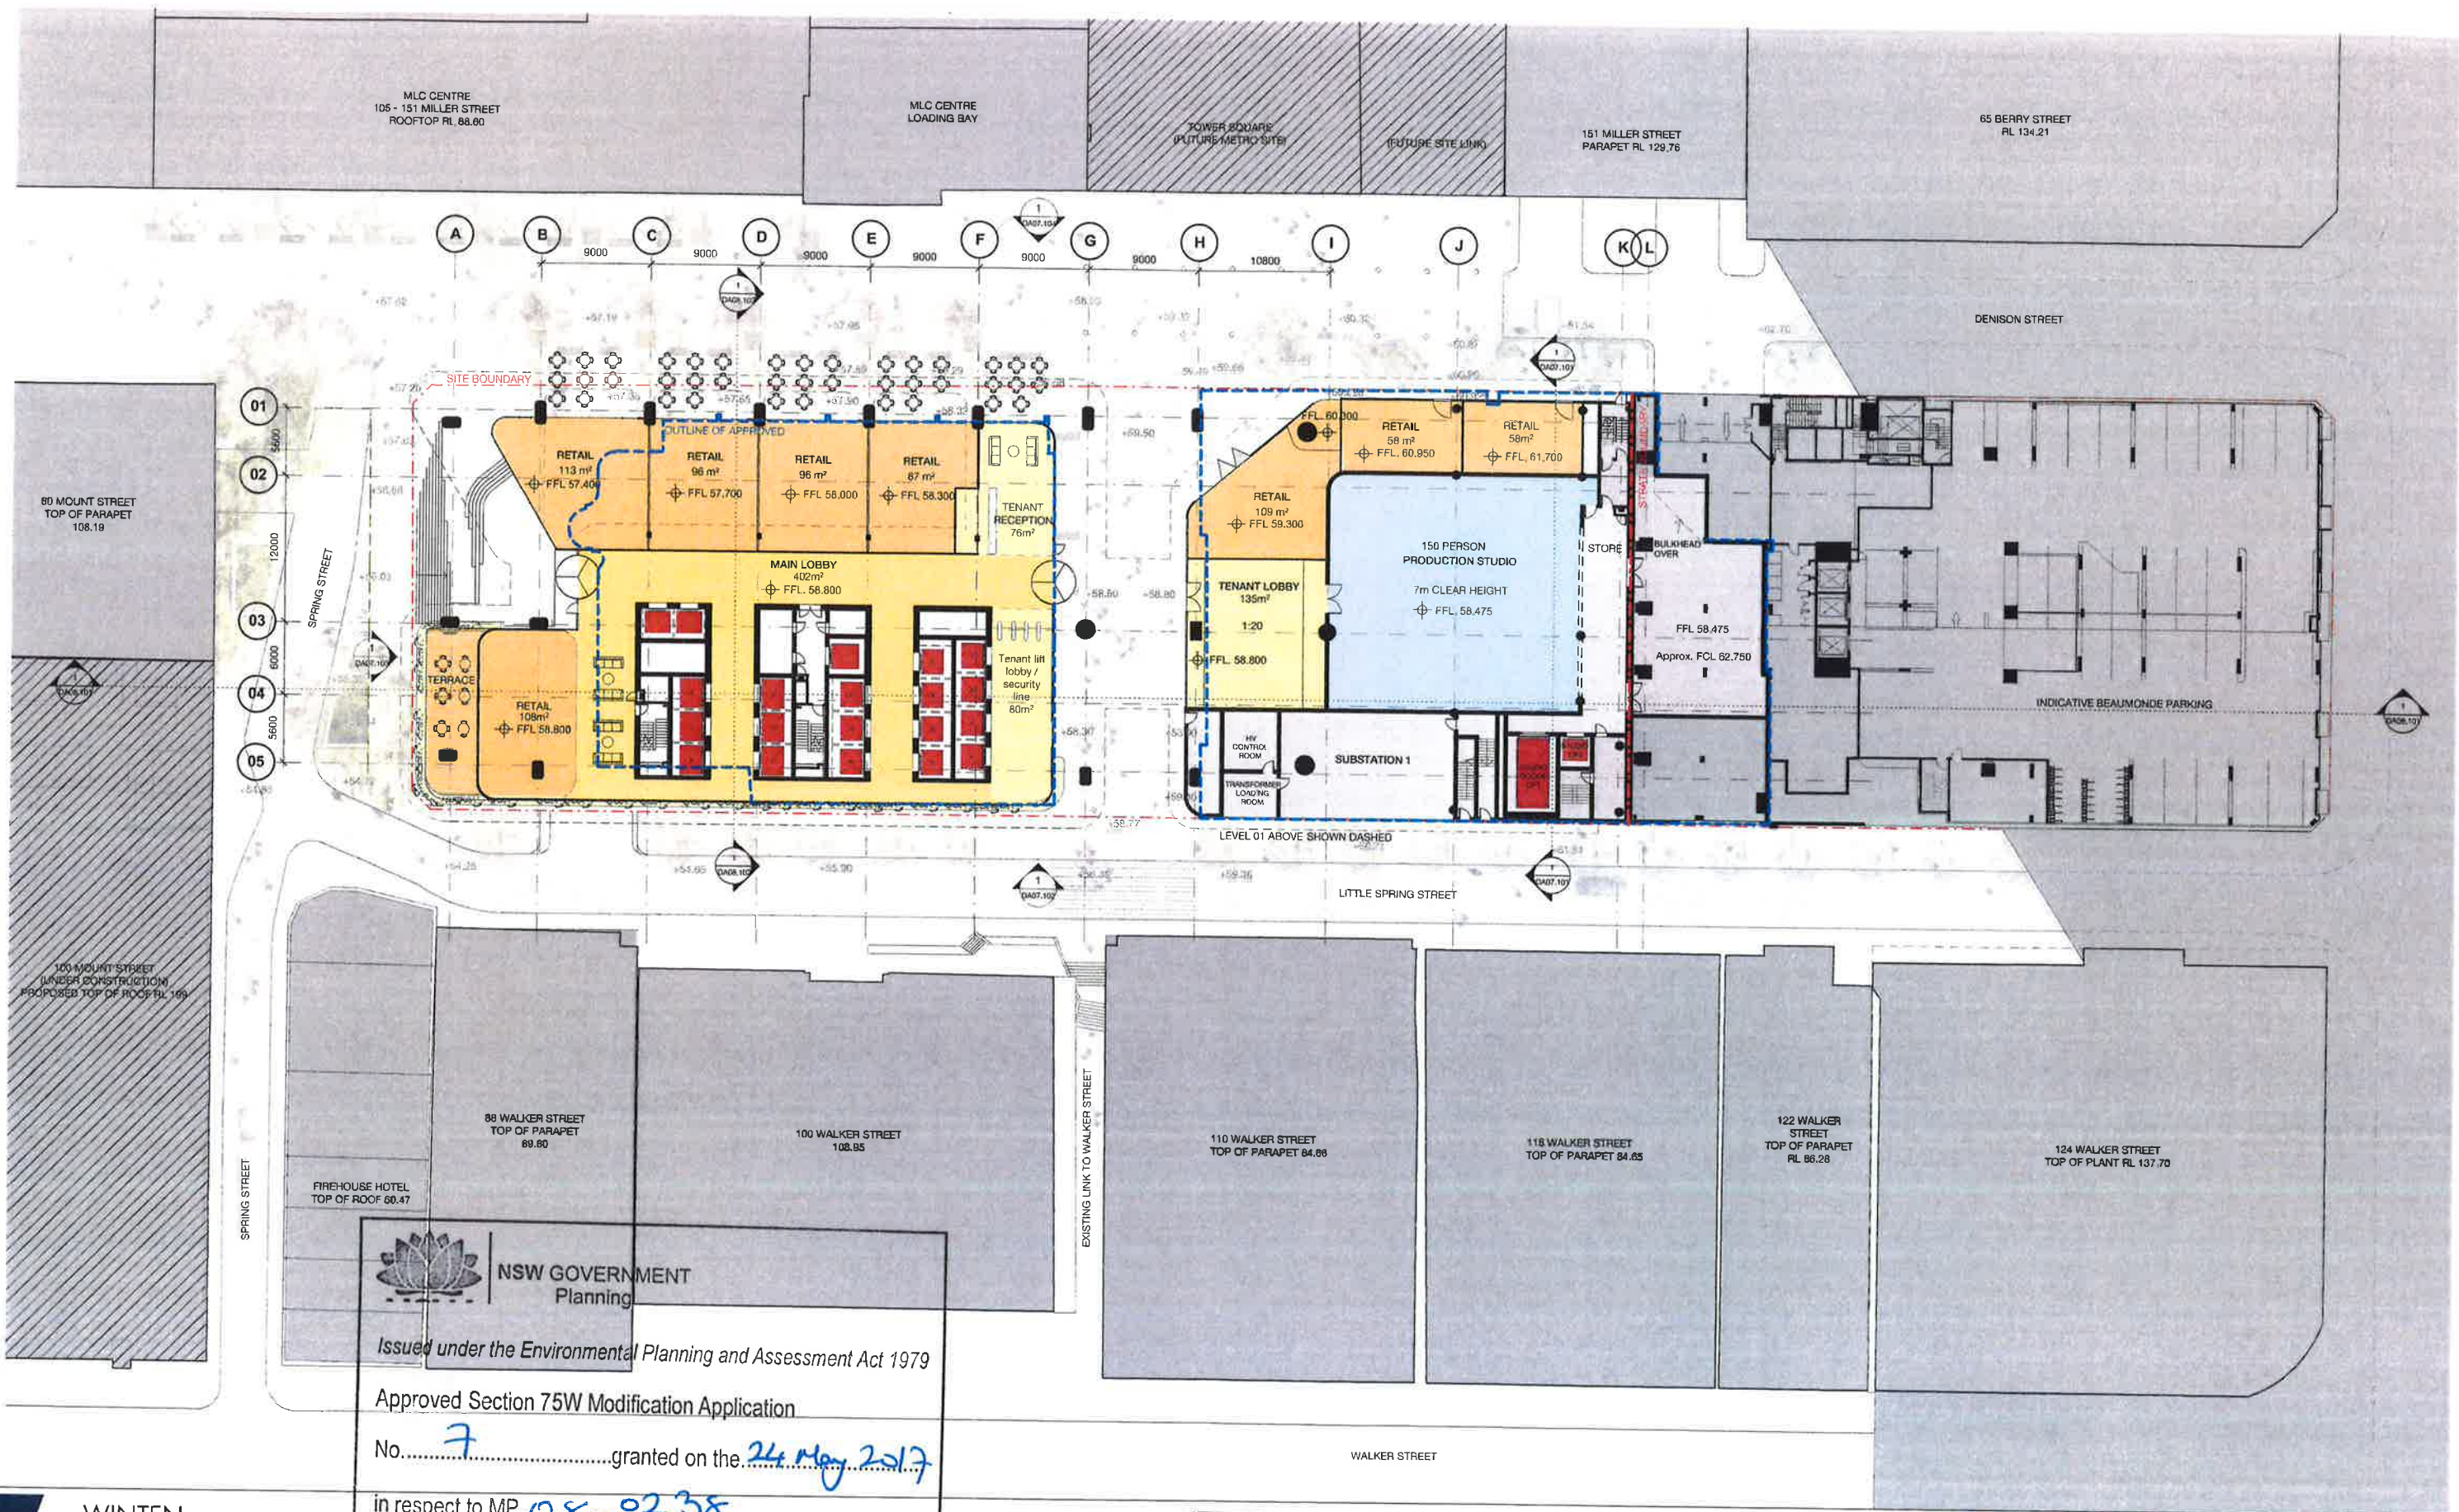

NSW GOVERNMENT
Planning

Issued under the Environmental Planning and Assessment Act 1979

Approved Section 75W Modification Application

No. 7 granted on the 24 May 2017

In respect to MP. 08-0238

Signed [Signature]

Sheet No. 2 of 28

Client

WINTEN
PROPERTY
GROUP

1 Denison Street
North Sydney, NSW 2060

General Arrangement Plan
Ground Level


Scale	1 : 250	@ A1
Drawn	MDJ	Checked AD
Project no.	s12055	
Status	Design Development	
Plot Date	1/03/2017 6:22:50 PM	
BIM	1DENISON_BS_ARCH	
Drawing no.	DA03.000	02

Melbourne 1 Nicholson Street
Melbourne VIC 3000 Australia
T 03 8564 6200 F 03 8564 6300
email mel@batesmart.com.au
http://www.batesmart.com.au

Sydney 43 Brisbane Street
Sunny Hills NSW 2010 Australia
T 02 8354 5100 F 02 8354 5199
email syd@batesmart.com.au
http://www.batesmart.com.au

Bates Smart Pty Ltd ABN 70 004 999 400

BATESSMART

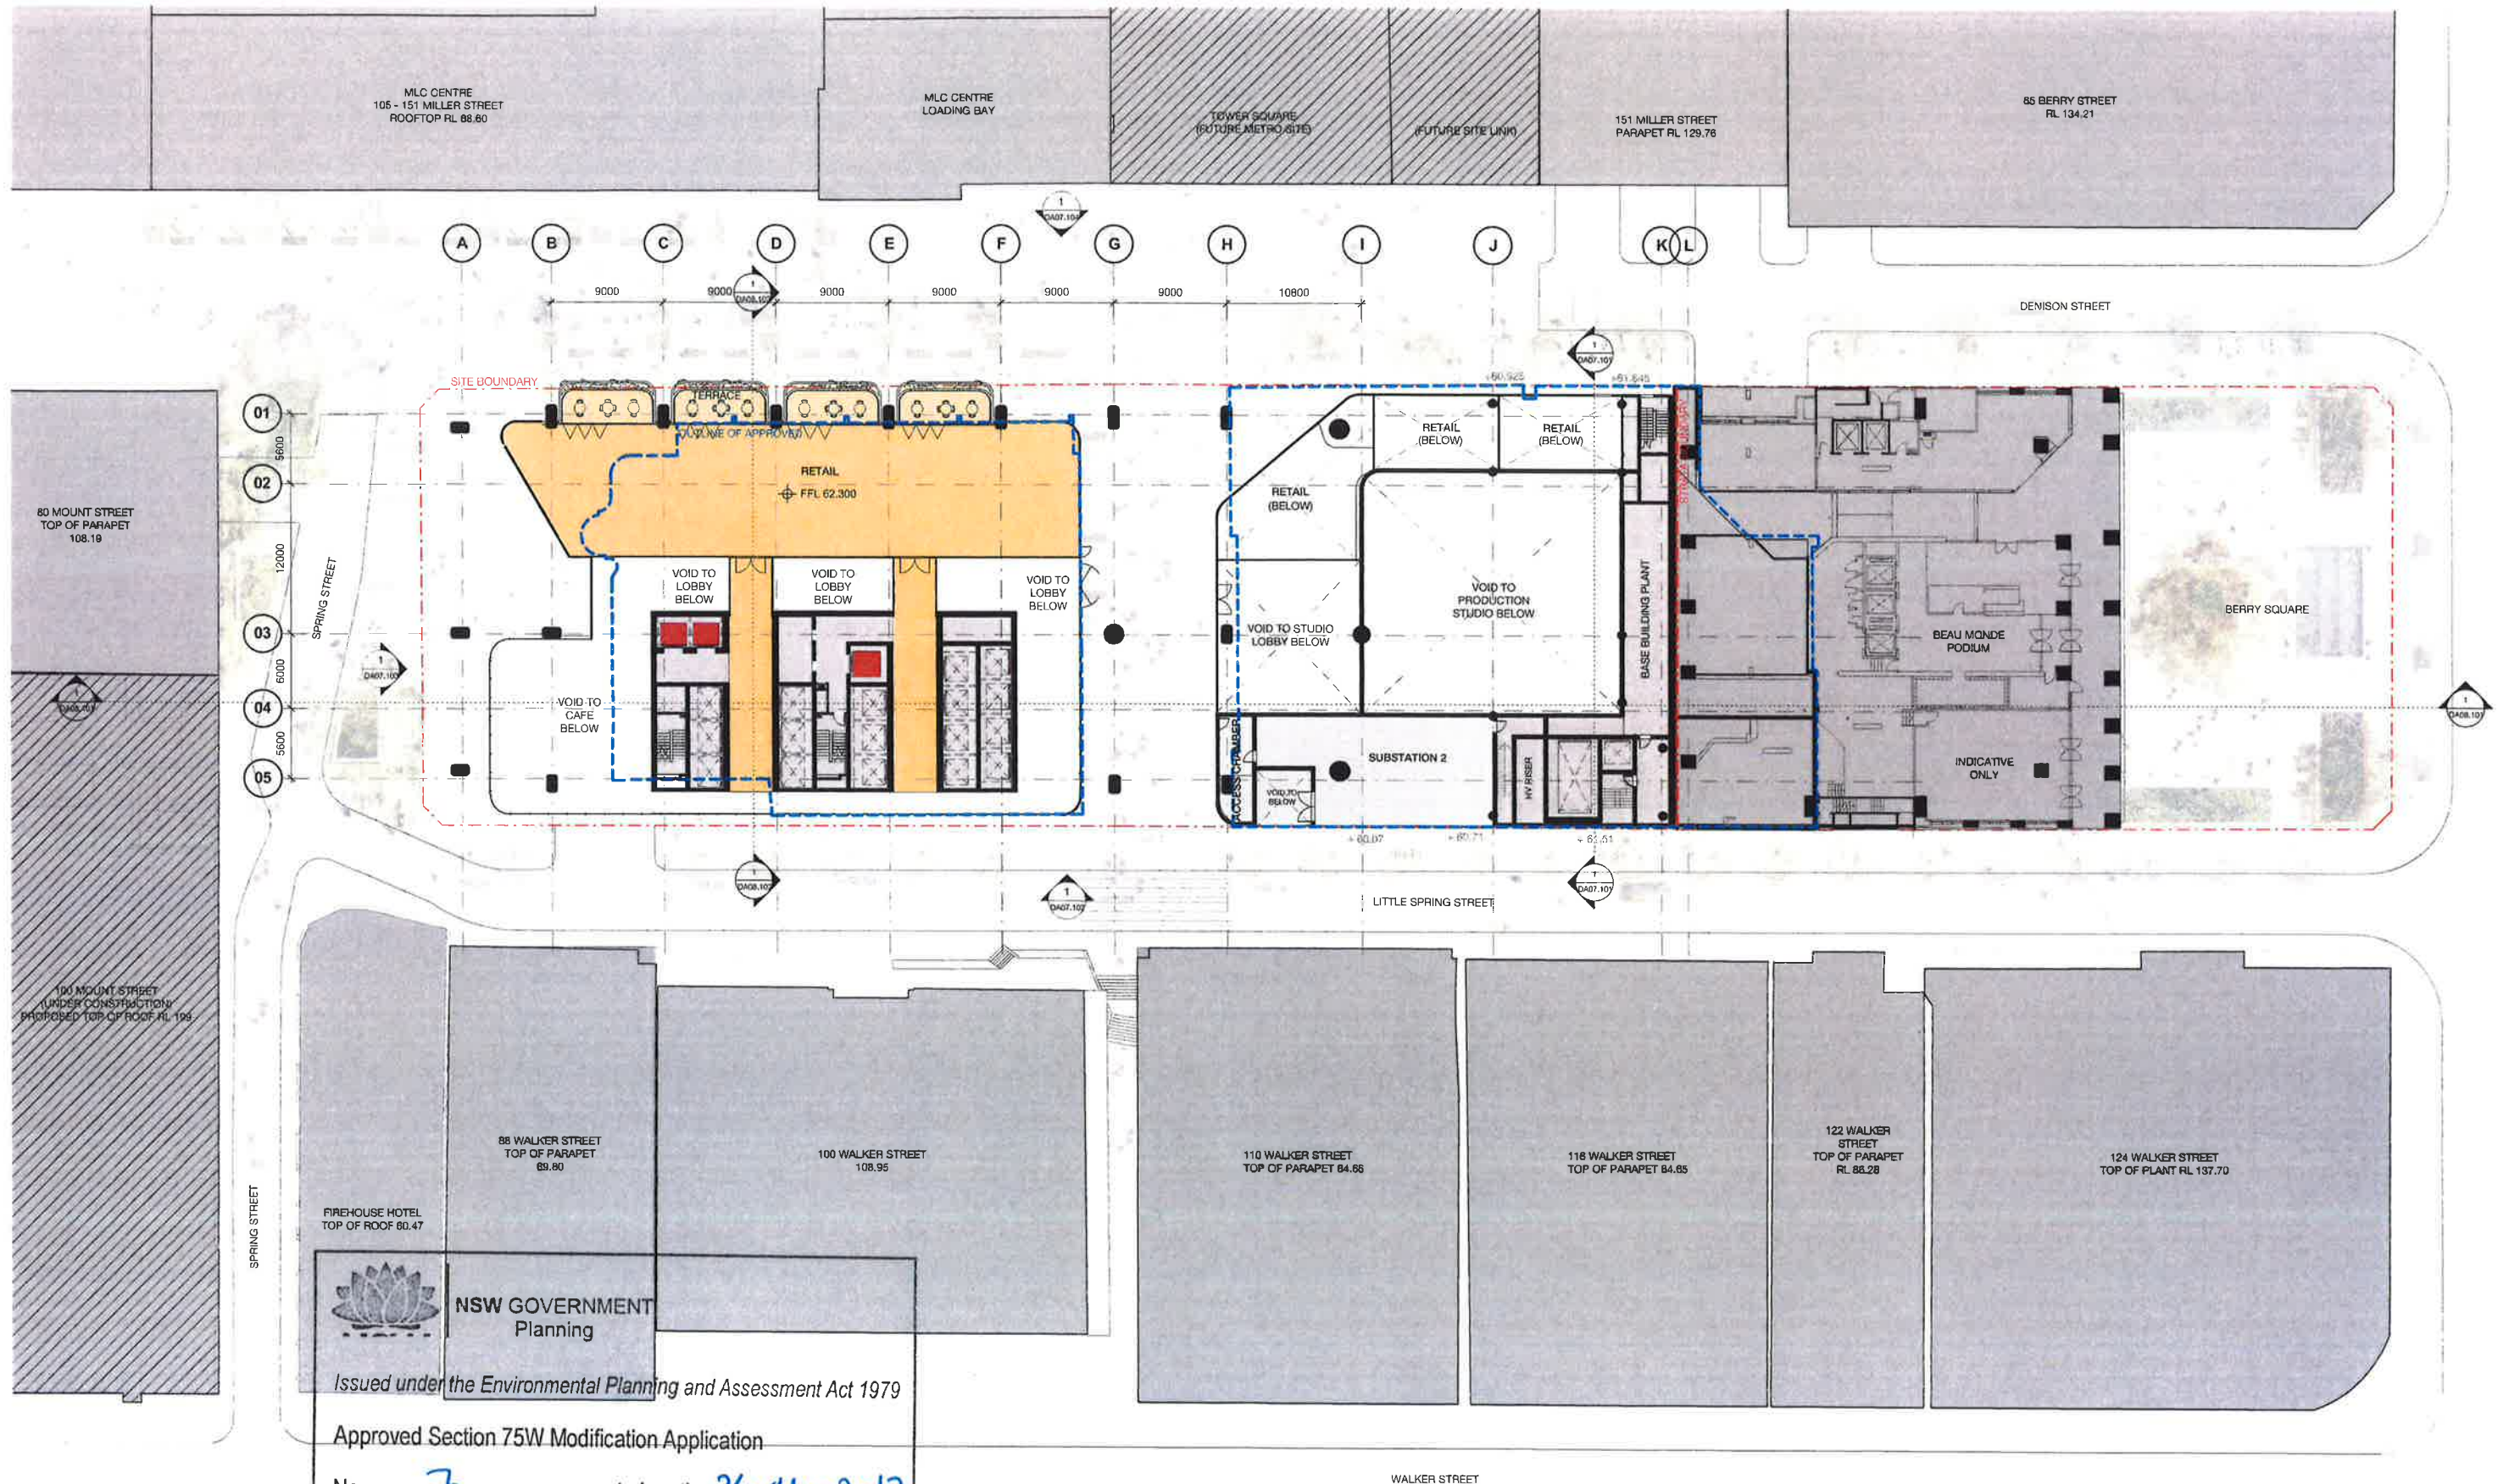

NSW GOVERNMENT
Planning

Issued under the Environmental Planning and Assessment Act 1979

Approved Section 75W Modification Application

No. 7 granted on the 24 May 2017

in respect to MP. 08-0238

Signed [Signature]

Sheet No. 3 of 28

Client:

**WINTEN
PROPERTY
GROUP**

1 Denison Street
North Sydney, NSW 2060

General Arrangement Plan
Mezzanine

Scale 1:250 @ A1

Drawn MDJ Checked AD

Project no. s12055

Status Design Development

Plot Date 1/03/2017 2:22:51 PM

DM 1DENISON_BS_ARCH

Drawing no. DA03.0MZ


Revision 02

Melbourne 1 Nicholson Street
Melbourne VIC 3000 Australia
T 03 8664 6200 F 03 8664 6300
email mel@batesmart.com.au
http://www.batesmart.com.au

Sydney 43 Brisbane Street
Surry Hills NSW 2010 Australia
T 02 8354 5100 F 02 8354 5199
email syd@batesmart.com.au
http://www.batesmart.com.au

Bates Smart Pty Ltd ABN 70 004 999 400

BATESSMART

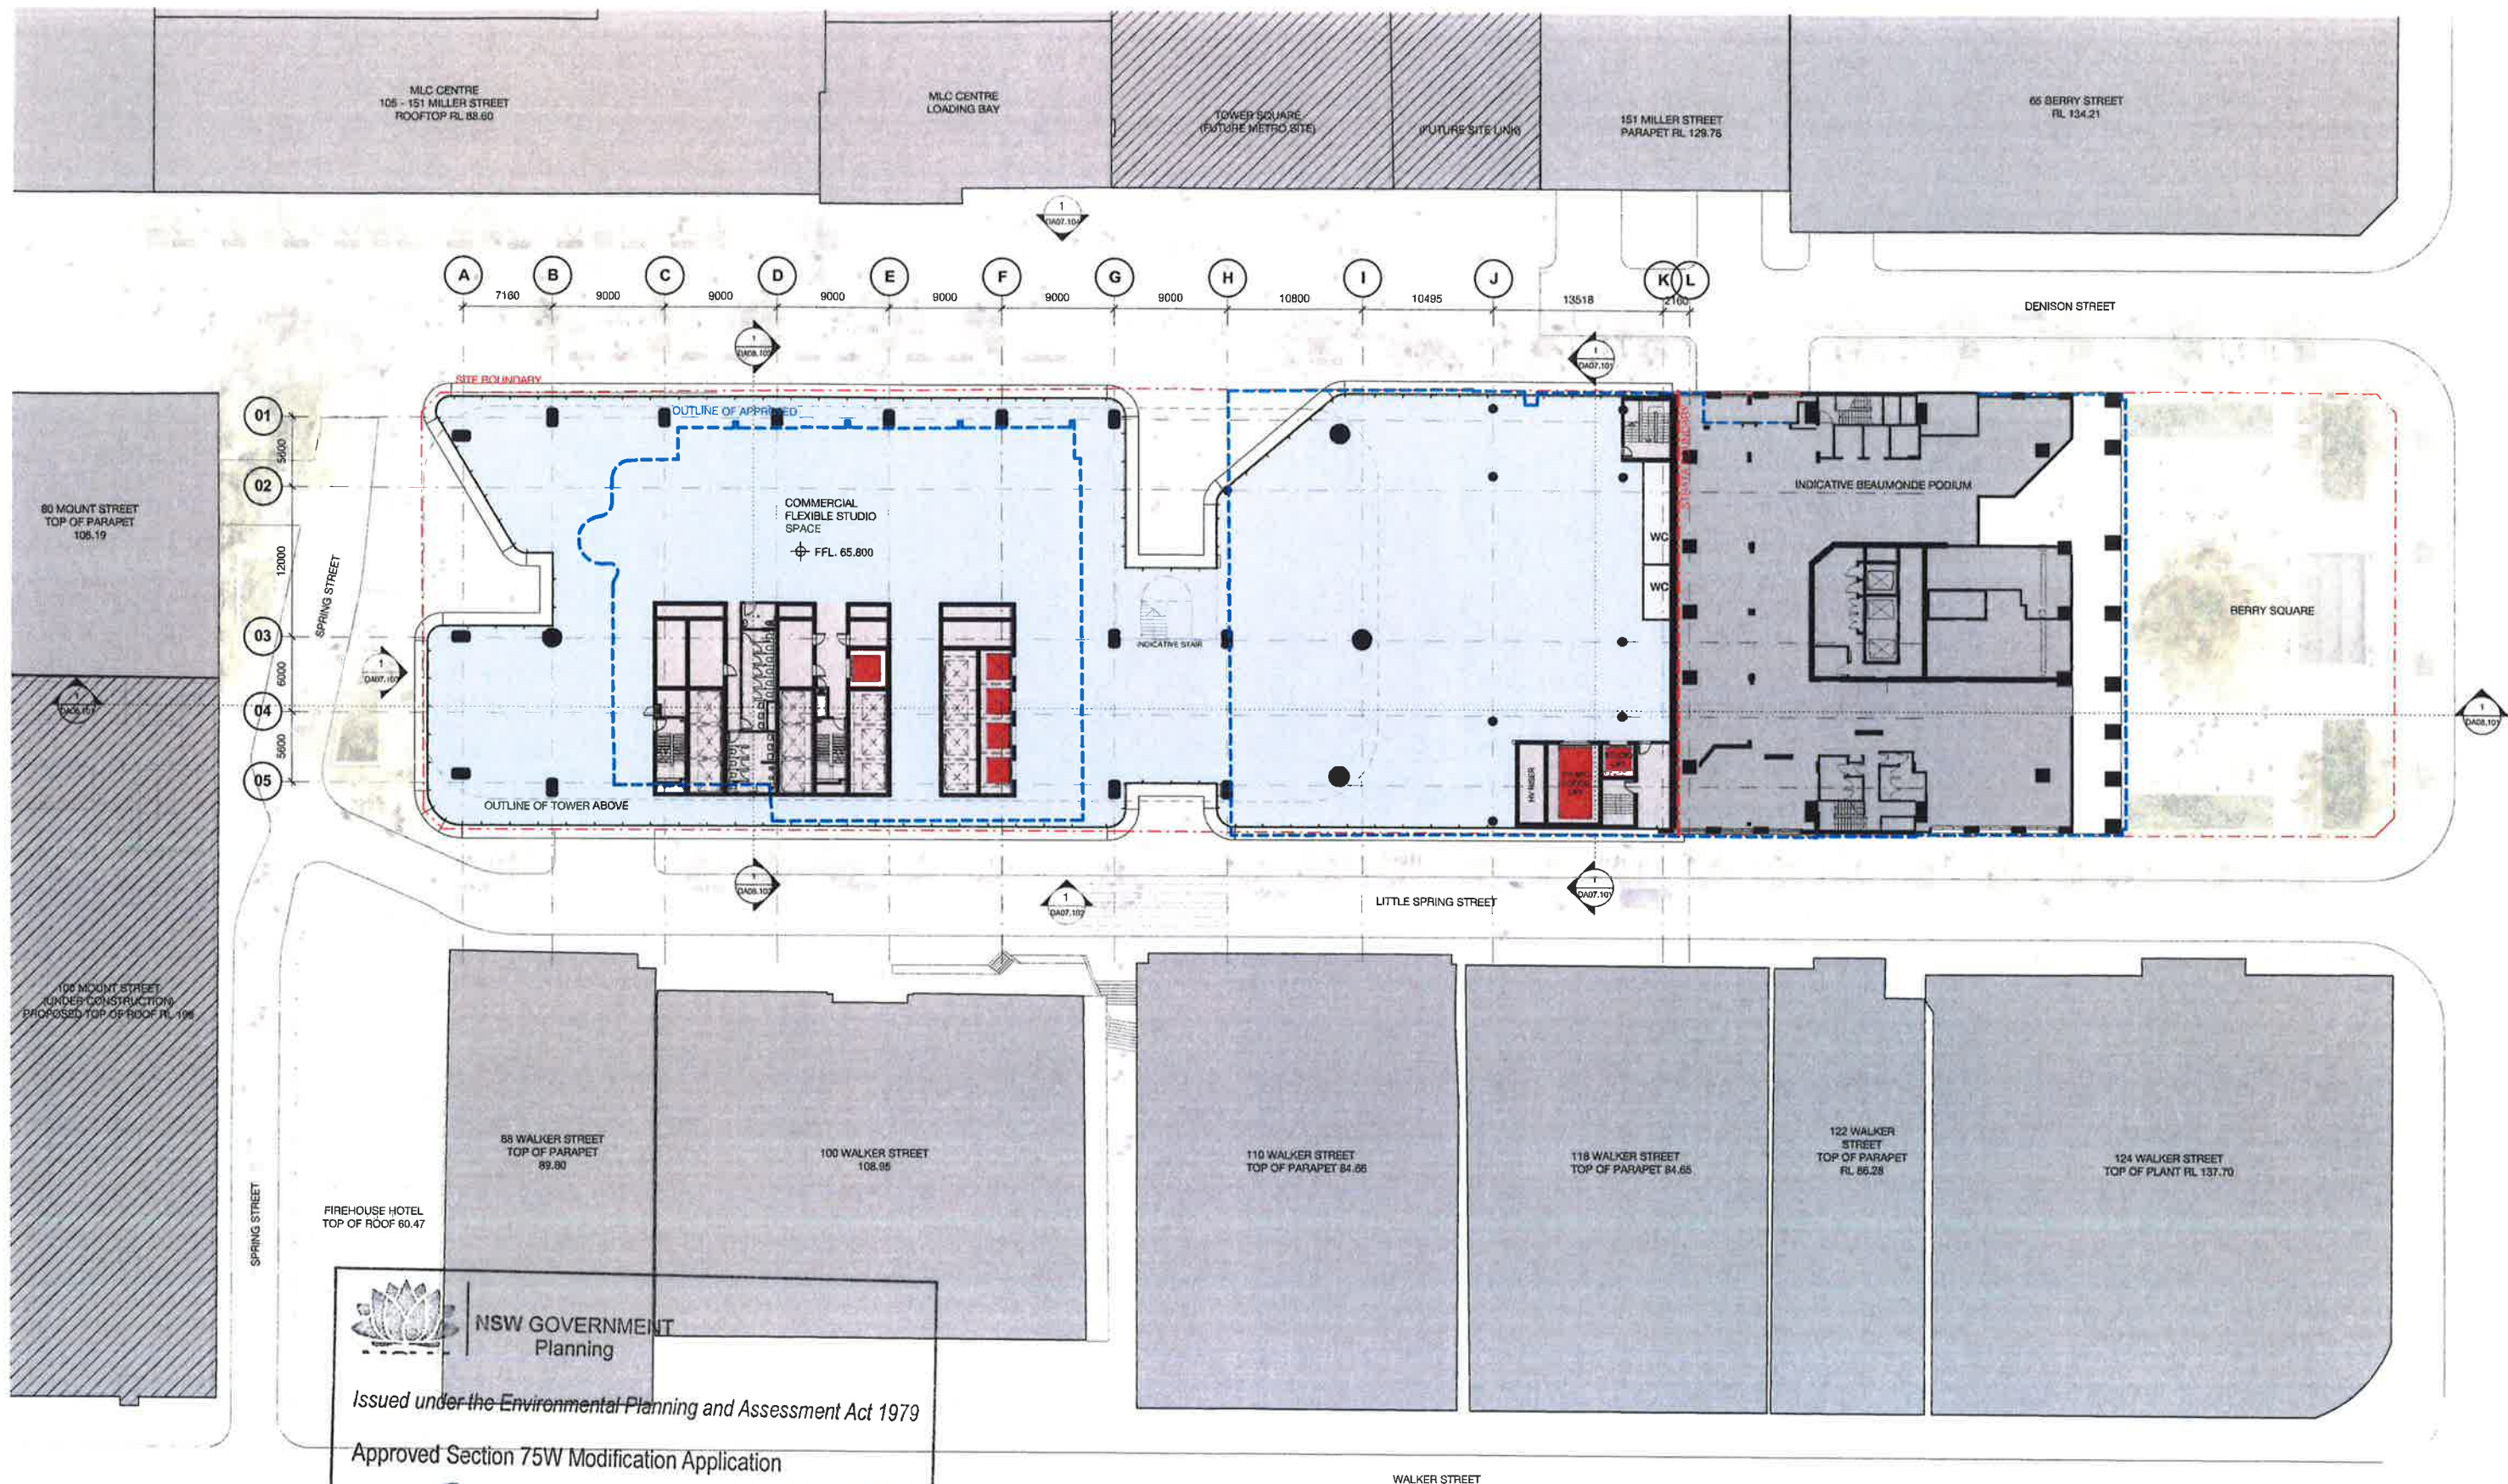

NSW GOVERNMENT
Planning

Issued under the Environmental Planning and Assessment Act 1979

Approved Section 75W Modification Application

No. 7 granted on the 24 May 2017

in respect to MP. 08-02-38

Signed [Signature]

Sheet No. 4 of 28

Client




WINTEN
PROPERTY
GROUP

1 Denison Street
North Sydney, NSW 2060

General Arrangement Plan
Level 01 - Commercial

L1

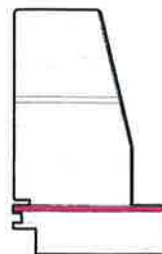

Check all dimensions and site conditions prior to commencement of any work. The purchaser or owner of any materials, fittings, plant, services or equipment and the preparation of shop drawings and/or the fabrication of any components.
Do not scale drawings: refer to figured dimensions only. Any discrepancies shall immediately be referred to the architect for clarification.
All drawings may not be reproduced or distributed without prior permission from the architect.


Scale	1 : 250	@ A1
Drawn	MDJ	Checked AD
Project no.	s12055	
Status	Design Development	
Plot Date	1/03/2017 6:23:03 PM	
BIM	1DENISON_BS_ARCH	
Drawing no.	DA03.001	Revision 02

Melbourne 1 Nicholson Street
Melbourne VIC 3000 Australia
T 03 8664 6200 F 03 8664 6300
email mel@batesmart.com.au
http://www.batesmart.com.au

Sydney 43 Brisbane Street
Surry Hills NSW 2010 Australia
T 02 8354 5100 F 02 8354 5199
email syd@batesmart.com.au
http://www.batesmart.com.au

Bates Smart Pty Ltd ABN 70 004 999 400

BATESSMART

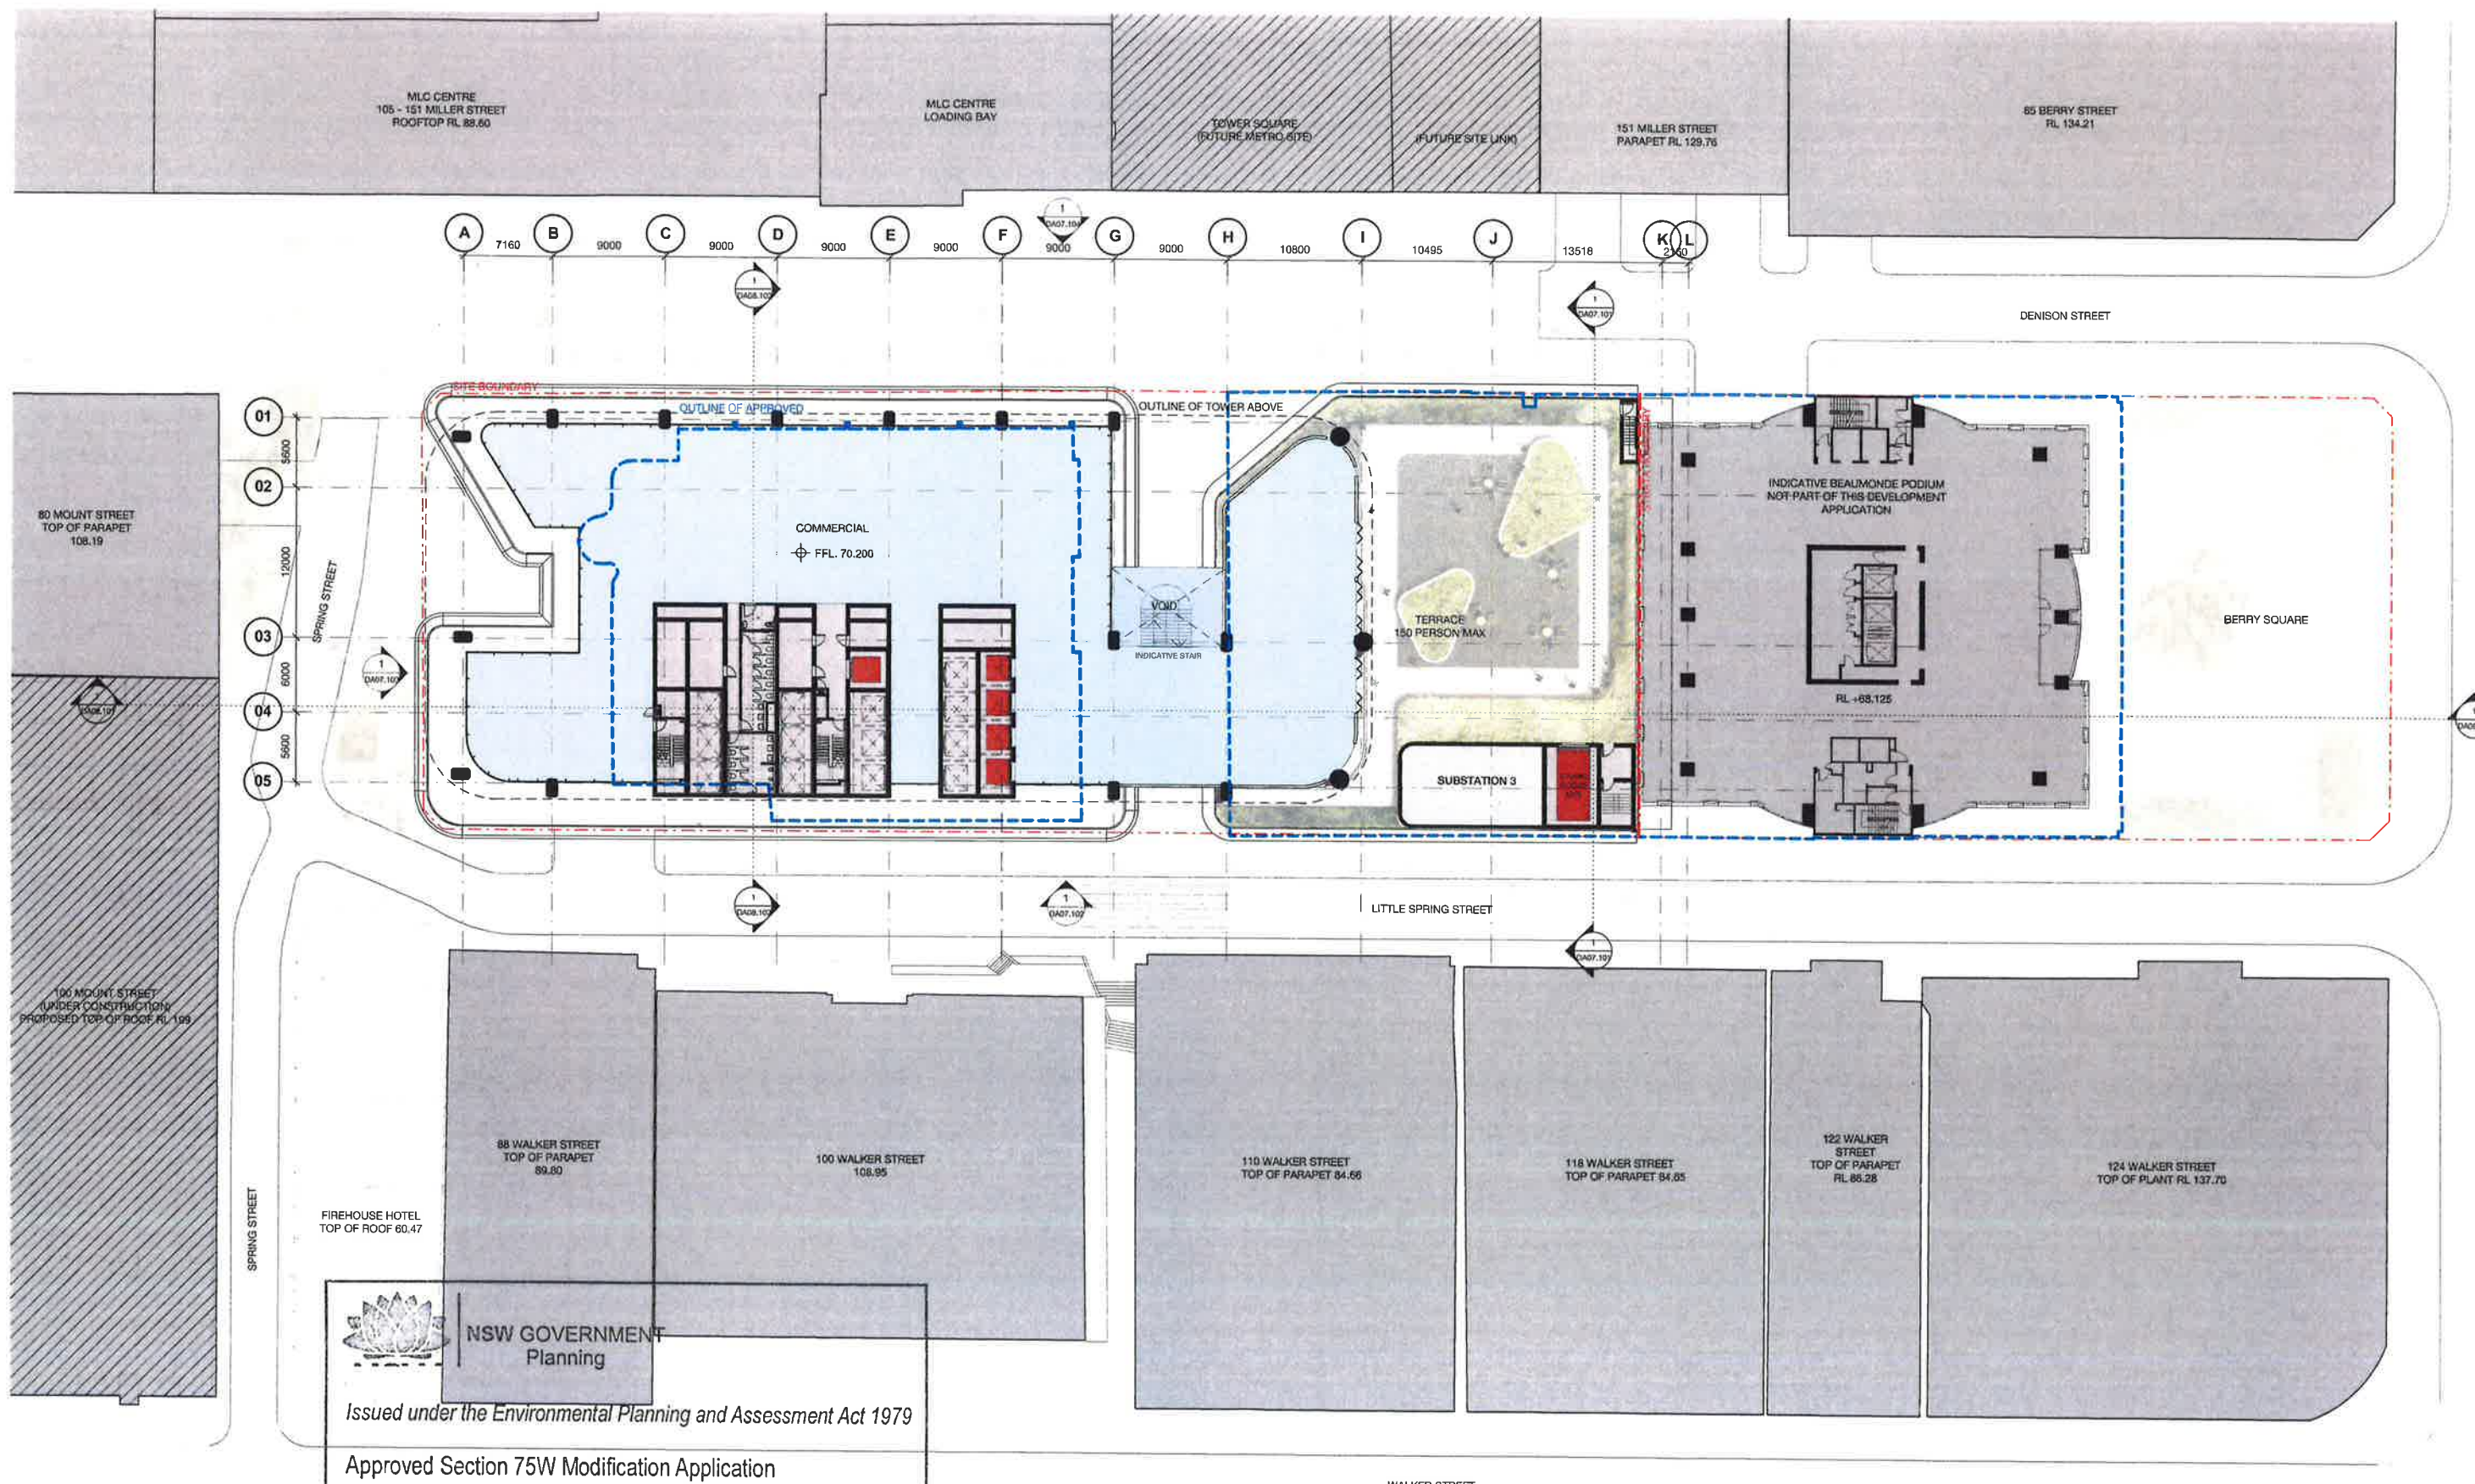

NSW GOVERNMENT
Planning

Issued under the Environmental Planning and Assessment Act 1979

Approved Section 75W Modification Application

No. 7 granted on the 24 May 2017

in respect to MP 08-0238

Signed [Signature]

Sheet No. 5 of 28

WINTEN
PROPERTY
GROUP

1 Denison Street
North Sydney, NSW 2060

General Arrangement Plan
Level 02 - Commercial & Terrace


Scale	1 : 250	@ A1
Drawn	MDJ	Checked AD
Project no.	s12055	
Status	Design Development	
Plot Date	10/03/2017 8:23:08 PM	
BM	1DENISON_RIS_ARCH	
Drawing no.	DA03.002	Revision 02

Melbourne 1 Nicholson Street
Melbourne VIC 3000 Australia
T 03 8864 8200 F 03 8664 6300
email mel@batesmart.com.au
http://www.batesmart.com.au

Sydney 43 Brisbane Street
Surry Hills NSW 2010 Australia
T 02 8354 5100 F 02 8354 5199
email syd@batesmart.com.au
http://www.batesmart.com.au

Bates Smart Pty Ltd ABN 70 004 999 400

BATESSMART

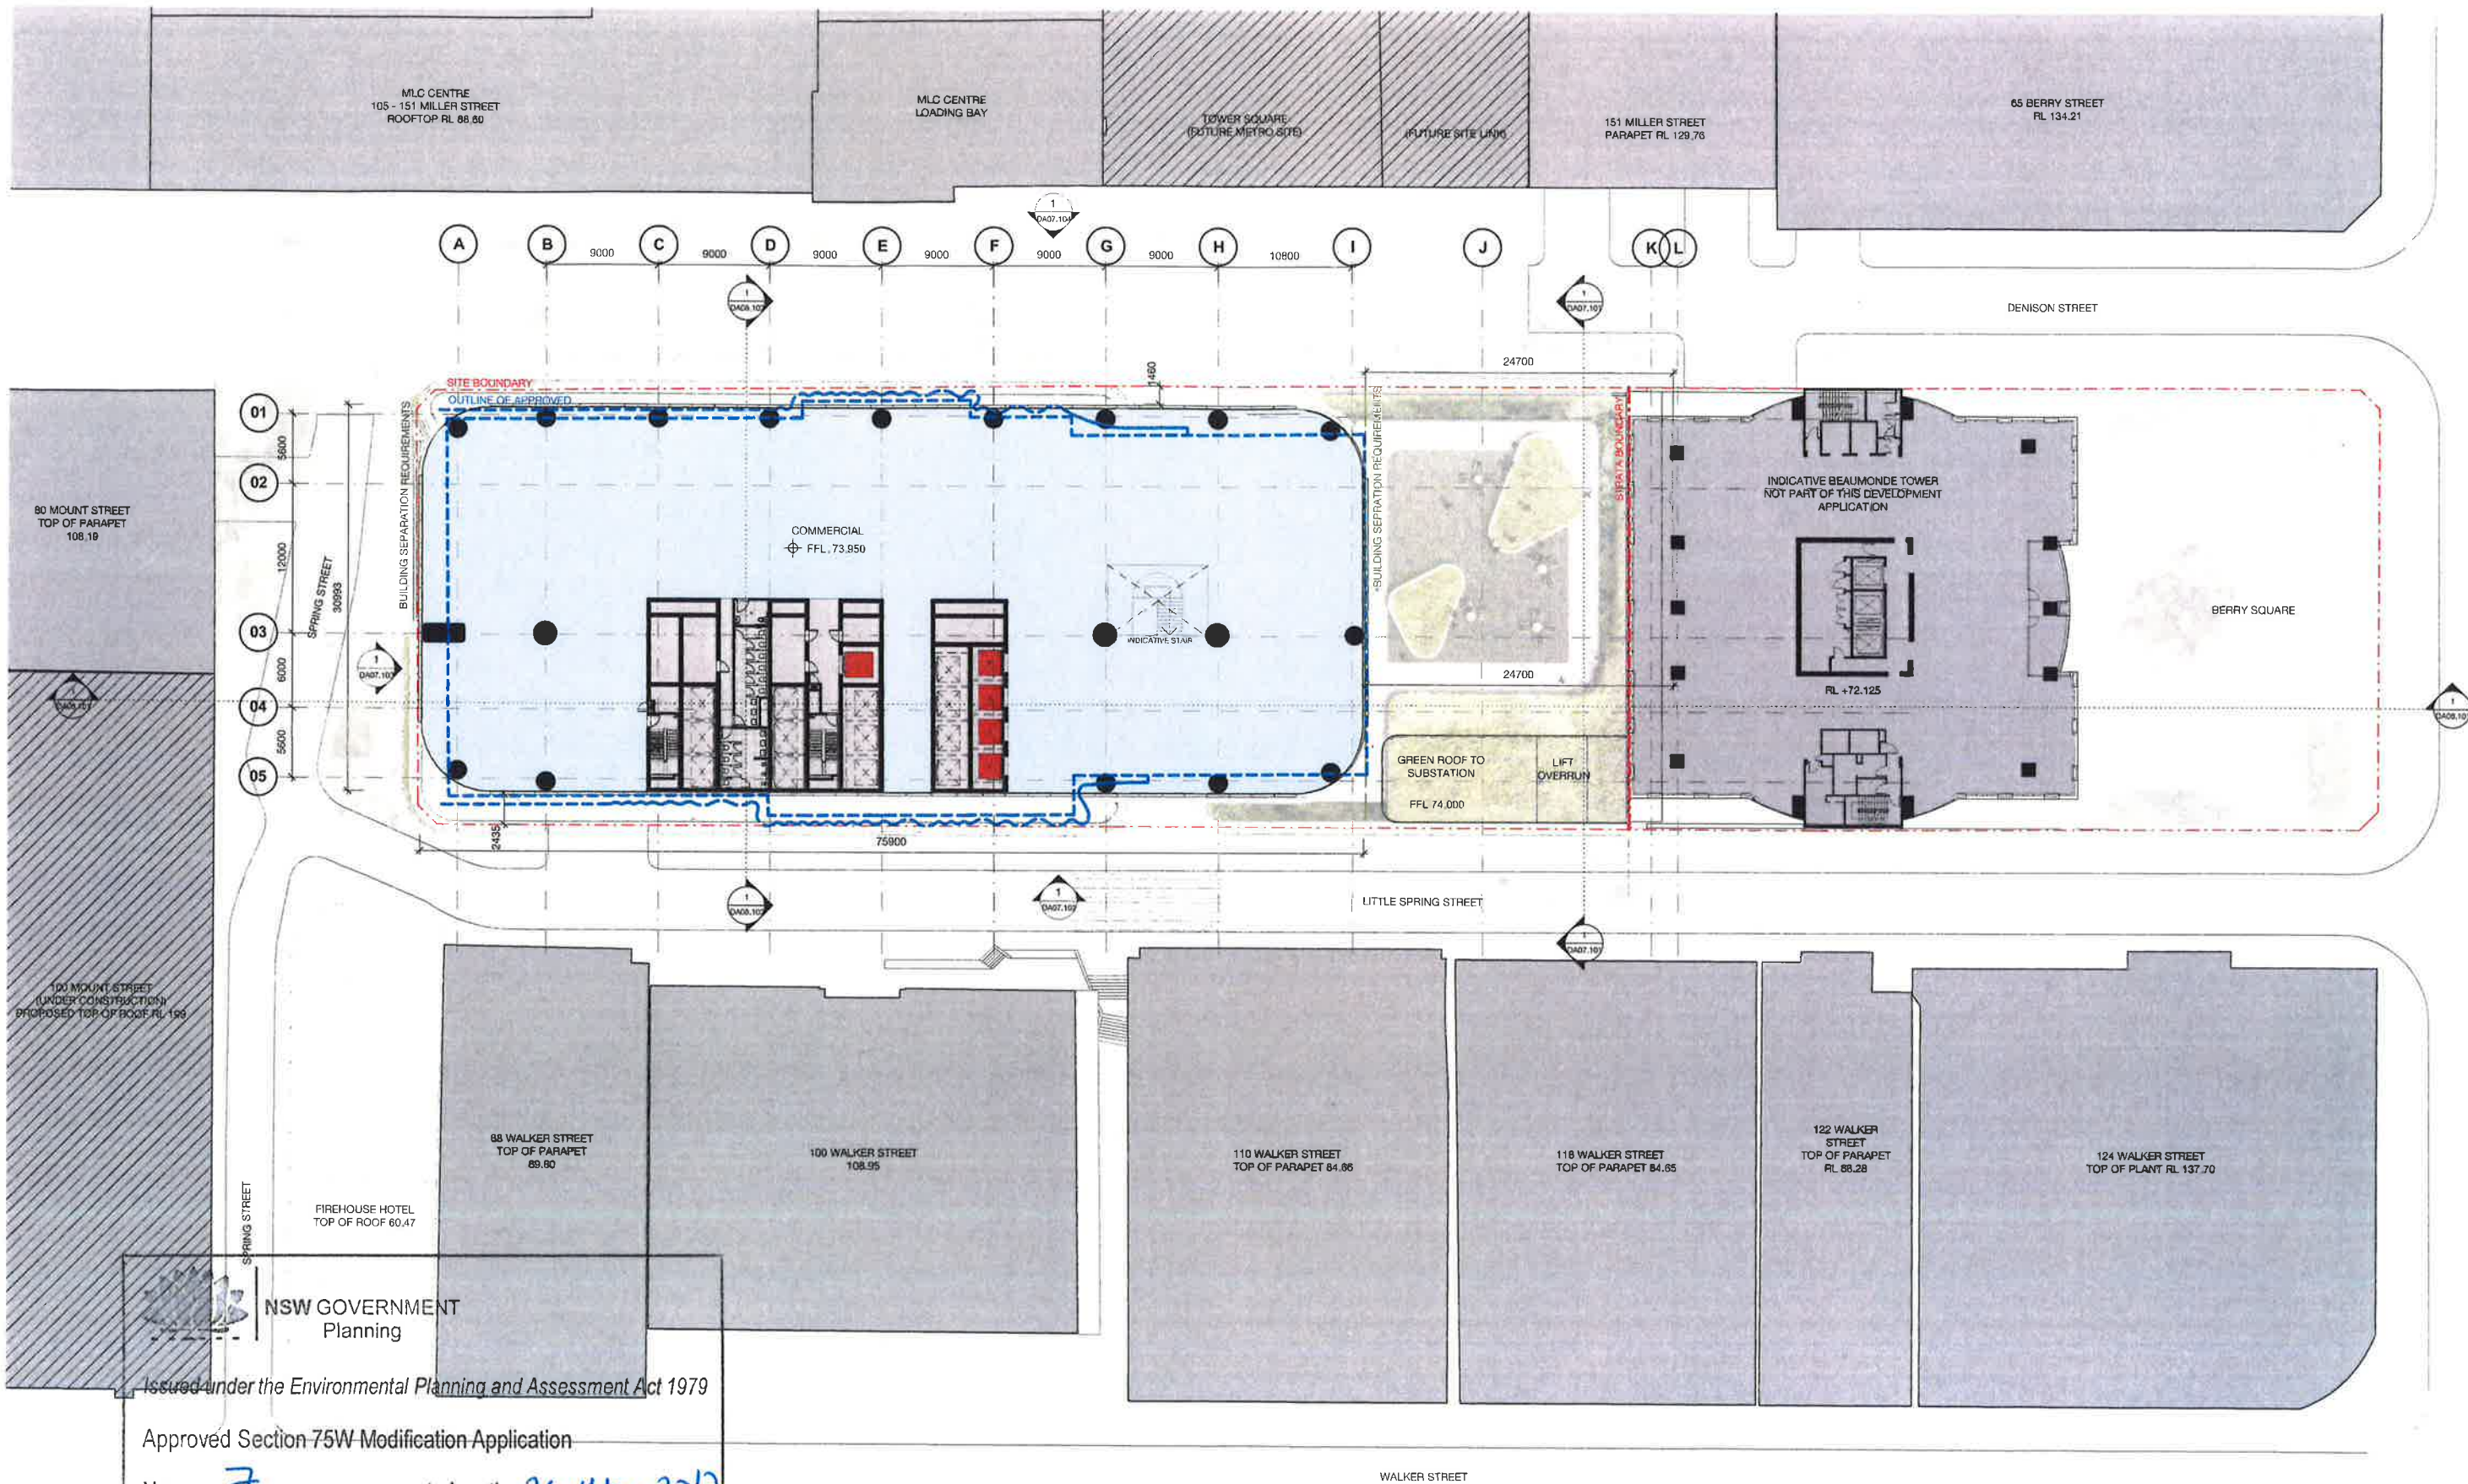

NSW GOVERNMENT
Planning

Issued under the Environmental Planning and Assessment Act 1979

Approved Section 75W Modification Application

No. 7 granted on the 24 May 2017

Witnessed to MP... 08.02.38

Signed [Signature]


Sheet No. 6 of 28



WINTERS PROPERTY GROUP

1 Denison Street
North Sydney, NSW 2060

General Arrangement Plan
Level 03 - Commercial

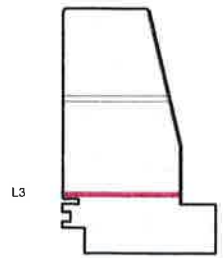


Scale	1 : 250	@ A1
Drawn	MDJ	Checked AD
Project no.	12055	
Status	Design Development	
Plot Date	1/03/2017 6:23:20 PM	
BIM	1DENISON_BS_ARCH	
Drawing no.	DA03.003	Revision 02

Melbourne 1 Nicholson Street
Melbourne VIC 3000 Australia
T 03 8664 6200 F 03 8664 6300
email mel@batesmart.com.au
http://www.batesmart.com.au

Sydney 43 Brisbane Street
Surry Hills NSW 2010 Australia
T 02 8354 5100 F 02 8354 5199
email syd@batesmart.com.au
http://www.batesmart.com.au

Bates Smart Pty Ltd ABN 70 004 999 400

BATESSMART

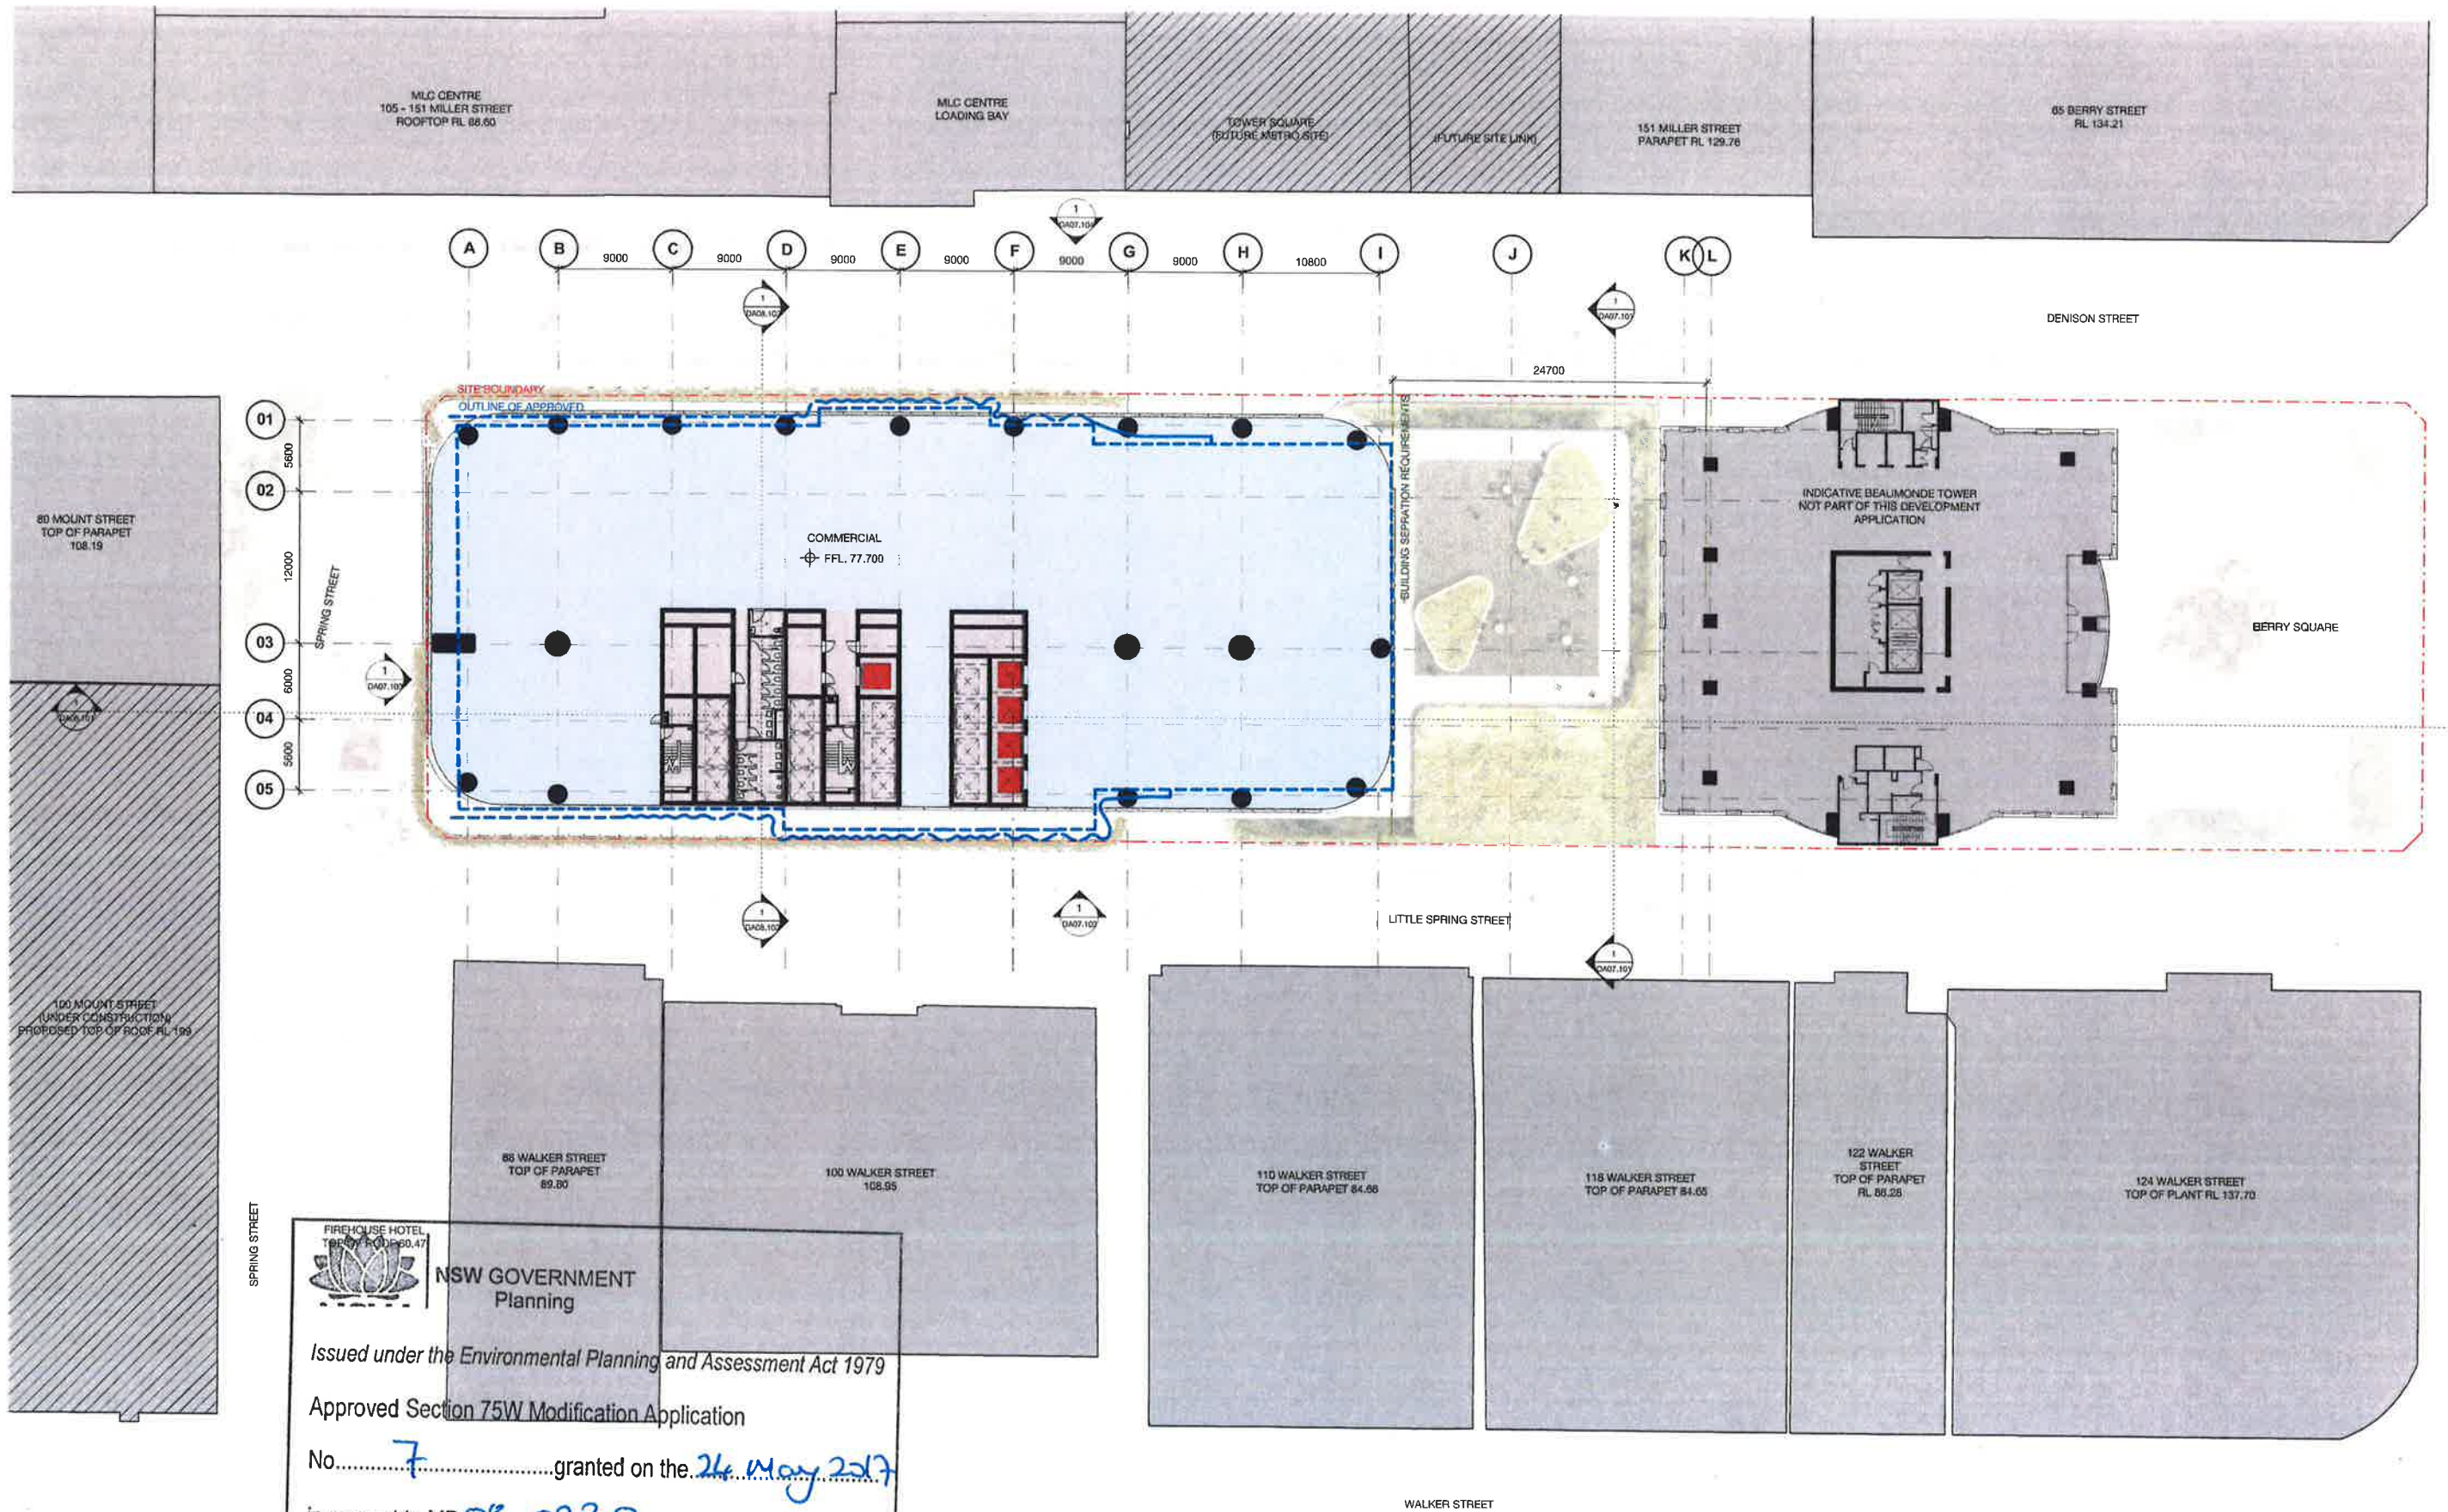

NSW GOVERNMENT Planning

Issued under the Environmental Planning and Assessment Act 1979

Approved Section 75W Modification Application

No. 7 granted on the 24 May 2017


in respect to MP 08 0238

Signed [Signature]

Sheet No. 7 of 28

Client

WINTEN PROPERTY GROUP

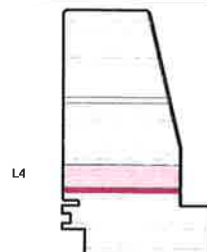

1 Denison Street
North Sydney, NSW 2060

General Arrangement Plan
Level 04 - Typical Low Rise


Scale	1 : 250	@ A1
Drawn	MDJ	Checked AD
Project no.	s12055	
Status	Design Development	
Plot Date	1/03/2017 6:23:31 PM	
BIM	1DENISON_BS_ARCH	
Drawing no.	DA03.004	Revision 01

Melbourne 1 Nicholson Street
Melbourne VIC 3000 Australia
T 03 8664 6200 F 03 8664 6300
email mel@batesmart.com.au
http://www.batesmart.com.au

Sydney 43 Brisbane Street
Surry Hills NSW 2010 Australia
T 02 8354 5100 F 02 8354 5199
email syd@batesmart.com.au
http://www.batesmart.com.au

Bates Smart Pty Ltd ABN 70 004 998 400

BATESSMART

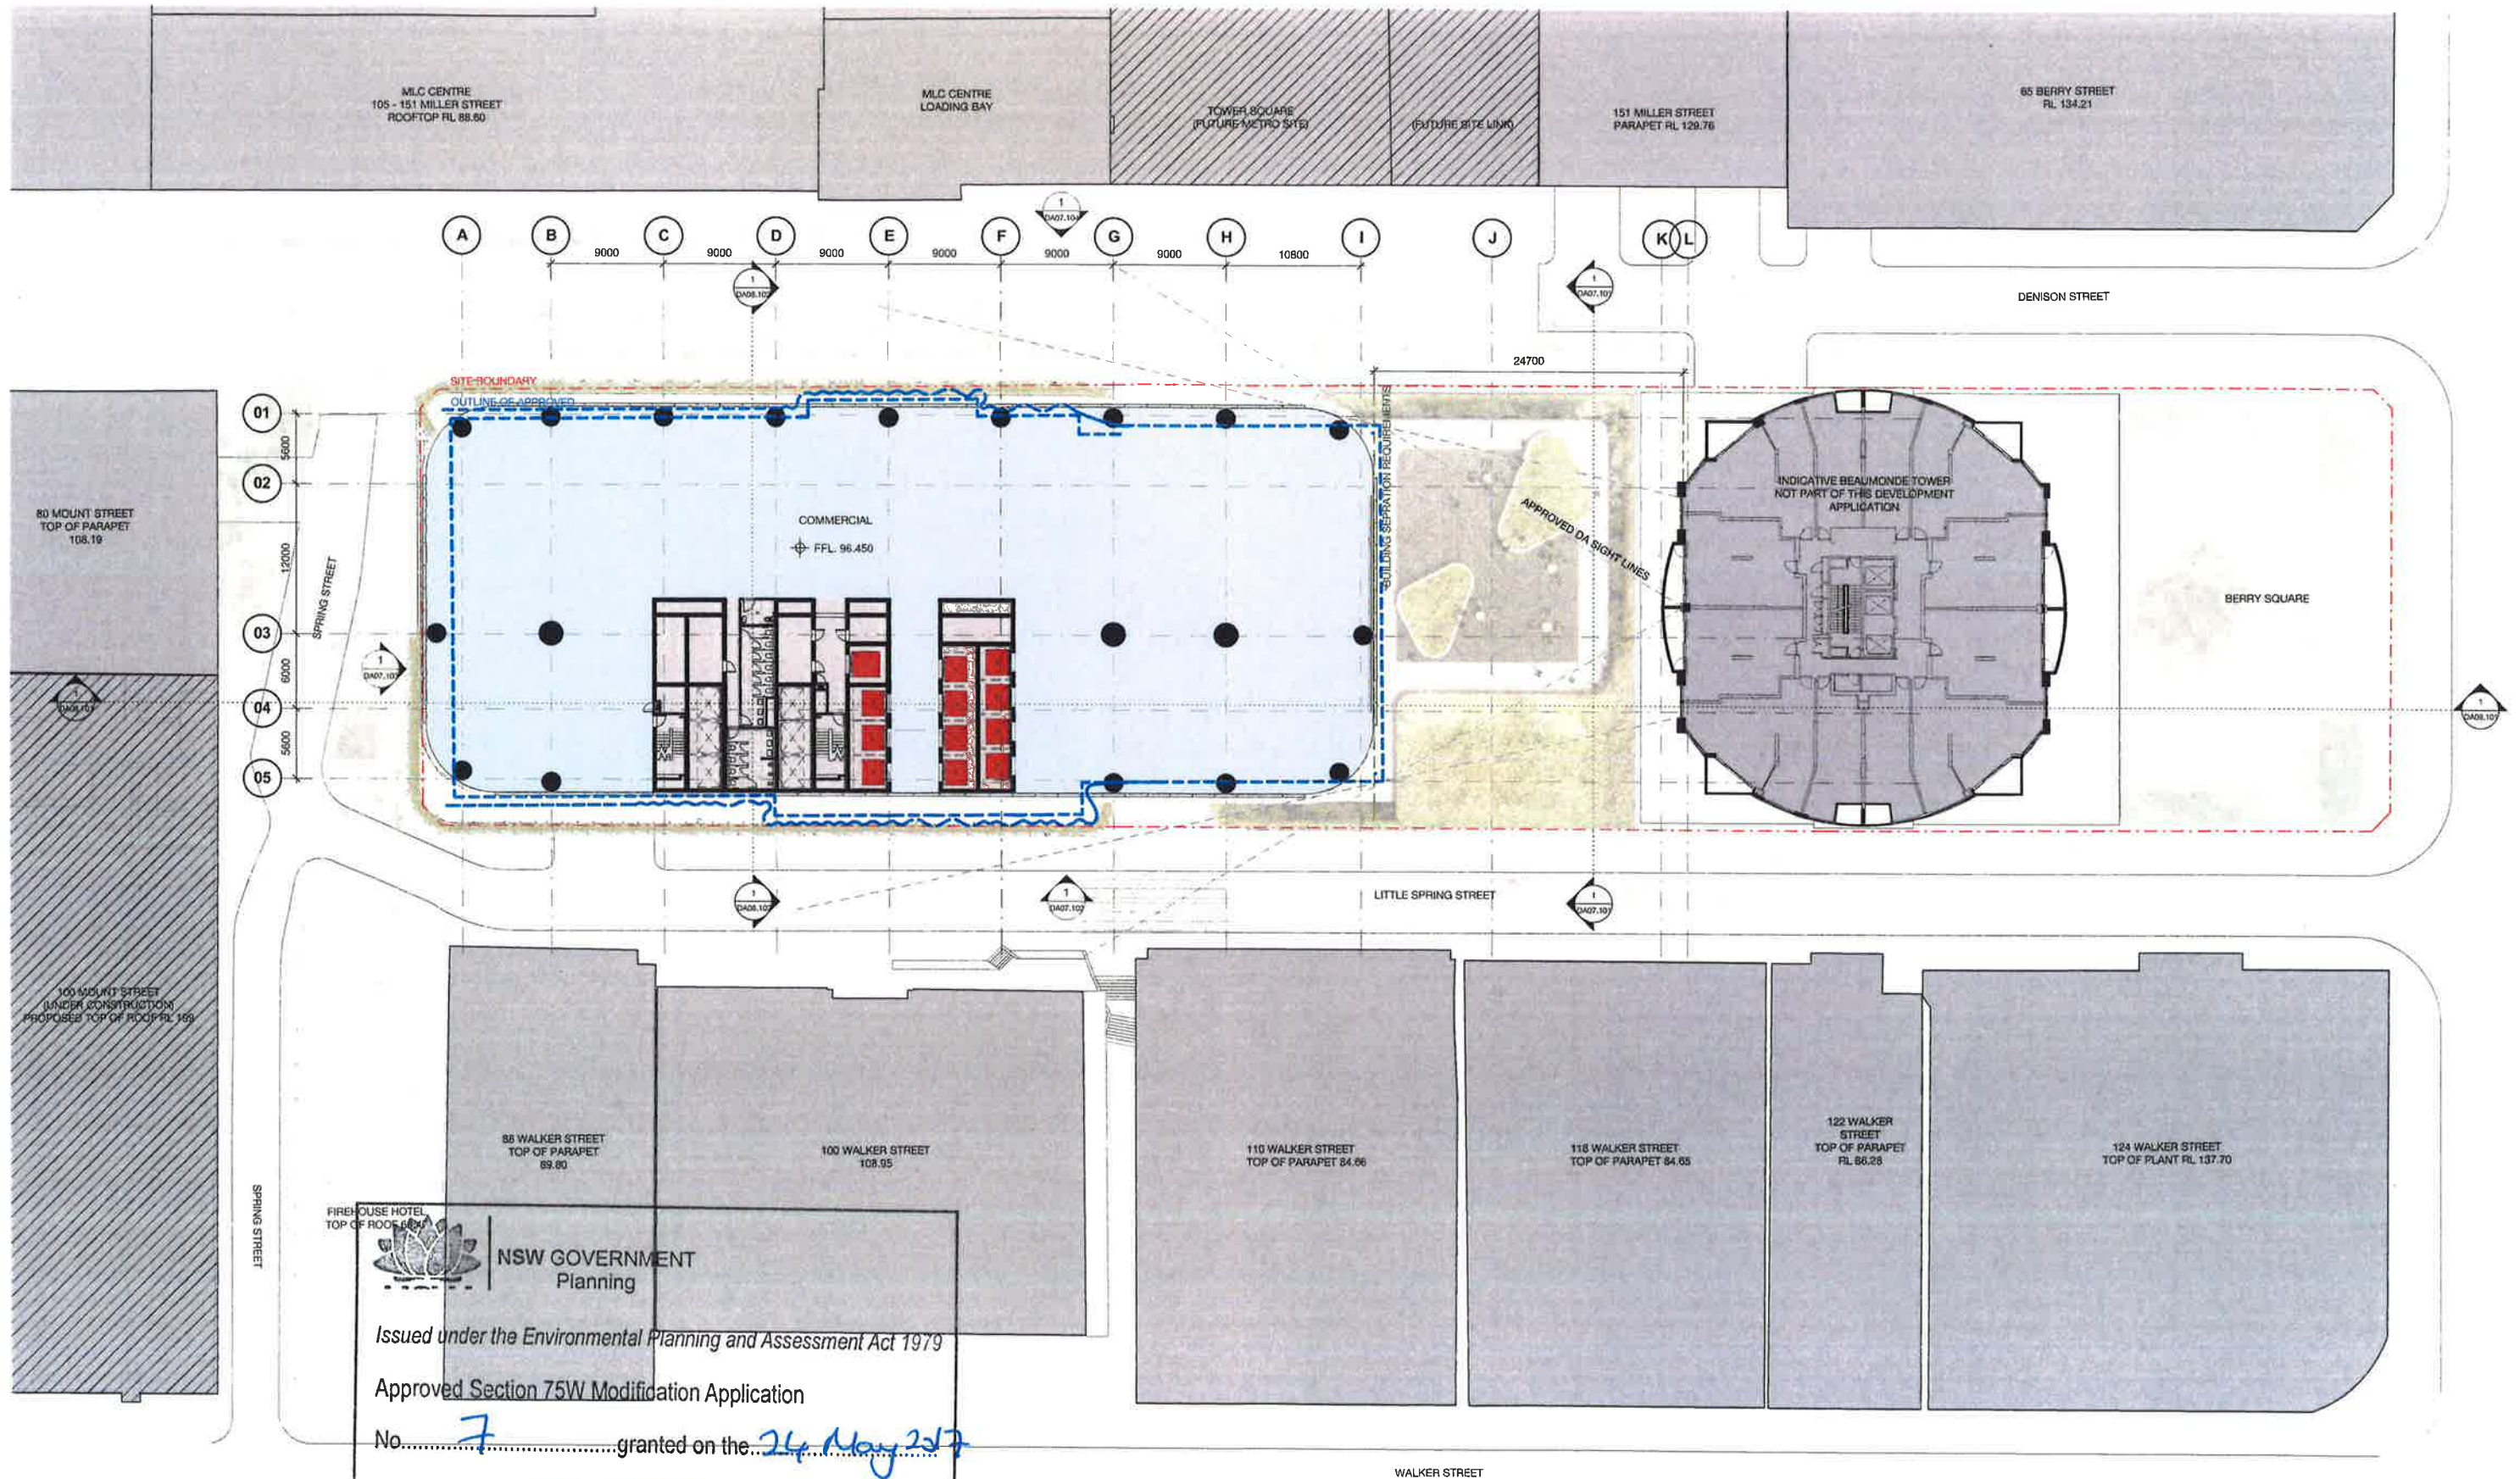

NSW GOVERNMENT
Planning

Issued under the Environmental Planning and Assessment Act 1979

Approved Section 75W Modification Application

No. 7 granted on the 24 May 2017

in respect to MP 08-0238

Signed [Signature]

Sheet No. 8 of 28

Client

**WINTEN
PROPERTY
GROUP**

1 Denison Street
North Sydney, NSW 2060

General Arrangement Plan
Level 09 - Transfer Floor

Scale 1:250 @ A1

Drawn MDJ Checked AD

Project no. s12055

Status Design Development

Plot Date 1/03/2017 8:23:42 PM

BIM 1DENISON_BS_ARCH


Drawing no. DA03.009 Revision 02

Melbourne 1 Nicholson Street
Melbourne VIC 3000 Australia
T 03 8664 6200 F 03 8664 6300
email mel@batesmart.com.au
http://www.batesmart.com.au

Sydney 43 Briarlane Street
Surry Hills NSW 2010 Australia
T 02 8354 5100 F 02 8354 5199
email syd@batesmart.com.au
http://www.batesmart.com.au

Bates Smart Pty Ltd ABN 70 004 999 400

BATESSMART

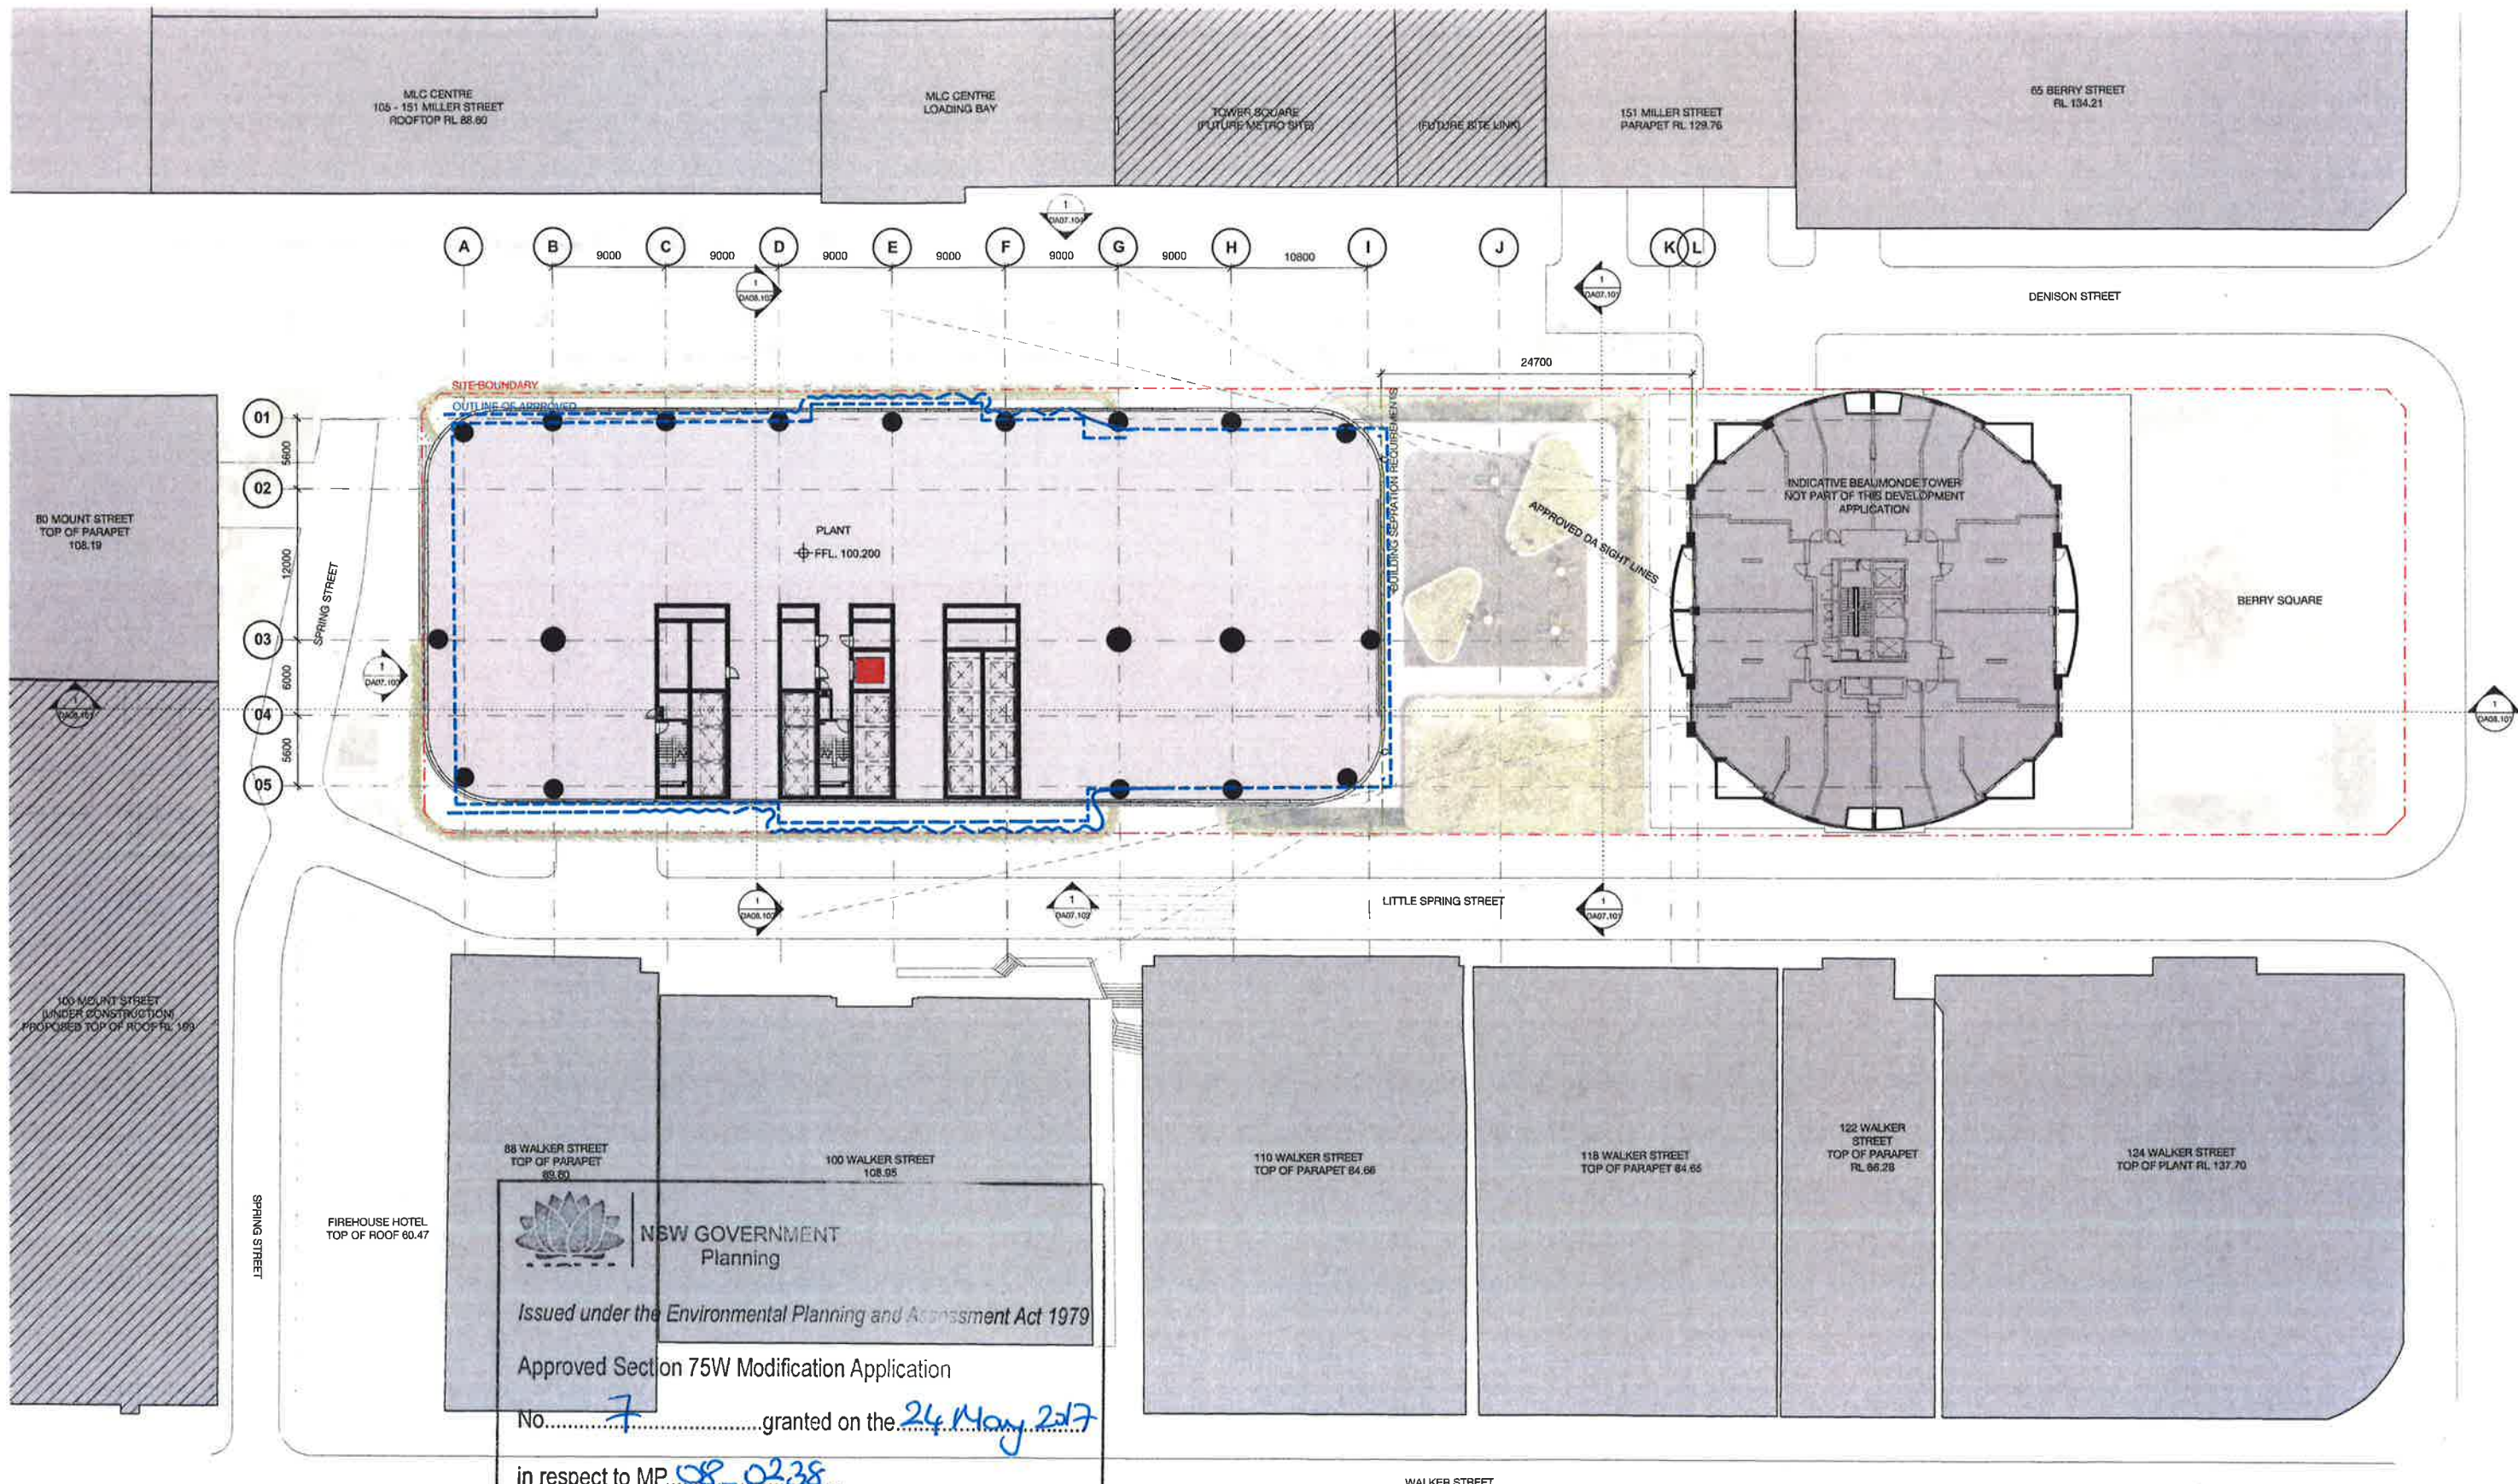

NSW GOVERNMENT
Planning

Issued under the Environmental Planning and Assessment Act 1979

Approved Section 75W Modification Application

No. 7 granted on the 24 May 2017

in respect to MP 08-0238

Signed [Signature]

Sheet No. 9 of 28

1 Denison Street
North Sydney, NSW 2060

General Arrangement Plan
Level 10 - Plant

Check all dimensions and site conditions prior to commencement of any work, the purchase or ordering of any materials, fittings, plant, services or equipment and the preparation of shop drawings and/or the fabrication of any components.
Do not scale drawings - refer to figured dimensions only. Any discrepancies shall immediately be referred to the architect for clarification.
All drawings may not be reproduced or distributed without prior permission from the architect.

Scale	1 : 250	@ A1
Drawn	MDJ	Checked AD
Project no.	s12055	
Status	Design Development	
Plot Date	1/09/2017 8:23:55 PM	
BIM	1DENISON_BS_ARCH	
Drawing no.	DA03.010	Revision 02


Melbourne 1 Nicholson Street
Melbourne VIC 3000 Australia
T 03 8664 6200 F 03 8664 6300
email mel@batesmart.com.au
http://www.batesmart.com.au

Sydney 43 Brisbane Street
Surry Hills NSW 2010 Australia
T 02 8354 5100 F 02 8354 5199
email syd@batesmart.com.au
http://www.batesmart.com.au

Bates Smart Pty Ltd ABN 70 004 999 400

BATESSMART

01	01-03-17	MP08-0238-1000-F	MDJ	AD
02	11-11-18	MD08-0238-1000-F	JAN	JR
Revision	Date	Description	Drawn	Checked

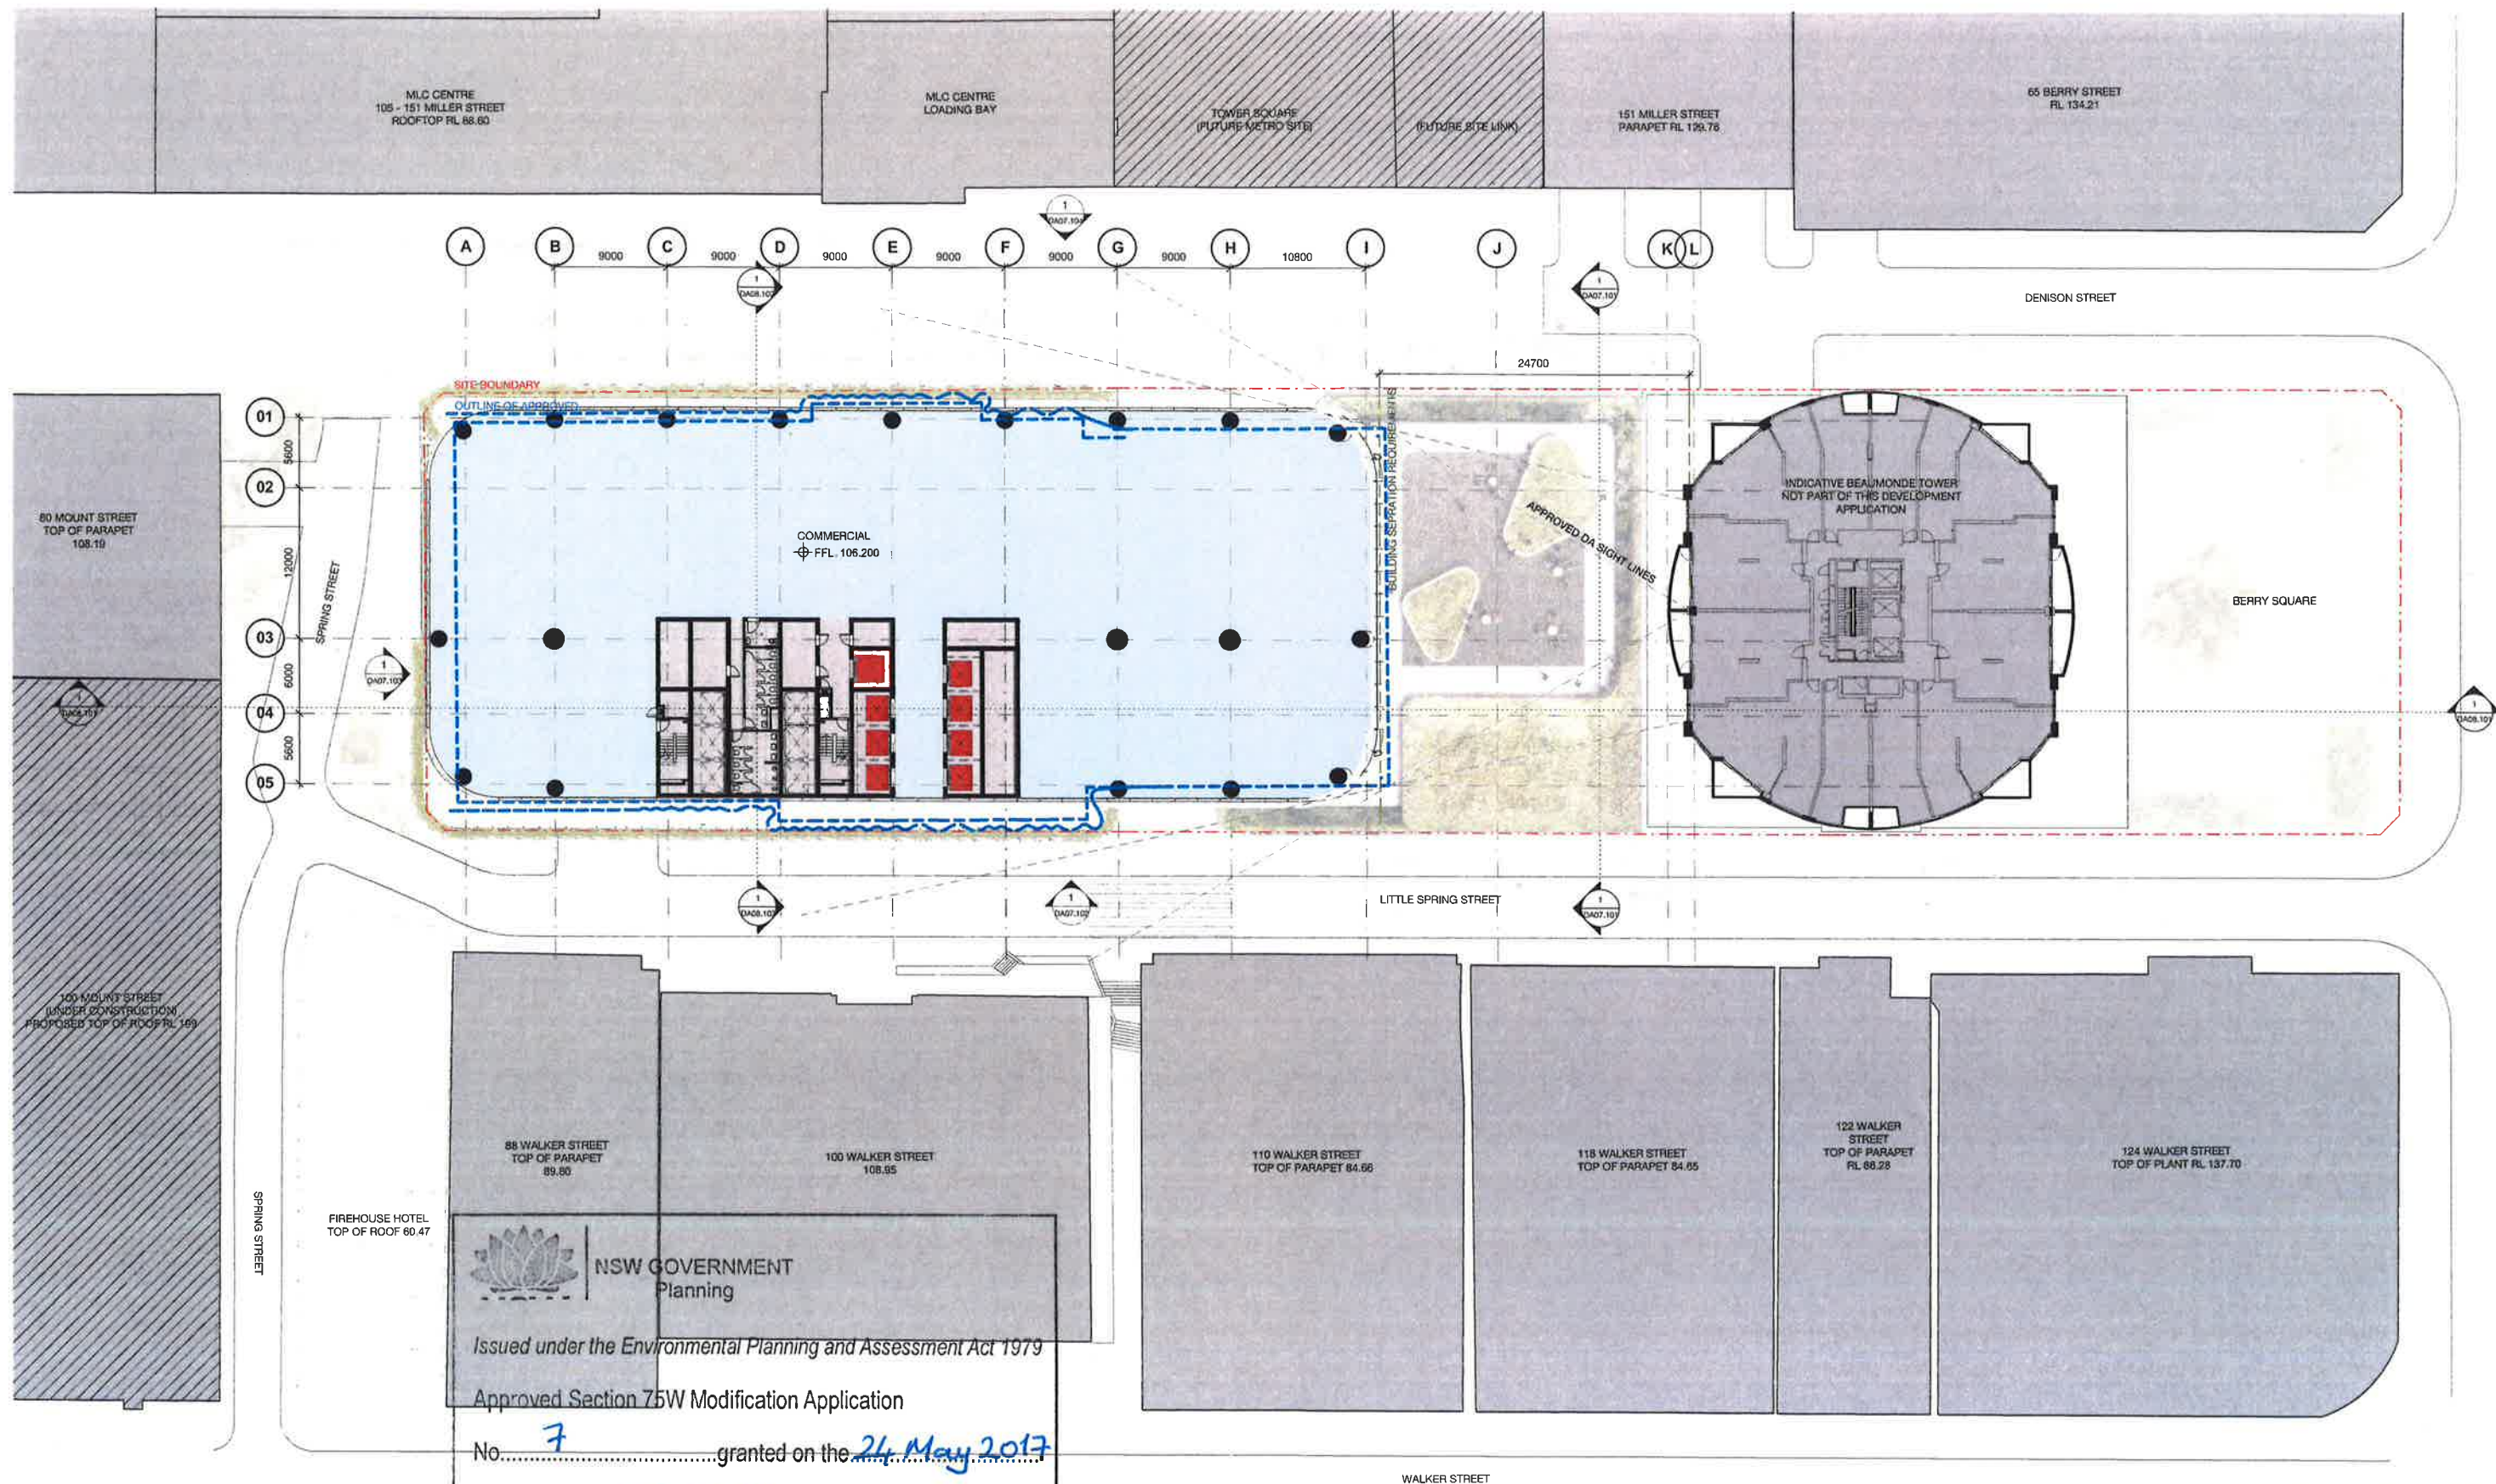

NSW GOVERNMENT
Planning

Issued under the Environmental Planning and Assessment Act 1979

Approved Section 75W Modification Application

No. 7 granted on the 24 May 2017

in respect to MP 08 0238

Signed [Signature]


Sheet No. 10 of 28

Client

**WINTEN
PROPERTY
GROUP**

1 Denison Street
North Sydney, NSW 2060

General Arrangement Plan
Level 11 - Typical Midrise

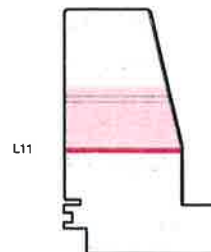

Check all dimensions and site conditions prior to commencement of any work, the purchase or ordering of any materials, fittings, plant, services or equipment and the preparation of shop drawings and/or the fabrication of any components.

Do not scale drawings: refer to figured dimensions only. Any discrepancies shall immediately be referred to the architect for clarification.

All drawings may not be reproduced or distributed without prior permission from the architect.

Scale	1:250	@ A1
Drawn	MDJ	Checked AD
Project no.	s12055	
Status	Design Development	
Plot Date	1/03/2017 6:24:03 PM	
BIM	1DENISON_BS_ARCH	
Drawing no.	DA03.011	Revision 02


PRELIMINARY

Melbourne 1 Nicholson Street
Melbourne VIC 3000 Australia
T 03 8664 6200 F 03 8664 6300
email mel@batesmart.com.au
http://www.batesmart.com.au

Sydney 43 Brisbane Street
Surry Hills NSW 2010 Australia
T 02 8354 5100 F 02 8354 5199
email syd@batesmart.com.au
http://www.batesmart.com.au

Bates Smart Pty Ltd ABN 70 004 999 400

BATESSMART

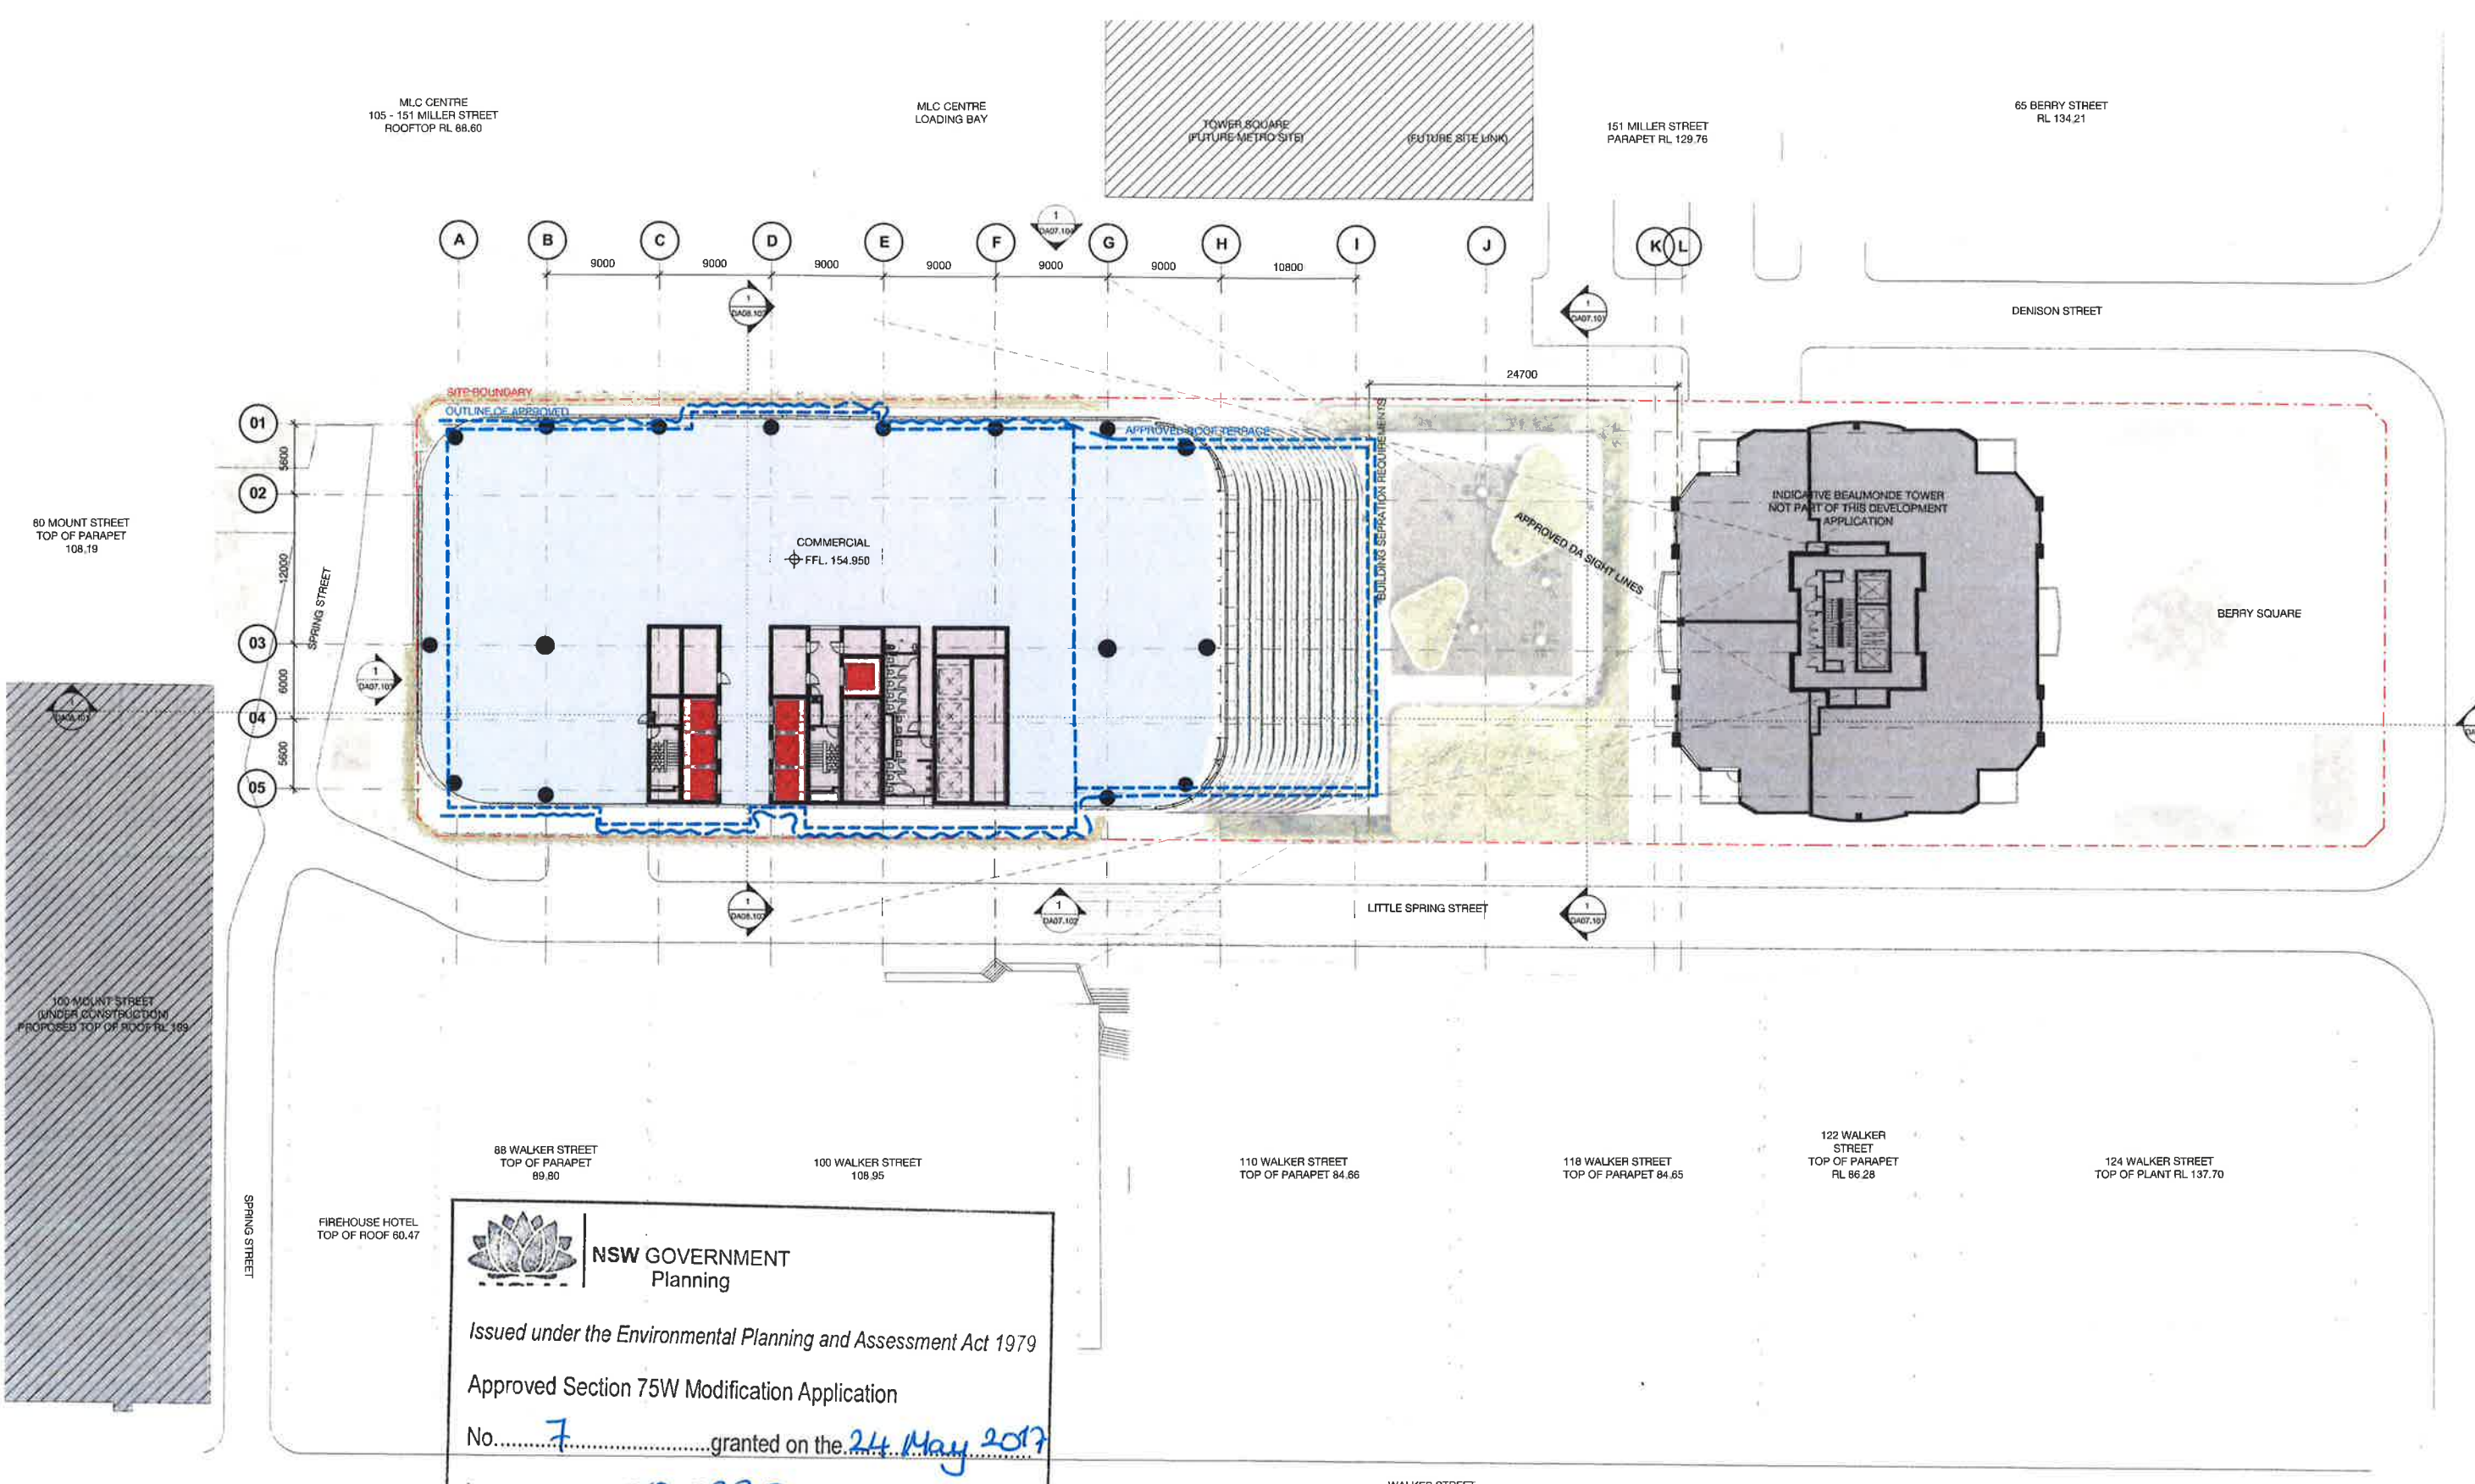



NSW GOVERNMENT
Planning

Issued under the Environmental Planning and Assessment Act 1979

Approved Section 75W Modification Application

No. 7 granted on the 24 May 2017


in respect to MP. 08 0238

Signed [Signature]

Sheet No. 12 of 28

Client

WINTEN
PROPERTY
GROUP

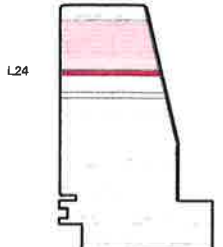

1 Denison Street
North Sydney, NSW 2060

General Arrangement Plan
Level 24 - Typical High Rise

Check all dimensions and site conditions prior to commencement of any work, the purchase or ordering of any materials, fittings, plant, services or equipment and the preparation of shop drawings and on the fabrication of any components.

Do not scale drawings - refer to figured dimensions only. Any dimensions shall immediately be referred to the architect for clarification.

All drawings may not be reproduced or distributed without prior permission from the architect.


Scale	1 : 250	@ A1
Drawn	MDJ	Checked AD
Project no.	s12055	
Status	Design Development	
Plot Date	1/03/2017 6:24:32 PM	
BIM	1DENISON_BS_ARCH	
Drawing no.	DA03.024	Revision 02

Melbourne 1 Nicholson Street
Melbourne VIC 3000 Australia
T 03 8654 6200 F 03 8654 6300
email mel@batesmart.com.au
http://www.batesmart.com.au

Sydney 43 Brisbane Street
Surry Hills NSW 2010 Australia
T 02 8554 5100 F 02 8554 5199
email syd@batesmart.com.au
http://www.batesmart.com.au

Bates Smart Pty Ltd ABN 70 004 999 400

BATESSMART

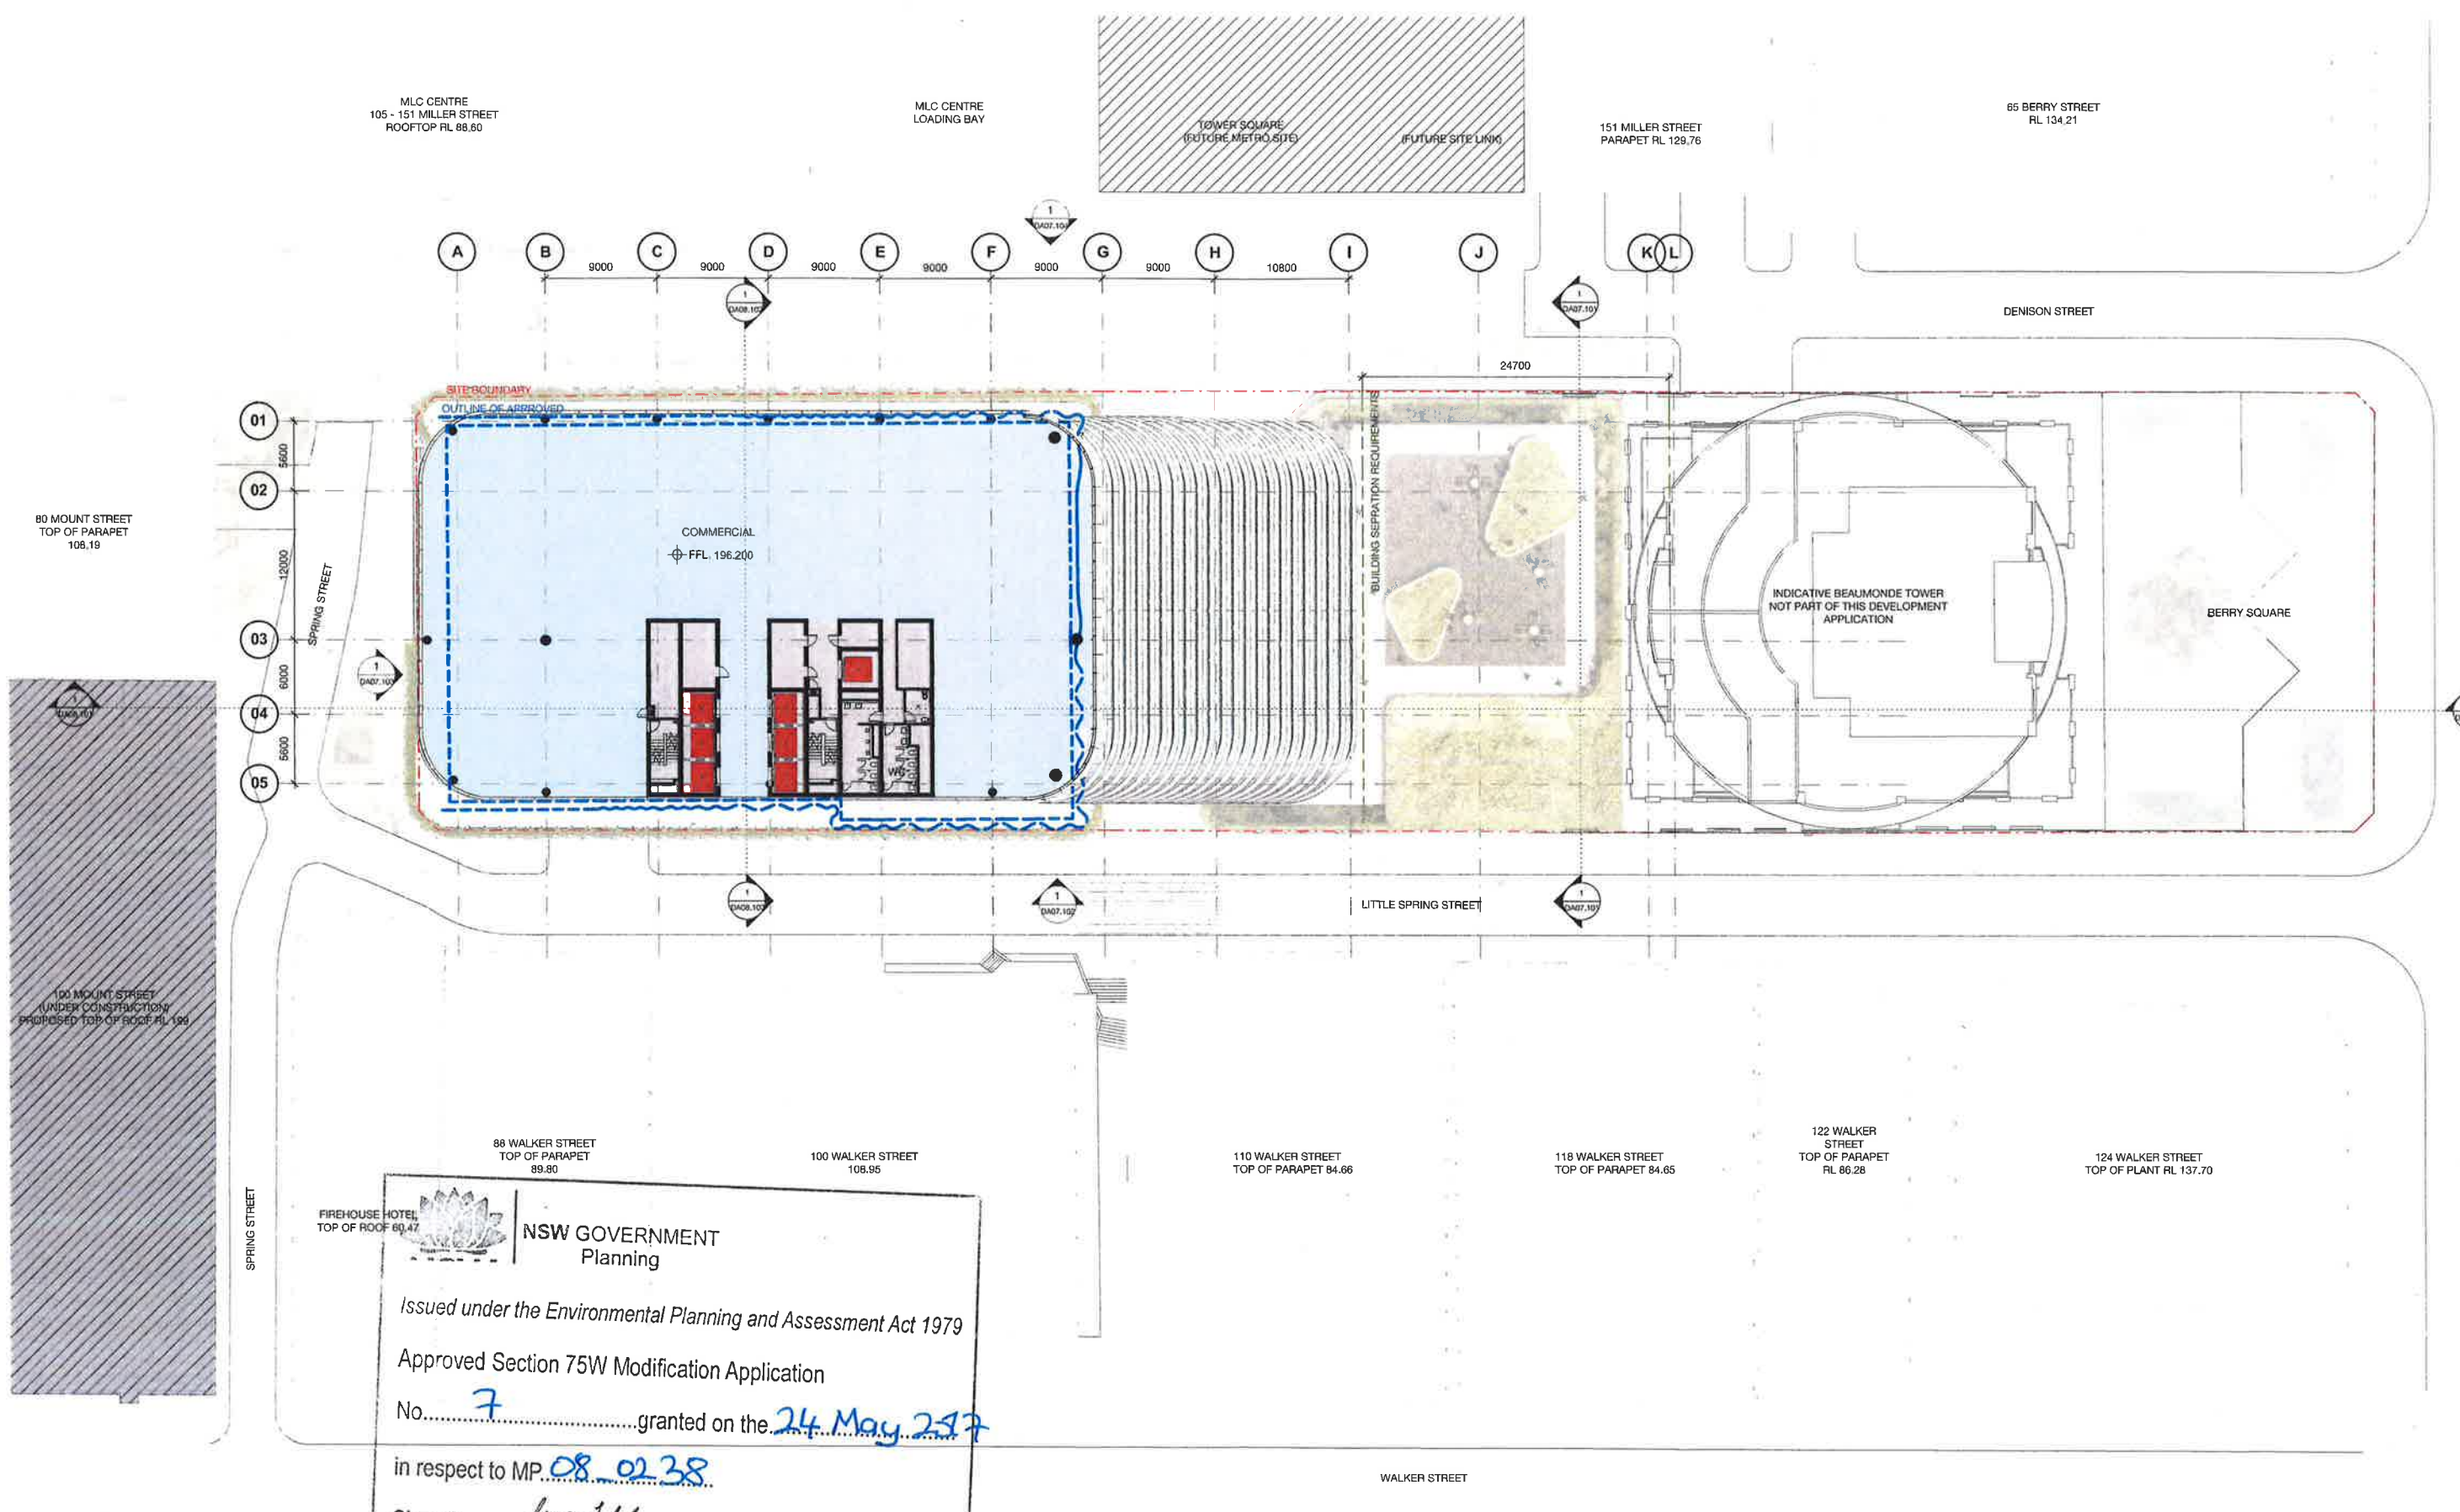



NSW GOVERNMENT
Planning

Issued under the Environmental Planning and Assessment Act 1979

Approved Section 75W Modification Application

No. 7 granted on the 24 May 2017


in respect to MP 08-0238

Signed [Signature]

Sheet No. 13 of 28



WINTAN
PROPERTY
GROUP

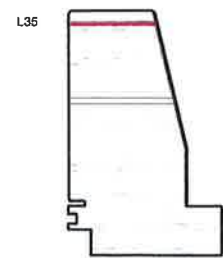

1 Denison Street
North Sydney, NSW 2060

General Arrangement Plan
Level 35 - High Rise Upper

Check all dimensions and site conditions prior to commencement of any work, the purchase or ordering of any materials, fittings, plant, services or equipment and the preparation of shop drawings and or the fabrication of any components.

Do not scale drawings - refer to figured dimensions only. Any discrepancies shall immediately be referred to the architect for clarification.

All drawings may not be reproduced or distributed without prior permission from the architect.


Scale	1 : 250	@ A1
Drawn	MDJ	Checked AD
Project no.	s12055	
Status	Design Development	
Plot Date	1/03/2017 6:24:42 PM	
BIM	1DENISON_BS_ARCH	
Drawing no.	DA03.035	Revision 02

Melbourne 1 Nicholson Street
Melbourne VIC 3000 Australia
T 03 8664 6200 F 03 8664 6300
email mel@batesmart.com.au
http://www.batesmart.com.au

Sydney 43 Brisbane Street
Surry Hills NSW 2010 Australia
T 02 8354 5100 F 02 8354 5199
email syd@batesmart.com.au
http://www.batesmart.com.au

Bates Smart Pty Ltd ABN 70 004 999 400



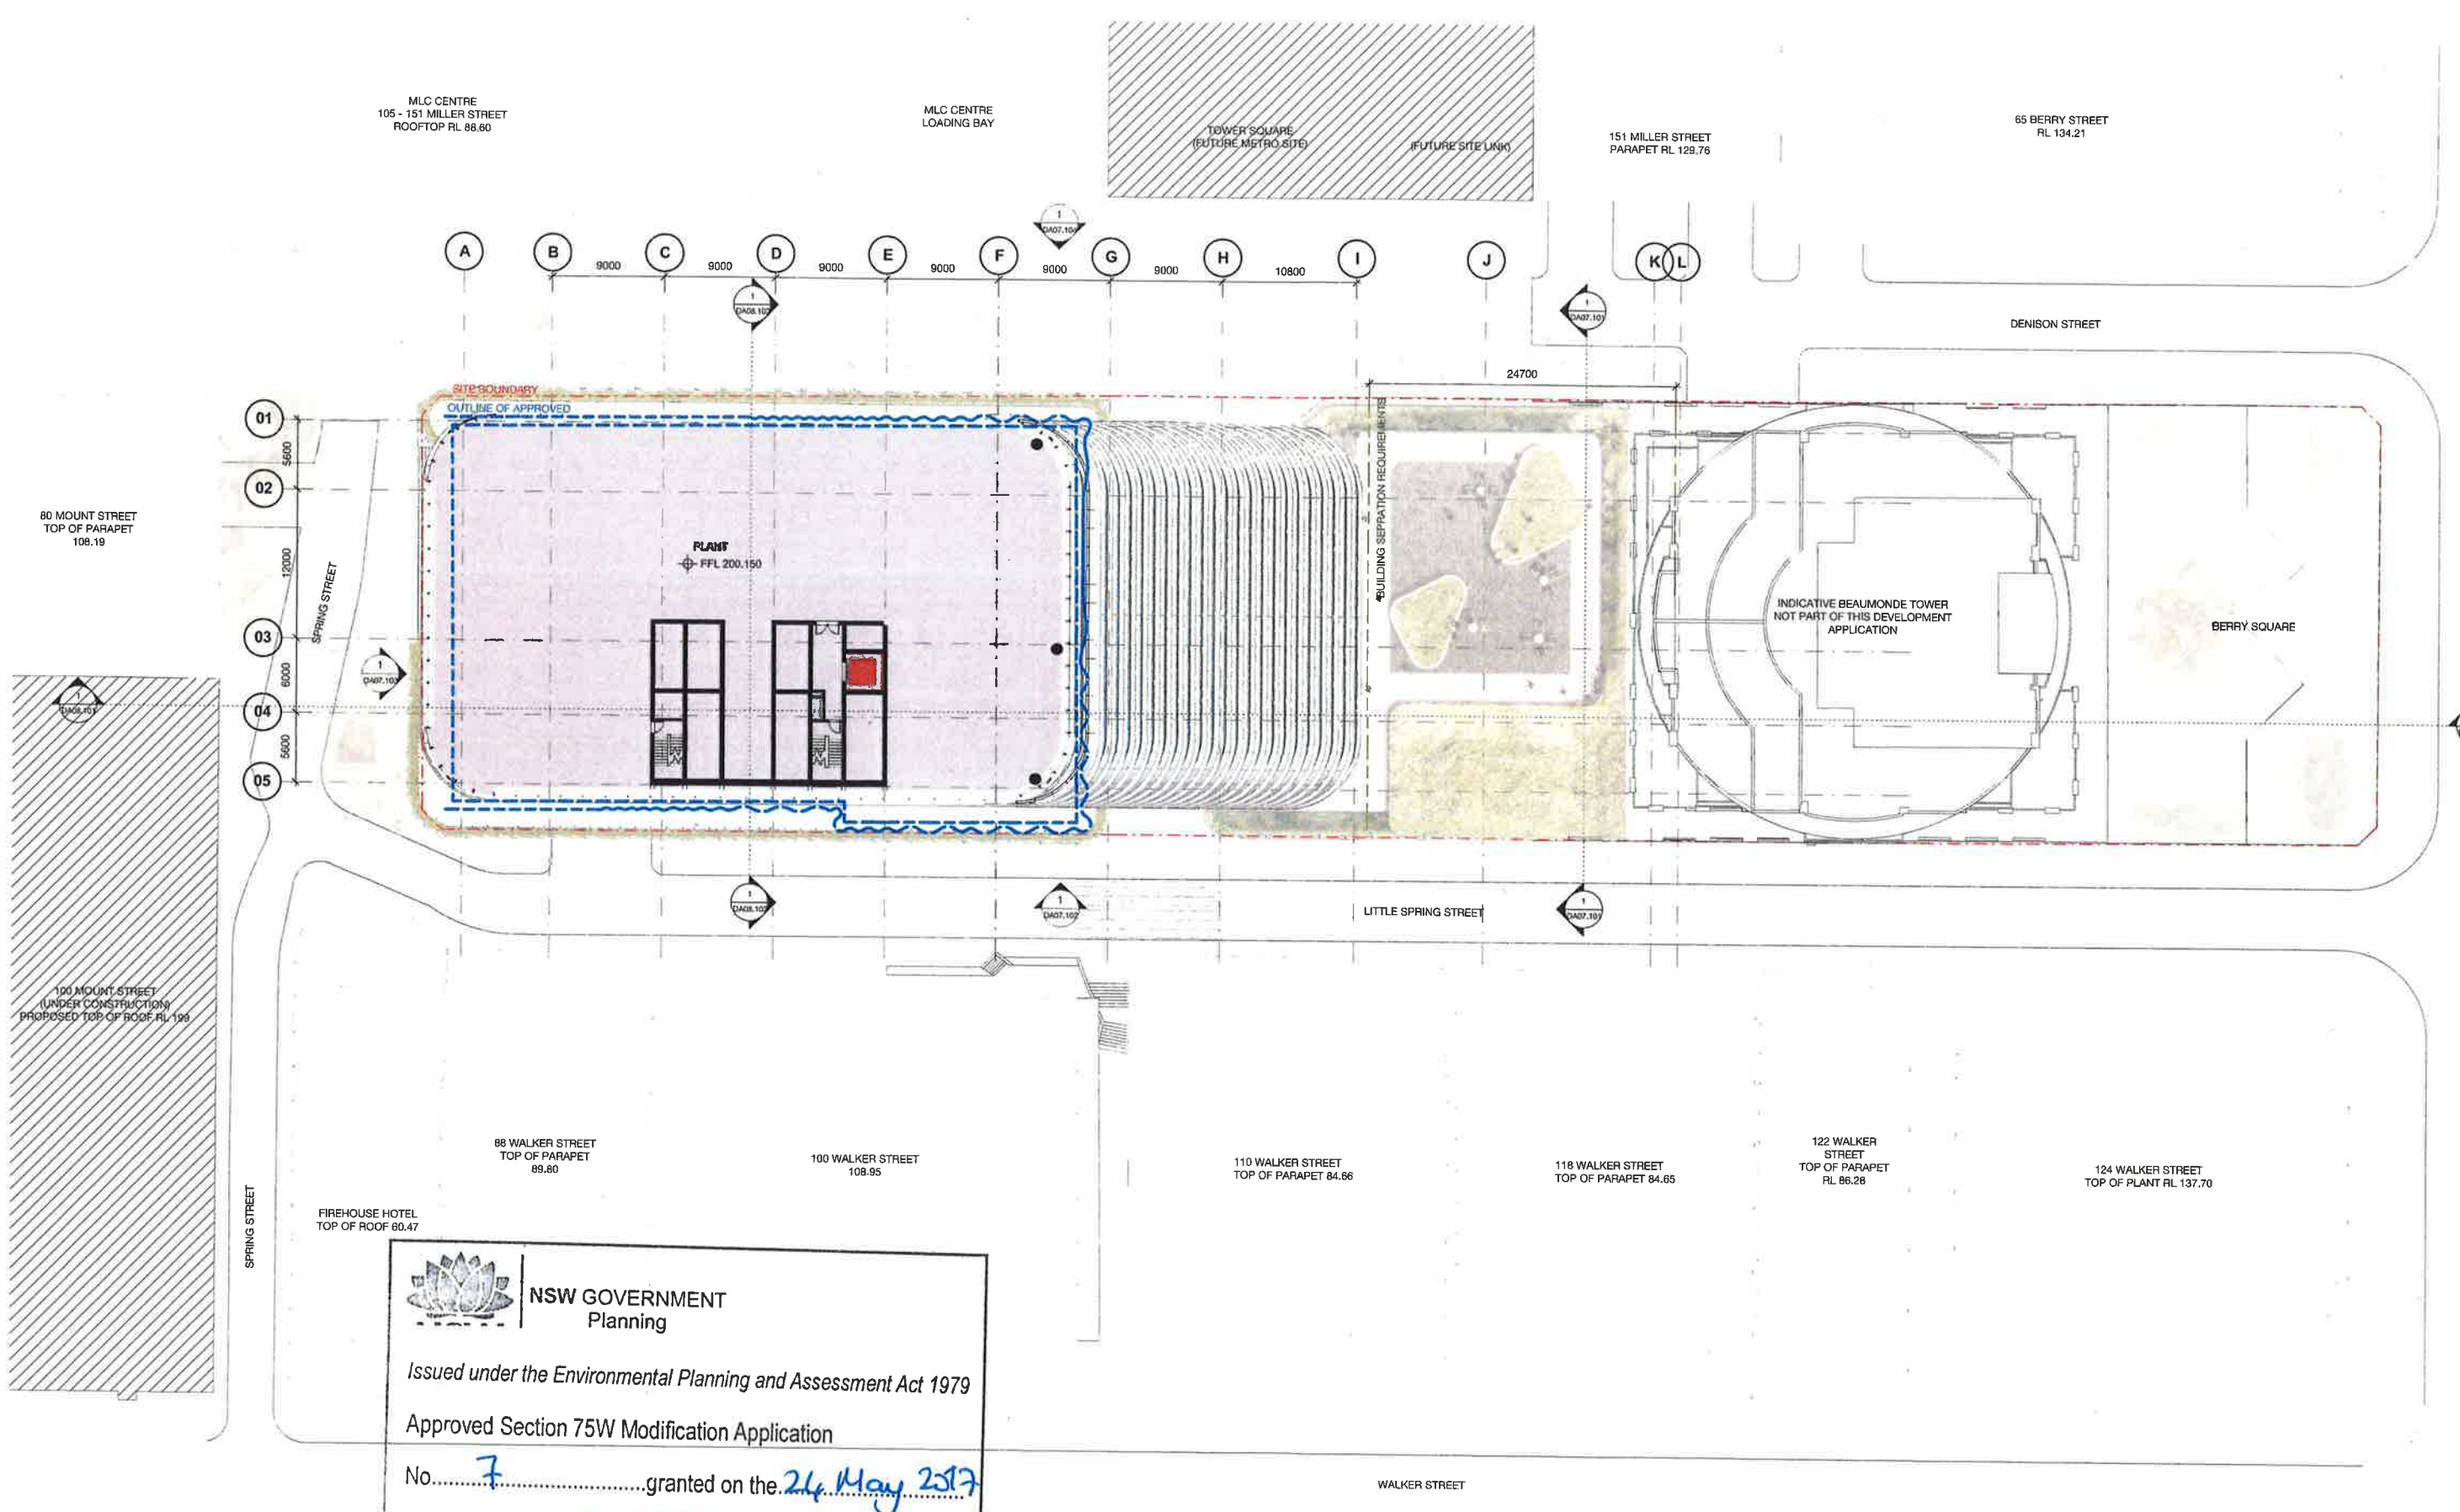



**NSW GOVERNMENT
Planning**

Issued under the Environmental Planning and Assessment Act 1979

Approved Section 75W Modification Application

No. 7 granted on the 24 May 2017

In respect to MP 08-0238

Signed [Signature]

Sheet No. 14 of 28

 **WINTEN
PROPERTY
GROUP**

**1 Denison Street
North Sydney, NSW 2060**
General Arrangement Plan
Level 36 - Plant & Overrun


Scale	1 : 250	@ A1
Drawn	MDJ	Checked AD
Project no.	s12055	
Status	Design Development	
Plot Date	1/03/2017 6:25:10 PM	
GIM	1DENISON_BS_ARCH	
Drawing no.	DA03.036	Revision 02

Melbourne 1 Nicholson Street
Melbourne VIC 3000 Australia
T 03 8564 6200 F 03 8564 8300
email: mel@batesmart.com.au
http://www.batesmart.com.au

Sydney 43 Brisbane Street
Surry Hills NSW 2010 Australia
T 02 8354 5100 F 02 8354 5199
email: syd@batesmart.com.au
http://www.batesmart.com.au


Bates Smart Pty Ltd ABN 70 004 999 400

BATESSMART

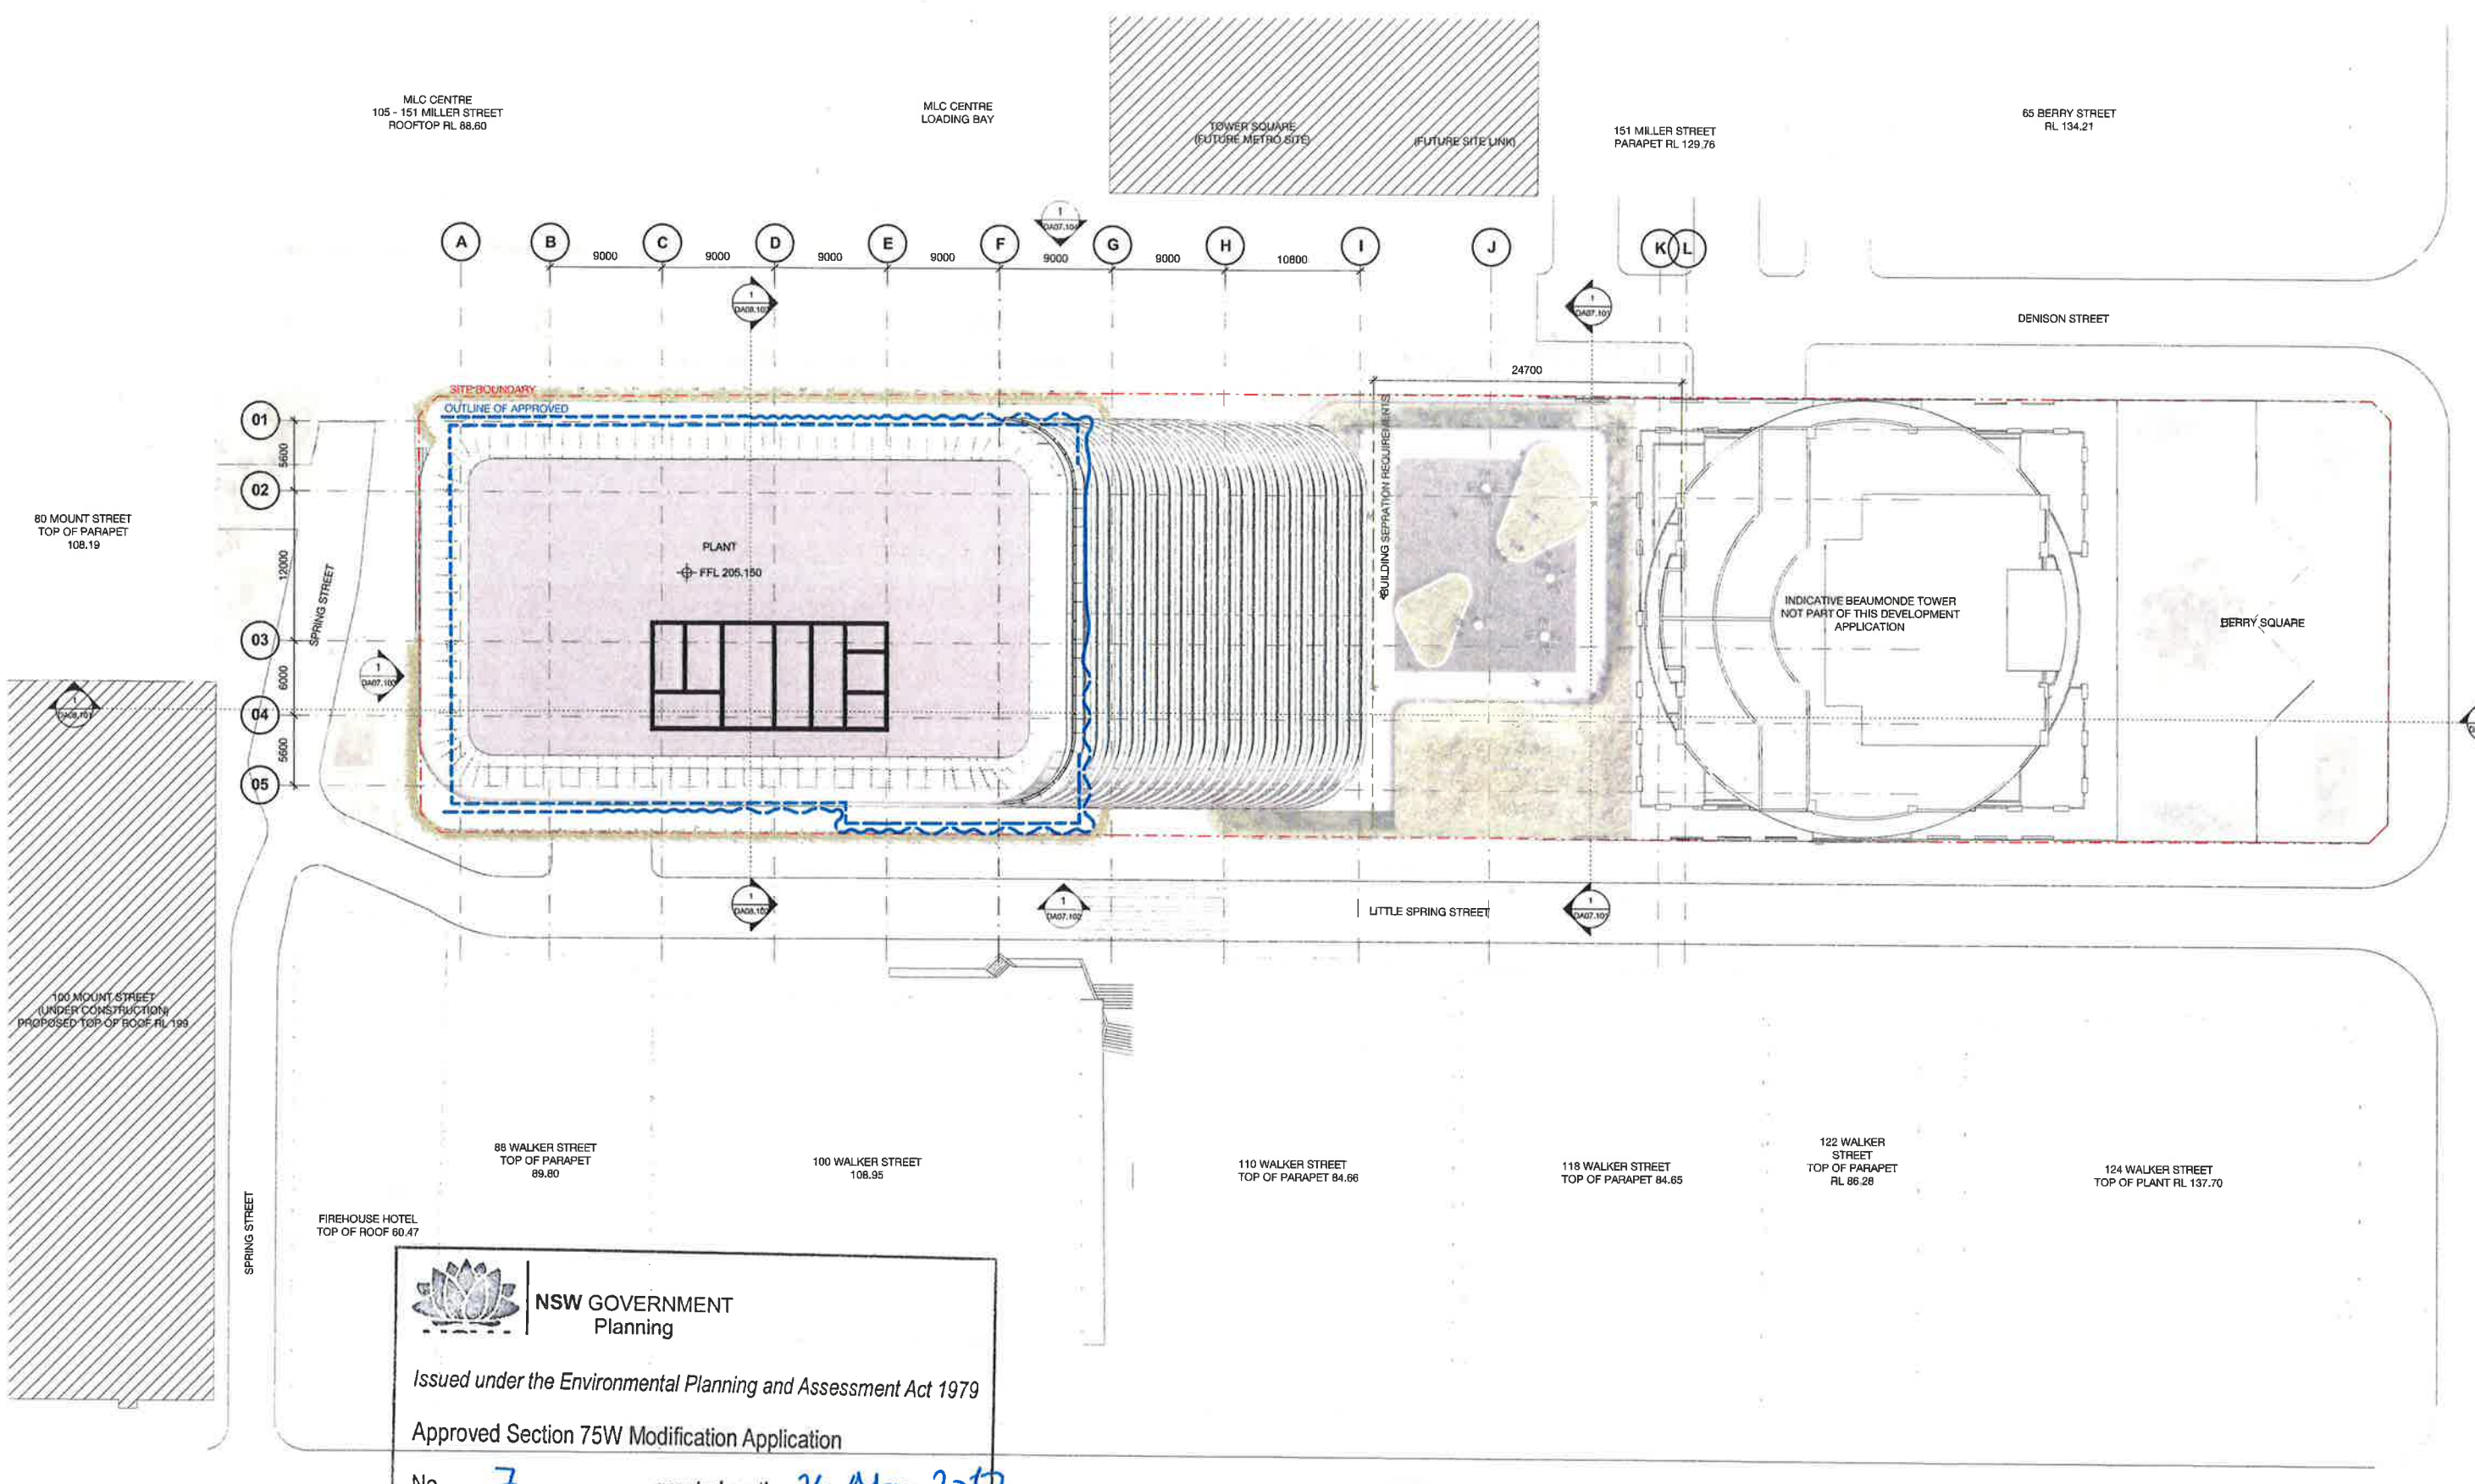


NSW GOVERNMENT Planning
 Issued under the Environmental Planning and Assessment Act 1979
 Approved Section 75W Modification Application
 No. 7 granted on the 24 May 2017
 in respect to MP. 08-0238
 Signed [Signature]
 Sheet No. 15 of 28

WINTEN PROPERTY GROUP
 Client

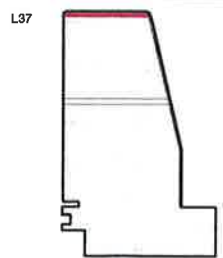


1 Denison Street
 North Sydney, NSW 2060
 General Arrangement Plan
 Level 37 - Upper Plant

Check all dimensions and site conditions prior to commencement of any work, the purchaser is responsible for the accuracy of the information provided. Do not scale drawings - refer to figure dimensions only. Any discrepancies shall immediately be referred to the architect for clarification. All drawings may not be reproduced or distributed without prior permission from the architect.

Scale	1 : 250	@ A1
Drawn	MDJ	Checked AD
Project no.	s12055	
Status	Design Development	
Plot Date	1/03/2017 6:25:21 PM	
BM	1DENISON_BS_ARCH	
Drawing no.	DA03.037	Revision 02

Melbourne 1 Nicholson Street
 Melbourne VIC 3000 Australia
 T 03 8664 5200 F 03 8664 6300
 email mel@batesmart.com.au
 http://www.batesmart.com.au
 Sydney 43 Brisbane Street
 Surry Hills NSW 2010 Australia
 T 02 8354 5100 F 02 8354 5199
 email syd@batesmart.com.au
 http://www.batesmart.com.au
 Bates Smart Pty Ltd ABN 70 004 999 400

BATESSMART

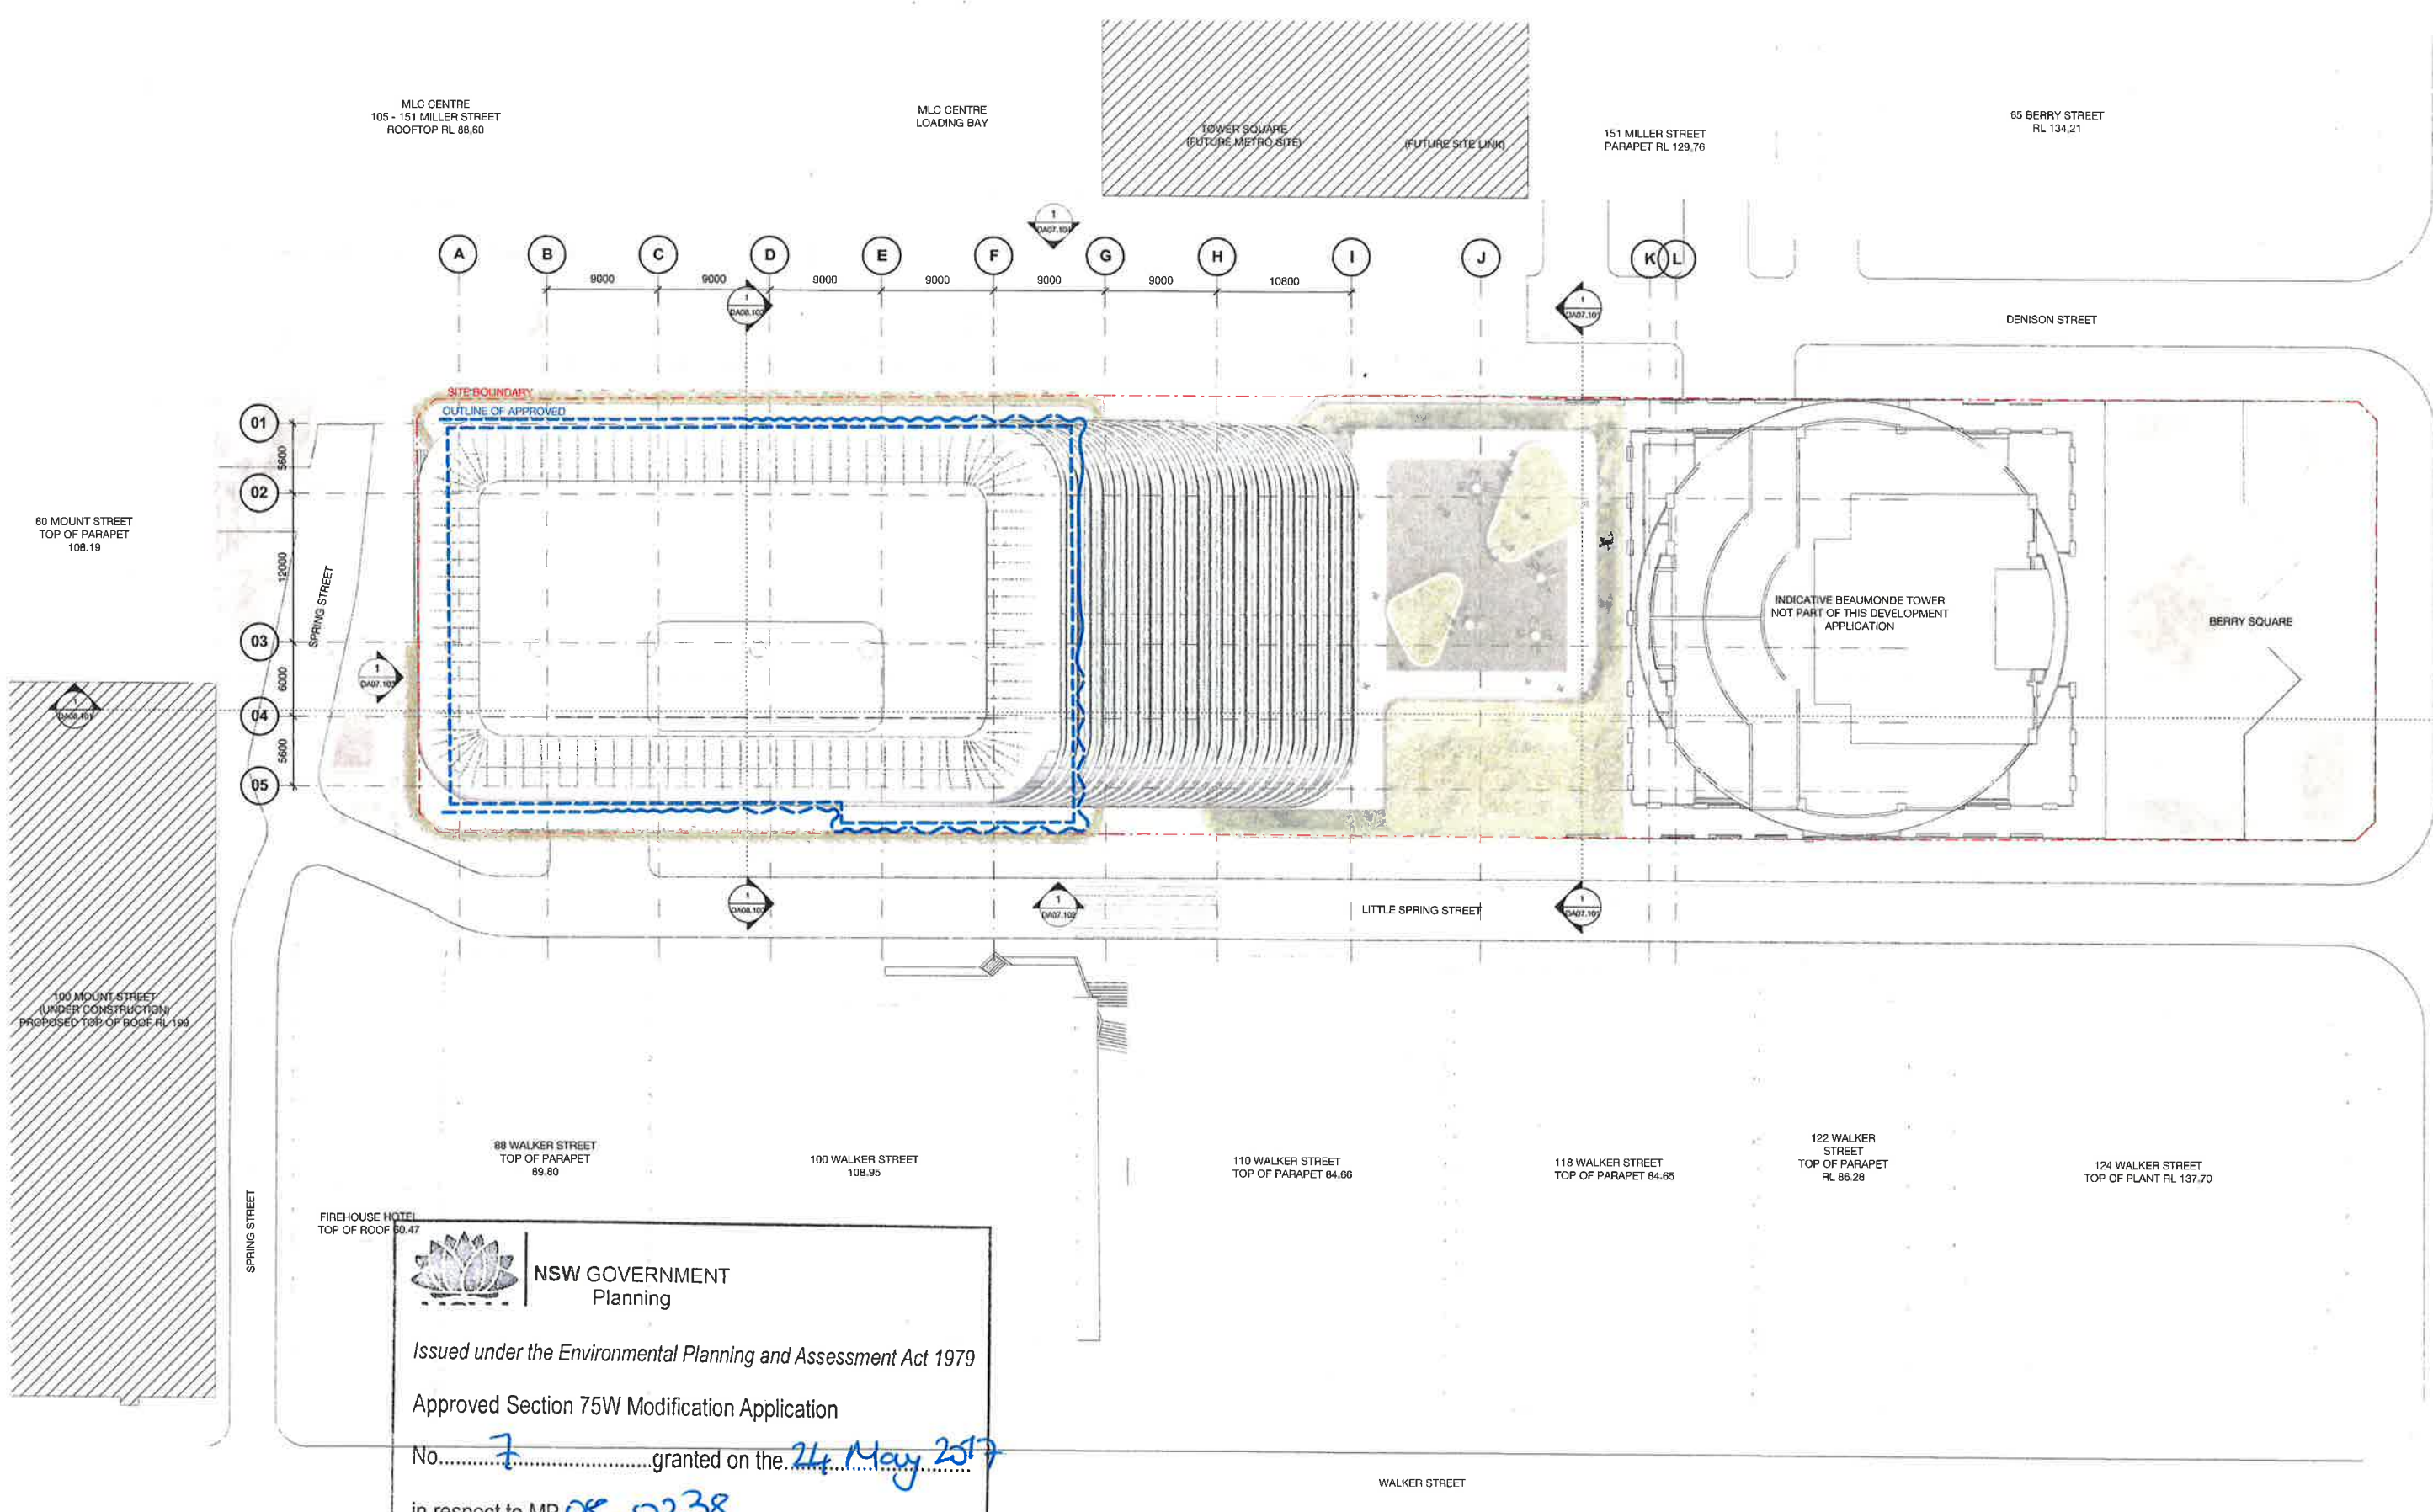

 **NSW GOVERNMENT**
Planning

Issued under the Environmental Planning and Assessment Act 1979

Approved Section 75W Modification Application

No. 7 granted on the 24 May 2017

in respect to MP. 08-0238

Signed [Signature]

Sheet No. 16 of 28

 **WINTEN**
PROPERTY
GROUP

1 Denison Street
North Sydney, NSW 2060

General Arrangement Plan
Roof Level

Scale	1 : 250	@ A1
Drawn	MDJ	Checked AD
Project no.	s12055	
Status	Design Development	
Plot Date	1/03/2017 6:25:23 PM	
BIM	1DENISON_BS_ARCH	
Drawing no.	DA03.038	Revision 02

Melbourne 1 Nicholson Street
Melbourne VIC 3000 Australia
T 03 8564 6200 F 03 8664 6300
email mel@batesmart.com.au
http://www.batesmart.com.au

Sydney 43 Brisbane Street
Surry Hills NSW 2010 Australia
T 02 8354 5100 F 02 8354 5199
email syd@batesmart.com.au
http://www.batesmart.com.au

Bates Smart Pty Ltd ABN 70 004 999 400


BATESSMART

01 5600
02 12000
03 6000
04 5600
05

SITE BOUNDARY (BEYOND)

SITE BOUNDARY

Level 28 Roof Top ∇ 271.66 m
Level 28 ∇ 269.15 m
Level 28 Plant Overhead ∇ 269.15 m
Level 28 ∇ 396.0 m
Level 27 ∇ 394.45 m
Level 26 ∇ 392.90 m
Level 25 ∇ 391.35 m
Level 24 ∇ 389.80 m
Level 23 ∇ 388.25 m
Level 22 ∇ 386.70 m
Level 21 ∇ 385.15 m
Level 20 ∇ 383.60 m
Level 19 ∇ 382.05 m
Level 18 ∇ 380.50 m
Level 17 ∇ 378.95 m
Level 16 ∇ 377.40 m
Level 15 ∇ 375.85 m
Level 14 ∇ 374.30 m
Level 13 ∇ 372.75 m
Level 12 ∇ 371.20 m
Level 11 ∇ 369.65 m
Level 10 Plant ∇ 368.10 m
Level 09 ∇ 366.55 m
Level 08 ∇ 365.00 m
Level 07 ∇ 363.45 m
Level 06 ∇ 361.90 m
Level 05 ∇ 360.35 m
Level 04 ∇ 358.80 m
Level 03 ∇ 357.25 m
Level 02 ∇ 355.70 m
Level 01 ∇ 354.15 m
Ground Level ∇ 352.60 m
Level 00 ∇ 351.05 m
Level -01 ∇ 349.50 m
Level -02 ∇ 347.95 m
Level -03 ∇ 346.40 m
Level -226 ∇ 0.75 m
Level -227 ∇ -0.80 m
Level -228 ∇ -2.35 m
Level -229 ∇ -3.90 m
Level -487 ∇ -403.80 m

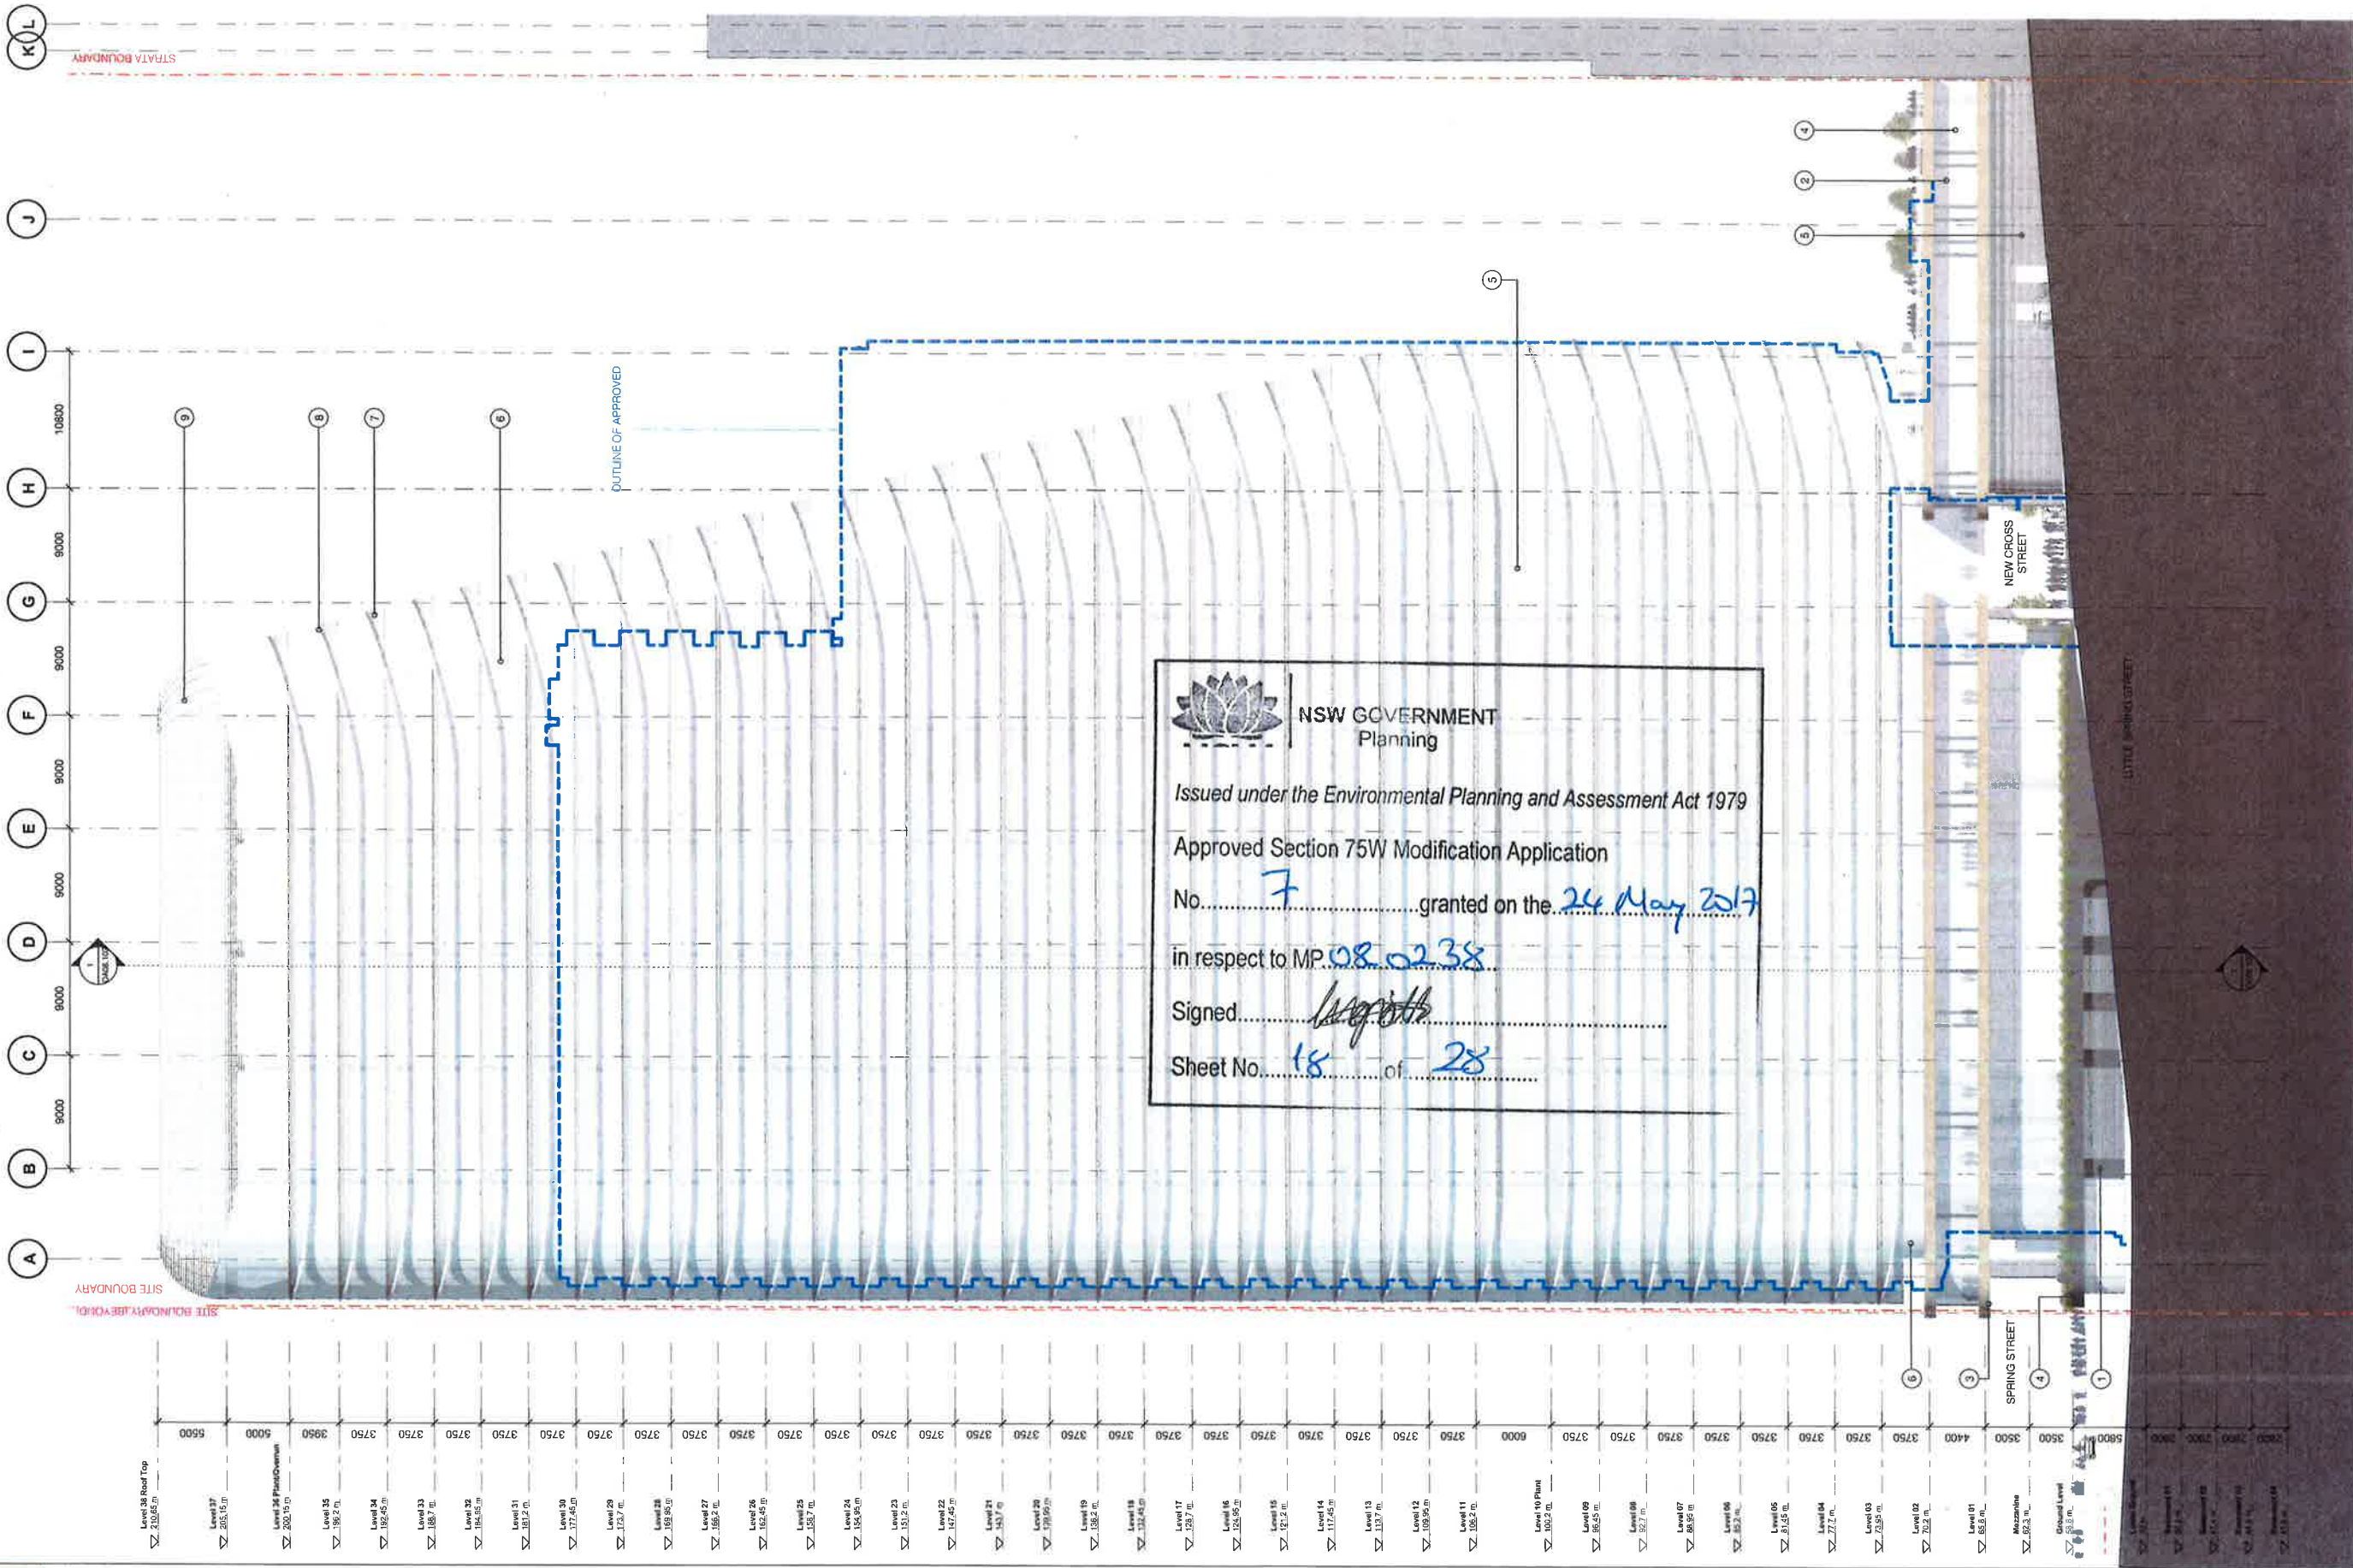



NSW GOVERNMENT
Planning

Issued under the Environmental Planning and Assessment Act 1979


Approved Section 75W Modification Application

No. 7 granted on the 24 May 2017

in respect to MP 08 0238

Signed [Signature]

Sheet No. 19 of 28

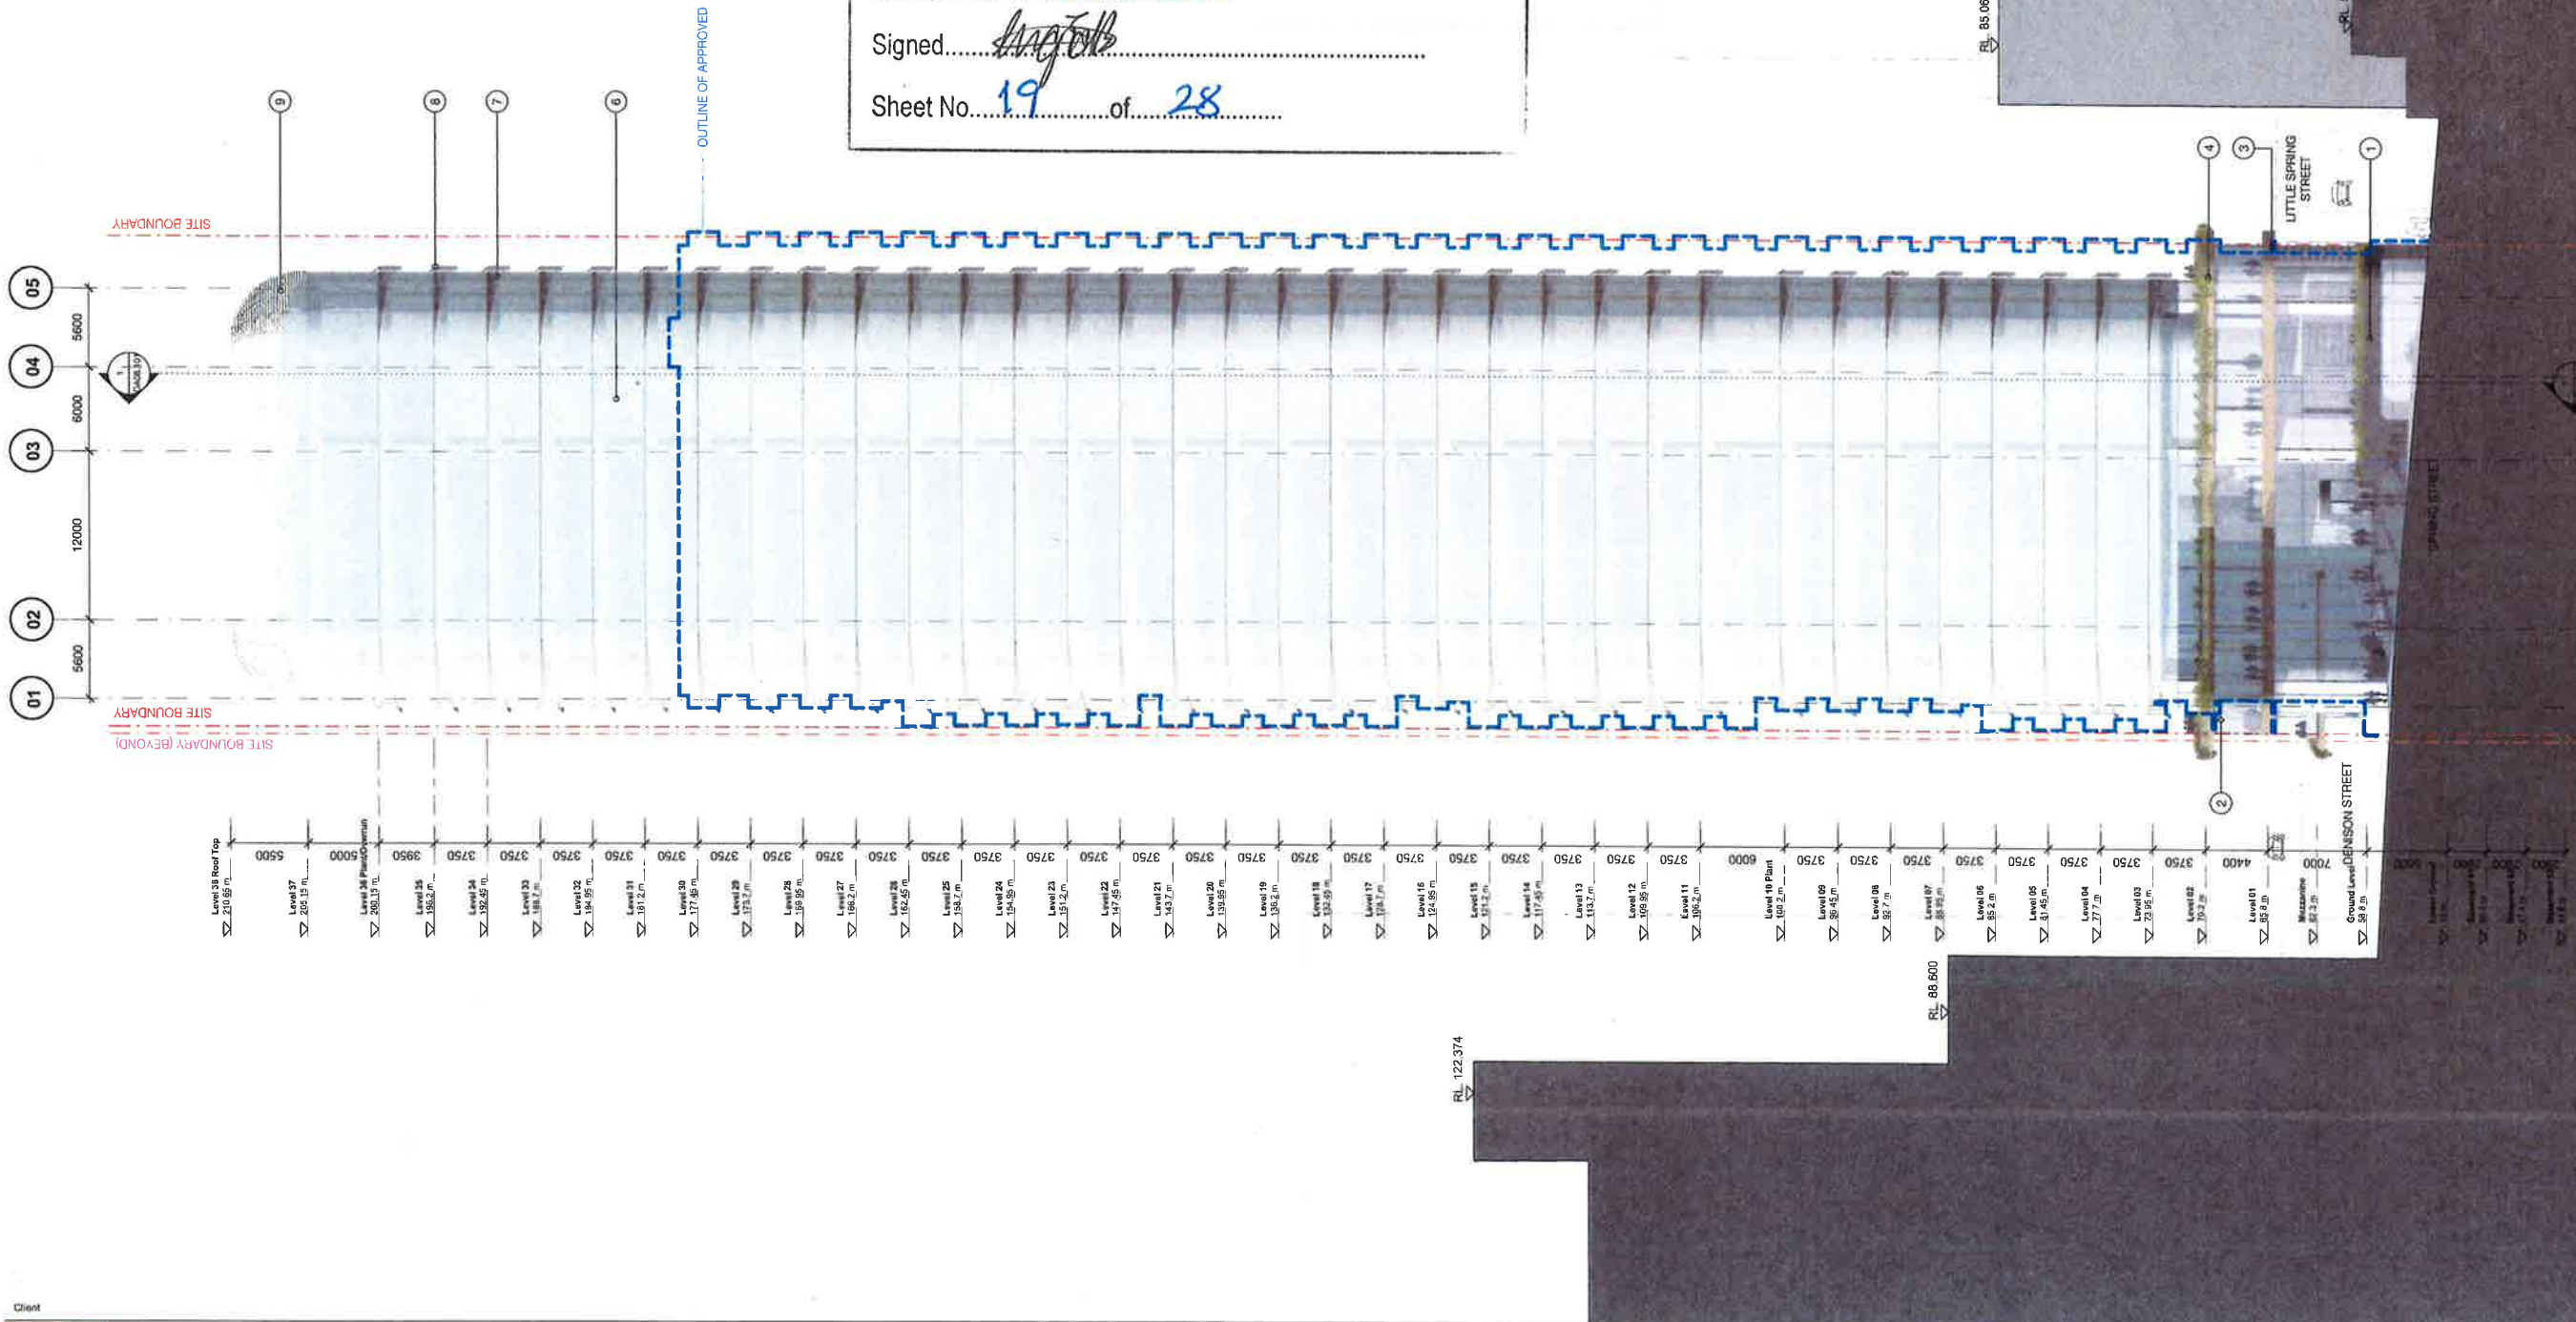

1 Denison Street
North Sydney, NSW 2060
Building Elevations
South Elevation


Scale	1 : 250	@ A1
Drawn	MDJ	Checked AD
Project no.	s12055	
Status	Design Development	
Plot Date	1/03/2017 6:25:38 PM	
BIM	1DENISON_BS_ARCH	
Drawing no.	DA07.103	Revision 02

Melbourne 1 Nicholson Street
Melbourne VIC 3000 Australia
T 03 8664 6200 F 03 8664 6300
email mel@batesmart.com.au
http://www.batesmart.com.au

Sydney 43 Brisbane Street
Surry Hills NSW 2010 Australia
T 02 8354 5100 F 02 8354 5199
email syd@batesmart.com.au
http://www.batesmart.com.au

Bates Smart Pty Ltd ABN 70 004 999 400



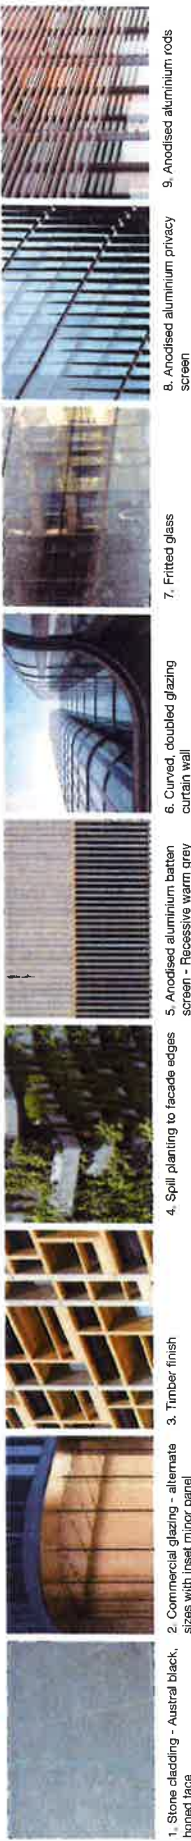


Building Elevations West Elevation

00	01.03.17	AP08-0258-M00 7	WJ	AD
01	11.11.18	AP08-0258-M00 7	WH	JF
Revision	Date	Description	Initials	Checked



Region	Date	Description	Initial	Checked
SE	01.03.17	MP08-0258 MOO 7	MDJ	AD
SE	11.11.18	MP08-0258 MOO 9	WJA	JF




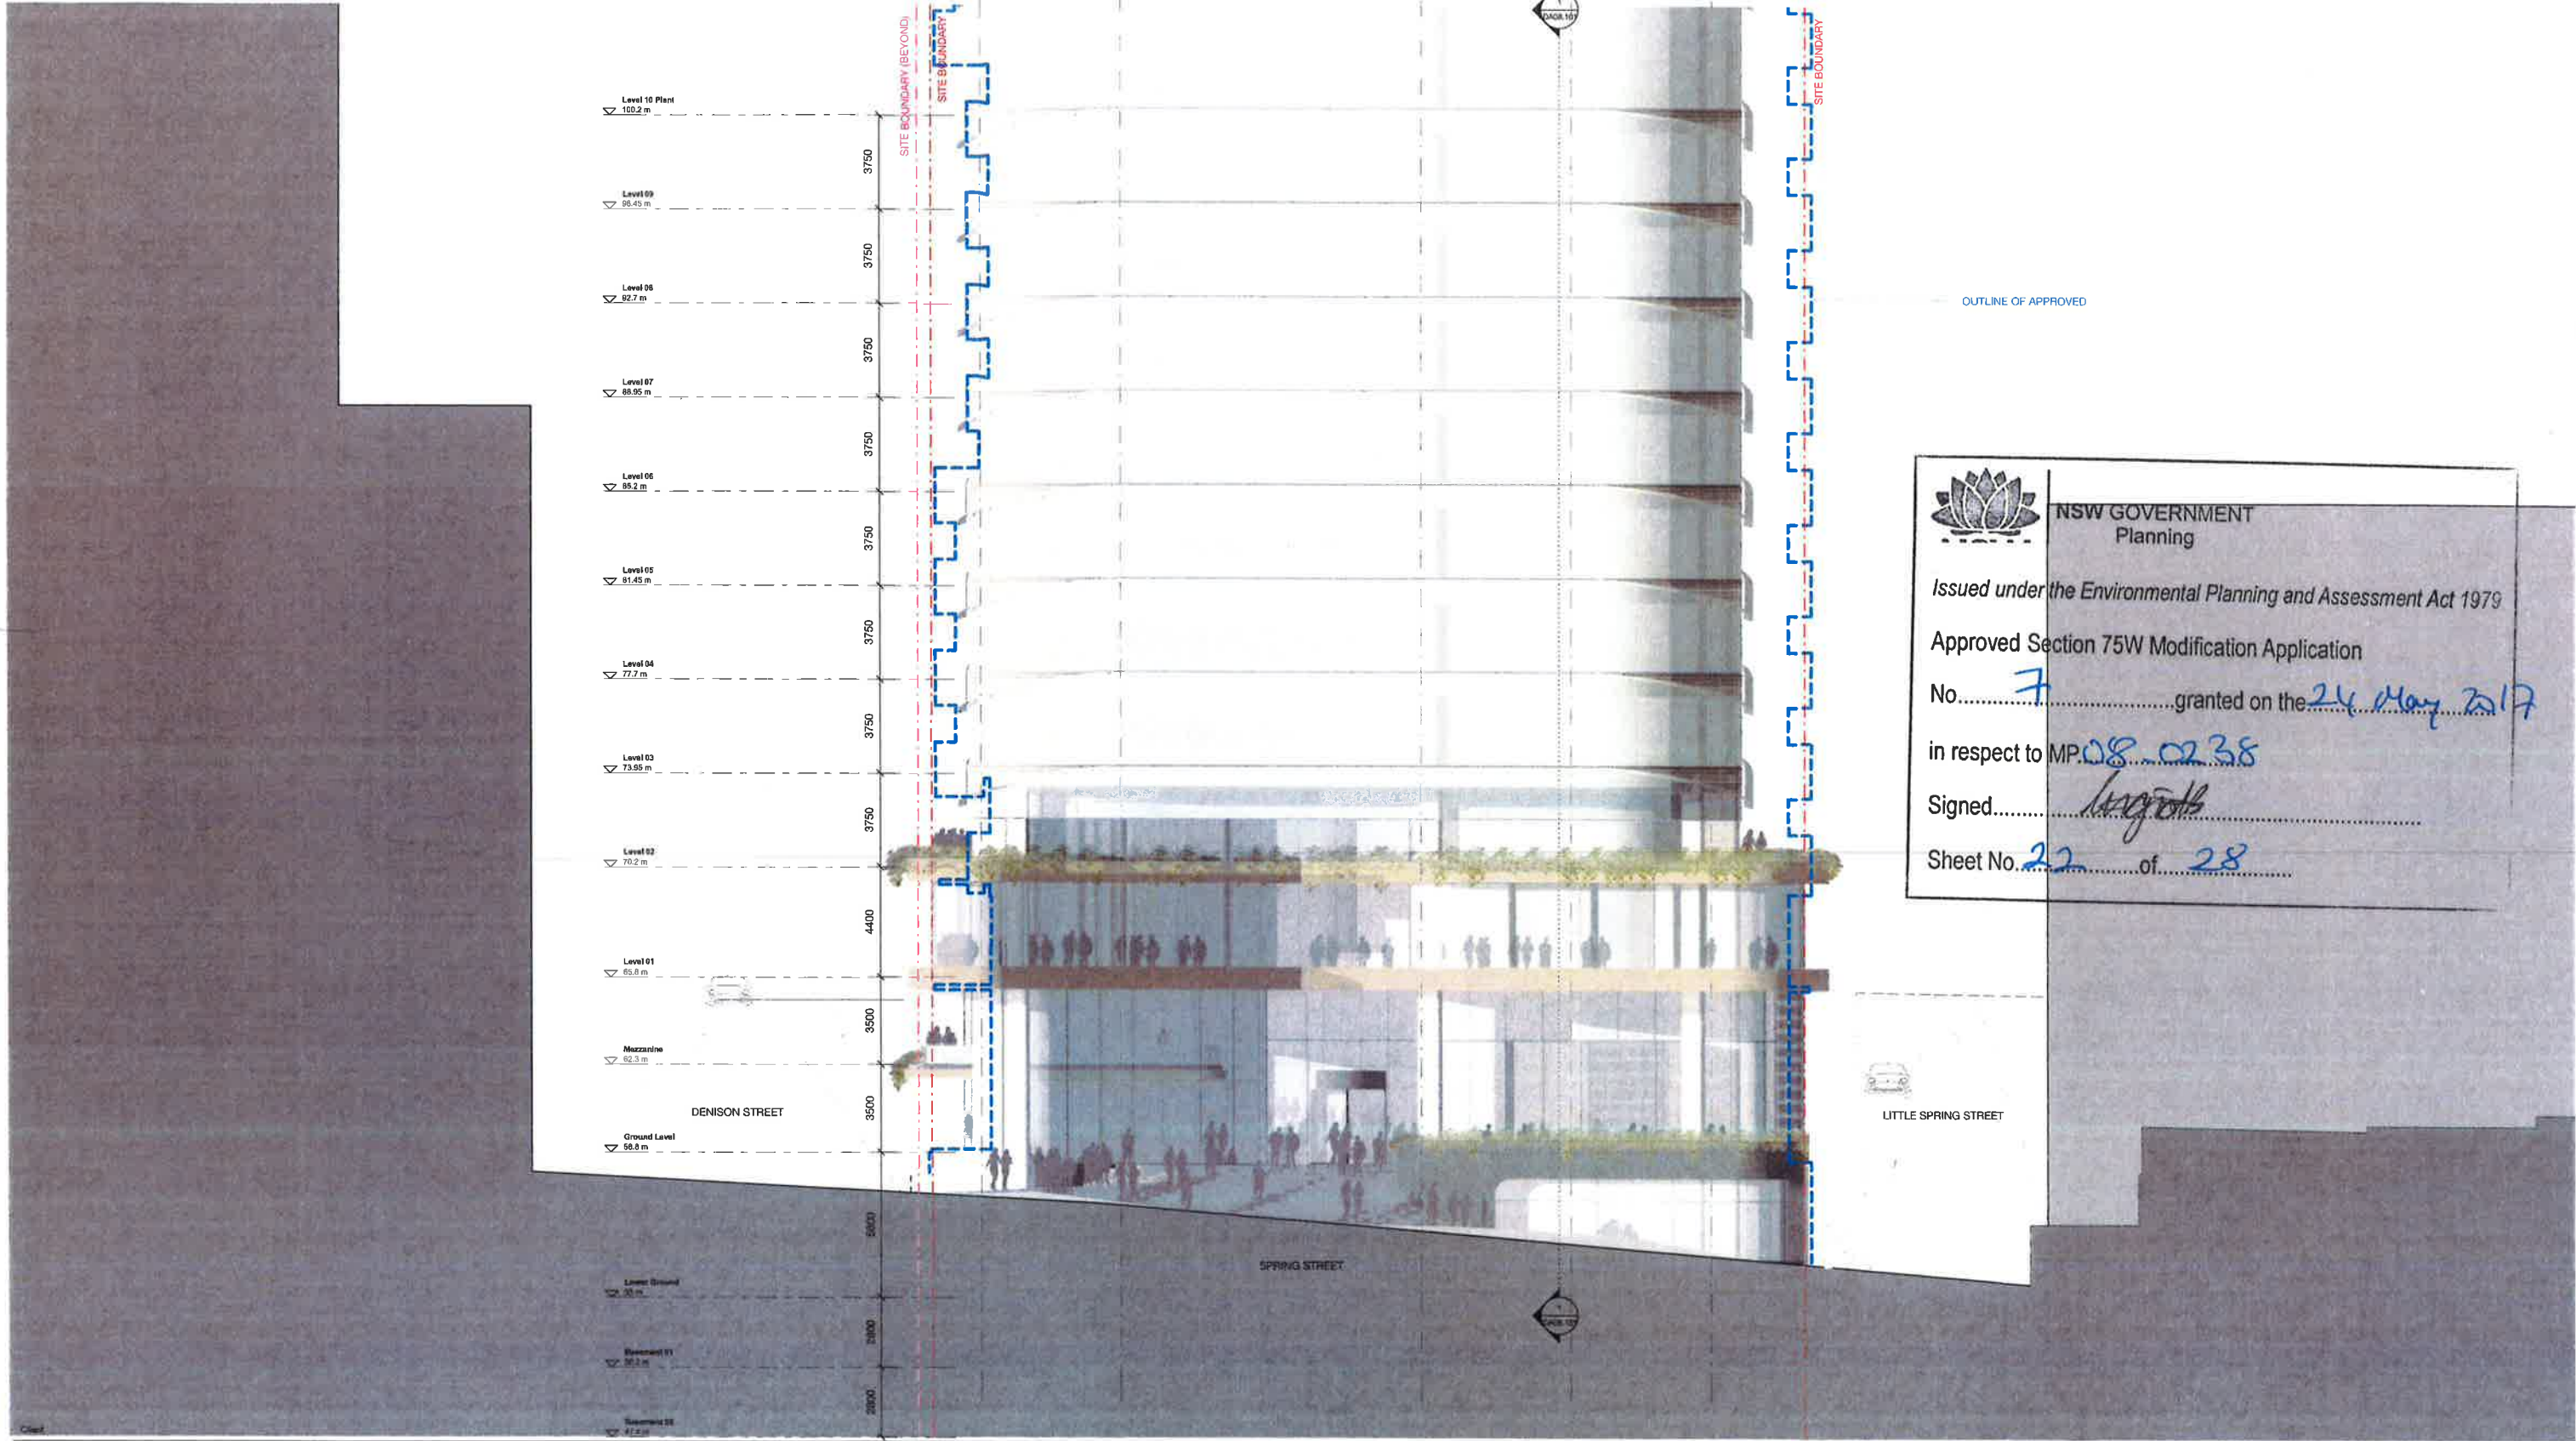


NSW GOVERNMENT
 Planning
 Issued under the Environmental Planning and Assessment Act 1979
 Approved Section 75W Modification Application
 No. 7 granted on the 24 May 2017
 in respect to MP 08-0238
 Signed [Signature]
 Sheet No. 22 of 28


WINTEN
 PROPERTY
 GROUP

1 Denison Street
 North Sydney, NSW 2060
 Building Elevations
 Detailed Street Elevation - Spring
 Street

 


Rev	Date	Description	Initial	Checked
01	01.03.17	MP08-0238-1400 F	MDJ	AD
02	11.11.18	MP08-0238-1400 F	MDJ	AD

Check all dimensions and site conditions prior to commencement of any work. The purchaser or undertaker of any materials, fittings, plant, services or equipment and the preparation of shop drawings and/or the fabrication of any components.
 Do not scale drawings. Refer to figured dimensions only. Any discrepancies shall immediately be referred to the architect for clarification.
 All drawings may not be reproduced or distributed without prior permission from the architect.

Scale	1 : 125	@ A1
Drawn	MDJ	Checked AD
Project no.	s12055	
Status	Design Development	
Plot Date	1/03/2017 6:25:34 PM	
BIM	1DENISON_BS_ARCH	
Drawing no.	DA07.203	Revision 02


Melbourne 1 Nicholson Street
 Melbourne VIC 3000 Australia
 T 03 8664 8200 F 03 8664 6300
 email mel@batesmart.com.au
 http://www.batesmart.com.au
Sydney 43 Brisbane Street
 Surry Hills NSW 2010 Australia
 T 02 8354 5100 F 02 8354 5199
 email syd@batesmart.com.au
 http://www.batesmart.com.au
 Bates Smart Pty Ltd ABN 70 004 999 400


BATESSMART

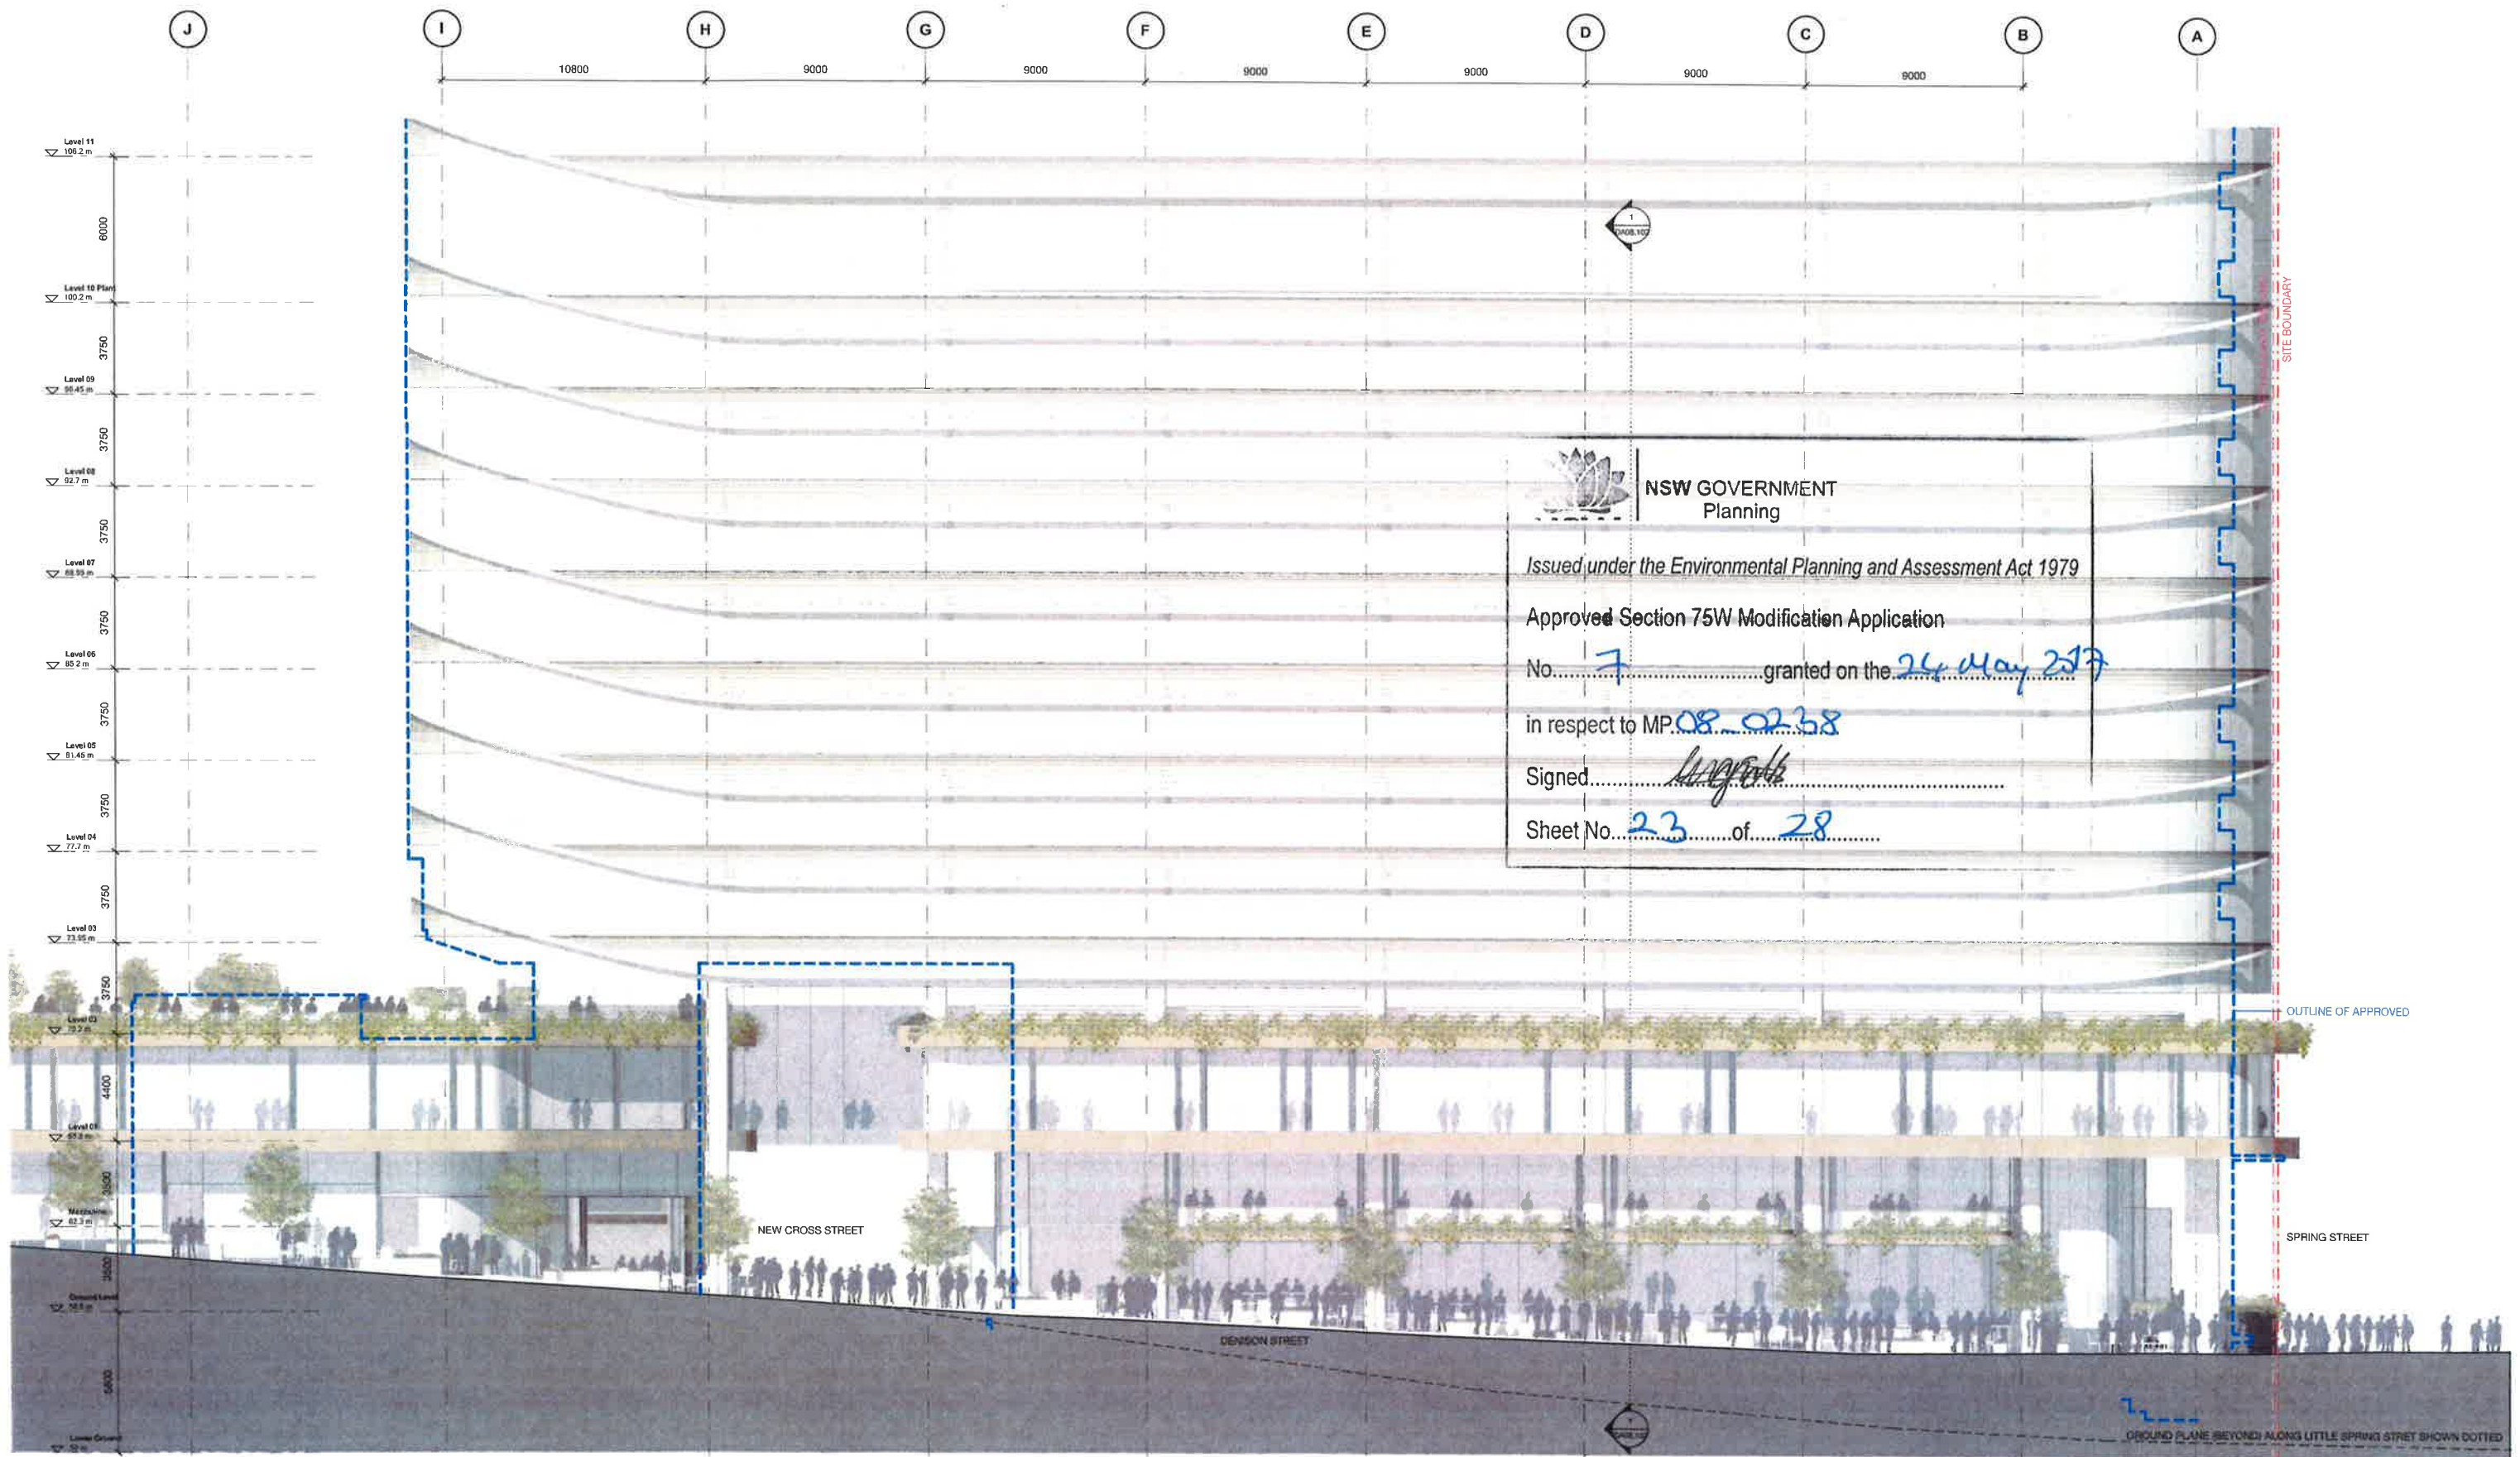

Client

W WINTEN
PROPERTY
GROUP

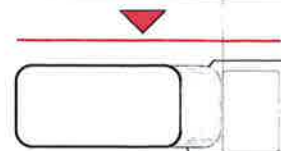

1 Denison Street
North Sydney, NSW 2060

Building Elevations
Detailed Street Elevation - Denison
Street

Check all dimensions and site conditions prior to commencement of any work, the purchase or ordering of any materials, fittings, plant, services or equipment and the preparation of shop drawings and in the fabrication of any components.

Do not scale drawings - refer to figured dimensions only. Any discrepancies shall immediately be referred to the architect for clarification.

All drawings may not be reproduced or distributed without prior permission from the architect.

Scale 1:125 @ A1

Drawn WH Checked JF

Project no. s12055

Status Design Development

Plot Date 1/03/2017 6:28:00 PM

BSM 1DENISON_BS_ARCH

Drawing no. DA07.204 Revision 02

Melbourne 1 Nicholson Street
Melbourne VIC 3000 Australia
T 03 8664 6200 F 03 8664 6300
email mel@batesmart.com.au
http://www.batesmart.com.au

Sydney 43 Brisbane Street
Surry Hills NSW 2010 Australia
T 02 8354 5100 F 02 8354 5199
email syd@batesmart.com.au
http://www.batesmart.com.au

Bates Smart Pty Ltd ABN 70 004 999 400

BATESSMART



NSW GOVERNMENT
Planning

Issued under the Environmental Planning and Assessment Act 1979

Approved Section 75W Modification Application

No. 7 granted on the 24 May 2017


in respect to MP 08 0238

Signed [Signature]

Sheet No. 24 of 28

OUTLINE OF APPROVED

OUTLINE OF SUBSTATION IN FOREGROUND
EXTERNAL TERRACE

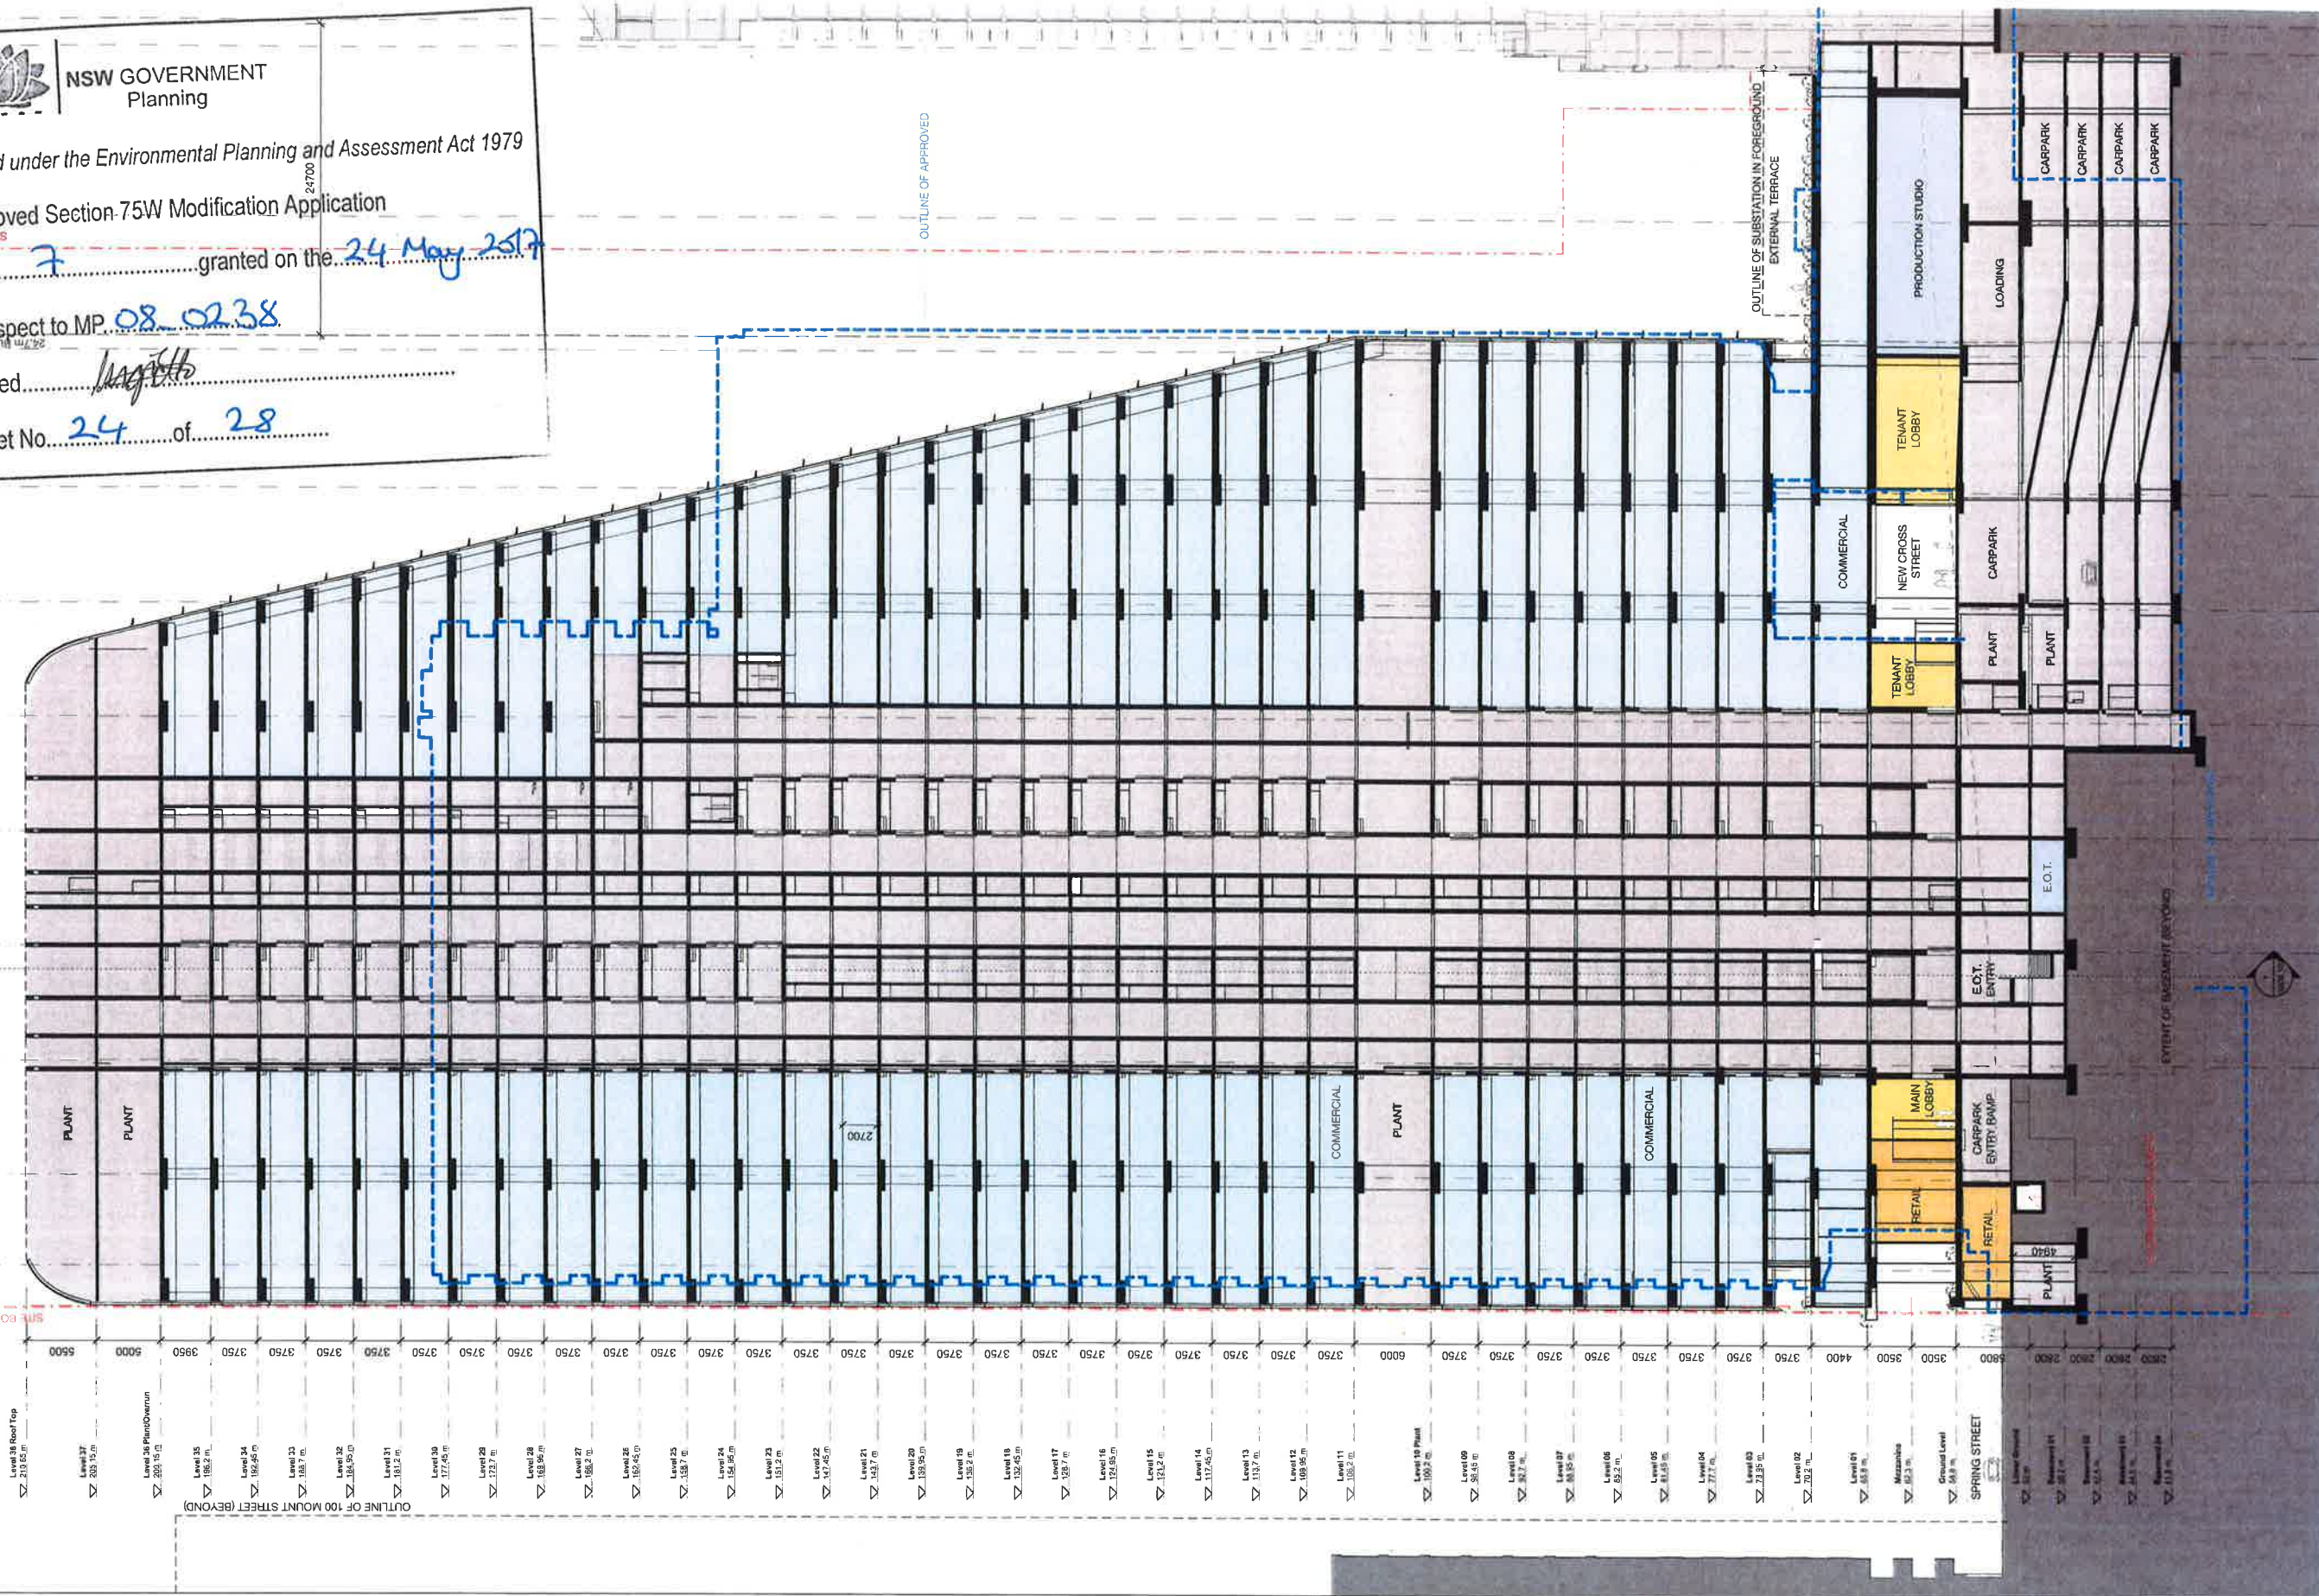

Client



WINTEN
PROPERTY
GROUP

1 Denison Street
North Sydney, NSW 2060

Building Sections
A-A



Check all dimensions and site conditions prior to commencement of any work, the purchase or ordering of any materials, things, plant, services or equipment and the preparation of shop drawings and/or the fabrication of any components.
Do not scale drawings - refer to figure dimensions only. Any discrepancies shall immediately be referred to the architect for clarification.
All drawings may not be reproduced or distributed without prior permission from the architect.

Scale	1 : 250	@ A1
Drawn	MDJ	Checked AD
Project no.	s12055	
Status	Design Development	
Plot Date	1/03/2017 8:26:14 PM	
BM	1DENISON_BS_ARCH	
Drawing no.	DA08.101	Revision 02

Melbourne 1 Nicholson Street
Melbourne VIC 3000 Australia
T 03 8664 8200 F 03 8664 8300
email mel@batesmart.com.au
http://www.batesmart.com.au

Sydney 43 Brisbane Street
Surry Hills NSW 2010 Australia
T 02 8354 5100 F 02 8354 5199
email syd@batesmart.com.au
http://www.batesmart.com.au

Bates Smart Pty Ltd ABN 70 004 999 400

BATESSMART

Client



WINTEN
PROPERTY
GROUP



NSW GOVERNMENT
Planning

Issued under the Environmental Planning and Assessment Act 1979

Approved Section 75W Modification Application


No. 7 granted on the 24 May 2017

in respect to MP 08 0238

Signed [Signature]

Sheet No. 25 of 28

01	01.08.17	MP08-0238-0001	WJ	AD
02	11.11.16	MP08-0238-0002	WJ	AD
Revision	Date	Description	Drawn	Checked

 

1 Denison Street
North Sydney, NSW 2060
Building Sections
B-B

Check all dimensions and site conditions prior to commencement of any work, the purchaser or owner of any materials, fittings, plant, services or equipment and the preparation of shop drawings and/or the fabrication of any components.
Do not scale drawings - refer to figured dimensions only. Any discrepancies shall immediately be referred to the architect for clarification.
All drawings may not be reproduced or distributed without prior permission from the architect.


Scale	1 : 250	@ A1
Drawn	MDJ	Checked AD
Project no.	s12055	
Status	Design Development	
Plot Date	1/03/2017 6:26:30 PM	
BIM	1DENISON_BS_ARCH	
Drawing no.	DA08.102	Revision 02

Melbourne 1 Nicholson Street
Melbourne VIC 3000 Australia
T 03 8664 6200 F 03 8664 6300
email mel@batesmart.com.au
http://www.batesmart.com.au

Sydney 43 Brisbane Street
Surry Hills NSW 2010 Australia
T 02 8354 5100 F 02 8354 5199
email syd@batesmart.com.au
http://www.batesmart.com.au

Bates Smart Pty Ltd ABN 70 004 999 400

BATESSMART

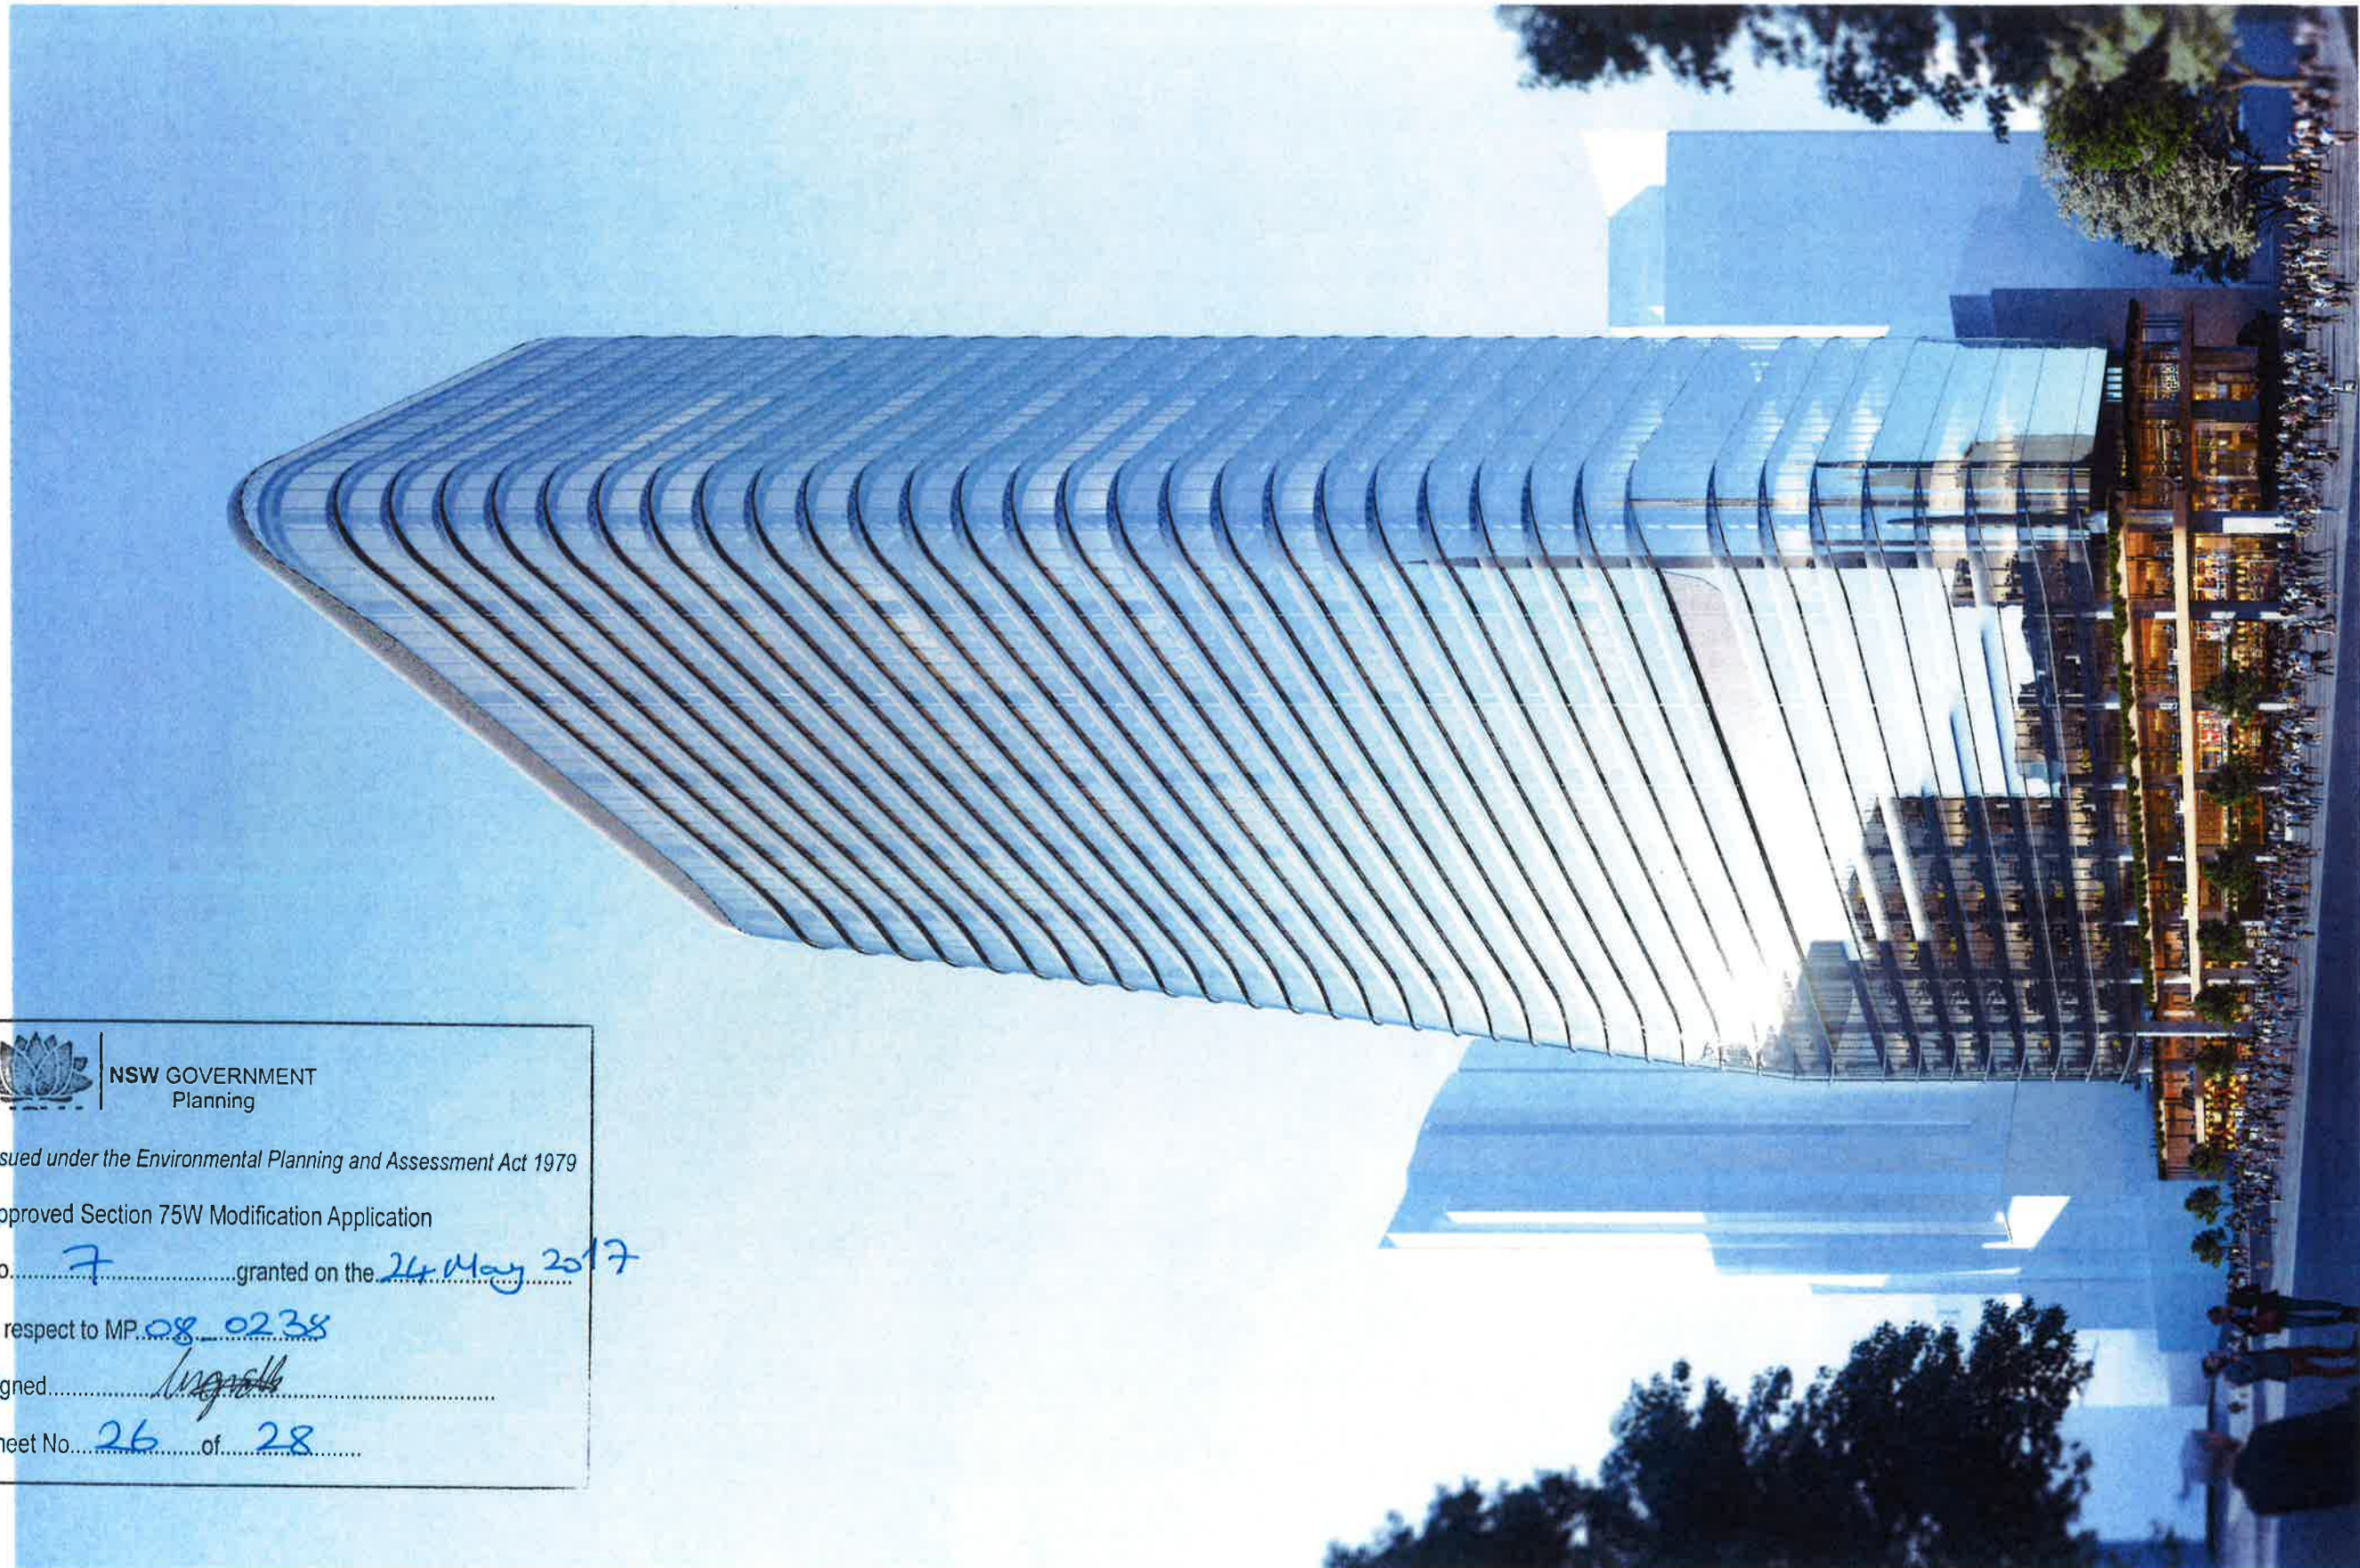



NSW GOVERNMENT
Planning

Issued under the Environmental Planning and Assessment Act 1979

Approved Section 75W Modification Application

No. 7 granted on the 24 May 2017

in respect to MP 08 0238


Signed Ingraham

Sheet No. 26 of 28

Client



WINTEN
PROPERTY
GROUP

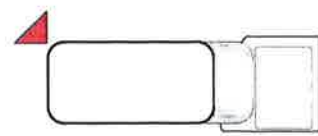

1 Denison Street
North Sydney, NSW 2060

Diagrams
Photomontage 1/2

Check all dimensions and site conditions prior to commencement of any work, the purchase or ordering of any materials, fittings, plant, services or equipment and the construction of shop drawings and/or the fabrication of any components.

Do not scale drawings - refer to figure dimensions only. Any discrepancies shall immediately be referred to the architect for clarification.

All drawings may not be reproduced or distributed without prior permission from the architect.

Scale	@ A1	
Drawn	MDJ	Checked AD
Project no.	S12055	
Status	Design Development	
Plot Date	1/03/2017 6:28:04 PM	
BIM	1DENISON_BS_ARCH	
Drawing no.	DA10.001	Revision 02

Melbourne 1 Nicholson Street
Melbourne VIC 3000 Australia
T 03 8664 6200 F 03 8664 6300
email mel@batesmart.com.au
http://www.batesmart.com.au

Sydney 43 Brisbane Street
Sunny Hills NSW 2010 Australia
T 02 8354 5100 F 02 8354 5199
email syd@batesmart.com.au
http://www.batesmart.com.au

Bates Smart Pty Ltd ABN 70 004 999 400

BATESSMART

SP	01/03/17	WINTEN-GRUPP-ARCHIT	MDJ	AD
AL	11/11/18	MDJ-GRUPP-ARCHIT	MDJ	AD
Revision	Date	Description	Initial	Checked



NSW GOVERNMENT
Planning

Issued under the Environmental Planning and Assessment Act 1979

Approved Section 75W Modification Application

No. 7 granted on the 24 May 2017

in respect to MP 08-0238


Signed [Signature]

Sheet No. 27 of 28

Client



WINTEN
PROPERTY
GROUP

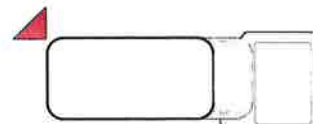

1 Denison Street
North Sydney, NSW 2060

Diagrams
Photomontage 2/2

Check all dimensions and site conditions prior to commencement of any work, the purchase or ordering of any materials, fittings, plant, services or equipment and the preparation of shop drawings and or the fabrication of any components.
Do not scale drawings - refer to figured dimensions only. Any discrepancies shall immediately be referred to the architect for clarification.
All drawings may not be reproduced or distributed without prior permission from the architect.

Scale	@ A1
Drawn	MDJ
Checked	AD
Project no.	s12055
Status	Design Development
Plot Date	1/03/2017 6:28:05 PM
BIM	10DENISON_BS_ARCH
Drawing no.	DA10.002
Revision	02


Melbourne 1 Nicholson Street
Melbourne VIC 3000 Australia
T 03 8654 6200 F 03 8654 6300
email mel@batesmart.com.au
http://www.batesmart.com.au

Sydney 43 Brisbane Street
Sunny Hills NSW 2010 Australia
T 02 8554 5100 F 02 8554 5199
email syd@batesmart.com.au
http://www.batesmart.com.au

Bates Smart Pty Ltd ABN 70 004 999 400

BATESSMART

01	01/03/17	MP08-0709 MOD 7	MDJ	AD
02	11/11/18	MP08-0238 MOD 7	MDJ	AD
Revision	Date	Description	Initial	Checked

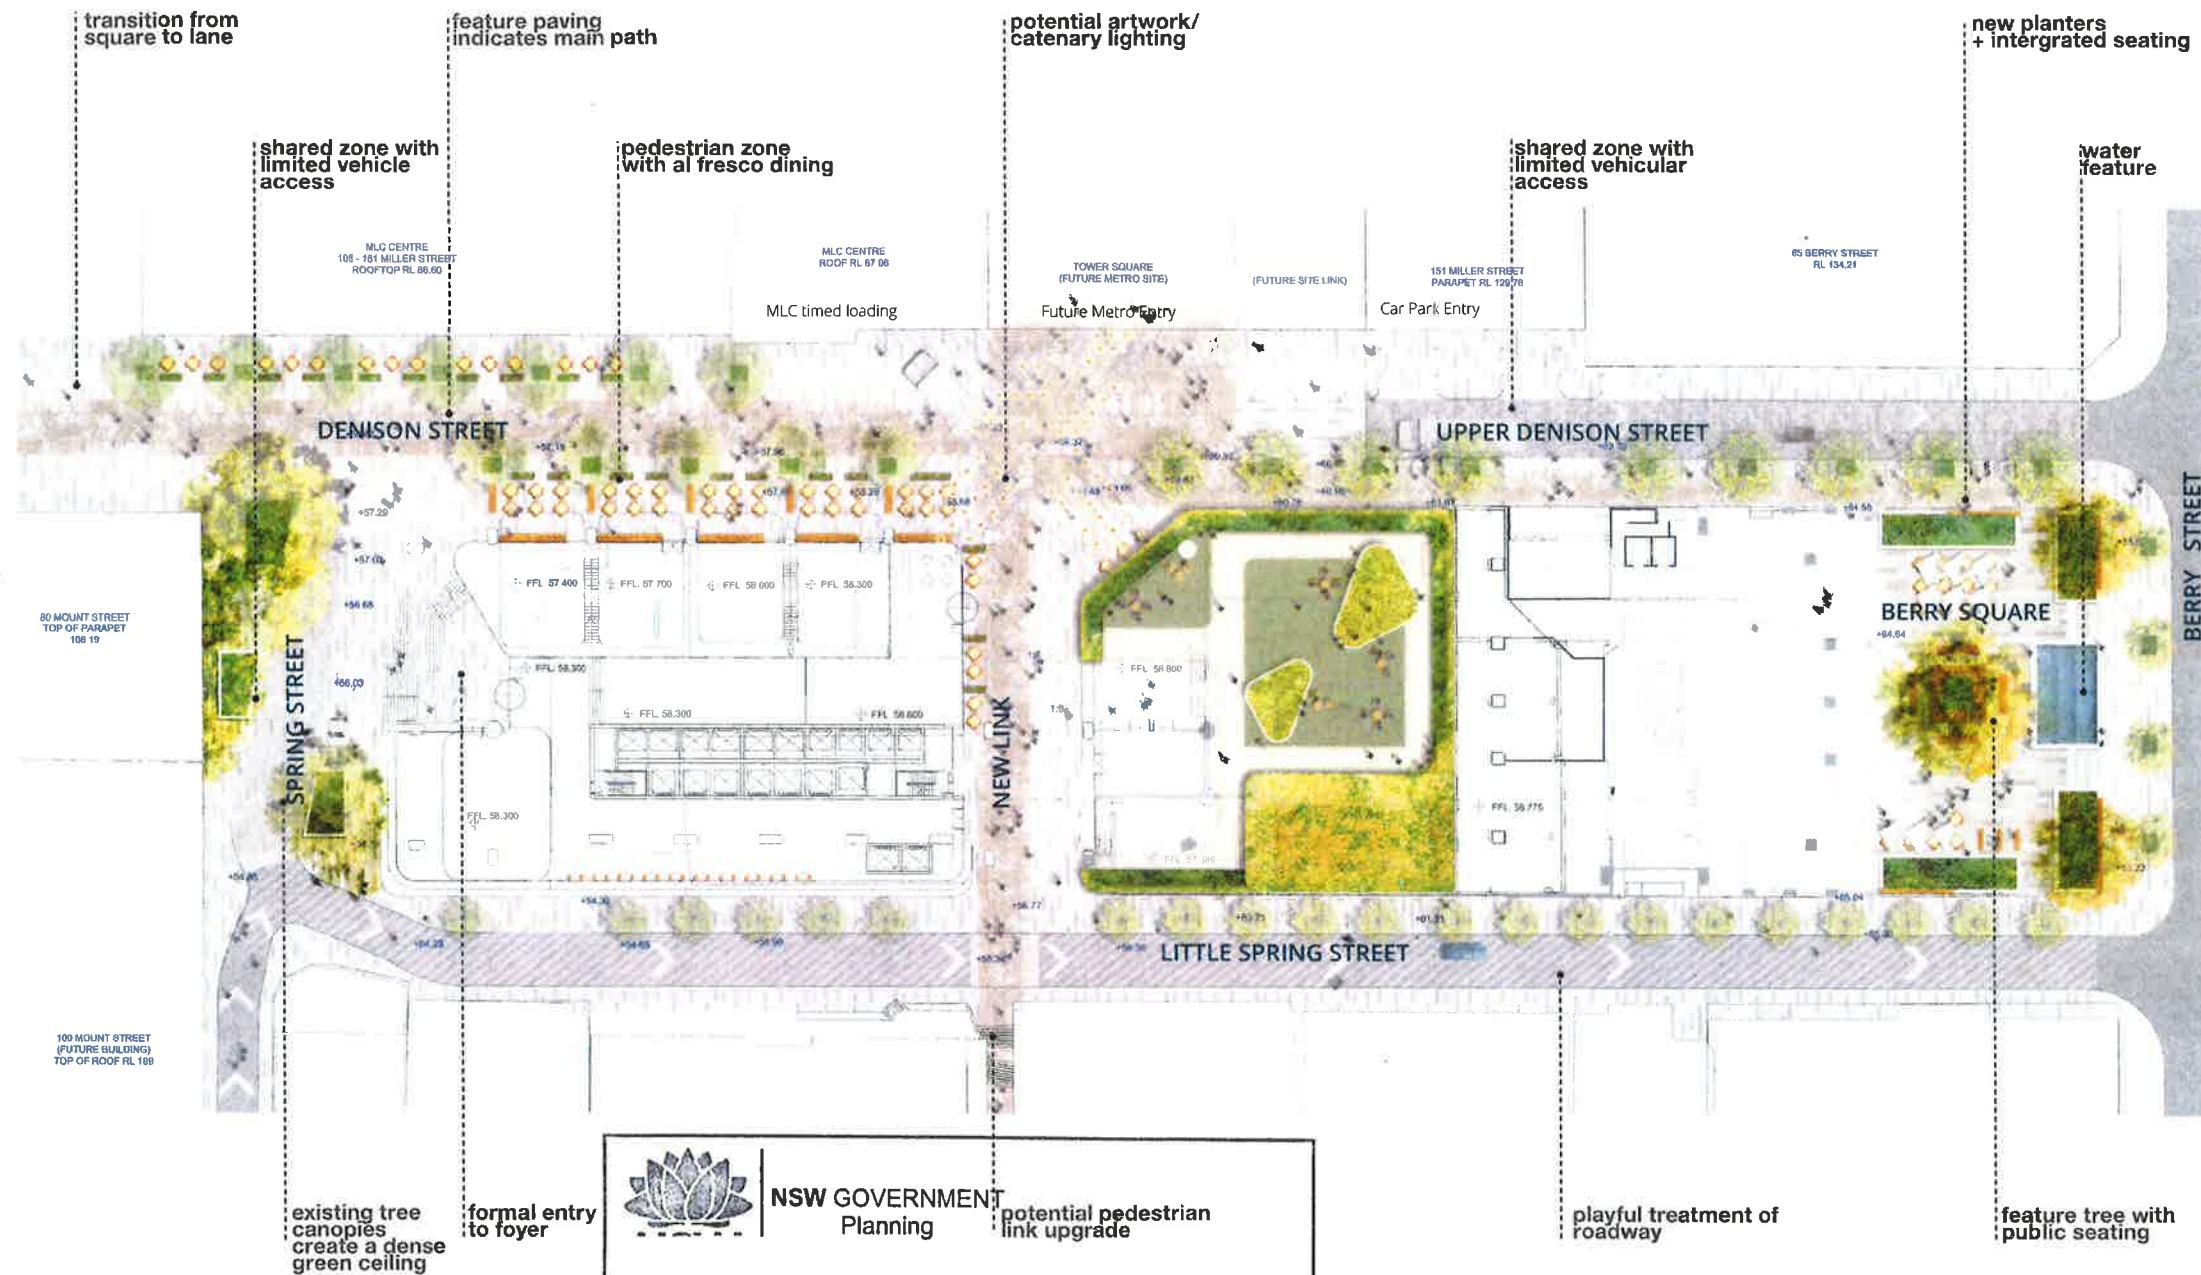

 **NSW GOVERNMENT Planning**

Issued under the Environmental Planning and Assessment Act 1979

Approved Section 75W Modification Application

No. 7 granted on the 24 May 2017

in respect to MP 08-0238

Signed [Signature]

Sheet No. 28 of 28

