



Do not scale from drawings. Verify all dimensions on site before commencing work. Copying or the reproduction of this drawing is strictly prohibited without the consent of Peddle Thorø & Walker P/L

PTW 

Title


SOUTH PERSPECTIVE VI
CENTRAL RESIDENT FAC

PROJ NO: 209.008
SCALE: NTS
DATE: 23/04/09


DRAWN:
CHECKED:
APPROVED: SP

Epping Park
61 Mobbs Lane, Epping

A18013
PROJECT APPLICATION

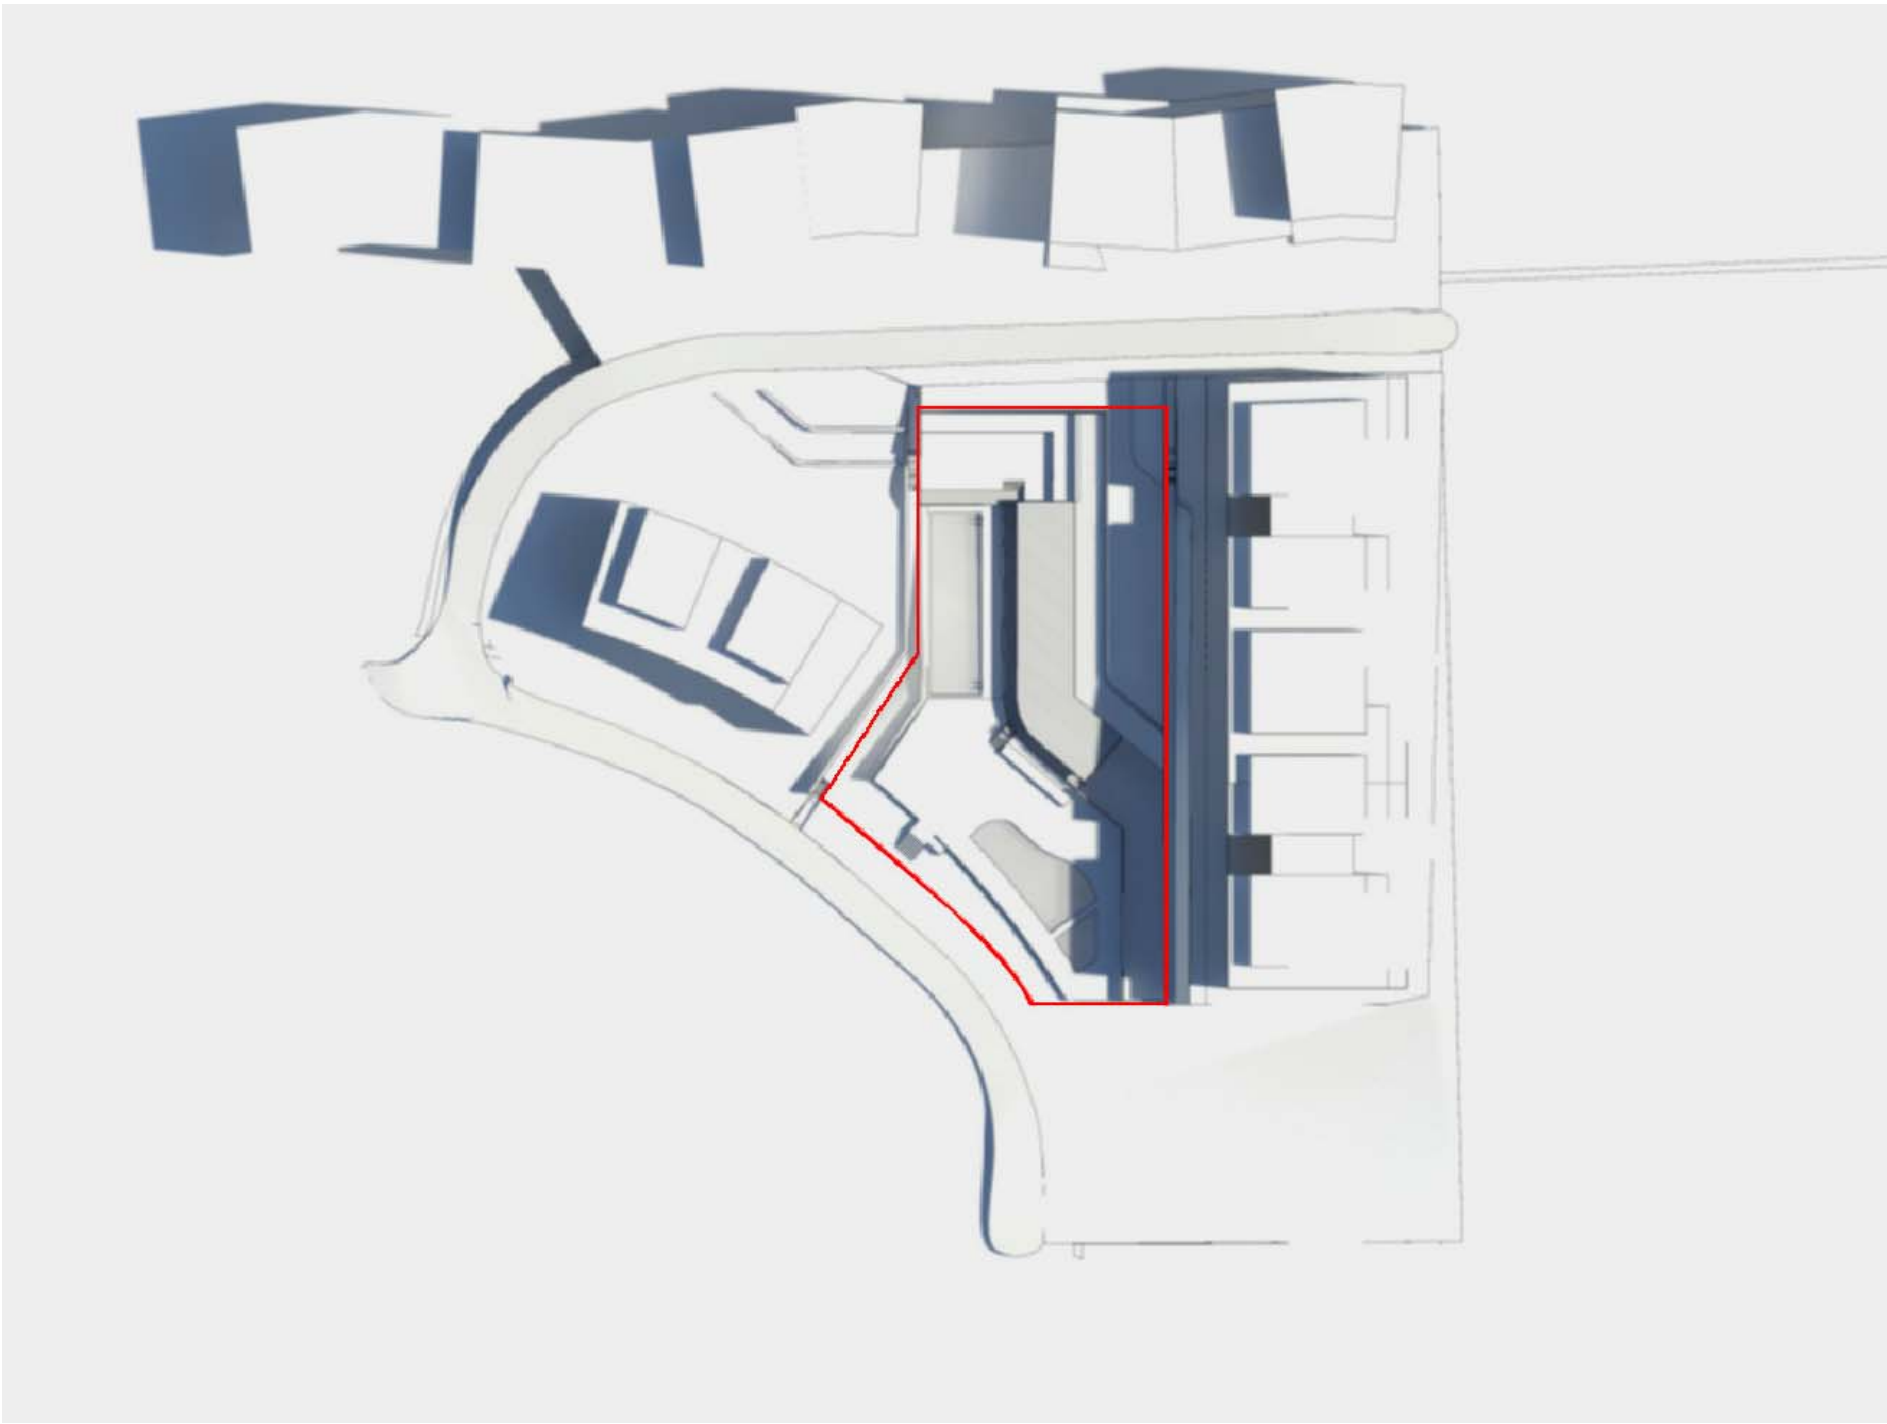

DEC 21, 9am

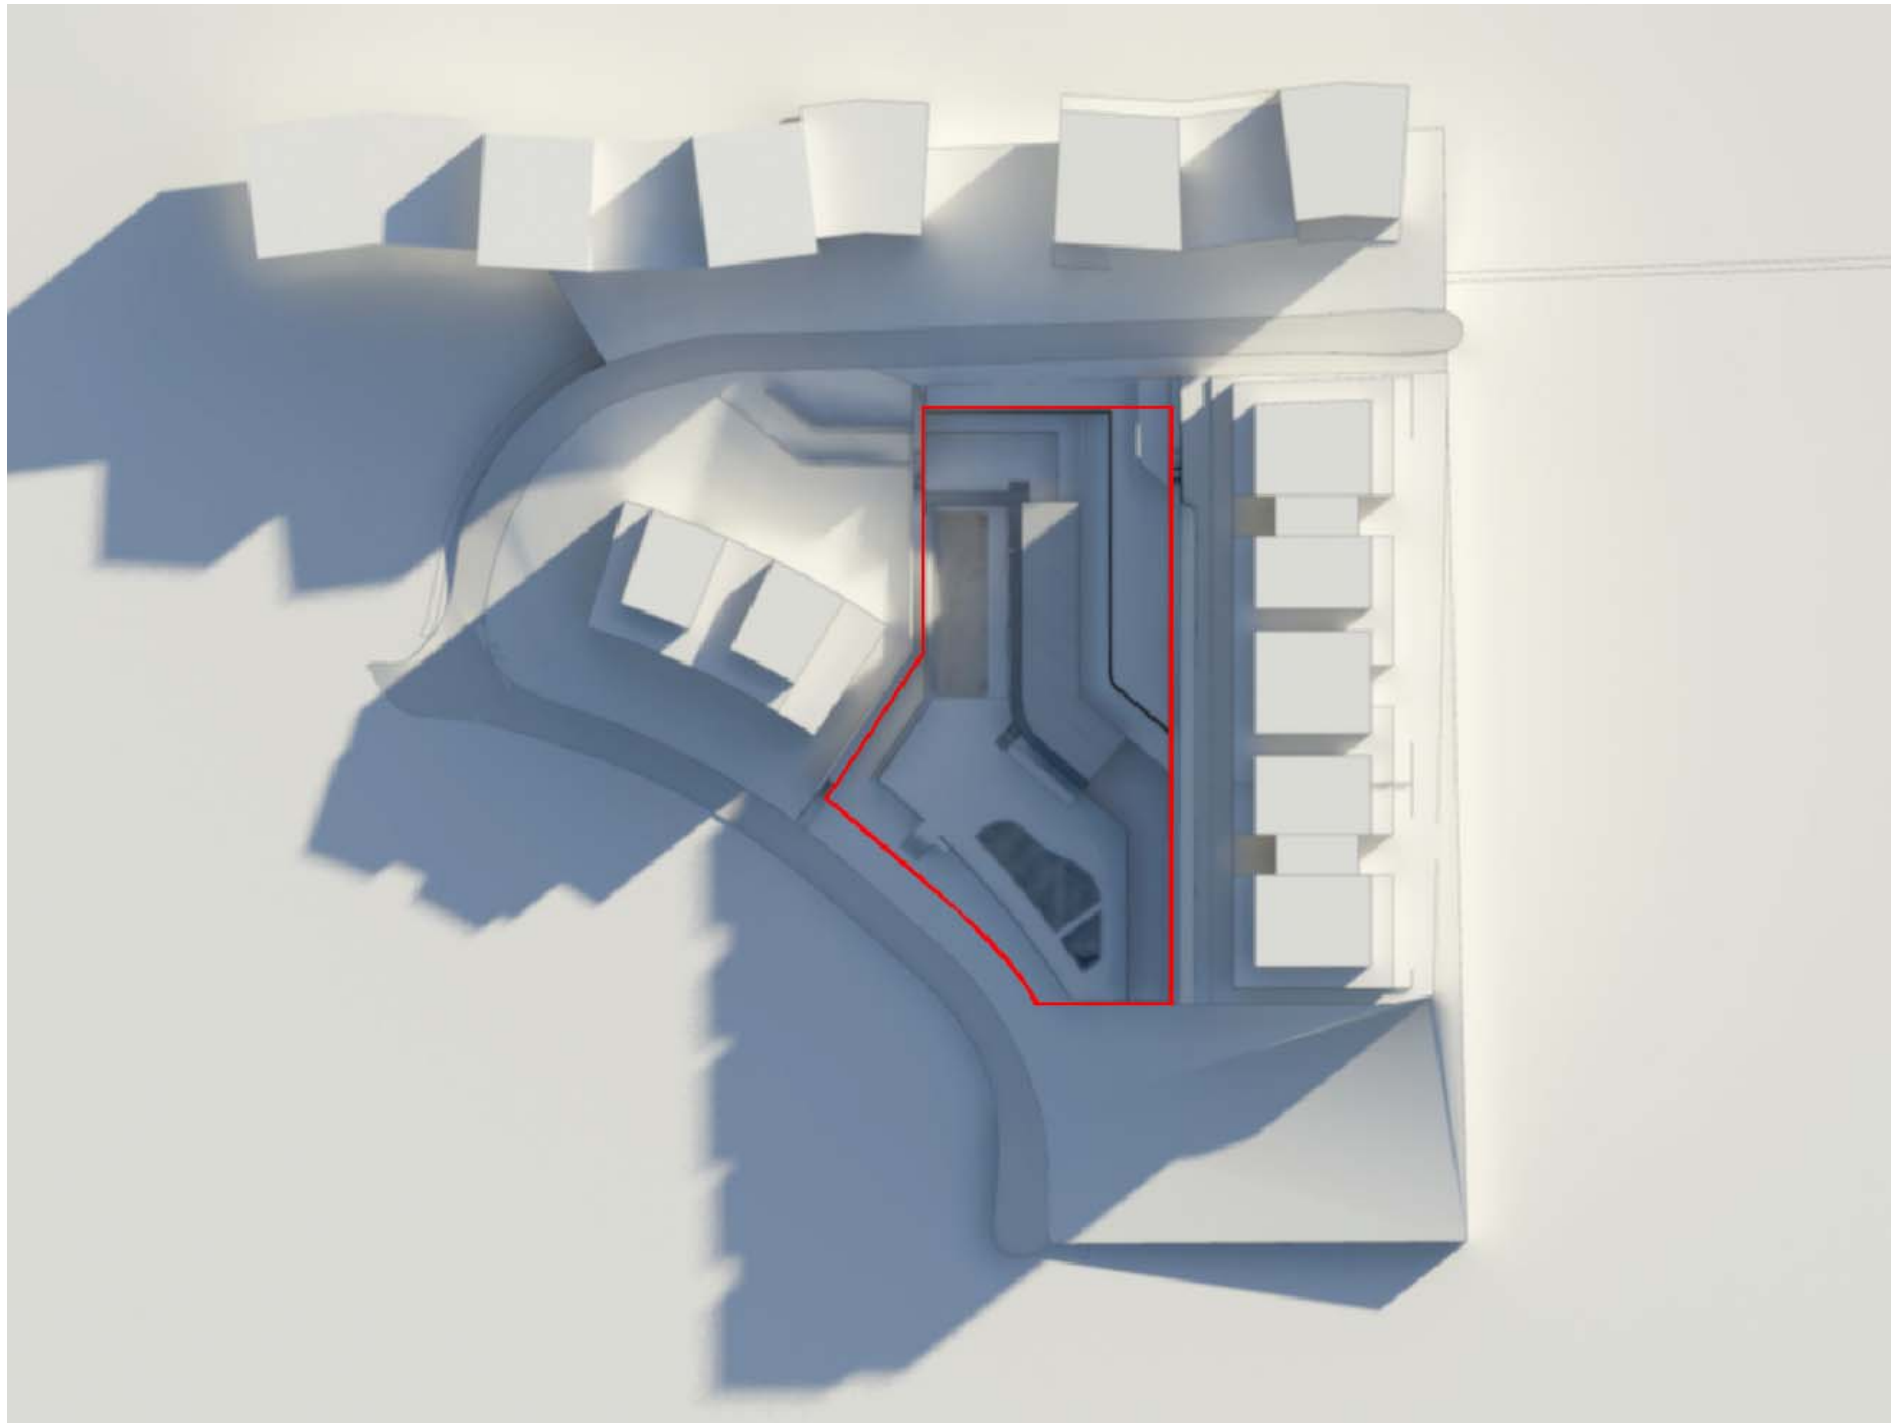

JUNE 21, 9am




DEC 21, 12pm




JUNE 21, 12pm



DEC 21, 3pm

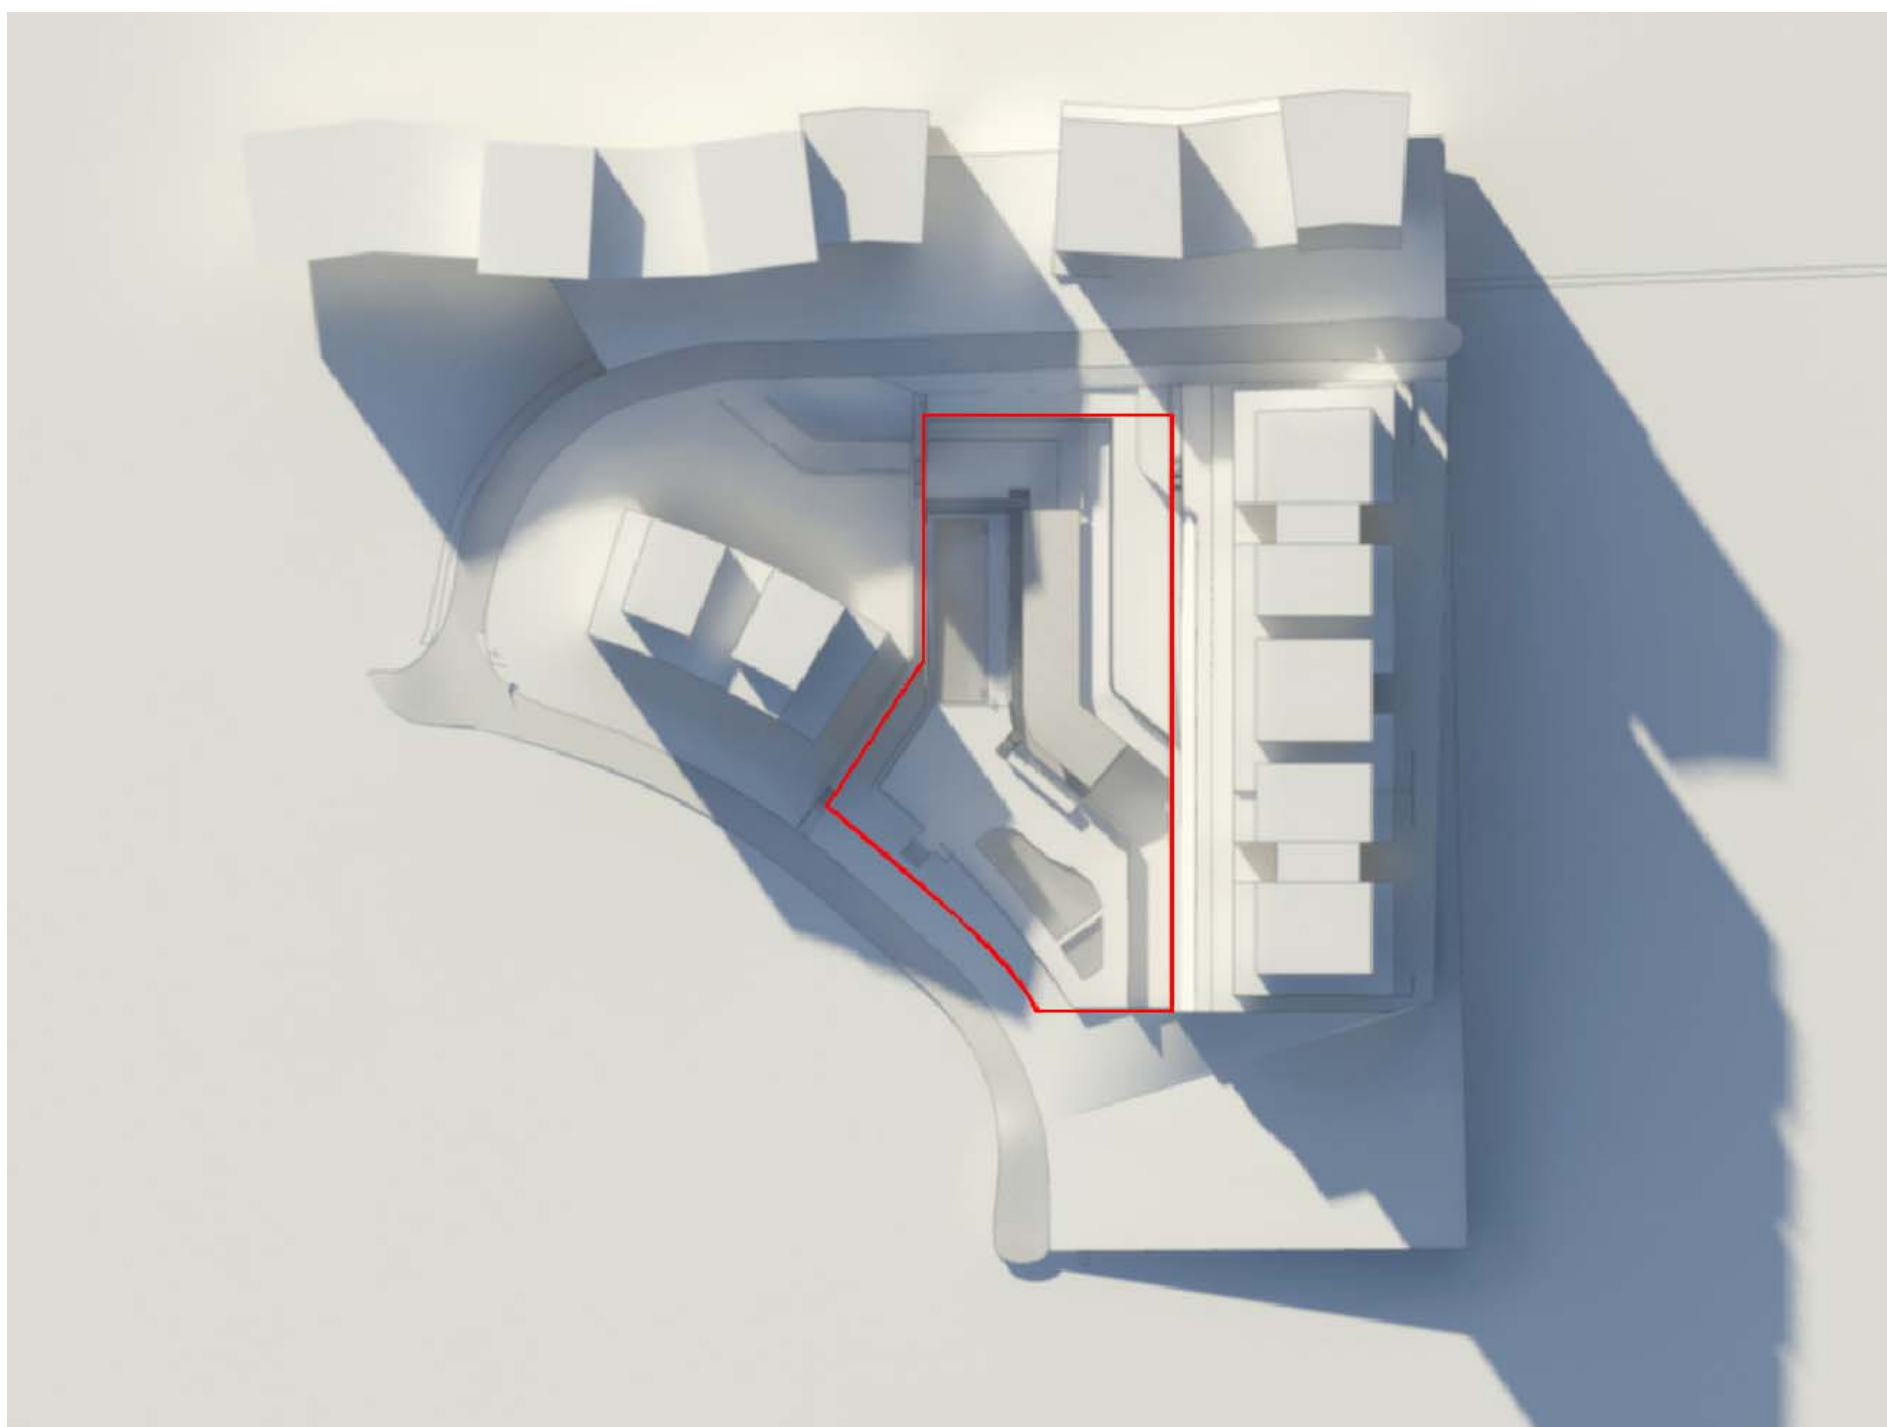


JUNE 21, 3pm

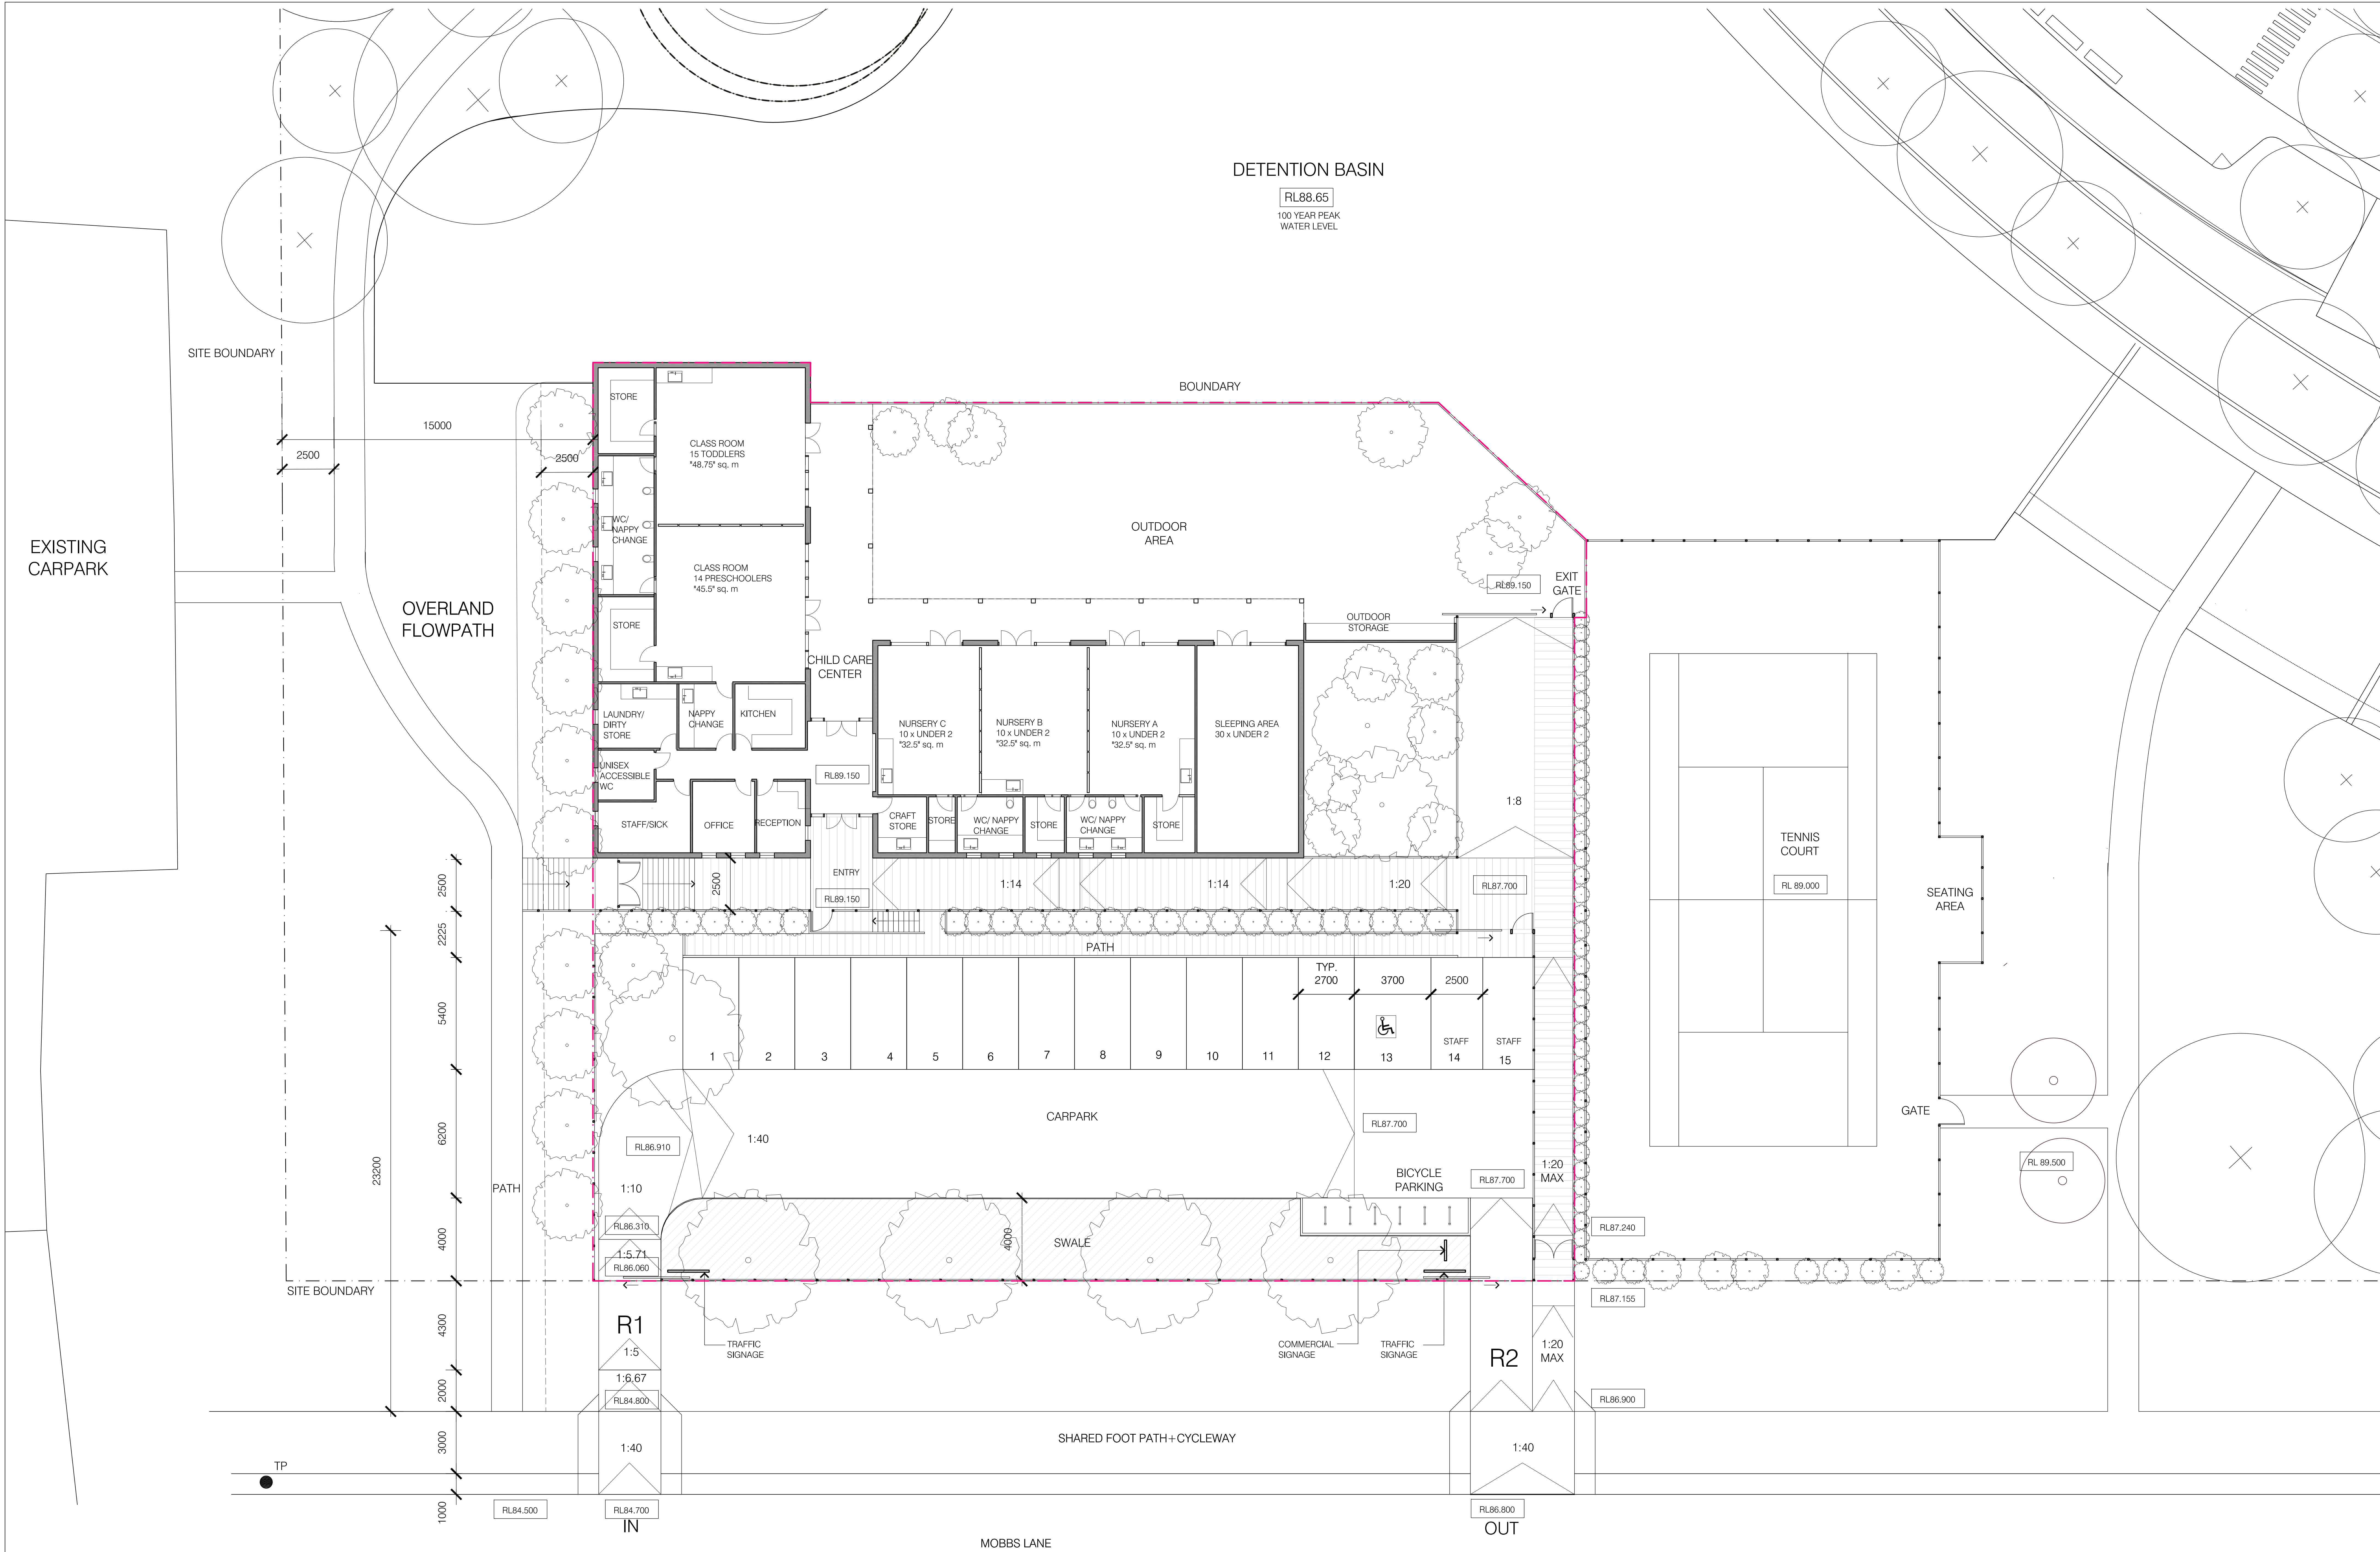




01 MOBBS LANE ELEVATION
1:100@A0/ 1:200@A2
CHILDCARE CENTRE

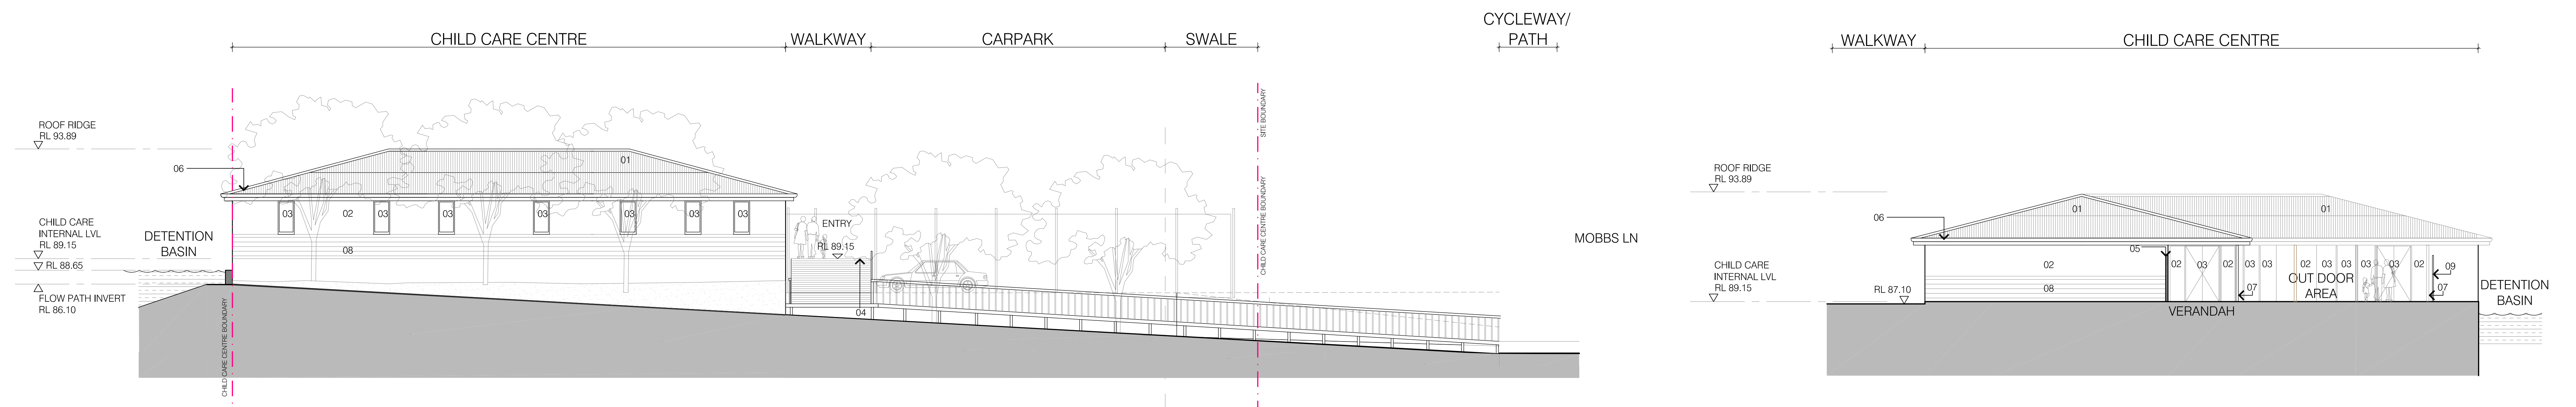

02 SIDE ELEVATION
1:100@A0/ 1:200@A2
CHILDCARE CENTRE

03 SIDE ELEVATION
1:100@A0/ 1:200@A2
CHILDCARE CENTRE

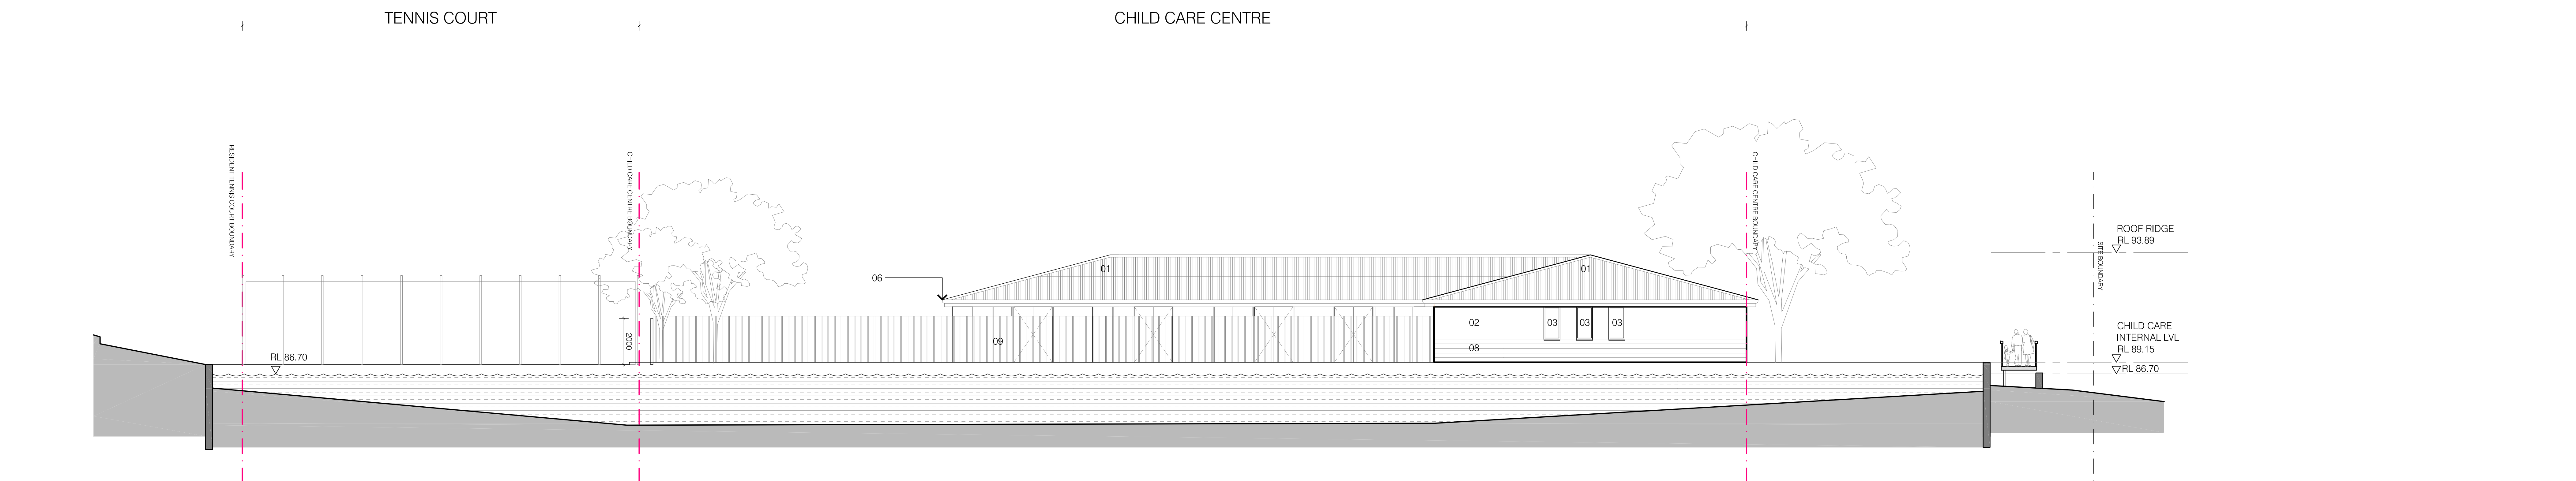

04 NORTH ELEVATION
1:100@A0/ 1:200@A2
CHILDCARE CENTRE

Scale 1:100 @A0 / 1:200 @ A2

Do not scale from drawings. Verify all dimensions on site before commencing work. Copying or the reproduction of this drawing is strictly prohibited without the consent of Peckle Thorp & Walker P/L

Project Application

23/04/09

Consultants

Landscape
Civil
Structural
Services
Traffic
Planner

Aspect Studios
Worley Parsons Pty Ltd
Enstruct Group Pty Ltd
Lincoln Scott
Halcrow MWT
JBA

Studio 61, Level 6, 61 Marlborough St, Surry Hills, NSW, 2010
Level 10, 141 Walker St, North Sydney, NSW, 2060
Level 4, 2 Glen St, Milsons Point, NSW, 2061
Level 1, 41 McLaren St, North Sydney, NSW, 2060
Suite 30, 809 Pacific Hwy, Chatswood, NSW, 2067
Level 7, 77 Barry Street, North Sydney, NSW, 2060

Tel: 02 9699 7182
Tel: 02 8456 7222
Tel: 02 8904 1444
Tel: 02 8907 0900
Tel: 02 9410 4100
Tel: 02 9409 4940

Project Manager

McLachlan Lister Pty Ltd
Level 1, 1 Hickson Road
The Rocks NSW 2000
T 612 92417328
F 612 92417329

Client

Sydney Broadcast Property Pty Ltd
Level 11, Suite 1101, 14 Martin Place
Sydney NSW 2000
T 612 9232 5877
F 612 92624177

Architect

PTW Architects
Level 17, 9 Castlereagh St
Sydney NSW Australia 2000
T 612 9232 5877
F 612 92624177
www.ptw.com.au

Drawing

PROJ NO: 209.008
SCALE: 1:100@A0
DATE: 23/04/09
DRAWN:
CHECKED:
APPROVED: SP

Project



Epping Park
61 Mobbs Lane, Epping

PTW




ELEVATIONS
CHILDCARE CENTRE

A19011
PROJECT APPLICATION

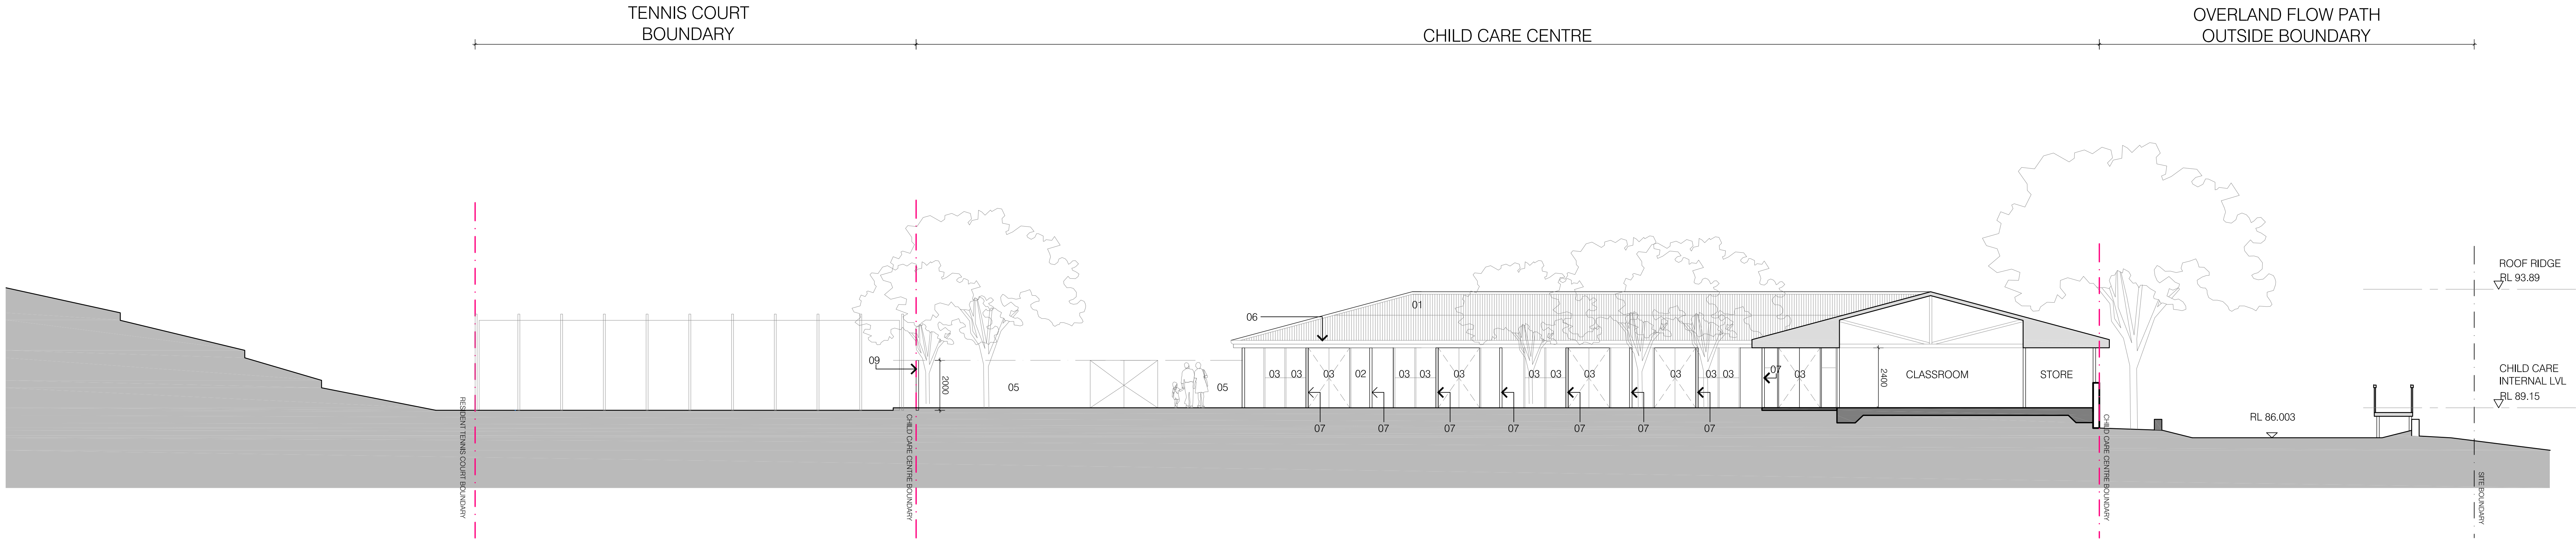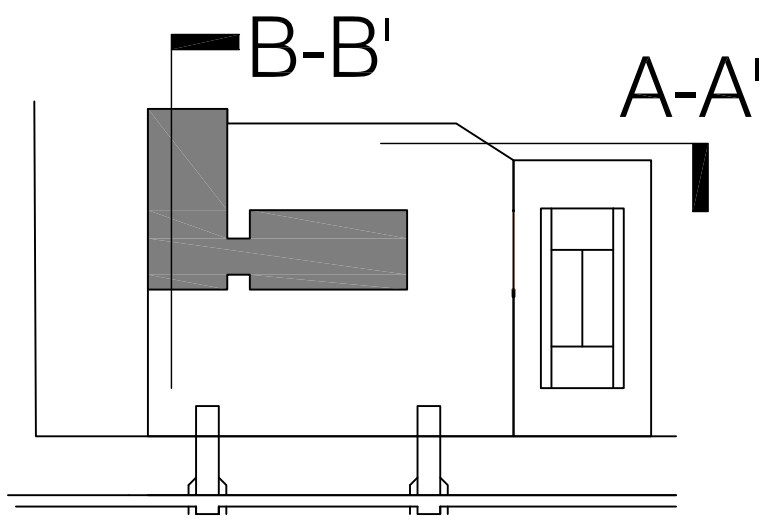

01 SECTION A-A'
1:100@A0/ 1:200@A2
CHILDCARE CENTRE

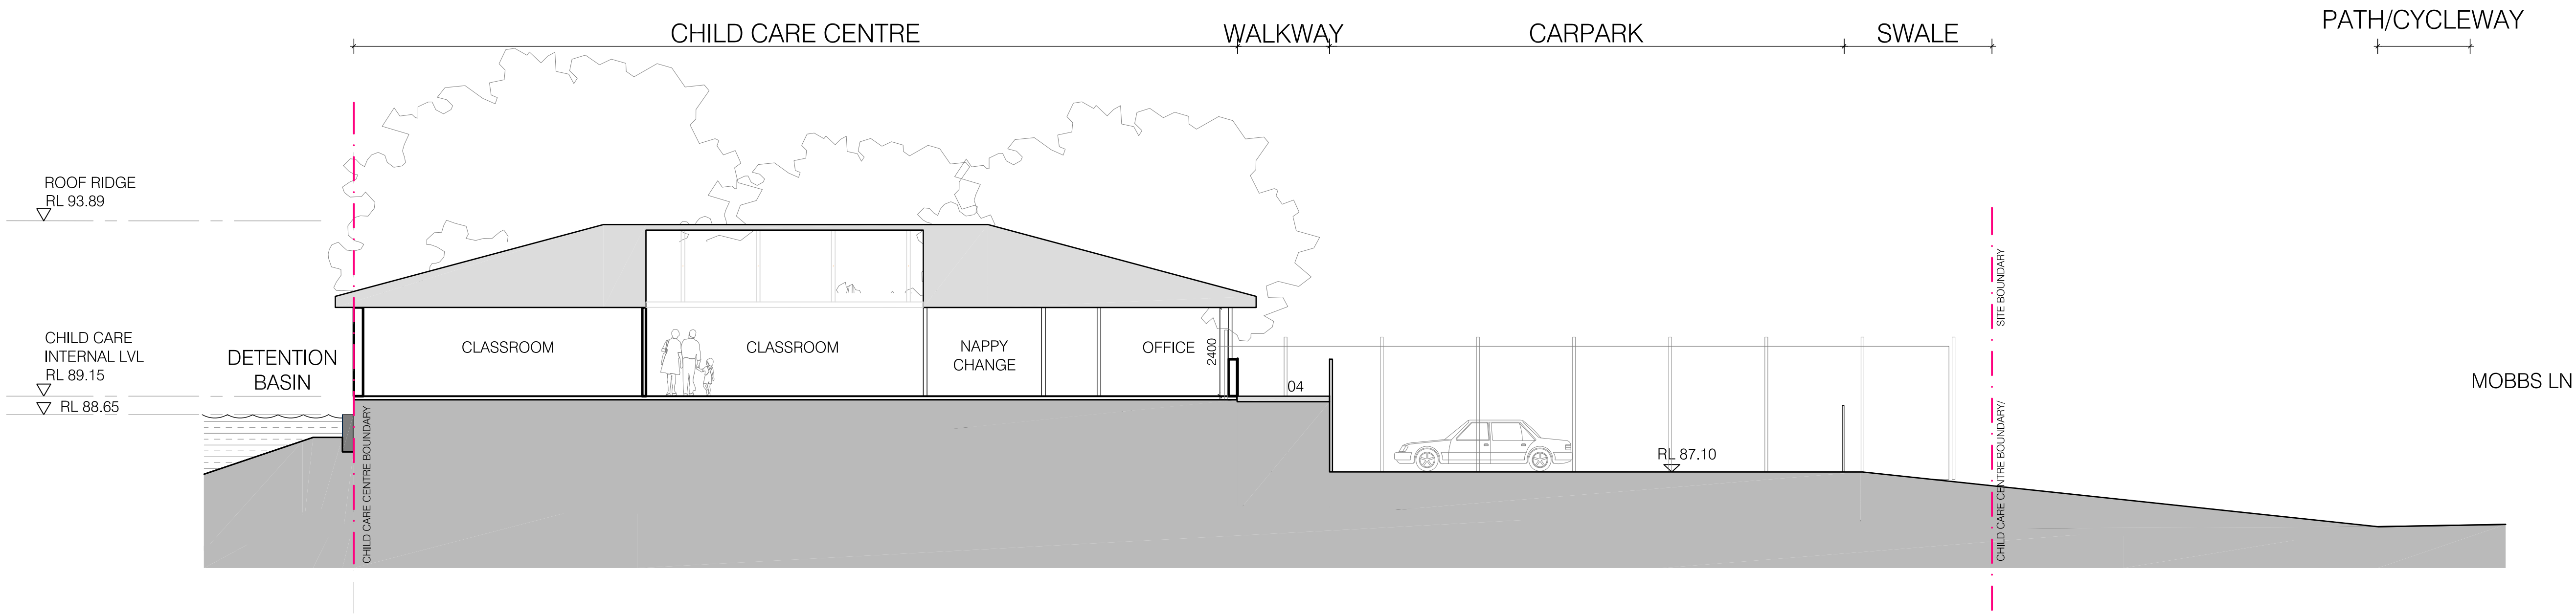

02 SECTION B-B'
1:100@A0/ 1:200@A2
CHILDCARE CENTRE

Scale 1:100 @A0 / 1:200 @ A2 0 2 4 6 8


Do not scale from drawings. Verify all dimensions on site before commencing work. Copying or the reproduction of this drawing is strictly prohibited without the consent of Peckle Thorp & Walker P/L

Revision	Revision	Revision
Project Application	23/04/09	

Consultants	Project Manager	Client	Architect	Drawing	Project
Landscape Civil Structural Services Traffic Planner	McLachlan Lister Pty Ltd	Sydney Broadcast Property Pty Ltd	PTW Architects	PROJ NO: 208.008 SCALE: 1:100@A0 DATE: 23/04/09	Epping Park 61 Mobbs Lane, Epping
Aspect Studios Worley Parsons Pty Ltd Enstruct Group Pty Ltd Lincoln Scott Halcrow MWT JBA	Level 1, 1 Hickson Road The Rocks NSW 2000 T 612 92417328 F 612 92417329	Level 11, Suite 1101, 14 Martin Place Sydney NSW 2000 T 612 92357800 F 612 92624177	Level 17, 9 Castlereagh St Sydney NSW Australia 2000 T 612 9232 5877 F 612 9221 4139 www.ptw.com.au	DRAWN: CHECKED: APPROVED: SP	A19012 PROJECT APPLICATION

PTW

SECTIONS
CHILD CARE CENTRE

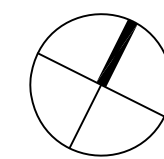



CONCRETE ROOF TILE



TREATED PINE PERGOLA




TIMBER DECK



FACE BRICK




ALUMINIUM WINDOW FRAMES

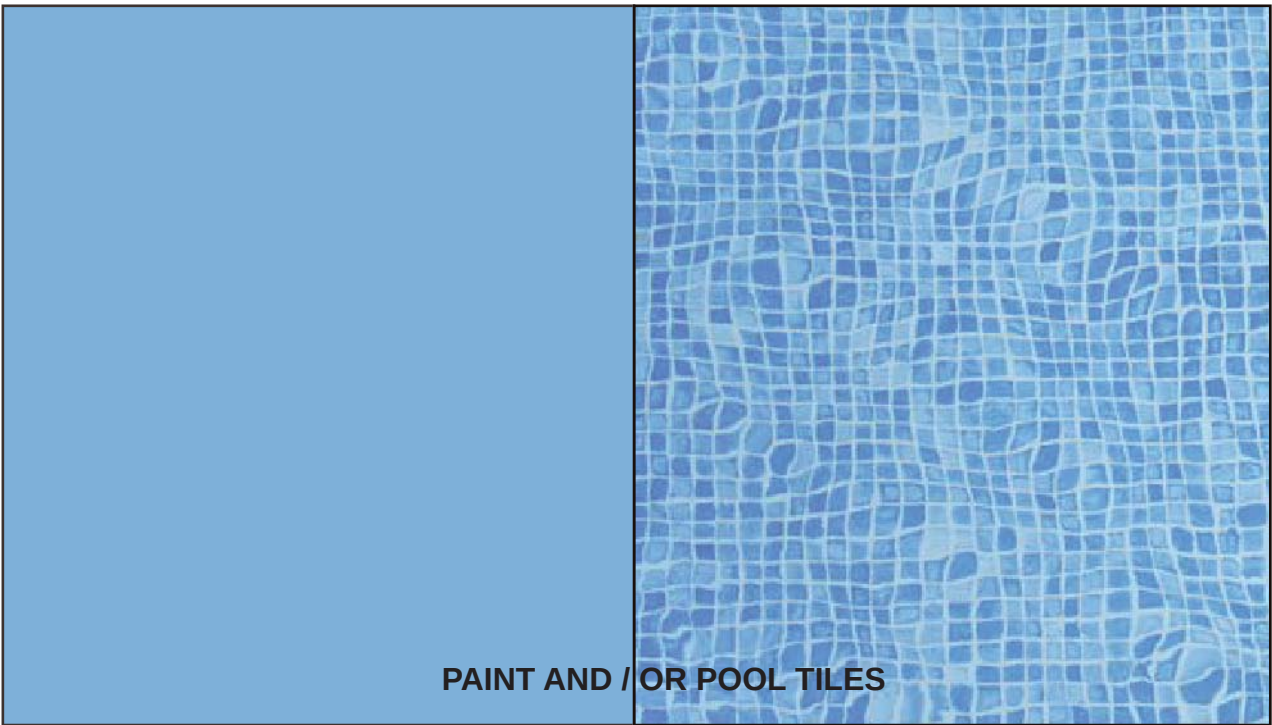

PAINT AND / OR POOL TILES



BAGGED BRICK FINISH

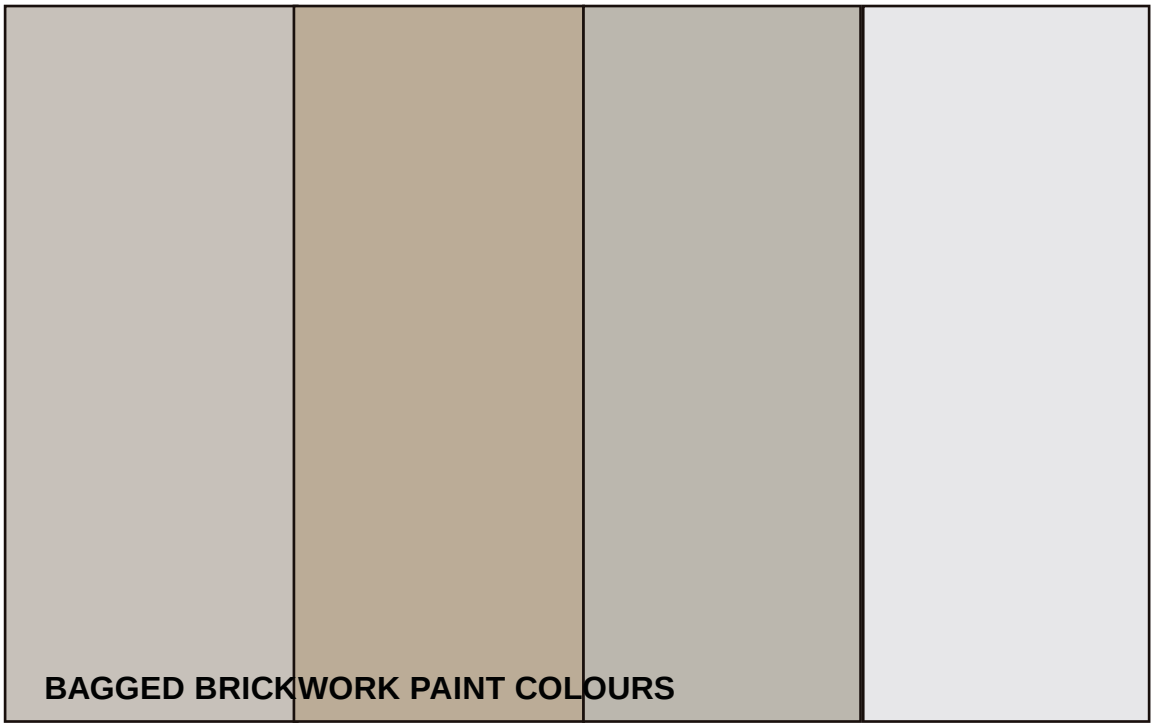

BAGGED BRICKWORK PAINT COLOURS



PAVED OUTDOOR AREA

MATERIALS + COLOURS ARE INDICATIVE ONLY AND ARE TO BE FINALISED SUBJECT TO AVAILABILITY AND MARKET CONDITIONS.

Revision	Revision	Revision	Consultants				Project Manager	Client	Architect	Drawing	Project
Do not scale from drawings. Verify all dimensions on site before commencing work. Copying or the reproduction of this drawing is strictly prohibited without the consent of Puddle Thorp & Walker Pty.	PROJECT APPLICATION	23/04/2009	Landscape Civil Structural Services Traffic Planner	Aspect Studios Worley Parsons Pty Ltd Enstruct Group Pty Ltd Lincolne Scott Halcrow MWT JBA	Studio 61, Level 6, 61 Marlborough St, Surry Hills, NSW, 2010 Level 10, 141 Walker St, North Sydney, NSW, 2060 Level 4, 2 Glen St, Milsons Point, NSW, 2061 Level 1, 41 McLaren St, North Sydney, NSW, 2060 Suite 20, 809 Pacific Hwy, Chatswood, NSW, 2067 Level 7, 77 Berry Street, North Sydney, NSW, 2060	Tel: 02 9699 7182 Tel: 02 8456 7222 Tel: 02 8904 1444 Tel: 02 8807 0900 Tel: 02 9410 4100 Tel: 02 9429 4940	McLachlan Lister Pty Ltd Level 1, 1 Hickson Road The Rocks NSW 2000 T 612 90417329 F 612 90417329	Sydney Broadcast Property Pty Ltd Level 11, Suite 1101, 14 Martin Place Sydney NSW 2000 T 612 92557800 F 612 92624177	PTW Architects Level 17, 9 Castlereagh St Sydney NSW Australia 2000 T 612 9232 5877 F 612 9221 4139 www.ptw.com.au	PROJNO: 209/008 SCALE: NTS DATE: 23.04.09 DRAWN: CHECKED: APPROVED: SP	Epping Park 61 Moores Lane, Epping A18002 PROJECT APPLICATION