





REVISÉ DA DRAWINGS

R.DA00	COVER SHEET
R.DA01	LOCATION PLAN
R.DA02	SITE PLAN
R.DA03	GROUND FLOOR PLAN
R.DA04	FIRST FLOOR PLAN
R.DA04B	THIRD FLOOR PLAN
R.DA04C	FOURTH FLOOR PLAN
R.DA05	ROOF PLAN
R.DA06	ELEVATIONS
R.DA07	ELEVATIONS
R.DA08	SECTIONS
R.DA12	STAGING PLAN

NOTES:
ALL DIMENSIONS AND AREAS WRITTEN ON THE DRAWINGS ARE APPROXIMATE ONLY AND ARE SUBJECT TO CONFIRMATION BY SURVEY.
DO NOT SCALE OF DRAWING-DIMENSIONS & LEVELS TO BE VERIFIED PRIOR TO COMMENCEMENT OF WORK WITH FIGURED DIMENSIONS IN REFERENCE TO SCALED DIMENSIONS. MATERIALS & WORKMANSHIP TO BE IN STRICT ACCORDANCE WITH ALL RELEVANT S.A.A. STANDARD, BCA & LOCAL AUTHORITIES REQUIREMENTS.

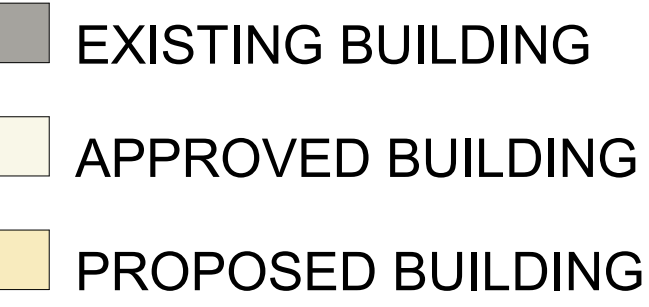

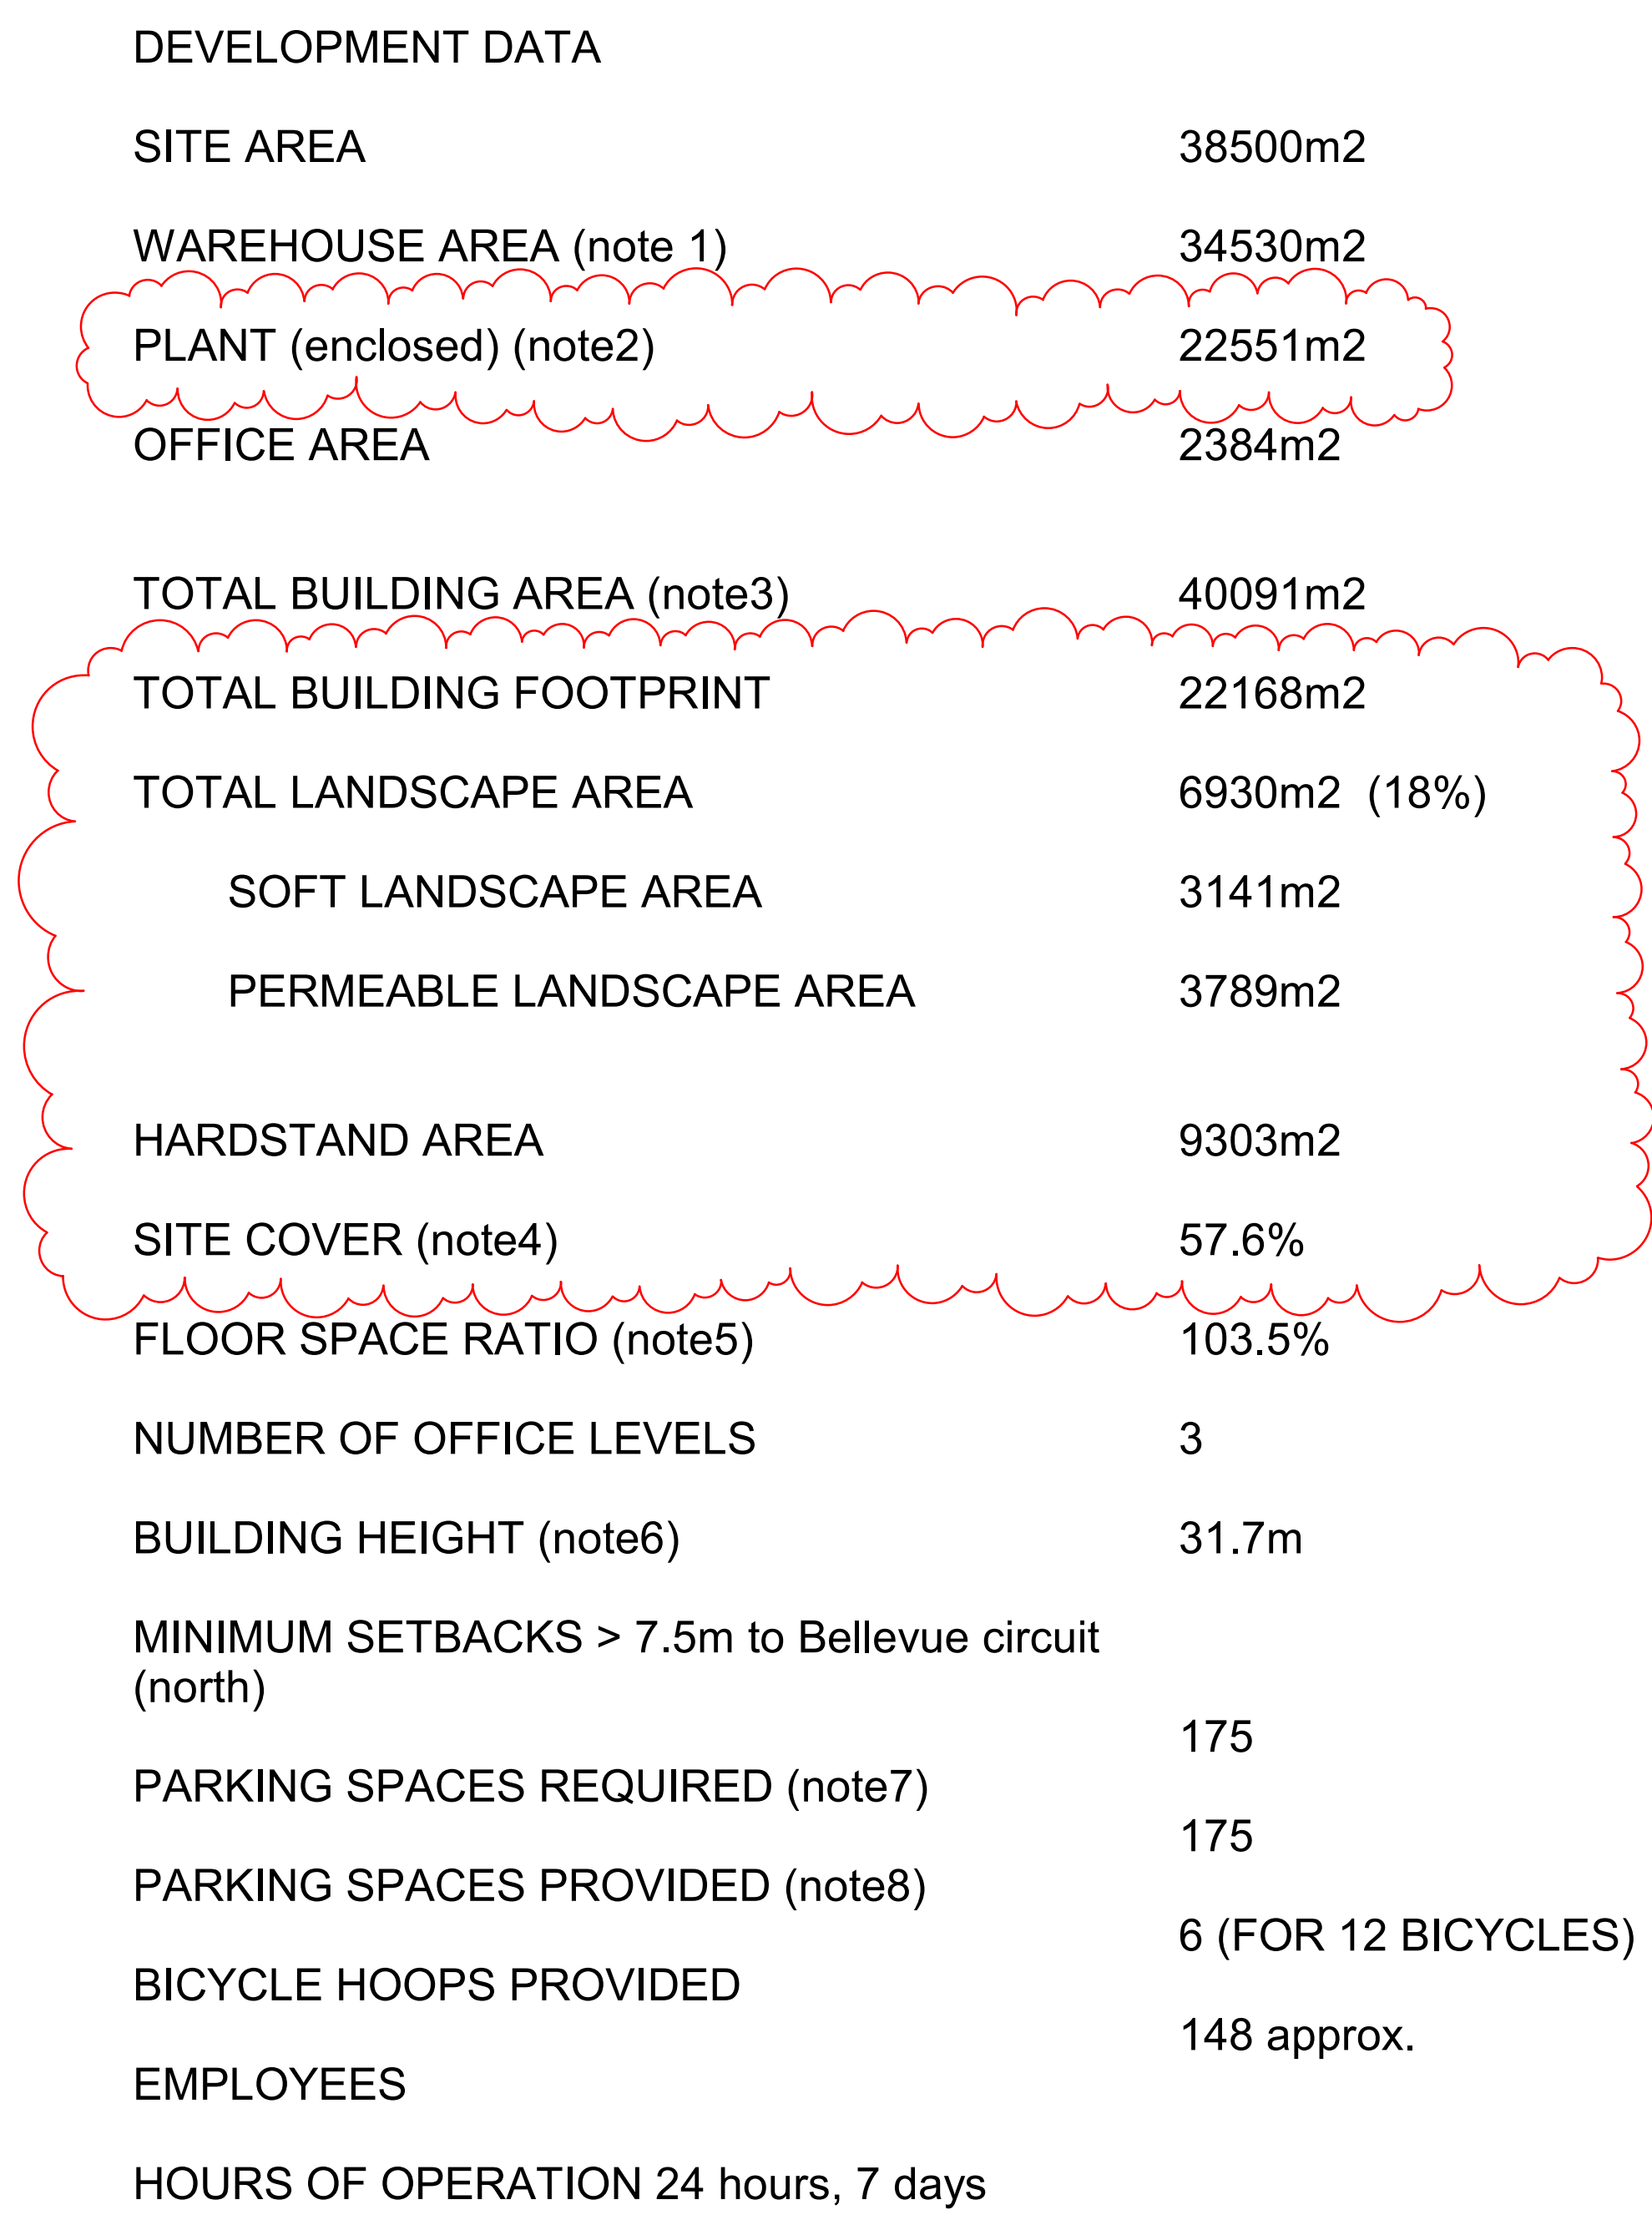

NOTES:

1. including loading dock, store and staging area, but excluding enclosed plant and circulation.
2. including ups plant and future tri-gen plant.
3. used for FSR calculation: excluding vertical circulation, storage, loading facilities, services and enclosed plant.
4. percentage of building footprint on site
5. includes warehouse and office.
6. excludes enclosed rooftop plant area
7. based on 1 space per 300m² of warehouse floor space and 1 per 40m² of office floor area.
8. All car spaces are 2400mm wide x 5400mm deep. Includes 5 accessible spaces



-  EXISTING BUILDING
-  APPROVED BUILDING
-  PROPOSED BUILDING
-  EXISTING HARDSTAND AREA TO BE MAINTAINED
-  PROPOSED NEW HARDSTAND AREA
-  PERMEABLE LANDSCAPING
-  LANDSCAPING



C:\Users\jordan\Documents\Bentley Local Files\2020_VRS_5554_3000\user\jordan\5554.rvt



No.	Date	Description
A	16.10.12	REVISED DA
B	03.12.12	REQUEST FOR ADDITIONAL INFORMATION
C	20.02.22	ISSUE FOR SSIA MODIFICATION

  


PROJECT	GREYSTANES DATA CENTRE
CLIENT	FUJITSU AUSTRALIA LTD


TITLE SECOND FLOOR PLAN

DEVELOPMENT APPLICATION	DATE
DRAWING NO. R.DA04A	25.02.2022
REVISION NO. B	SCALE 1:250 @ A0
	DRAWN BY BR
	JOB NO. 2020

No.	Date	Description
A	16.10.12	REVISED DA
B	03.12.12	REQUEST FOR ADDITIONAL INFORMATION
C	20.02.22	ISSUE FOR SSIA MODIFICATION


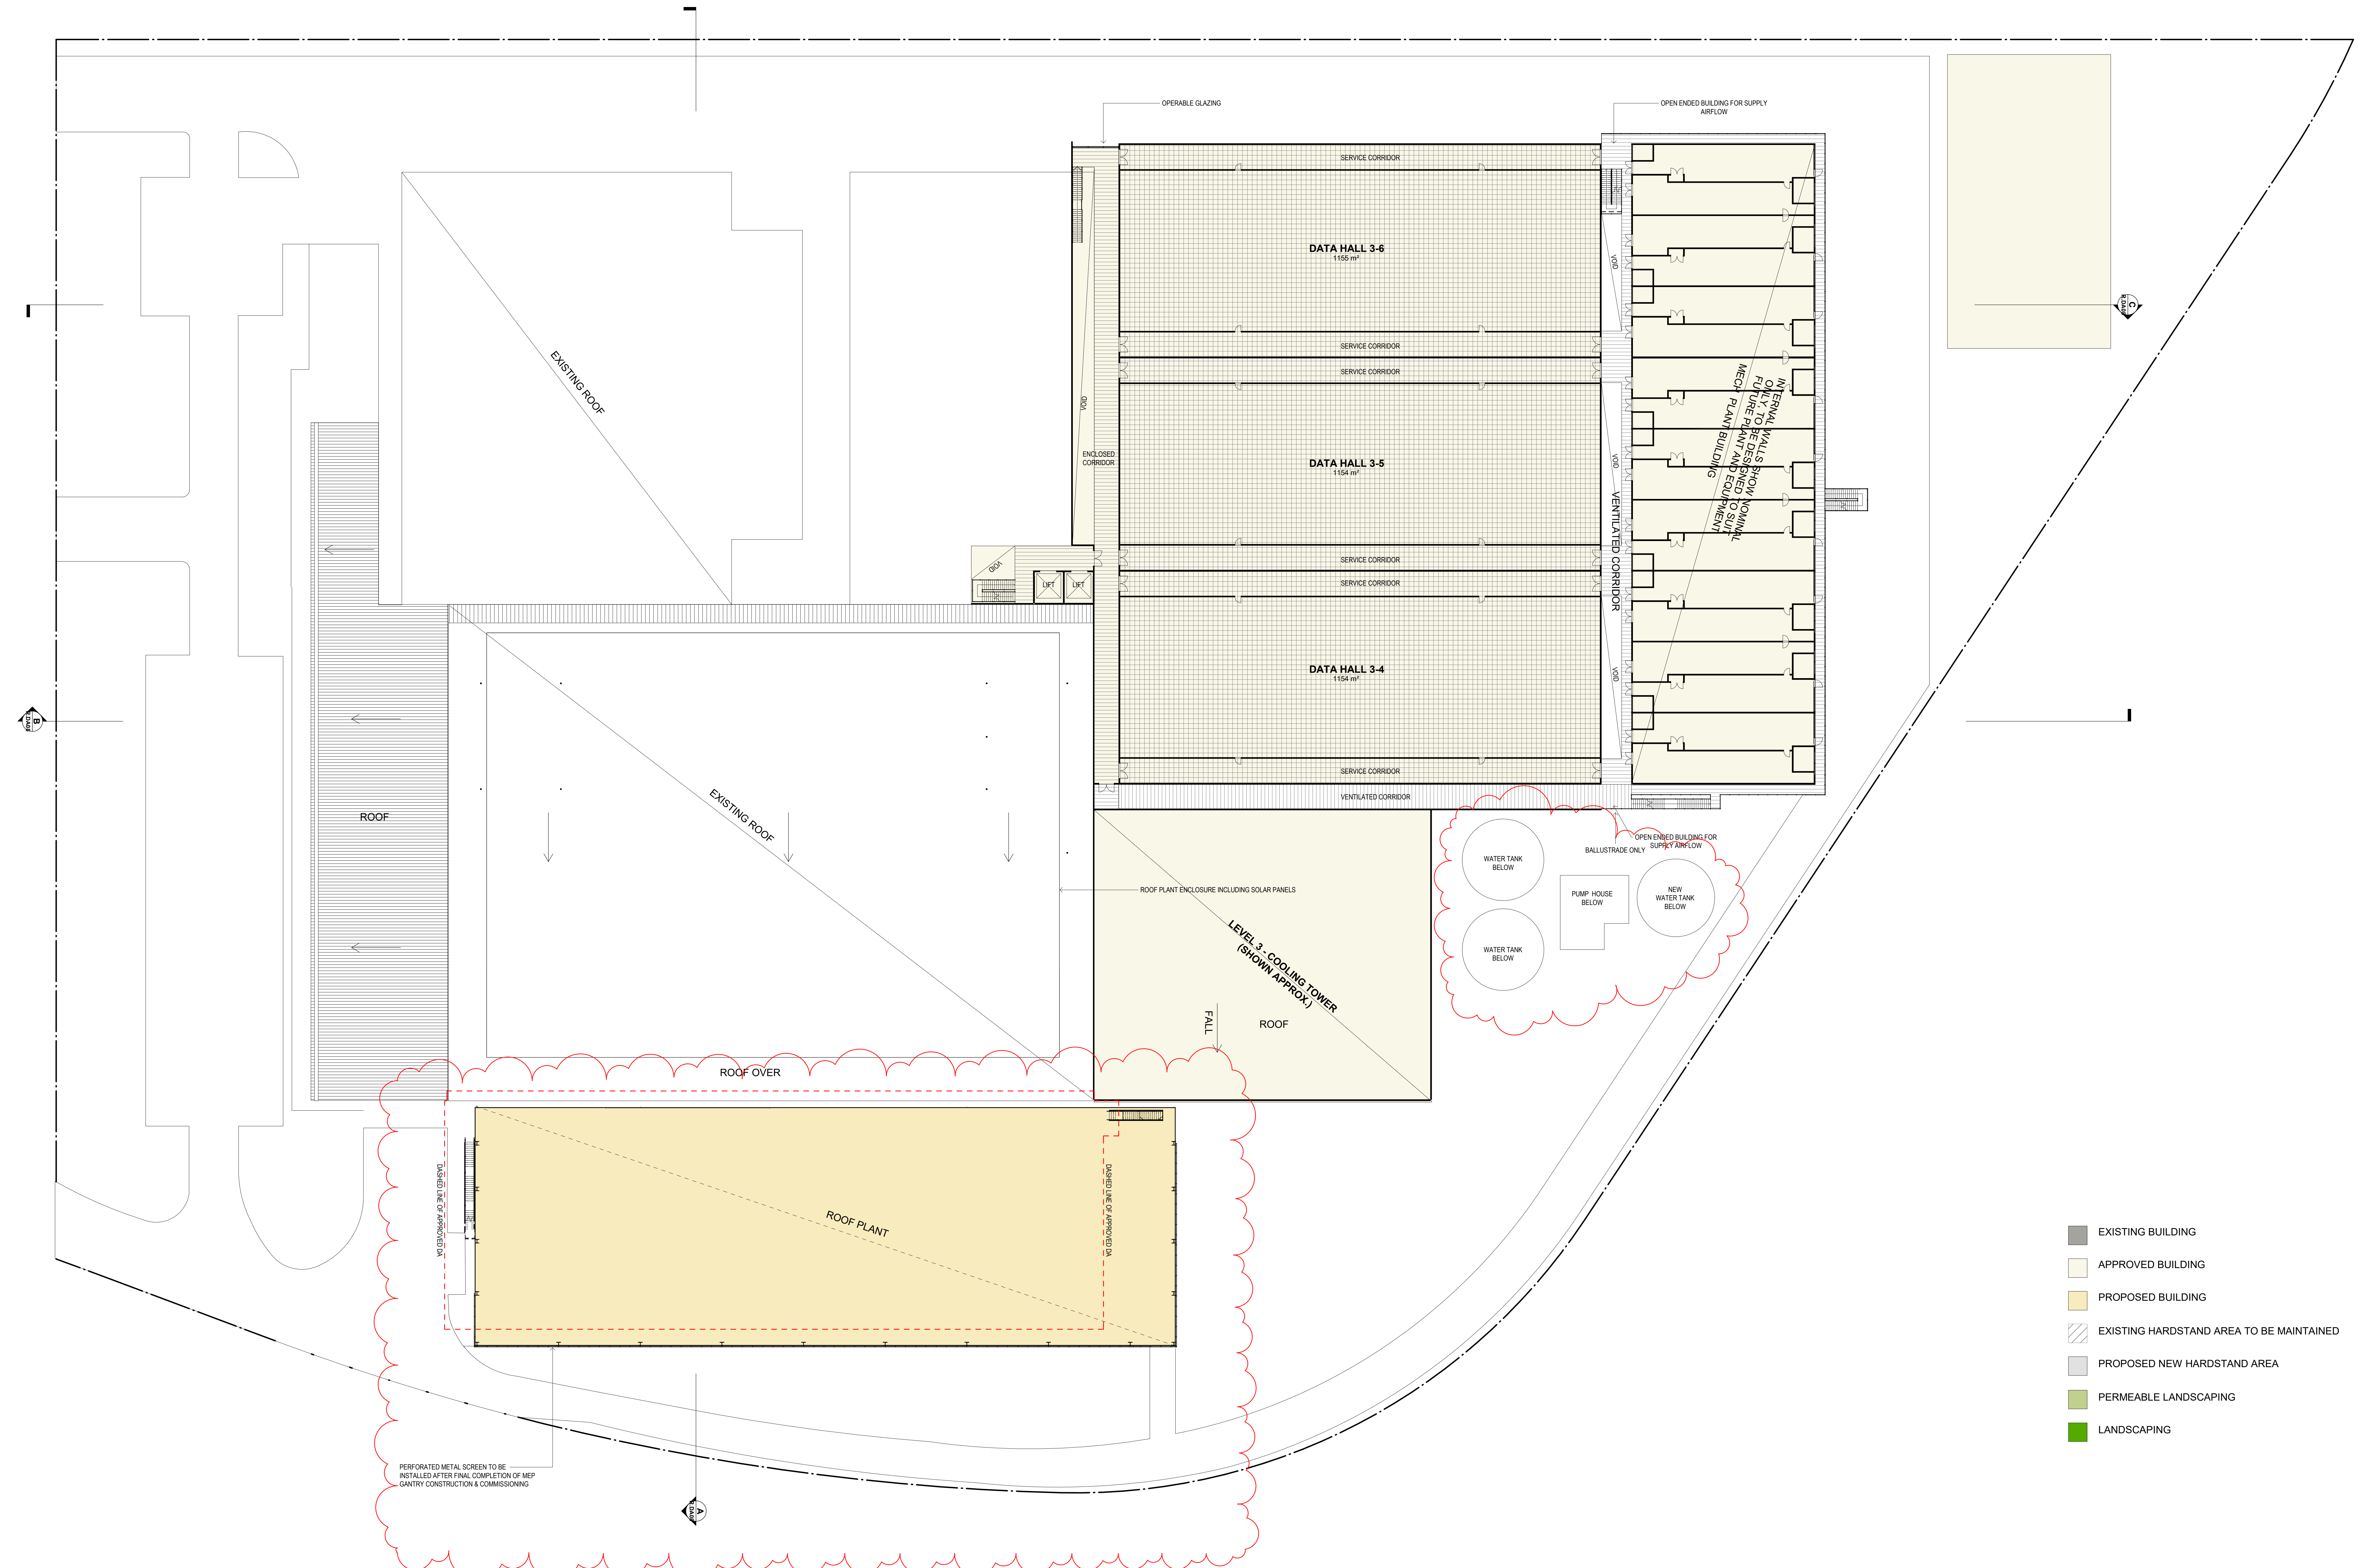


- EXISTING BUILDING
- APPROVED BUILDING
- PROPOSED BUILDING
- EXISTING HARDSTAND AREA TO BE MAINTAINED
- PROPOSED NEW HARDSTAND AREA
- PERMEABLE LANDSCAPING
- LANDSCAPING

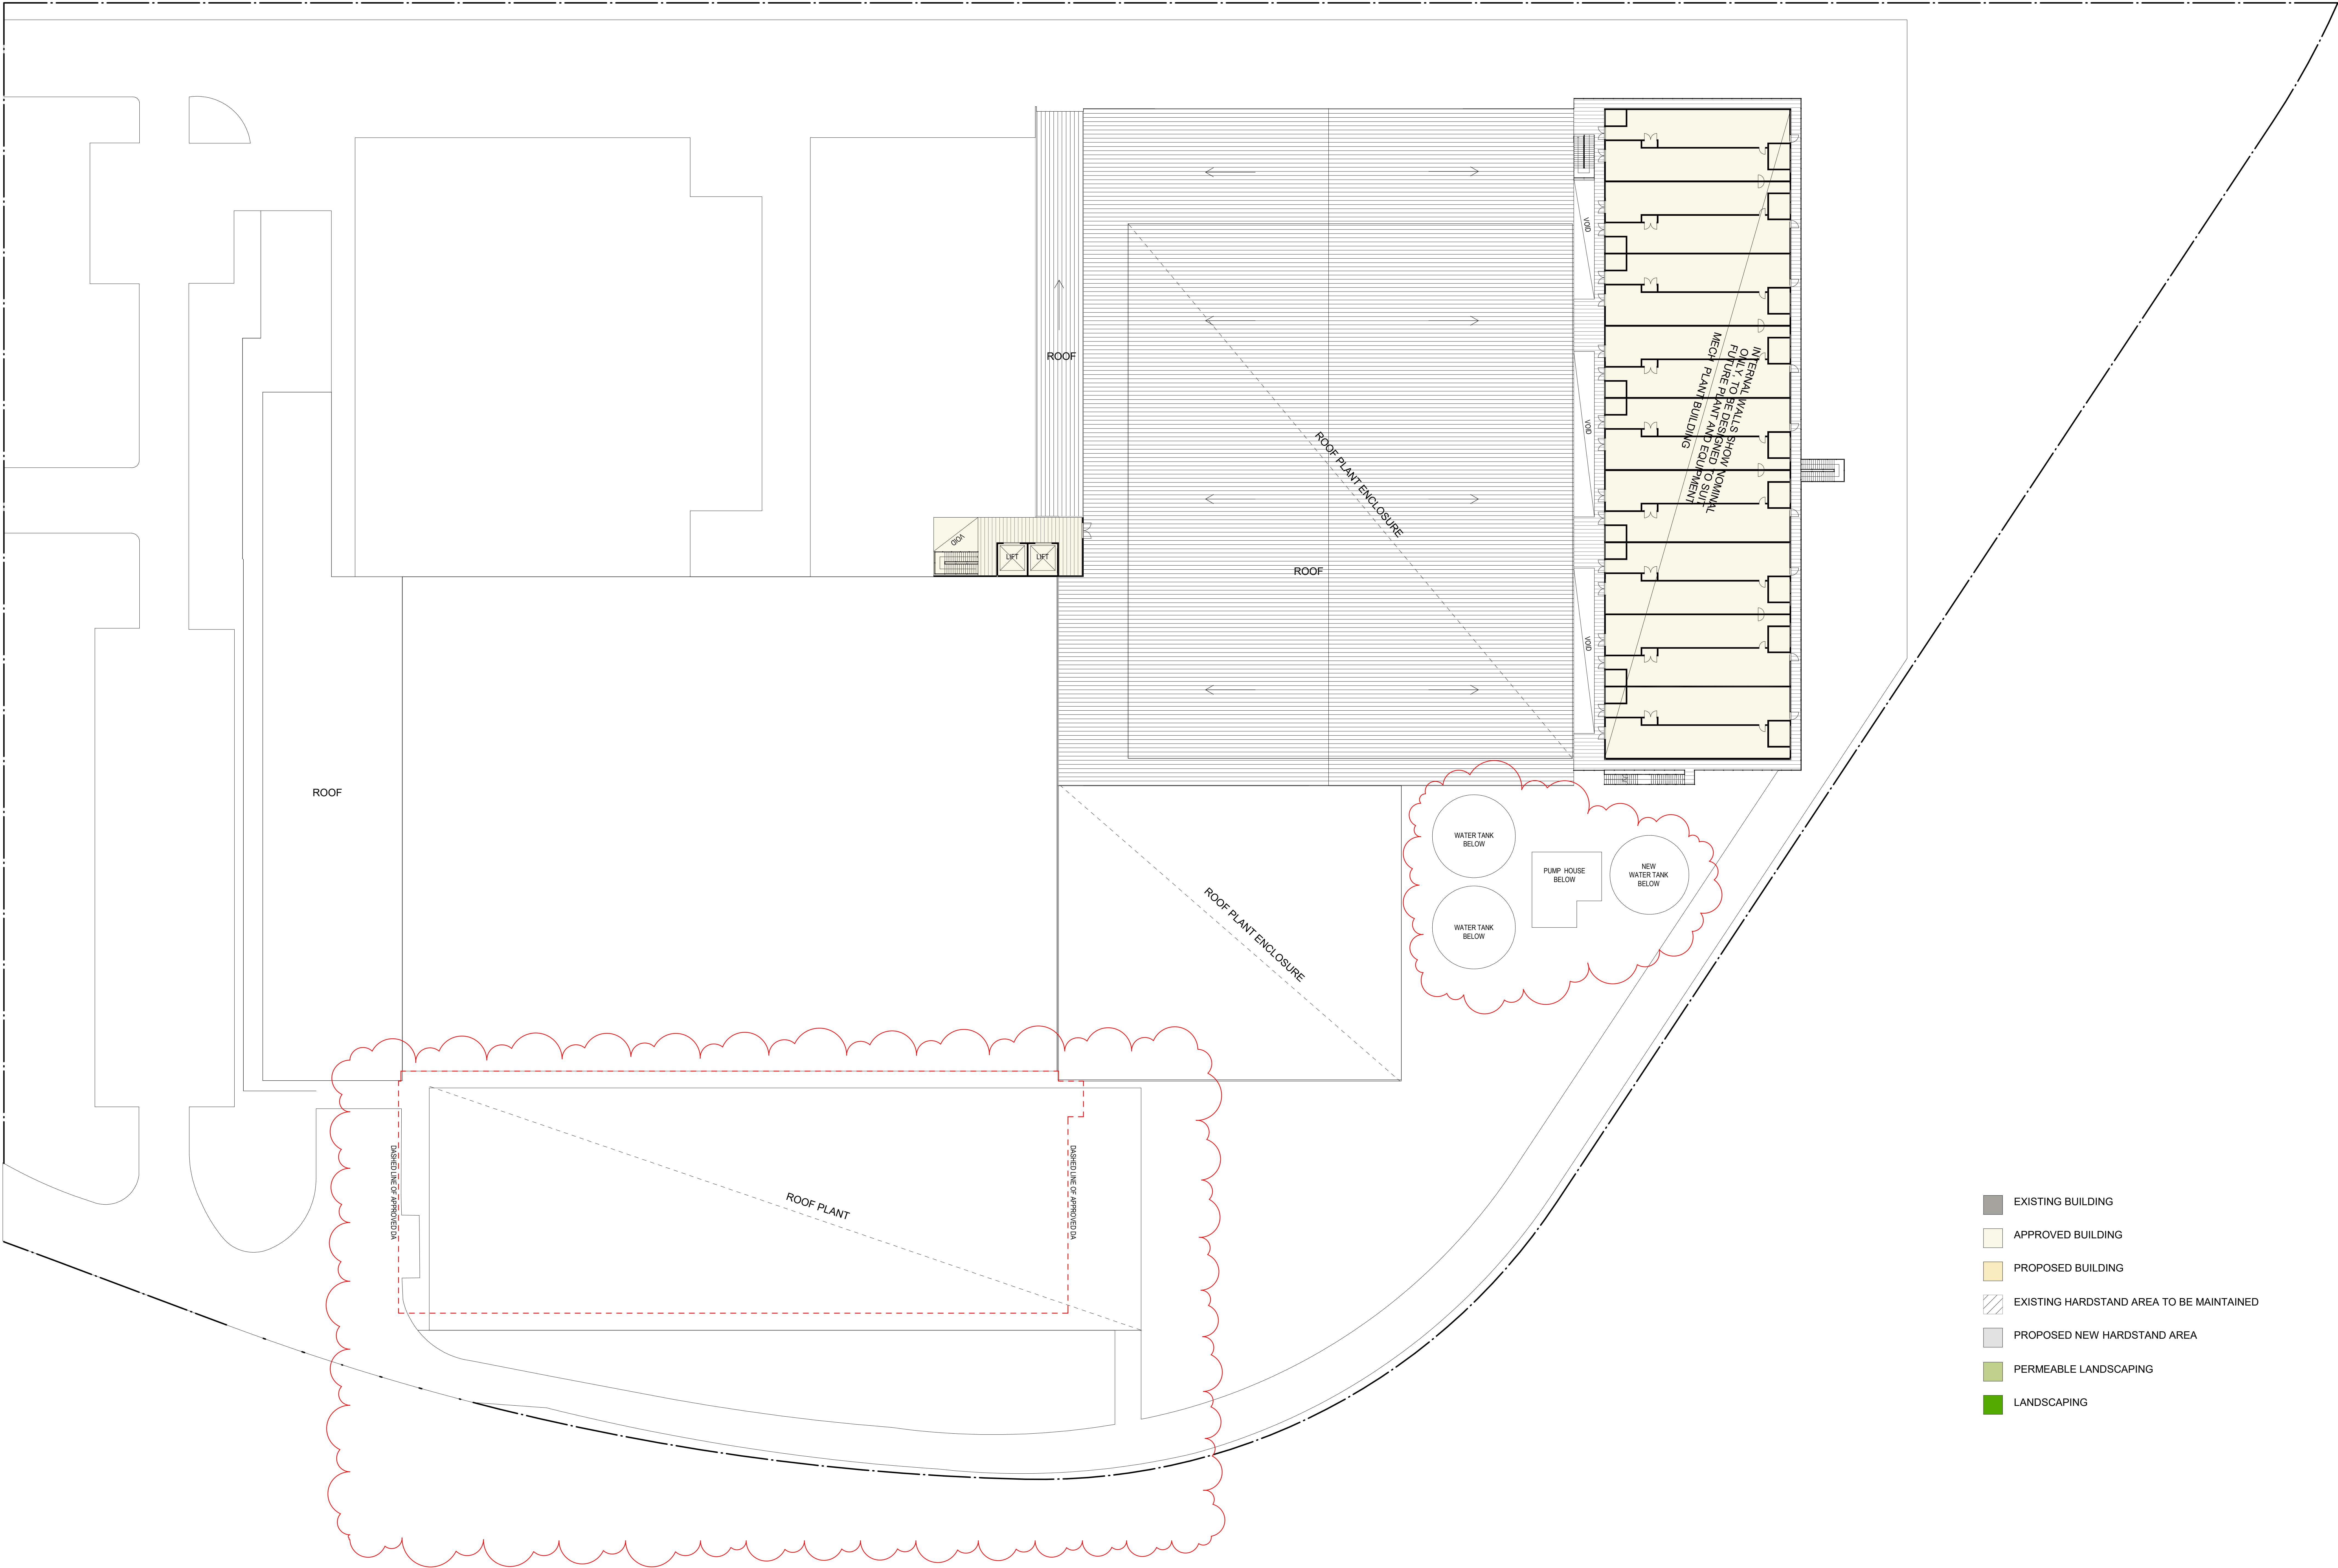

- EXISTING BUILDING
- APPROVED BUILDING
- PROPOSED BUILDING
- EXISTING HARDSTAND AREA TO BE MAINTAINED
- PROPOSED NEW HARDSTAND AREA
- PERMEABLE LANDSCAPING
- LANDSCAPING


No.	Date	Description
A	16.10.12	REVISED DA
B	03.12.12	REQUEST FOR ADDITIONAL INFORMATION
C	25.02.22	ISSUE FOR SSIA MODIFICATION

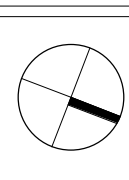 


PROJECT	GREYSTANES DATA CENTRE
CUSTOMER	FUJITSU AUSTRALIA LTD


TITLE: FOURTH FLOOR PLAN

DEVELOPMENT APPLICATION	DATE
DRAWING NO. R.DA04C	25.02.2022
REVISION NO. B	SCALE
	1:250 @ A0
	DRAWN BY
	BR
	JOB NO.
	2020

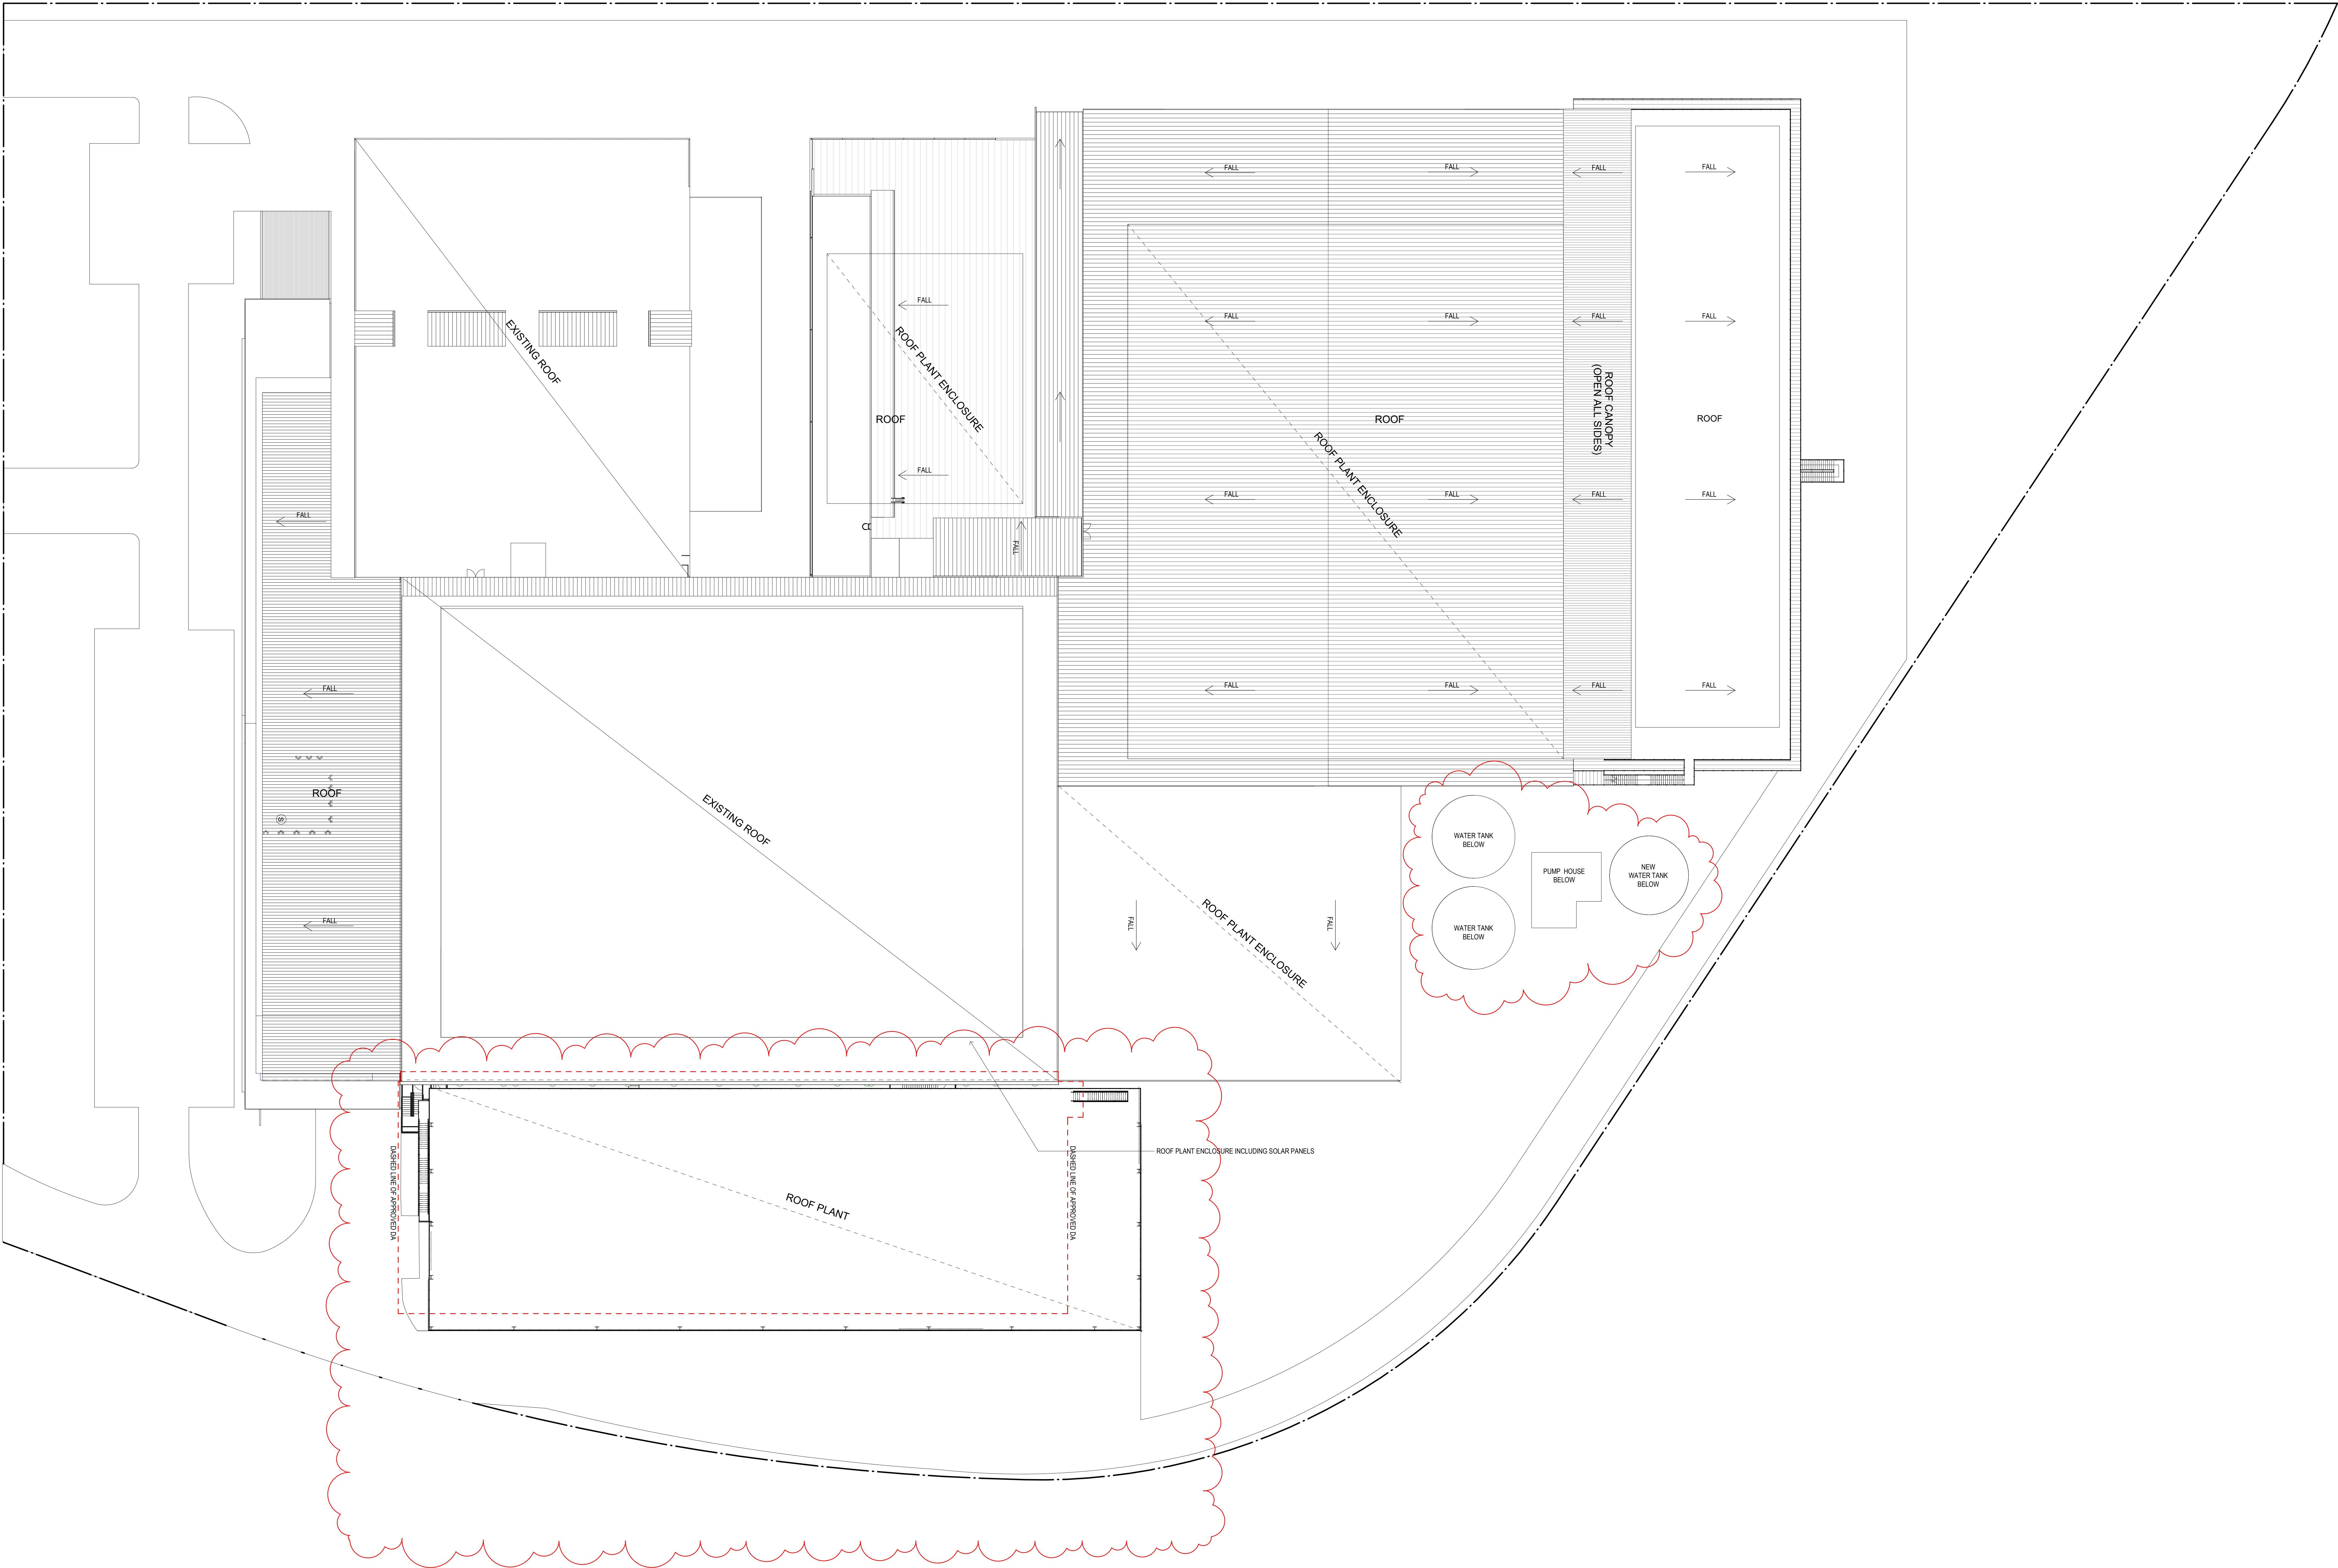


No.	Date	Description
A	16.10.12	REVISED DA
B	03.12.12	REQUEST FOR ADDITIONAL INFORMATION
C	20.02.22	ISSUE FOR SSIA MODIFICATION

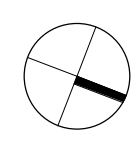

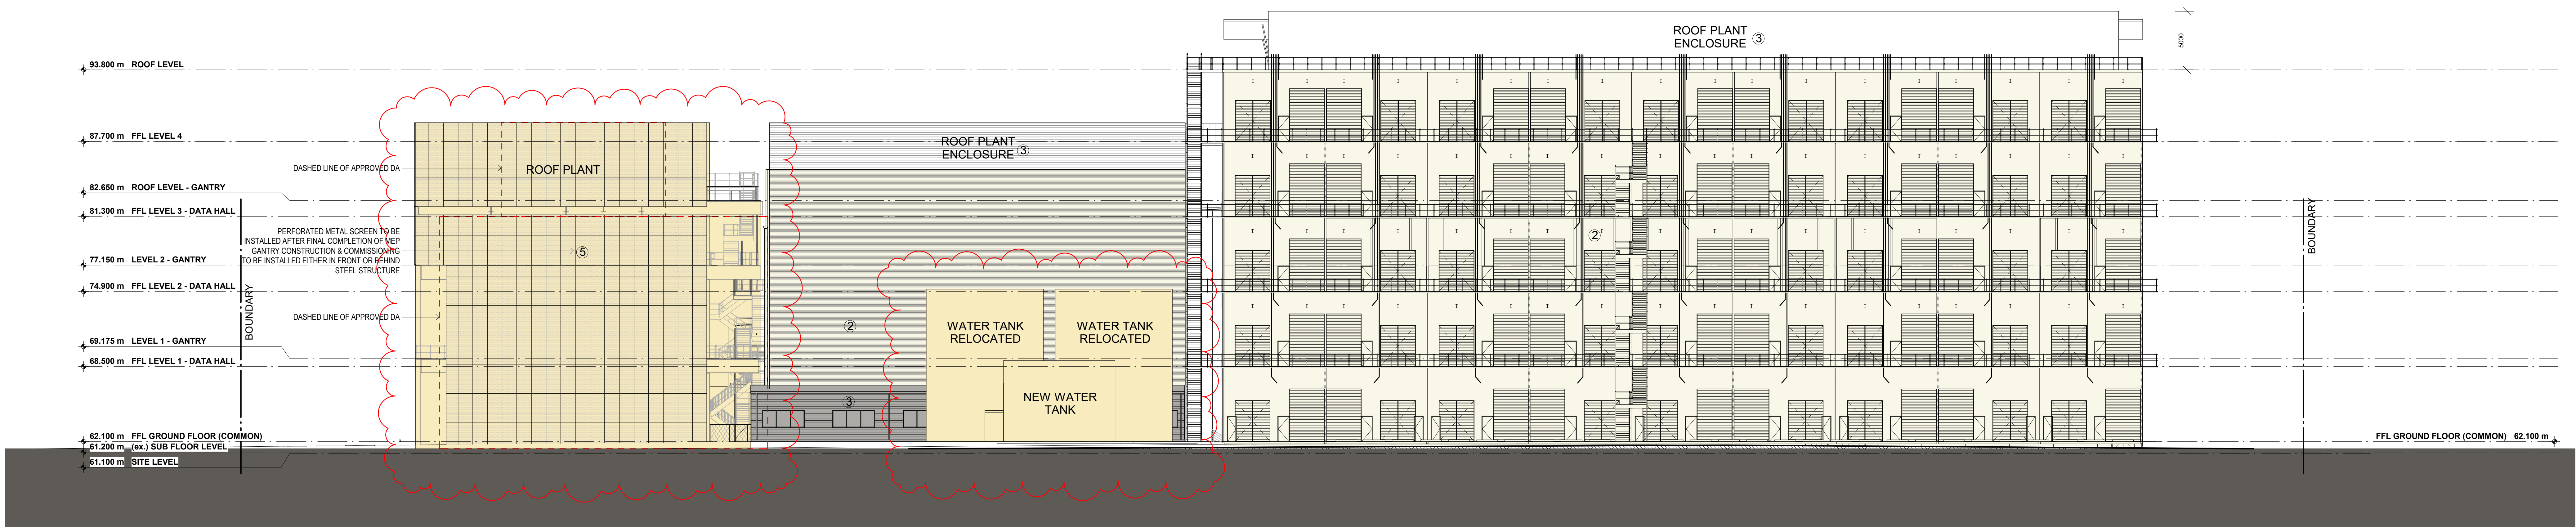

1 NORTH ELEVATION
1:200

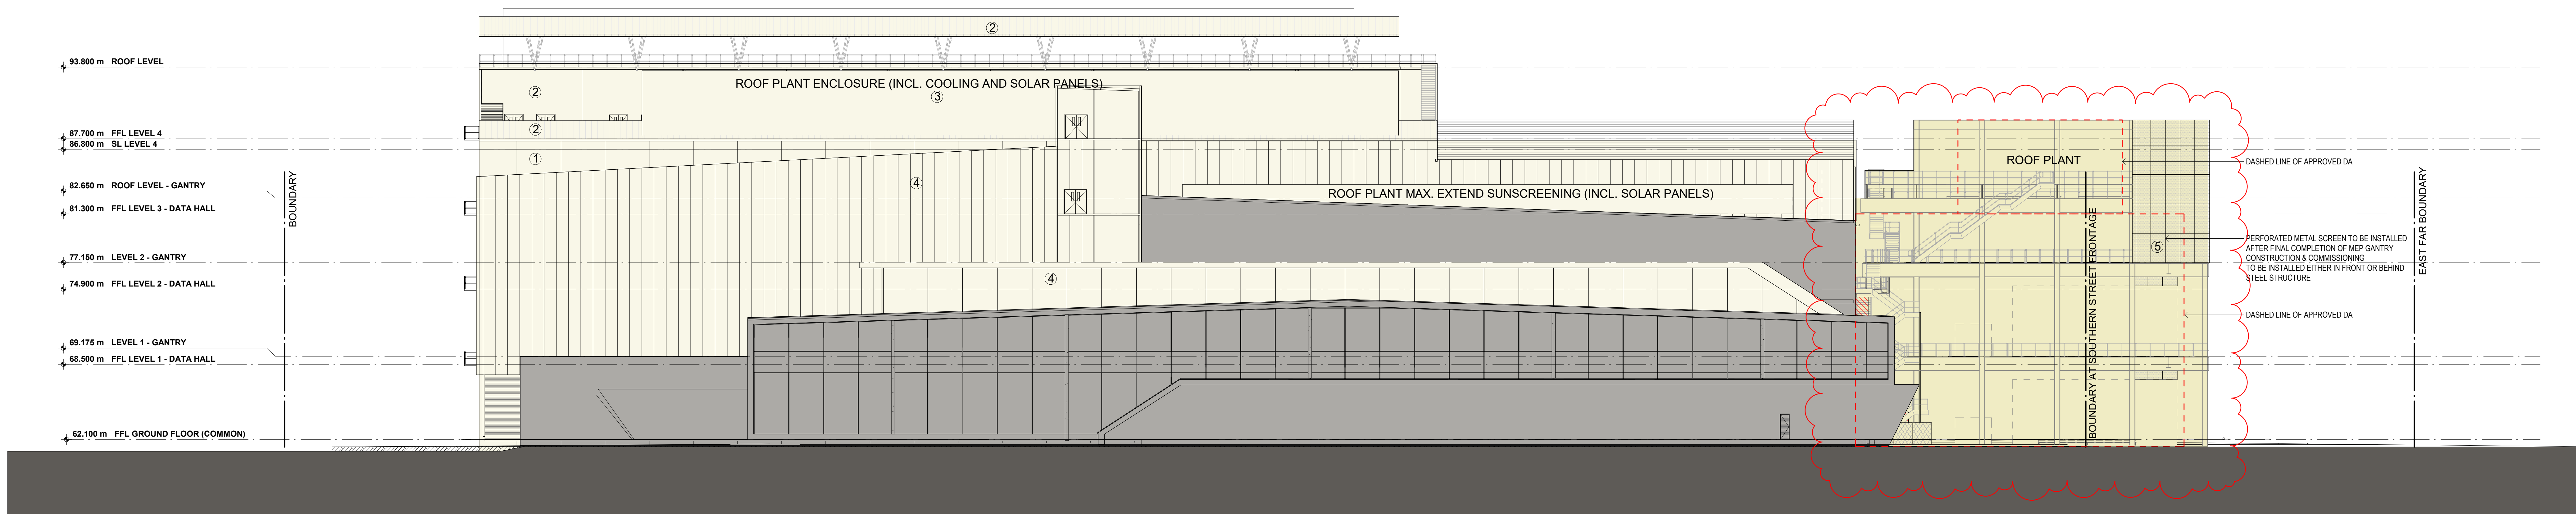


2 SOUTH ELEVATION
1:200


MATERIALS LEGEND

- 1 PRE-CAST CONCRETE
- 2 PRE-FINISHED METAL / SHEETMETAL
- 3 METAL LOUVRES / LOUVRED FACADE
- 4 GLAZING & / OR TRANSLUCENT /TRANSPARENT RIBBED MATERIAL
- 5 PERFORATED METAL SCREEN (TO BE INSTALLED EITHER IN FRONT OR BEHIND STEEL STRUCTURE)

- EXISTING BUILDING
- APPROVED BUILDING
- PROPOSED BUILDING

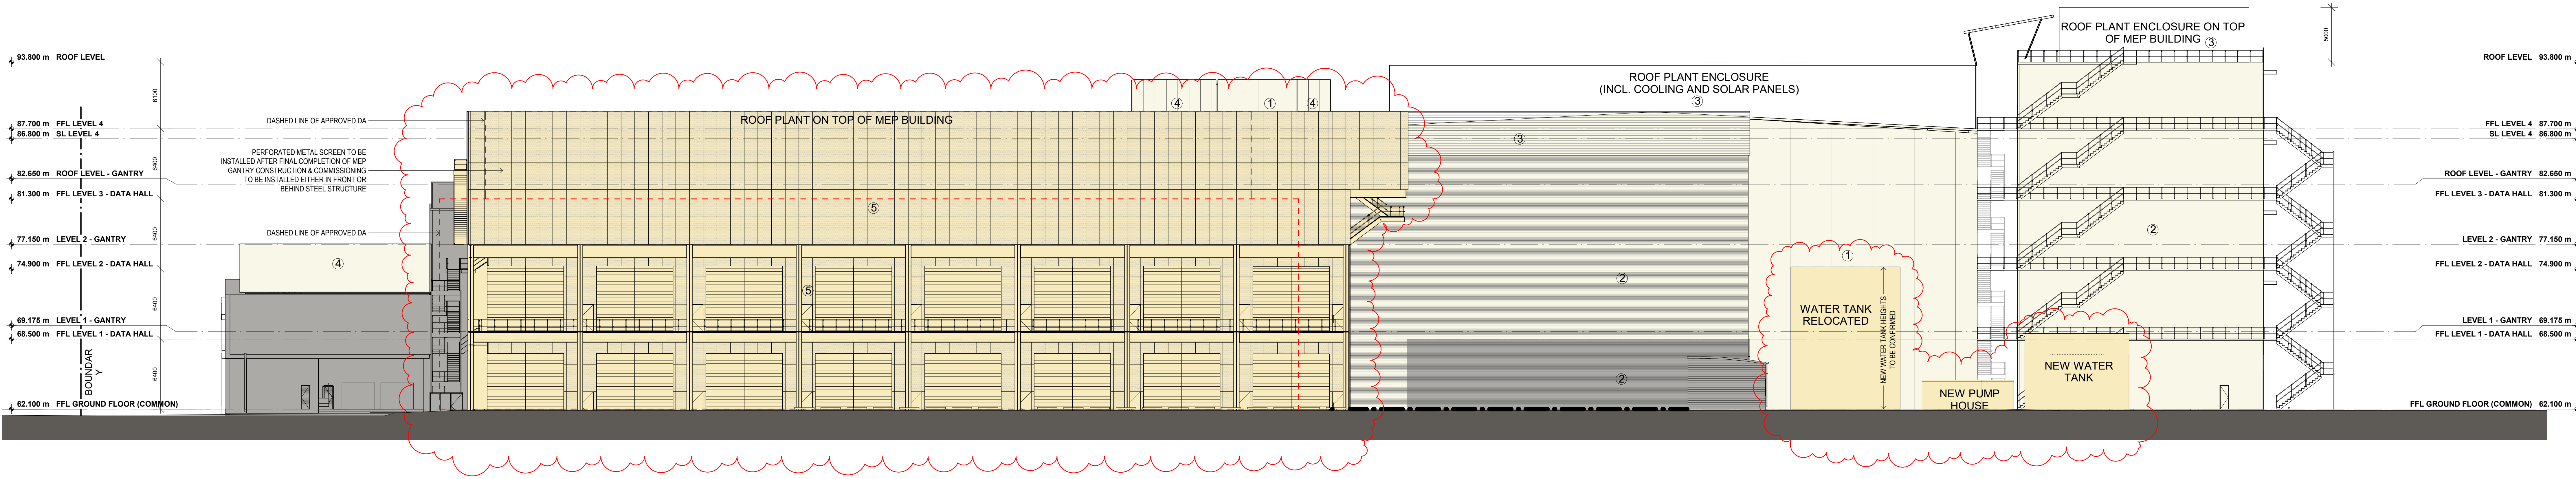

1 EAST ELEVATION
1: 200


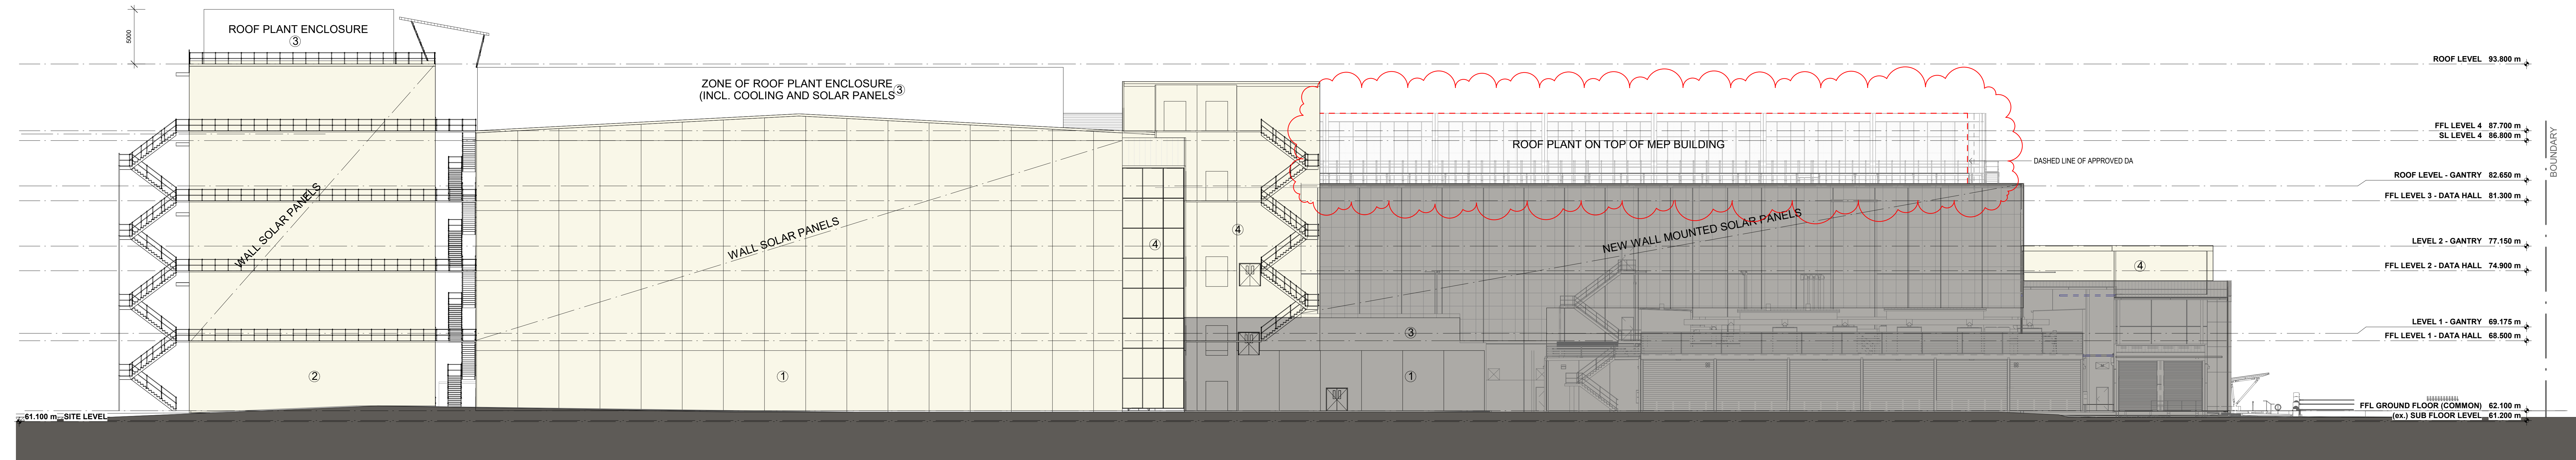


2 WEST ELEVATION
1: 200

MATERIALS LEGEND

- 1 PRE-CAST CONCRETE
- 2 PRE-FINISHED METAL / SHEETMETAL
- 3 METAL LOUVRES / LOUVRED FACADE
- 4 GLAZING & / OR TRANSLUCENT / TRANSPARENT RIBBED MATERIAL
- 5 PERFORATED METAL SCREEN (TO BE INSTALLED EITHER IN FRONT OR BEHIND STEEL STRUCTURE)


- EXISTING BUILDING
- APPROVED BUILDING
- PROPOSED BUILDING

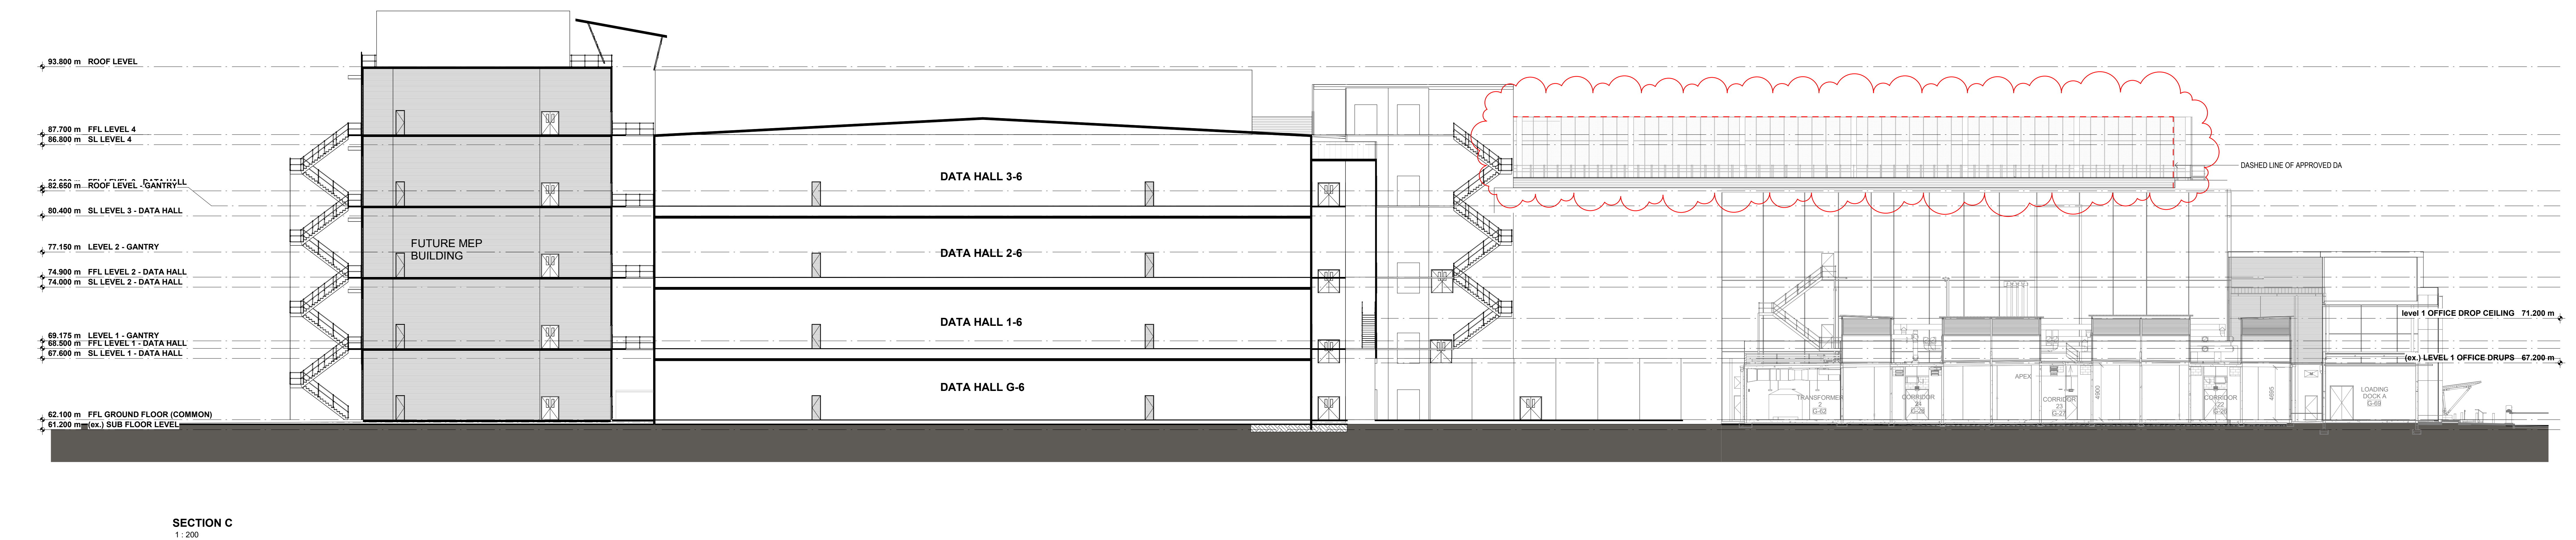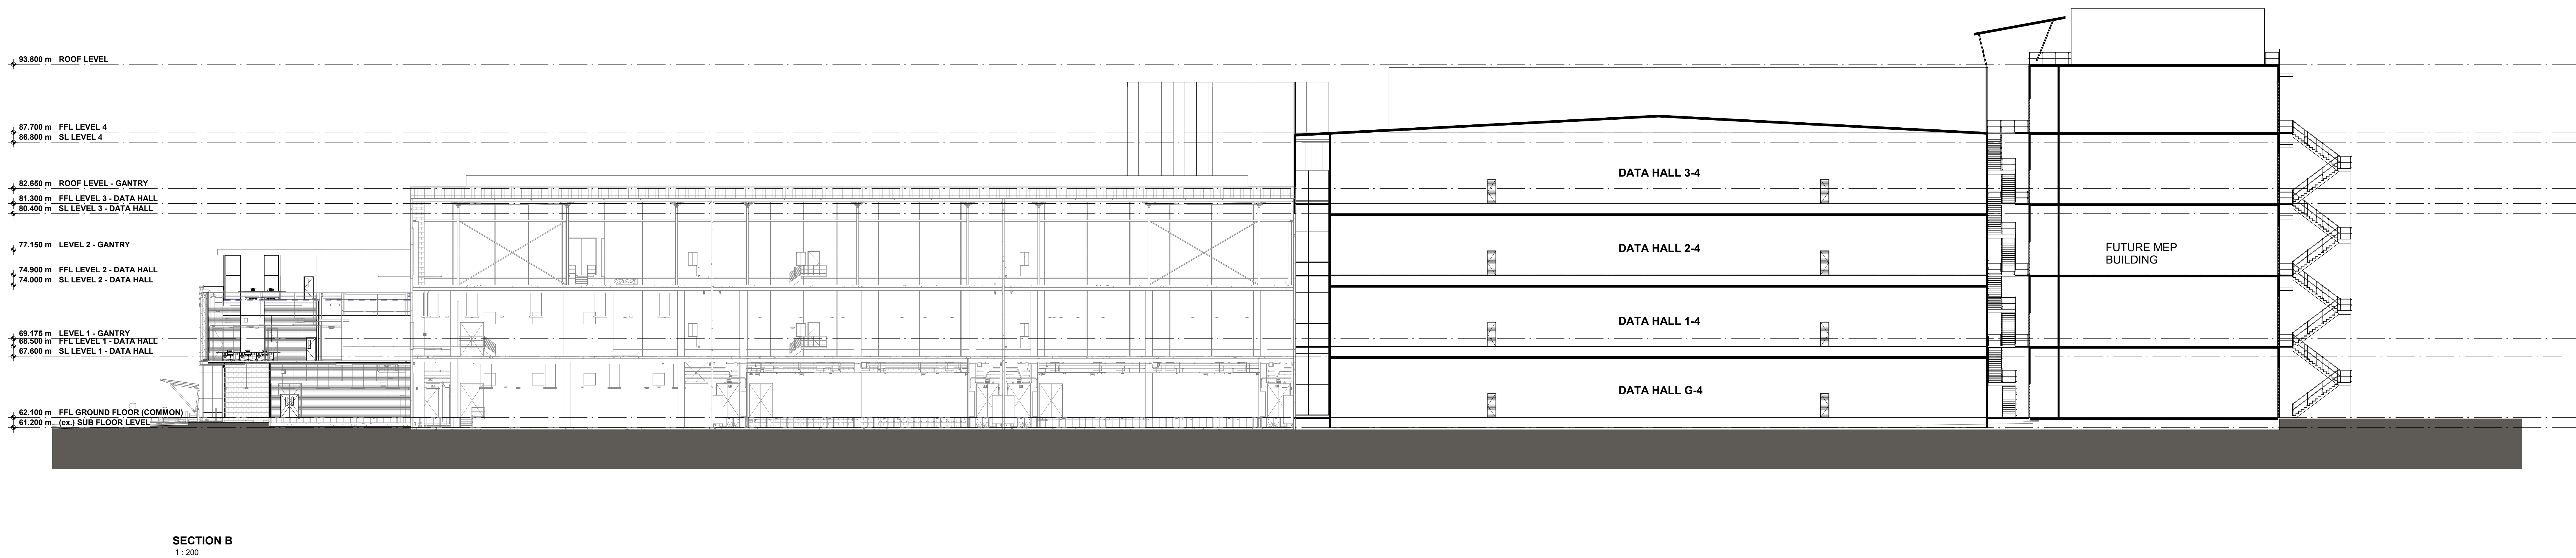



MACRO SITE STAGING

- STAGE 1 - HARD-STAND & SITE WORKS BUILT TO DATE
- STAGE 1 - COMPLETED BUILDING WORKS TO DATE
- STAGE 2
- STAGE 3A & 3B
- STAGE 4

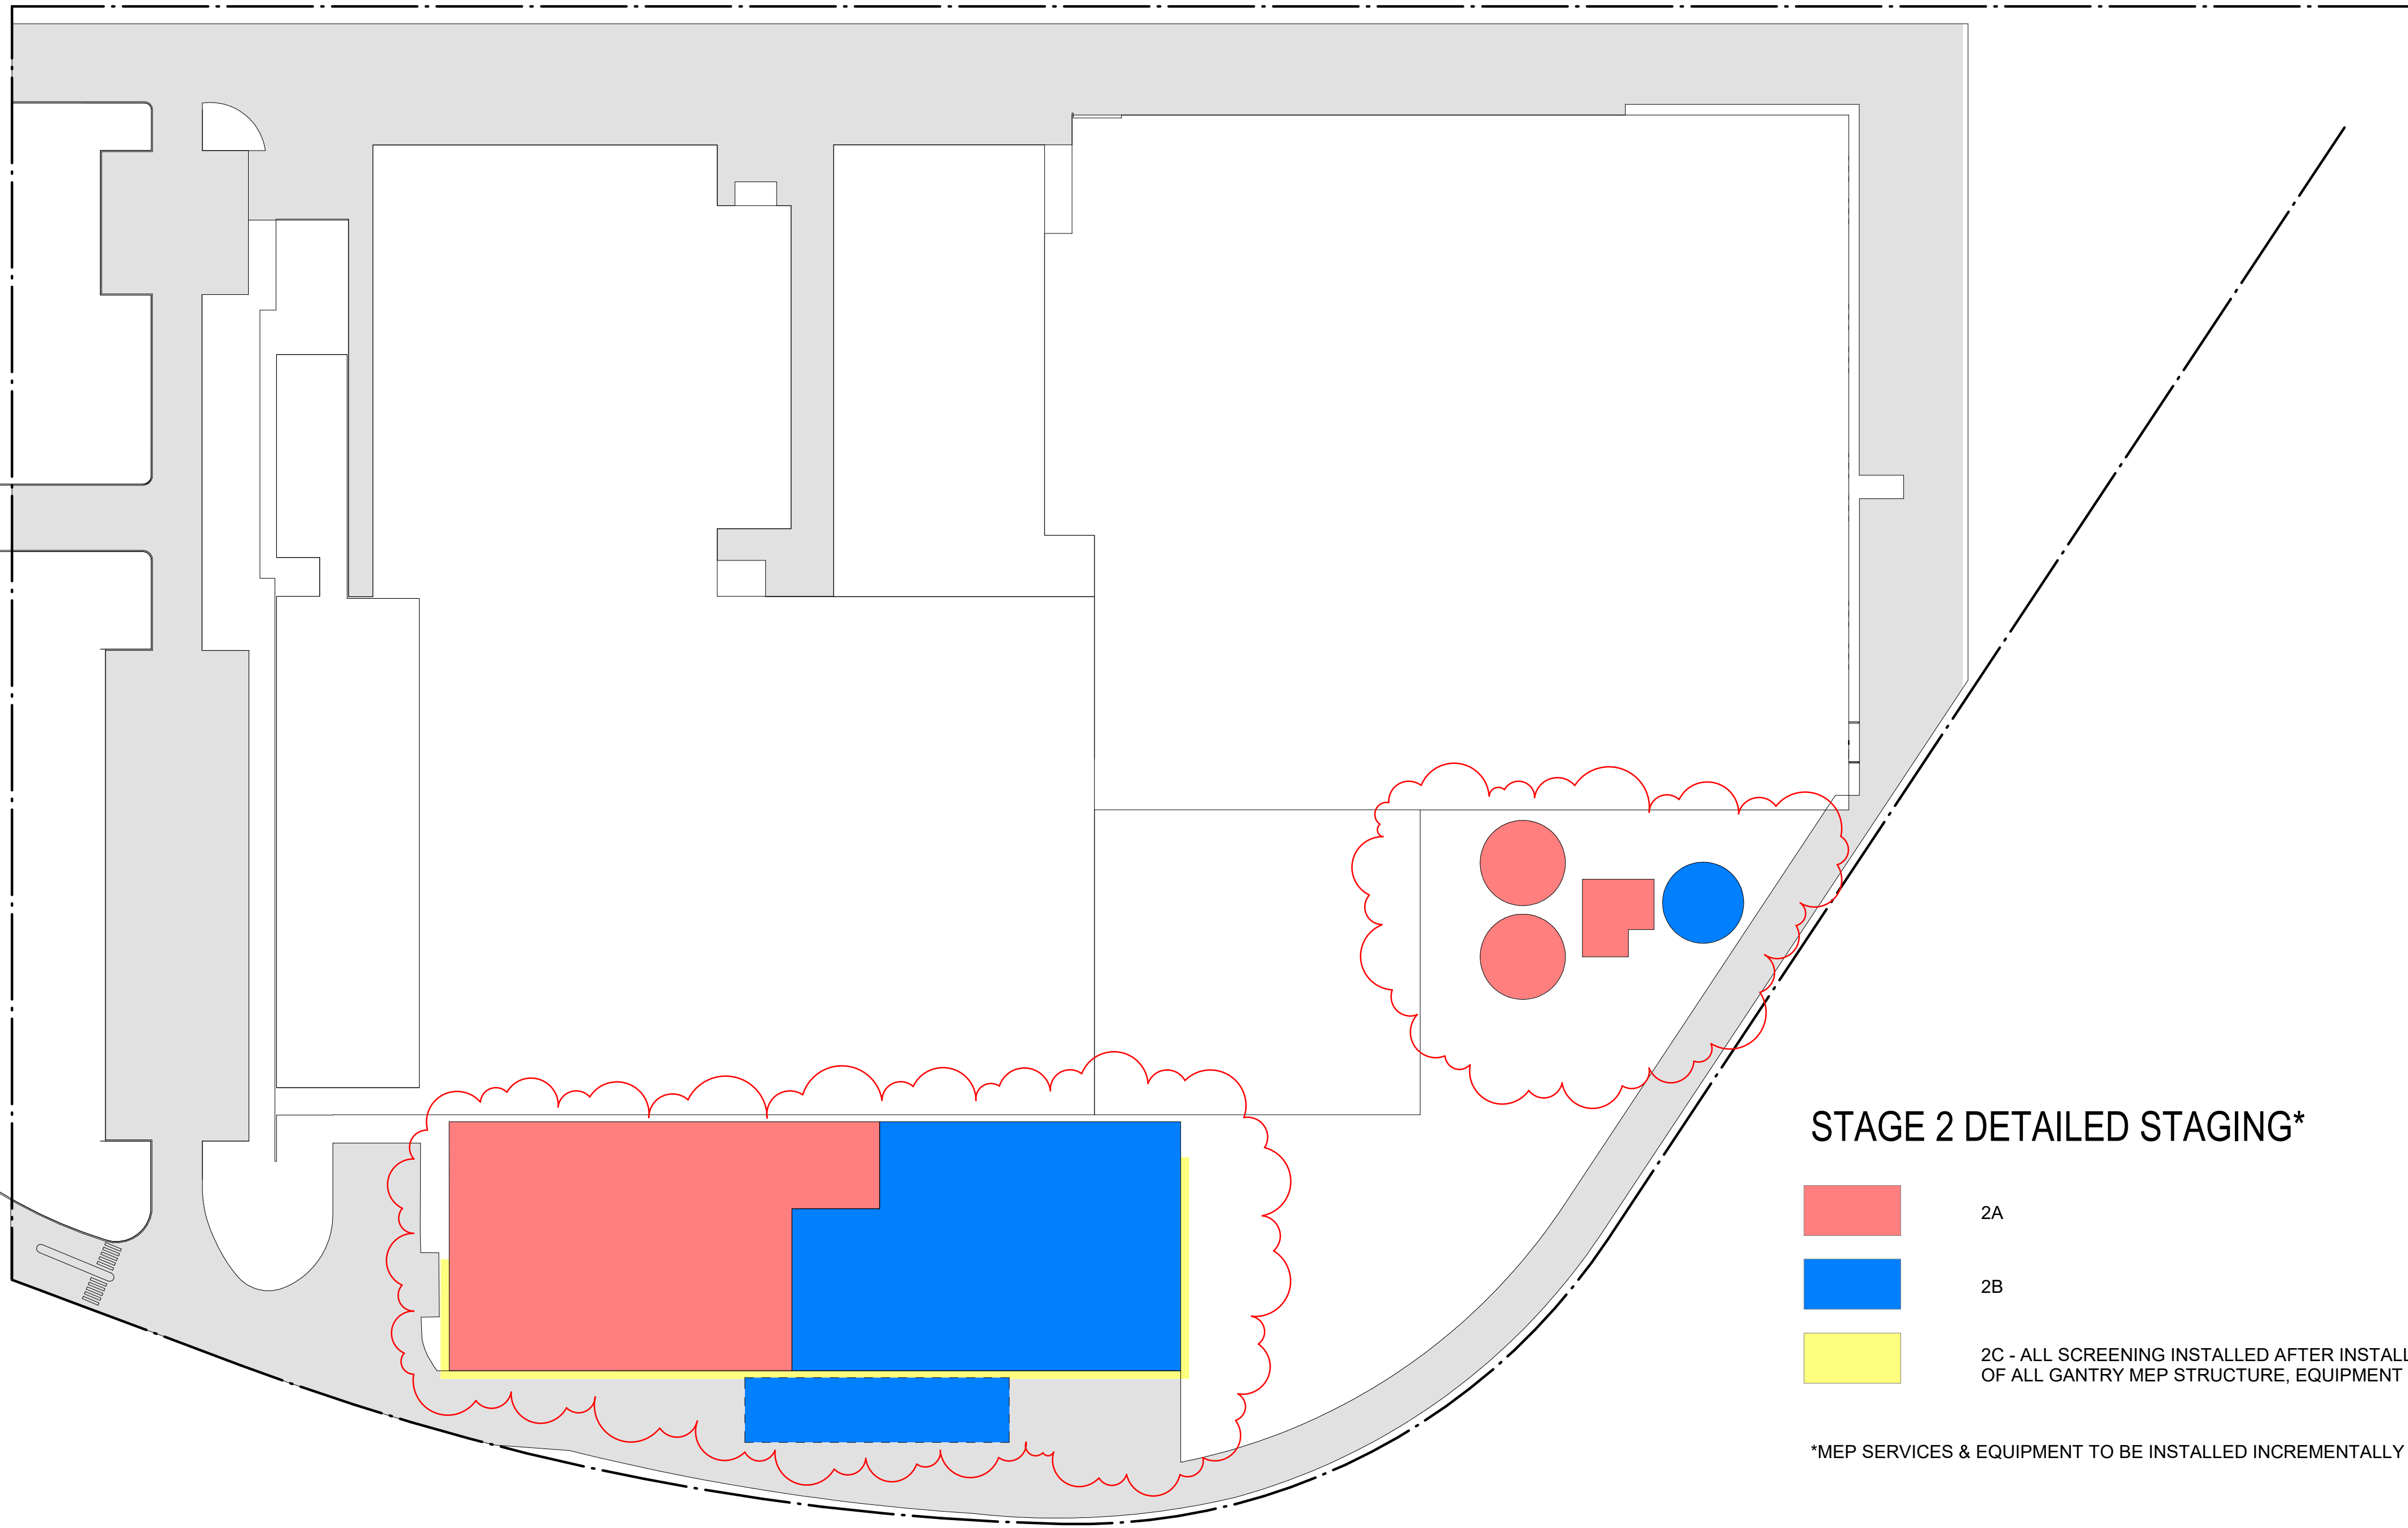

STAGE 2 DETAILED STAGING*

- 2A
- 2B
- 2C - ALL SCREENING INSTALLED AFTER INSTALLATION AND FIT OUT OF ALL GANTRY MEP STRUCTURE, EQUIPMENT AND SERVICES

*MEP SERVICES & EQUIPMENT TO BE INSTALLED INCREMENTALLY AS REQUIRED

No.	Date	Description
A	16.10.12	REVISED DA
B	03.12.12	REQUEST FOR ADDITIONAL INFORMATION
C	20.02.22	ISSUE FOR SSIA MODIFICATION

