


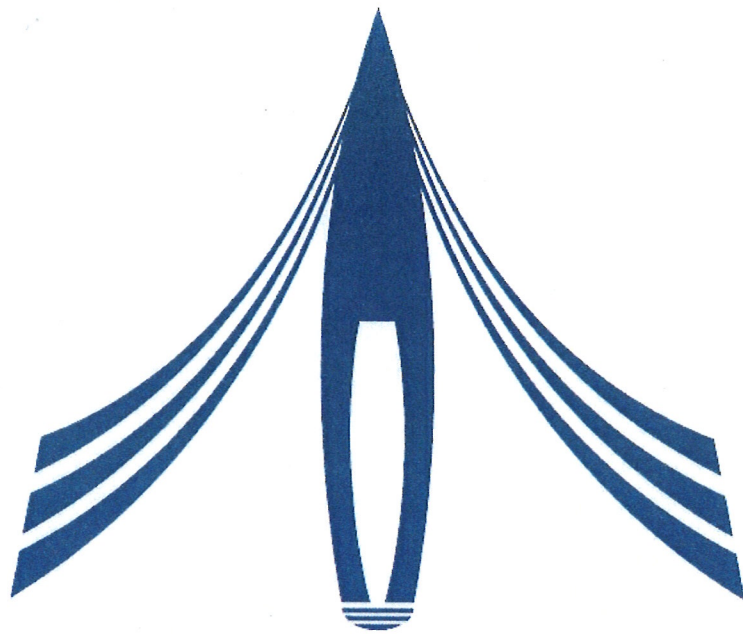

SYDNEY SUPERYACHT MARINA



NSW GOVERNMENT
Planning

Issued under the Environmental Planning and Assessment Act 1979

Approved Application No. MP09_0165

granted on the 26/11/12

Signed [Signature]

Sheet No. 1 of 14

ROZELLE BAY, NSW

Sheet	Date	ISSUE	Sheet Name
DA00	26/09/12	C	TITLE SHEET
DA01	26/09/12	A	SITE ANALYSIS
DA02	26/09/12	B	LOCATION PLAN
DA03	26/09/12	B	PERSPECTIVES - SHEET 1
DA04	26/09/12	B	SITE PLAN
DA05	26/09/12	C	GROUND FLOOR PLAN
DA06	26/09/12	C	FIRST FLOOR PLAN
DA07	26/09/12	C	ROOF PLAN
DA08	26/09/12	C	ELEVATIONS - SHEET 1
DA09	26/09/12	C	ELEVATIONS - SHEET 2
DA10	26/09/12	C	SECTIONS
DA11	26/09/12	B	SHADOW DIAGRAMS
DA12	26/09/12	B	PERSPECTIVES - SHEET 2
DA13	26/09/12	A	TENANCY DIAGRAM

This drawing is protected
by copyright. It may only
be used for the purpose
for which it is issued.

SCOTTCARVER

SCOTT CARVER PTY LTD
Level 10, 157 Walker Street
North Sydney NSW 2060 Australia
T +61 2 9957 3068 | www.scottcarver.com.au



SYDNEY SUPERYACHT
ROZELLE BAY

FOR INFORMATION

Project No. 20090002
Nominated Architect: JOHN FERRES Reg. No. 4955




Scale @ A1

Drawn by KC


Date Printed:
26.09.12

TITLE SHEET

Drawing No. DA00
Issue: C

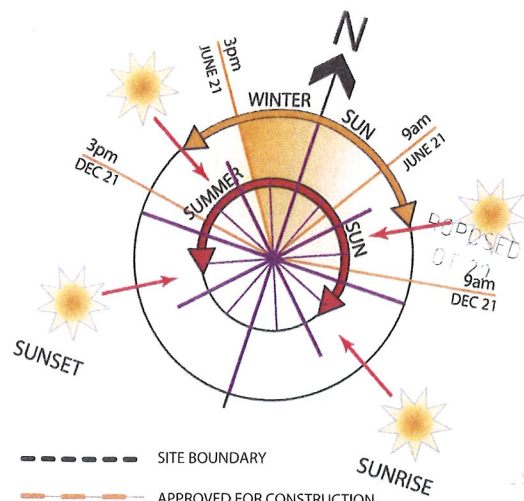

- SITE BOUNDARY
- - - APPROVED FOR CONSTRUCTION
- - - EXISTING BUILDINGS ON SITE
- ELECTRICAL EASEMENT
- TELSTRA EASEMENT
- TREES TO BE RETAINED
- TREES TO BE REMOVED

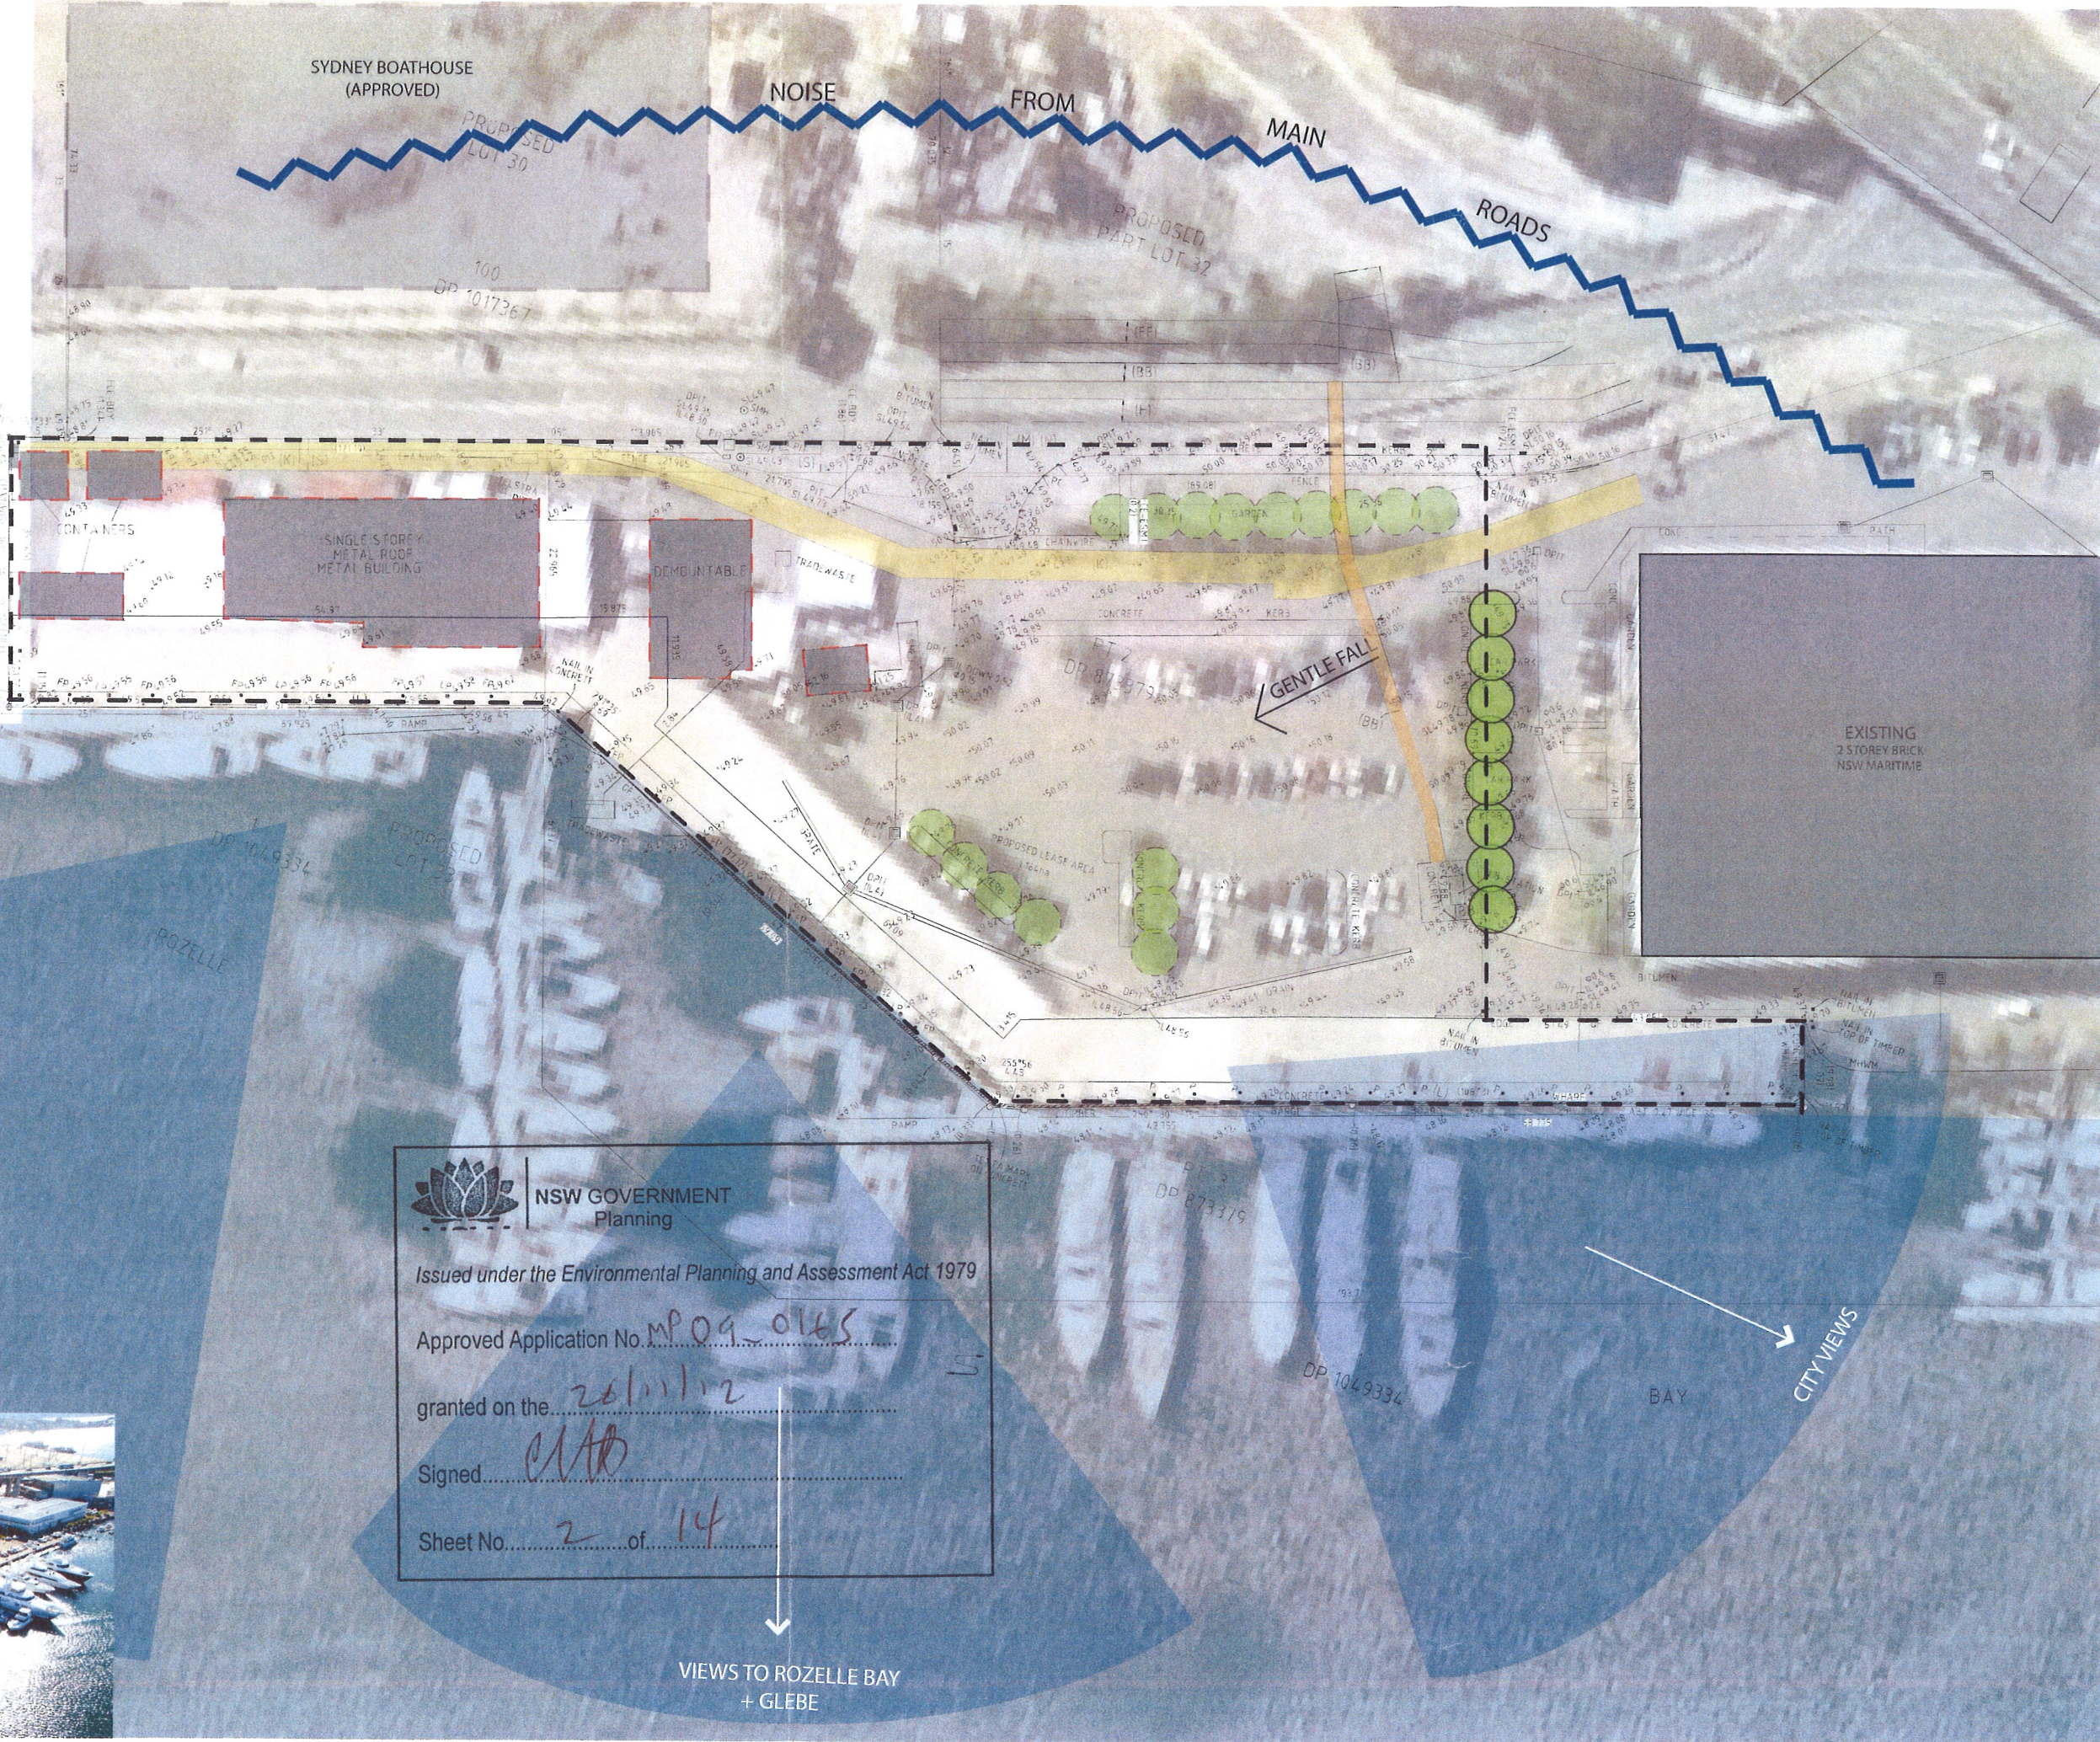

NSW GOVERNMENT Planning

Issued under the Environmental Planning and Assessment Act 1979

Approved Application No. MP09-0165

granted on the 26/11/12

Signed CLAD

Sheet No. 2 of 14



This drawing is protected by copyright. It may only be used for the purpose for which it is issued.

SCOTTCARVER

SCOTT CARVER PTY LTD
Level 10, 157 Walker Street
North Sydney NSW 2060 Australia
T +61 2 9957 3988 | www.scottcarver.com.au



SYDNEY SUPERYACHT ROZELLE BAY

DA SUBMISSION

Project No. 20090002
Nominated Architect: JOHN FERRES Reg. No. 4955




Scale @ A1

Drawn by AK

Date Printed: 26.09.12

SITE ANALYSIS

Drawing No. DA01 A

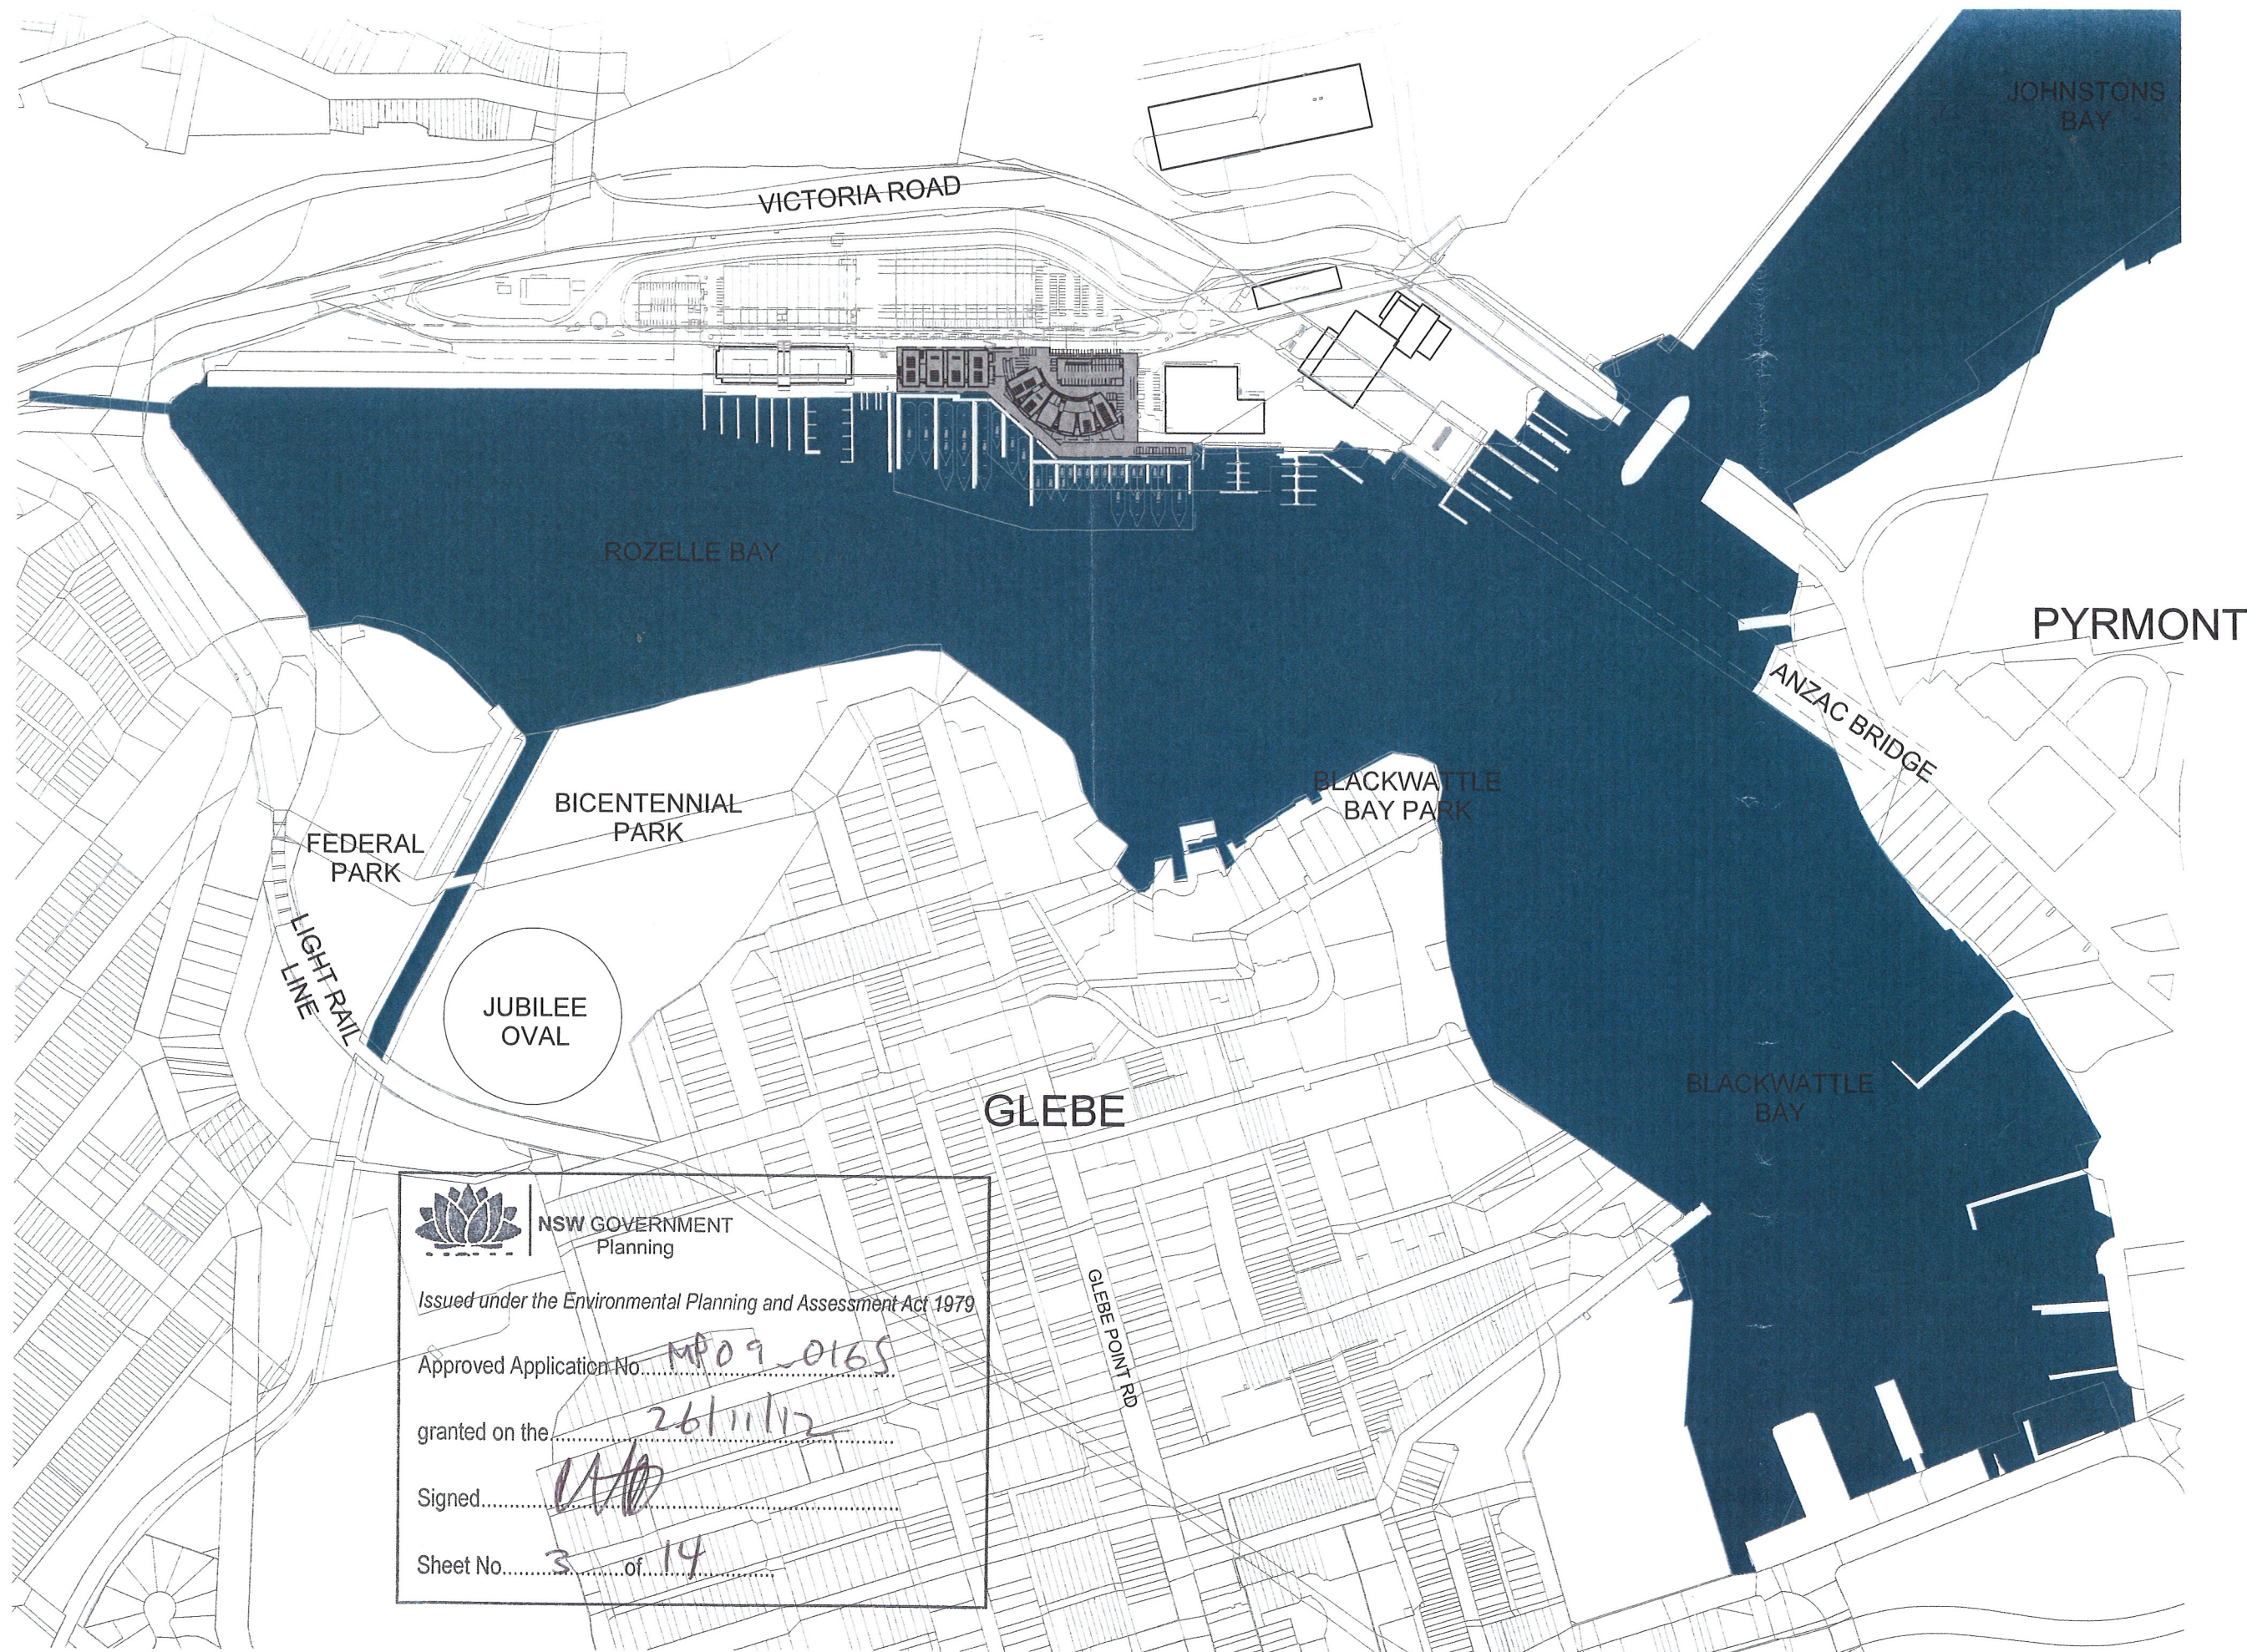

NSW GOVERNMENT
Planning


Issued under the Environmental Planning and Assessment Act 1979

Approved Application No. MP09-0165

granted on the 26/11/12

Signed [Signature]

Sheet No. 3 of 14

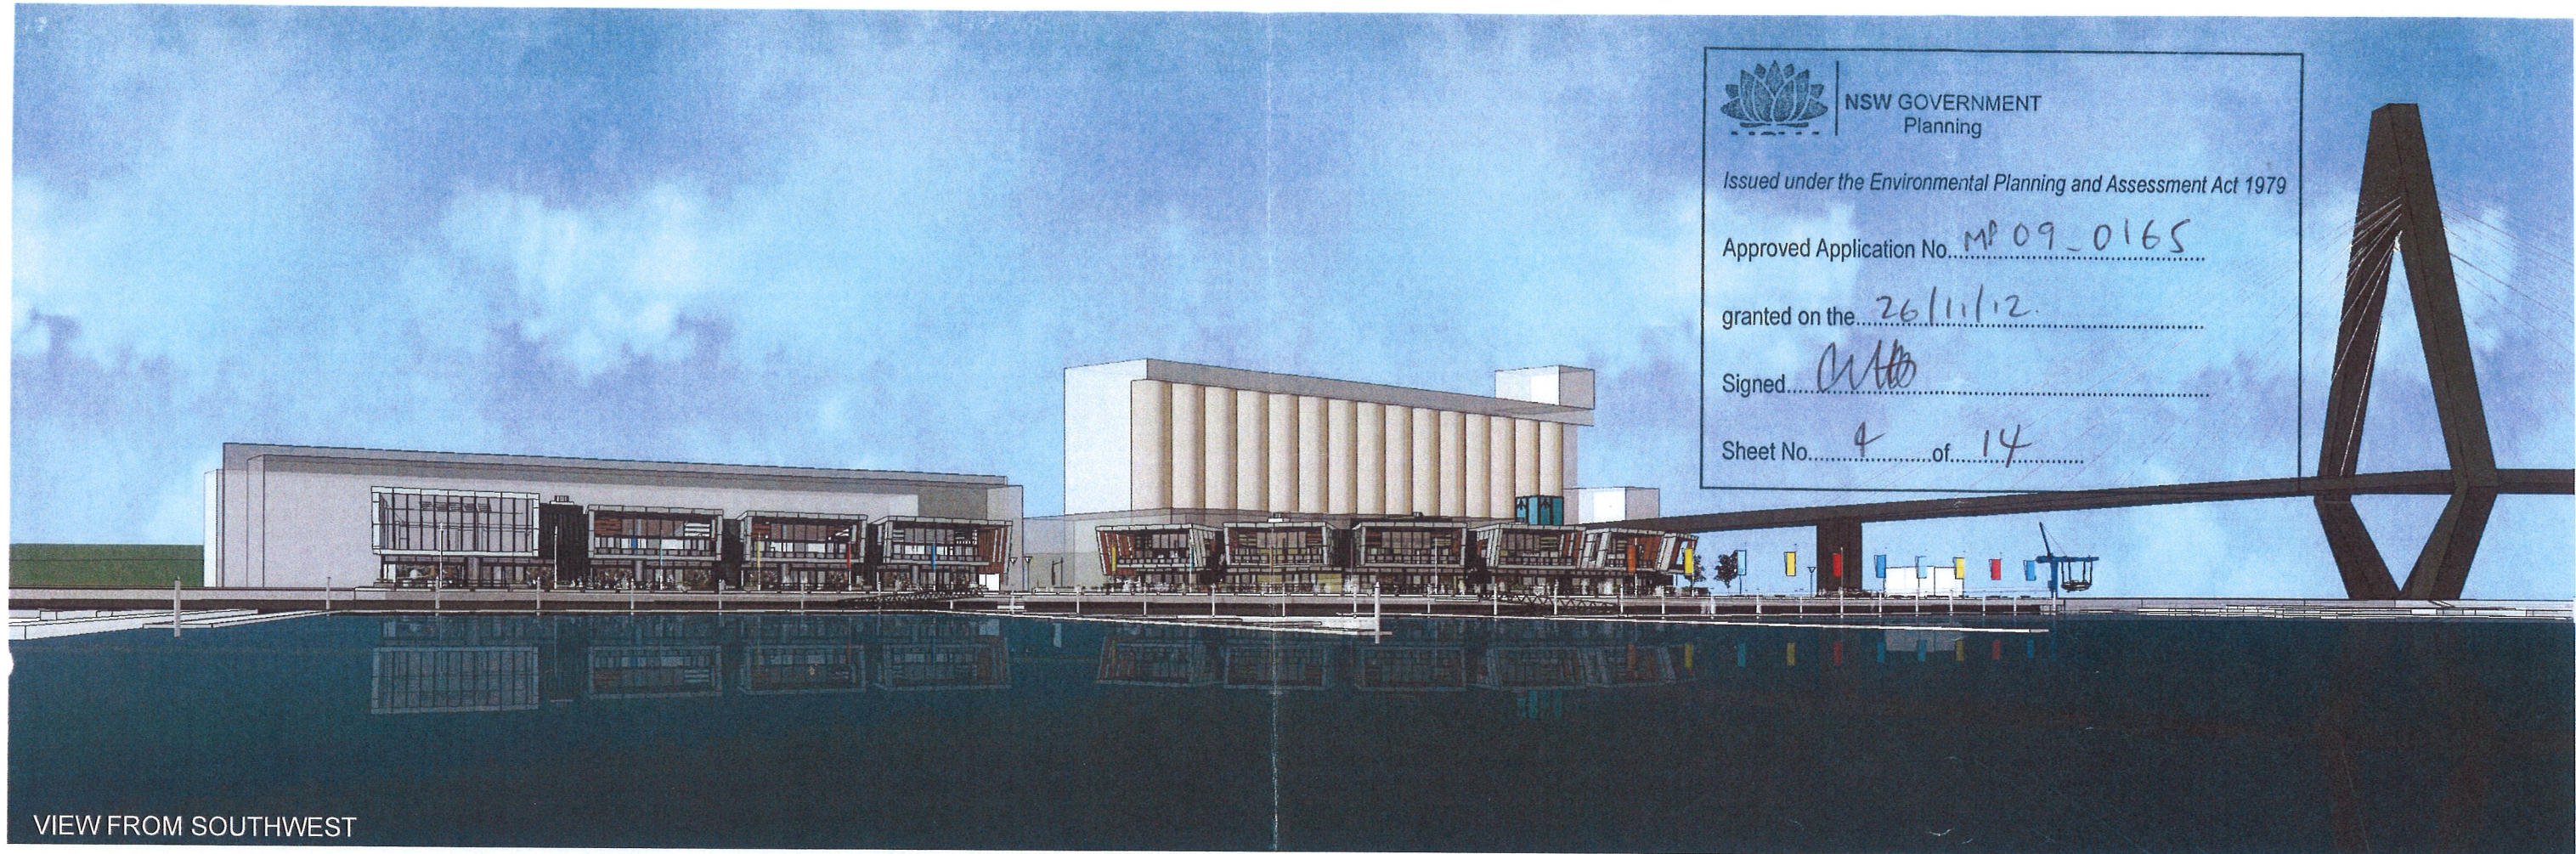

VIEW FROM SOUTHWEST


NSW GOVERNMENT
 Planning

Issued under the Environmental Planning and Assessment Act 1979

Approved Application No. MP 09-0165

granted on the 26/11/12

Signed [Signature]

Sheet No. 4 of 14



VIEW ACROSS BOARDWALK FROM EAST

This drawing is protected
 by copyright. It may only
 be used for the purpose
 for which it is issued.

SCOTTCARVER

SCOTT CARVER PTY LTD
 Level 10, 157 Walker Street
 North Sydney NSW 2060 Australia
 T +61 2 9957 3988 | www.scottcarver.com.au



SYDNEY SUPERYACHT
ROZELLE BAY

FOR INFORMATION

Project No. 20090002
 Nominated Architect JOHN FERRES Reg. No. 4955




Scale @ A1
 Drawn by KC

PERSPECTIVES - SHEET 1

Date Printed:
 26.09.12

Drawing No. DA03
 Issue B

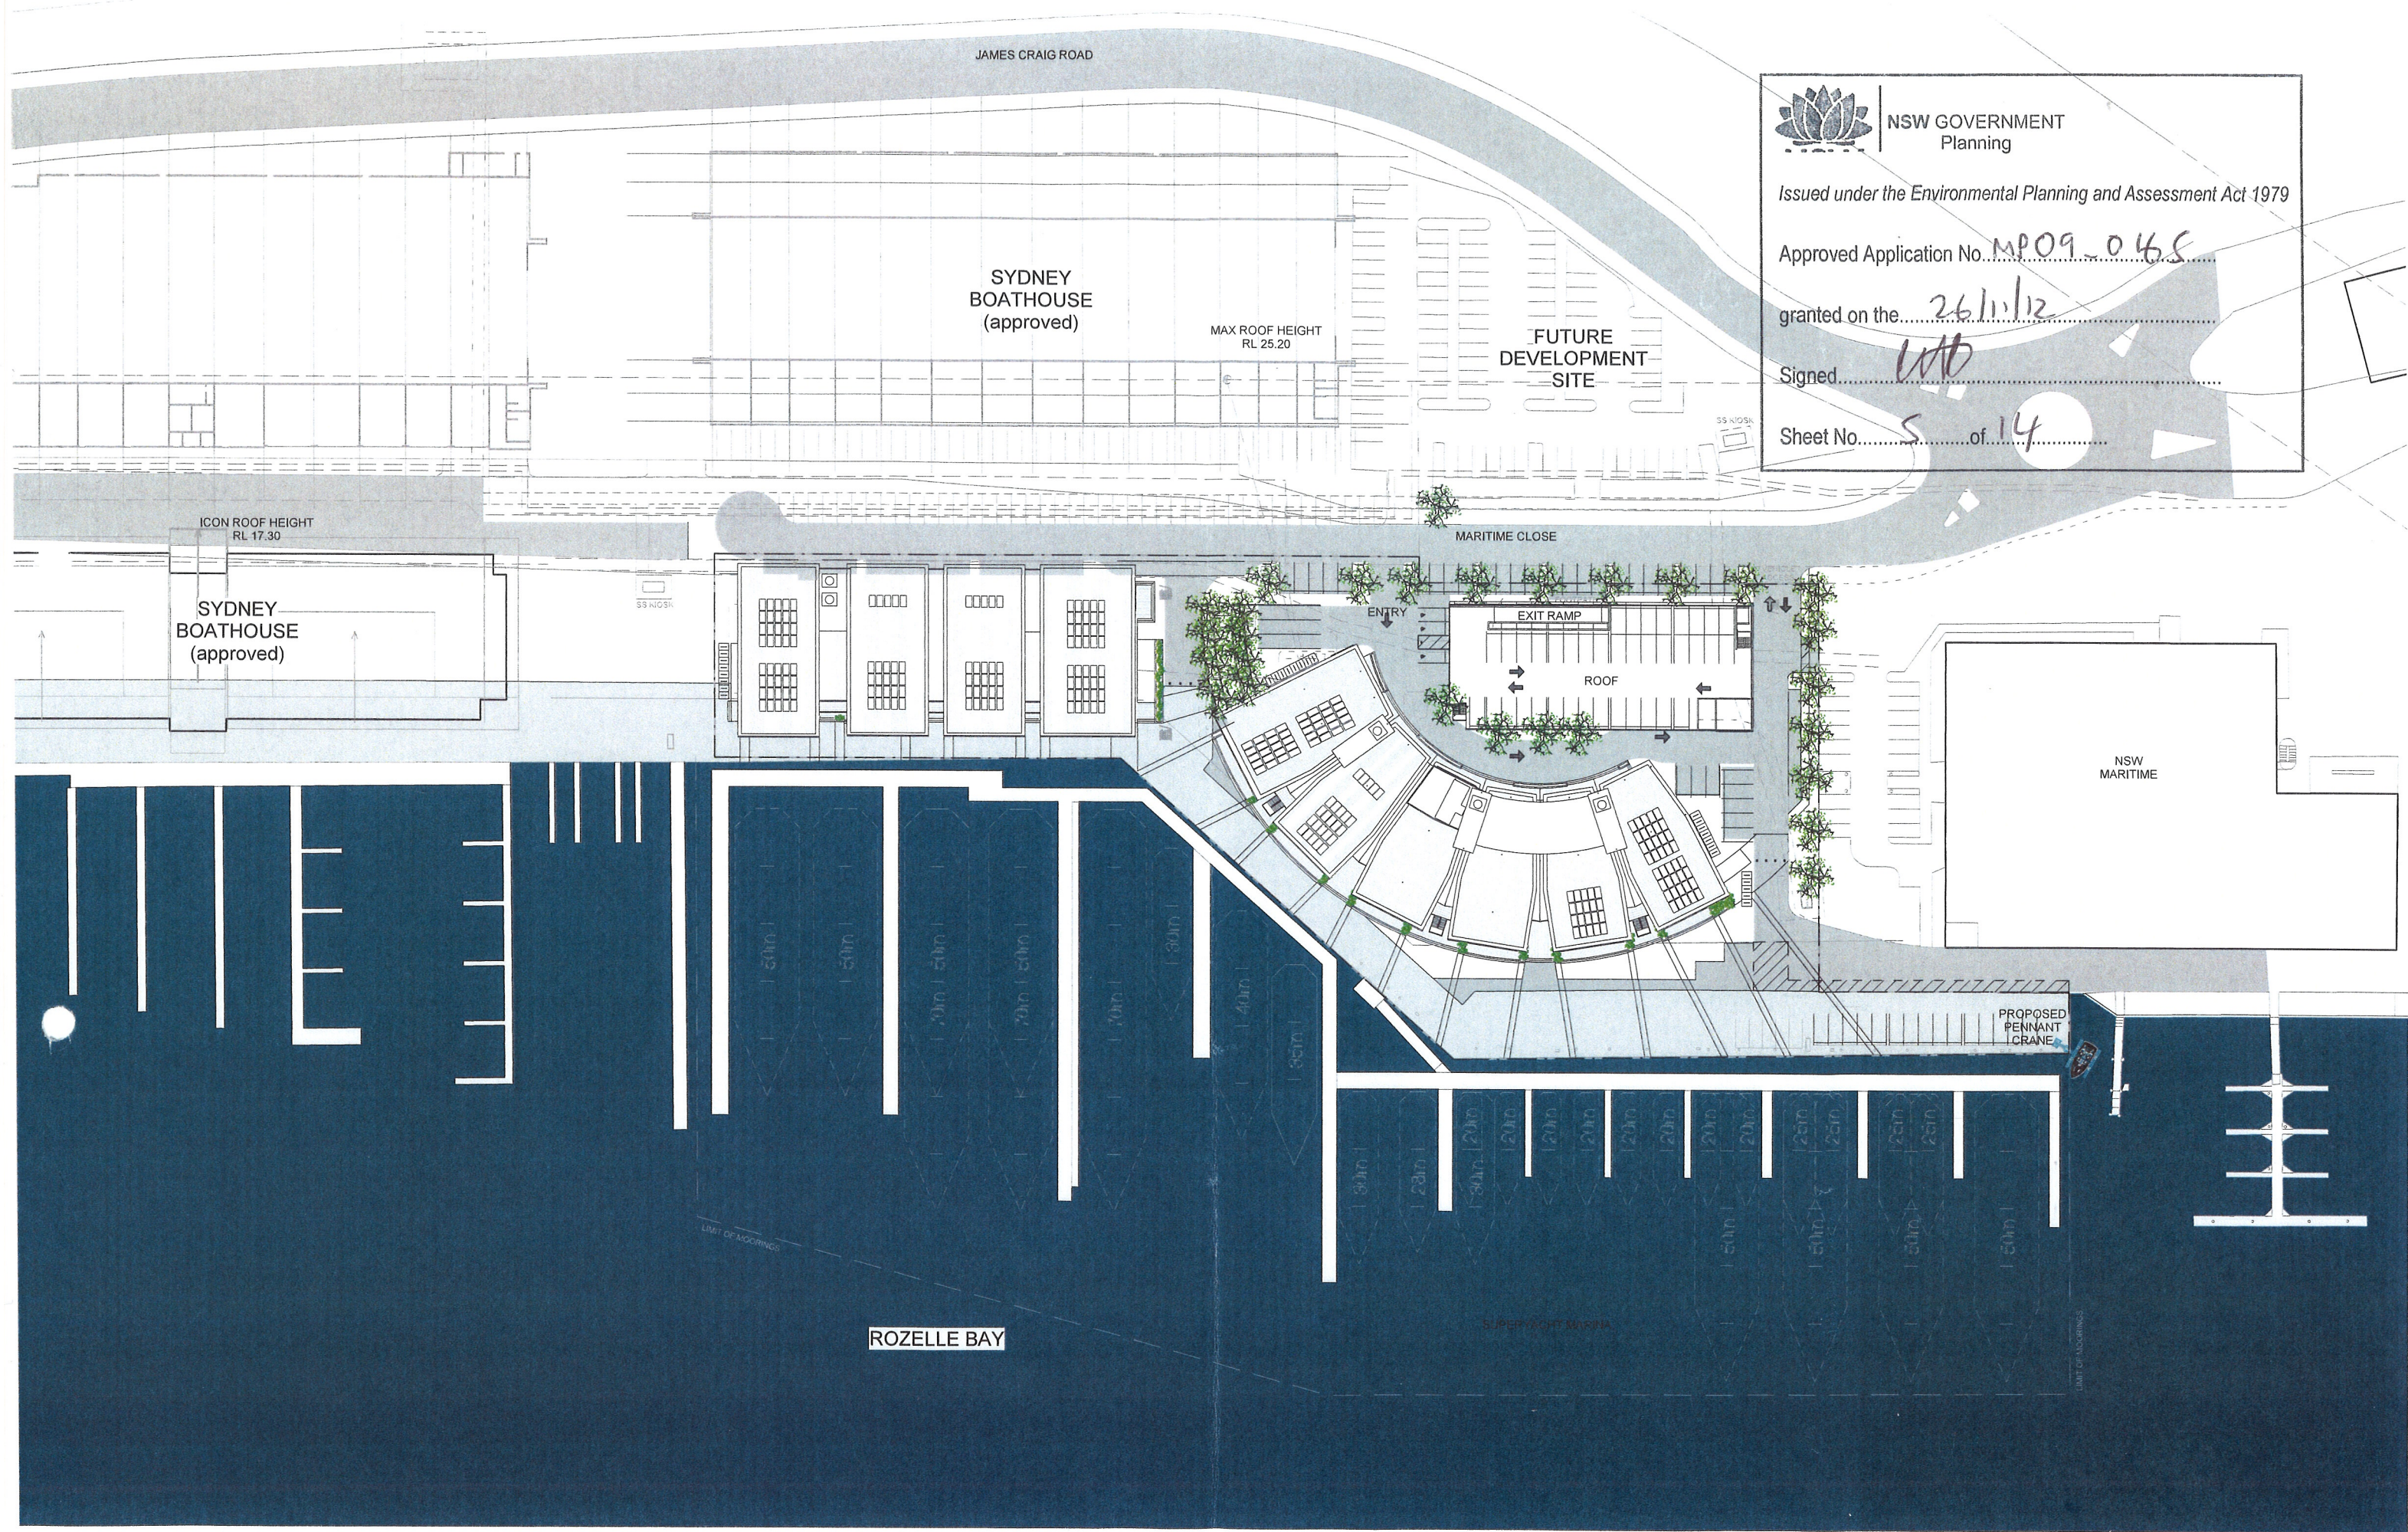



NSW GOVERNMENT
Planning


Issued under the Environmental Planning and Assessment Act 1979

Approved Application No. MP09-048

granted on the 26/11/12

Signed WAB

Sheet No. 5 of 14

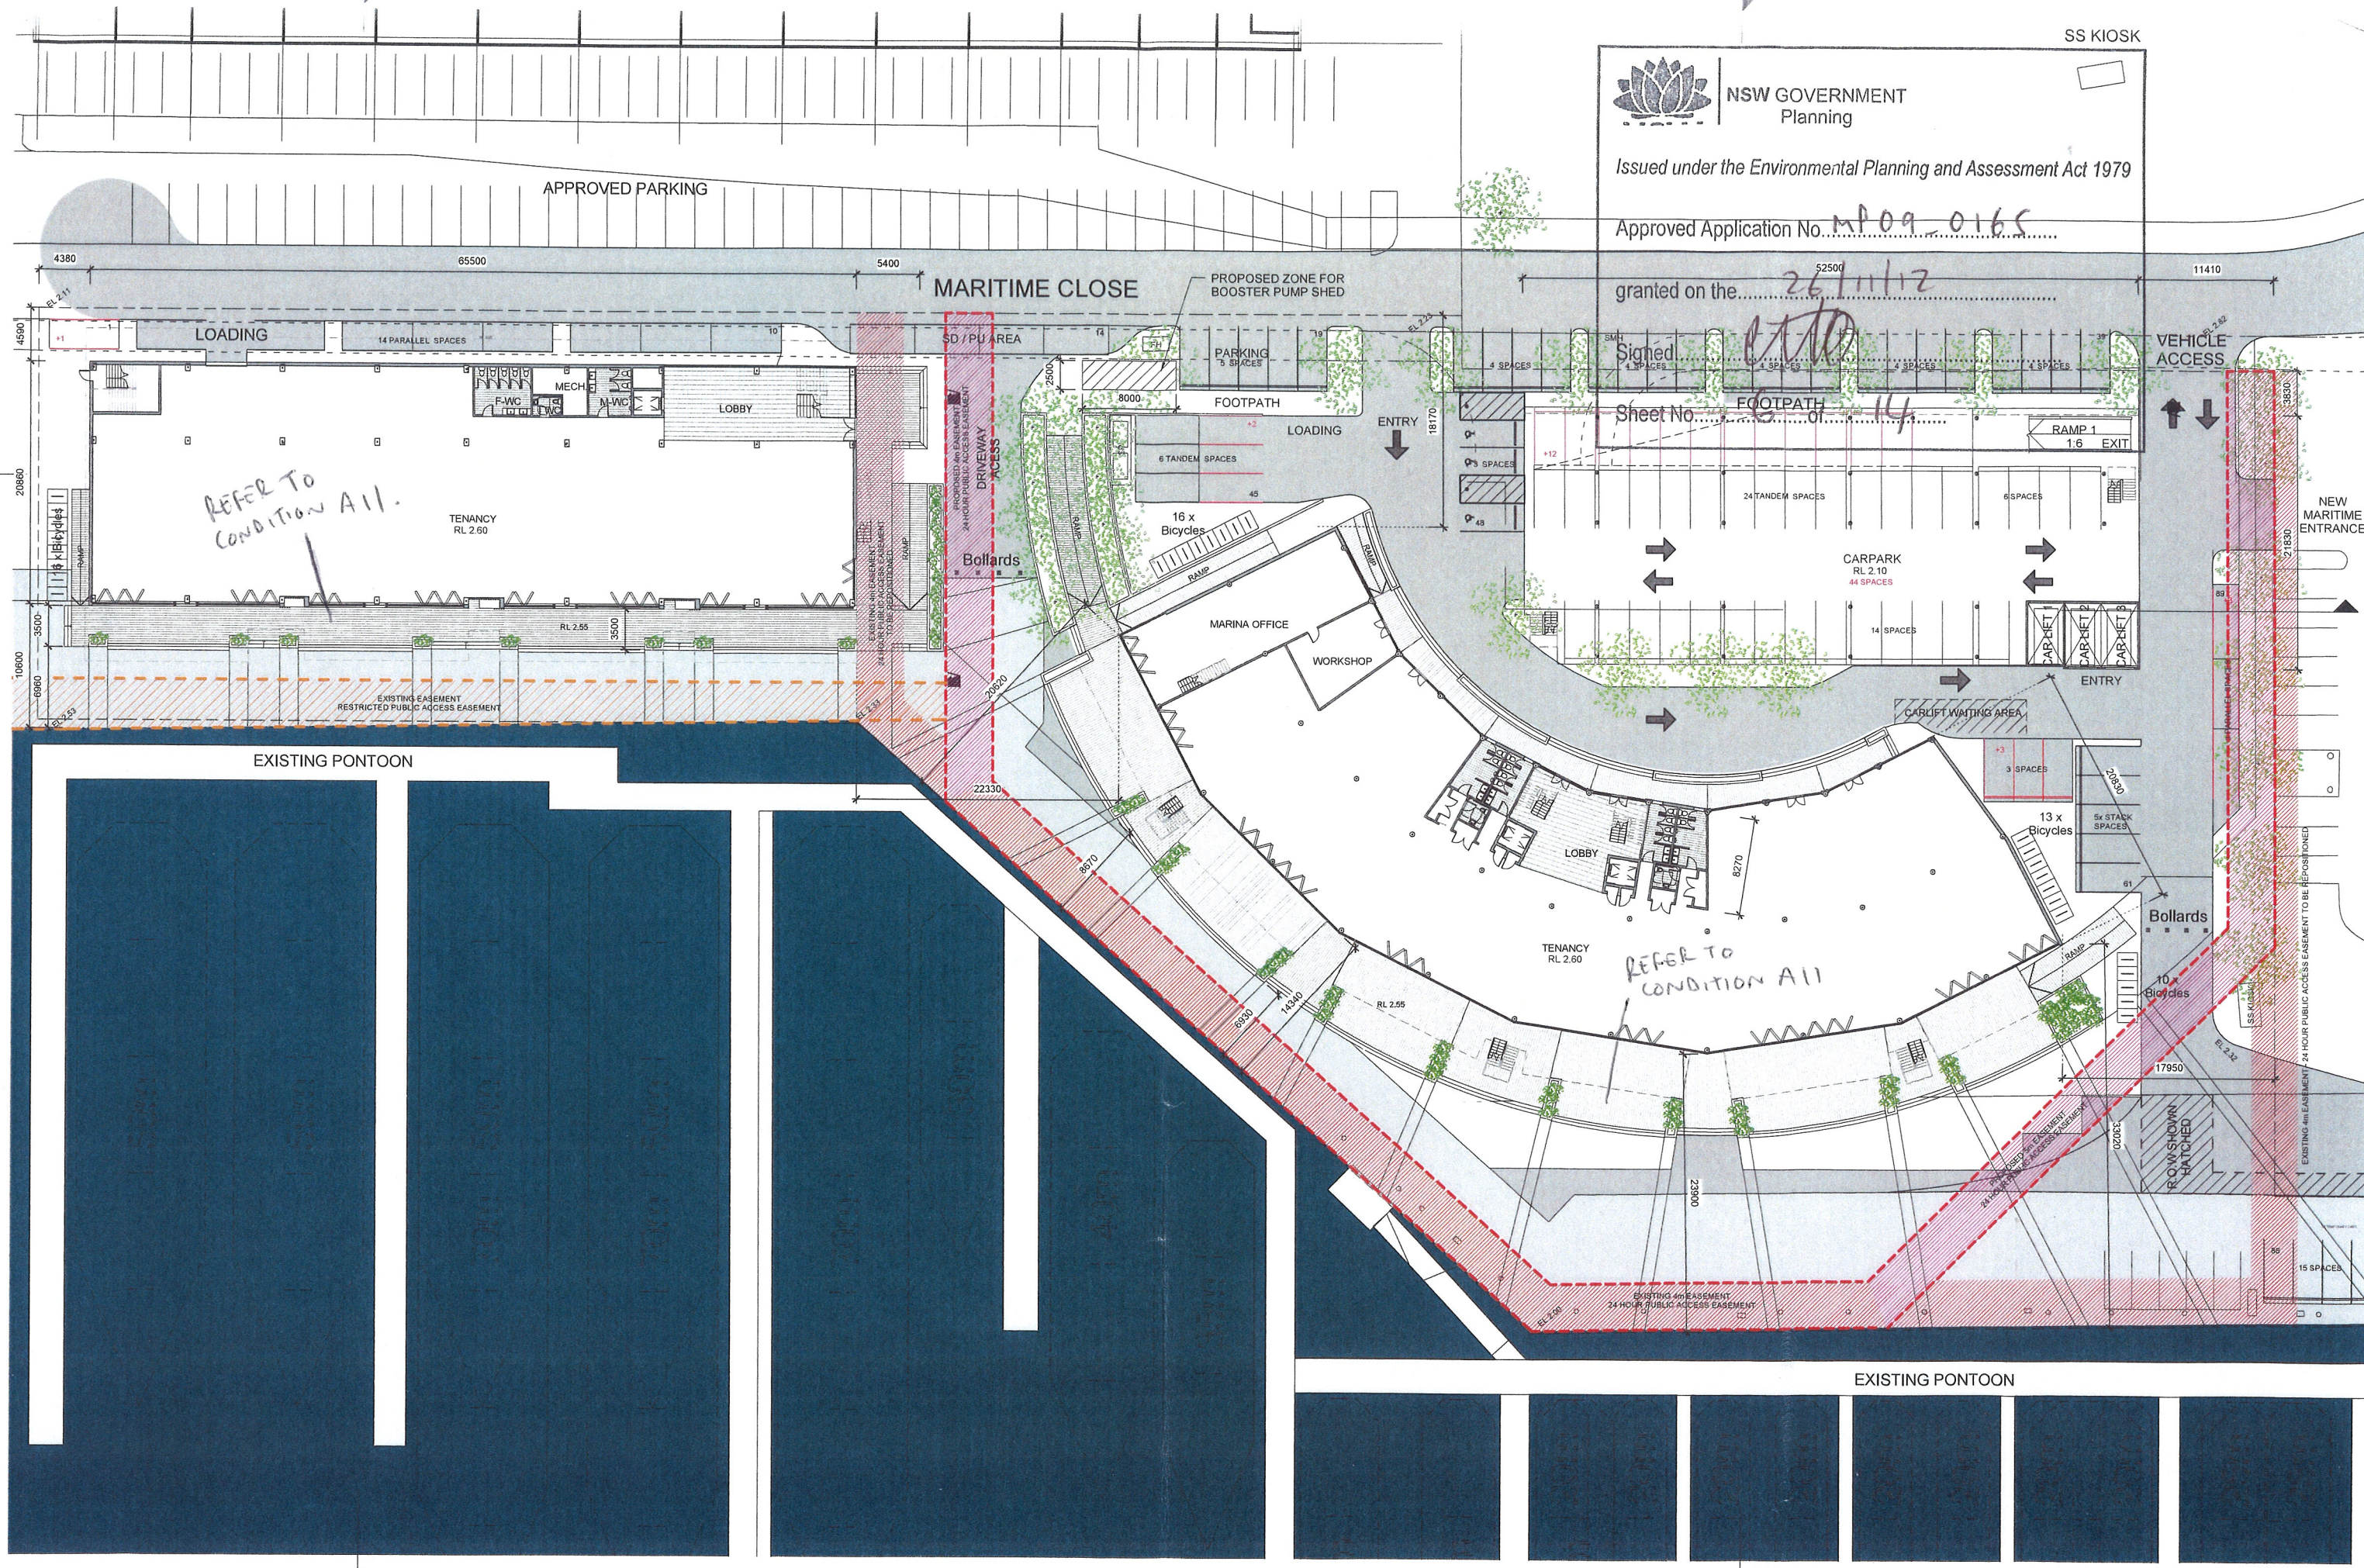

NSW GOVERNMENT
Planning

Issued under the Environmental Planning and Assessment Act 1979

Approved Application No. MPO9-0165

granted on the 26/11/12

Signed [Signature]

Sheet No. 6 of 14

SS KIOSK

VEHICLE ACCESS

NEW MARITIME ENTRANCE

REFER TO
CONDITION A11.

REFER TO
CONDITION A11

EXISTING 4m EASEMENT, 24 HOUR PUBLIC ACCESS EASEMENT TO BE REPOSITIONED

This drawing is protected
by copyright. It may only
be used for the purpose
for which it is issued.

SCOTTCARVER

SCOTT CARVER PTY LTD
Level 10, 157 Walker Street
North Sydney NSW 2060 Australia
T +61 2 9967 9088 | www.scottcarver.com.au



SYDNEY SUPERYACHT
ROZELLE BAY

FOR INFORMATION

Project No: 20090002
Nominated Architect: JOHN FERRES Reg. No. 4955







Scale 1:250 @ A1

Date Printed:
26.09.12

ADDITIONAL DIMENSION ADDED
GROUND FLOOR PLAN

Drawing No. DA05
Issue C

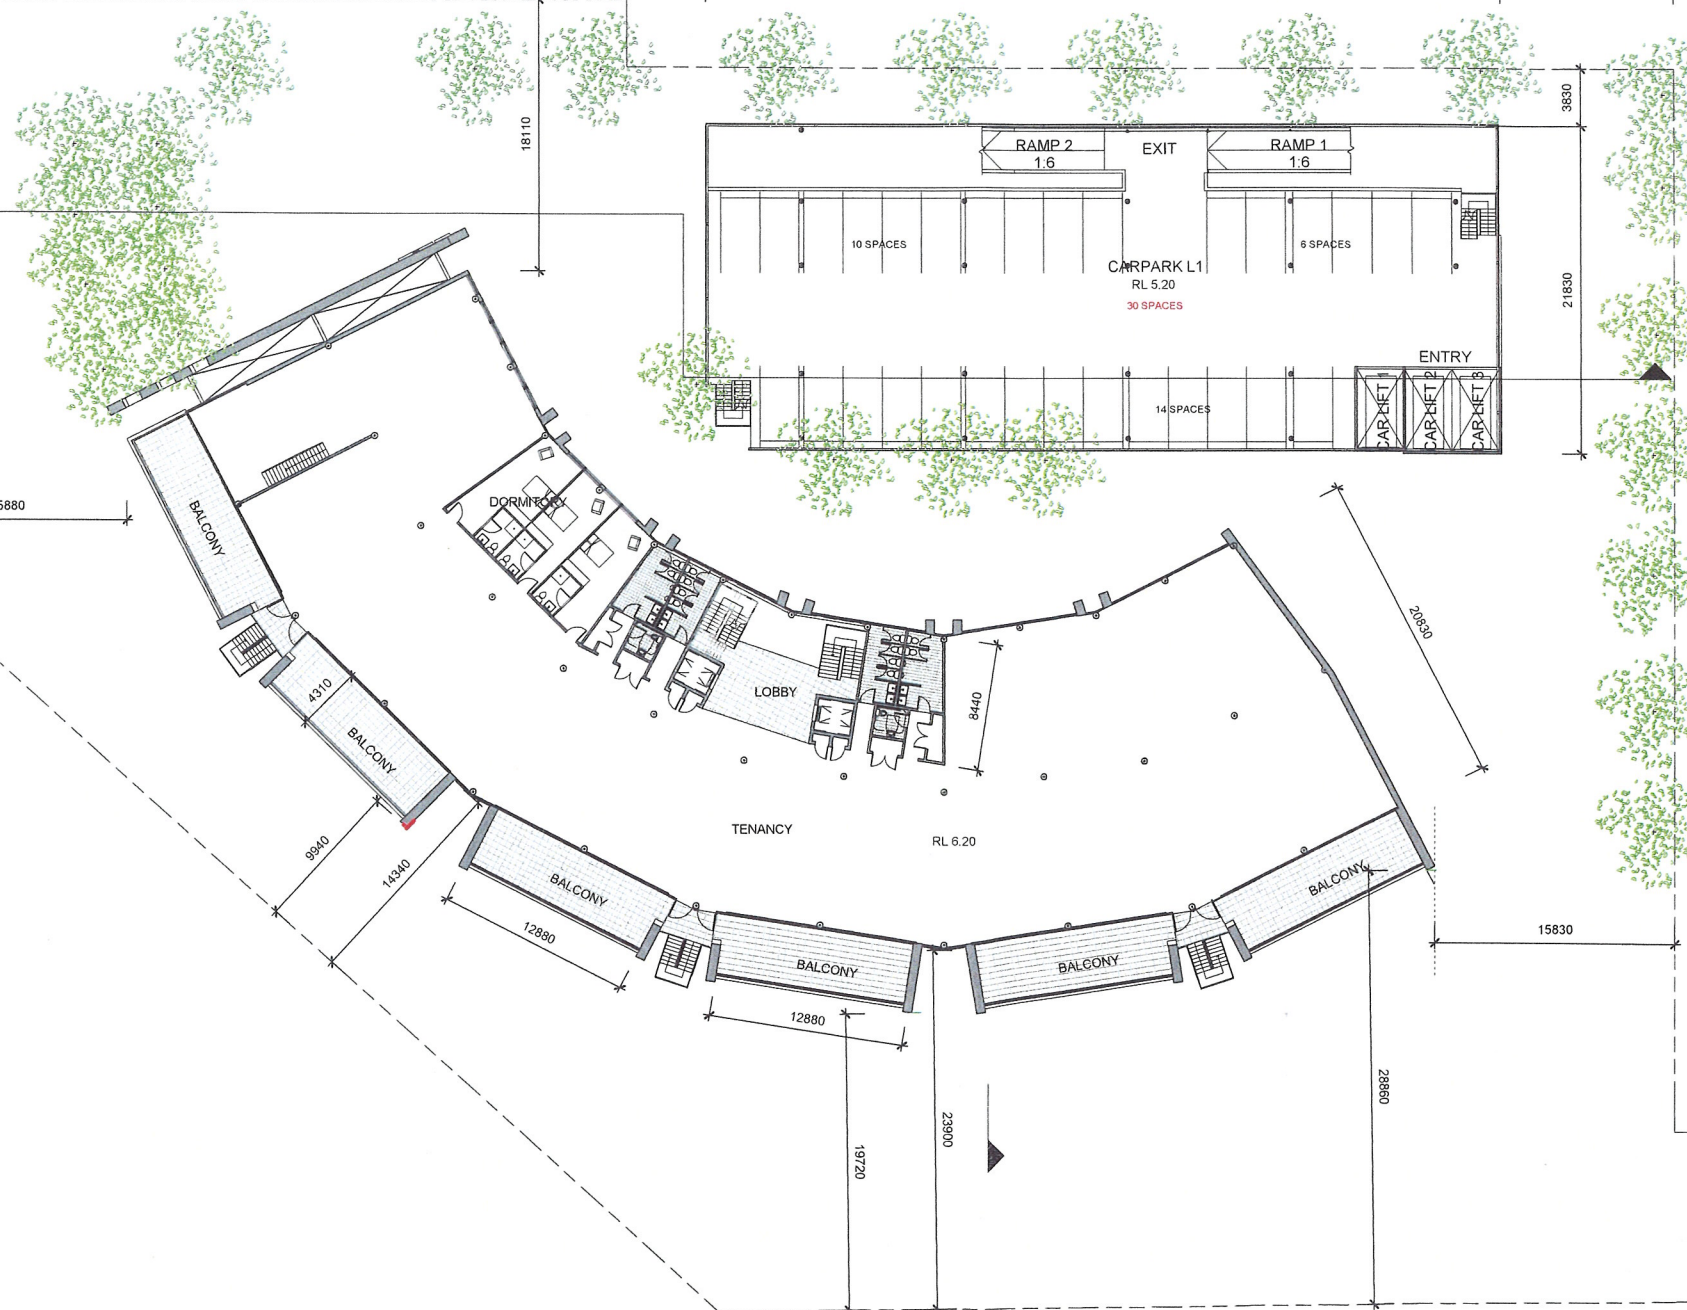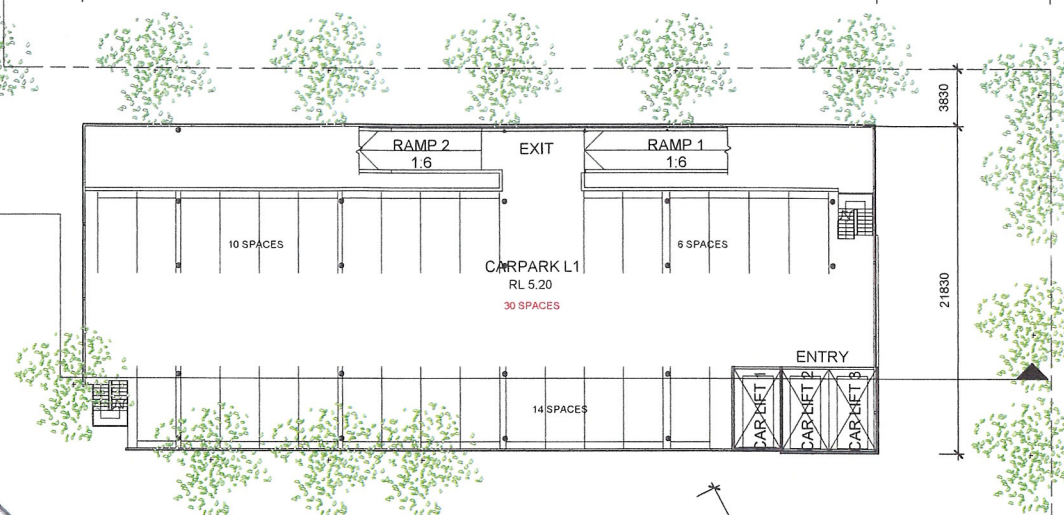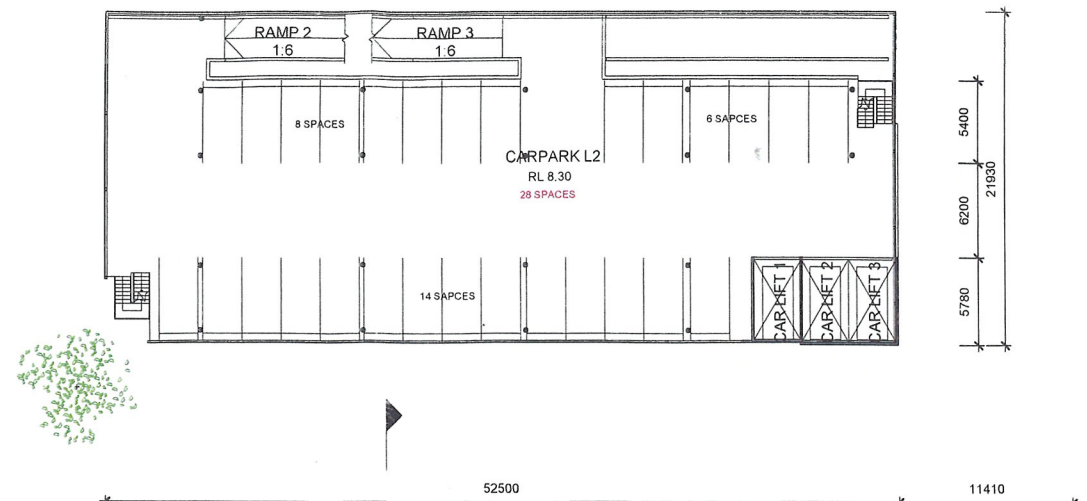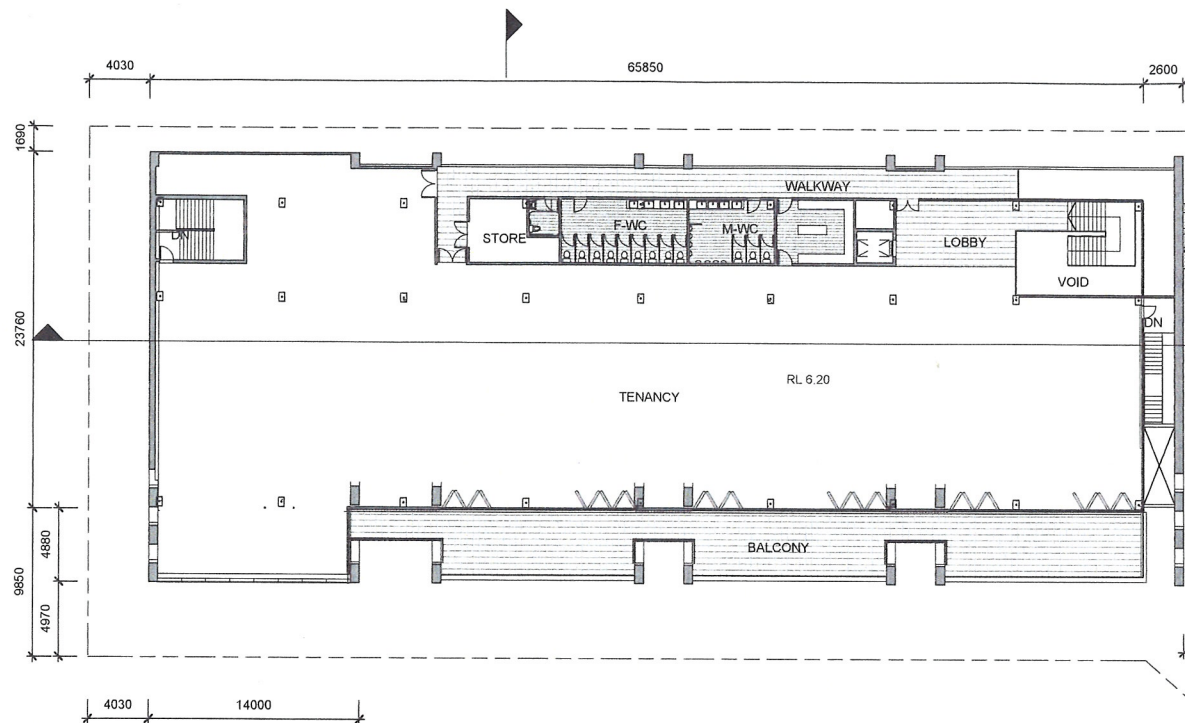


NSW GOVERNMENT
 Planning


Issued under the Environmental Planning and Assessment Act 1979

Approved Application No. MP09-0165

granted on the 26/11/12

Signed [Signature]

Sheet No. 7 of 14

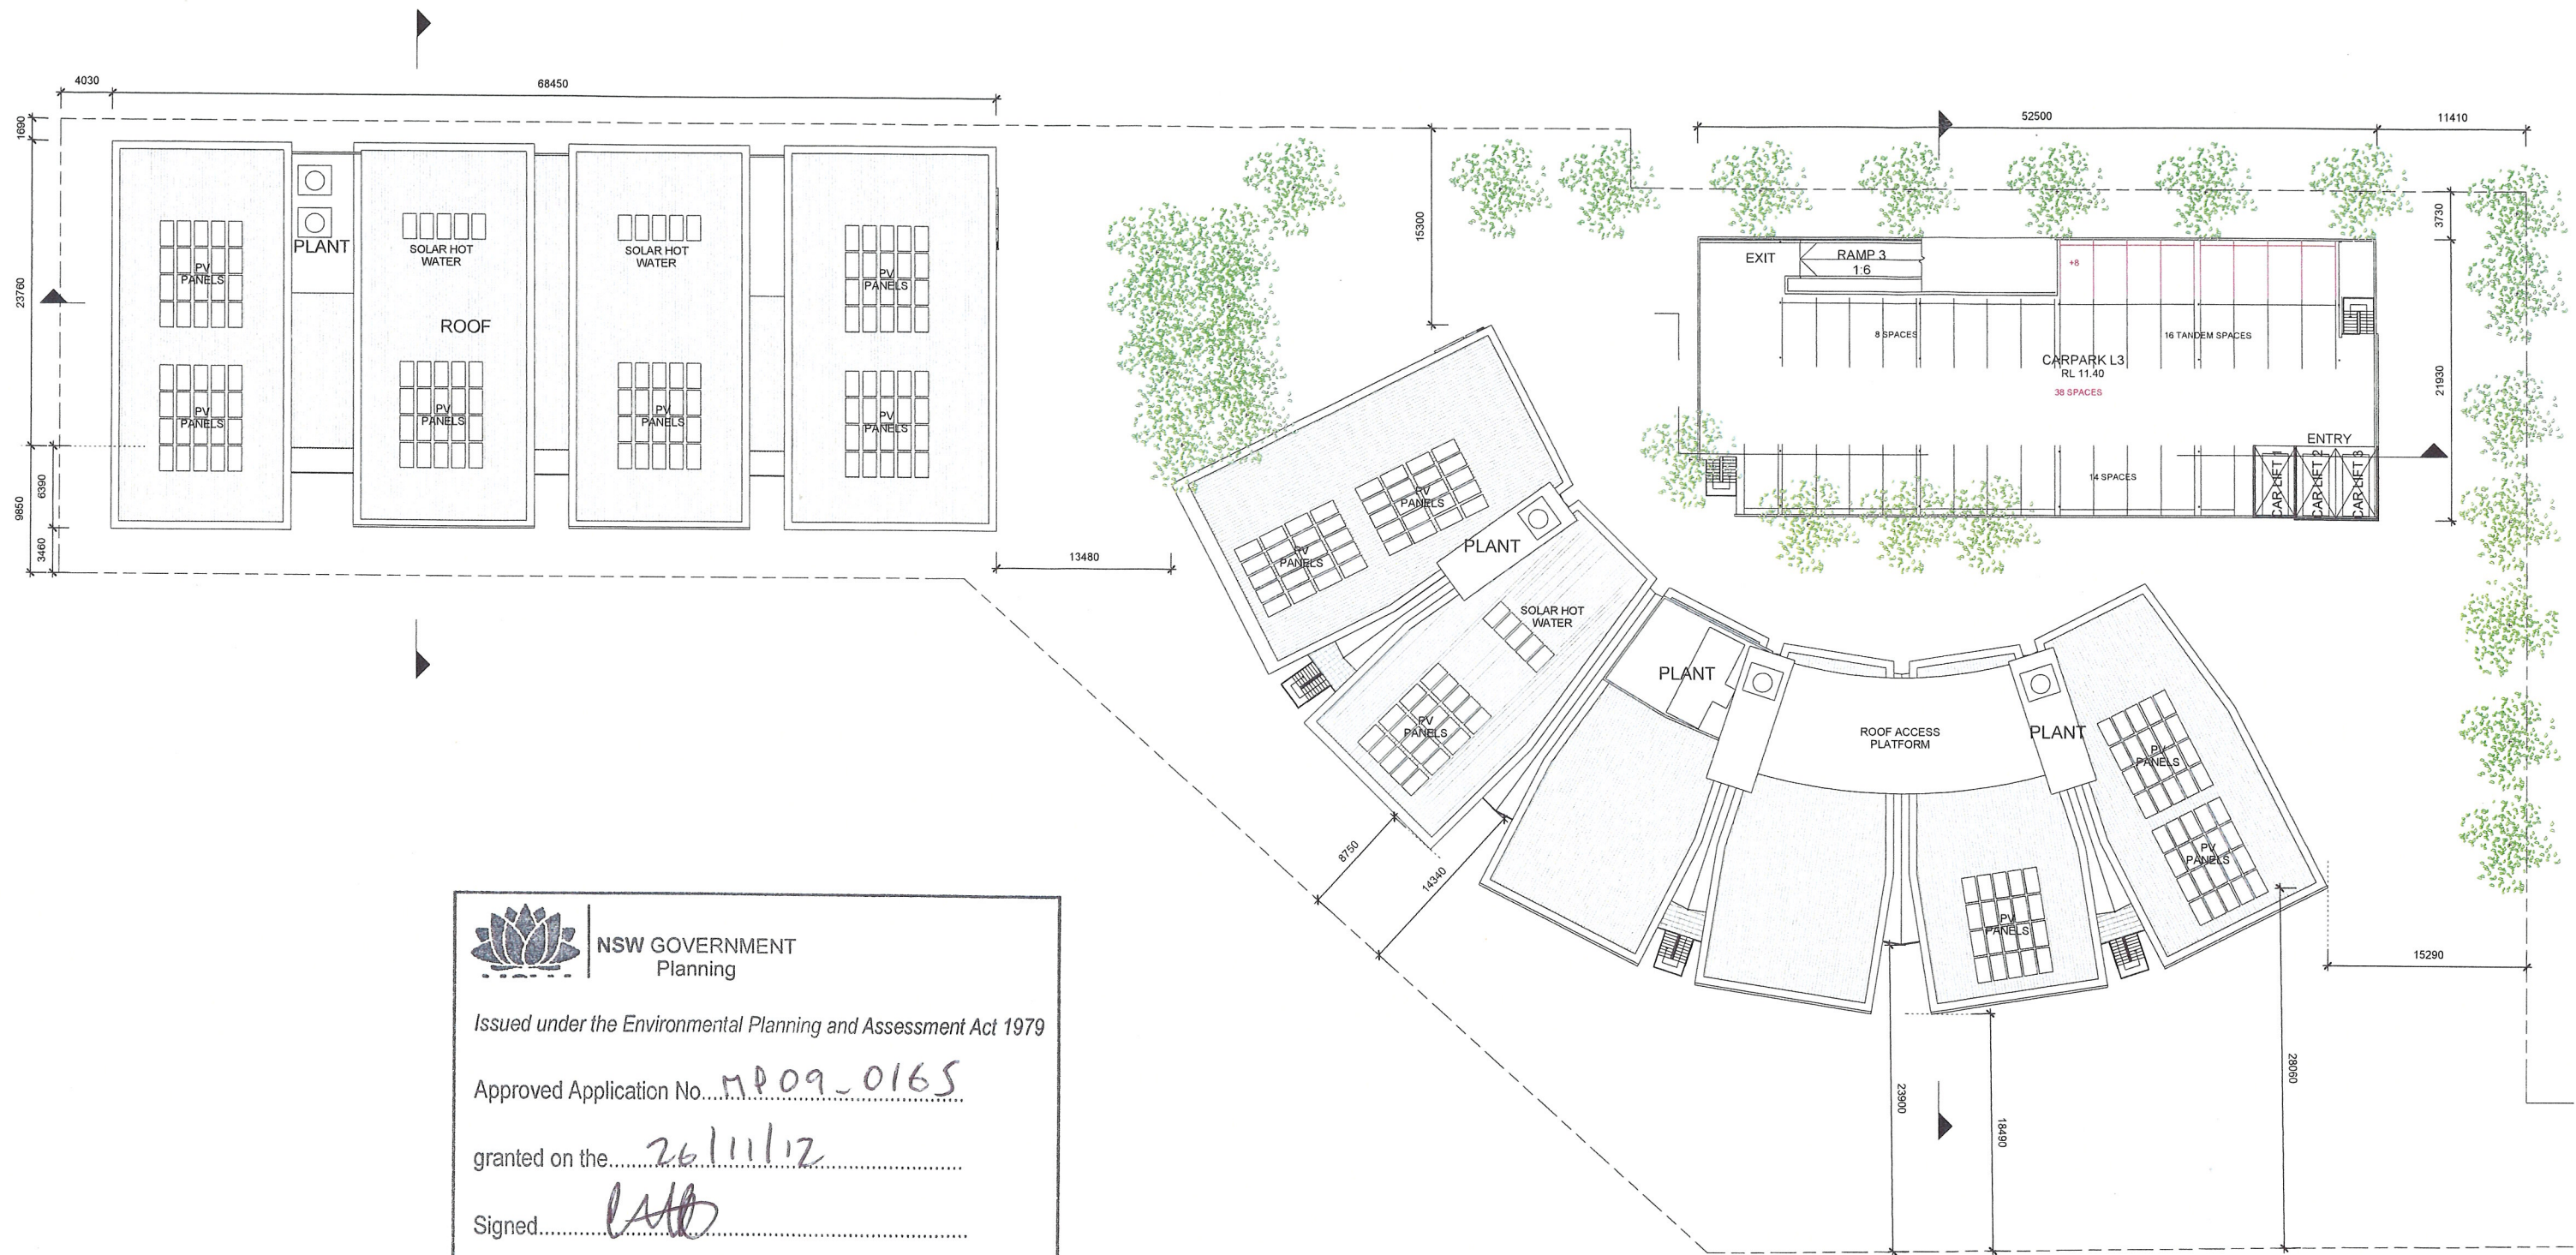


NSW GOVERNMENT
 Planning

Issued under the Environmental Planning and Assessment Act 1979

Approved Application No. MP09_0165

granted on the 26/11/12

Signed [Signature]

Sheet No. 8 of 14



NSW GOVERNMENT
Planning

Issued under the Environmental Planning and Assessment Act 1979


Approved Application No. MP 09-0165

granted on the 26/11/12


Signed [Signature]

Sheet No. 9 of 14


RL 19.64

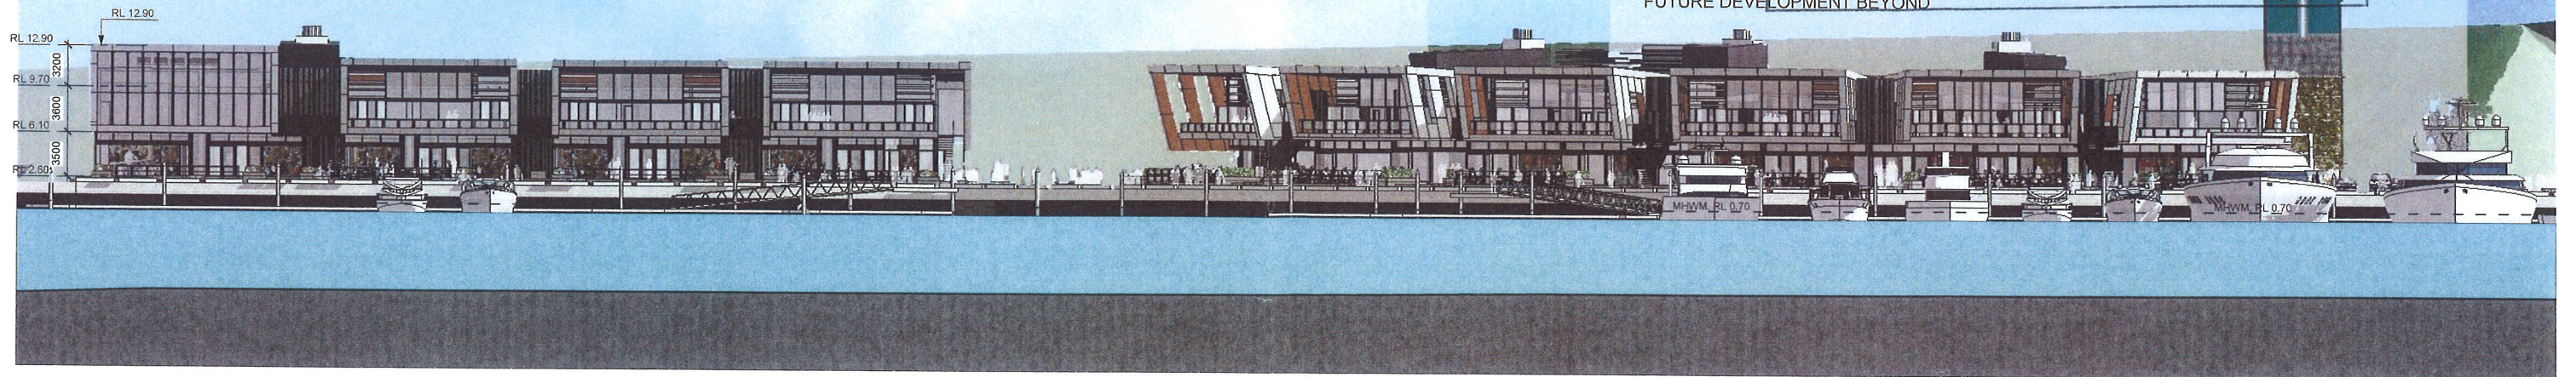


1 SOUTH ELEVATION
1 : 250

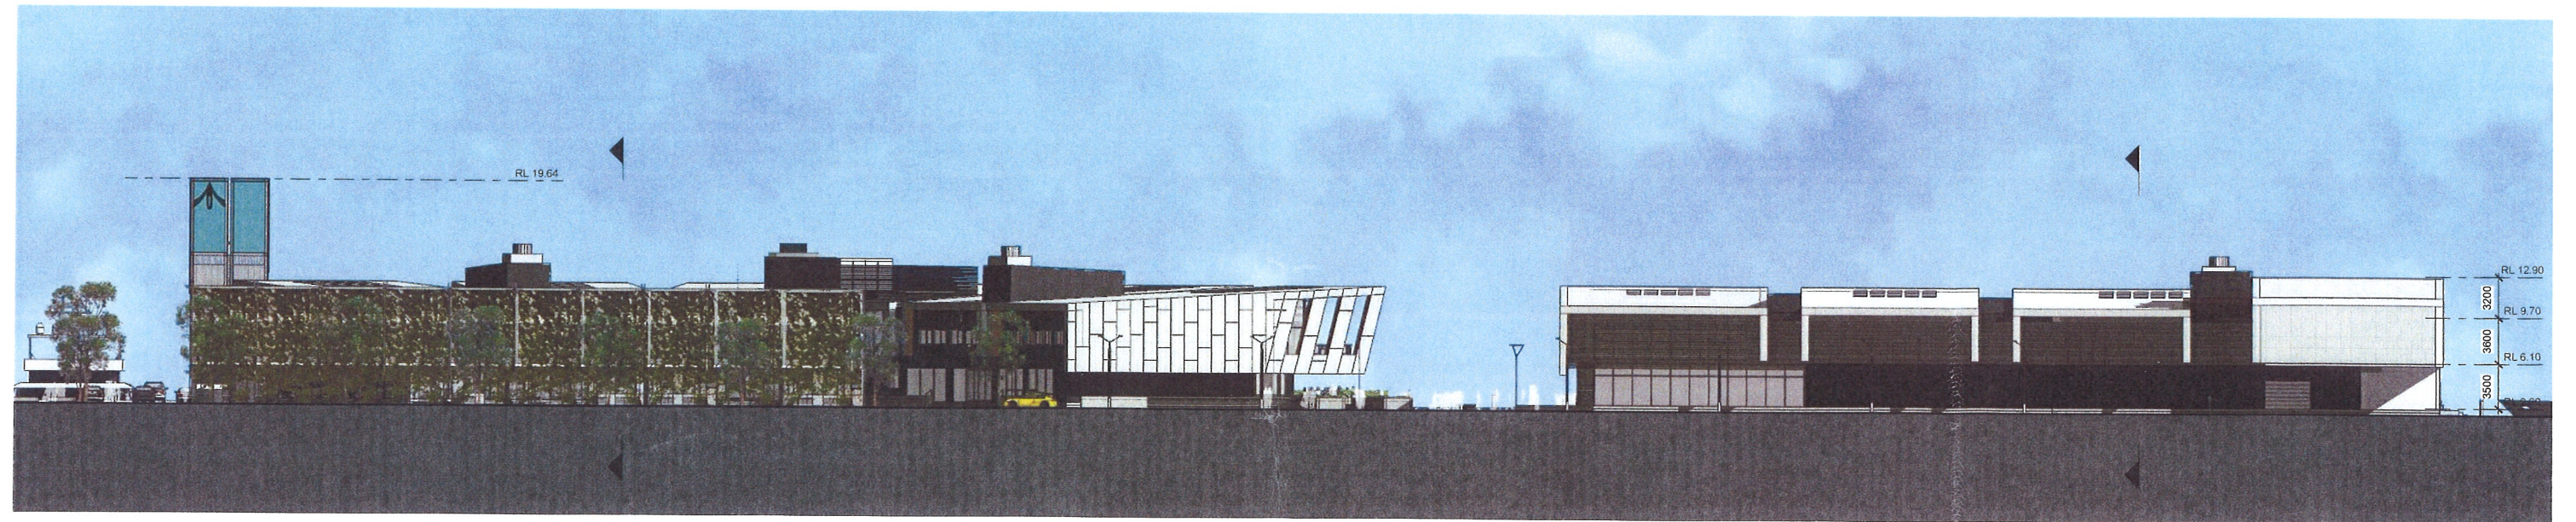

2 NORTH ELEVATION
1 : 250

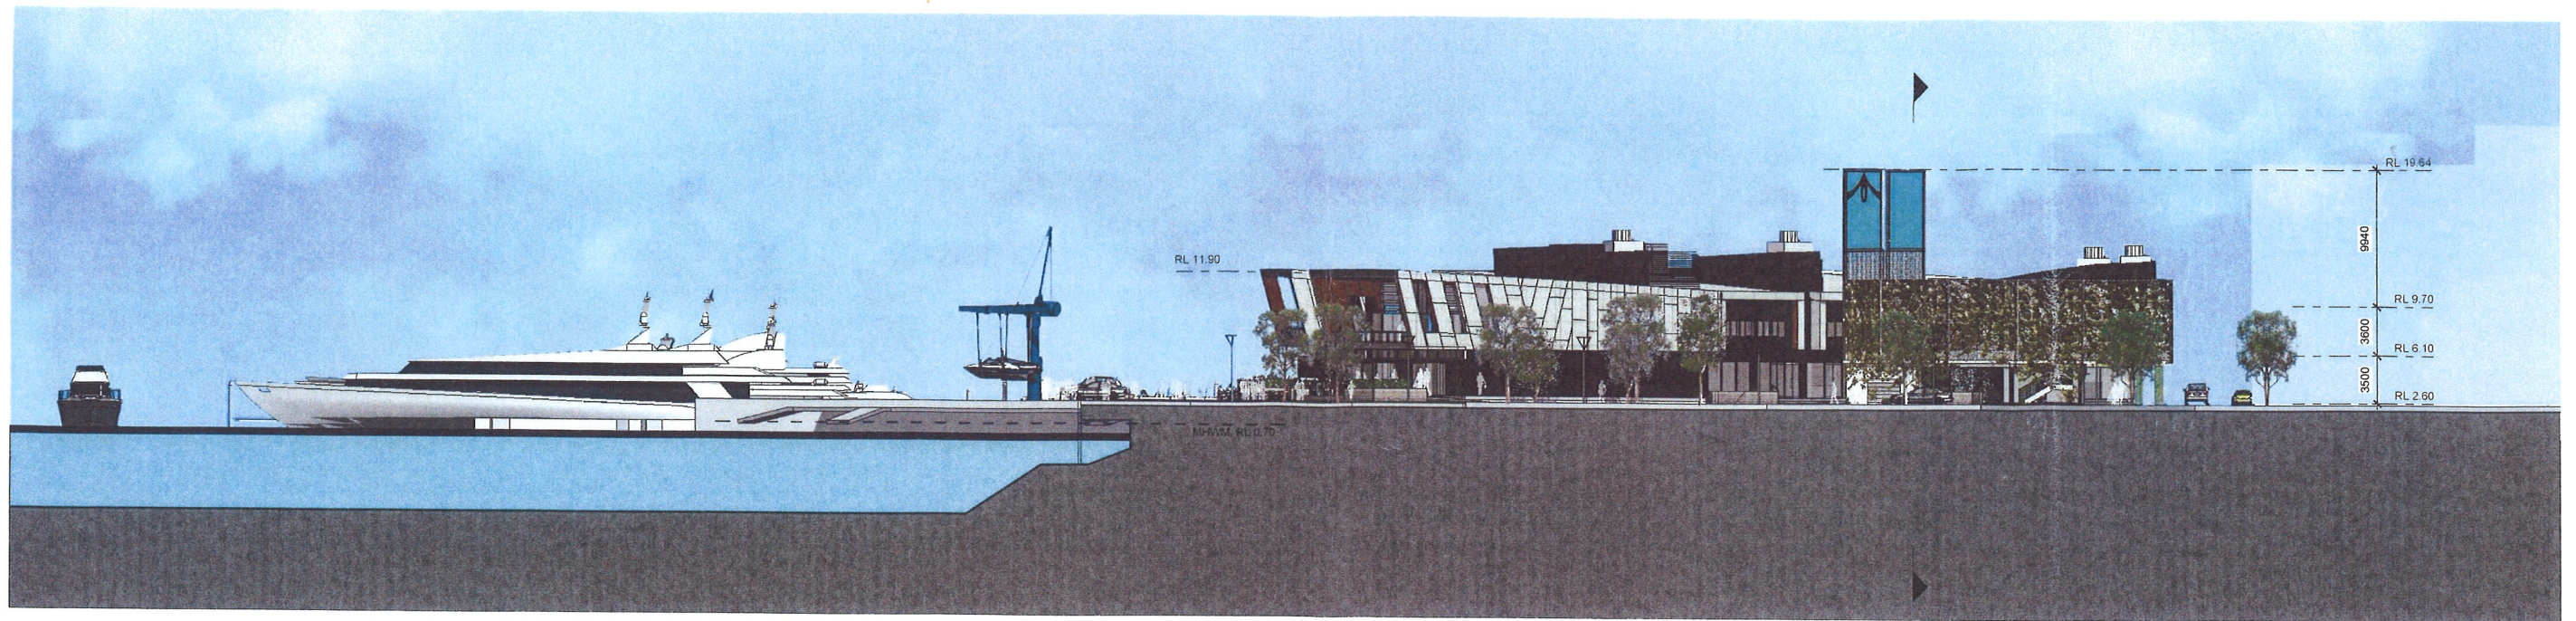

1 EAST ELEVATION
1:250

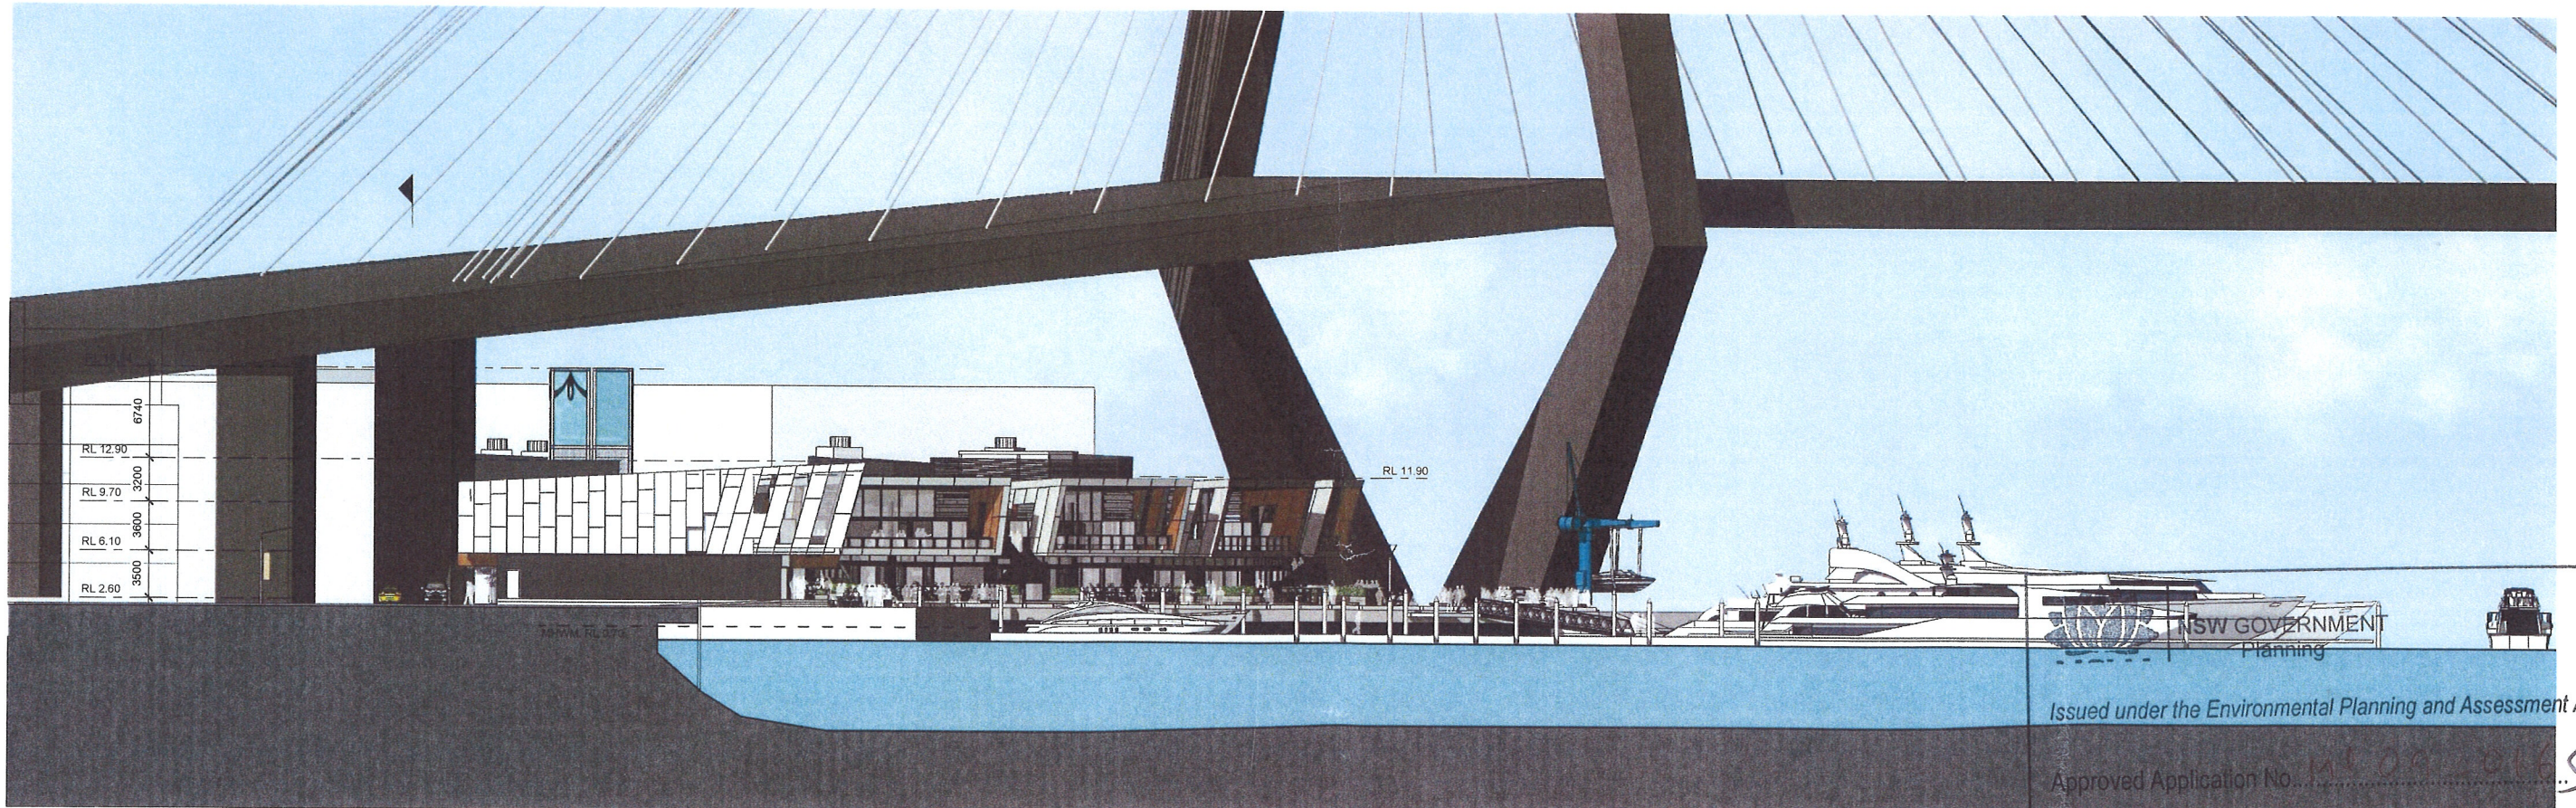

2 WEST ELEVATION
1:250

NSW GOVERNMENT
Planning


Issued under the Environmental Planning and Assessment Act 1979

Approved Application No. W109-0165


granted on the 26/11/12

Signed [Signature]


Sheet No. 10 of 14

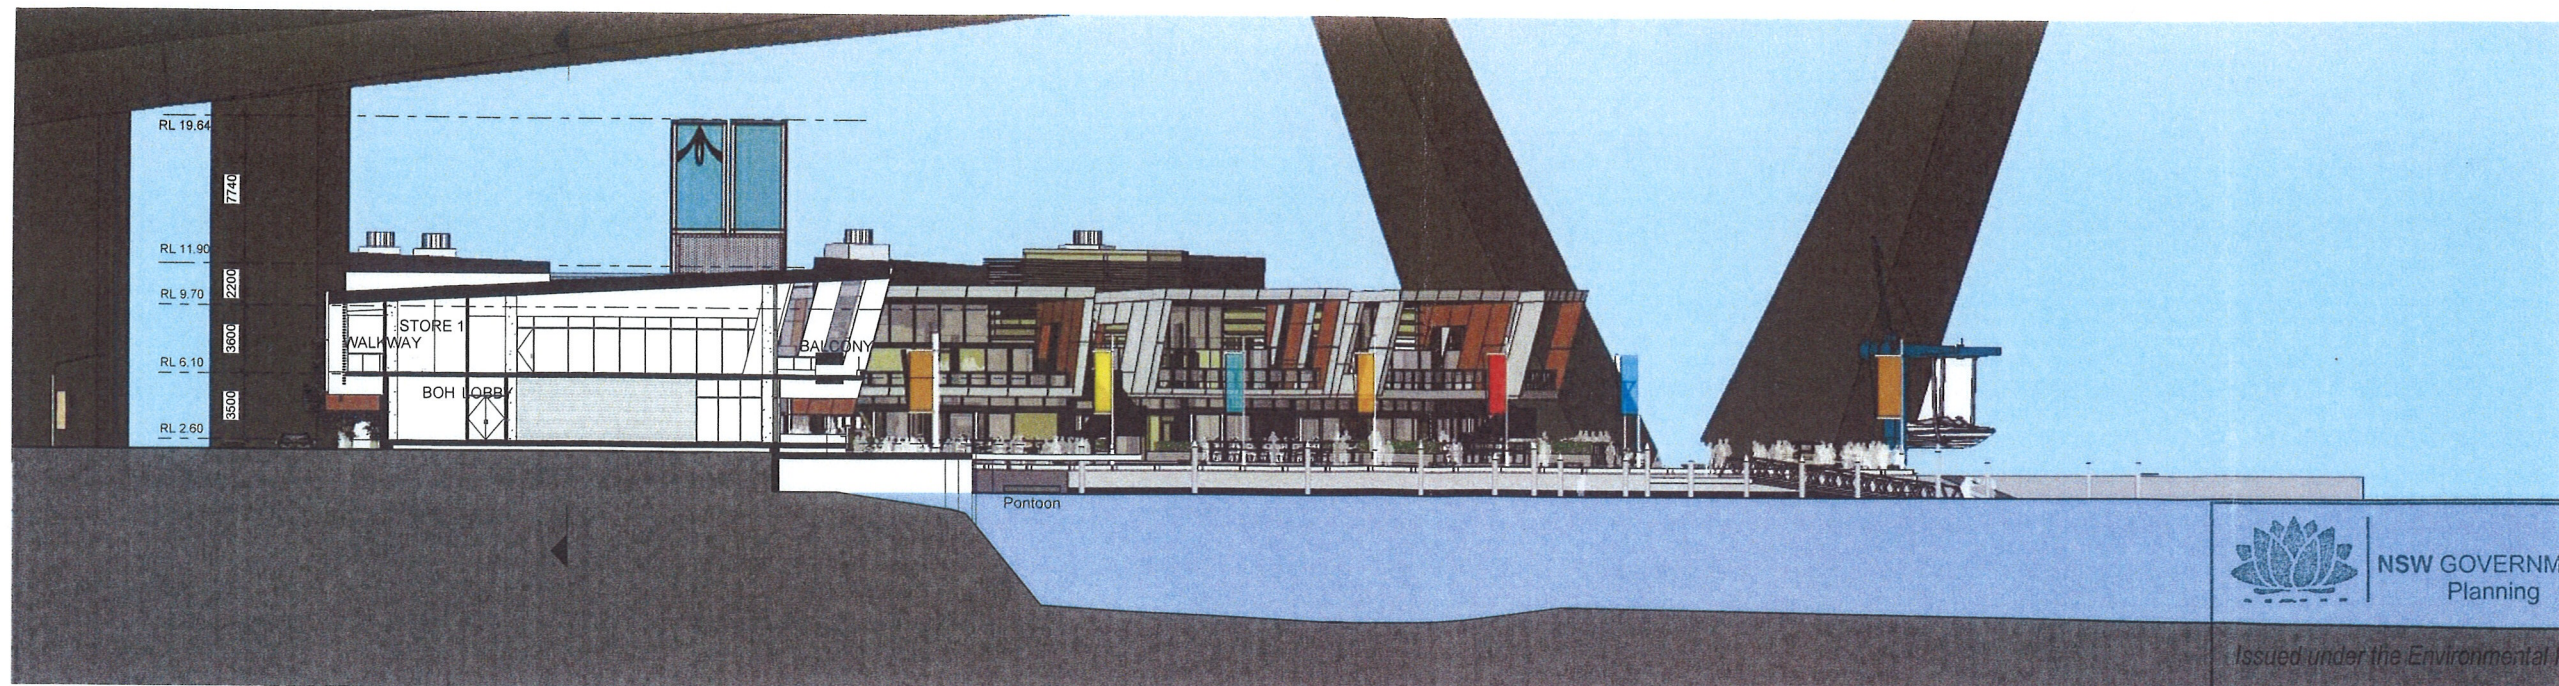

1 Cross Section - WEST BLOCK
1 : 200

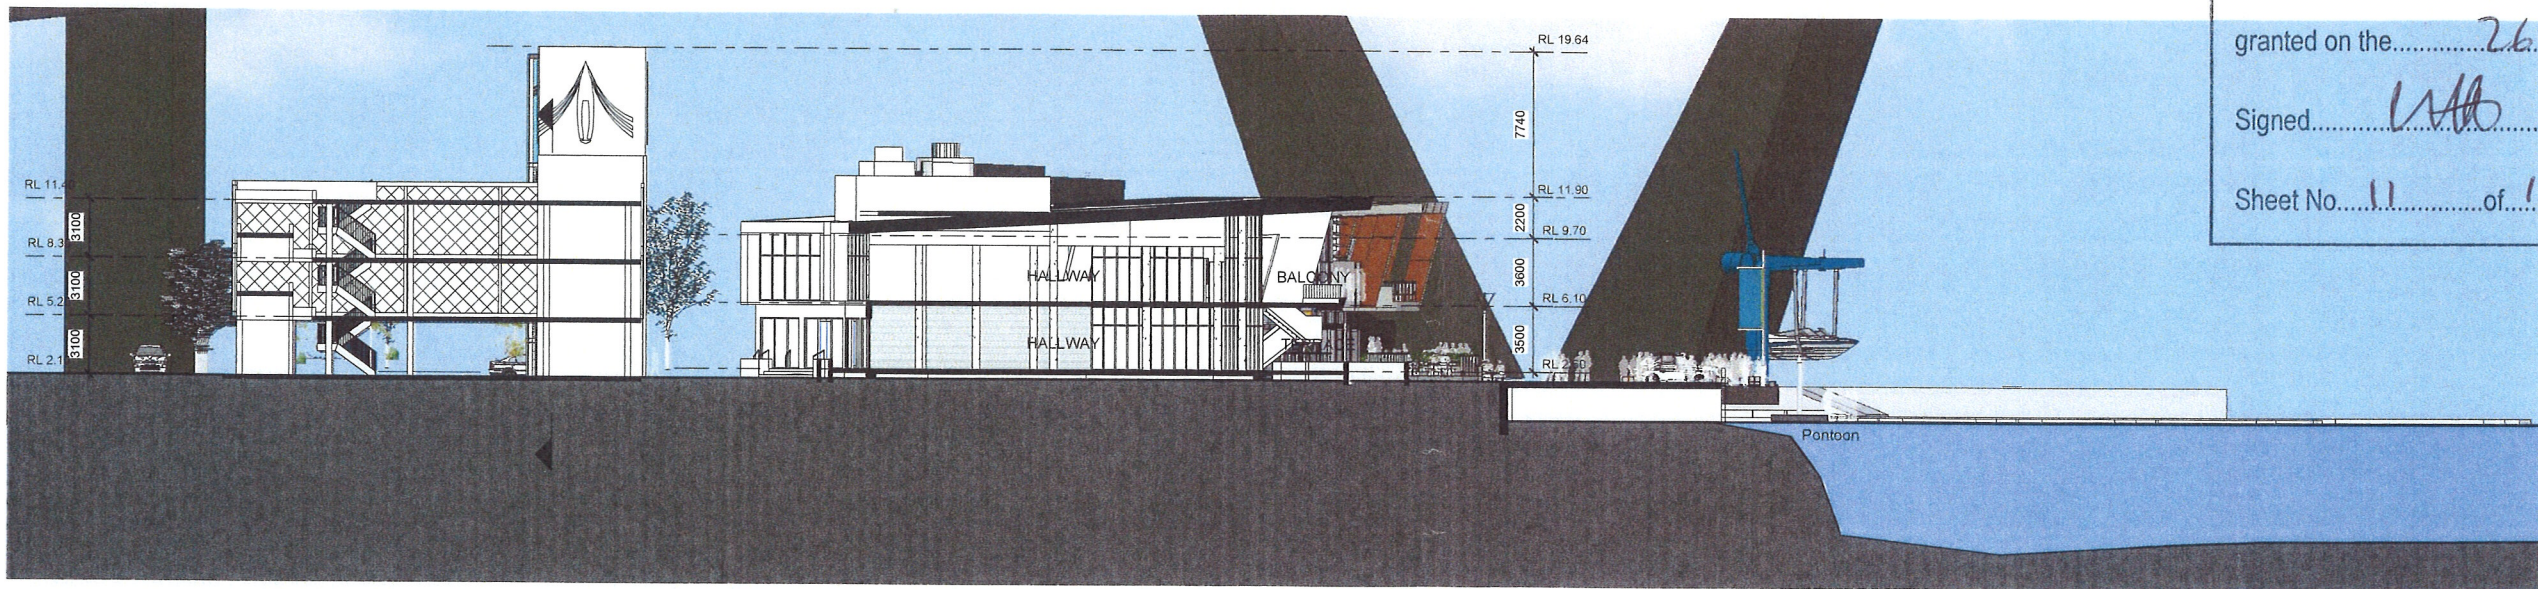

2 Cross Section - EAST BLOCK
1 : 200

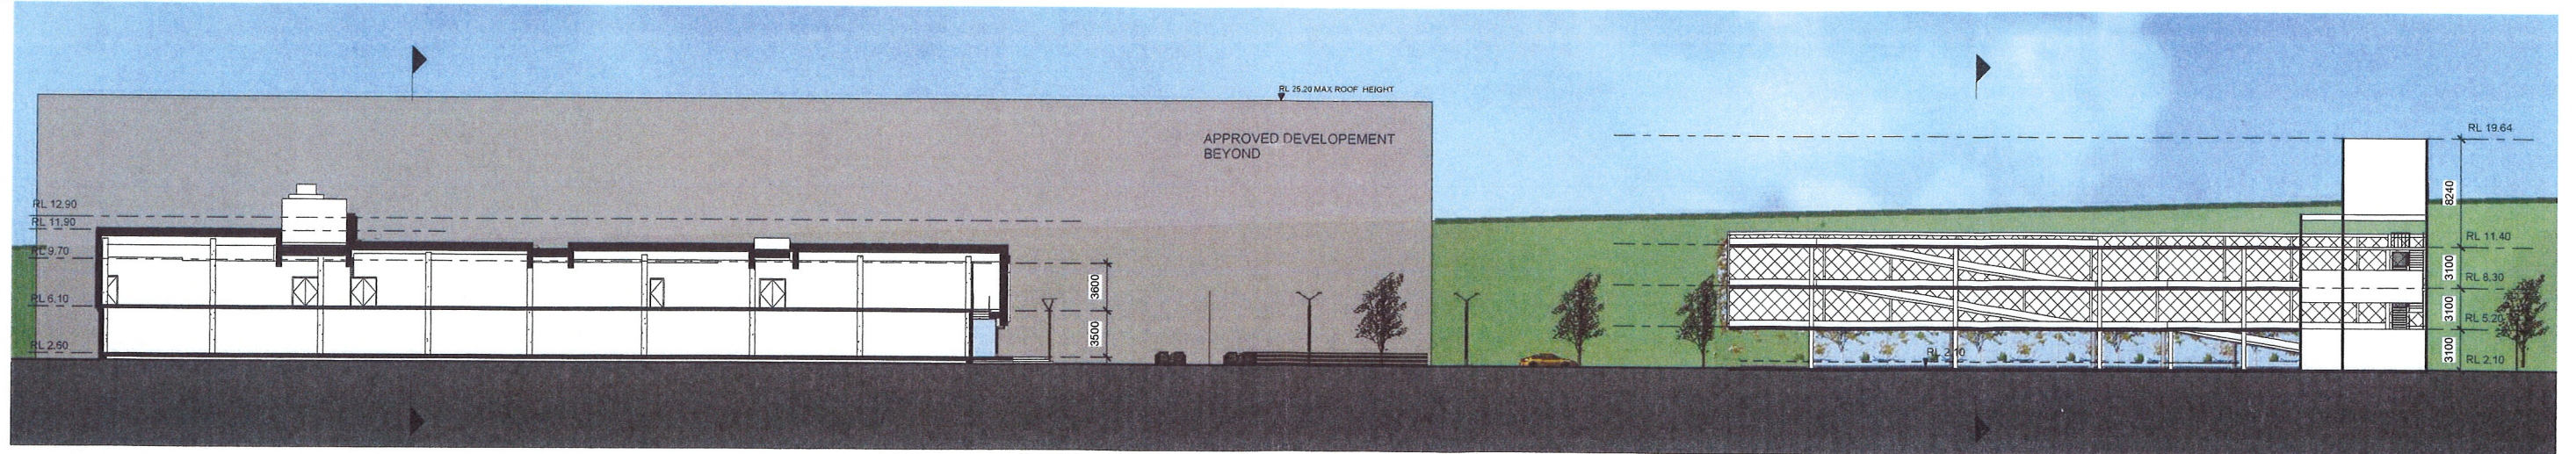

3 Long Section - WEST BLOCK / CARPARK
1 : 250



NSW GOVERNMENT
Planning


Issued under the Environmental Planning and Assessment Act 1979

Approved Application No. MP09-0165


granted on the 26/11/12

Signed LAA


Sheet No. 11 of 14

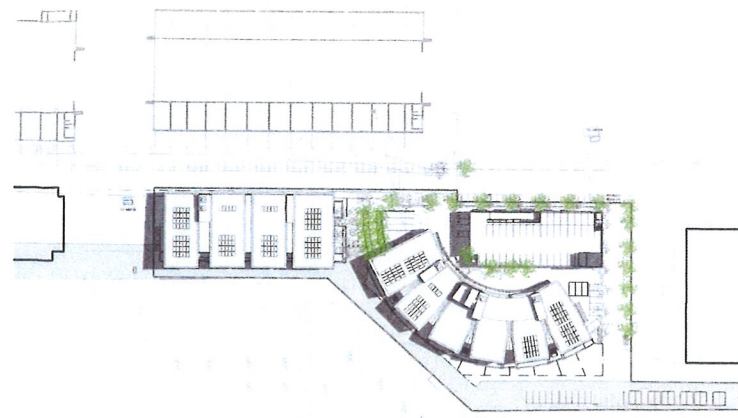


1 DECEMBER 21ST - 9AM
1 : 1500

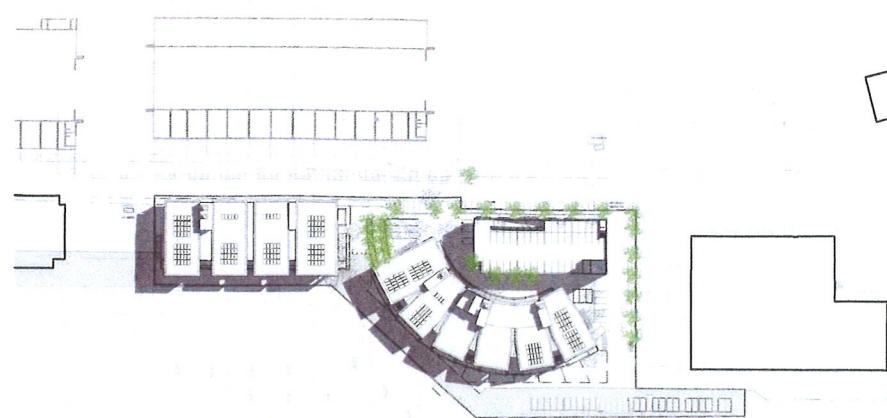


4 MARCH 21ST - 9AM
1 : 1500

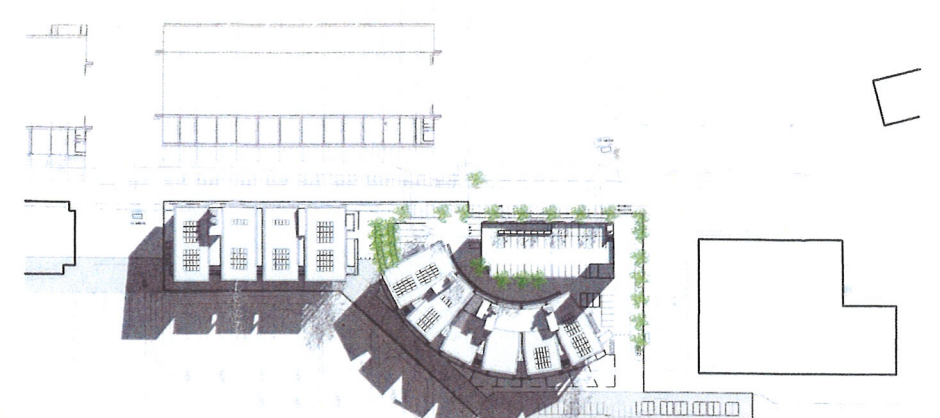


7 JUNE 21ST - 9AM
1 : 1500

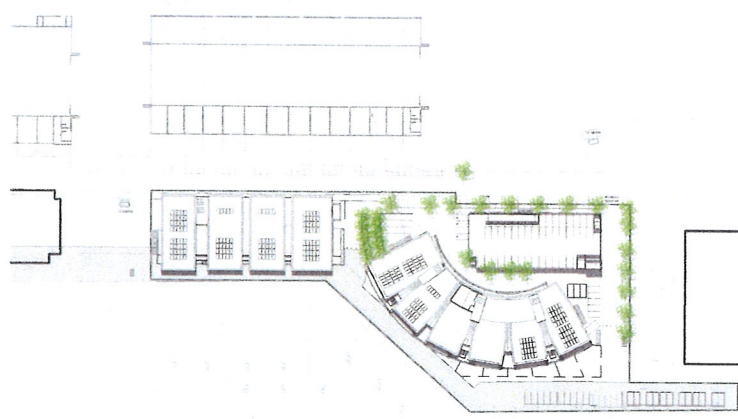


2 DECEMBER 21ST - 12PM
1 : 1500

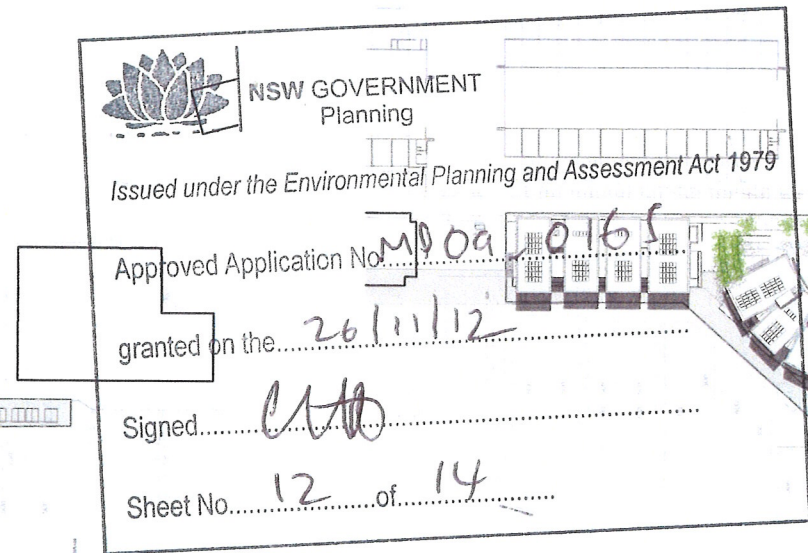


5 MARCH 21ST - 12PM
1 : 1500

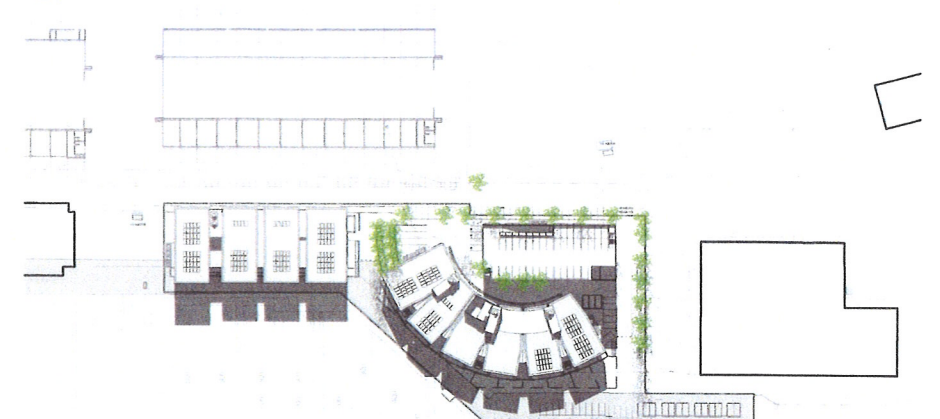


8 JUNE 21ST - 12PM
1 : 1500

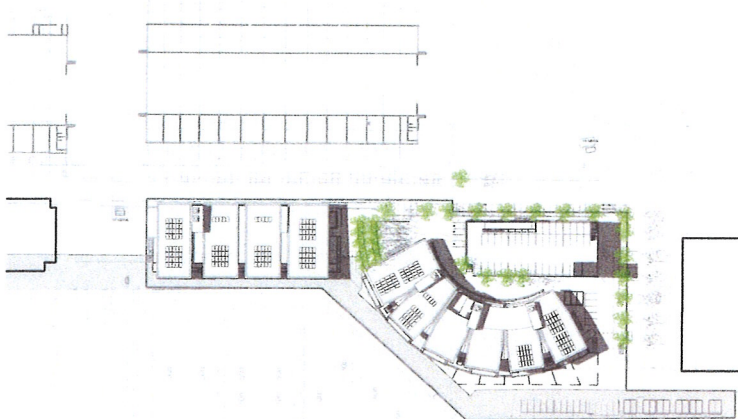


3 DECEMBER 21ST - 3PM
1 : 1500

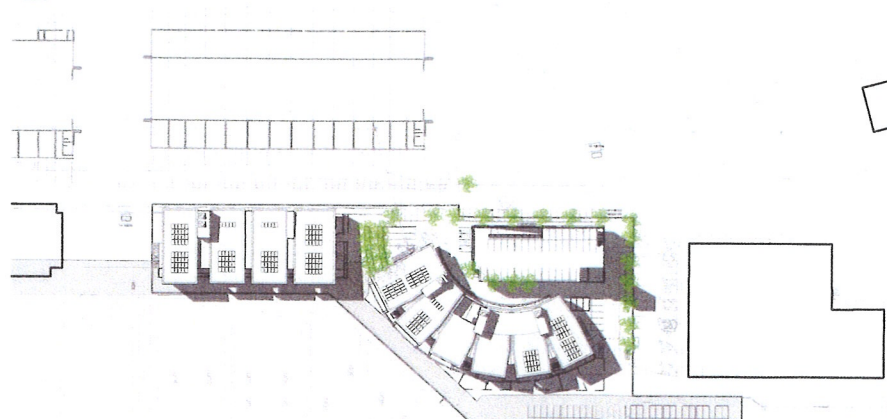

6 MARCH 21ST - 3PM
1 : 1500

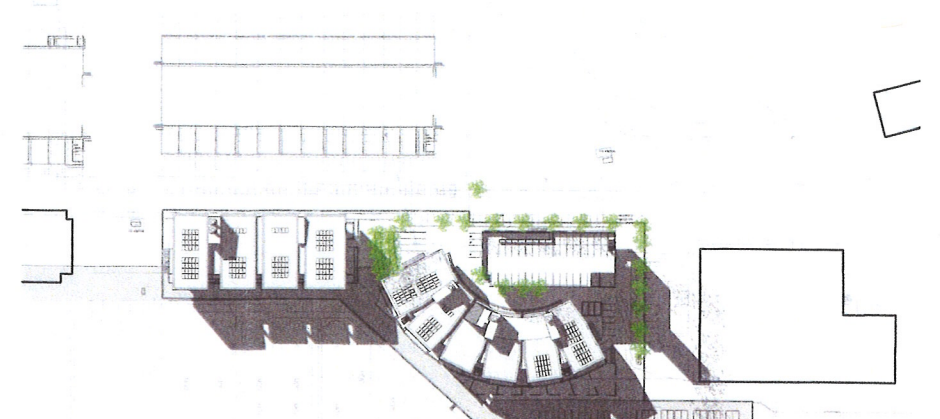

9 JUNE 21ST - 3PM
1 : 1500

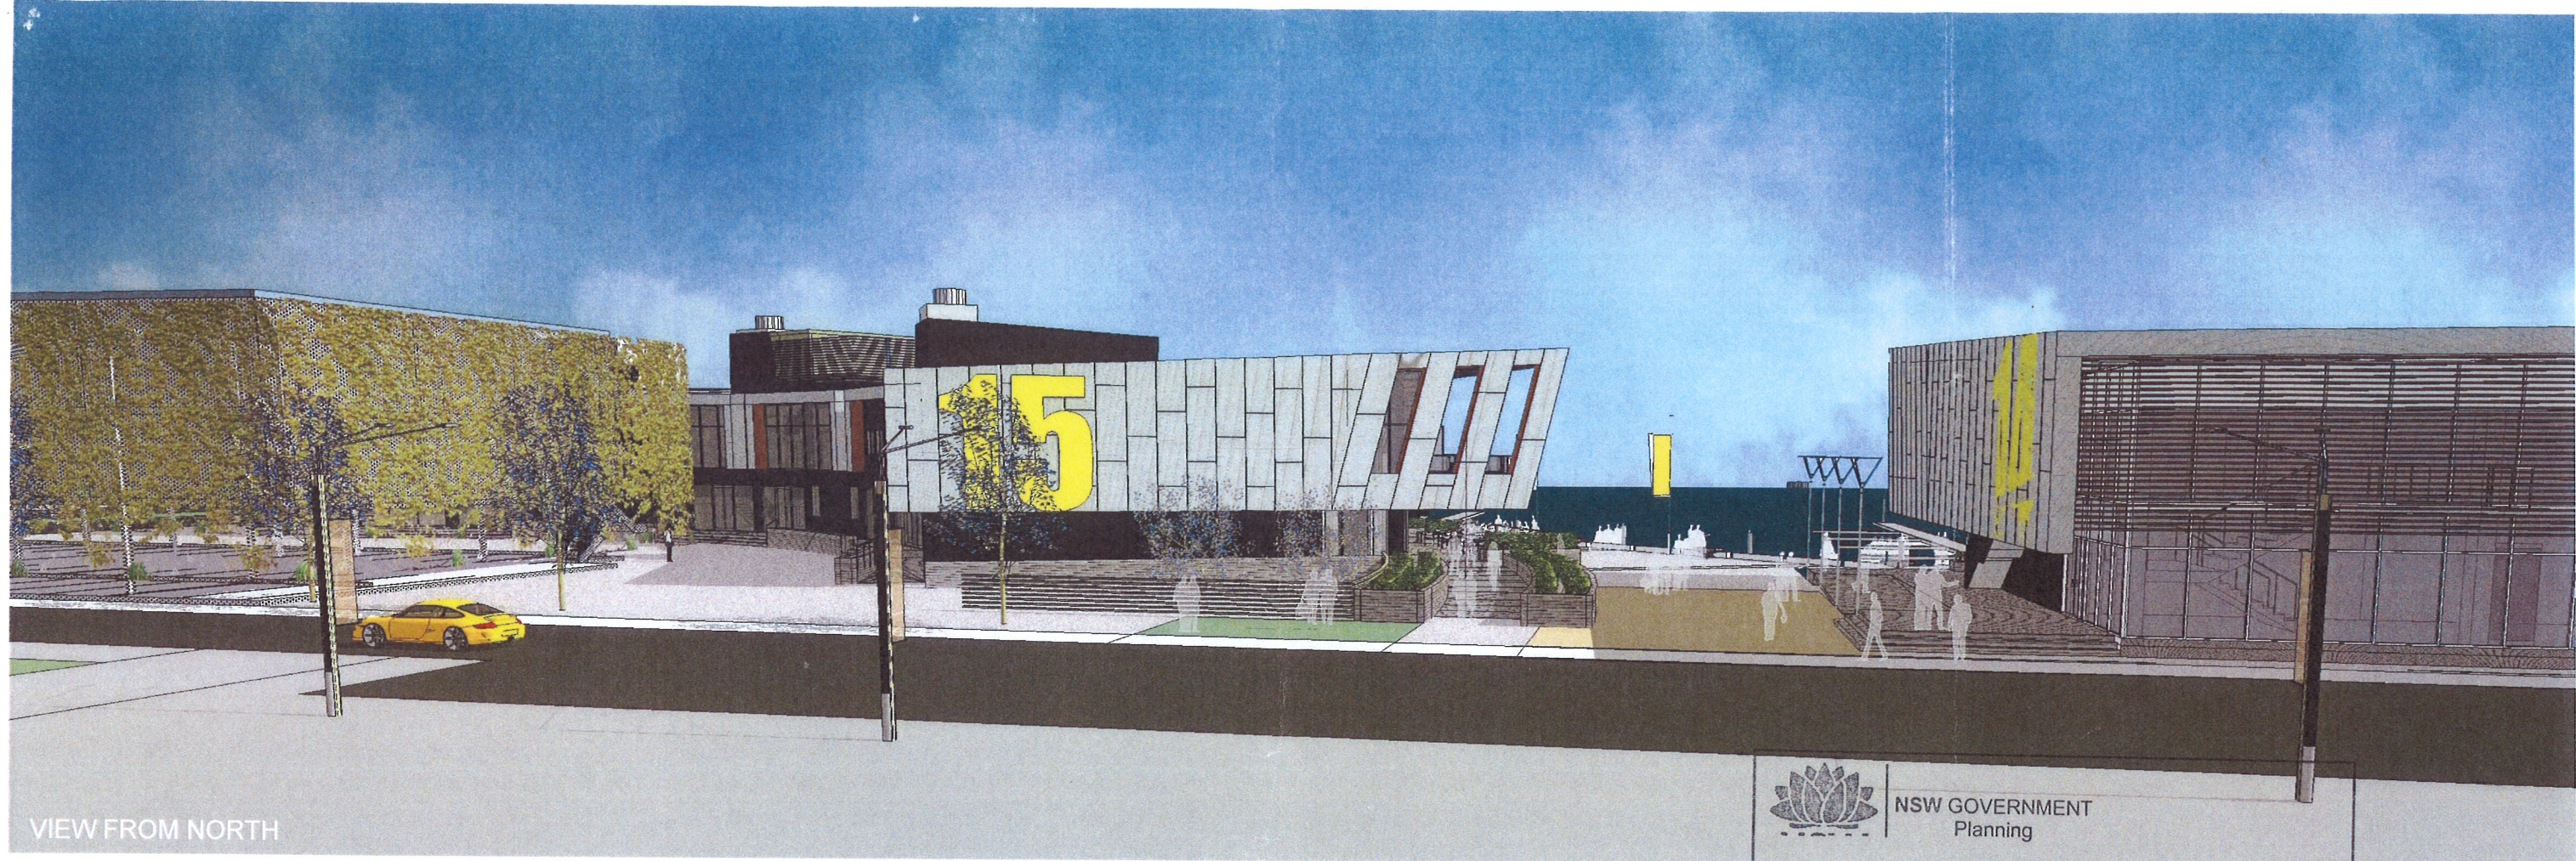

VIEW FROM NORTH



NSW GOVERNMENT
Planning

Issued under the Environmental Planning and Assessment Act 1979

Approved Application No. 2009-0165

granted on the 26/11/12

Signed CHAD

Sheet No. 13 of 14



VIEW FROM SOUTH

This drawing is protected
by copyright. It may only
be used for the purpose
for which it is issued

SCOTTCARVER

SCOTT CARVER PTY LTD
Level 10, 157 Walker Street
North Sydney NSW 2060 Australia
T +61 2 9967 3988 | www.scottcarver.com.au



SYDNEY SUPERYACHT
ROZELLE BAY

FOR INFORMATION

Project No. 20090002
Nominated Architect JOHN FERRES Reg. No. 4955



Scale @ A1


Drawn by KC

PERSPECTIVES - SHEET 2


Date Printed:
26.09.12

Drawing No. DA12

Issue: B

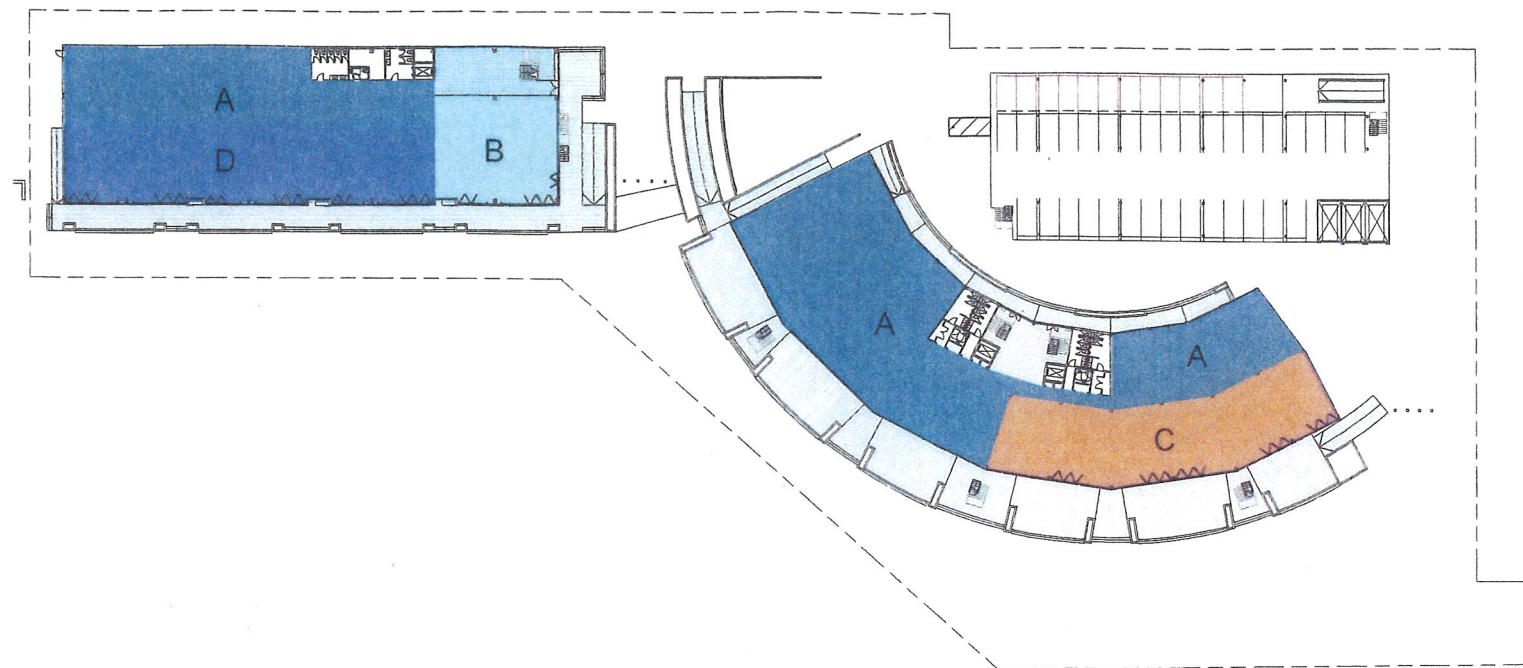

Ground Level Plan

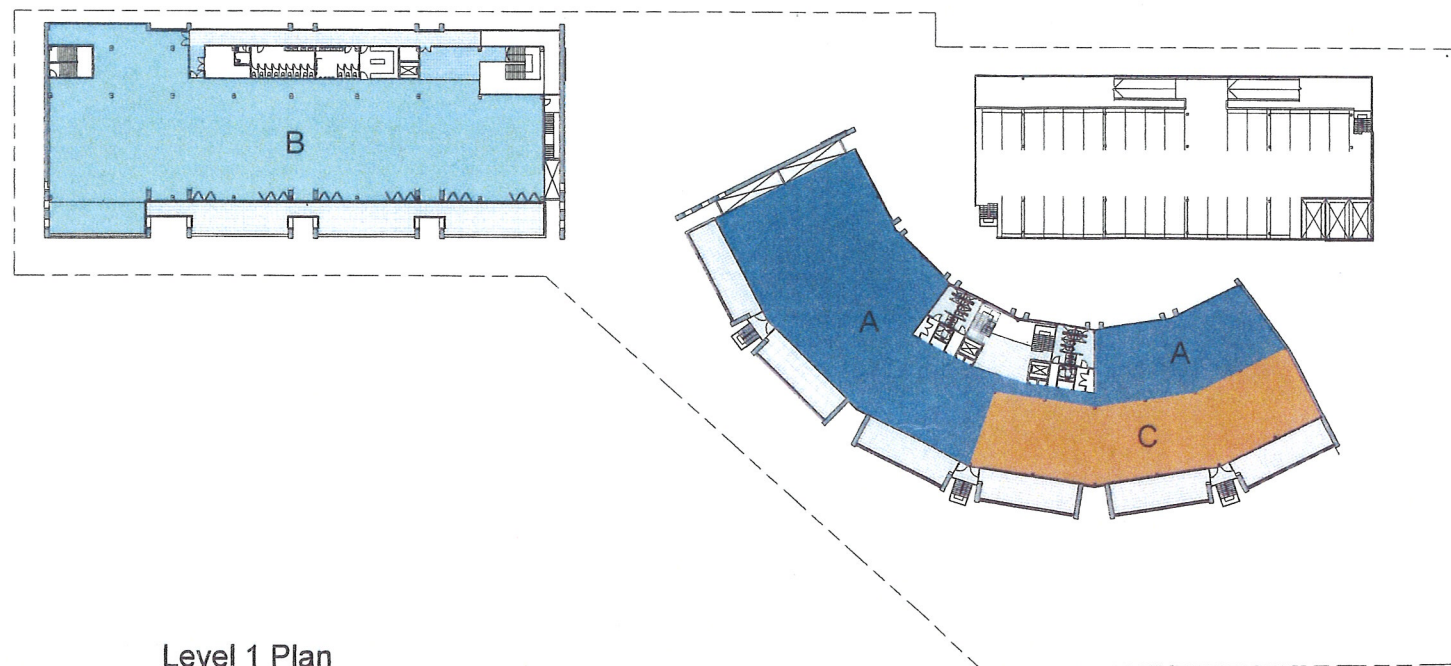

Level 1 Plan



NSW GOVERNMENT
Planning

Issued under the Environmental Planning and Assessment Act 1979

Approved Application No. MP09-0165

granted on the 26/11/12

Signed [Signature]

Sheet No. 14 of 14

LEGEND

- A Marine Use
- B Yacht Club Use
- C Ancillary Use
- D Provedore/Seafood Use

