

Gracewood Village Stage 3

2-8 Free Settlers Drive Kellyville NSW 2155

Section 75W Modification



REF	DRAWING TITLE	CURRENT REVISION
DA000	Title Page	A
DA100	Development Summary	A
DA101	Site Analysis Plan	A
DA102	Site Plan	A
DA211	Site Plan Ground Floor	A
DA212	Site Plan Level 1	A
DA213	Site Plan Level 2	A
DA214	Site Plan Level 3	A
DA215	Site Plan Level 4	A
DA216	Site Plan Roof Plan	A
DA217	Site Plan Basement	A
DA218	Site Plan Basement - DDA option	A
DA221	Cluster 2 Ground Floor Plan	A
DA222	Cluster 2 Level 1-3	A
DA223	Cluster 2 Level 4	A
DA231	Cluster 3 Ground Floor Plan	A
DA232	Cluster 3 Level 1-3	A
DA233	Cluster 3 Level 4	A
DA241	Cluster 4 Ground Floor Plan	A
DA242	Cluster 4 Level 1-3	A
DA243	Cluster 4 Level 4	A
DA251	Unit Layout Plans	A
DA252	Unit Layout Plans	A
DA300	Site Elevations	A
DA301	Site Elevations	A
DA302	Cluster 2 Elevation	A
DA303	Cluster 2 Elevation	A
DA304	Cluster 3 Elevation	A
DA305	Cluster 3 Elevation	A
DA306	Cluster 4 Elevation	A
DA307	Cluster 4 Elevation	A
DA308	Sections	A
DA309	Streetscape Montage	A
DA310	Streetscape Montage	A
DA311	External Finishes Schedule	A
DA312	Finishes Board	A
DA400	Sun Shadow Comparison	A
DA401	Sun Shadow Comparison	A
DA402	Sun Shadow Comparison	A
DA403	Sun Shadow Comparison	A
DA404	Sun Shadow Comparison	A
DA405	Sun Shadow Comparison	A
DA406	Proposed Eye of the Sun	A
DA407	GFA Calculations	A
DA408	Apartment Mix	A
DA409	Compliance Diagram	A
DA410	Cross Ventilation	A
DA411	Solar Access	A

Glazing Doors/windows	Aluminium framed single glazing: U-Value: 6.70 (equal to or lower than) SHGC: 0.70 (±10%) Aluminium framed clear performance glazing as per assessor certificate: U-Value: 4.30 (equal to or lower than) SHGC: 0.53 (±10%) Given values are AFRC, total window system values (glass and frame)
Roof	Metal roof with a foil backed blanket (Minimum R1.2up and R1.2down) Default colour modelled
Ceiling	Plasterboard ceiling with a minimum R2.5 insulation (insulation only value), where roof is over Plasterboard ceiling, no insulation where neighbouring units are above Note: All ceiling penetrations have been modelled in accordance with NatHERS protocols, all downlights are assumed sealed LED down lights.
External wall	Brick veneer with a minimum R2.0 insulation (insulation only value) Lightweight metal cladding with a minimum R2.0 insulation (insulation only value) Lightweight cladding with a minimum R2.0 insulation (insulation only value) Default colour modelled
Inter tenancy walls	Plasterboard on studs with an R1.7 insulation Minimum 150mm concrete with furring channel and plasterboard lining to all walls adjacent to lift shafts and fire stairs. No insulation required
Walls with-in dwellings	Plasterboard on studs – no insulation
Floors	Concrete, no insulation where garage below Concrete, with a minimum R1.8 insulation (insulation only value) required to units 2.15 & 3.15 where open sub-floor is below Concrete between levels no insulation required
Floor coverings	Carpet to bedrooms, tiles to wet areas and timber elsewhere
Fixtures within units	Showerheads: Mid flow (>6L but <=7.5 L/min) Toilets: 4.0 star Kitchen taps: 5.0 star Bathroom vanity taps: 5.0 star
Appliances within units	Dishwashers: 3.0 star
Central rainwater storage	2,000L collecting from 50m² roof area Connect to irrigation of landscaping
Hot water system	Individual gas instantaneous 6.0 stars
Appliances & other efficiency measures within units	Gas cooktop & electric oven Dishwashers: 4.0 star Clothes dryers: 2.0 star Well ventilated fridge space Indoor clothes drying lines
Heating & cooling within units	All units to have individual, single phase, reverse cycle air conditioning to living areas and at least 1 bedroom. A minimum efficiency of 2.5 stars is required for cooling; and A minimum efficiency of 3.0 stars is required for heating Day/Night zoning is also required
Artificial lighting within units	At least 80% of all light fittings with-in each room are to have dedicated LED globes



Certificate no.: 0002295470
Assessor Name: Tracey Cools
Accreditation no.: VIC/BDV/12/1473
Certificate date: 15 December 2017
Dwelling Address: Free Settlers Drive
Kellyville, NSW 2155



www.nathers.gov.au

Arborist/Bushfire
Travers Bushfire & Ecology
M_0408 25 280
msheatherreid@travers ecology.com.au

Fire Engineering
Affinity Fire Engineering
P_02 9194 0590
todwyer@affinity-eng.com

BASIX
Efficient Living
P_02 9970 6181
haylea@efficientliving.com.au

Landscape Architect
Taylor Brammer
P_02 8484 700
lbrammer@taylorbrammer.com.au

BCA
BM+G
P_02 9211 7777
paul@bmplusg.com.au

Structural Engineering
Wood & Griev Engineers
P_02 9521 3088
francis.toledo.silva@wge.com.au

Civil
Wood & Griev Engineers
P_02 9521 3088
Jacky.Lee@wge.com.au

Town Planner
DFP Planning
P_02 9880 6933
erobertshaw@dfplanning.com.au

Combined Services Engineer
Jones Nicholson
P_02 9521 3088
Darren.L@jonesnicholson.com.au

Traffic
TTPA
P_02 9411 5660
ross@ttpa.com.au

DDA
MGAC
P_02 9692 9322
anthony@mgac.com.au

Waste
Leigh Design
P_03 8516 5393
leo@leighdesign.com.au

Rev.	Date	By	Ckd	Description
A - Prelim	14/12/2017	PP	IL/MR	Issue for Development Application - Preliminary
A	15/12/2017	PP	IL/MR	Issue for Development Application

DKO Architecture (NSW) Pty Ltd
119 Redfern Street
Redfern, NSW 2016
T +61 2 8346 4500
info@DKO.com.au
www.DKO.com.au
ABN: 81956706590

© DKO Architecture (NSW) Pty Ltd
Except as allowed under copyright act, no part of this
drawing may be reproduced or otherwise dealt with
without written permission of DKO Architecture.
NSW: Nominated Architects
Knox de Reijger 2767 | David Randerson 8542



Project Name	Gracewood Village Stg 3	Project Number	11527
Project Address	2-8 Free Settlers Drive, Kellyville, NSW 2155	Drawing Name	Title Page
		Scale	@ A1,
		Date	December 2017
Client	BaptistCare NSW	Drawing Number	DA000
		Revision	A

Arborist/Bushfire
Travers Bushfire & Ecology
M. 0408 25 280
mshetherid@traverseecology.com.au

Fire Engineering
Affinity Fire Engineering
P. 02 9194 0590
todwyer@affinity-eng.com

BASIX
Efficient Living
P. 02 9211 7777
haylea@efficientliving.com.au

Landscape Architect
Taylor Brammer
P. 02 9387 8855
tbrammer@taylorbrammer.com.au

BCA
BM+G
P. 02 9211 7777
paul@bmplusg.com.au

Structural Engineering
Wood & Griev Engineers
P. 02 9484 7000
francis.tokido.silva@wge.com.au

Civil
Wood & Griev Engineers
P. 02 9521 3088
Jacky.Lee@wge.com.au

Town Planner
DPP Planning
P. 02 9980 6933
erobertshaw@dlplanning.com.au

Combined Services Engineer
Jones Nicholson
P. 02 9521 3088
Darren.L@jonesnicholson.com.au

Traffic
TTPA
P. 02 9411 5660
ross@ttpa.com.au

DDA
MGAC
P. 02 9692 9322
anthony@mgac.com.au

Waste
Leigh Design
P. 03 8516 5393
leo@leighdesign.com.au



Rev.	Date	By	Ckd	Description
P5	27/09/2017	PP	MR	Issue for Review - 88 Unit Scheme
P6	20/10/2017	PP	MR	Revised Floor Plans & Basement
P7	24/11/2017	PP/IL	IL/MR	Issue for Coordination
P8	30/11/2017	PP	IL	Issue for BASIX
A - Prelim	14/12/2017	PP	IL/MR	Issue for Development Application - Preliminary
A	15/12/2017	PP	IL/MR	Issue for Development Application

DKO Architecture (NSW) Pty Ltd
119 Redfern Street
Redfern, NSW 2016
T +61 2 8346 4500
info@dko.com.au
www.dko.com.au
ABN: 81956706590
© DKO Architecture (NSW) Pty Ltd
Except as allowed under copyright act, no part of this
drawing may be reproduced or otherwise dealt with
without written permission of DKO Architecture
NSW, Nominated Architects
Knox de Keijser 2707 David Randerson 8542

DKO

Project Name
Project Address

Gracewood Village Stg 3
2-8 Free Settlers Drive,
Kellyville, NSW 2155

Project Number
Drawing Name
Scale
Date

11527
Site Plan Roof Plan
1:400@ A1
December 2017

Client

BaptistCare NSW

Drawing Number
Revision

DA216
A




Certificate no.:
Assessor Name:
Accreditation no.:
Certificate date:
Dwelling Address:

0002295470
Tracey Cools
VIC/BDV/12/1473
15 December 2017



Free Settlers Drive
Kellyville, NSW
2155
www.nathers.gov.au

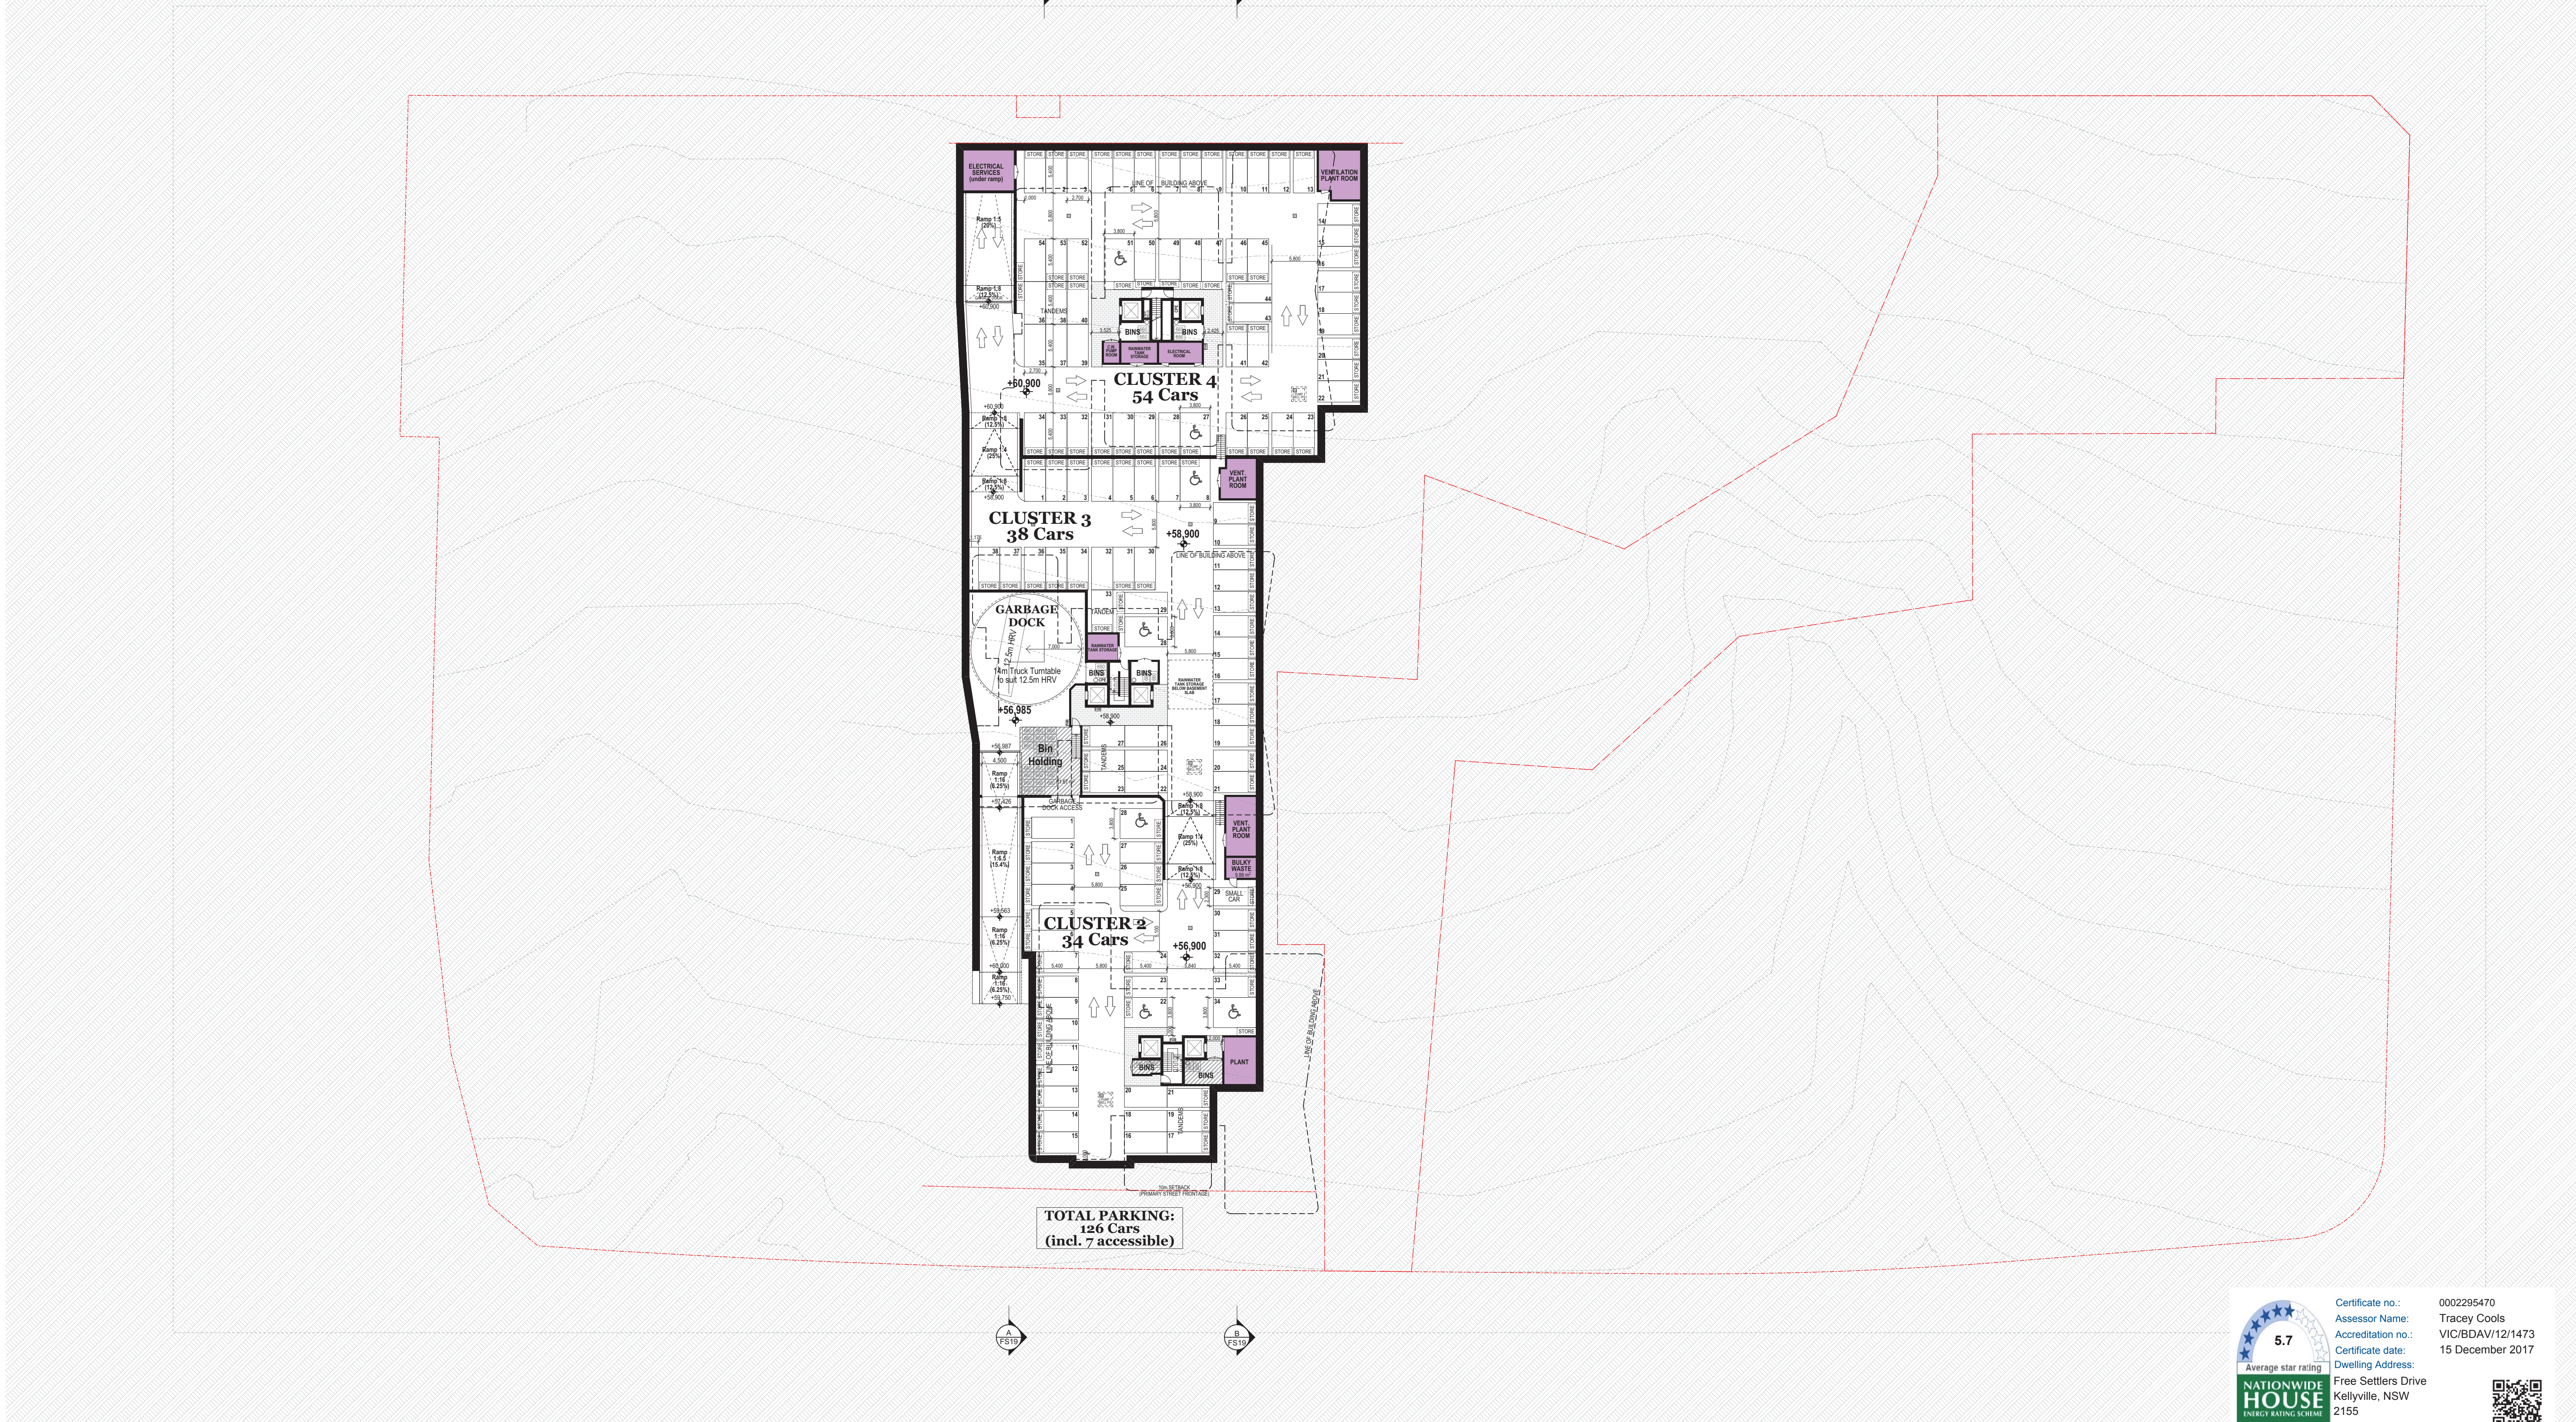

1 Basement
1:400

5.7

Average star rating

NATIONWIDE

HOUSE

ENERGY RATING SCHEME

www.nathers.gov.au

Certificate no.: 0002295470

Assessor Name: Tracey Cools


Accreditation no.: VIC/BDAY/12/1473

Certificate date: 15 December 2017

Dwelling Address: Free Settlers Drive Kellyville, NSW 2155


www.nathers.gov.au


Arborist/Bushfire Travers Bushfire & Ecology M_0408 25 280 mshetherid@traverseecology.com.au	BASIX Efficient Living P_02 9970 6181 haylea@efficientliving.com.au	BCA BM+G P_02 9211 7777 paul@bmplusg.com.au	Civil Wood & Grievie Engineers P_02 8484 7047 Jacky.Lee@wge.com.au	Combined Services Engineer Jones Nicholson P_02 9521 3088 DarrenL@jonesnicholson.com.au	DDA MGAC P_02 9692 9322 anthony@mgac.com.au	Fire Engineering Affinity Fire Engineering P_02 9194 0590 todwyer@affinity-eng.com	Landscape Architect Taylor Brammer P_02 9387 8855 lbrammer@taylorbrammer.com.au	Structural Engineering Wood & Grievie Engineers P_02 9880 6933 francis.toledo.silva@wge.com.au	Town Planner DFP Planning P_02 9411 5660 erobertshaw@dfplanning.com.au	Traffic TTPA P_03 9516 5393 ross@ttpa.com.au	Waste Leigh Design P_03 8516 5393 leo@leighdesign.com.au	<table><tr><td>Rev.</td><td>Date</td><td>By</td><td>Ckd</td><td>Description</td></tr><tr><td>P5</td><td>27/09/2017</td><td>PP</td><td>MR</td><td>Issue for Review - 88 Unit Scheme</td></tr><tr><td>P6</td><td>20/10/2017</td><td>PP</td><td>MR</td><td>Revised Floor Plans & Basement</td></tr><tr><td>P7</td><td>24/10/2017</td><td>PP</td><td>MR</td><td>Client Meeting</td></tr><tr><td>P8</td><td>27/10/2017</td><td>PP</td><td>MR</td><td>Client Meeting</td></tr><tr><td>P9</td><td>16/11/2017</td><td>PP</td><td>IL</td><td>Issue for Review</td></tr><tr><td>P10</td><td>24/11/2017</td><td>PP/IL</td><td>IL/MR</td><td>Issue for Coordination</td></tr><tr><td>A - Prelim</td><td>14/12/2017</td><td>PP</td><td>IL/MR</td><td>Issue for Development Application - Preliminary</td></tr><tr><td>A</td><td>15/12/2017</td><td>PP</td><td>IL/MR</td><td>Issue for Development Application</td></tr></table>	Rev.	Date	By	Ckd	Description	P5	27/09/2017	PP	MR	Issue for Review - 88 Unit Scheme	P6	20/10/2017	PP	MR	Revised Floor Plans & Basement	P7	24/10/2017	PP	MR	Client Meeting	P8	27/10/2017	PP	MR	Client Meeting	P9	16/11/2017	PP	IL	Issue for Review	P10	24/11/2017	PP/IL	IL/MR	Issue for Coordination	A - Prelim	14/12/2017	PP	IL/MR	Issue for Development Application - Preliminary	A	15/12/2017	PP	IL/MR	Issue for Development Application	DKO Architecture (NSW) Pty Ltd 119 Redfern Street Redfern, NSW 2016 T +61 2 8346 4500 info@DKO.com.au www.DKO.com.au ABN: 81956706590 © DKO Architecture (NSW) Pty Ltd Except as allowed under copyright act, no part of this drawing may be reproduced or otherwise dealt with without written permission of DKO Architecture NSW: Nominated Architects Knox de Kijper 2707 David Randerson 8542 DKO Project Name Project Address Client Gracewood Village Stg 3 2-8 Free Settlers Drive, Kellyville, NSW 2155 Project Number Drawing Name Scale Date 11527 Site Plan Basement 1:400@ A1 December 2017 Drawing Number Revision DA217 A
Rev.	Date	By	Ckd	Description	
P5	27/09/2017	PP	MR	Issue for Review - 88 Unit Scheme	
P6	20/10/2017	PP	MR	Revised Floor Plans & Basement	
P7	24/10/2017	PP	MR	Client Meeting	
P8	27/10/2017	PP	MR	Client Meeting	
P9	16/11/2017	PP	IL	Issue for Review	
P10	24/11/2017	PP/IL	IL/MR	Issue for Coordination	
A - Prelim	14/12/2017	PP	IL/MR	Issue for Development Application - Preliminary	
A	15/12/2017	PP	IL/MR	Issue for Development Application	

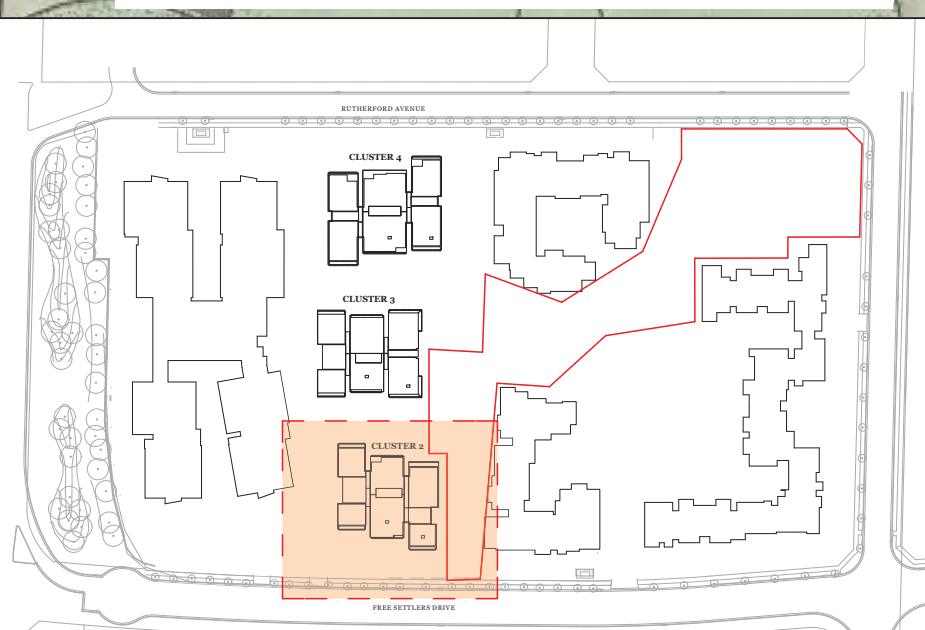

Free Settlers Drive

Drawing Number **DA221**
Revision **A**

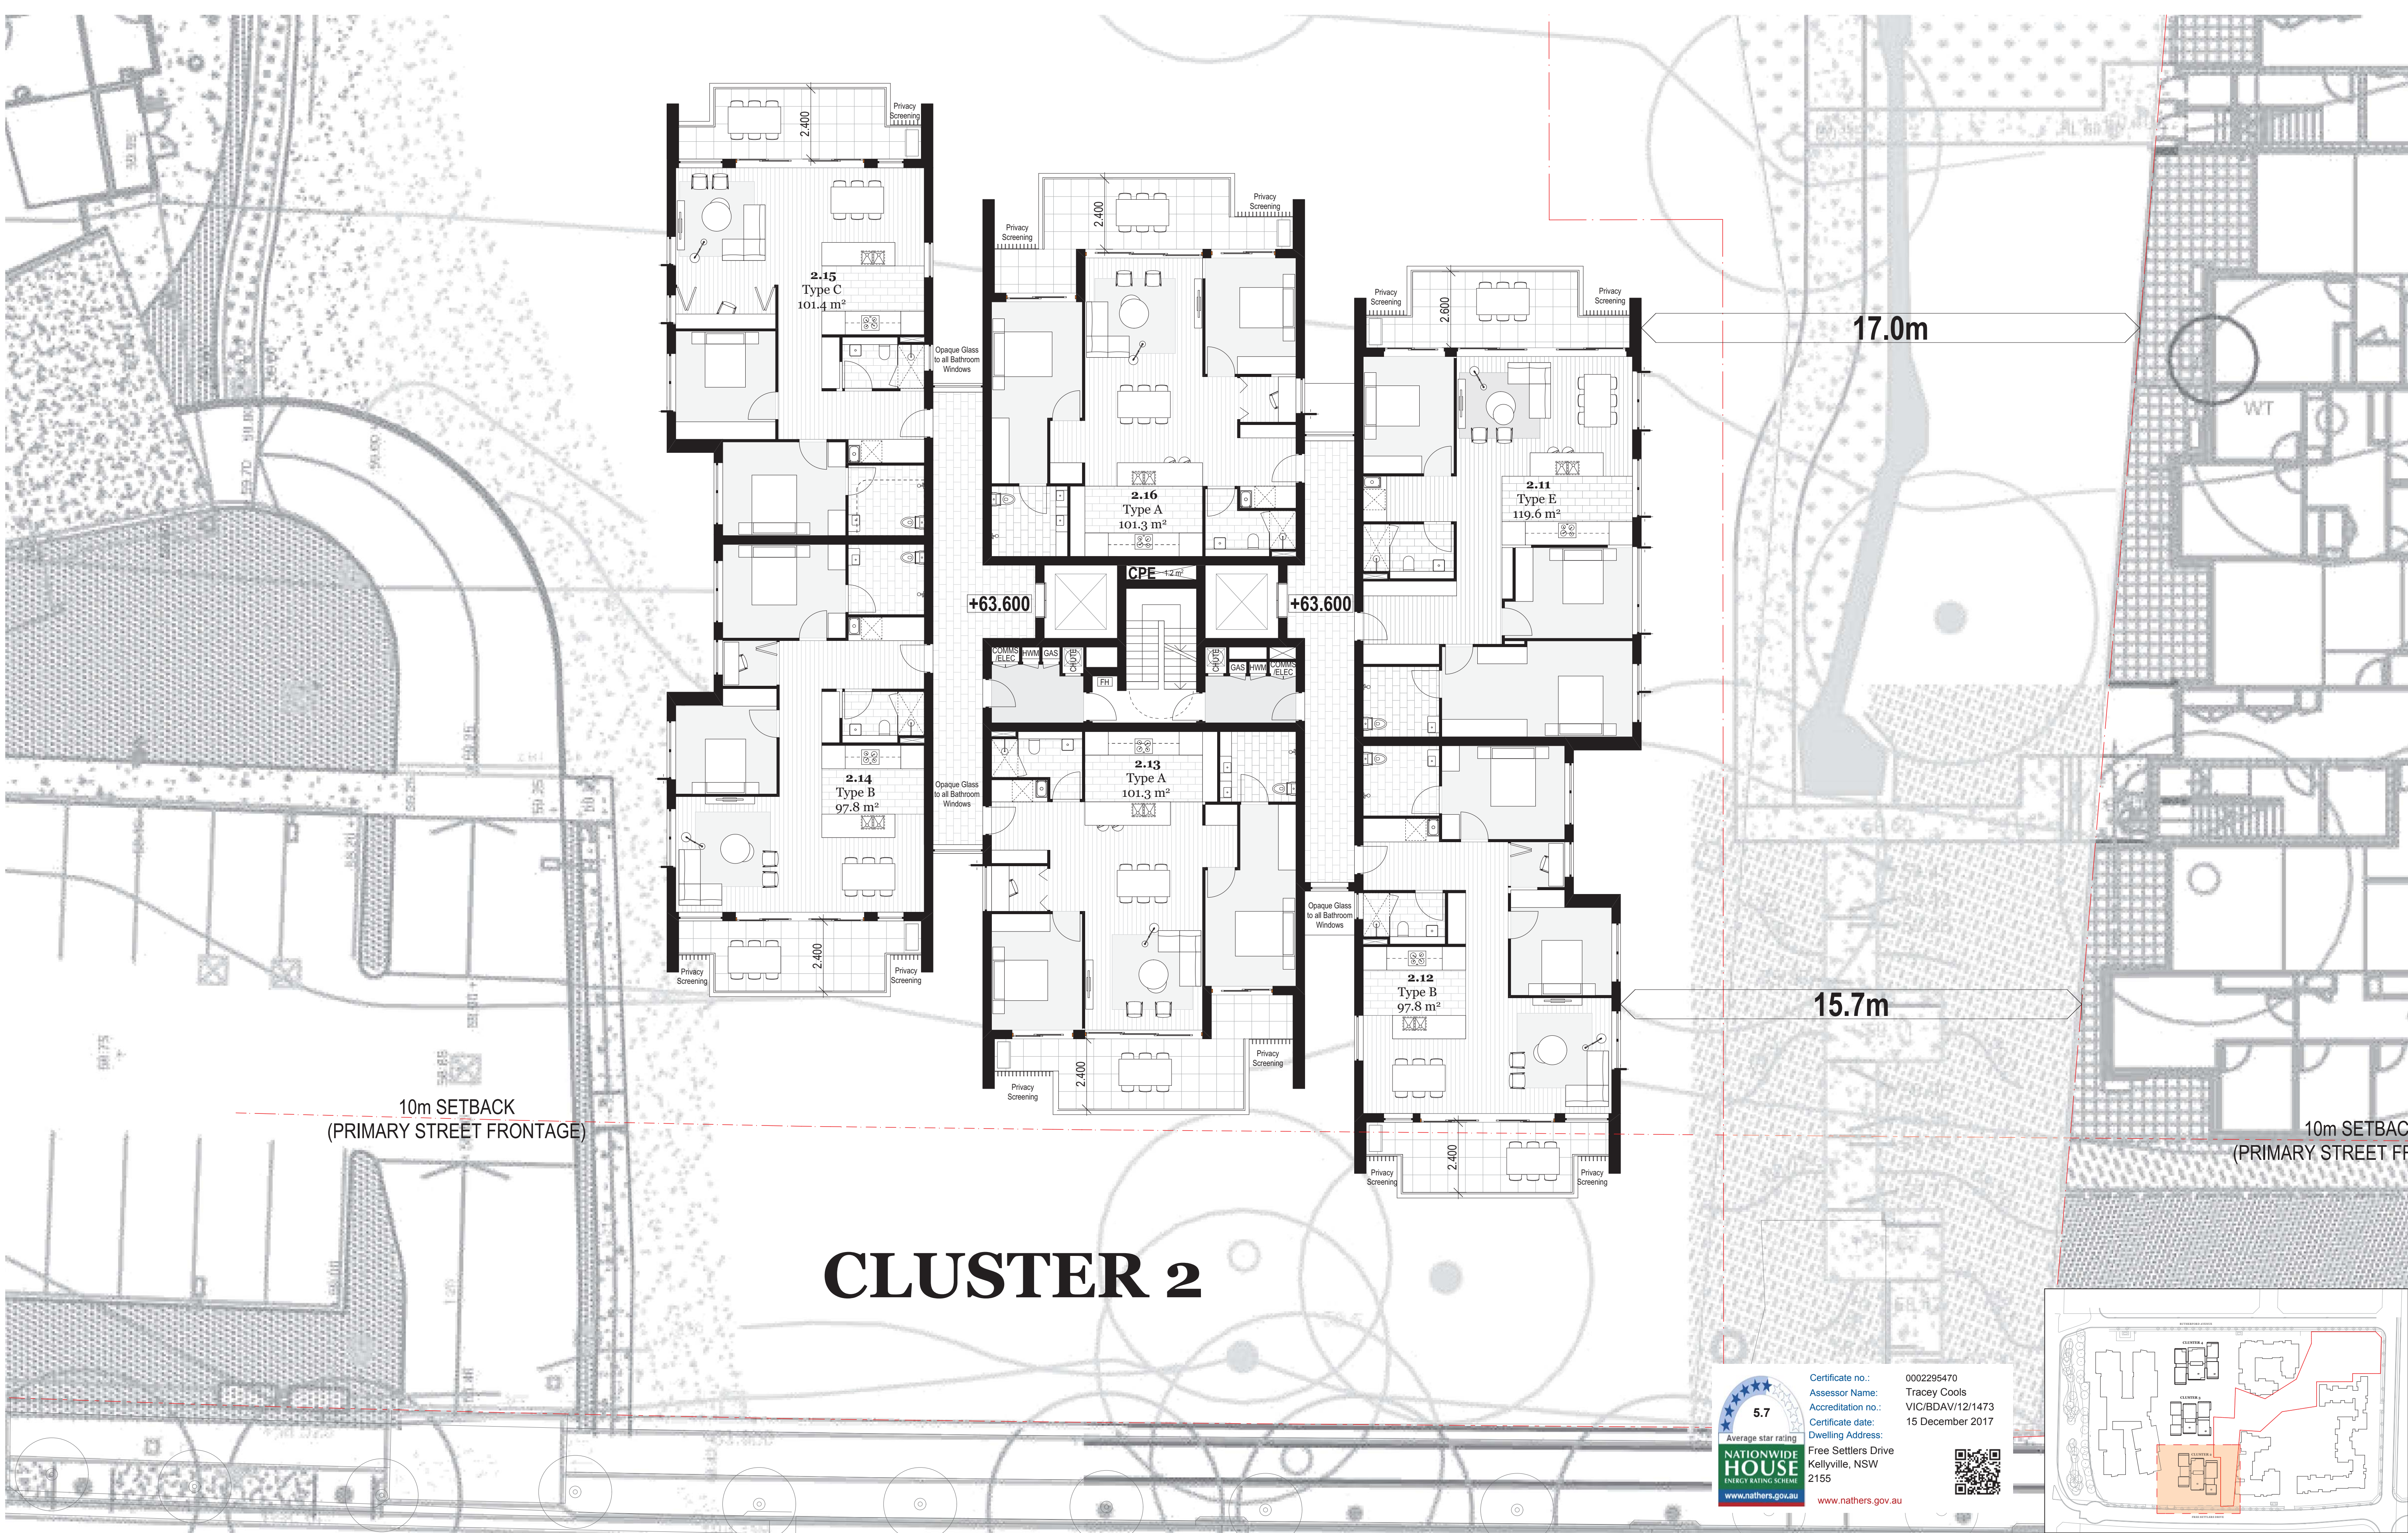

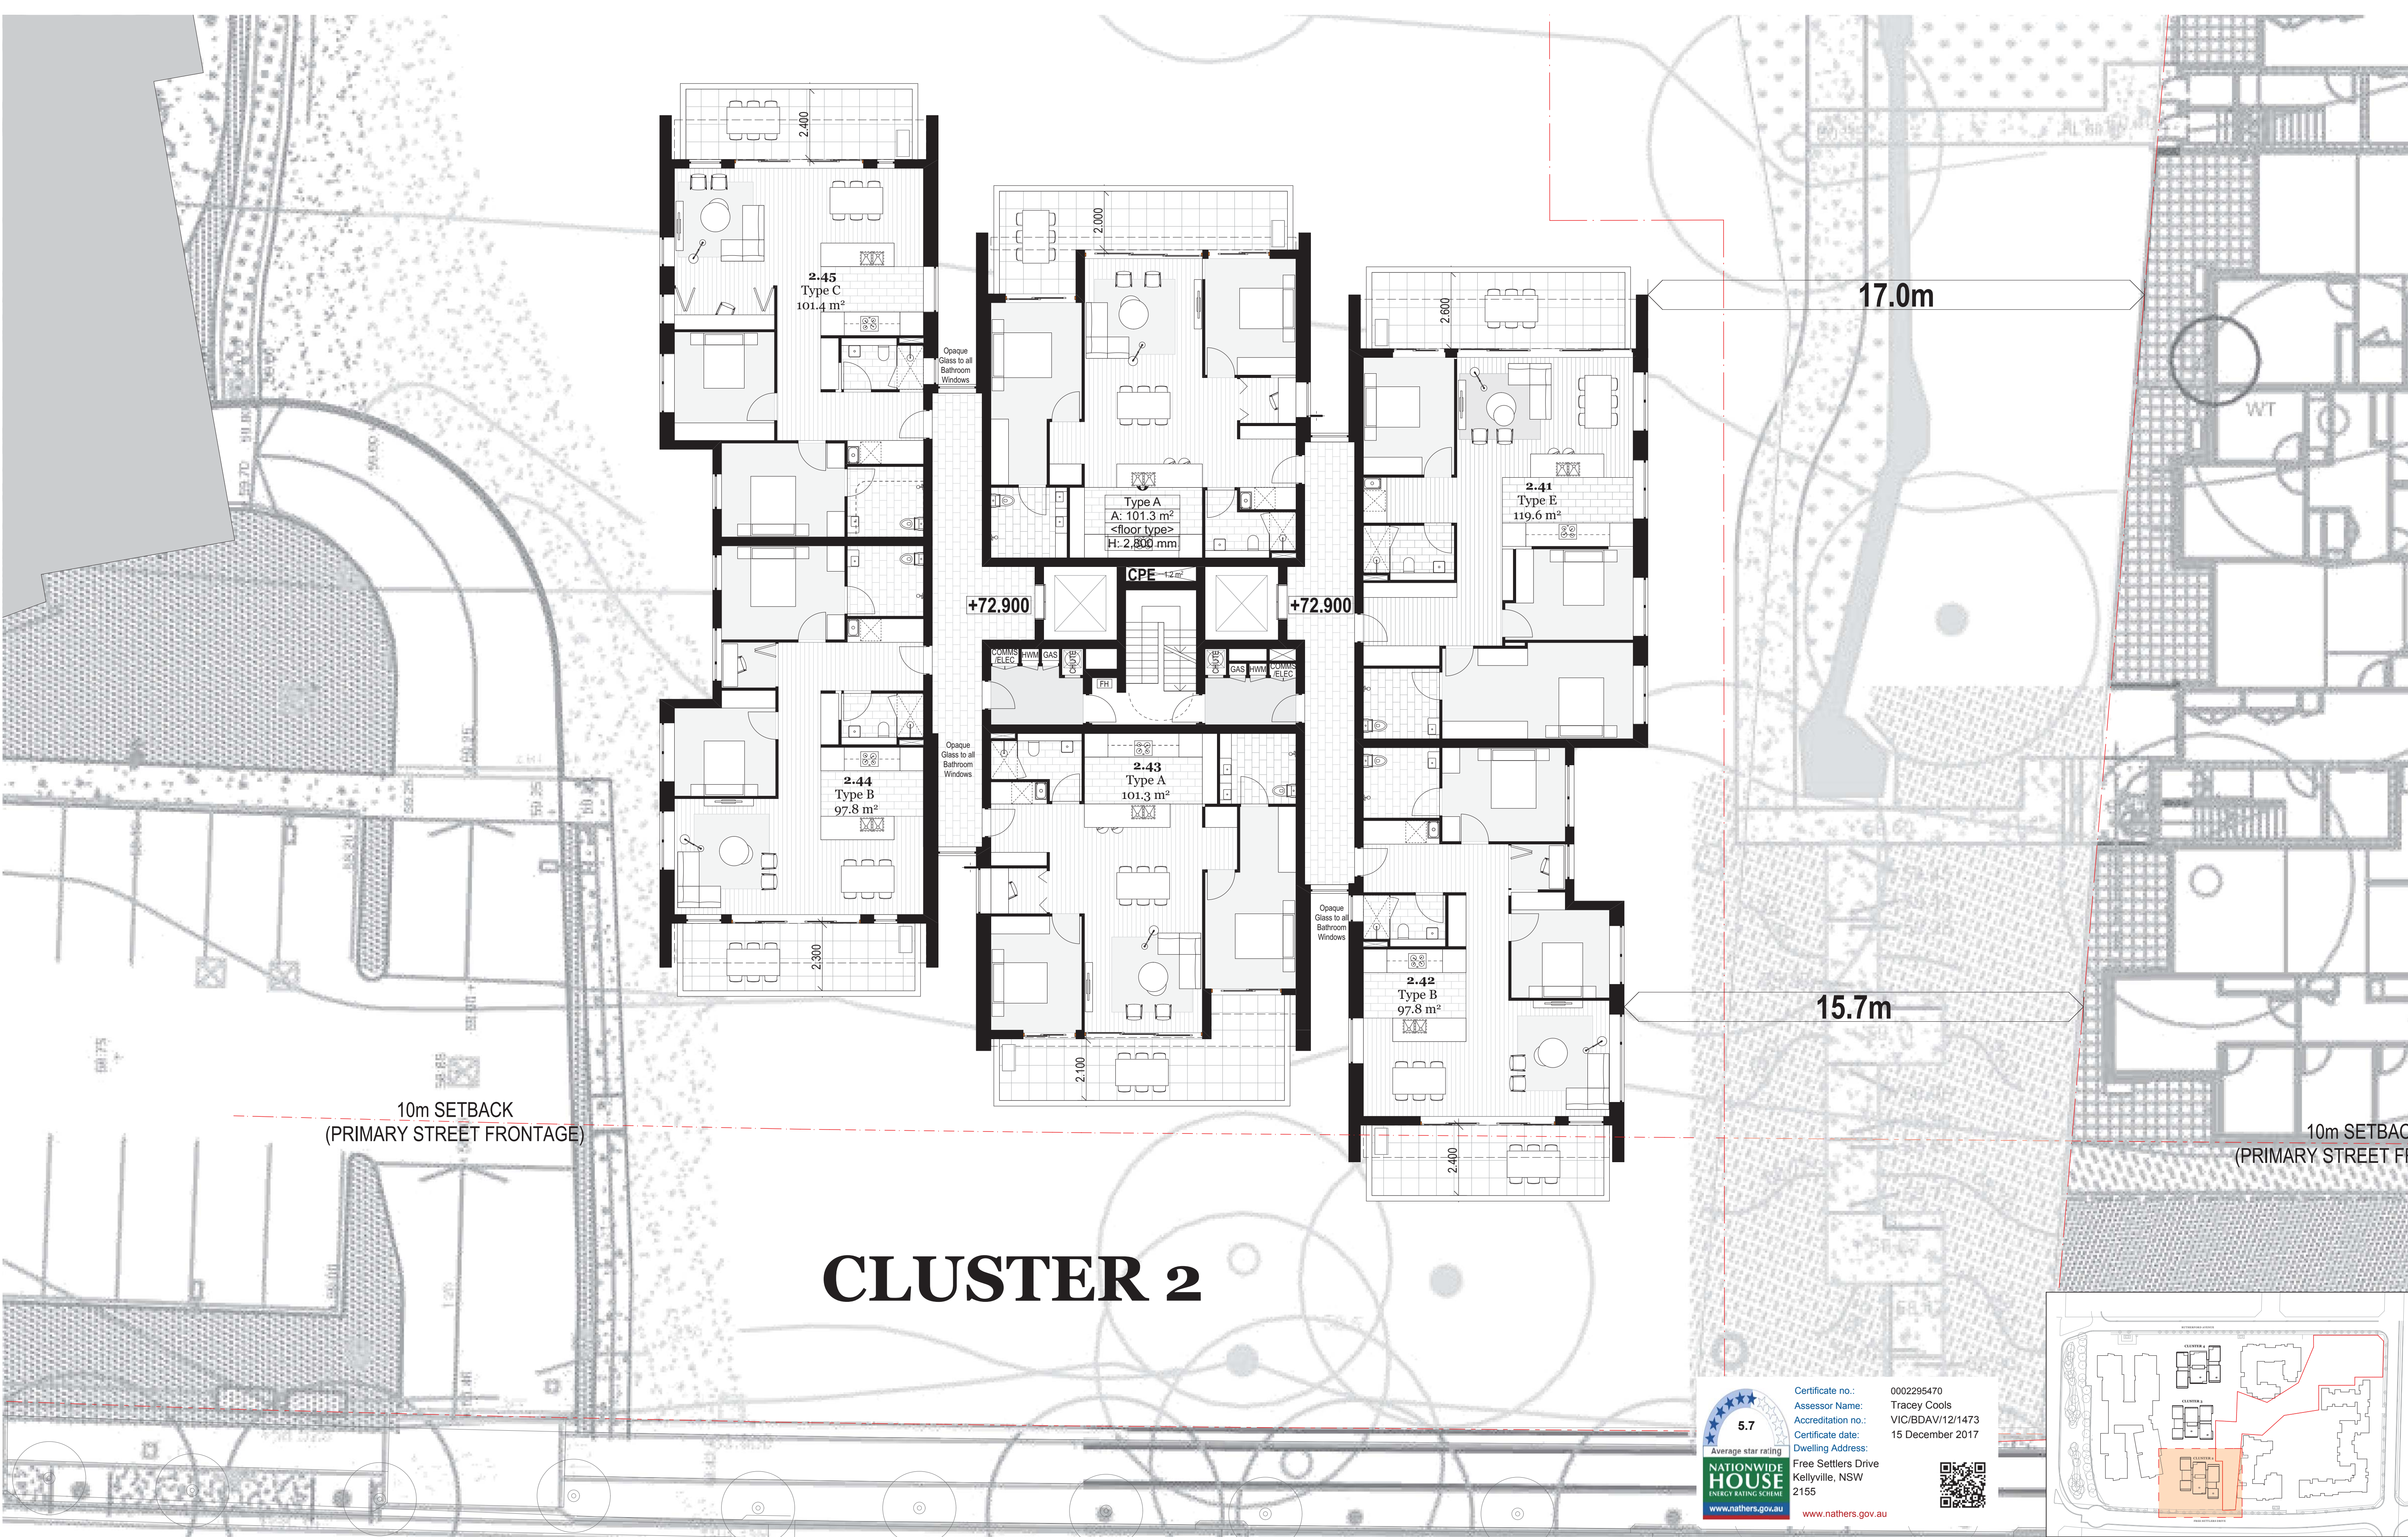


CLUSTER 3

**TREE 048 TO
BE REMOVED**



Existing Vegetable Garden



**Cumberland Plain
Woodland**
REFER LANDSCAPE ARCHITECT

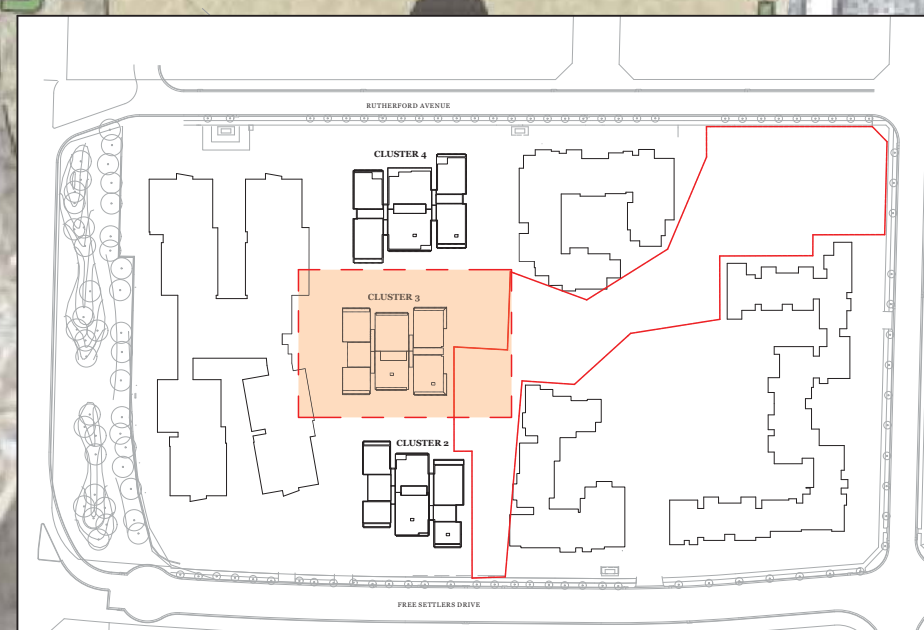


CLUSTER 3

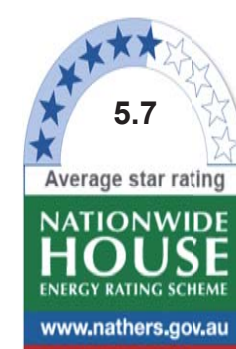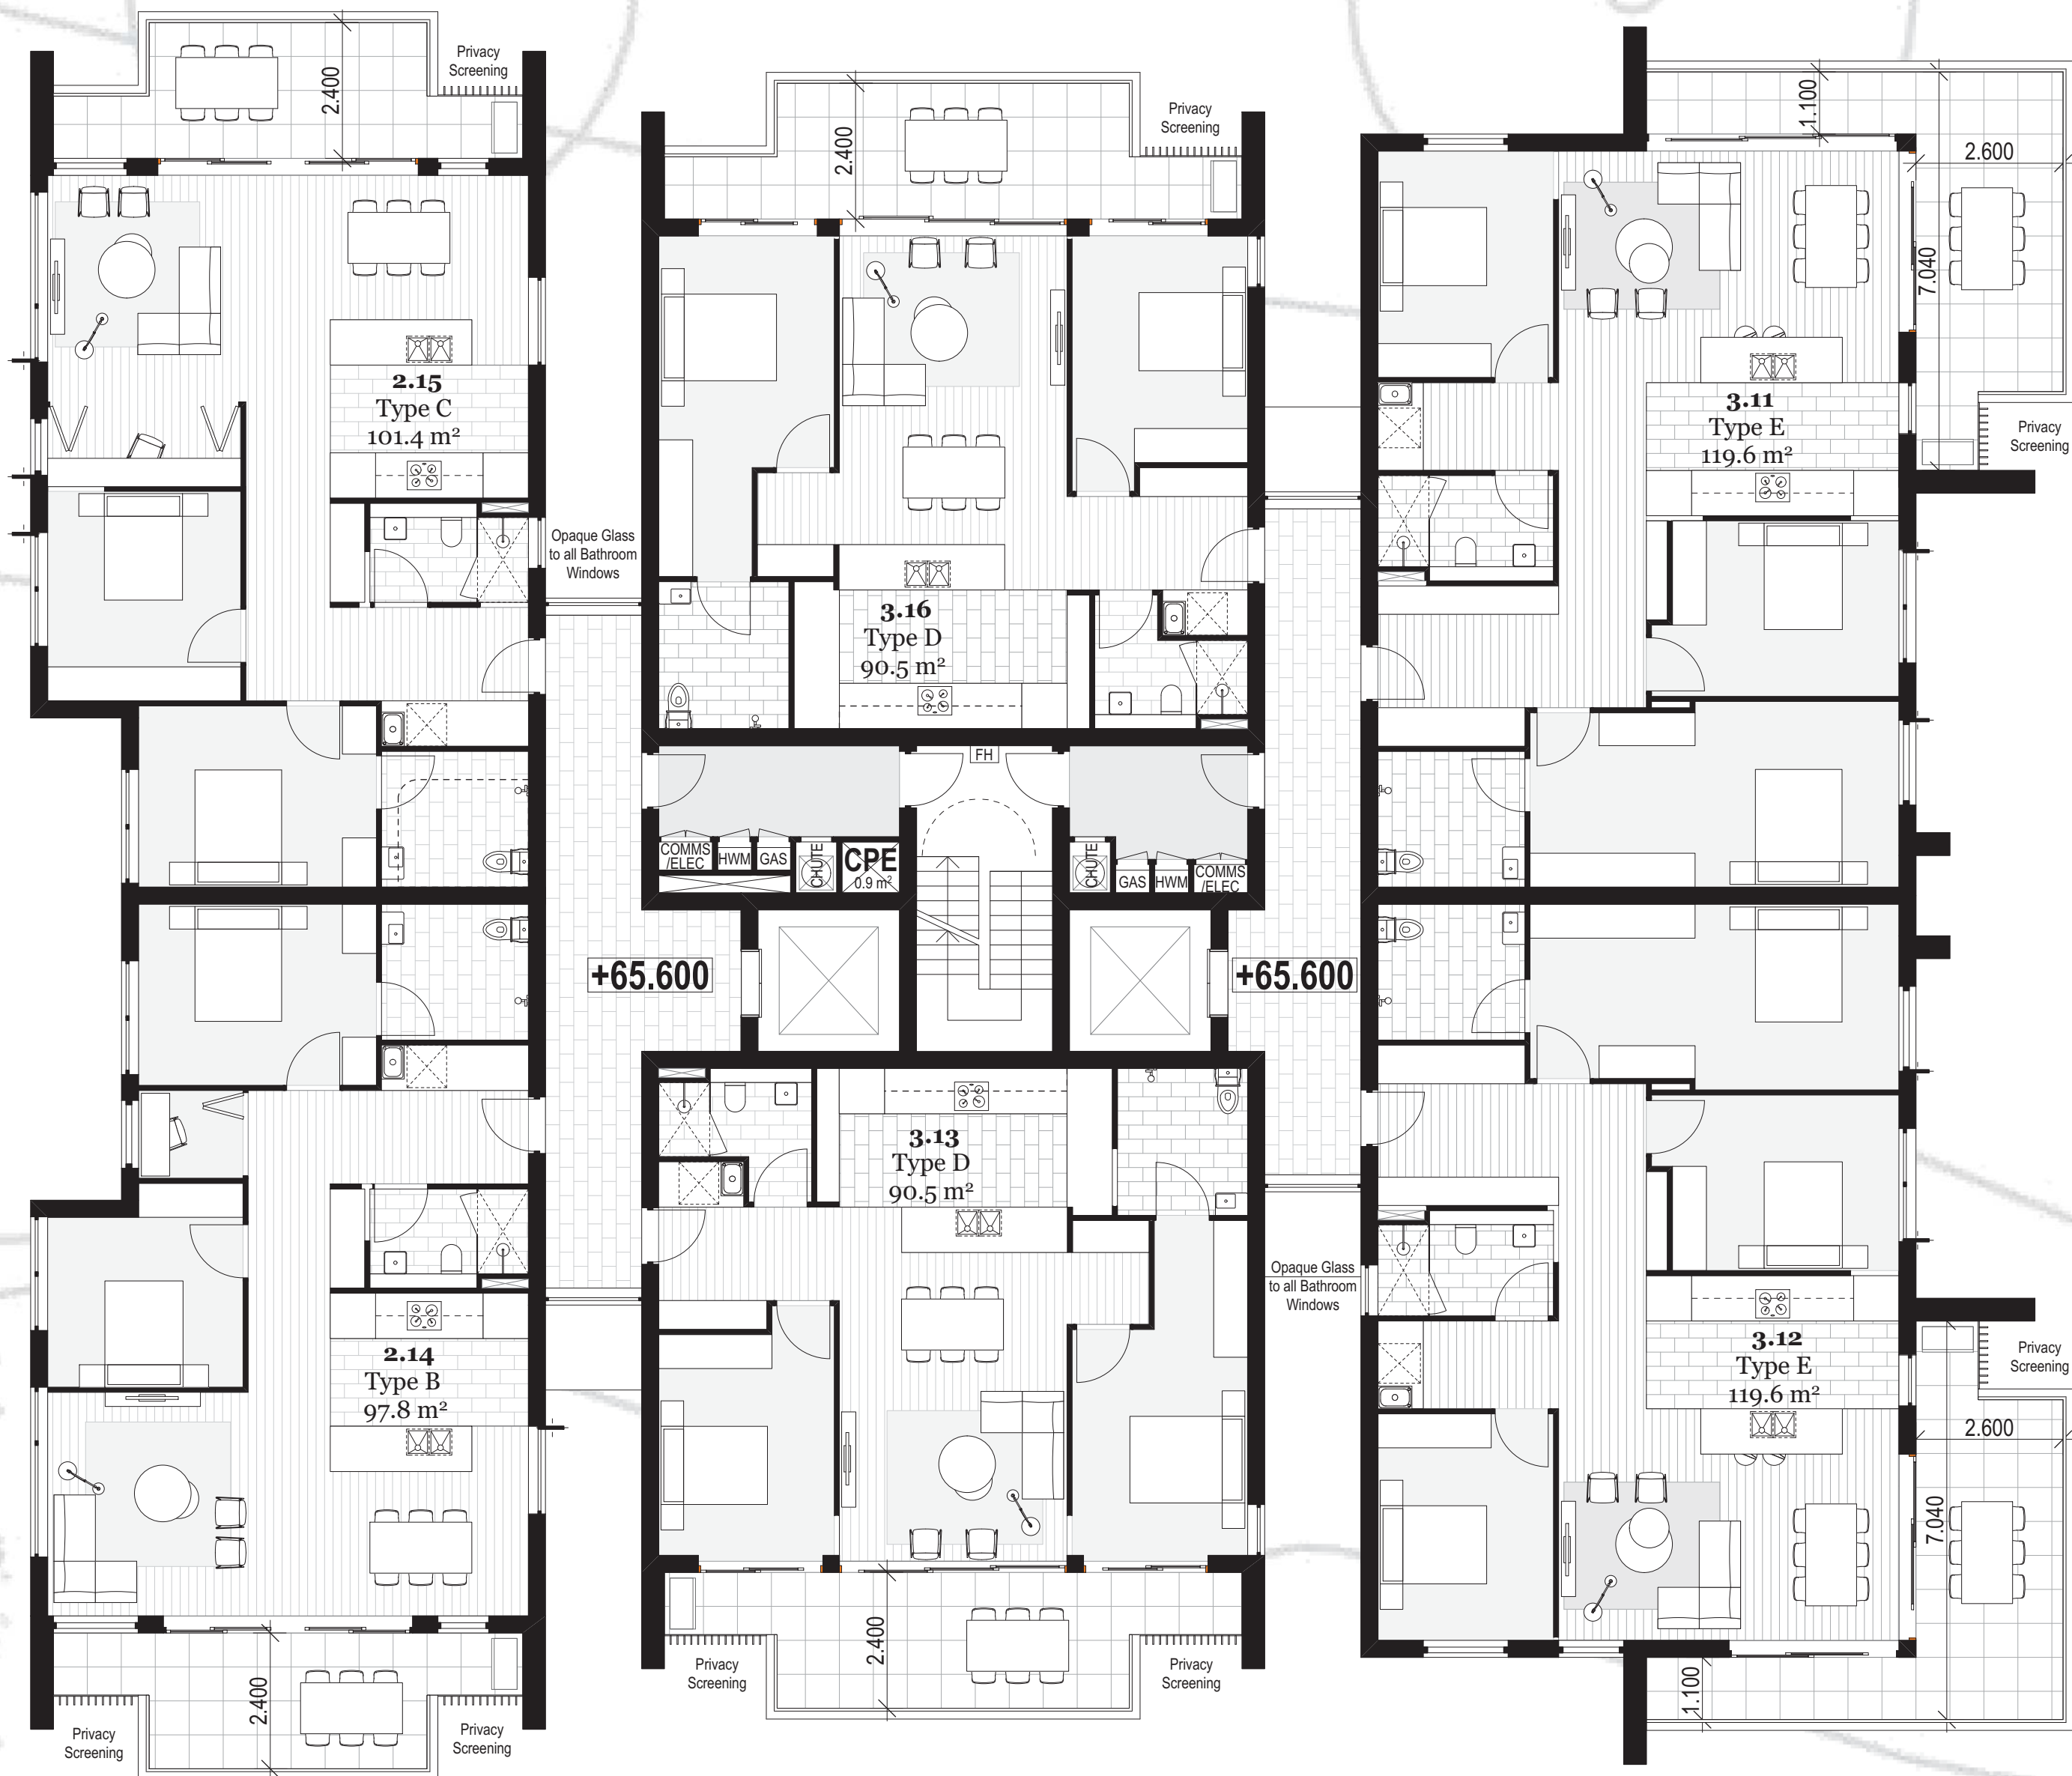

Certificate no.:
Assessor Name:
Accreditation no.:
Certificate date:
Dwelling Address:

0002295470
Tracey Cools
VIC/BDV/12/1473
15 December 2017

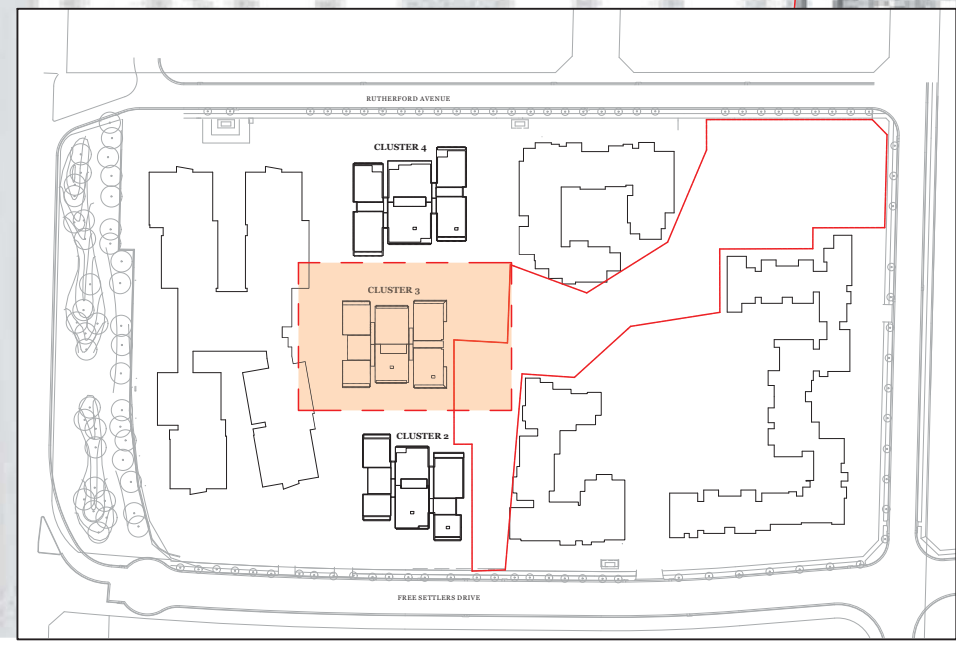

1

Cluster 3 Level 1-3
1:100

Arborist/Bushfire
Travers Bushfire & Ecology
M. 0408 25 280
mshetherid@traverseecology.com.au

BASIX
Efficient Living
P. 02 9970 6818
haylea@efficientliving.com.au

BCA
BM+G
P. 02 9211 7777
paul@bmplusg.com.au

Civil
Wood & Grievie Engineers
P. 02 9521 3088
Jacky.Lee@wge.com.au

Combined Services Engineer
Jones Nicholson
P. 02 9521 3088
Darren.L@jonesnicholson.com.au

DDA
MGAC
P. 02 9692 9322
anthony@mgac.com.au

Fire Engineering
Affinity Fire Engineering
P. 02 9194 0590
todwyer@affinity-eng.com

Landscape Architect
Taylor Brammer
P. 02 9387 8855
lbrammer@taylorbrammer.com.au

Structural Engineering
Wood & Grievie Engineers
P. 02 9484 7000
francis.toledo.silva@wge.com.au

Town Planner
DFP Planning
P. 02 9980 6933
erobertshaw@dfplanning.com.au

Traffic
TTPA
P. 02 9411 5660
ross@ttpa.com.au

Waste
Leigh Design
P. 03 8516 5393
leo@leighdesign.com.au



Rev.	Date	By	Ckd	Description
P5	27/09/2017	PP	MR	Issue for Review - B8 Unit Scheme
P6	20/10/2017	PP	MR	Revised Floor Plans & Basement
P7	16/11/2017	PP	IL	Issue for Review
P8	24/11/2017	PP/IL	IL/MR	Issue for Coordination
A - Prelim	14/12/2017	PP	IL/MR	Issue for Development Application - Preliminary
A	15/12/2017	PP	IL/MR	Issue for Development Application

DKO Architecture (NSW) Pty Ltd
119 Redfern Street
Redfern, NSW 2016
T +61 2 8346 4500
info@DKO.com.au
www.DKO.com.au
ABN: 81956706590

© DKO Architecture (NSW) Pty Ltd
Except as allowed under copyright act, no part of this
drawing may be reproduced or otherwise dealt with
without written permission of DKO Architecture.
NSW: Nominated Architects
Knox de Keijser 2707 | David Randerson 8542

DKO

Project Name
Project Address

Gracewood Village Stg 3
2-8 Free Settlers Drive,
Kellyville, NSW 2155

Project Number
Drawing Name
Scale
Date

11527
Cluster 3 Level 1-3
1:100@ A1,
December 2017


Client

BaptistCare NSW


Drawing Number
Revision

DA232
A

CLUSTER 3

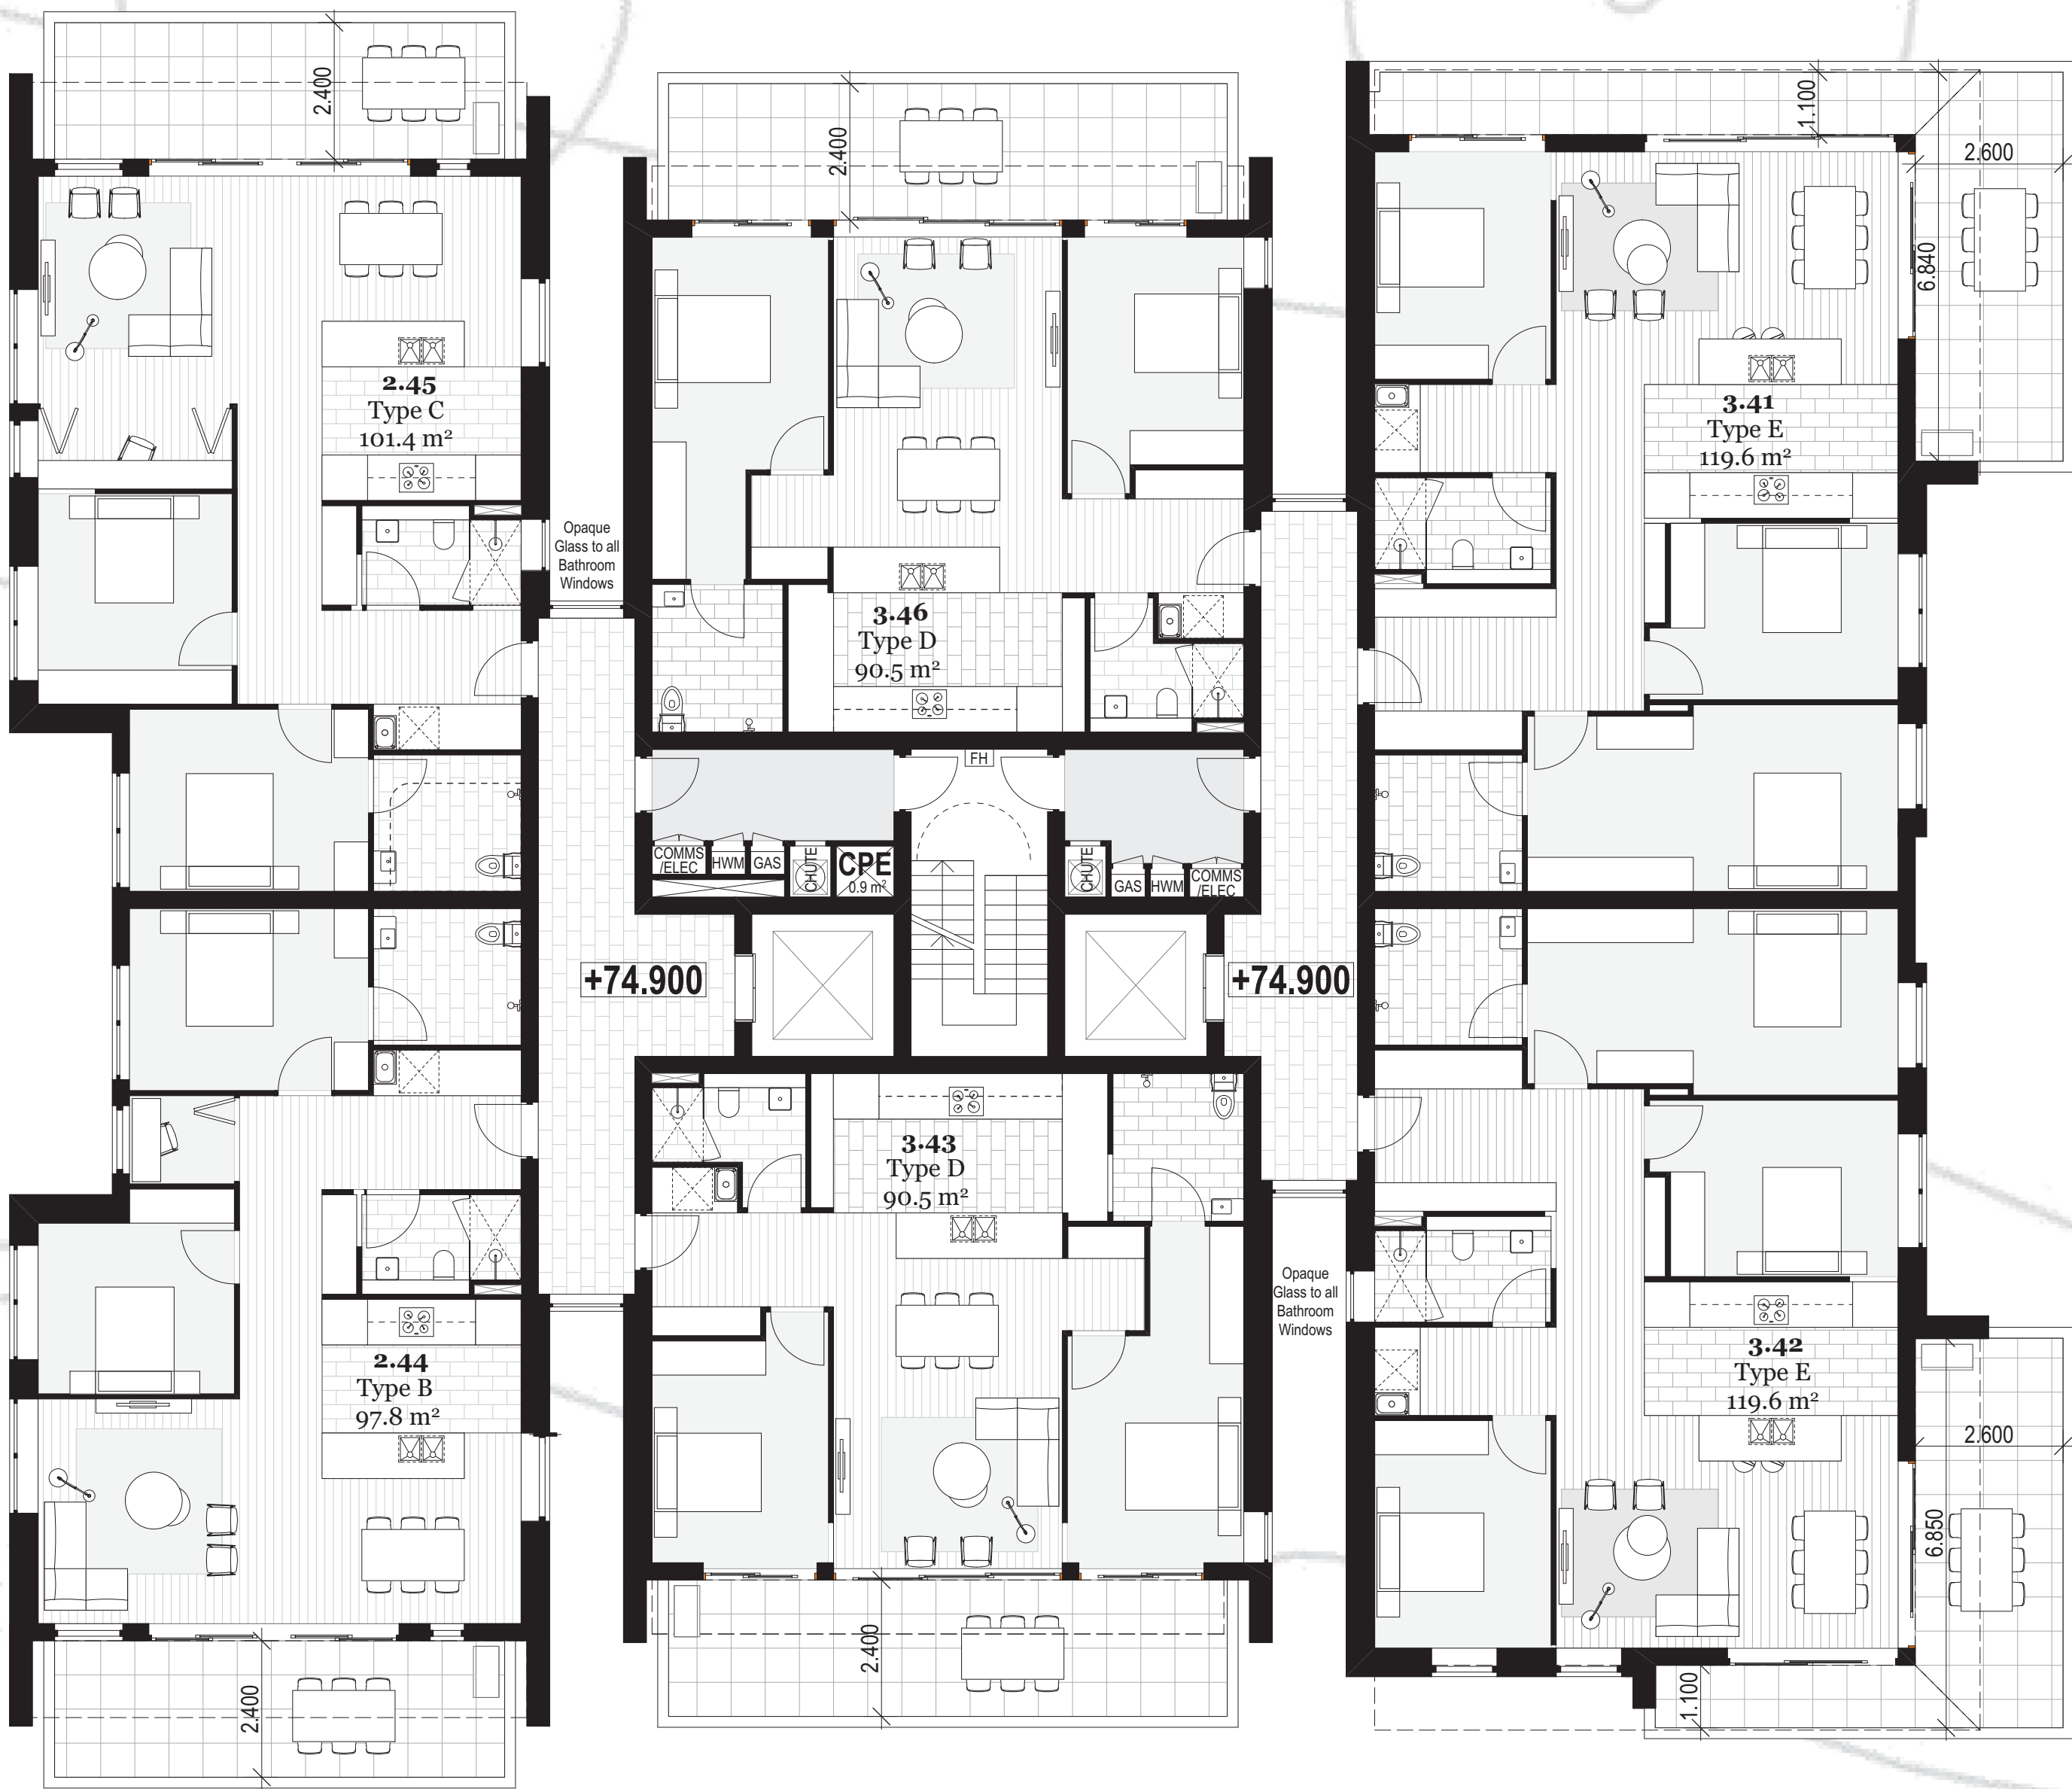

Certificate no.: 0002295470
Assessor Name: Tracey Cools
Accreditation no.: VIC/BDV/12/1473
Certificate date: 15 December 2017
Dwelling Address: Free Settlers Drive Kellyville, NSW 2155
www.nathers.gov.au

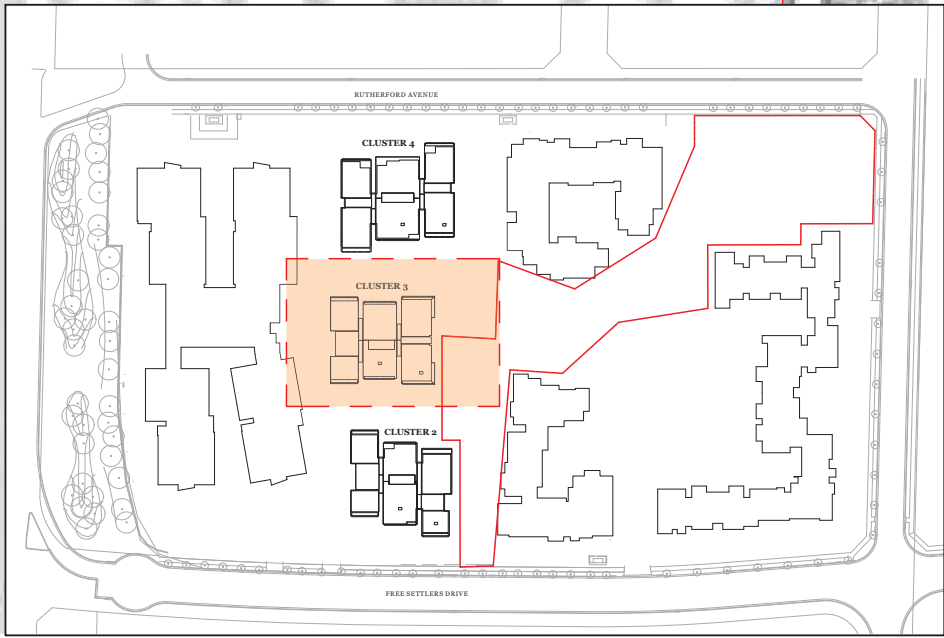

1

Cluster 3 Level 4
1:100

Arborist/Bushfire
Travers Bushfire & Ecology
M_0408 25 280
mshetherid@traverseecology.com.au

Fire Engineering
Affinity Fire Engineering
P_02 9194 0590
todwyer@affinity-eng.com

BASIX
Efficient Living
P_02 9970 0181
haylea@efficientliving.com.au

Landscape Architect
Taylor Brammer
P_02 9387 8855
lbrammer@taylorbrammer.com.au

BCA
BM+G
P_02 9211 7777
paul@bmplusg.com.au

Structural Engineering
Wood & Griev Engineers
P_02 9484 7000
francis.toledo.silva@wge.com.au

Civil
Wood & Griev Engineers
P_02 9521 3088
Jacky.Lee@wge.com.au

Town Planner
DFP Planning
P_02 9980 6933
erobertshaw@dfplanning.com.au

Combined Services Engineer
Jones Nicholson
P_02 9521 3088
Darren.L@jonesnicholson.com.au

Traffic
TTPA
P_02 9411 5660
ross@ttpa.com.au

DDA
MGAC
P_02 9692 9322
anthony@mgac.com.au

Waste
Leigh Design
P_03 8516 5393
leo@leighdesign.com.au



Rev.	Date	By	Ckd	Description
A - Prelim	14/12/2017	PP	IL/MR	Issue for Development Application - Preliminary
A	15/12/2017	PP	IL/MR	Issue for Development Application

DKO Architecture (NSW) Pty Ltd
119 Redfern Street
Redfern, NSW 2016
T +61 2 8346 4500
info@dko.com.au
www.dko.com.au
ABN: 81956706590

© DKO Architecture (NSW) Pty Ltd
Except as allowed under copyright act, no part of this
drawing may be reproduced or otherwise dealt with
without written permission of DKO Architecture.
NSW: Nominated Architects
Knox de Keijser 2707 | David Randerson 8542

DKO

Project Name
Project Address

Gracewood Village Stg 3
2-8 Free Settlers Drive,
Kellyville, NSW 2155

Project Number
Drawing Name
Scale
Date


11527
Cluster 3 Level 4
1:100@ A1,
December 2017

Client

BaptistCare NSW

Drawing Number
Revision

DA233
A

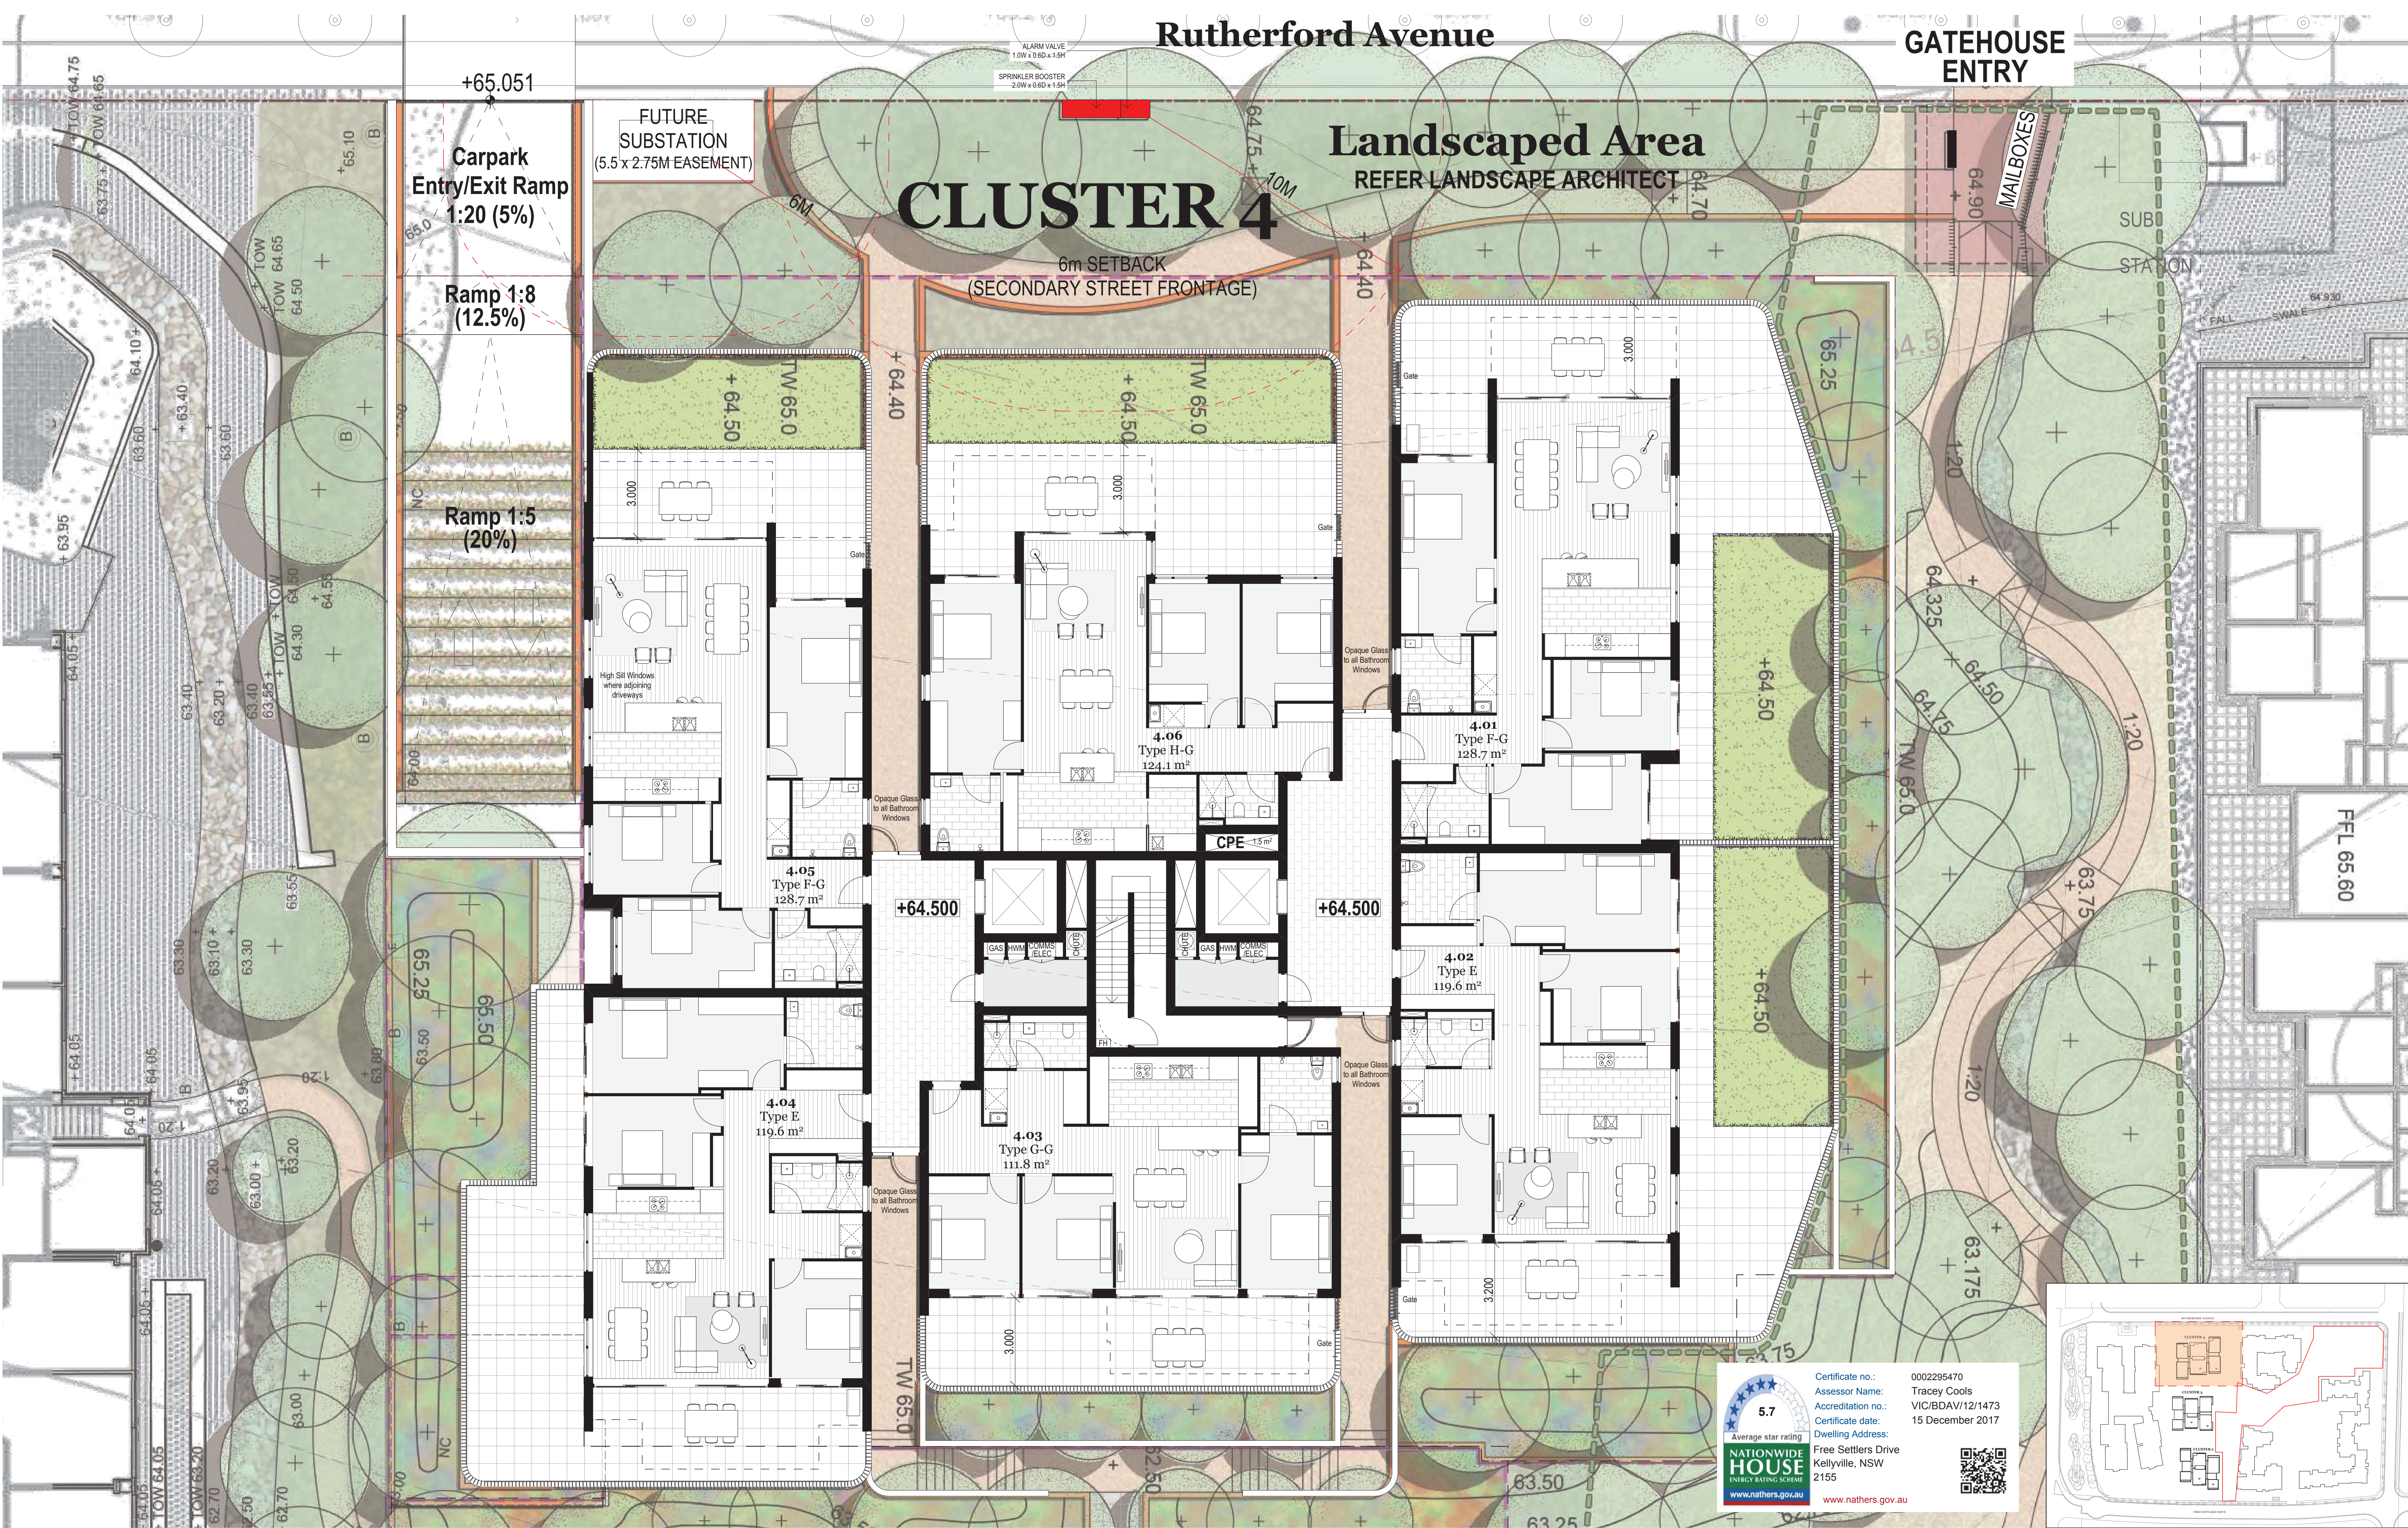

1

Cluster 4 Ground
1:100

Arborist/Bushfire
Travers Bushfire & Ecology
M. 0408 25 280
msheather@traverseecology.com.au

Fire Engineering
Affinity Fire Engineering
P. 02 9194 0590
todwyer@affinity-eng.com

BASIX
Efficient Living
P. 02 9211 7777
haylea@efficientliving.com.au

Landscape Architect
Taylor Brammer
P. 02 9387 8855
tbrammer@taylorbrammer.com.au

BCA
BM+G
P. 02 9211 7777
paul@bnpplus.com.au

Structural Engineering
Wood & Grievance Engineers
P. 02 9484 7000
francis.tokdo.silva@wge.com.au

Civil
Wood & Grievance Engineers
P. 02 9211 7777
Jacky.Lee@wge.com.au

Town Planner
DFP Planning
P. 02 9880 6933
erobertshaw@dfplanning.com.au

Combined Services Engineer
Jones Nicholson
P. 02 9521 3088
Darren.L@jonesnicholson.com.au

Traffic
TTPA
P. 02 9411 5660
ross@ttpa.com.au

DDA
MGAC
P. 02 9692 9322
anthony@mgac.com.au

Waste
Leigh Design
P. 03 8516 5393
leo@leighdesign.com.au



Rev.	Date	By	Ckd	Description
P5	27/09/2017	PP	MR	Issue for Review - 88 Unit Scheme
P6	20/10/2017	PP	MR	Revised Floor Plans & Basement
P7	16/11/2017	PP	IL	Issue for Review
P8	24/11/2017	PP	ILMR	Issue for Coordination
A - Prelim	14/12/2017	PP	ILMR	Issue for Development Application - Preliminary
A	15/12/2017	PP	ILMR	Issue for Development Application

DKO Architecture (NSW) Pty Ltd
119 Redfern Street
Redfern, NSW 2016
T +61 2 8346 4500
info@dko.com.au
www.dko.com.au
ABN: 81955706590
© DKO Architecture (NSW) Pty Ltd
Except as allowed under copyright act, no part of this
drawing may be reproduced or otherwise dealt with
without written permission of DKO Architecture
NSW: Nominated Architects
Knox de Reijger 3707 David Randerson 8542

DKO

Project Name
Project Address
Client

Gracewood Village Stg 3
2-8 Free Settlers Drive,
Kellyville, NSW 2155

BaptistCare NSW


Project Number
Drawing Name
Scale
Date


Drawing Number
Revision
DA241
A


11527
Cluster 4 Ground Floor Plan
1:100@ A1,
December 2017

Certificate no.: 0002295470
Assessor Name: Tracey Cools
Accreditation no.: VIC/BDAY/12/1473
Certificate date: 15 December 2017
Dwelling Address: Free Settlers Drive
Kellyville, NSW
2155
www.nathers.gov.au

5.7
Average star rating
NATIONWIDE HOUSE
ENERGY RATING SCHEME
www.nathers.gov.au

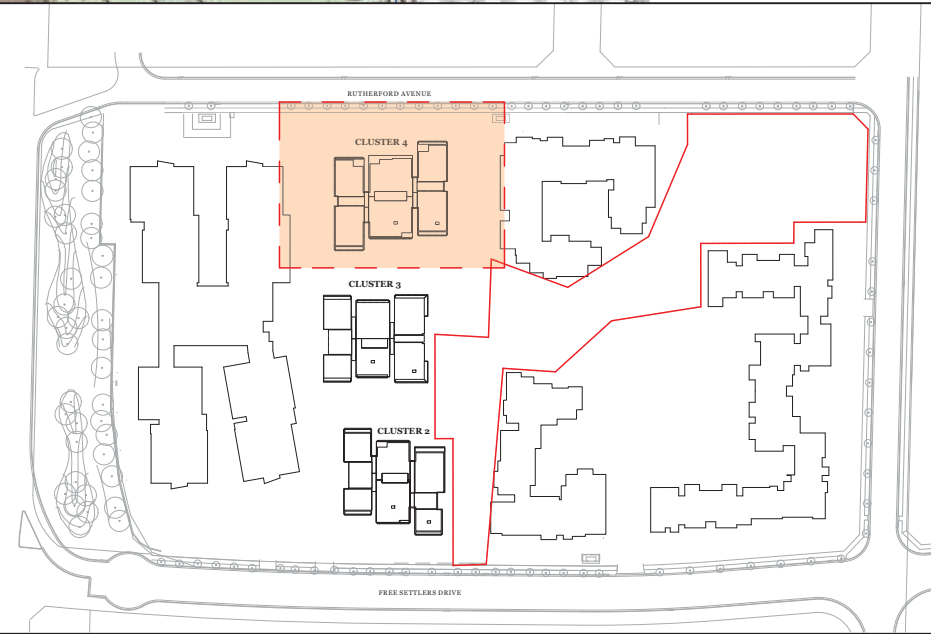

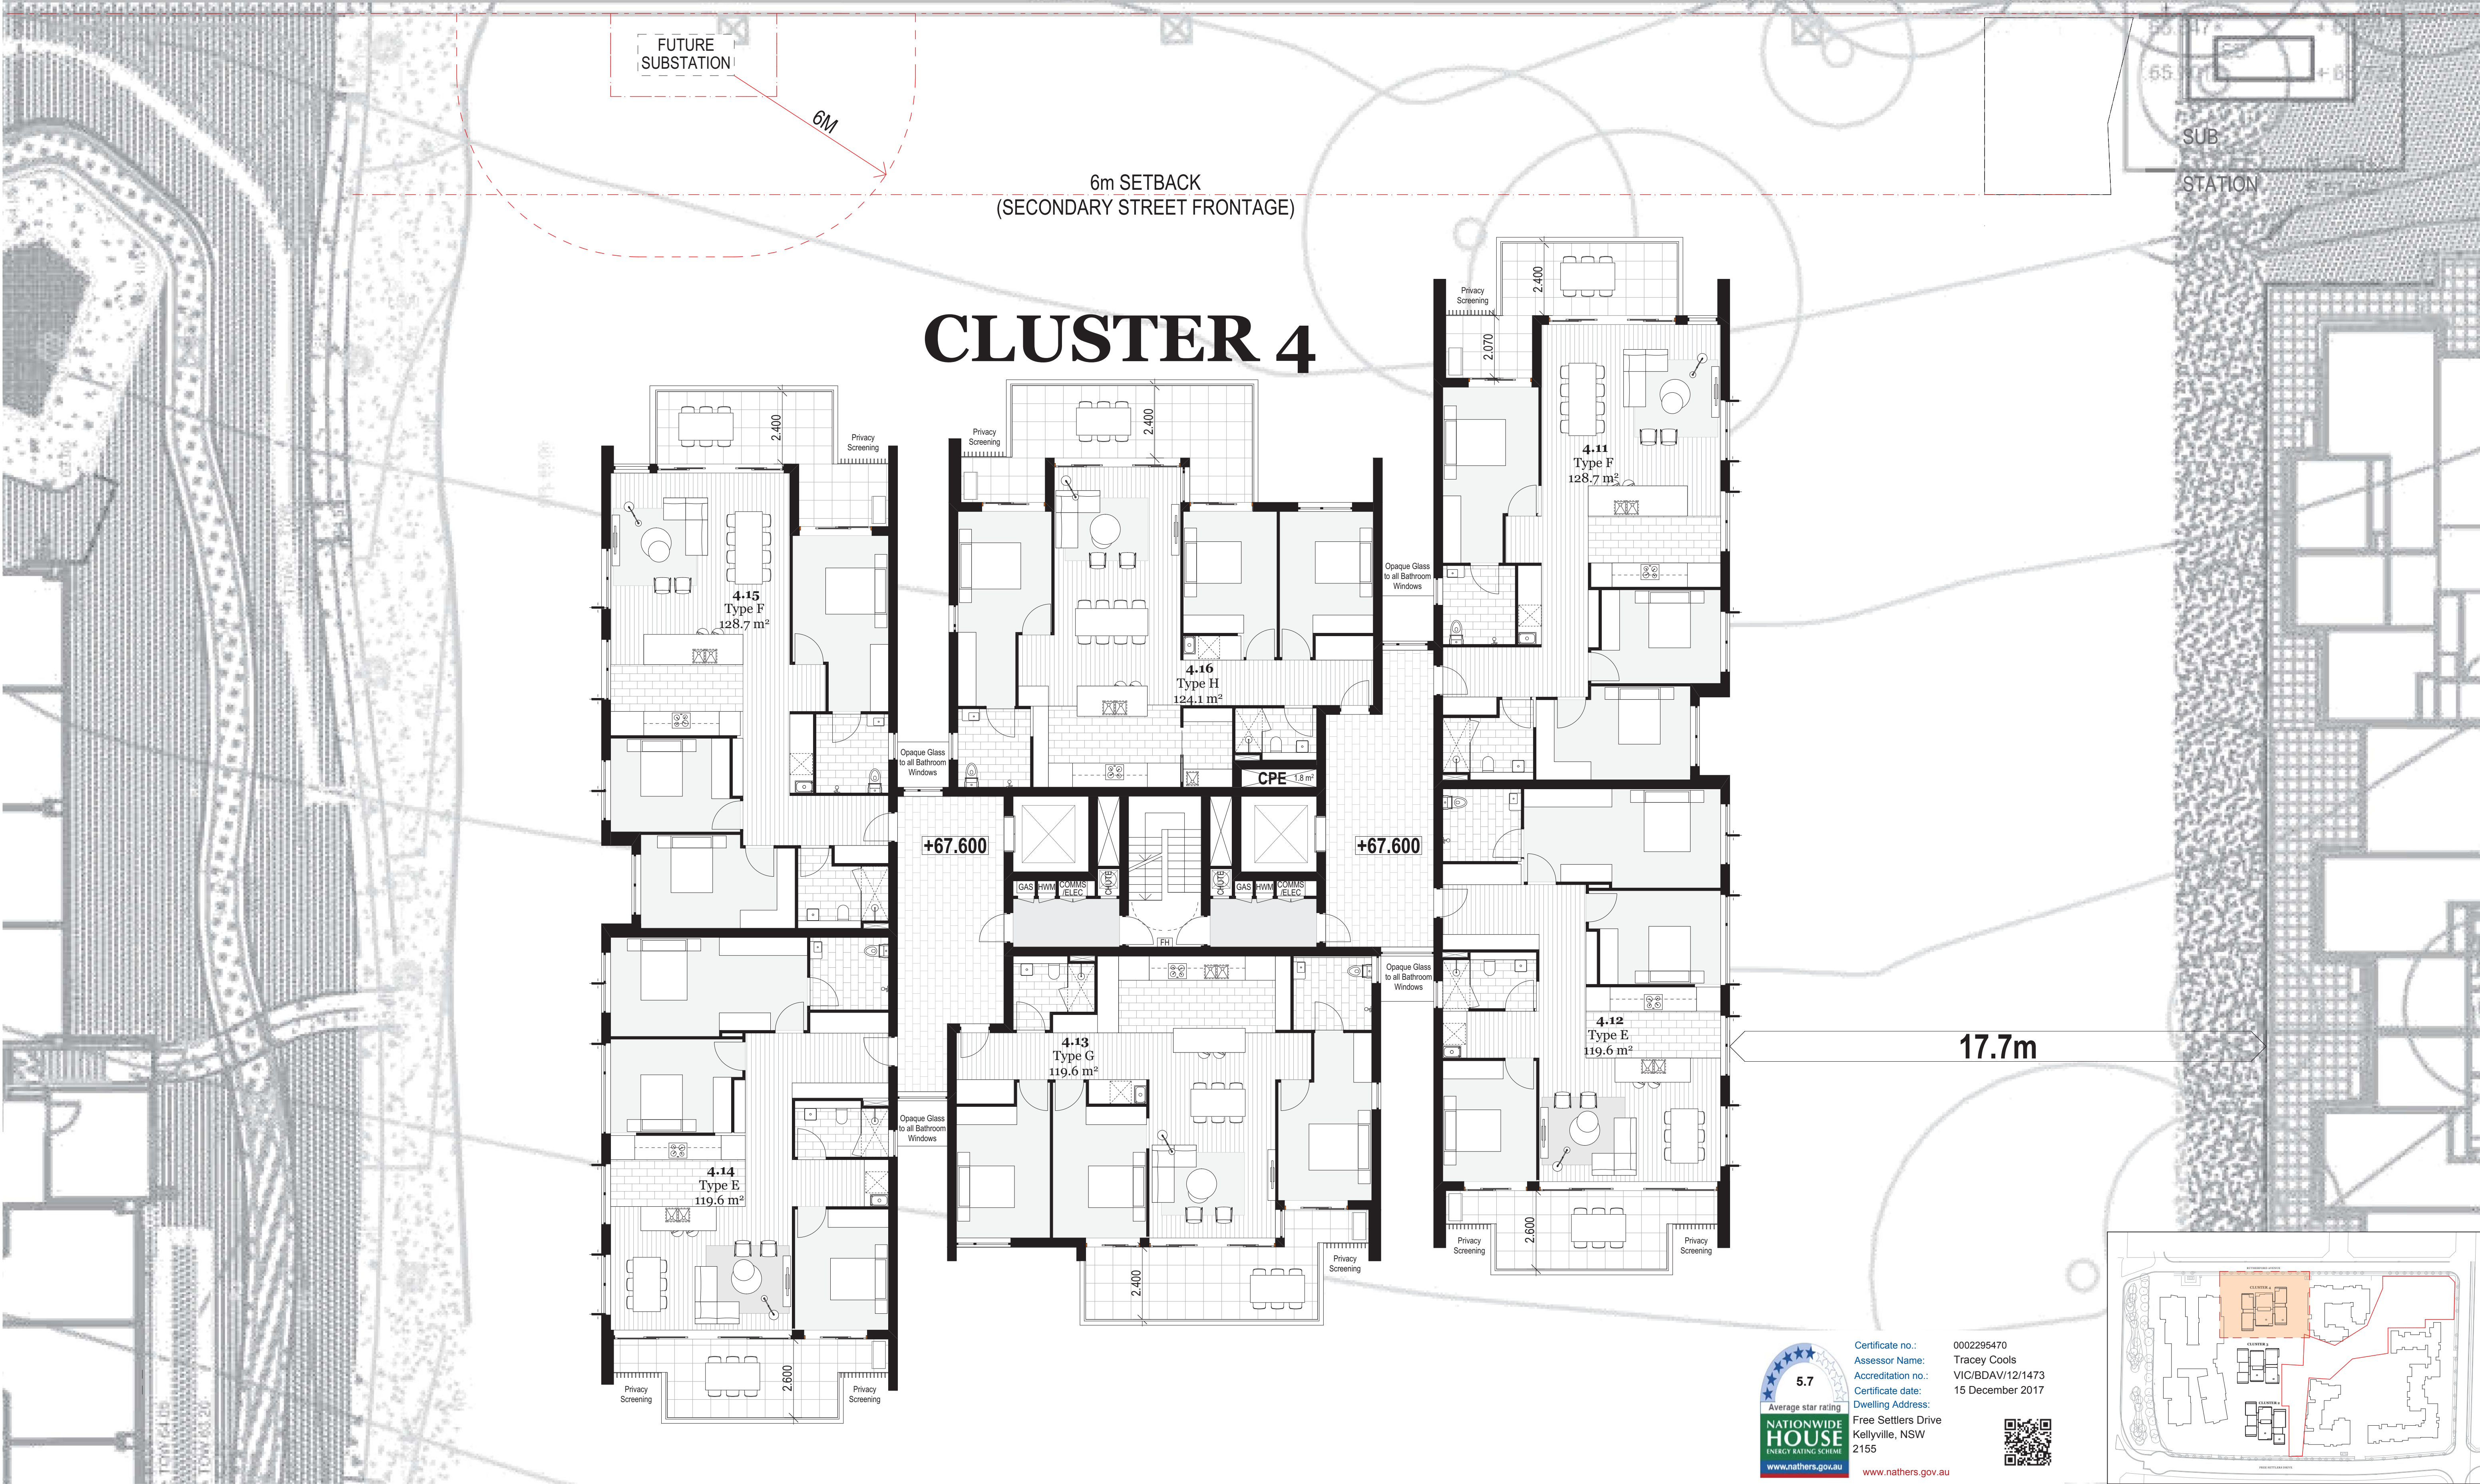

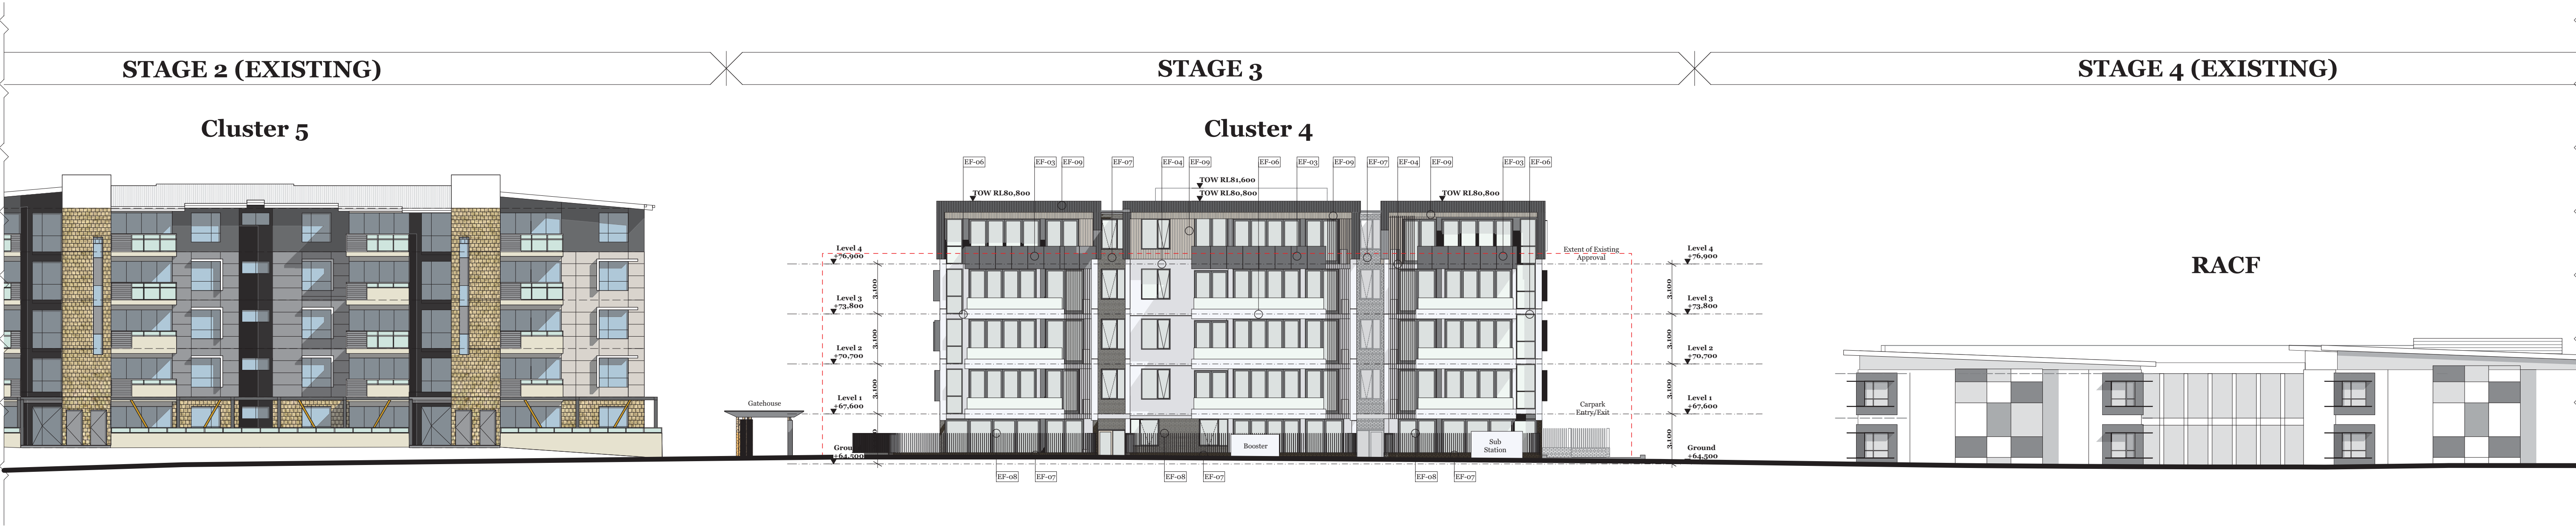

1 Rutherford Avenue Street Elevation (North-East)
1:200



2 South East Elevation
1:200



EXTERNAL FINISHES LEGEND
REFER TO DRAWING DA312

- EF-01 EXTERNAL CLADDING
COMPOSITE PANEL LIGHT COLOUR
- EF-02 EXTERNAL CLADDING
COLORBOND METAL SHEET DARK
- EF-03 EXTERNAL CLADDING
COLORBOND METAL SHEET GREY
- EF-04 PAINT FINISH
MID GREY
- EF-05 PAINT FINISH
BLACK
- EF-06 PAINT FINISH
WHITE
- EF-07 FACE BRICK
BROWN & RED MIX
- EF-08 SCREENS
POWDERCOAT - MID GREY
- EF-09 EXTERNAL CLADDING
TIMBER COMPOSITE



Certificate no.: 0002295470
Assessor Name: Tracey Cools
Accreditation no.: VIC/BDV/12/1473
Certificate date: 15 December 2017
Dwelling Address: Free Settlers Drive
Kellyville, NSW 2155



www.nathers.gov.au

STAGE 2 (EXISTING)

STAGE 3

STAGE 2 (EXISTING)

RACF

Cluster 2

Cluster 1

Garbage
Truck
Entry/Exit

Free Settlers Drive

1

Free Settlers Drive Elevation (South-West)
1:200

STAGE 3

Cluster 4

Cluster 3

Cluster 2

Rutherford Ave

Free Settlers Drive

2

North West Elevation
1:200

EXTERNAL FINISHES LEGEND

REFER TO DRAWING DA312

- | | |
|-------|---|
| EF-01 | EXTERNAL CLADDING
COMPOSITE PANEL LIGHT COLOUR |
| EF-02 | EXTERNAL CLADDING
COLORBOND METAL SHEET DARK |
| EF-03 | EXTERNAL CLADDING
COLORBOND METAL SHEET GREY |
| EF-04 | PAINT FINISH
MID GREY |
| EF-05 | PAINT FINISH
BLACK |
| EF-06 | PAINT FINISH
WHITE |
| EF-07 | FACE BRICK
BROWN & RED MIX |
| EF-08 | SCREENS
POWDERCOAT - MID GREY |
| EF-09 | EXTERNAL CLADDING
TIMBER COMPOSITE |



Certificate no.: 0002295470
Assessor Name: Tracey Cools
Accreditation no.: VIC/BDV/12/1473
Certificate date: 15 December 2017

Dwelling Address:
Free Settlers Drive
Kellyville, NSW
2155

www.nathers.gov.au



Arborist/Bushfire
Travers Bushfire & Ecology
M_0408 25 280
mshetherid@traverseecology.com.au

Fire Engineering
Affinity Fire Engineering
P_02 9194 0590
todwyer@affinity-eng.com

BASIX
Efficient Living
P_02 9970 6181
hayleye@efficientliving.com.au

Landscape Architect
Taylor Brammer
P_02 9387 8855
tbrammer@taylorbrammer.com.au

BCA
BM+G
P_02 9211 7777
paul@bmplusg.com.au

Structural Engineering
Wood & Griev Engineers
P_02 8484 700
francis.toledo.silva@wge.com.au

Civil
Wood & Griev Engineers
P_02 8484 7047
jacky.lee@wge.com.au

Town Planner
DFP Planning
P_02 9980 6933
erobertshaw@dfplanning.com.au

Combined Services Engineer
Jones Nicholson
P_02 9521 3088
DarrenL@jonesnicholson.com.au

Traffic
TTPA
P_02 9411 5660
ross@ttpa.com.au

DDA
MGAC
P_02 9692 9322
anthony@mgac.com.au

Waste
Leigh Design
P_03 8516 5393
leo@leighdesign.com.au

Rev.	Date	By	Ckd	Description
01	16/11/2017	PP	IL	Issue for Review
P1	24/11/2017	PP/IL	IL/MR	Issue for Coordination
A - Prelim	14/12/2017	PP	IL/MR	Issue for Development Application - Preliminary
A	15/12/2017	PP	IL/MR	Issue for Development Application

DKO Architecture (NSW) Pty Ltd
119 Redfern Street
Redfern, NSW 2016
T +61 2 8346 4500
info@DKO.com.au
www.DKO.com.au
ABN: 81956706590

© DKO Architecture (NSW) Pty Ltd
Except as allowed under copyright act, no part of this
drawing may be reproduced or otherwise dealt with
without written permission of DKO Architecture
NSW: Nominated Architects
Knox de Keijser 2767 | David Randerson 8542

DKO

Project Name

Project Address

Gracewood Village Stg 3
2-8 Free Settlers Drive,
Kellyville, NSW 2155

Project Number

Drawing Name

Scale

Date

11527

Site Elevations

1:200@ A1

December 2017

Client


BaptistCare NSW

Drawing Number


Revision

DA301

A

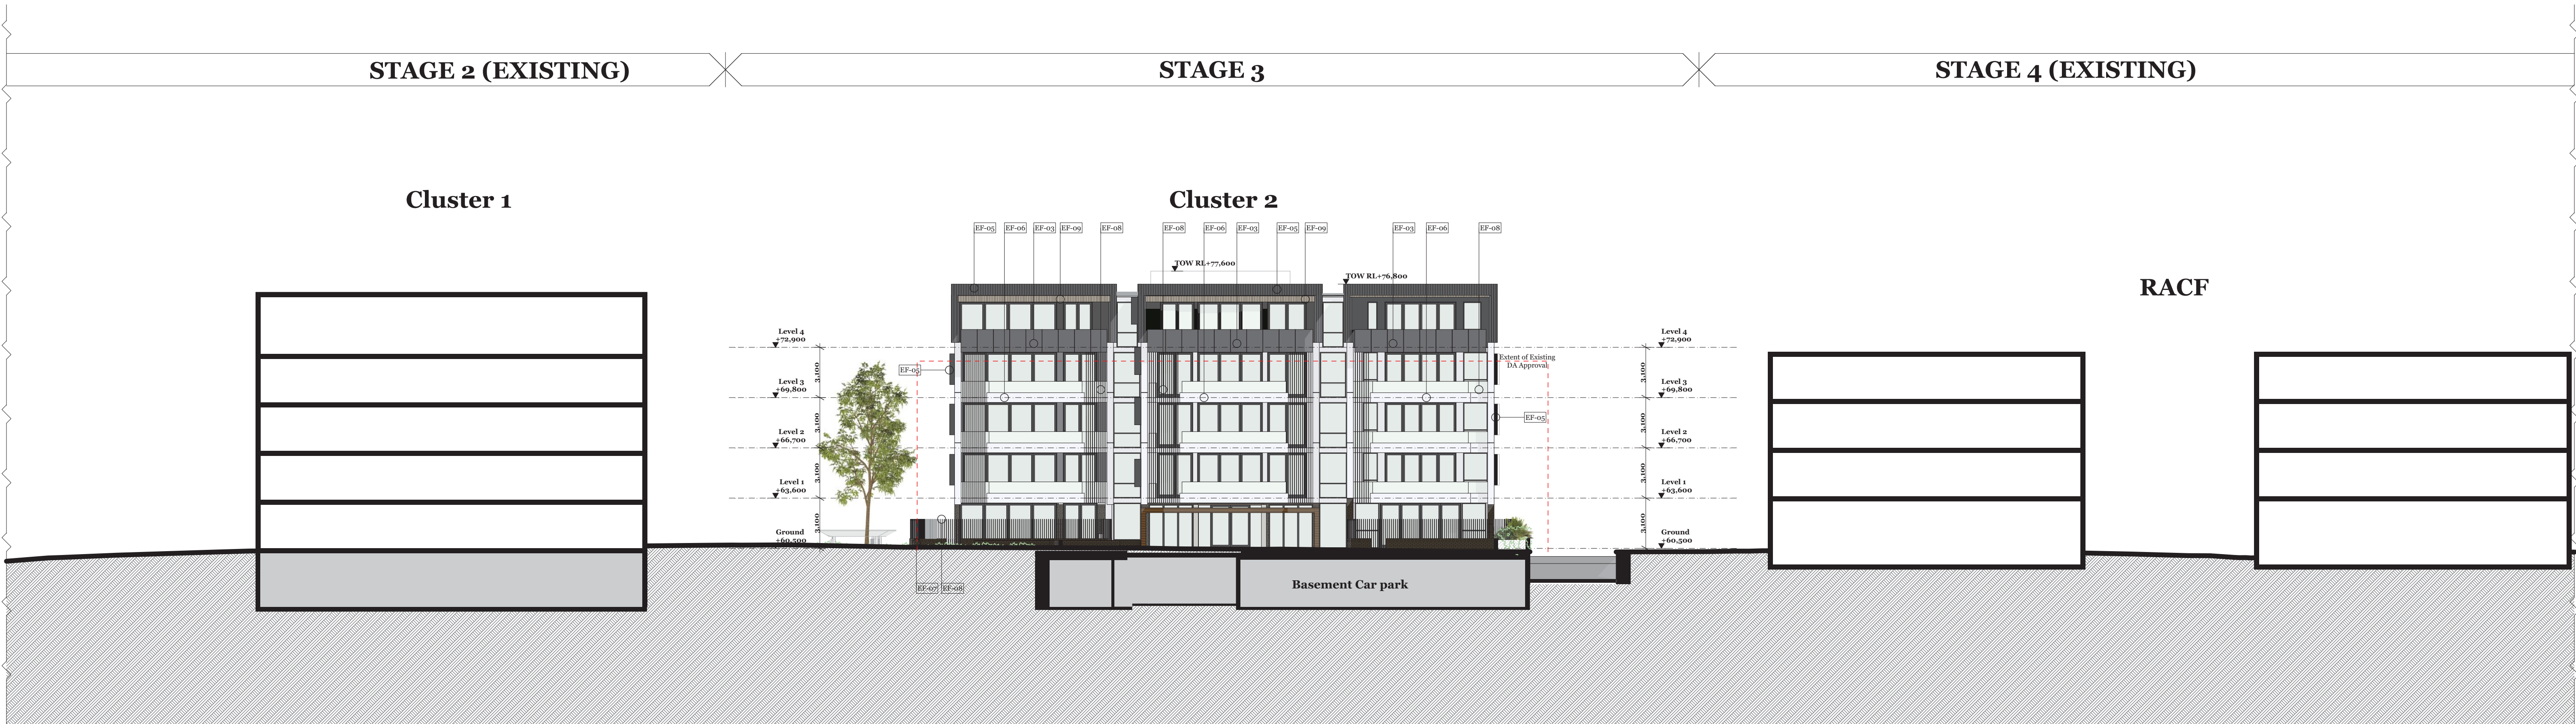

1 CL2 North-East Elevation
1:200

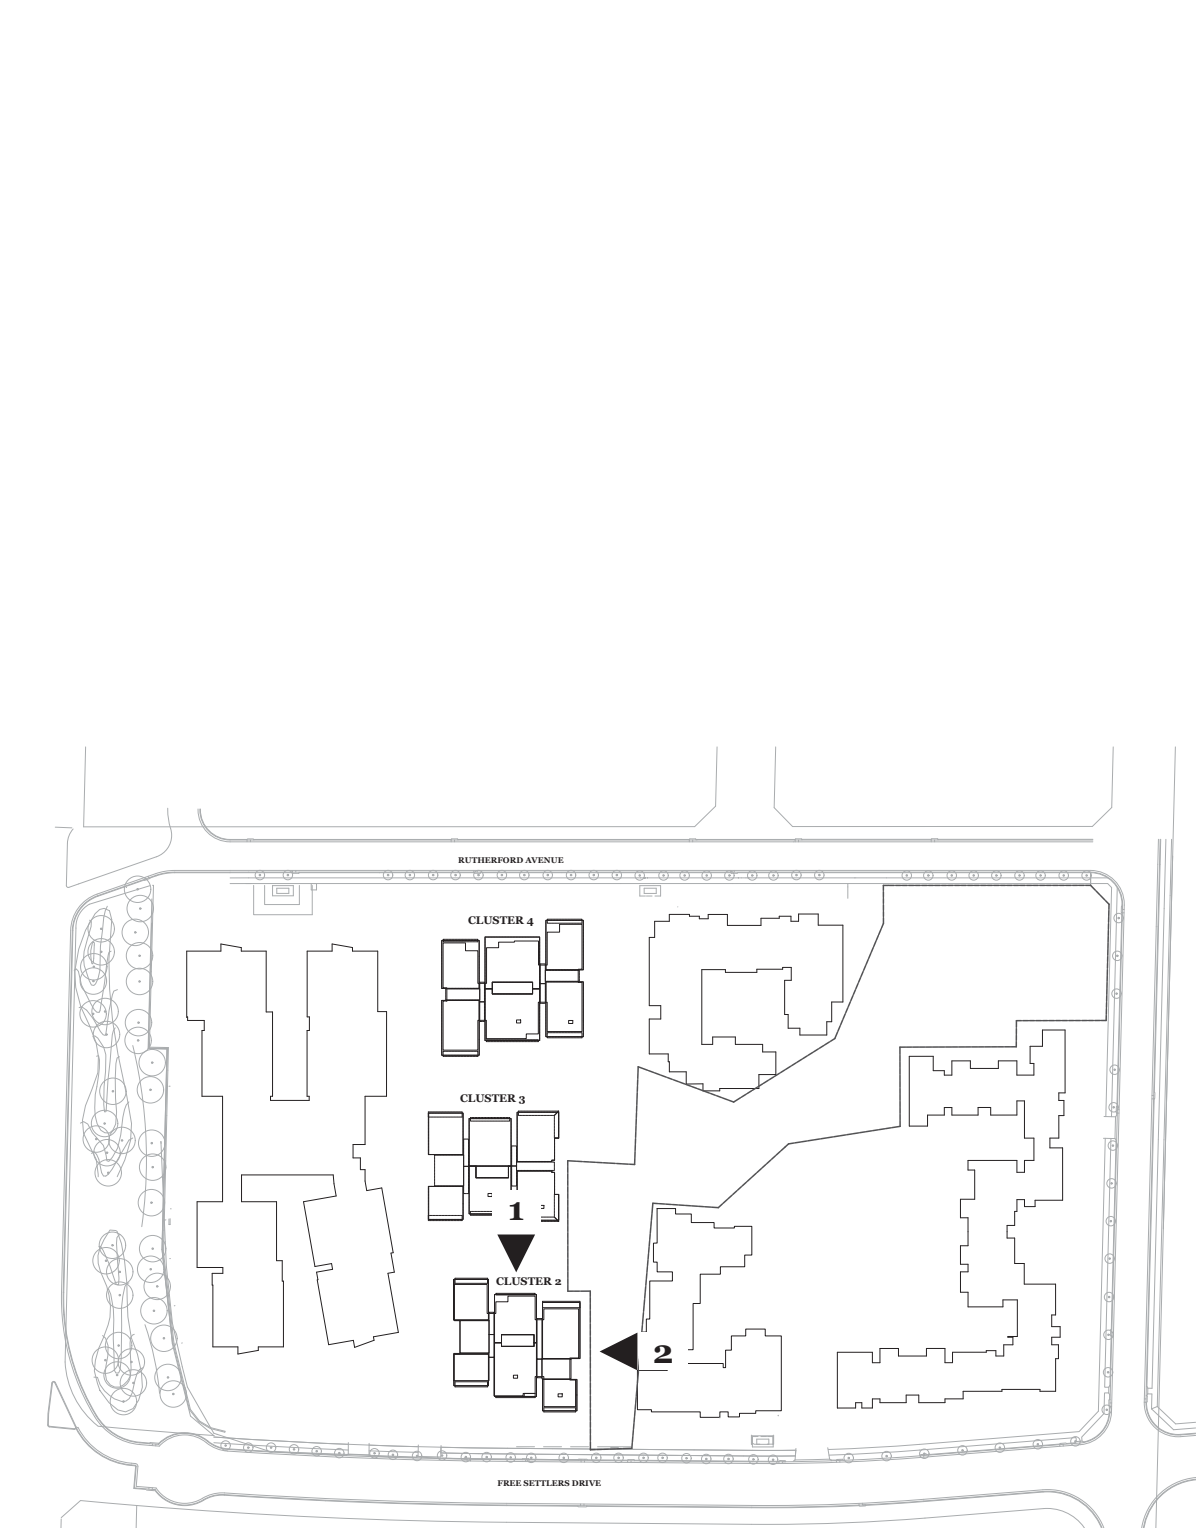

2 CL2 South-East Elevation
1:200

EXTERNAL FINISHES LEGEND
REFER TO DRAWING DA312

EF-01	EXTERNAL CLADDING COMPOSITE PANEL LIGHT COLOUR
EF-02	EXTERNAL CLADDING COLORBOND METAL SHEET DARK
EF-03	EXTERNAL CLADDING COLORBOND METAL SHEET GREY
EF-04	PAINT FINISH MID GREY
EF-05	PAINT FINISH BLACK
EF-06	PAINT FINISH WHITE
EF-07	FACE BRICK BROWN & RED MIX
EF-08	SCREENS POWDERCOAT - MID GREY
EF-09	EXTERNAL CLADDING TIMBER COMPOSITE

5.7
Average star rating
NATIONWIDE HOUSE
ENERGY RATING SCHEME
www.nathers.gov.au

Certificate no.: 0002295470
Assessor Name: Tracey Cools
Accreditation no.: VIC/BDV/12/1473
Certificate date: 15 December 2017
Dwelling Address: Free Settlers Drive
Kellyville, NSW
2155

www.nathers.gov.au



1 CL2 South-West Elevation
1:200



2 CL2 North-West Elevation
1:200



EXTERNAL FINISHES LEGEND

REFER TO DRAWING DA312

- EF-01 EXTERNAL CLADDING
COMPOSITE PANEL LIGHT COLOUR
- EF-02 EXTERNAL CLADDING
COLORBOND METAL SHEET DARK
- EF-03 EXTERNAL CLADDING
COLORBOND METAL SHEET GREY
- EF-04 PAINT FINISH
MID GREY
- EF-05 PAINT FINISH
BLACK
- EF-06 PAINT FINISH
WHITE
- EF-07 FACE BRICK
BROWN & RED MIX
- EF-08 SCREENS
POWDERCOAT - MID GREY
- EF-09 EXTERNAL CLADDING
TIMBER COMPOSITE



Certificate no.: 0002295470
Assessor Name: Tracey Cools
Accreditation no.: VIC/BDV/12/1473
Certificate date: 15 December 2017
Dwelling Address: Free Settlers Drive
Kellyville, NSW 2155



www.nathers.gov.au

Arborist/Bushfire
Travers Bushfire & Ecology
M. 0408 25 280
msheatherreid@traverseecology.com.au

BASIX
Efficient Living
P. 02 9970 6181
haylea@efficientliving.com.au

BCA
BM+G
P. 02 9211 7777
paul@bmplusg.com.au

Civil
Wood & Grievie Engineers
P. 02 8484 7047
Jacky.Lee@wge.com.au

Combined Services Engineer
Jones Nicholson
P. 02 9521 3088
DarrenL@jonesnicholson.com.au

DDA
MGAC
P. 02 9692 9322
anthony@mgac.com.au

Fire Engineering
Affinity Fire Engineering
P. 02 9194 0590
todwyer@affinity-eng.com

Landscape Architect
Taylor Brammer
P. 02 9387 8855
tbrammer@taylorbrammer.com.au

Structural Engineering
Wood & Grievie Engineers
P. 02 8484 7000
francis.toledo.silva@wge.com.au

Town Planner
DFP Planning
P. 02 9980 6933
erobertshaw@dfplanning.com.au

Traffic
TTPA
P. 02 9411 5660
ross@ttpa.com.au

Waste
Leigh Design
P. 03 8516 5393
leo@leighdesign.com.au

Rev.	Date	By	Ckd	Description
A - Prelim	14/12/2017	PP	IL/MR	Issue for Development Application - Preliminary
A	15/12/2017	PP	IL/MR	Issue for Development Application

DKO Architecture (NSW) Pty Ltd
119 Redfern Street
Redfern, NSW 2016
T +61 2 8346 4500
info@DKO.com.au
www.DKO.com.au
ABN: 81956706590
© DKO Architecture (NSW) Pty Ltd
Except as allowed under copyright act, no part of this
drawing may be reproduced or otherwise dealt with
without written permission of DKO Architecture
NSW: Nominated Architects
Knox de Kijger 5767 | David Randerson 8542



Project Name
Project Address
Client
BaptistCare NSW

Gracewood Village Stg 3
2-8 Free Settlers Drive,
Kellyville, NSW 2155
Drawing Name
Scale
Date
Drawing Number
Revision
DA303
A



1 CL3 North-East Elevation
1:200



2 CL3 South-East Elevation
1:200



EXTERNAL FINISHES LEGEND		
REFER TO DRAWING DA312		
EF-01	EXTERNAL CLADDING	COMPOSITE PANEL LIGHT COLOUR
EF-02	EXTERNAL CLADDING	COLORBOND METAL SHEET DARK
EF-03	EXTERNAL CLADDING	COLORBOND METAL SHEET GREY
EF-04	PAINT FINISH	MID GREY
EF-05	PAINT FINISH	BLACK
EF-06	PAINT FINISH	WHITE
EF-07	FACE BRICK	BROWN & RED MIX
EF-08	SCREENS	POWDERCOAT - MID GREY
EF-09	EXTERNAL CLADDING	TIMBER COMPOSITE



Certificate no.: 0002295470
Assessor Name: Tracey Cools
Accreditation no.: VIC/BDV/12/1473
Certificate date: 15 December 2017
Dwelling Address: Free Settlers Drive
Kellyville, NSW
2155
www.nathers.gov.au



Arborist/Bushfire
Travers Bushfire & Ecology
M_0408 25 280
mshetherid@traverseecology.com.au

BASIX
Efficient Living
P_02 9970 6181
haylea@efficientliving.com.au

BCA
BM+G
P_02 9211 7777
paul@bmplusg.com.au

Civil
Wood & Griev Engineers
P_02 8484 7047
Jacky.Lee@wge.com.au

Combined Services Engineer
Jones Nicholson
P_02 9521 3088
DarrenL@jonesnicholson.com.au

DDA
MGAC
P_02 9692 9322
anthony@mgac.com.au

Rev.	Date	By	Ckd	Description
P1	24/11/2017	PP/IL	IL/MR	Issue for Coordination
A - Prelim	14/12/2017	PP	IL/MR	Issue for Development Application - Preliminary
A	15/12/2017	PP	IL/MR	Issue for Development Application


DKO Architecture (NSW) Pty Ltd
119 Redfern Street
Redfern, NSW 2016
T +61 2 8346 4500
info@dko.com.au
www.dko.com.au
ABN: 81956706590
© DKO Architecture (NSW) Pty Ltd
Except as allowed under copyright act, no part of this
drawing may be reproduced or otherwise dealt with
without written permission of DKO Architecture.
NSW: Nominated Architects
Knox de Kijper 2707 | David Randerson 8542

DKO

Project Name	Gracewood Village Stg 3
Project Address	2-8 Free Settlers Drive, Kellyville, NSW 2155
Client	BaptistCare NSW

Project Number	11527
Drawing Name	Cluster 3 Elevation
Scale	1:200@ A1
Date	December 2017

Drawing Number	DA304
Revision	A

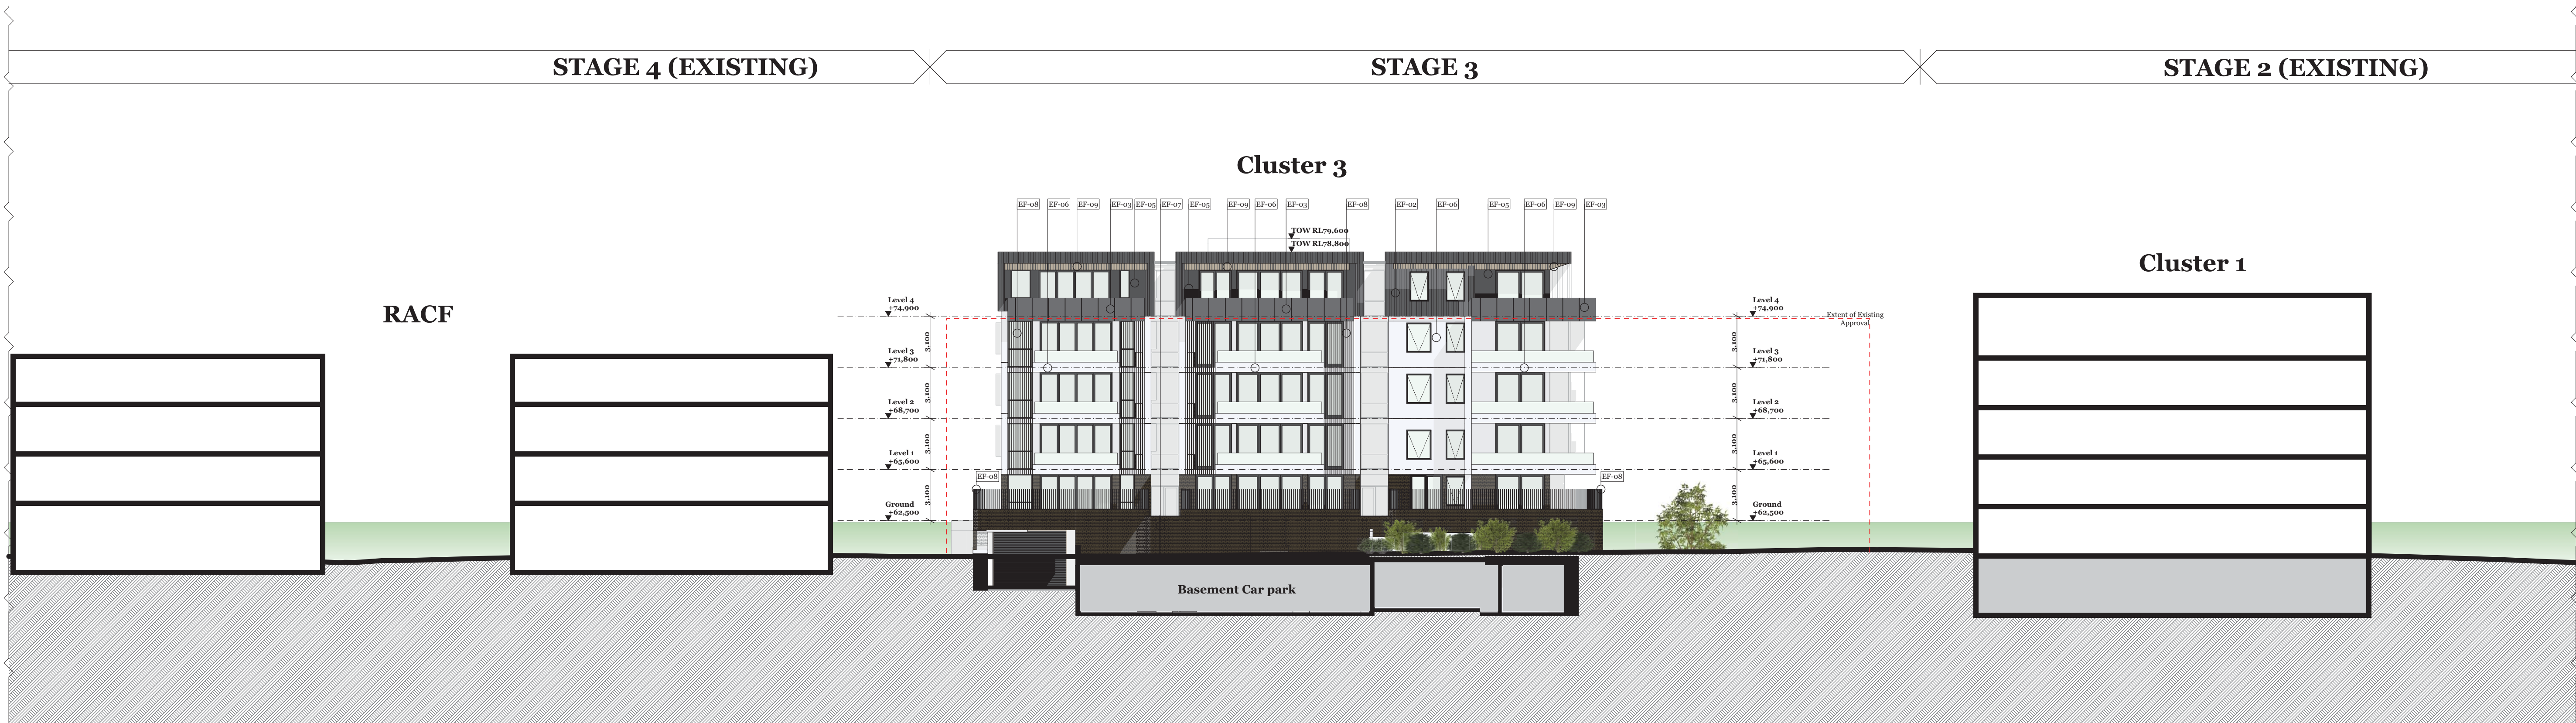

1 CL3 South-West Elevation
1:200



2 CL3 North-West Elevation
1:200



EXTERNAL FINISHES LEGEND		
REFER TO DRAWING DA312		
EF-01	EXTERNAL CLADDING	COMPOSITE PANEL LIGHT COLOUR
EF-02	EXTERNAL CLADDING	COLORBOND METAL SHEET DARK
EF-03	EXTERNAL CLADDING	COLORBOND METAL SHEET GREY
EF-04	PAINT FINISH	MID GREY
EF-05	PAINT FINISH	BLACK
EF-06	PAINT FINISH	WHITE
EF-07	FACE BRICK	BROWN & RED MIX
EF-08	SCREENS	POWDERCOAT - MID GREY
EF-09	EXTERNAL CLADDING	TIMBER COMPOSITE

Average star rating

5.7

NATIONWIDE HOUSE ENERGY RATING SCHEME

www.nathers.gov.au

Certificate no.: 0002295470

Assessor Name: Tracey Cools

Accreditation no.: VIC/BDV/12/1473

Certificate date: 15 December 2017

Dwelling Address: Free Settlers Drive Kellyville, NSW 2155

www.nathers.gov.au



1 CL4 North-East Elevation
1:200



2 CL4 South-East Elevation
1:200



EXTERNAL FINISHES LEGEND
REFER TO DRAWING DA312

- EF-01 EXTERNAL CLADDING
COMPOSITE PANEL LIGHT COLOUR
- EF-02 EXTERNAL CLADDING
COLORBOND METAL SHEET DARK
- EF-03 EXTERNAL CLADDING
COLORBOND METAL SHEET GREY
- EF-04 PAINT FINISH
MID GREY
- EF-05 PAINT FINISH
BLACK
- EF-06 PAINT FINISH
WHITE
- EF-07 FACE BRICK
BROWN & RED MIX
- EF-08 SCREENS
POWDERCOAT - MID GREY
- EF-09 EXTERNAL CLADDING
TIMBER COMPOSITE



Certificate no.: 0002295470
Assessor Name: Tracey Cools
Accreditation no.: VIC/BDV/12/1473
Certificate date: 15 December 2017
Dwelling Address: Free Settlers Drive
Kellyville, NSW 2155
www.nathers.gov.au



Arborist/Bushfire
Travers Bushfire & Ecology
M_0408 25 280
mshetherid@traverseecology.com.au

BASIX
Efficient Living
P_02 9970 0181
haylea@efficientliving.com.au

BCA
BM+G
P_02 9211 7777
paul@bmplusg.com.au

Civil
Wood & Grieve Engineers
P_02 8484 7047
Jacky.Lee@wge.com.au

Combined Services Engineer
Jones Nicholson
P_02 9521 3088
DarrenL@jonesnicholson.com.au

DDA
MGAC
P_02 9692 9322
anthony@mgac.com.au

Fire Engineering
Affinity Fire Engineering
P_02 9194 0590
todwyer@affinity-eng.com

Landscape Architect
Taylor Brammer
P_02 9387 8855
tbrammer@taylorbrammer.com.au

Structural Engineering
Wood & Grieve Engineers
P_02 8484 7000
francis.toledo.silva@wge.com.au

Town Planner
DFP Planning
P_02 9980 6933
erobertshaw@dfplanning.com.au

Traffic
TTPA
P_02 9411 5660
ross@ttpa.com.au

Waste
Leigh Design
P_03 8516 5393
leo@leighdesign.com.au

Rev.	Date	By	Ckd	Description
P1	24/11/2017	PP/IL	IL/MR	Issue for Coordination
A - Prelim	14/12/2017	PP	IL/MR	Issue for Development Application - Preliminary
A	15/12/2017	PP	IL/MR	Issue for Development Application

DKO Architecture (NSW) Pty Ltd
119 Redfern Street
Redfern, NSW 2016
T +61 2 8346 4500
info@dko.com.au
www.dko.com.au
ABN: 81956706590

© DKO Architecture (NSW) Pty Ltd
Except as allowed under copyright act, no part of this
drawing may be reproduced or otherwise dealt with
without written permission of DKO Architecture.
NSW: Nominated Architects
Knox de Kijger 2767 | David Randerson 8542

DKO


Project Name
Project Address
Client
BaptistCare NSW

Gracewood Village Stg 3
2-8 Free Settlers Drive,
Kellyville, NSW 2155


Project Number
Drawing Name
Scale
Date

11527
Cluster 4 Elevation
1:200@ A1
December 2017

Drawing Number
Revision
DA306
A

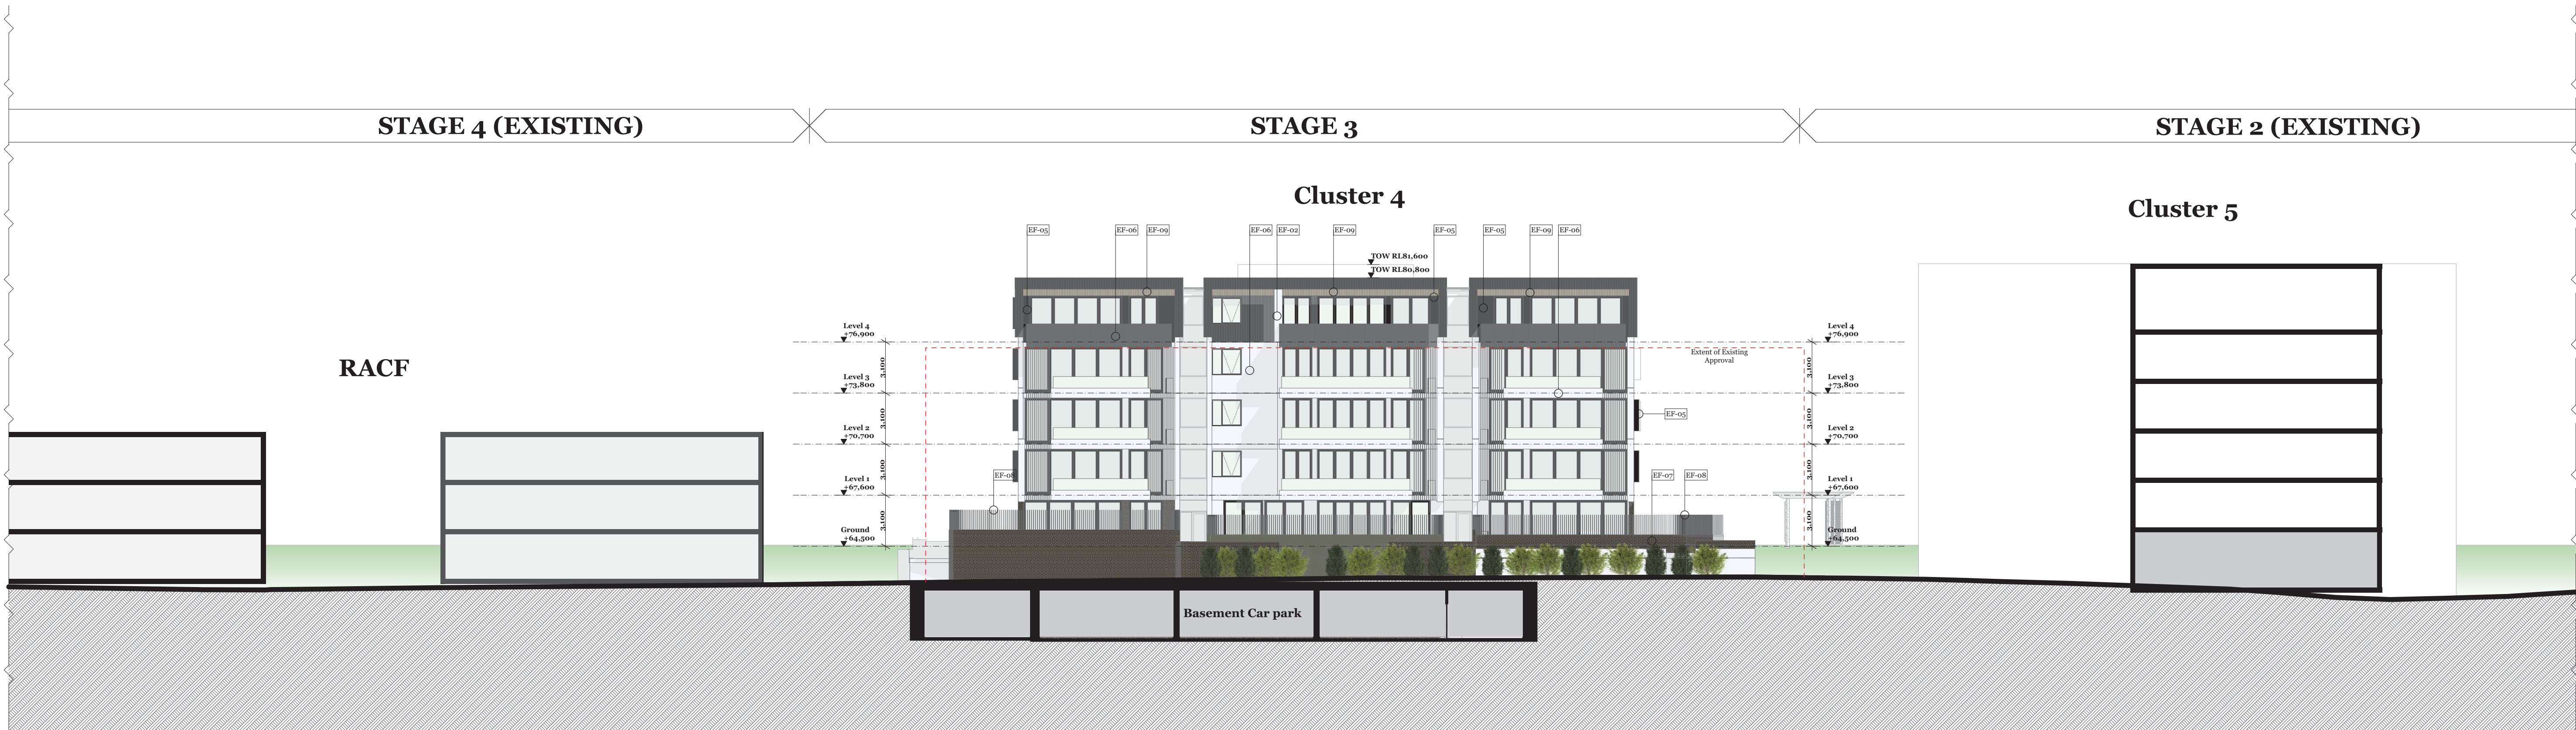

1 CL4 South-West Elevation
1:200

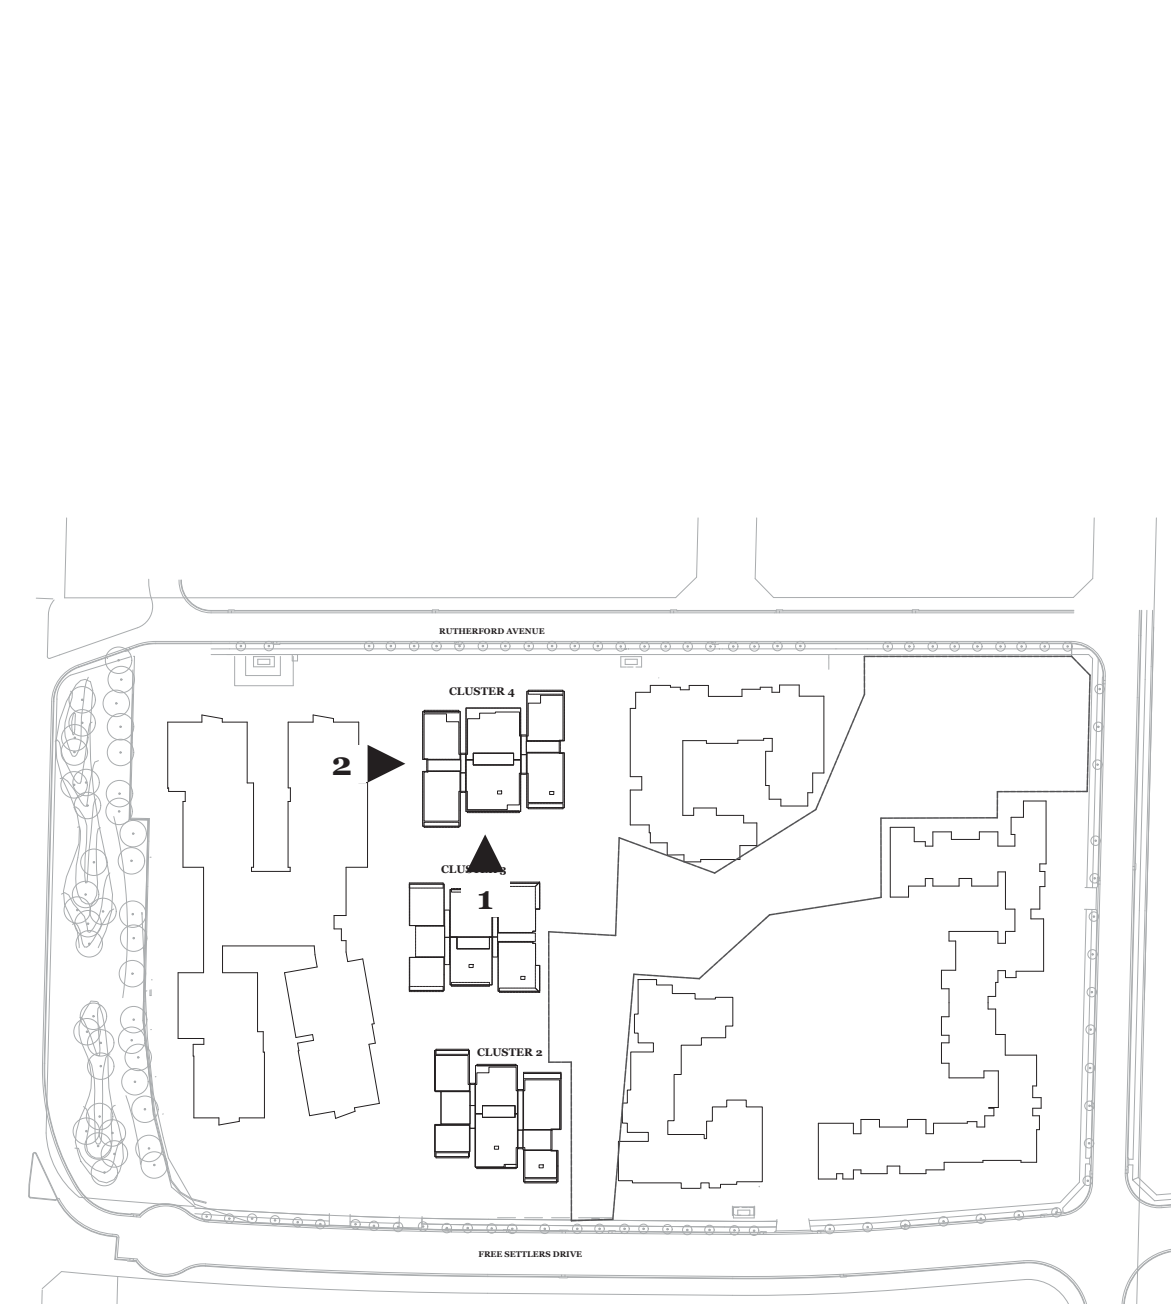

2 CL4 North-West Elevation
1:200

EXTERNAL FINISHES LEGEND		
REFER TO DRAWING DA312		
EF-01	EXTERNAL CLADDING	COMPOSITE PANEL LIGHT COLOUR
EF-02	EXTERNAL CLADDING	COLORBOND METAL SHEET DARK
EF-03	EXTERNAL CLADDING	COLORBOND METAL SHEET GREY
EF-04	PAINT FINISH	MID GREY
EF-05	PAINT FINISH	BLACK
EF-06	PAINT FINISH	WHITE
EF-07	FACE BRICK	BROWN & RED MIX
EF-08	SCREENS	POWDERCOAT - MID GREY
EF-09	EXTERNAL CLADDING	TIMBER COMPOSITE

5.7
Average star rating
NATIONWIDE
HOUSE
ENERGY RATING SCHEME
www.nathers.gov.au

Certificate no.: 0002295470
Assessor Name: Tracey Cools
Accreditation no.: VIC/BDV/12/1473
Certificate date: 15 December 2017
Dwelling Address: Free Settlers Drive
Kellyville, NSW
2155
www.nathers.gov.au



