

Sheet List		
Sheet # / Revision	Sheet Name	Sheet Issue Date
A 100/6	COVER SHEET	25/01/2012
A 101/6	BASEMENT PLAN	24/01/2012
A 102/5	UPPER BASEMENT PLAN	24/01/2012
A 103/6	LOWER GROUND FLOOR PLAN	24/01/2012
A 104/4	GROUND FLOOR PLAN	24/01/2012
A 105/5	LEVEL 1 FLOORPLAN	25/01/2012
A 106/4	LEVEL 2 FLOORPLAN	25/01/2012
A 107/4	LEVEL 3 FLOORPLAN	25/01/2012
A 108/2	LEVEL 4 FLOORPLAN	13/12/2011
A 109/1	LEVEL 5 FLOORPLAN	12/12/2011
A 110/1	LEVEL 6 FLOORPLAN	12/12/2011
A 111/1	LEVEL 7 FLOORPLAN	12/12/2011
A 112/1	LEVEL 8 PLAN	12/12/2011
A 113/1	LEVEL 9 PLAN	12/12/2011
A 114/1	LEVEL 10 PLAN	12/12/2011
A 115/1	LEVEL 11 PLAN	12/12/2011
A 117/1	ROOF PLAN	12/12/2011
A 118/3	ROTHESAY AVENUE ELEVATION	25/01/2012
A 119/3	BELMORE STREET ELEVATION	25/01/2012
A 120/3	HAMILTON CRESCENT ELEVATION	13/01/2012
A 121/4	NEW FORESHORE LINK ELEVATION	25/01/2012
A 122/1	SECTIONS	12/12/2011
A 123-2	SECTIONS	13/12/2011
A 124/1	EXISTING BOUNDARIES	12/12/2011
A 125/2	NEW BOUNDARIES	14/12/2011
A 126/2	SHADOW DIAGRAM SHEET 1	15/12/2011
A 127/2	SHADOW DIAGRAM SHEET 2	15/12/2011
A 128/2	SHADOW DIAGRAM SHEET 3	15/12/2011
A 129/1	SHADOW DIAGRAM SHEET 4	12/12/2011
A 130/1	BUILDING ENVELOPE CONTROL DIAGRAMS	13/12/2011
A 131-1	BUILDING ENVELOPE CONTROL DIAGRAMS	13/12/2011

COLOURS & MATERIALS		
Sheet # / Revision	Sheet Name	Sheet Issue Date
_1/1	FACADE MATERIALS & COLOURS - PODIUM	12/12/2011
_2/1	FACADE MATERIALS & COLOURS _ BLOCK 1	12/12/2011
_3/2	FACADE MATERIALS & COLOURS _ BLOCK 2	25/01/2012
_4/1	FACADE MATERIALS & COLOURS _ BLOCK 3	12/12/2011
_5/2	FACADE MATERIALS & COLOURS _ BLOCK 4	25/01/2012

SHEPHERDS BAY

RENEWAL CONCEPT PLAN


STAGE 1

PROJECT APPLICATION

MP-09_0219



ROBERTSON + MARKS

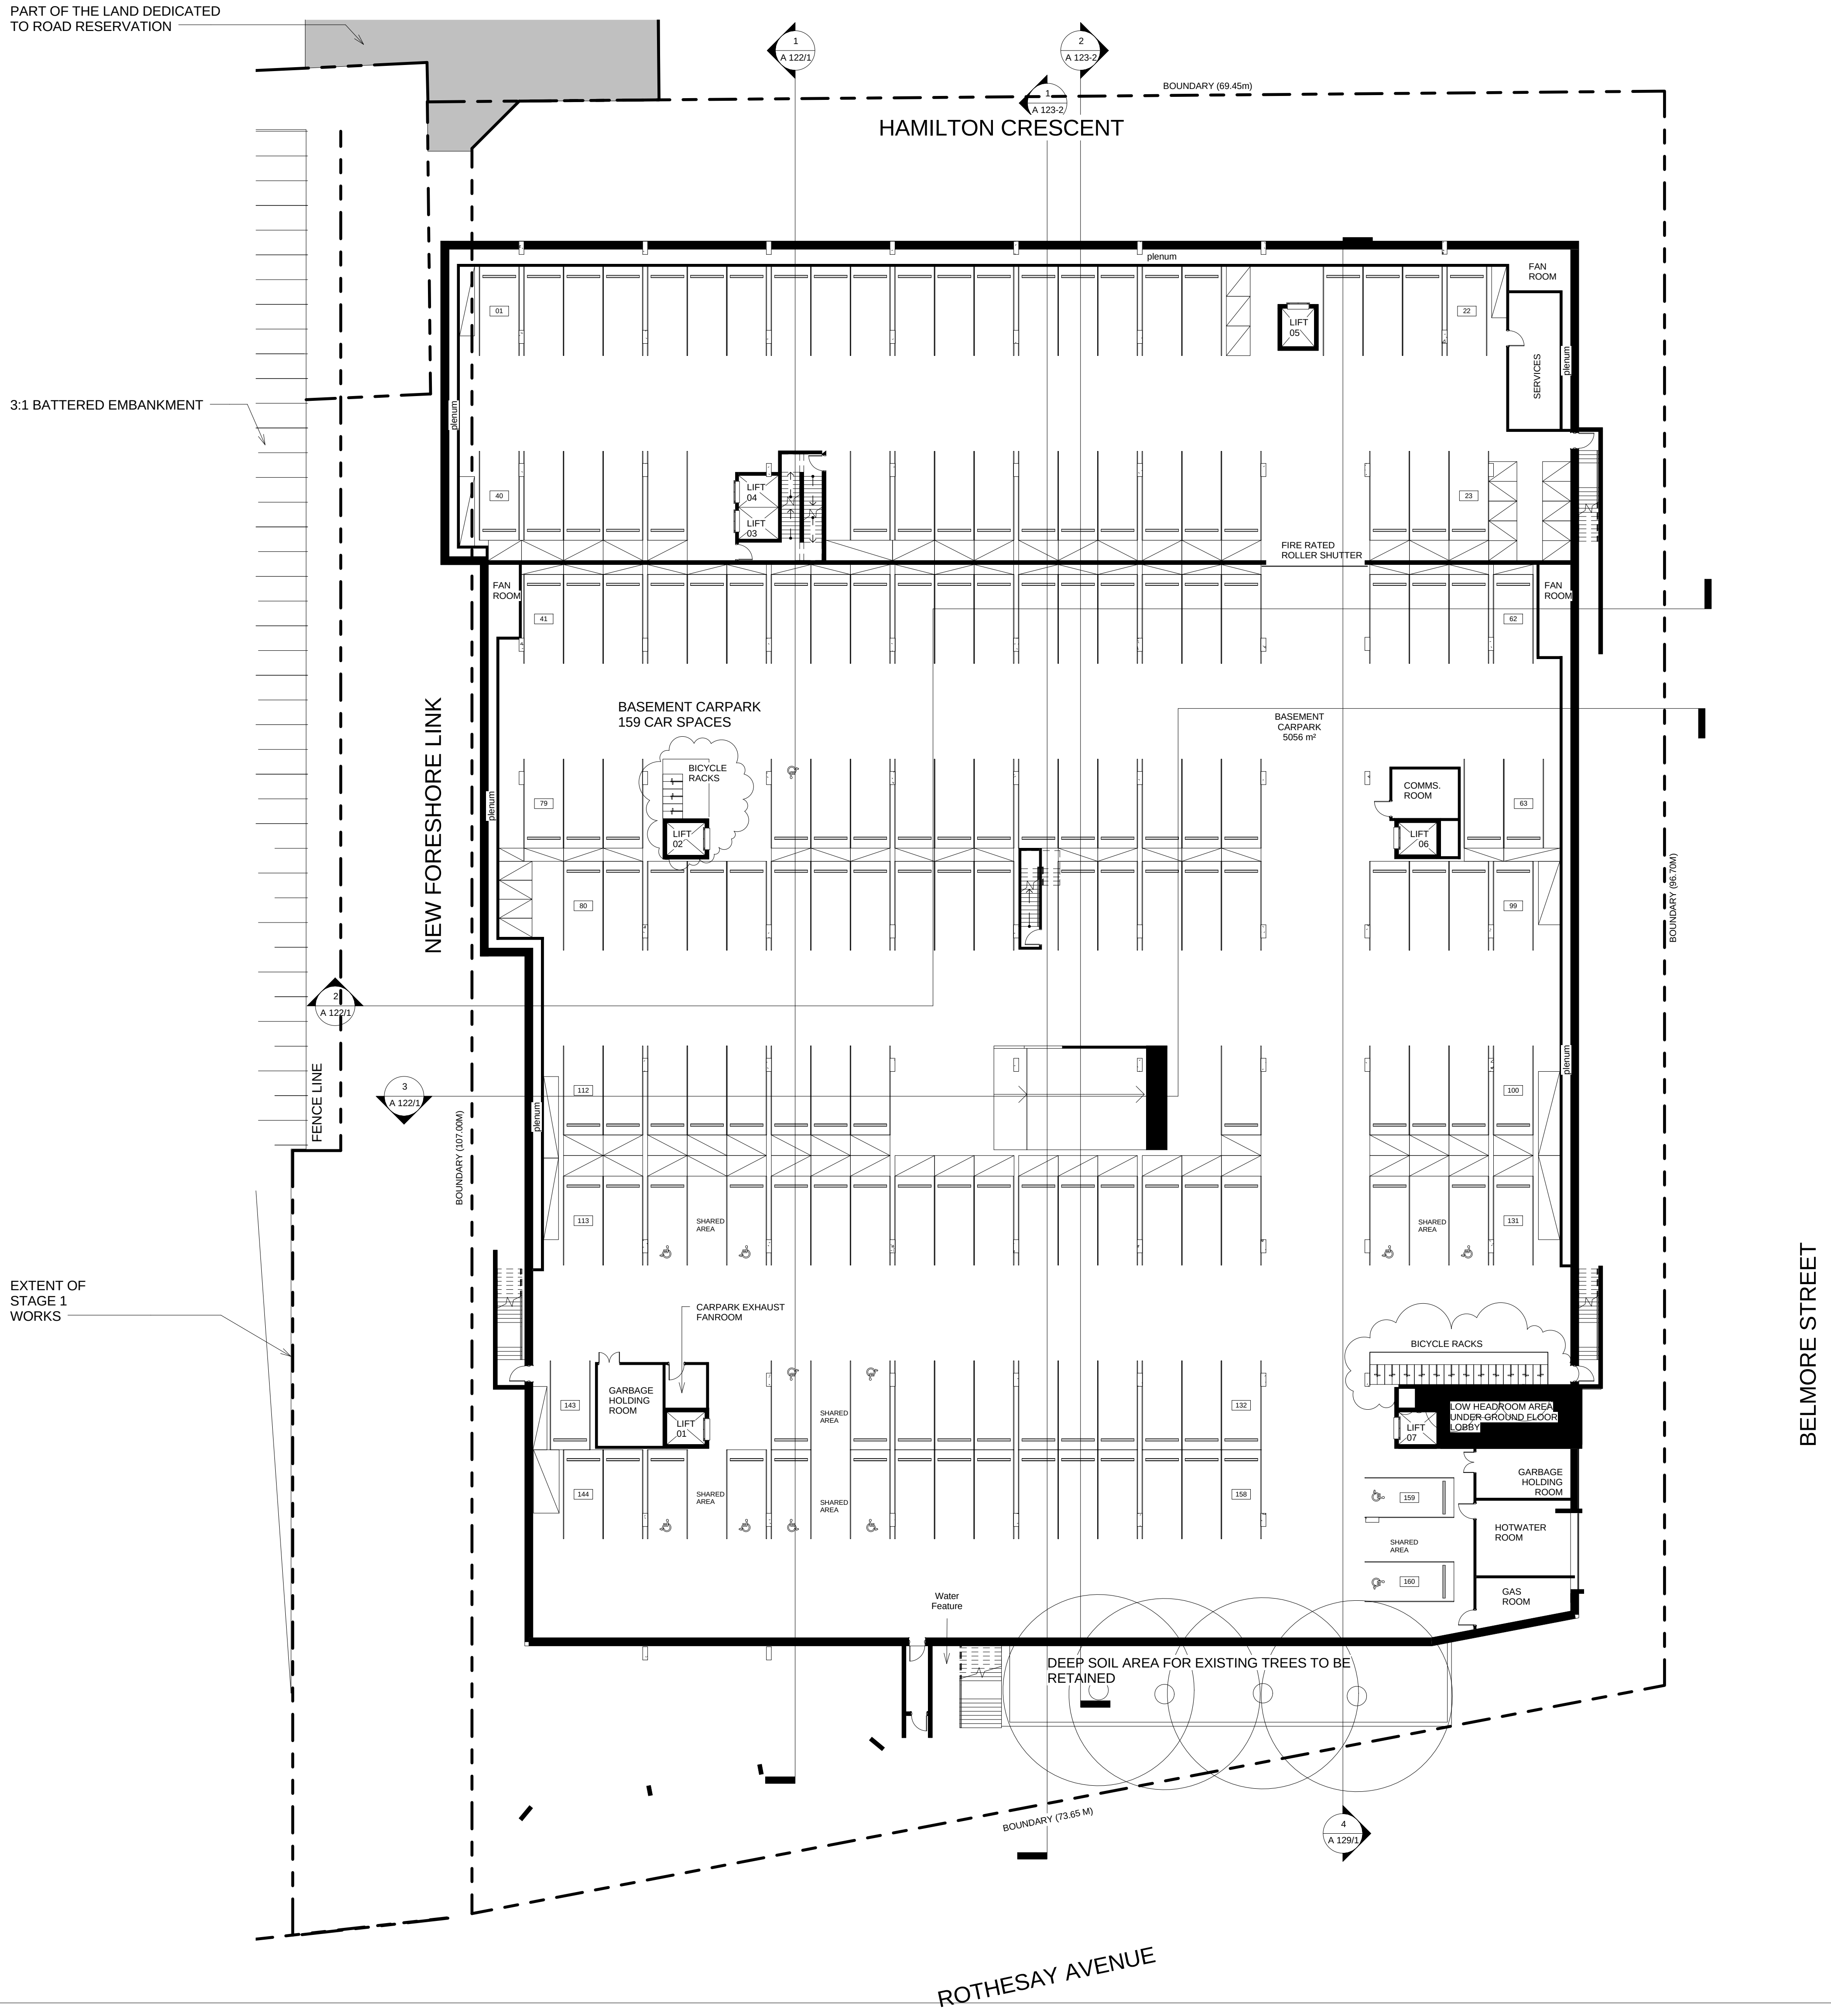

Proposed Stage 1 Car Parking

Available Car Parking

Basement	160
Upper Basement	109
Lower Ground Floor	54

TOTAL 323

Proposed Car Parking Allocation

48 X 1 bed apts.	47	(1:1)
161 X 2 bed apts.	162	(1:1)
33 X 3 bed apts.	66	(1:2)

TOTAL RESIDENT 275

Visitors 48 (@ 20%)

TOTAL 323

SCALE 1:200 @ B1
0 10 20M
PROJECT APPLICATION

ARCHITECT
ROBERTSON + MARKS
ground floor 11-17 buckingham st
sunny hills sydney australia 2010 www.marks.net.au
t 61 2 9319 4388 f 61 2 9319 7338 e mail@marks.net.au
NOM ARCH
DAVID MAYES 3190 JOHN RYAN 3181 BRIAN MANN 5975 ANDREW SCARVELIS

CLIENT

Structural Engineers
Mechanical, Electrical & Lift Services Engineers
Hydraulic Engineer & Fire Services Engineers
Landscape Architects


NOTES
Dimensions
Contractors to check all dimensions on site prior to commencing construction. Do not scale from this drawing. Use given dimensions.
Copyright ©
This document is copyright. All rights reserved.

Issue	Date	Description	By
1	2011/12/12	DA SUBMISSION	AT
2	2011/12/12	DA SUBMISSION/ CAR PARK SPACES AMENDED)	AT
3	2011/12/13	DA SUBMISSION	AT
4	2011/12/15	DA SUBMISSION	AT
5	2011/12/19	DA SUBMISSION	AT
6	2012/01/24	BICYCLE RACKS REVISED	AT

Issue	Date	Description	By
1	2011/12/12	DA SUBMISSION	AT
2	2011/12/12	DA SUBMISSION/ CAR PARK SPACES AMENDED)	AT
3	2011/12/13	DA SUBMISSION	AT
4	2011/12/15	DA SUBMISSION	AT
5	2011/12/19	DA SUBMISSION	AT
6	2012/01/24	BICYCLE RACKS REVISED	AT

KEY PLAN
North Point

Job
Description
Address
Address
Lot
Building Name : STAGE 1 PROJECT APPLICATION (MP 09_0219)
Drawing Title : BASEMENT PLAN
Scale : 1 : 200 @ B1
Date : 17-JAN-2011
Job Number : 10068
Drawn : AT
Drawing Number
A 101/6
Authorised by : IF

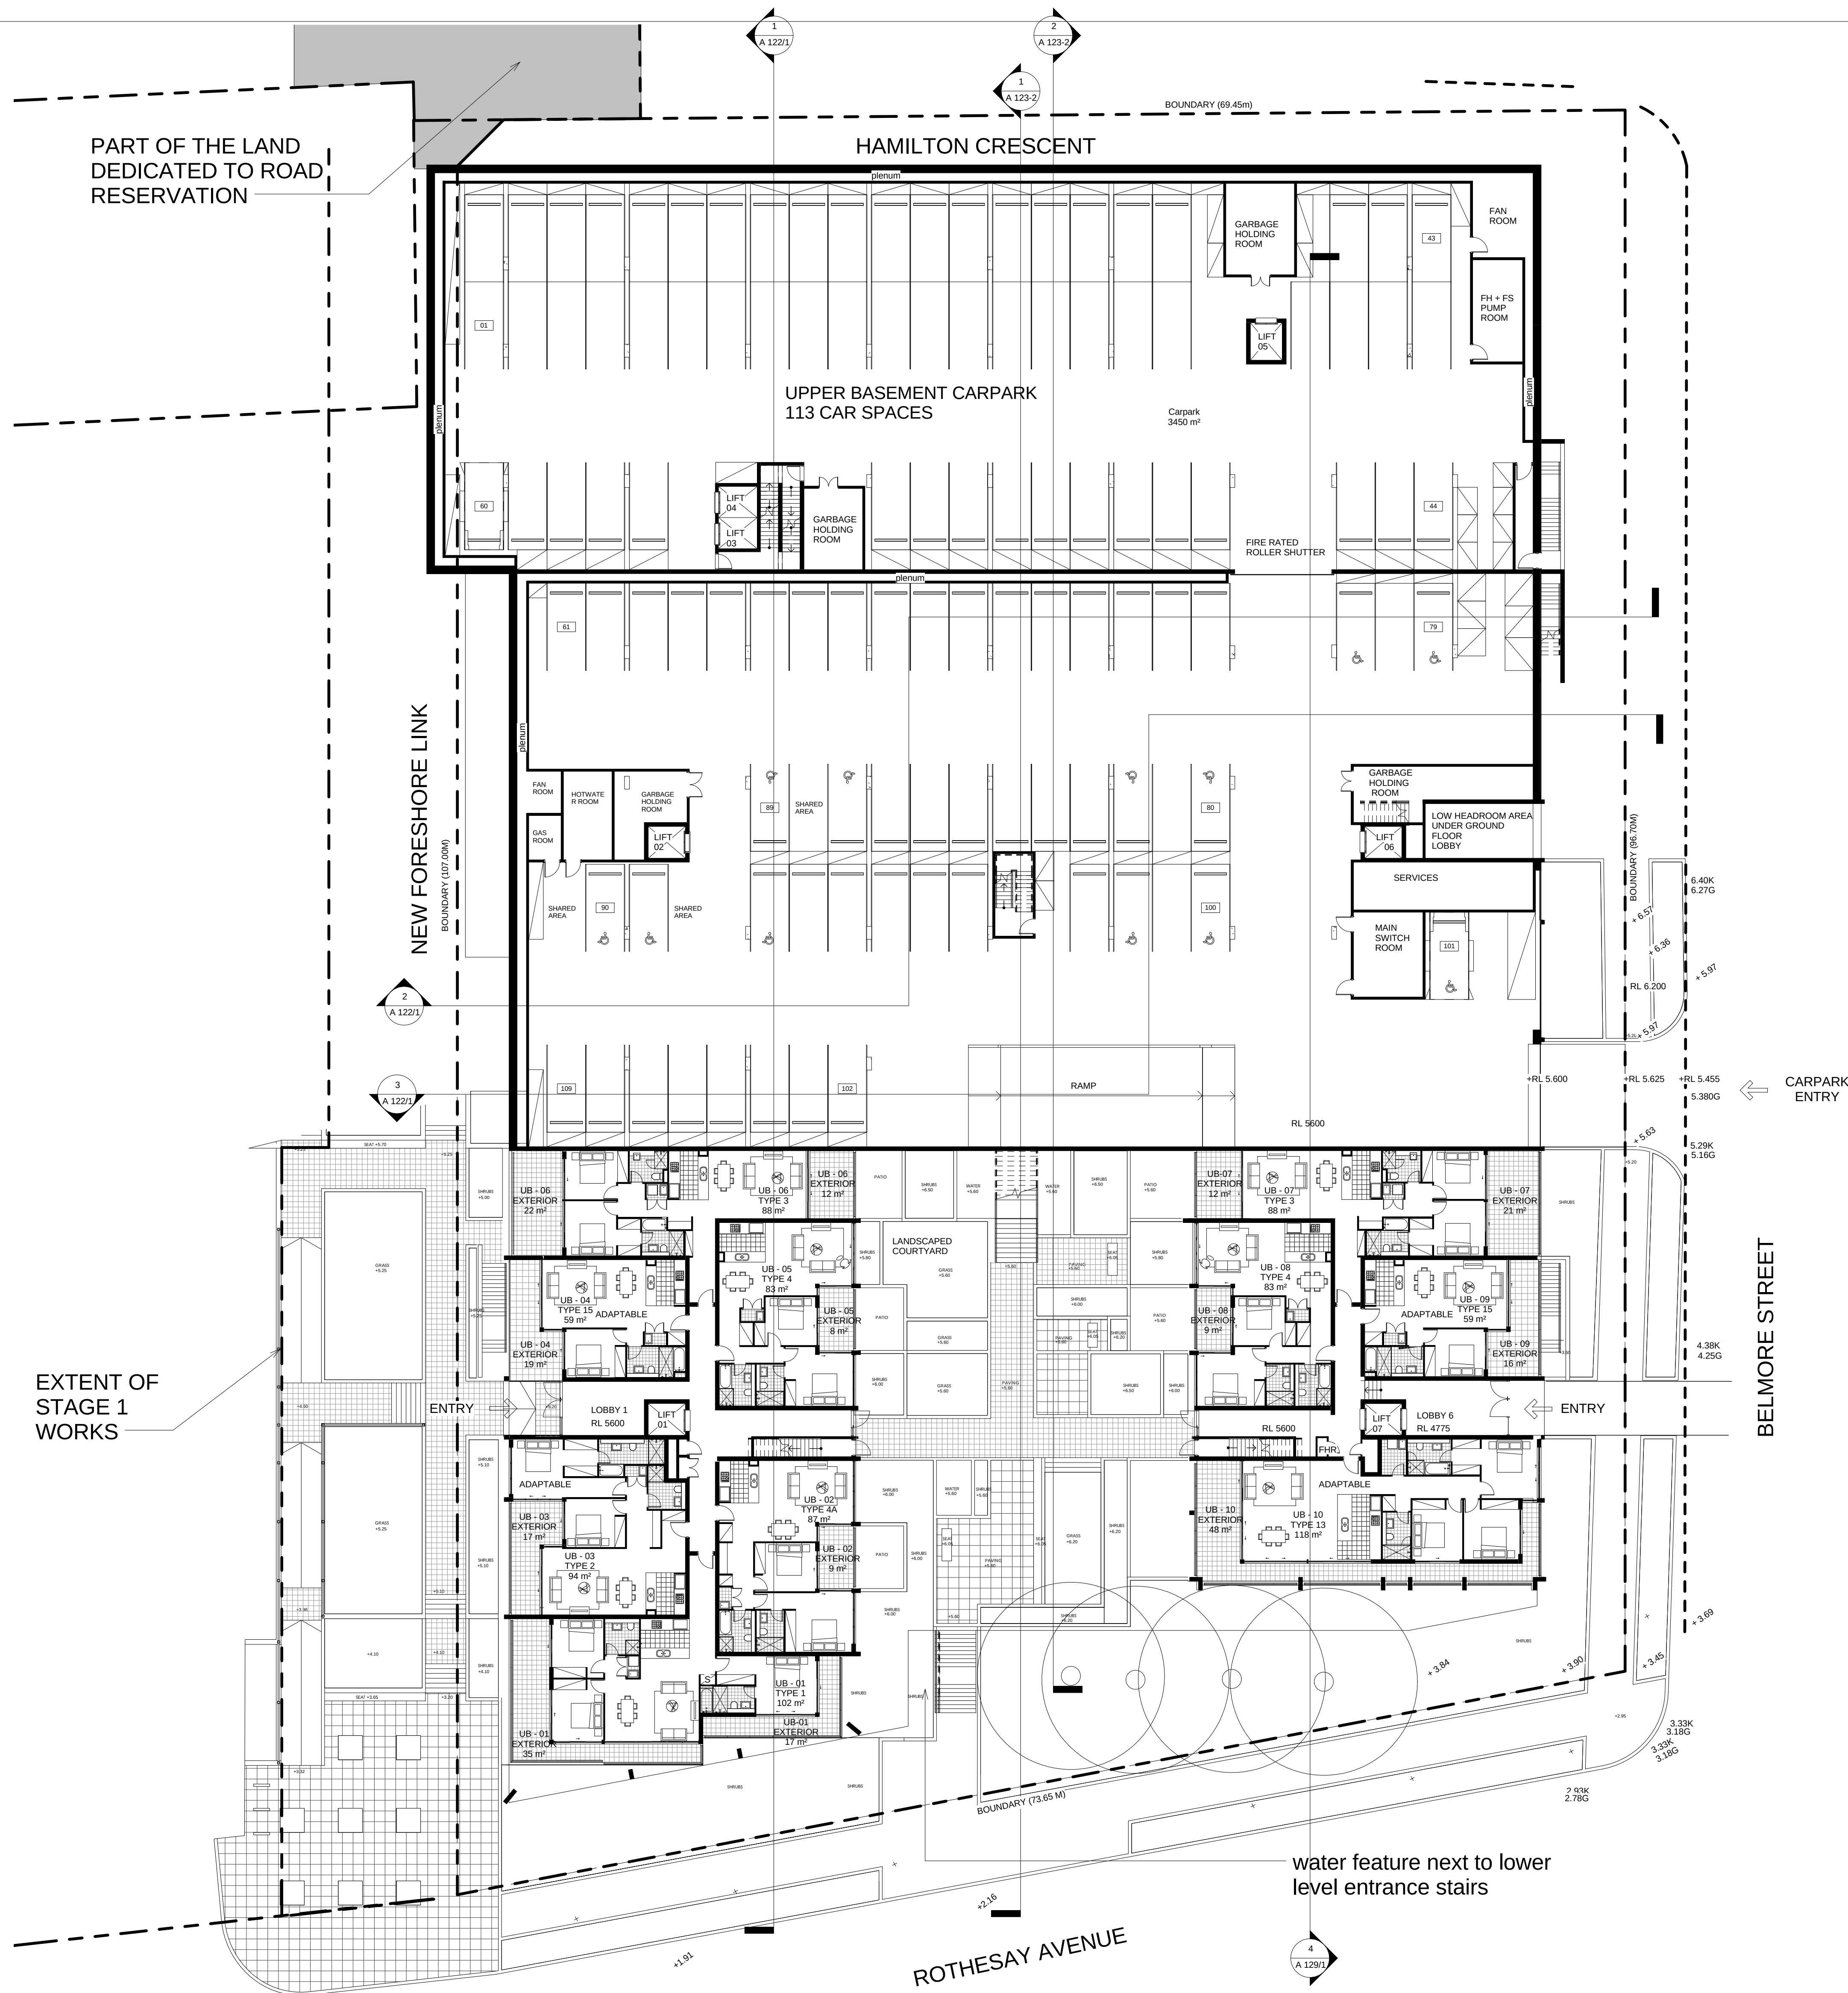

Proposed Stage 1 Car Parking

Available Car Parking

Basement	160
Upper Basement	109
Lower Ground Floor	54

TOTAL 323


Proposed Car Parking Allocation

48 X 1 bed apts.	47	(1:1)
161 X 2 bed apts.	162	(1:1)
33 X 3 bed apts.	66	(1:2)

TOTAL RESIDENT 275

Visitors 48 (@ 20%)

TOTAL 323

 

PROJECT APPLICATION

ARCHITECT

ROBERTSON + MARKS

ground floor 11-17 buckingham st
sunny hills sydney australia 2010 www.marks.net.au
t 61 2 9319 4388 f 61 2 9319 7338 e mail@marks.net.au
NOM ARCH
DAVID MAYES 3190 JOHN RYAN 3181 BRIAN MANN 5975 ANDREW SCARVELIS

CLIENT

Structural Engineers

Mechanical, Electrical & Lift
Services Engineers

Hydraulic Engineer & Fire
Services Engineers

Landscape Architects

NOTES

Dimensions
Contractors to check all dimensions on site prior to commencing construction. Do not scale from this
drawing. Use given dimensions.
Copyright ©
This document is copyright. All rights reserved.

REVISIONS

Issue	Date	Description	By
1	2011/12/12	DA SUBMISSION	AT
2	2011/12/12	DA SUBMISSION (Landscape Added)	AT
3	2011/12/13	DA SUBMISSION	AT
4	2011/12/15	DA SUBMISSION	AT
5	2012/01/24	LANDSCAPE DRAWING REVISED	AT

Issue Date Description By

KEY PLAN



Job

Description

Address

Address

Lot

Building Name : STAGE 1 PROJECT APPLICATION (MP 09_0219)

Drawing Title : UPPER BASEMENT PLAN

Scale : 1 : 200 @ B1

Date : 17-JAN-2011


Job Number : 10068

Drawn : A

Authorised by : IF

Drawing Number

A 102/5

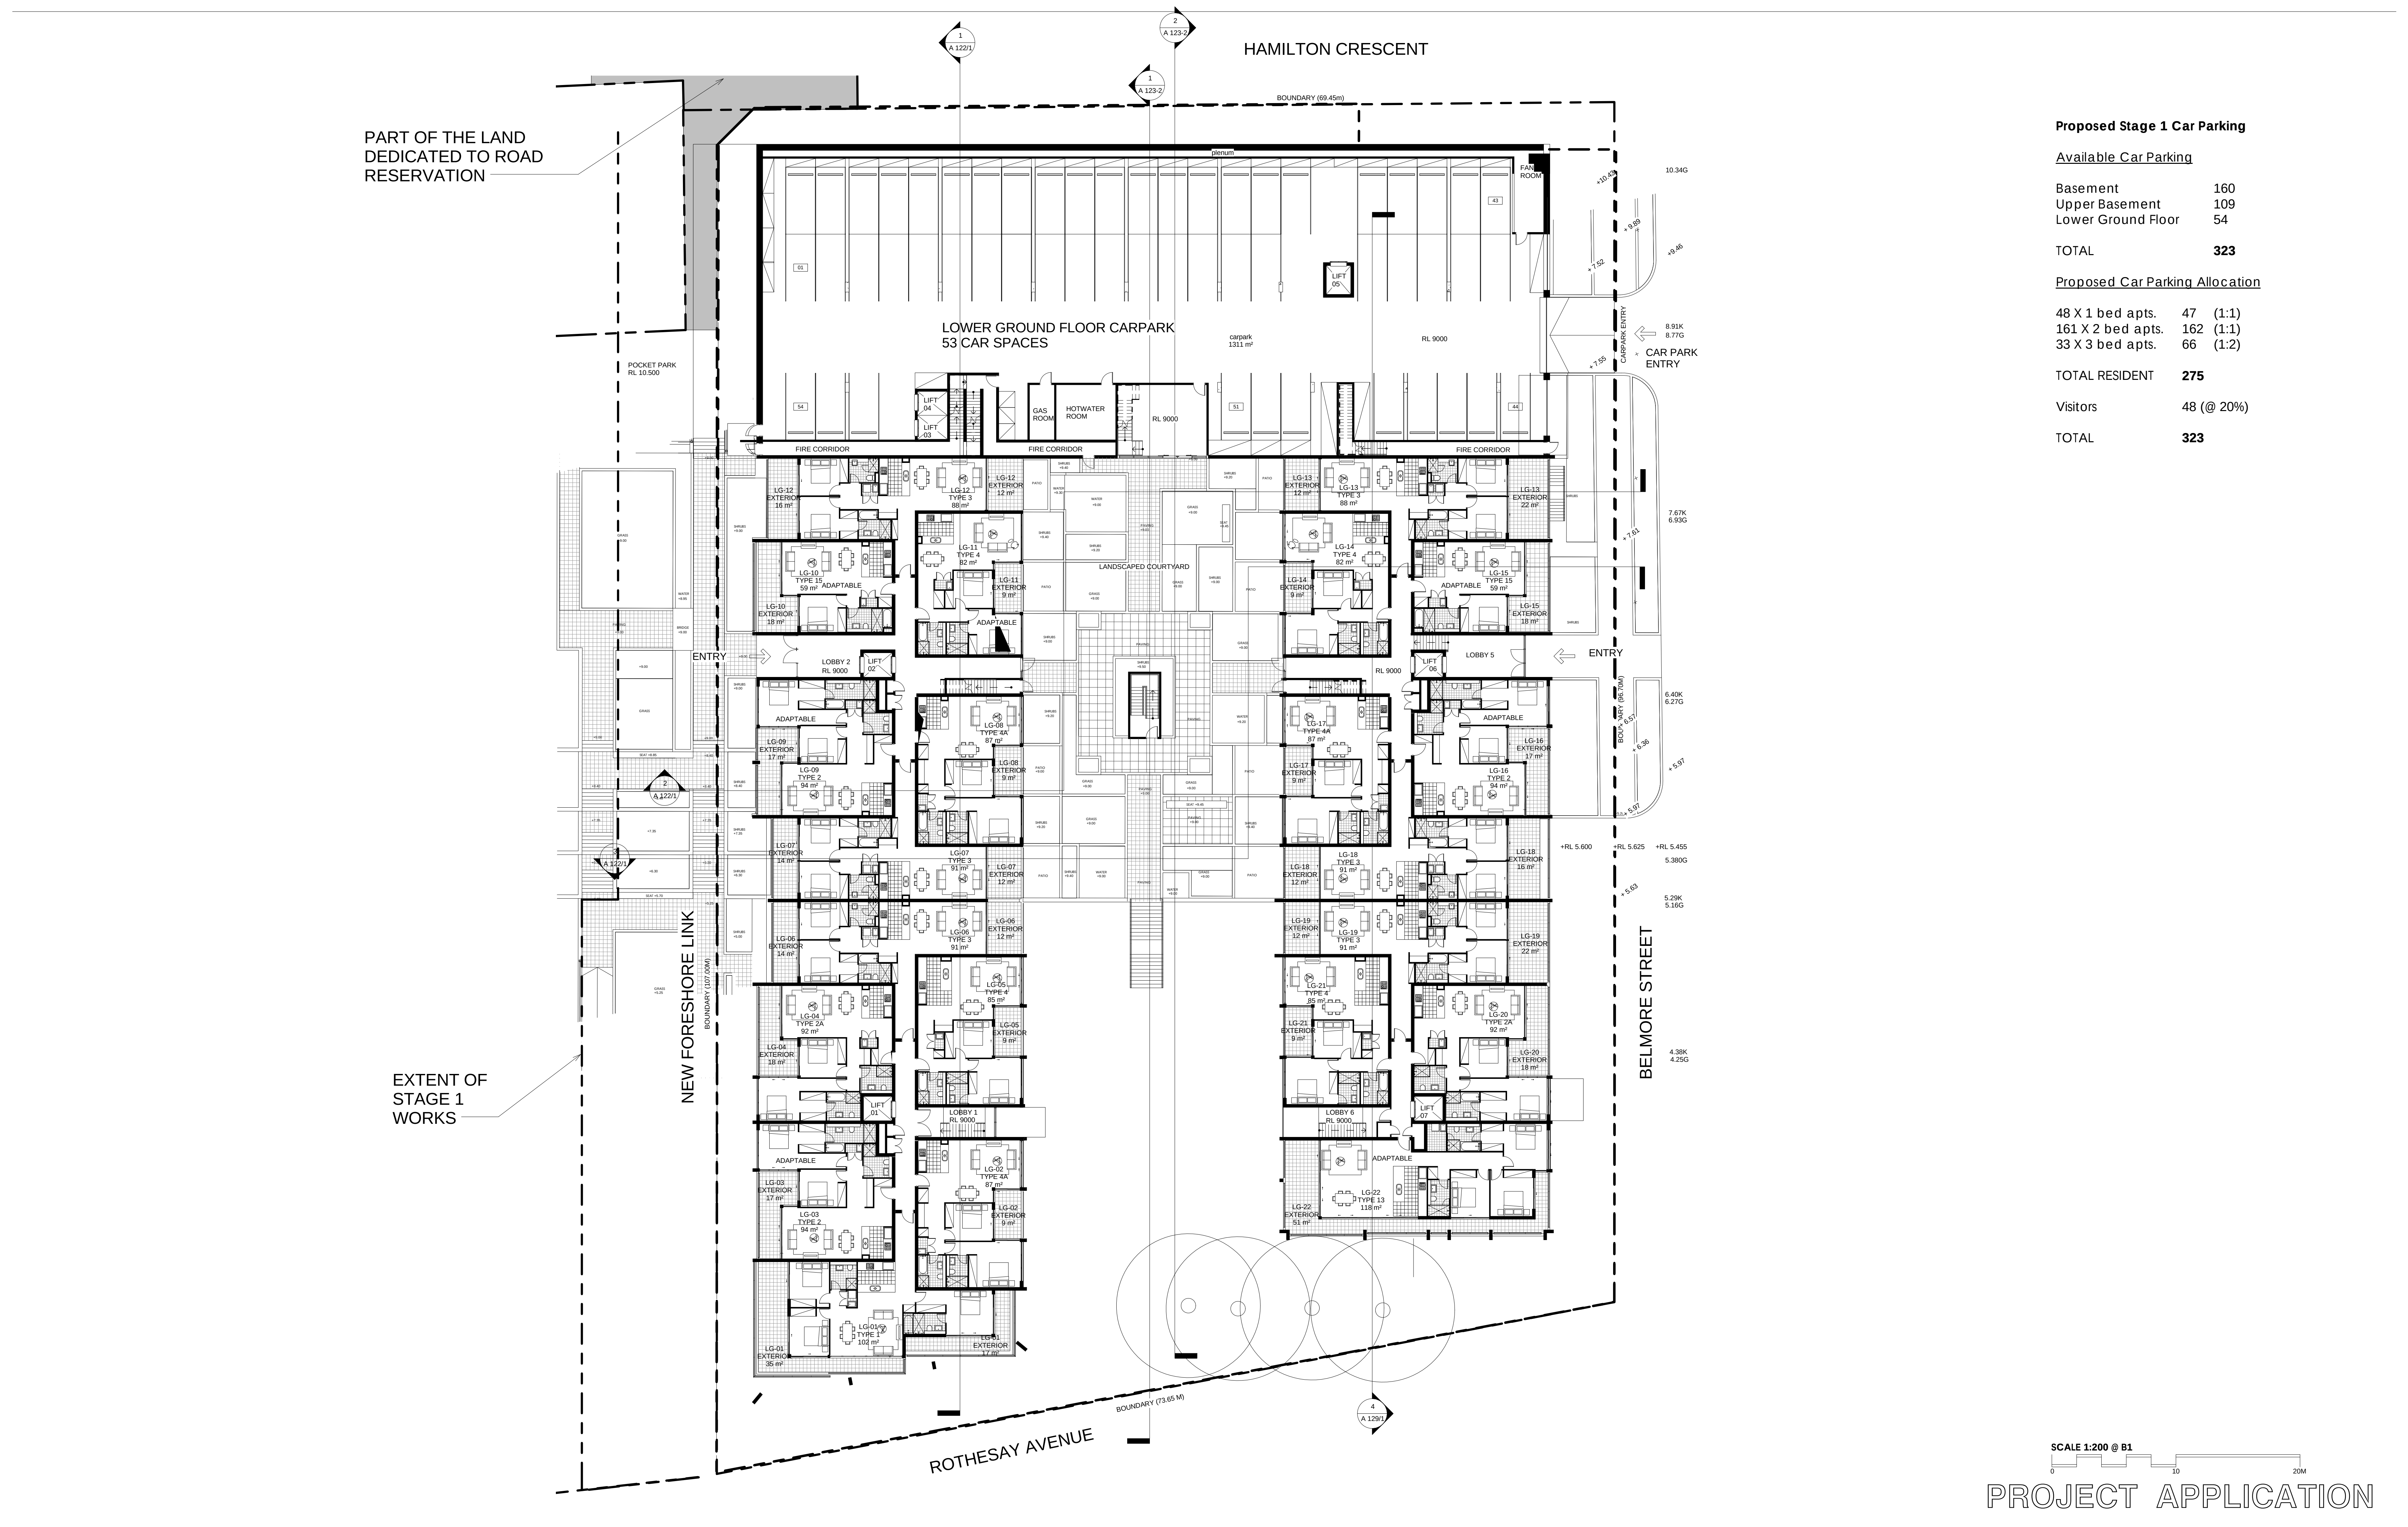

Proposed Stage 1 Car Parking

Available Car Parking

Basement	160
Upper Basement	109
Lower Ground Floor	54

TOTAL 323


Proposed Car Parking Allocation

48 X 1 bed apts.	47	(1:1)
161 X 2 bed apts.	162	(1:1)
33 X 3 bed apts.	66	(1:2)

TOTAL RESIDENT 275

Visitors 48 (@ 20%)

TOTAL 323

 

PROJECT APPLICATION

ARCHITECT

ROBERTSON + MARKS

ground floor 11-17 buckingham st
sunny hills sydney australia 2010 www.marks.net.au
t 61 2 9319 4388 f 61 2 9319 7338 e mail@marks.net.au

NOM ARCH
DAVID MAYES 3190 JOHN RYAN 3181 BRIAN MANN 5975 ANDREW SCARVELIS

CLIENT

Structural Engineers

Hydraulic Engineer & Fire Services Engineers

Mechanical, Electrical & Lift Services Engineers

Landscape Architects

NOTES

Dimensions
Contractors to check all dimensions on site prior to commencing construction. Do not scale from this drawing. Use given dimensions.
Copyright ©
This document is copyright. All rights reserved.

REVISIONS

Issue	Date	Description	By
1	2011/12/12	DA SUBMISSION	AT
2	2011/12/12	DA SUBMISSION (Landscape Added)	AT
3	2011/12/13	DA SUBMISSION	AT
4	2011/12/13	DA SUBMISSION	AT
5	2011/12/19	DA SUBMISSION	AT
6	2012/01/24	LANDSCAPE DRAWING REVISED	AT

KEY PLAN

North Point

Job

Description

Address

Address

Lot

Building Name : STAGE 1 PROJECT APPLICATION (MP 09_0219)

Drawing Title : LOWER GROUND FLOOR PLAN

Scale : 1:200 @ B1

Date : 17-JAN-2011


Job Number : 10068

Drawn : A

Authorised by : IF

Drawing Number

A 103/6

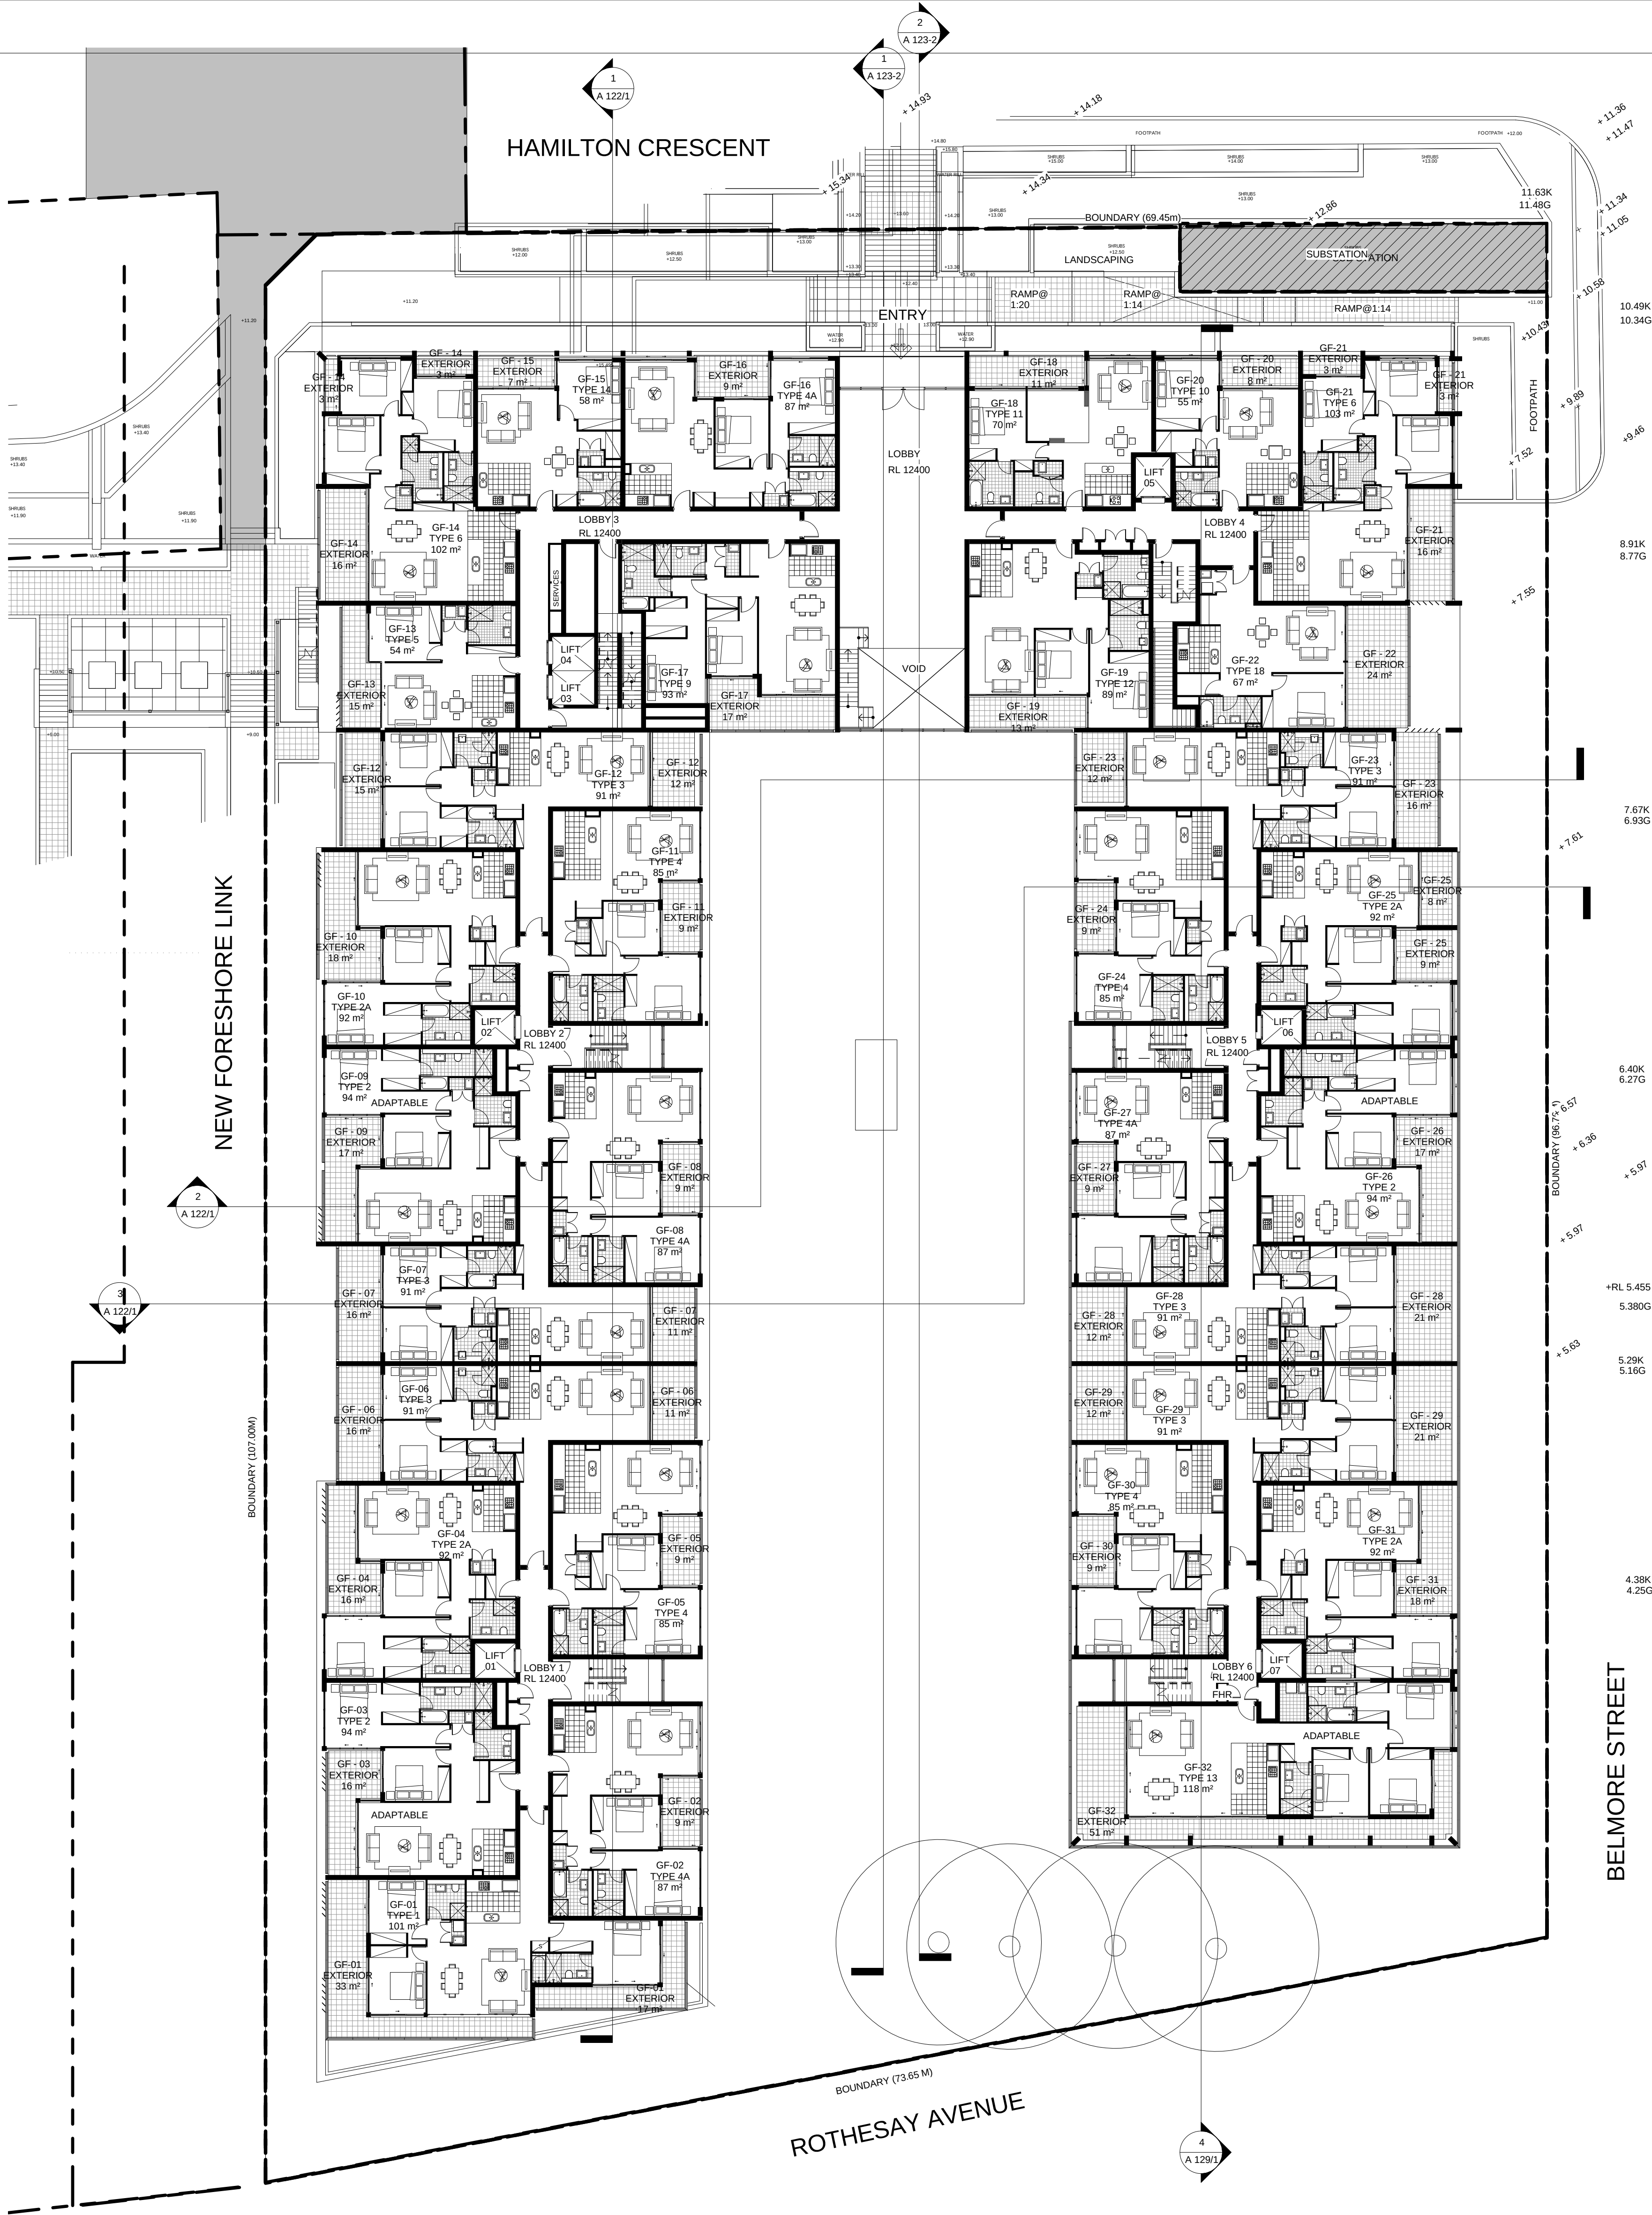

SCALE 1:200 @ B1

PROJECT APPLICATION

ARCHITECT

ROBERTSON+MARKS

ground floor 11-17 buckingham st
sunny hills sydney australia 2010 www.marks.net.au
t 61 2 9319 4388 f 61 2 9319 7338 e mail@marks.net.au

NDA ARCH.
DAVID MAYES 3190 JOHN RYAN 3181 BRIAN MANN 5975 ANDREW SCARVELIS

CLIENT

Structural Engineers

Mechanical, Electrical & Lift
Services Engineers

Hydraulic Engineer & Fire
Services Engineers

Landscape Architects

NOTES

Dimensions
Contractors to check all dimensions on site prior to commencing construction. Do not scale from this
drawing. Use given dimensions.
Copyright ©
This document is copyright. All rights reserved.

REVISIONS

Issue	Date	Description	By
1	2011/12/12	DA SUBMISSION	AT
2	2011/12/12	DA SUBMISSION (Landscape Added)	AT
3	2011/12/13	DA SUBMISSION	AT
4	2012/01/24	LANDSCAPE DRAWING REVISED	AT

Issue	Date	Description	By

KEY PLAN



Job

Description

Address

Address

Lot

Building Name : STAGE 1 PROJECT APPLICATION (MP 09_0219)

Drawing Title : GROUND FLOOR PLAN

Scale : 1 : 200 @ B1

Date : 17-JAN-2011


Job Number : 10068

Drawn : A

Authorised by : IF

Drawing Number

A 104/4

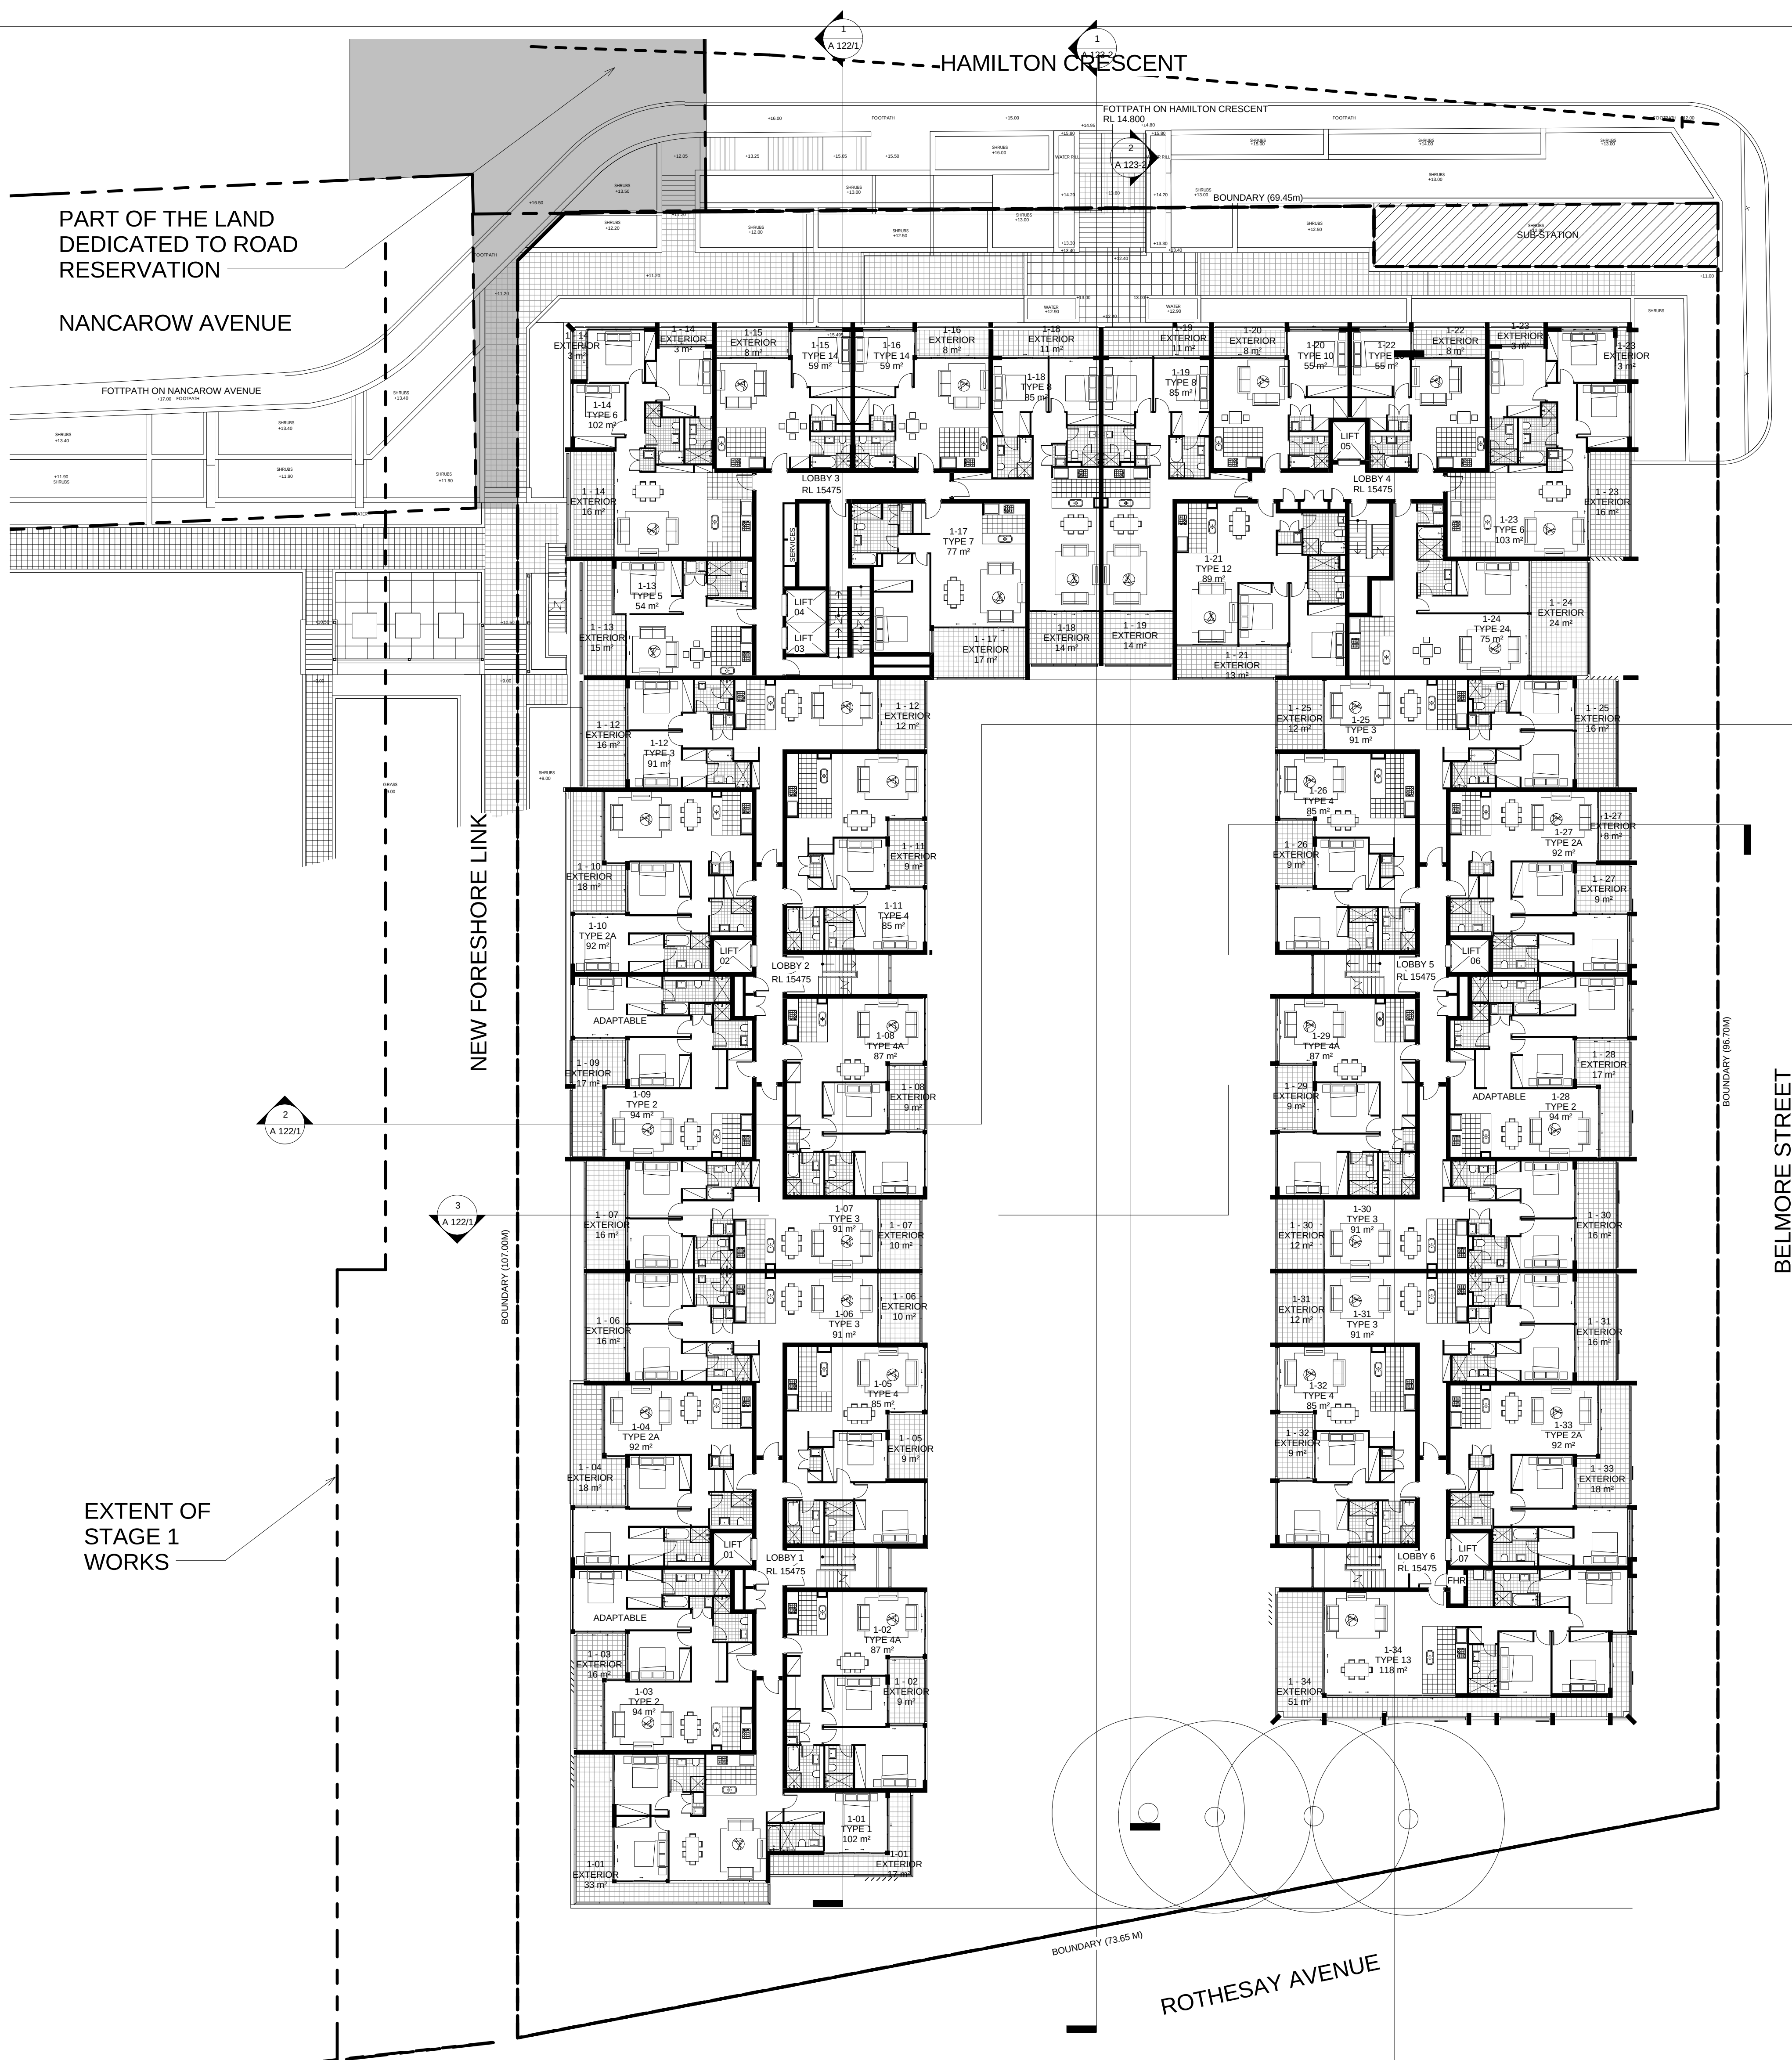

SCALE 1:200 @ B1
0 10 20M
PROJECT APPLICATION

ARCHITECT
ROBERTSON + MARKS
ground floor 11-17 buckingham st
sunny hills sydney australia 2010 www.marks.net.au
t 61 2 9319 4388 f 61 2 9319 7338 e mail@marks.net.au
NDA ARCH.
DAVID MAYES 3190 JOHN RYAN 3181 BRIAN MANN 5975 ANDREW SCARVELIS

CLIENT
Structural Engineers
Mechanical, Electrical & Lift Services Engineers
Hydraulic Engineer & Fire Services Engineers
Landscape Architects


NOTES
Dimensions
Contractors to check all dimensions on site prior to commencing construction. Do not scale from this drawing. Use given dimensions.
Copyright ©
This document is copyright. All rights reserved.

REVISIONS
Issue Date Description
1 2011/12/12 DA SUBMISSION
2 2011/12/12 DA SUBMISSION (Landscape Added)
3 2011/12/13 DA SUBMISSION
4 2012/01/24 LANDSCAPE DRAWING REVISED
5 2012/01/25 LOUVER ADDED



KEY PLAN
By
Issue Date Description
AT
AT
AT
AT
AT
AT

Job
Description
Address
Address
Lot

Building Name : STAGE 1 PROJECT APPLICATION (MP 09_0219)
Drawing Title : LEVEL 1 FLOORPLAN
Scale : 1:200 @ B1
Date : 17-JAN-2011
Job Number : 10068
Drawn : A
Authorised by : IF
Drawing Number
A 105/5

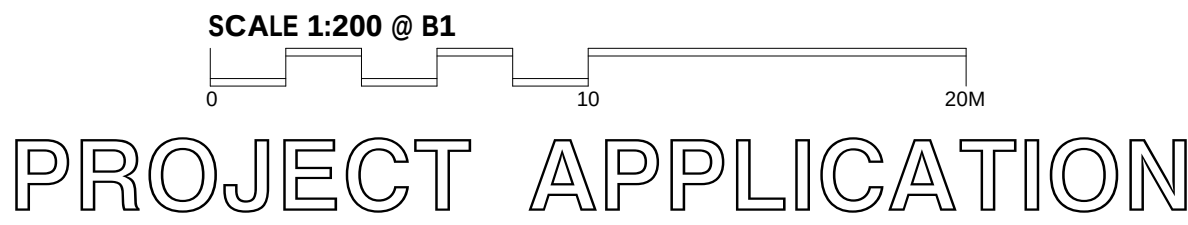

Authorised by : IF

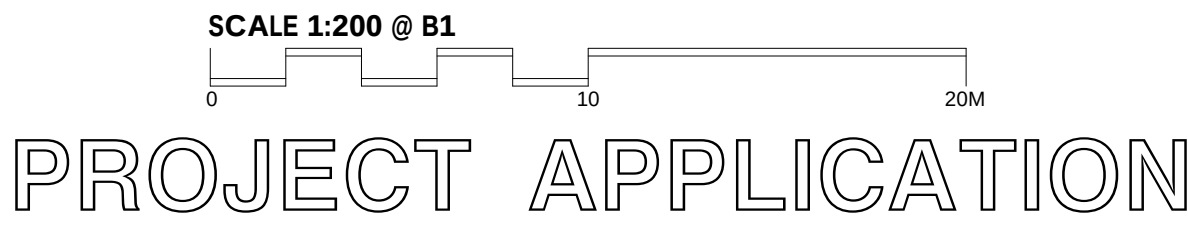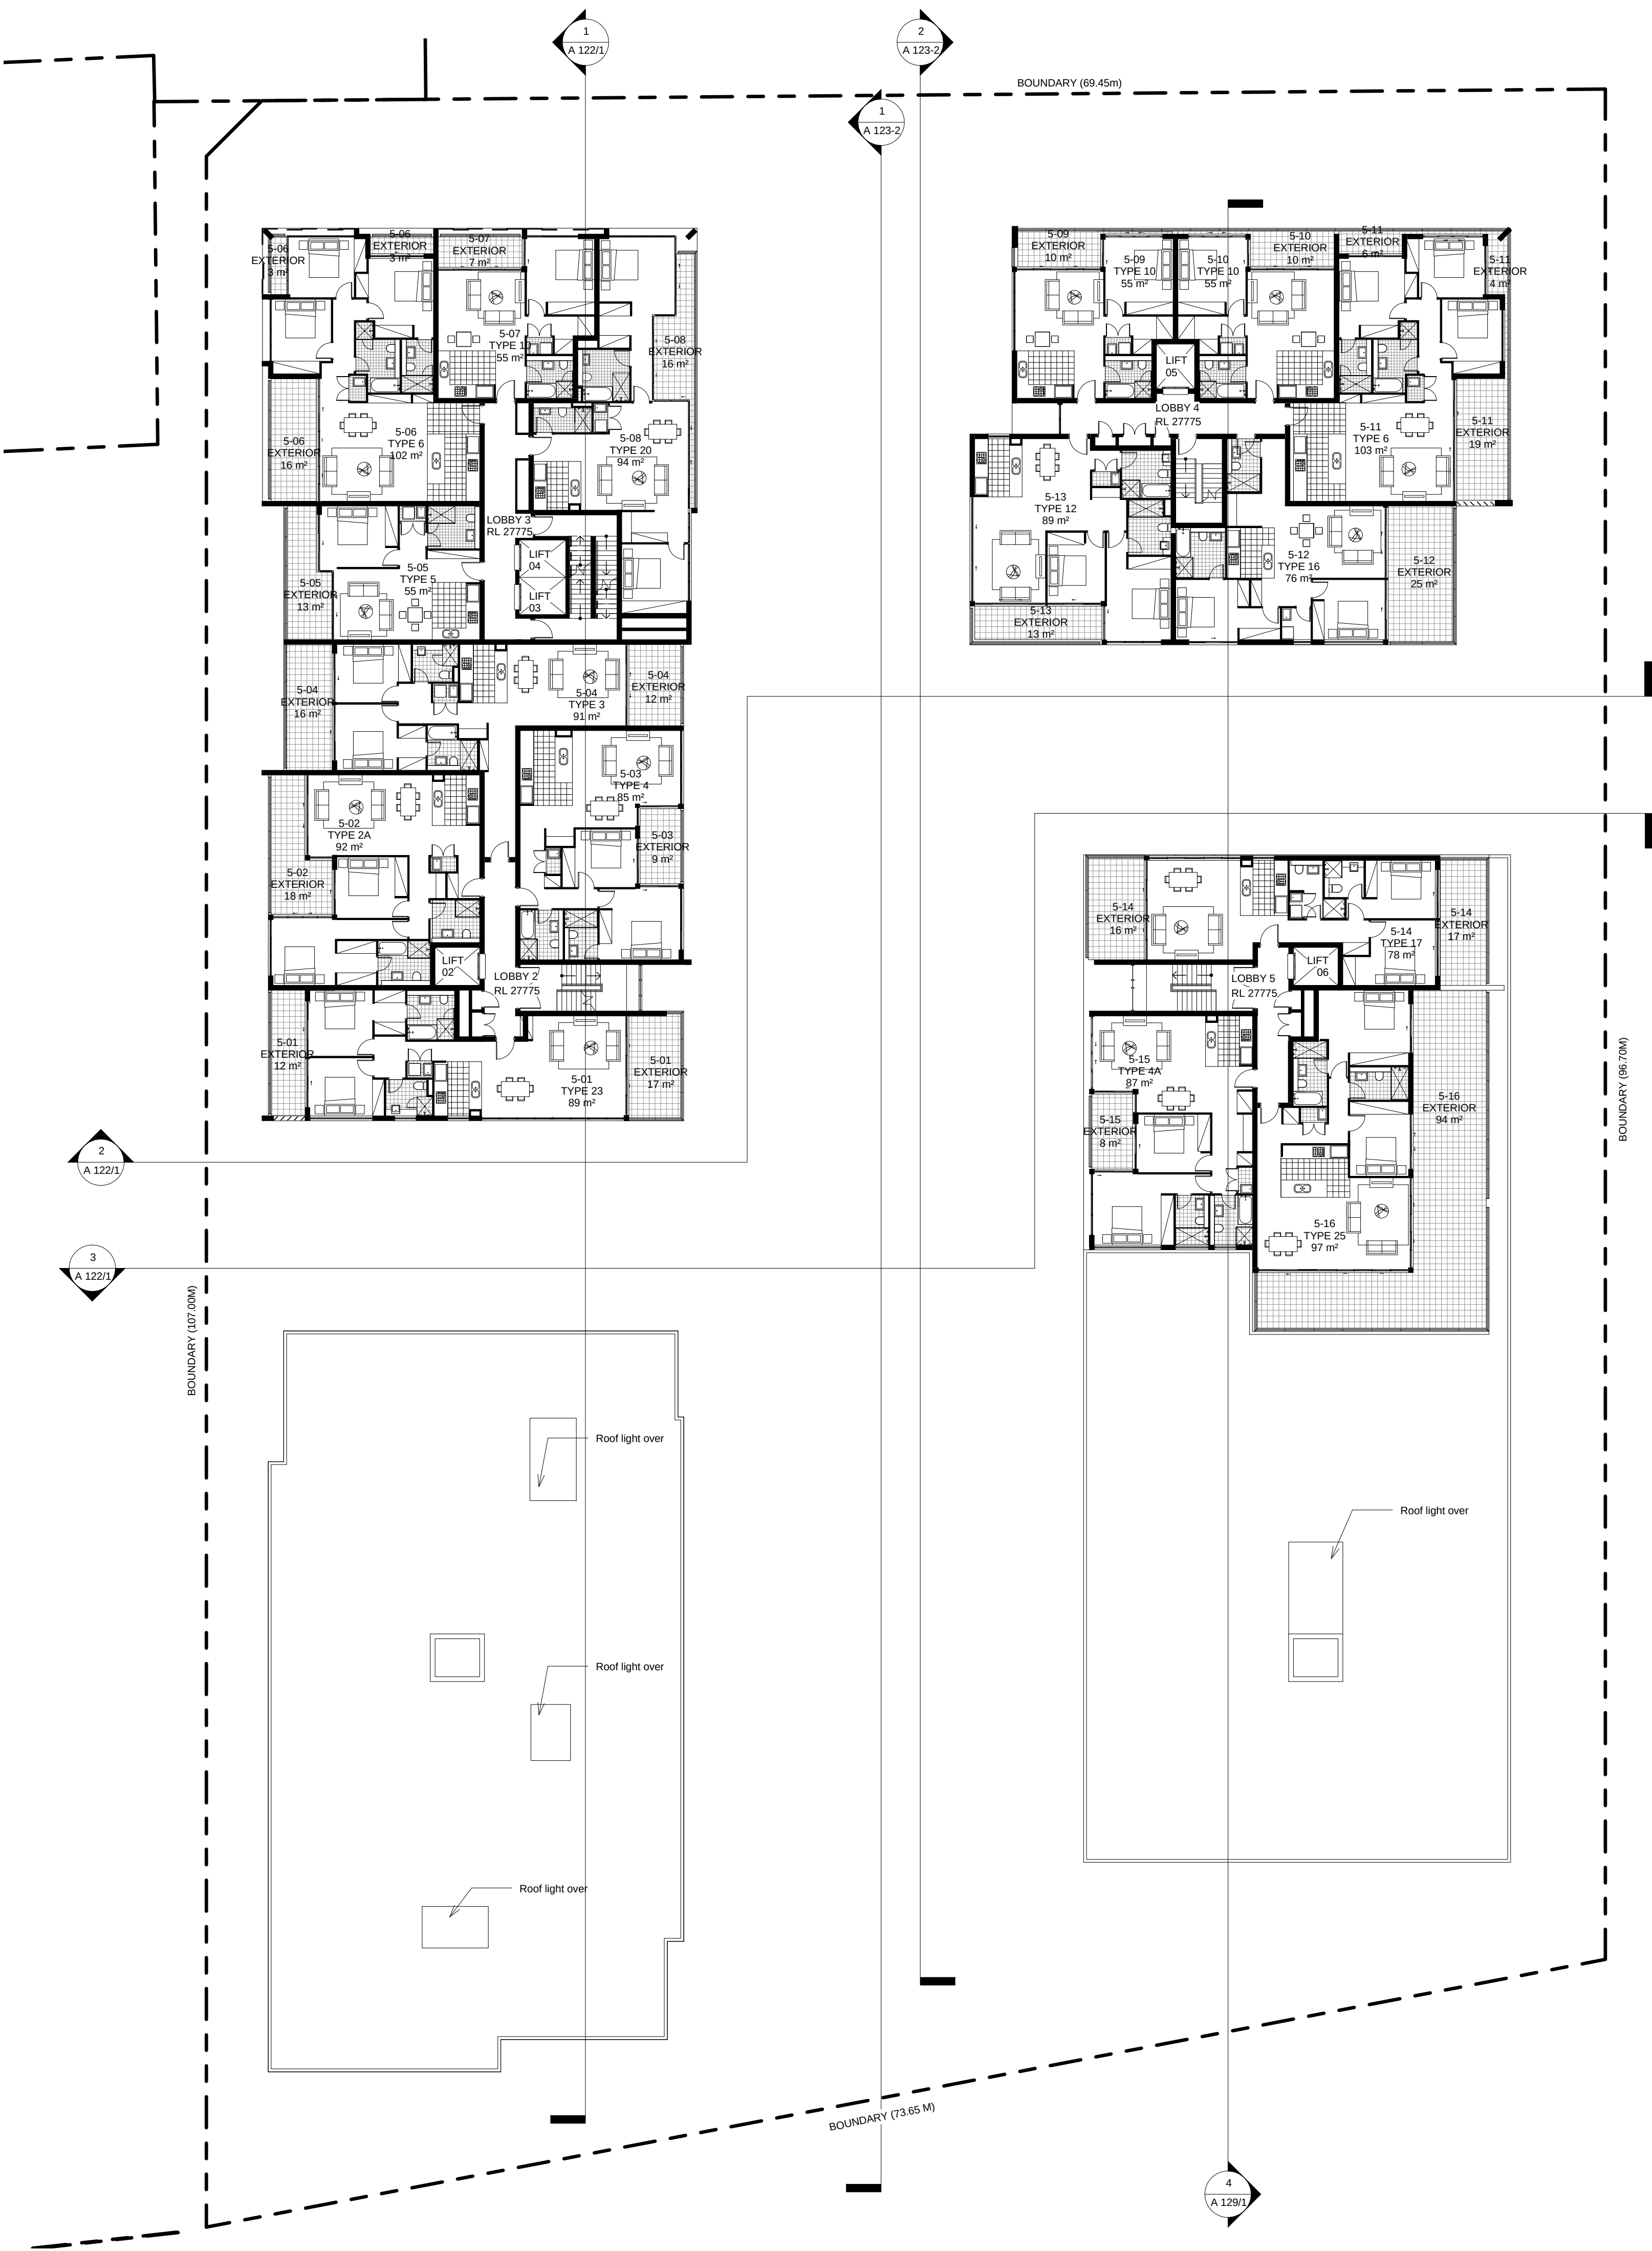

ARCHITECT

ROBERTSON + MARKS

ground floor 11-17 buckingham st
sunny hills sydney australia 2010 www.marks.net.au
t 61 2 9319 4388 f 61 2 9319 7338 e mail@marks.net.au

NOM ARCH
DAVID MAYES 3190 JOHN RYAN 3181 BRIAN MANN 5975 ANDREW SCARVELIS

CLIENT

Structural Engineers

Hydraulic Engineer & Fire
Services Engineers

Mechanical, Electrical & Lift
Services Engineers

Landscape Architects

NOTES

Dimensions
Contractors to check all dimensions on site prior to commencing construction. Do not scale from this
drawing. Use given dimensions.
Copyright ©
This document is copyright. All rights reserved.

REVISIONS

Issue	Date	Description
1	2011/12/12	DA SUBMISSION

By

AT

Issue

Date

Description

KEY PLAN



North Point

Job

Description

Address

Address

Lot

Building Name : STAGE 1 PROJECT APPLICATION (MP 09_0219)

Drawing Title : LEVEL 5 FLOORPLAN

Scale : 1 : 200 @ B1

Date : 17-JAN-2011


Job Number : 10068

Drawn : AT

Authorised by : IF

Drawing Number

A 109/1

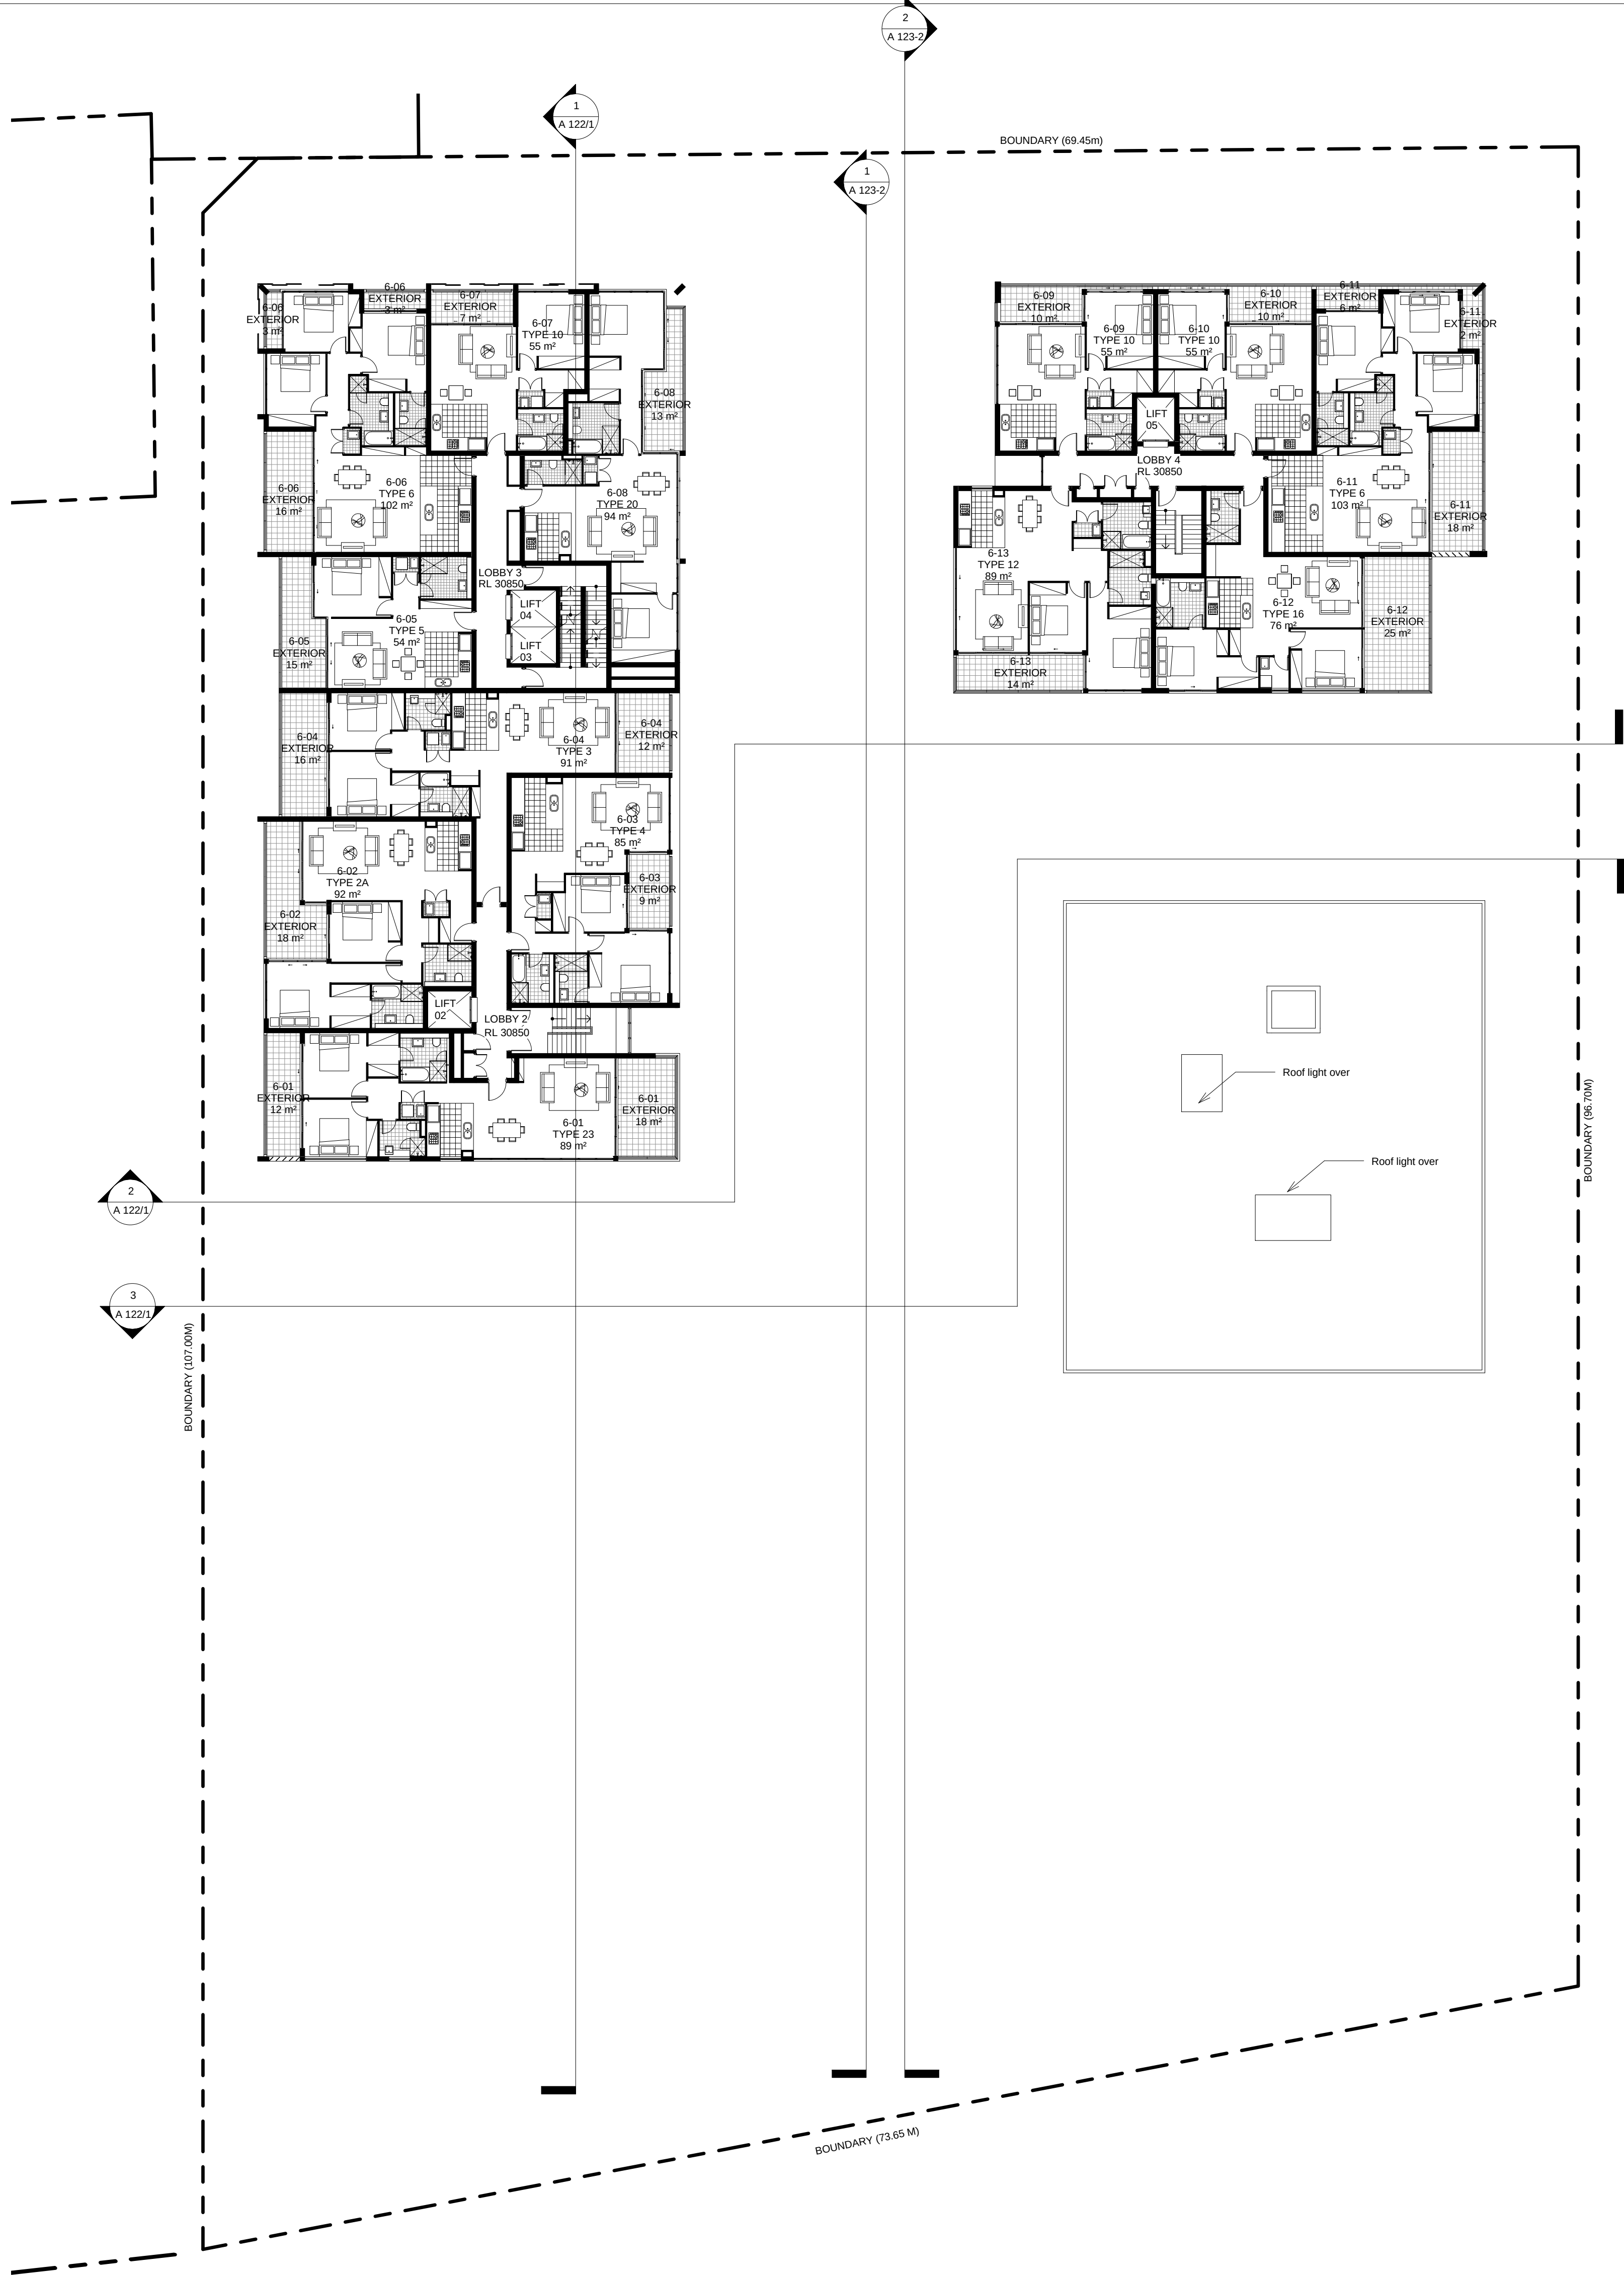

SCALE 1:200 @ B1

0 10 20M

PROJECT APPLICATION

ARCHITECT

ROBERTSON+MARKS

ground floor 11-17 buckingham st
sunny hills sydney australia 2010 www.marks.net.au
t 61 2 9319 4388 f 61 2 9319 7338 e mail@marks.net.au

NOM ARCH
DAVID MAYES 3190 JOHN RYAN 3181 BRIAN MANN 5975 ANDREW SCARVELIS

CLIENT

Structural Engineers

Hydraulic Engineer & Fire Services Engineers

Mechanical, Electrical & Lift Services Engineers

Landscape Architects

NOTES

Dimensions
Contractors to check all dimensions on site prior to commencing construction. Do not scale from this drawing. Use given dimensions.
Copyright ©
This document is copyright. All rights reserved.

REVISIONS

Issue	Date	Description
1	2011/12/12	DA SUBMISSION

By

AT

Issue

Date

Description

KEY PLAN



North Point

Job

Description

Address

Address

Lot

Building Name : STAGE 1 PROJECT APPLICATION (MP 09_0219)

Drawing Title : LEVEL 6 FLOORPLAN

Scale : 1 : 200 @ B1

Date : 17-JAN-2011



Job Number : 10068

Drawn : AT

Authorised by : IF

Drawing Number

A 110/1

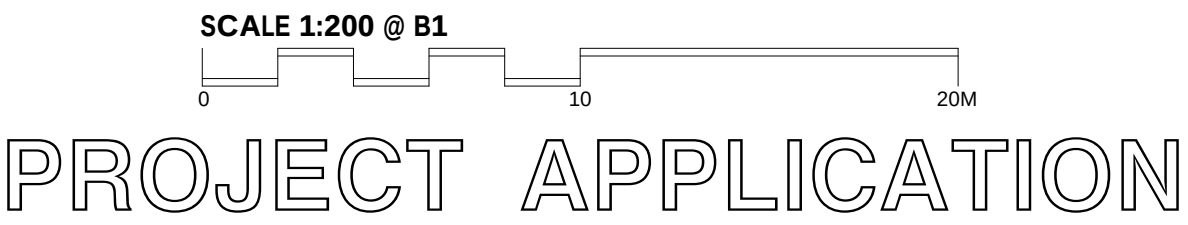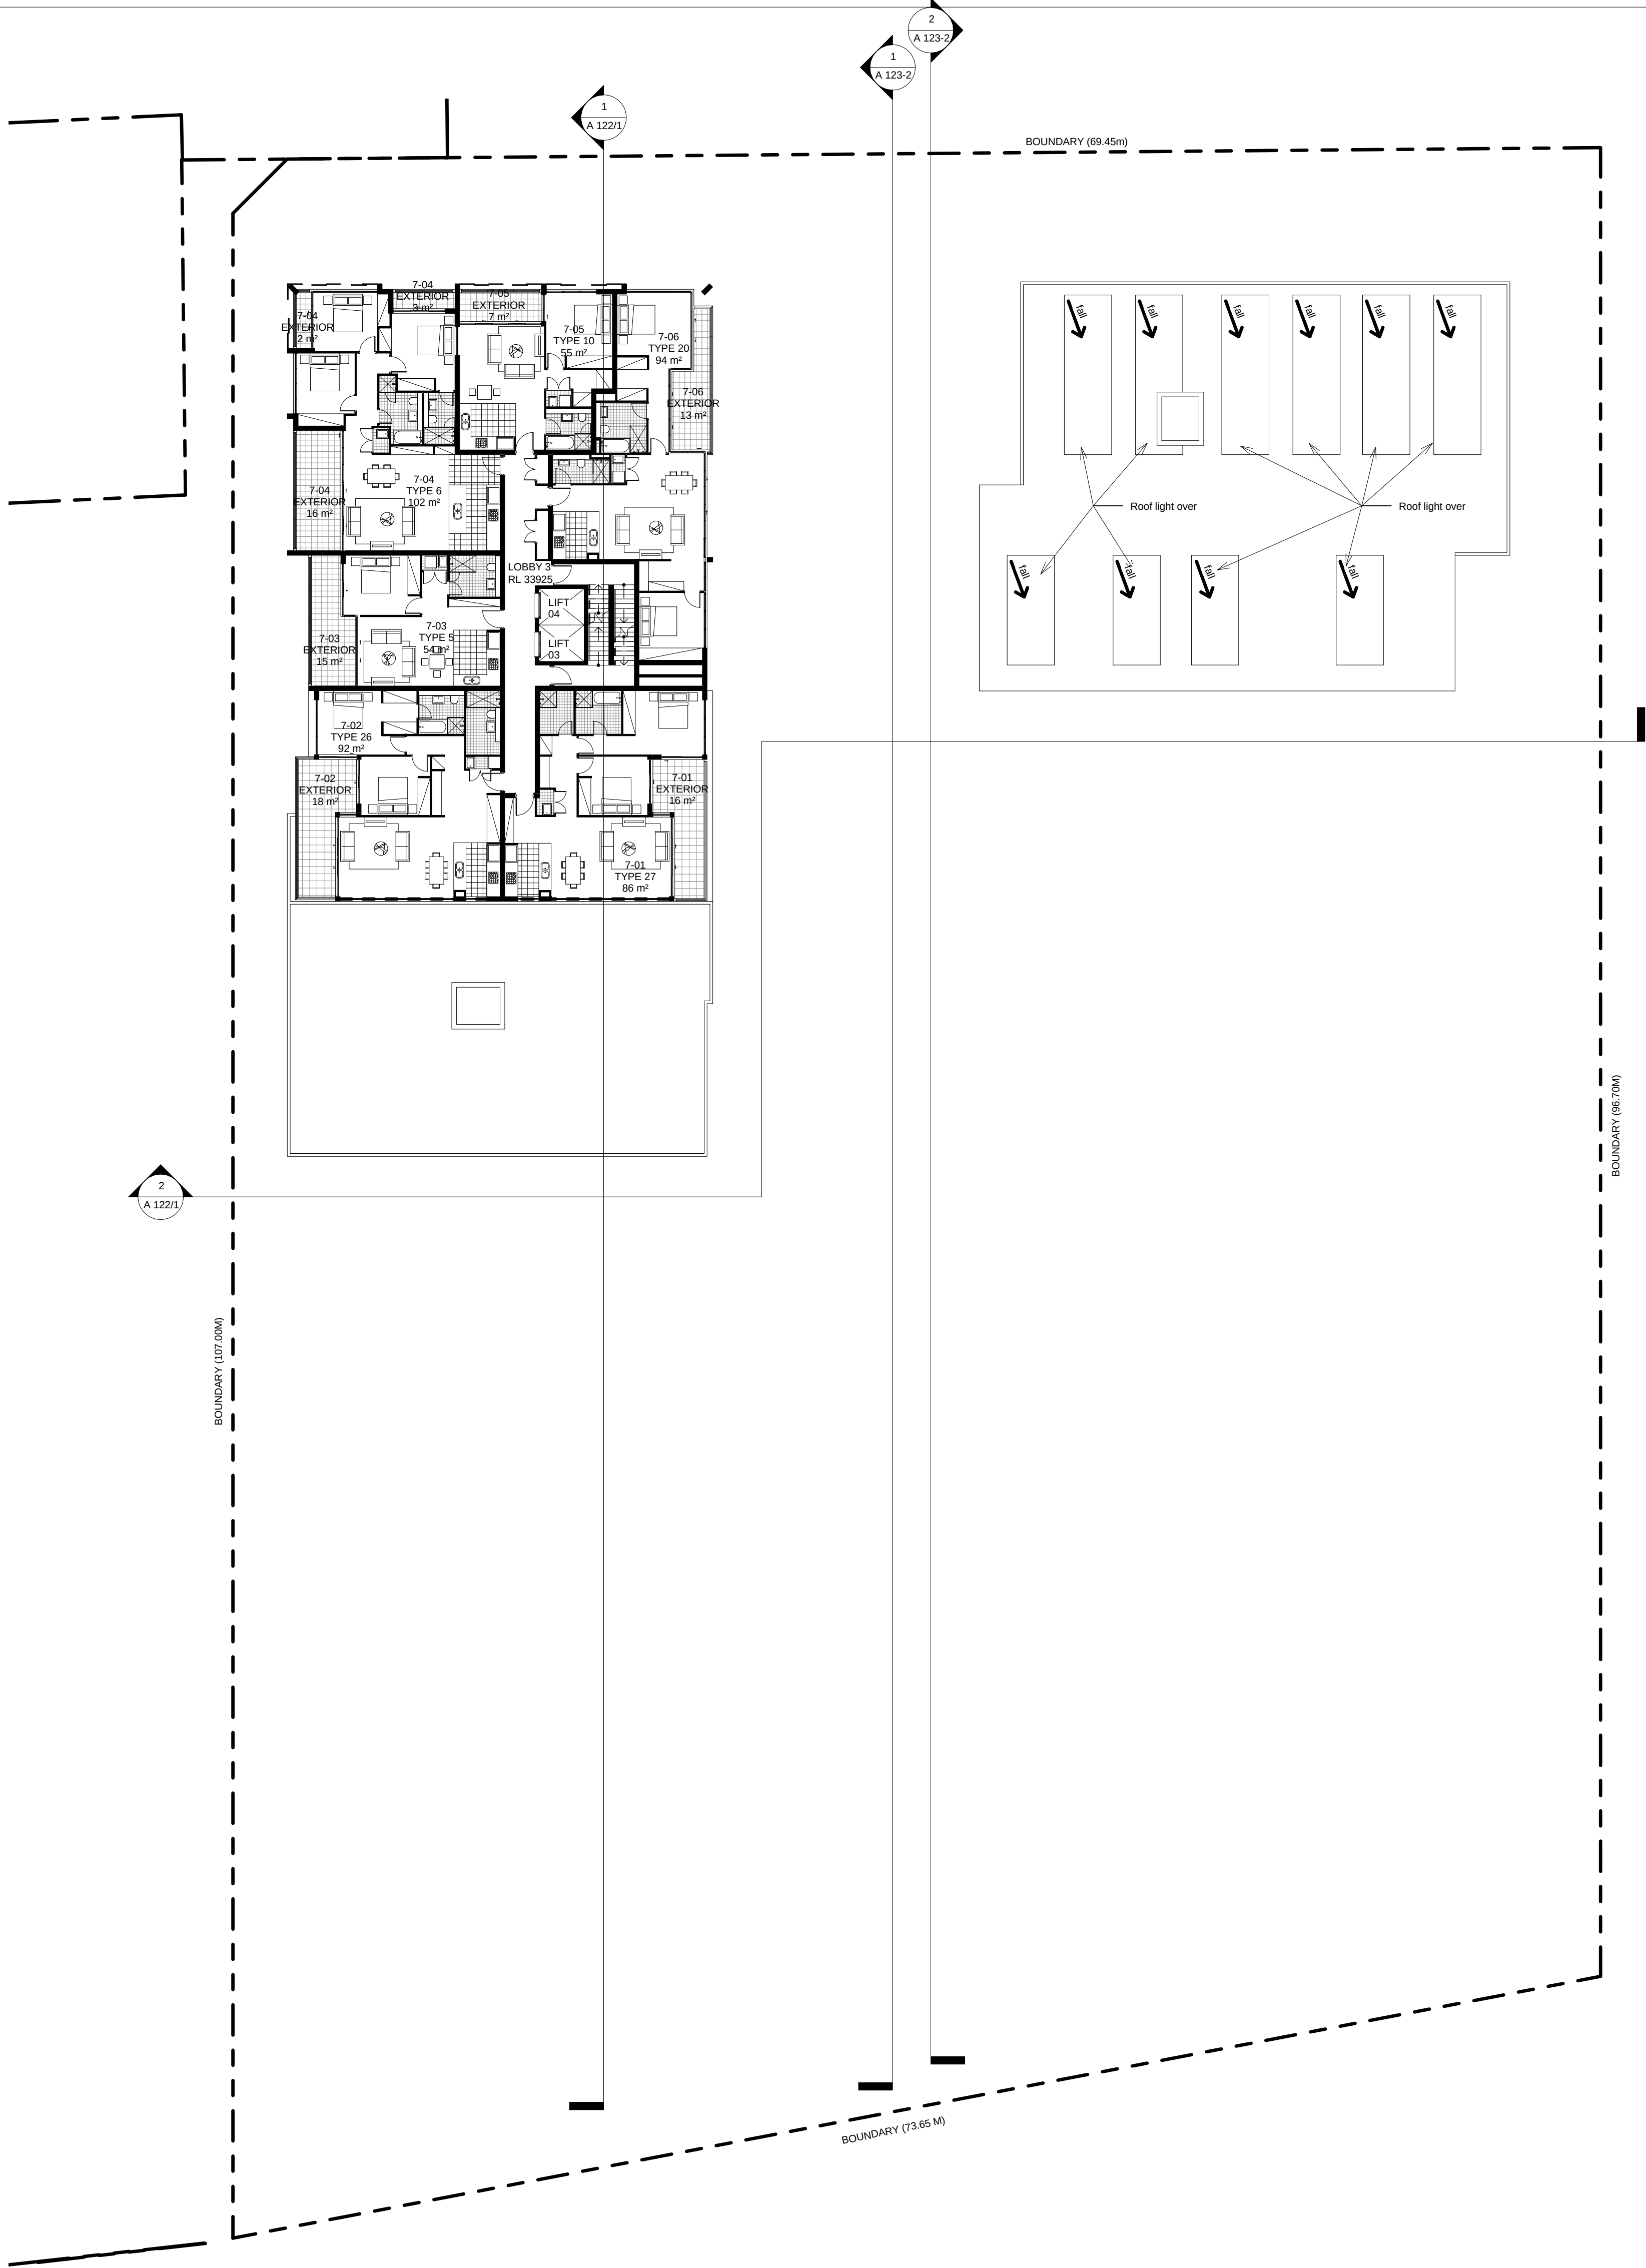

ARCHITECT

ROBERTSON + MARKS

ground floor 11-17 buckingham st
sunny hills sydney australia 2010 www.marks.net.au
t 61 2 9319 4388 f 61 2 9319 7338 e mail@marks.net.au

NOM ARCH
DAVID MAYES 3190 JOHN RYAN 3181 BRIAN MANN 5975 ANDREW SCARVELIS

CLIENT

Structural Engineers

Hydraulic Engineer & Fire
Services Engineers

Mechanical, Electrical & Lift
Services Engineers

Landscape Architects

NOTES

Dimensions
Contractors to check all dimensions on site prior to commencing construction. Do not scale from this
drawing. Use given dimensions.
Copyright ©
This document is copyright. All rights reserved.

REVISIONS

Issue	Date	Description
1	2011/12/12	DA SUBMISSION

By
AT

Issue	Date	Description
-------	------	-------------

KEY PLAN



Job

Description

Address
Address



Lot

Building Name : STAGE 1 PROJECT APPLICATION (MP 09_0219)
Drawing Title : LEVEL 7 FLOORPLAN

Scale : 1 : 200 @ B1
Date : 17-JAN-2011
Job Number : 10068
Drawn : AT

Drawing Number
A 111/1

Authorised by : IF

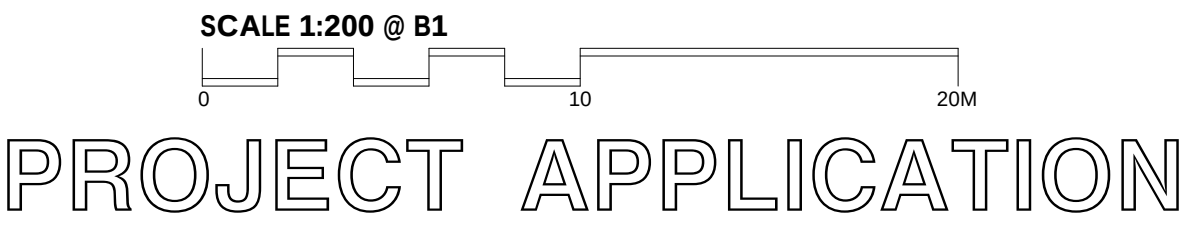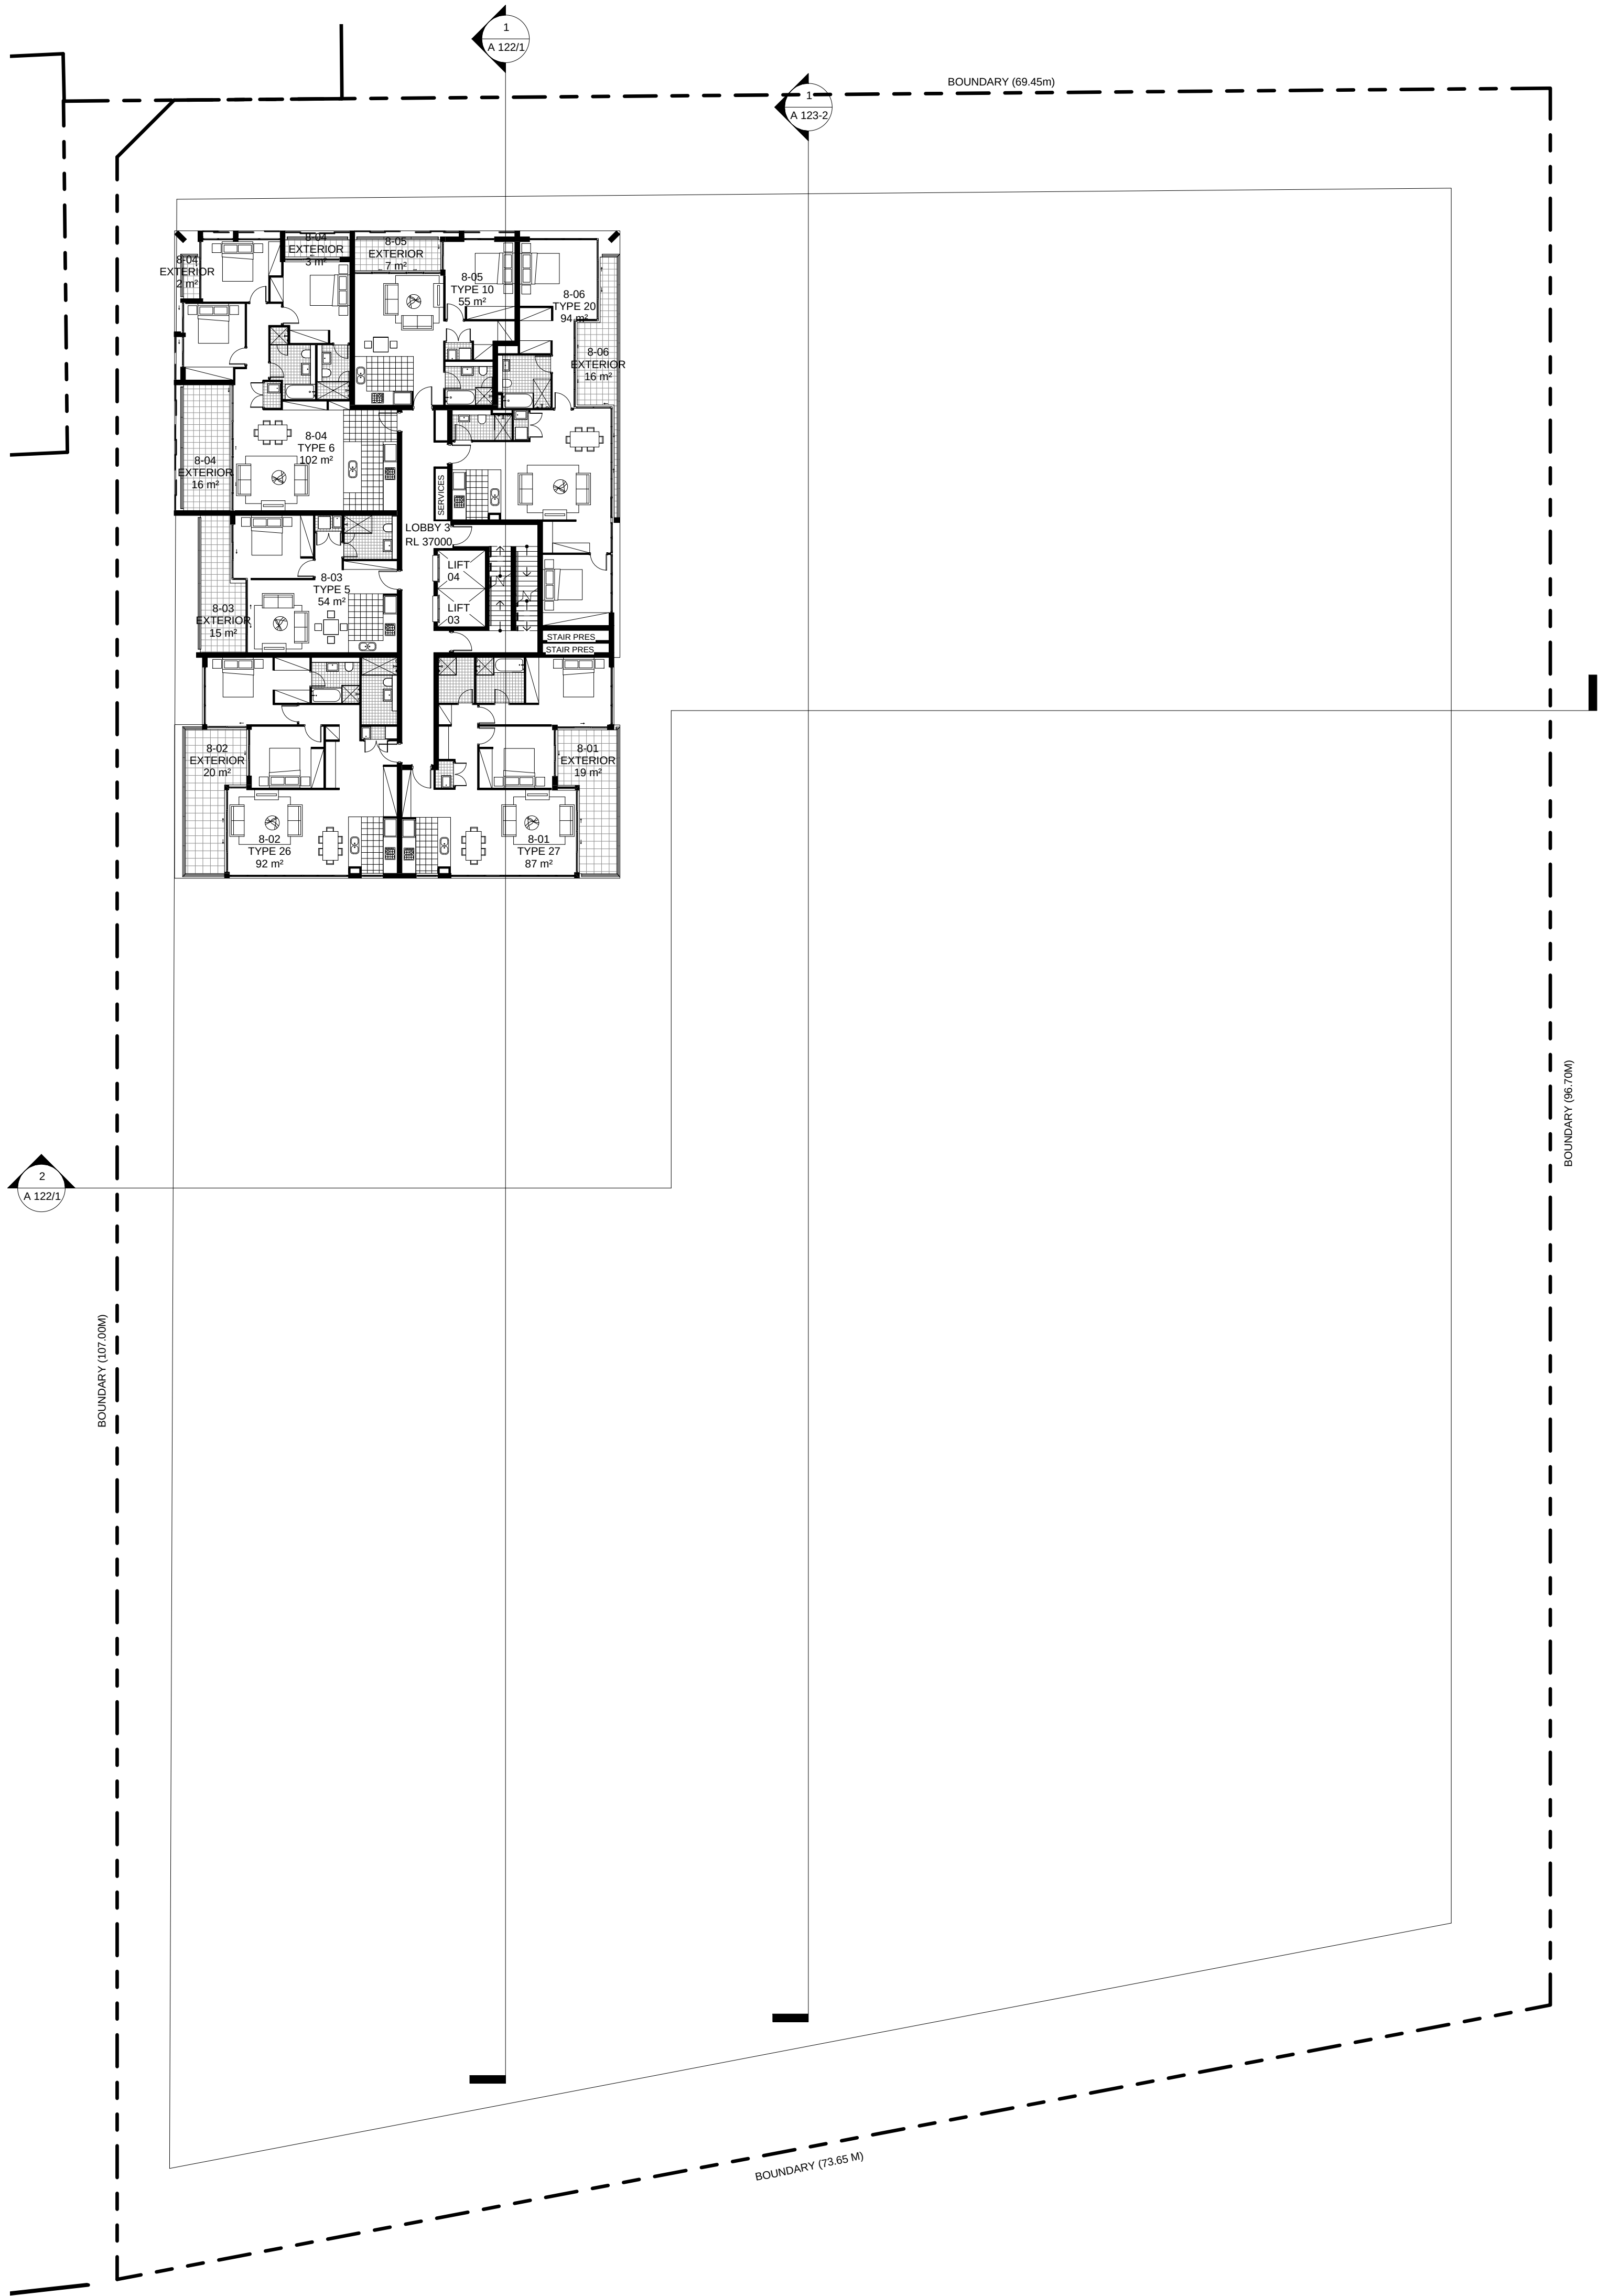

ARCHITECT

ROBERTSON + MARKS

ground floor 11-17 buckingham st
sunny hills sydney australia 2010 www.marks.net.au
t 61 2 9319 4388 f 61 2 9319 7338 e mail@marks.net.au

NOM ARCH
DAVID MAYES 3190 JOHN RYAN 3181 BRIAN MANN 5975 ANDREW SCARVELIS

CLIENT

Structural Engineers

Hydraulic Engineer & Fire
Services Engineers

Mechanical, Electrical & Lift
Services Engineers

Landscape Architects

NOTES

Dimensions
Contractors to check all dimensions on site prior to commencing construction. Do not scale from this
drawing. Use given dimensions.
Copyright ©
This document is copyright. All rights reserved.

REVISIONS

Issue	Date	Description	By
1	2011/12/12	DA SUBMISSION	AT

Issue	Date	Description	By
-------	------	-------------	----

KEY PLAN



Job

Description

Address
Address


Lot

Building Name : STAGE 1 PROJECT APPLICATION (MP 09_0219)
Drawing Title : LEVEL 8 PLAN

Scale : 1 : 200 @ B1
Date : 17-JAN-2011
Job Number : 10068
Drawn : AT

Drawing Number
A 112/1

Authorised by : IF

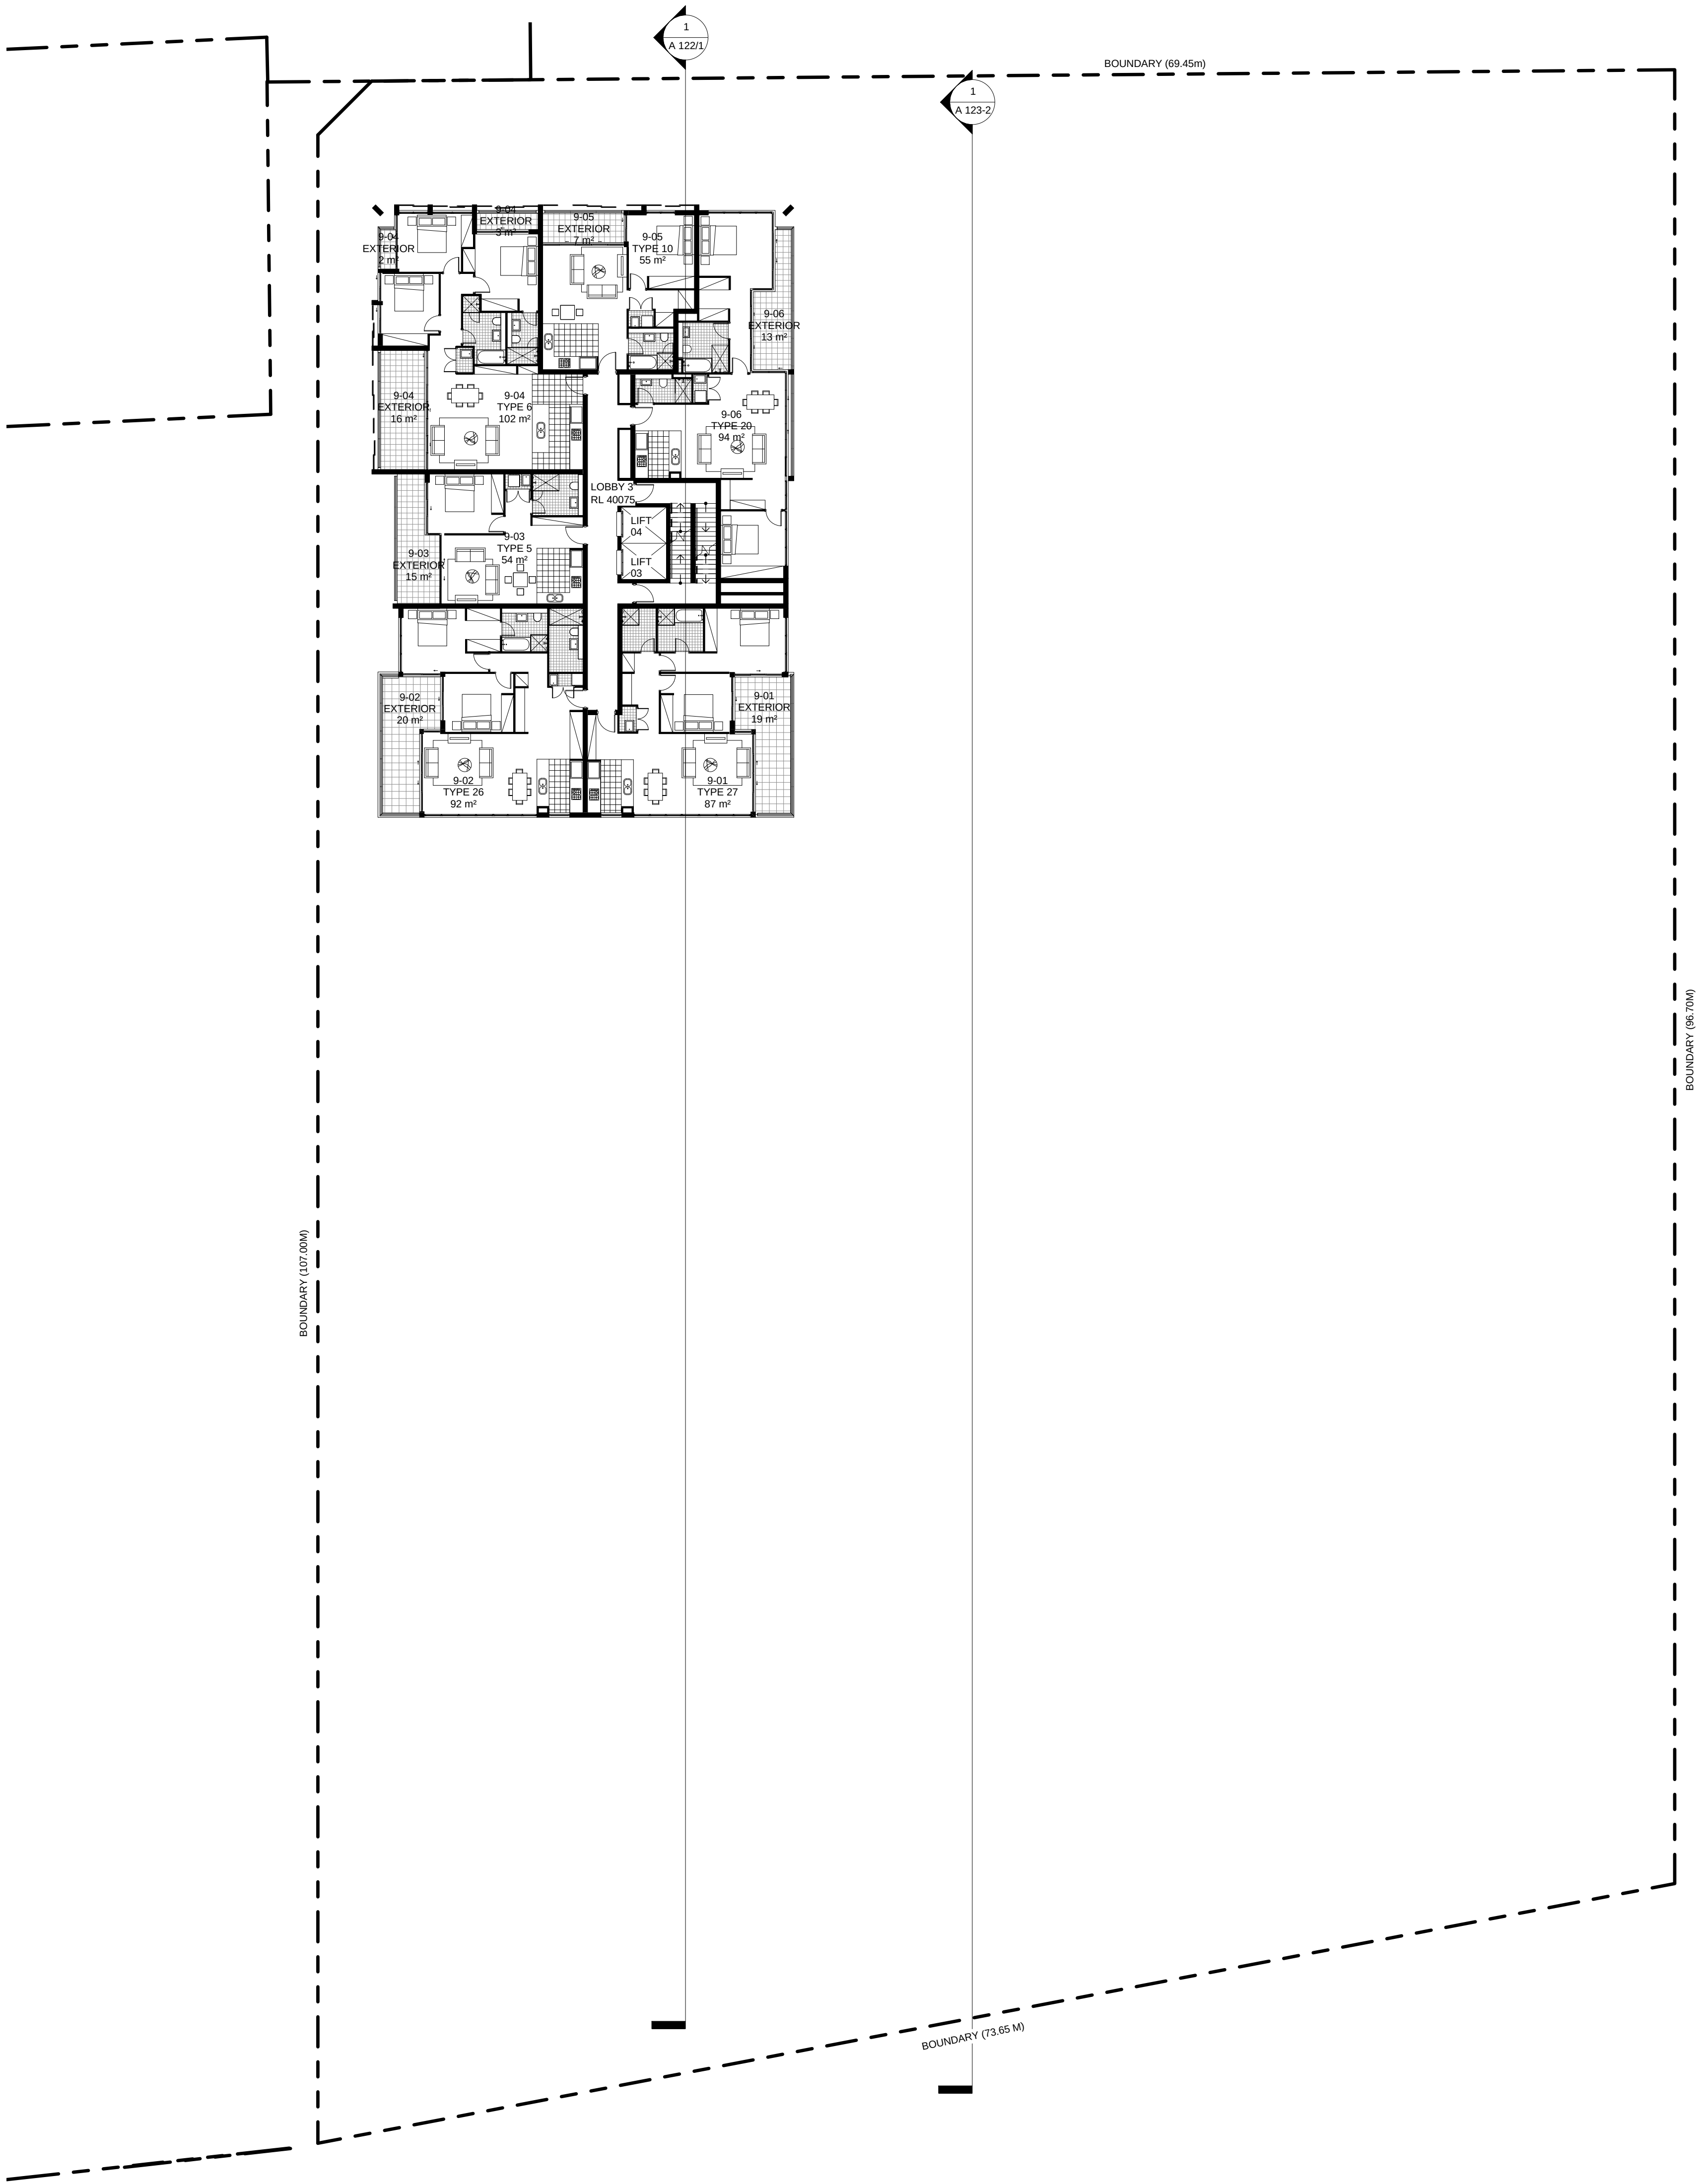

PROJECT APPLICATION

ARCHITECT

ROBERTSON + MARKS

ground floor 11-17 buckingham st
sunny hills sydney australia 2010 www.marks.net.au
t 61 2 9319 4388 f 61 2 9319 7338 e mail@marks.net.au

NOM ARCH
DAVID MAYES 3190 JOHN RYAN 3181 BRIAN MANN 5975 ANDREW SCARVELIS

CLIENT

Structural Engineers

Mechanical, Electrical & Lift
Services Engineers

Hydraulic Engineer & Fire
Services Engineers

Landscape Architects

NOTES

Dimensions
Contractors to check all dimensions on site prior to commencing construction. Do not scale from this
drawing. Use given dimensions.
Copyright ©
This document is copyright. All rights reserved.

REVISIONS

Issue	Date	Description	By
1	2011/12/12	DA SUBMISSION	AT

Issue	Date	Description	By
-------	------	-------------	----

KEY PLAN



Job

Description

Address
Address


Lot

Building Name : STAGE 1 PROJECT APPLICATION (MP 09_0219)
Drawing Title : LEVEL 9 PLAN

Scale : 1 : 200
Date : 20-OCT-2011
Job Number : 10068
Drawn : AT

Drawing Number
A 113/1

Authorised by : Approver

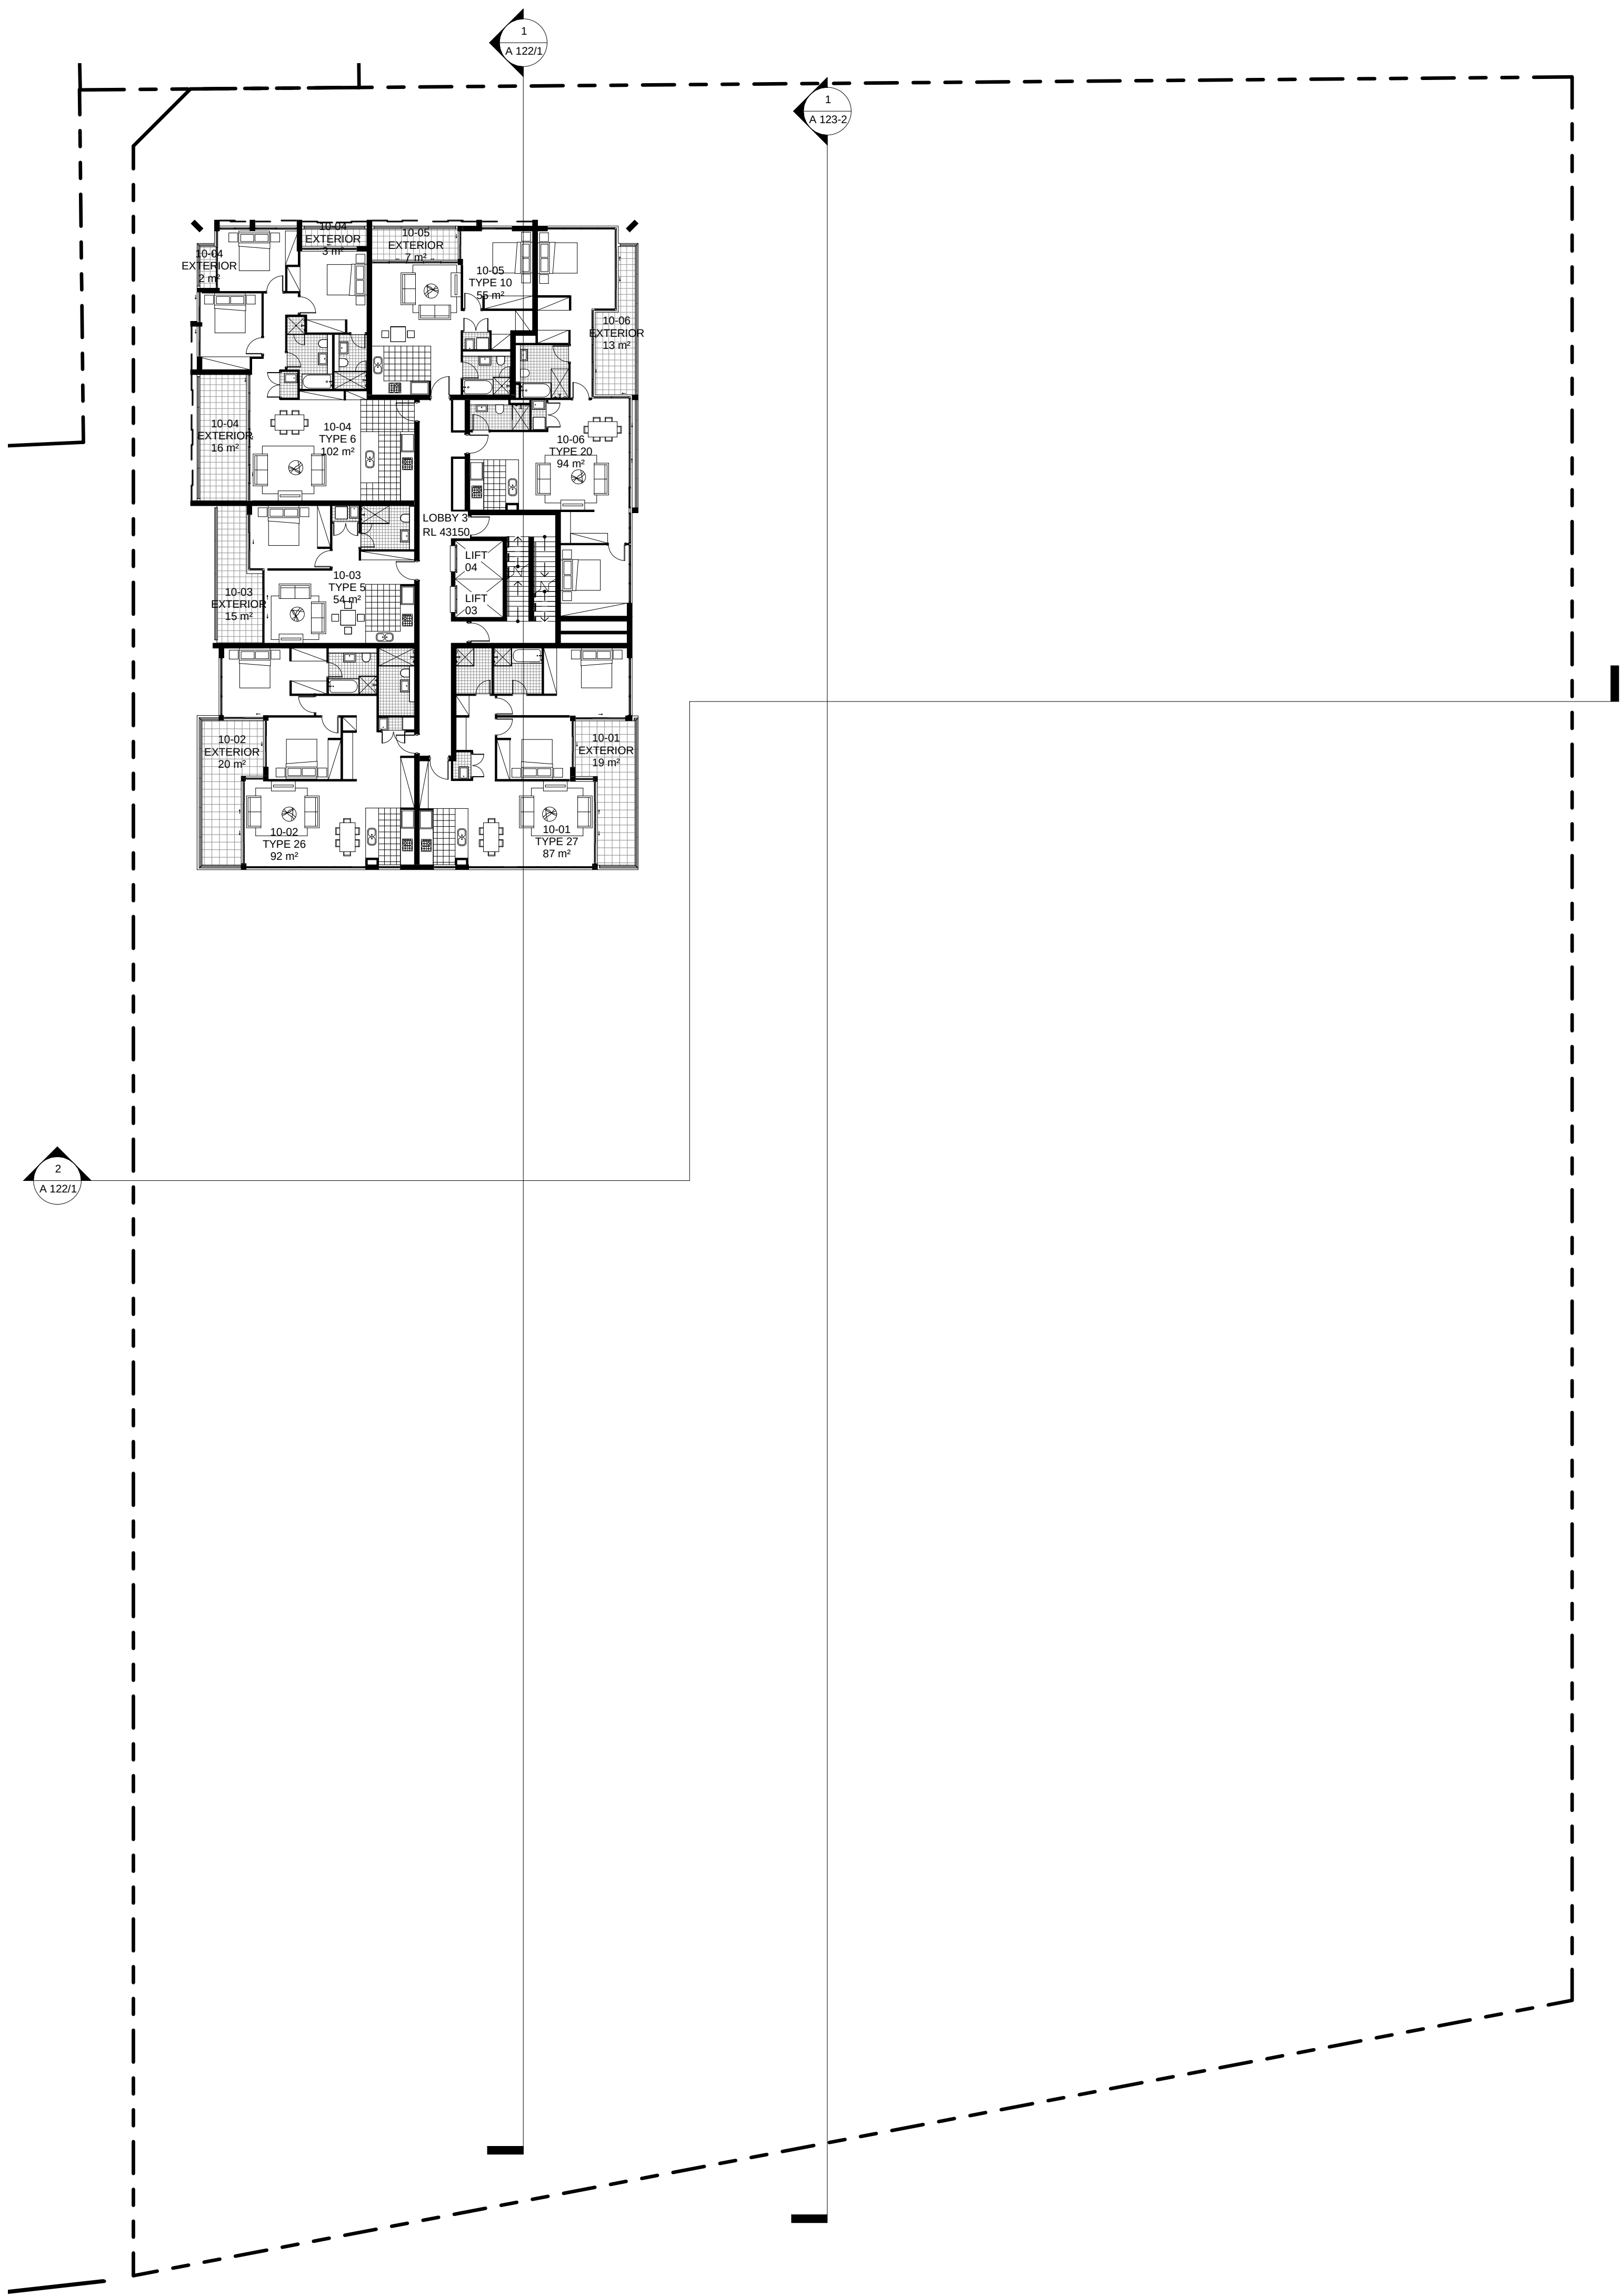

PROJECT APPLICATION

ARCHITECT

ROBERTSON + MARKS

ground floor 11-17 buckingham st
sunny hills sydney australia 2010 www.marks.net.au
t 61 2 9319 4388 f 61 2 9319 7338 e mail@marks.net.au

NOM ARCH
DAVID MAYES 3190 JOHN RYAN 3181 BRIAN MANN 5975 ANDREW SCARVELIS

CLIENT

Structural Engineers

Hydraulic Engineer & Fire
Services Engineers

Mechanical, Electrical & Lift
Services Engineers

Landscape Architects

NOTES

Dimensions
Contractors to check all dimensions on site prior to commencing construction. Do not scale from this
drawing. Use given dimensions.
Copyright ©
This document is copyright. All rights reserved.

REVISIONS

Issue	Date	Description	By
1	2011/12/12	DA SUBMISSION	AT

Issue	Date	Description	By
-------	------	-------------	----

KEY PLAN



Job

Description

Address
Address


Lot

Building Name : STAGE 1 PROJECT APPLICATION (MP 09_0219)
Drawing Title : LEVEL 10 PLAN

Scale : 1 : 200
Date : 20-OCT-2011
Job Number : 10068
Drawn : AT

Drawing Number
A 114/1

Authorised by : Approver

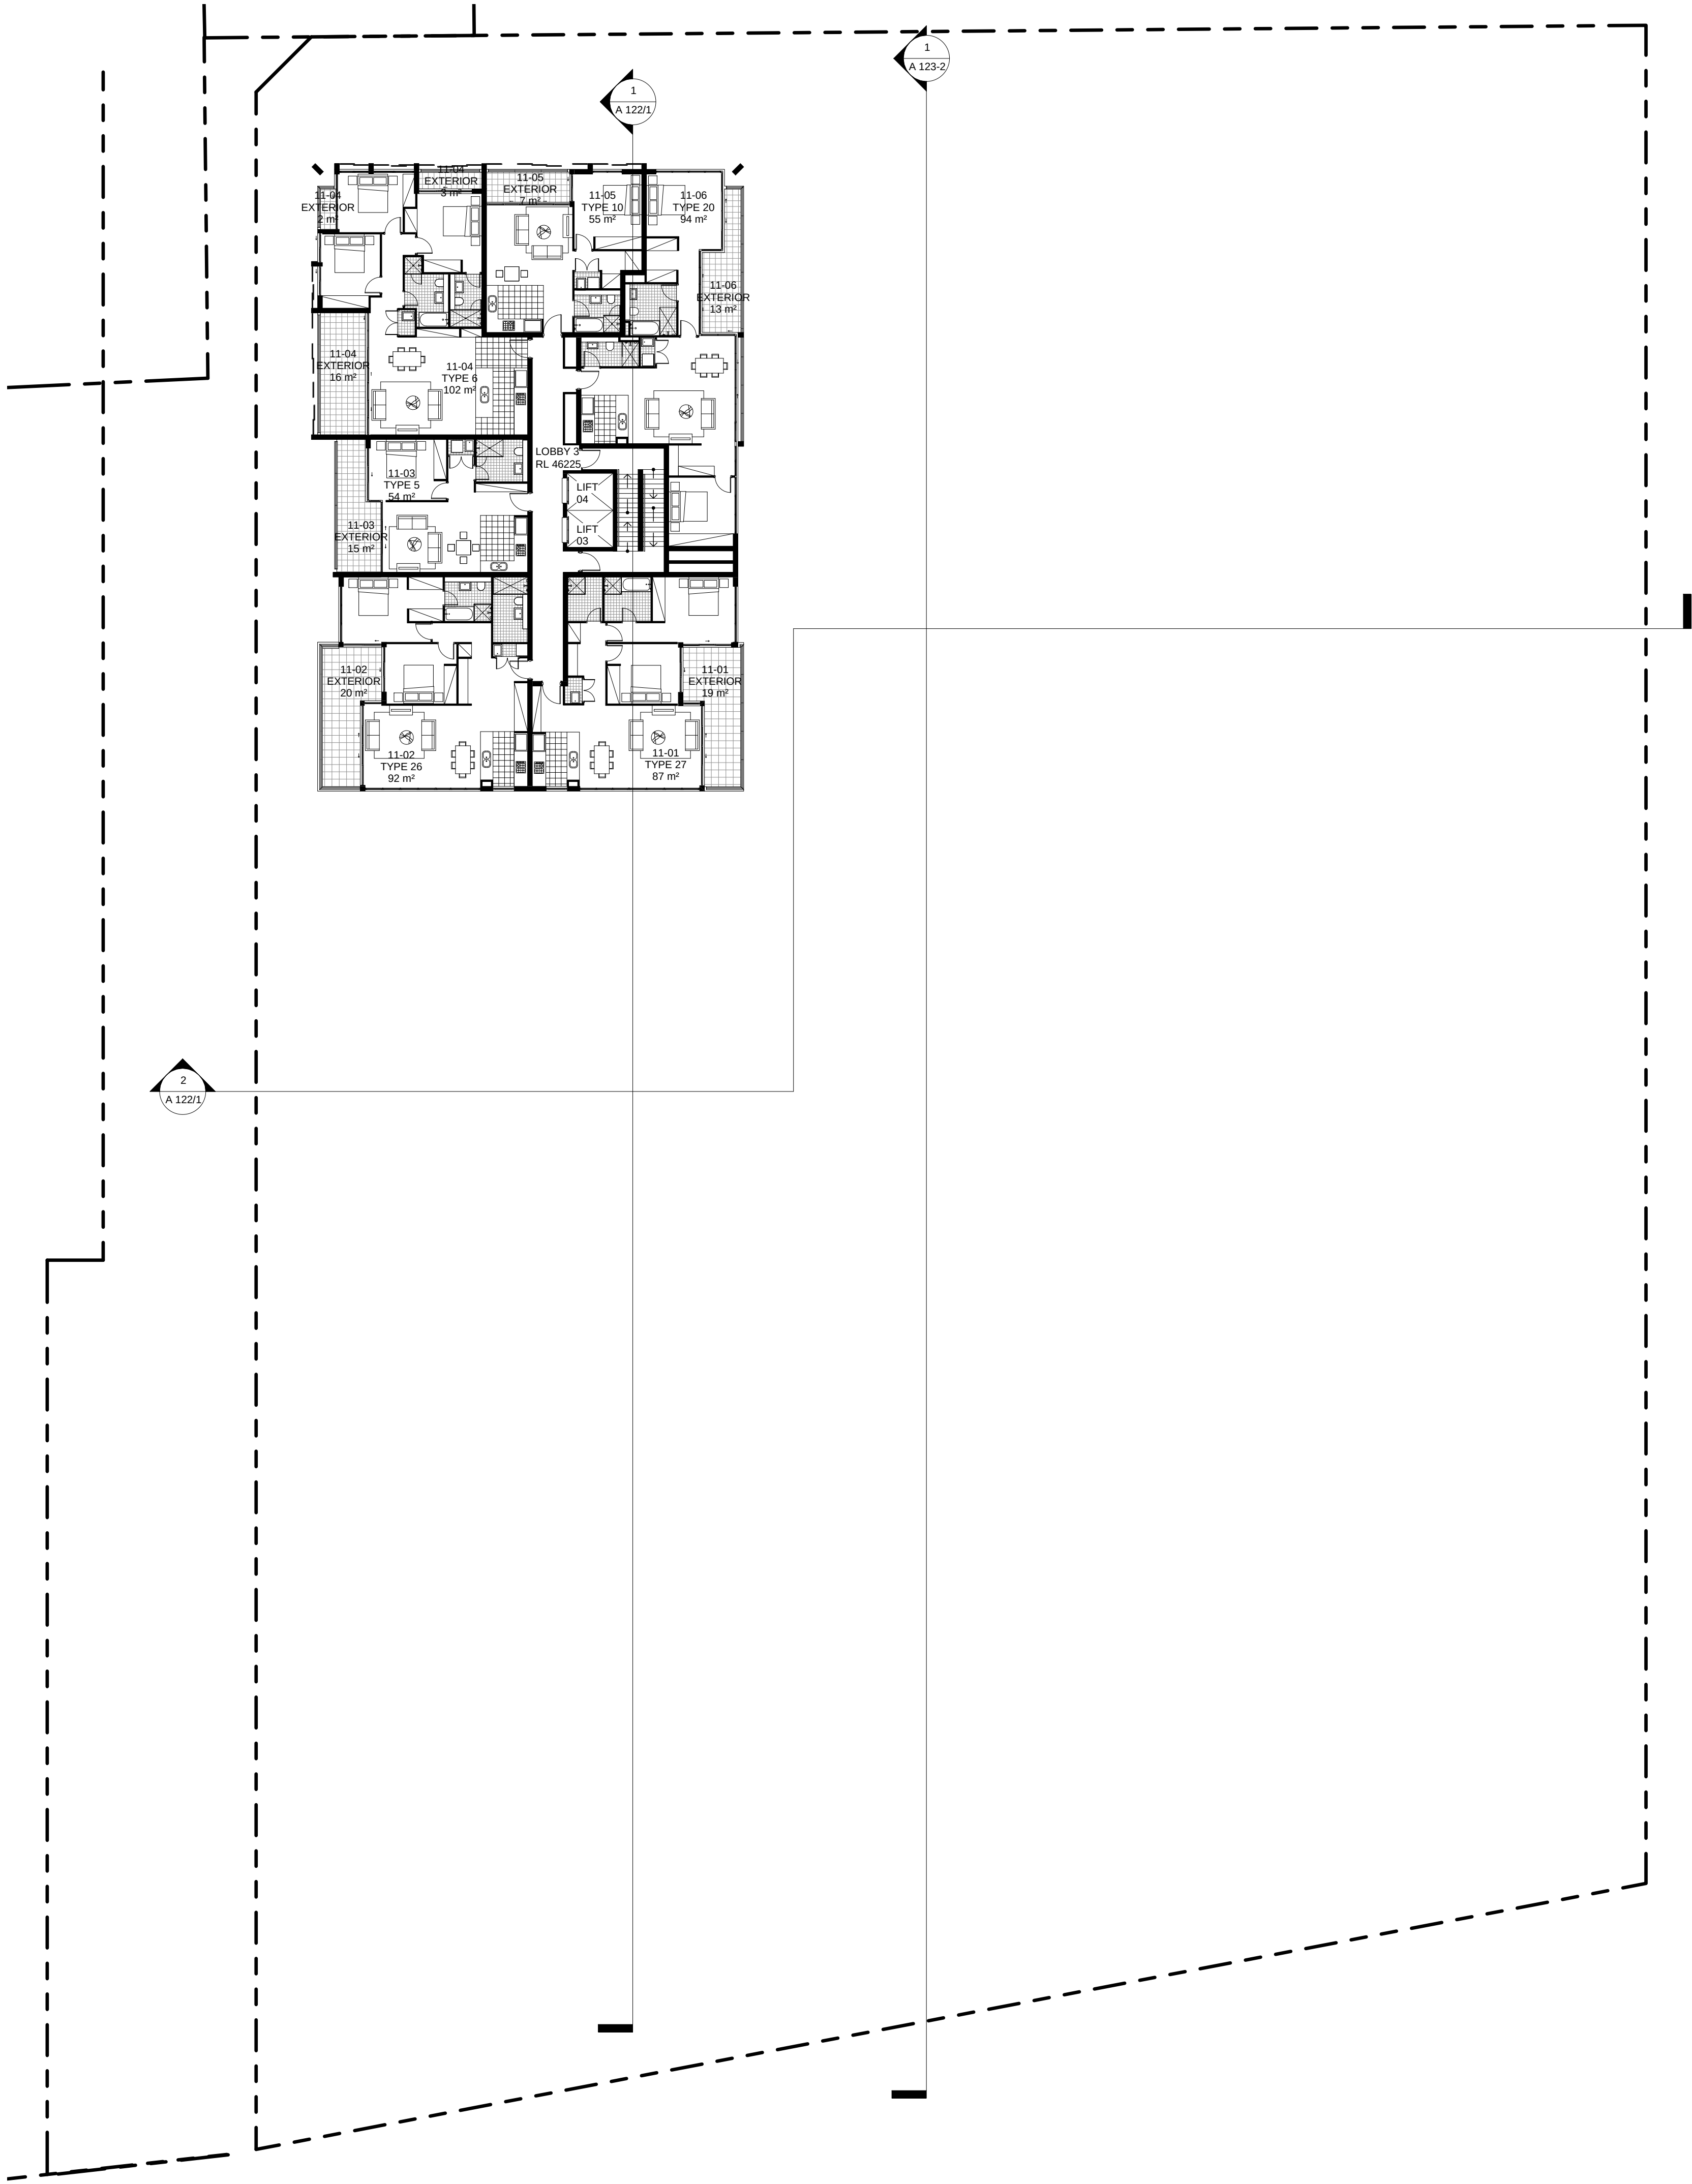

PROJECT APPLICATION

ARCHITECT

ROBERTSON + MARKS

ground floor 11-17 buckingham st
sunny hills sydney australia 2010 www.marks.net.au
t 61 2 9319 4388 f 61 2 9319 7338 e mail@marks.net.au

NOM ARCH
DAVID MAYES 3190 JOHN RYAN 3181 BRIAN MANN 5975 ANDREW SCARVELIS

CLIENT

Structural Engineers

Mechanical, Electrical & Lift
Services Engineers

Hydraulic Engineer & Fire
Services Engineers

Landscape Architects

NOTES

Dimensions
Contractors to check all dimensions on site prior to commencing construction. Do not scale from this
drawing. Use given dimensions.
Copyright ©
This document is copyright. All rights reserved.

REVISIONS

Issue	Date	Description	By
1	2011/12/12	DA SUBMISSION	AT

Issue	Date	Description	By
-------	------	-------------	----

KEY PLAN



Job

Description

Address
Address

Lot

Building Name : STAGE 1 PROJECT APPLICATION (MP 09_0219)


Drawing Title : LEVEL 11 PLAN

Scale : 1 : 200
Date : 20-OCT-2011
Job Number : 10068
Drawn : AT

Drawing Number

A 115/1

Authorised by : Approver

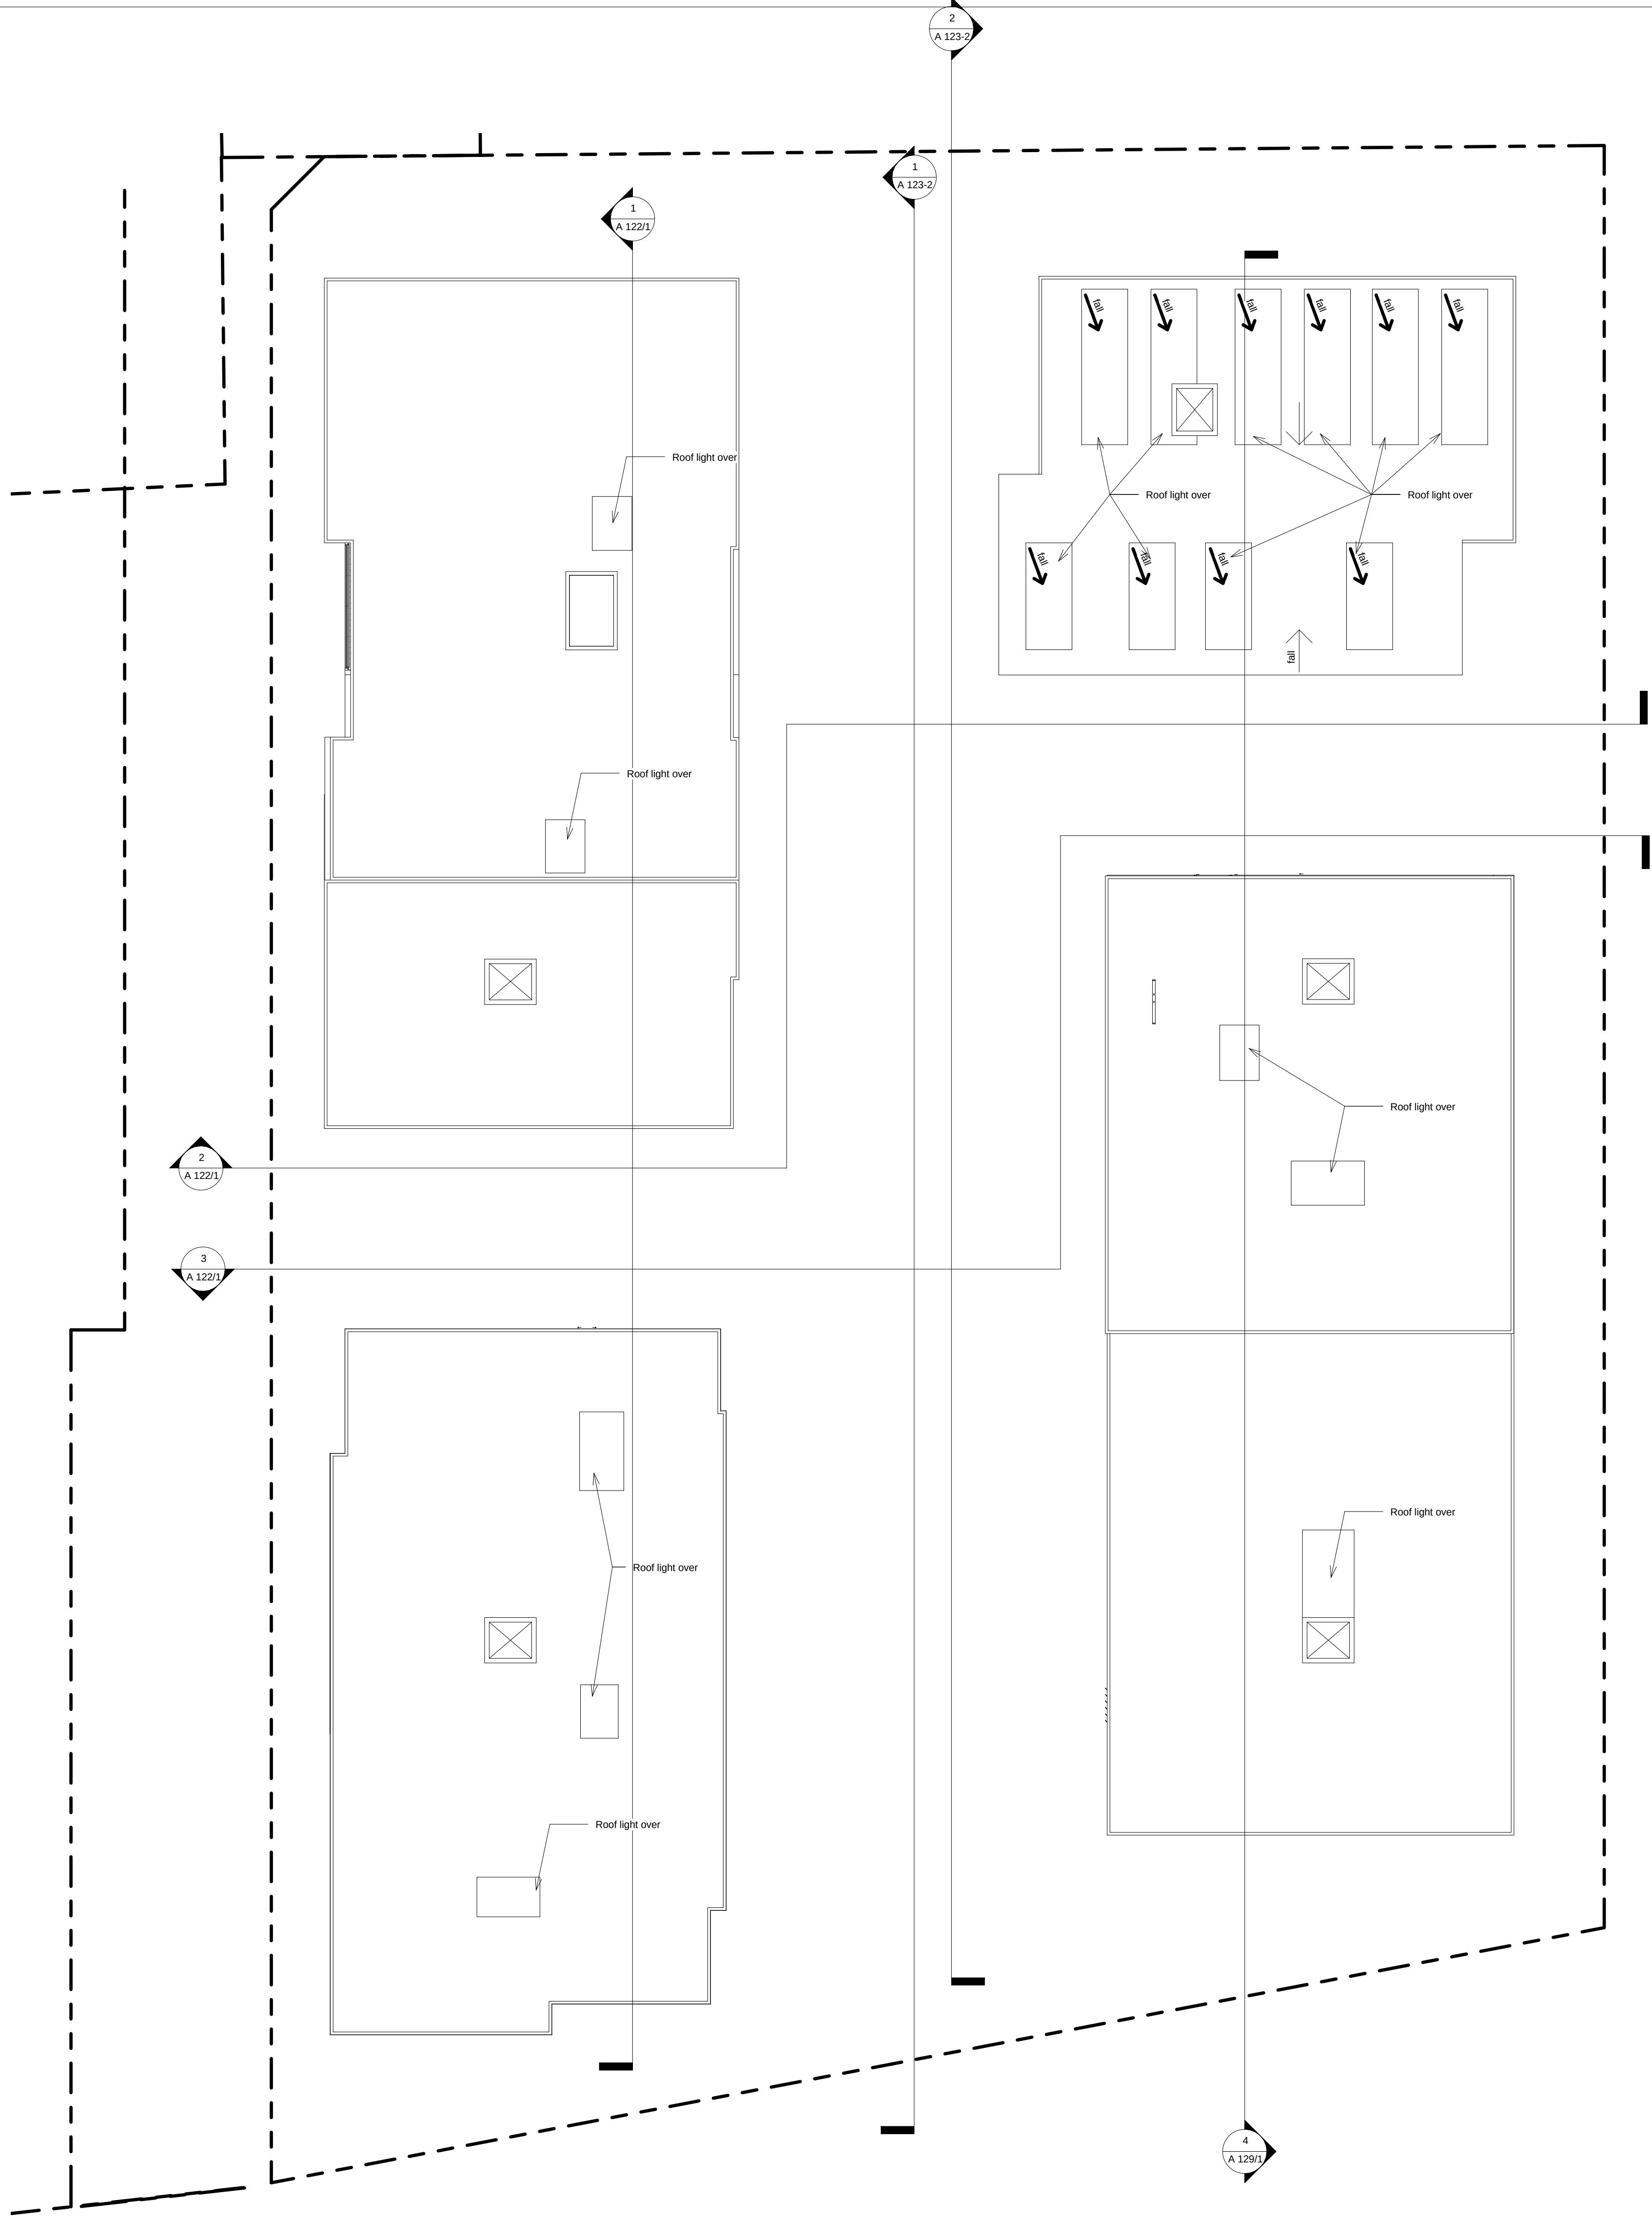

SCALE 1:200 @ B1

0 10 20M

PROJECT APPLICATION

ARCHITECT

ROBERTSON + MARKS

ground floor 11-17 buckingham st
sunny hills sydney australia 2010 www.marks.net.au
t 61 2 9319 4388 f 61 2 9319 7338 e mail@marks.net.au

NOM ARCH
DAVID MAYES 3190 JOHN RYAN 3181 BRIAN MANN 5975 ANDREW SCARVELIS

CLIENT

Structural Engineers

Hydraulic Engineer & Fire Services Engineers

Mechanical, Electrical & Lift Services Engineers

Landscape Architects

NOTES

Dimensions
Contractors to check all dimensions on site prior to commencing construction. Do not scale from this drawing. Use given dimensions.
Copyright ©
This document is copyright. All rights reserved.

REVISIONS

Issue	Date	Description
1	2011/12/12	DA SUBMISSION

By
AT

Issue	Date	Description
-------	------	-------------

KEY PLAN



Job

Description

Address
Address


Lot

Building Name : STAGE 1 PROJECT APPLICATION (MP 09_0219)
Drawing Title : ROOF PLAN

Scale : 1 : 200 @ B1
Date : 17-JAN-2011
Job Number : 10068
Drawn : C

Drawing Number
A 117/1

Authorised by : IF

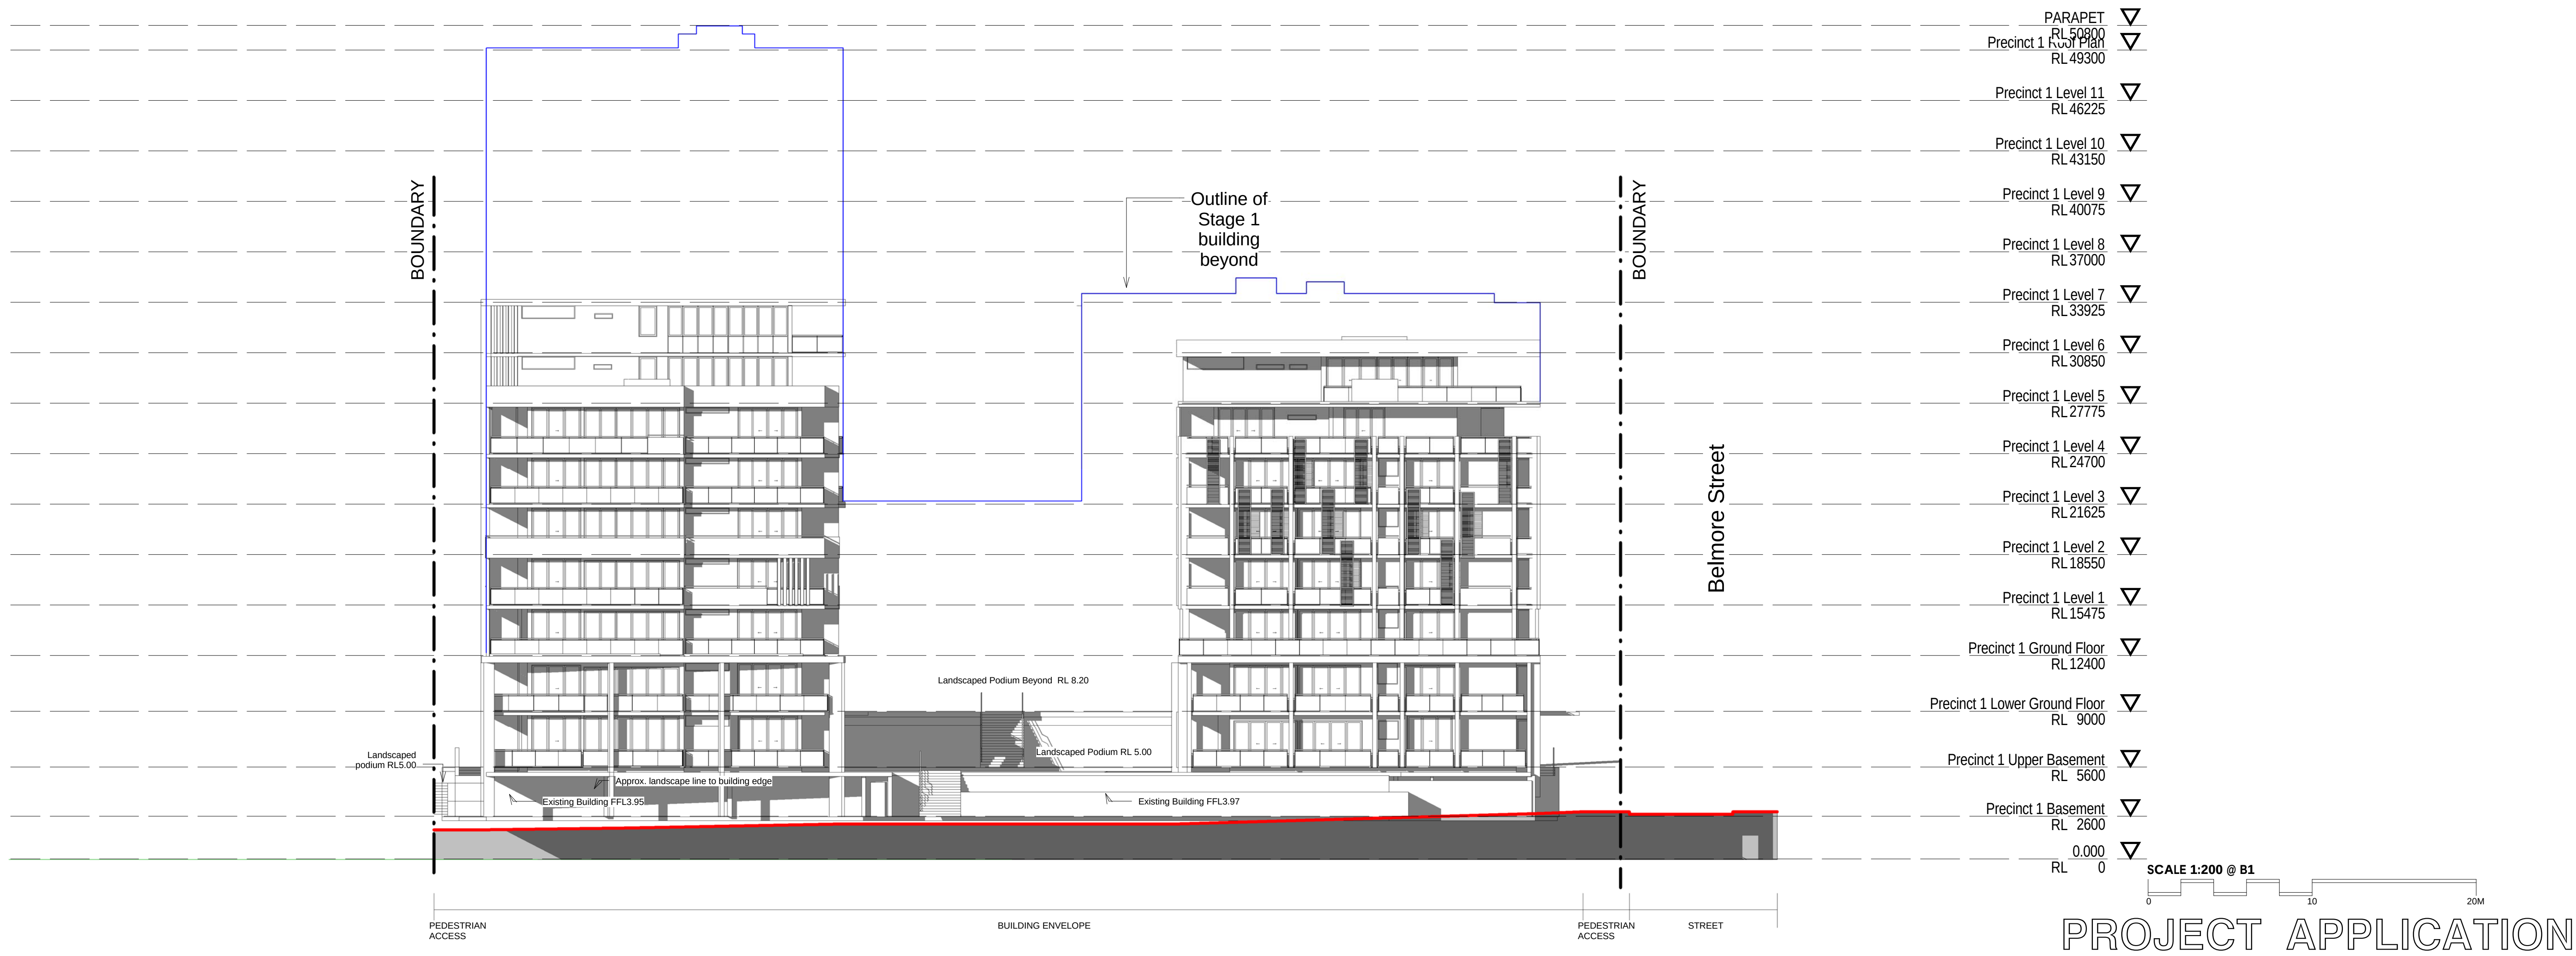

ARCHITECT

ROBERTSON + MARKS

ground floor 11-17 buckingham st
sunny hills sydney australia 2010
t 61 2 9319 4388 f 61 2 9319 7338 e mail@marks.net.au

NOM ARCH
DAVID MAYES 3190 JOHN RYAN 3181 BRIAN MANN 5975 ANDREW SCARVELIS

CLIENT

Structural Engineers

Mechanical, Electrical & Lift
Services Engineers

Hydraulic Engineer & Fire
Services Engineers

Landscape Architects

NOTES

Dimensions
Contractors to check all dimensions on site prior to commencing construction. Do not scale from this
drawing. Use given dimensions.
Copyright ©
This document is copyright. All rights reserved.

REVISIONS

Issue	Date	Description	By
1	2011/12/12	DA SUBMISSION	AT
2	2011/12/12	DA SUBMISSION (Title Name Changed)	AT
3	2012/01/25	COLOUR SCHEMS REVISED, LOUVERS ADDED	AT

By

Issue Date Description

KEY PLAN



Job

Description

Address
Address



Lot

Building Name : STAGE 1 PROJECT APPLICATION (MP 09_0219)
Drawing Title : ROTHESAY AVENUE ELEVATION

Scale : 1 : 200 @ B1
Date : 17-JAN-2011
Job Number : 10068
Drawn : AT

Drawing Number
A 118/3

Authorised by : IF

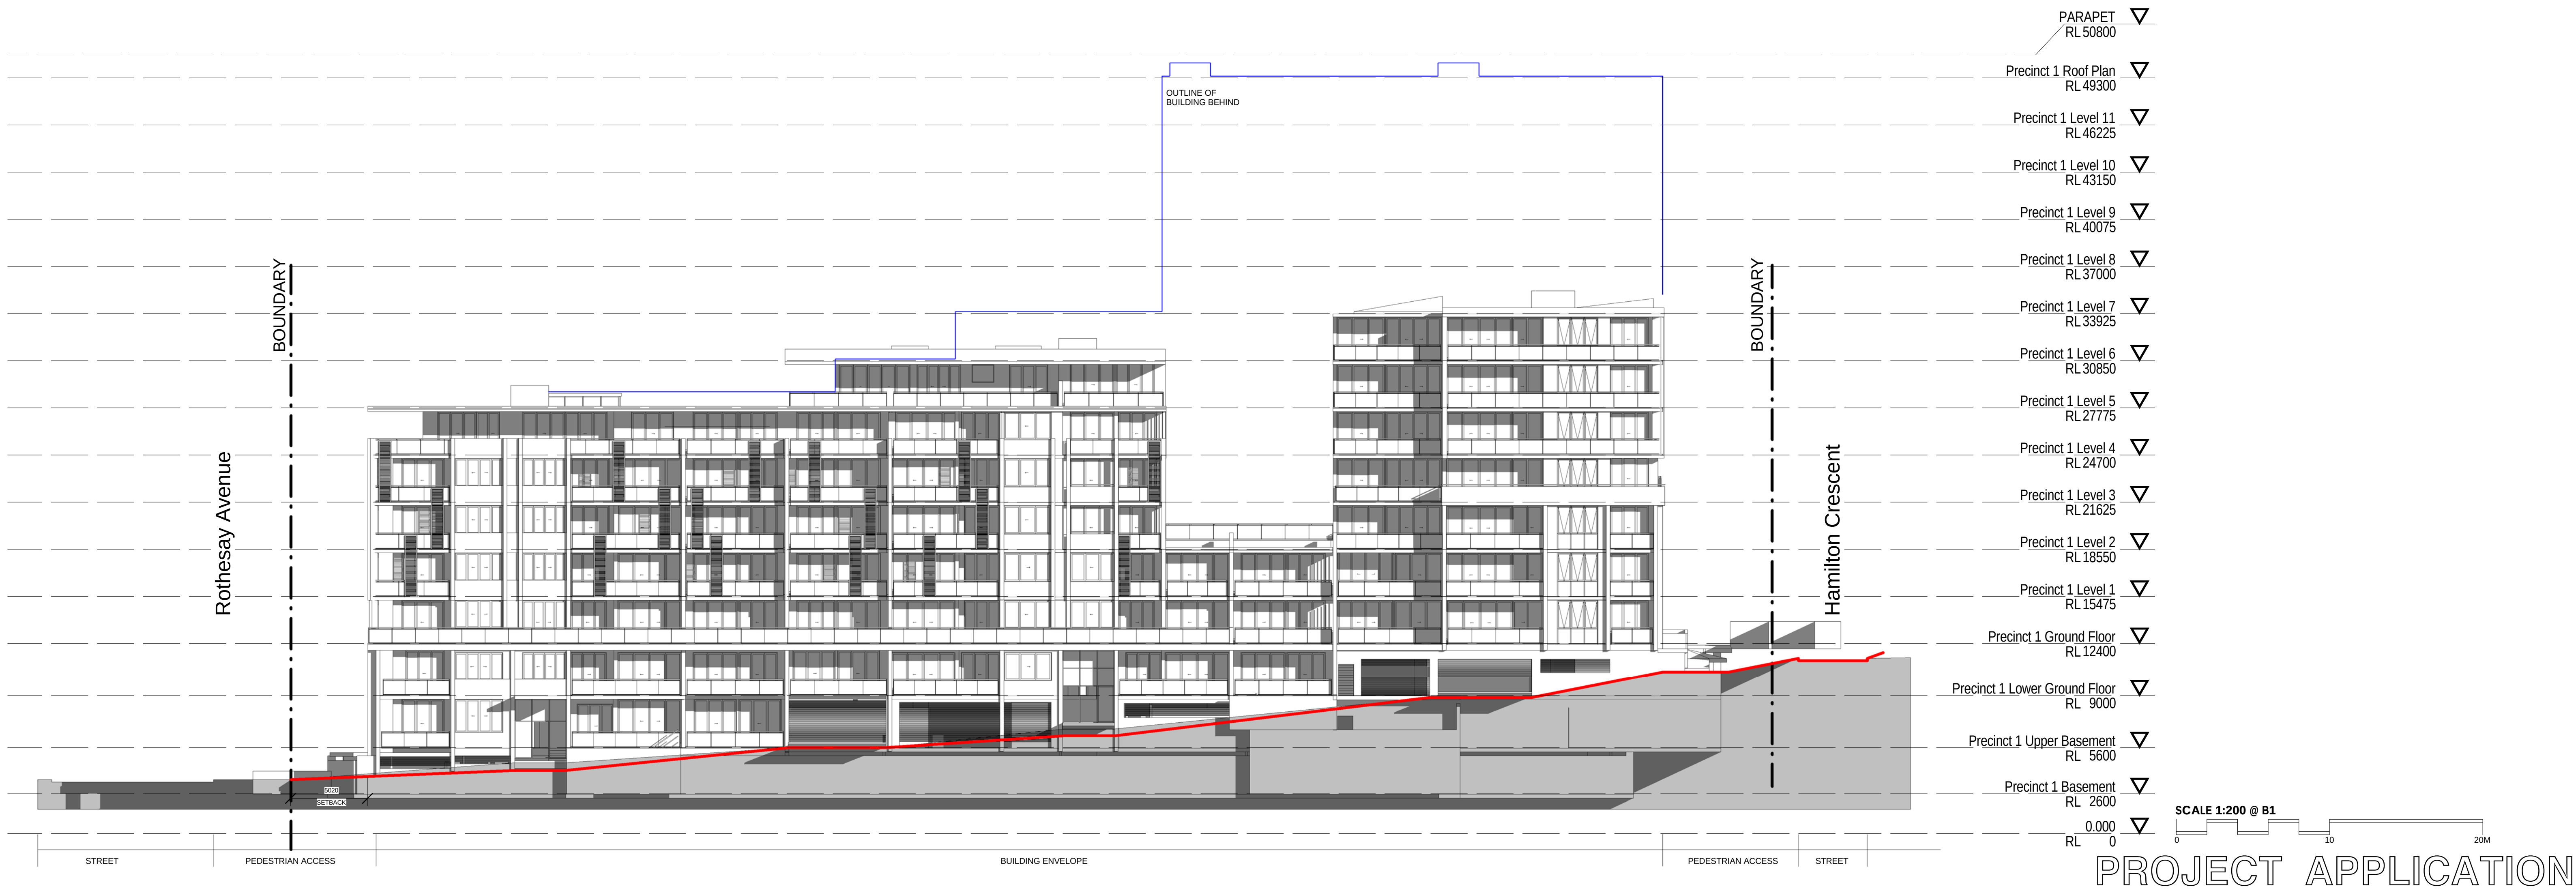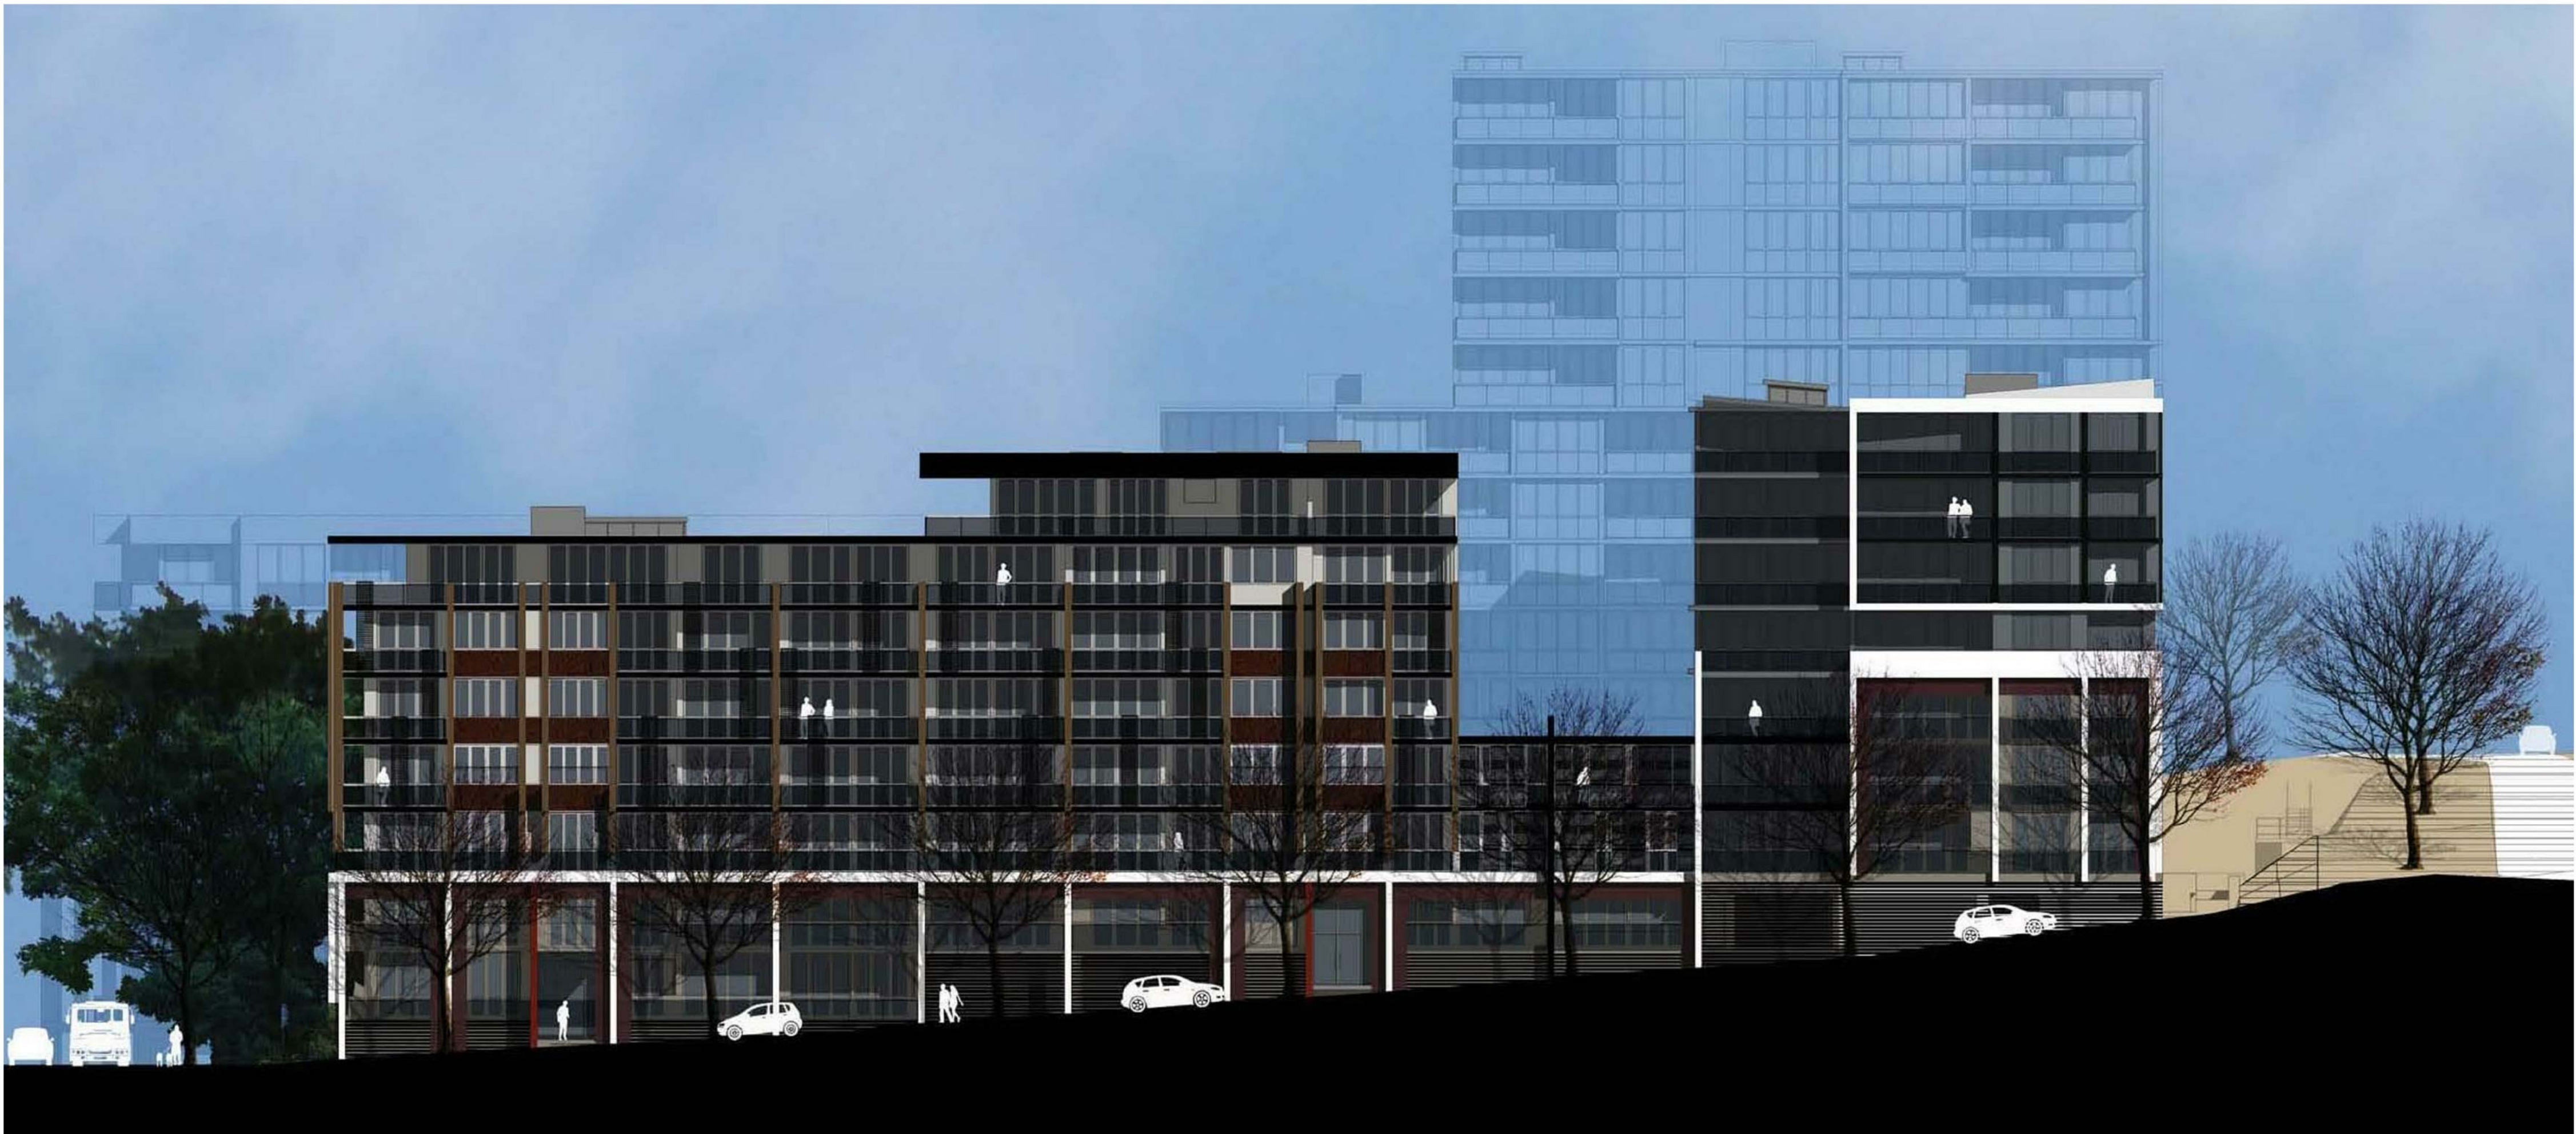

ARCHITECT

ROBERTSON + MARKS

ground floor 11-17 buckingham st
sunny hills sydney australia 2010 www.marks.net.au
t 61 2 9319 4388 f 61 2 9319 7338 e mail@marks.net.au

NOM ARCH
DAVID MAYES 3190 JOHN RYAN 3181 BRIAN MANN 5975 ANDREW SCARVELIS

CLIENT

Structural Engineers

Hydraulic Engineer & Fire
Services Engineers

Mechanical, Electrical & Lift
Services Engineers

Landscape Architects

NOTES

Dimensions
Contractors to check all dimensions on site prior to commencing construction. Do not scale from this
drawing. Use given dimensions.
Copyright ©
This document is copyright. All rights reserved.

REVISIONS

Issue	Date	Description	By
1	2011/12/12	DA SUBMISSION	AT
2	2011/12/12	DA SUBMISSION (Title Name Changed)	AT
3	2012/01/25	COLOUR SCHEMS REVISED, LOUVERS ADDED	AT

By

Issue Date Description

AT

AT

AT

KEY PLAN



North Point

Job

Description

Address

Address

Lot

Building Name : STAGE 1 PROJECT APPLICATION (MP 09_0219)

Drawing Title : BELMORE STREET ELEVATION

Scale : 1 : 200 @ B1

Date : 17-JAN-2011


Job Number : 10068

Drawn : AT


Authorised by : IF

Drawing Number

A 119/3

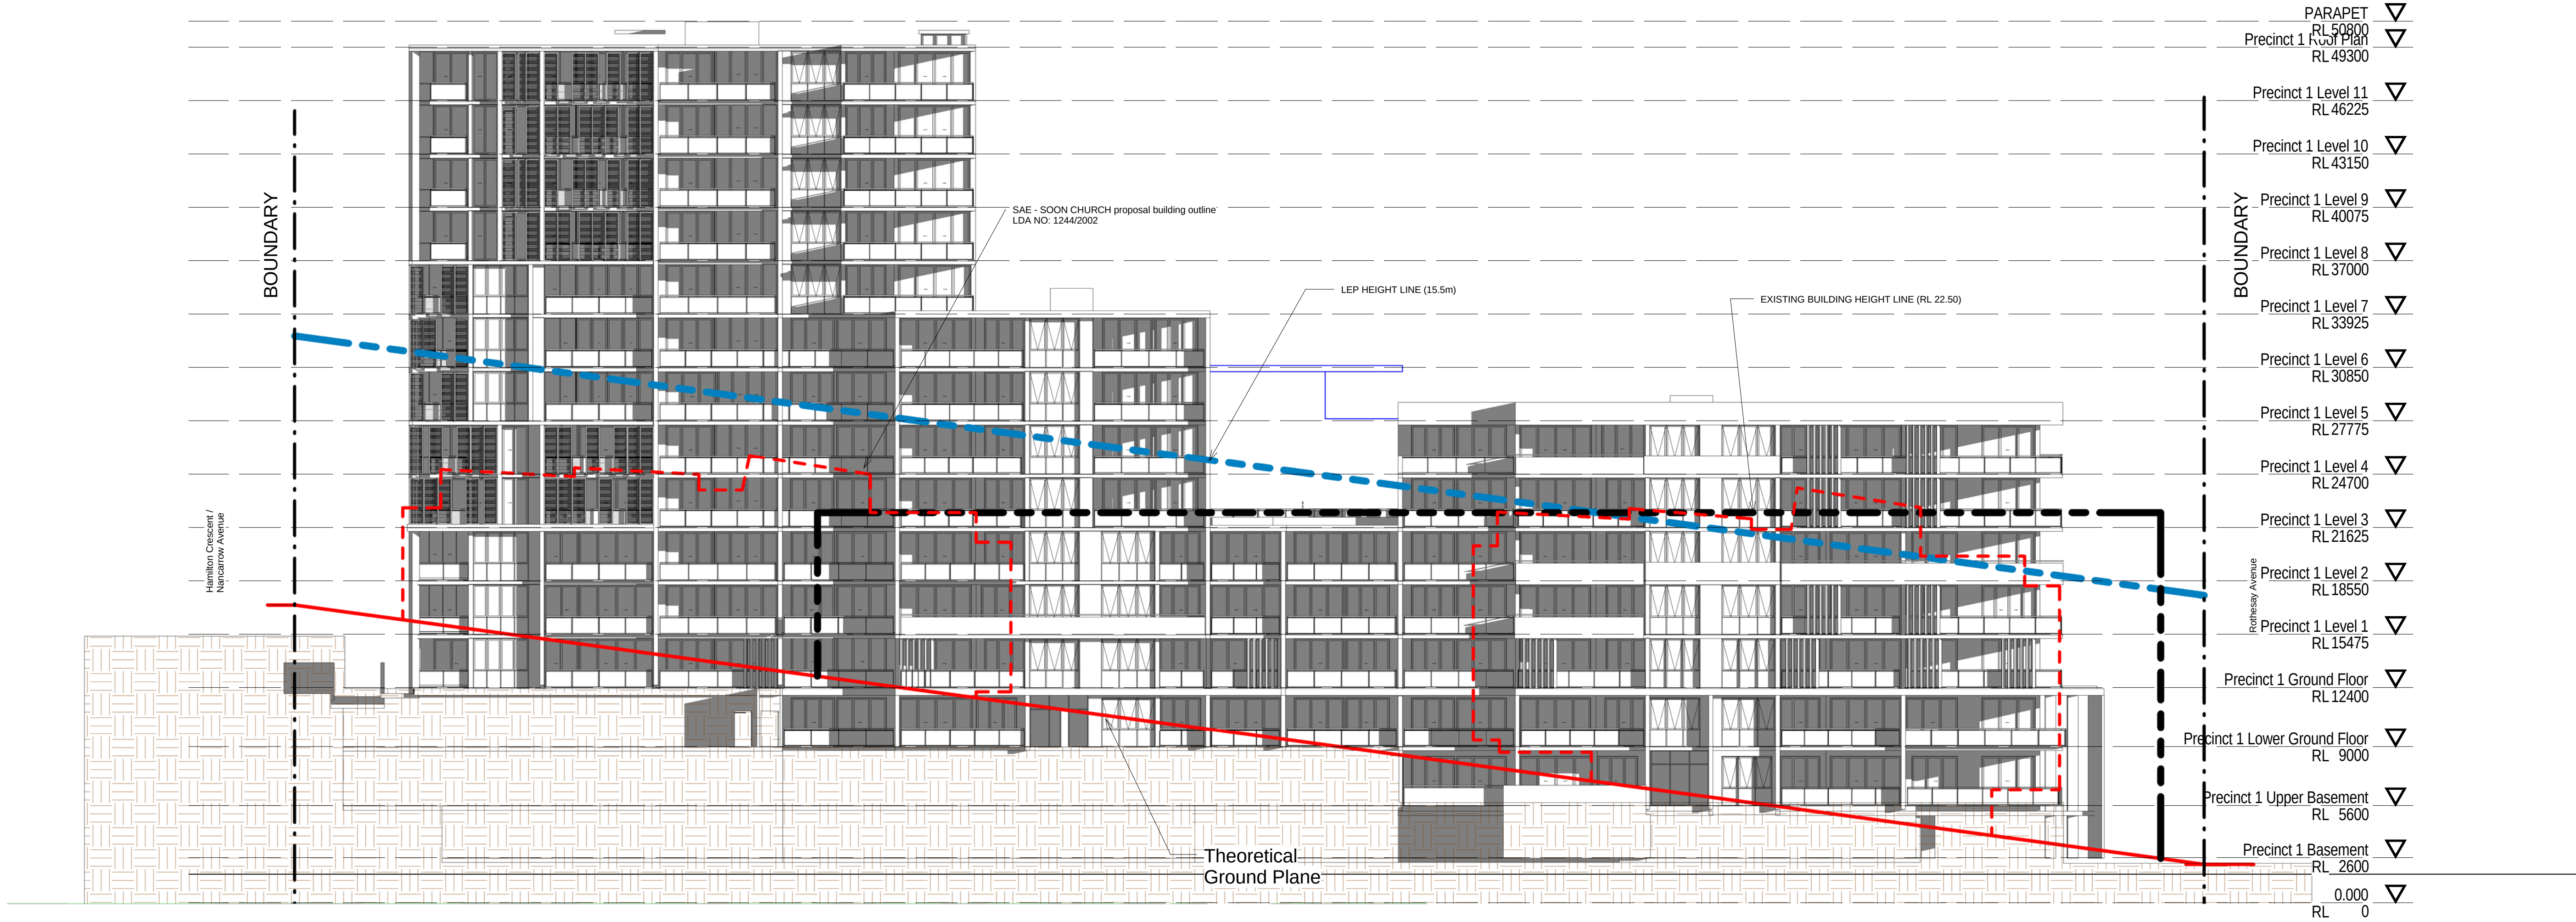

PARAPET	▽
Precinct 1 Roof Plan	▽
RL 50800	
RL 49300	
Precinct 1 Level 11	▽
RL 46225	
Precinct 1 Level 10	▽
RL 43150	
Precinct 1 Level 9	▽
RL 40075	
Precinct 1 Level 8	▽
RL 37000	
Precinct 1 Level 7	▽
RL 33925	
Precinct 1 Level 6	▽
RL 30850	
Precinct 1 Level 5	▽
RL 27775	
Precinct 1 Level 4	▽
RL 24700	
Precinct 1 Level 3	▽
RL 21625	
Precinct 1 Level 2	▽
RL 18550	
Precinct 1 Level 1	▽
RL 15475	
Precinct 1 Ground Floor	▽
RL 12400	
Precinct 1 Lower Ground Floor	▽
RL 9000	
Precinct 1 Upper Basement	▽
RL 5600	
Precinct 1 Basement	▽
RL 2600	
0.000	▽
RL 0	

 

PROJECT APPLICATION

ARCHITECT

ROBERTSON + MARKS

ground floor 11-17 buckingham st
sunny hills sydney australia 2010
t 61 2 9319 4388 f 61 2 9319 7338 e mail@marks.net.au

NOM ARCH
DAVID MAYES 3190 JOHN RYAN 3181 BRIAN MANN 5975 ANDREW SCARVELIS

CLIENT

Structural Engineers

Hydraulic Engineer & Fire
Services Engineers

Mechanical, Electrical & Lift
Services Engineers

Landscape Architects

NOTES

Dimensions
Contractors to check all dimensions on site prior to commencing construction. Do not scale from this drawing. Use given dimensions.
Copyright ©
This document is copyright. All rights reserved.

REVISIONS

Issue	Date	Description	By
1	2011/12/12	DA SUBMISSION	AT
2	2011/12/12	DA SUBMISSION (Street Name changed)	AT
3	2011/12/12	DA SUBMISSION (Title Name changed)	AT
4	2012/01/25	COLOUR SCHEMS REVISED	AT

Issue Date Description

KEY PLAN



Job

Description

Address
Address

Lot

Building Name : STAGE 1 PROJECT APPLICATION (MP 09_0219)

Drawing Title : NEW FORESHORE LINK ELEVATION


Scale : 1 : 200 @ B1
Date : 17-JAN-2011
Job Number : 10068
Drawn : AT

Drawing Number

A 121/4


Authorised by : IF

1
A 122/1
Section A-A1
1 : 200

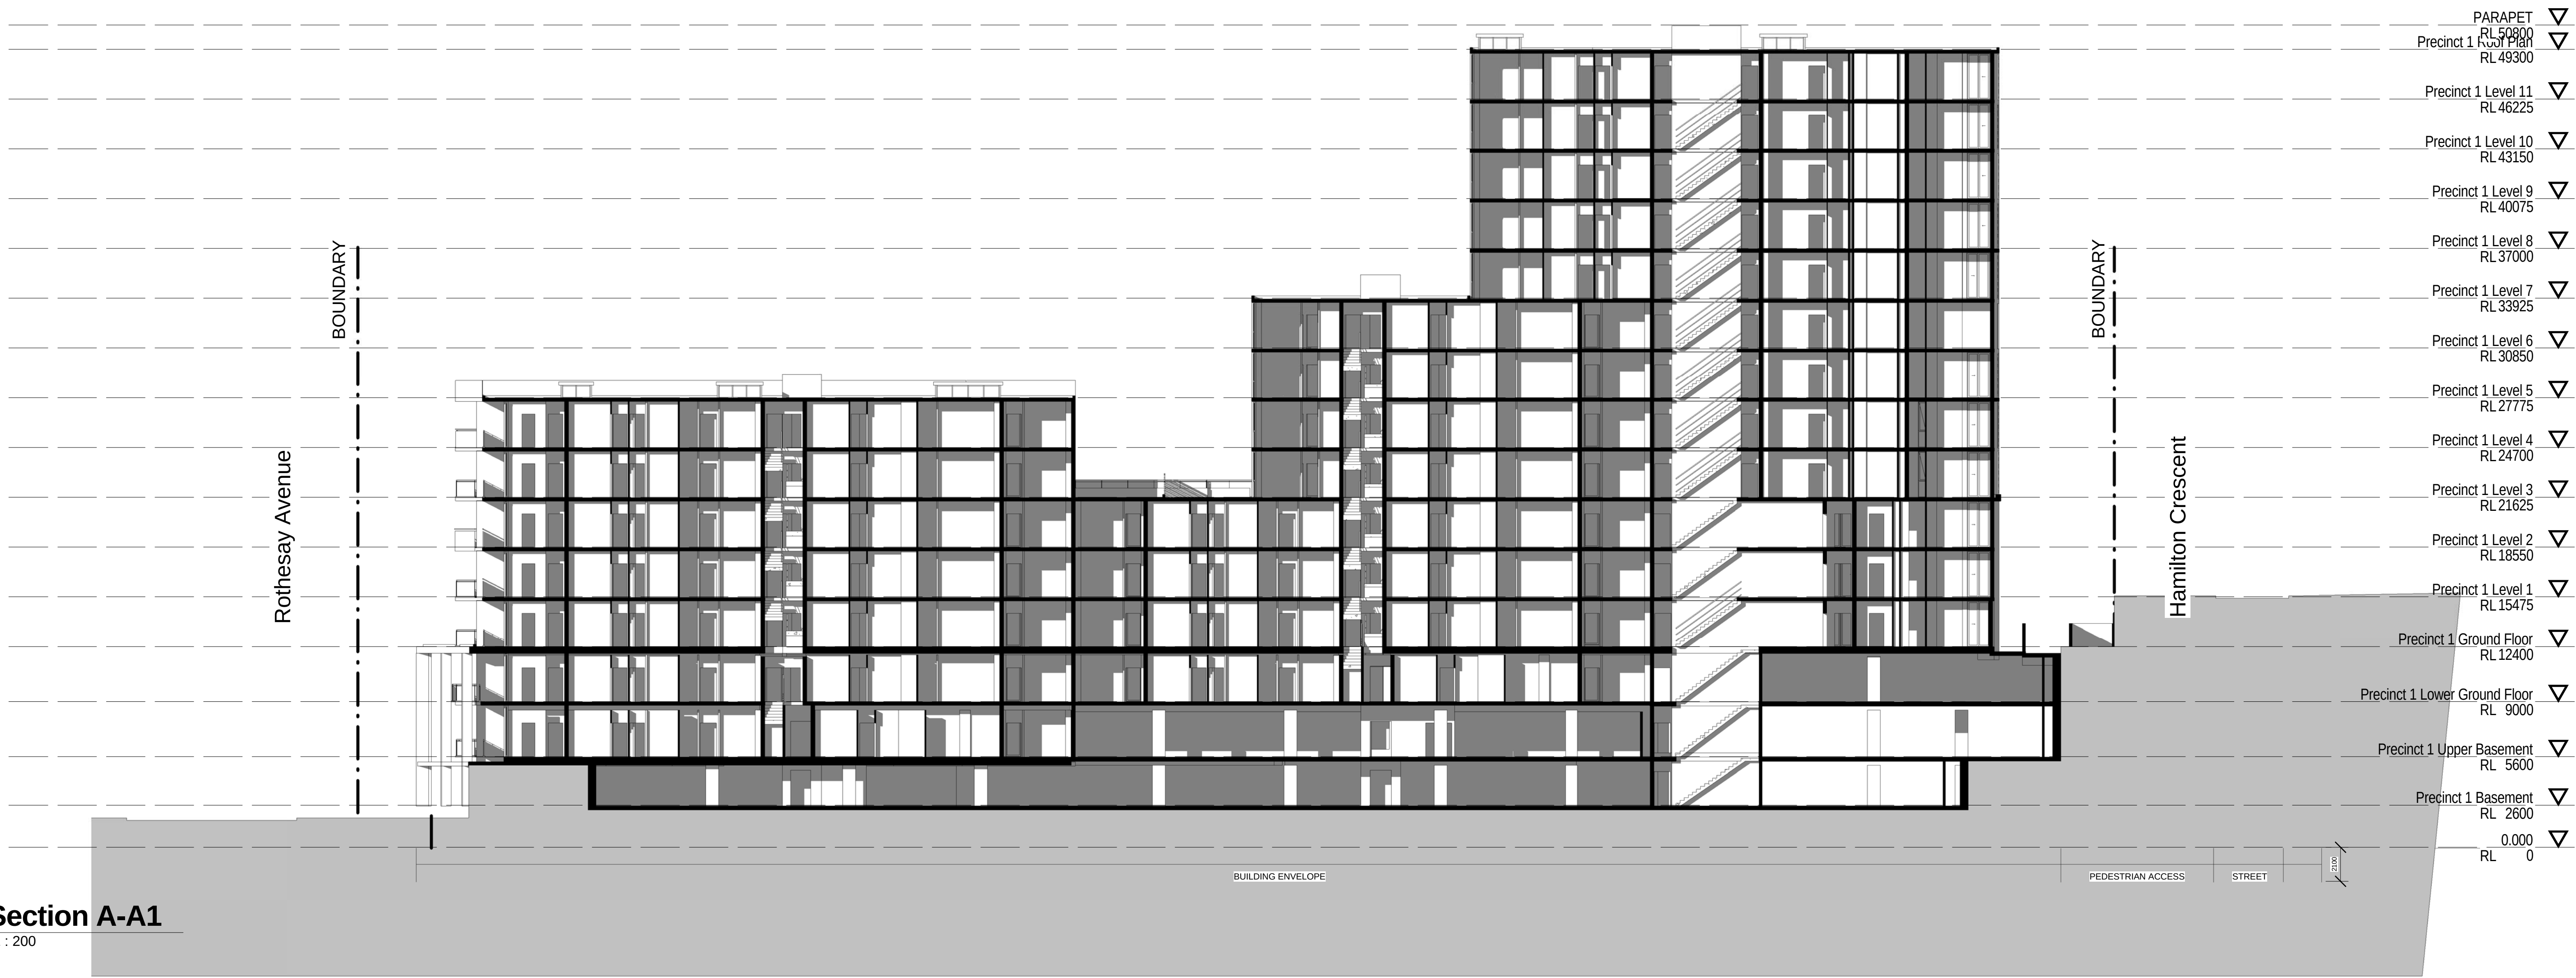

PARAPET	▽
Precinct 1 Roof Plan	▽
RL 50800	
RL 49300	
Precinct 1 Level 11	▽
RL 46225	
Precinct 1 Level 10	▽
RL 43150	
Precinct 1 Level 9	▽
RL 40075	
Precinct 1 Level 8	▽
RL 37000	
Precinct 1 Level 7	▽
RL 33925	
Precinct 1 Level 6	▽
RL 30850	
Precinct 1 Level 5	▽
RL 27775	
Precinct 1 Level 4	▽
RL 24700	
Precinct 1 Level 3	▽
RL 21625	
Precinct 1 Level 2	▽
RL 18550	
Precinct 1 Level 1	▽
RL 15475	
Precinct 1 Ground Floor	▽
RL 12400	
Precinct 1 Lower Ground Floor	▽
RL 9000	
Precinct 1 Upper Basement	▽
RL 5600	
Precinct 1 Basement	▽
RL 2600	
0.000	▽
RL 0	

3
A 122/1
Section E-E1
1 : 200

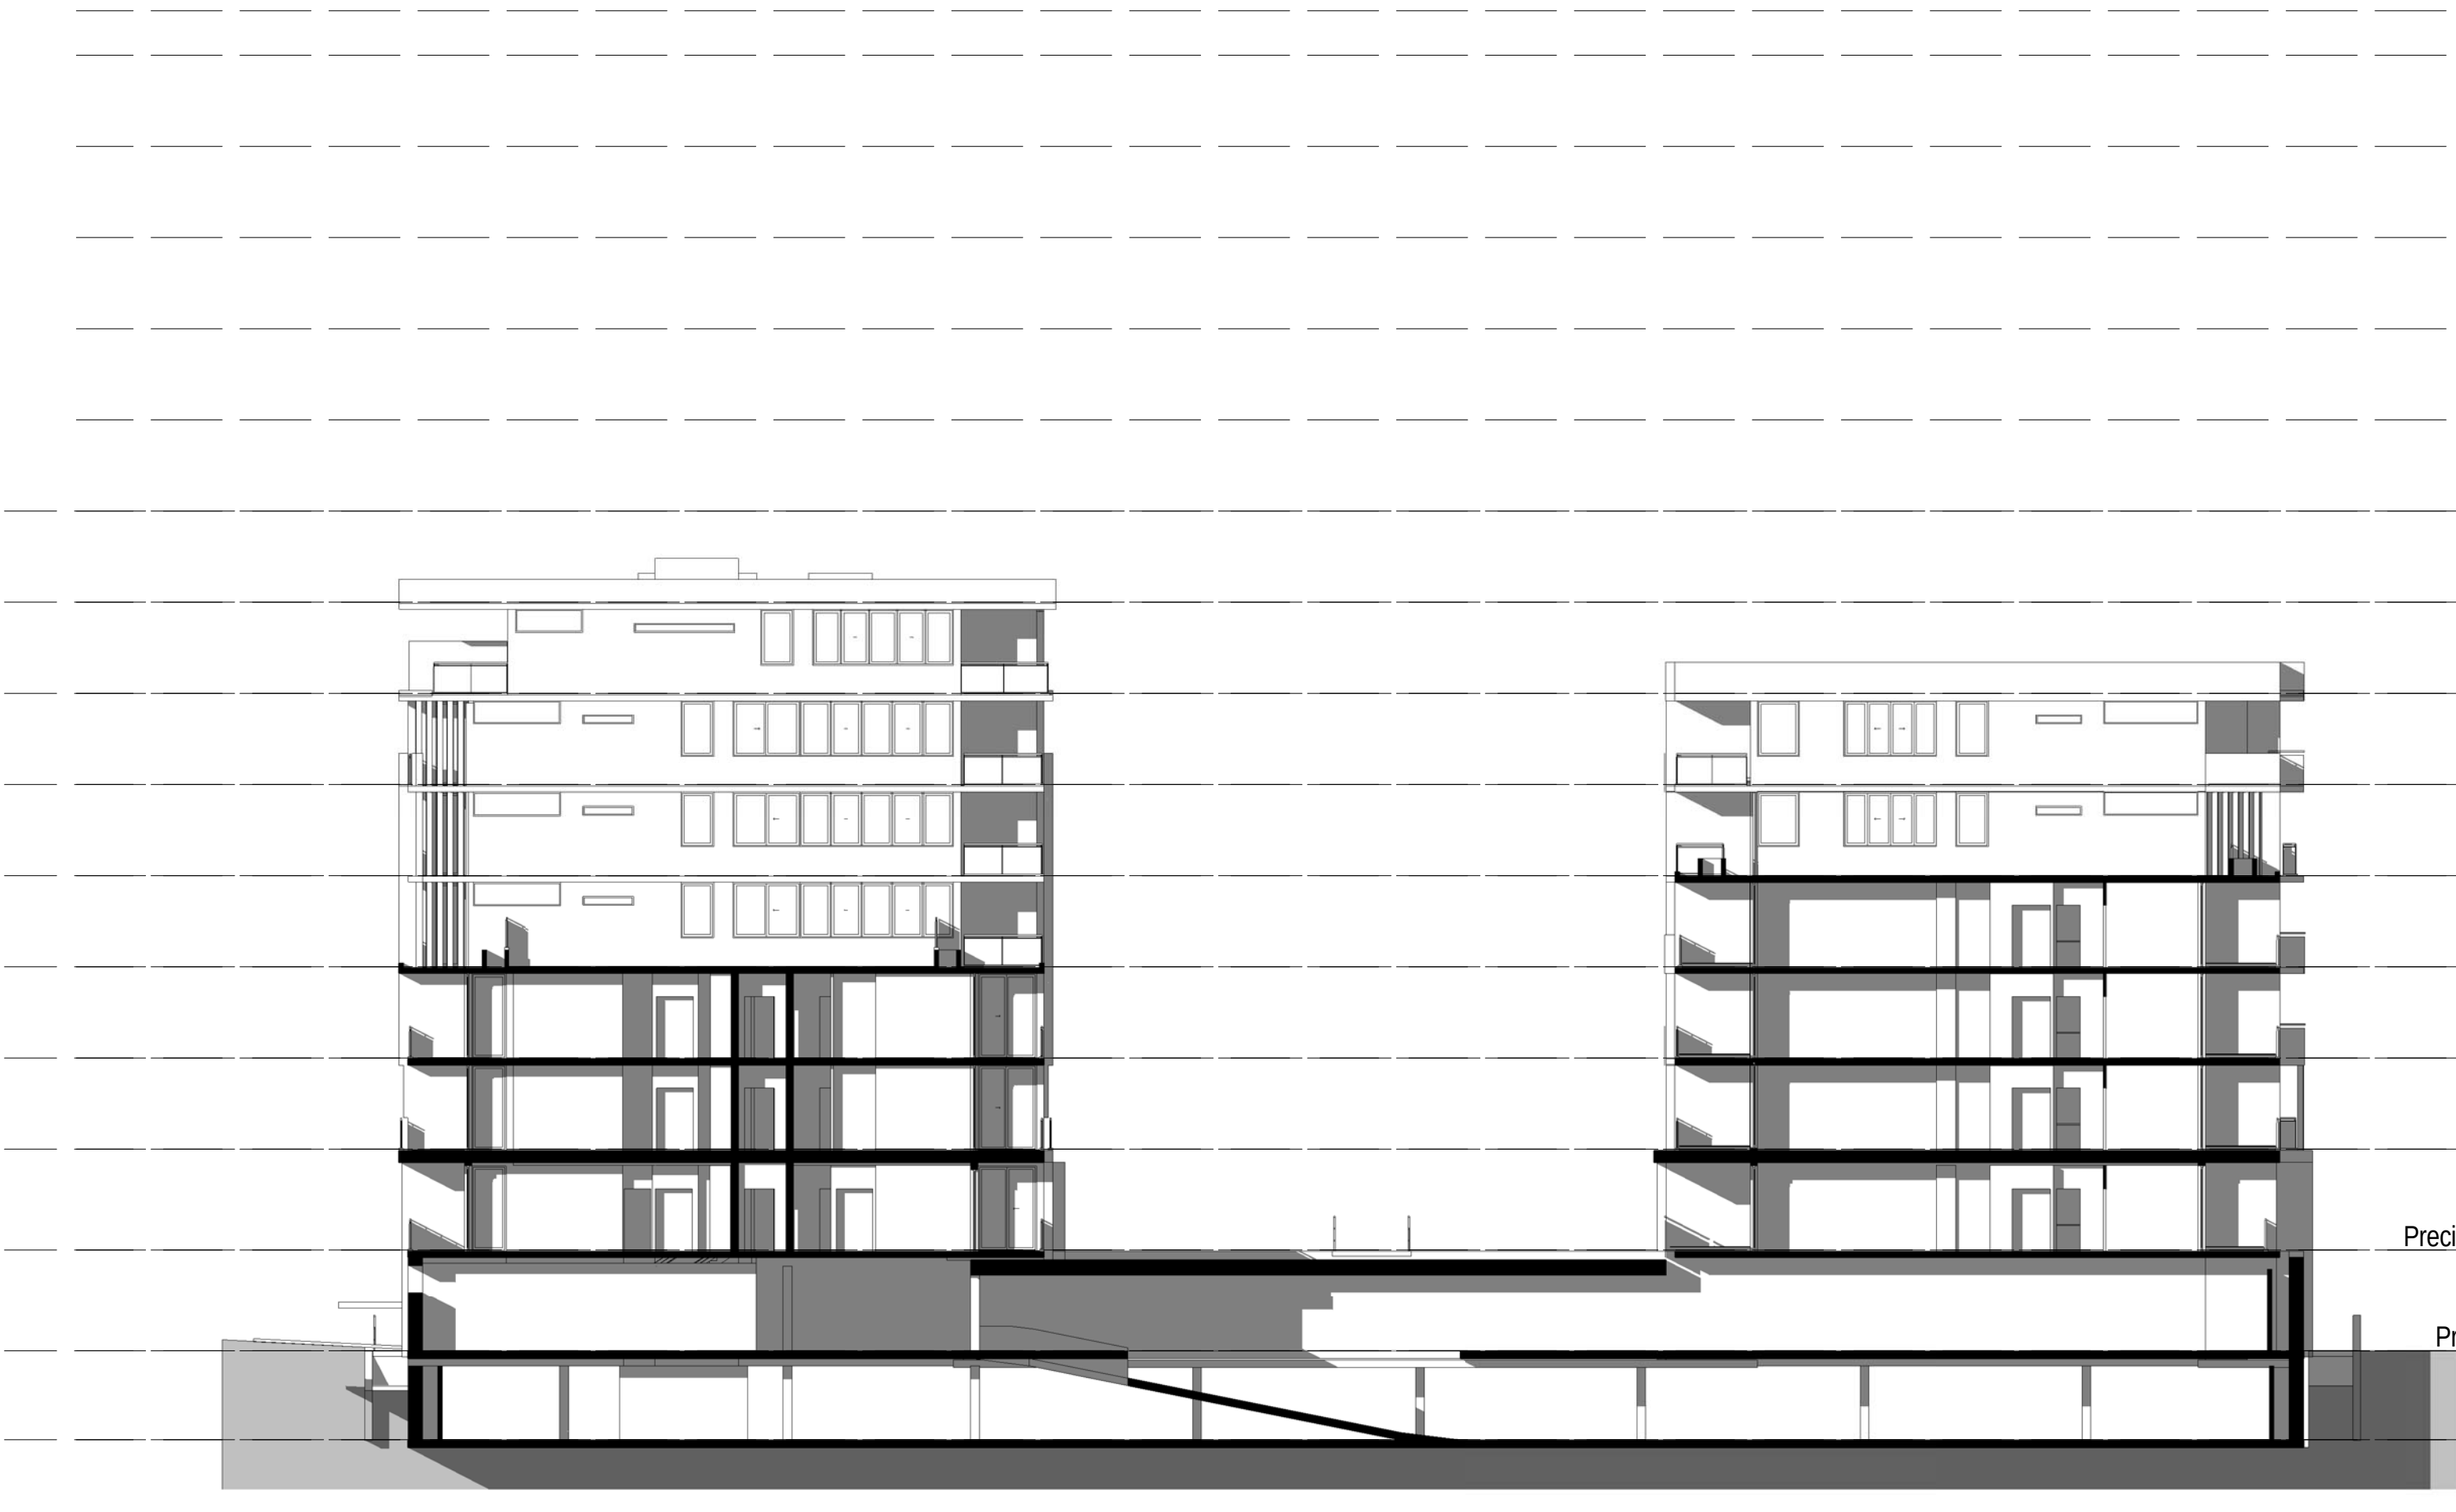

Precinct 1 Level 7	▽
RL 33925	
Precinct 1 Level 6	▽
RL 30850	
Precinct 1 Level 5	▽
RL 27775	
Precinct 1 Level 4	▽
RL 24700	
Precinct 1 Level 3	▽
RL 21625	
Precinct 1 Level 2	▽
RL 18550	
Precinct 1 Level 1	▽
RL 15475	
Precinct 1 Ground Floor	▽
RL 12400	
Precinct 1 Lower Ground Floor	▽
RL 9000	
Precinct 1 Upper Basement	▽
RL 5600	
Precinct 1 Basement	▽
RL 2600	

2
A 122/1
Section D-D1
1 : 200



PARAPET	▽
Precinct 1 Roof Plan	▽
RL 50800	
RL 49300	
Precinct 1 Level 11	▽
RL 46225	
Precinct 1 Level 10	▽
RL 43150	
Precinct 1 Level 9	▽
RL 40075	
Precinct 1 Level 8	▽
RL 37000	
Precinct 1 Level 7	▽
RL 33925	
Precinct 1 Level 6	▽
RL 30850	
Precinct 1 Level 5	▽
RL 27775	
Precinct 1 Level 4	▽
RL 24700	
Precinct 1 Level 3	▽
RL 21625	
Precinct 1 Level 2	▽
RL 18550	
Precinct 1 Level 1	▽
RL 15475	
Precinct 1 Ground Floor	▽
RL 12400	
Precinct 1 Lower Ground Floor	▽
RL 9000	
Precinct 1 Upper Basement	▽
RL 5600	
Precinct 1 Basement	▽
RL 2600	
0.000	▽
RL 0	

PROJECT APPLICATION

ARCHITECT

ROBERTSON + MARKS

ground floor 11-17 buckingham st
surry hills sydney australia 2010
t 61 2 9319 4388 f 61 2 9319 7338 e mail@marks.net.au
www.marks.net.au

NDMA ARCHITECTS
DAVID MARKS 3190 JOHN RYAN 3181 BRIAN MANN 5975 ANDREW SCARVELL

CLIENT

Structural Engineers

Mechanical, Electrical & Lift
Services Engineers

Hydraulic Engineer & Fire
Services Engineers

Landscape Architects

NOTES

Dimensions
Consultations to check all dimensions on site prior to commencing construction. Do not scale from this
drawing. Use given dimensions.
Copyright ©
This document is copyright. All rights reserved.

REVISIONS

Issue	Date	Description
1	2011/12/12	DA SUBMISSION

By

AT

Issue Date Description

KEY PLAN

North Point

Job

Description

Address

Lot


Building Name : STAGE 1 PROJECT APPLICATION (MP 09_0219)

Drawing Title : SECTIONS


Scale : 1 : 200
Date : 11/02/11
Job Number : 10068
Drawn : AT

Drawing Number
A 122/1

Authorised by : Approver

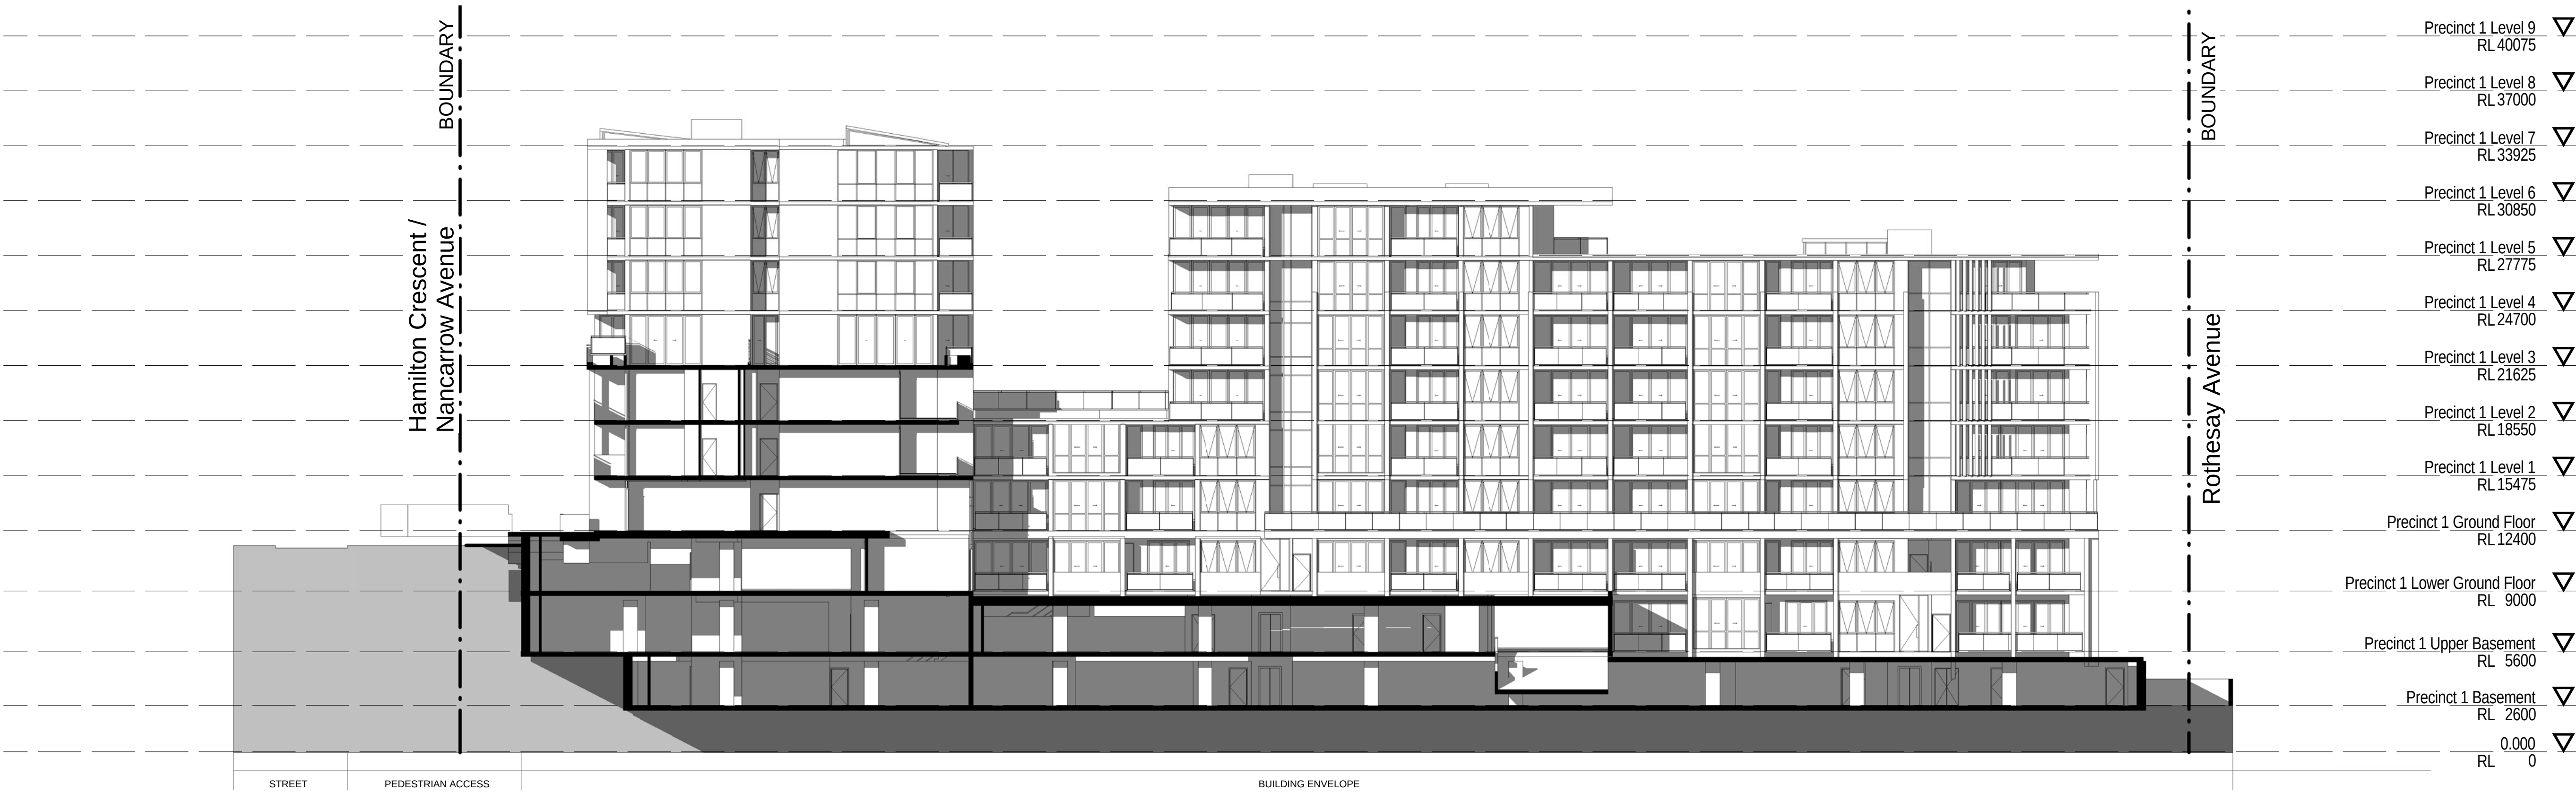

2
A 123-2 1 : 200

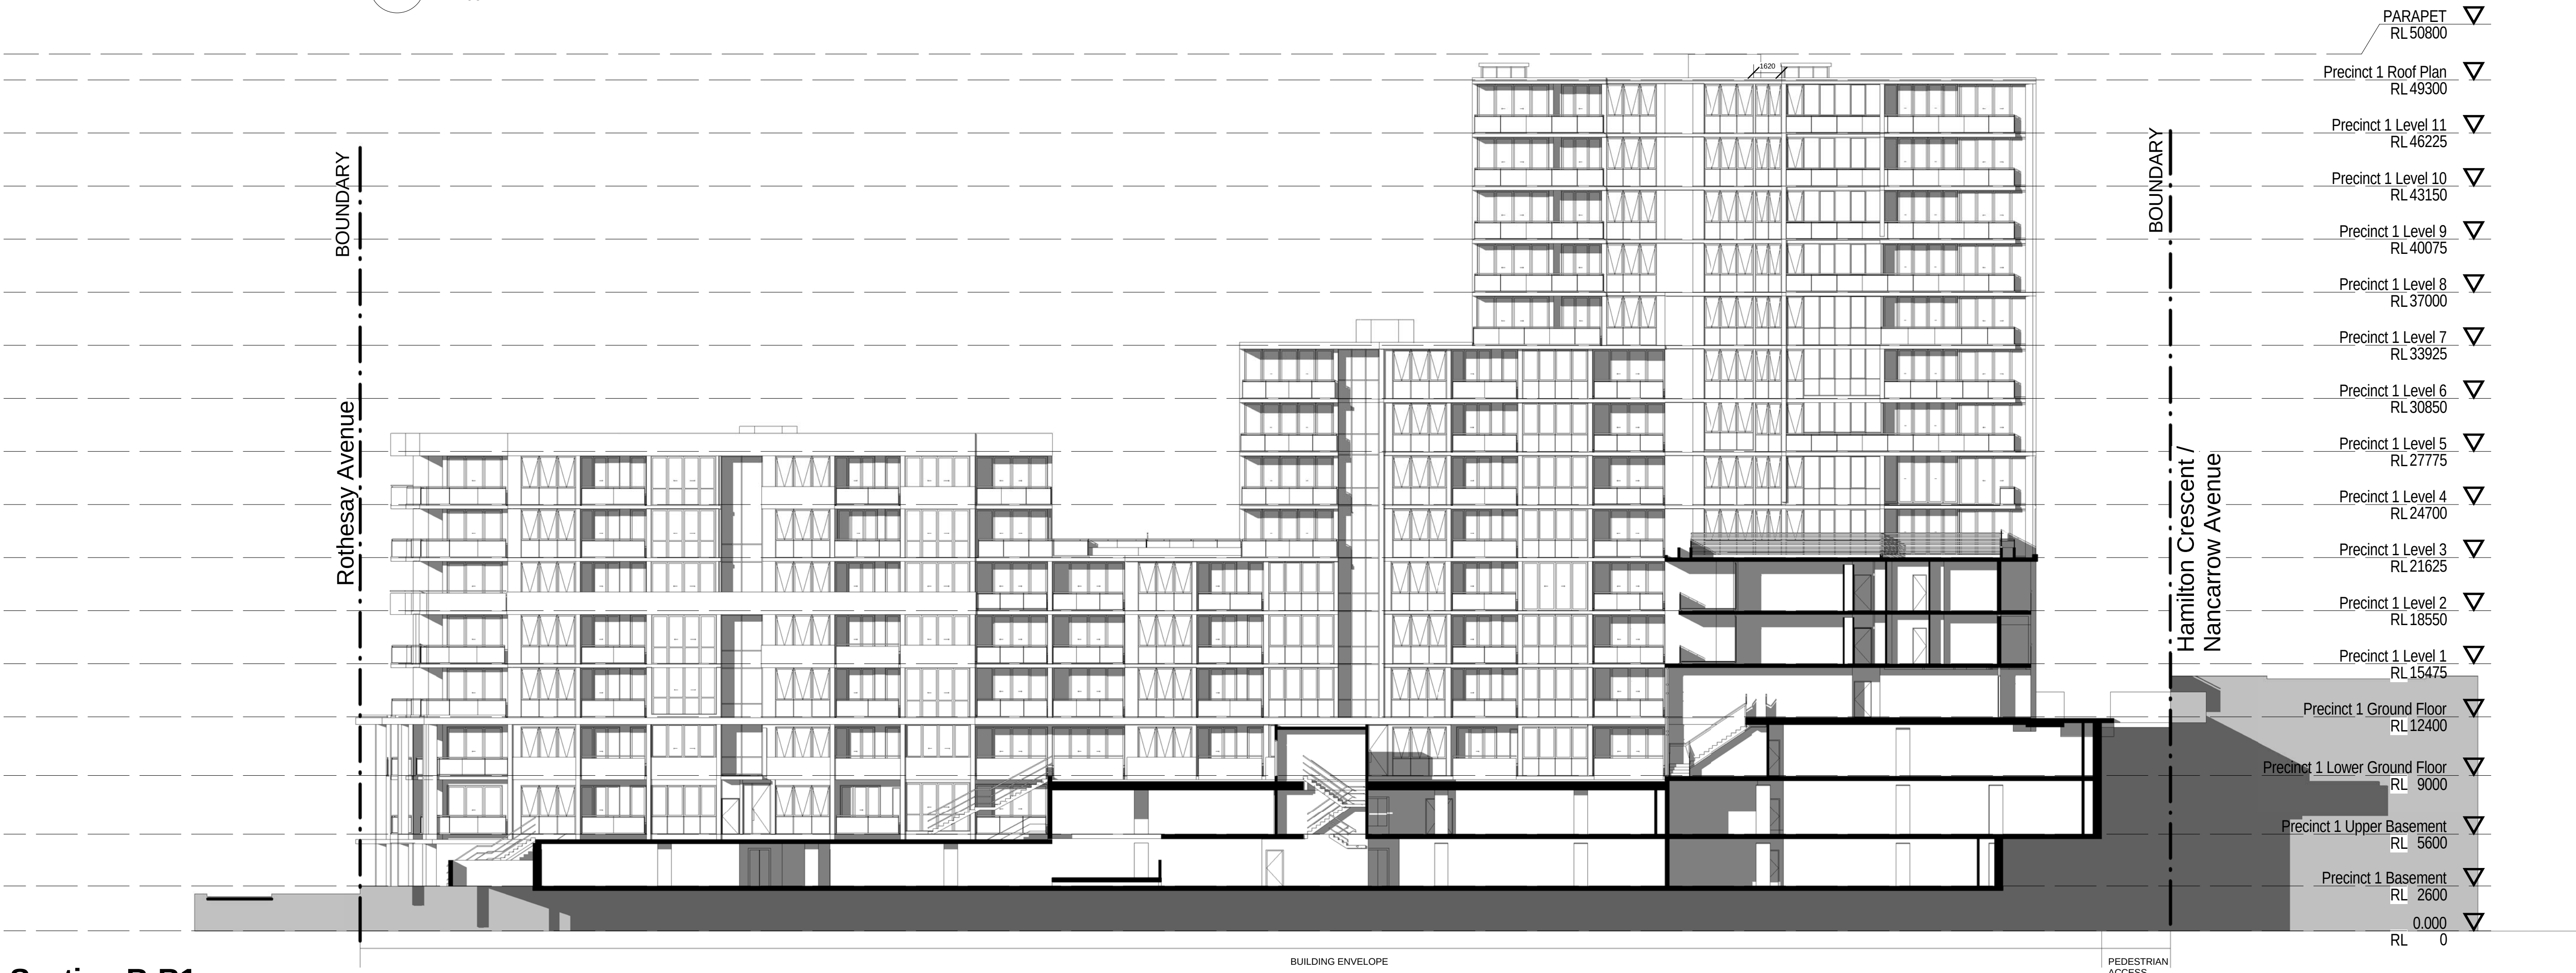

1
A 123-2 1 : 200

ARCHITECT

ROBERTSON + MARKS

ground floor 11-17 buckingham st
surry hills sydney australia 2010 www.marks.net.au
t 61 2 9319 4388 f 61 2 9319 7338 e mail@marks.net.au
NDMA/ARC/DAVID MATEY 3190 JOHN RYAN 3181 BRIAN MANN 5975 ANDREW SCARVELIS

CLIENT

Structural Engineers

Mechanical, Electrical & Lift
Services Engineers

Hydraulic Engineer & Fire
Services Engineers

Landscape Architects

NOTES

Dimensions
Consultants to check all dimensions on site prior to commencing construction. Do not scale from this
drawing. Use given dimensions.
Copyright ©
This document is copyright. All rights reserved.

REVISIONS

Issue	Date	Description
1	2011/12/12	DA SUBMISSION
3	2011/12/13	DA SUBMISSION

By
AT
AT

Issue	Date	Description
-------	------	-------------

KEY PLAN



Job

Description

Address
Address

Lot


Building Name : STAGE 1 PROJECT APPLICATION (MP 09_0219)

Drawing Title : SECTIONS

Scale : 1 : 200
Date : 12/08/11
Job Number : 10068
Drawn : Author



Drawing Number
A 123-2

Authorised by : Approver

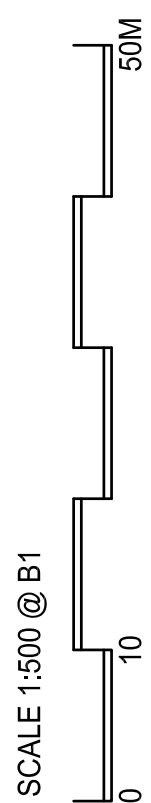


PROJECT APPLICATION

ARCHITECT		CLIENT	
ROBERTSON + MARKS ground floor 11-17 buckingham st perry hills sydney australia 2010 t 61 2 9319 4288 f 61 2 9319 7350 www.robertson-marks.net.au e mail@robertson-marks.net.au DAVID MARKS 3110 JOHN STAN 3181 BRIAN MANN 9712 ANDREW SCARVELL		Structural Engineers Hydraulic Engineers & Tree Service Engineers	
Mechanical, Electrical & Lift Services Engineers Landscapes Architects		NOTES Drawings Contractors to check all dimensions on site prior to commencing construction. Do not scale from this drawing. Contractors to check all dimensions on site prior to commencing construction. Copyright © 2011 R + M This document is copyright. All rights reserved.	
REVISIONS		By	
Issue	Date	Description	AT
1	2011.12.12	DA Submission -	
Building Name : STAGE 1 PROJECT APPLICATION (MP 08_0219)		Issue	
Dwelling title : EXISTING BOUNDARIES		Date	
Job		Description	
Scale : 1 : 500 @ B1		Drawing Number	
Date : 07-JAN-2011		Job Number : 10088	
Address : A 124/1		Lot	
Address : A 124/1		Lot	
CAD File : Z:\10088-2 Meadowbank Mainplan Stage 1.DWG		Lot	
Drawing(s) : 2.4 Drawings 2.4.2 Revit 2.4.2.1 Revit		Lot	
Cabinet/Project : 1 DA Model_C 10 1000.vnt		Lot	
Authorised by : Approve		Lot	

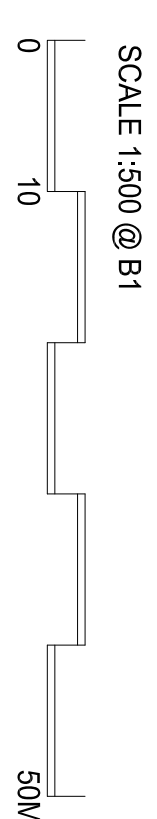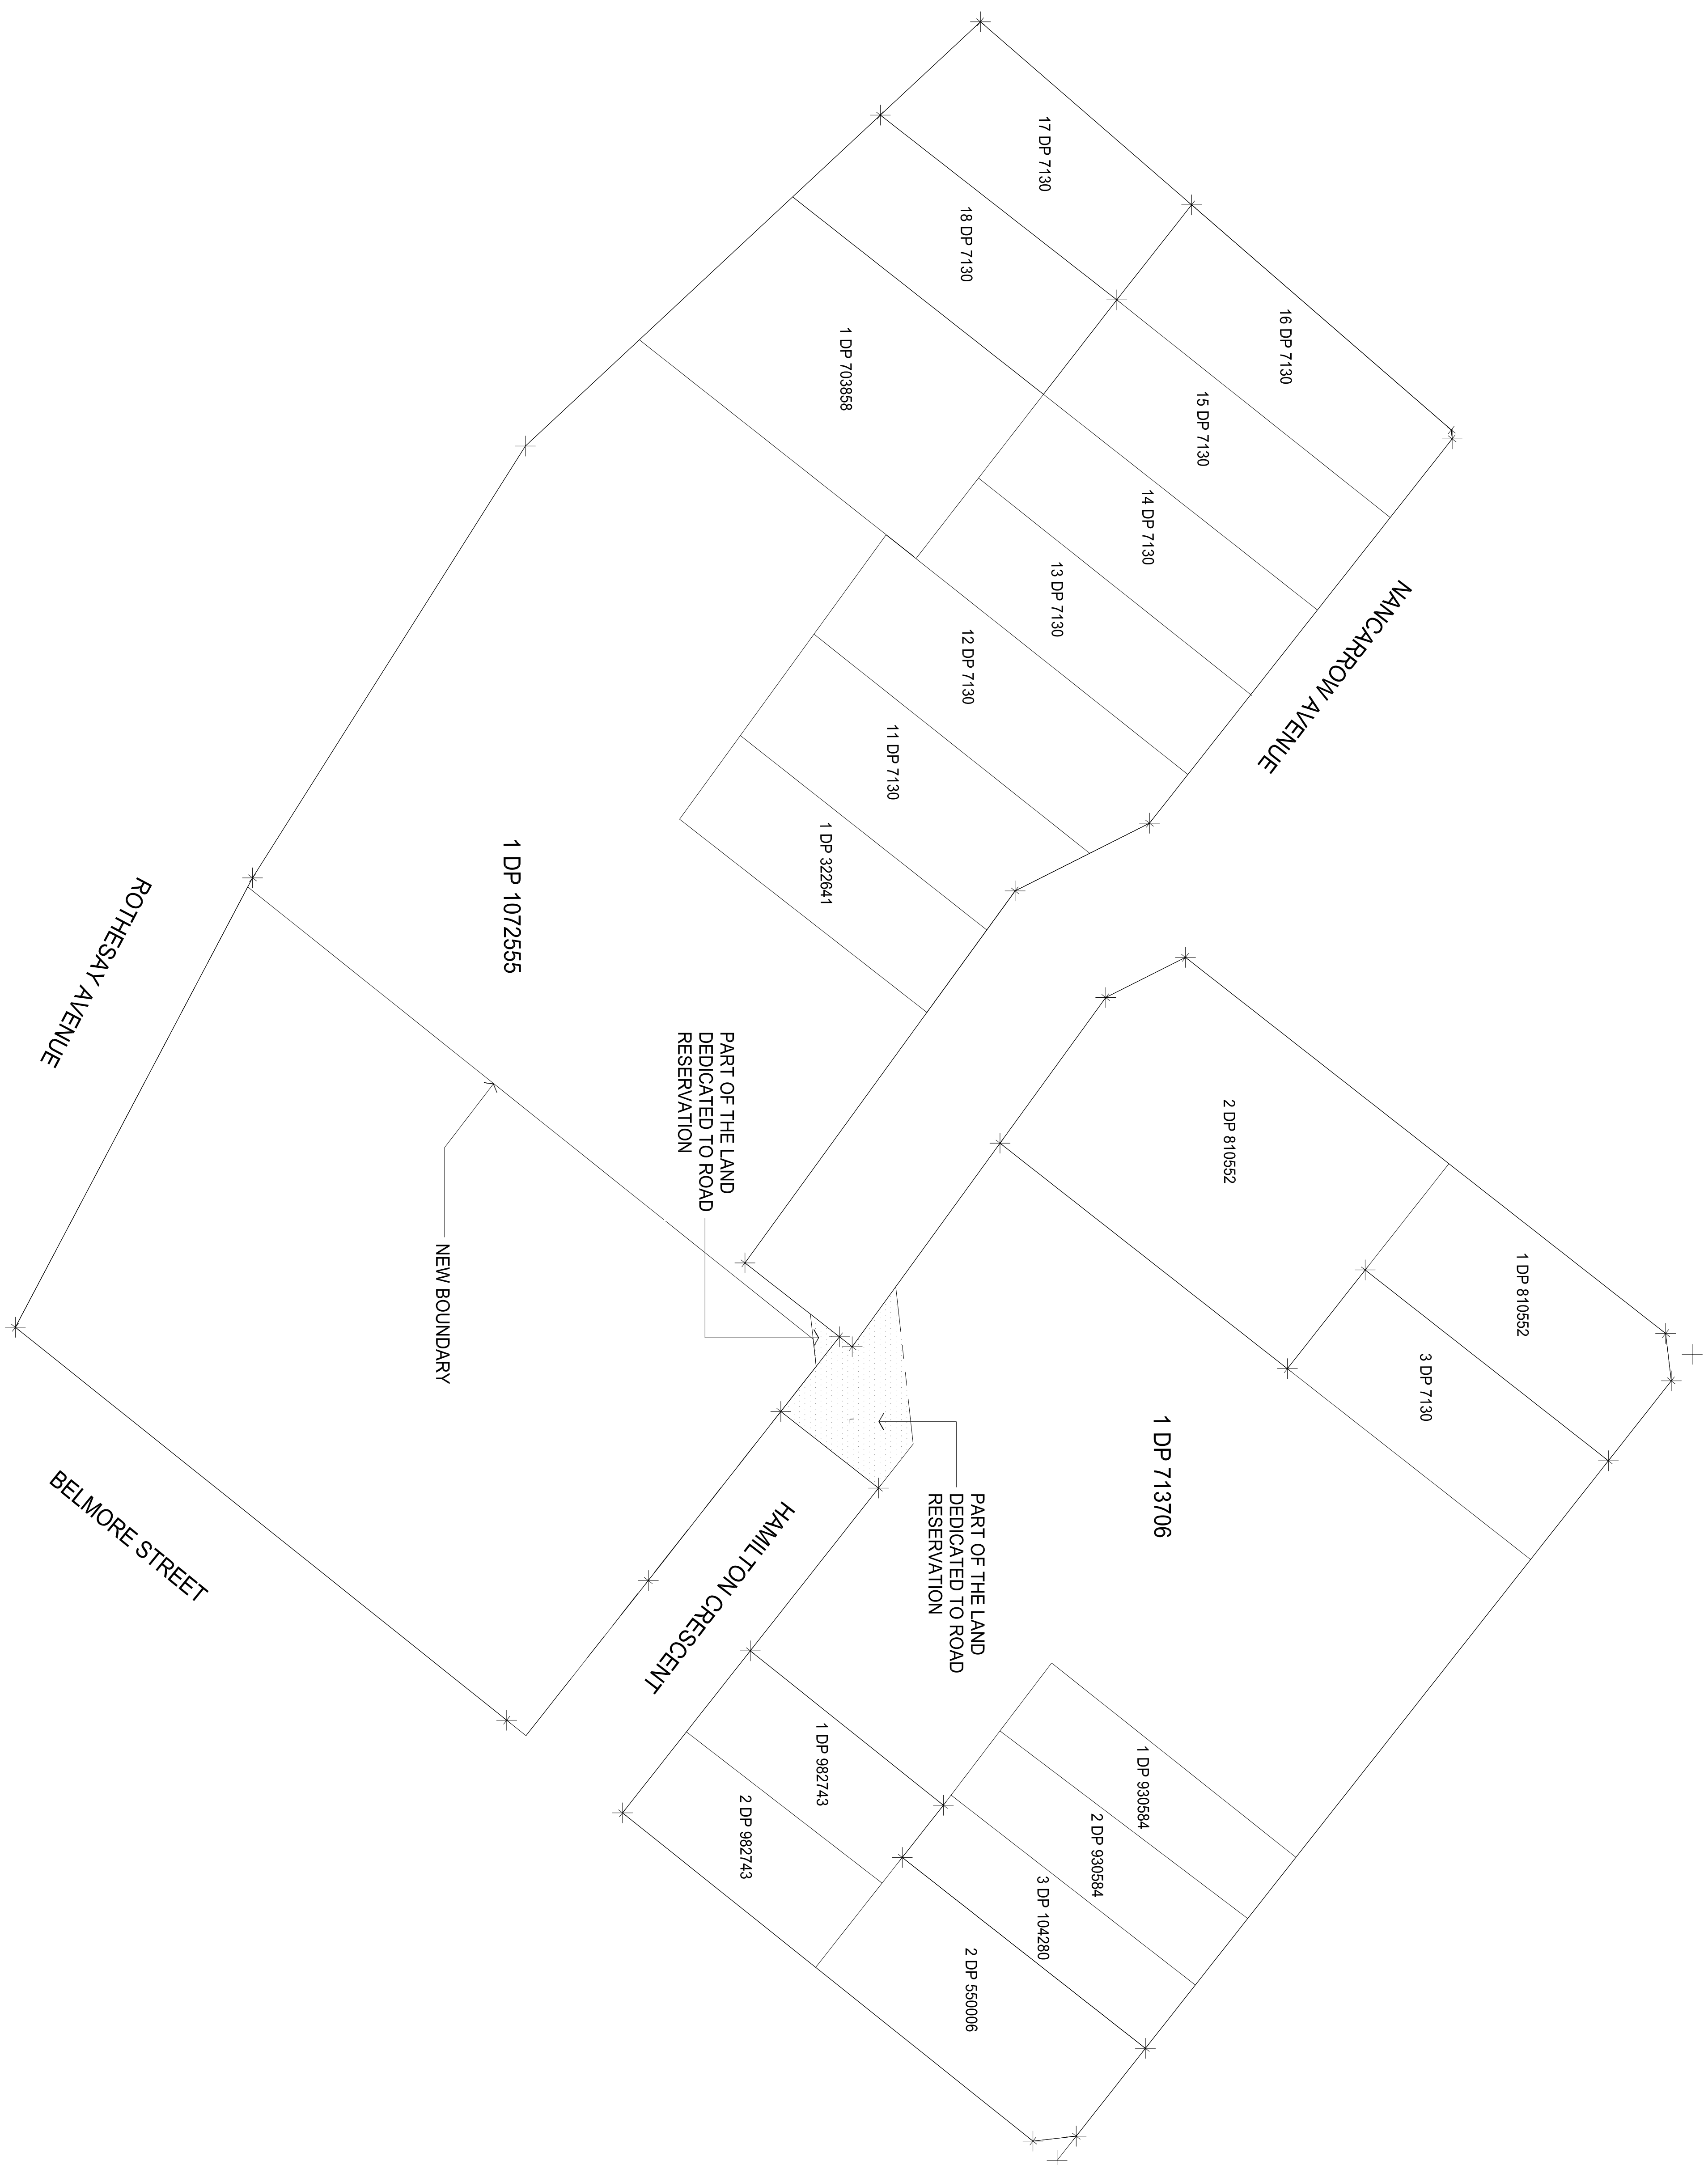


PROJECT APPLICATION


[illegible]

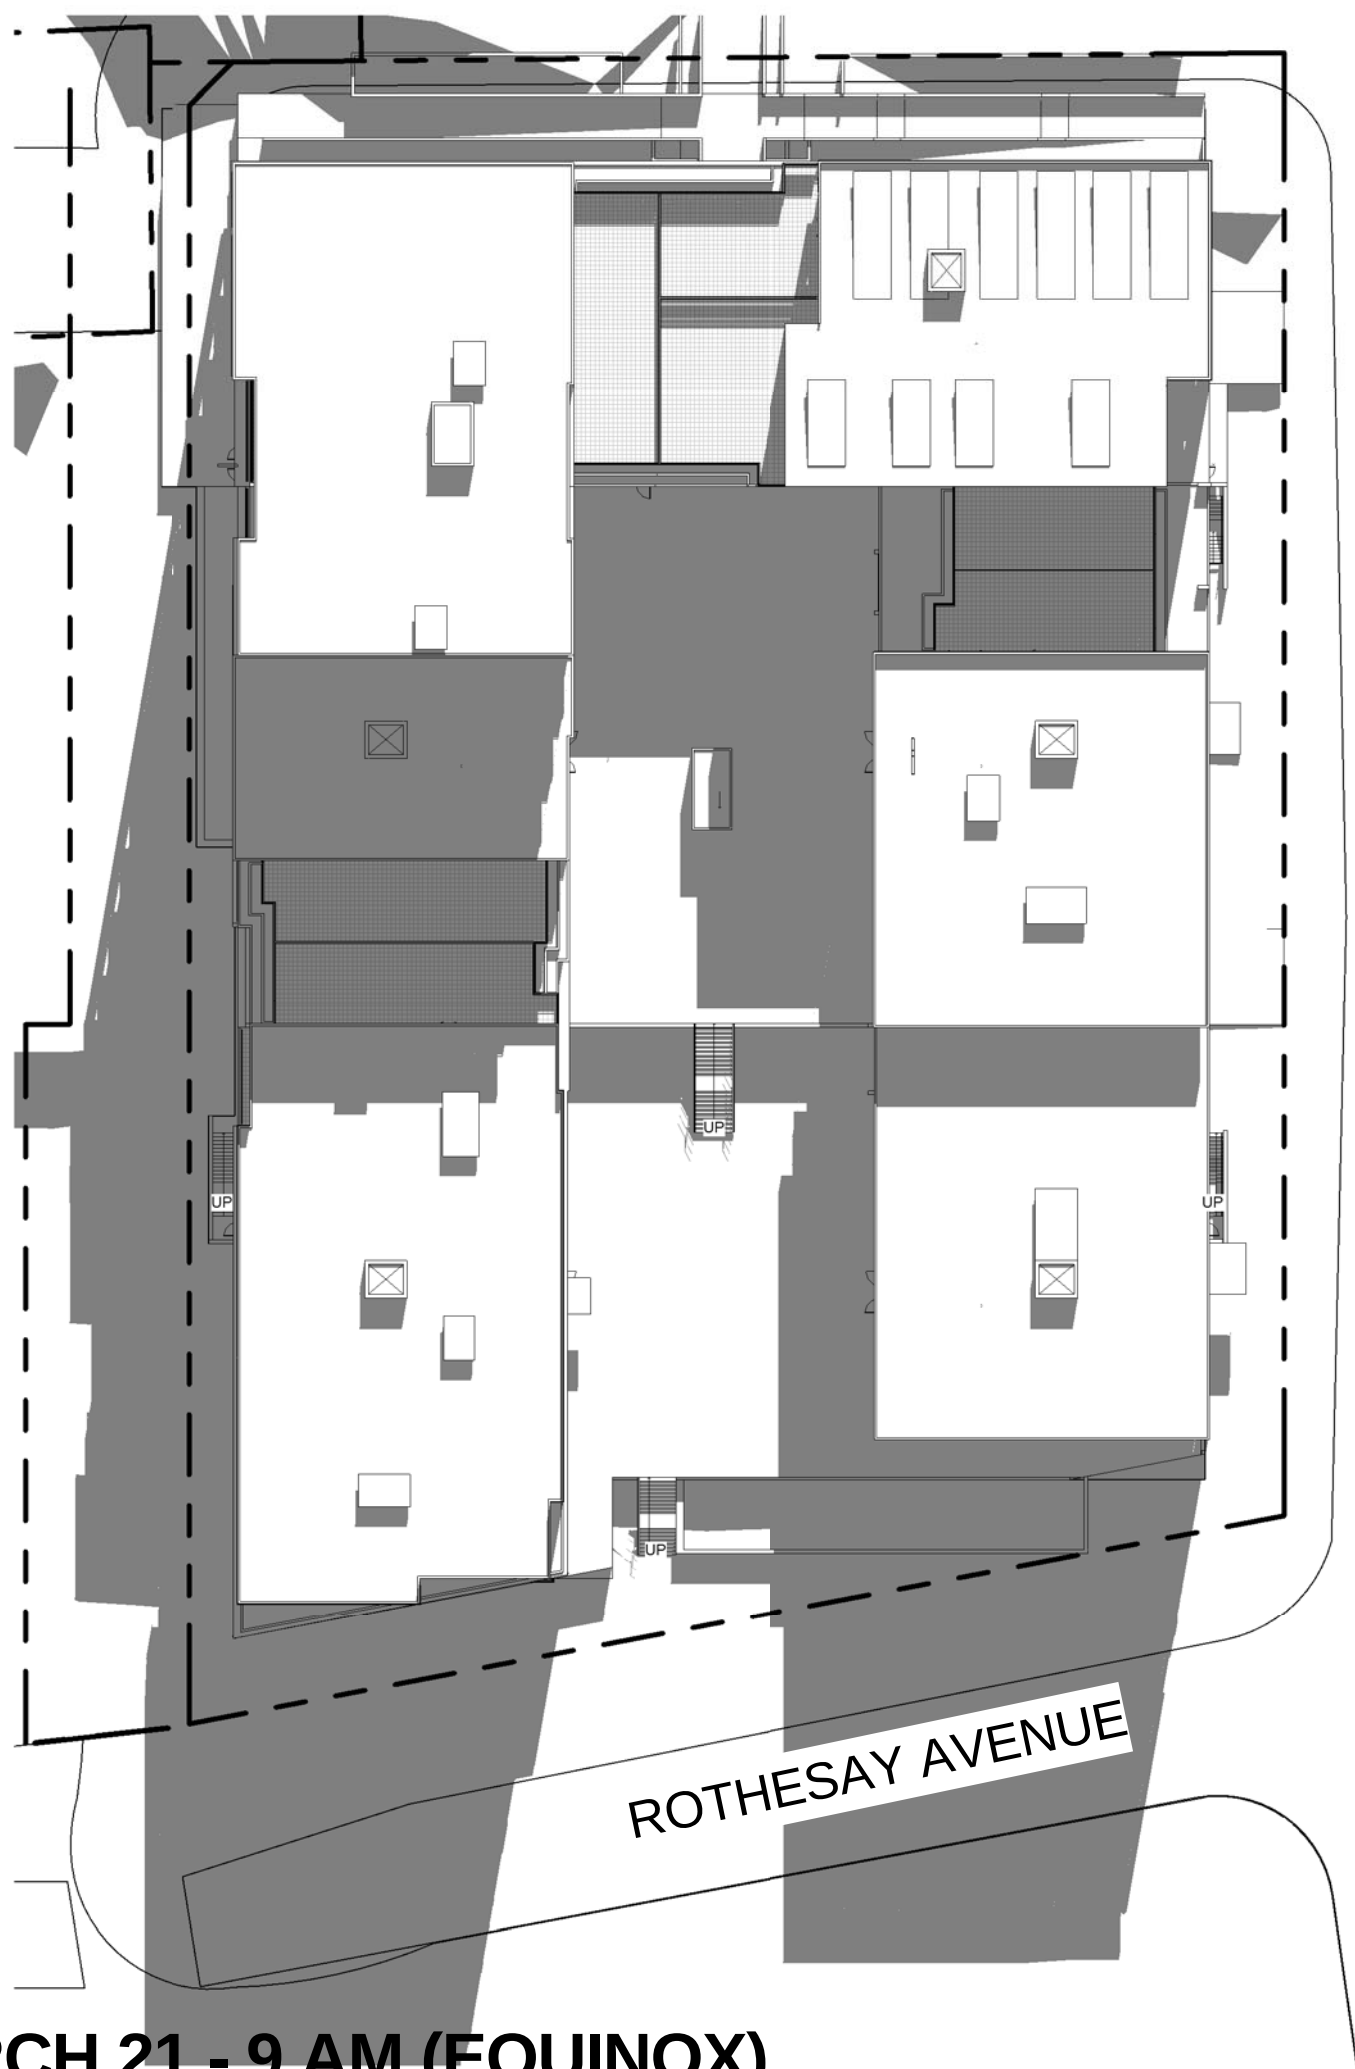


1 MARCH 21 - 9 AM (EQUINOX)
A 126/2 1 : 500

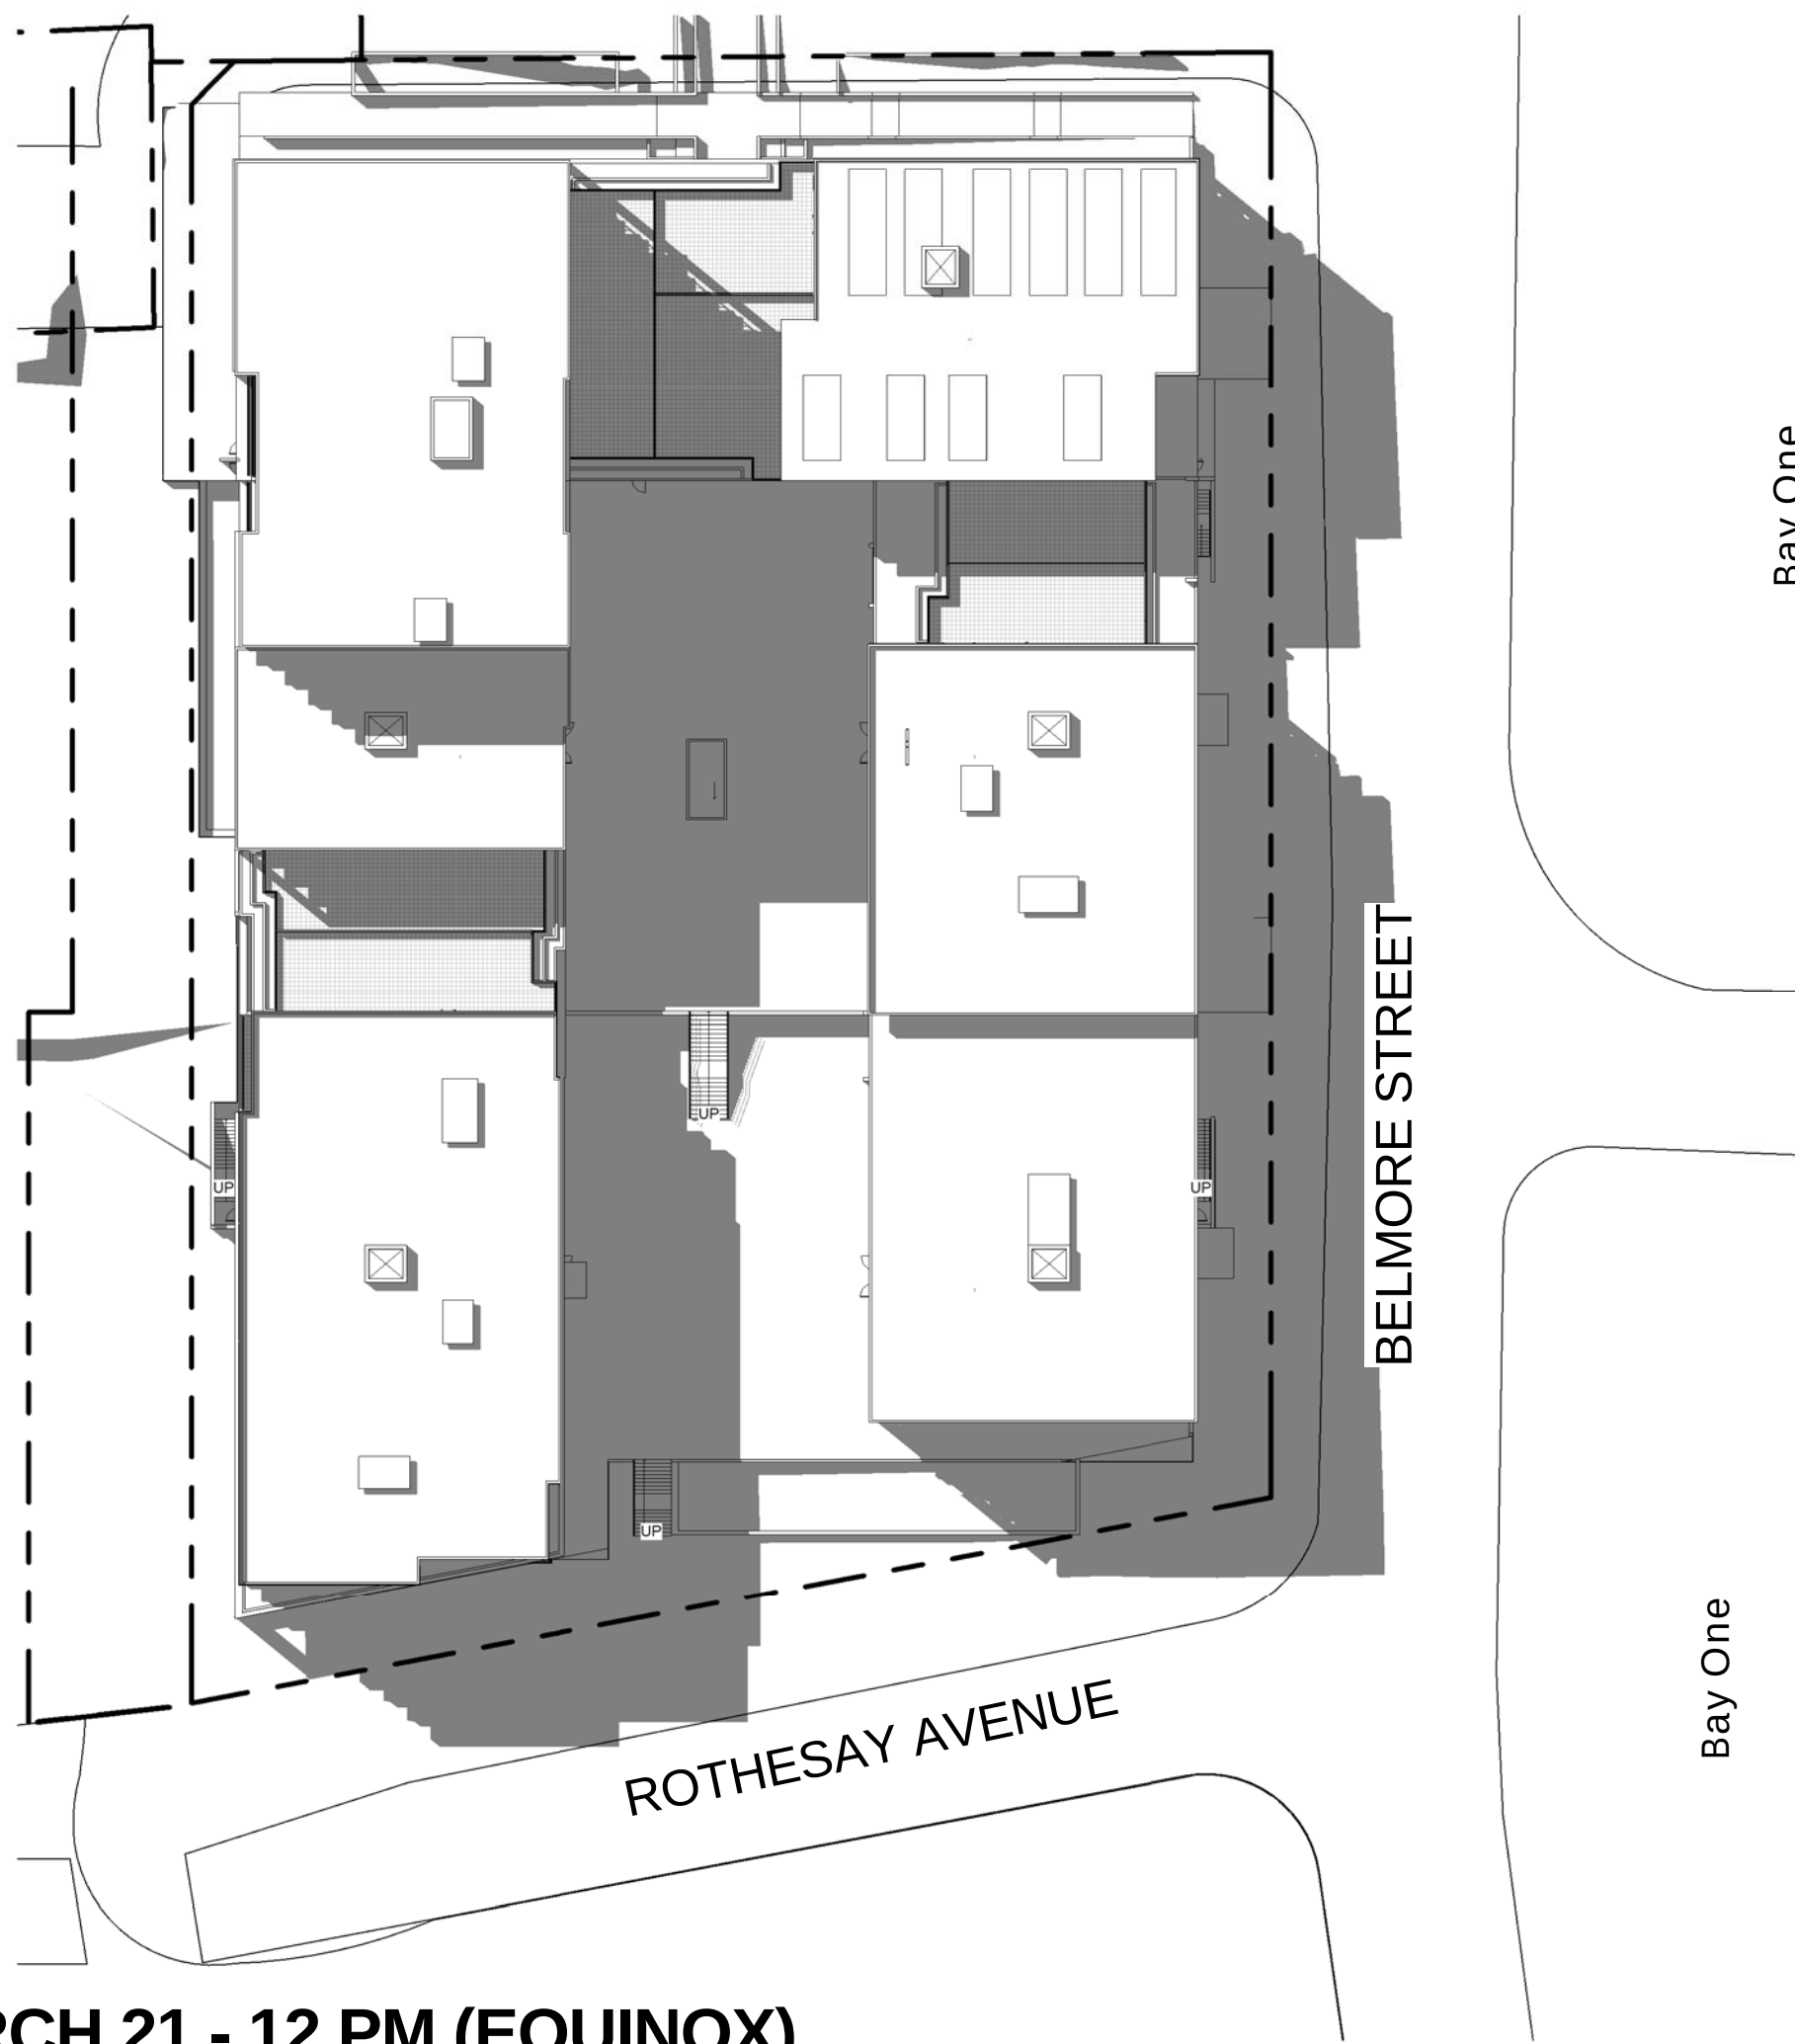


2 MARCH 21 - 12 PM (EQUINOX)
A 126/2 1 : 500

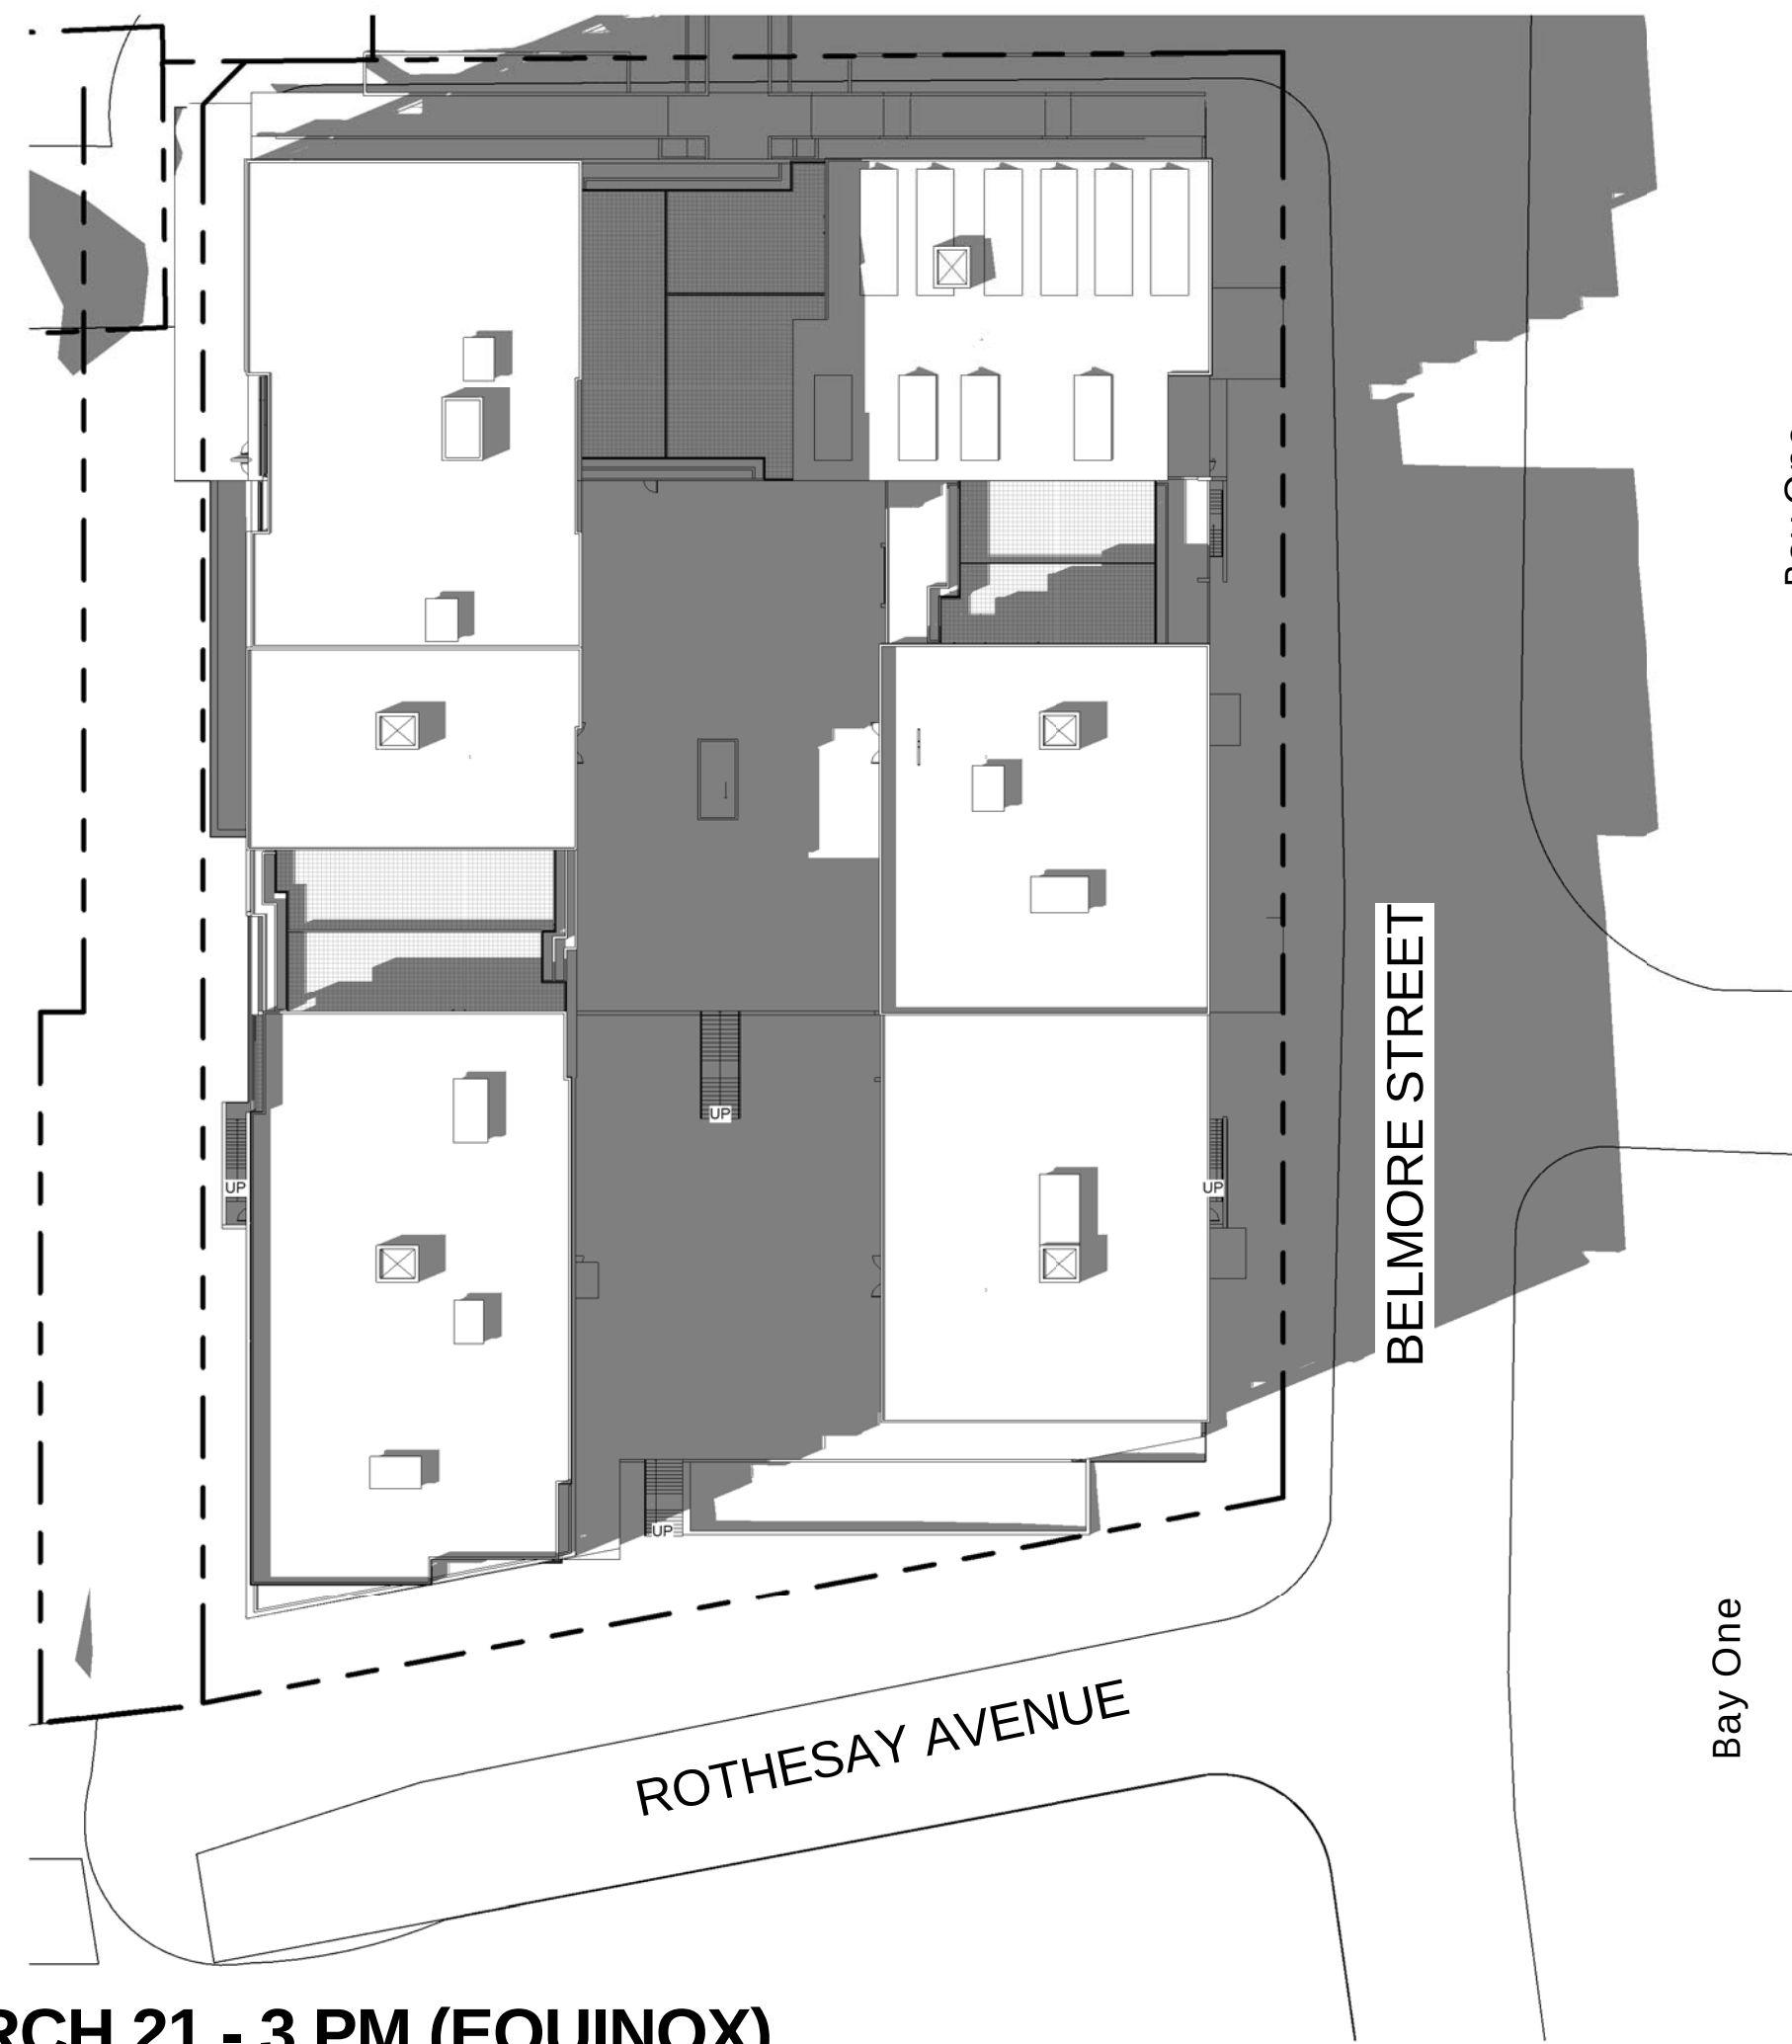


3 MARCH 21 - 3 PM (EQUINOX)
A 126/2 1 : 500

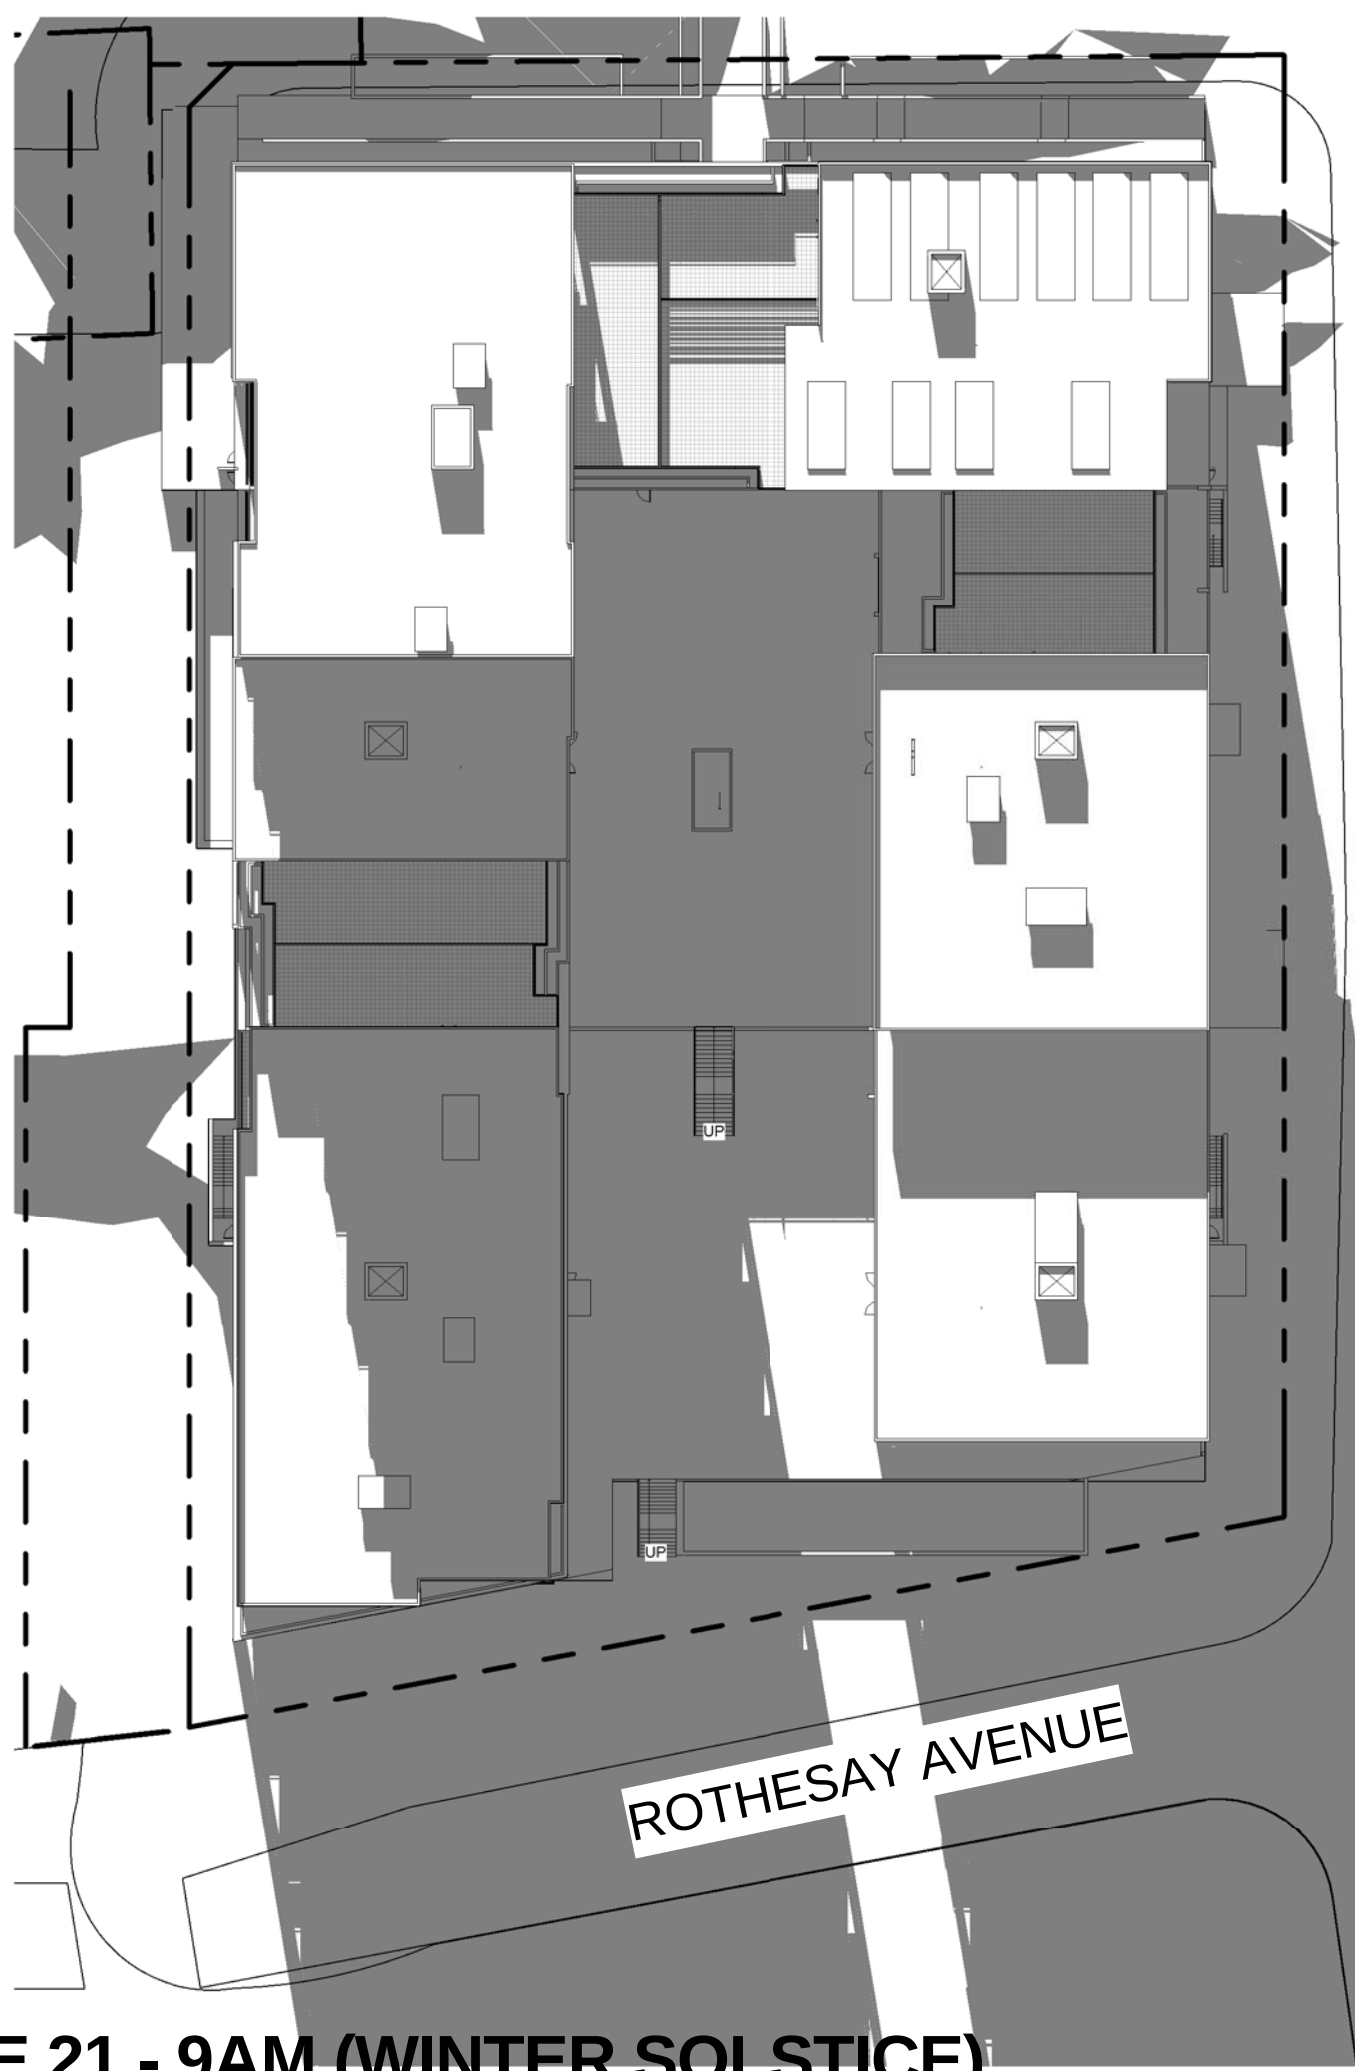

4 JUNE 21 - 9AM (WINTER SOLSTICE)
A 126/2 1 : 500

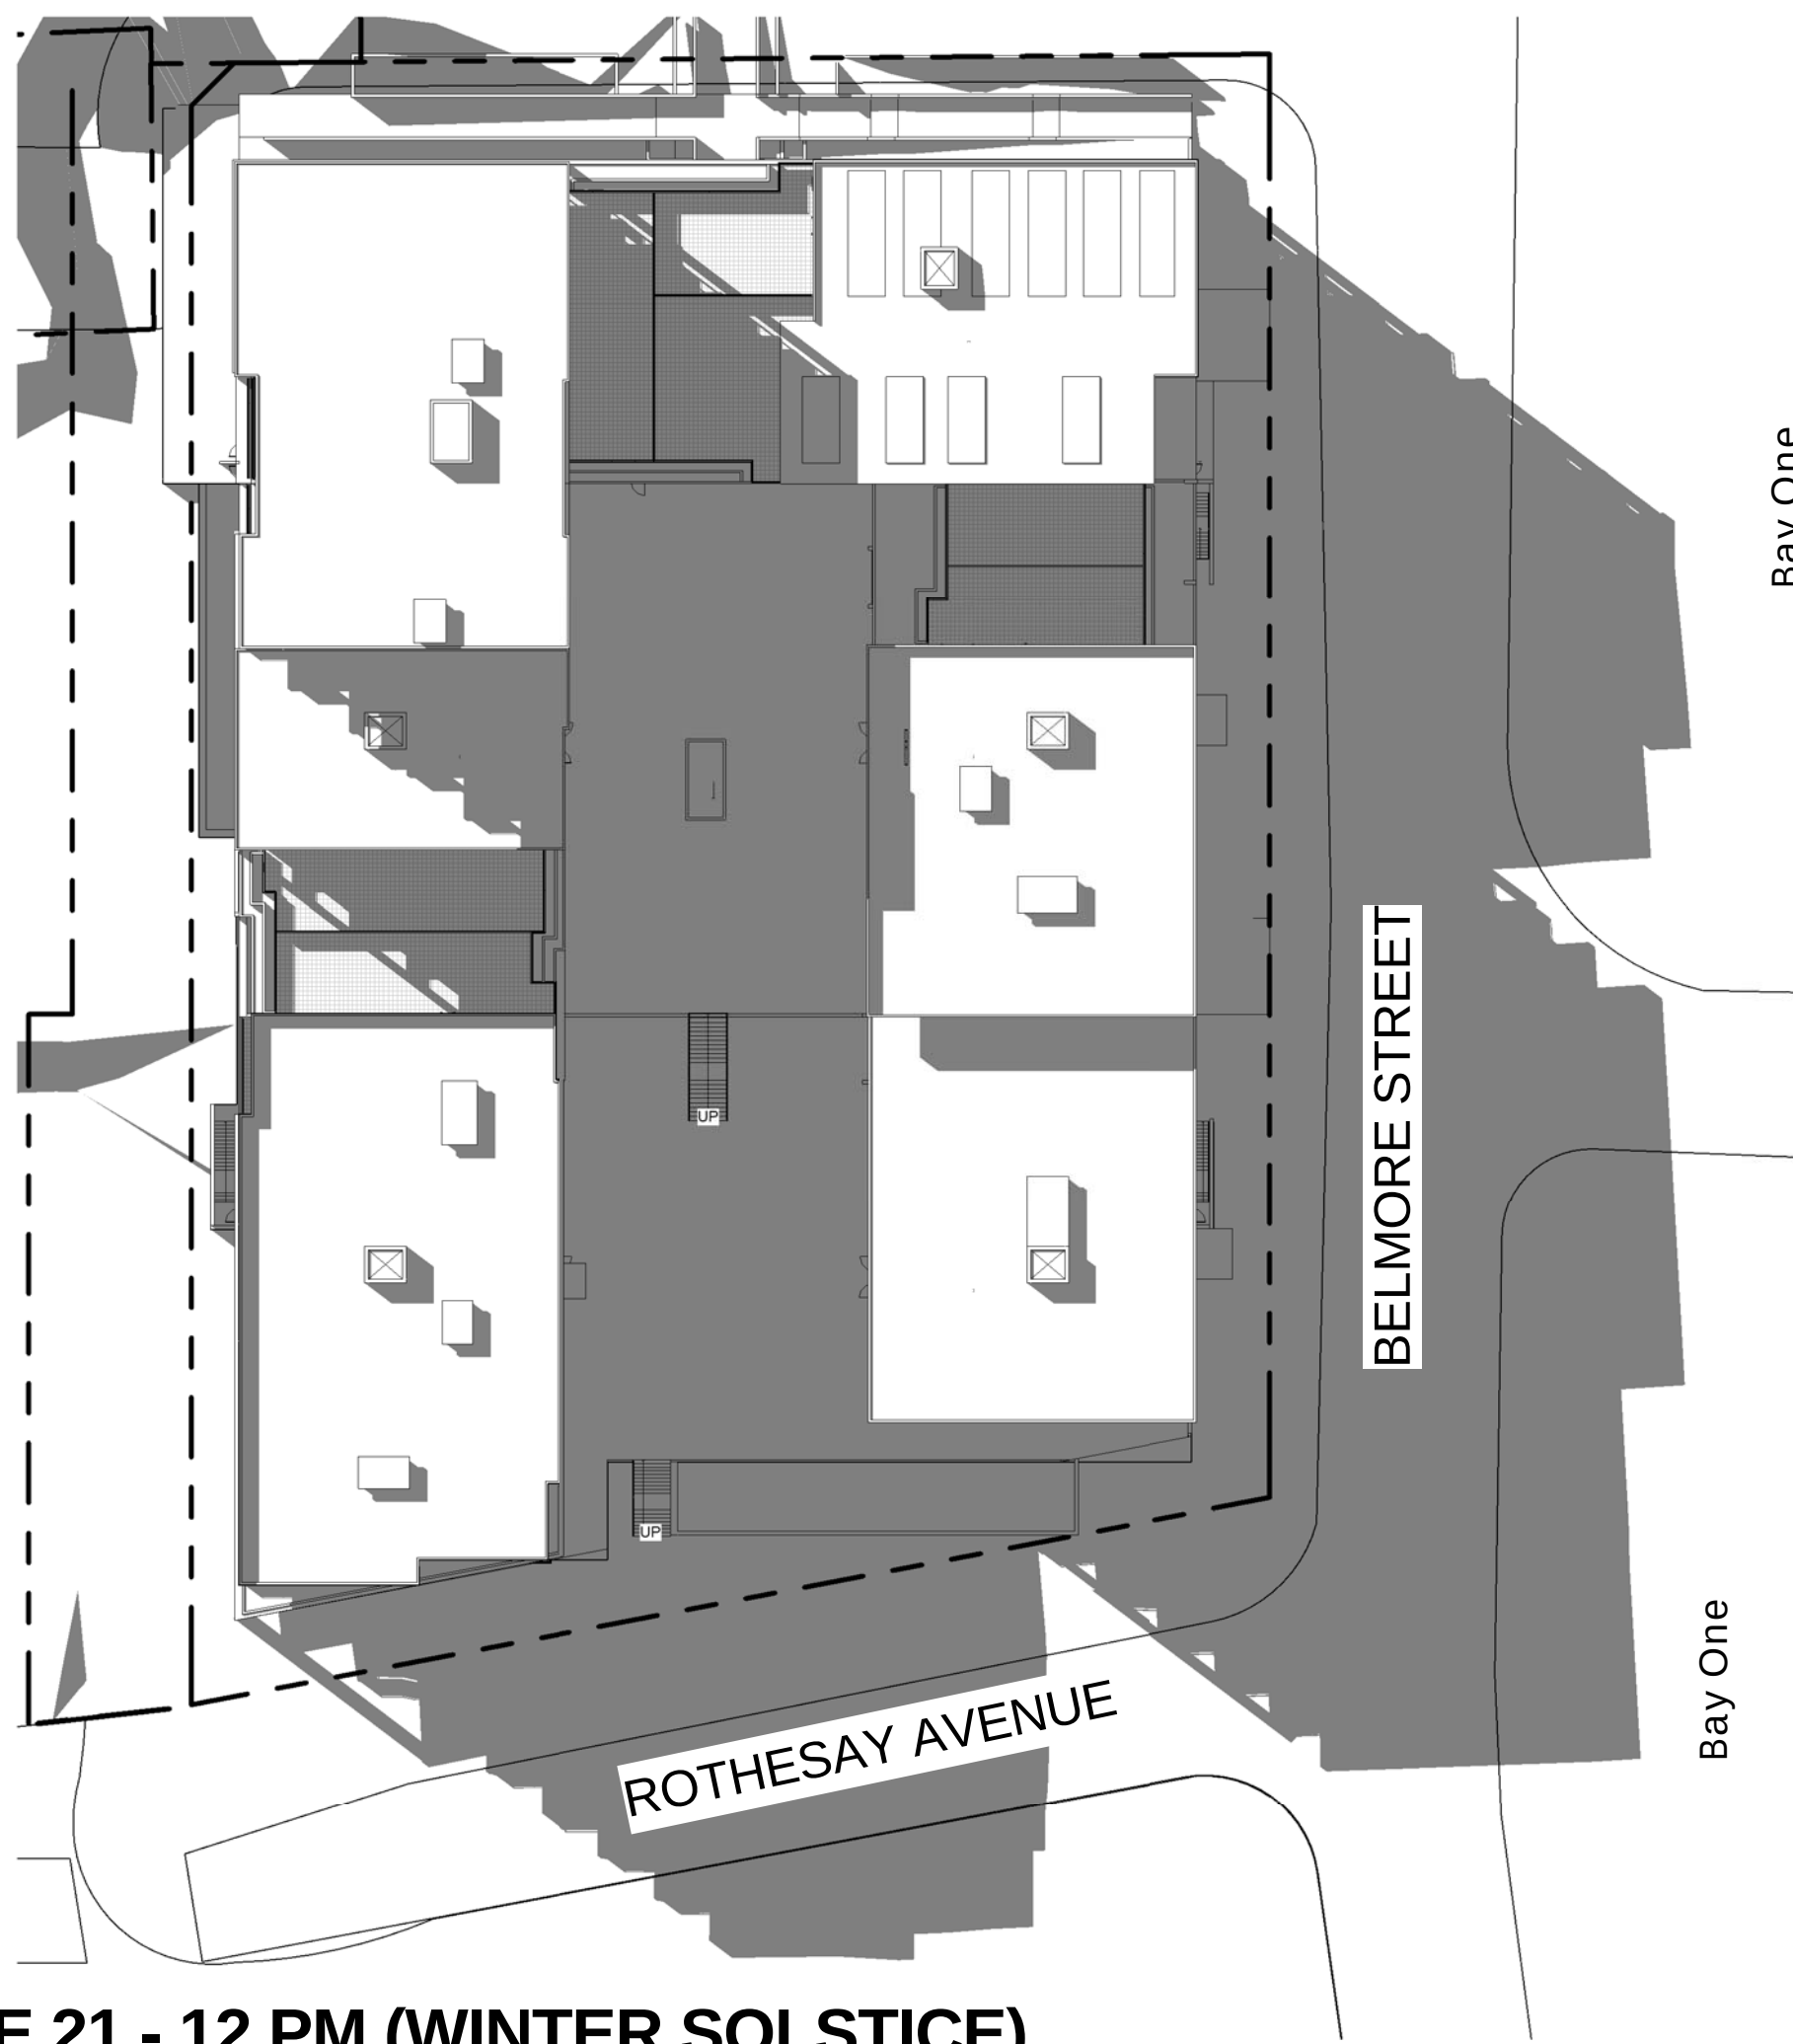

5 JUNE 21 - 12 PM (WINTER SOLSTICE)
A 126/2 1 : 500

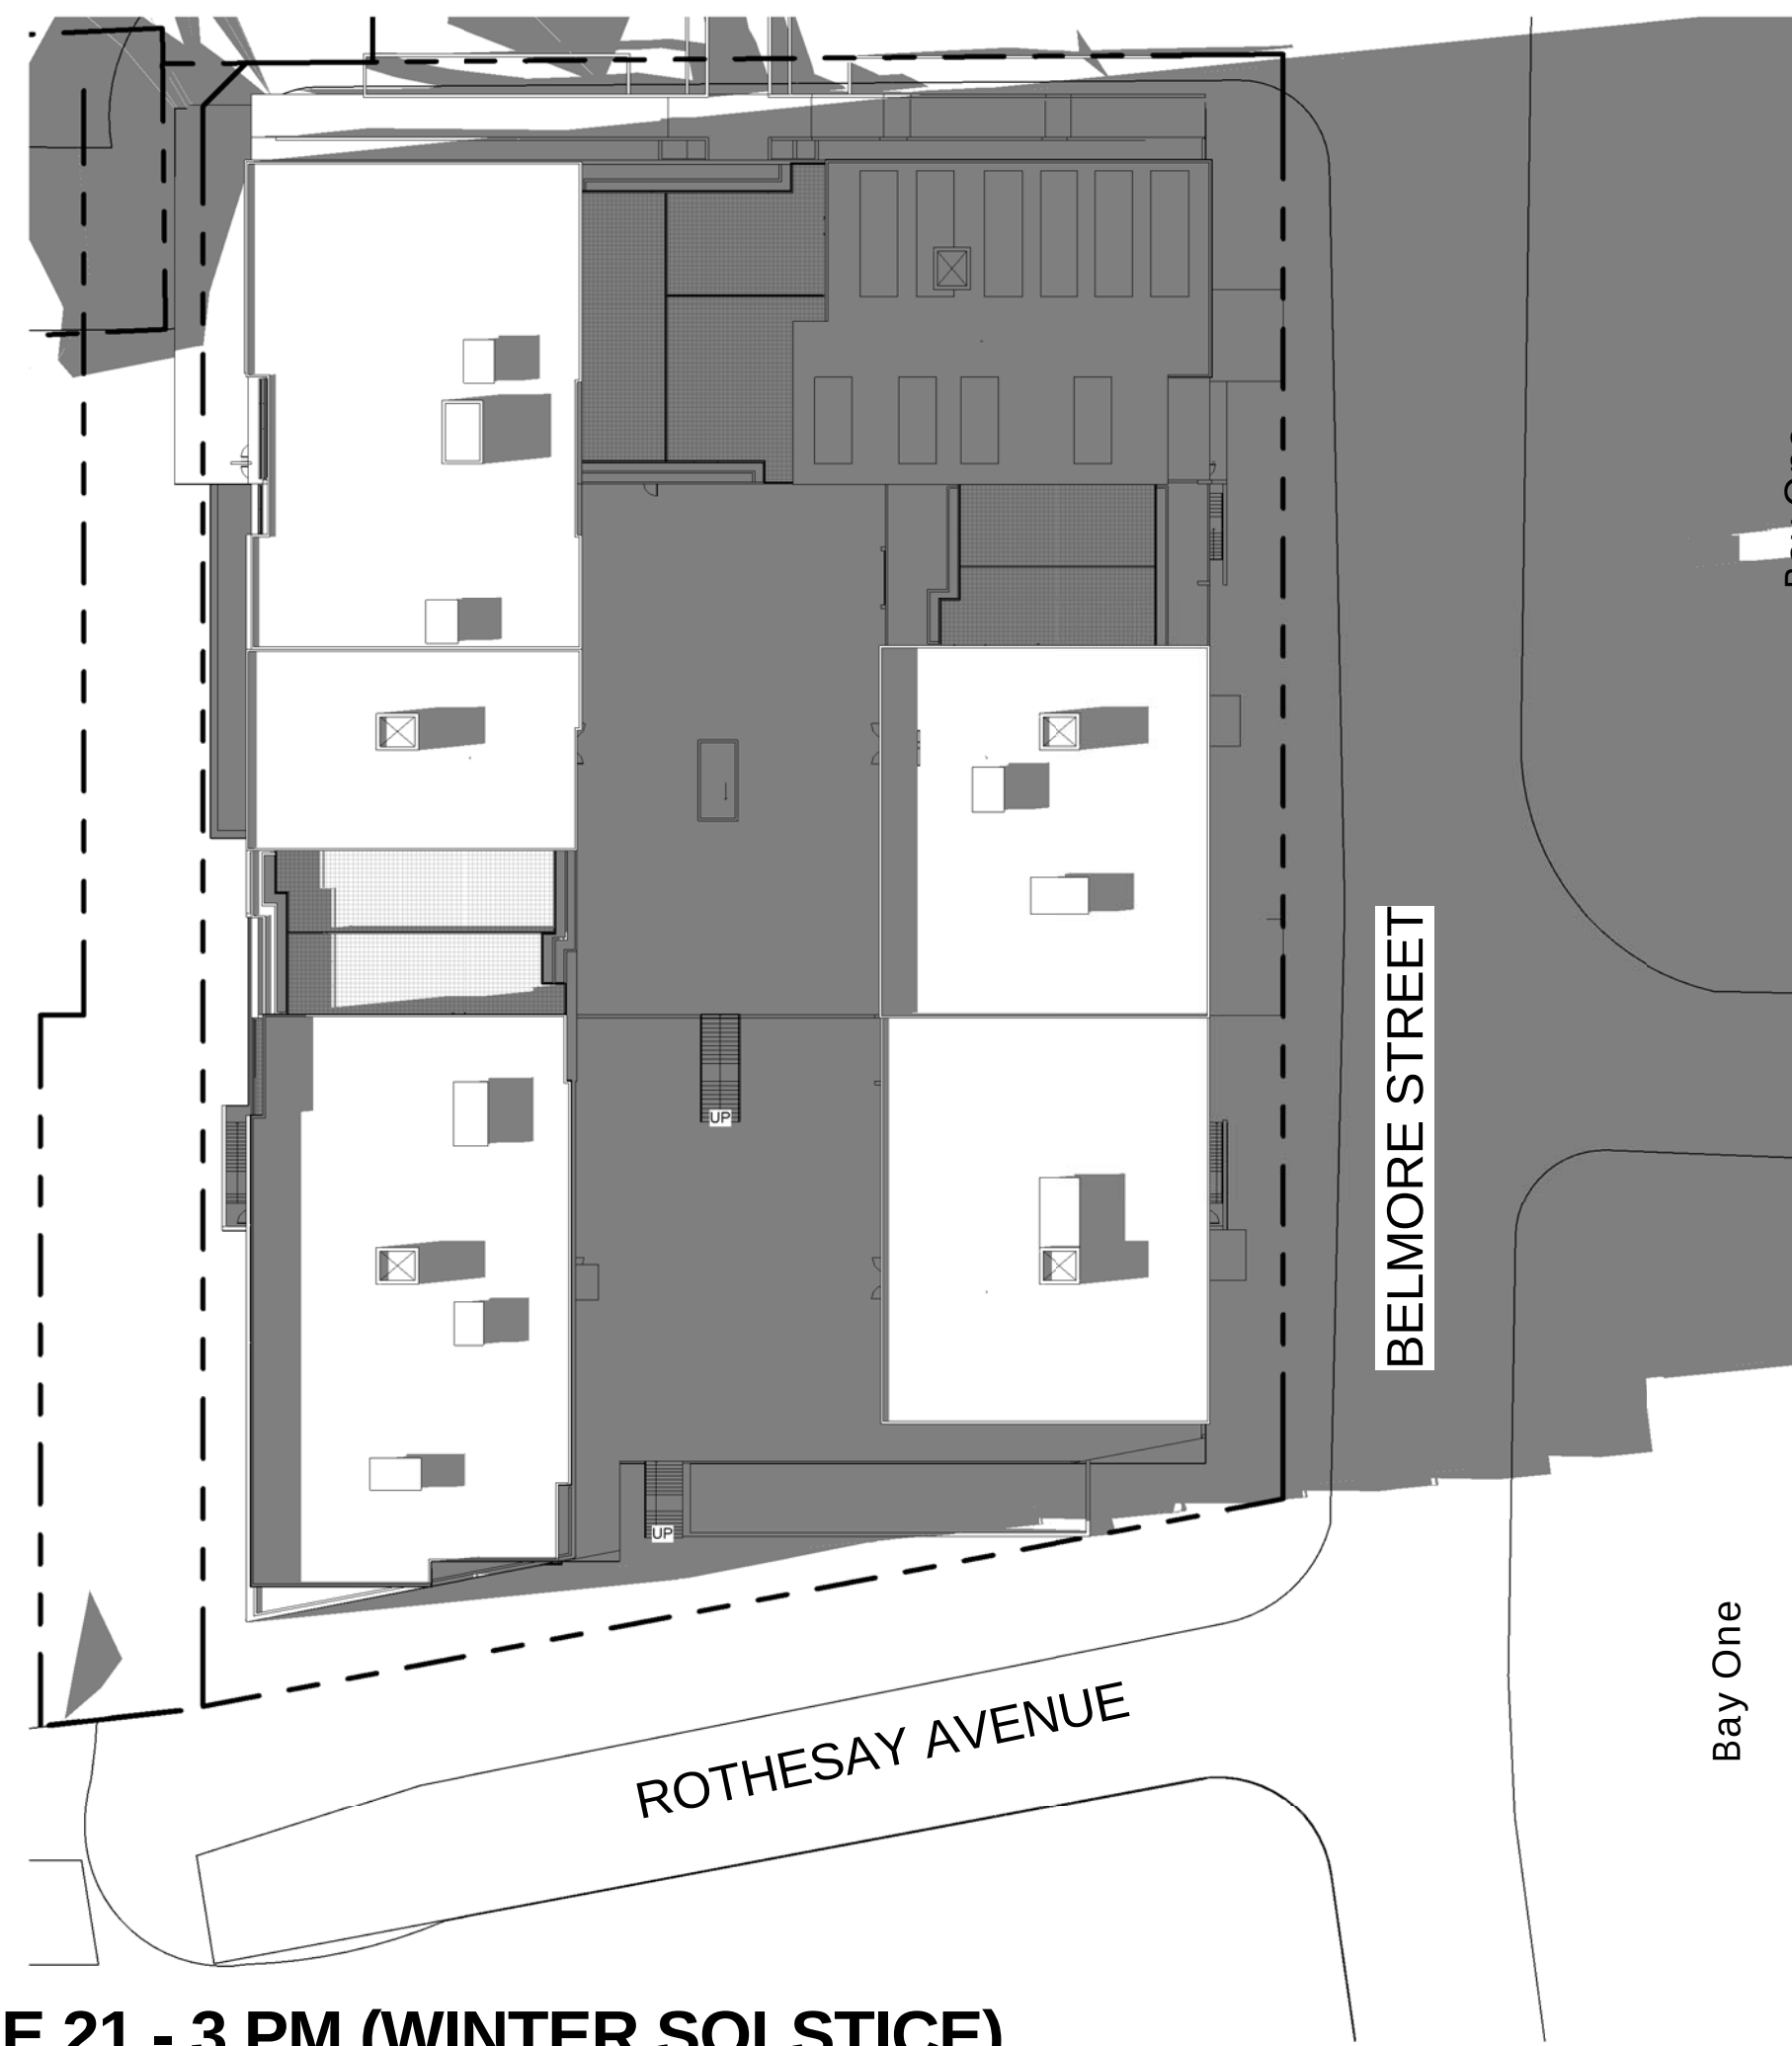

6 JUNE 21 - 3 PM (WINTER SOLSTICE)
A 126/2 1 : 500

SCALE 1:500 @ B1

0 10 50M

PROJECT APPLICATION

ARCHITECT

ROBERTSON + MARKS

ground floor 11-17 buckingham st
surry hills sydney australia 2010
t 61 2 9319 4388 f 61 2 9319 7338 e mail@marks.net.au
www.marks.net.au

NDM.ARC
DAVID MARKS 3190 JOHN RYAN 3181 BRIAN MANN 5975 ANDREW SCARVELL

CLIENT

Structural Engineers

Mechanical, Electrical & Lift
Services Engineers

Hydraulic Engineer & Fire
Services Engineers

Landscape Architects

NOTES

Dimensions
Consultations to check all dimensions on site prior to commencing construction. Do not scale from this
drawing. Use given dimensions.
Copyright ©
This document is copyright. All rights reserved.

REVISIONS

Issue	Date	Description	By
1	2011/12/12	DA SUBMISSION	AT
2	2011/12/15	DA SUBMISSION	AT

Issue	Date	Description	By

KEY PLAN



Job

Description

Address

Lot







Building Name : STAGE 1 PROJECT APPLICATION (MP 09_0219)

Drawing Title : SHADOW DIAGRAM SHEET 1

Scale : 1:500 @ B1
Date : 07-JAN-2011
Job Number : 10068
Drawn : B

Drawing Number
A 126/2

Authorised by : IF

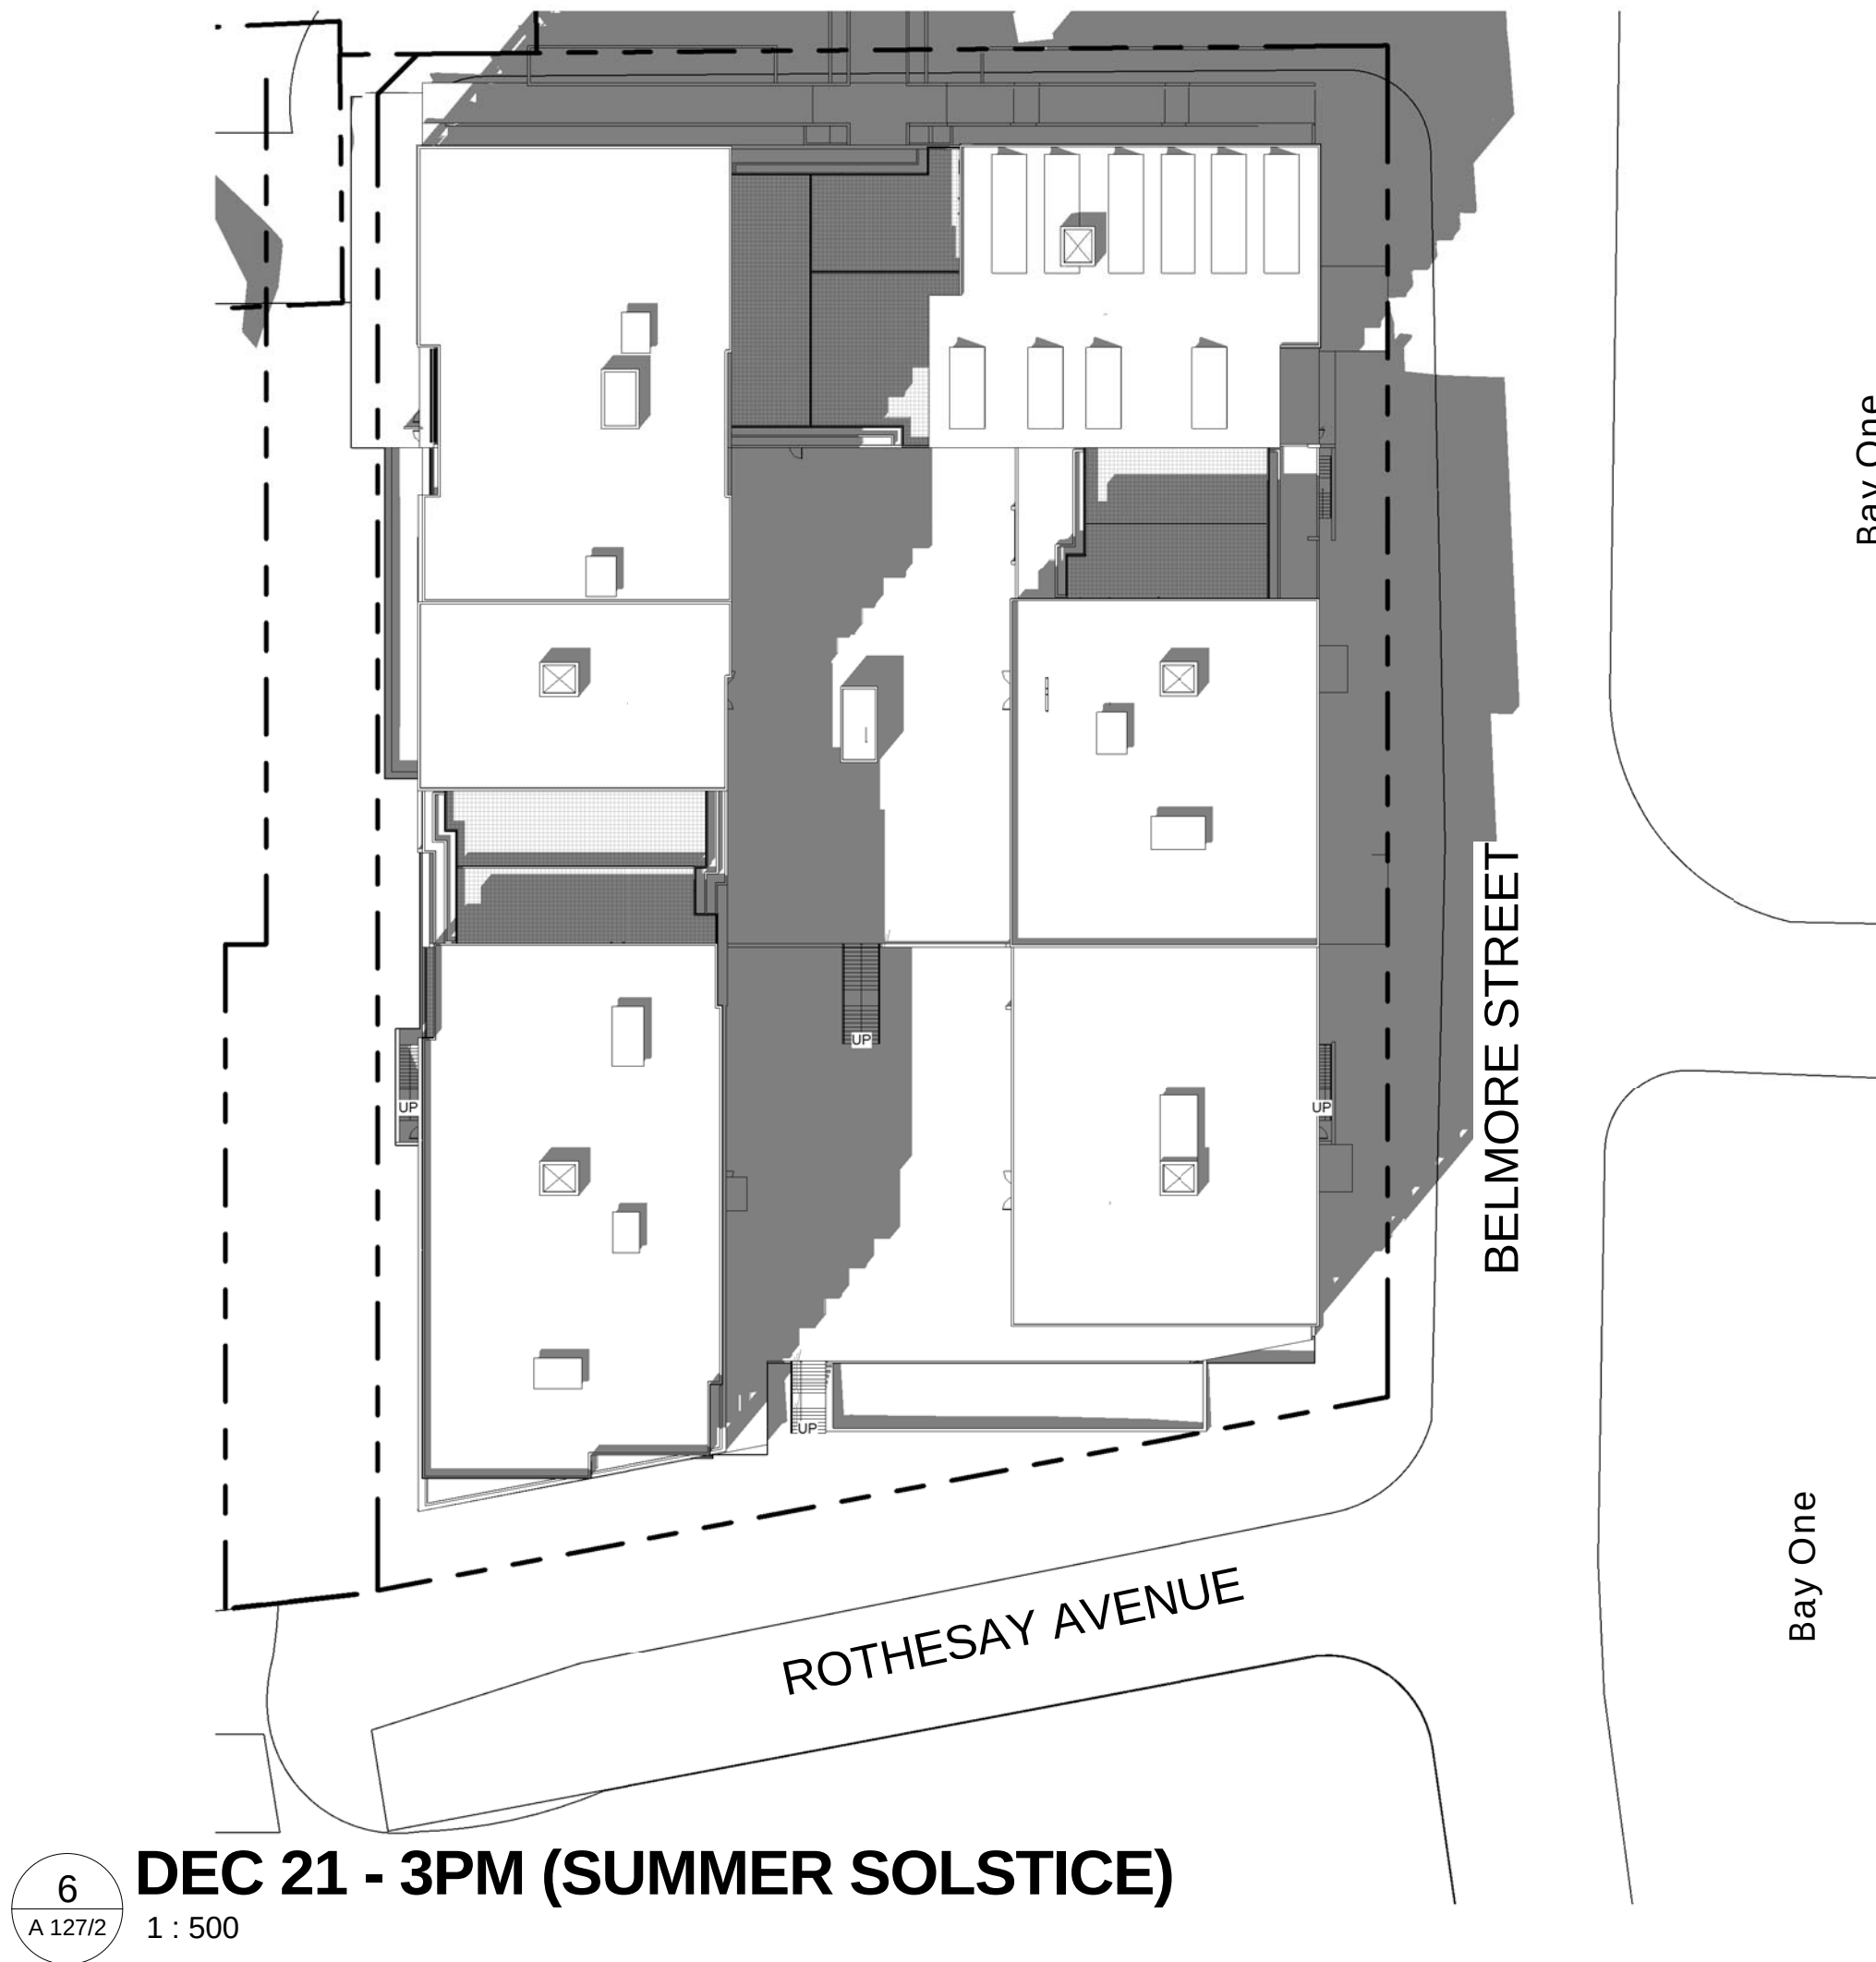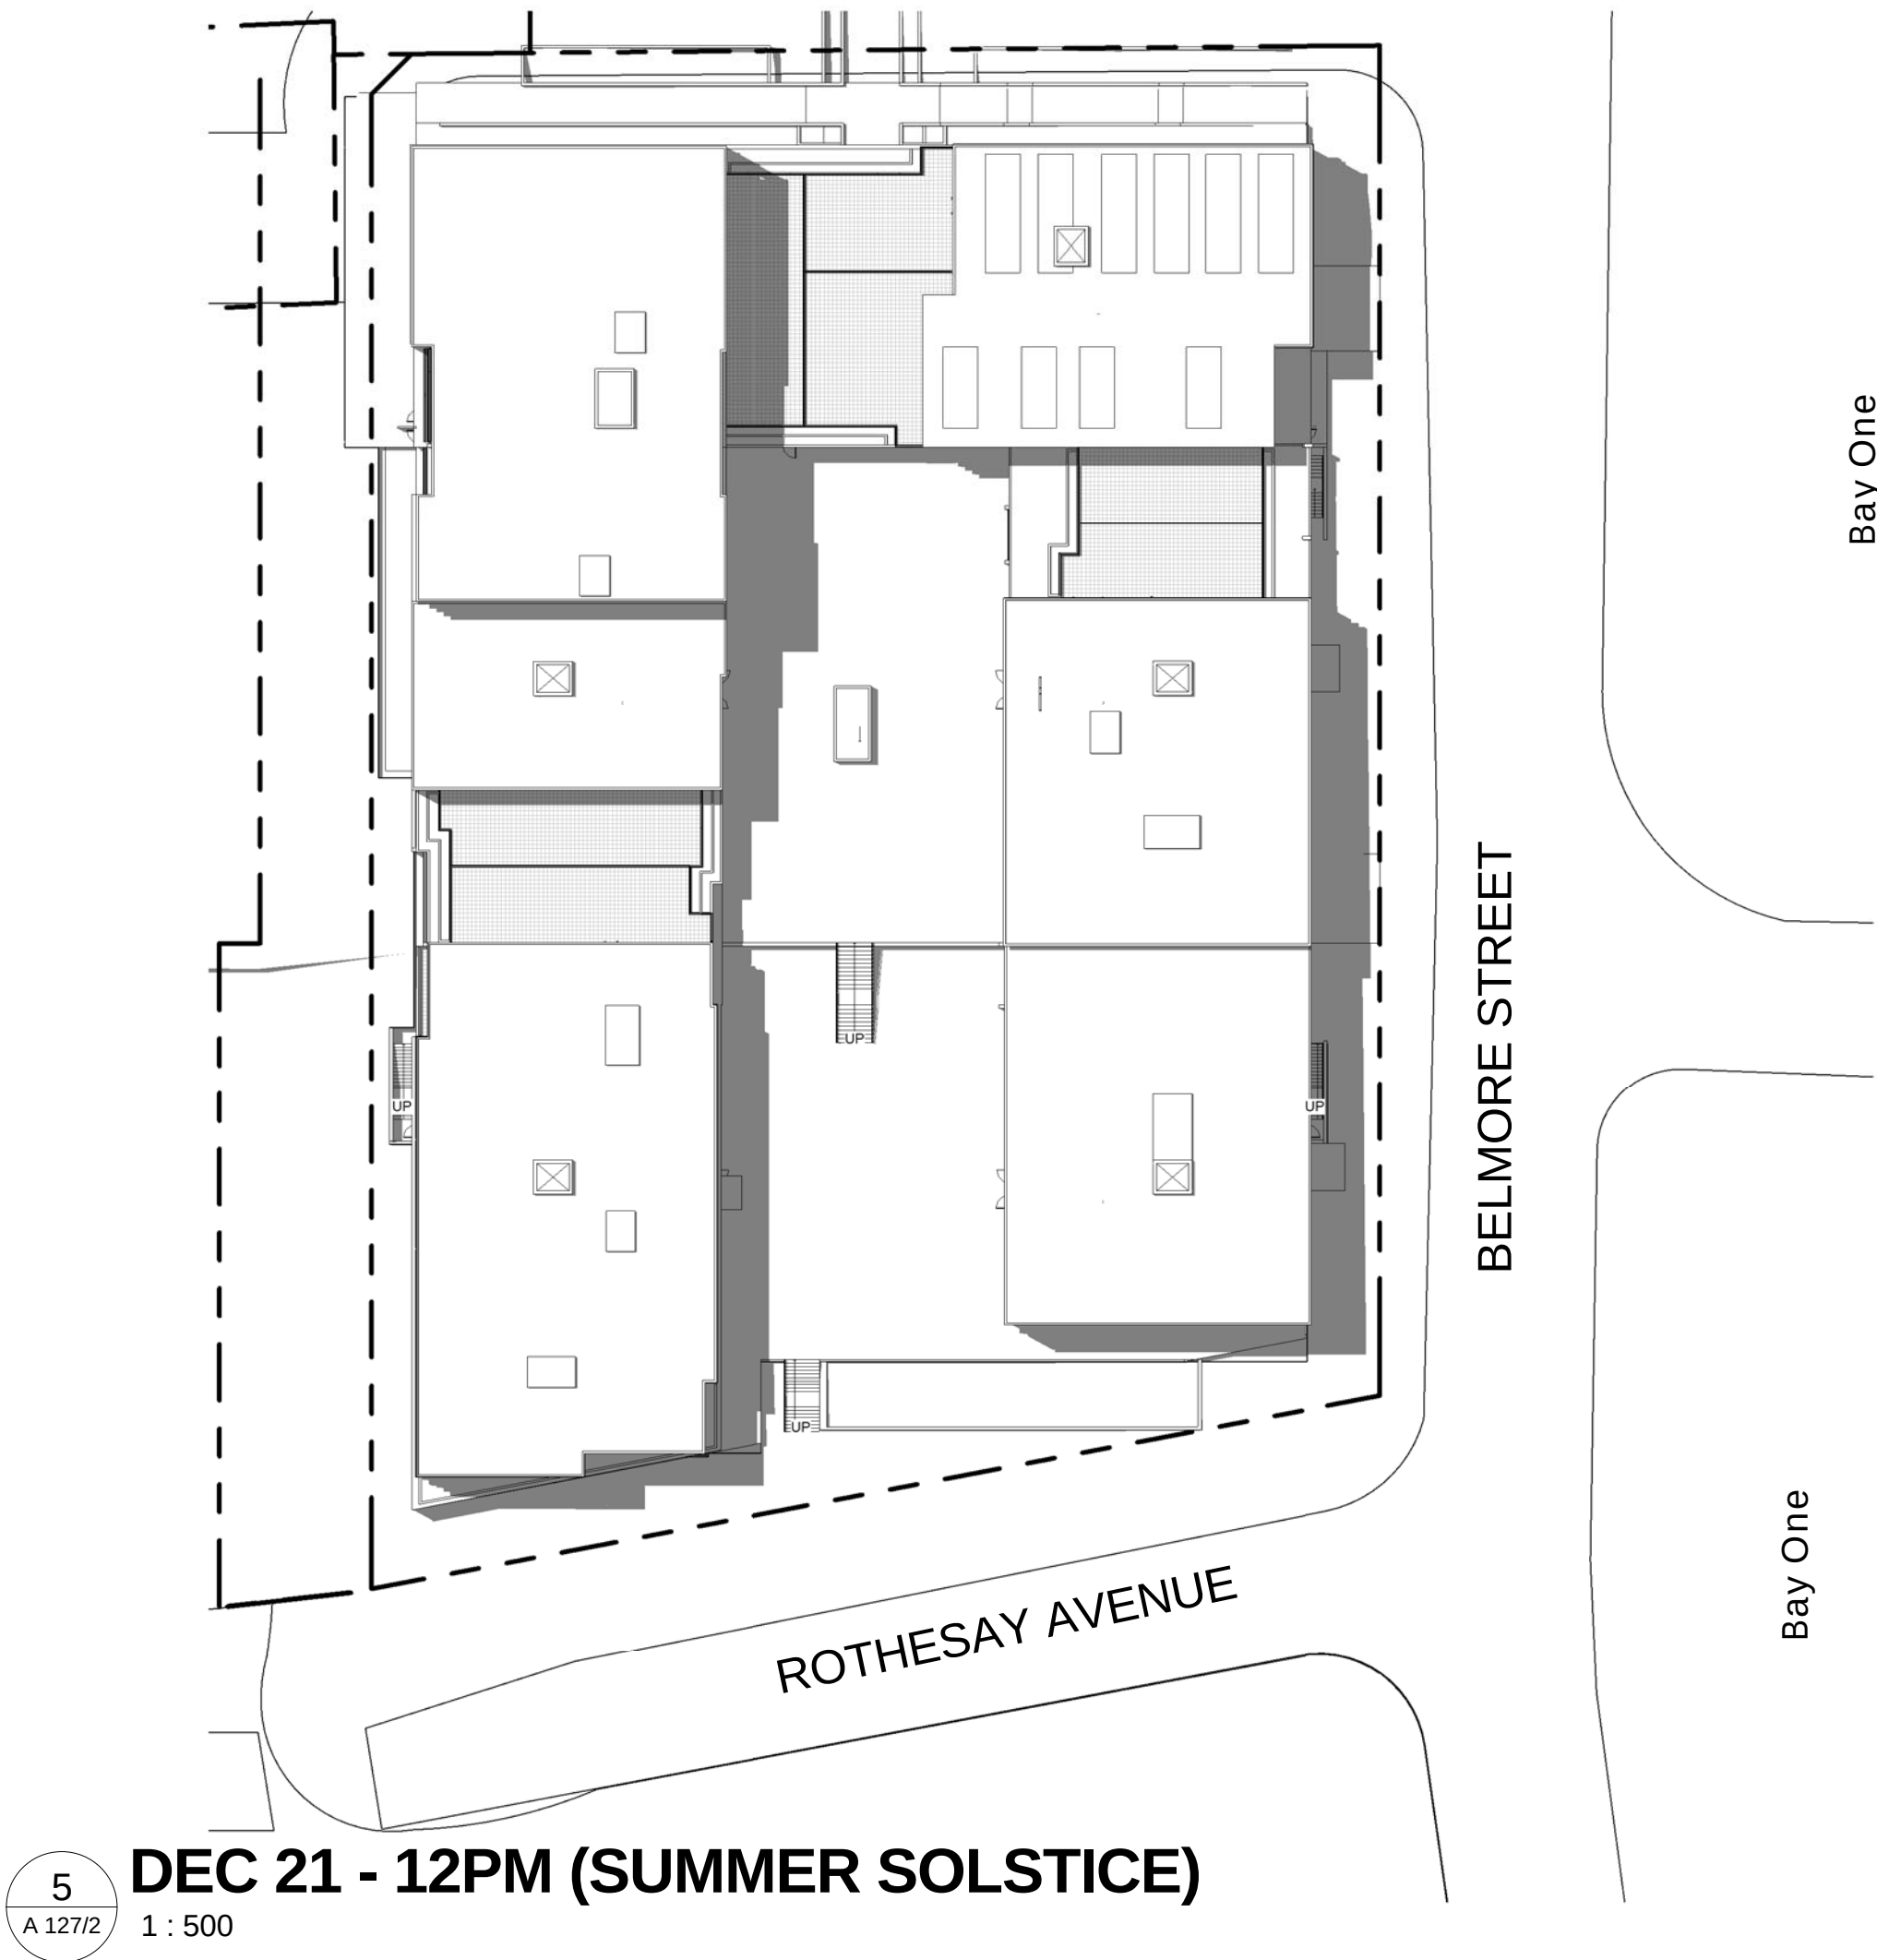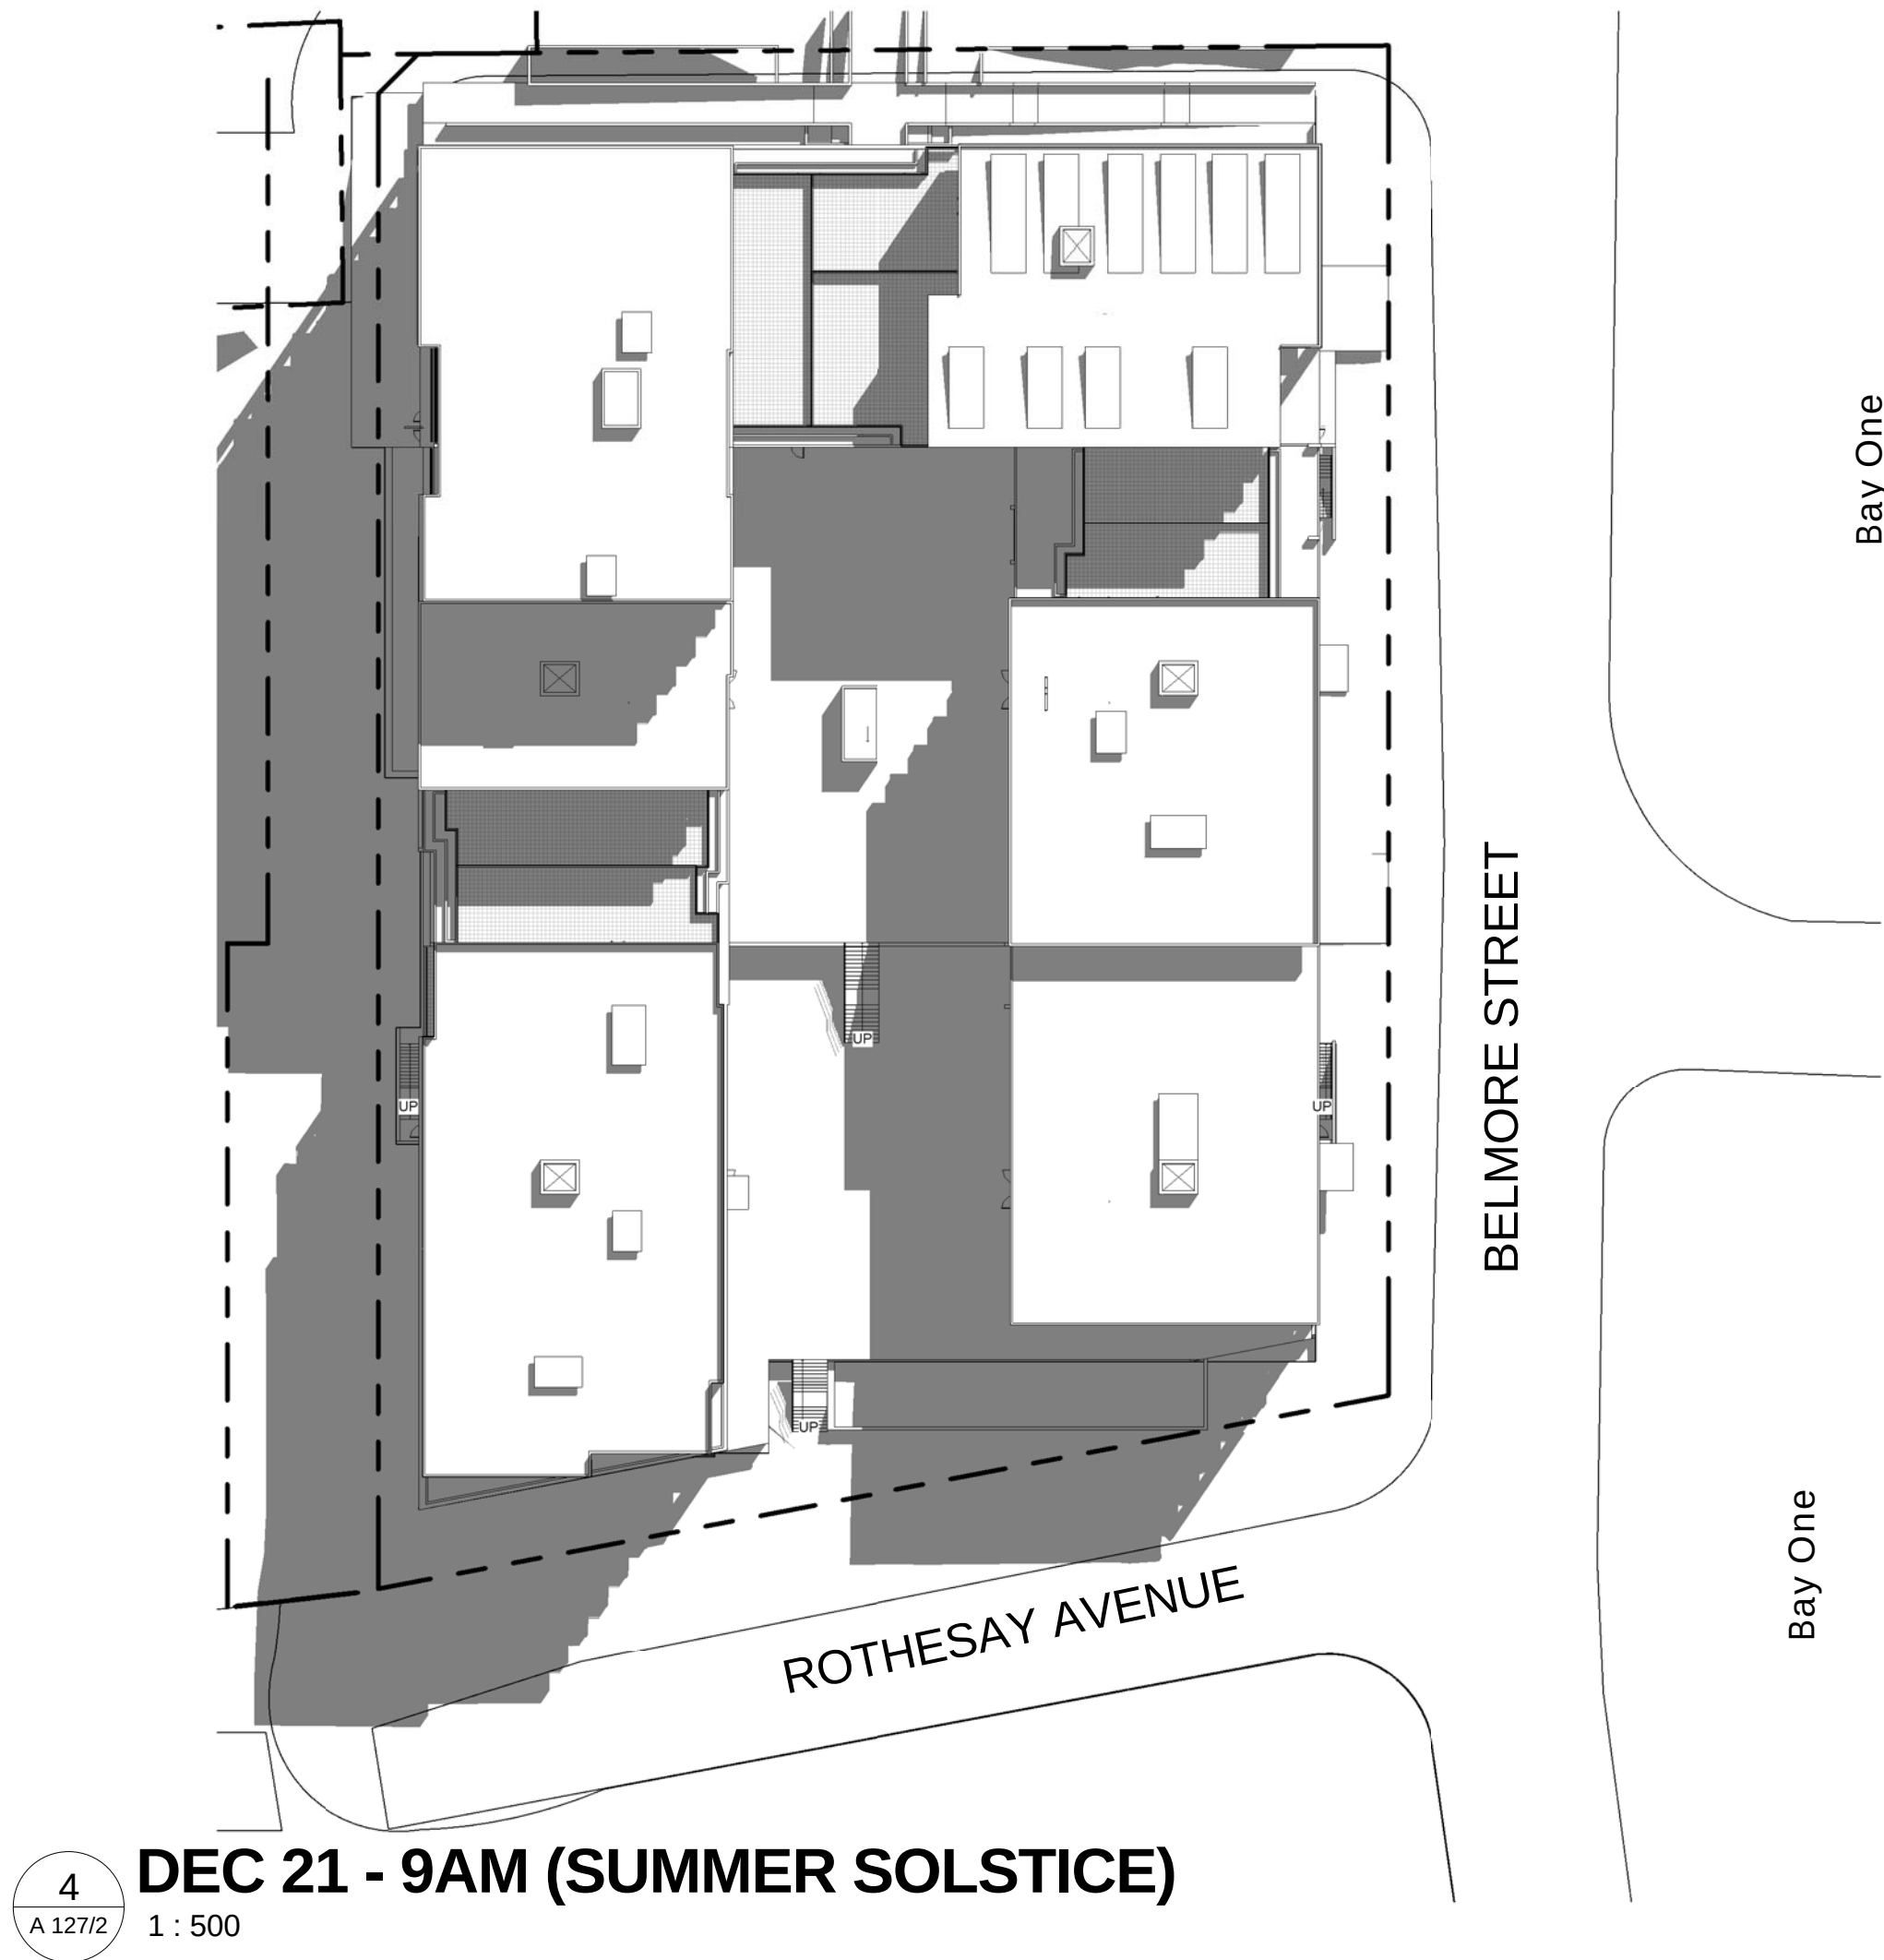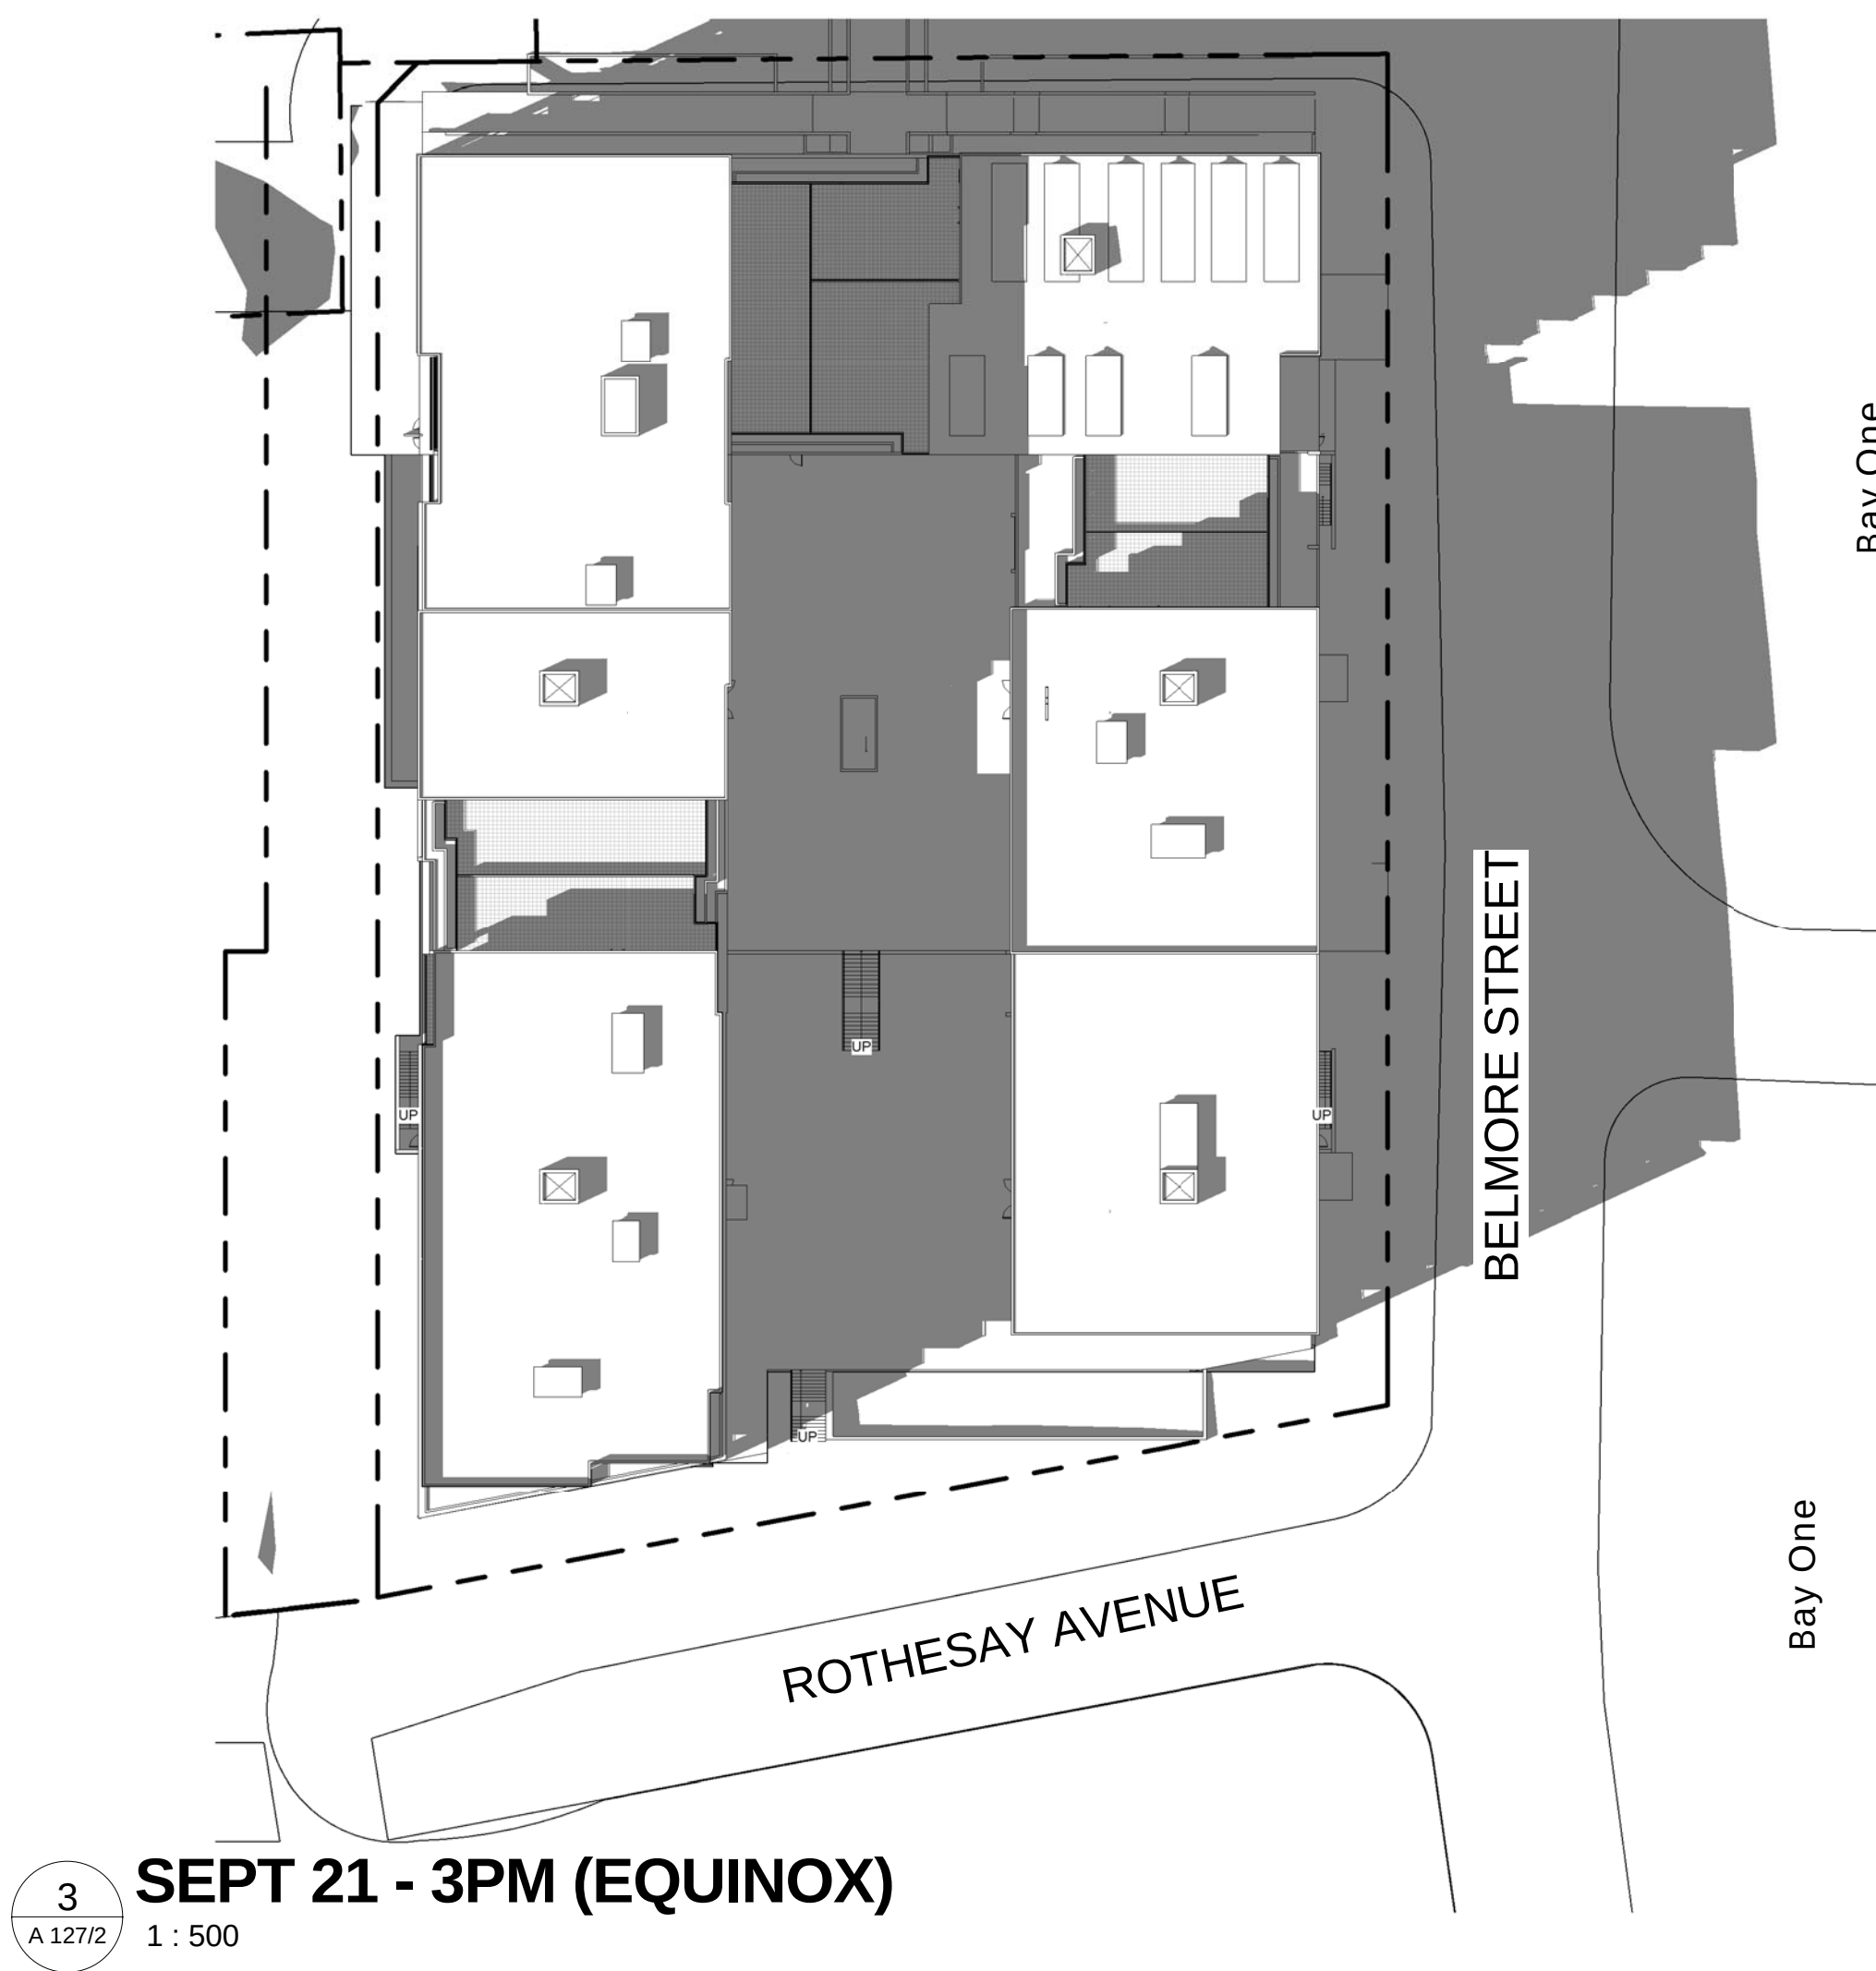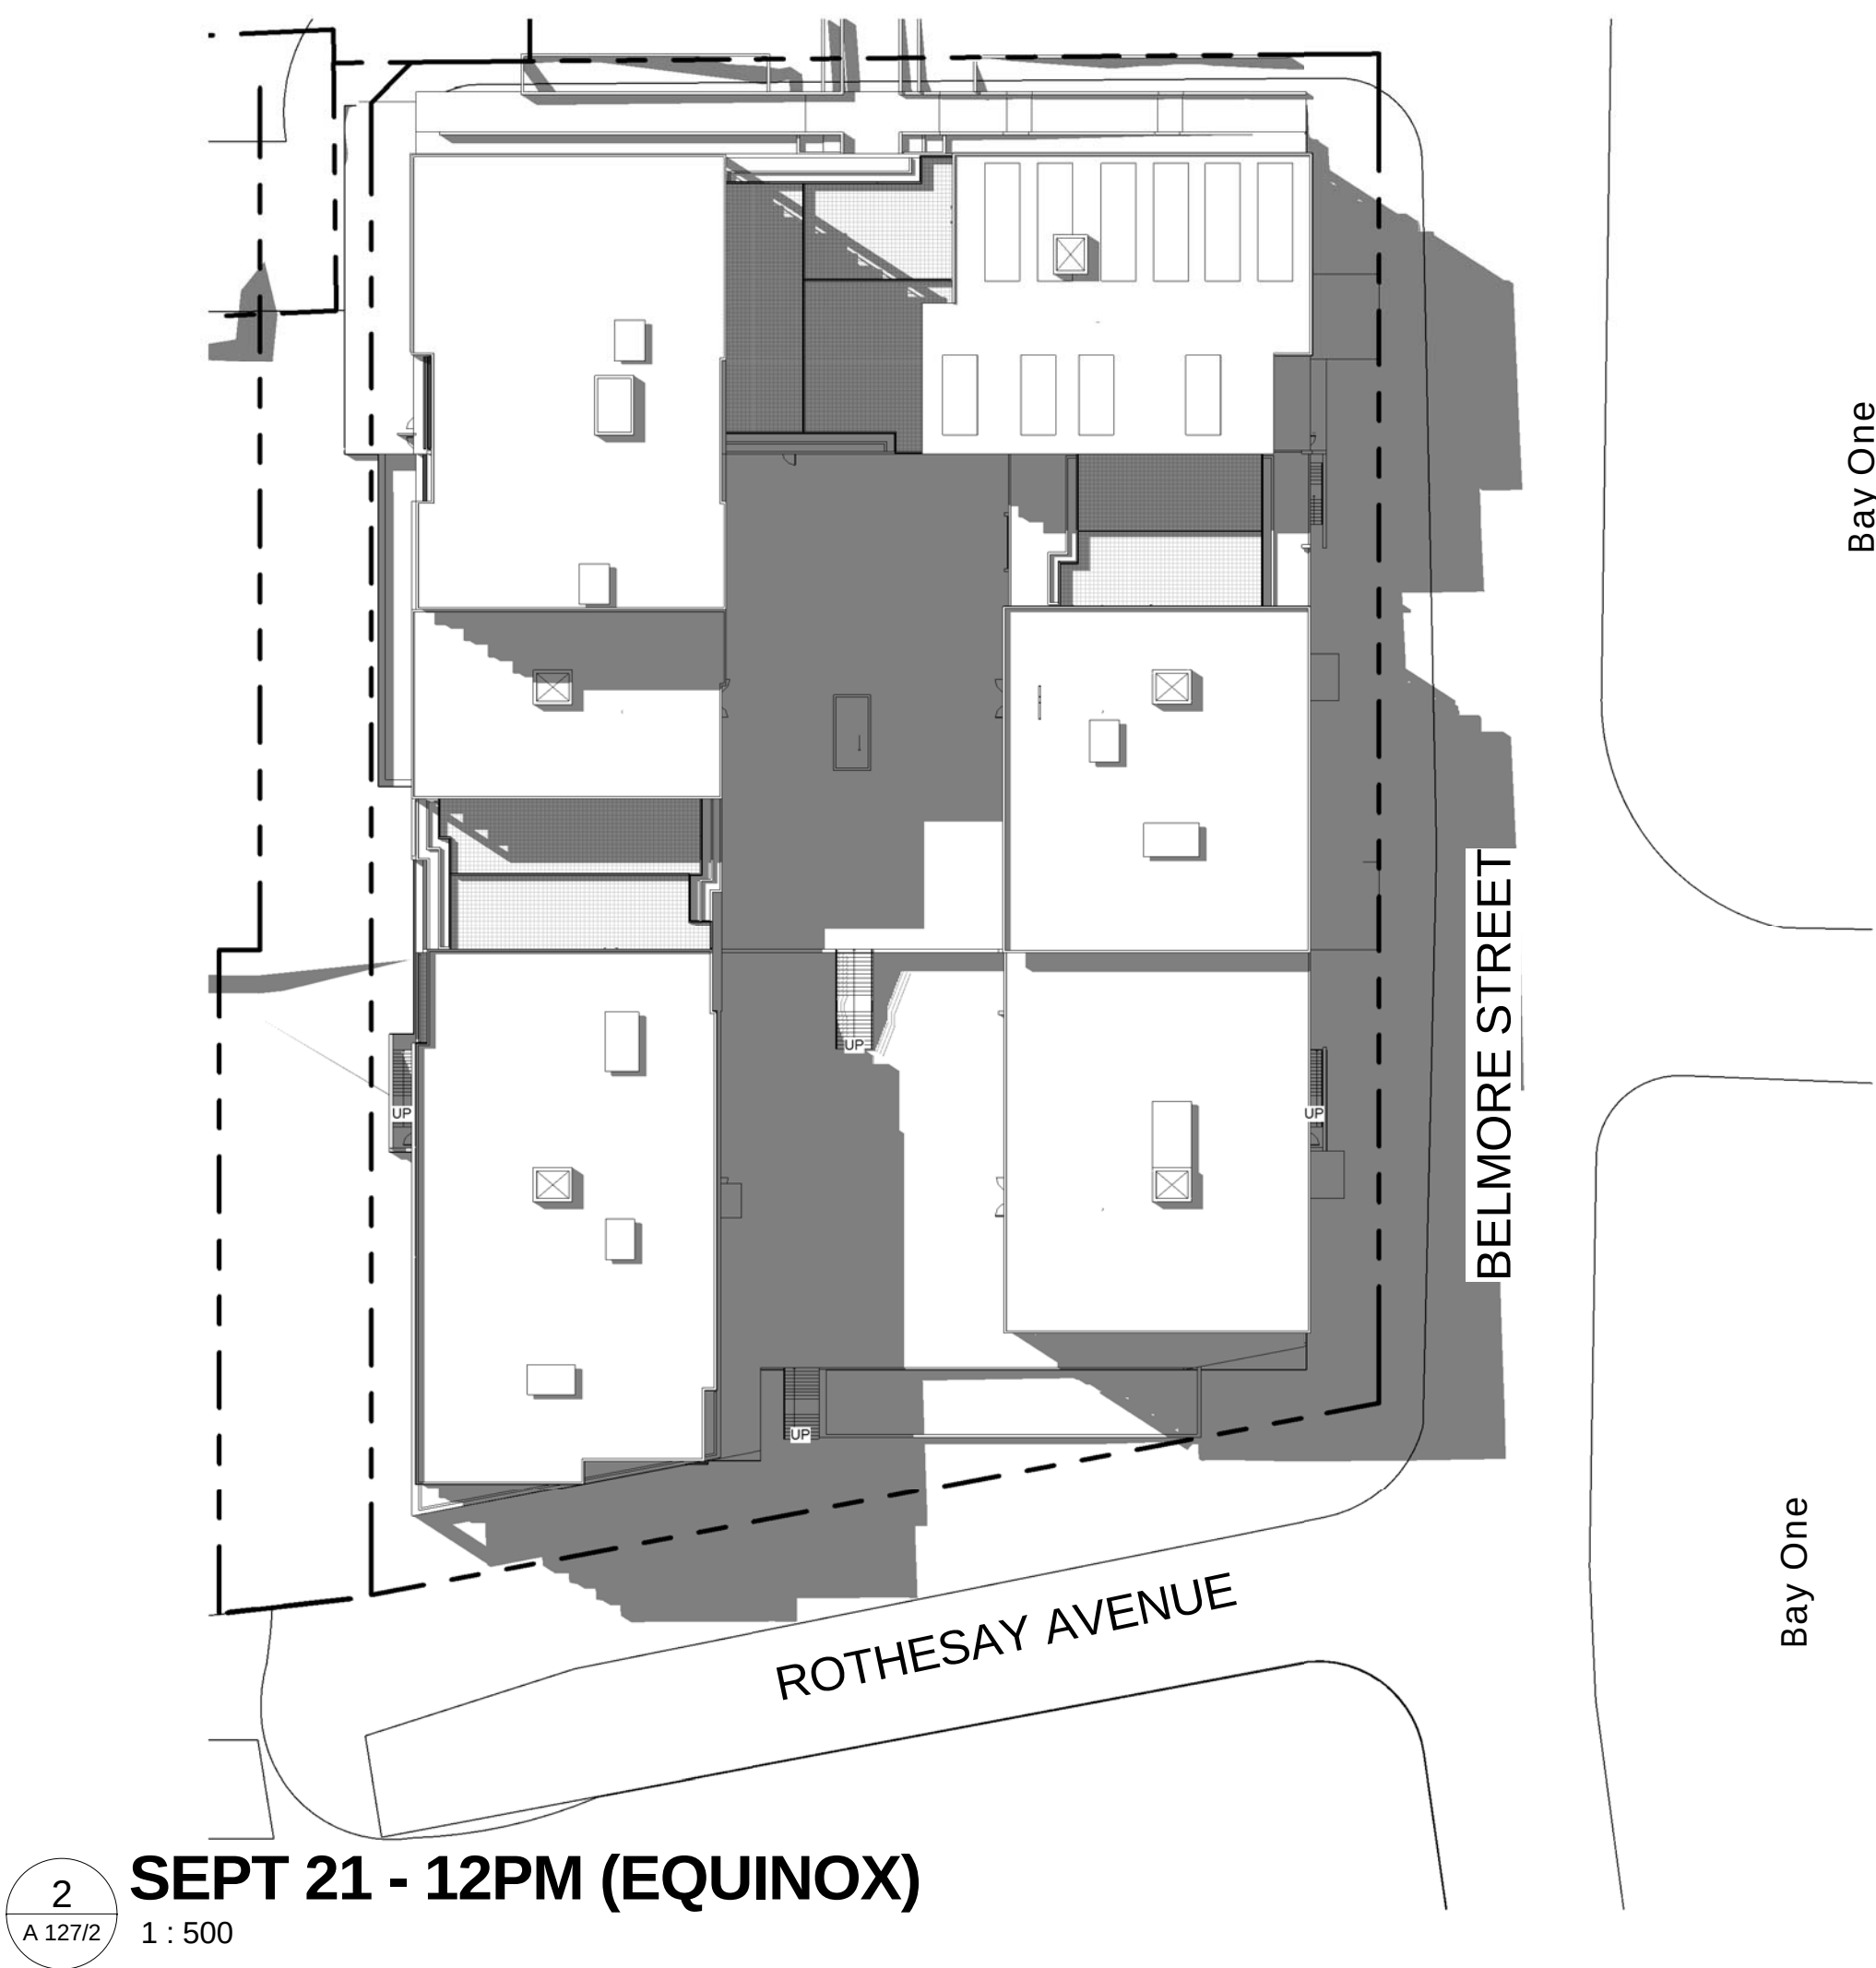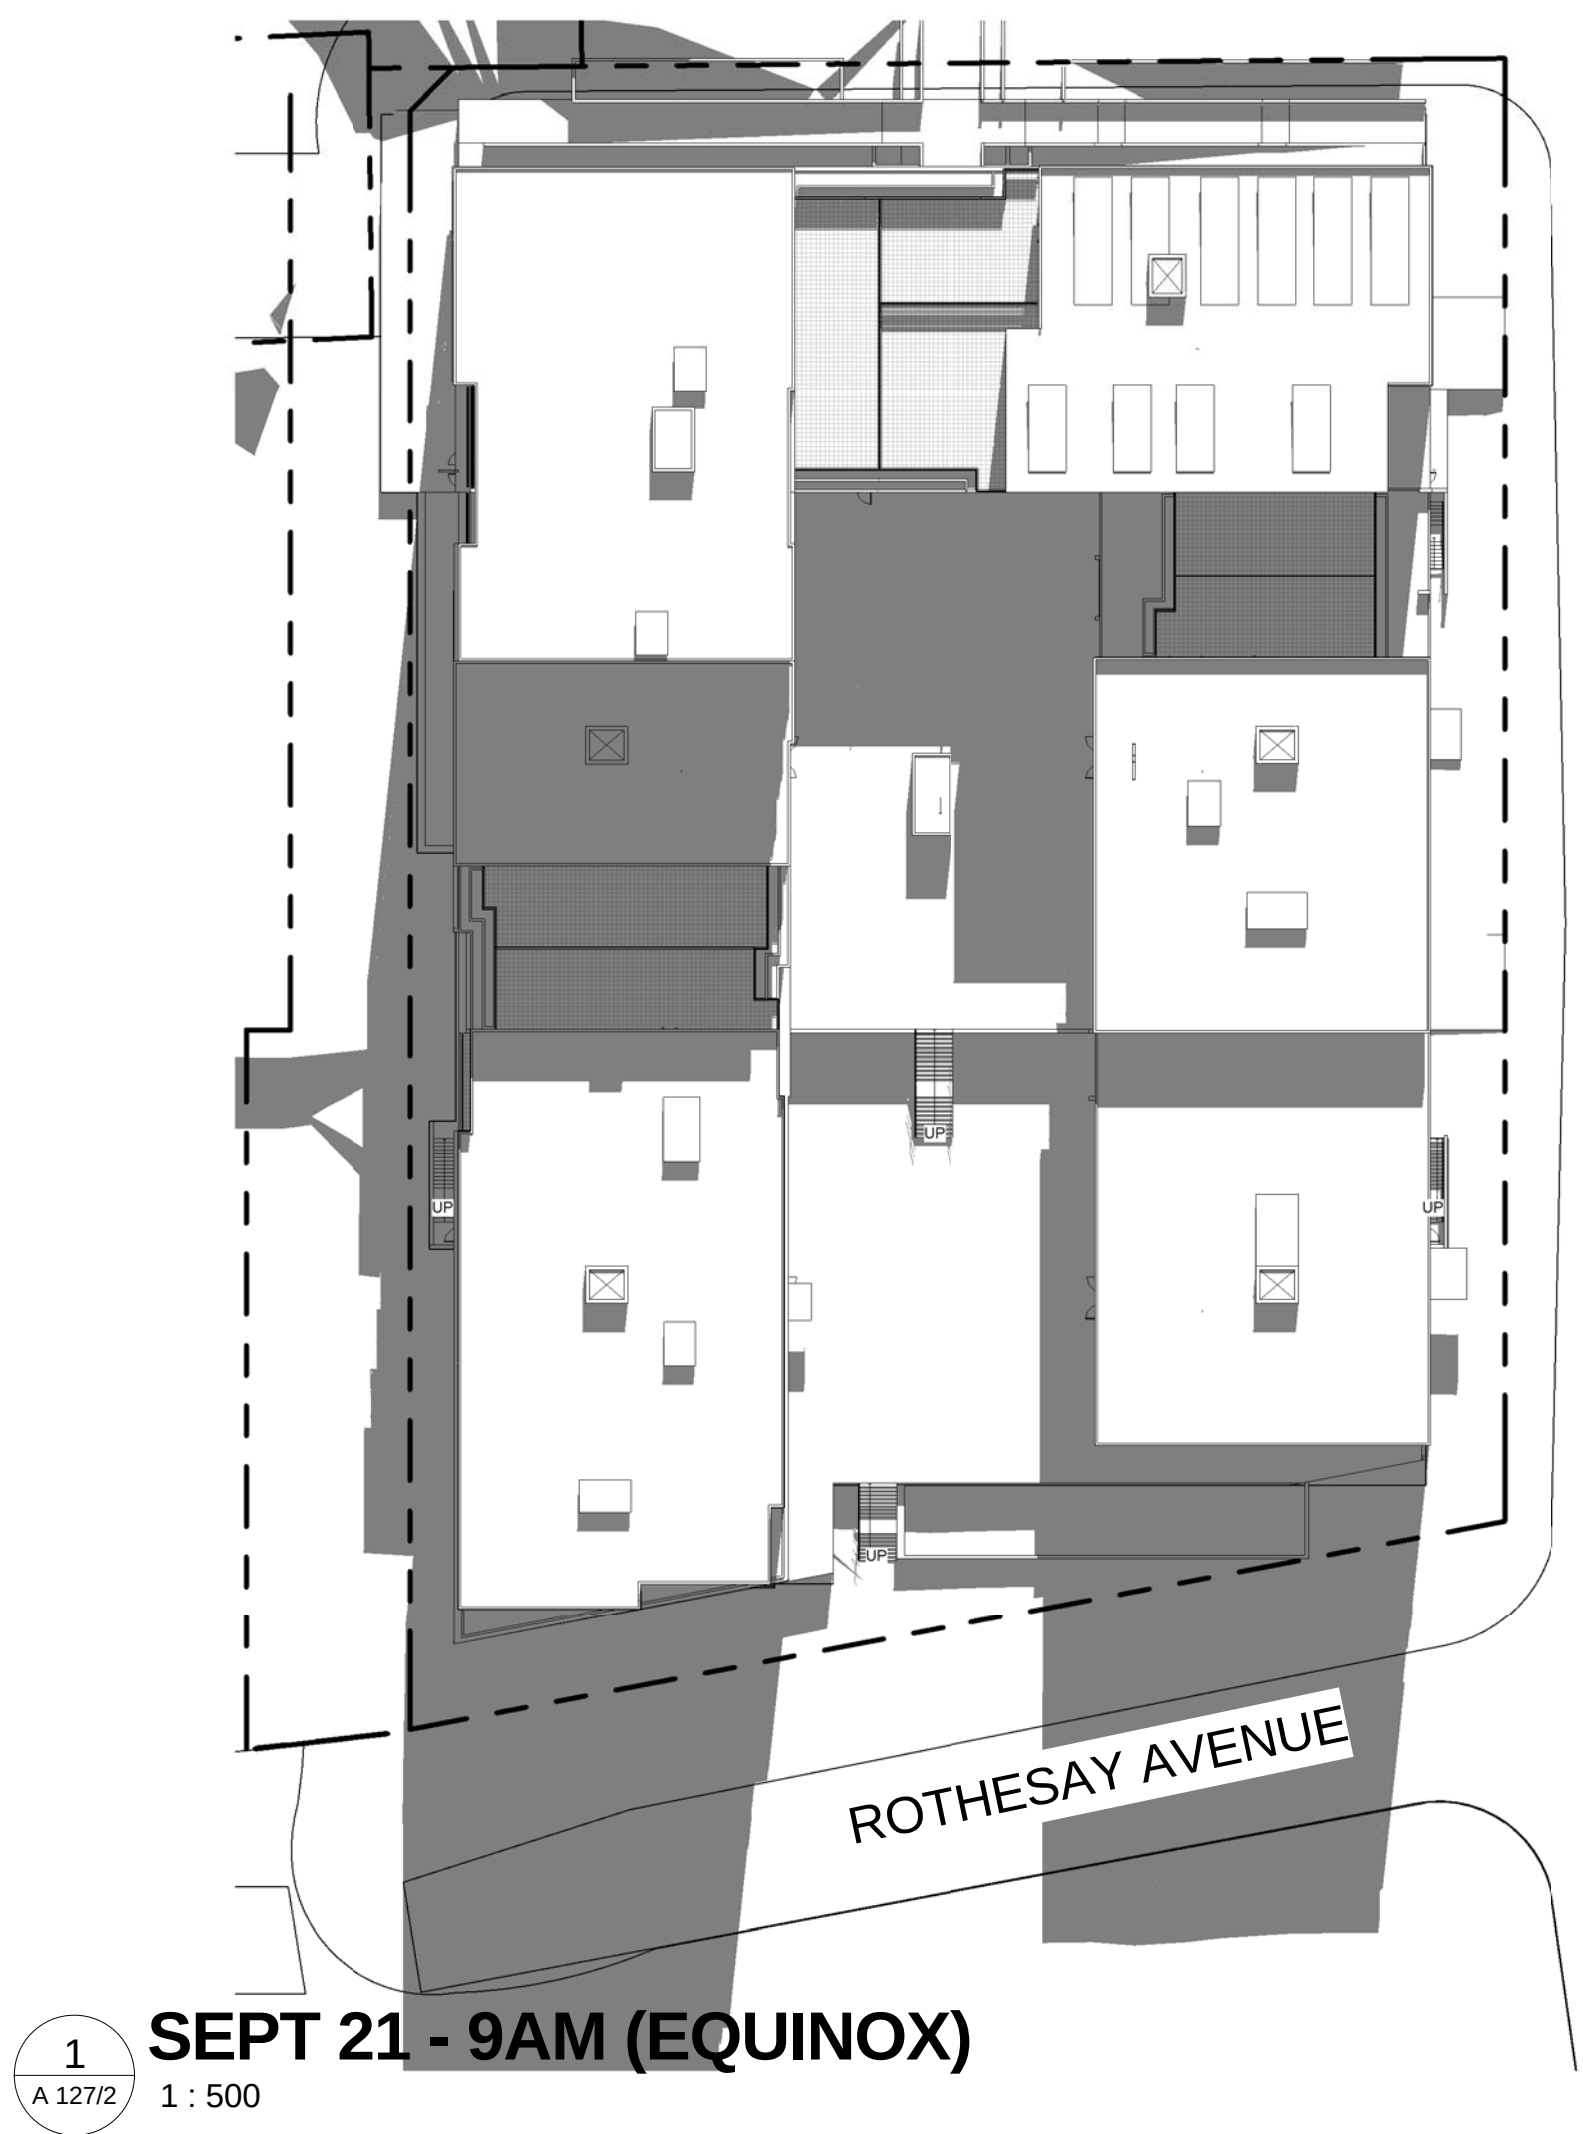

ARCHITECT

ROBERTSON + MARKS

ground floor 11-17 buckingham st
surry hills sydney australia 2010 www.marks.net.au
t 61 2 9319 4388 f 61 2 9319 7338 e mail@marks.net.au
NDM.ARC:R
DAVID MARKS 3190 JOHN RYAN 3181 BRIAN MANN 5975 ANDREW SCARVELIS

CLIENT

Structural Engineers

Hydraulic Engineer & Fire Services Engineers

Mechanical, Electrical & Lift Services Engineers

Landscape Architects

NOTES

Dimensions
Consultations to check all dimensions on site prior to commencing construction. Do not scale from this drawing. Use given dimensions.
Copyright ©
This document is copyright. All rights reserved.

REVISIONS			
Issue	Date	Description	By
1	2011/12/12	DA SUBMISSION	AT
2	2011/12/15	DA SUBMISSION	AT

Issue	Date	Description	By

KEY PLAN

North Point

Job

Description

Address

Address

Lot



Building Name : STAGE 1 PROJECT APPLICATION (MP 09_0219)
Drawing Title : SHADOW DIAGRAM SHEET 2

Scale : 1:500 @ B1
Date : 07-JAN-2011
Job Number : 10068
Drawn : B


Drawing Number
A 127/2

Authorised by : IF

PROJECT APPLICATION

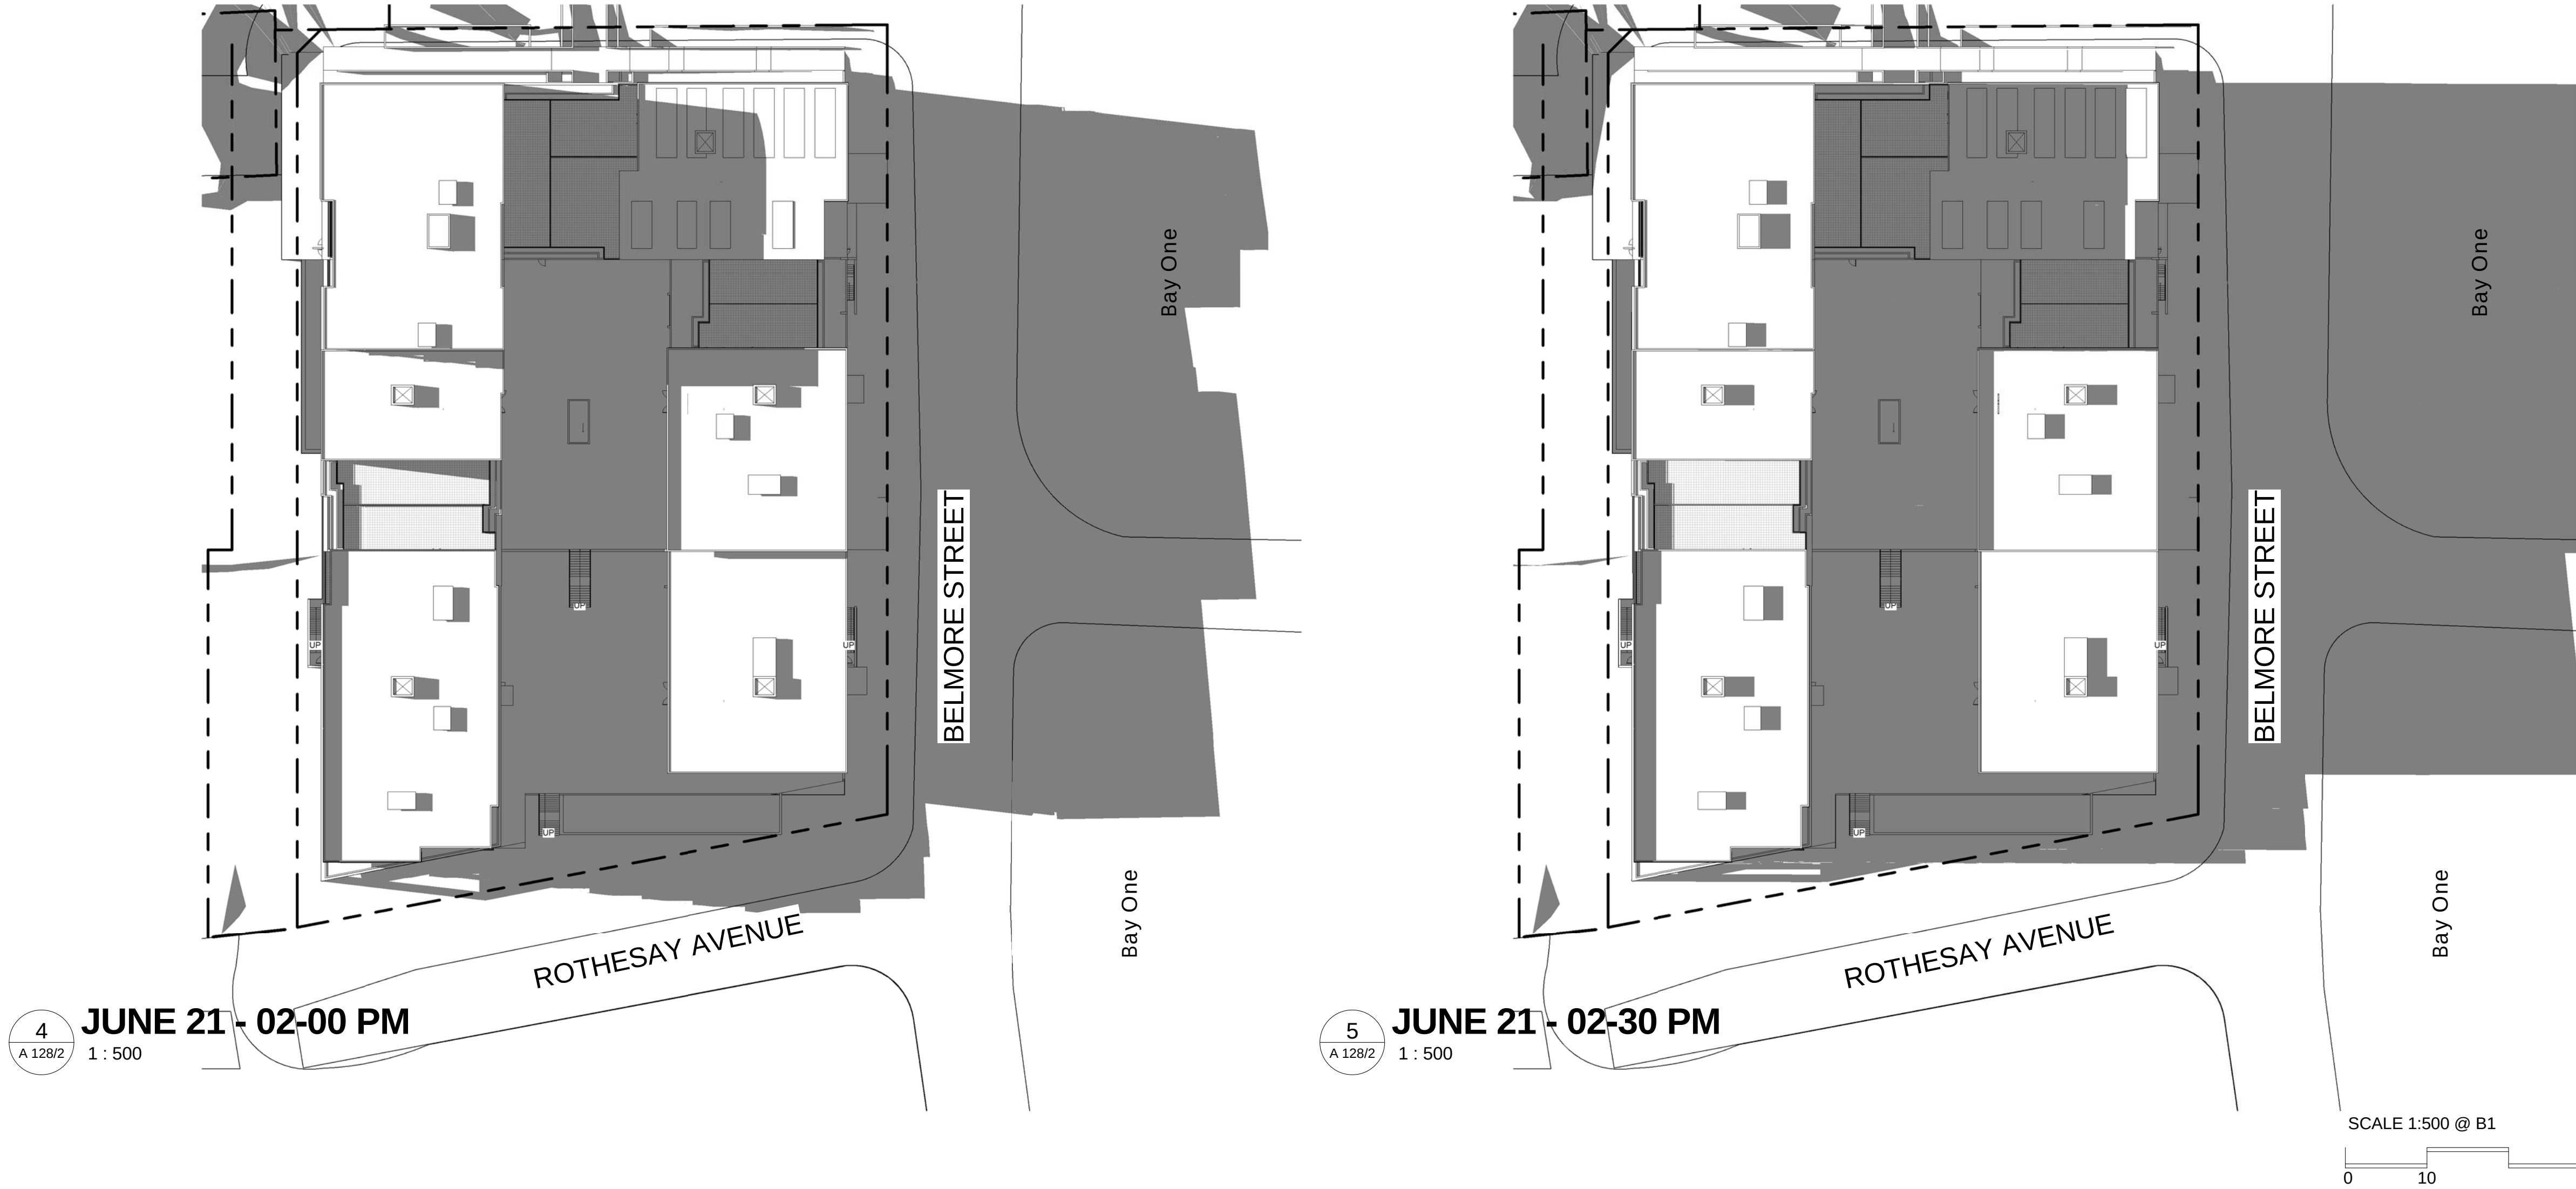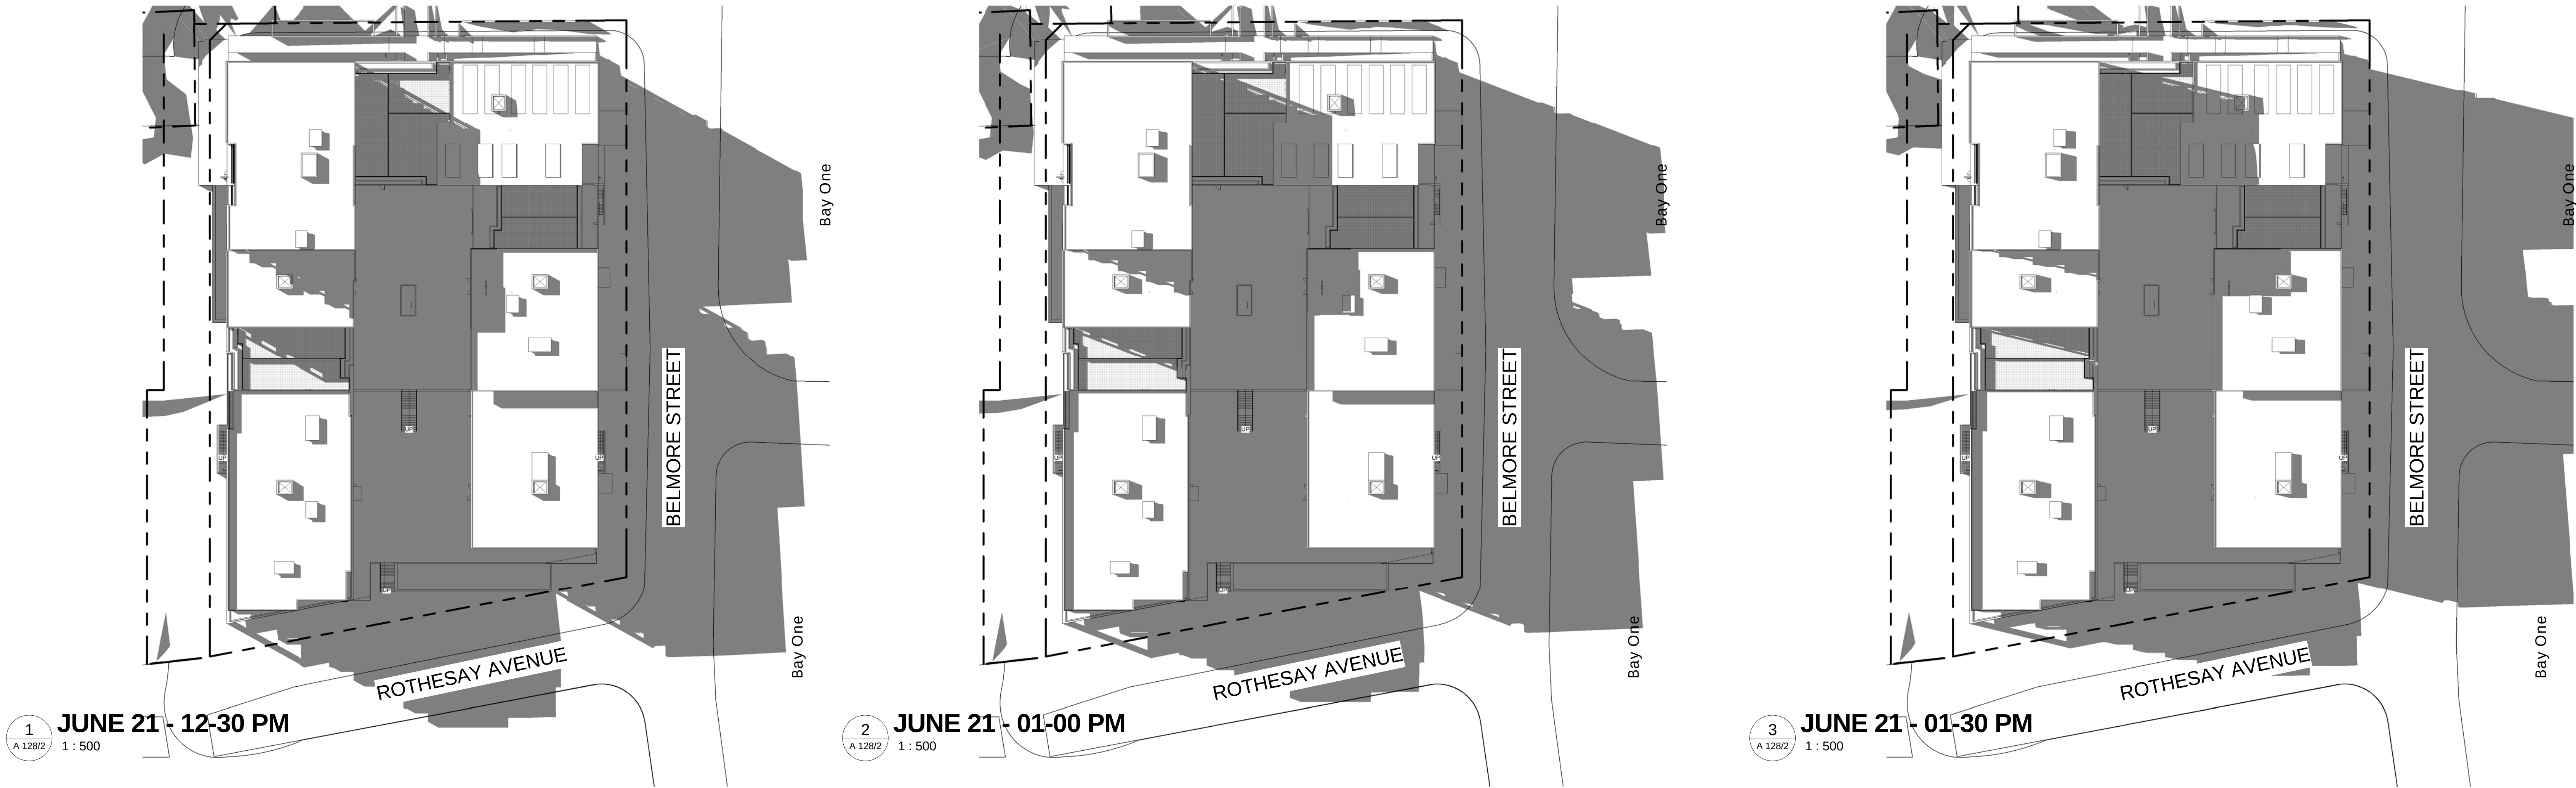

SCALE 1:500 @ B1

 

PROJECT APPLICATION

ARCHITECT

ROBERTSON + MARKS

ground floor 11-17 buckingham st
surry hills sydney australia 2010 www.marks.net.au
t 61 2 9319 4388 f 61 2 9319 7338 e mail@marks.net.au
NDM/ARC/DAVID MATEY 3190 JOHN RYAN 3181 BRIAN MANN 5975 ANDREW SCARVELIS

CLIENT

Structural Engineers

Mechanical, Electrical & Lift
Services Engineers

Hydraulic Engineer & Fire
Services Engineers

Landscape Architects

NOTES

Dimensions
Consultations to check all dimensions on site prior to commencing construction. Do not scale from this
drawing. Use given dimensions.
Copyright ©
This document is copyright. All rights reserved.

REVISIONS

Issue	Date	Description	By
1	2011/12/12	DA SUBMISSION	AT
2	2011/12/15	DA SUBMISSION	AT

Issue	Date	Description	By

KEY PLAN



Job

Description

Address

Lot

Building Name : STAGE 1 PROJECT APPLICATION (MP 09_0219)
Drawing Title : SHADOW DIAGRAM SHEET 3

Scale : 1:500 @ B1
Date : 07-JAN-2011
Job Number : 10068
Drawn : A

Drawing Number
A 128/2

Authorised by : IF

JUNE 21st 1:30 PM

JUNE 21st 2:00 PM

JUNE 21st 2:30 PM

JUNE 21st 3:00 PM

ADJOINING BUILDINGS - BELMORE STREET ELEVATION

SCALE 1:200 @ B1
0 10 20M
PROJECT APPLICATION

ARCHITECT

ROBERTSON + MARKS

ground floor 11-17 buckingham st
sunny hills - sydney - australia 2010
t 61 2 9319 4388 f 61 2 9319 7338 e mail@marks.net.au

NOM ARCH
DAVID MAYES 3190 JOHN RYAN 3181 BRIAN MANN 975 ANDREW SCARVELIS

CLIENT

Structural Engineers

Mechanical, Electrical & Lift
Services Engineers

Hydraulic Engineer & Fire
Services Engineers

Landscape Architects

NOTES

Dimensions
Contractors to check all dimensions on site prior to commencing construction. Do not scale from this
drawing. Use given dimensions.
Copyright ©
This document is copyright. All rights reserved.

REVISIONS

Issue	Date	Description
1	2011/12/12	DA SUBMISSION

By

AT

Issue	Date	Description
-------	------	-------------

KEY PLAN



North Point

Job

Description

Address
Address

Lot

Building Name : STAGE 1 PROJECT APPLICATION (MP 09_0219)





Drawing Title : SHADOW DIAGRAM SHEET 4

Scale : 1 : 200 @ B1
Date : 07-JAN-2011
Job Number : 10066
Drawn : Author

Drawing Number

A 129/1

Authorised by : IF

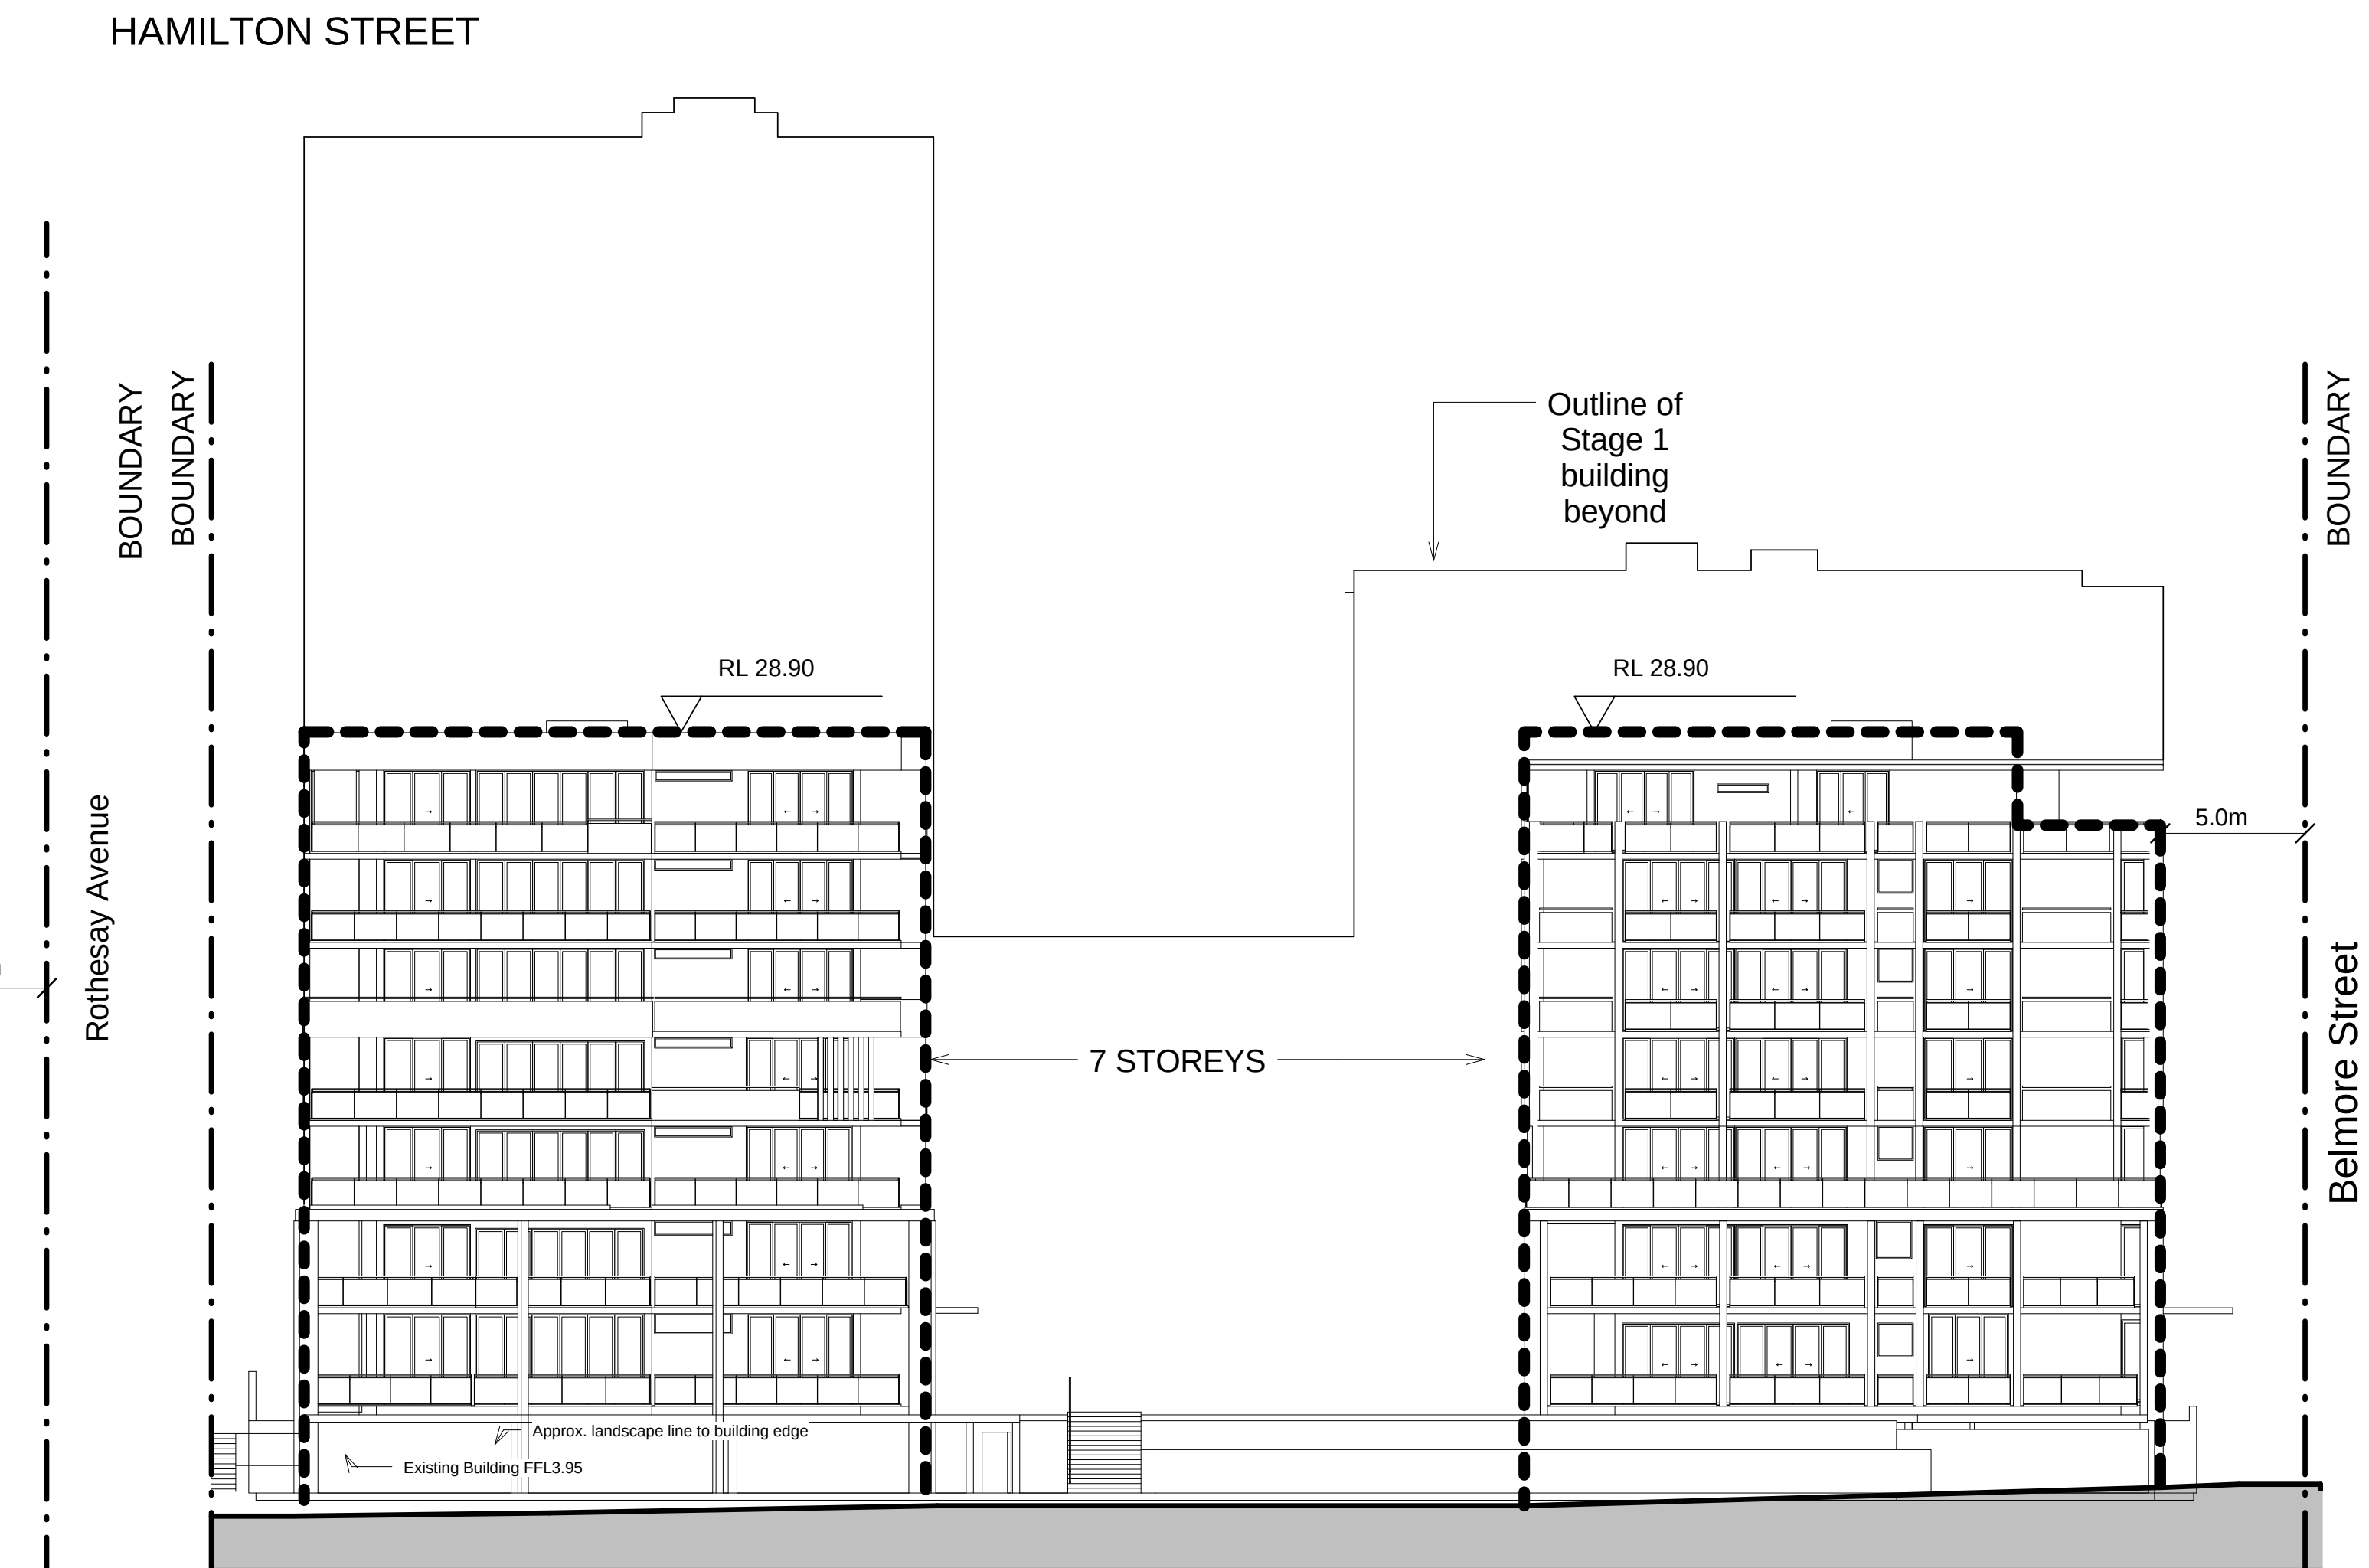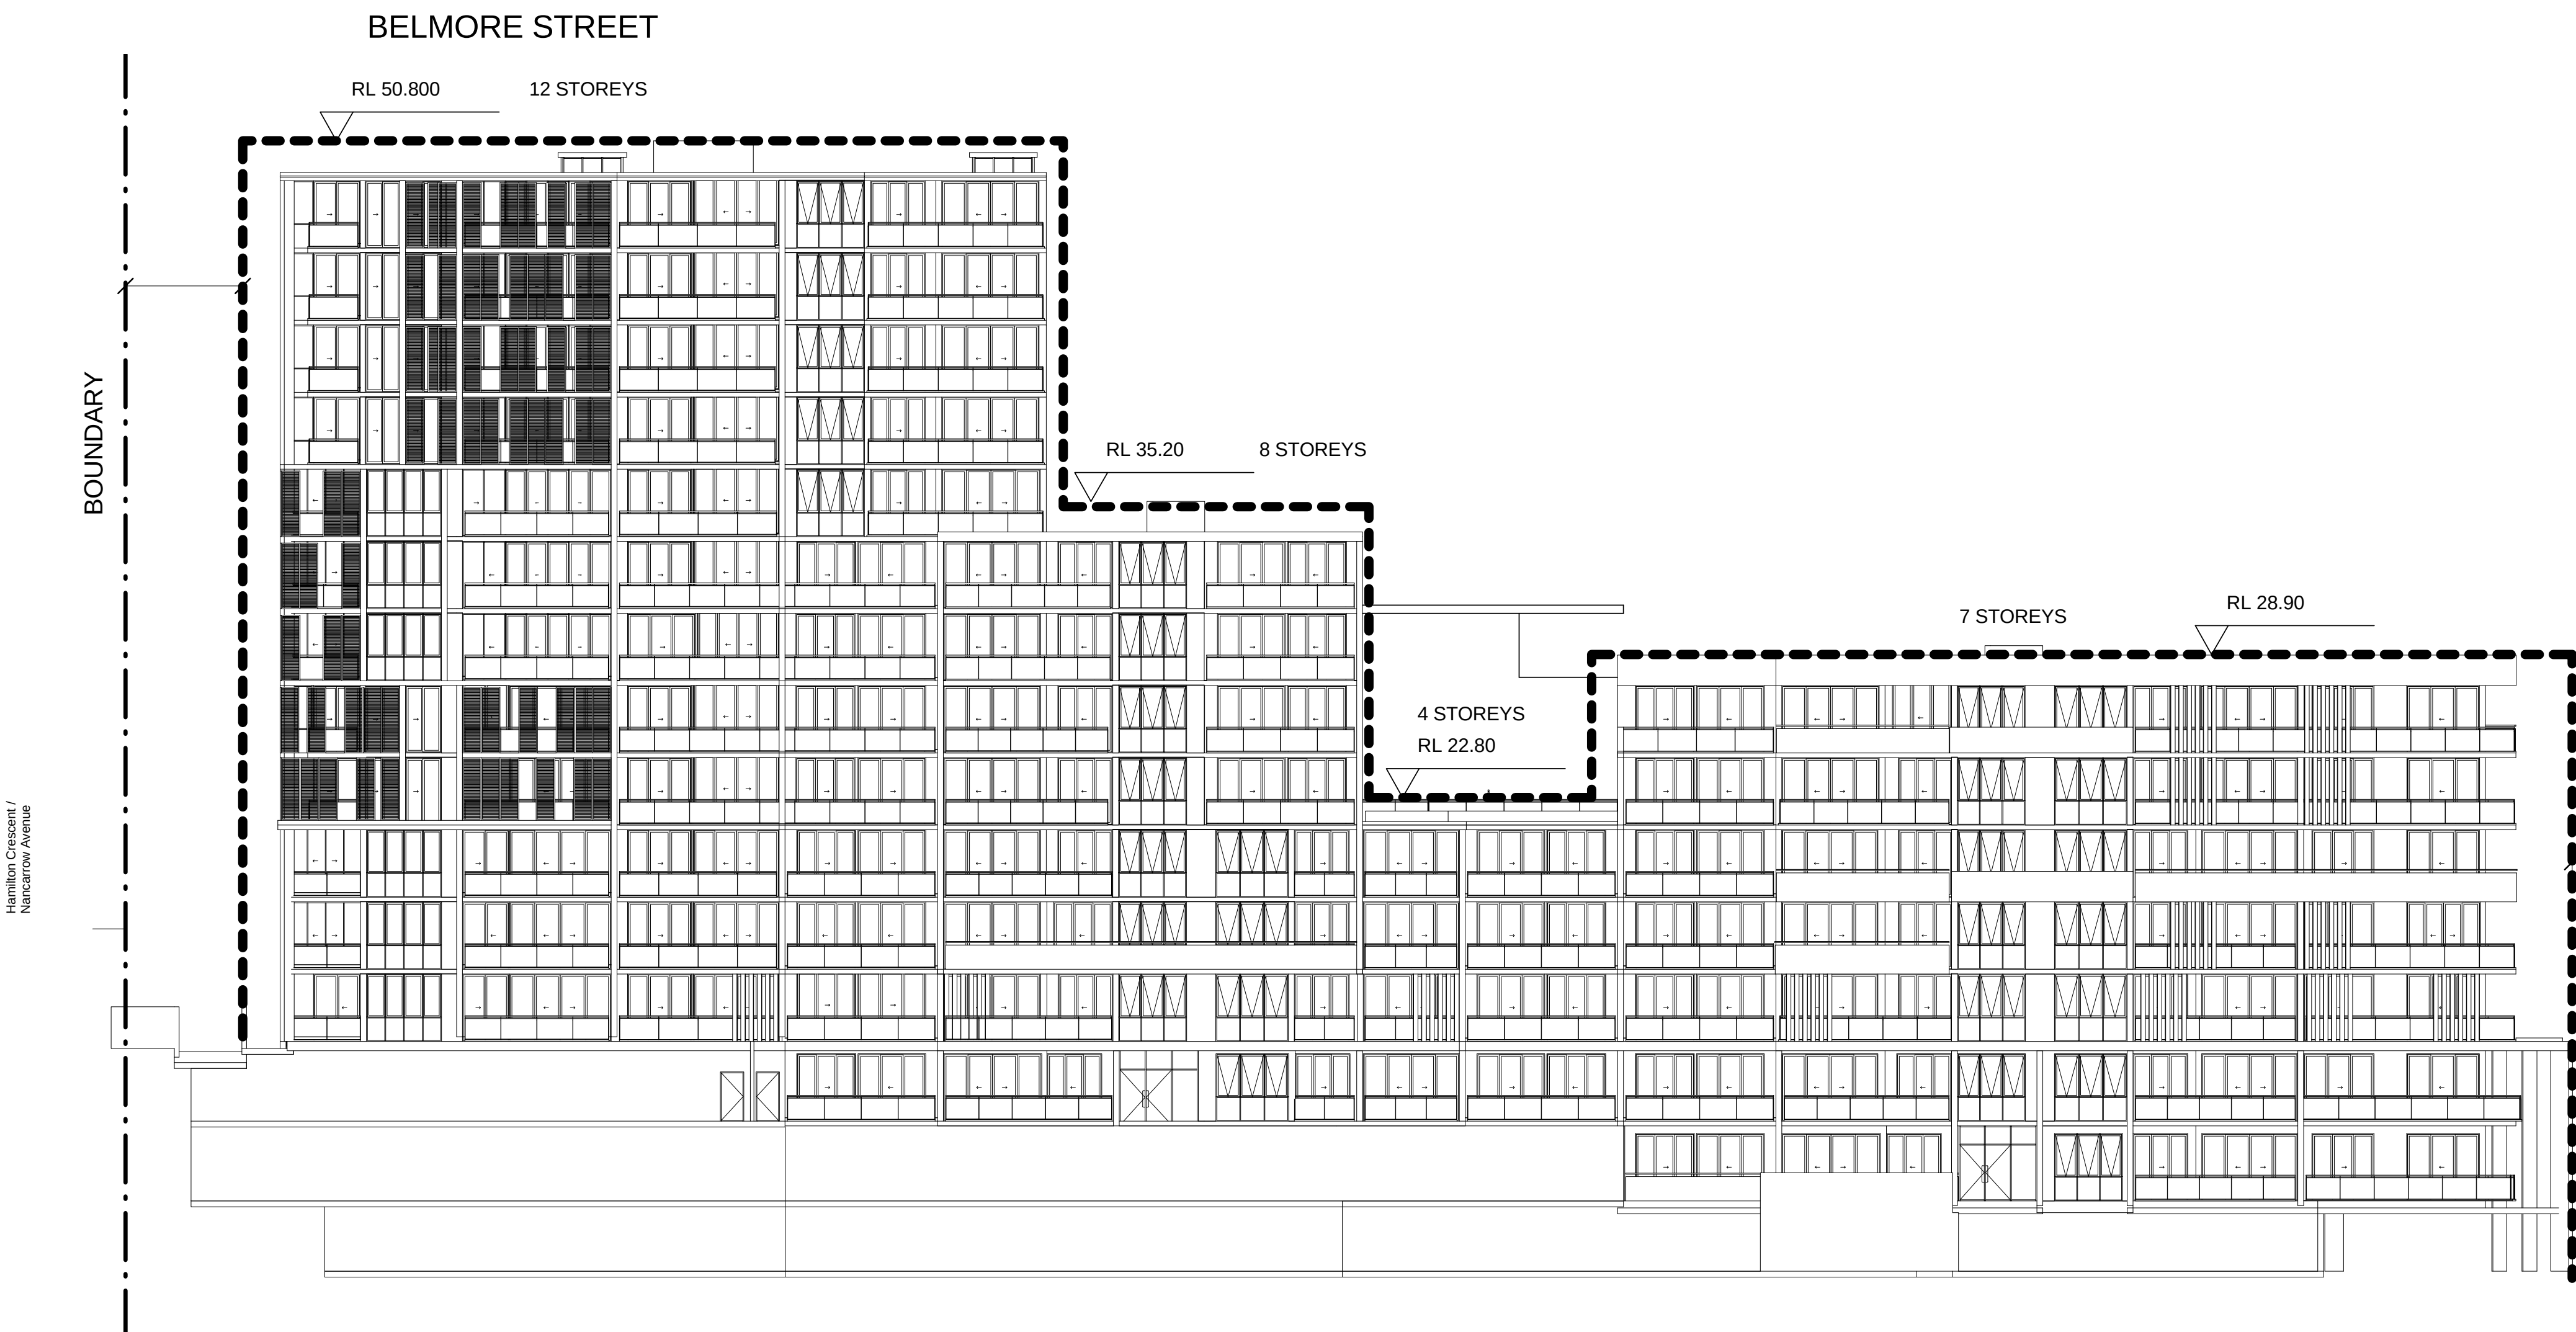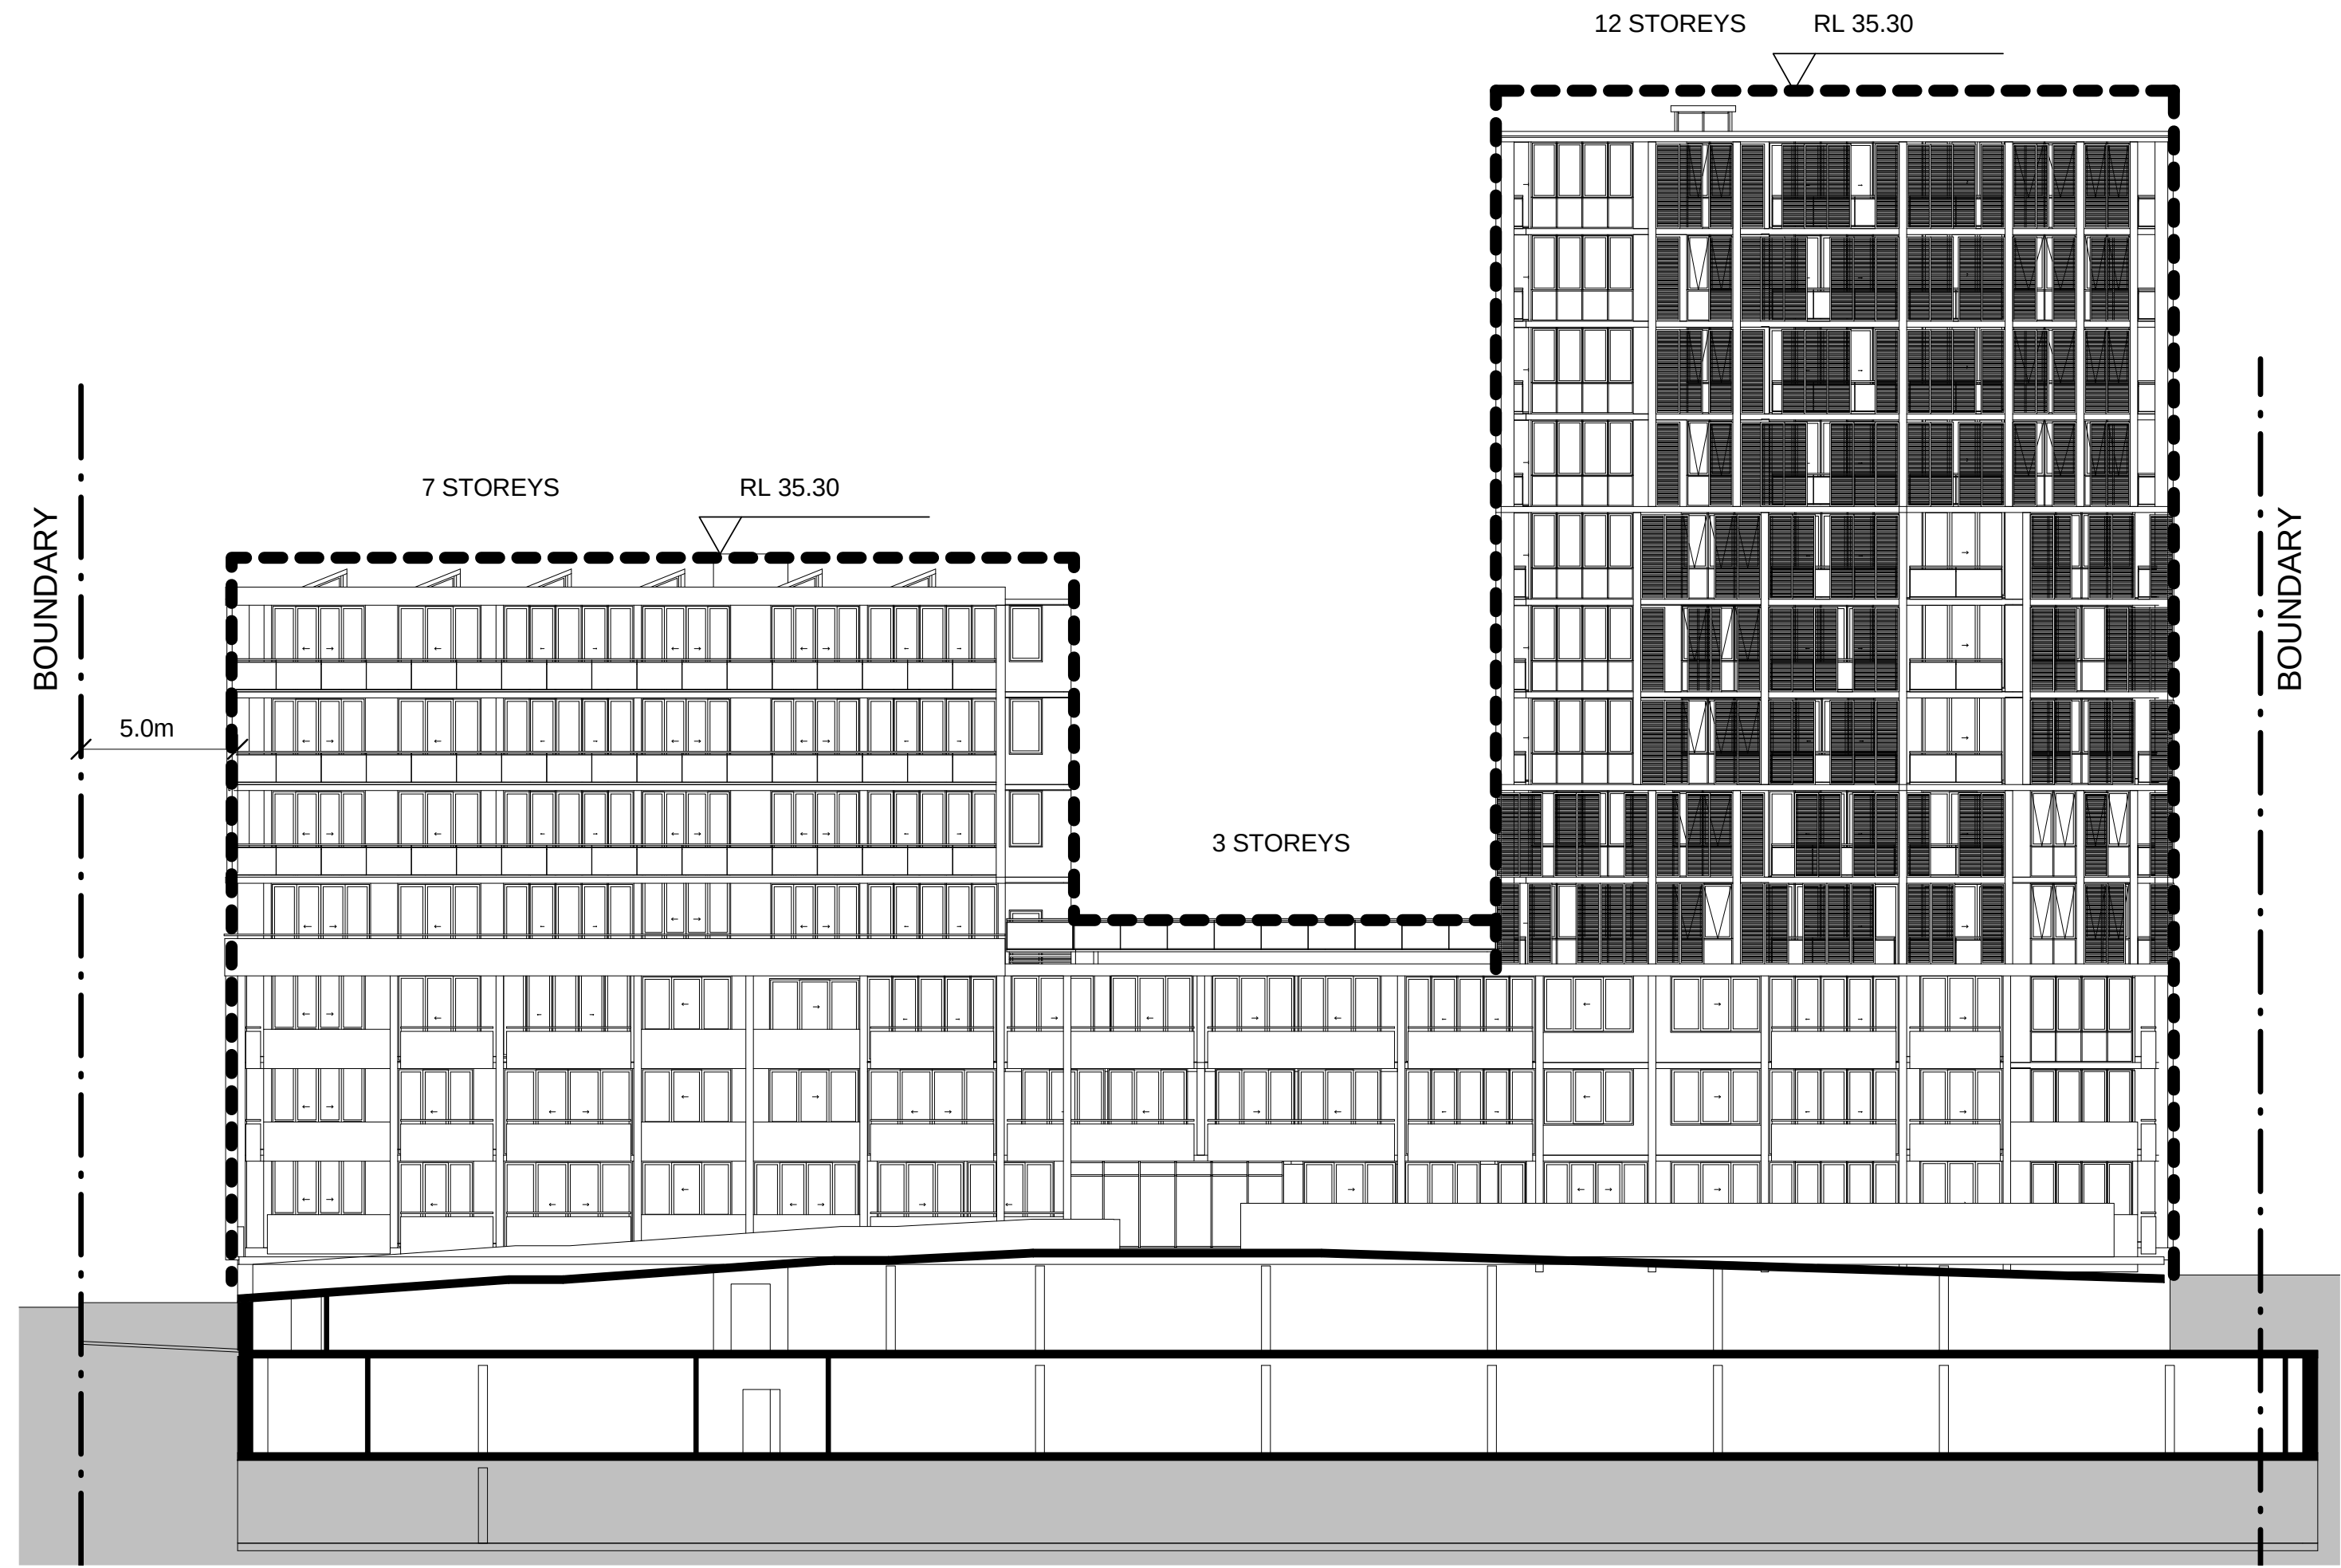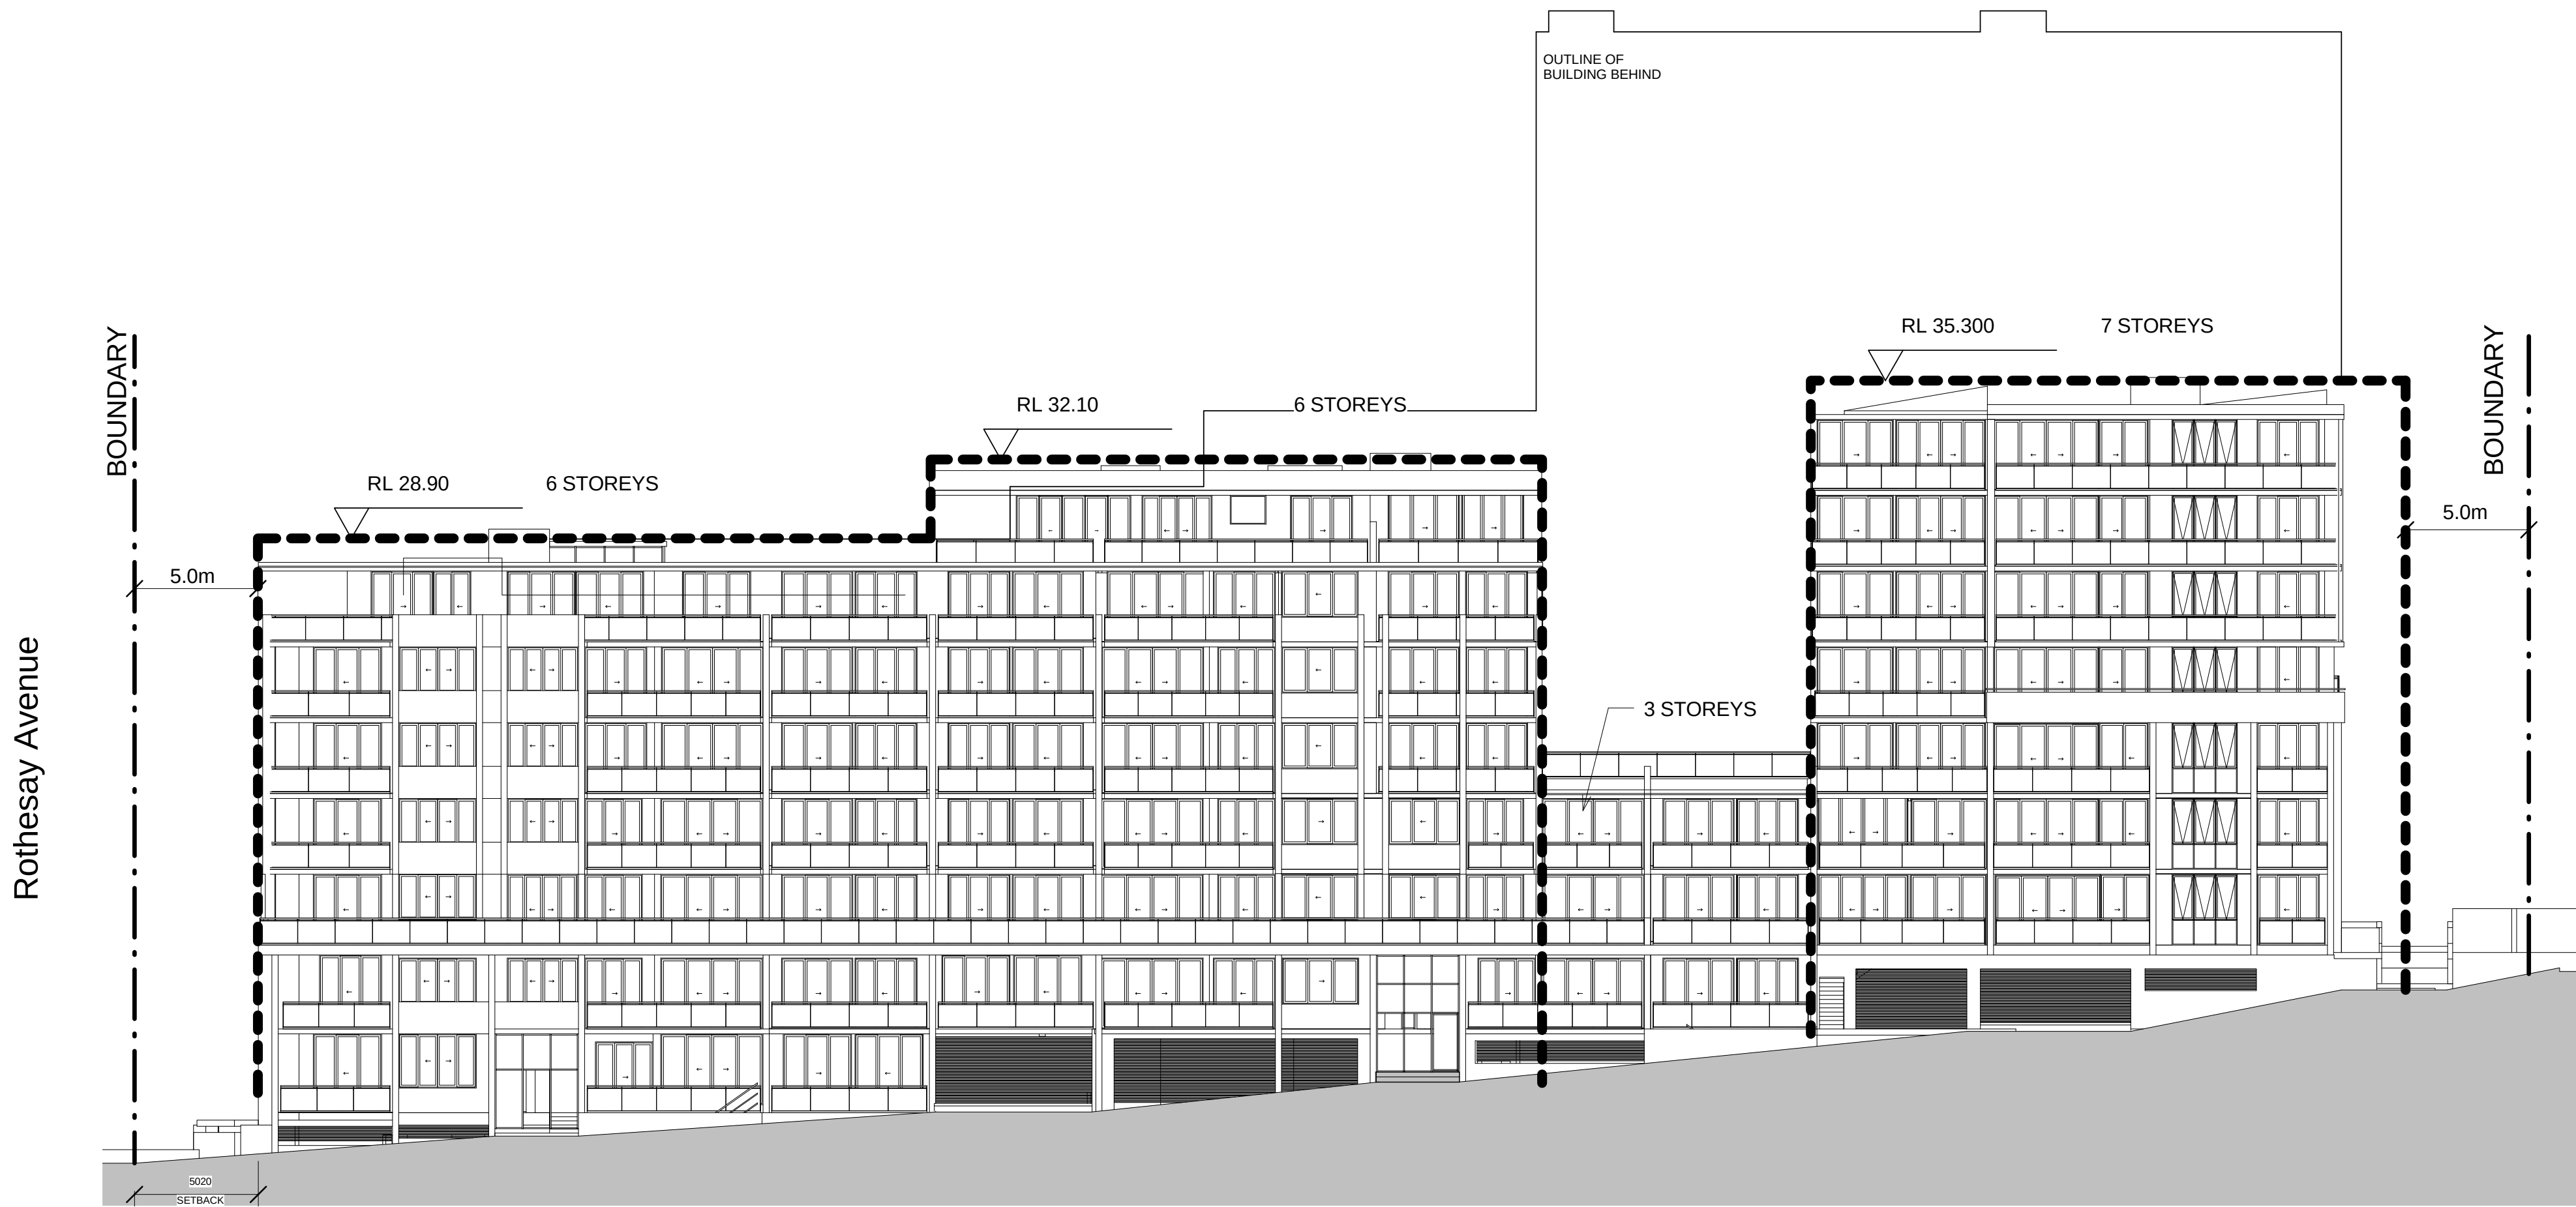

NEW FORESHORE LINK

ROTHESAY AVENUE

PROJECT APPLICATION

ARCHITECT

ROBERTSON + MARKS

ground floor 11-17 buckingham st
surry hills sydney australia 2010 www.marks.net.au
t 61 2 9319 4388 f 61 2 9319 7338 e mail@marks.net.au
NDM:ARC:
DAVID MARKS 3190 JOHN RYAN 3181 BRIAN MANN 5975 ANDREW SCARVELL

CLIENT

Structural Engineers

Mechanical, Electrical & Lift
Services Engineers

Hydraulic Engineer & Fire
Services Engineers

Landscape Architects

NOTES

Dimensions
Consultants to check all dimensions on site prior to commencing construction. Do not scale from this
drawing. Use given dimensions.
Copyright ©
This document is copyright. All rights reserved.

REVISIONS

Issue	Date	Description	By
1	2011/12/13	DA SUBMISSION	AT

Issue	Date	Description	By
-------	------	-------------	----

KEY PLAN



Job

Description

Address
Address

Lot

Building Name : STAGE 1 PROJECT APPLICATION (MP 09_0219)

Drawing Title : BUILDING ENVELOPE CONTROL
DIAGRAMS

Scale : 1:200
Date : 12/13/11
Job Number : 10068
Drawn : Author

Drawing Number
A 130/1

Authorised by : Approver

