



SHEPHERDS BAY MASTERPLAN
STAGE 1- PROJECT APPLICATION MP-09_0219

R O B E R T S O N + M A R K S
31-JULY-2012



**STAGE 1 PROJECT APPLICATION
MEADOWBANK EMPLOYMENT AREA**

MP-09_0219

SHEET LIST:

ARCHITECTURAL DRAWINGS

Sheet # / Revision	Sheet Name
A 100-3	COVER SHEET
A 101/7	BASEMENT PLAN
A 102/6	UPPER BASEMENT PLAN
A 103/7	LOWER GROUND FLOOR PLAN
A 104/5	GROUND FLOOR PLAN
A 105/5	LEVEL 1 FLOORPLAN
A 106/5	LEVEL 2 FLOORPLAN
A 107/5	LEVEL 3 FLOORPLAN
A 108/4	LEVEL 4 FLOORPLAN
A 109/2	LEVEL 5 FLOORPLAN
A 110/2	LEVEL 6 FLOORPLAN
A 111/2	LEVEL 7 FLOORPLAN
A 112/2	LEVEL 8 PLAN
A 113/2	LEVEL 9 PLAN
A 114/2	LEVEL 10 PLAN
A 115/2	LEVEL 11 PLAN
A 117/2	ROOF PLAN
A 118/4	ROTHESAY AVENUE ELEVATION
A 119/4	BELMORE STREET ELEVATION
A 120/4	HAMILTON CRESCENT ELEVATION
A 121/5	NEW FORESHORE LINK ELEVATION
A 122/4	SECTIONS
A 123/4	SECTIONS
A 124/1	EXISTING BOUNDARIES
A 125/3	NEW BOUNDARIES
A 126-4	SHADOW DIAGRAM SHEET 1
A 127/3	SHADOW DIAGRAM SHEET 2
A 128/3	SHADOW DIAGRAM SHEET 3
A 129/1	SHADOW DIAGRAM SHEET 4
A 130/2	BUILDING ENVELOPE CONTROL DIAGRAMS
A 131/2	BUILDING ENVELOPE CONTROL DIAGRAMS
A 132/2	ADAPTABLE APARTMENTS
A 133/2	ADAPTABLE APARTMENTS
A 134/2	SHADOW DIAGRAM-ADJACENT BUILDING
A 135/1	SHADOW DIAGRAM SHEET 5

COLOURS & MATERIALS

Sheet # / Revision	Sheet Name
_1/2	FACADE MATERIALS & COLOURS - PODIUM
_2/2	FACADE MATERIALS & COLOURS - BLOCK 1
_3/2	FACADE MATERIALS & COLOURS - BLOCK 2
_4/2	FACADE MATERIALS & COLOURS - BLOCK 3
_5/2	FACADE MATERIALS & COLOURS - BLOCK 4

STORMWATER

Sheet # / Revision	Sheet Name
600283-100/2	COVER SHEET
600283-110/3	STORMWATER CONCEPT PLAN - LOWER GROUND FLOOR
600283-111/3	STORMWATER CONCEPT PLAN - UPPER BASEMENT LEVEL
600283-112/3	STORMWATER CONCEPT PLAN - LOWER BASEMENT LEVEL
600283-120/3	EROSION & SEDIMENT CONTROL PLAN
600283-130/1	MISCELLANEOUS DETAILS
600283-135/3	STORMWATER CATCHMENT AND UTILITY SERVICES PLAN

ARCHITECT

ROBERTSON + MARKS

ground floor 11-17 buckingham st
sunny hills sydney australia 2010 www.marks.net.au
t 61 2 9319 4388 f 61 2 9319 7338 e mail@marks.net.au
NOM ARCH
DAVID MAYES 3190 JOHN RYAN 3181 BRIAN MANN 5975 ANDREW SCARVELIS

CLIENT

Structural Engineers

Hydraulic Engineer & Fire
Services Engineers

Mechanical, Electrical & Lift
Services Engineers

Landscape Architects

NOTES

Dimensions
Contractors to check all dimensions on site prior to commencing construction. Do not scale from this drawing. Use given dimensions.
Copyright ©
This document is copyright. All rights reserved.

REVISIONS

Issue	Date	Description	By
1	2011/12/12	DA SUBMISSION	AT
2	2011/12/12	DA SUBMISSION/ CAR PARK SPACES AMENDED	AT
3	2011/12/13	DA SUBMISSION	AT
4	2011/12/15	DA SUBMISSION	AT
5	2011/12/19	DA SUBMISSION	AT
6	2012/05/07	GENERAL SUBMISSION	BF
7	31.07.2012	ISSUED FOR DA SUBMISSION	LJ

Issue Date Description By

KEY PLAN



SCALE 1:200 @ B1
0 10 20M
PROJECT APPLICATION

Building Name : STAGE 1 PROJECT APPLICATION (MP 09_0219)
Drawing Title : BASEMENT PLAN

Scale : 1 : 200 @ B1
Date : 31st JULY 2012
Job Number : 10068-2
Drawn : DA
Drawing Number
A 101/7

Authorised by : IF

Proposed Stage 1 Unit numbers:

1 Bed = 48 units
2 Bed = 163 units
3 Bed = 35 units

Proposed Stage 1 Car Parking

Available Car Parking

Basement 162
Upper Basement 122
Lower Ground Floor 47

TOTAL 331

Proposed Car Parking Allocation

48 X 1 bed apts. 48 (1:1)
163 X 2 bed apts. 163 (1:1)
35 X 3 bed apts. 70 (1:2)

TOTAL RESIDENT 281

Visitors 50 (@ 20%)


TOTAL 331


Proposed Stage 1 Garbage Bin Allocation

Available Garbage Bins

Basement 72
Upper Basement 74
Lower Ground Floor 106

TOTAL 252

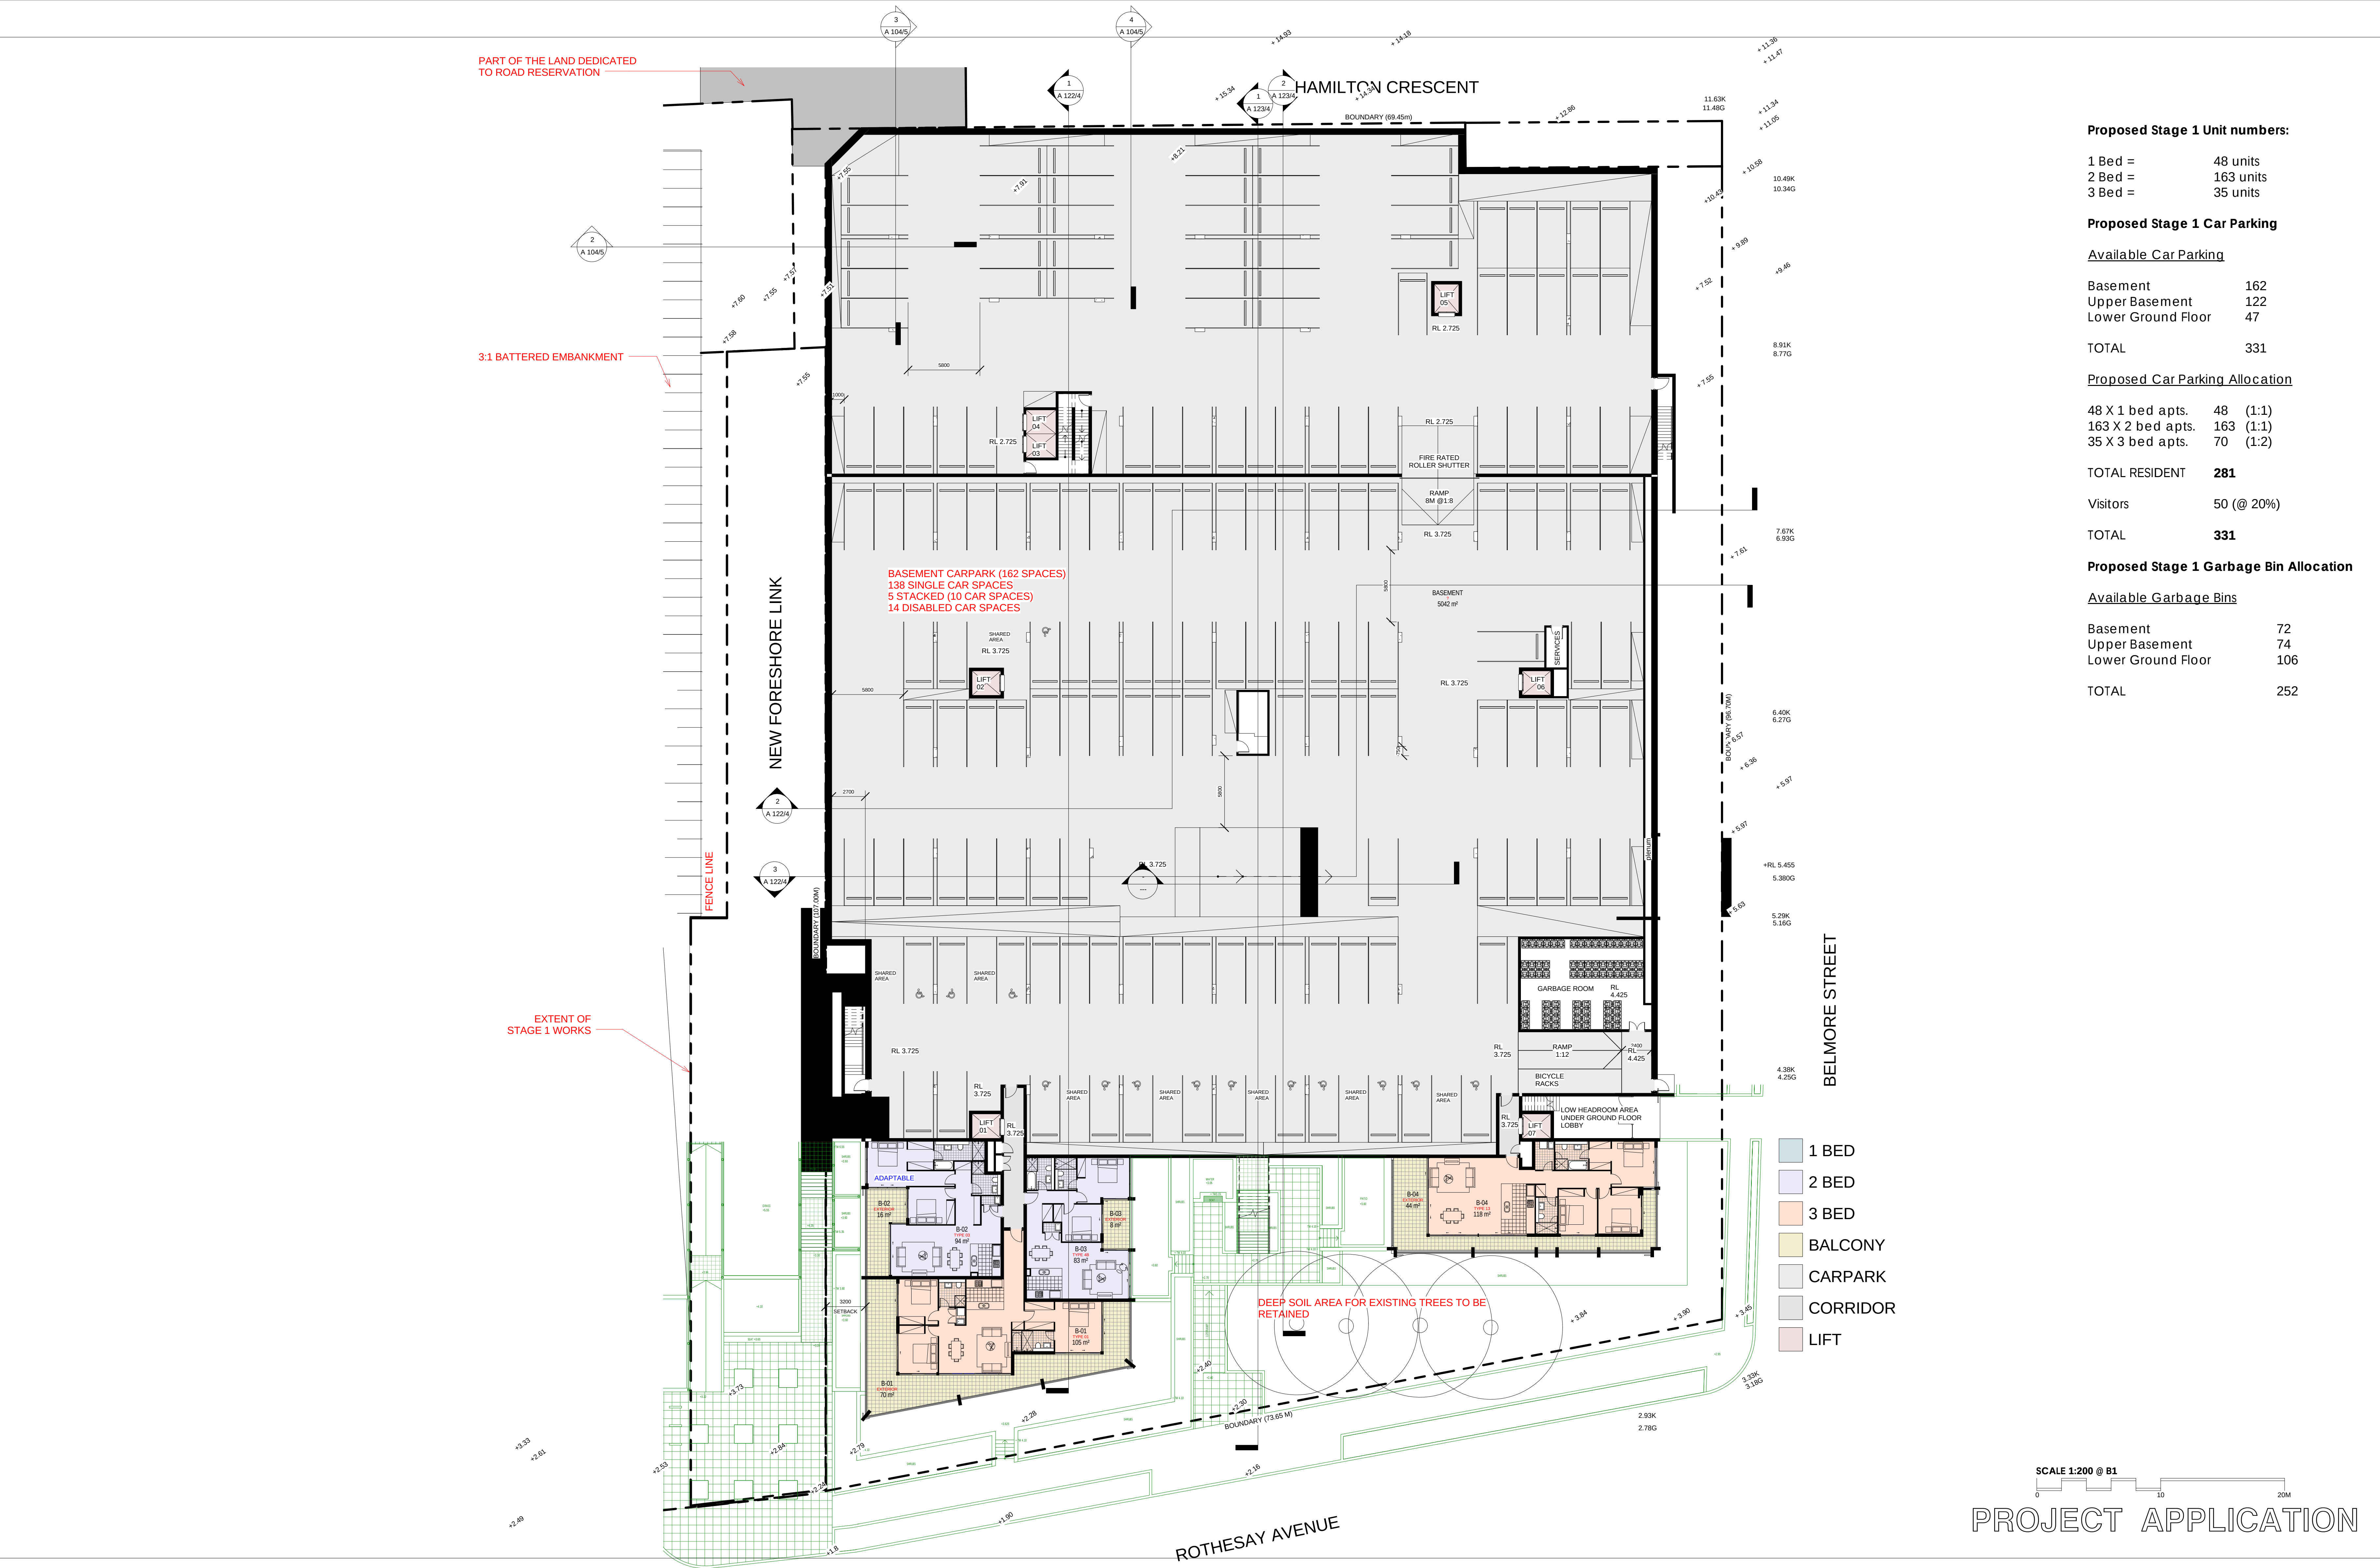

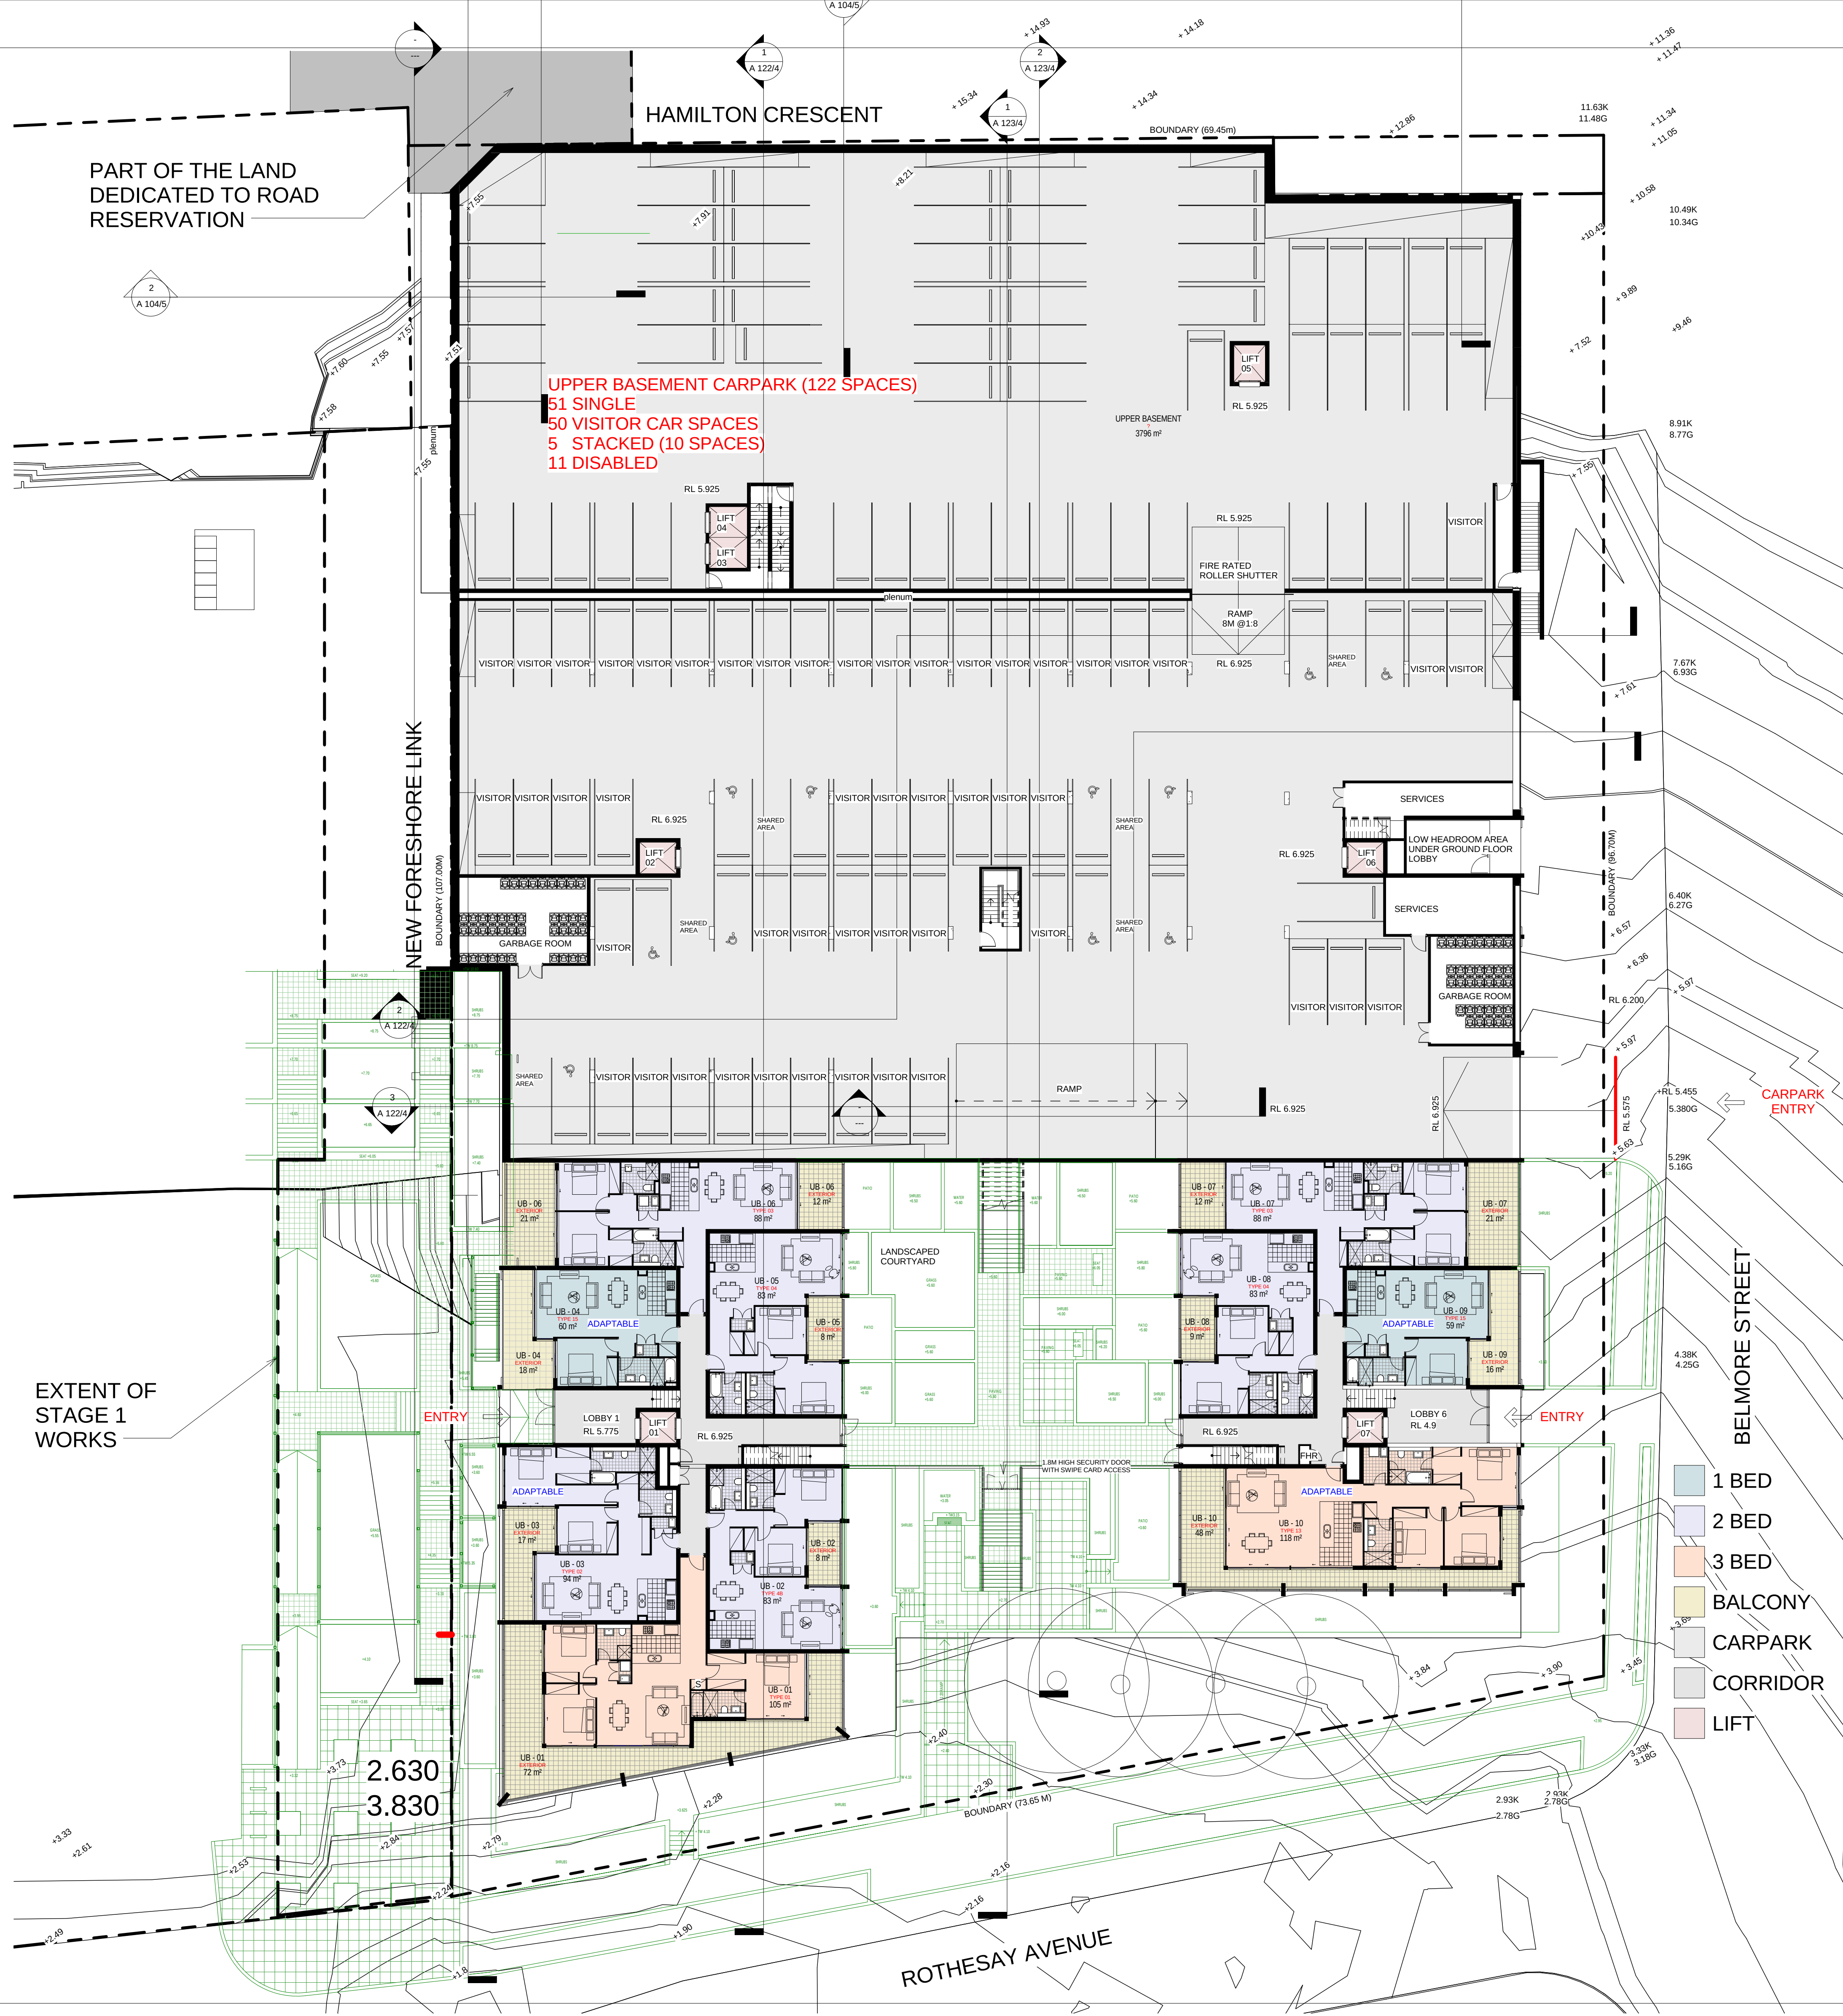

Proposed Stage 1 Unit numbers:

1 Bed =	48 units
2 Bed =	163 units
3 Bed =	35 units

Proposed Stage 1 Car Parking

Available Car Parking

Basement	162
Upper Basement	122
Lower Ground Floor	47

TOTAL	331
-------	-----

Proposed Car Parking Allocation

48 X 1 bed apts.	48	(1:1)
163 X 2 bed apts.	163	(1:1)
35 X 3 bed apts.	70	(1:2)

TOTAL RESIDENT	281
----------------	-----

Visitors	50 (@ 20%)
----------	------------

TOTAL	331
-------	-----

Proposed Stage 1 Garbage Bin Allocation

Available Garbage Bins

Basement	72
Upper Basement	74
Lower Ground Floor	106

TOTAL	252
-------	-----

SCALE 1:200 @ B1

PROJECT APPLICATION

ARCHITECT

ROBERTSON + MARKS

ground floor 11-17 buckingham st
sunny hills: sydney australia 2010 www.marks.net.au
t 61 2 9319 4388 f 61 2 9319 7338 e mail@marks.net.au

NOM ARCH
DAVID MAYES 3190 JOHN RYAN 3181 BRIAN MANN 5975 ANDREW SCARVELL

CLIENT

Structural Engineers

Mechanical, Electrical & Lift
Services Engineers

Hydraulic Engineer & Fire
Services Engineers

Landscape Architects

NOTES

Dimensions
Contractors to check all dimensions on site prior to commencing construction. Do not scale from this
drawing. Use given dimensions.
Copyright ©
This document is copyright. All rights reserved.

REVISIONS

Issue	Date	Description	By
1	2011/12/12	DA SUBMISSION	AT
2	2011/12/12	DA SUBMISSION (Landscape Added)	AT
3	2011/12/13	DA SUBMISSION	AT
4	2011/12/15	DA SUBMISSION	AT
5	2012/05/07	GENERAL SUBMISSION	BF
6	31.07.2012	ISSUED FOR DA SUBMISSION	LJ

Issue Date Description

KEY PLAN

By




Building Name : STAGE 1 PROJECT APPLICATION (MP 09_0219)
Drawing Title : UPPER BASEMENT PLAN

Scale : 1 : 200 @ B1
Date : 31st JULY 2012
Job Number : 10068-2
Drawn : DA

Drawing Number
A 102/6

Authorised by : IF

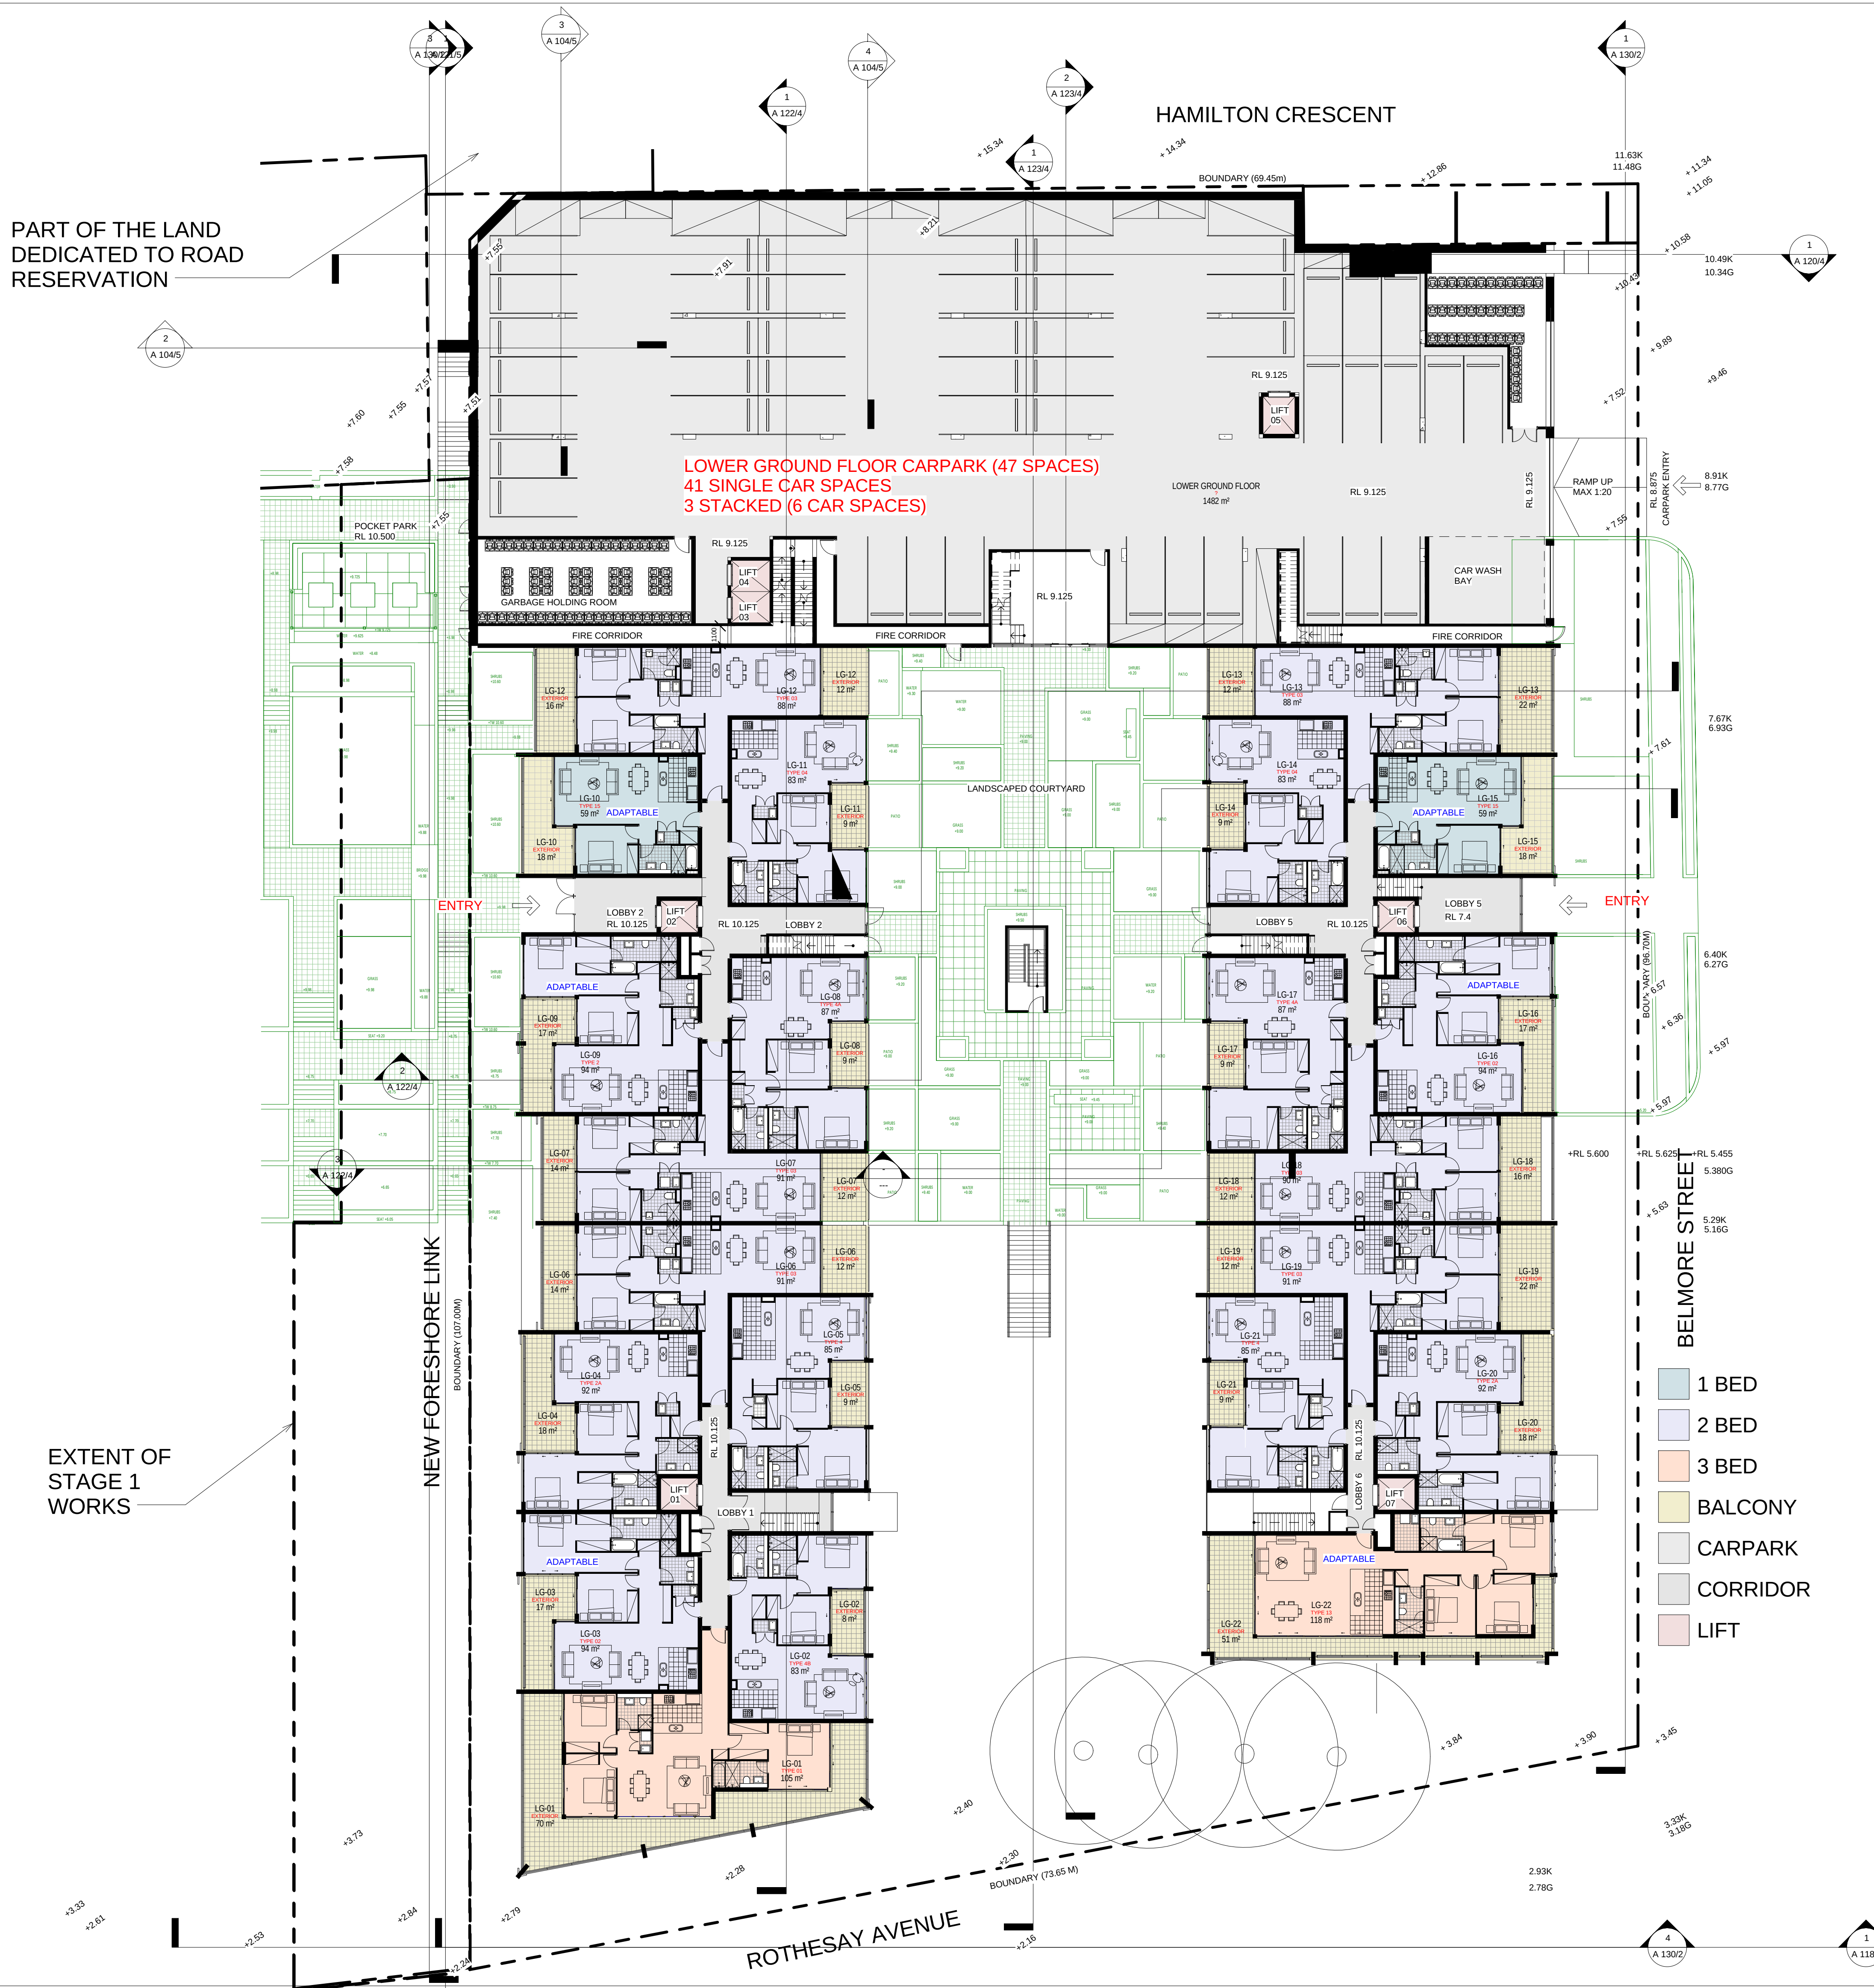

Proposed Stage 1 Unit numbers:

1 Bed =	48 units
2 Bed =	163 units
3 Bed =	35 units

Proposed Stage 1 Car Parking

Available Car Parking

Basement	162
Upper Basement	122
Lower Ground Floor	47

TOTAL 331

Proposed Car Parking Allocation

48 X 1 bed apts.	48	(1:1)
163 X 2 bed apts.	163	(1:1)
35 X 3 bed apts.	70	(1:2)

TOTAL RESIDENT 281

Visitors 50 (@ 20%)

TOTAL 331


Proposed Stage 1 Garbage Bin Allocation

Available Garbage Bins

Basement	72
Upper Basement	74
Lower Ground Floor	106

TOTAL 252

SCALE 1:200 @ B1

 

PROJECT APPLICATION

ARCHITECT

ROBERTSON + MARKS

ground floor 11-17 buckingham st
sunny hills sydney australia 2010 www.marks.net.au
t 61 2 9319 4388 f 61 2 9319 7338 e mail@marks.net.au

NDA ARCH.
DAVID MAYES 3190 JOHN RYAN 3181 BRIAN MANN 5975 ANDREW SCARVELIS

CLIENT

Structural Engineers

Mechanical, Electrical & Lift
Services Engineers

Hydraulic Engineer & Fire
Services Engineers

Landscape Architects

NOTES

Dimensions
Contractors to check all dimensions on site prior to commencing construction. Do not scale from this
drawing. Use given dimensions.
Copyright ©
This document is copyright. All rights reserved.

REVISIONS

Issue	Date	Description	By
1	2011/12/12	DA SUBMISSION	AT
2	2011/12/12	DA SUBMISSION (Landscape Added)	AT
3	2011/12/13	DA SUBMISSION	AT
4	2011/12/13	DA SUBMISSION	AT
5	2011/12/19	DA SUBMISSION	AT
6	2012/05/07	GENERAL SUBMISSION	BF
7	31.07.2012	ISSUED FOR DA SUBMISSION	LJ

Issue Date Description

By	AT
AT	
AT	
AT	
AT	
BF	
LJ	

KEY PLAN

North Point

Building Name : STAGE 1 PROJECT APPLICATION (MP 09_0219)

Drawing Title : LOWER GROUND FLOOR PLAN

Scale : 1 : 200 @ B1

Date : 31st JULY 2012


Job Number : 10068-2

Drawn : DA


Drawing Number

A 103/7


Authorised by : IF

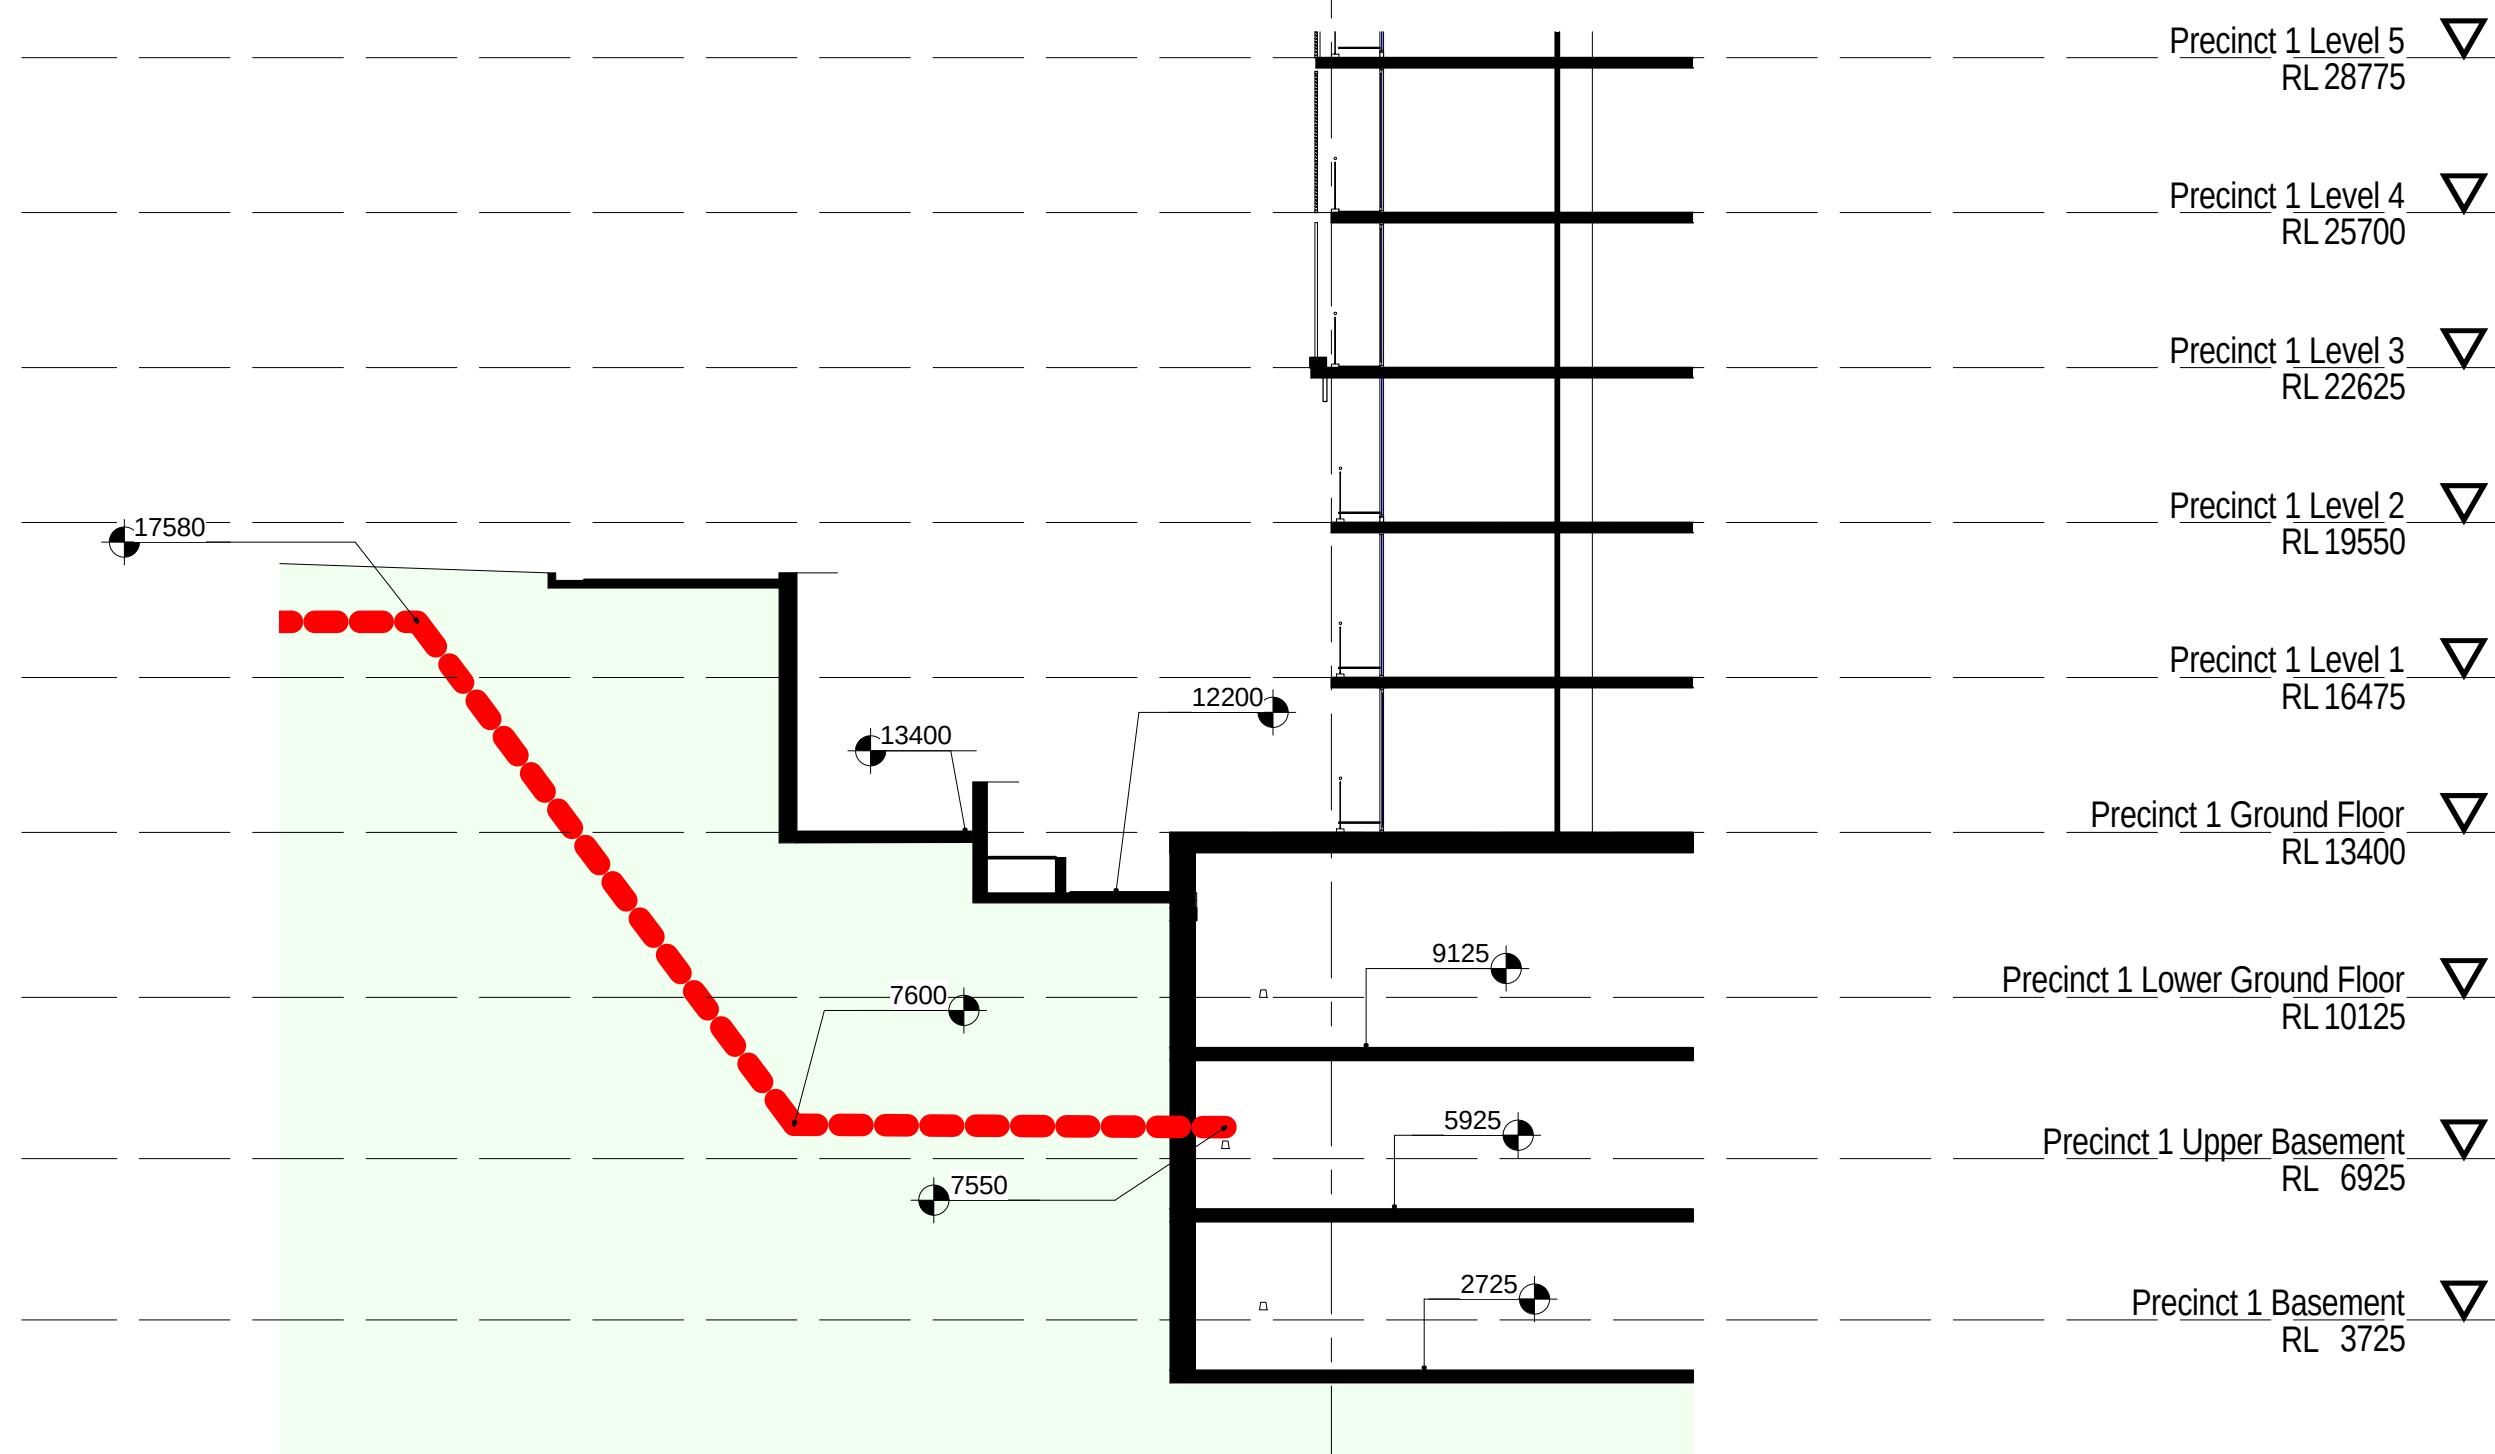


2 DETAIL SECTION 1
A 104/5 1 : 150

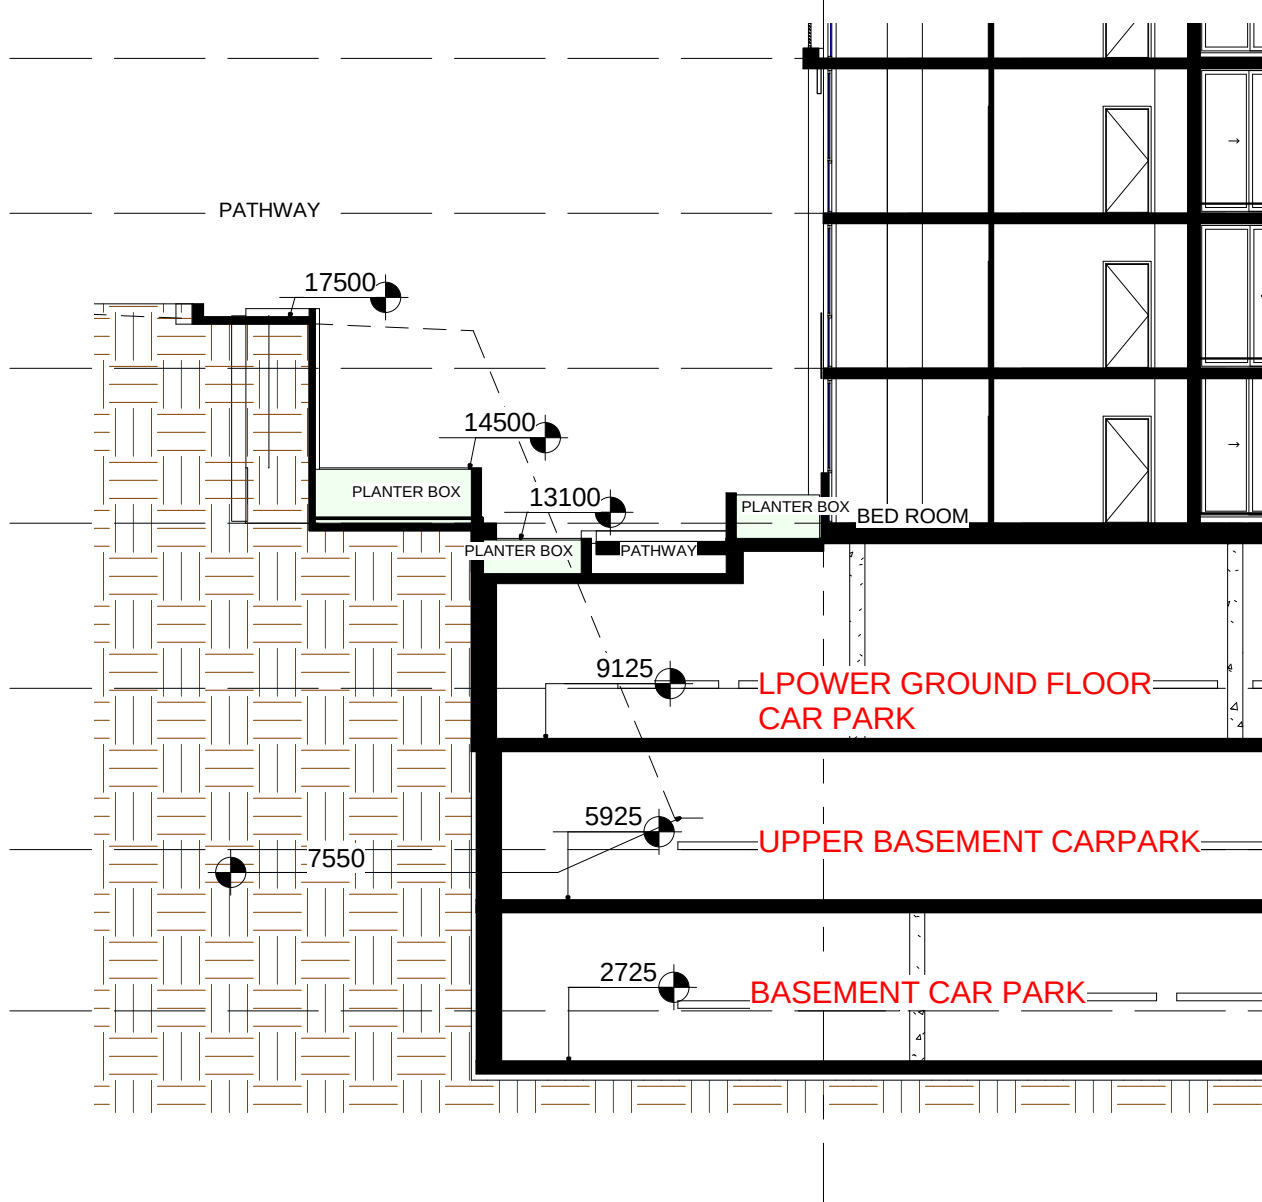

3 DETAIL SECTION 2
A 104/5 1 : 150

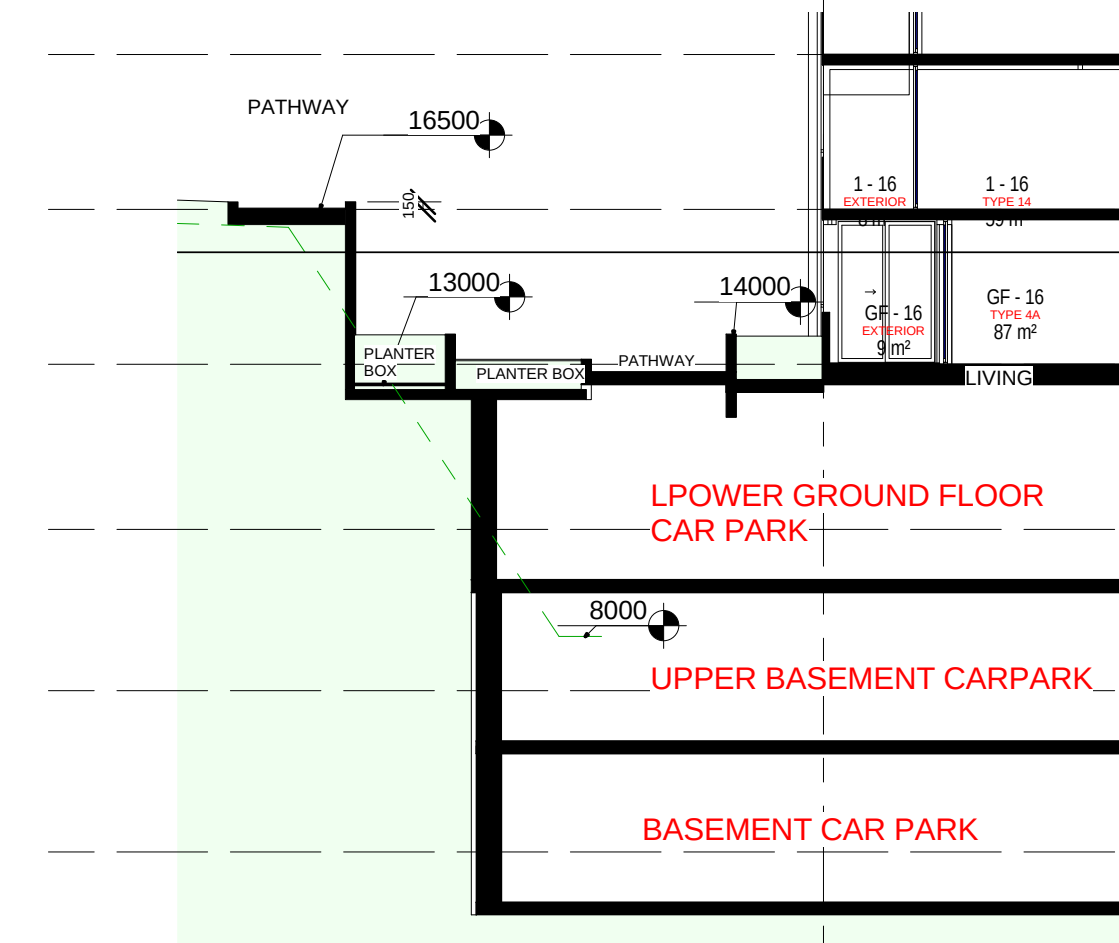

4 DETAIL SECTION 3
A 104/5 1 : 150

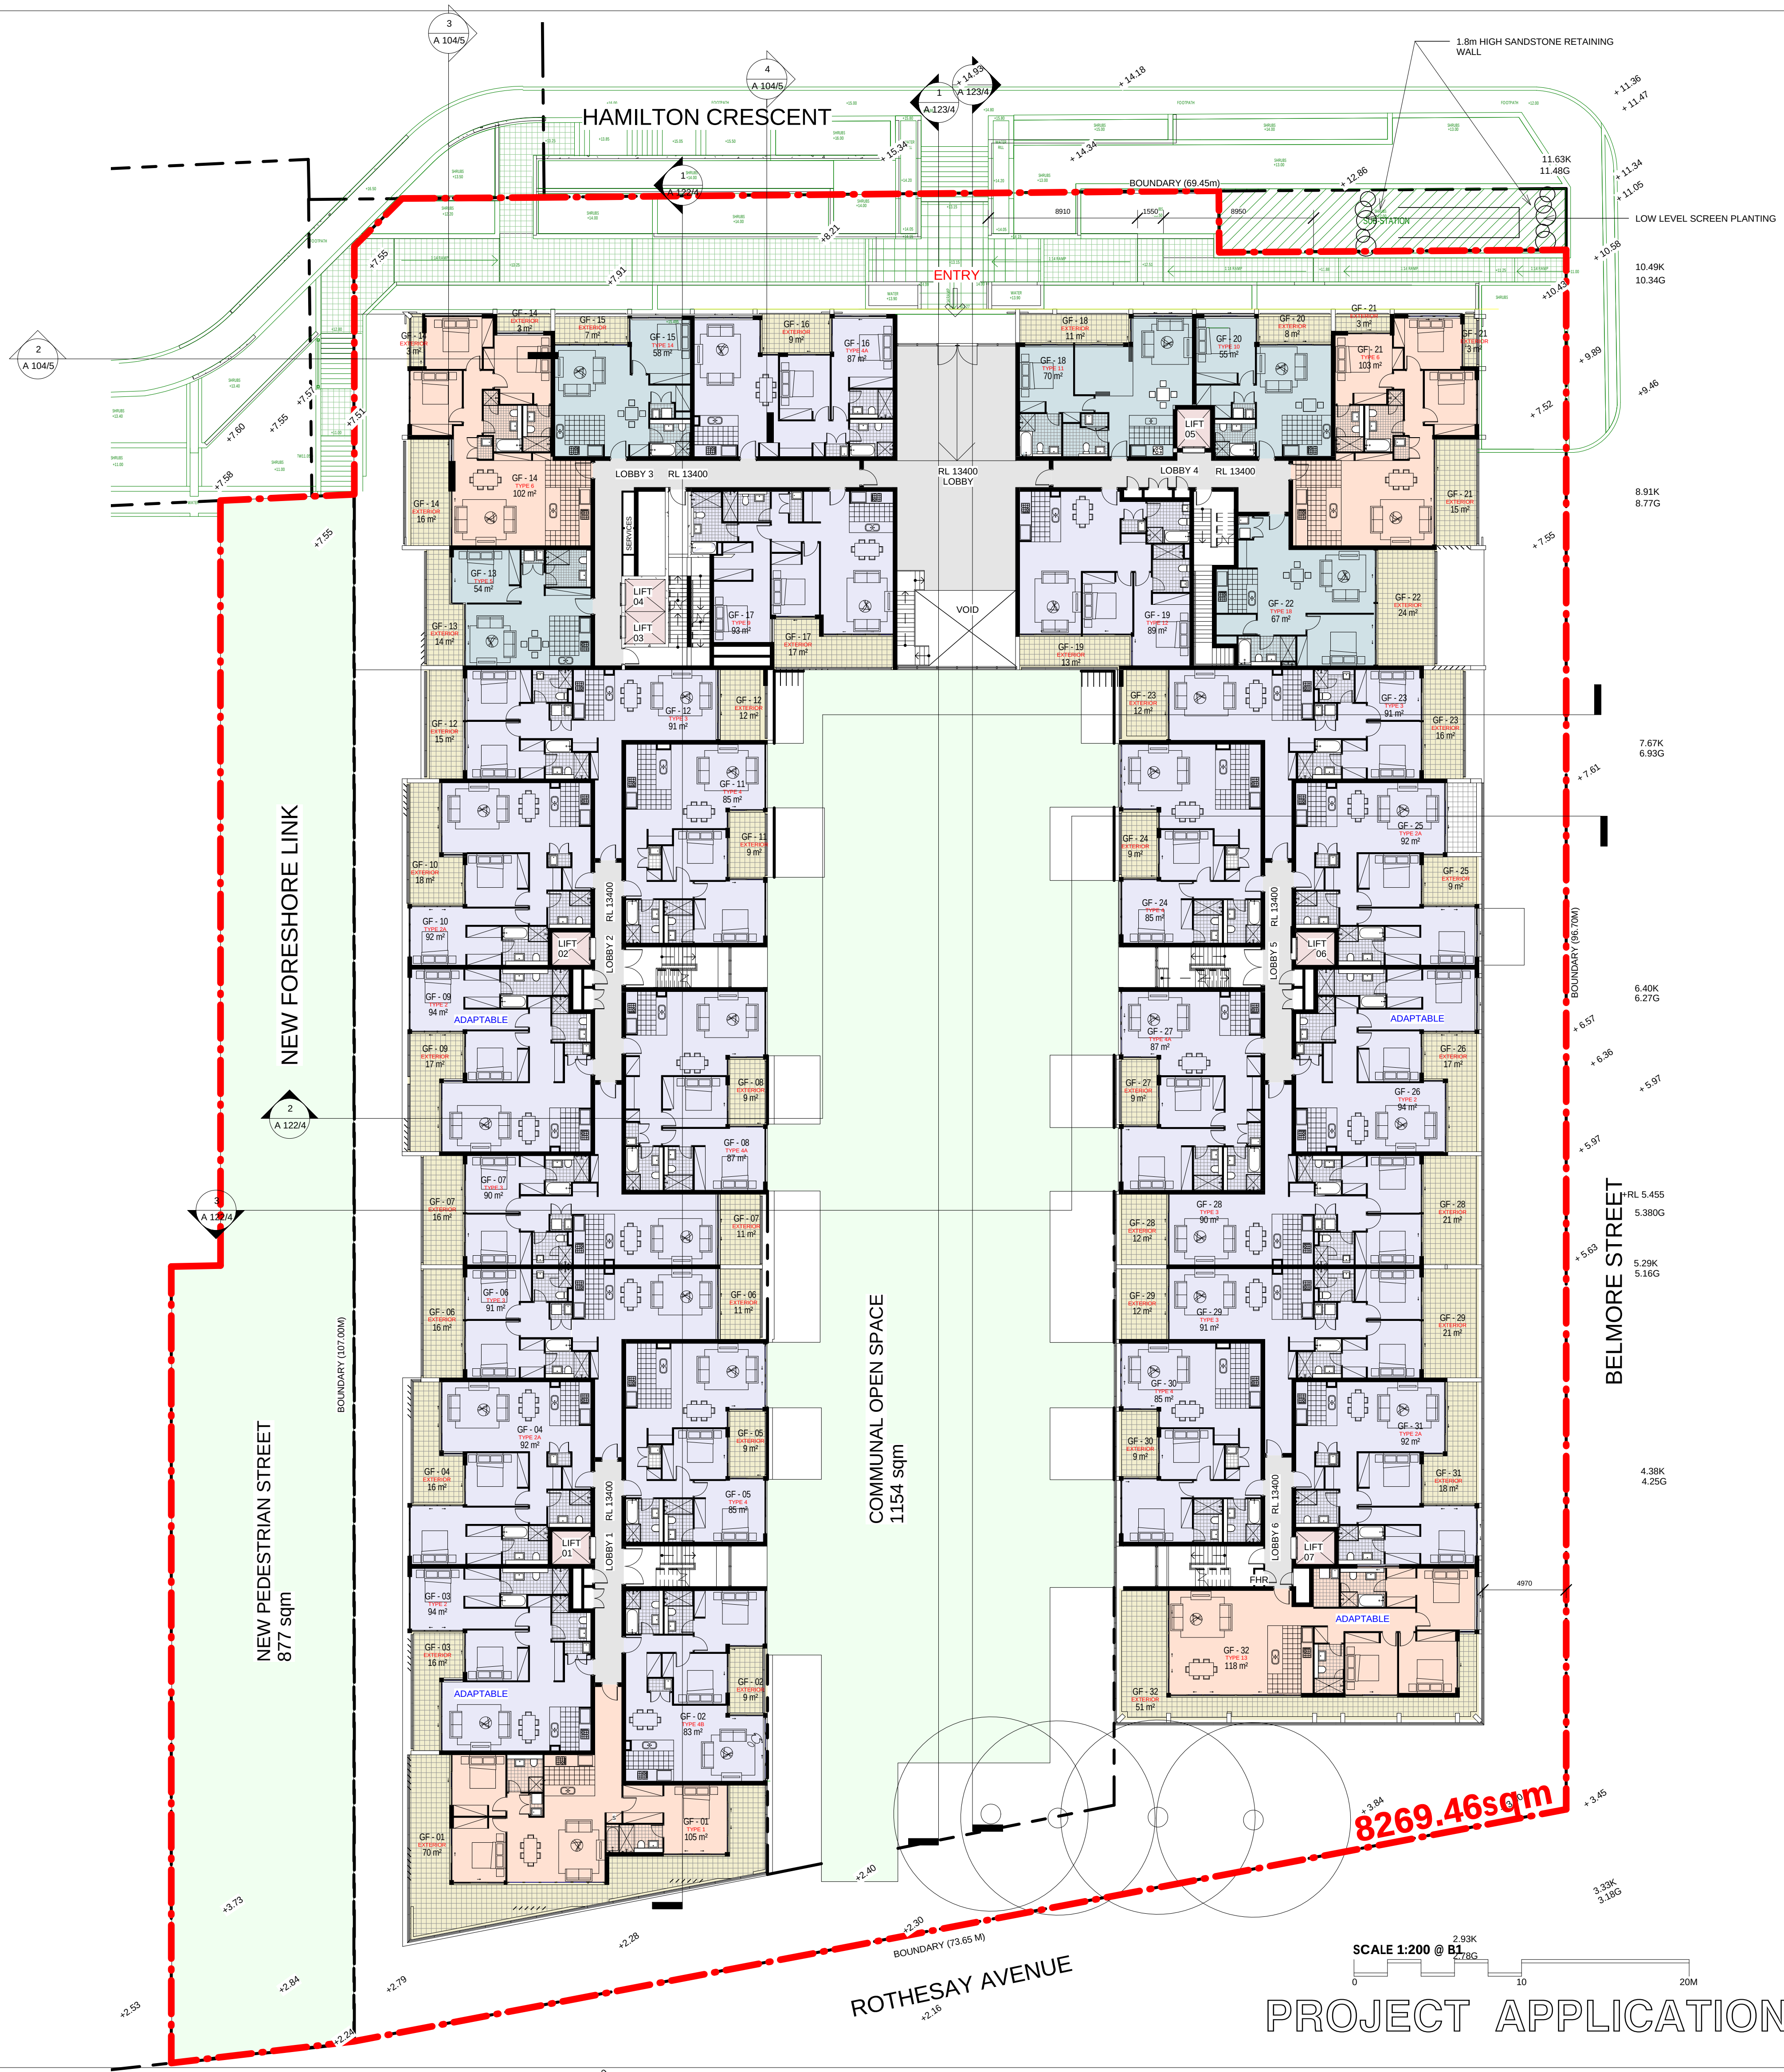

SCALE 1:200 @ B1
PROJECT APPLICATION

ARCHITECT

ROBERTSON + MARKS

ground floor 11-17 buckingham st
sunny hills sydney australia 2010
t 61 2 9319 4388 f 61 2 9319 7338 e mail@marks.net.au

NOV ARCH
DAVID MAYES 3190 JOHN RYAN 3181 BRIAN MANN 5975 ANDREW SCAVELIS

CLIENT

Structural Engineers

Hydraulic Engineer & Fire
Services Engineers

Mechanical, Electrical & Lift
Services Engineers

Landscape Architects

NOTES

Dimensions
Contractors to check all dimensions on site prior to commencing construction. Do not scale from this
drawing. Use given dimensions.
Copyright ©
This document is copyright. All rights reserved.

REVISIONS

Issue	Date	Description	By
1	2011/12/12	DA SUBMISSION	AT
2	2011/12/12	DA SUBMISSION (Landscape Added)	AT
3	2011/12/13	DA SUBMISSION	AT
4	2012/05/07	GENERAL SUBMISSION	BF
5	31.07.2012	ISSUED FOR DA SUBMISSION	LJ

By

AT

AT

AT

BF

LJ

By

AT

AT

AT

BF

LJ

ARCHITECT

ROBERTSON + MARKS

ground floor 11-17 buckingham st
surry hills sydney australia 2010
t 61 2 9319 4388 f 61 2 9319 7338 e mail@marks.net.au

NOM ARCH
DAVID MAYES 3190 JOHN RYAN 3181 BRIAN MANN 5975 ANDREW SCARVELLS

CLIENT

Structural Engineers
Mechanical, Electrical & Lift
Services Engineers
Hydraulic Engineer & Fire
Services Engineers
Landscape Architects

NOTES

Dimensions
Contractors to check all dimensions on site prior to commencing construction. Do not scale from this
drawing. Use given dimensions.
Copyright ©
This document is copyright. All rights reserved.

REVISIONS

Issue	Date	Description	By
1	2011/12/12	DA SUBMISSION	AT
2	2011/12/12	DA SUBMISSION (Landscape Added)	AT
3	2011/12/13	DA SUBMISSION	AT
4	2012/05/07	GENERAL SUBMISSION	BF
5	31.07.2012	ISSUED FOR DA SUBMISSION	LJ

KEY PLAN

Issue Date Description By

North Point

Building Name : STAGE 1 PROJECT APPLICATION (MP 09_0219)
Drawing Title : LEVEL 1 FLOORPLAN

Scale : 1 : 200 @ B1
Date : 31st JULY 2012
Job Number : 10068-2
Drawn : DA

Drawing Number
A 105/5

Authorised by : R+M - BM-LJ

SCALE 1:200 @ B1

0 10 20M

PROJECT APPLICATION



ARCHITECT

ROBERTSON + MARKS

ground floor 11-17 buckingham st
sunny hills sydney australia 2010 www.marks.net.au
t 61 2 9319 4388 f 61 2 9319 7338 e mail@marks.net.au

NOM ARCH
DAVID MAYES 3190 JOHN RYAN 3181 BRIAN MANN 5975 ANDREW SCARVELIS

CLIENT

Structural Engineers

Hydraulic Engineer & Fire Services Engineers

Mechanical, Electrical & Lift Services Engineers

Landscape Architects

NOTES

Dimensions
Contractors to check all dimensions on site prior to commencing construction. Do not scale from this drawing. Use given dimensions.
Copyright ©
This document is copyright. All rights reserved.

REVISIONS

Issue	Date	Description	By
1	2011/12/12	DA SUBMISSION	AT
2	2011/12/12	DA SUBMISSION / Exterior rooms for Unit 24 & 25 amended	AT
3	2011/12/13	DA SUBMISSION	AT
4	2012/05/07	GENERAL SUBMISSION	BF
5	31.07.2012	ISSUED FOR DA SUBMISSION	LJ

KEY PLAN


North Point

Building Name : STAGE 1 PROJECT APPLICATION (MP 09_0219)
Drawing Title : LEVEL 2 FLOORPLAN

Scale : 1 : 200 @ B1
Date : 31st JULY 2012
Job Number : 10068-2
Drawn : DA

Drawing Number
A 106/5

Authorised by : IF

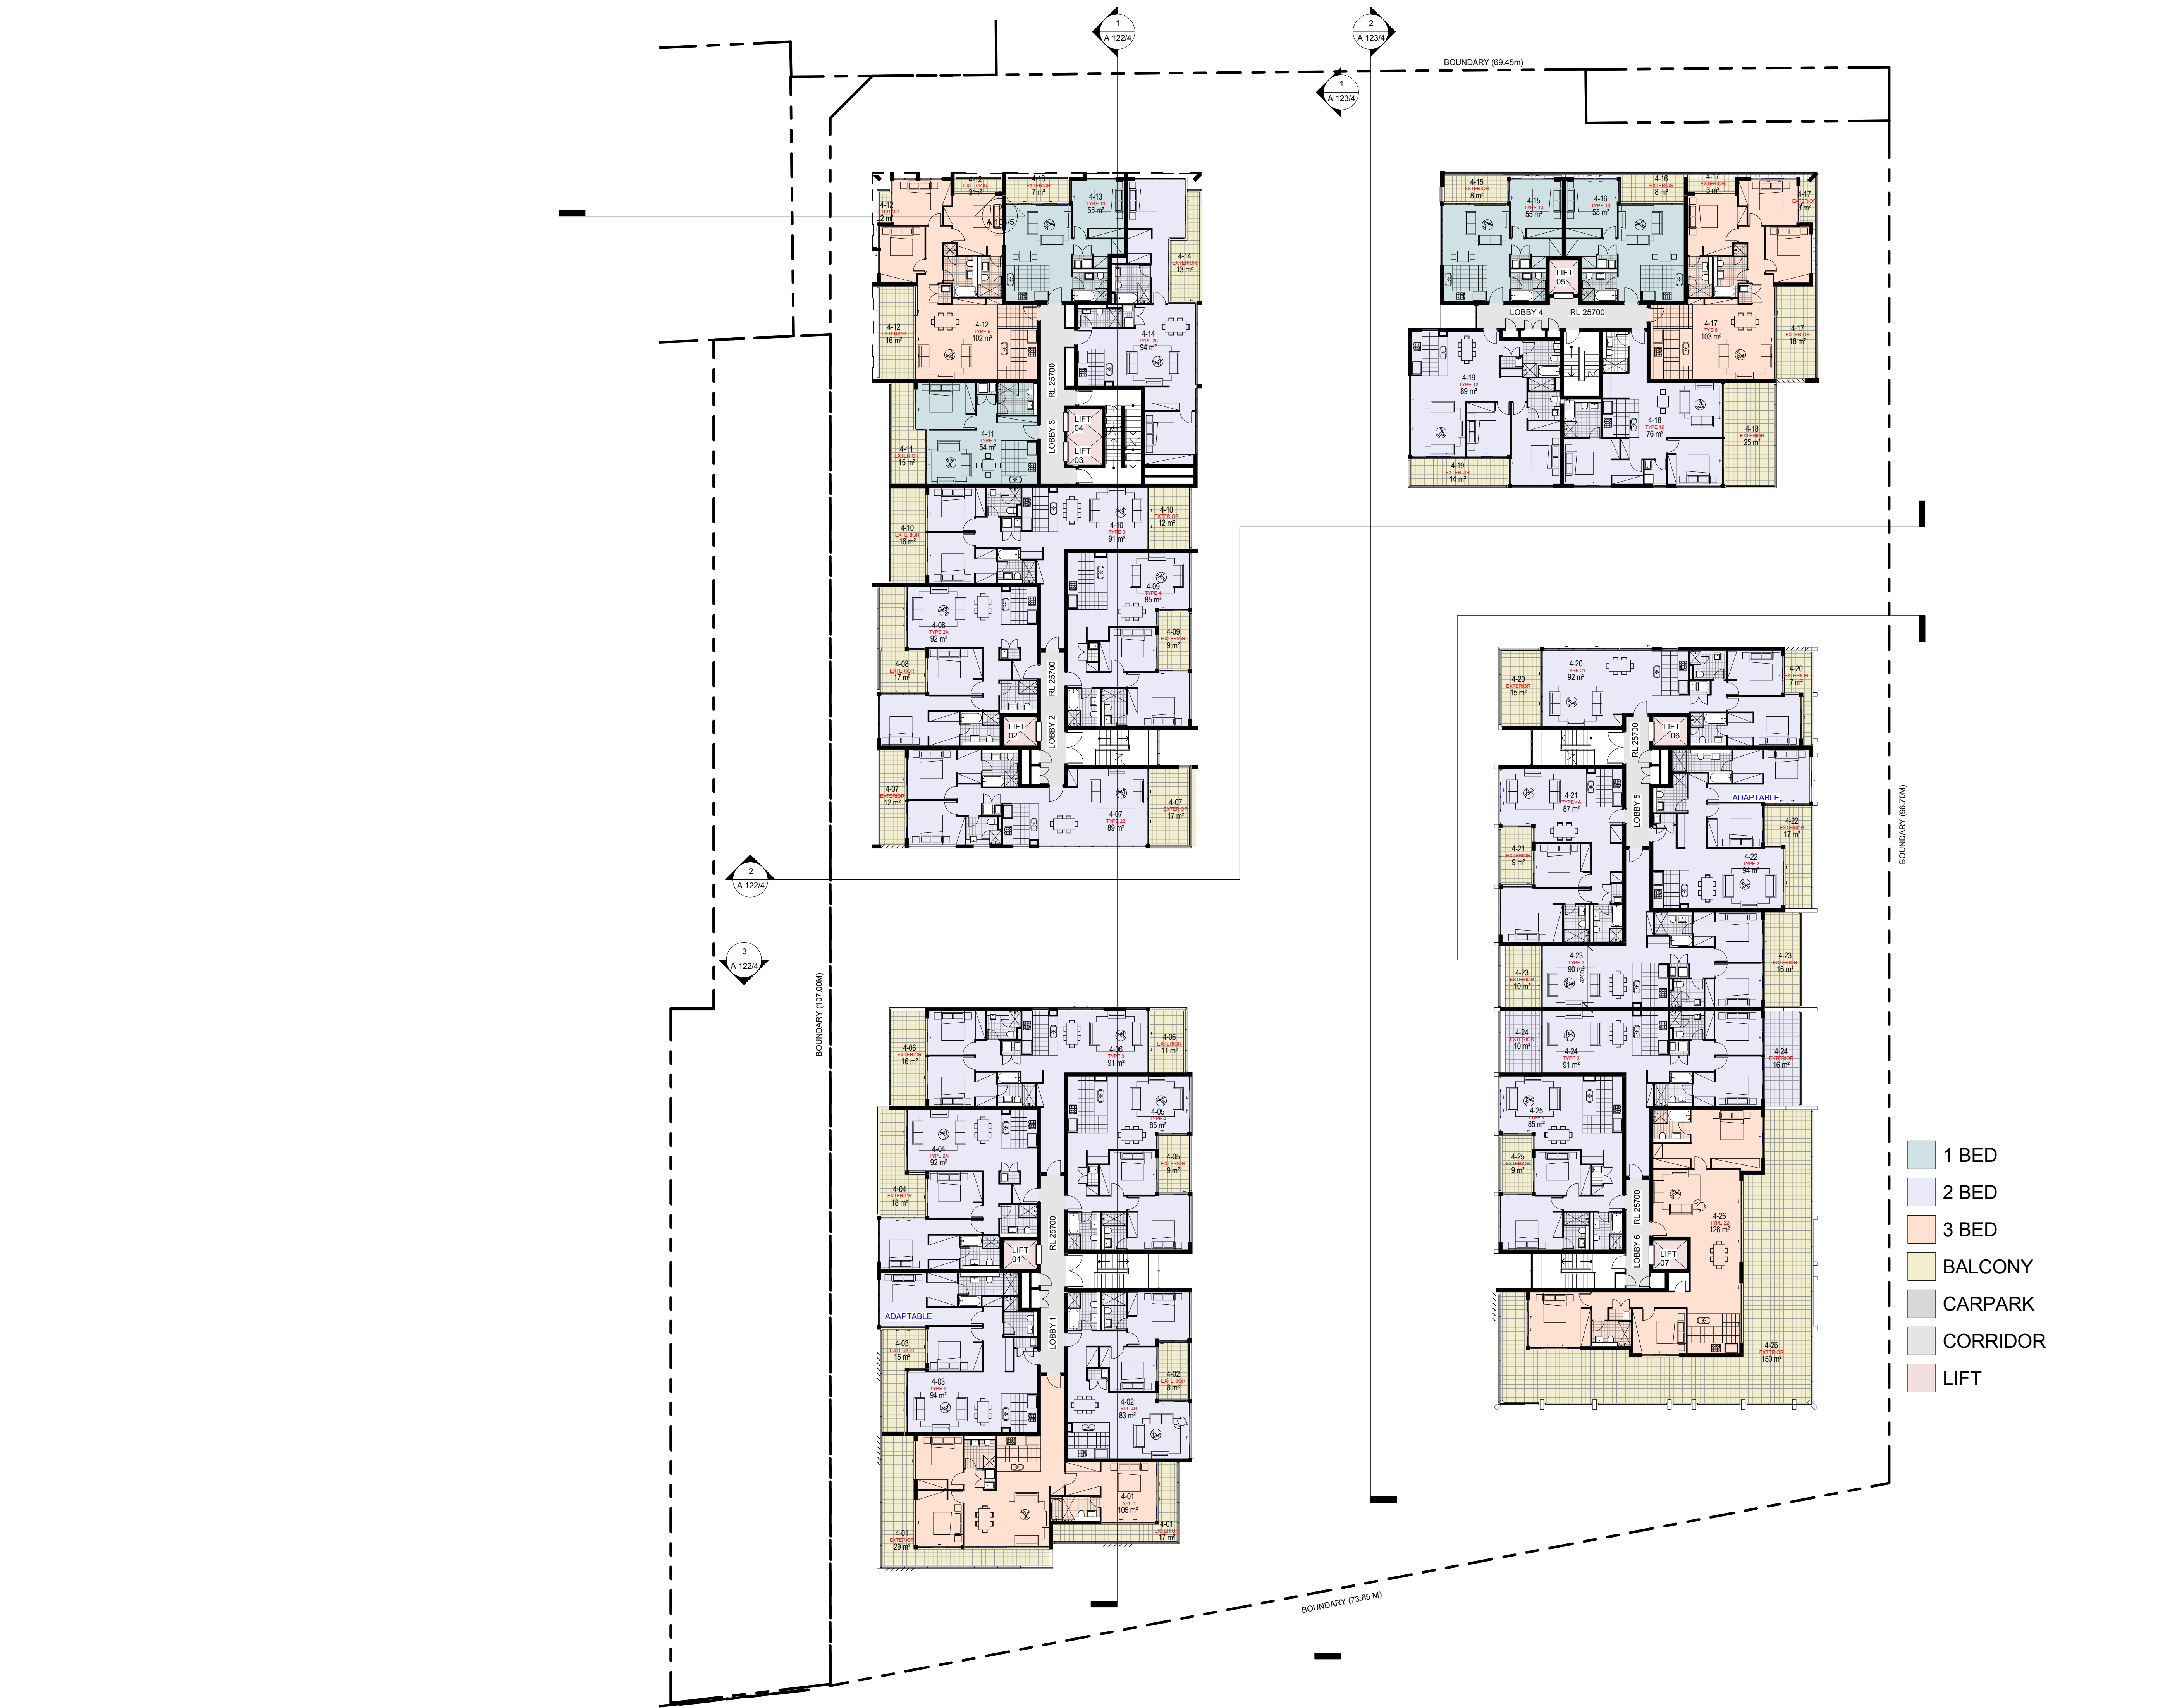

- 1 BED
- 2 BED
- 3 BED
- BALCONY
- CARPARK
- CORRIDOR
- LIFT

SCALE 1:200 @ B1
0 10 20M
PROJECT APPLICATION

ARCHITECT
ROBERTSON + MARKS
ground floor 11-17 buckingham st
surry hills sydney australia 2010
t 61 2 9319 4388 f 61 2 9319 7338 e mail@marks.net.au
NOM ARCH
DAVID MAYES 3190 JOHN RYAN 3181 BRIAN MANN 5975 ANDREW SCARVELIS

CLIENT

Structural Engineers
Hydraulic Engineer & Fire Services Engineers

Mechanical, Electrical & Lift Services Engineers
Landscape Architects


NOTES
Dimensions
Contractors to check all dimensions on site prior to commencing construction. Do not scale from this drawing. Use given dimensions.
Copyright ©
This document is copyright. All rights reserved.

REVISIONS			
Issue	Date	Description	By
1	2011/12/12	DA SUBMISSION	AT
2	2011/12/13	DA SUBMISSION	AT
3	2012/05/07	GENERAL SUBMISSION	BF
4	31.07.2012	ISSUED FOR DA SUBMISSION	LJ

Issue	Date	Description	By

KEY PLAN
North Point

Building Name : STAGE 1 PROJECT APPLICATION (MP 09_0219)
Drawing Title : LEVEL 4 FLOORPLAN
Scale : 1 : 200 @ B1
Date : 31st JULY 2012
Job Number : 10068-2
Drawn : DA
Drawing Number
A 108/4
Authorised by : IF

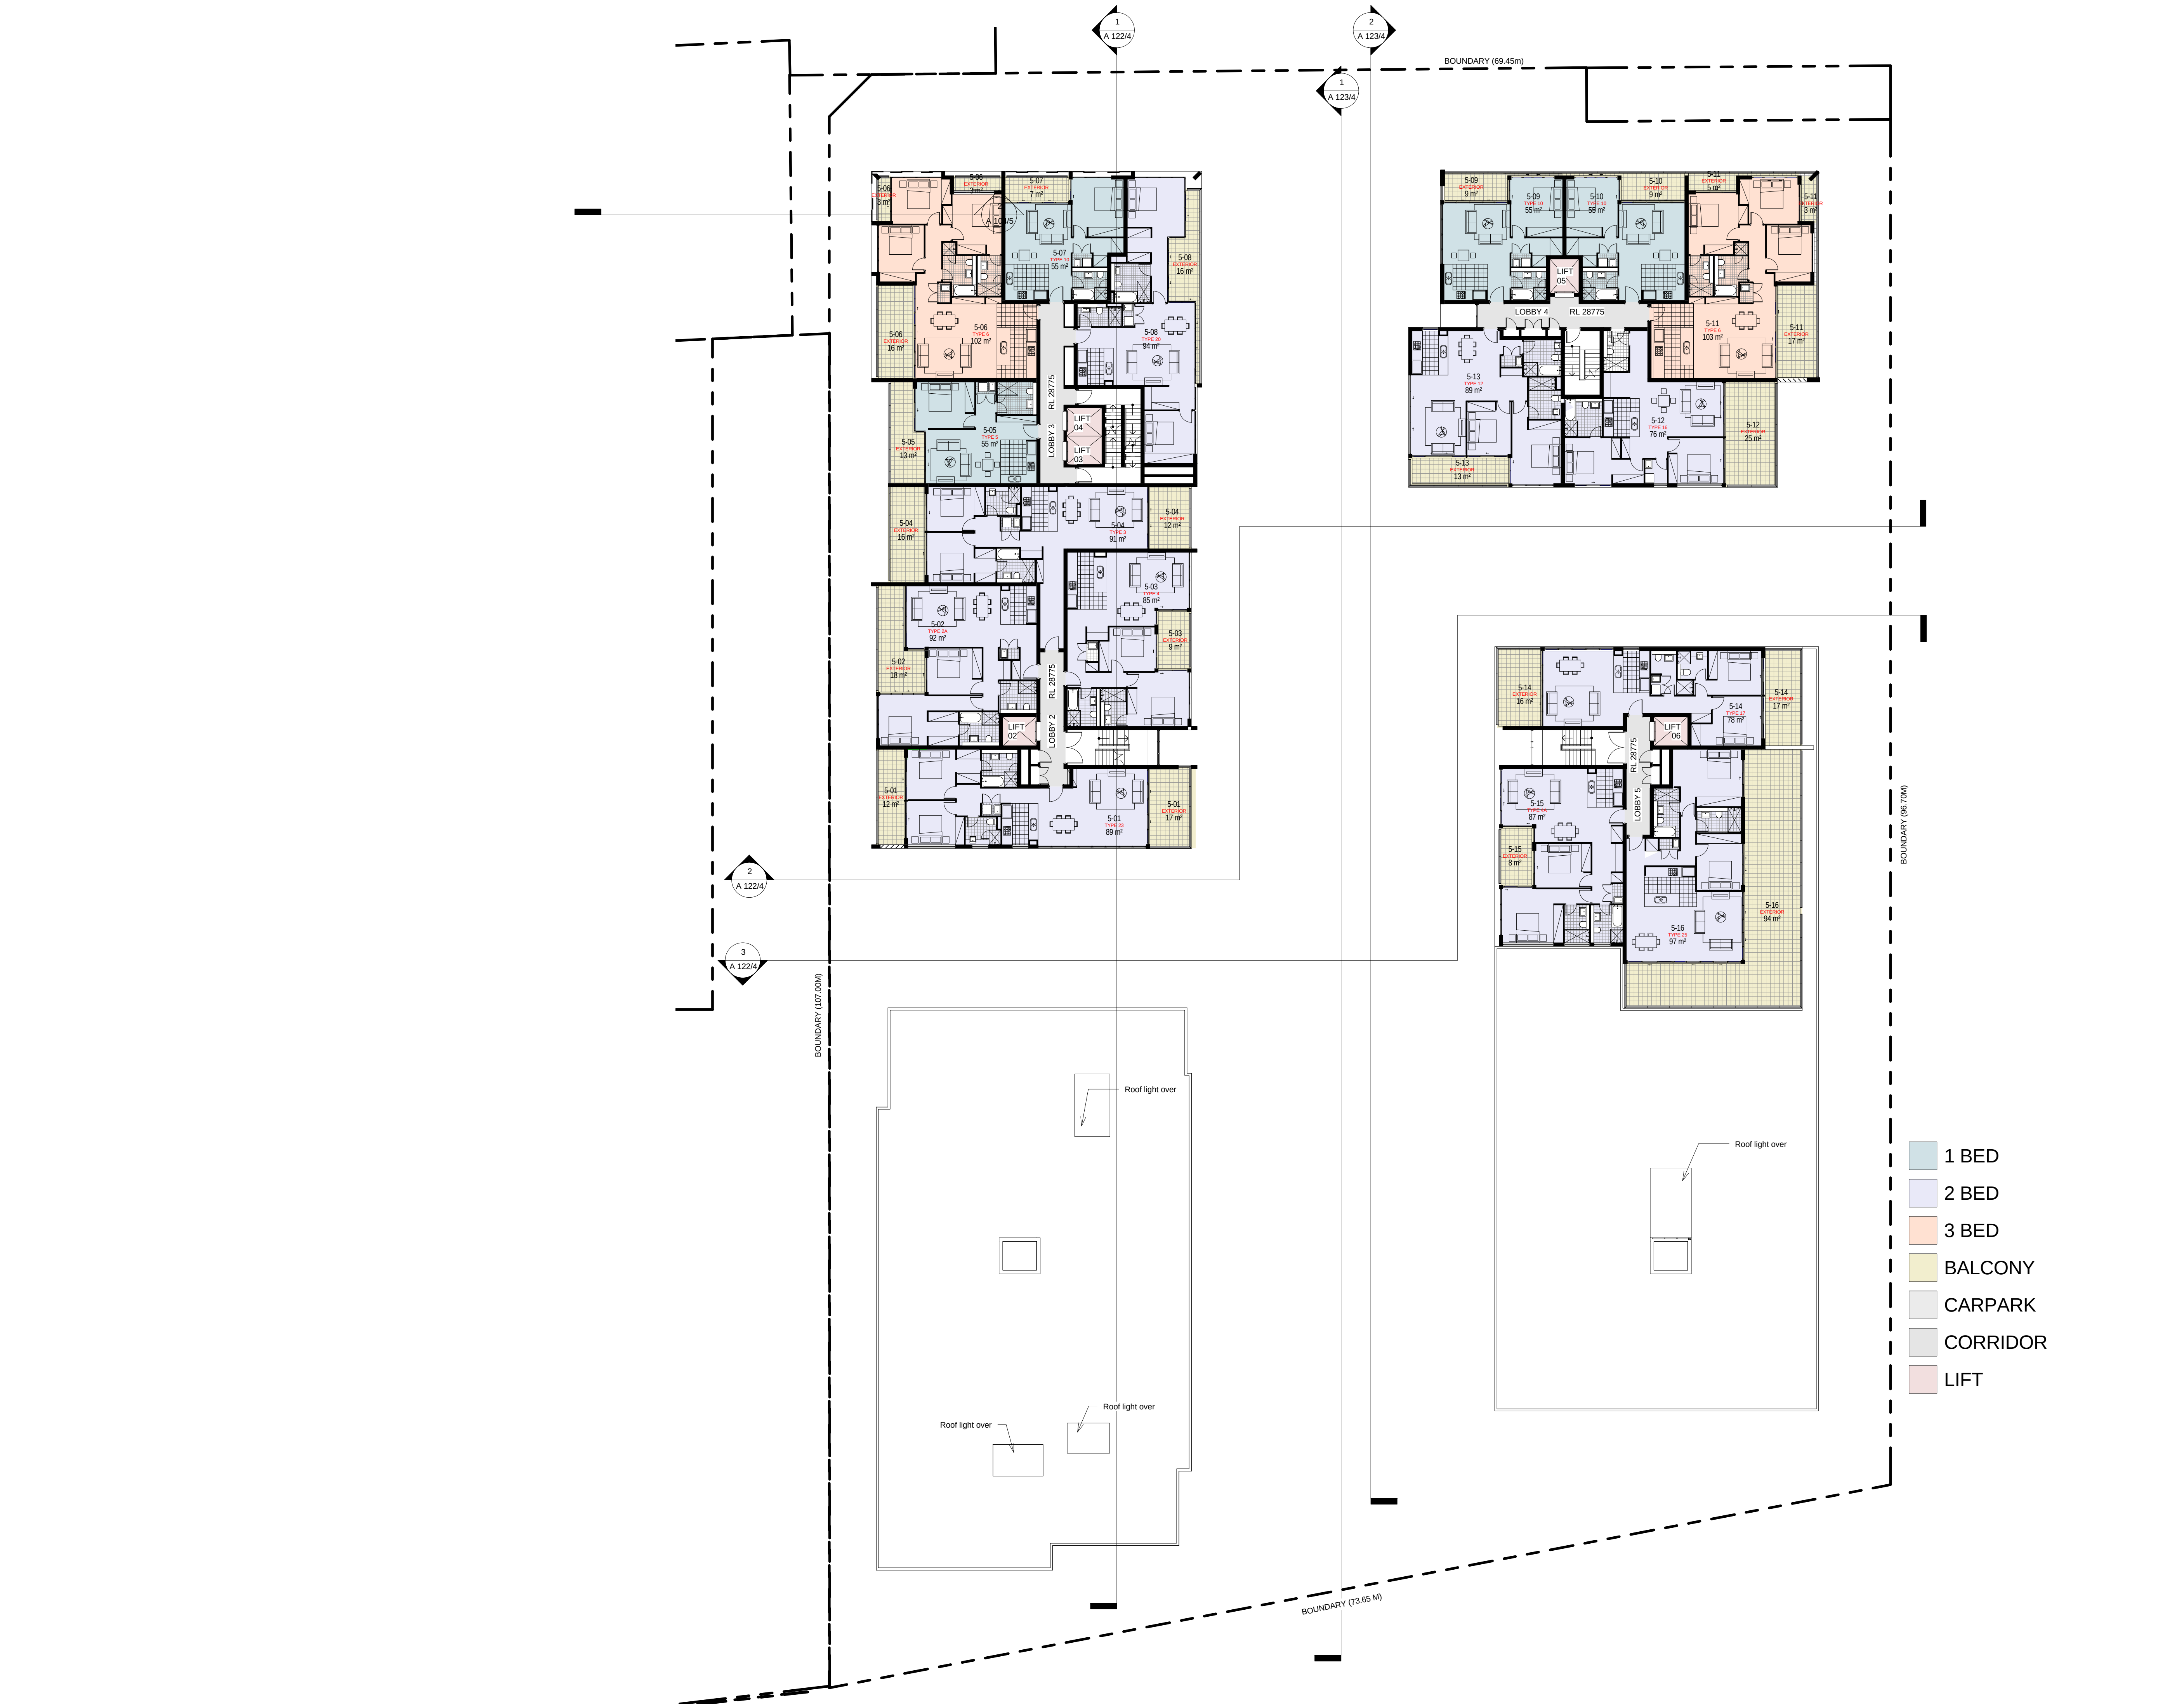

- 1 BED
- 2 BED
- 3 BED
- BALCONY
- CARPARK
- CORRIDOR
- LIFT

SCALE 1:200 @ B1

0 10 20M

PROJECT APPLICATION

ARCHITECT

ROBERTSON + MARKS

ground floor 11-17 buckingham st
sunny hills sydney australia 2010 www.marks.net.au
t 61 2 9319 4388 f 61 2 9319 7338 e mail@marks.net.au

NOM ARCH
DAVID MAYES 3190 JOHN RYAN 3181 BRIAN MANN 5975 ANDREW SCARVELIS

CLIENT

Structural Engineers

Hydraulic Engineer & Fire
Services Engineers

Mechanical, Electrical & Lift
Services Engineers

Landscape Architects

NOTES

Dimensions
Contractors to check all dimensions on site prior to commencing construction. Do not scale from this
drawing. Use given dimensions.
Copyright ©
This document is copyright. All rights reserved.

REVISIONS

Issue	Date	Description
1	2011/12/12	DA SUBMISSION
2	31.07.2012	ISSUED FOR DA SUBMISSION

By
AT
LJ

Issue Date Description

KEY PLAN




Building Name : STAGE 1 PROJECT APPLICATION (MP 09_0219)
Drawing Title : LEVEL 5 FLOORPLAN

Scale : 1 : 200 @ B1
Date : 31st JULY 2012
Job Number : 10068-2
Drawn : DA

Drawing Number
A 109/2

Authorised by : IF

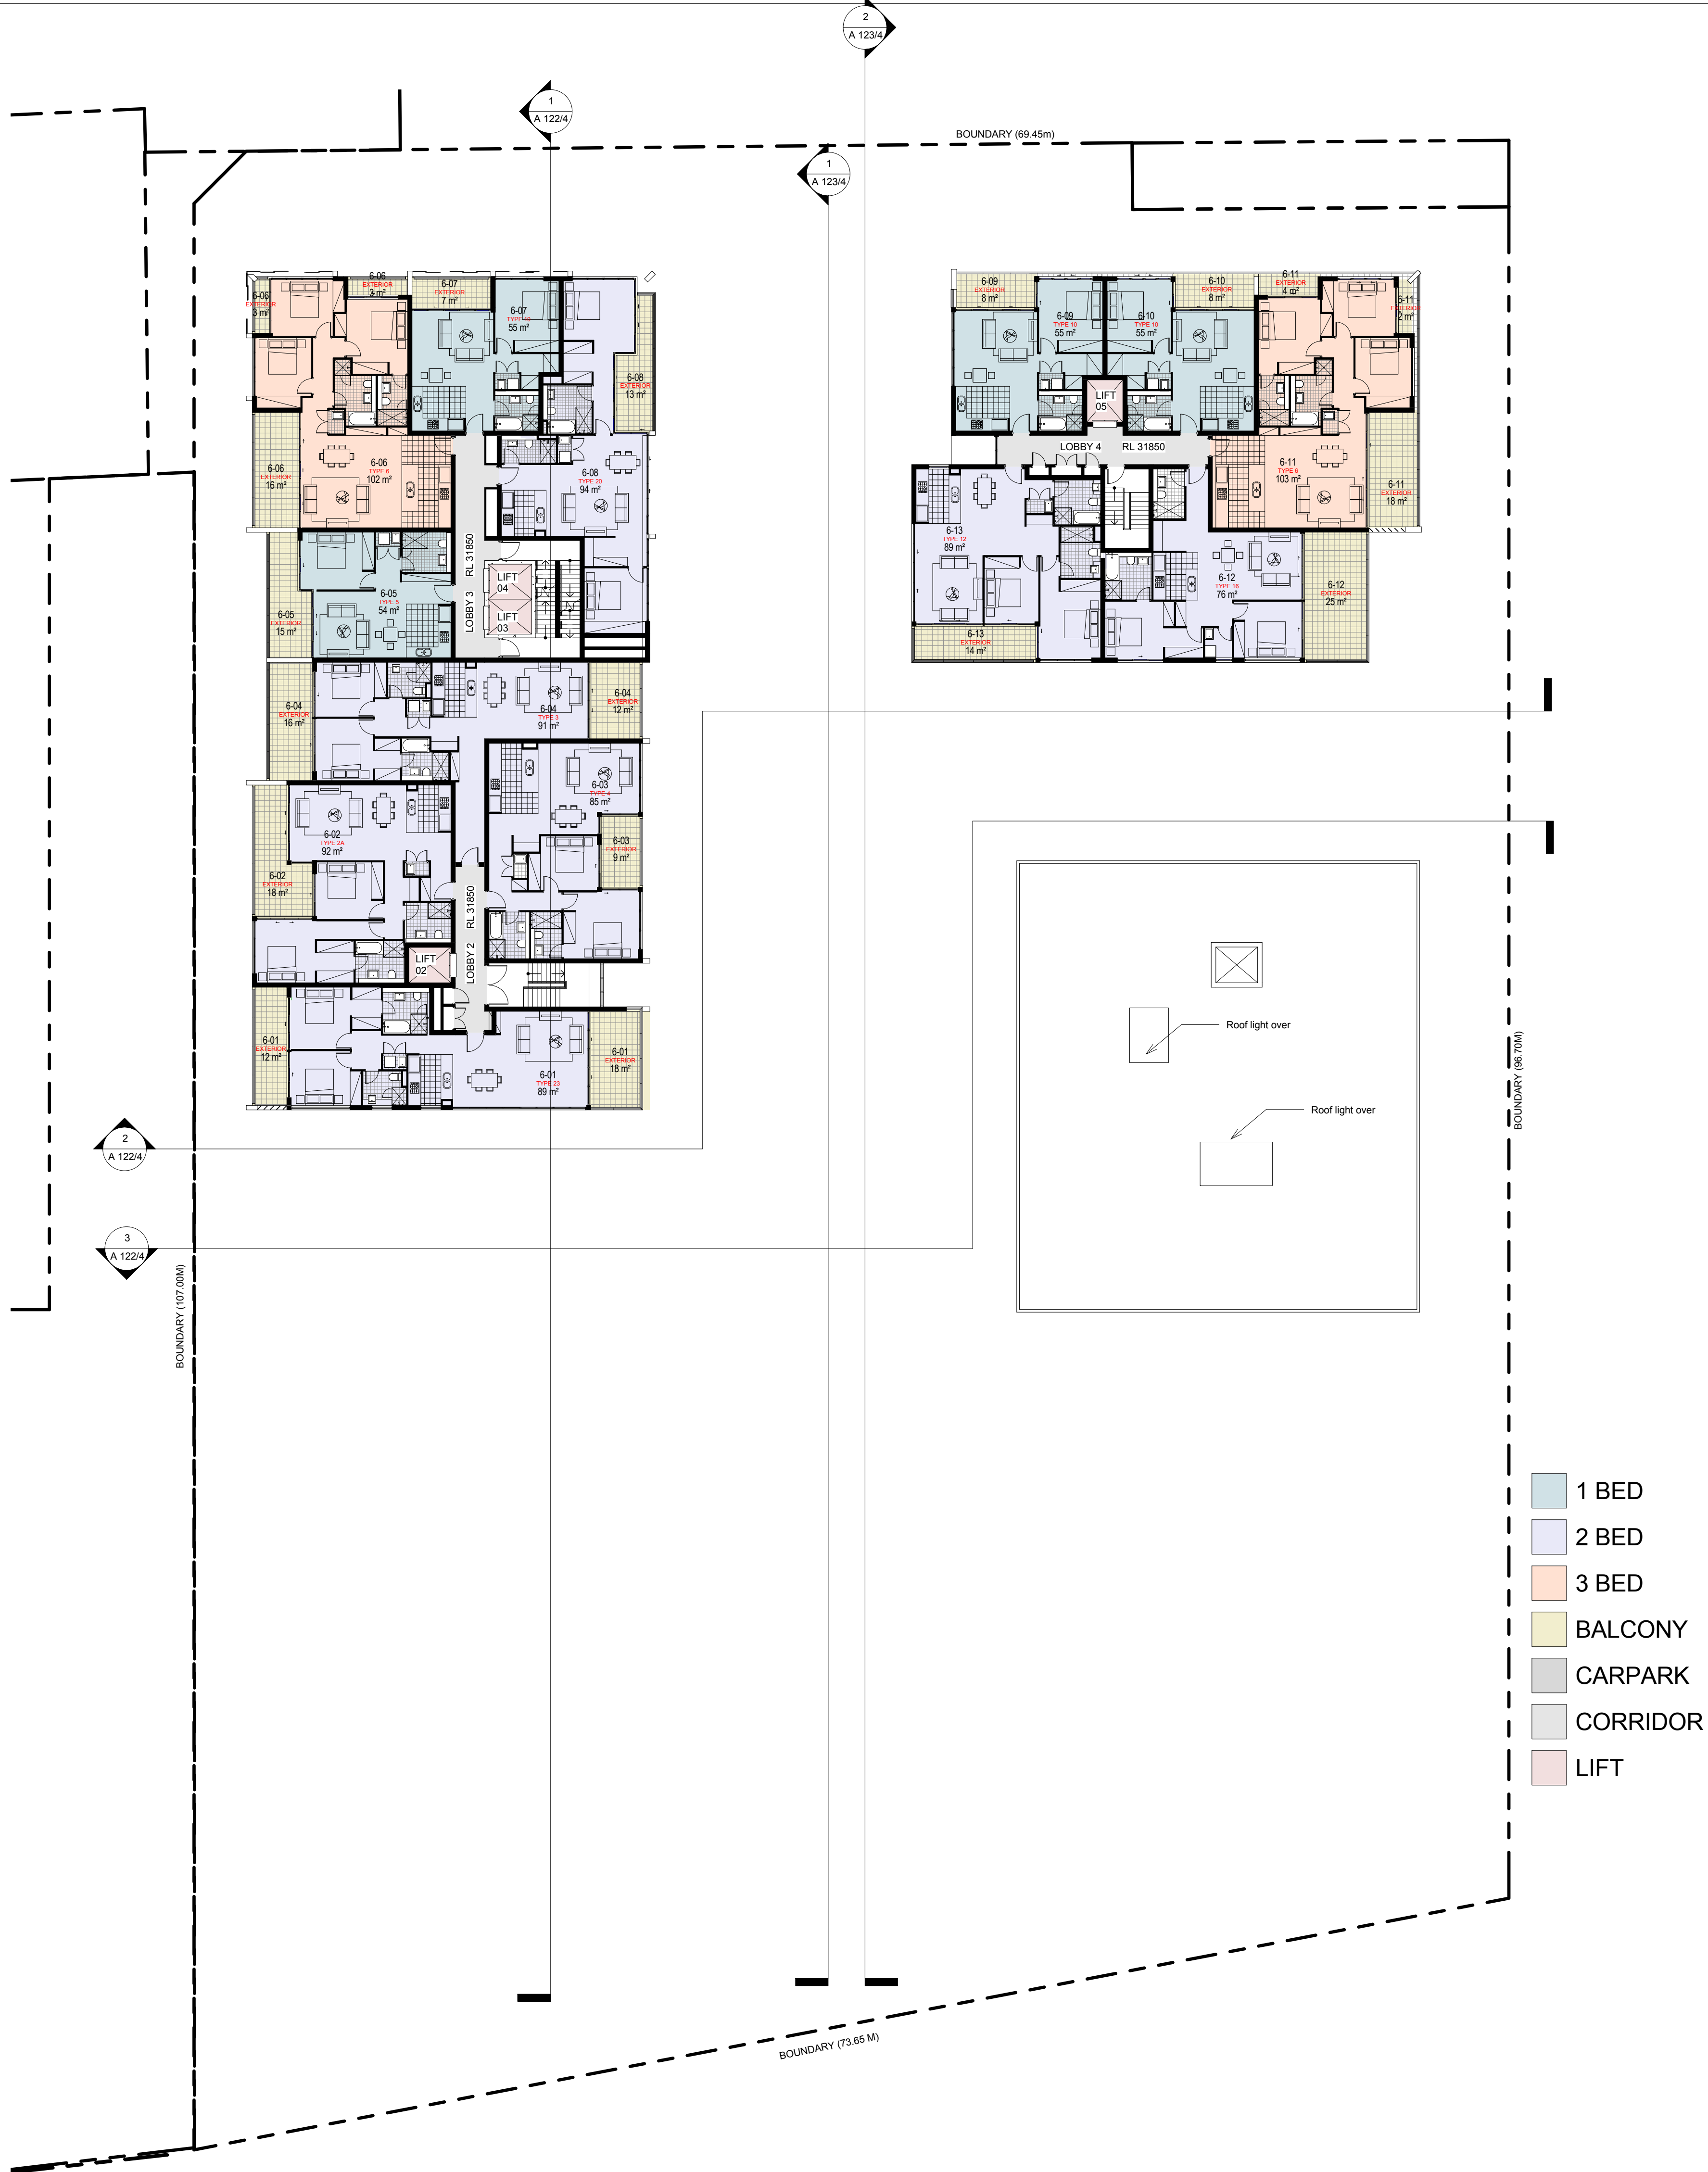

- 1 BED
- 2 BED
- 3 BED
- BALCONY
- CARPARK
- CORRIDOR
- LIFT

SCALE 1:200 @ B1
0 10 20M
PROJECT APPLICATION

ARCHITECT

ROBERTSON+MARKS

ground floor 11-17 buckingham st
sunny hills sydney australia 2010 www.marks.net.au
t 61 2 9319 4388 f 61 2 9319 7338 e mail@marks.net.au

NOW ARCH.
DAVID MAYES 3190 JOHN RYAN 3181 BRIAN MANN 5975 ANDREW SCARVELIS

CLIENT

Structural Engineers

Hydraulic Engineer & Fire
Services Engineers

Mechanical, Electrical & Lift
Services Engineers

Landscape Architects

NOTES

Dimensions
Contractors to check all dimensions on site prior to commencing construction. Do not scale from this
drawing. Use given dimensions.
Copyright ©
This document is copyright. All rights reserved.

REVISIONS

Issue	Date	Description
1	2011/12/12	DA SUBMISSION
2	31.07.2012	ISSUED FOR DA SUBMISSION

By
AT
LJ

Issue Date Description

KEY PLAN



Building Name : STAGE 1 PROJECT APPLICATION (MP 09_0219)
Drawing Title : LEVEL 6 FLOORPLAN

Scale : 1 : 200 @ B1
Date : 31st JULY 2012
Job Number : 10068-2
Drawn : DA

Drawing Number
A 110/2

Authorised by : IF



SCALE 1:200 @ B1

0 10 20M

PROJECT APPLICATION

ARCHITECT

ROBERTSON + MARKS

ground floor 11-17 buckingham st
sunny hills sydney australia 2010 www.marks.net.au
t 61 2 9319 4388 f 61 2 9319 7338 e mail@marks.net.au

NOW ARCH
DAVID MAYES 3190 JOHN RYAN 3181 BRIAN MANN 5975 ANDREW SCARVELIS

CLIENT

Structural Engineers

Mechanical, Electrical & Lift
Services Engineers

Hydraulic Engineer & Fire
Services Engineers

Landscape Architects

NOTES

Dimensions
Contractors to check all dimensions on site prior to commencing construction. Do not scale from this
drawing. Use given dimensions.
Copyright ©
This document is copyright. All rights reserved.

REVISIONS

Issue	Date	Description
1	2011/12/12	DA SUBMISSION
2	31.07.2012	ISSUED FOR DA SUBMISSION

By

AT

LJ

Issue Date Description

KEY PLAN



Building Name : STAGE 1 PROJECT APPLICATION (MP 09_0219)



Drawing Title : LEVEL 7 FLOORPLAN

Scale : 1 : 200 @ B1
Date : 31st JULY 2012
Job Number : 10068-2
Drawn : DA

Drawing Number

A 111/2

Authorised by : IF

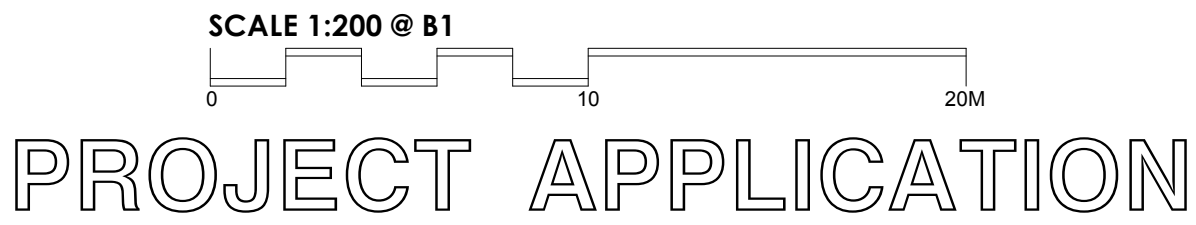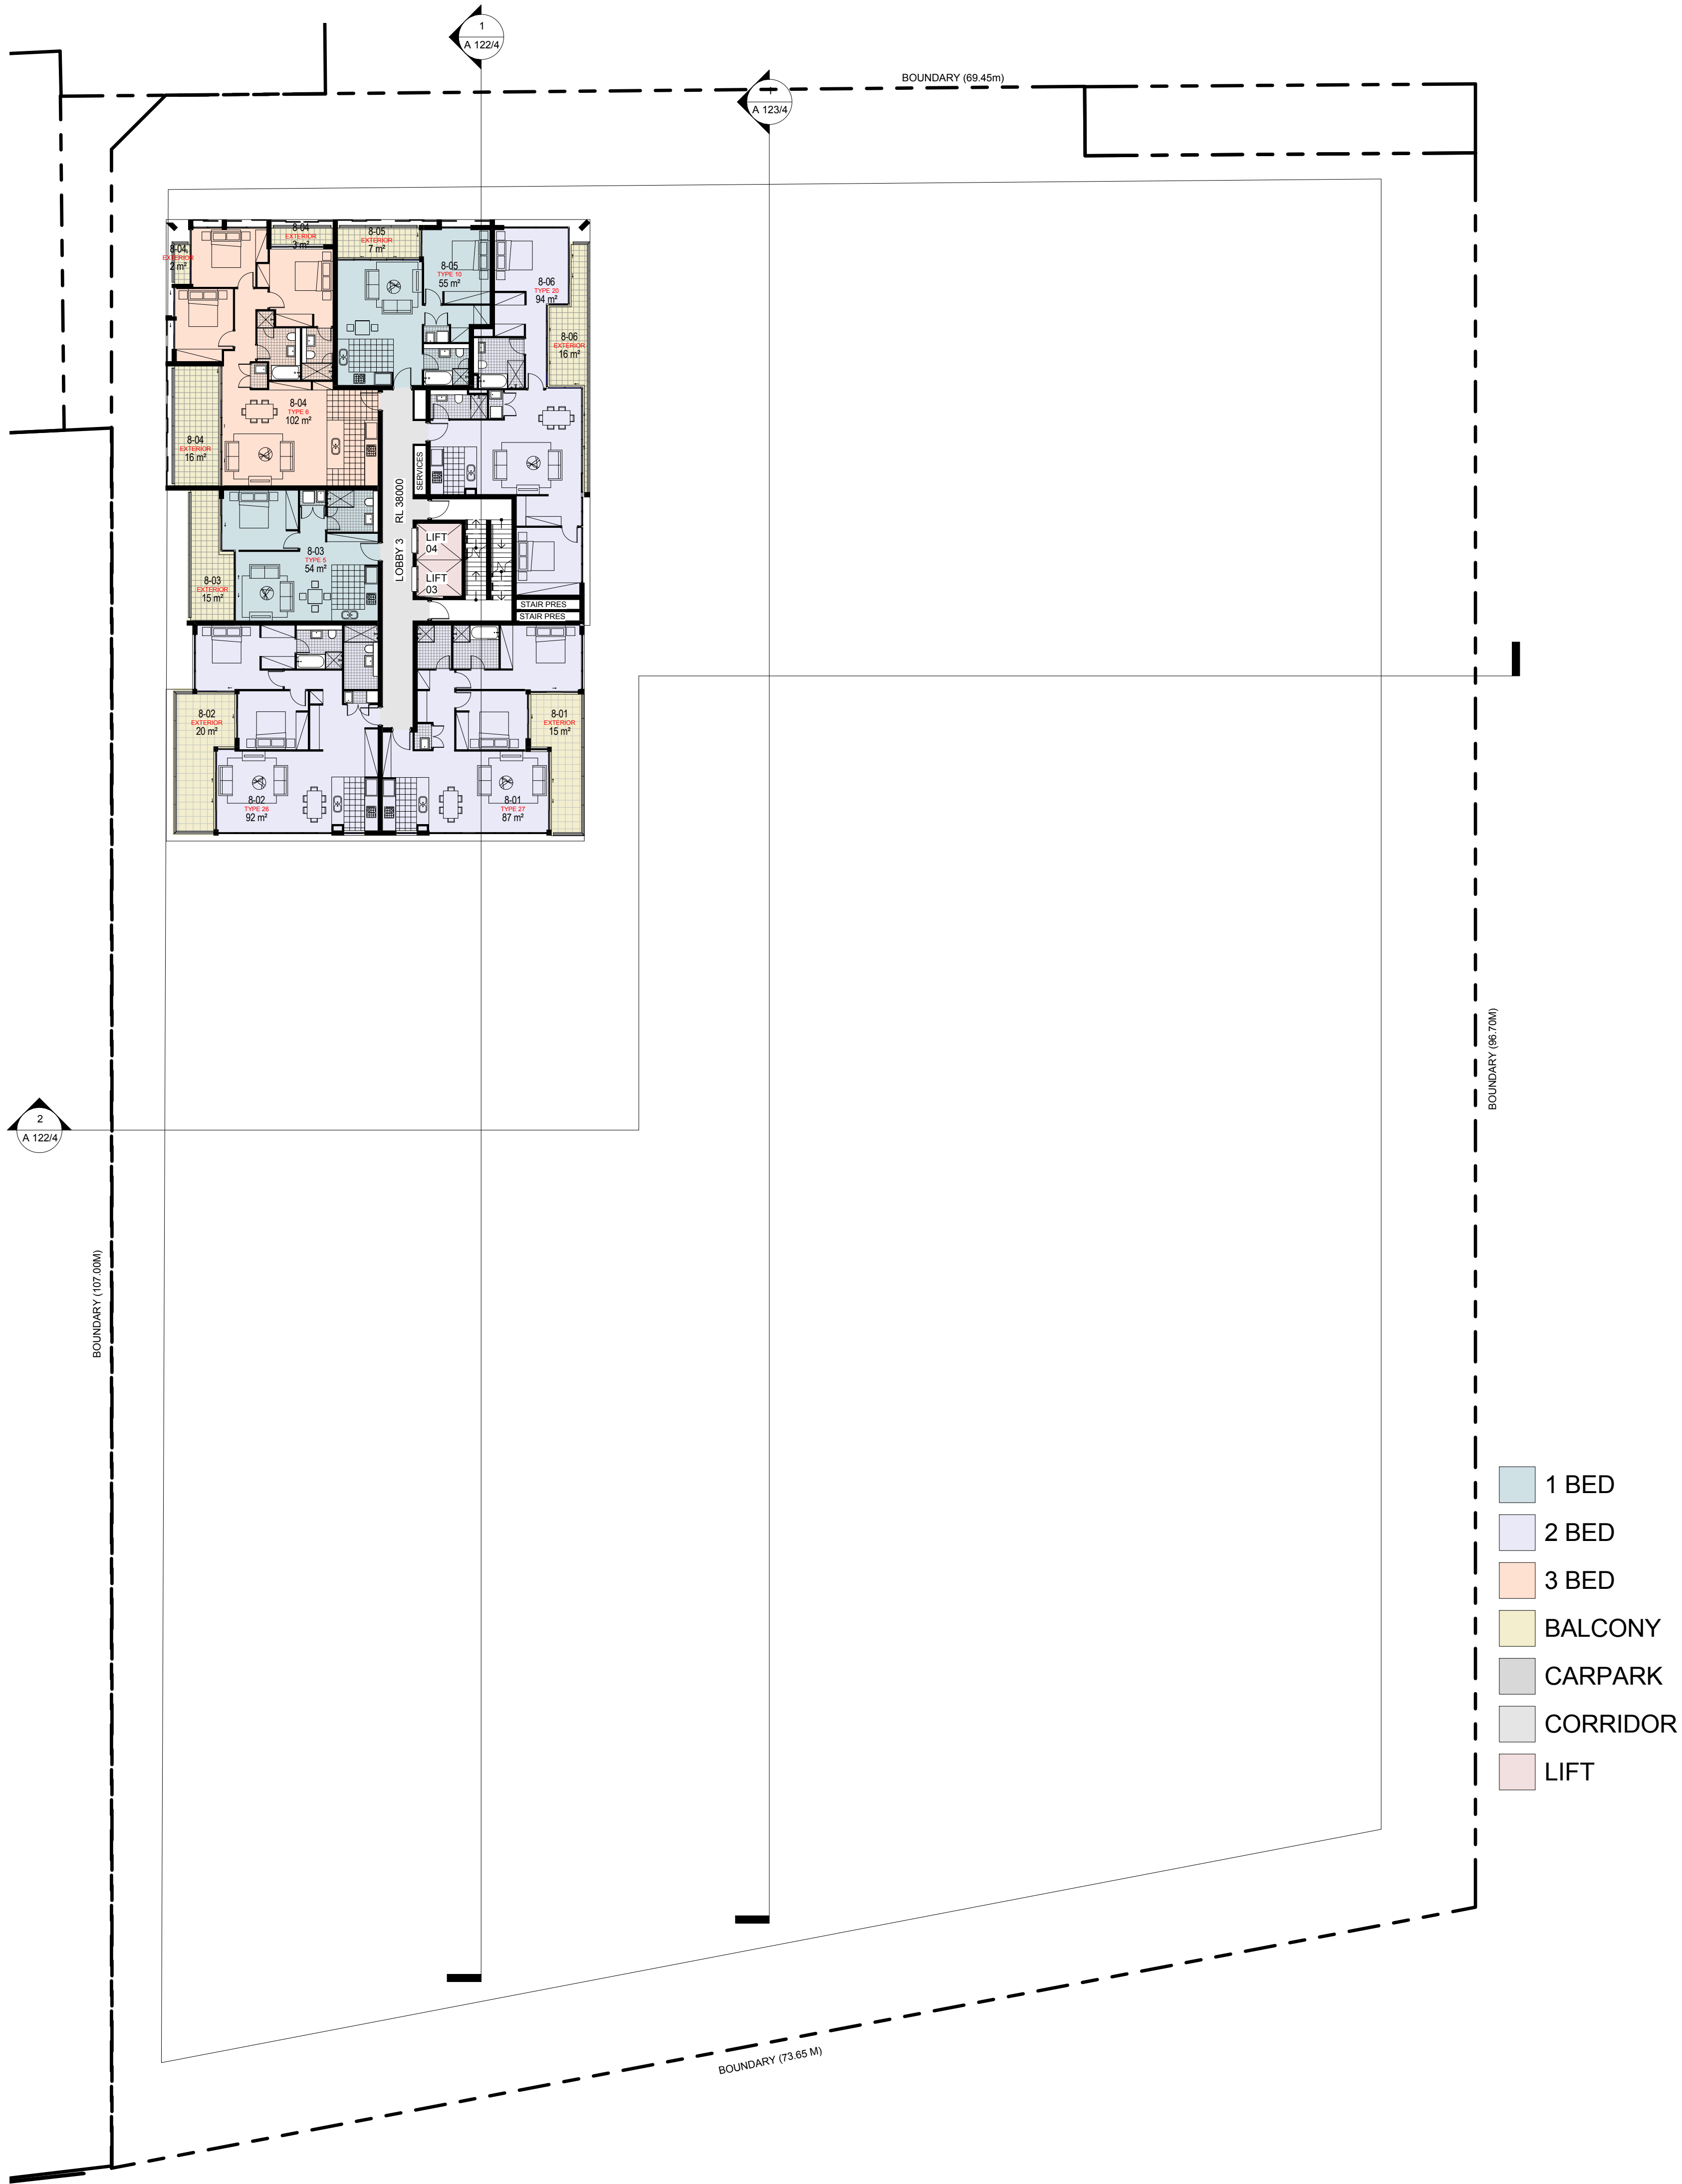

ARCHITECT

ROBERTSON + MARKS

ground floor 11-17 buckingham st
sunny hills sydney australia 2010 www.marks.net.au
t 61 2 9319 4388 f 61 2 9319 7338 e mail@marks.net.au

NOW ARCH.
DAVID MAYES 3190 JOHN RYAN 3181 BRIAN MANN 5975 ANDREW SCARVELIS

CLIENT

Structural Engineers

Hydraulic Engineer & Fire
Services Engineers

Mechanical, Electrical & Lift
Services Engineers

Landscape Architects

NOTES

Dimensions
Contractors to check all dimensions on site prior to commencing construction. Do not scale from this drawing. Use given dimensions.
Copyright ©
This document is copyright. All rights reserved.

REVISIONS

Issue	Date	Description
1	2011/12/12	DA SUBMISSION
2	31.07.2012	ISSUED FOR DA SUBMISSION

By

AT

LJ

KEY PLAN



North Point


Building Name : STAGE 1 PROJECT APPLICATION (MP 09_0219)
Drawing Title : LEVEL 8 PLAN

Scale : 1 : 200 @ B1
Date : 31st JULY 2012
Job Number : 10068-2
Drawn : DA

Drawing Number

A 112/2

Authorised by : IF

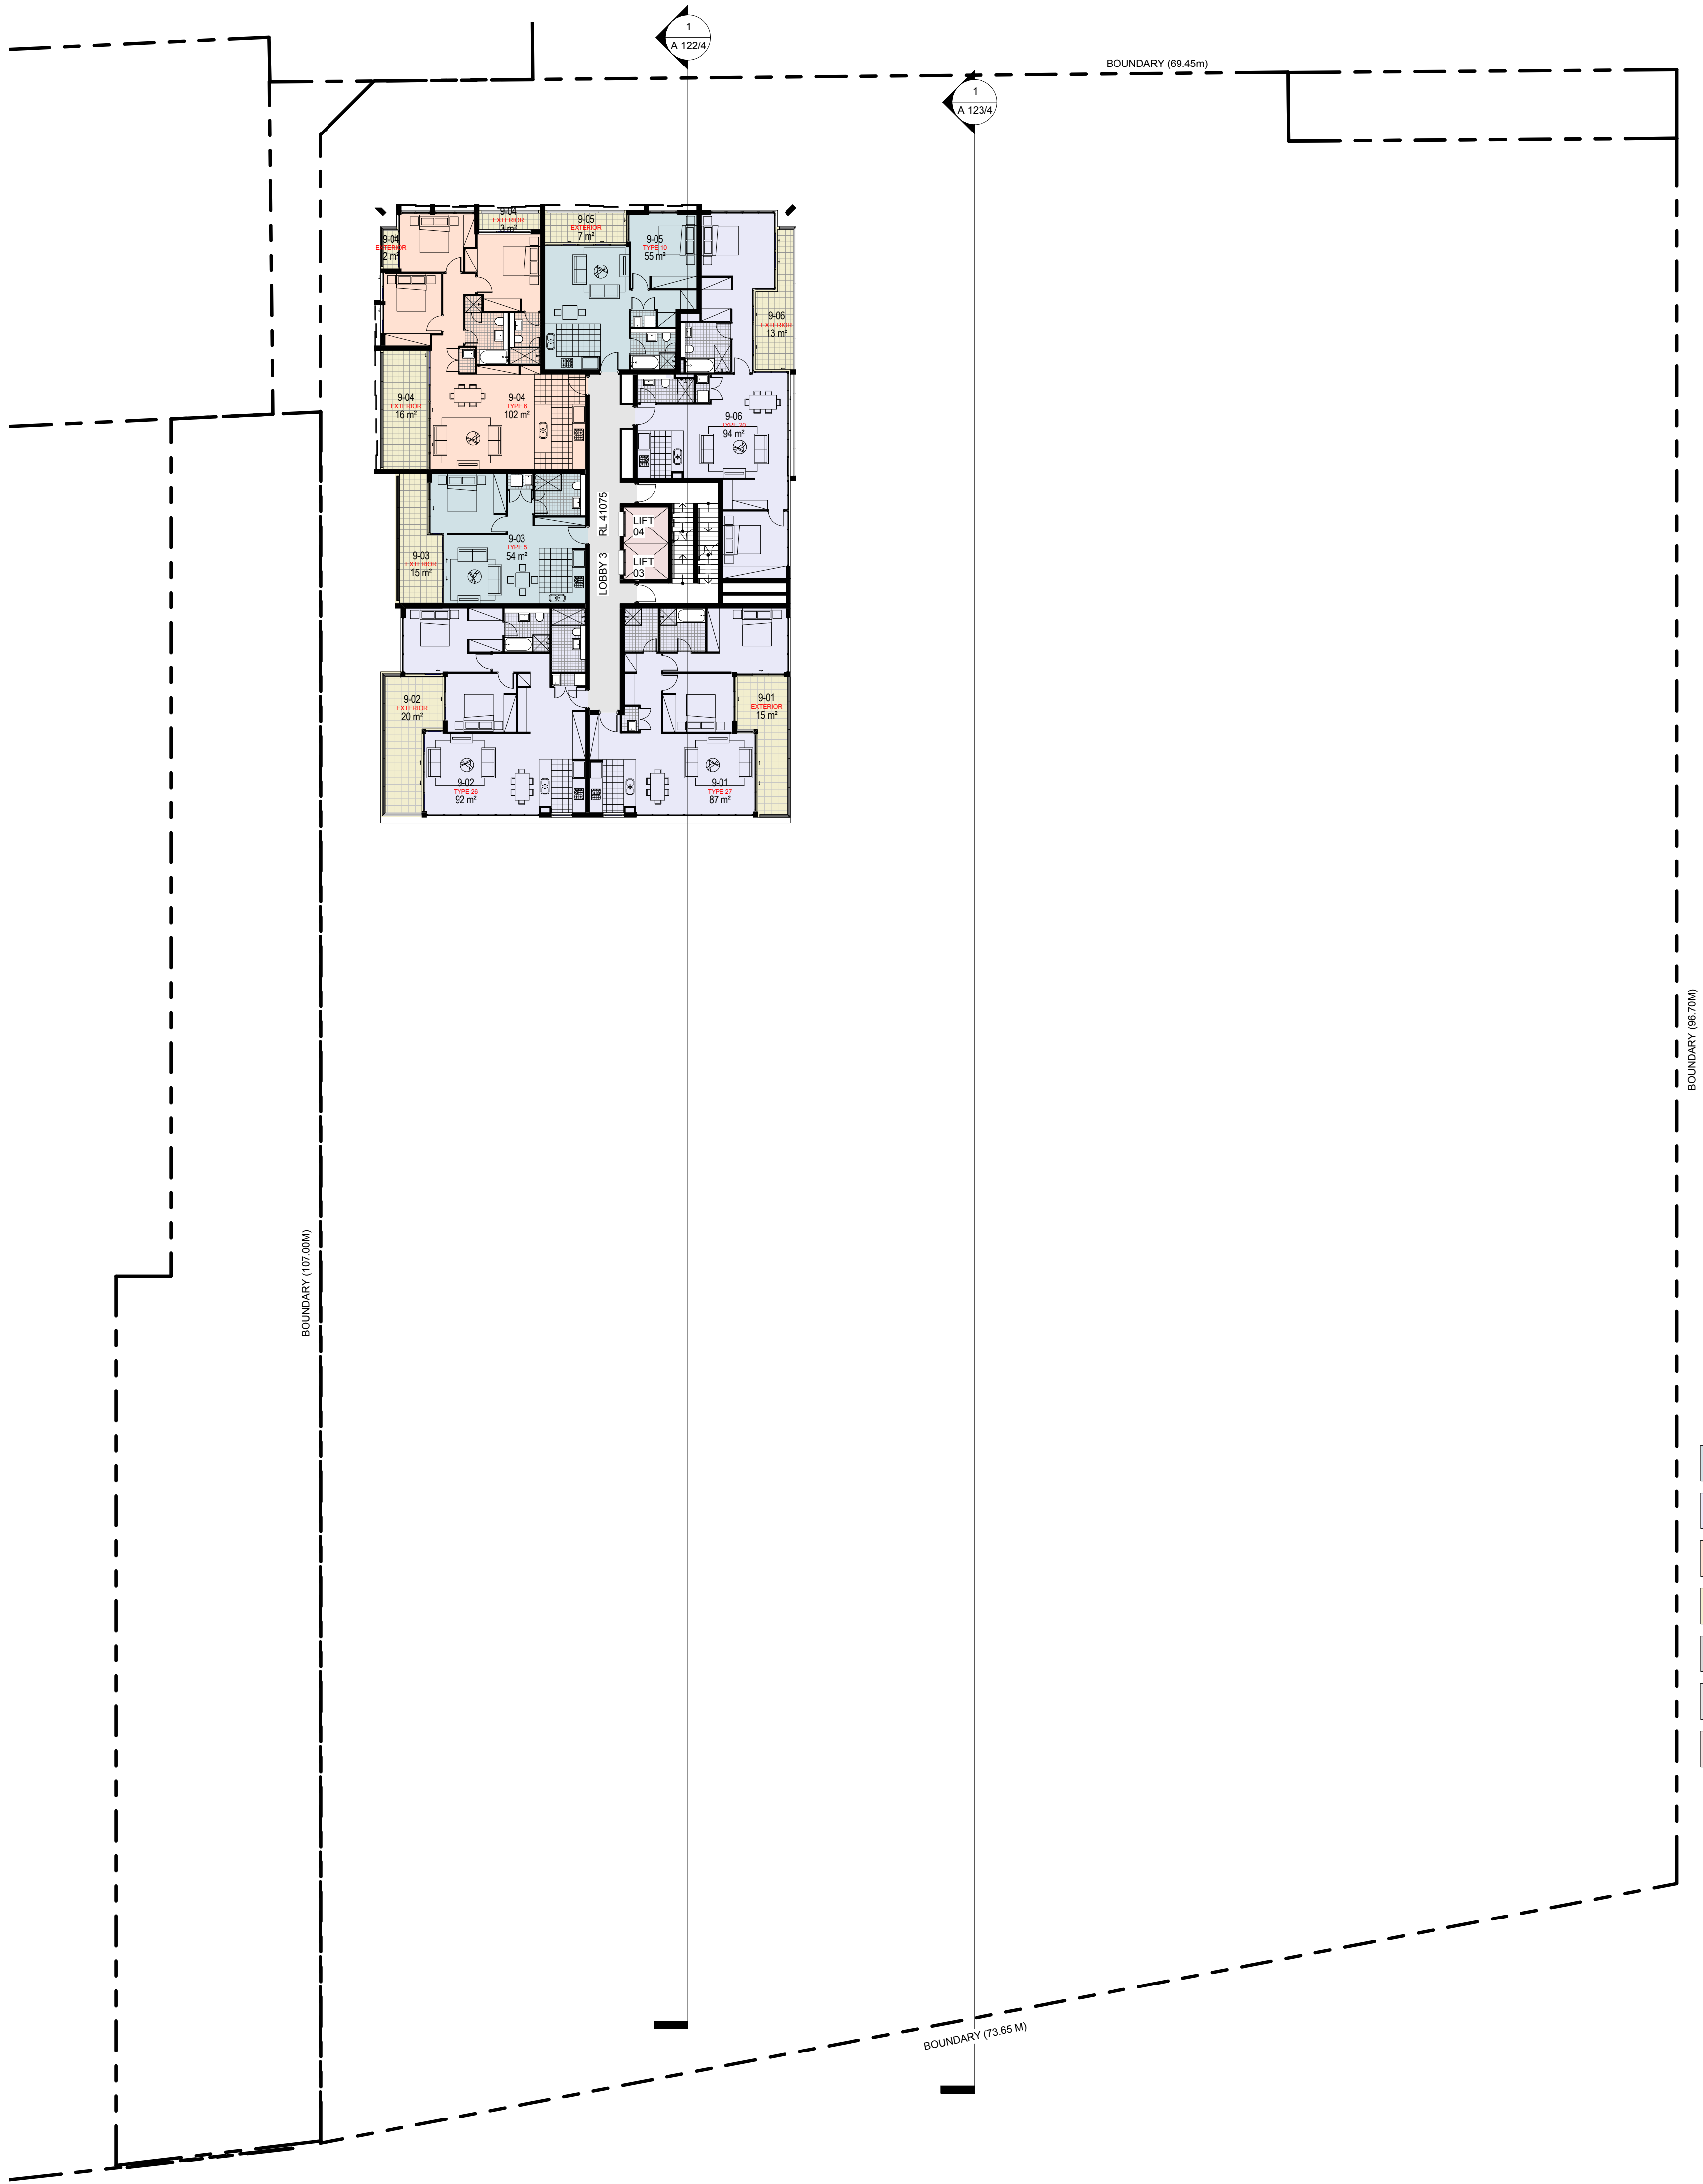

- 1 BED
- 2 BED
- 3 BED
- BALCONY
- CARPARK
- CORRIDOR
- LIFT

PROJECT APPLICATION

ARCHITECT

ROBERTSON + MARKS

ground floor 11-17 buckingham st
sunny hills sydney australia 2010
t 61 2 9319 4388 f 61 2 9319 7338 e mail@marks.net.au

NOW ARCH
DAVID MAYES 3190 JOHN RYAN 3181 BRIAN MANN 5975 ANDREW SCARVELIS

CLIENT

Structural Engineers

Mechanical, Electrical & Lift
Services Engineers

Hydraulic Engineer & Fire
Services Engineers

Landscape Architects

NOTES

Dimensions
Contractors to check all dimensions on site prior to commencing construction. Do not scale from this drawing. Use given dimensions.
Copyright ©
This document is copyright. All rights reserved.

REVISIONS

Issue	Date	Description
1	2011/12/12	DA SUBMISSION
2	31.07.2012	ISSUED FOR DA SUBMISSION

By
AT
LJ

Issue Date Description

KEY PLAN




Building Name : STAGE 1 PROJECT APPLICATION (MP 09_0219)
Drawing Title : LEVEL 9 PLAN

Scale : 1 : 200
Date : 31st JULY 2012
Job Number : 10068-2
Drawn : DA

Drawing Number
A 113/2

Authorised by : Approver

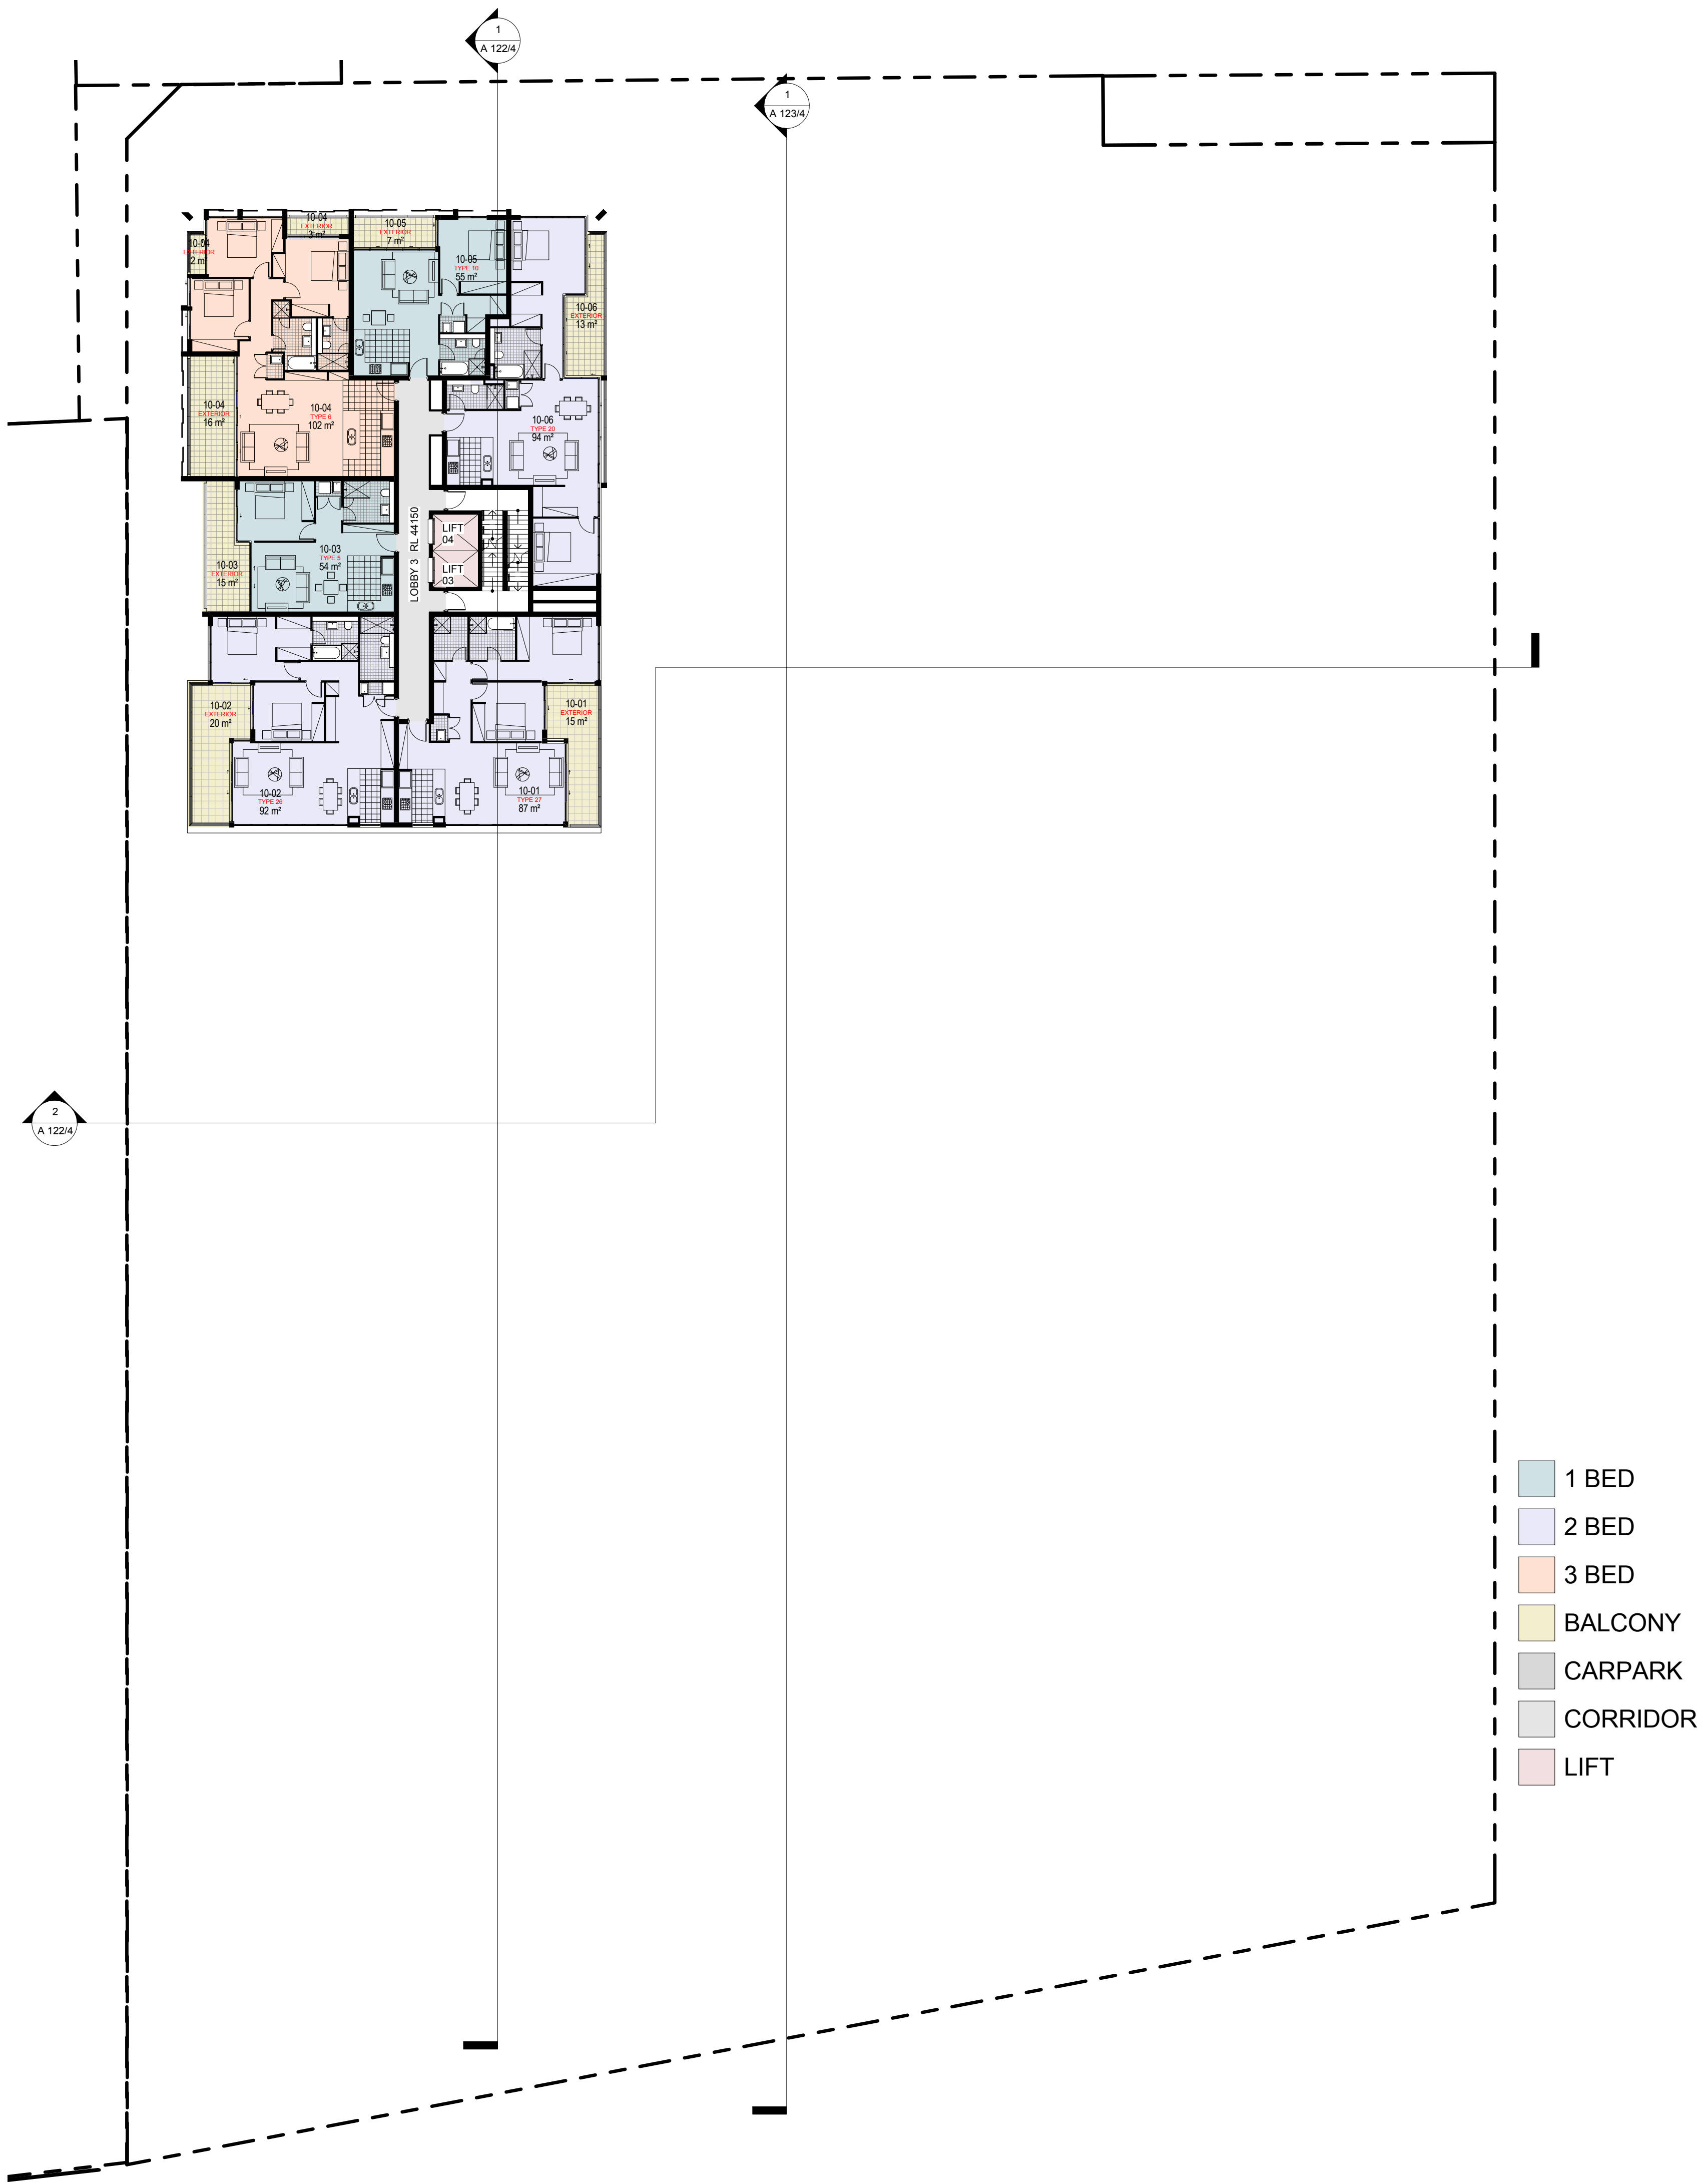

PROJECT APPLICATION

ARCHITECT

ROBERTSON + MARKS

ground floor 11-17 buckingham st
surry hills sydney australia 2010 www.marks.net.au
t 61 2 9319 4388 f 61 2 9319 7338 e mail@marks.net.au

NOW ARCH
DAVID MAYES 3190 JOHN RYAN 3181 BRIAN MANN 5975 ANDREW SCARVELIS

CLIENT

Structural Engineers

Hydraulic Engineer & Fire
Services Engineers

Mechanical, Electrical & Lift
Services Engineers

Landscape Architects

NOTES

Dimensions
Contractors to check all dimensions on site prior to commencing construction. Do not scale from this
drawing. Use given dimensions.
Copyright ©
This document is copyright. All rights reserved.

REVISIONS

Issue	Date	Description
1	2011/12/12	DA SUBMISSION
2	31.07.2012	ISSUED FOR DA SUBMISSION

By
AT
LJ

Issue Date Description

KEY PLAN



Building Name : STAGE 1 PROJECT APPLICATION (MP 09_0219)
Drawing Title : LEVEL 10 PLAN

Scale : 1 : 200
Date : 31st JULY 2012
Job Number : 10068-2
Drawn : DA

Drawing Number
A 114/2

Authorised by : Approver



- 1 BED
- 2 BED
- 3 BED
- BALCONY
- CARPARK
- CORRIDOR
- LIFT

PROJECT APPLICATION

ARCHITECT

ROBERTSON + MARKS

ground floor 11-17 buckingham st
surry hills sydney australia 2010 www.marks.net.au
t 61 2 9319 4388 f 61 2 9319 7338 e mail@marks.net.au

NOW ARCH
DAVID MAYES 3190 JOHN RYAN 3181 BRIAN MANN 5975 ANDREW SCARVELIS

CLIENT

Structural Engineers

Mechanical, Electrical & Lift
Services Engineers

Hydraulic Engineer & Fire
Services Engineers

Landscape Architects

NOTES

Dimensions
Contractors to check all dimensions on site prior to commencing construction. Do not scale from this
drawing. Use given dimensions.
Copyright ©
This document is copyright. All rights reserved.

REVISIONS

Issue	Date	Description
1	2011/12/12	DA SUBMISSION
2	31.07.2012	ISSUED FOR DA SUBMISSION

By
AT
LJ

Issue Date Description

KEY PLAN




Building Name : STAGE 1 PROJECT APPLICATION (MP 09_0219)
Drawing Title : LEVEL 11 PLAN

Scale : 1 : 200
Date : 31st JULY 2012
Job Number : 10068-2
Drawn : DA

Drawing Number
A 115/2

Authorised by : Approver

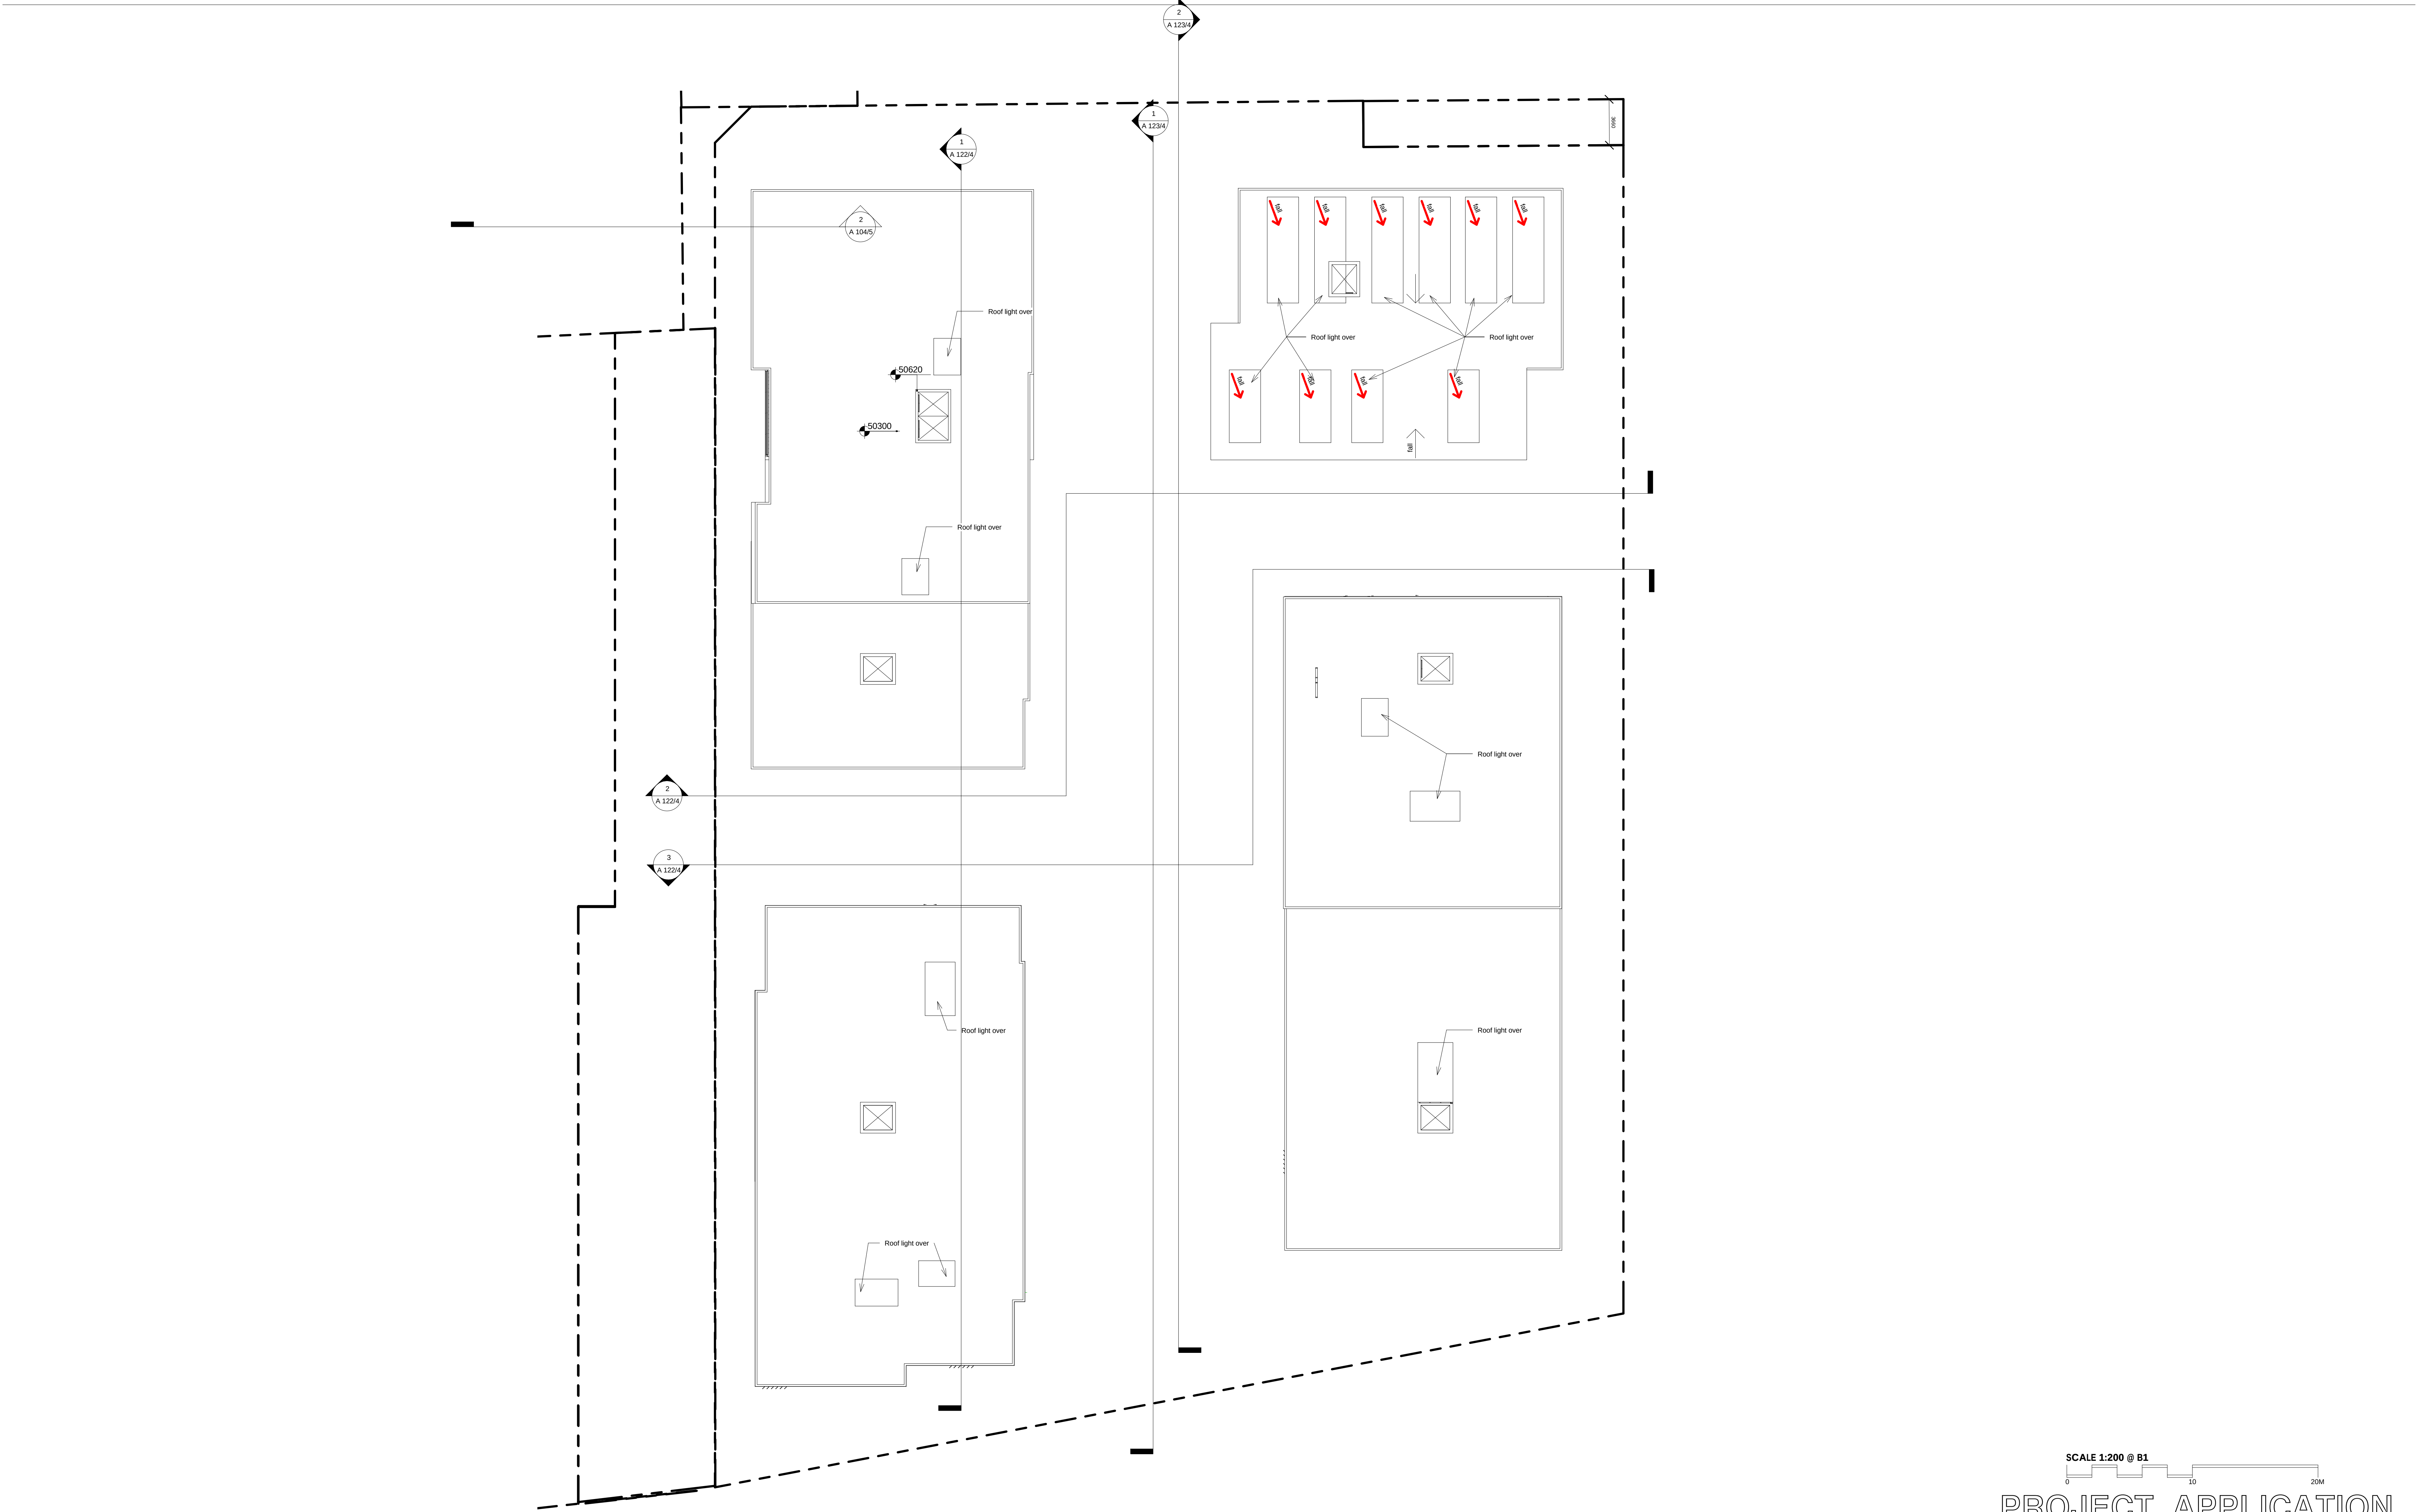

SCALE 1:200 @ B1

0 10 20M

PROJECT APPLICATION

ARCHITECT

ROBERTSON + MARKS

ground floor 11-17 buckingham st
sunny hills sydney australia 2010 www.marks.net.au
t 61 2 9319 4388 f 61 2 9319 7338 e mail@marks.net.au

NOM ARCH
DAVID MAYES 3190 JOHN RYAN 3181 BRIAN MANN 5975 ANDREW SCARVELIS

CLIENT

Structural Engineers

Hydraulic Engineer & Fire
Services Engineers

Mechanical, Electrical & Lift
Services Engineers

Landscape Architects

NOTES

Dimensions
Contractors to check all dimensions on site prior to commencing construction. Do not scale from this
drawing. Use given dimensions.
Copyright ©
This document is copyright. All rights reserved.

REVISIONS

Issue	Date	Description
1	2011/12/12	DA SUBMISSION
2	31.07.2012	ISSUED FOR DA SUBMISSION

By
AT
LJ

Issue Date Description

KEY PLAN




Building Name : STAGE 1 PROJECT APPLICATION (MP 09_0219)
Drawing Title : ROOF PLAN


Scale : 1 : 200 @ B1
Date : 31st JULY 2012
Job Number : 10068-2
Drawn : DA

Drawing Number
A 117/2

Authorised by : IF

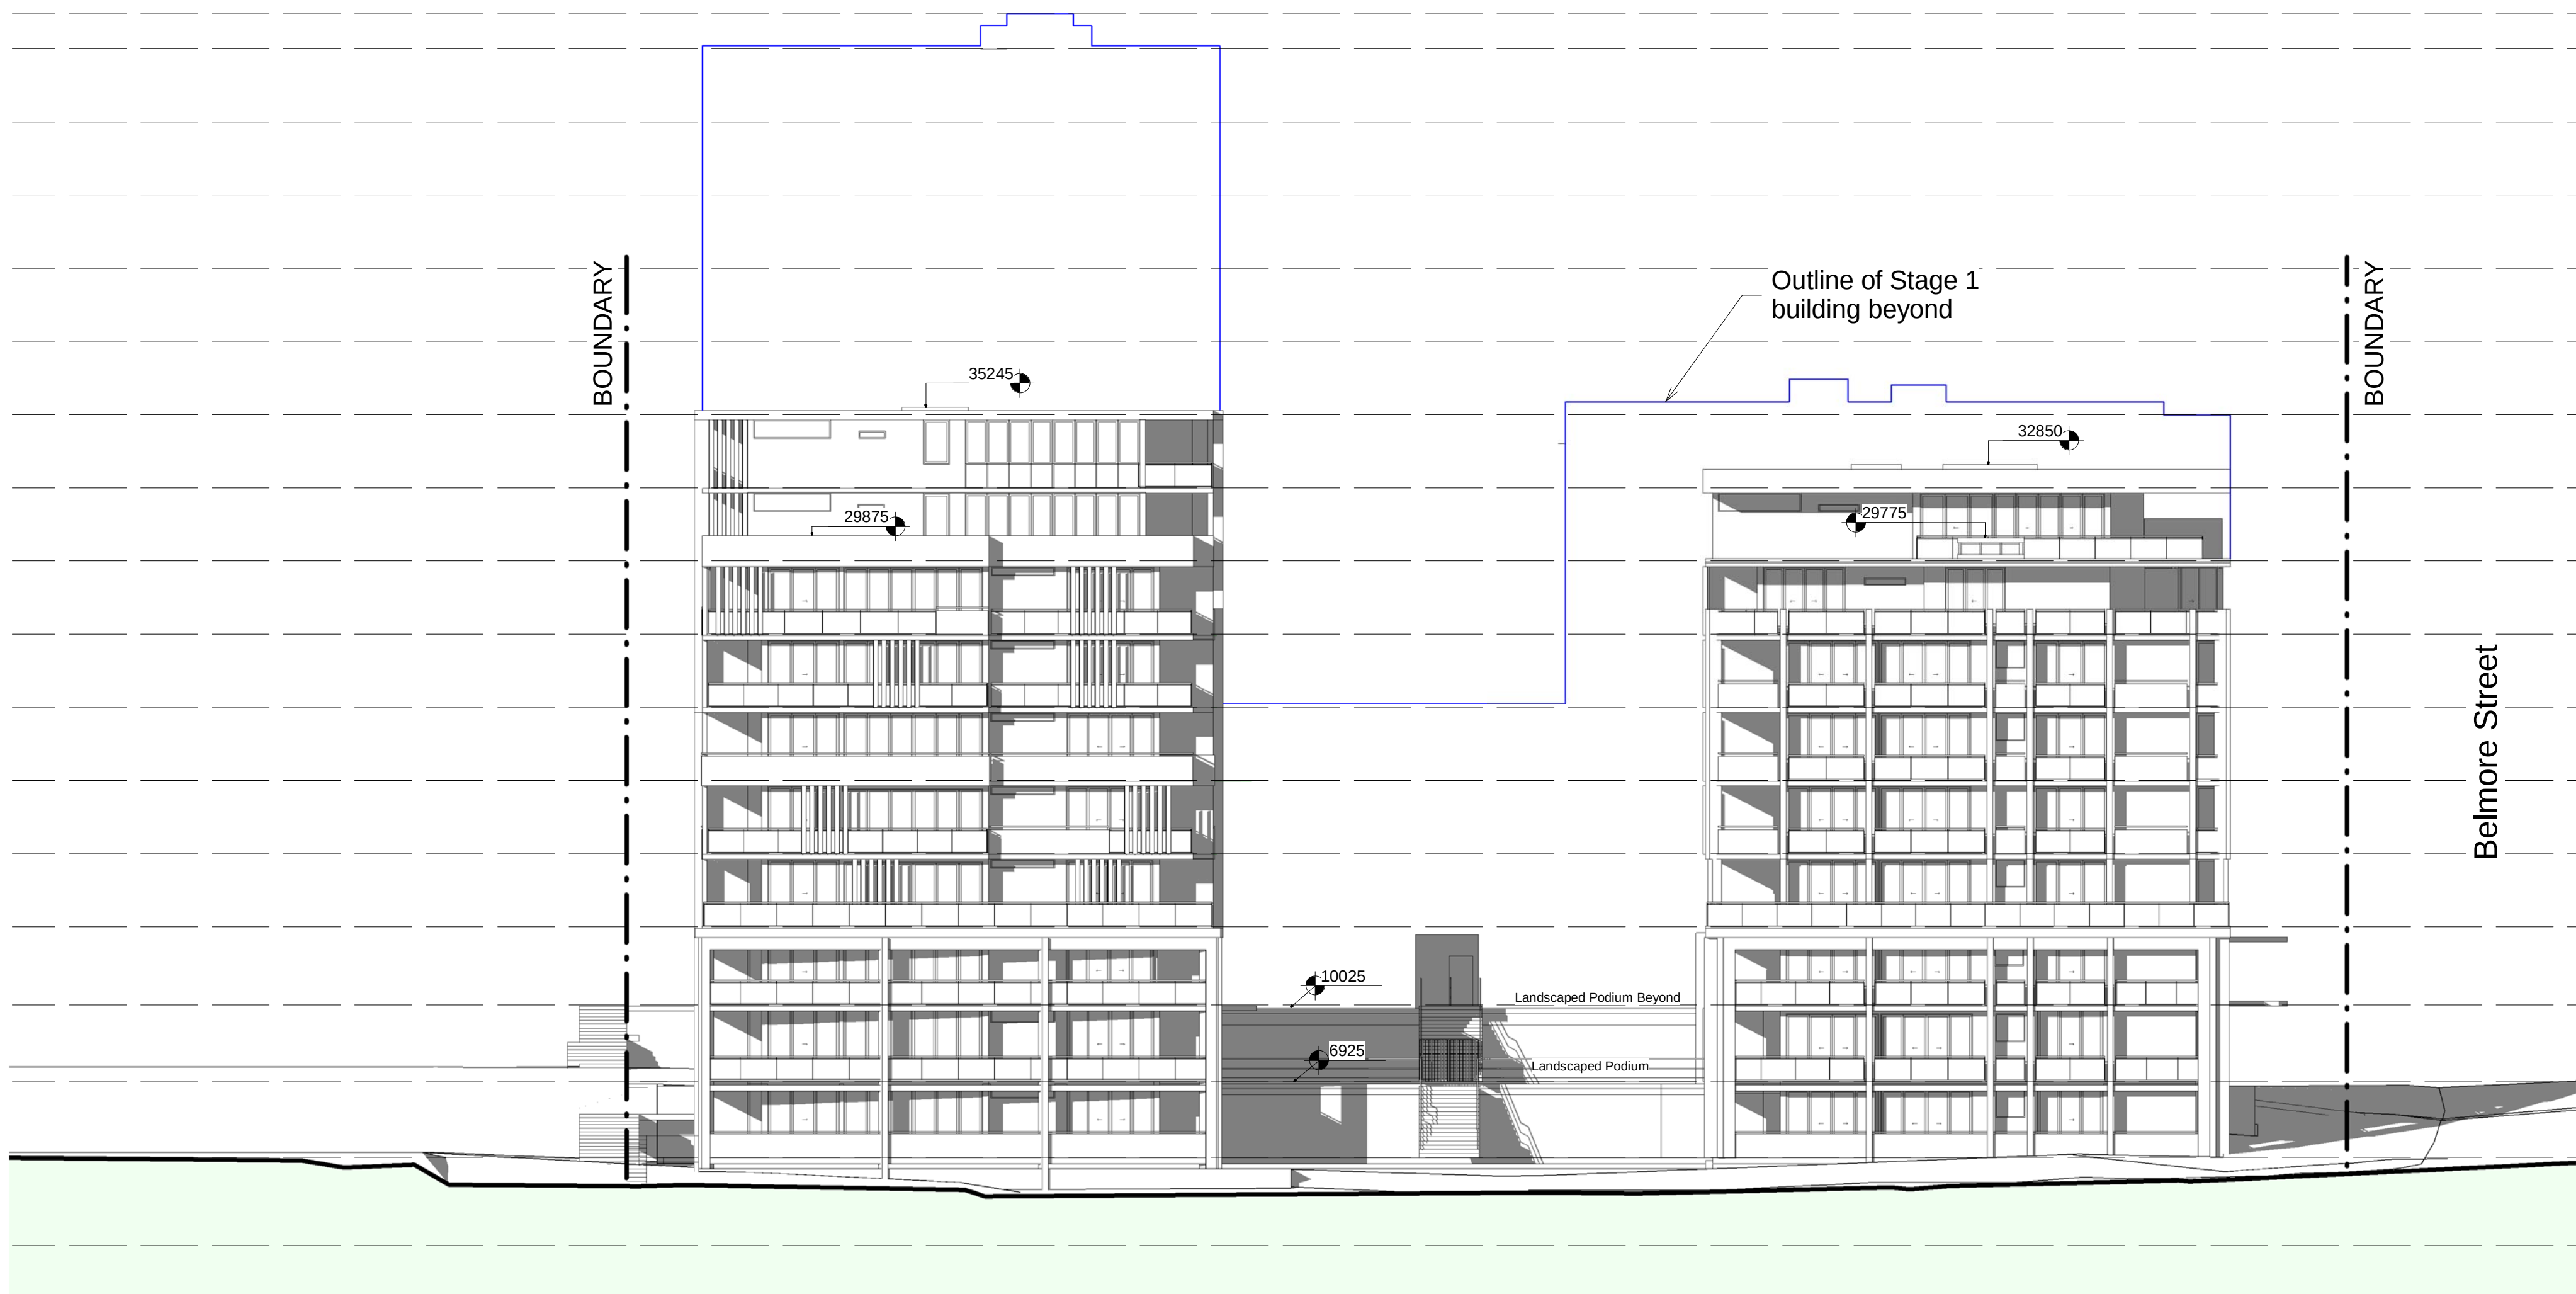

PARAPET	▽
Precinct 1 Level 11	▽
Precinct 1 Level 10	▽
Precinct 1 Level 9	▽
Precinct 1 Level 8	▽
Precinct 1 Level 7	▽
Precinct 1 Level 6	▽
Precinct 1 Level 5	▽
Precinct 1 Level 4	▽
Precinct 1 Level 3	▽
Precinct 1 Level 2	▽
Precinct 1 Level 1	▽
Precinct 1 Ground Floor	▽
Precinct 1 Lower Ground Floor	▽
Precinct 1 Upper Basement	▽
Precinct 1 Basement	▽
0.000	▽
RL 0	

 

PROJECT APPLICATION

ARCHITECT

ROBERTSON + MARKS

ground floor 11-17 buckingham st
sunny hills sydney australia 2010 www.marks.net.au
t 61 2 9319 4388 f 61 2 9319 7338 e mail@marks.net.au

NOM ARCH
DAVID MAYES 3190 JOHN RYAN 3181 BRIAN MANN 5975 ANDREW SCARVELIS

CLIENT

Structural Engineer

Hydraulic Engineer & Fire
Services Engineers

Mechanical, Electrical & Lift
Services Engineers

Landscape Architects

NOTES

Dimensions
Contractors to check all dimensions on site prior to commencing construction. Do not scale from this
drawing. Use given dimensions.
Copyright ©
This document is copyright. All rights reserved.

REVISIONS

Issue	Date	Description
1	2011/12/12	DA SUBMISSION
1	2011/12/12	DA SUBMISSION / Title Name Changed
3	2012/05/07	GENERAL SUBMISSION
4	31.07.2012	ISSUED FOR DA SUBMISSION

By

AT

AT

BF

LJ

Issue Date Description

KEY PLAN

North Point

Building Name : STAGE 1 PROJECT APPLICATION (MP 09_0219)




Drawing Title : ROTHESAY AVENUE ELEVATION

Scale : 1 : 200 @ B1
Date : 31st JULY 2012
Job Number : 10068-2
Drawn : DA

Drawing Number

A 118/4

Authorised by : IF

 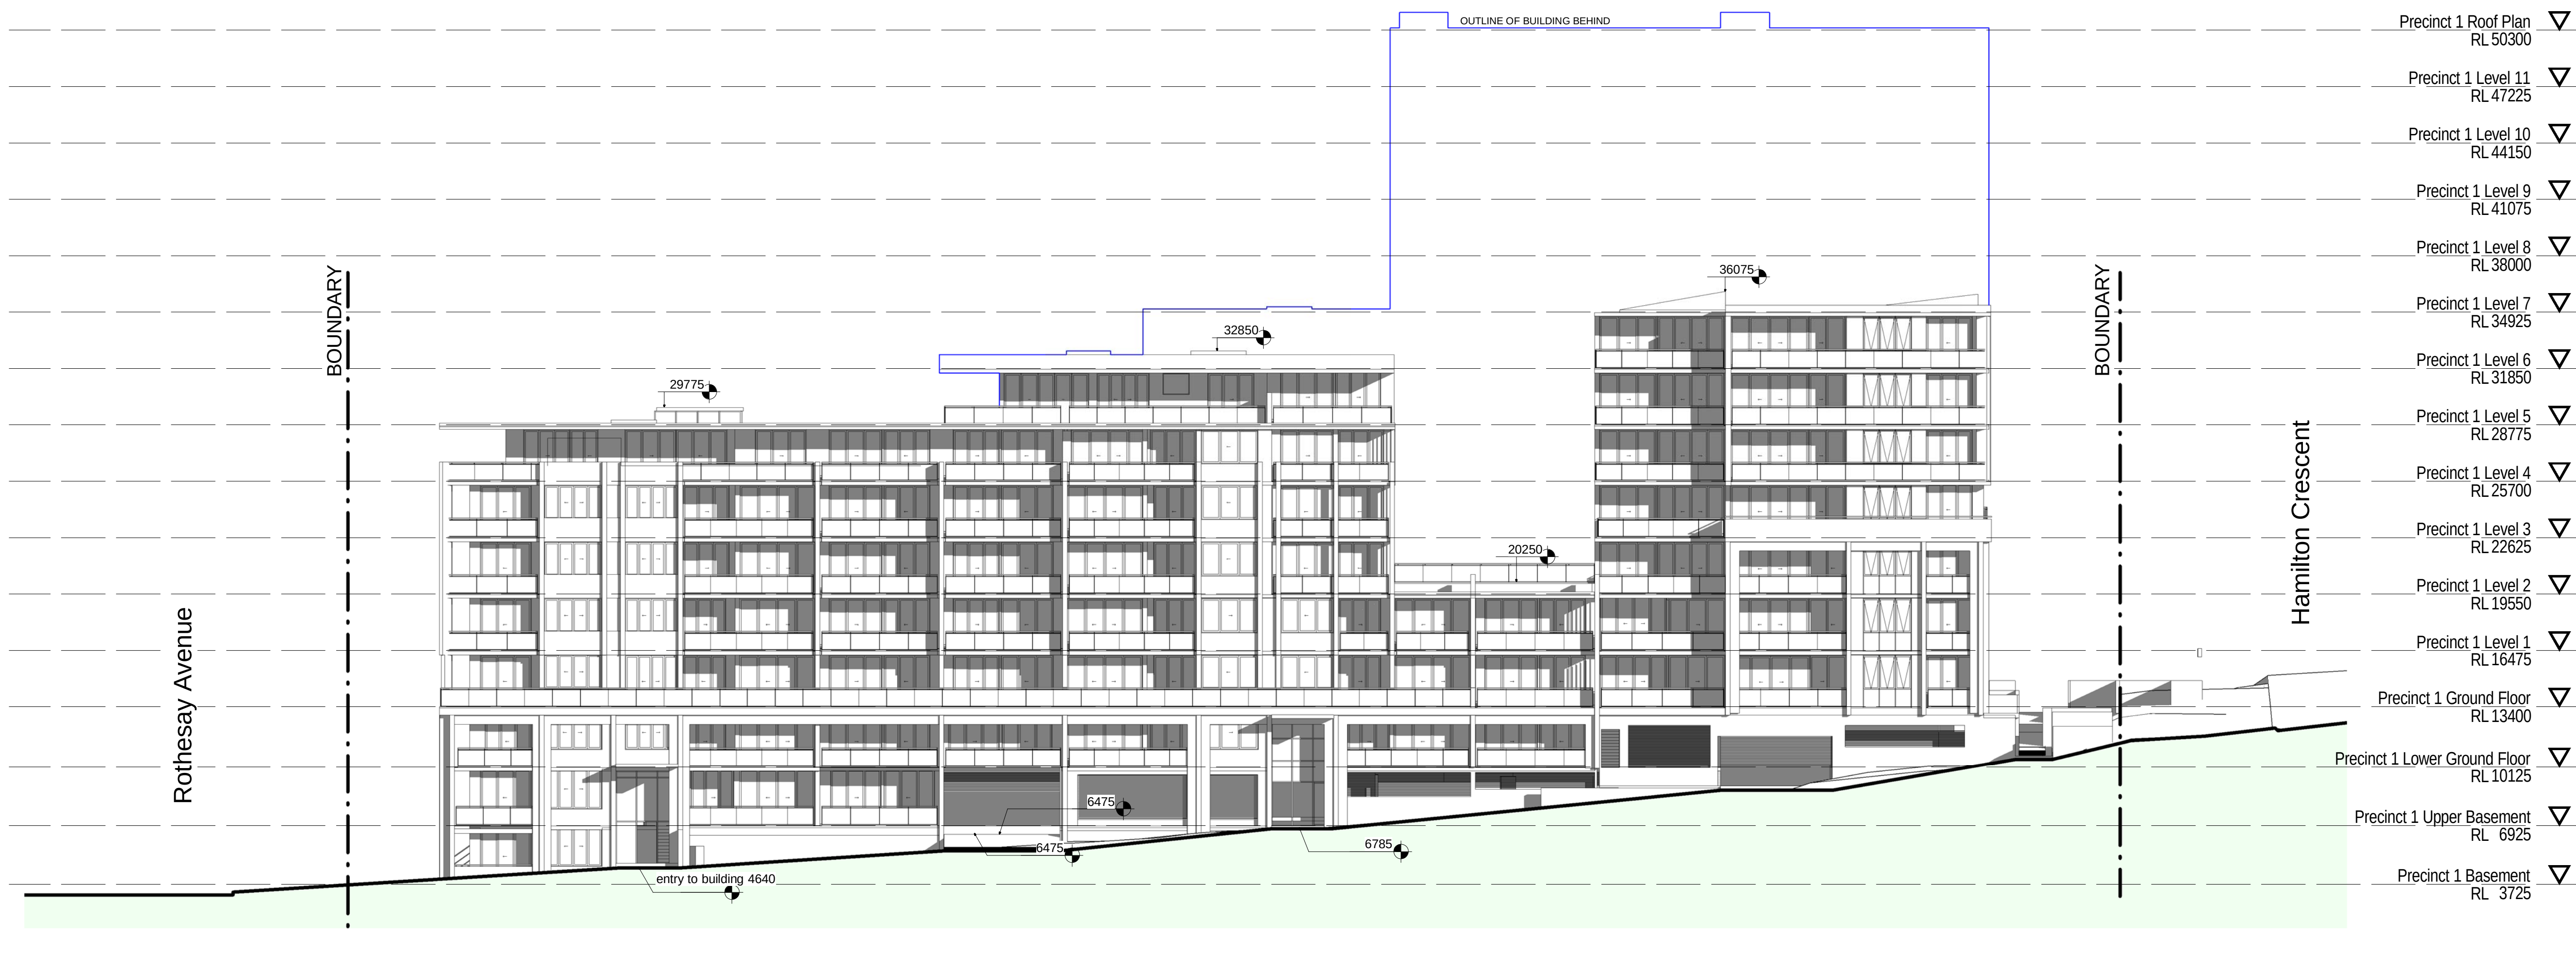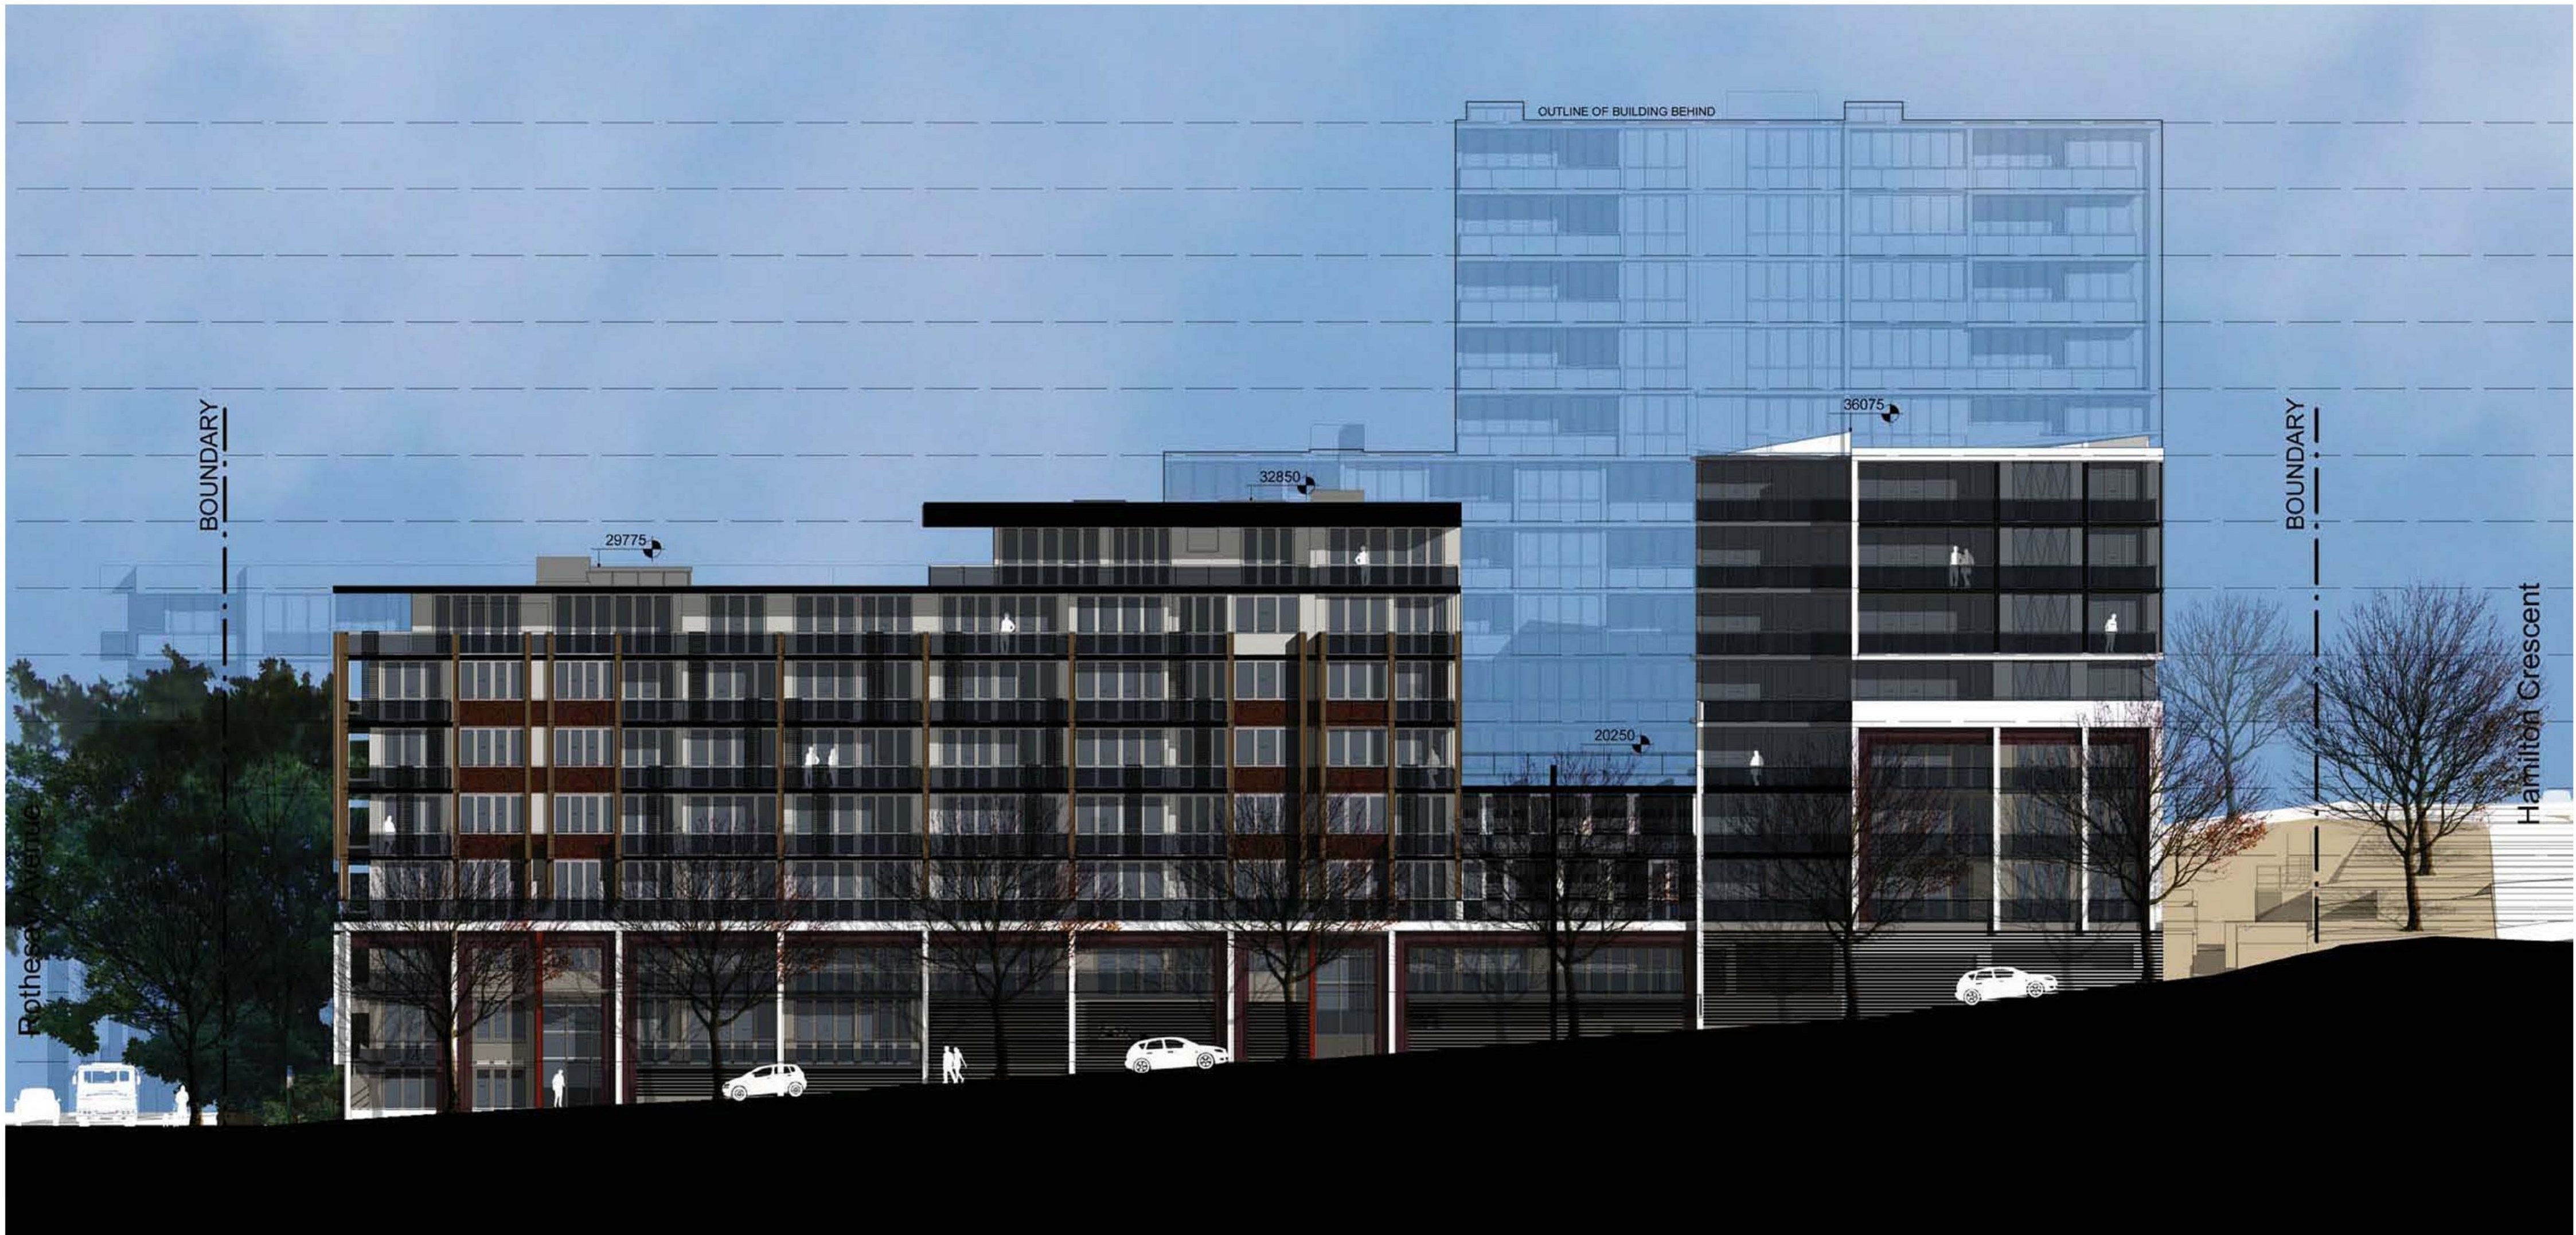

PROJECT APPLICATION

ARCHITECT

ROBERTSON + MARKS

ground floor 11-17 buckingham st
sunny hills sydney australia 2010 www.marks.net.au
t 61 2 9319 4388 f 61 2 9319 7338 e mail@marks.net.au

NOM ARCH
DAVID MAYES 3190 JOHN RYAN 3181 BRIAN MANN 5975 ANDREW SCARVELIS

CLIENT

Structural Engineers

Mechanical, Electrical & Lift
Services Engineers

Hydraulic Engineer & Fire
Services Engineers

Landscape Architects

NOTES

Dimensions
Contractors to check all dimensions on site prior to commencing construction. Do not scale from this drawing. Use given dimensions.
Copyright ©
This document is copyright. All rights reserved.

REVISIONS

Issue	Date	Description
1	2011/12/12	DA SUBMISSION
1	2011/12/12	DA SUBMISSION / Title Name Changed
3	2012/05/07	GENERAL SUBMISSION
4	31.07.2012	ISSUED FOR DA SUBMISSION

By

AT

AT

BF

LJ

Issue Date Description

KEY PLAN

By




North Point

Building Name : STAGE 1 PROJECT APPLICATION (MP 09_0219)
Drawing Title : BELMORE STREET ELEVATION

Scale : 1 : 200 @ B1
Date : 31st JULY 2012
Job Number : 10068-2
Drawn : DA

Drawing Number
A 119/4

Authorised by : IF

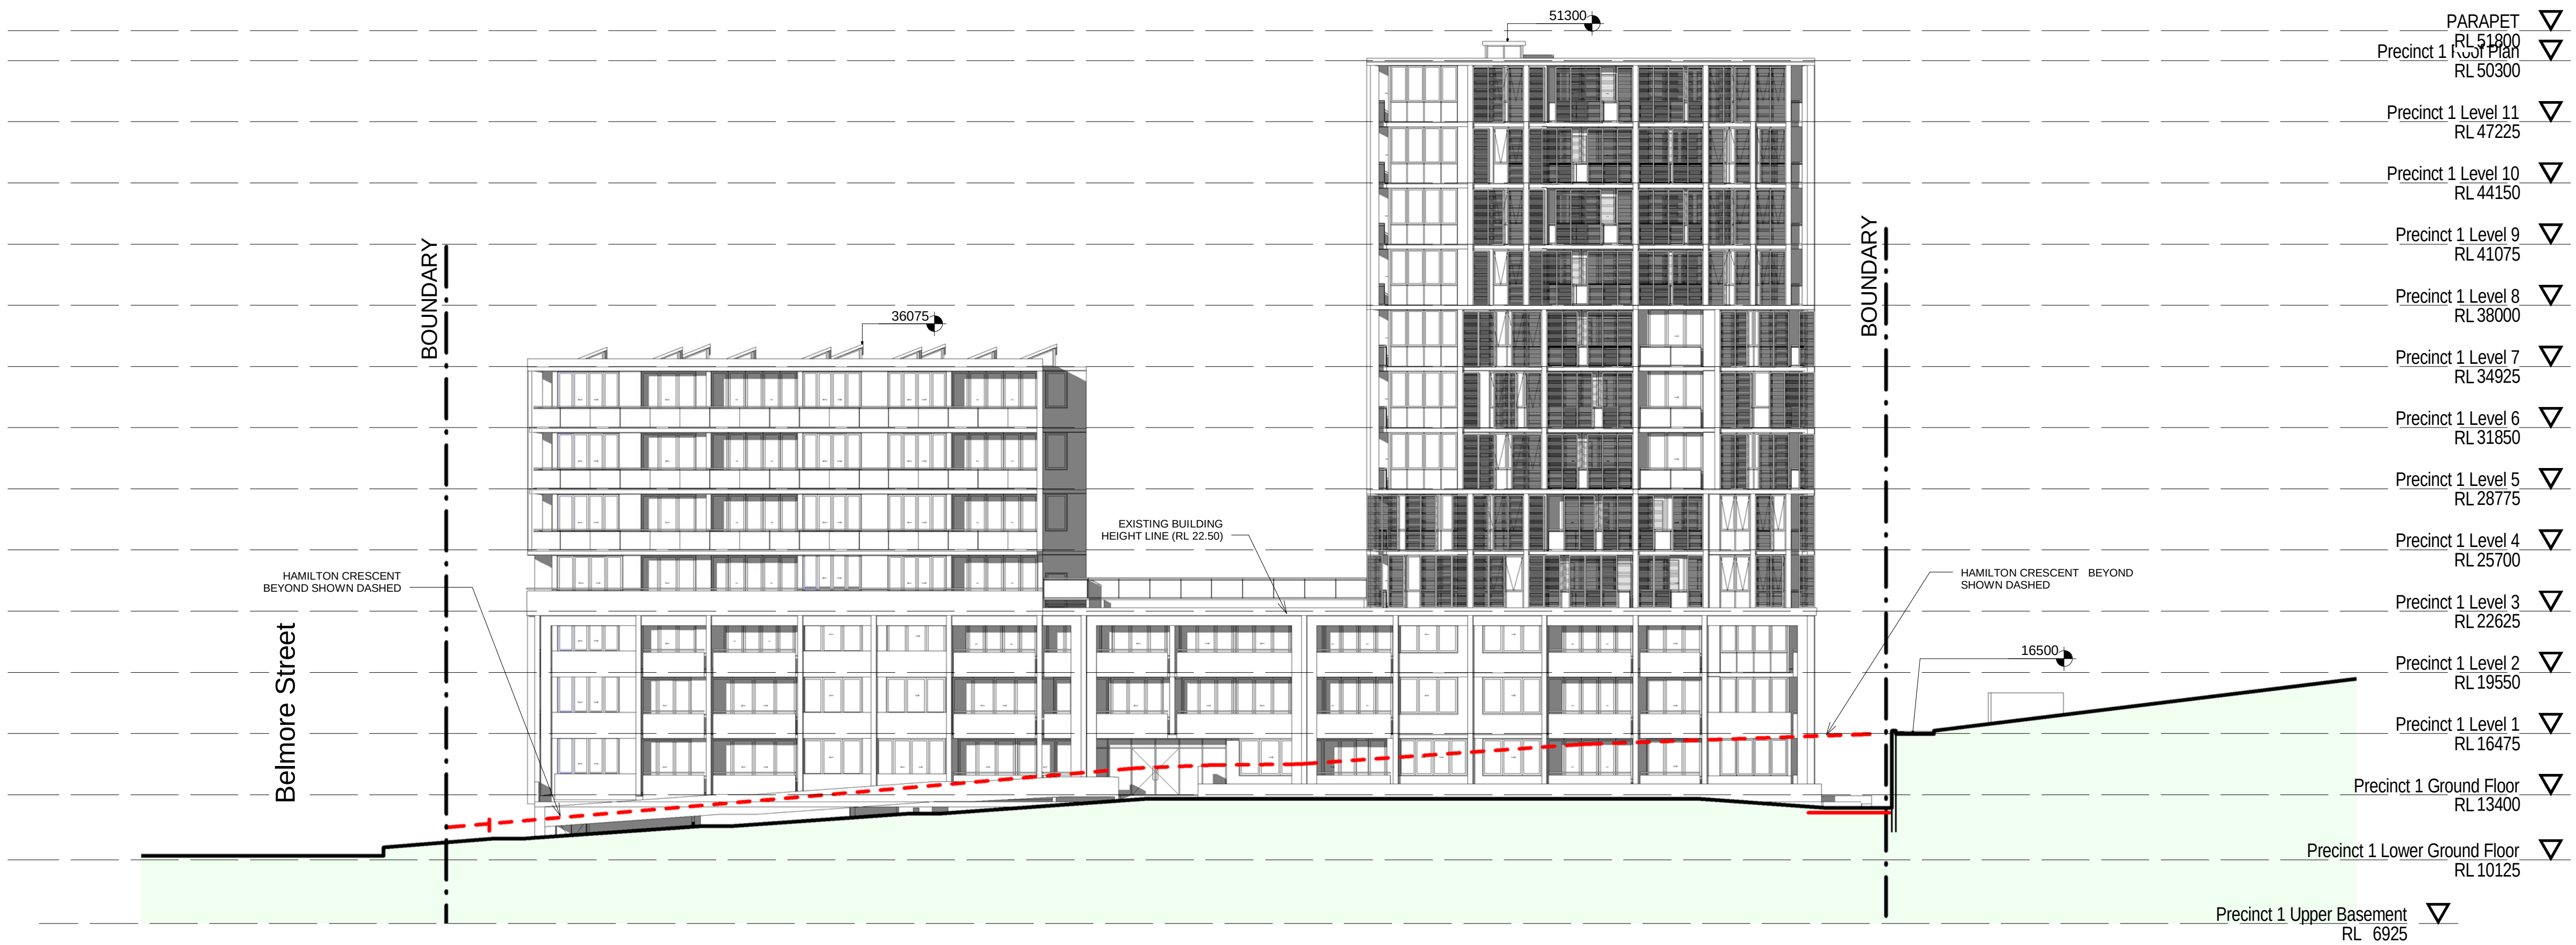

PARAPET	▽
Precinct 1 Roof Plan	▽
RL 51800	
RL 50300	
Precinct 1 Level 11	▽
RL 47225	
Precinct 1 Level 10	▽
RL 44150	
Precinct 1 Level 9	▽
RL 41075	
Precinct 1 Level 8	▽
RL 38000	
Precinct 1 Level 7	▽
RL 34925	
Precinct 1 Level 6	▽
RL 31850	
Precinct 1 Level 5	▽
RL 28775	
Precinct 1 Level 4	▽
RL 25700	
Precinct 1 Level 3	▽
RL 22625	
Precinct 1 Level 2	▽
RL 19550	
Precinct 1 Level 1	▽
RL 16475	
Precinct 1 Ground Floor	▽
RL 13400	
Precinct 1 Lower Ground Floor	▽
RL 10125	
Precinct 1 Upper Basement	▽
RL 6925	

SCALE 1:200 @ B1

0 10 20M

PROJECT APPLICATION

ARCHITECT

ROBERTSON + MARKS

ground floor 11-17 buckingham st
surry hills sydney australia 2010 www.marks.net.au
t 61 2 9319 4388 f 61 2 9319 7338 e mail@marks.net.au

NOM ARCH
DAVID MAYES 3190 JOHN RYAN 3181 BRIAN MANN 5975 ANDREW SCARVELIS

CLIENT

Structural Engineers

Hydraulic Engineer & Fire
Services Engineers

Mechanical, Electrical & Lift
Services Engineers

Landscape Architects

NOTES

Dimensions
Contractors to check all dimensions on site prior to commencing construction. Do not scale from this
drawing. Use given dimensions.
Copyright ©
This document is copyright. All rights reserved.

REVISIONS

Issue	Date	Description	By
1	2011/12/12	DA SUBMISSION	AT
1	2011/12/12	DA SUBMISSION / Title Name Changed	AT
3	2012/05/07	GENERAL SUBMISSION	BF
4	31.07.2012	ISSUED FOR DA SUBMISSION	LJ

Issue	Date	Description	By

KEY PLAN




Building Name : STAGE 1 PROJECT APPLICATION (MP 09_0219)
Drawing Title : HAMILTON CRESCENT ELEVATION

Scale : 1 : 200 @ B1
Date : 31st JULY 2012
Job Number : 10068-2
Drawn : DA

Drawing Number
A 120/4

Authorised by : IF

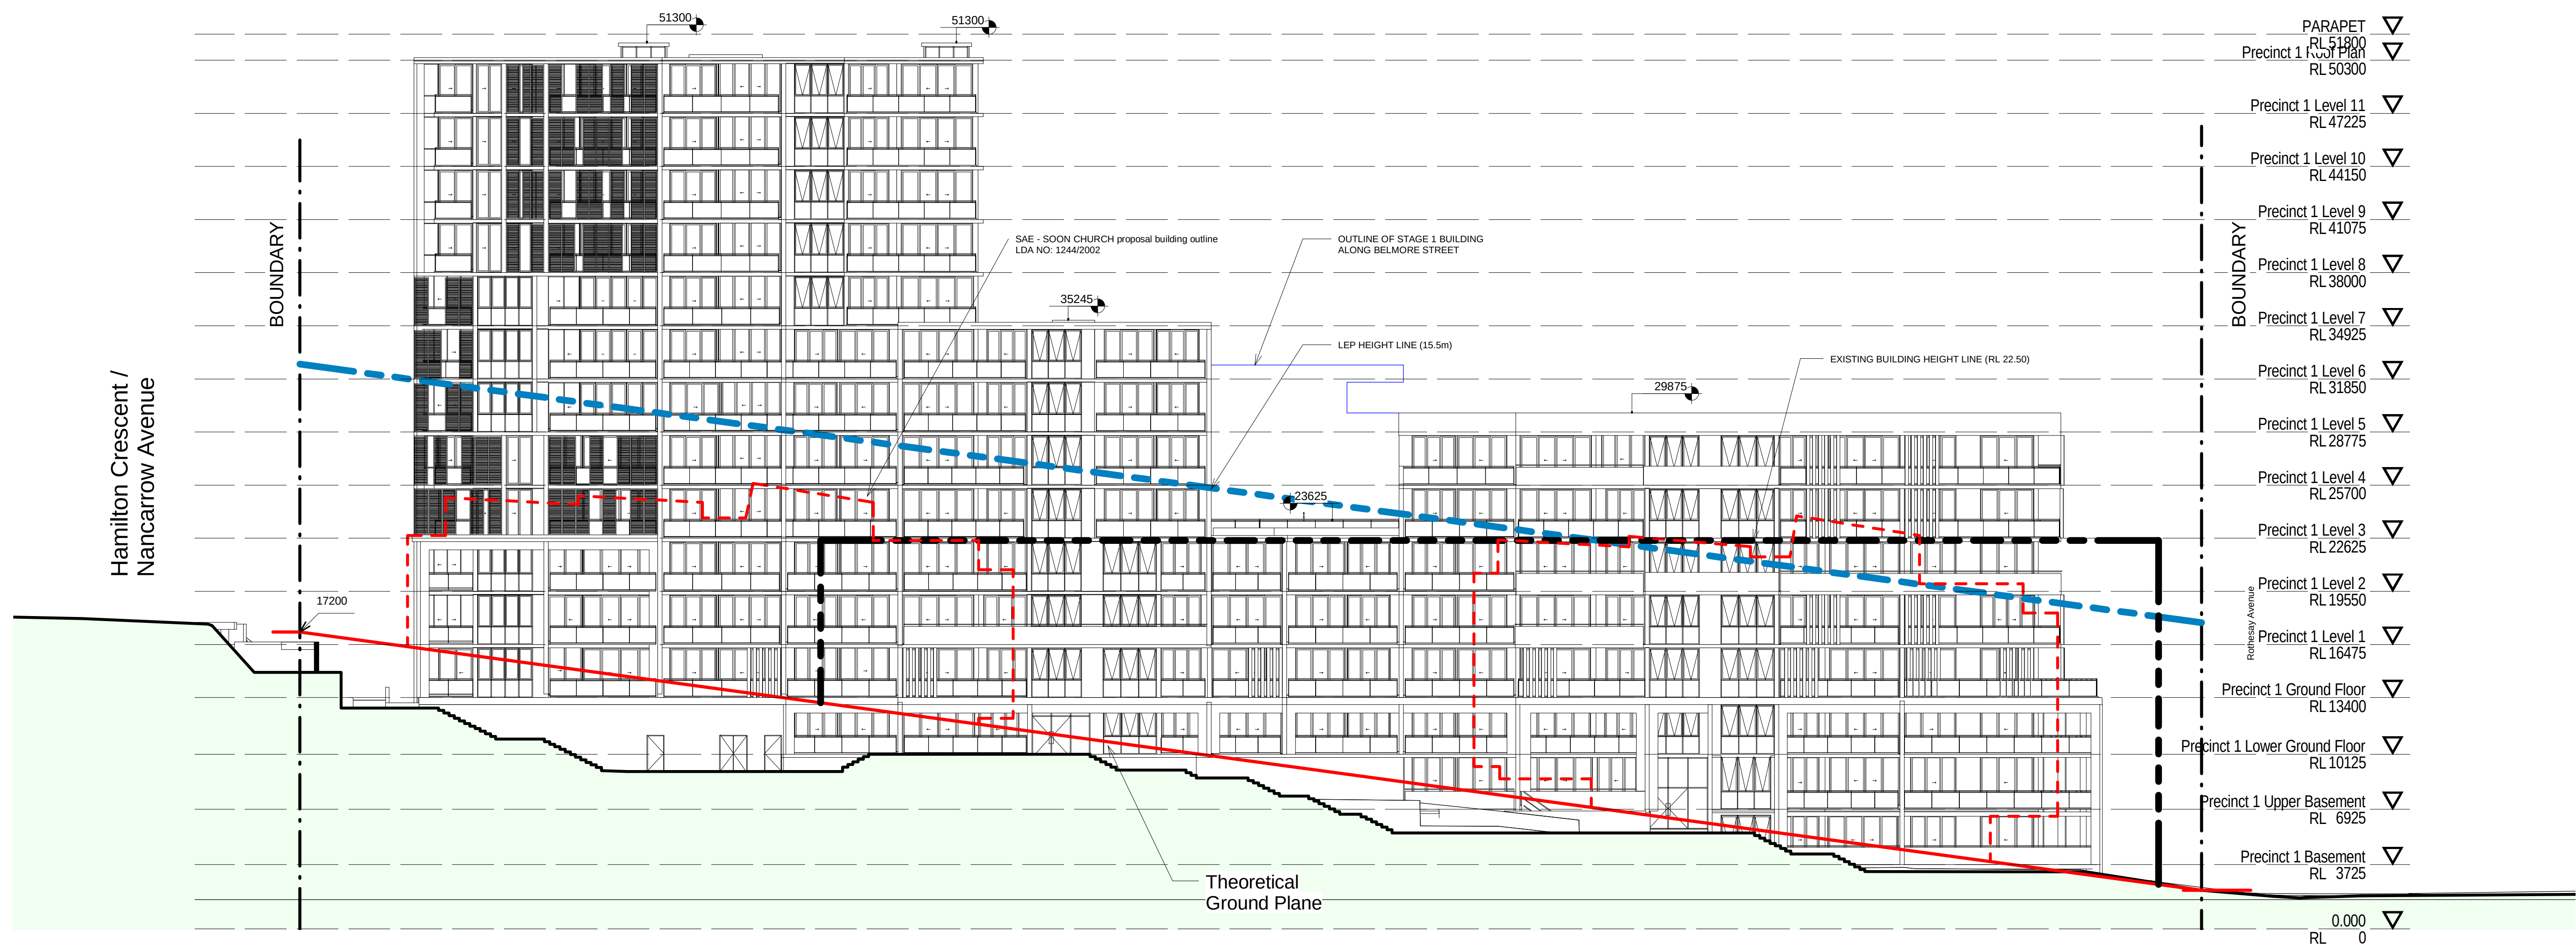

- PARAPET RL 51300
- Precinct 1 Lower Plan RL 50300
- Precinct 1 Level 11 RL 47225
- Precinct 1 Level 10 RL 44150
- Precinct 1 Level 9 RL 41075
- Precinct 1 Level 8 RL 38000
- Precinct 1 Level 7 RL 34925
- Precinct 1 Level 6 RL 31850
- Precinct 1 Level 5 RL 28775
- Precinct 1 Level 4 RL 25700
- Precinct 1 Level 3 RL 22625
- Precinct 1 Level 2 RL 19550
- Precinct 1 Level 1 RL 16475
- Precinct 1 Ground Floor RL 13400
- Precinct 1 Lower Ground Floor RL 10125
- Precinct 1 Upper Basement RL 6925
- Precinct 1 Basement RL 3725

SCALE 1:200 @ B1
0 10 20M
PROJECT APPLICATION

ARCHITECT

ROBERTSON + MARKS

ground floor 11-17 buckingham st
sunny hills sydney australia 2010
t 61 2 9319 4388 f 61 2 9319 7338 e mail@marks.net.au

NOM ARCH
DAVID MAYES 3190 JOHN RYAN 3181 BRIAN MANN 5975 ANDREW SCAVELIS

CLIENT

Structural Engineers

Mechanical, Electrical & Lift
Services Engineers

Hydraulic Engineer & Fire
Services Engineers

Landscape Architects

NOTES

Dimensions
Contractors to check all dimensions on site prior to commencing construction. Do not scale from this drawing. Use given dimensions.
Copyright ©
This document is copyright. All rights reserved.

REVISIONS

Issue	Date	Description	By
1	2011/12/12	DA SUBMISSION	AT
2	2011/12/12	DA SUBMISSION (Street Name changed)	AT
3	2011/12/12	DA SUBMISSION (Title Name changed)	AT
4	2012/05/07	GENERAL SUBMISSION	BF
5	31.07.2012	ISSUED FOR DA SUBMISSION	L3

Issue Date Description By

KEY PLAN




Building Name : STAGE 1 PROJECT APPLICATION (MP 09_0219)
Drawing Title : NEW FORESHORE LINK ELEVATION


Scale : 1 : 200 @ B1
Date : 31st JULY 2012
Job Number : 10068-2
Drawn : DA

Drawing Number
A 121/5


Authorised by : IF

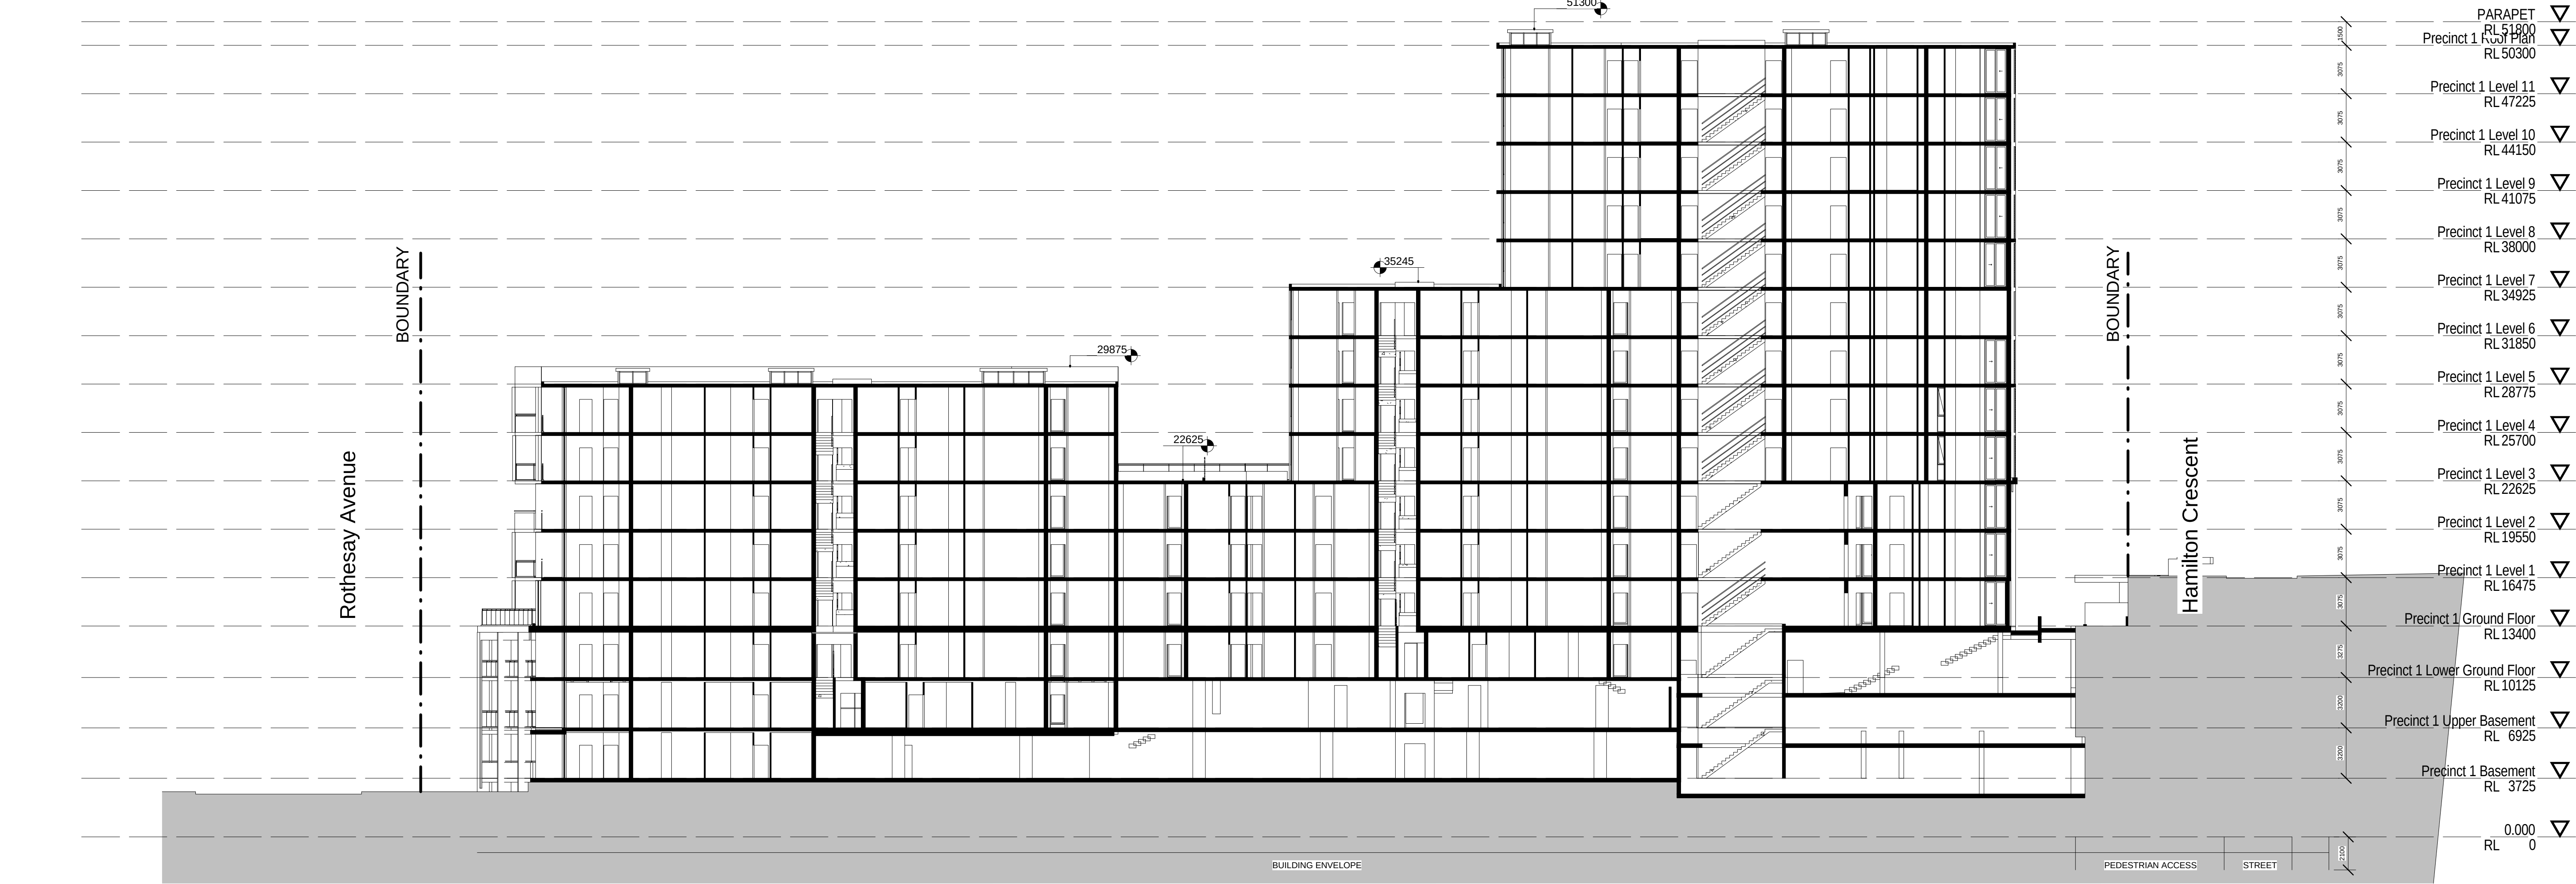

1 Section A-A1
A 122/4 1 : 200

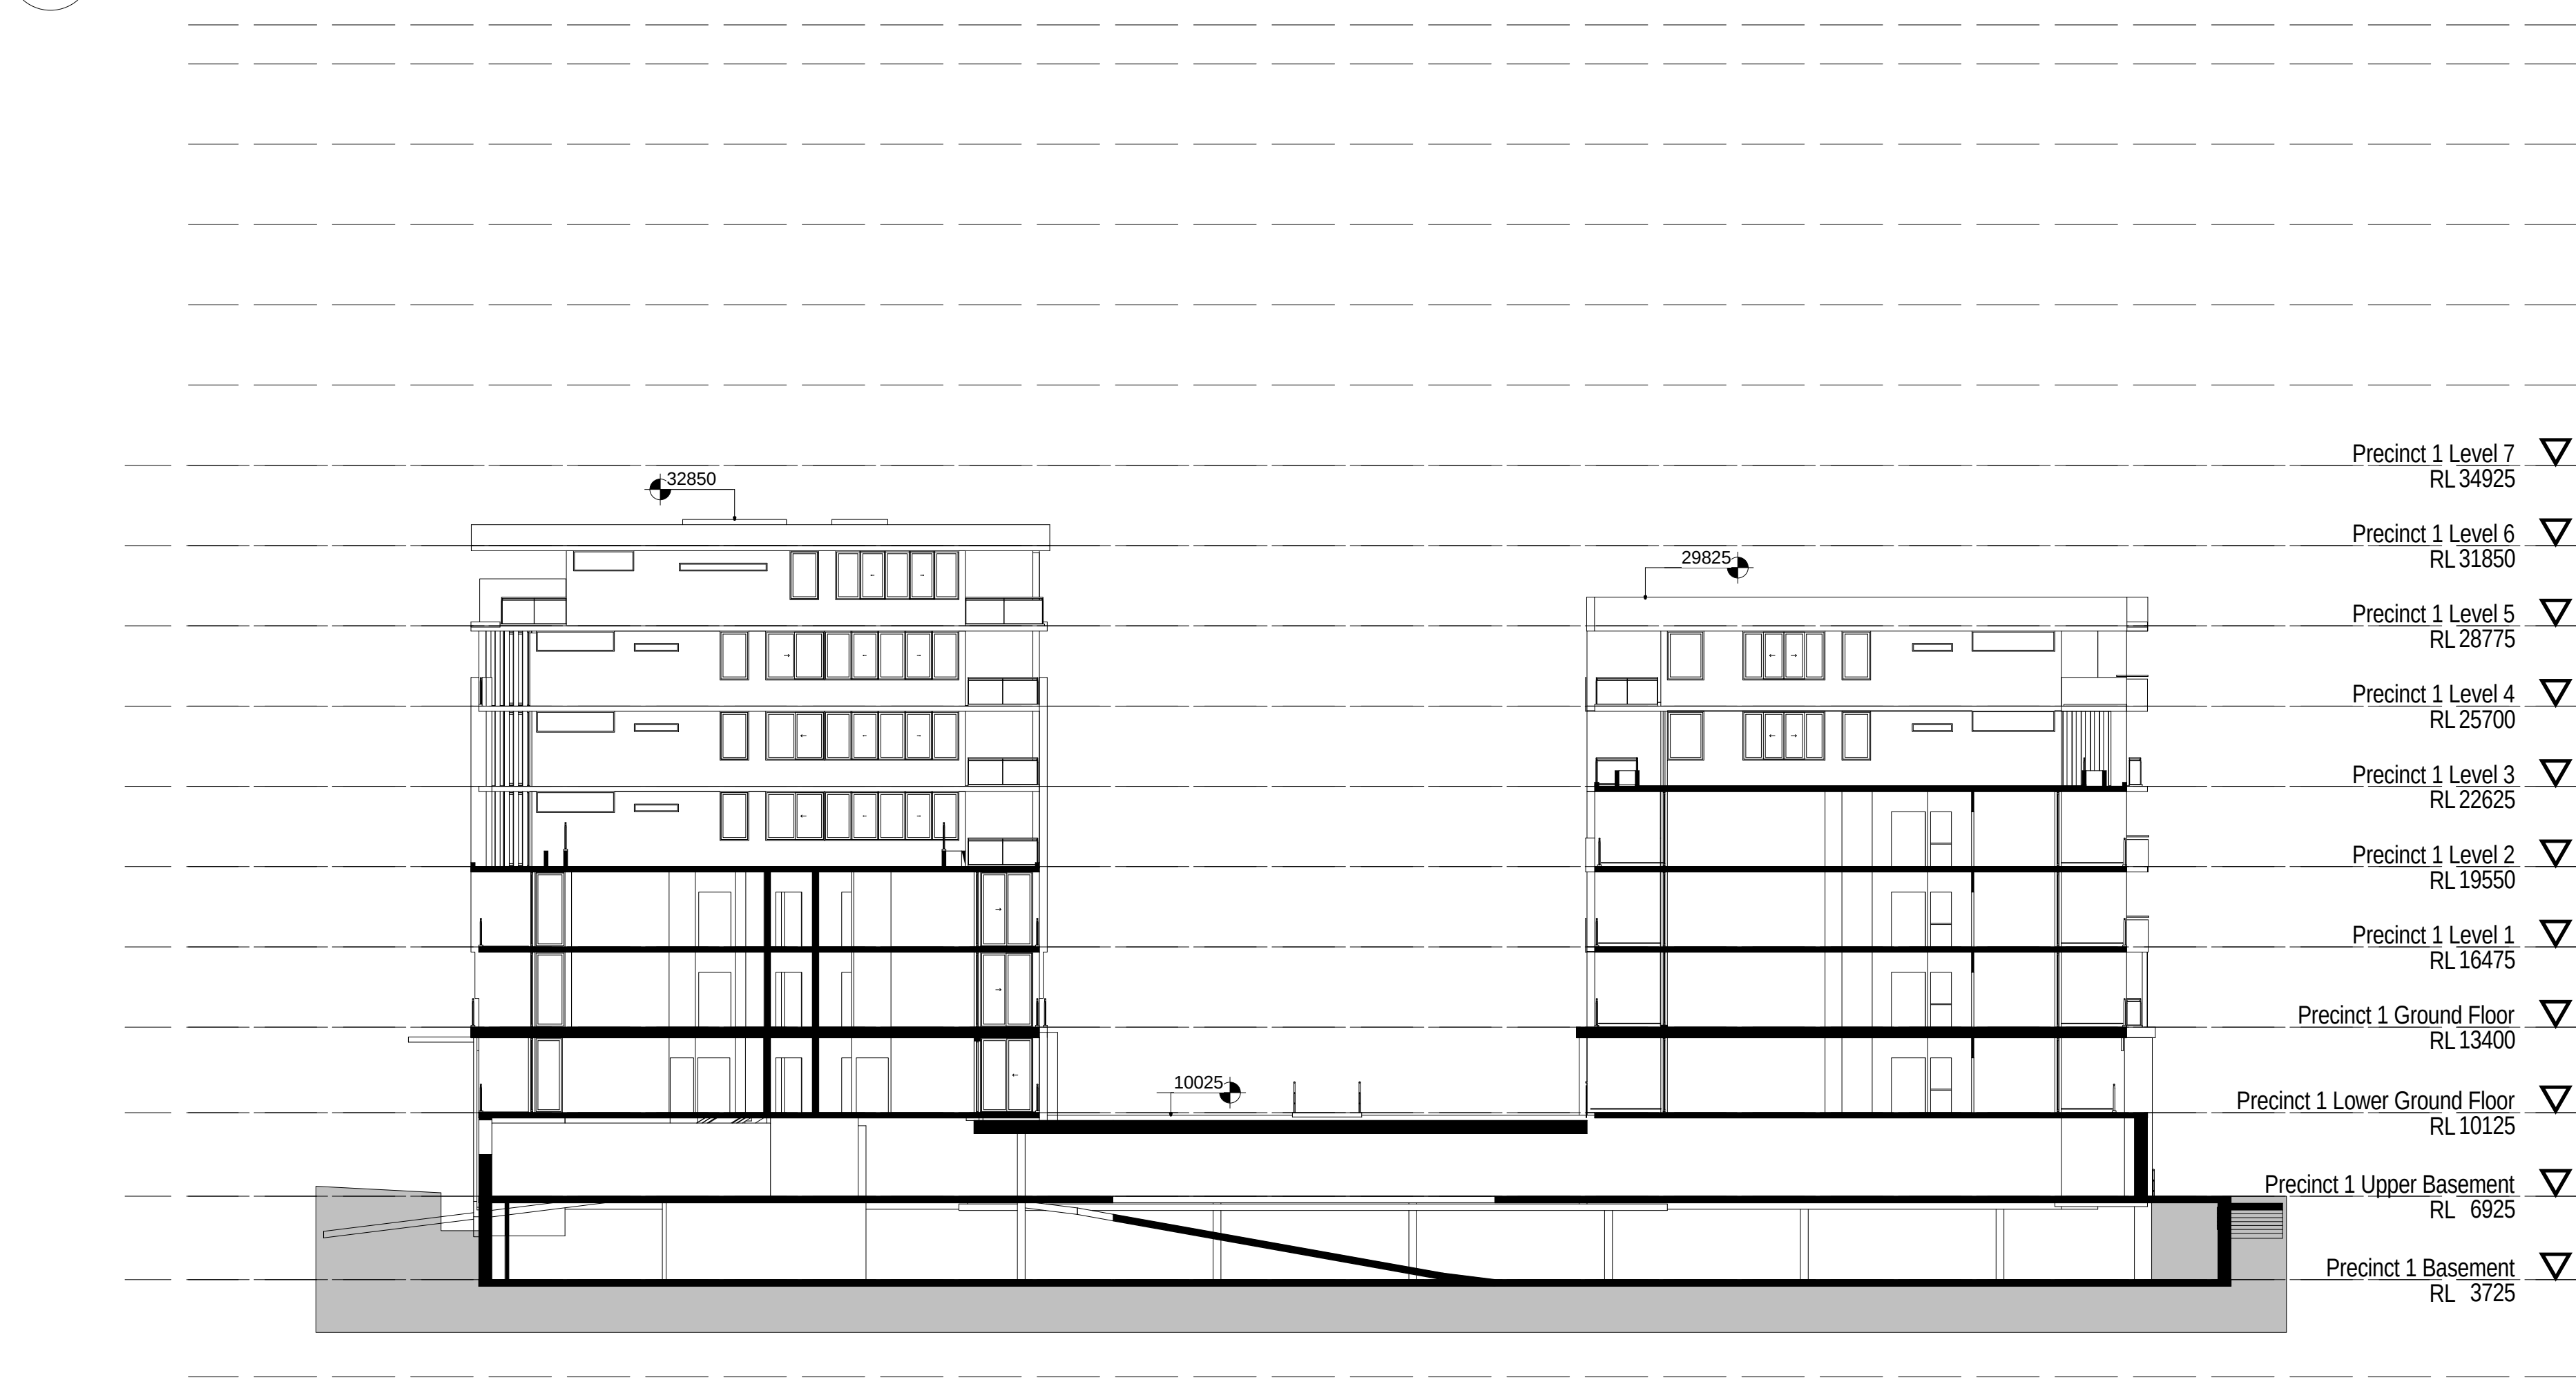

3 Section E-E1
A 122/4 1 : 200

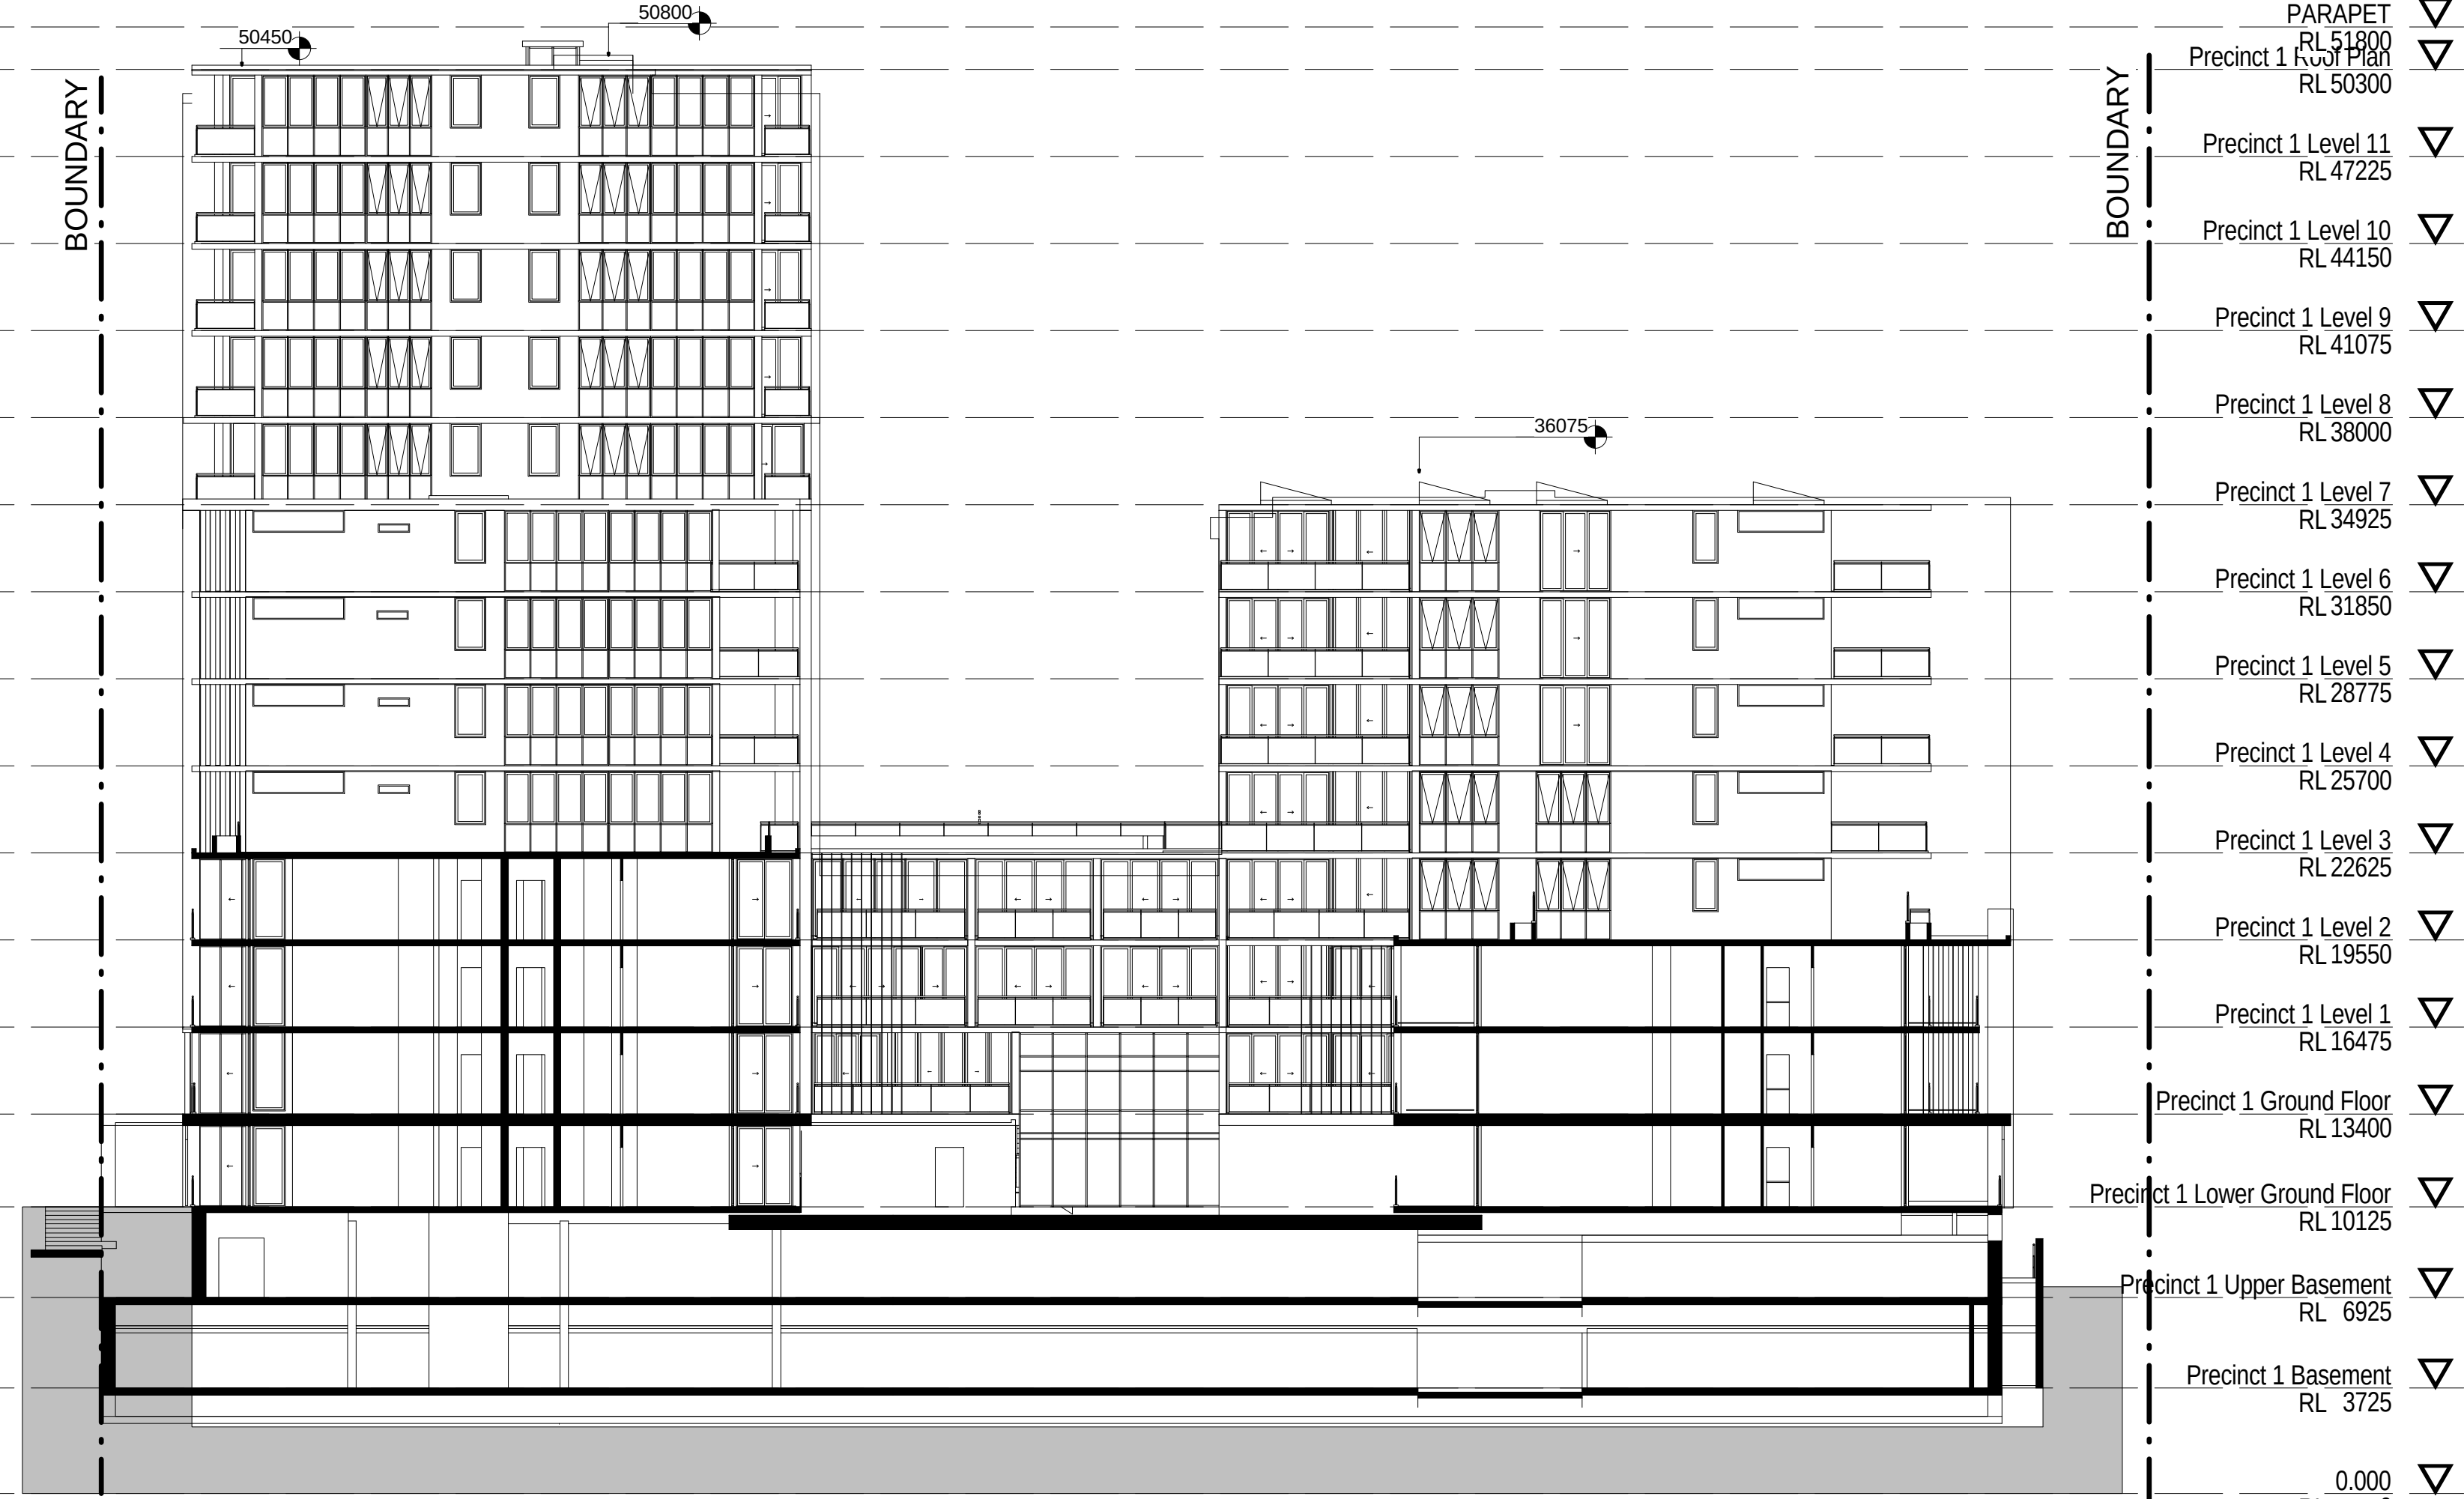

2 Section D-D1
A 122/4 1 : 200

PROJECT APPLICATION

ARCHITECT

ROBERTSON + MARKS

ground floor 11-17 buckingham st
sunny hills sydney australia 2010
t 61 2 9319 4388 f 61 2 9319 7338 e mail@marks.net.au

NOW ARCH
DAVID MAYES 3190 JOHN RYAN 3181 BRIAN MANN 975 ANDREW SCARVELIS

CLIENT

Structural Engineers

Mechanical, Electrical & Lift
Services Engineers

Hydraulic Engineer & Fire
Services Engineers

Landscape Architects

NOTES

Dimensions
Contractors to check all dimensions on site prior to commencing construction. Do not scale from this
drawing. Use given dimensions.
Copyright ©
This document is copyright. All rights reserved.

REVISIONS

Issue	Date	Description
1	2011/12/12	DA SUBMISSION
2	2012/05/07	DA SUBMISSION
3	2012/05/07	GENERAL SUBMISSION
4	31.07.2012	ISSUED FOR DA SUBMISSION

By

AT

BF

BF

LJ

Issue

Date

Description

KEY PLAN

By



North Point

Building Name : STAGE 1 PROJECT APPLICATION (MP 09_0219)


Drawing Title : SECTIONS

Scale : 1 : 200
Date : 31st JULY 2012
Job Number : 10068-2
Drawn : DA

Drawing Number


A 122/4

Authorised by : Approver

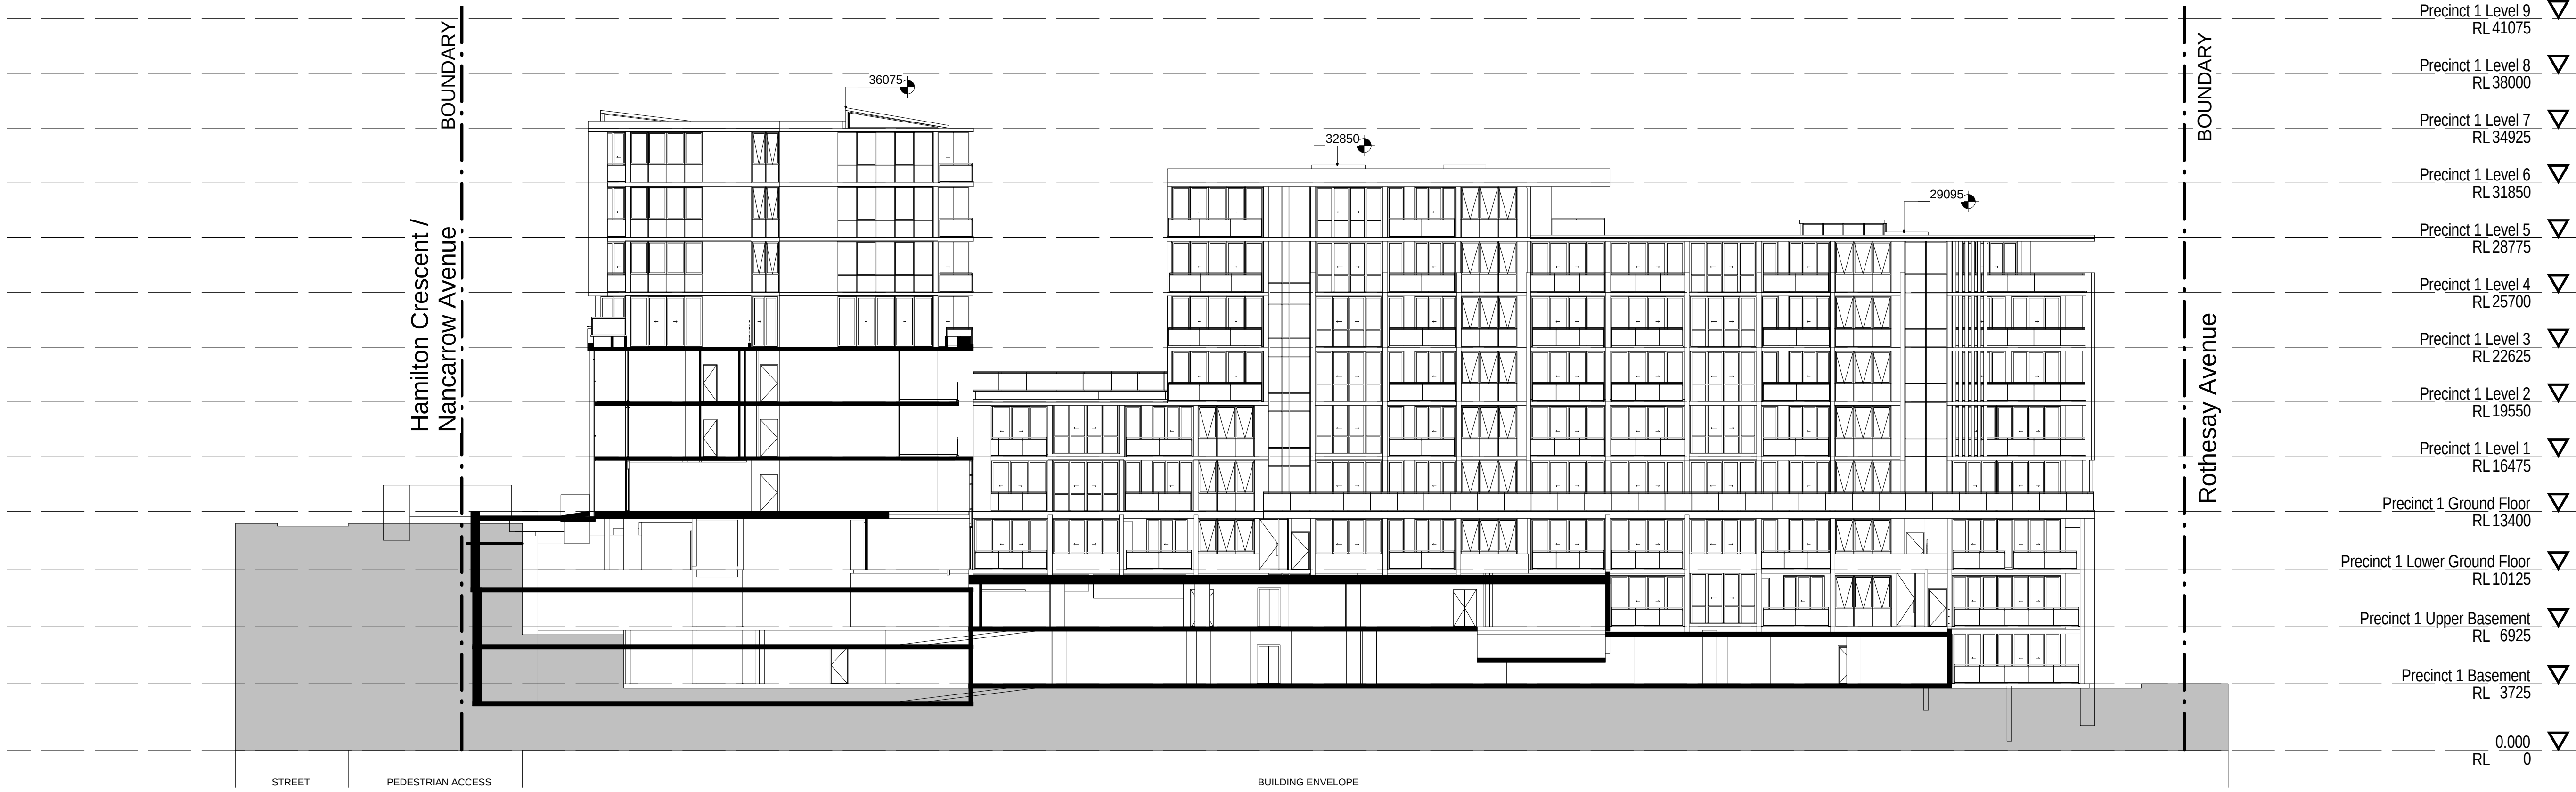

2
A 123/4 1: 200

Precinct 1 Level 9	▽
RL 41075	
Precinct 1 Level 8	▽
RL 38000	
Precinct 1 Level 7	▽
RL 34925	
Precinct 1 Level 6	▽
RL 31850	
Precinct 1 Level 5	▽
RL 28775	
Precinct 1 Level 4	▽
RL 25700	
Precinct 1 Level 3	▽
RL 22625	
Precinct 1 Level 2	▽
RL 19550	
Precinct 1 Level 1	▽
RL 16475	
Precinct 1 Ground Floor	▽
RL 13400	
Precinct 1 Lower Ground Floor	▽
RL 10125	
Precinct 1 Upper Basement	▽
RL 6925	
Precinct 1 Basement	▽
RL 3725	
0.000	▽
RL 0	

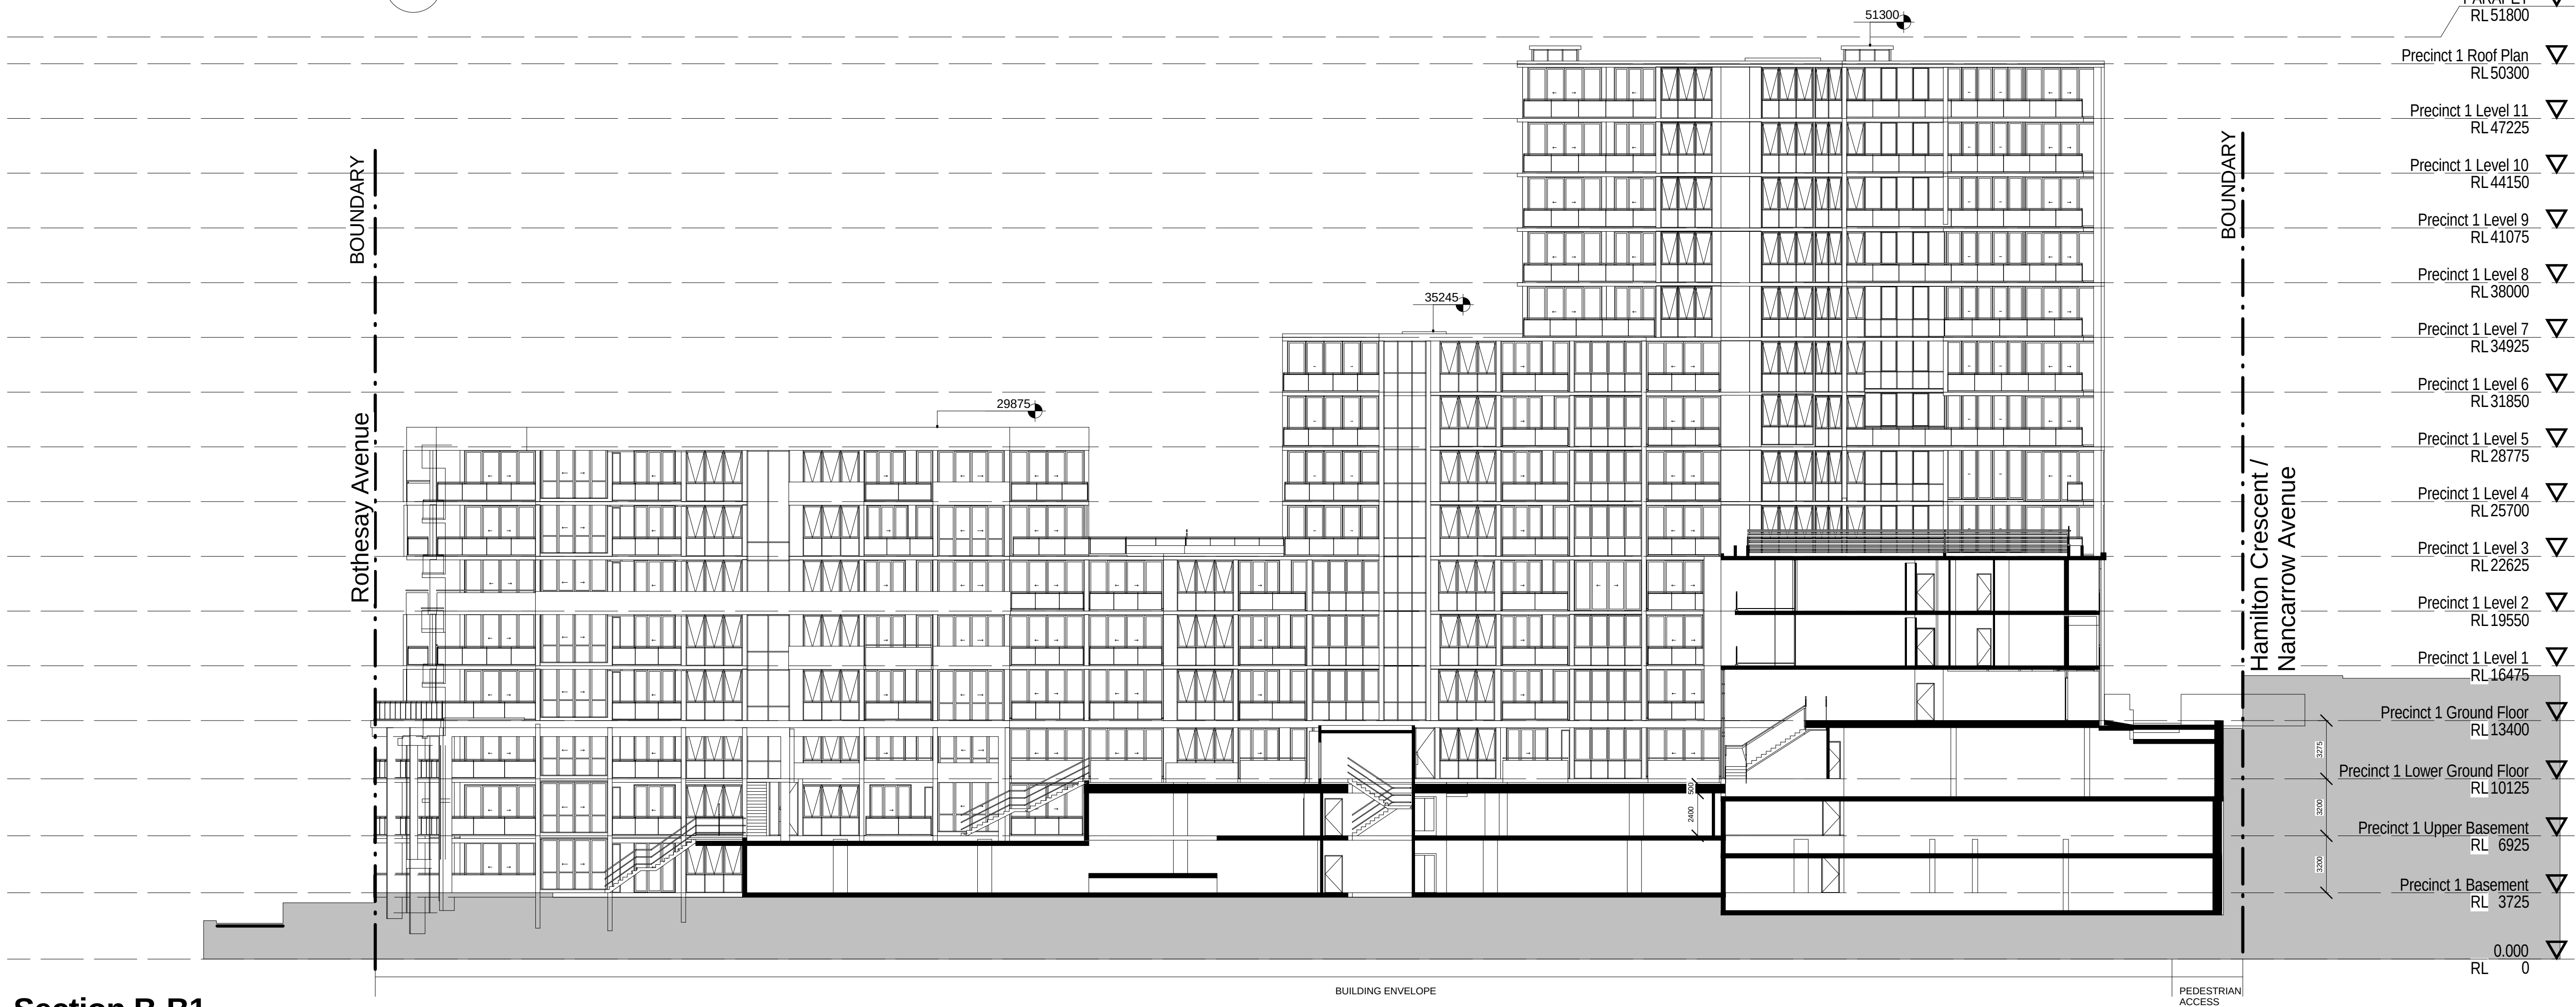

PARAPET	▽
RL 51300	
Precinct 1 Roof Plan	▽
RL 50300	
Precinct 1 Level 11	▽
RL 47225	
Precinct 1 Level 10	▽
RL 44150	
Precinct 1 Level 9	▽
RL 41075	
Precinct 1 Level 8	▽
RL 38000	
Precinct 1 Level 7	▽
RL 34925	
Precinct 1 Level 6	▽
RL 31850	
Precinct 1 Level 5	▽
RL 28775	
Precinct 1 Level 4	▽
RL 25700	
Precinct 1 Level 3	▽
RL 22625	
Precinct 1 Level 2	▽
RL 19550	
Precinct 1 Level 1	▽
RL 16475	
Precinct 1 Ground Floor	▽
RL 13400	
Precinct 1 Lower Ground Floor	▽
RL 10125	
Precinct 1 Upper Basement	▽
RL 6925	
Precinct 1 Basement	▽
RL 3725	
0.000	▽
RL 0	

1
A 123/4 1: 200

PROJECT APPLICATION

ARCHITECT

ROBERTSON + MARKS

ground floor 11-17 buckingham st
sunny hills sydney australia 2010 www.marks.net.au
t 61 2 9319 4388 f 61 2 9319 7338 e mail@marks.net.au

NOMA ARCH
DAVID MAYES 3190 JOHN RYAN 3181 BRIAN MANN 5975 ANDREW SCARVELIS

CLIENT

Structural Engineers

Hydraulic Engineer & Fire
Services Engineers

Mechanical, Electrical & Lift
Services Engineers

Landscape Architects

NOTES

Dimensions
Contractors to check all dimensions on site prior to commencing construction. Do not scale from this
drawing. Use given dimensions.
Copyright ©
This document is copyright. All rights reserved.

REVISIONS

Issue	Date	Description
1	2011/12/12	DA SUBMISSION
3	2011/12/13	DA SUBMISSION
3	2012/05/07	GENERAL SUBMISSION
4	31.07.2012	ISSUED FOR DA SUBMISSION

By

AT

AT

BF

LJ

Issue Date Description

KEY PLAN

By



Building Name : STAGE 1 PROJECT APPLICATION (MP 09_0219)

Drawing Title : SECTIONS

Scale : 1 : 200

Date : 31st JULY 2012


Job Number : 10068-2

Drawn : DA

Drawing Number

A 123/4

Authorised by : Approver

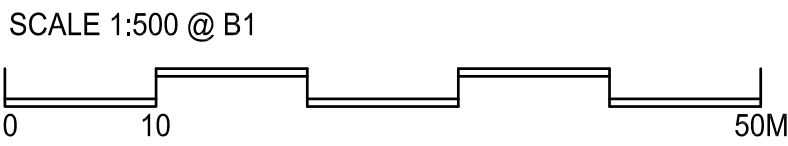

PROJECT APPLICATION

ARCHITECT

ROBERTSON+MARKS

ground floor 11-17 buckingham st
surry hills sydney australia 2010 www.marks.net.au
t 61 2 9319 4388 f 61 2 9319 7338 e mail@marks.net.au

NOM ARCH
DAVID MAYES 3190 JOHN RYAN 3181 BRIAN MANN 5975 ANDREW SCARVELUS

CLIENT

Structural Engineers

Hydraulic Engineer & Fire
Services Engineers

Mechanical, Electrical & Lift
Services Engineers

Landscape Architects

NOTES

Dimensions
Contractors to check all dimensions on site prior to commencing construction. Do not scale from this
drawing. Use given dimensions.
Copyright ©
This document is copyright. All rights reserved.

REVISIONS				By
Issue	Date	Description		
1	2011.12.12	DA Submission -		AT

Issue	Date	Description	By

KEY PLAN

Job

Description

Address

Address

Lot

Building Name : STAGE 1 PROJECT APPLICATION (MP 09_0219)

Drawing Title : EXISTING BOUNDARIES

Scale : 1 : 500 @ B1

Date : 07-JAN-2011

Job Number : 10068


Drawn : Author

CAD File : Z:\10068\2 Meadowbank Masterplan Stage 1 DA\2
Documentation\2.4 Drawings\2.4.2 Revit\2.4.2.1 Revit
Current\Precinct 1 DA Model_101006.rvt

Authorised by : Approver

Drawing Number

A 124/1

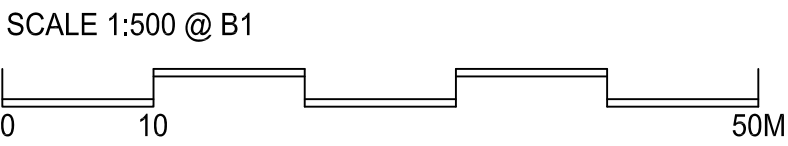

PROJECT APPLICATION

ARCHITECT

ROBERTSON+MARKS

ground floor 11-17 buckingham st
surry hills sydney australia 2010 www.marks.net.au
t 61 2 9319 4388 f 61 2 9319 7338 e mail@marks.net.au
NOM ARCH
DAVID MAYES 3190 JOHN RYAN 3181 BRIAN MANN 5975 ANDREW SCARVELIS

CLIENT

Structural Engineers

Hydraulic Engineer & Fire
Services Engineers

Mechanical, Electrical & Lift
Services Engineers

Landscape Architects

NOTES

Dimensions
Contractors to check all dimensions on site prior to commencing construction. Do not scale from this
drawing. Use given dimensions.
Copyright ©
This document is copyright. All rights reserved.

REVISIONS

	Date	Description
1	2011.12.12	DA Submission -
2	2011.12.14	DA Submission -
3	2012.07.31	DA Submission -

By
AT
AT
SK

Issue Date Description

KEY PLAN



Job

Description

Address
Address

Lot

Building Name : STAGE 1 PROJECT APPLICATION (MP 09_0219)

Drawing Title : NEW BOUNDARIES

Scale : 1:500 @ B1

Date : 31-JULY-2012

Job Number : 10068

Drawn : Author

CAD File : Z:\10068-2 Meadowbank Materplan Stage 1 DA\2.
Documentation\2.4 Drawings\2.4.2 Revit\2.4.2.1 Revit
Current\Presct 1 DA Model_101006.n


Authorised by : Approver

Drawing Number


A 125/3




1 MARCH 21 - 9 AM (EQUINOX)
A 126-4 1 : 500

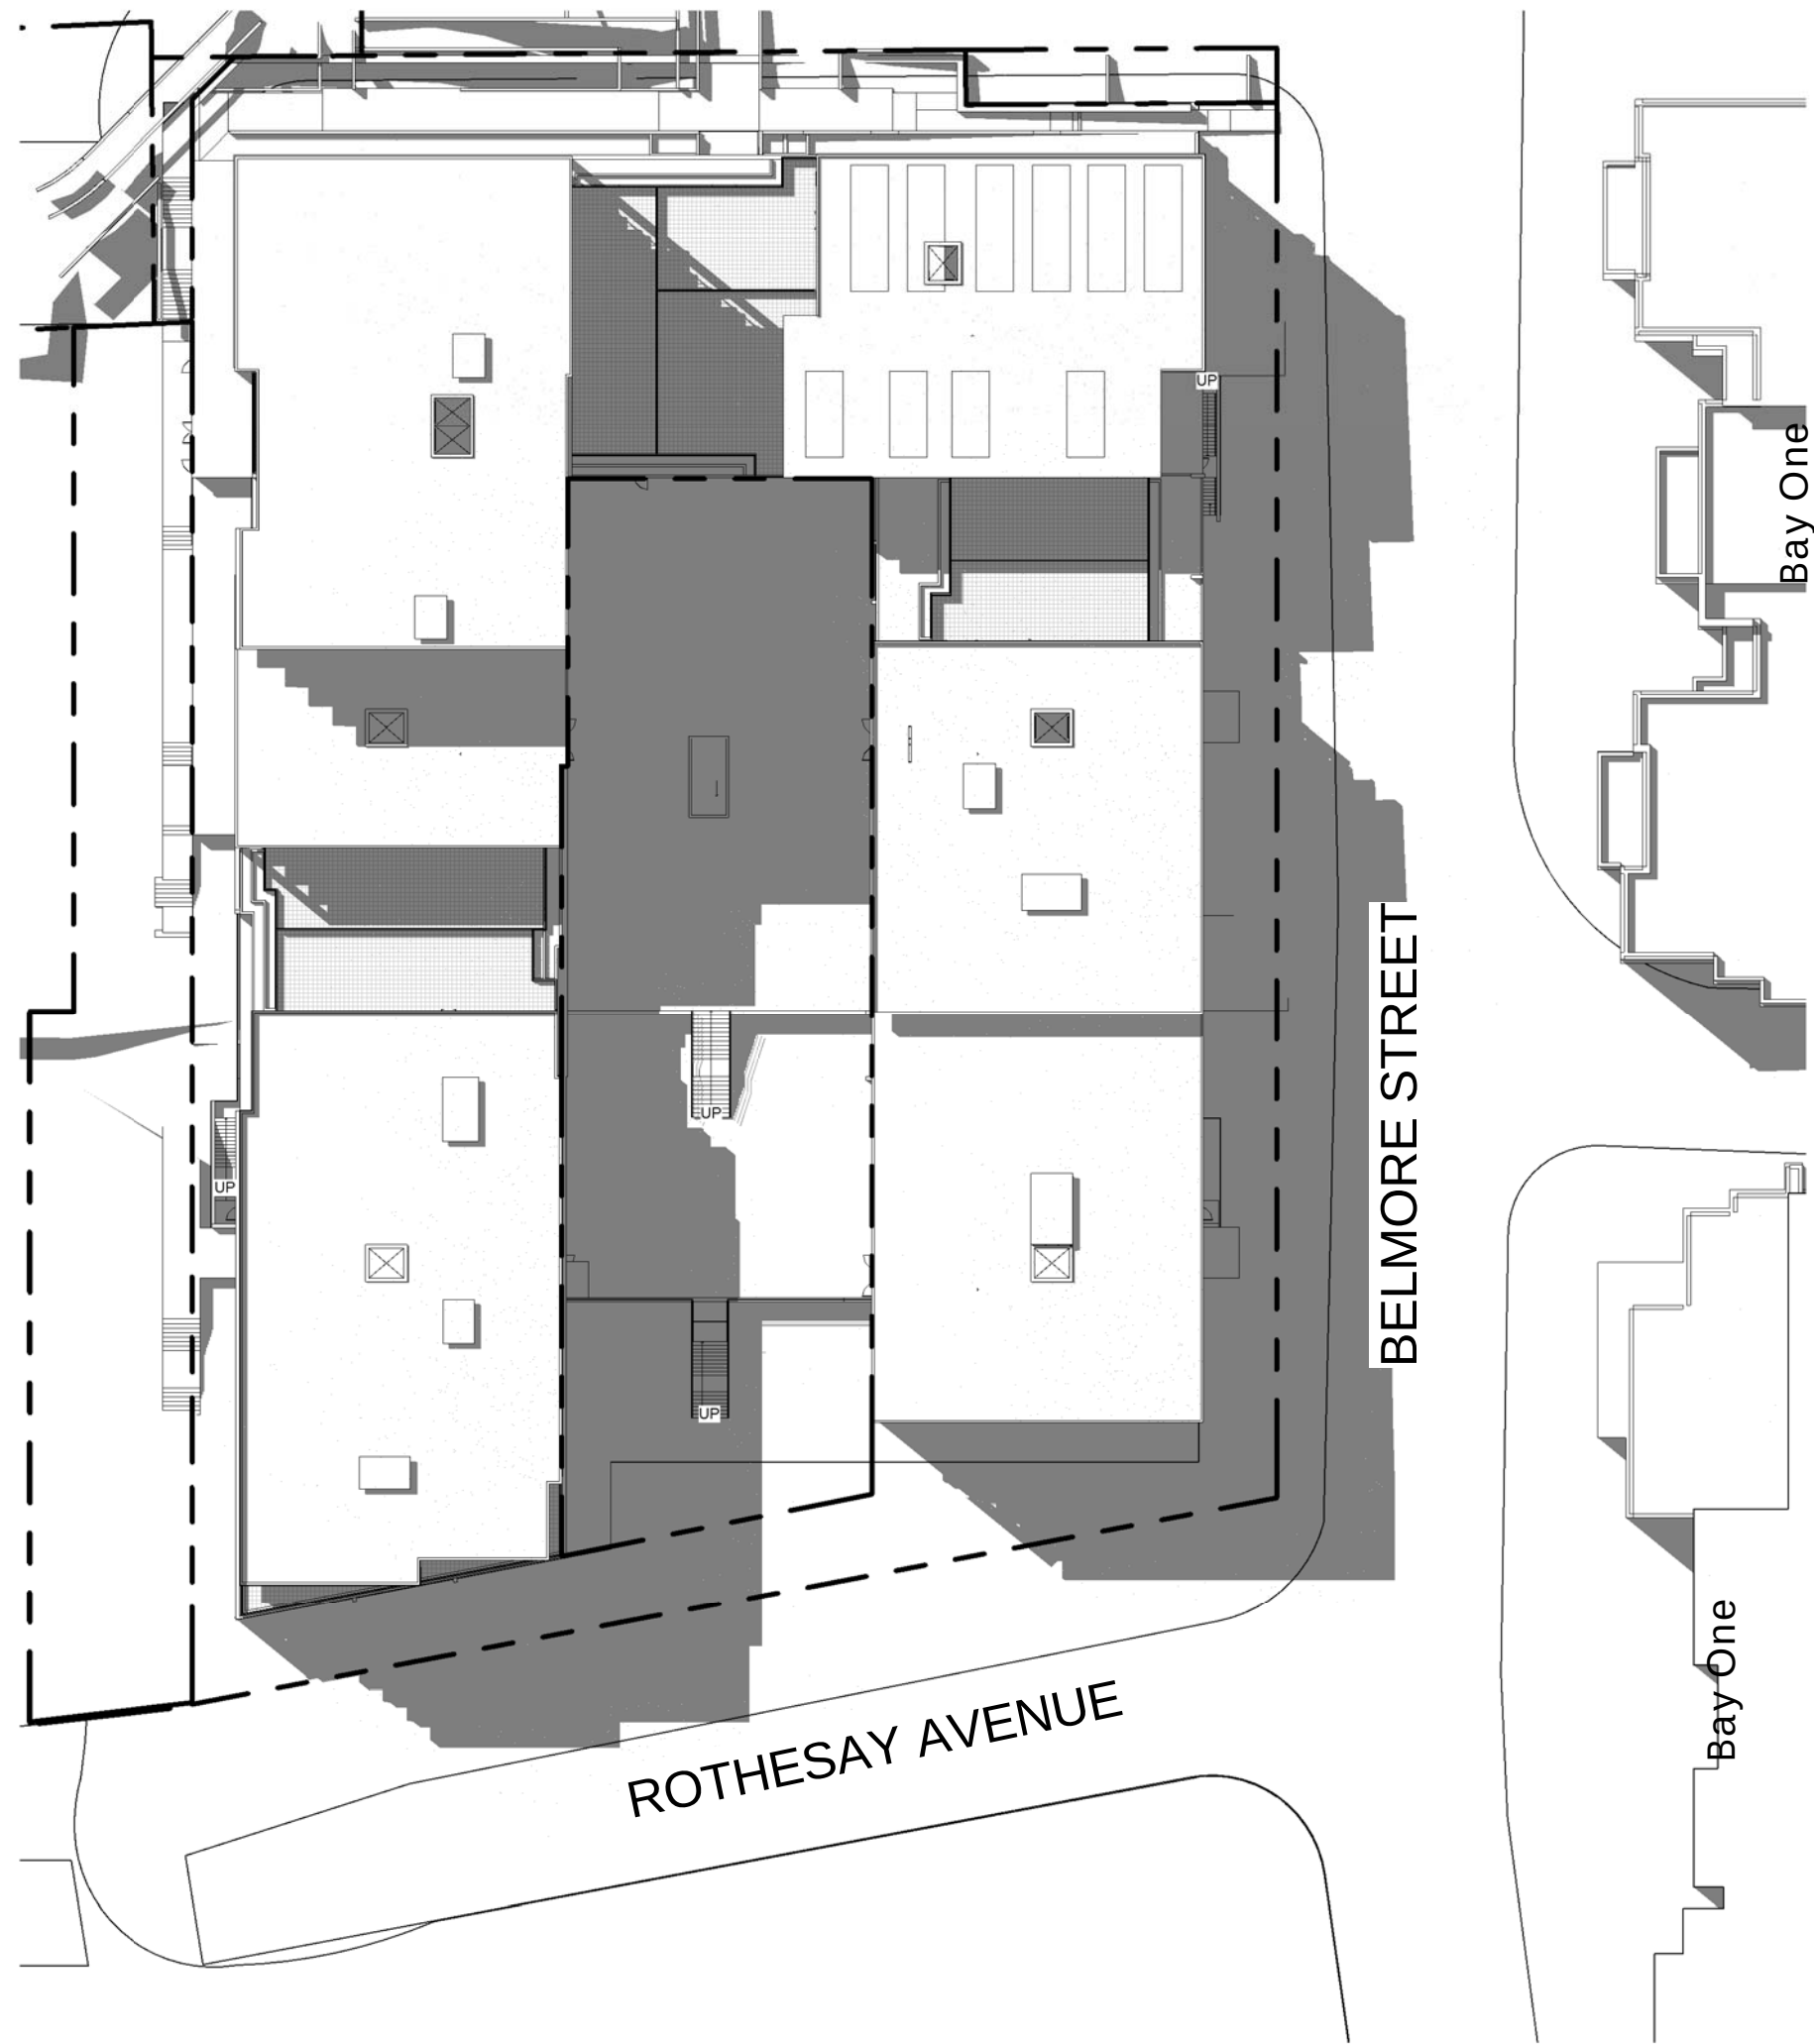


2 MARCH 21 - 12 PM (EQUINOX)
A 126-4 1 : 500

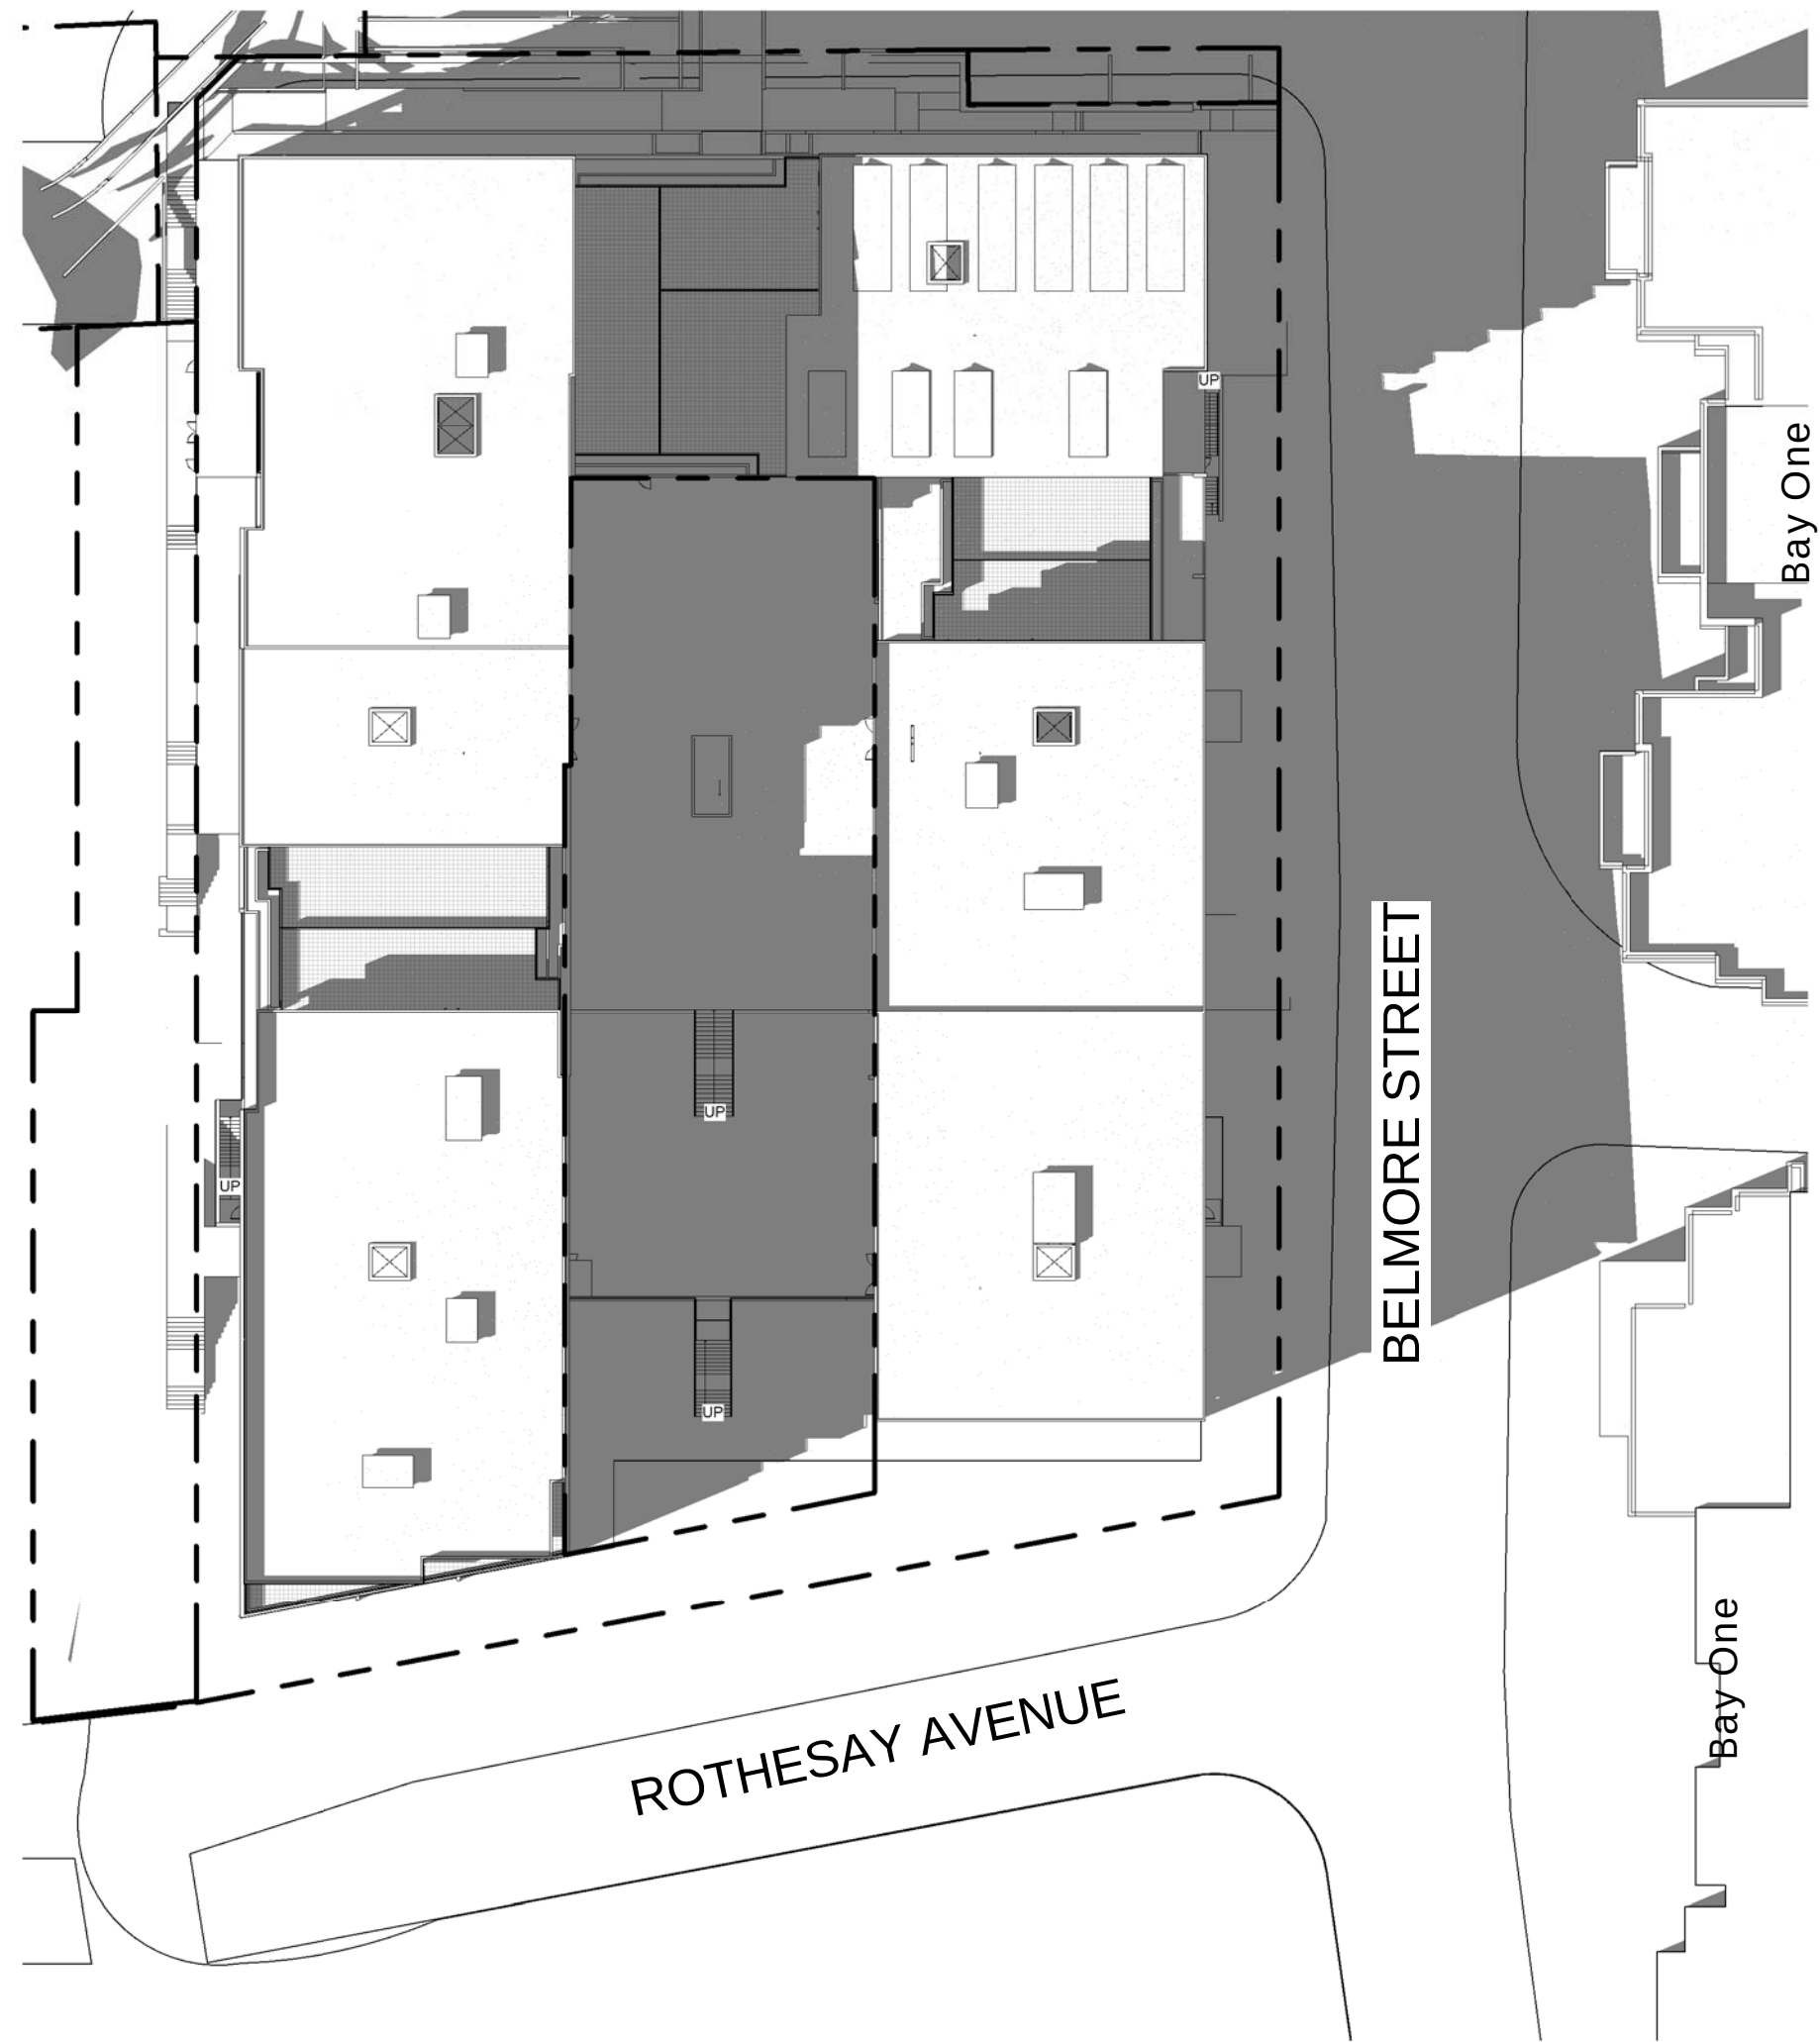


3 MARCH 21 - 3 PM (EQUINOX)
A 126-4 1 : 500

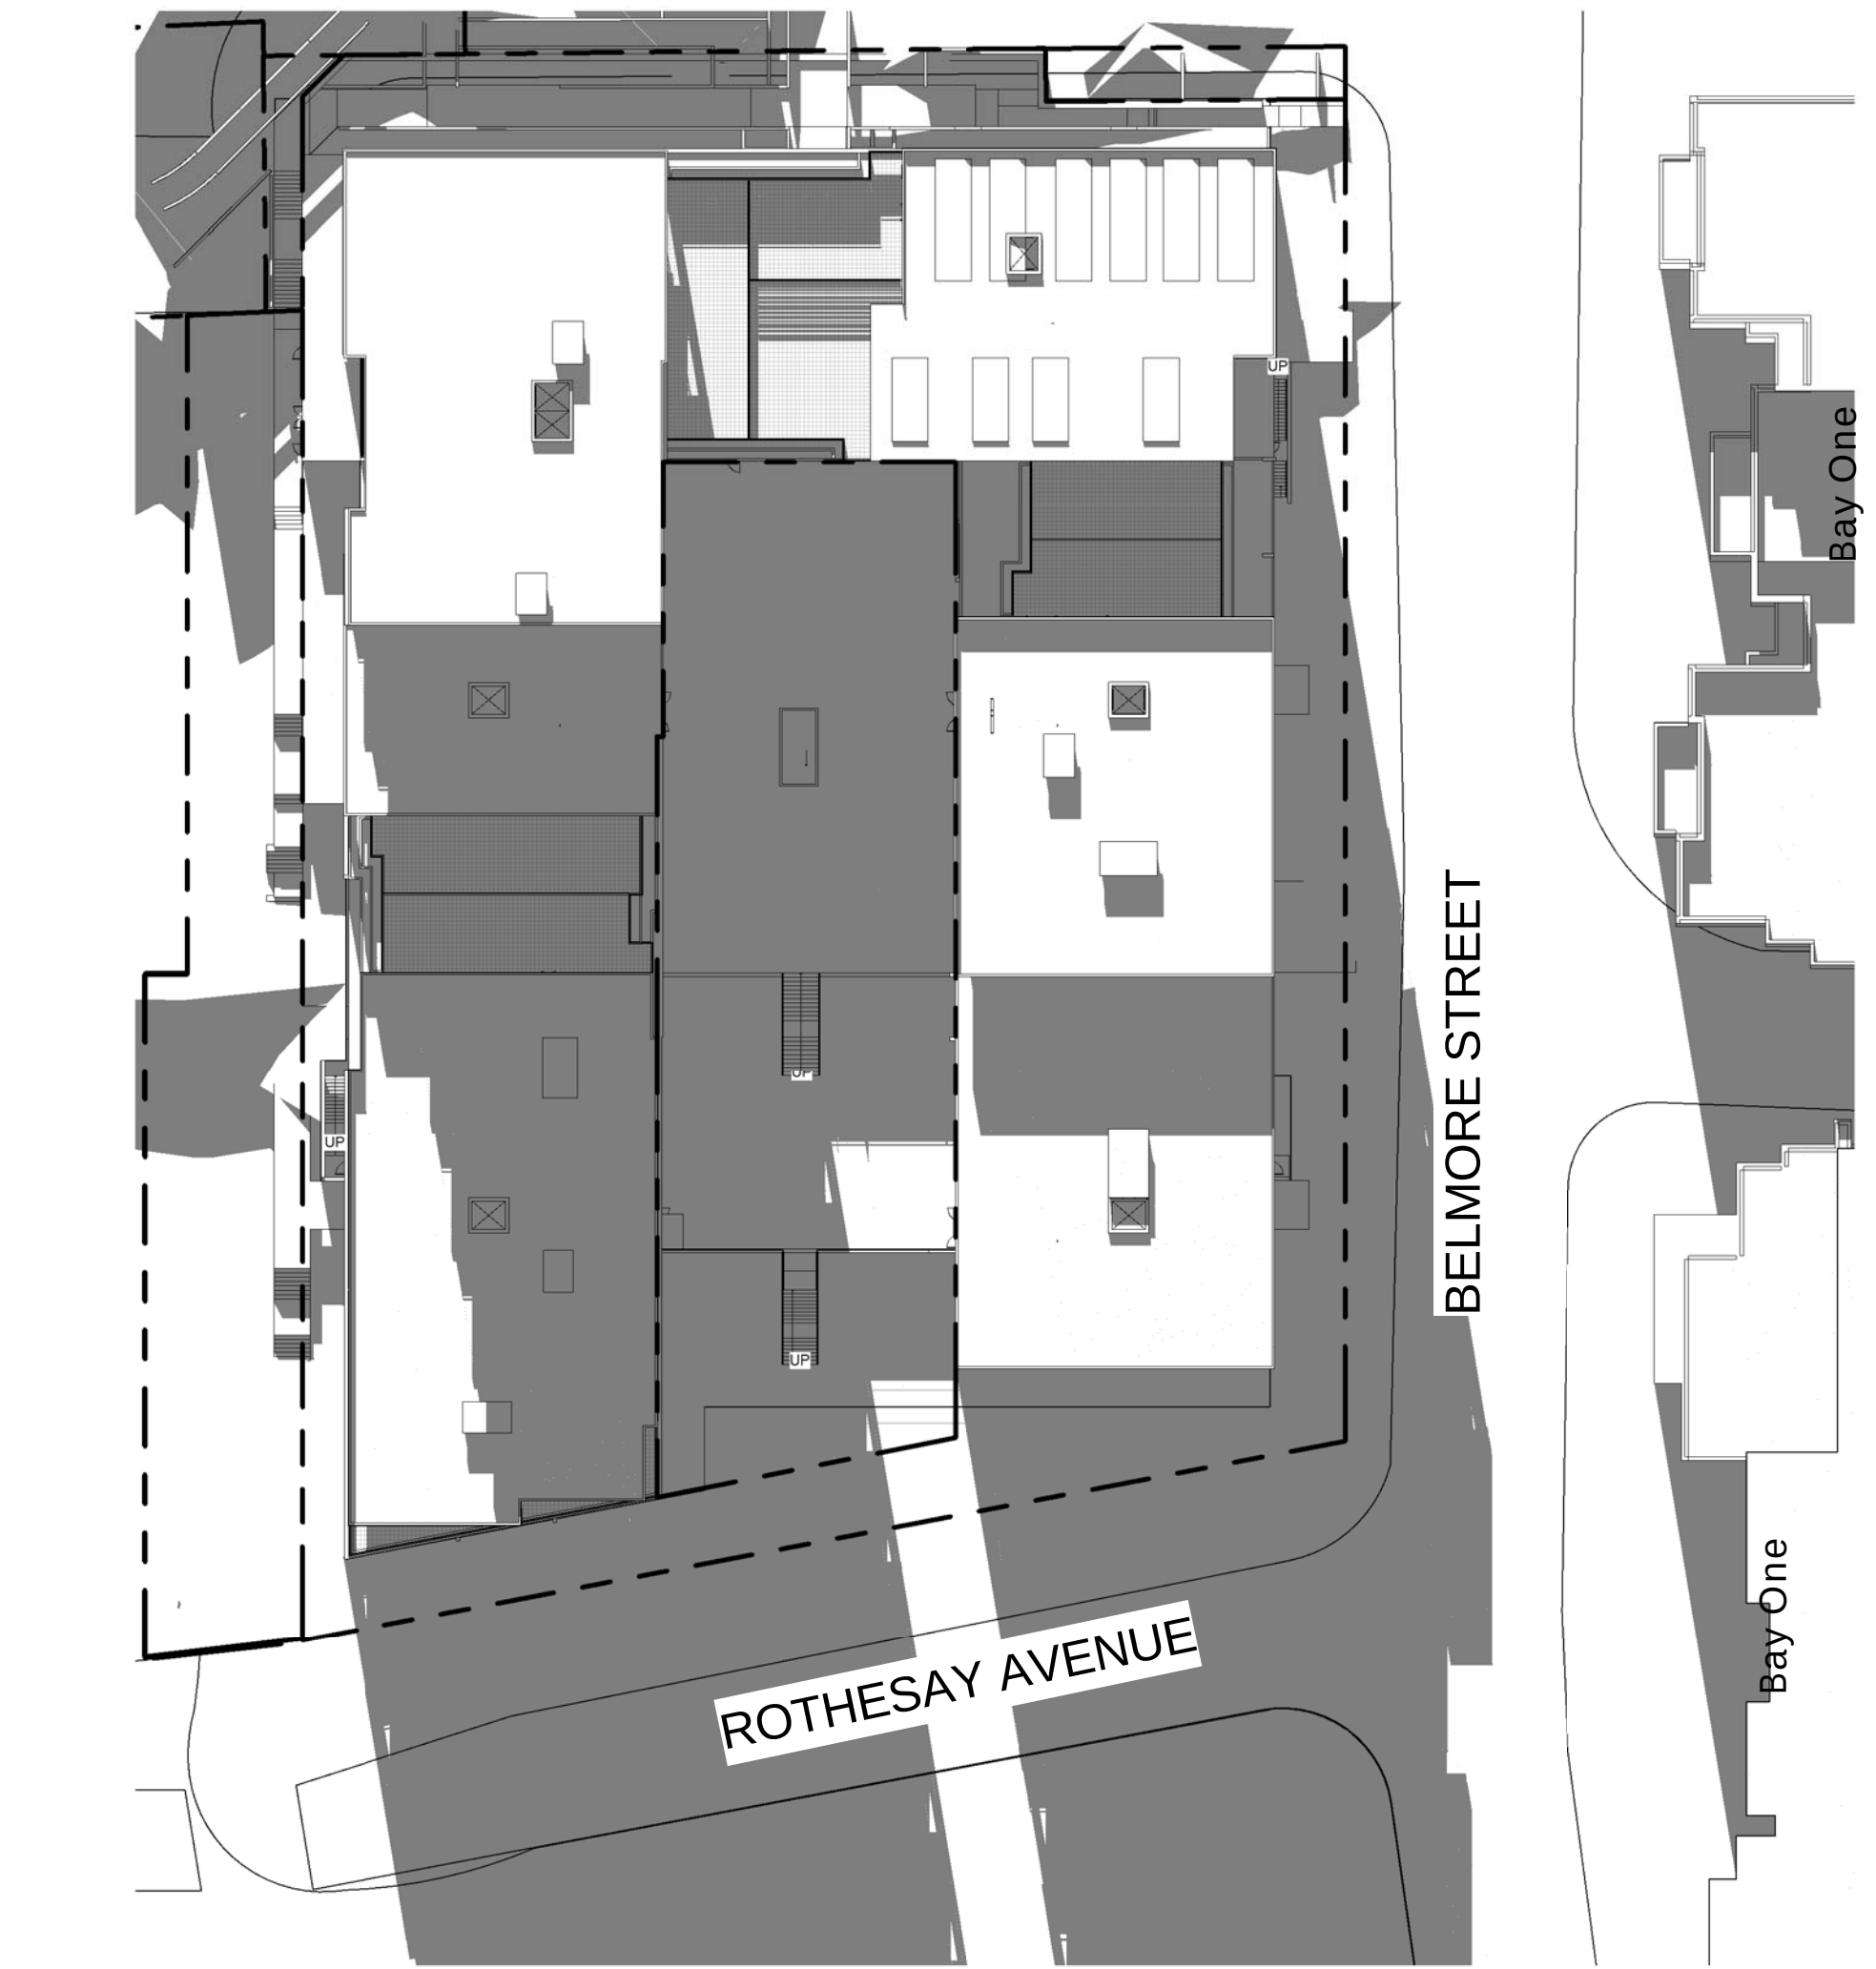

4 JUNE 21 - 9AM (WINTER SOLSTICE)
A 126-4 1 : 500

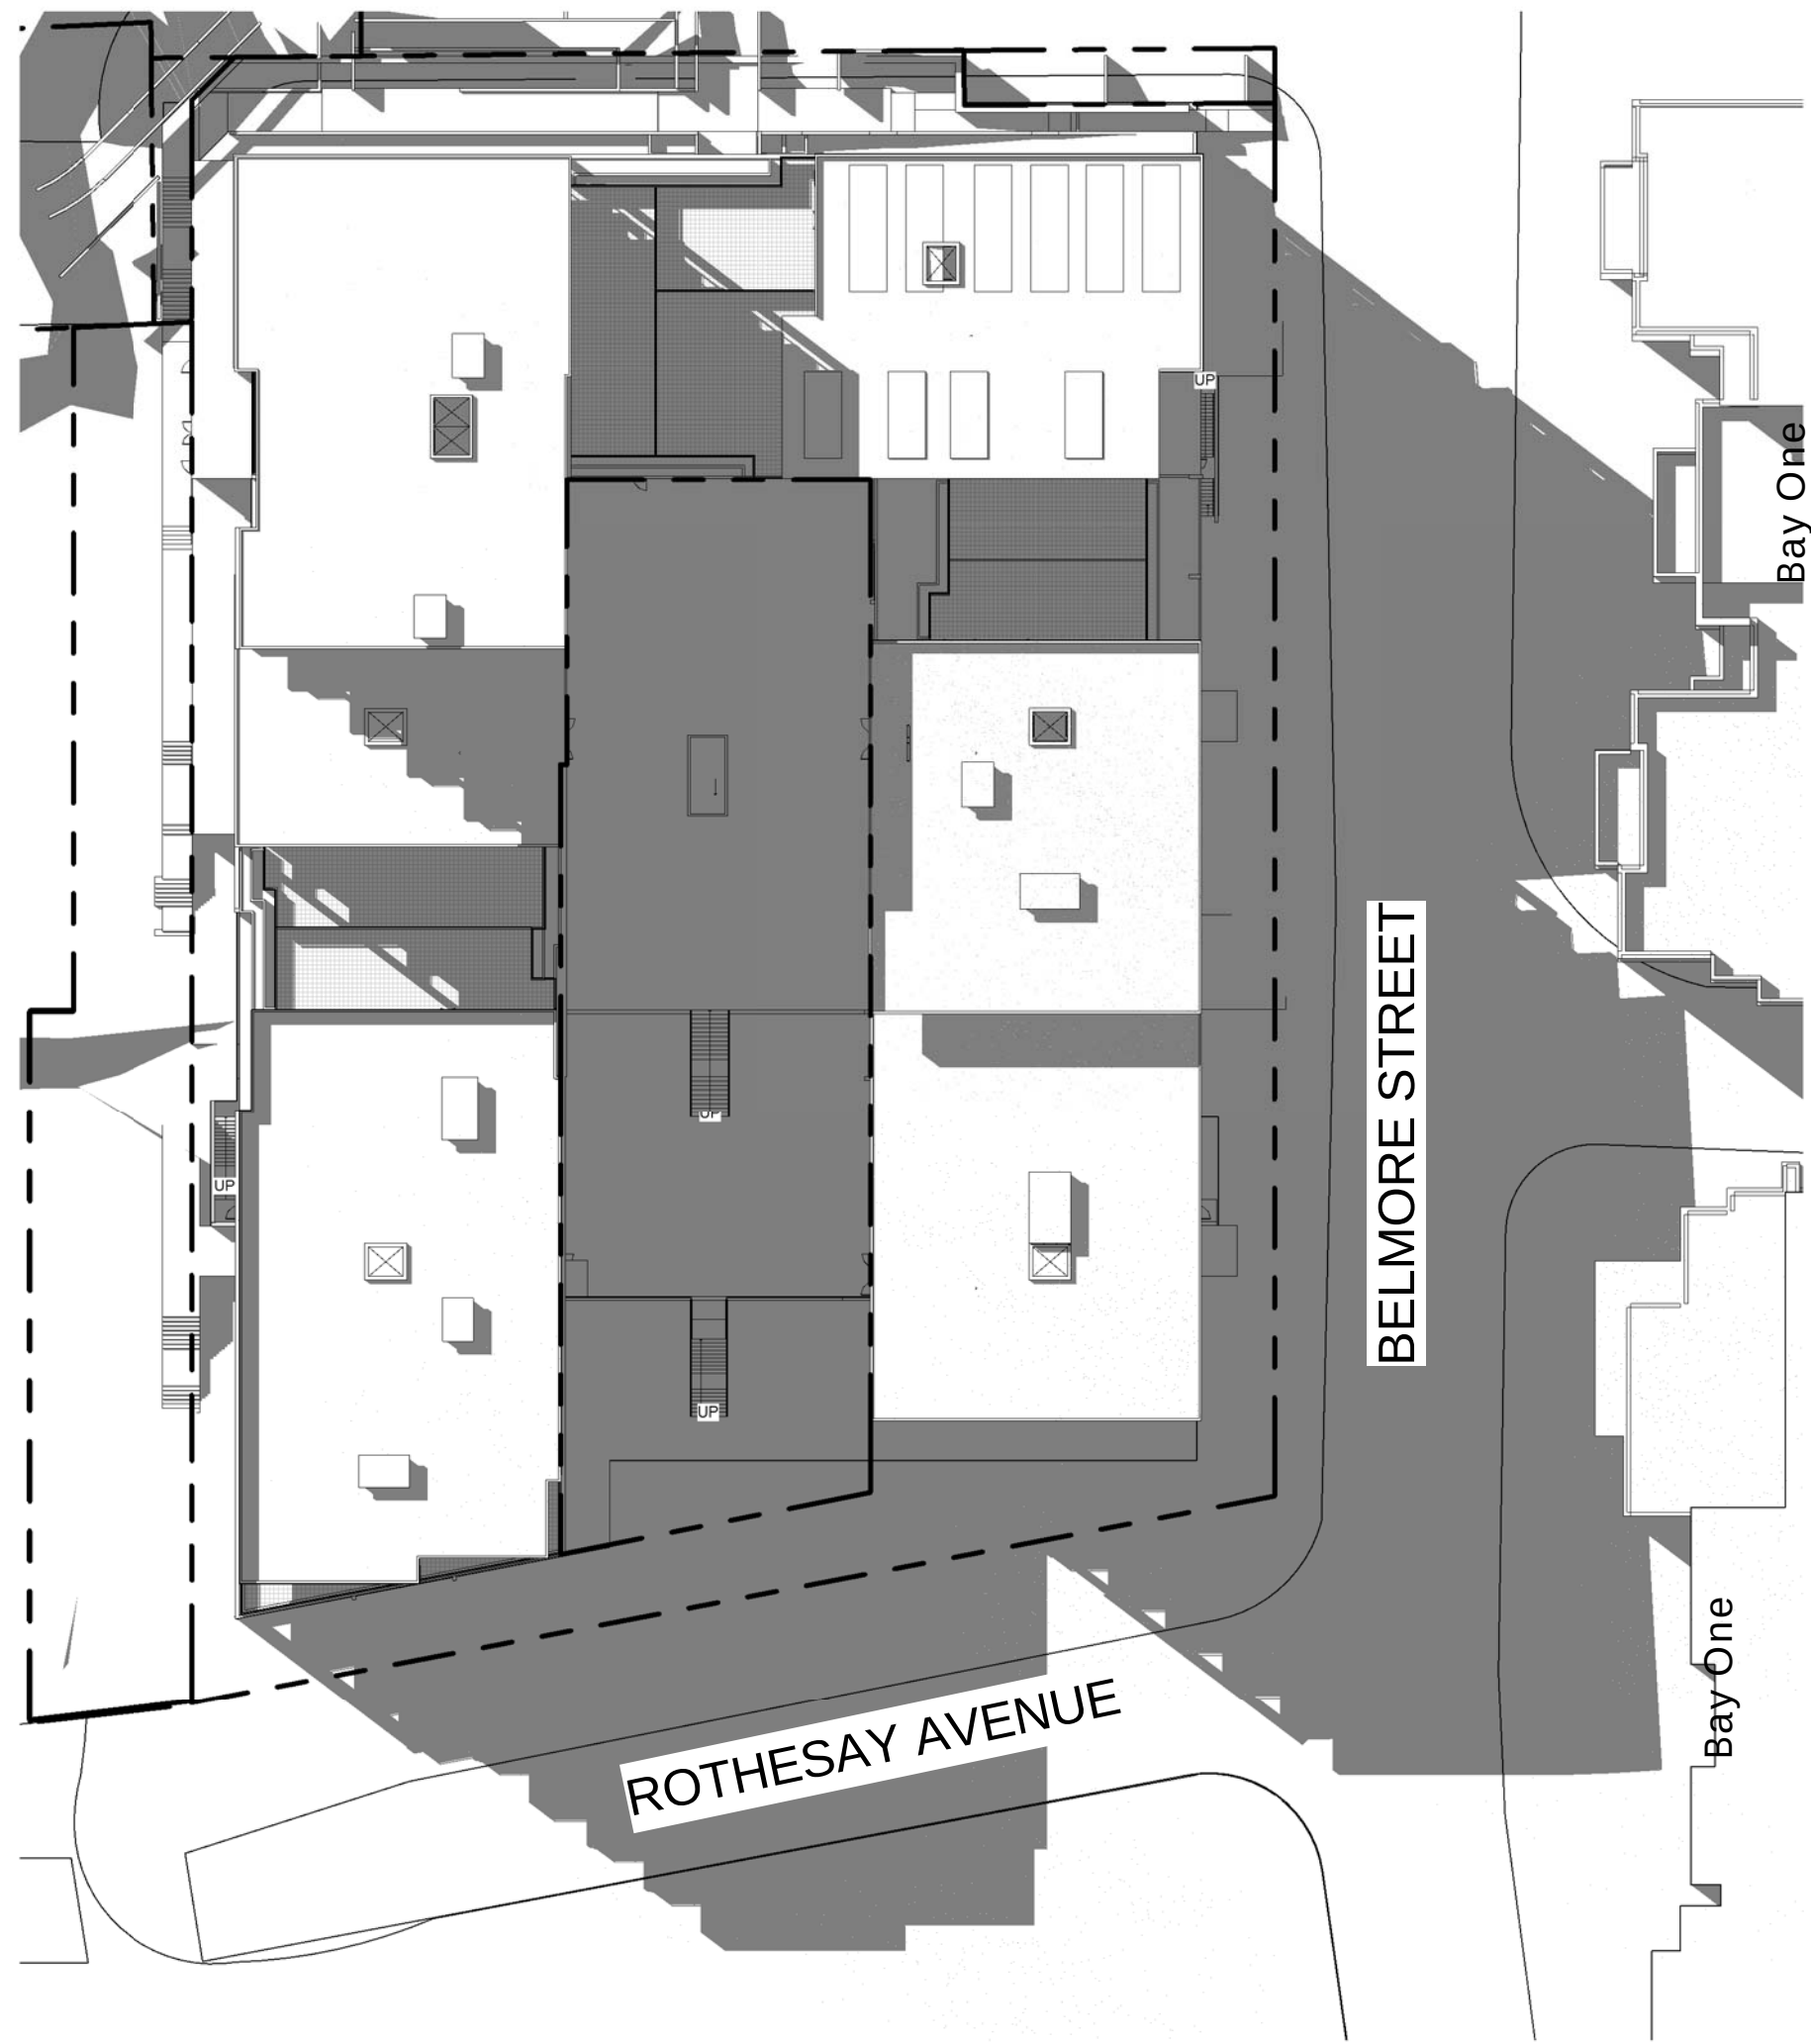

5 JUNE 21 - 12PM (WINTER SOLSTICE)
A 126-4 1 : 500

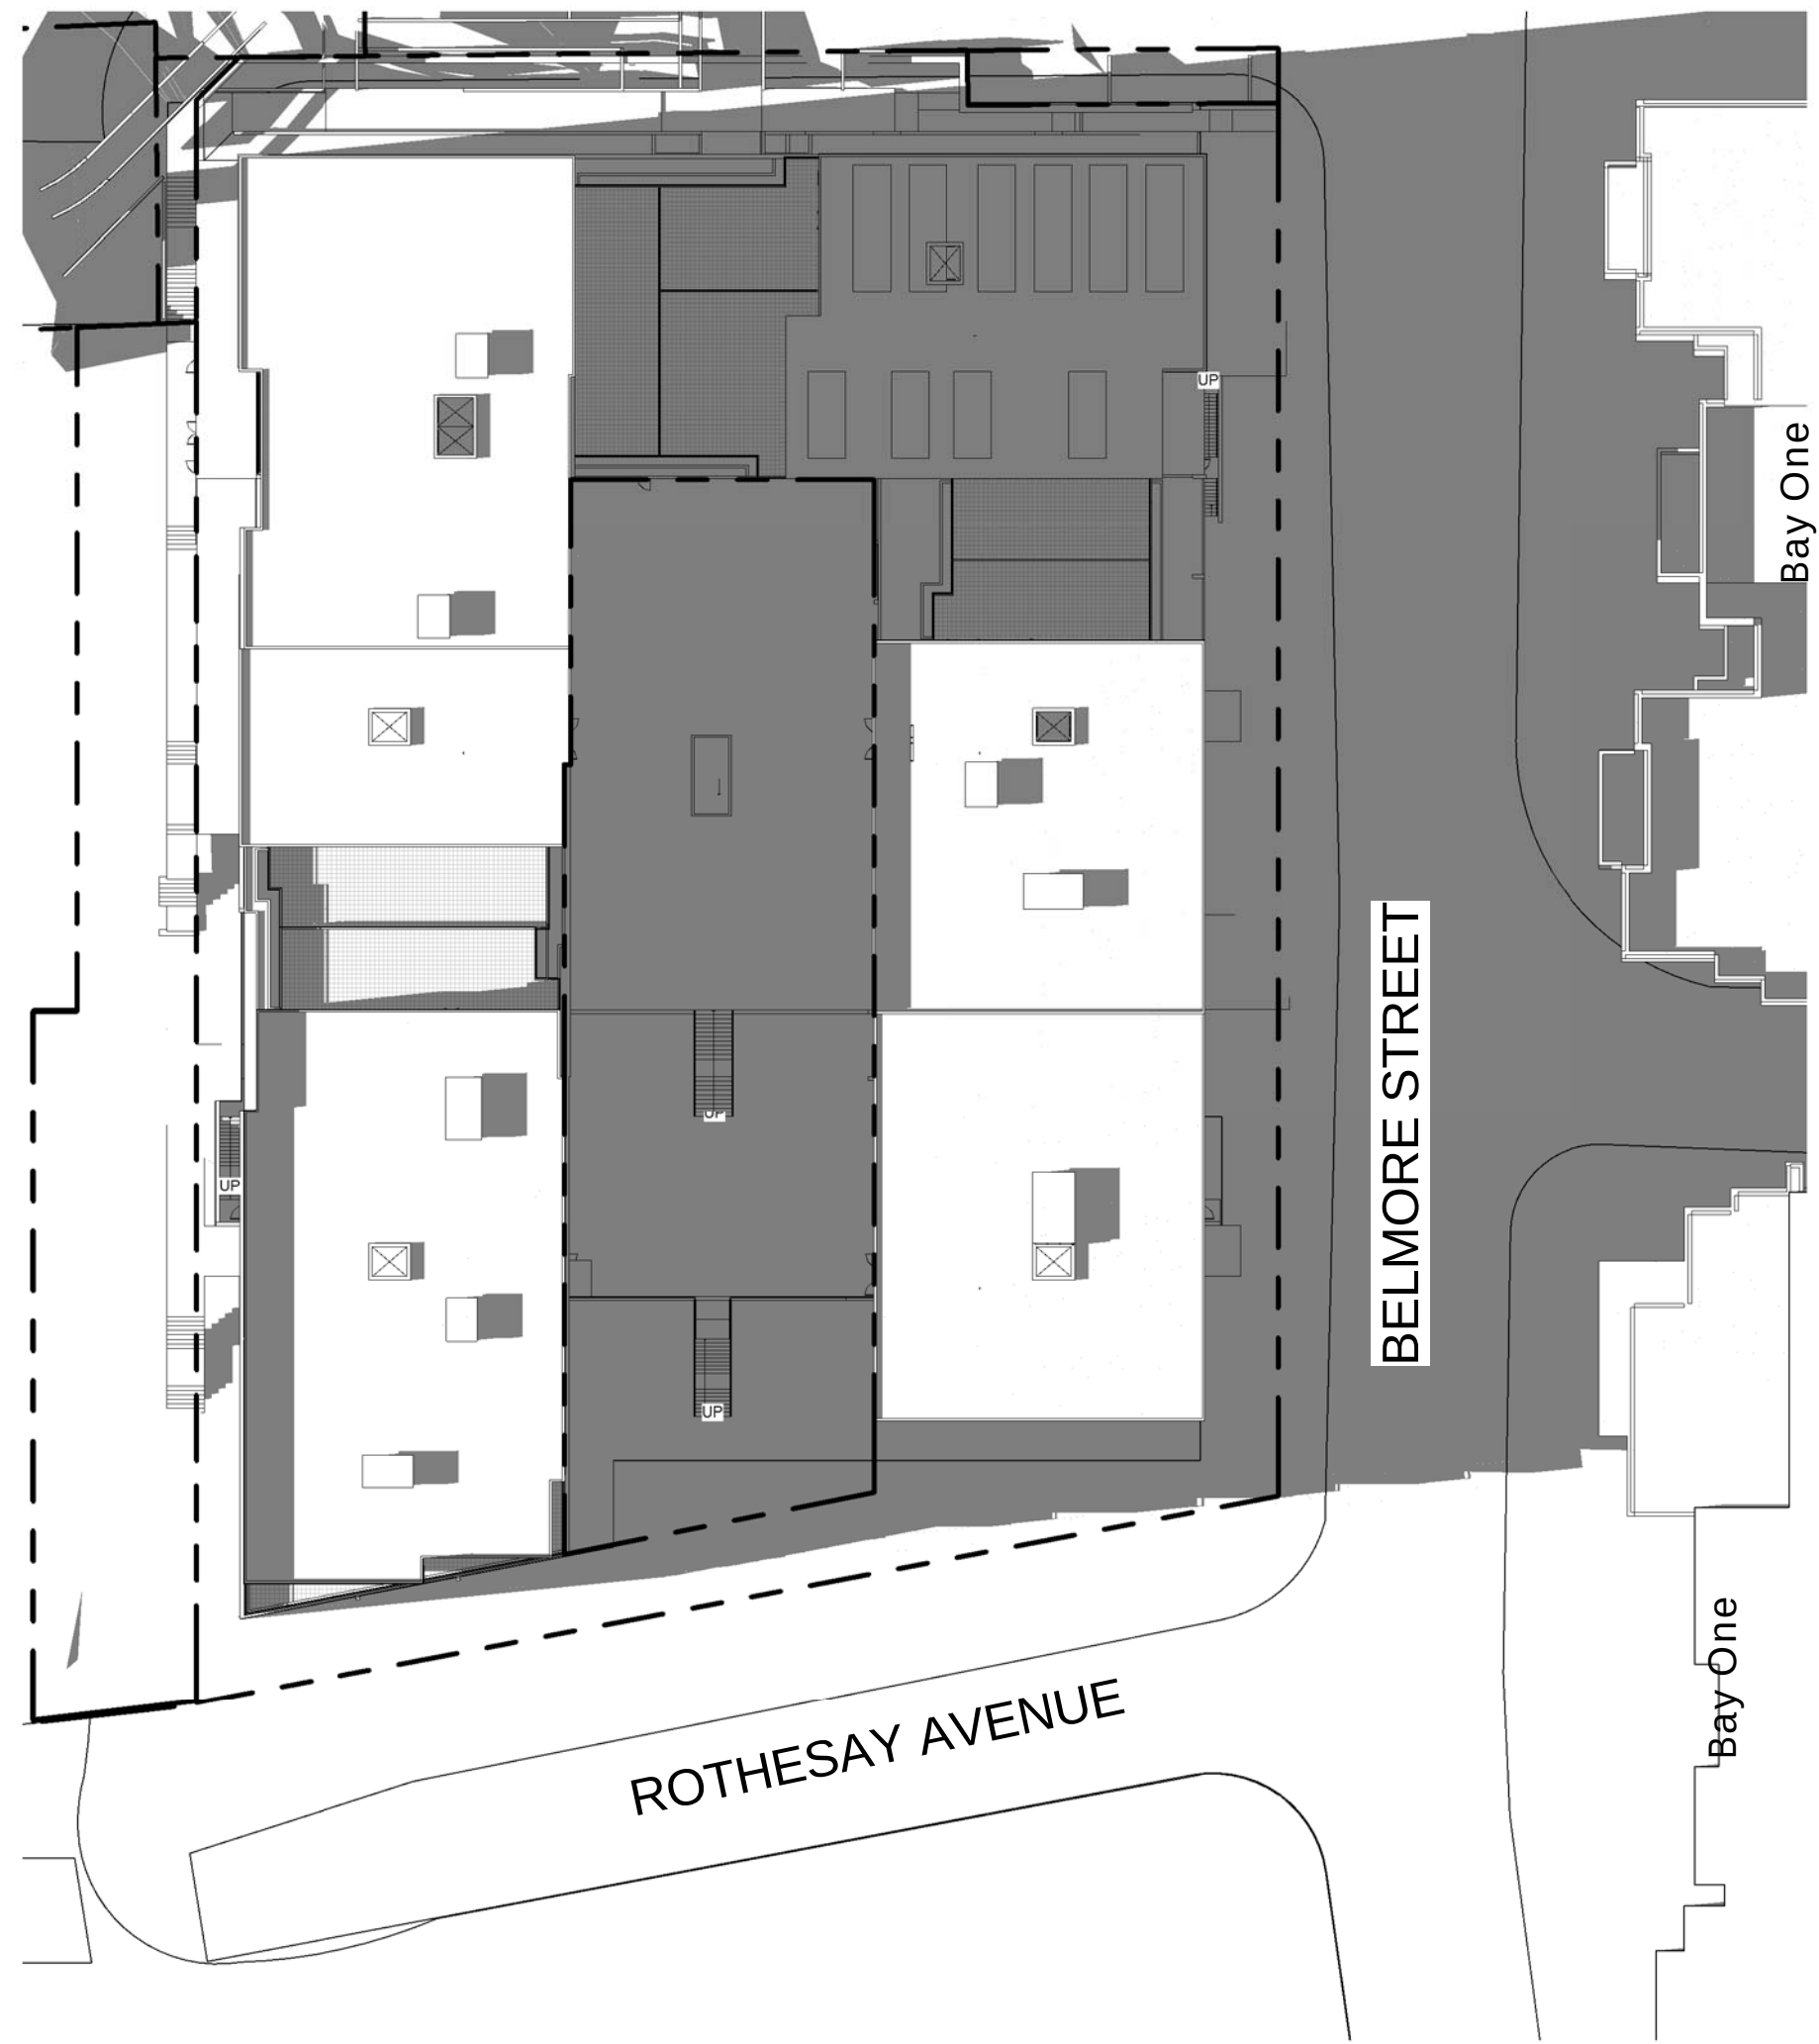

6 JUNE 21 - 3PM (WINTER SOLSTICE)
A 126-4 1 : 500

PROJECT APPLICATION

ARCHITECT

ROBERTSON + MARKS

ground floor 11-17 buckingham st
sunny hills sydney australia 2010 www.marks.net.au
t 61 2 9319 4388 f 61 2 9319 7338 e mail@marks.net.au

NOW ARCH.
DAVID MAYES 3190 JOHN RYAN 3181 BRIAN MANN 975 ANDREW SCARVELIS

CLIENT

Structural Engineers

Hydraulic Engineer & Fire
Services Engineers

Mechanical, Electrical & Lift
Services Engineers

Landscape Architects

NOTES

Dimensions
Contractors to check all dimensions on site prior to commencing construction. Do not scale from this
drawing. Use given dimensions.
Copyright ©
This document is copyright. All rights reserved.

REVISIONS

Issue	Date	Description	By
1	2011/12/12	DA SUBMISSION	AT
2	2011/12/15	DA SUBMISSION	AT
3	2012/05/07	GENERAL SUBMISSION	BF
4	31.07.2012	ISSUED FOR DA SUBMISSION	LJ

Issue	Date	Description	By
1	2011/12/12	DA SUBMISSION	AT
2	2011/12/15	DA SUBMISSION	AT
3	2012/05/07	GENERAL SUBMISSION	BF
4	31.07.2012	ISSUED FOR DA SUBMISSION	LJ

KEY PLAN








Building Name : STAGE 1 PROJECT APPLICATION (MP 09_0219)
Drawing Title : SHADOW DIAGRAM SHEET 1

Scale : 1 : 500
Date : 08/09/12
Job Number : 10069-2
Drawn : Author

Drawing Number
A 126-4

Authorised by : Approver

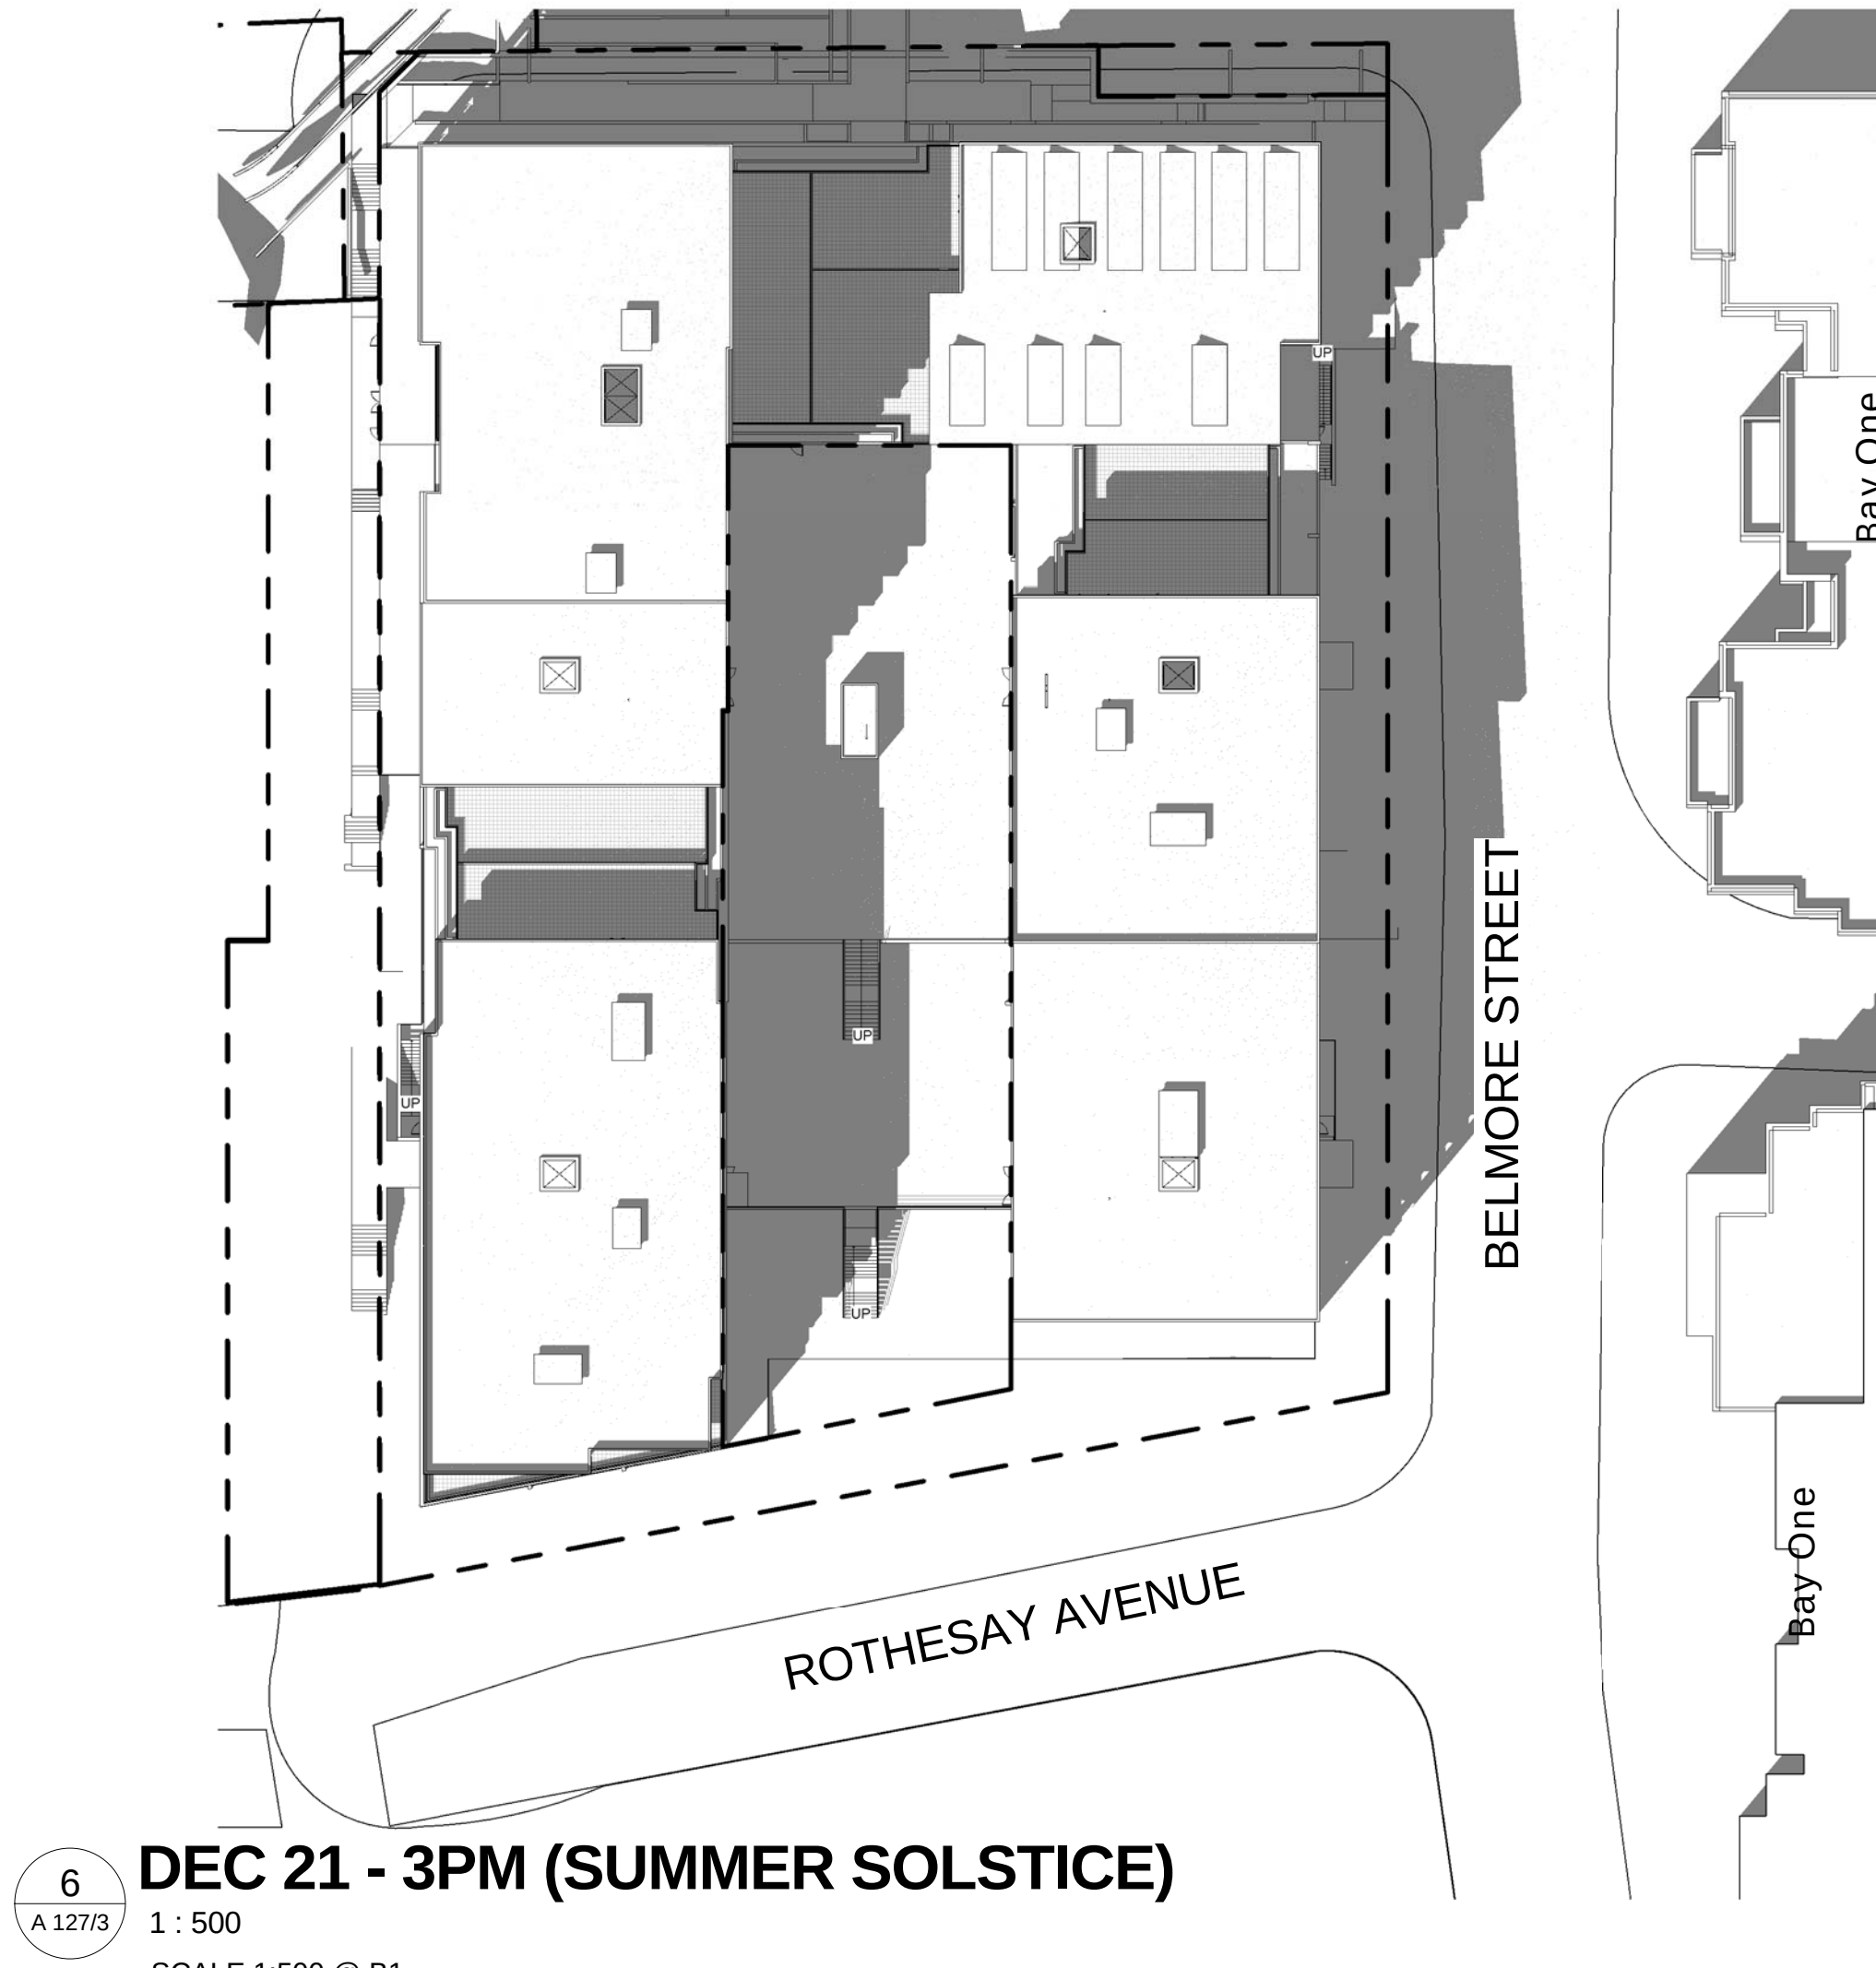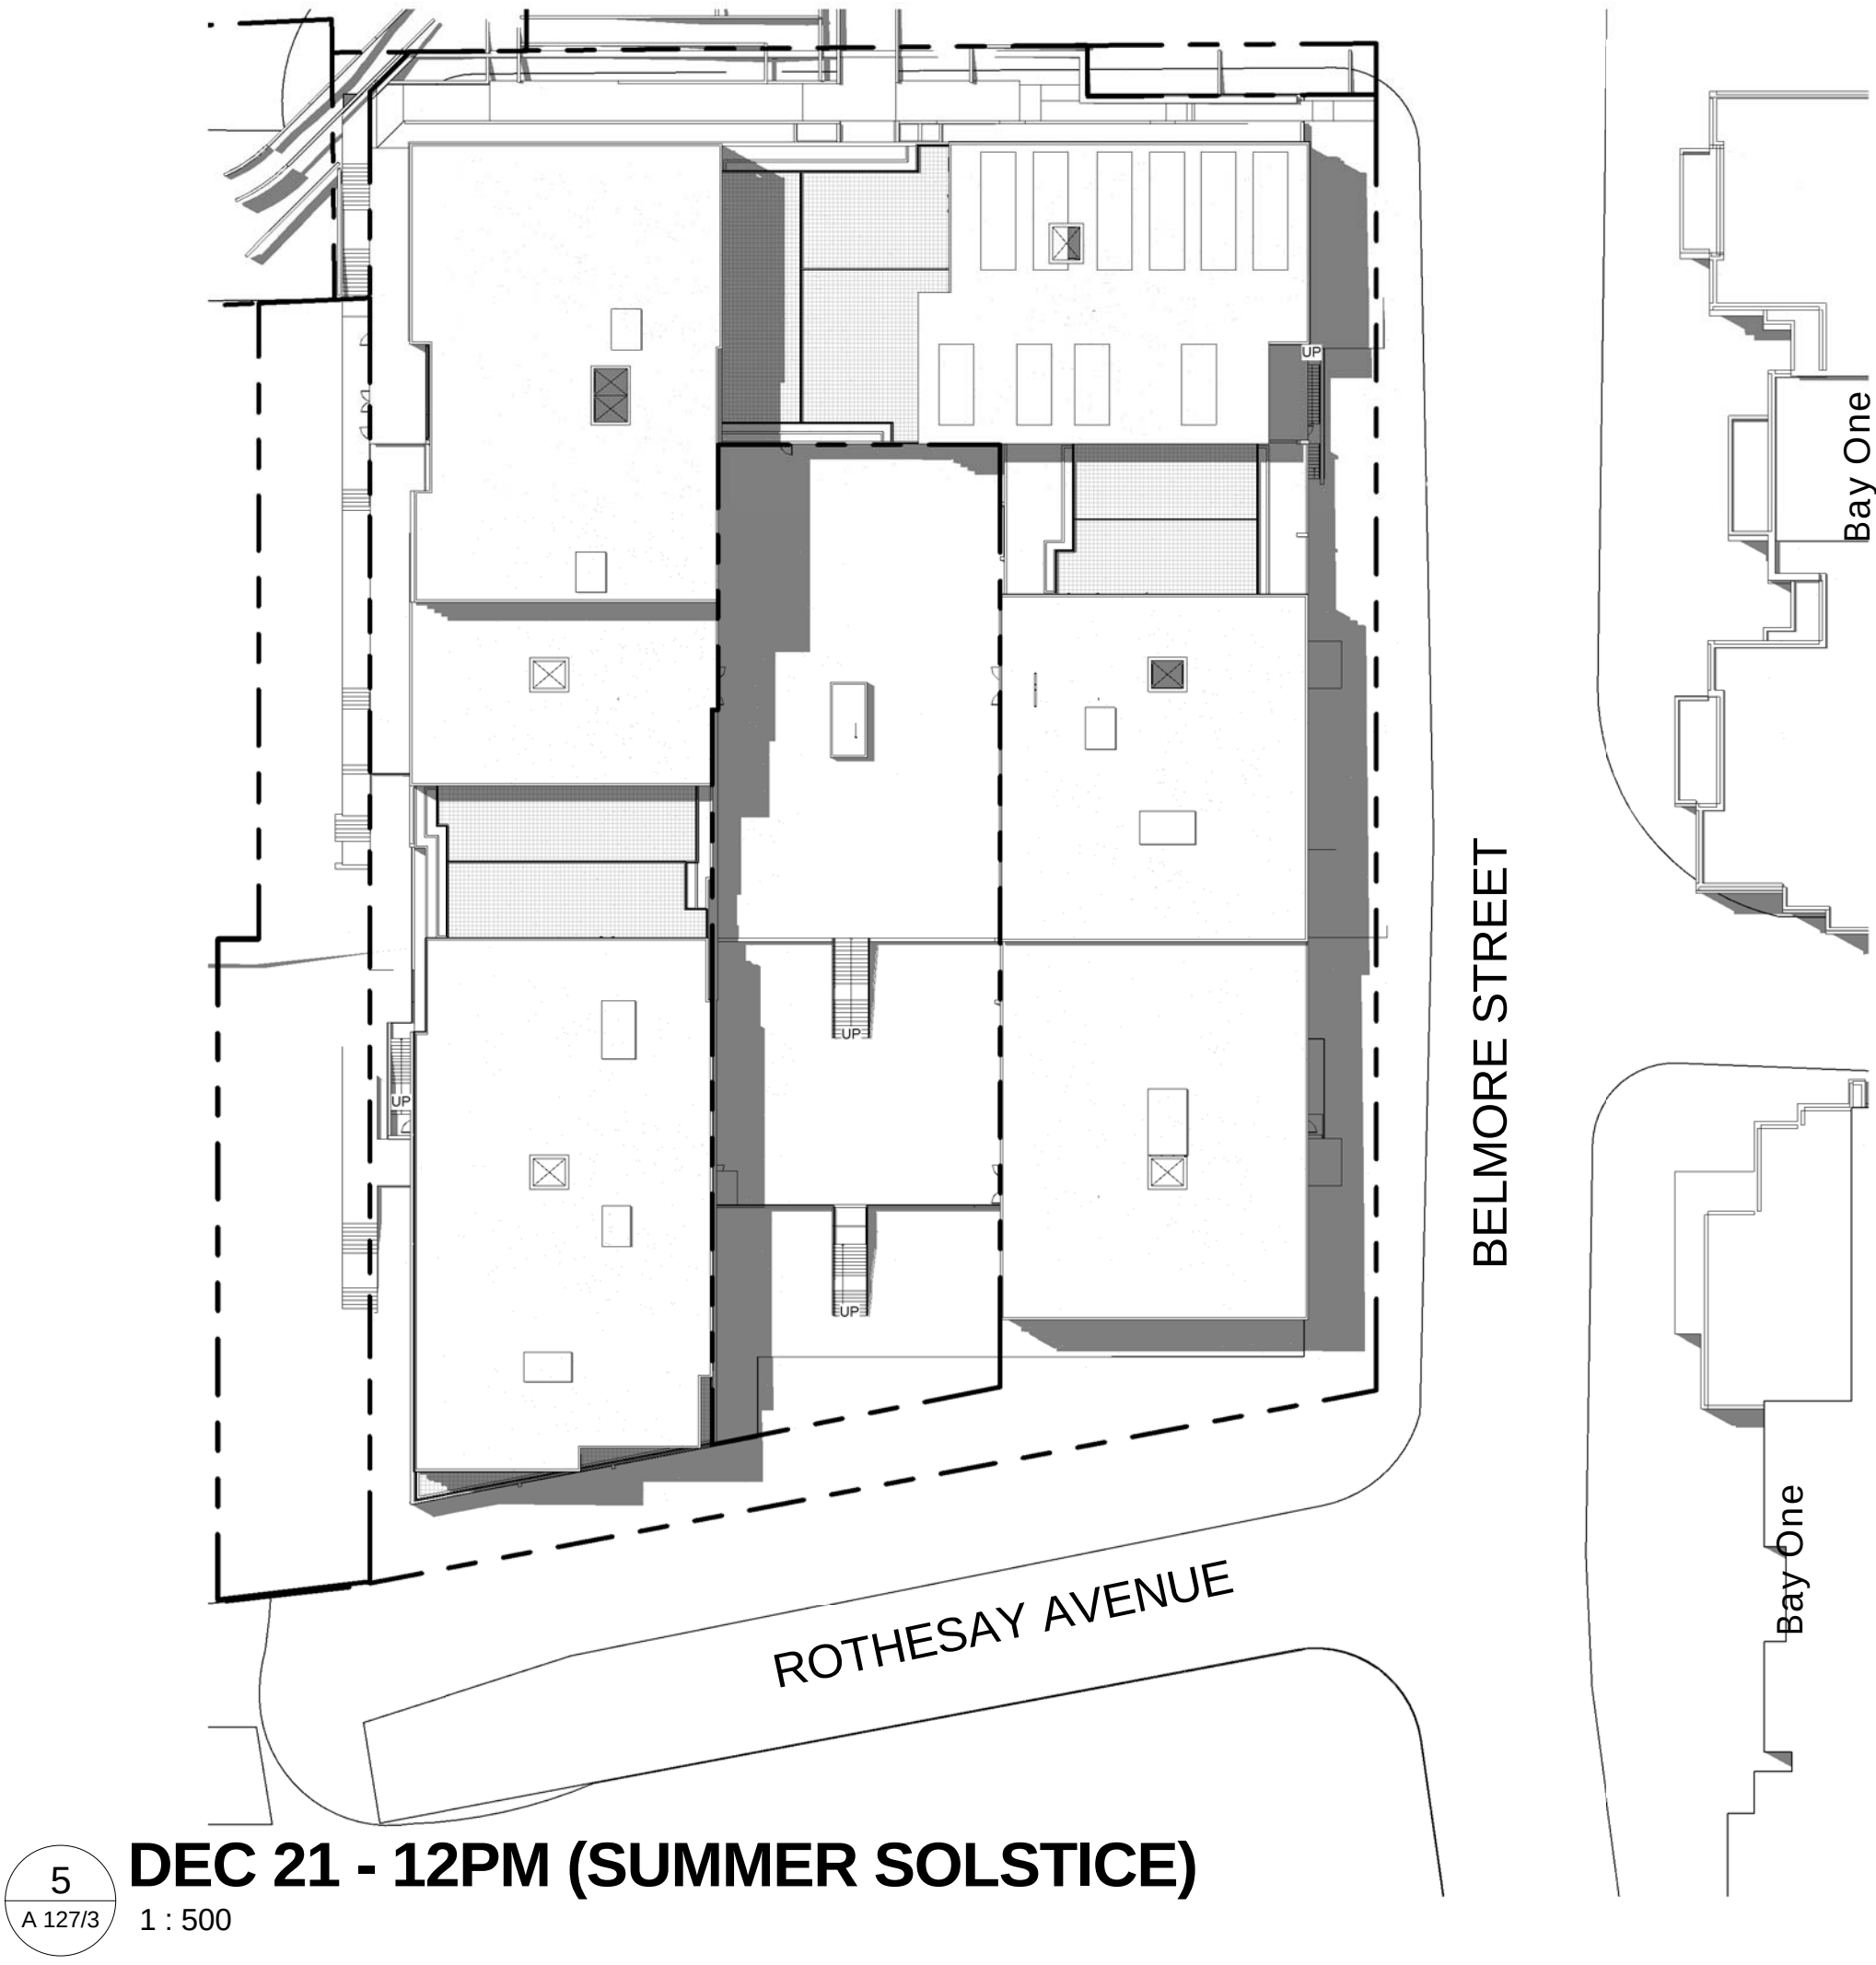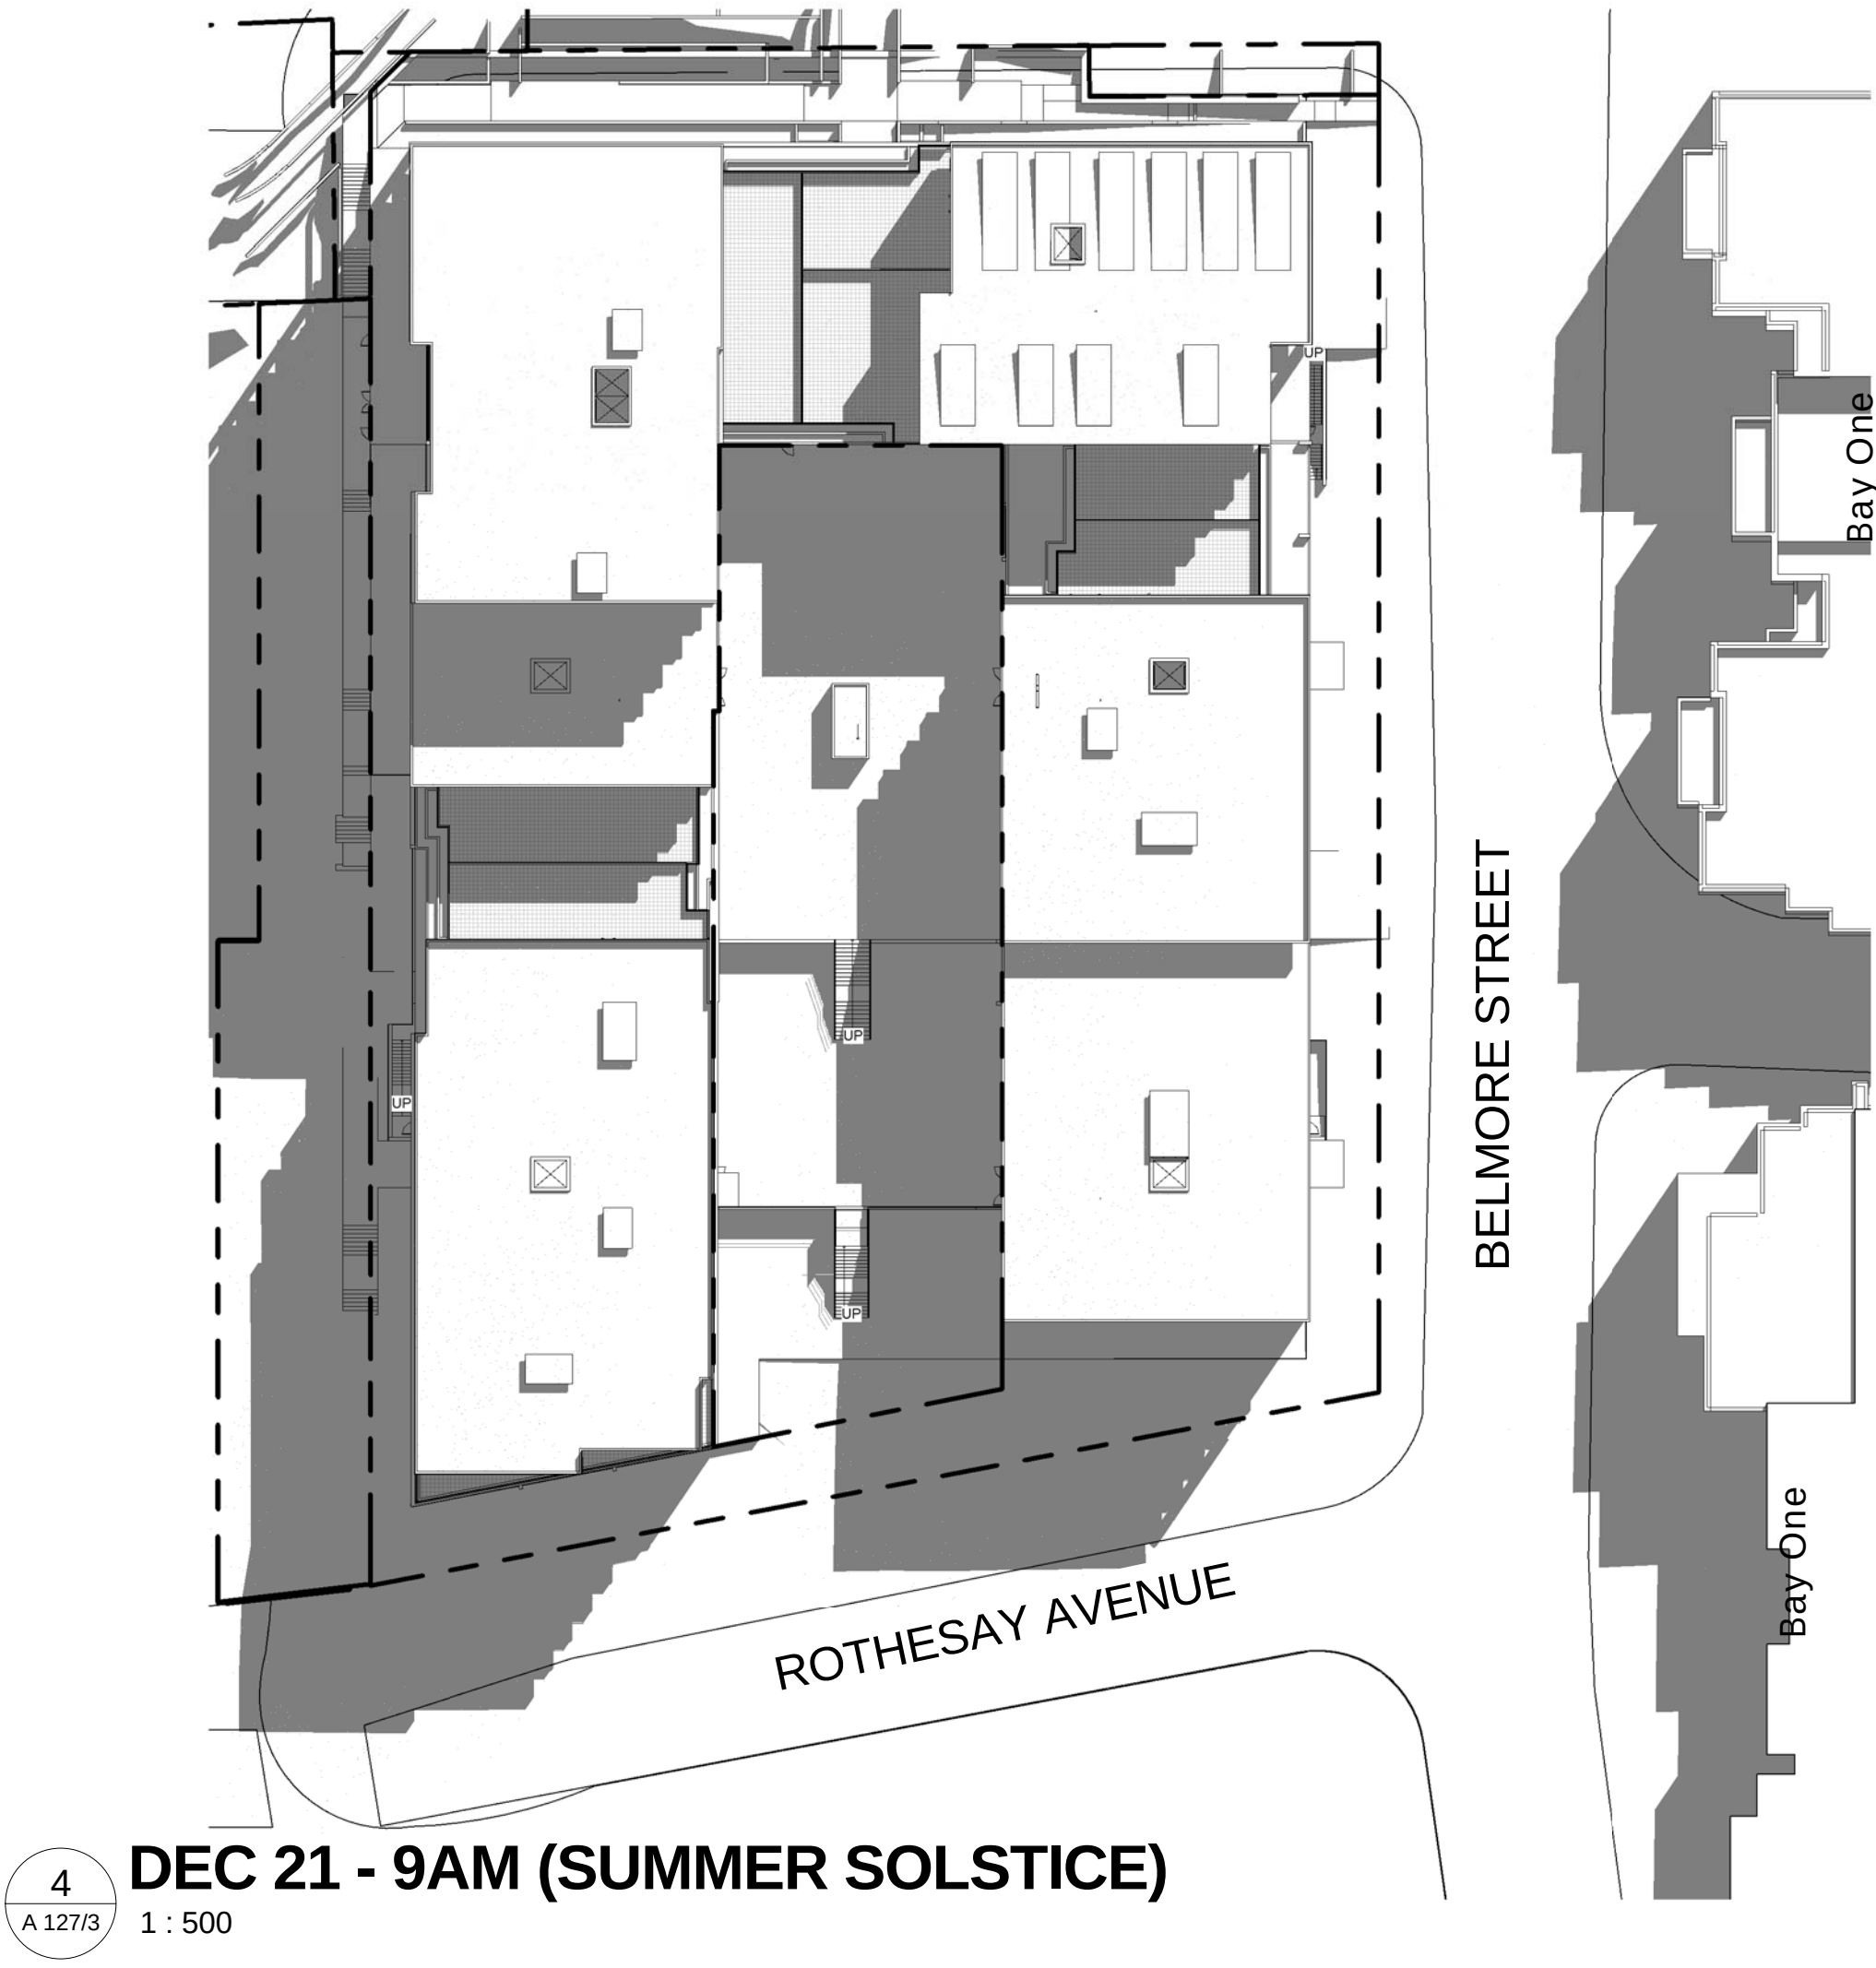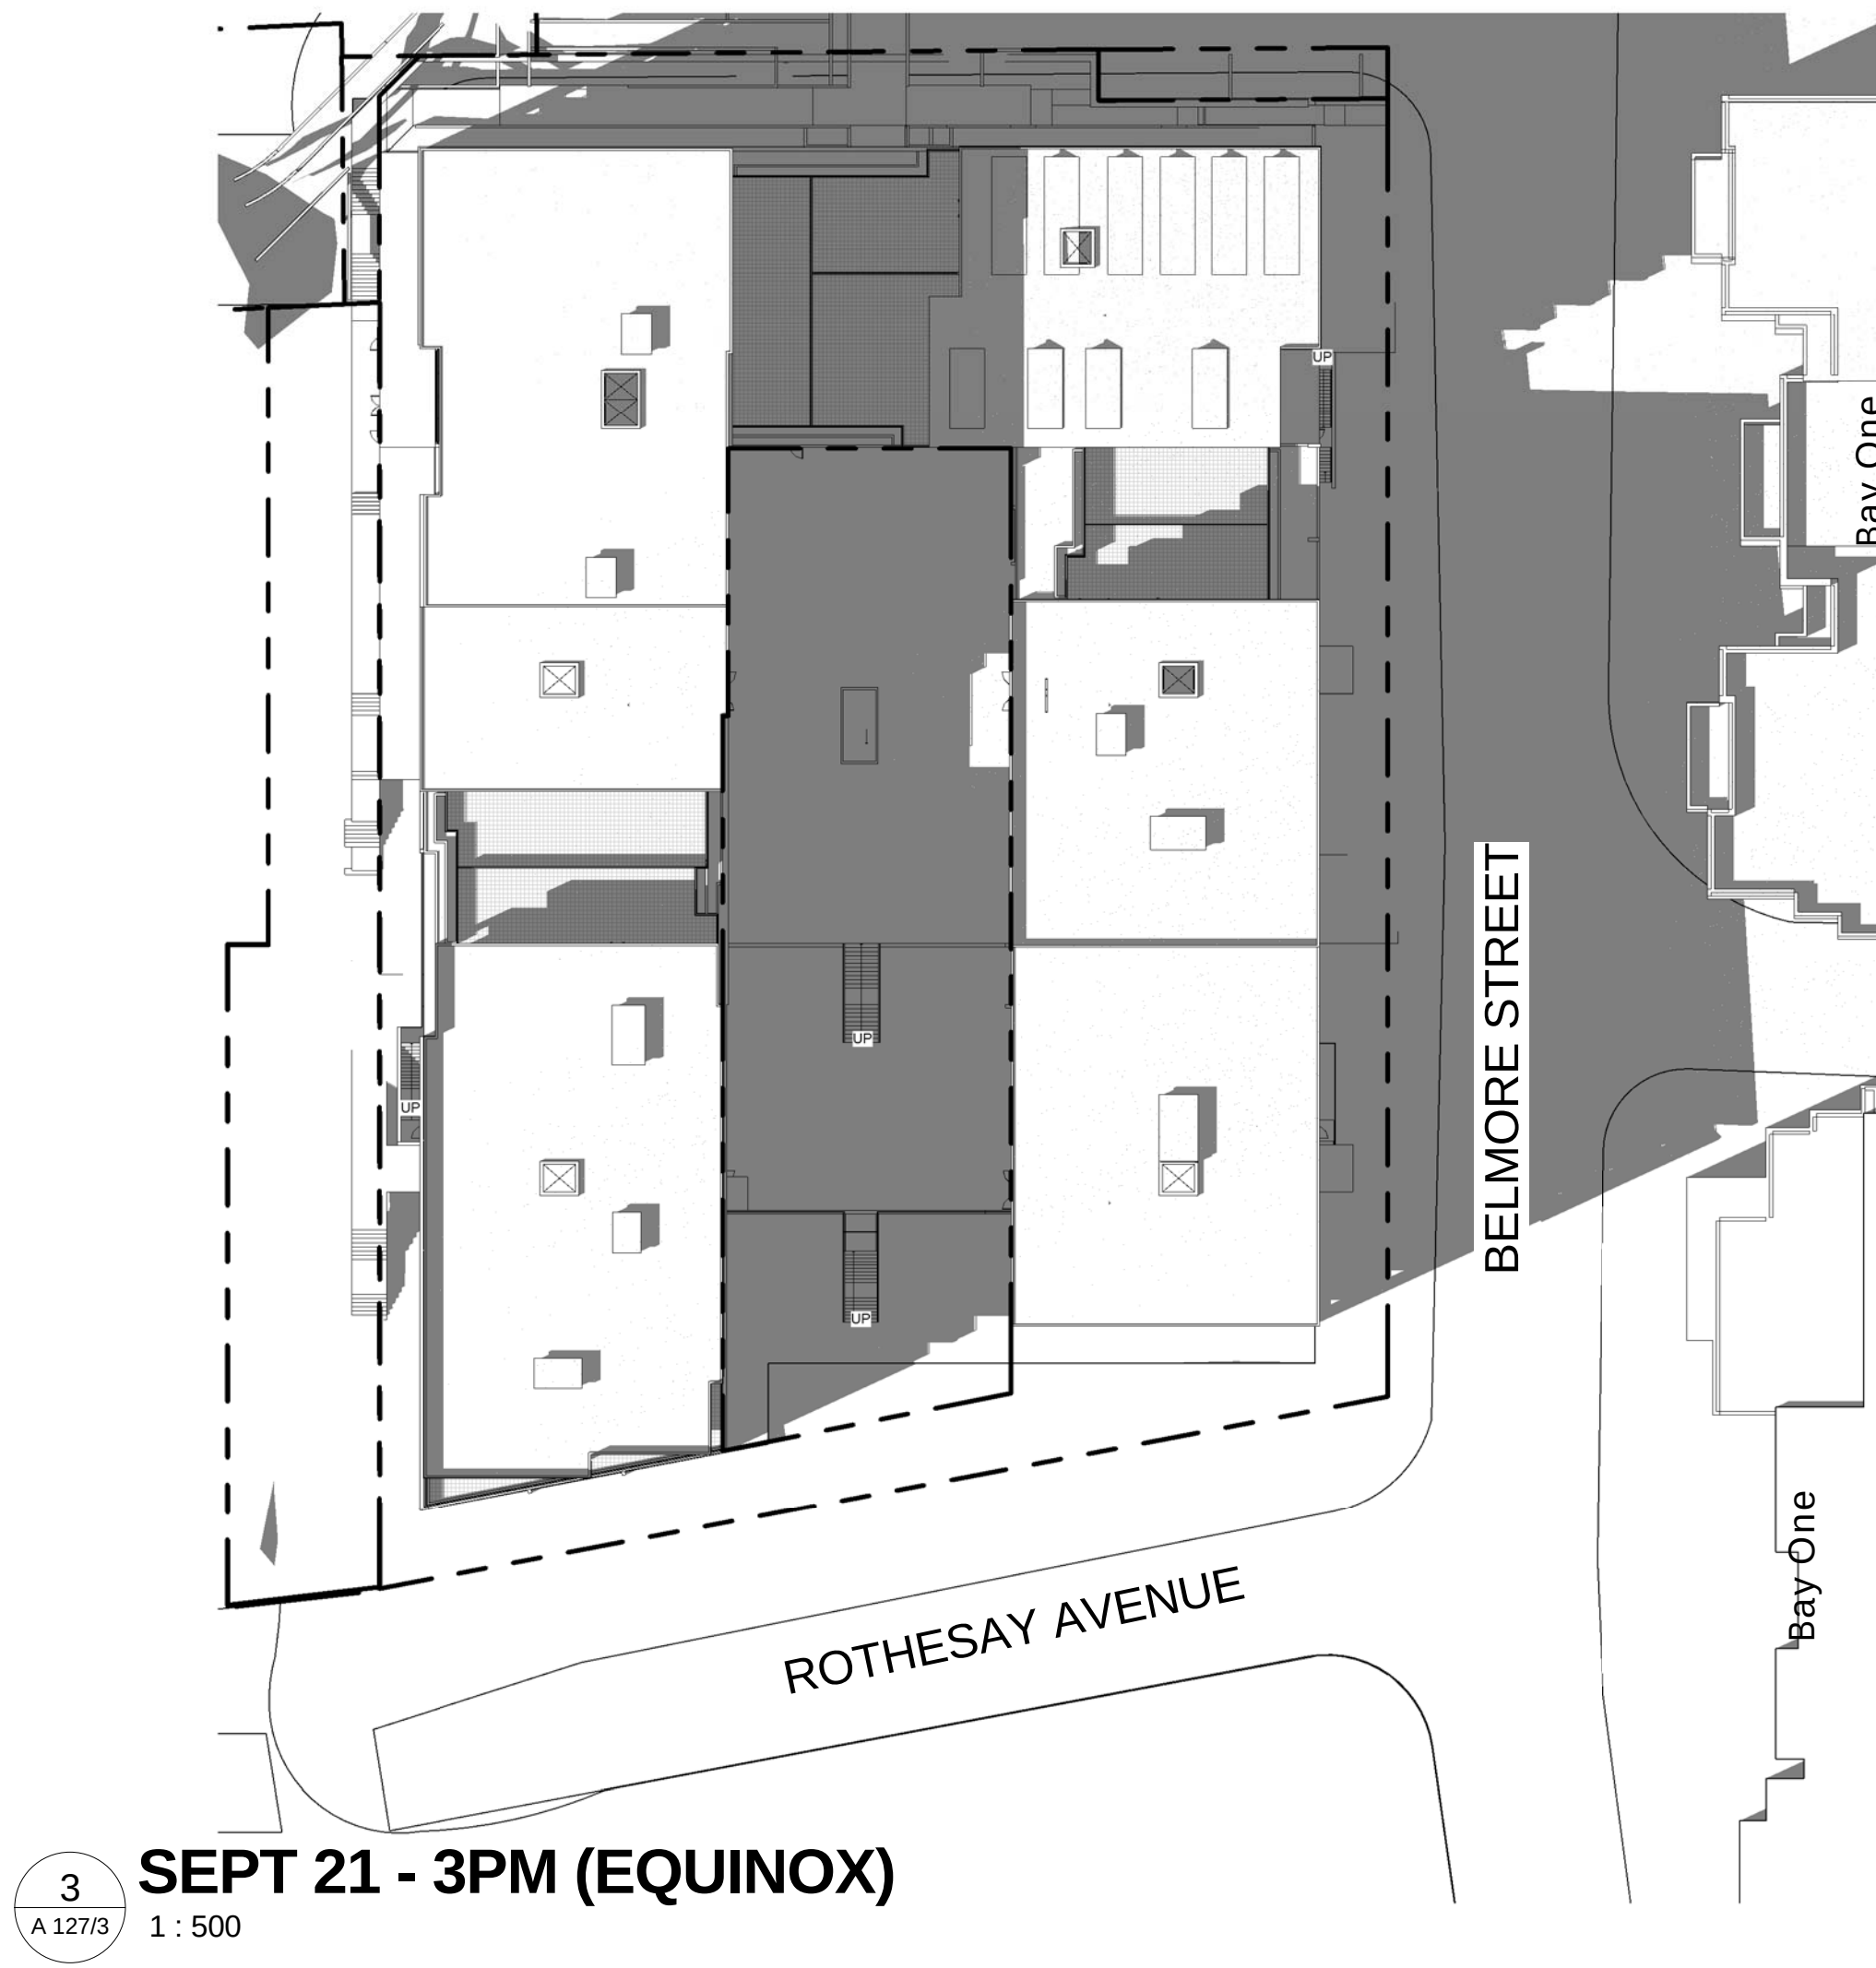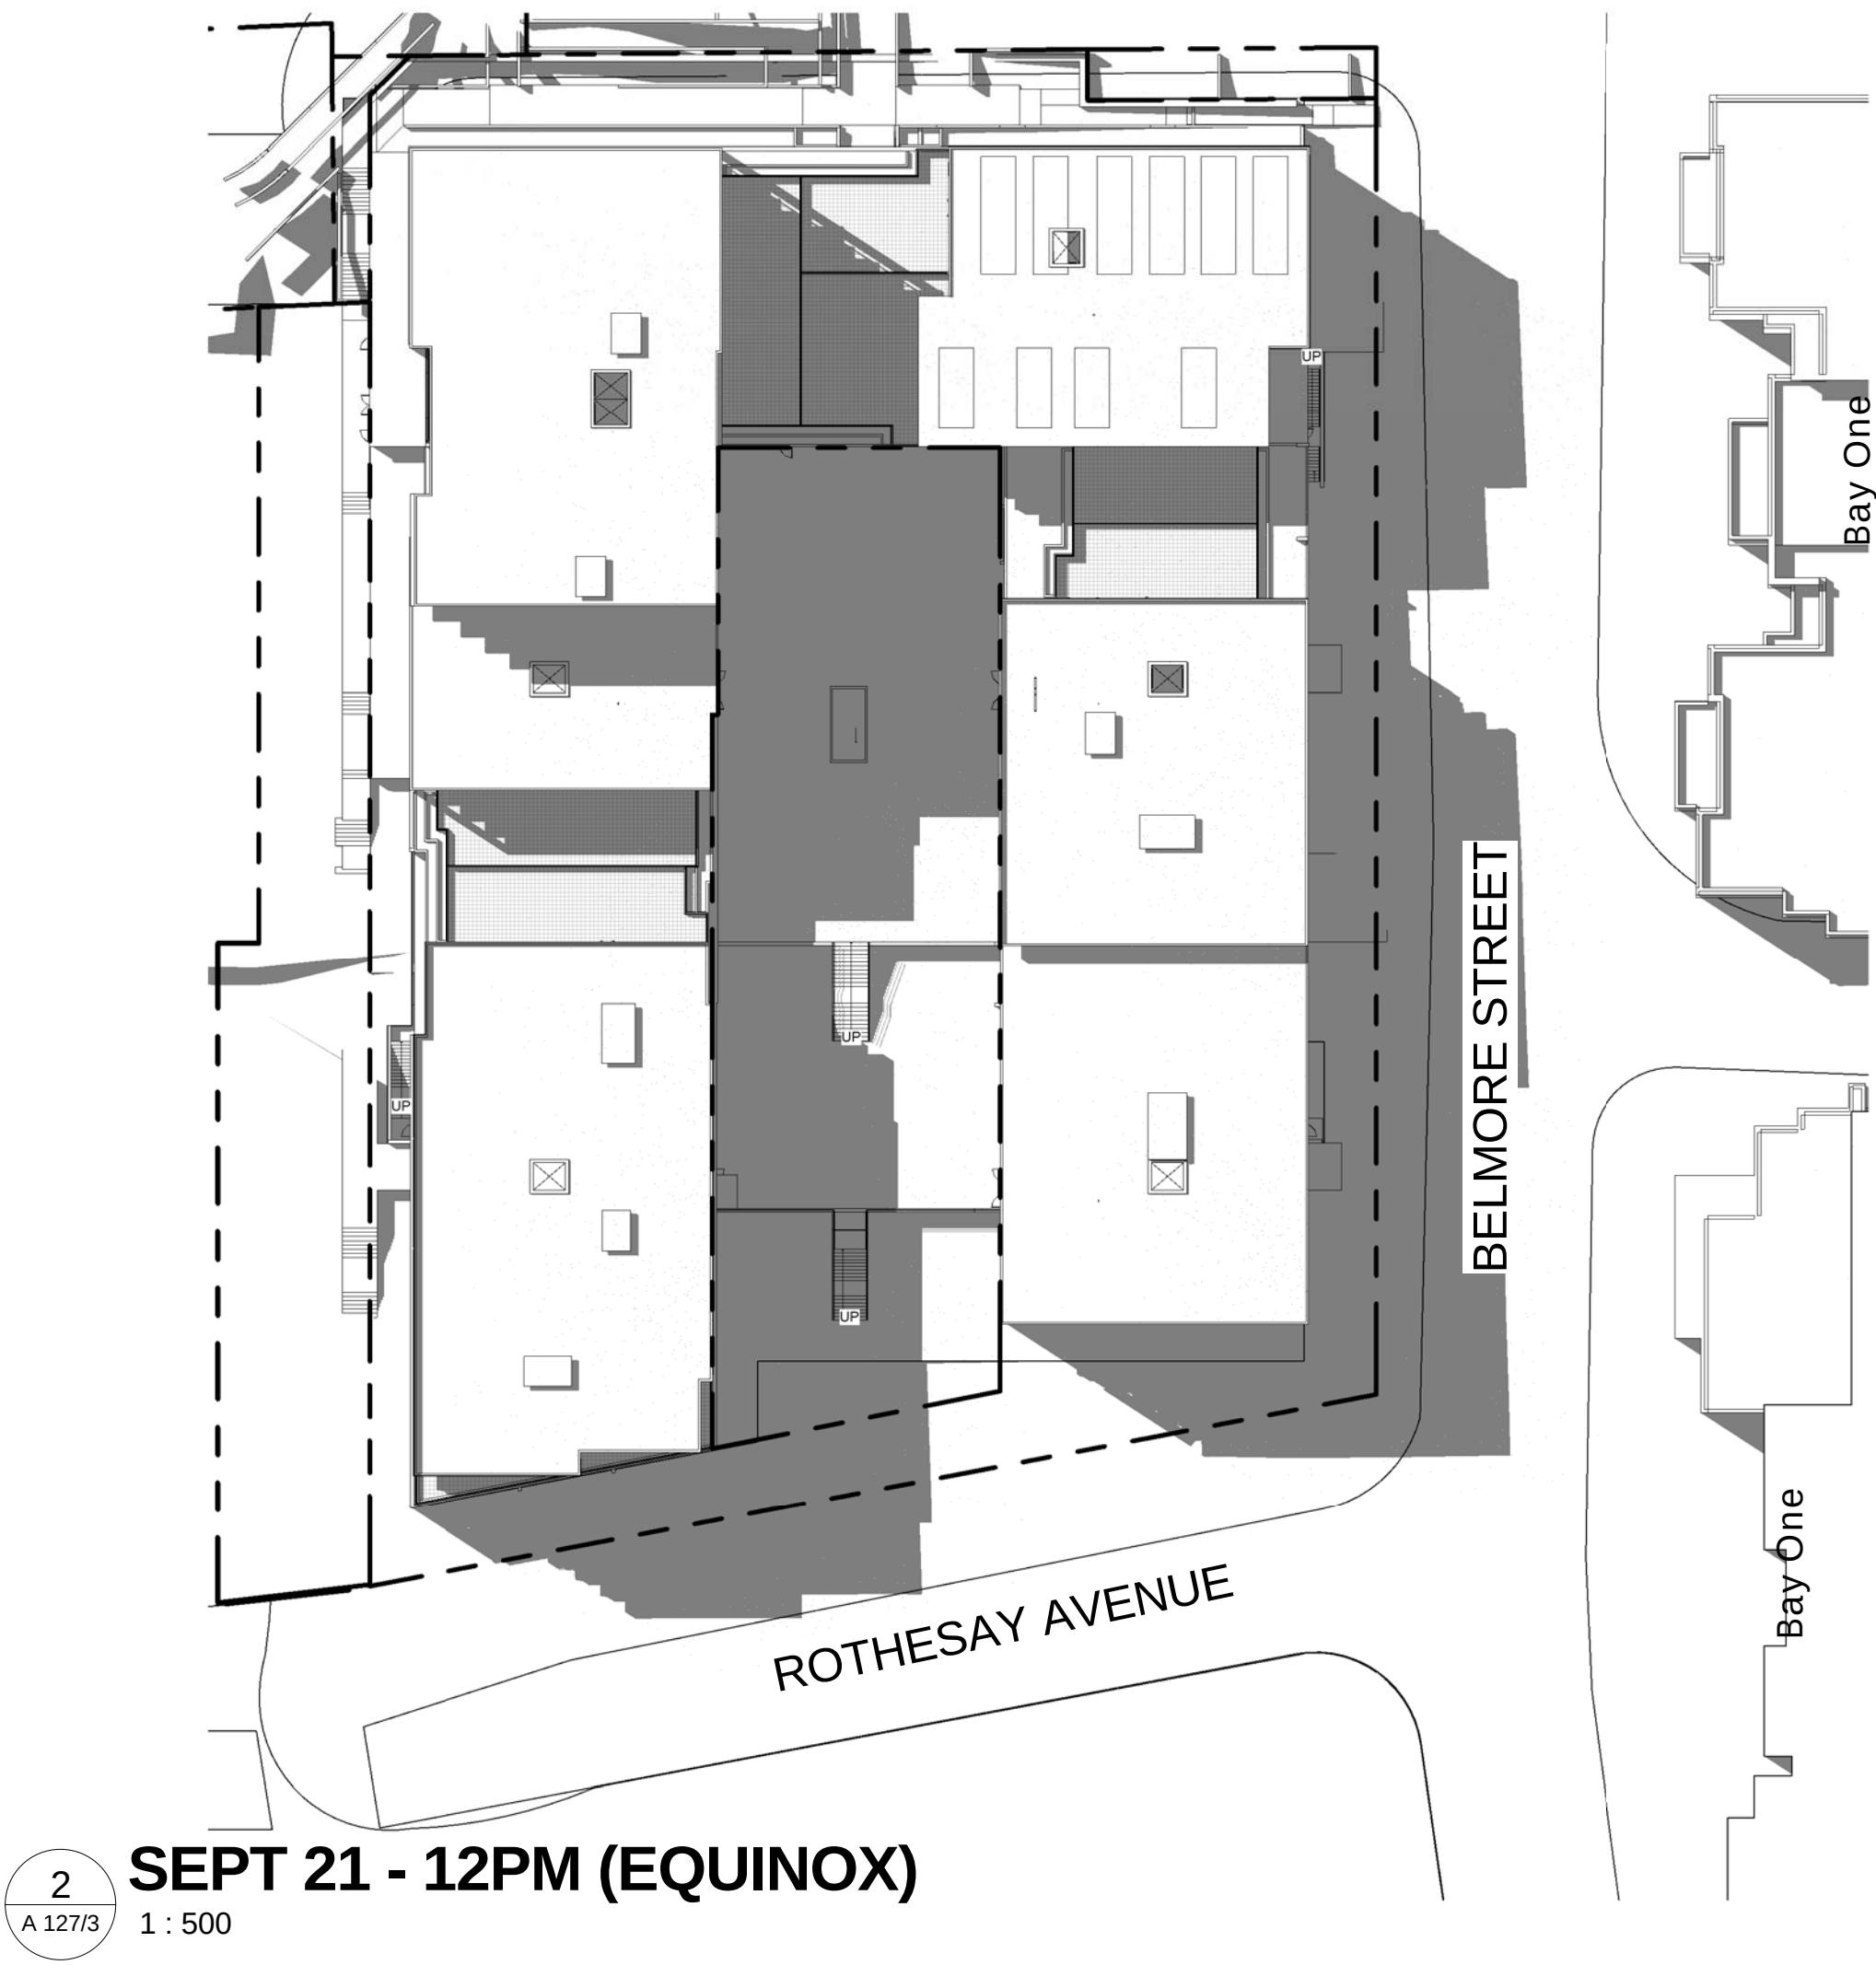

ARCHITECT

ROBERTSON + MARKS

ground floor 11-17 buckingham st
sunny hills sydney australia 2010
t 61 2 9319 4388 f 61 2 9319 7338 e mail@marks.net.au

NOW ARCH
DAVID MAYES 3190 JOHN RYAN 3181 BRIAN MANN 5975 ANDREW SCARVELIS

CLIENT

Structural Engineers

Mechanical, Electrical & Lift
Services Engineers

Hydraulic Engineer & Fire
Services Engineers

Landscape Architects

NOTES

Dimensions
Contractors to check all dimensions on site prior to commencing construction. Do not scale from this
drawing. Use given dimensions.
Copyright ©
This document is copyright. All rights reserved.

REVISIONS

Issue	Date	Description
1	2011/12/12	DA SUBMISSION
2	2011/12/15	DA SUBMISSION
3	31.07.2012	ISSUED FOR DA SUBMISSION

By

AT

AT

L3

Issue Date Description

KEY PLAN

By



Building Name : STAGE 1 PROJECT APPLICATION (MP 09_0219)
Drawing Title : SHADOW DIAGRAM SHEET 2

Scale : 1 : 500 @ B1
Date : 31st JULY 2012
Job Number : 10068-2
Drawn : DA


Drawing Number

A 127/3


Authorised by : IF




1
A 128/3
JUNE 21 - 12-30 PM
1 : 500

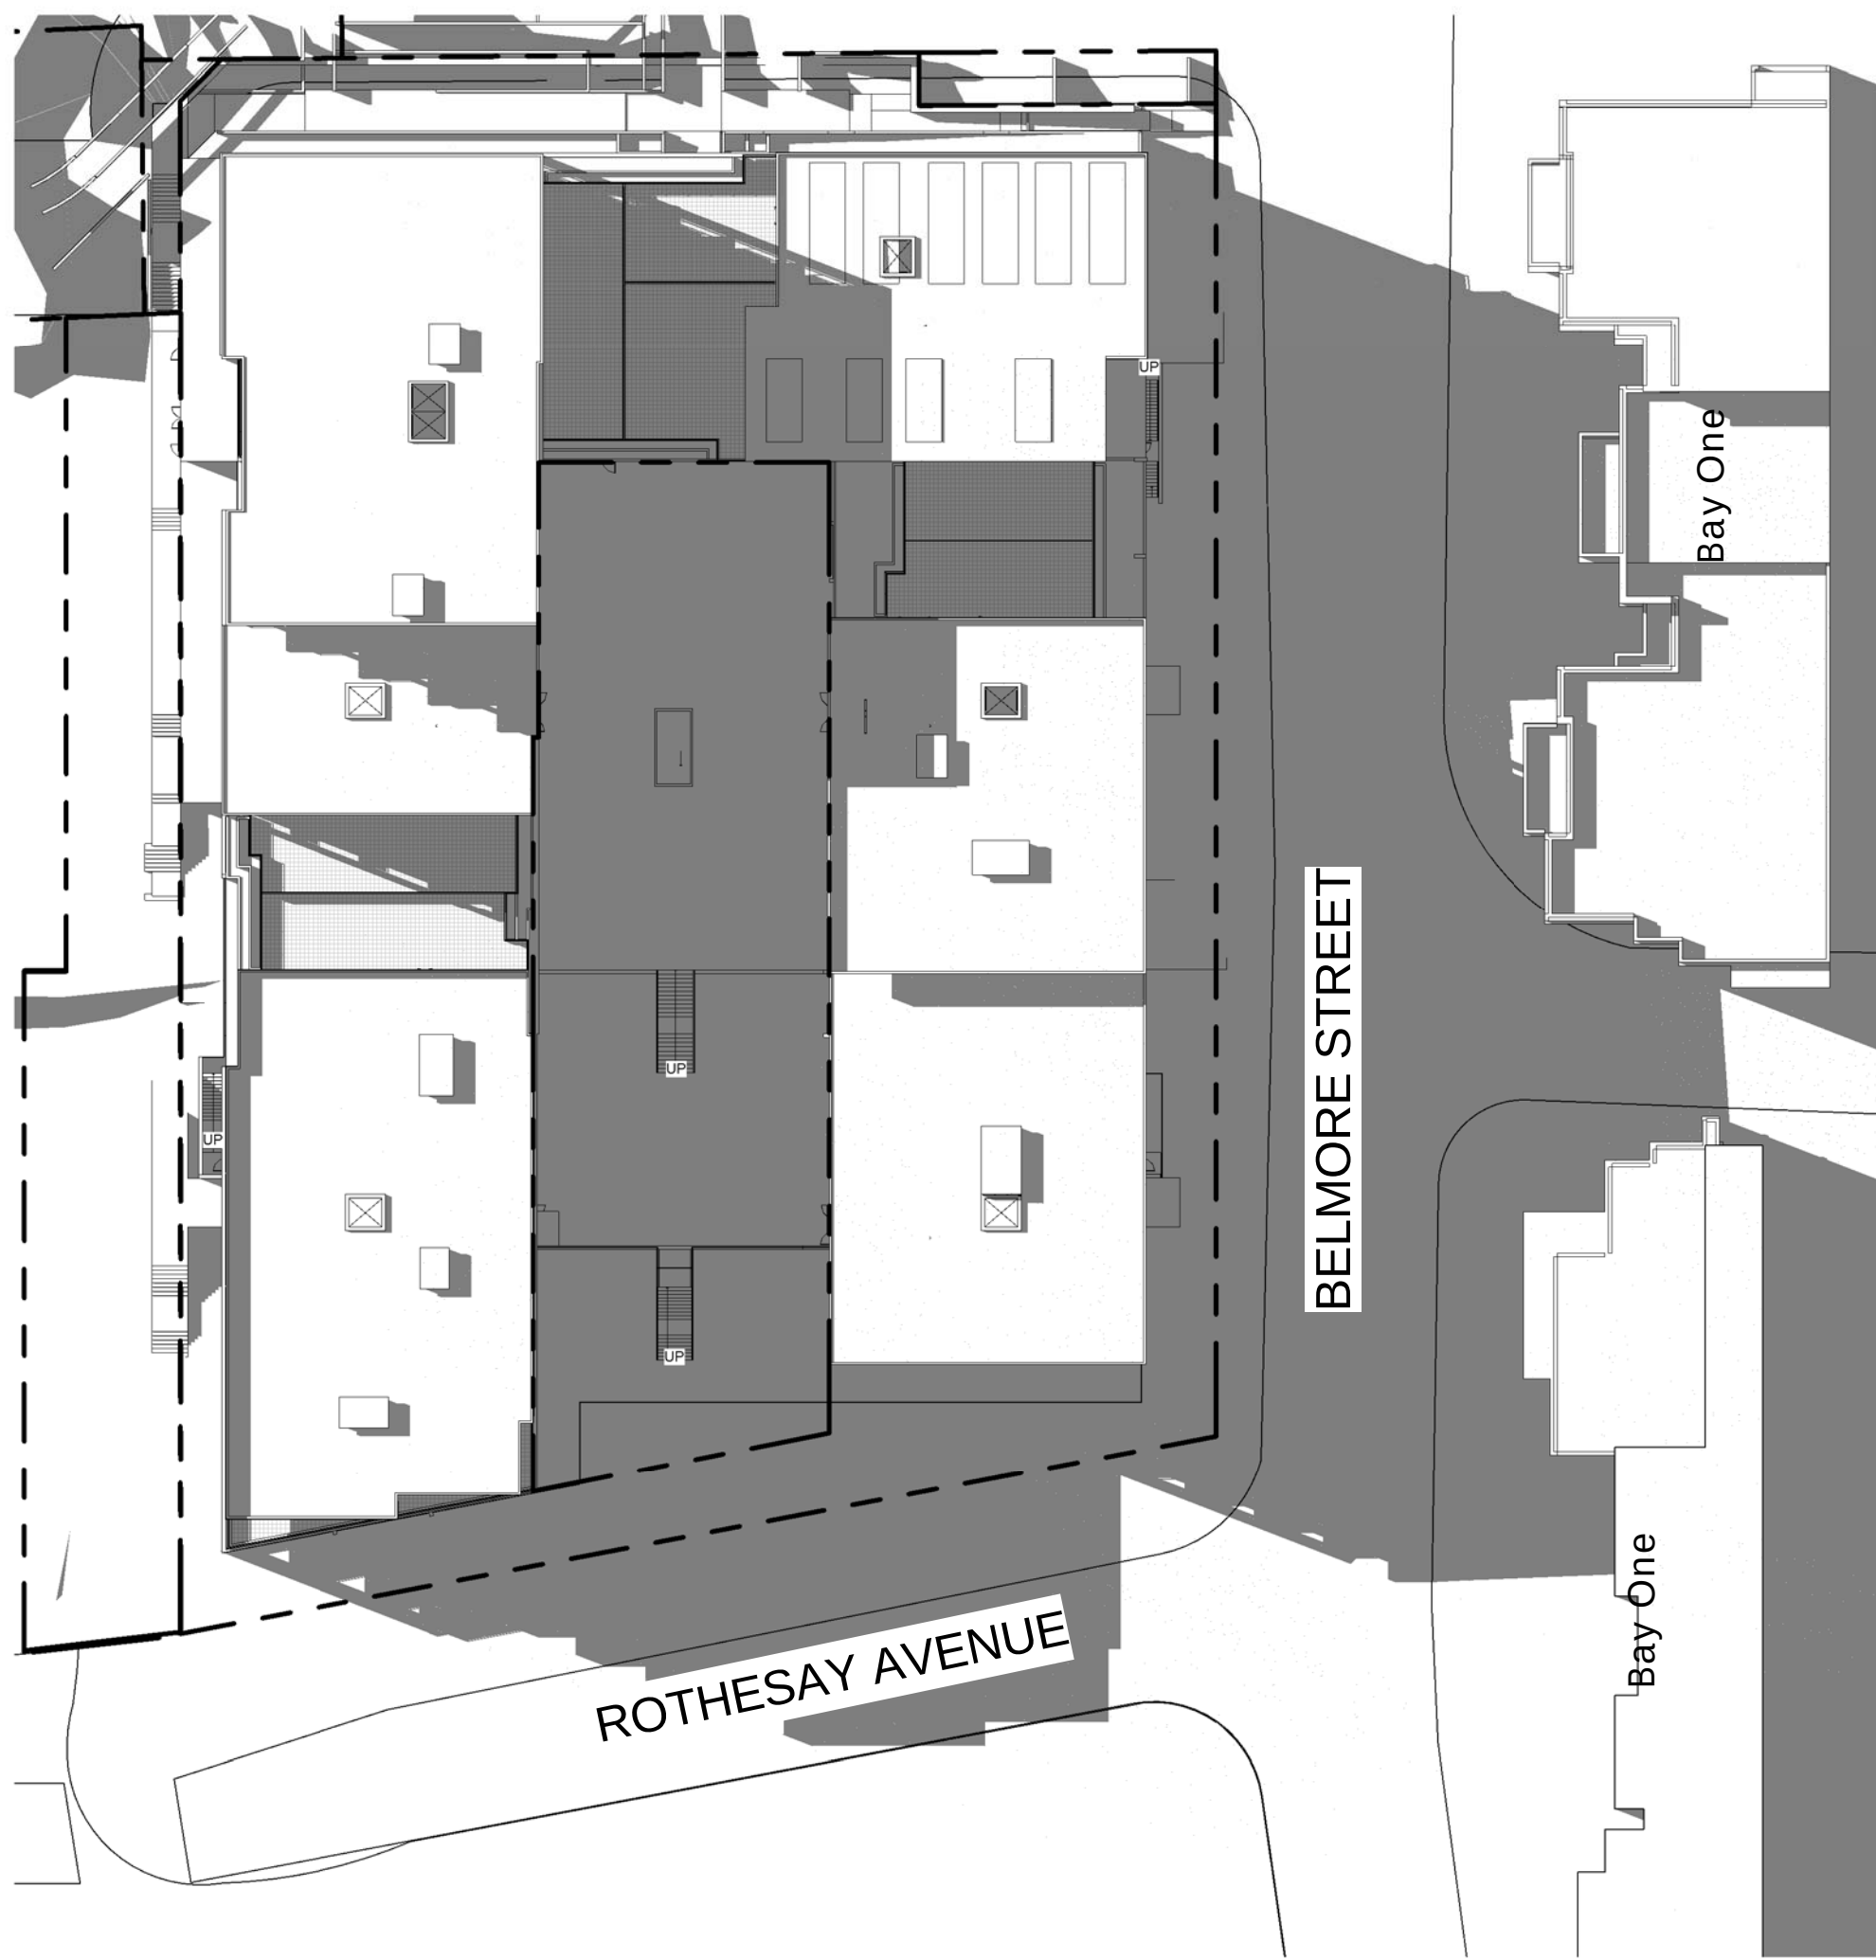


2
A 128/3
JUNE 21 - 01-00 PM
1 : 500

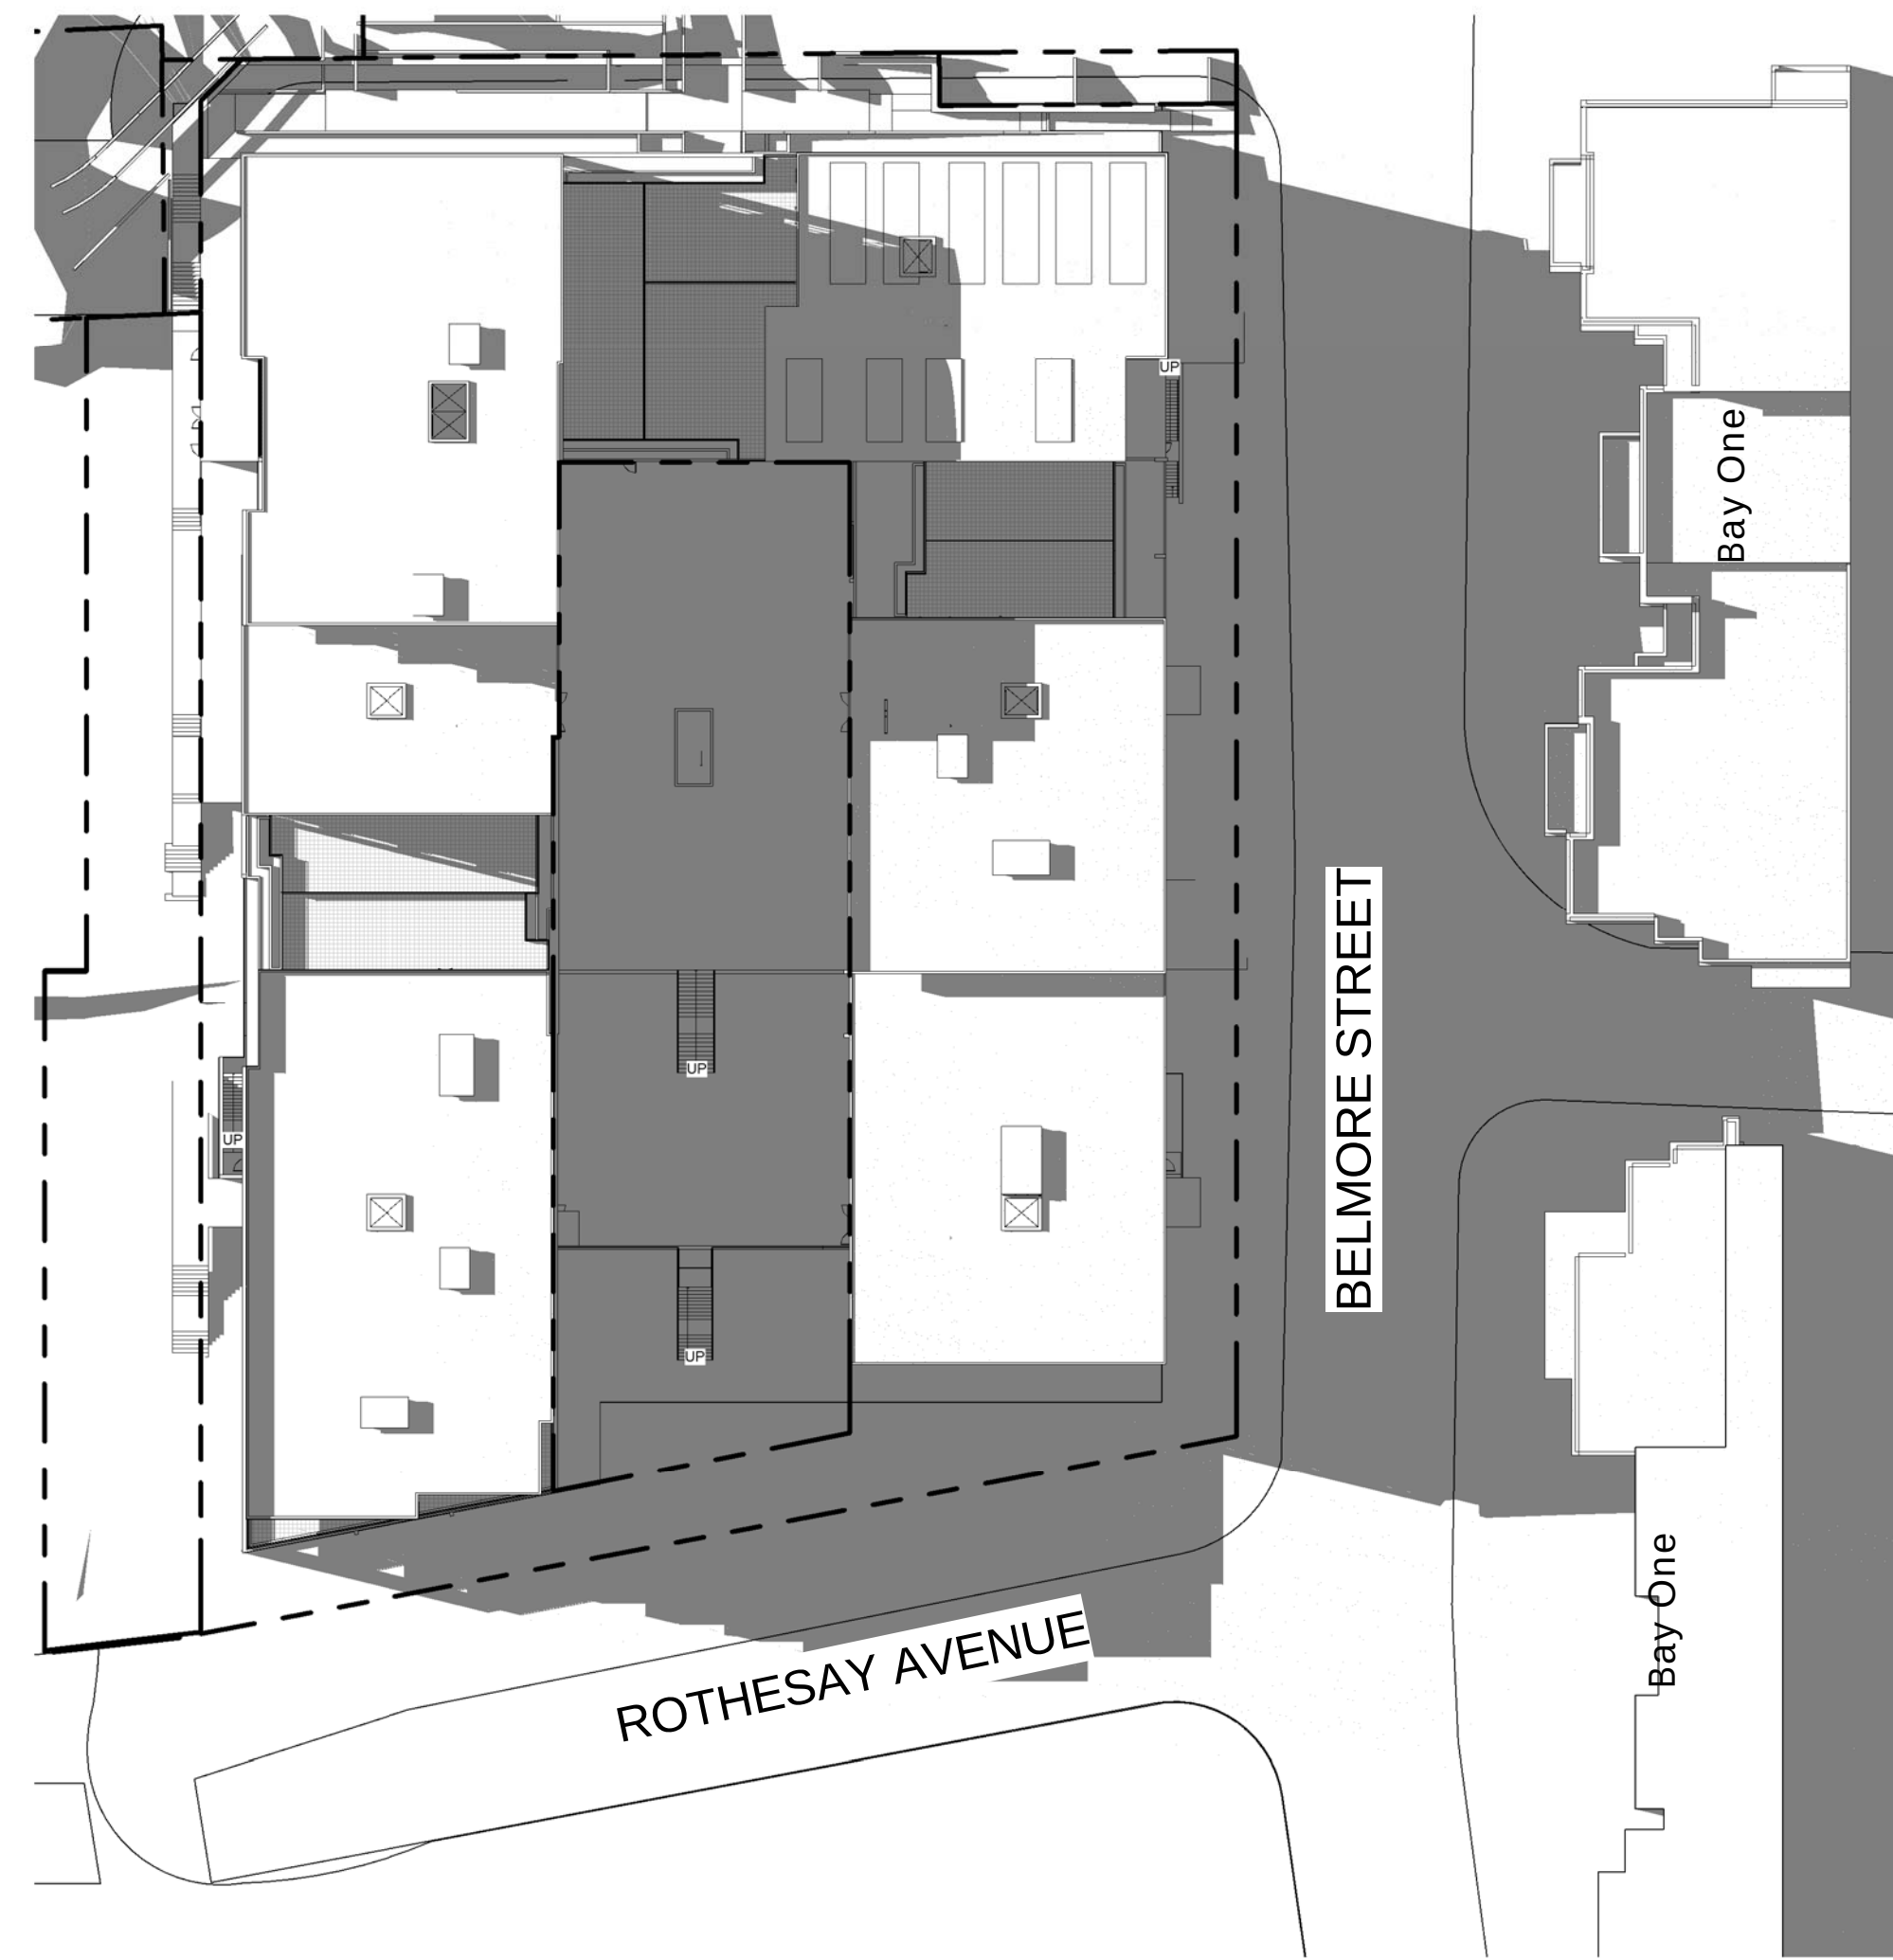

3
A 128/3
JUNE 21 - 01-30 PM
1 : 500

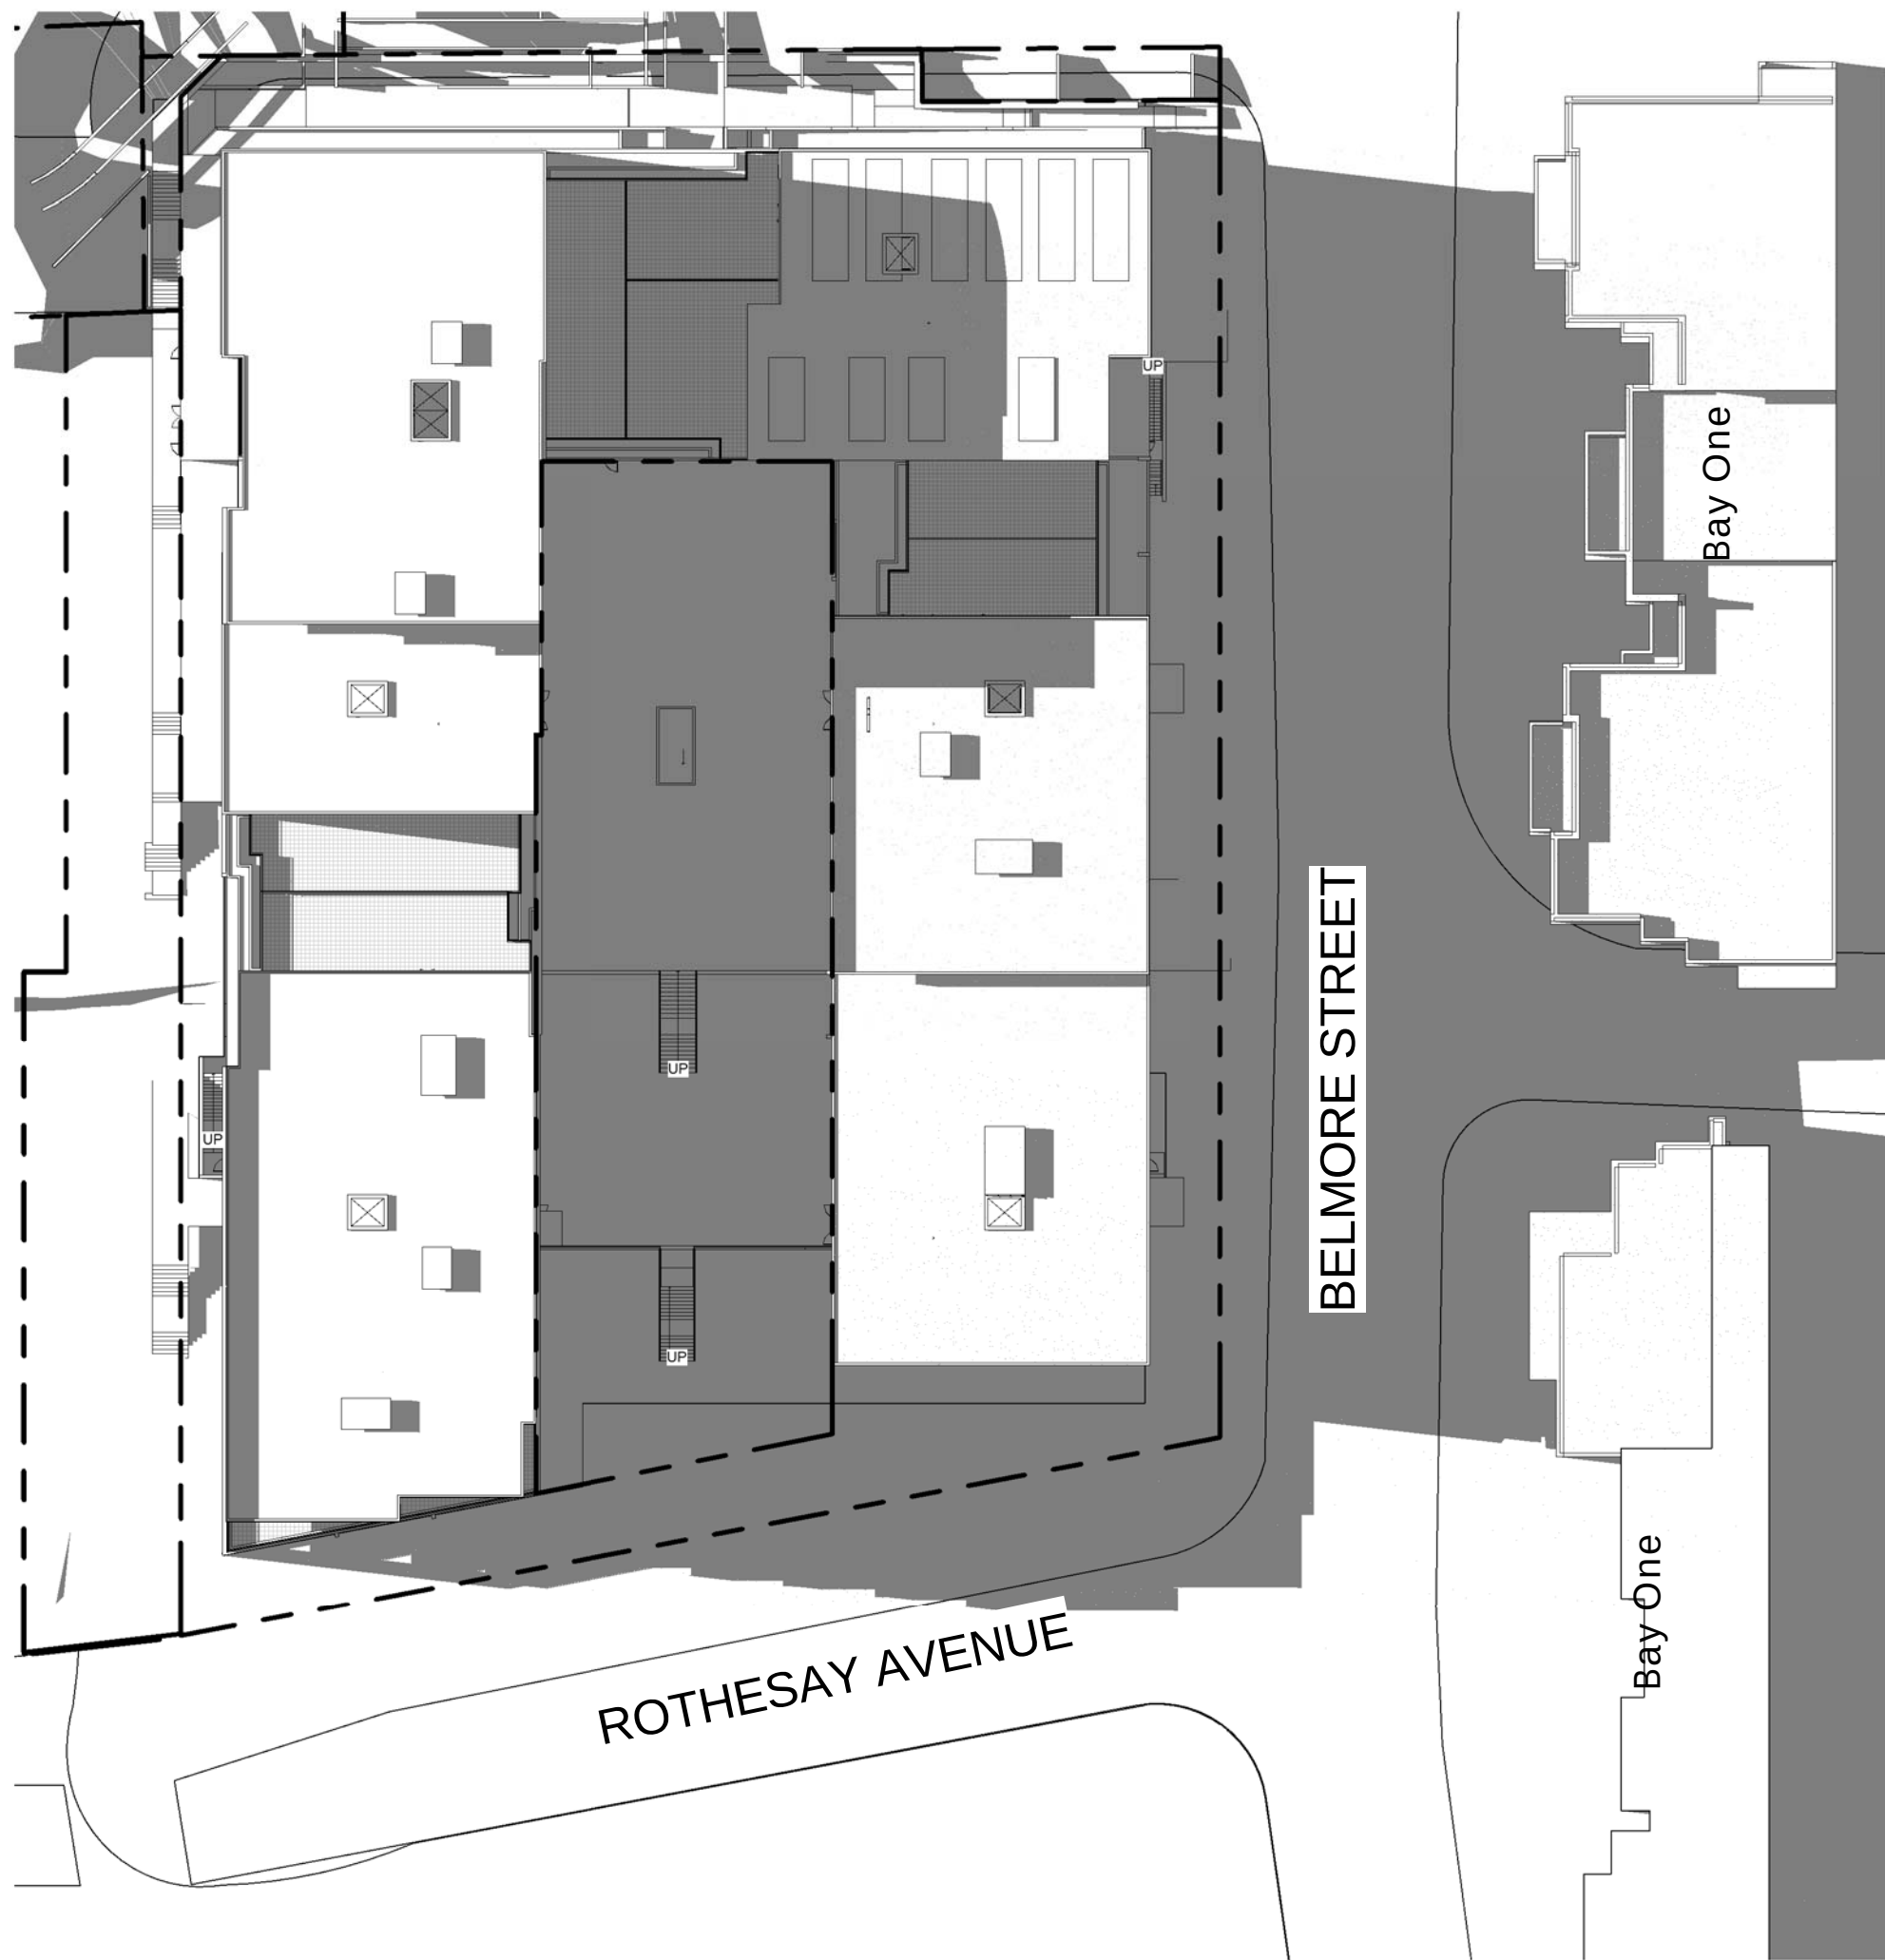

4
A 128/3
JUNE 21 - 02-00 PM
1 : 500

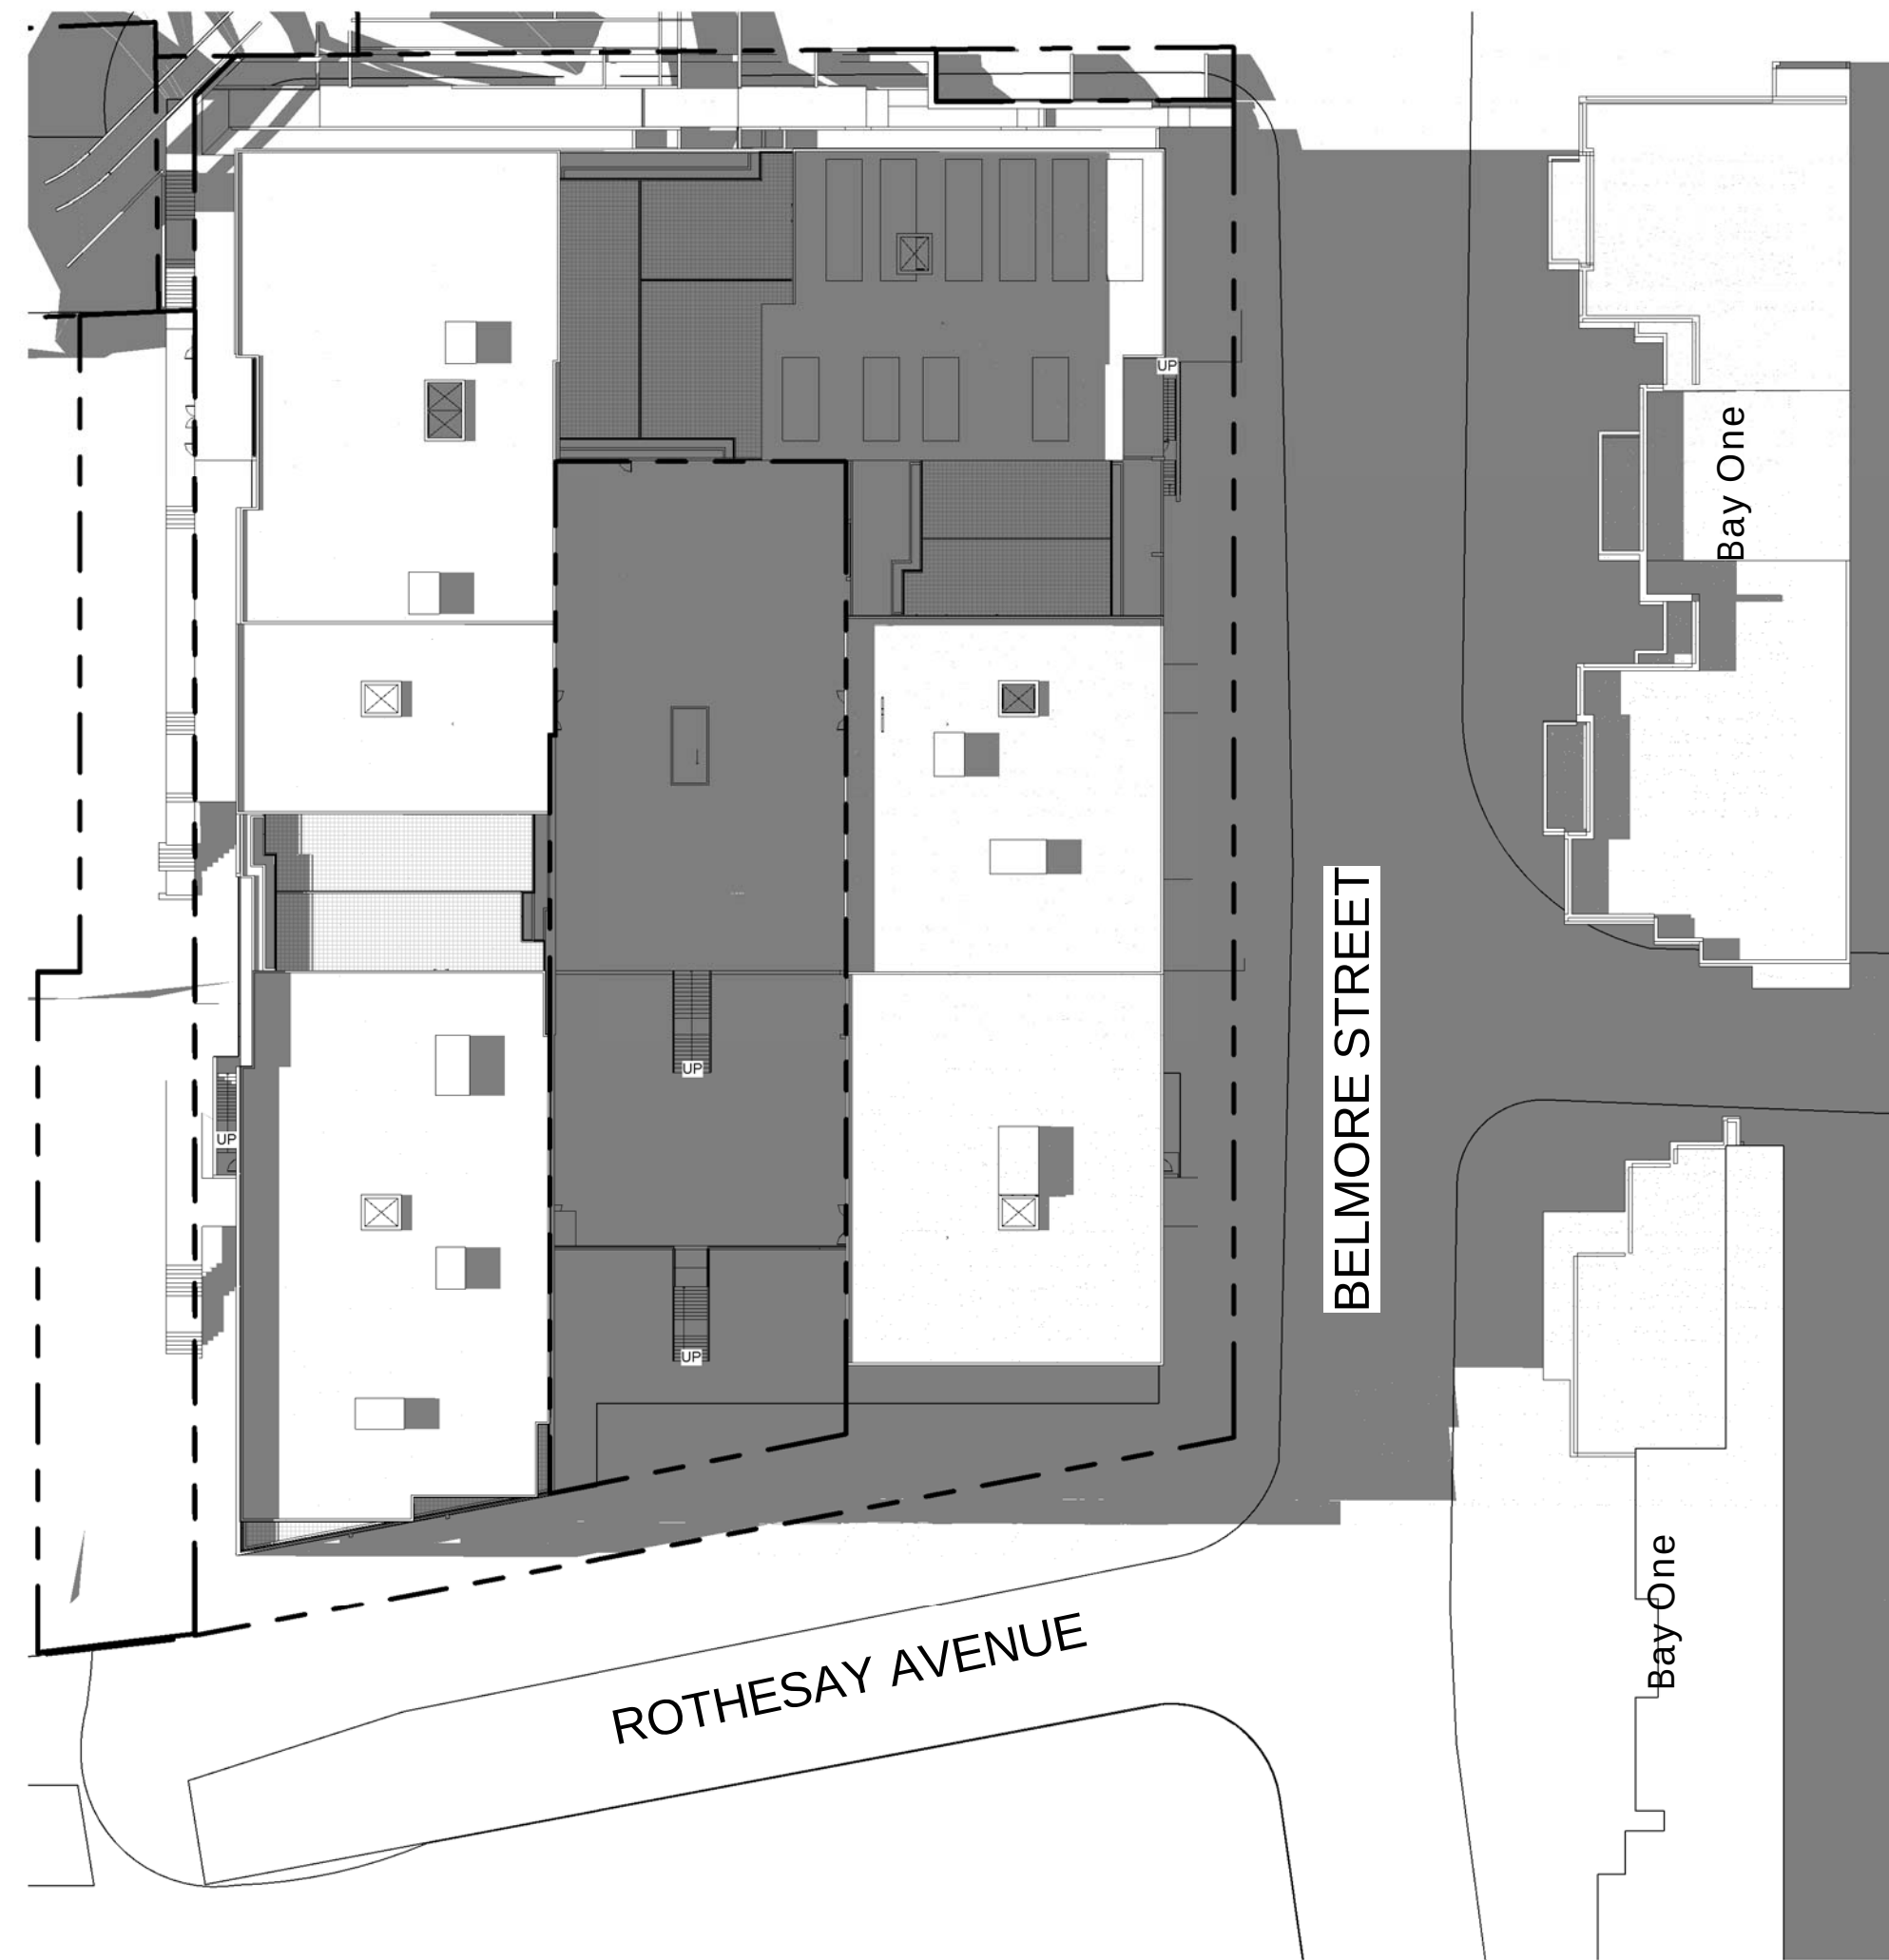

5
A 128/3
JUNE 21 - 02-30 PM
1 : 500

SCALE 1:500 @ B1

0 10 50M

PROJECT APPLICATION

ARCHITECT

ROBERTSON + MARKS

ground floor 11-17 buckingham st
sunny hills sydney australia 2010 www.marks.net.au
t 61 2 9319 4388 f 61 2 9319 7338 e mail@marks.net.au

NOM ARCH
DAVID MAYES 3190 JOHN RYAN 3181 BRIAN MANN 975 ANDREW SCARVELIS

CLIENT

Structural Engineers

Mechanical, Electrical & Lift
Services Engineers

Hydraulic Engineer & Fire
Services Engineers

Landscape Architects

NOTES

Dimensions
Contractors to check all dimensions on site prior to commencing construction. Do not scale from this
drawing. Use given dimensions.
Copyright ©
This document is copyright. All rights reserved.

REVISIONS

Issue	Date	Description
1	2011/12/12	DA SUBMISSION
2	2011/12/15	DA SUBMISSION
3	31.07.2012	ISSUED FOR DA SUBMISSION

By

AT

AT

LJ

Issue Date Description

KEY PLAN

By



North Point

Building Name : STAGE 1 PROJECT APPLICATION (MP 09_0219)

Drawing Title : SHADOW DIAGRAM SHEET 3

Scale : 1 : 500 @ B1
Date : 31st JULY 2012
Job Number : 10068-2
Drawn : DA

Drawing Number

A 128/3

Authorised by : IF

JUNE 21st 1:30 PM

JUNE 21st 2:00 PM

JUNE 21st 2:30 PM

JUNE 21st 3:00 PM

ADJOINING BUILDINGS - BELMORE STREET ELEVATION

SCALE 1:200 @ B1
0 10 20M
PROJECT APPLICATION

ARCHITECT

ROBERTSON + MARKS

ground floor 11-17 buckingham st
sunny hills - sydney - australia 2010
t 61 2 9319 4388 f 61 2 9319 7338 e mail@marks.net.au

NOM ARCH
DAVID MAYES 3190 JOHN RYAN 3181 BRIAN MANN 975 ANDREW SCARVELIS

CLIENT

Structural Engineers

Mechanical, Electrical & Lift
Services Engineers

Hydraulic Engineer & Fire
Services Engineers

Landscape Architects

NOTES

Dimensions
Contractors to check all dimensions on site prior to commencing construction. Do not scale from this
drawing. Use given dimensions.
Copyright ©
This document is copyright. All rights reserved.

REVISIONS

Issue	Date	Description
1	2011/12/12	DA SUBMISSION

By

AT

Issue	Date	Description
-------	------	-------------

KEY PLAN



North Point

Job

Description

Address

Address

Lot

Building Name : STAGE 1 PROJECT APPLICATION (MP 09_0219)



Drawing Title : SHADOW DIAGRAM SHEET 4

Scale : 1 : 200 @ B1
Date : 07-JAN-2011
Job Number : 10066
Drawn : Author

Drawing Number

A 129/1

Authorised by : IF

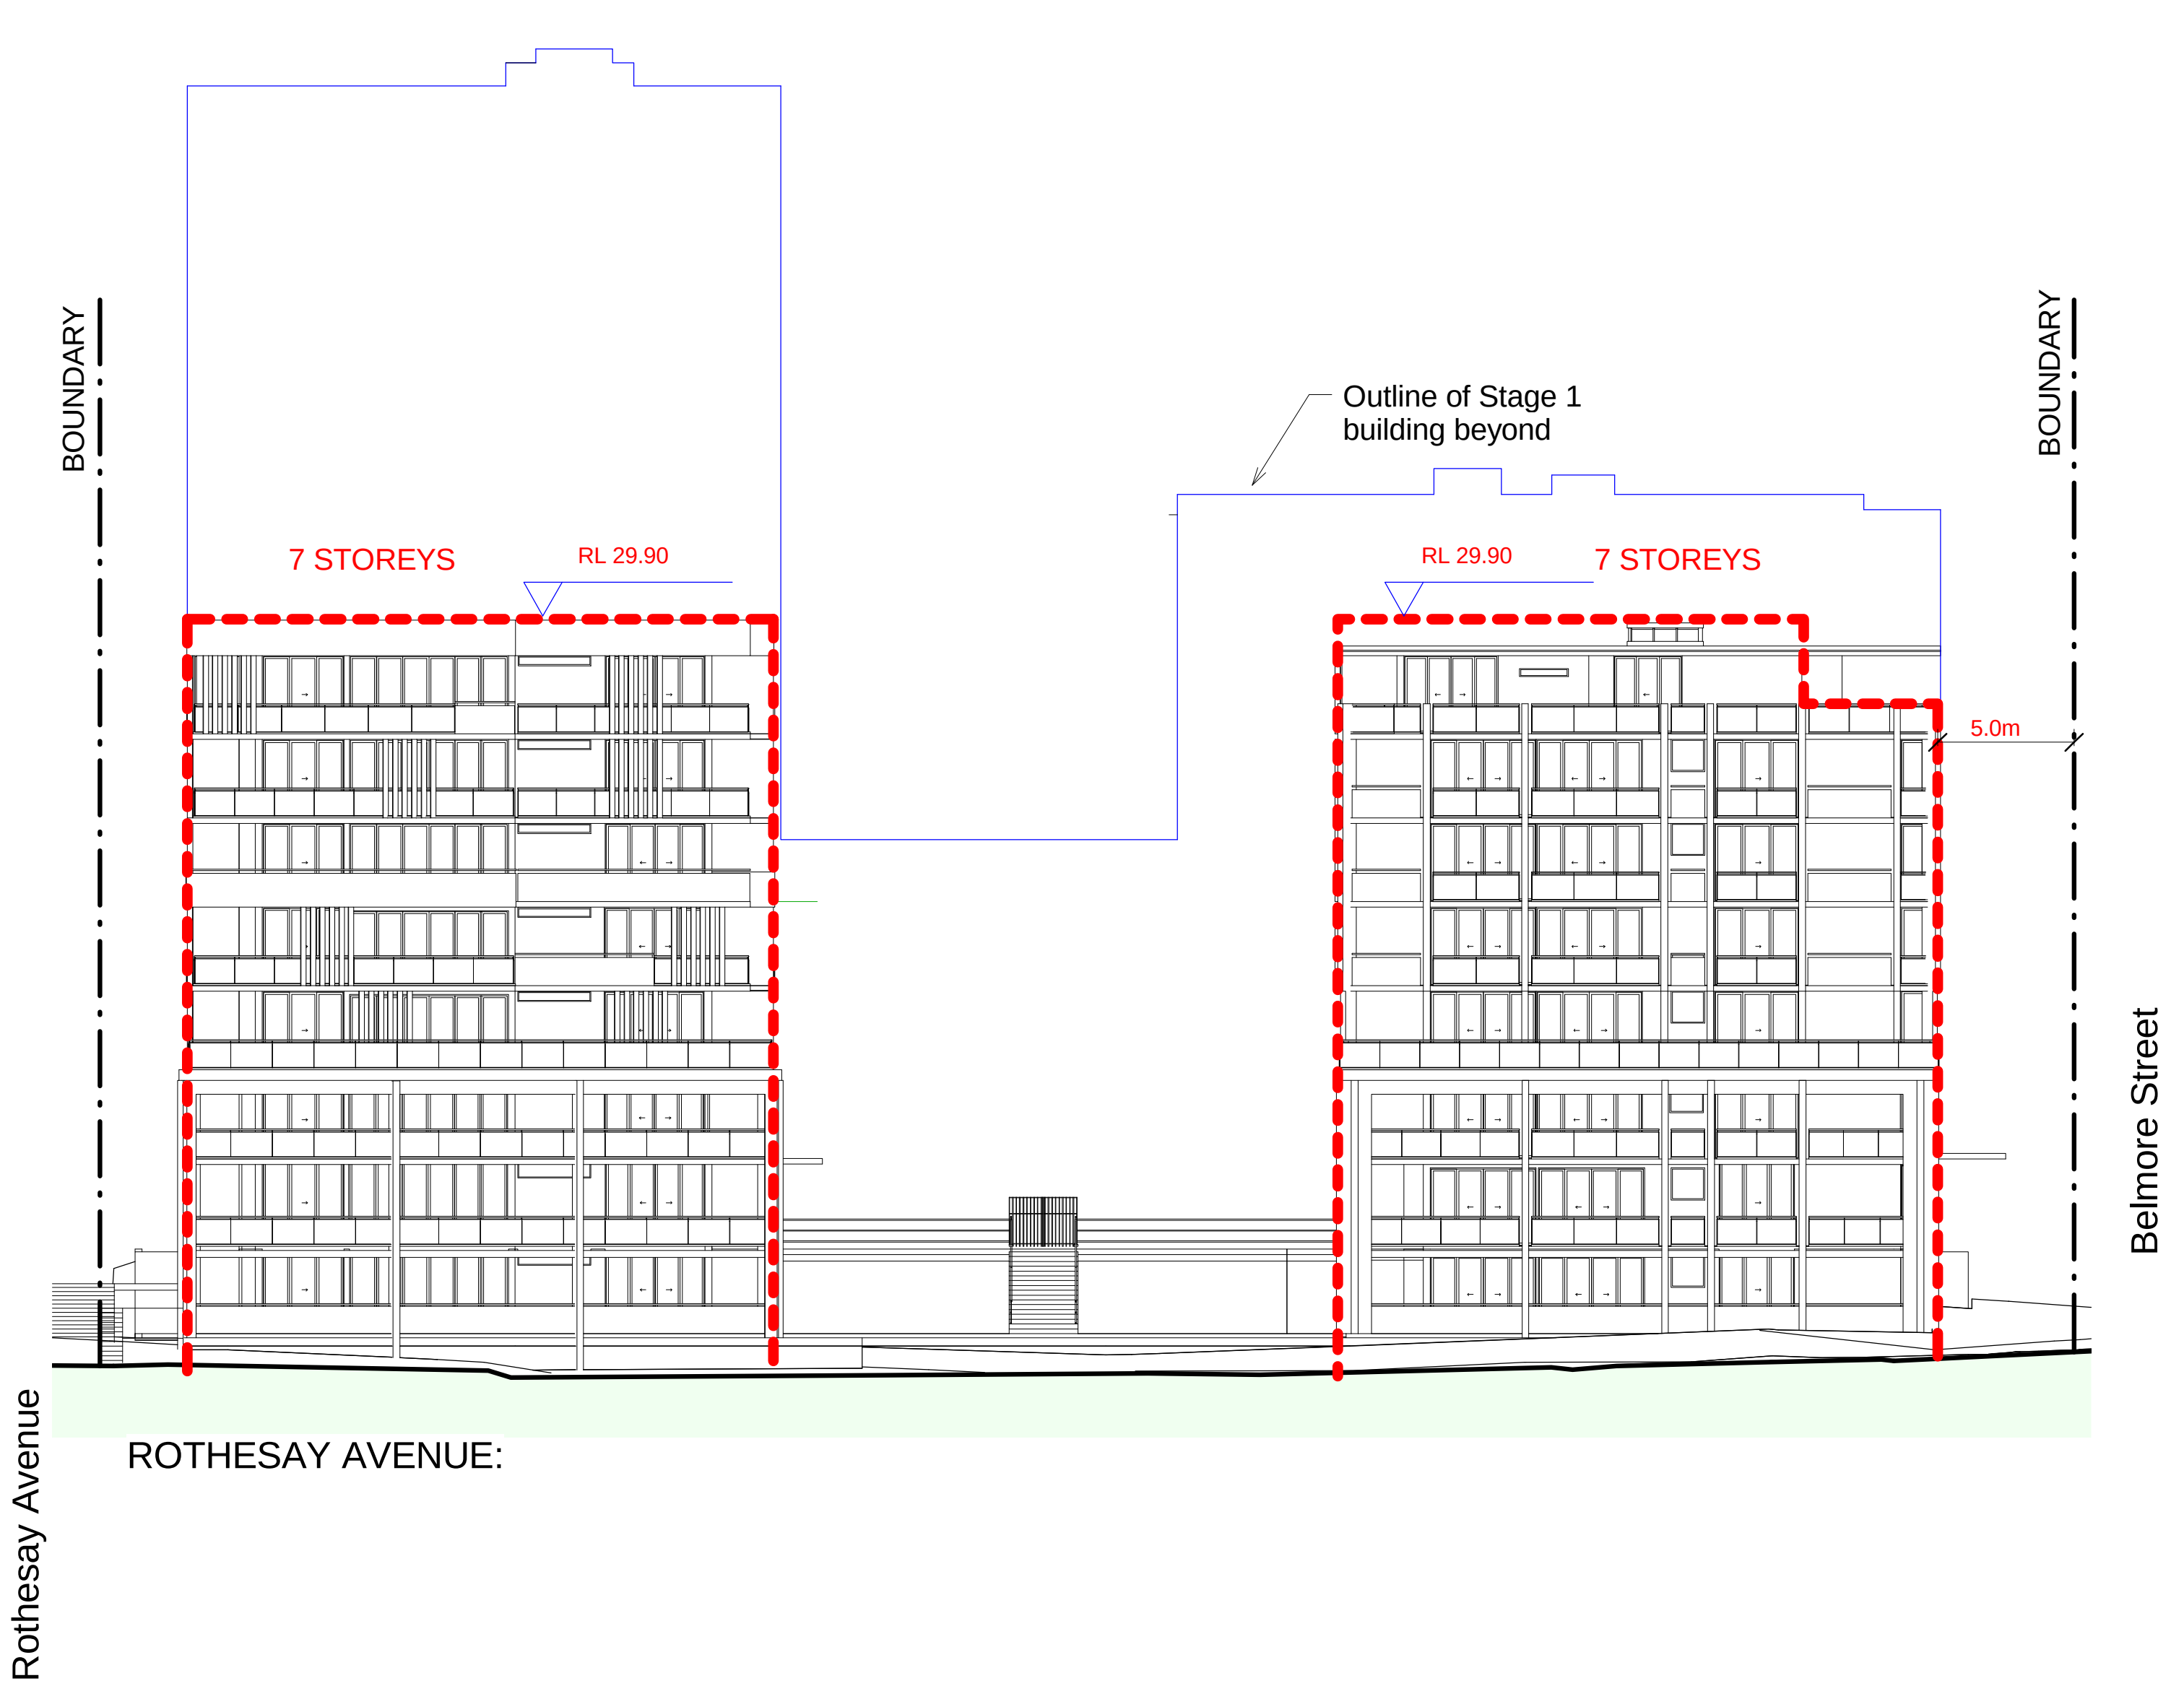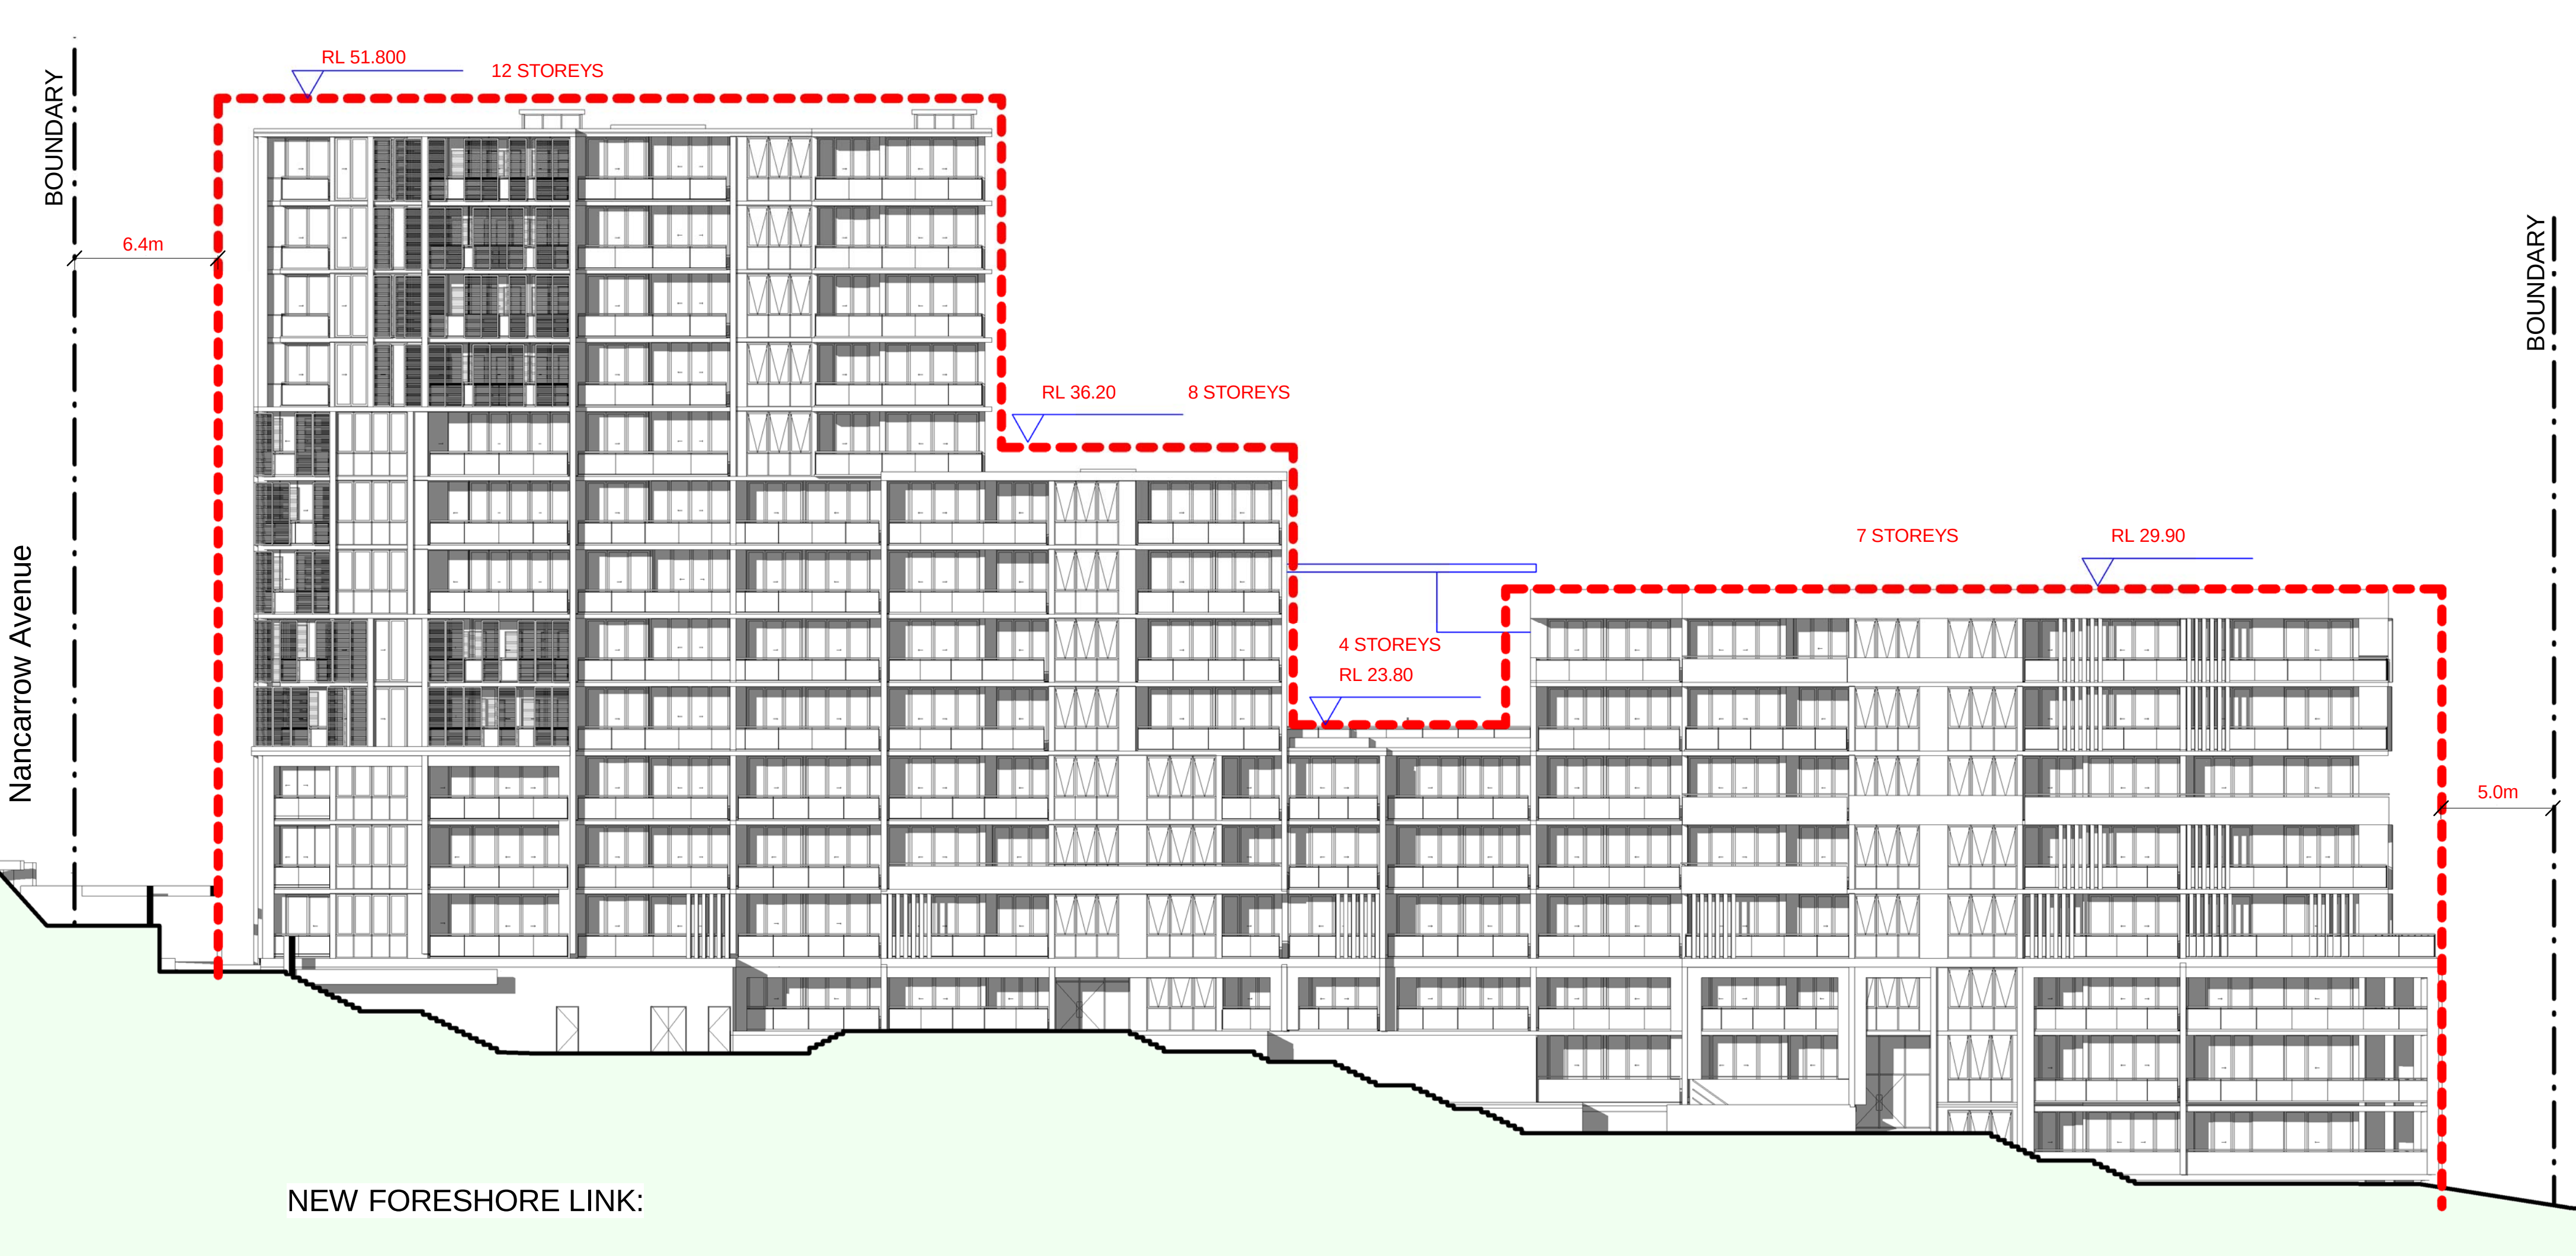

PROJECT APPLICATION

ARCHITECT

ROBERTSON + MARKS

ground floor 11-17 buckingham st
sunny hills sydney australia 2010
t 61 2 9319 4388 f 61 2 9319 7338 e mail@marks.net.au

NOI: ARCH.
DAVID MAYES 3190 JOHN RYAN 3181 BRIAN MANN 975 ANDREW SCARVELIS

CLIENT

Structural Engineers

Hydraulic Engineer & Fire Services Engineers

Mechanical, Electrical & Lift Services Engineers

Landscape Architects

NOTES

Dimensions
Contractors to check all dimensions on site prior to commencing construction. Do not scale from this drawing. Use given dimensions.
Copyright ©
This document is copyright. All rights reserved.

REVISIONS

Issue	Date	Description	By
1	2011/12/13	DA SUBMISSION	AT
2	31.07.2012	ISSUED FOR DA SUBMISSION	L3

Issue	Date	Description	By

KEY PLAN


North Point

Building Name : STAGE 1 PROJECT APPLICATION (MP 09_0219)
Drawing Title : BUILDING ENVELOPE CONTROL DIAGRAMS

Scale : 1 : 200
Date : 31st JULY 2012
Job Number : 10068-2
Drawn : DA

Drawing Number
A 130/2

Authorised by : Approver

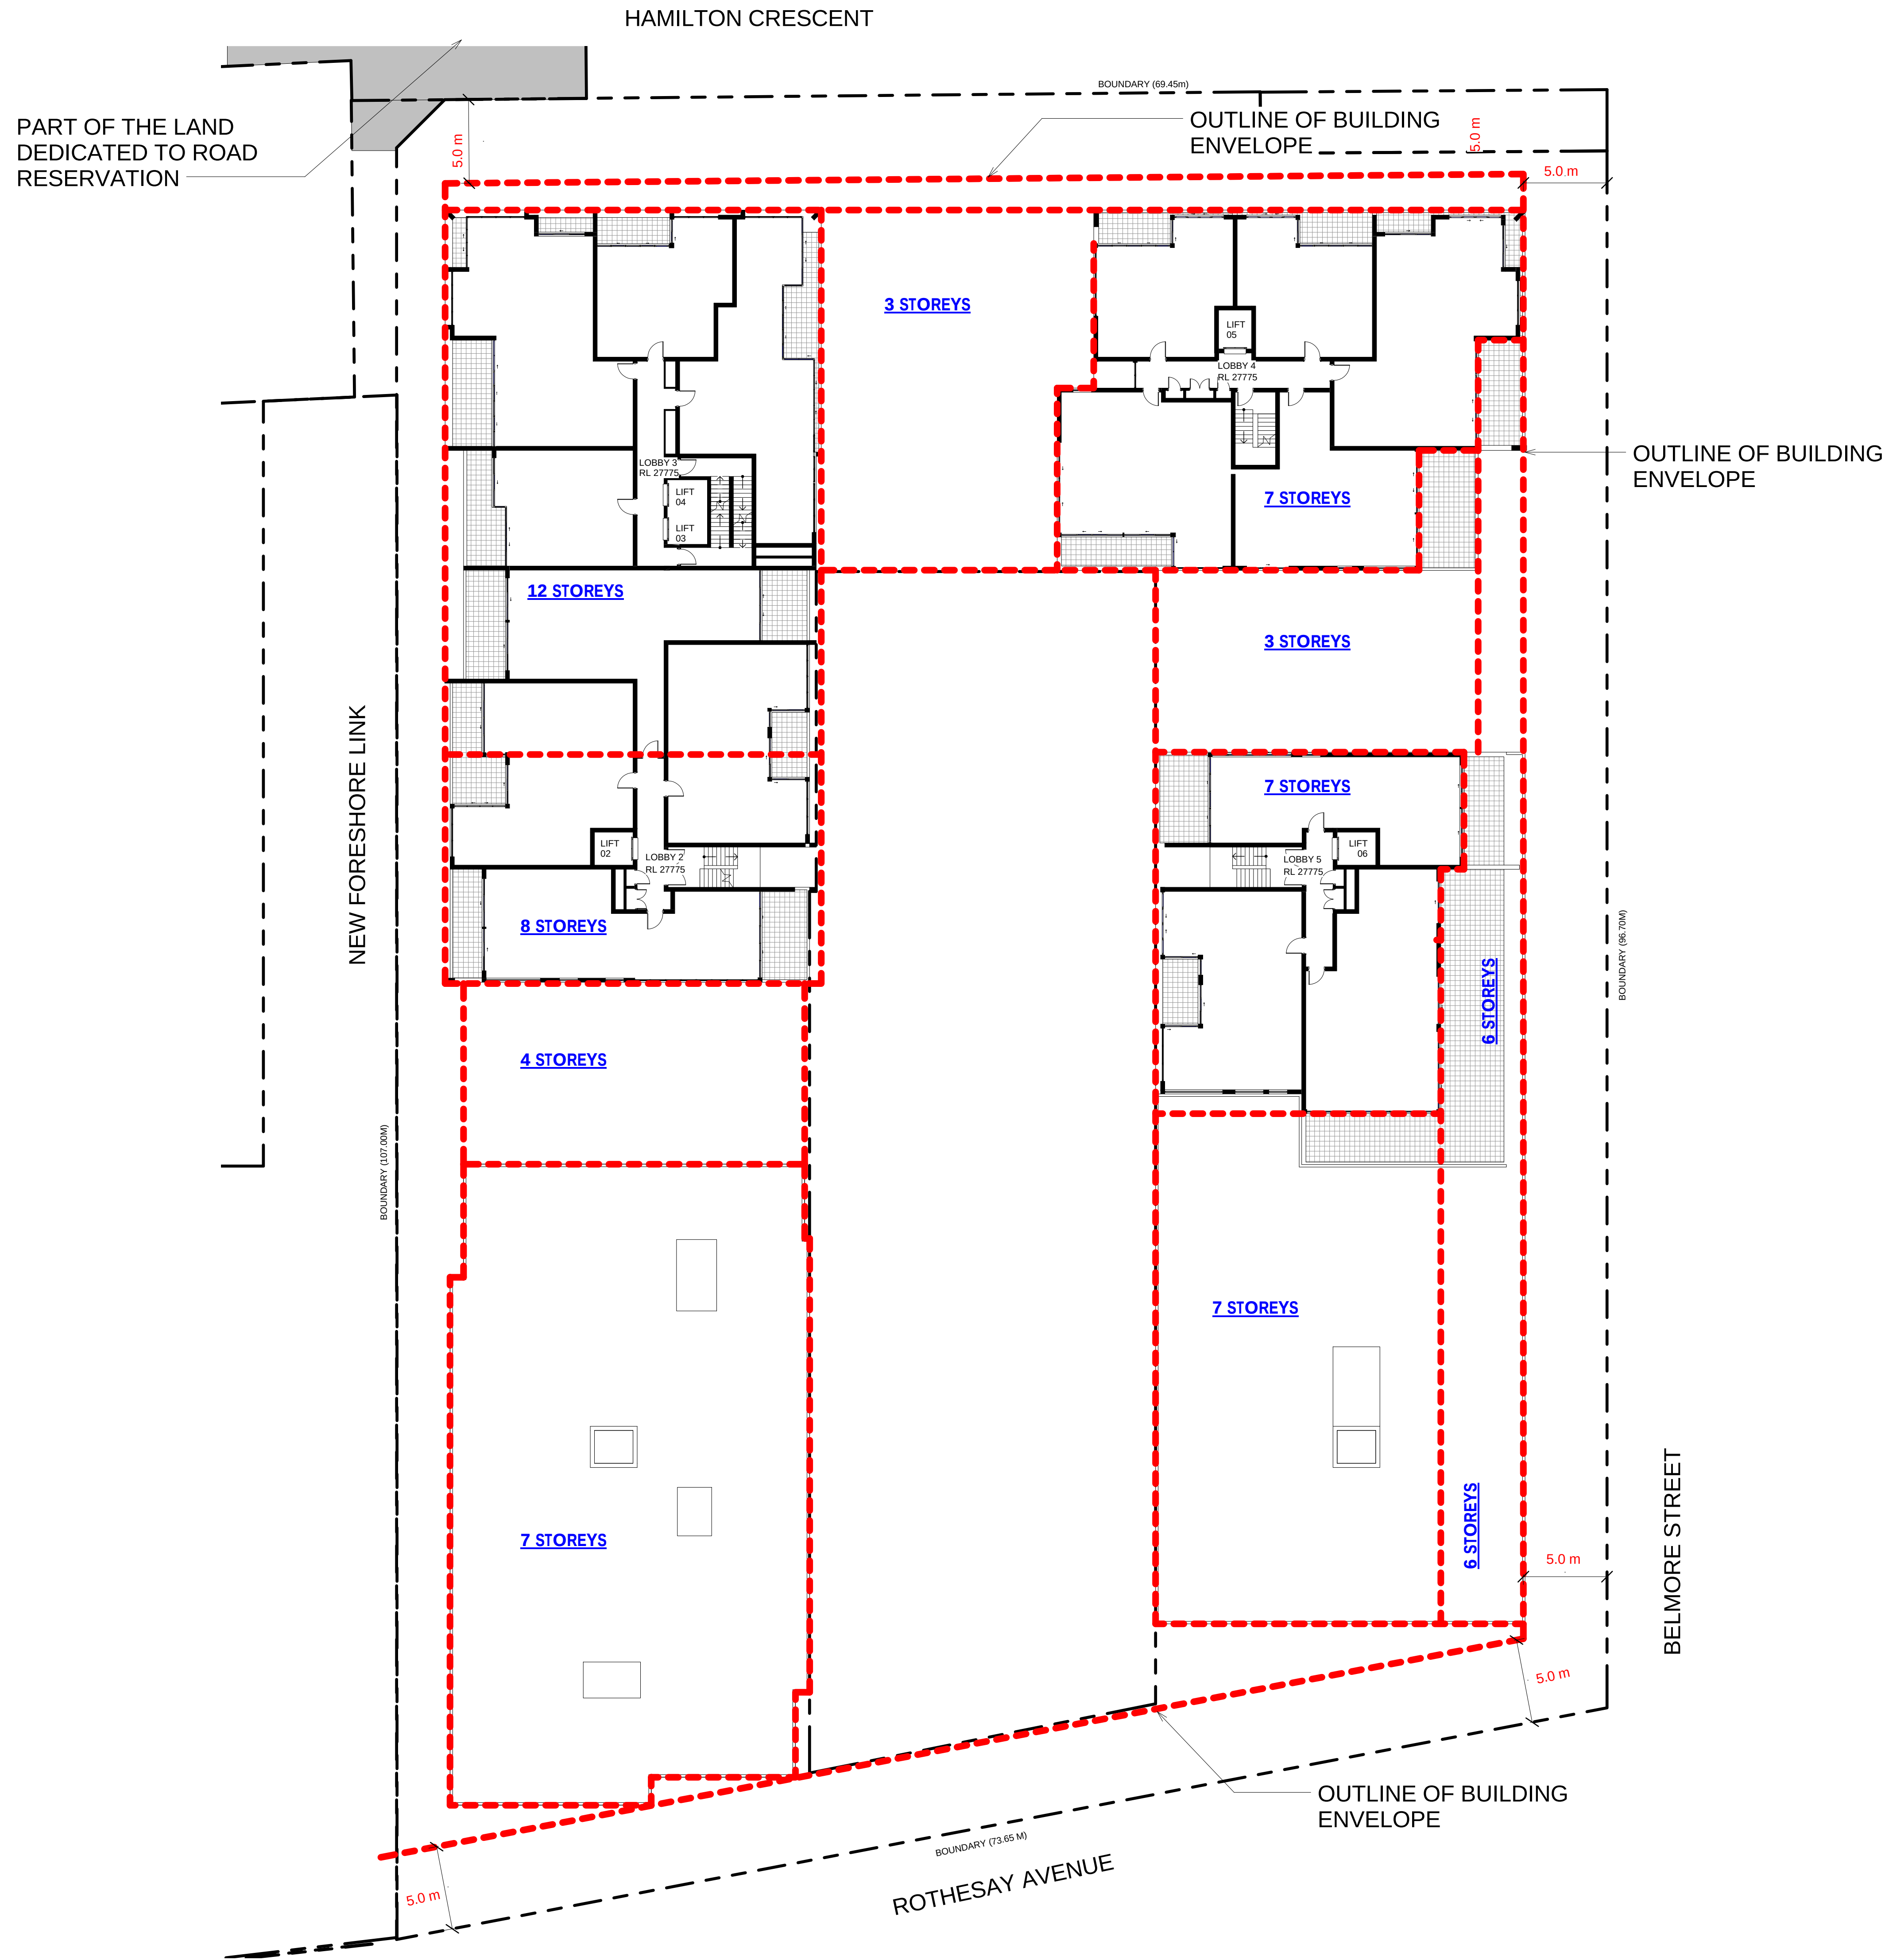

PROJECT APPLICATION

ARCHITECT

ROBERTSON + MARKS

ground floor 11-17 buckingham st
sunny hills sydney australia 2010 www.marks.net.au
t 61 2 9319 4388 f 61 2 9319 7338 e mail@marks.net.au

NOW ARCH.
DAVID MAYES 3190 JOHN RYAN 3181 BRIAN MANN 5975 ANDREW SCARVELIS

CLIENT

Structural Engineers

Hydraulic Engineer & Fire
Services Engineers

Mechanical, Electrical & Lift
Services Engineers

Landscape Architects

NOTES

Dimensions
Contractors to check all dimensions on site prior to commencing construction. Do not scale from this
drawing. Use given dimensions.
Copyright ©
This document is copyright. All rights reserved.

REVISIONS

Issue	Date	Description
1	2011/12/15	DA SUBMISSION
2	31.07.2012	ISSUED FOR DA SUBMISSION

By
AT
L3

Issue	Date	Description
-------	------	-------------

KEY PLAN



Building Name : STAGE 1 PROJECT APPLICATION (MP 09_0219)


Drawing Title : BUILDING ENVELOPE CONTROL
DIAGRAMS

Scale : 1 : 200
Date : 31st JULY 2012
Job Number : 10068-2
Drawn : DA

Drawing Number


A 131-2

Authorised by : Approver

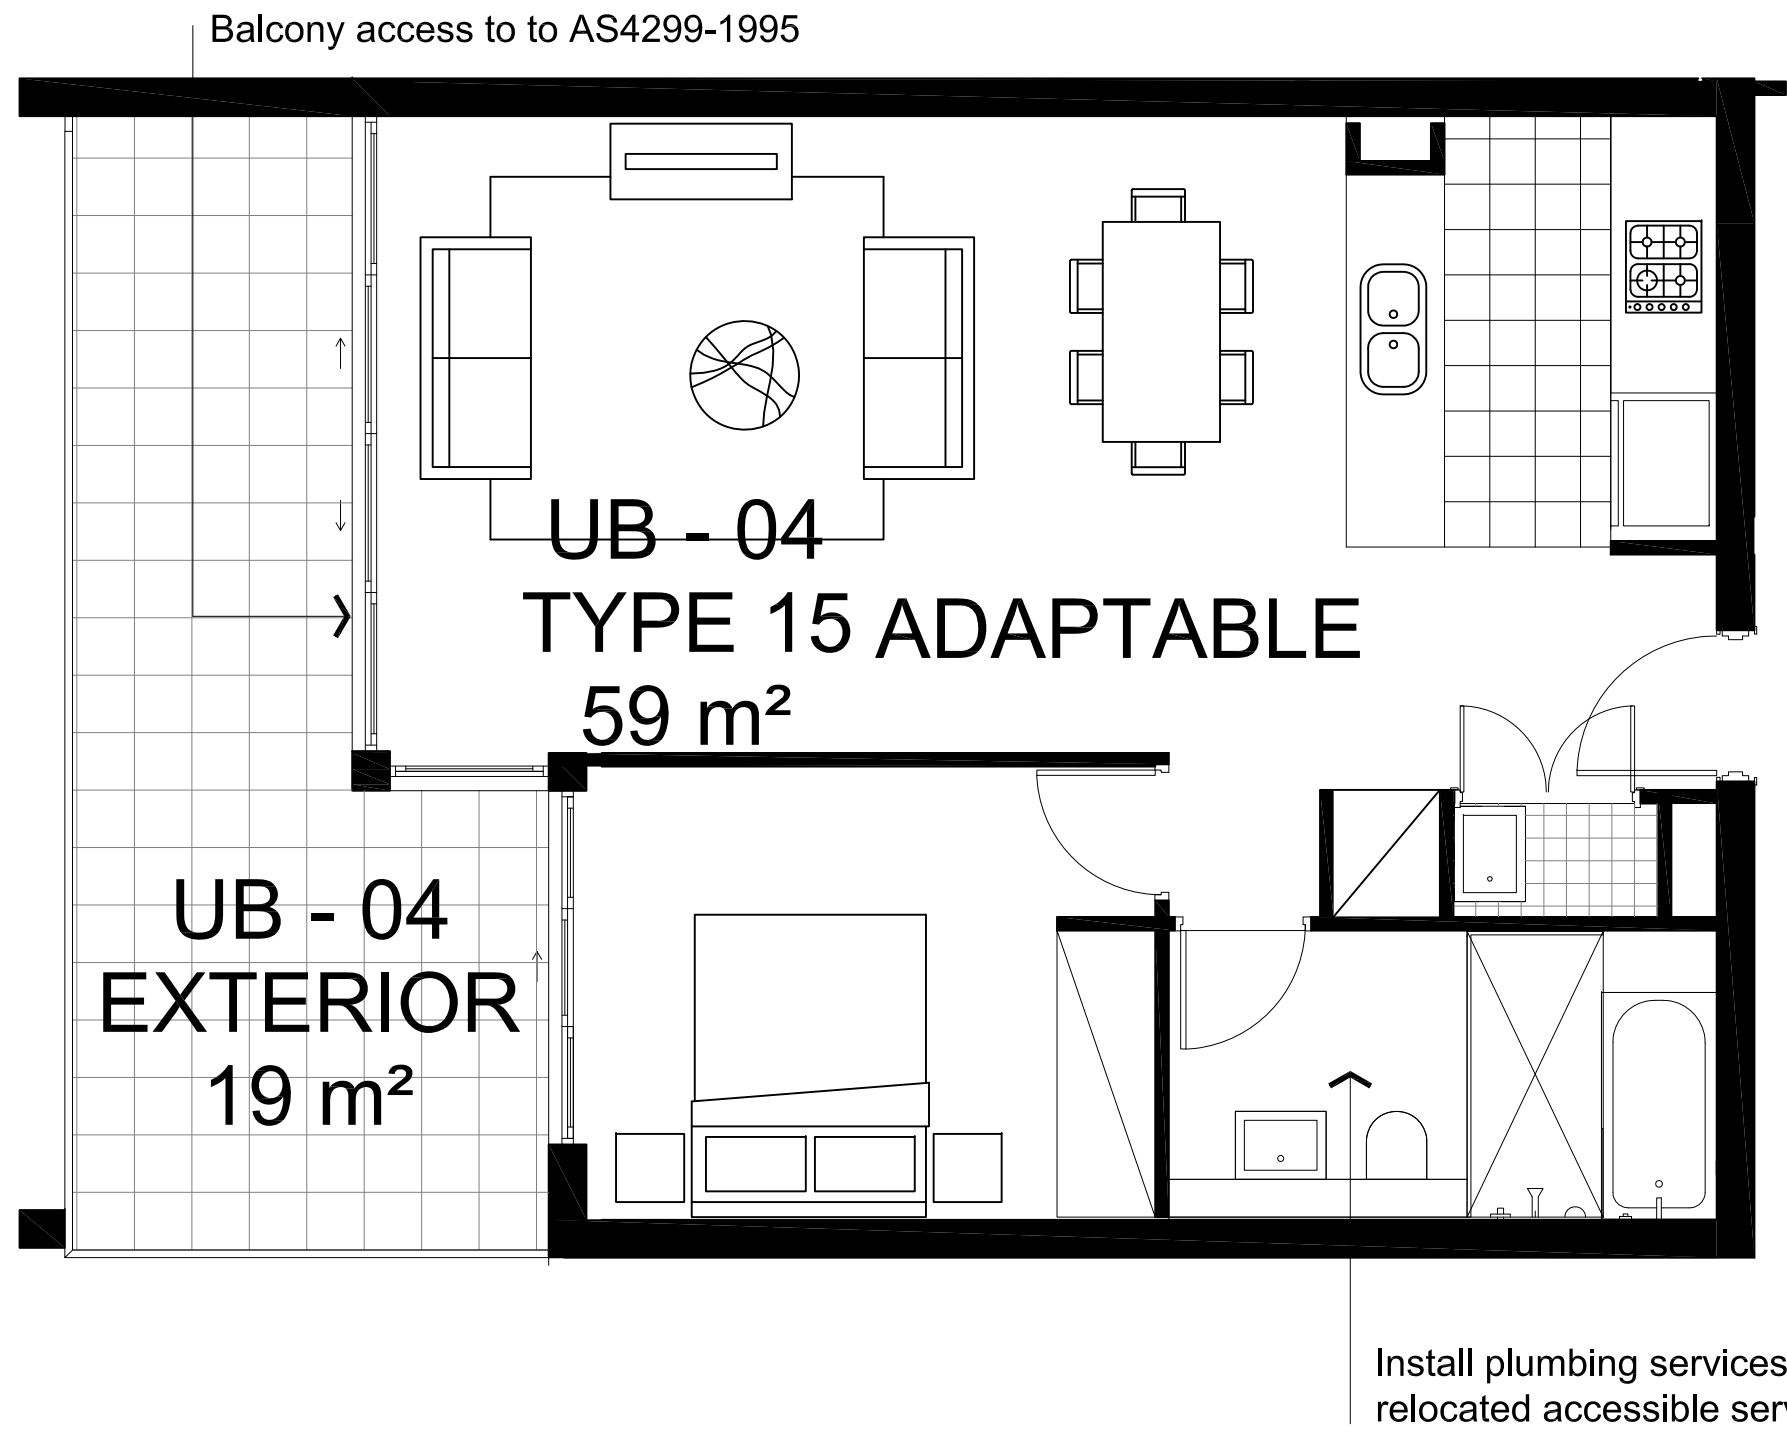


PRE ADAPTABLE APARTMENTS

UB - 04,UB - 09,LG - 10,LG - 15,

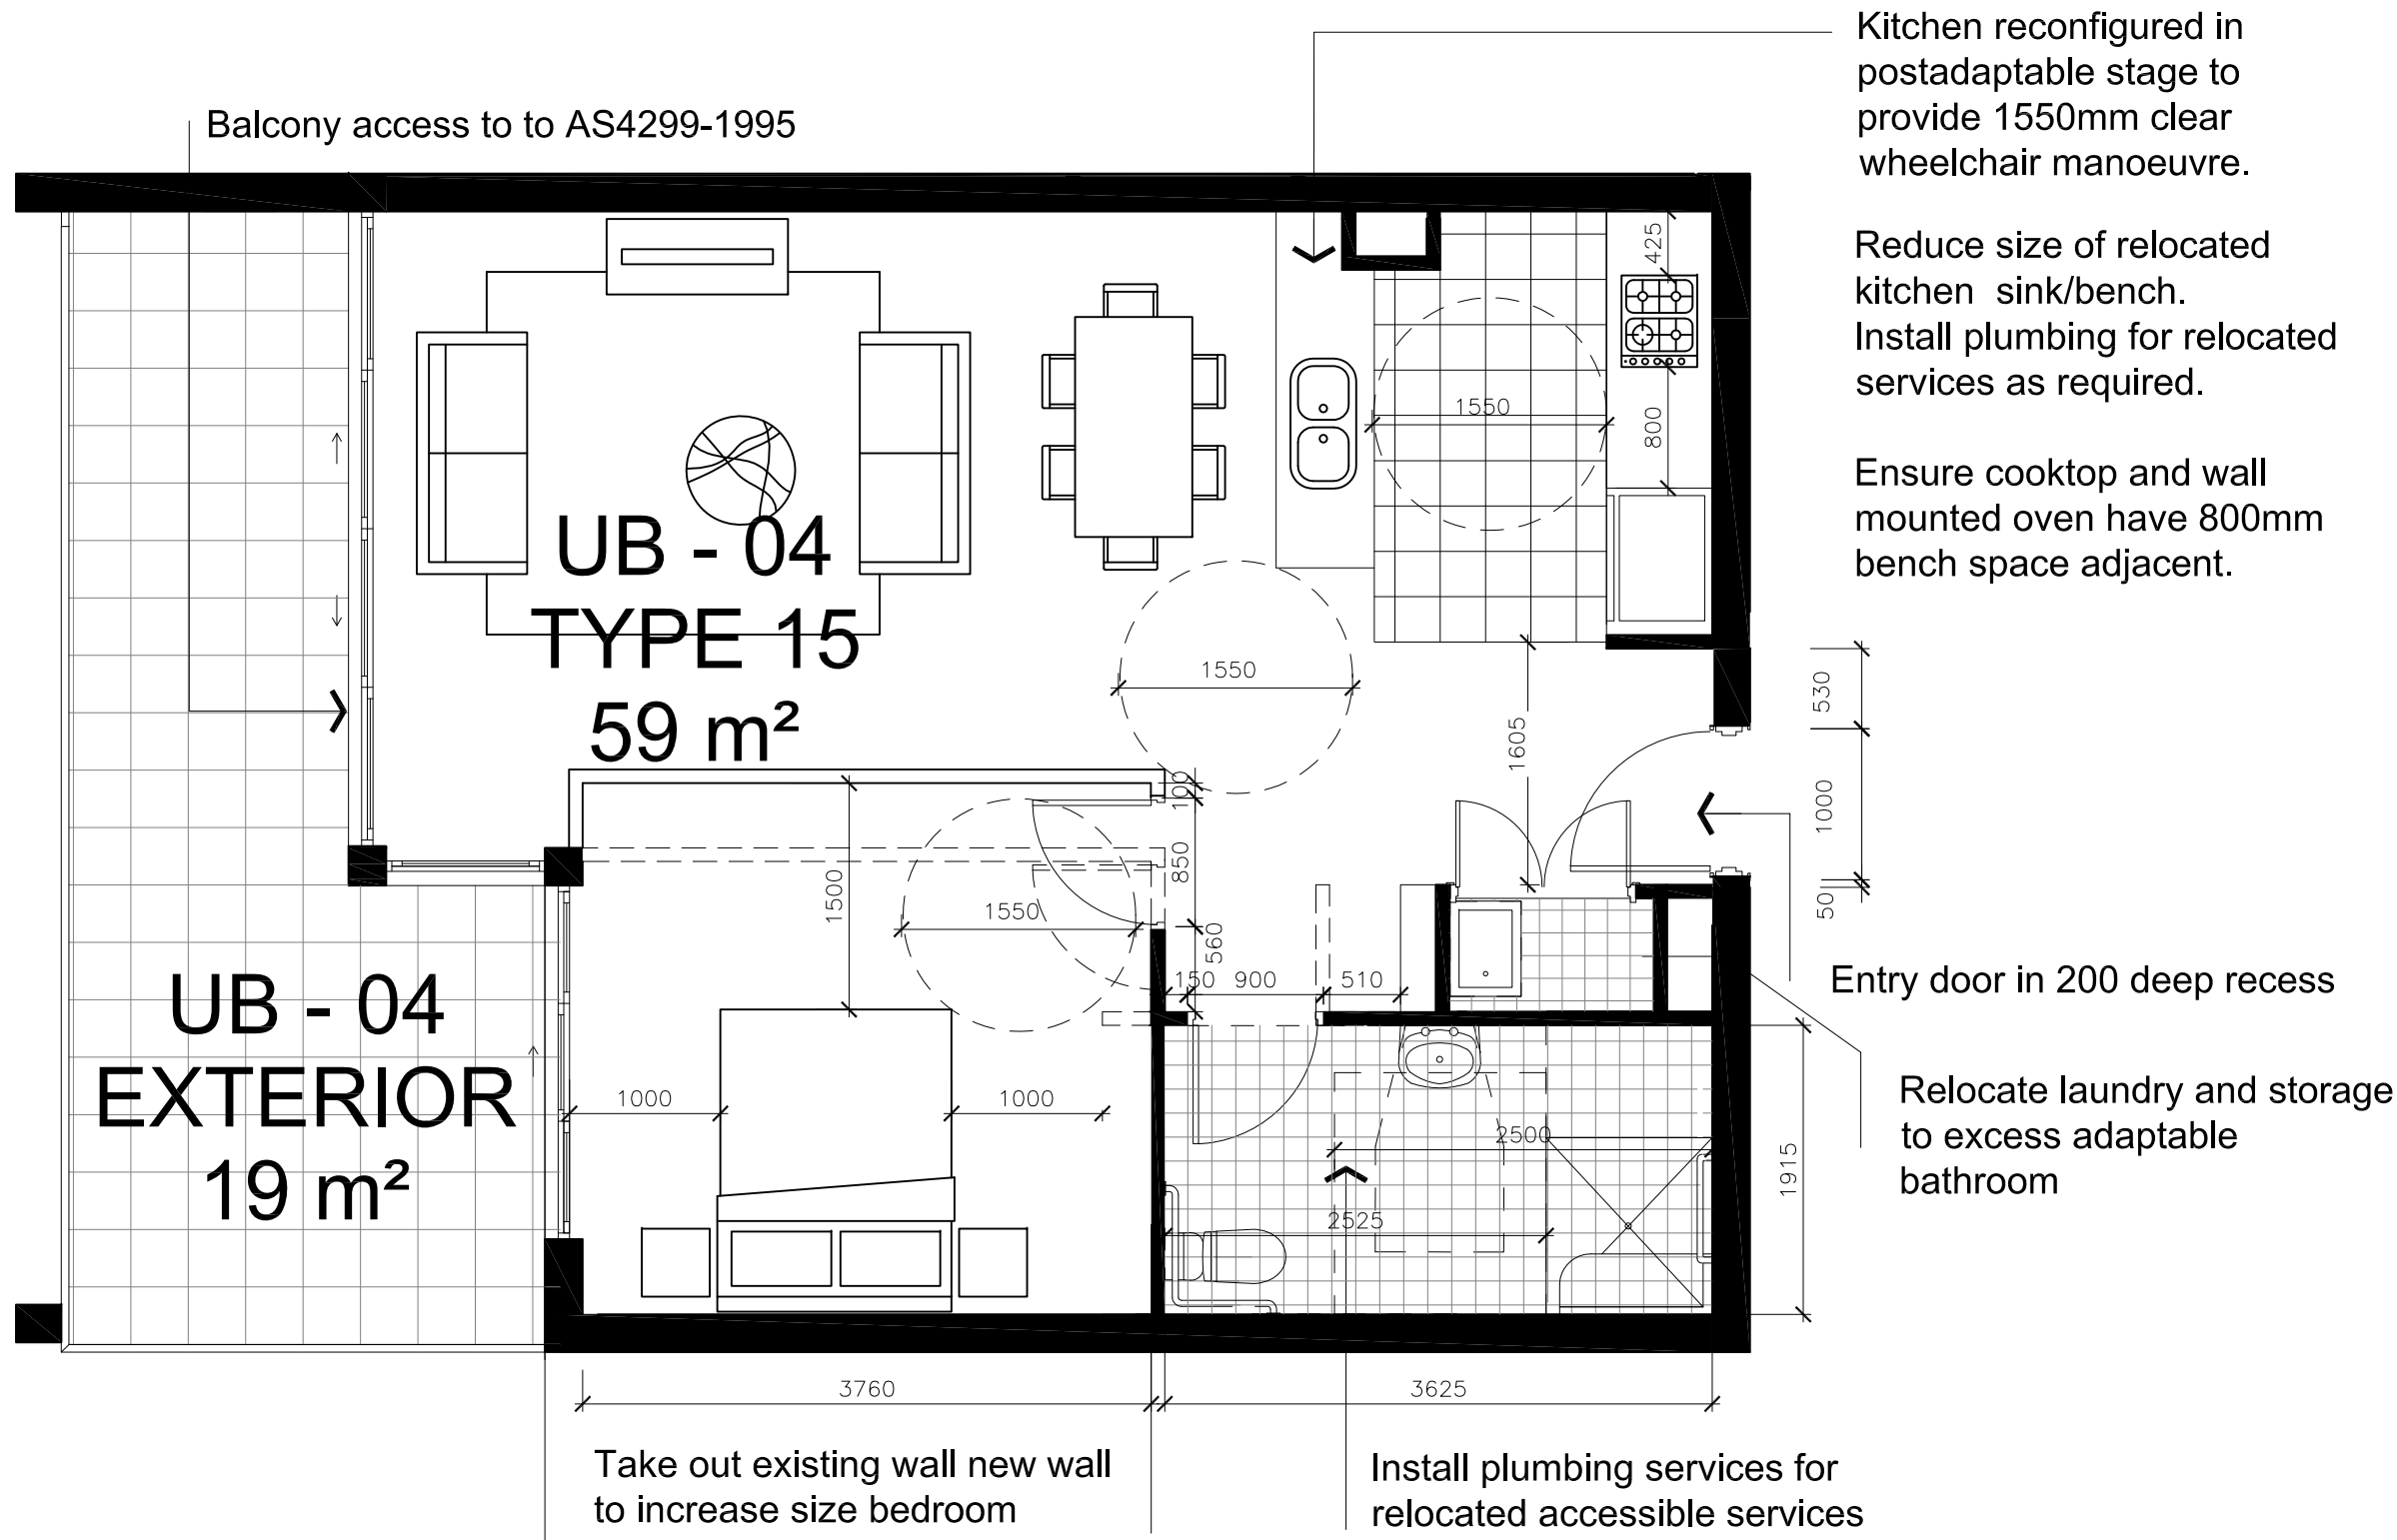


POST ADAPTABLE APARTMENTS

UB - 04,UB - 09,LG - 10,LG - 15,

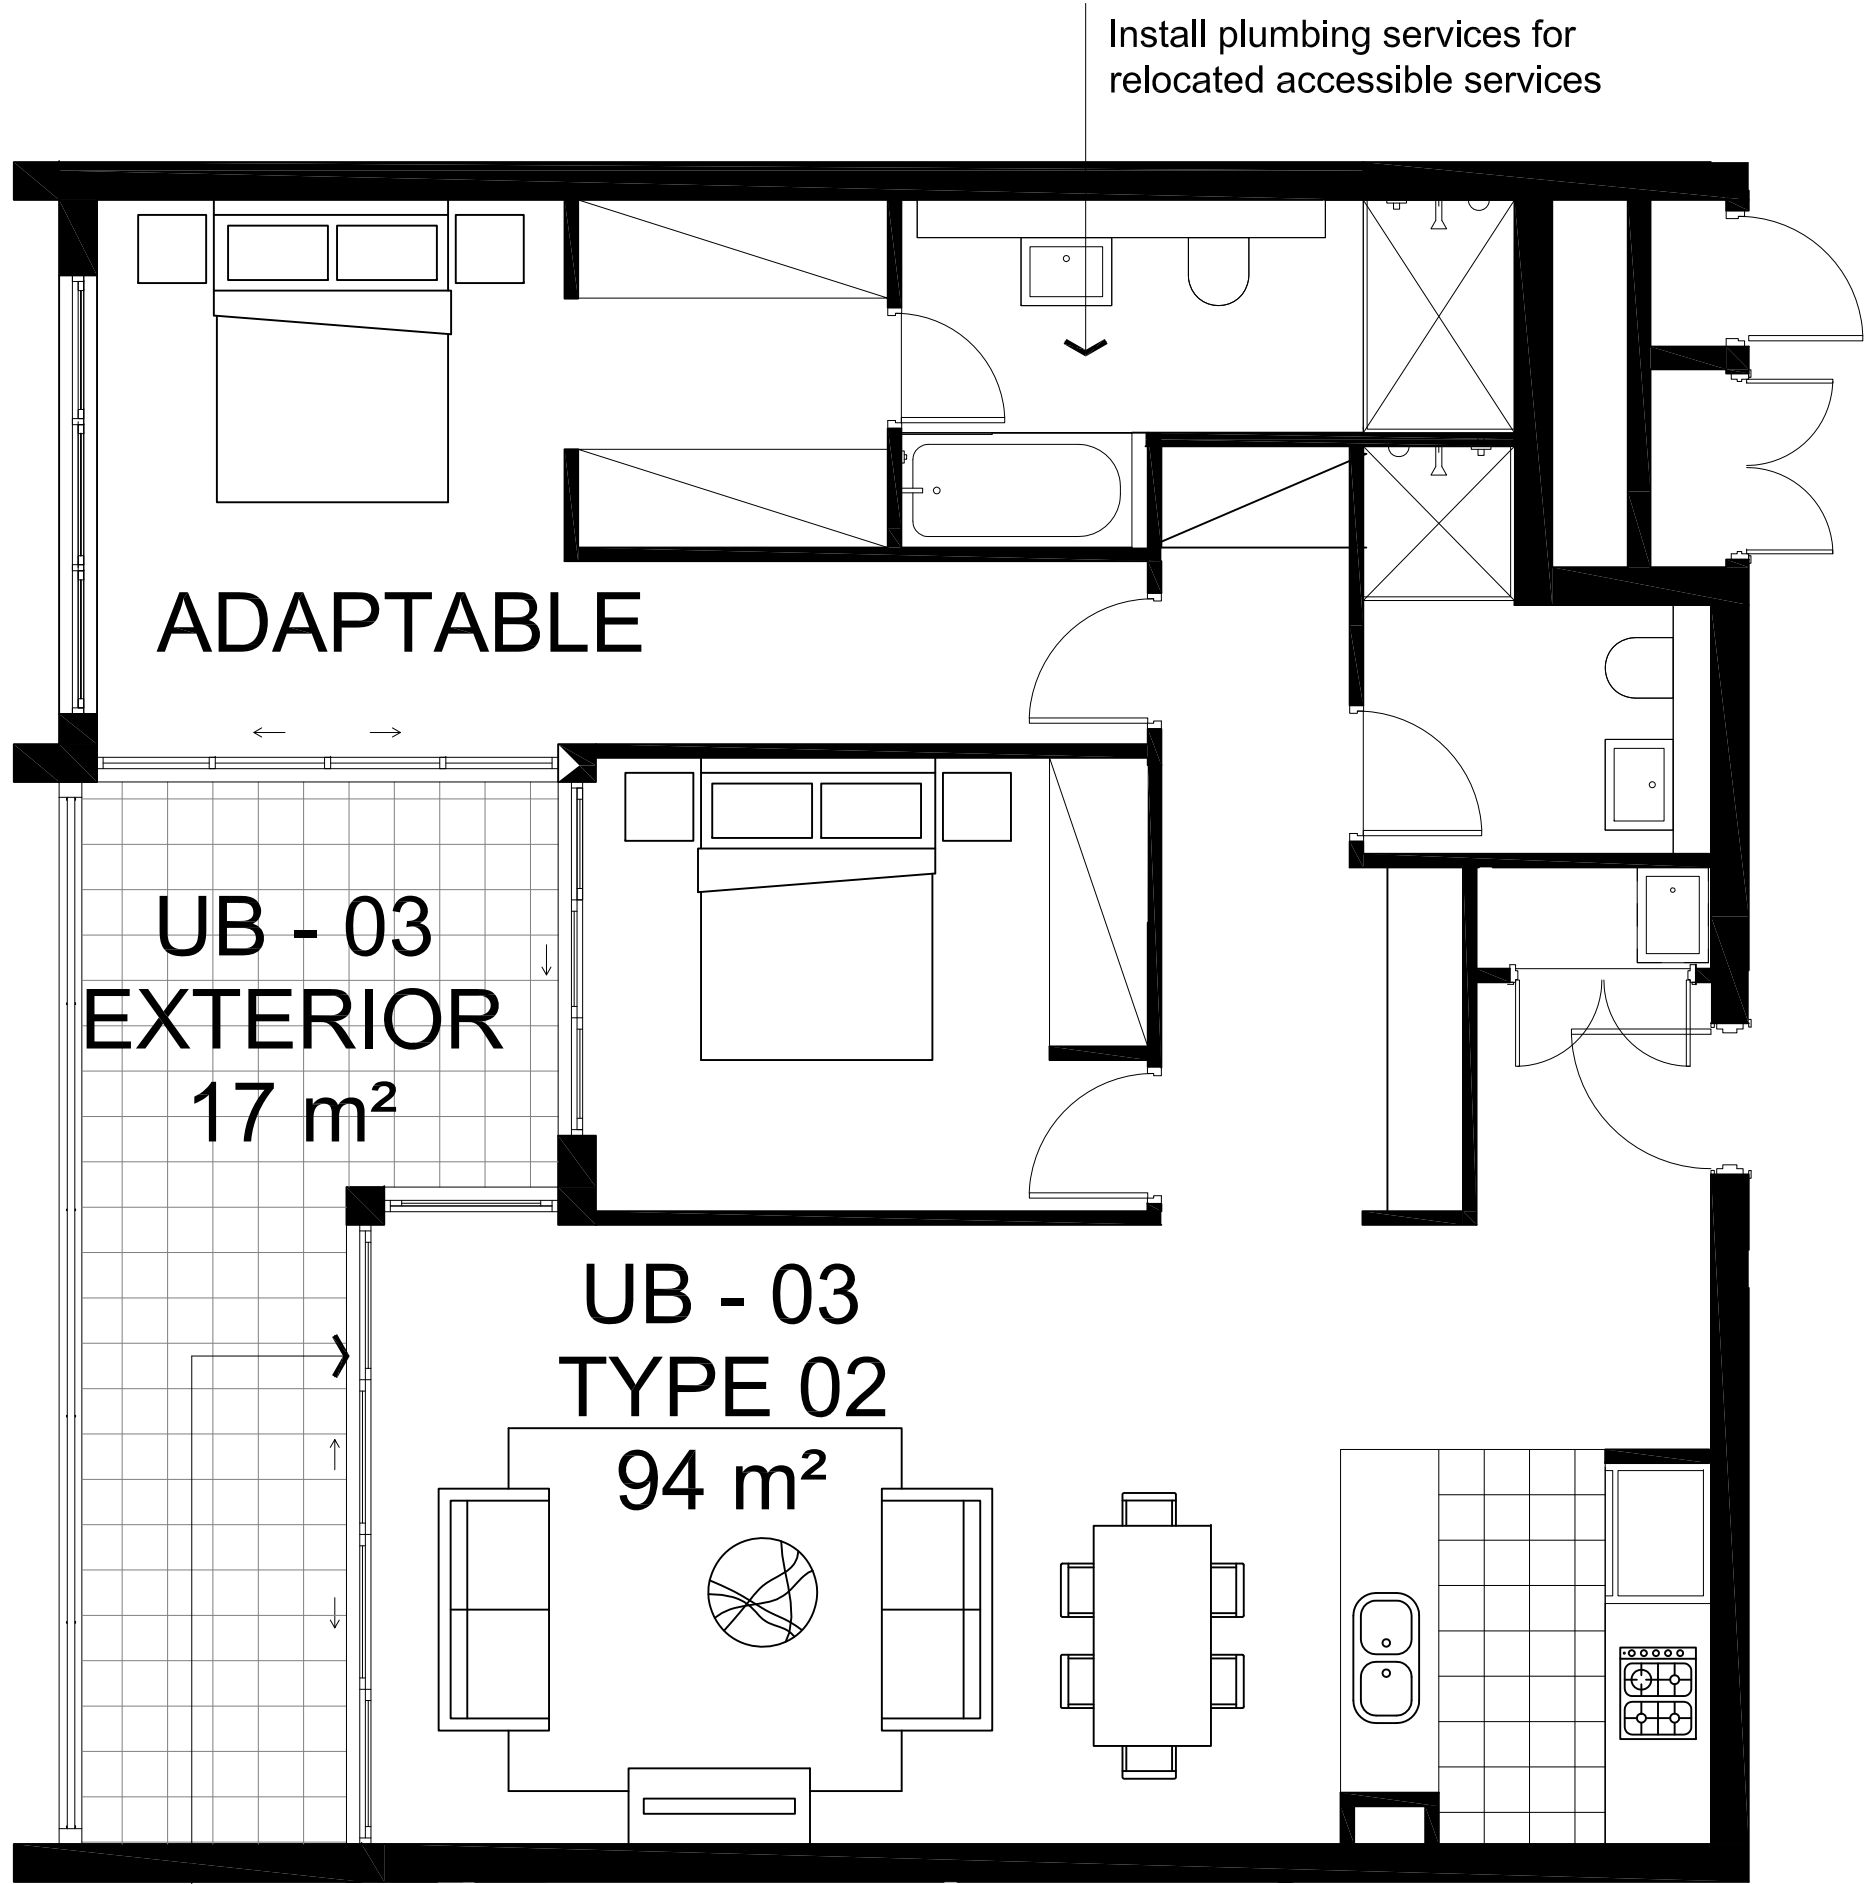

PRE ADAPTABLE APARTMENTS

B-02,UB - 03, LG - 09, LG - 16, LG - 03, GF - 09, GF - 26, GF - 03,
1-09, 1-28, 1-03,2-09, 2-26, 2-03, 3-03, 3-21, 4-03, 4-22,

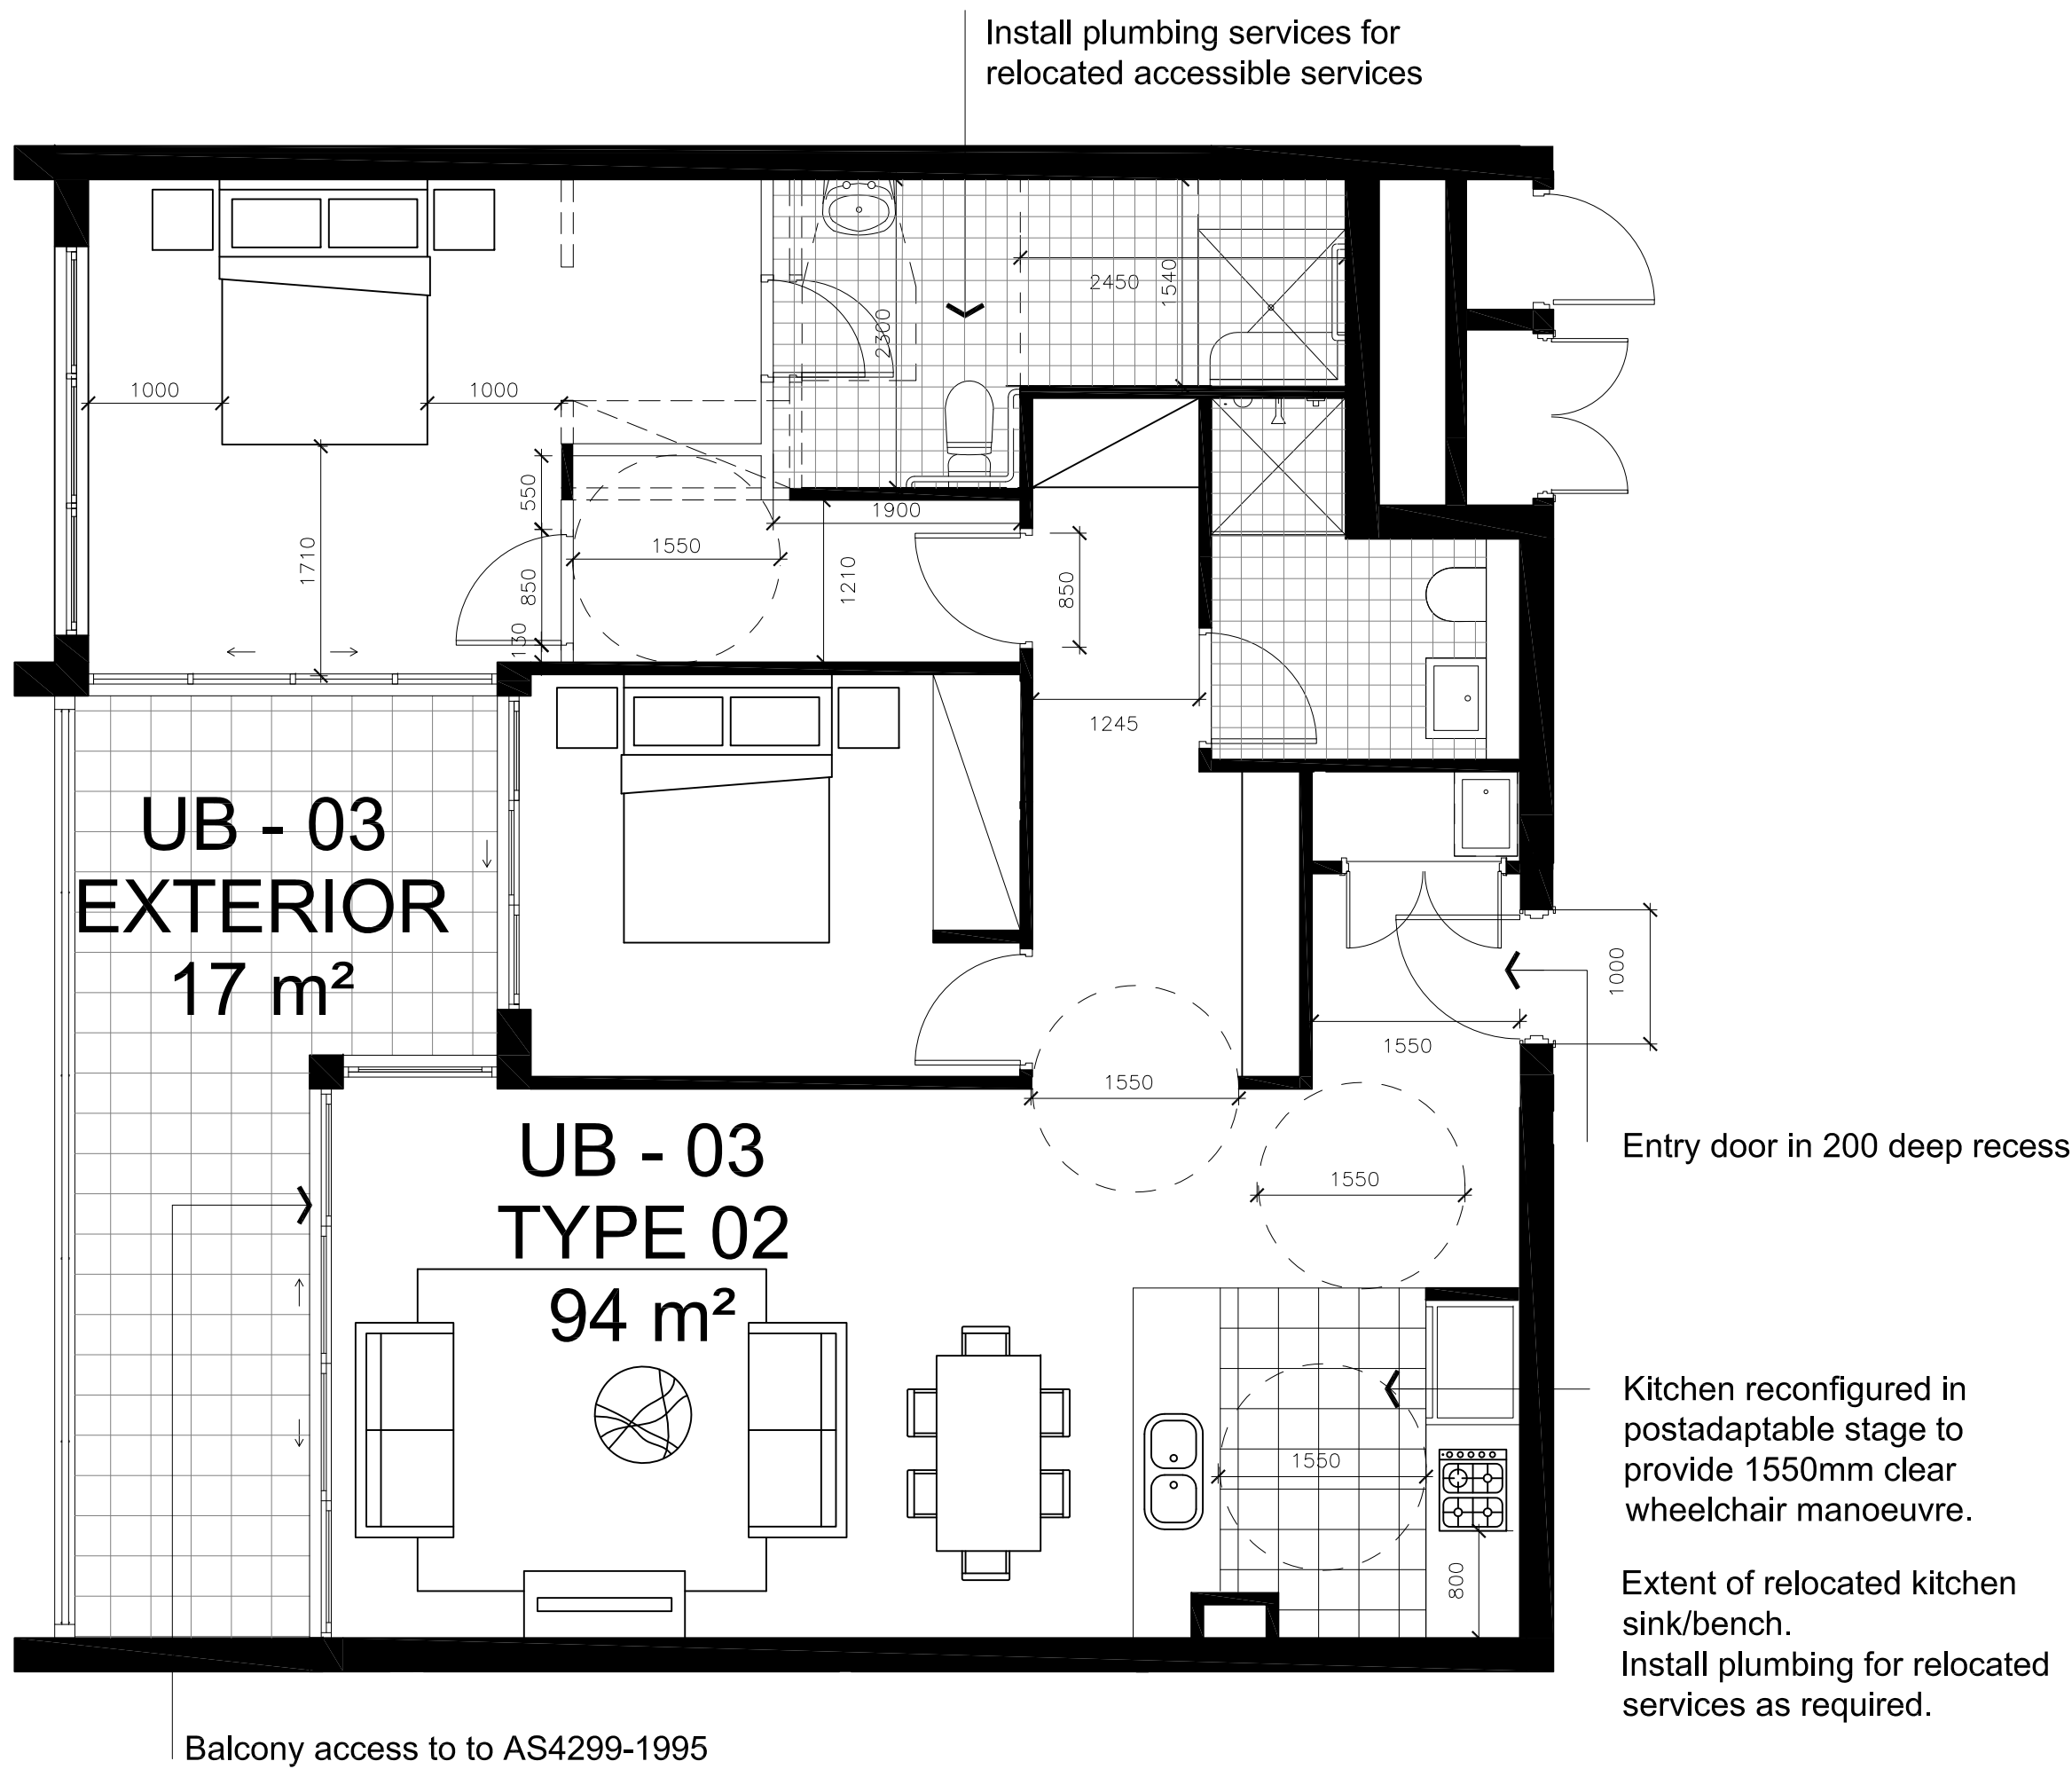

POST ADAPTABLE APARTMENTS

B-02,UB - 03, LG - 09, LG - 16, LG - 03, GF - 09, GF - 26, GF - 03,
1-09, 1-28, 1-03,2-09, 2-26, 2-03, 3-03, 3-21, 4-03, 4-22,

PROJECT APPLICATION

ARCHITECT

ROBERTSON + MARKS

ground floor 11-17 buckingham st
sunny hills sydney australia 2010 www.marks.net.au
t 61 2 9319 4388 f 61 2 9319 7338 e mail@marks.net.au

NOM ARCH
DAVID MAYES 3190 JOHN RYAN 3181 BRIAN MANN 5975 ANDREW SCARVELIS

CLIENT

Structural Engineers

Mechanical, Electrical & Lift
Services Engineers

Hydraulic Engineer & Fire
Services Engineers

Landscape Architects

NOTES

Dimensions
Contractors to check all dimensions on site prior to commencing construction. Do not scale from this
drawing. Use given dimensions.
Copyright ©
This document is copyright. All rights reserved.

REVISIONS

Date	Description
1 27.04.2012	ISSUED TO CONSULTANTS
2 07.05.2012	ISSUED FOR DA

By

MK

SK

Issue Date Description

KEY PLAN

North Point

Job

Description

Address

Address

Lot

Building Name : STAGE 1 PROJECT APPLICATION (MP 09_0219)

Drawing Title : ADAPTABLE APARTMENTS

Scale : 1 : 200 @ B1

Date : 07-JAN-2011

Job Number : 10068


Drawn : MK

Authorised by : JF

Drawing Number


A 132 - 2

CAD File C:\Users\...

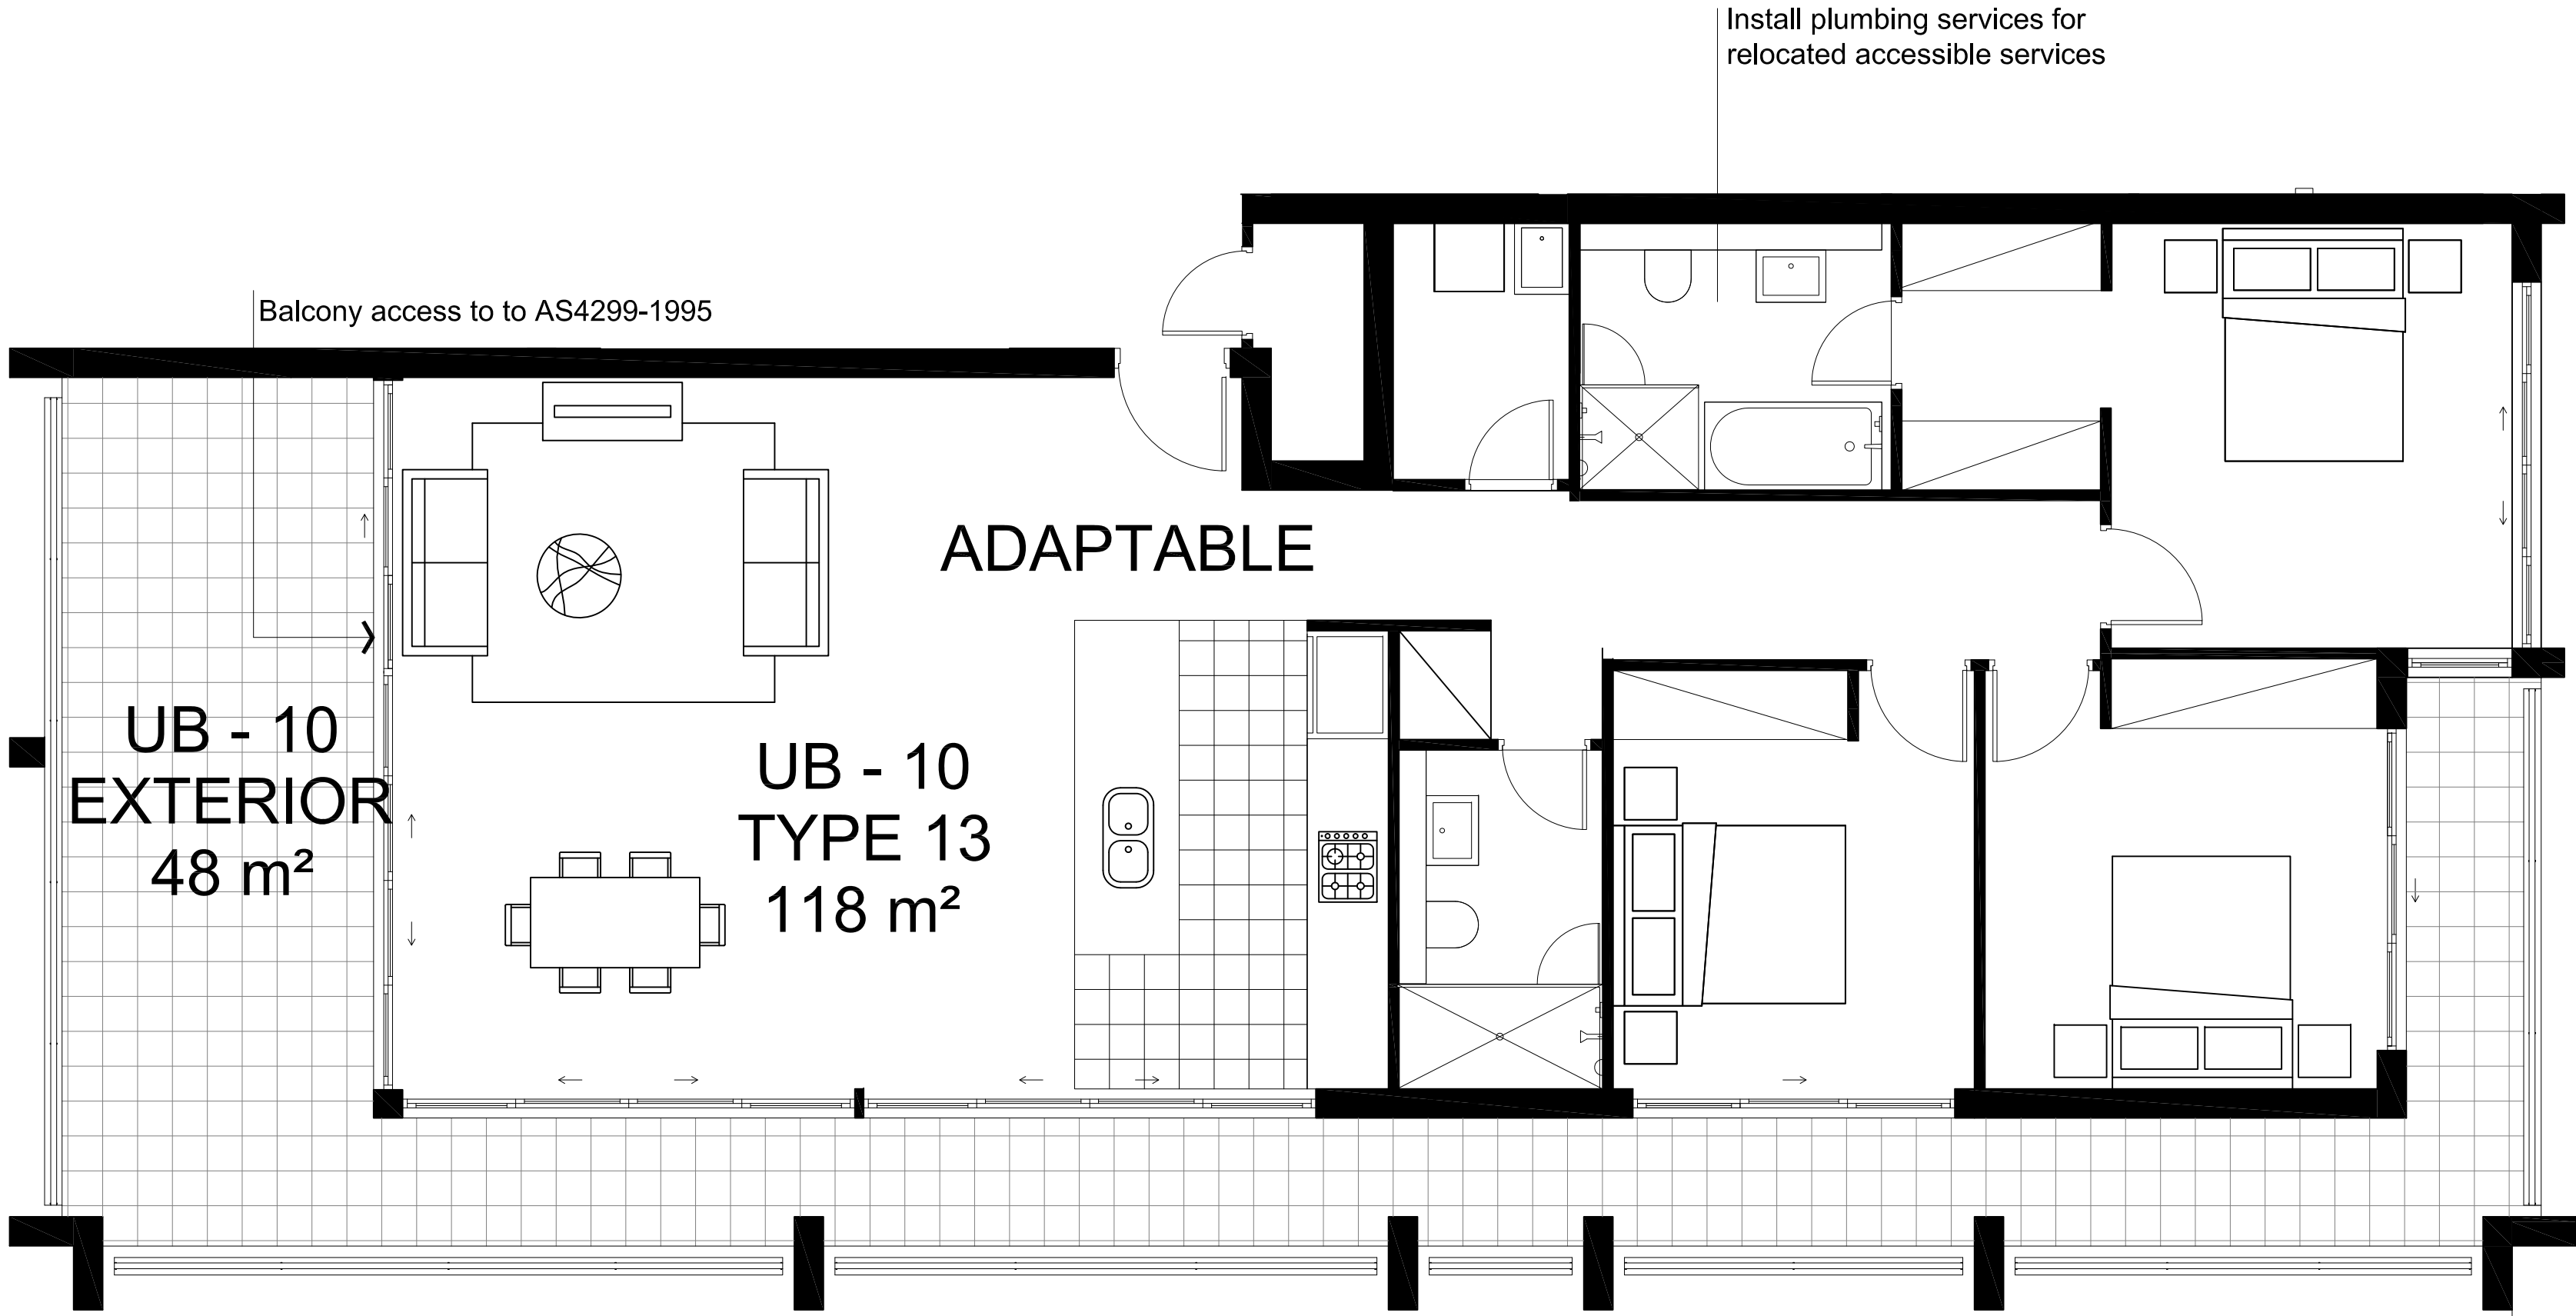

PRE ADAPTABLE APARTMENTS

UB - 10, LG - 22, GF - 32

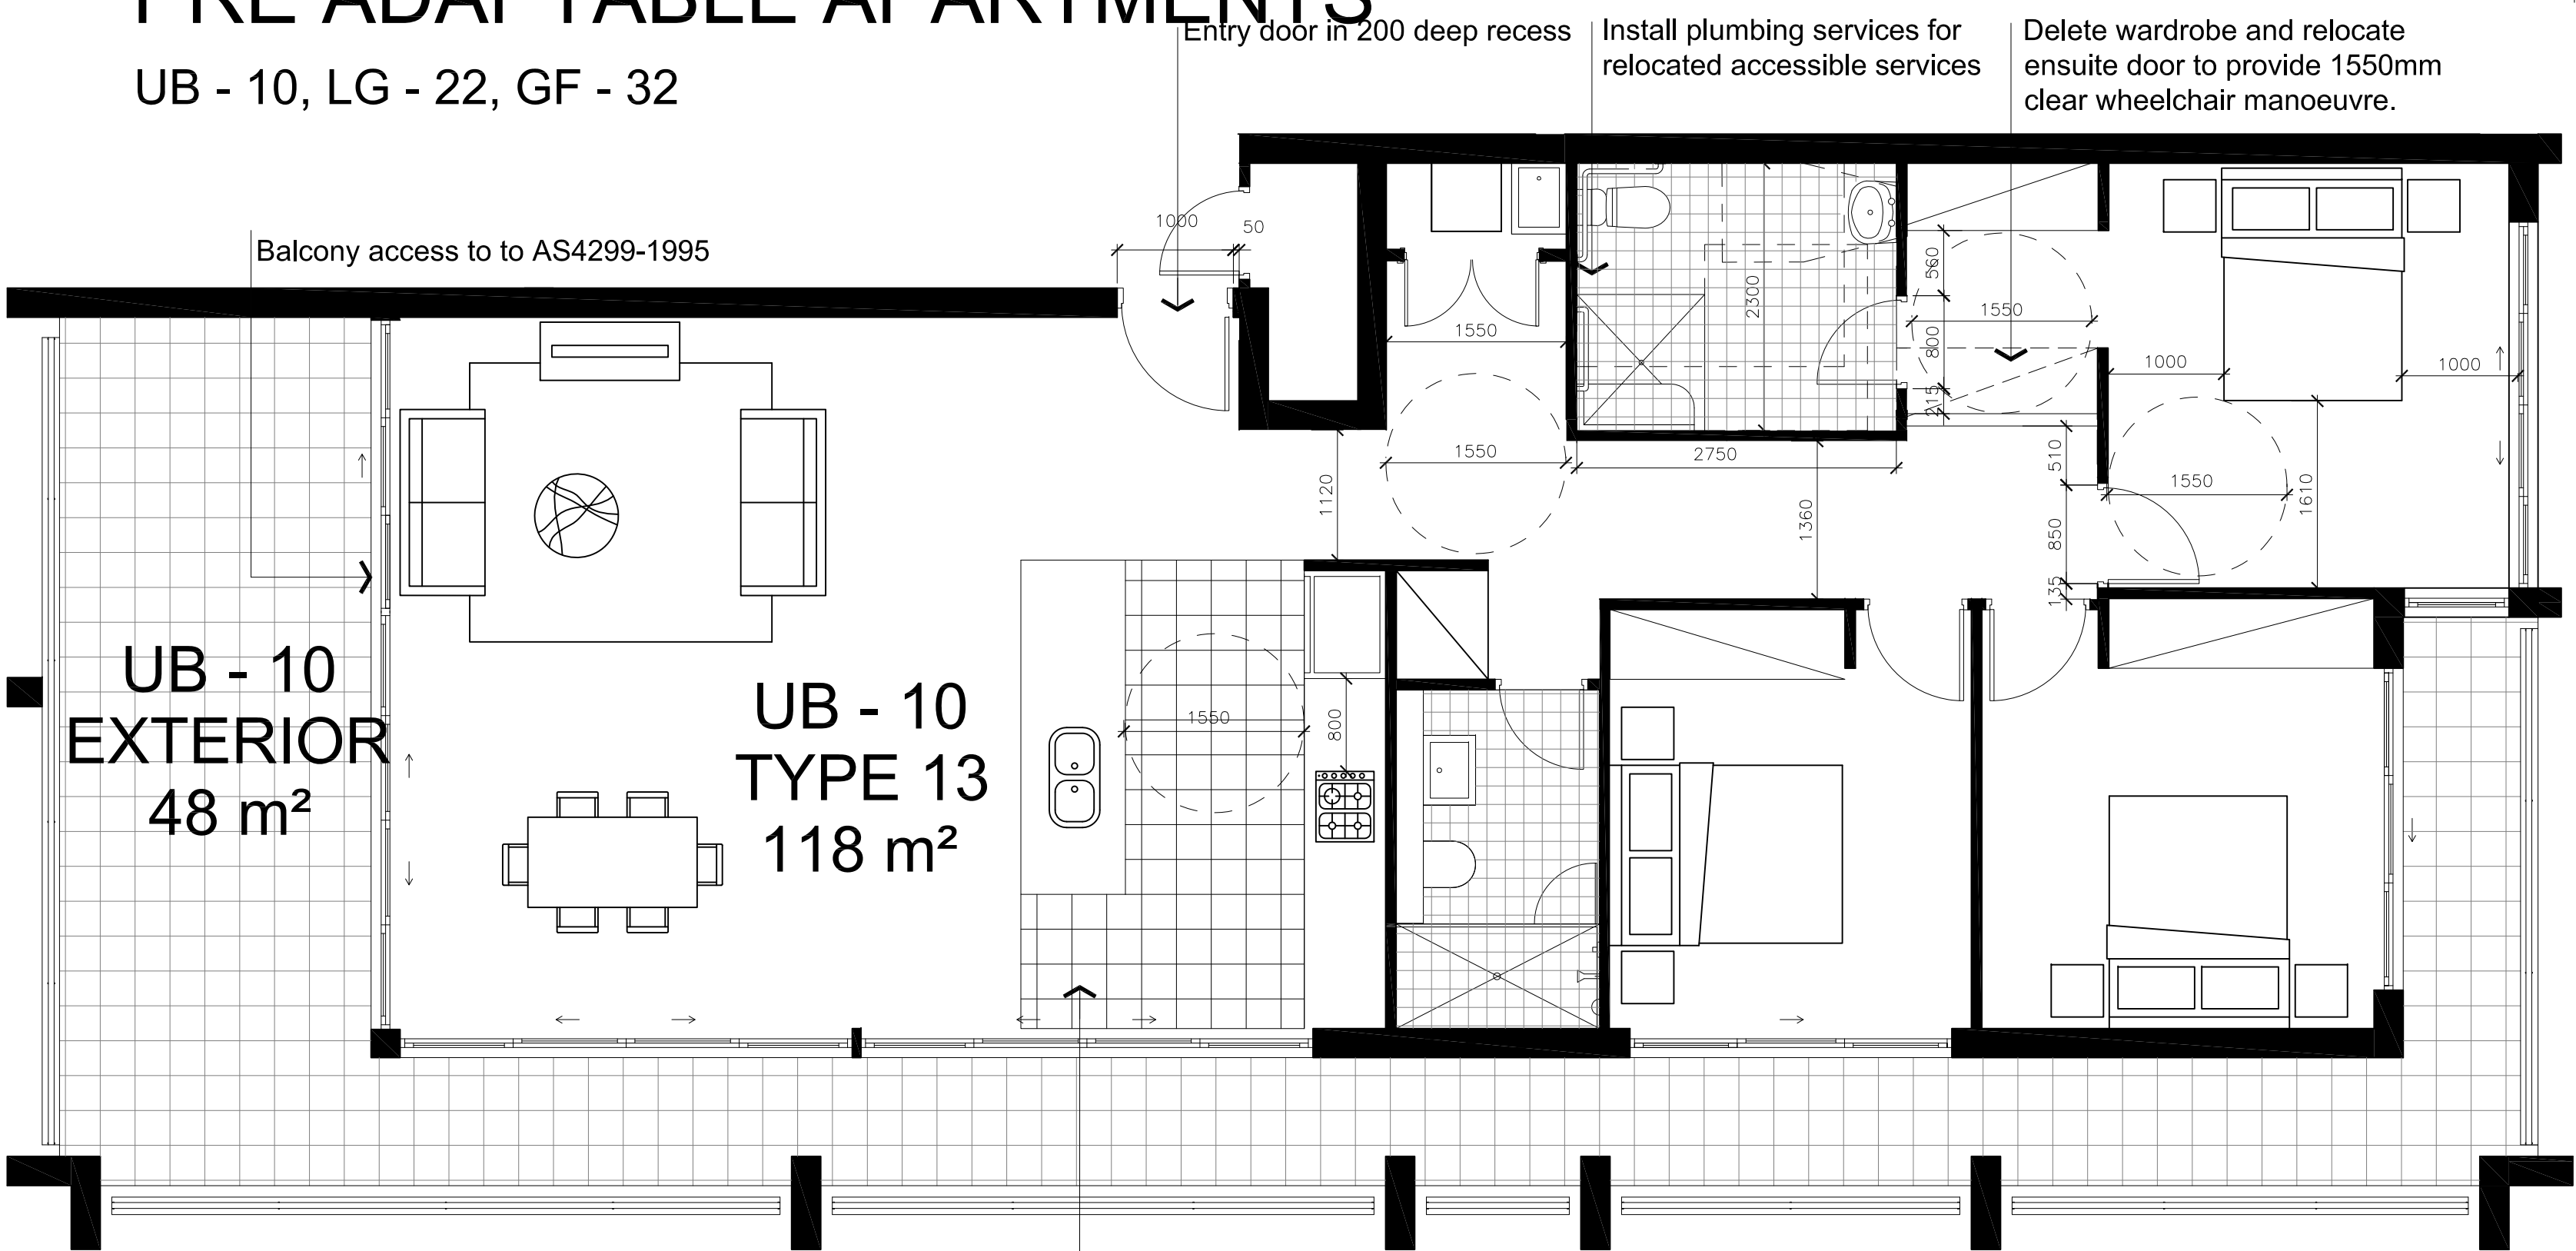

POST ADAPTABLE APARTMENTS

UB - 10, LG - 22, GF - 32

PROJECT APPLICATION

ARCHITECT

ROBERTSON + MARKS

ground floor 11-17 buckingham st
surry hills sydney australia 2010 www.marks.net.au
t 61 2 9319 4388 f 61 2 9319 7338 e mail@marks.net.au
NOM ARCH
DAVID MAYES 3190 JOHN RYAN 3181 BRIAN MANN 5975 ANDREW SCARVELIS

CLIENT

Structural Engineers

Mechanical, Electrical & Lift
Services Engineers

Hydraulic Engineer & Fire
Services Engineers

Landscape Architects

NOTES

Dimensions
Contractors to check all dimensions on site prior to commencing construction. Do not scale from this
drawing. Use given dimensions.
Copyright ©
This document is copyright. All rights reserved.

REVISIONS

Date	Description	By
1 27.04.2012	ISSUED TO CONSULTANTS	MK
2 07.05.2012	ISSUED FOR DA	SK

Issue Date Description By

KEY PLAN



Job
Description

Address
Address


Lot

Building Name : STAGE 1 PROJECT APPLICATION (MP 09_0219)
Drawing Title : ADAPTABLE APARTMENTS


Scale : @ B1 Drawing Number
Date :
Job Number :
Drawn : A 133 - 2

Authorised by :


CAD File

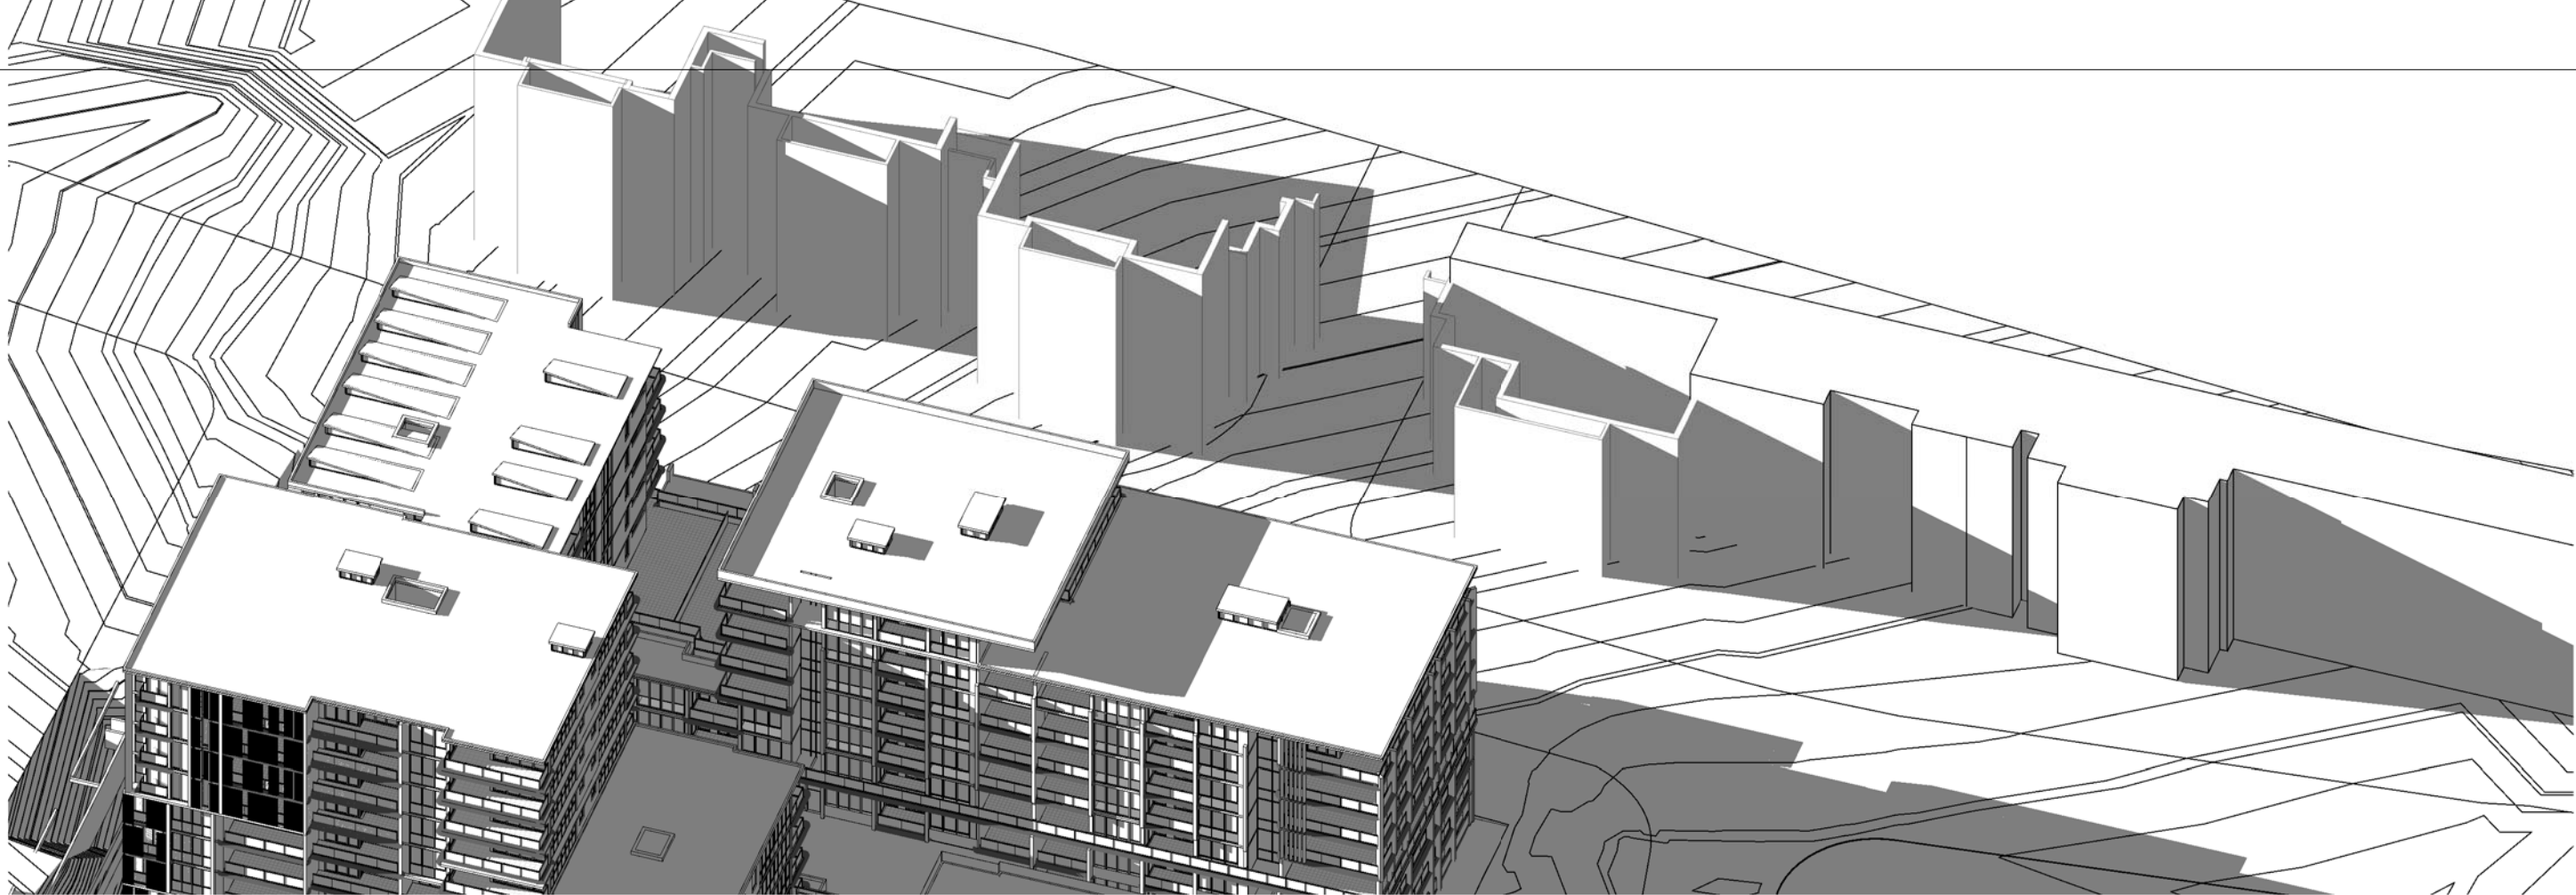


1 SHADOWS ON ADJACENT BUILDINGS 9AM

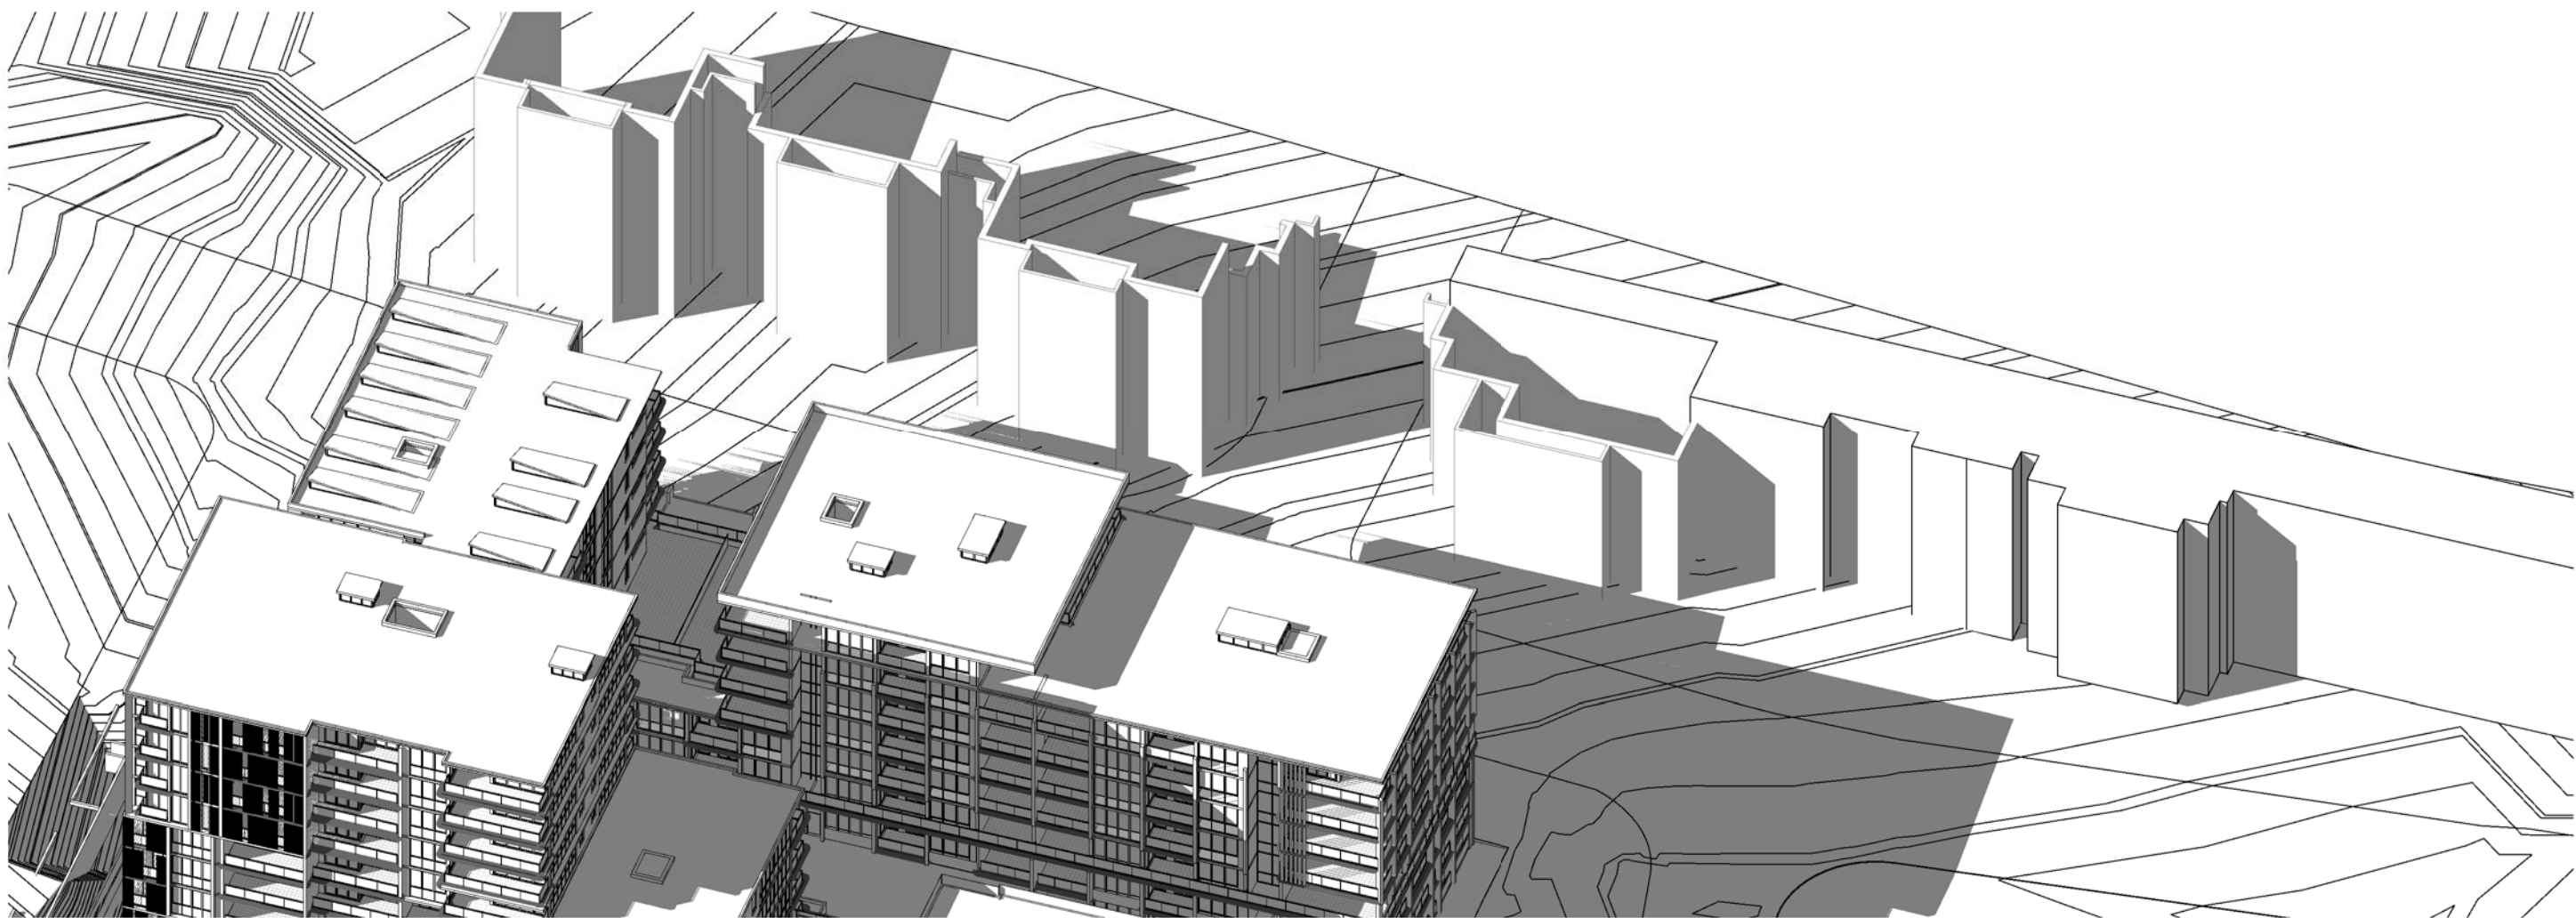


3 SHADOWS ON ADJACENT BUILDINGS 11AM

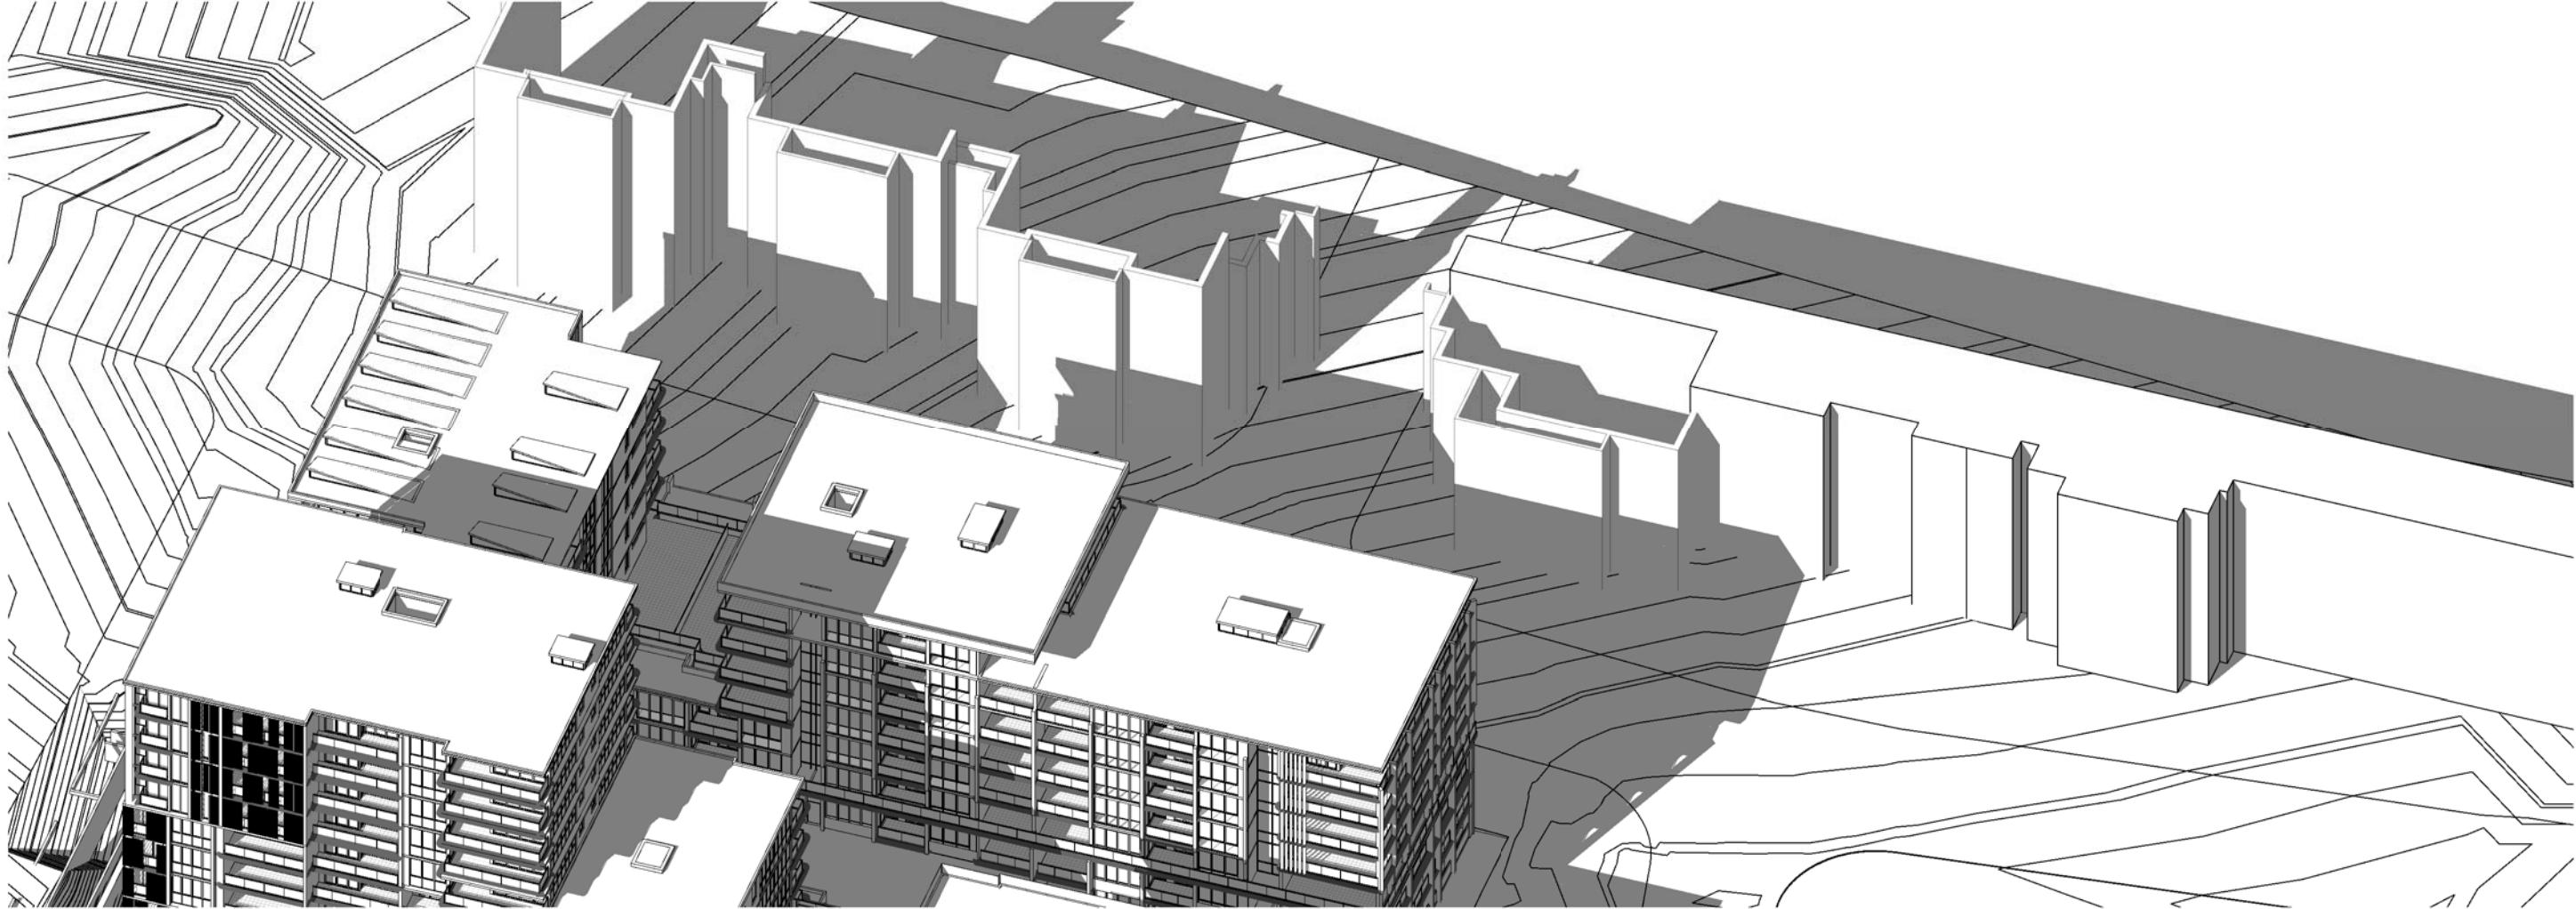


5 SHADOWS ON ADJACENT BUILDINGS 1PM

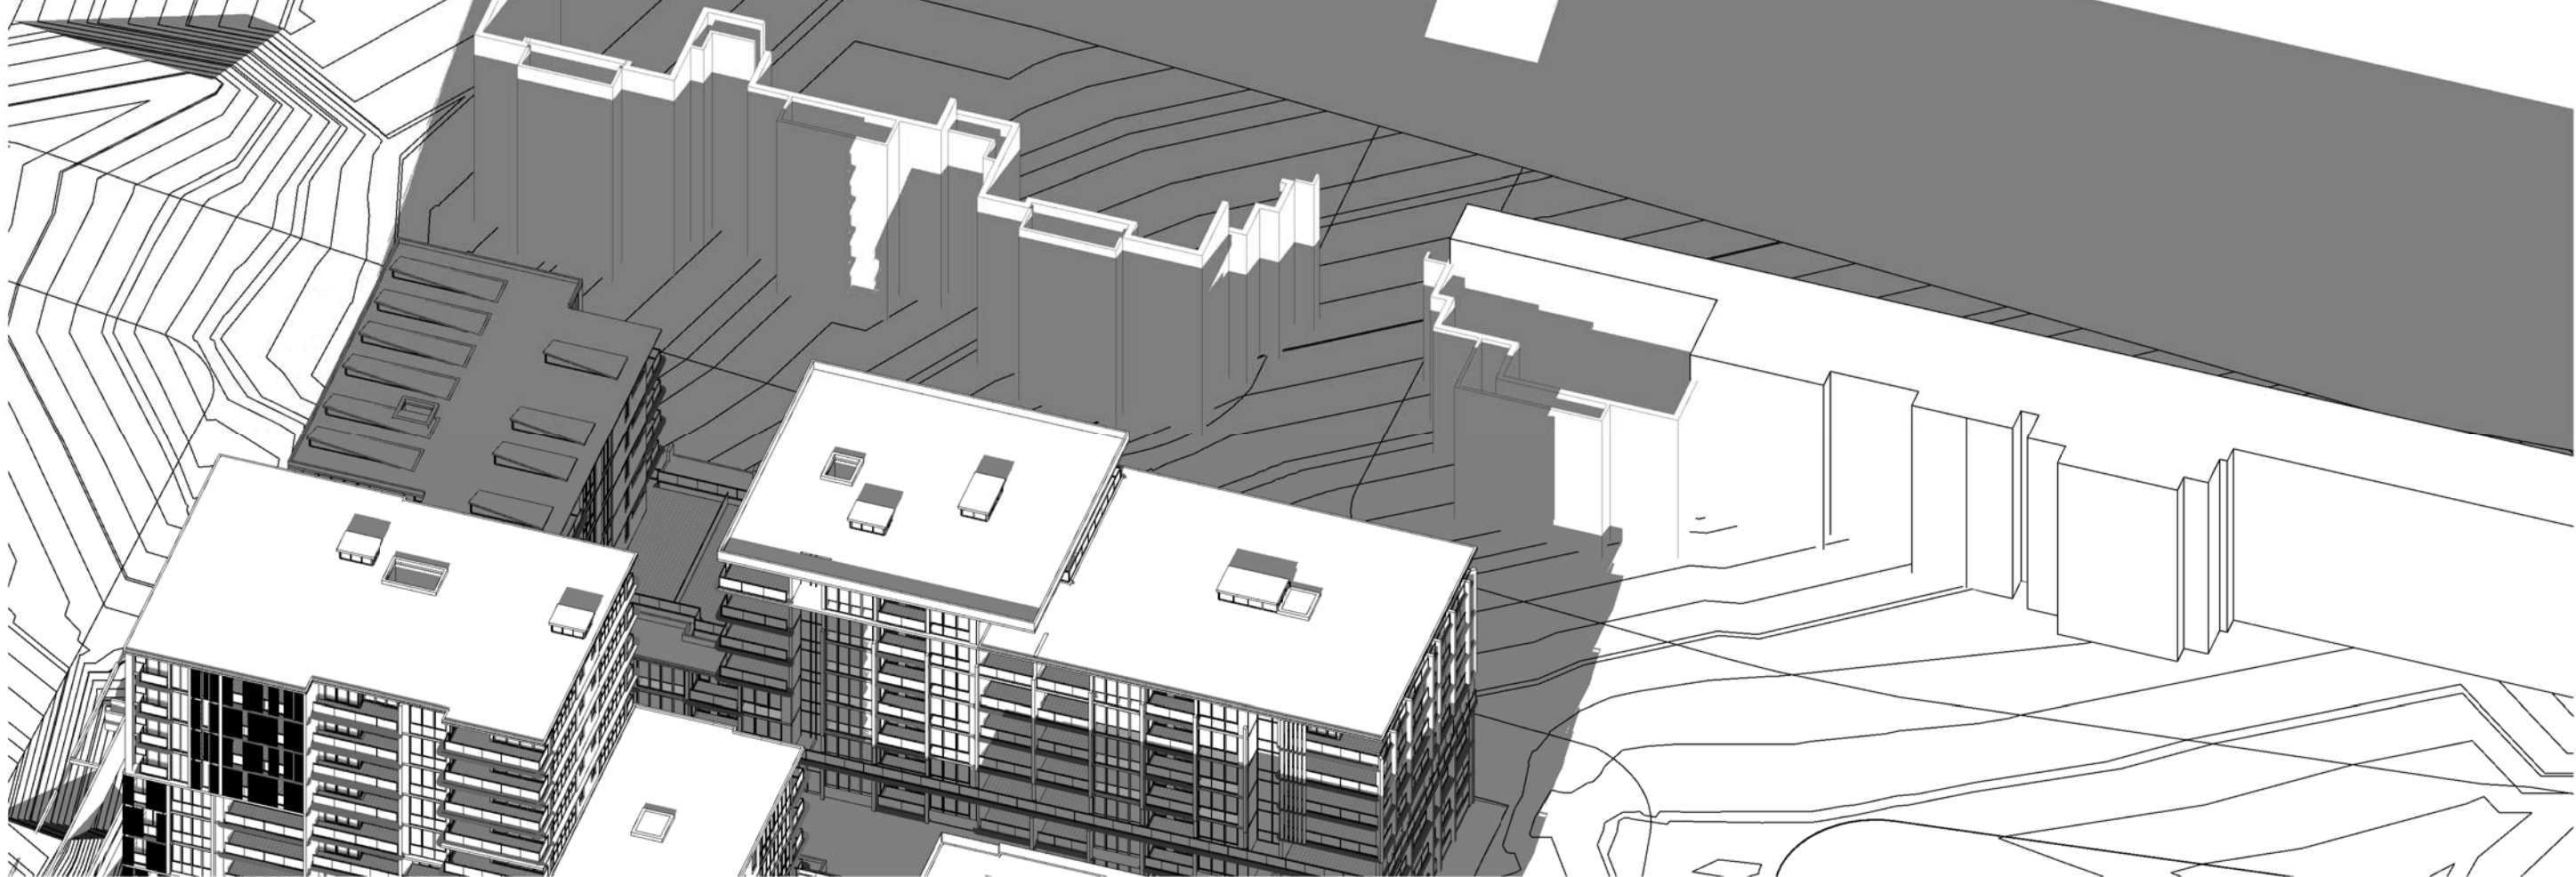


7 SHADOWS ON ADJACENT BUILDINGS 3PM

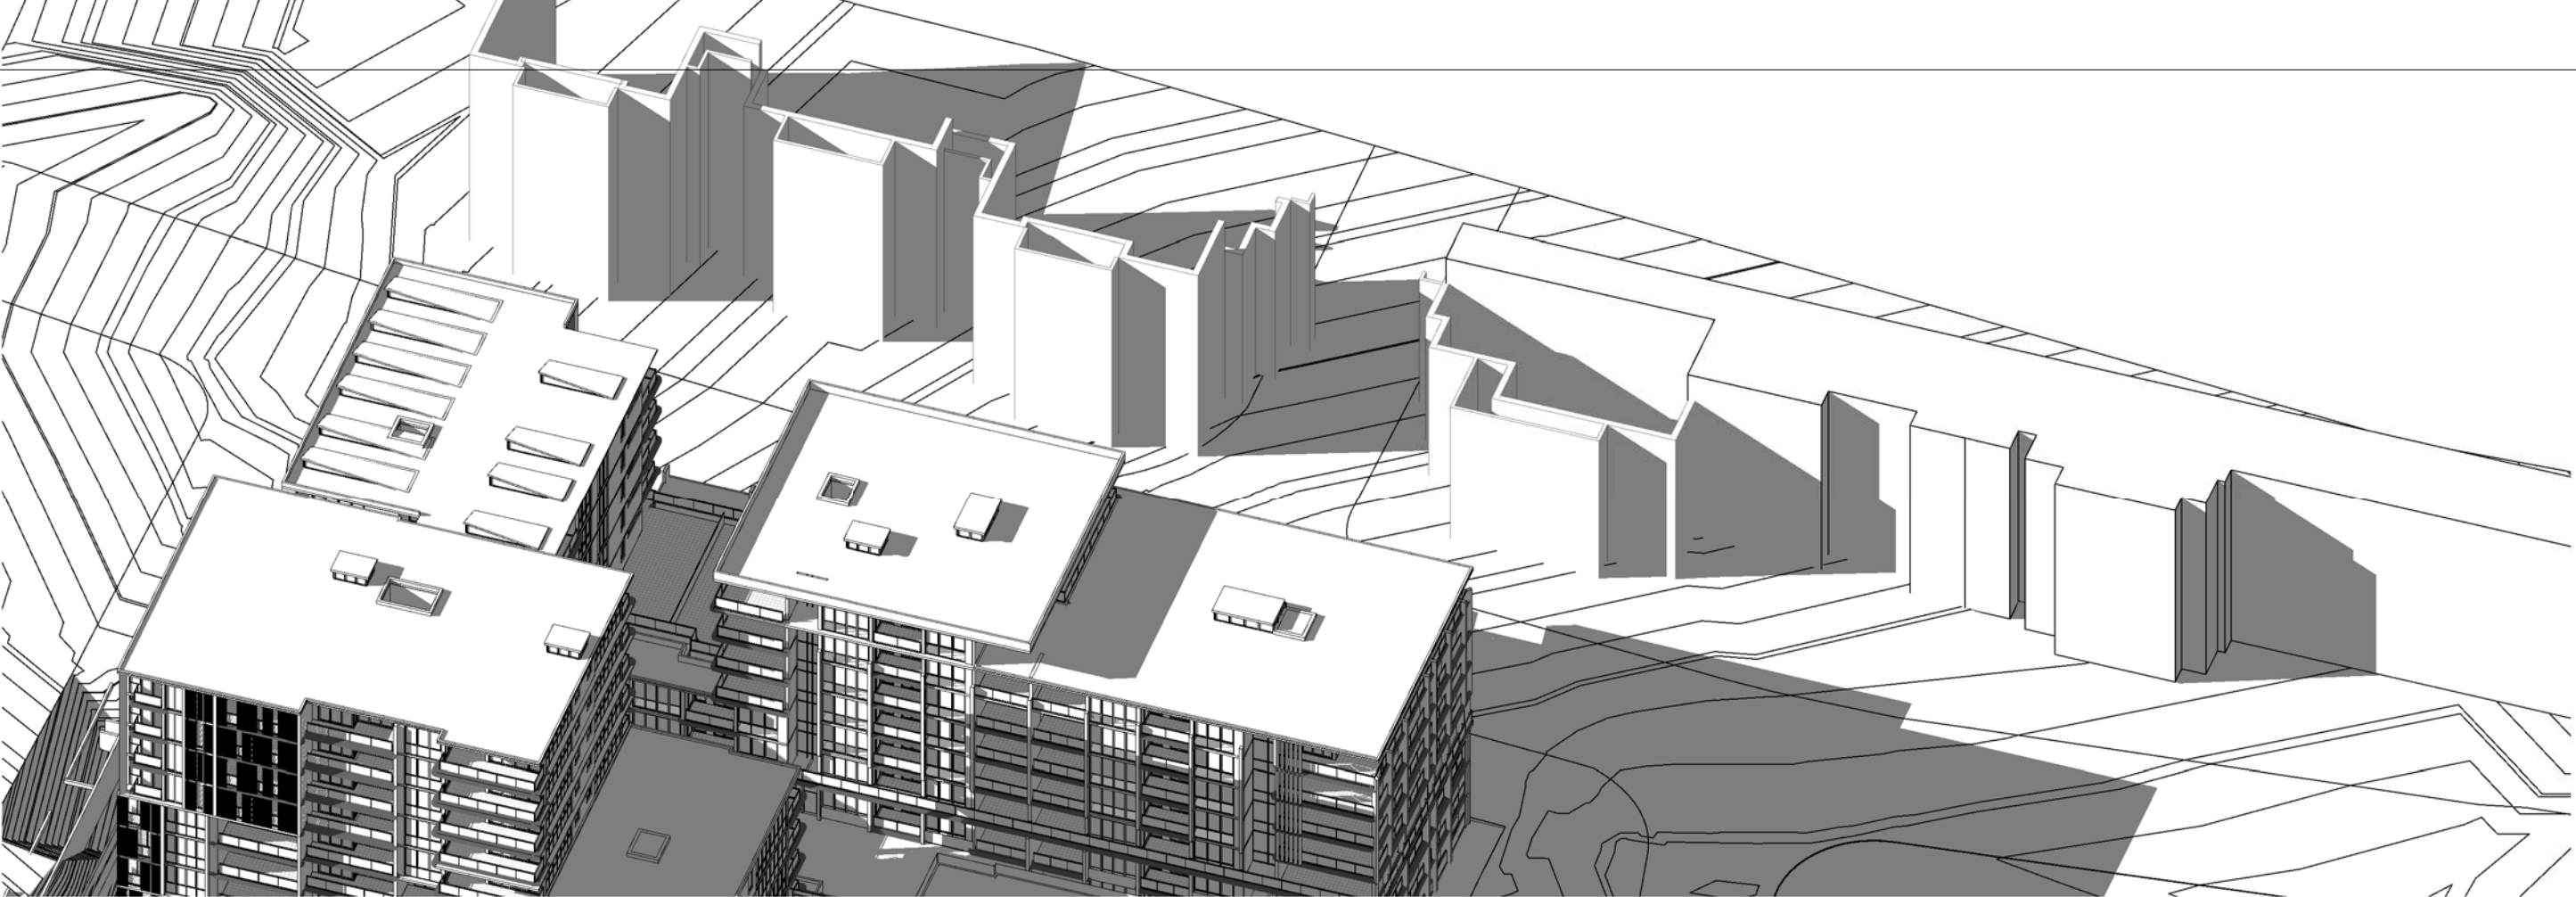

2 SHADOWS ON ADJACENT BUILDINGS 10AM

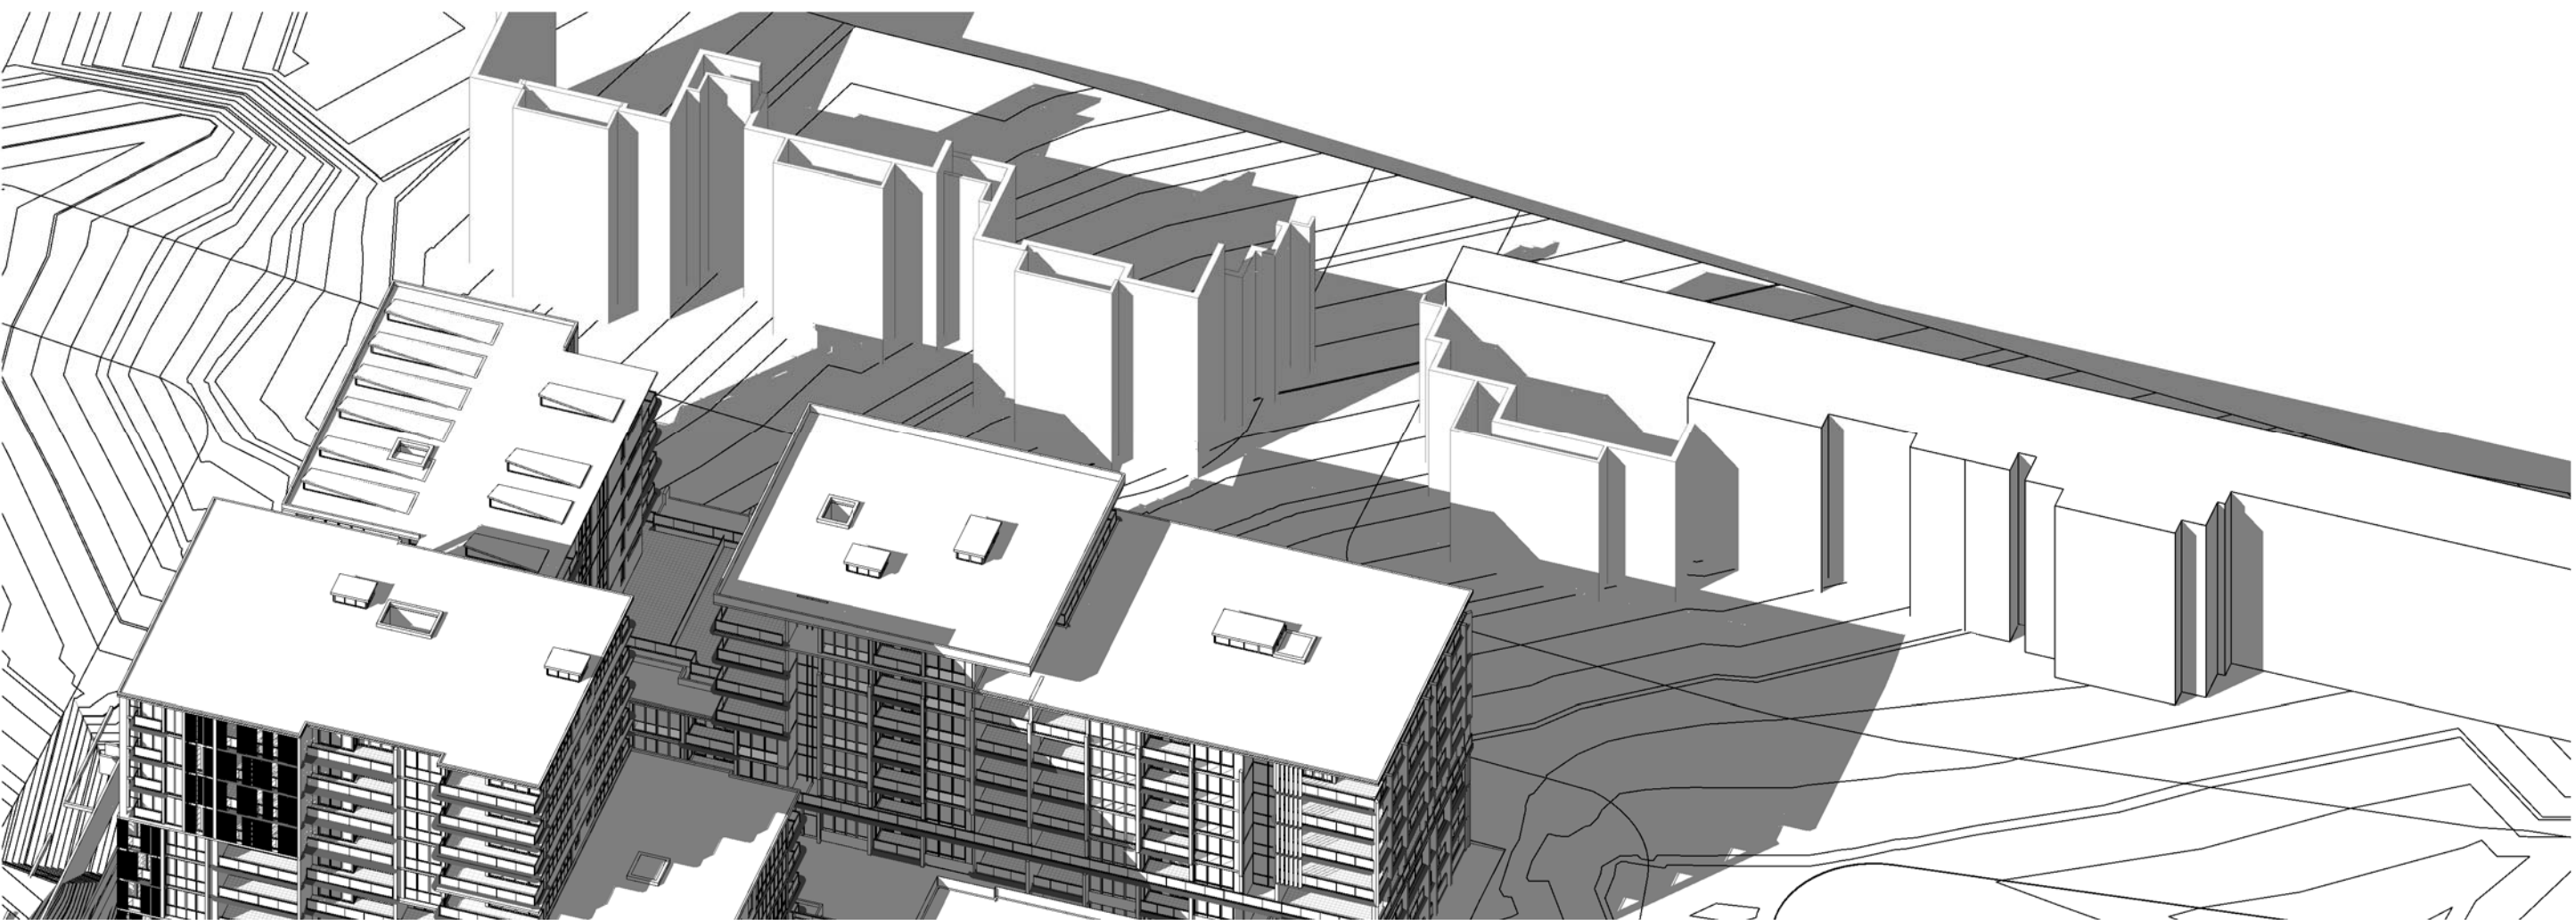

4 SHADOWS ON ADJACENT BUILDINGS 12PM

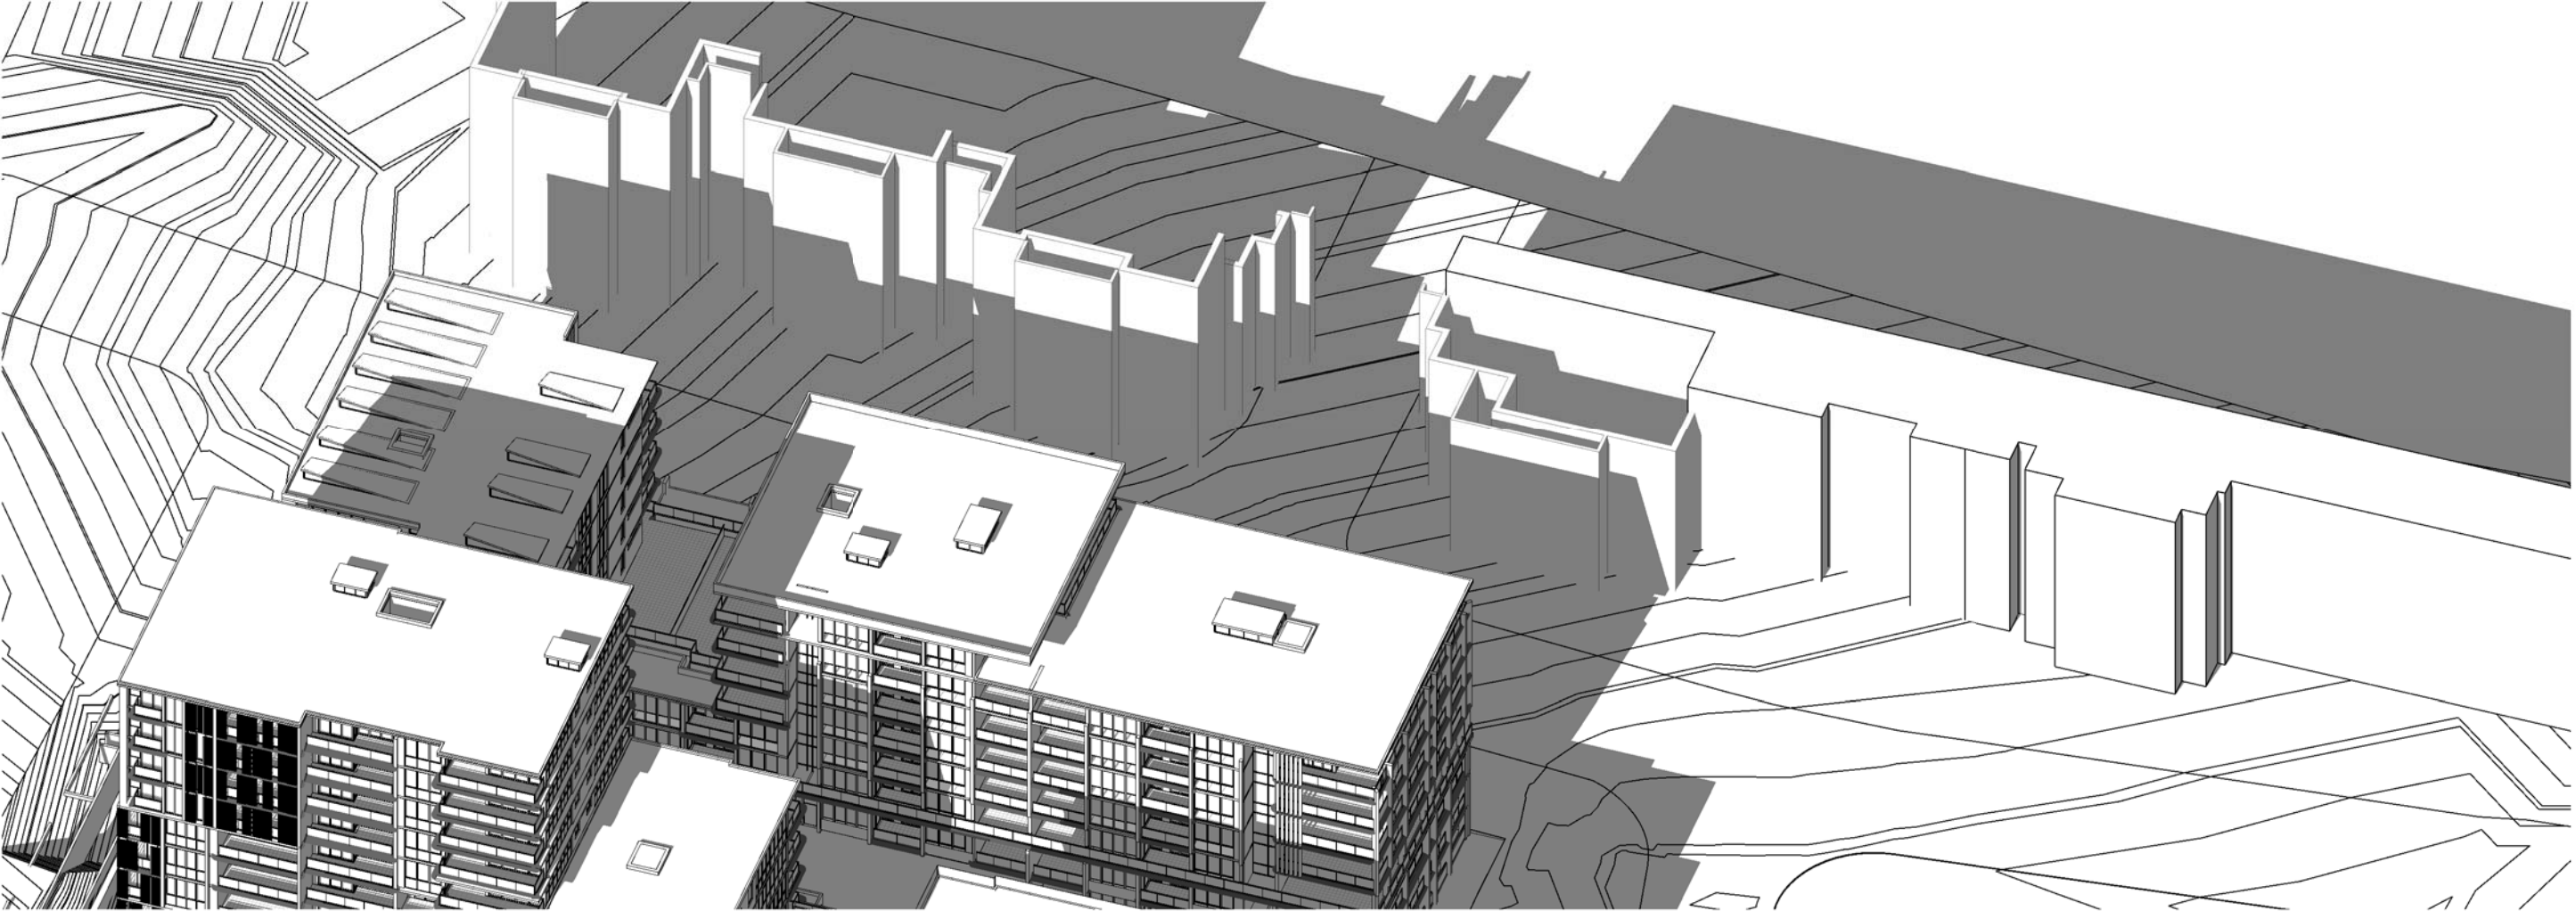

6 SHADOWS ON ADJACENT BUILDINGS 2PM

PROJECT APPLICATION

ROBERTSON + MARKS

ground floor 11-17 buckingham st
sunny hills sydney australia 2010
t 61 2 9319 4388 f 61 2 9319 7338 e mail@marks.net.au

NOVA ARCH
DAVID MAYES 3190 JOHN RYAN 3181 BRIAN MANN 975 ANDREW SCARVELIS

CLIENT

Structural Engineers
Mechanical, Electrical & Lift
Services Engineers
Hydraulic Engineer & Fire
Services Engineers
Landscape Architects

NOTES
Dimensions
Contractors to check all dimensions on site prior to commencing construction. Do not scale from this
drawing. Use given dimensions.
Copyright ©
This document is copyright. All rights reserved.

REVISIONS			
Issue	Date	Description	By
1	2012/05/07	GENERAL SUBMISSION	BF
2	31.07.2012	ISSUED FOR DA SUBMISSION	LJ

Issue	Date	Description	By

KEY PLAN
North Point

Building Name : STAGE 1 PROJECT APPLICATION (MP 09_0219)
Drawing Title : SHADOW DIAGRAM-ADJACENT BUILDING

Scale :
Date : 31st JULY 2012
Job Number : 10068-2
Drawn : DA

Drawing Number
A 134/2

Authorised by : Approver




4 JUNE 21 - 8.45AM (WINTER SOLSTICE)

A 135/1 1 : 500



5 JUNE 21 - 9AM (WINTER SOLSTICE)

A 135/1 1 : 500

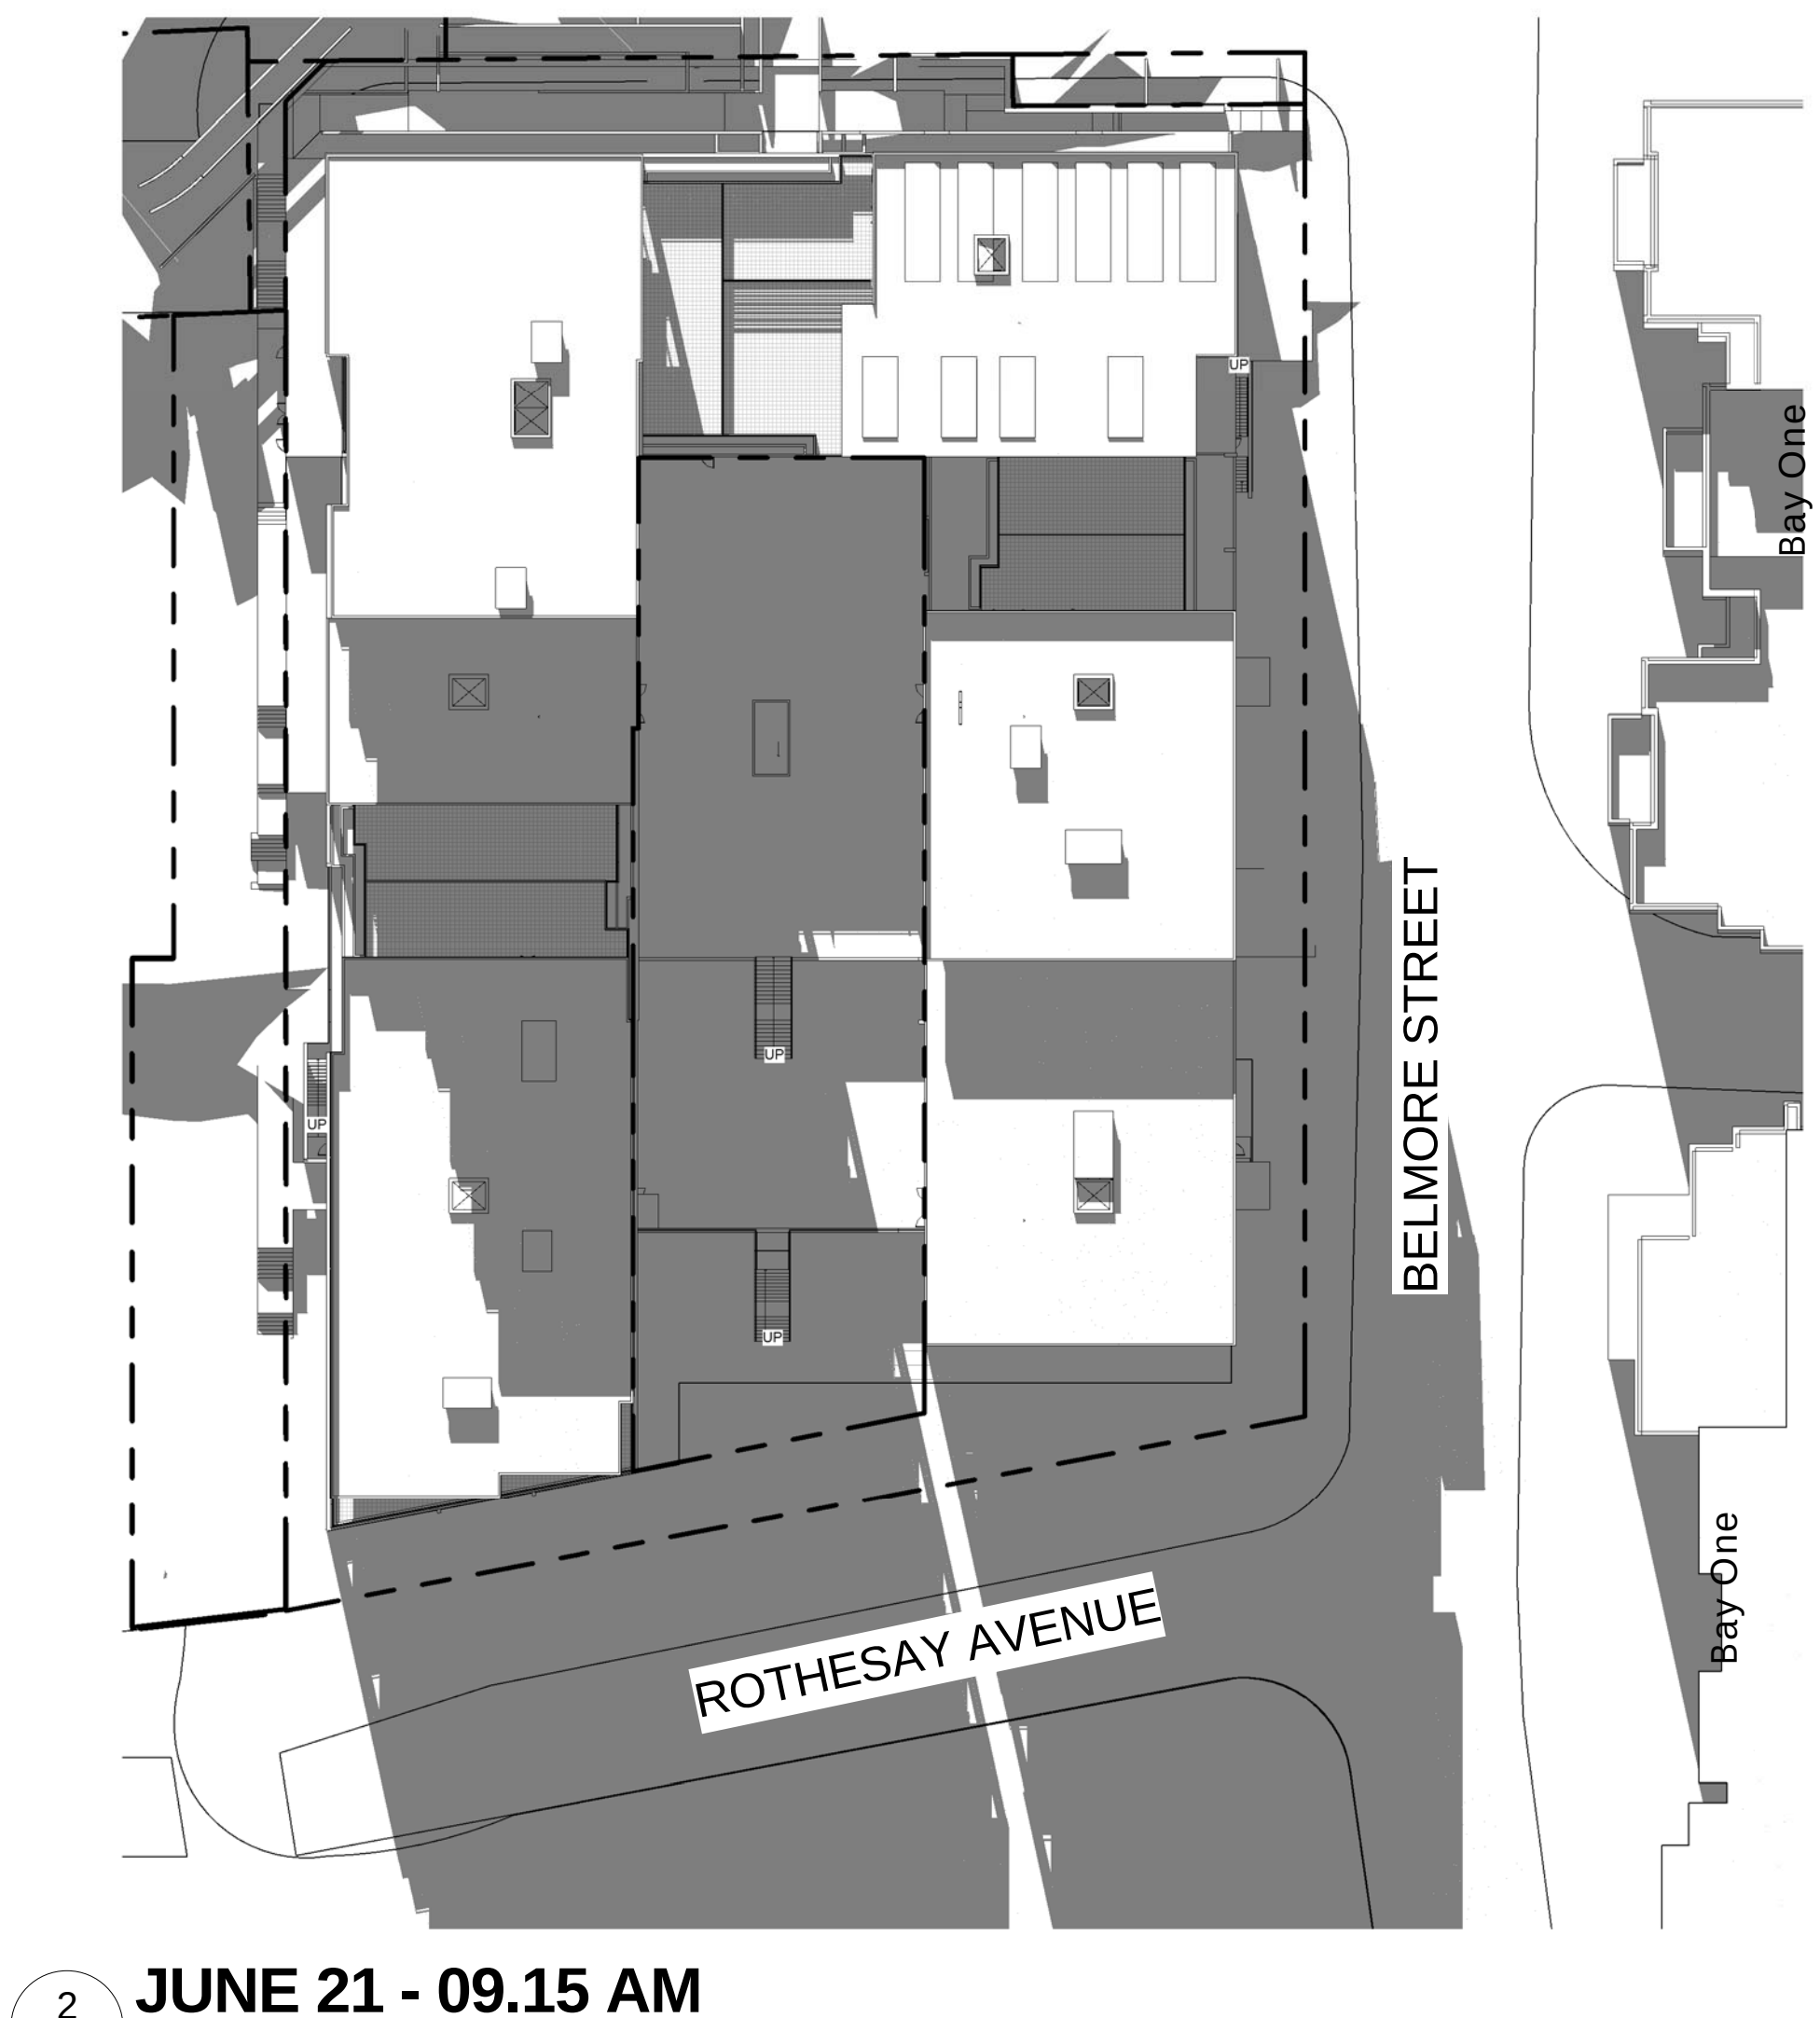

2 JUNE 21 - 09.15 AM

A 135/1 1 : 500




6 JUNE 21 - 9.30 AM (WINTER SOLSTICE)

A 135/1 1 : 500



3 JUNE 21 - 09.45 AM

A 135/1 1 : 500

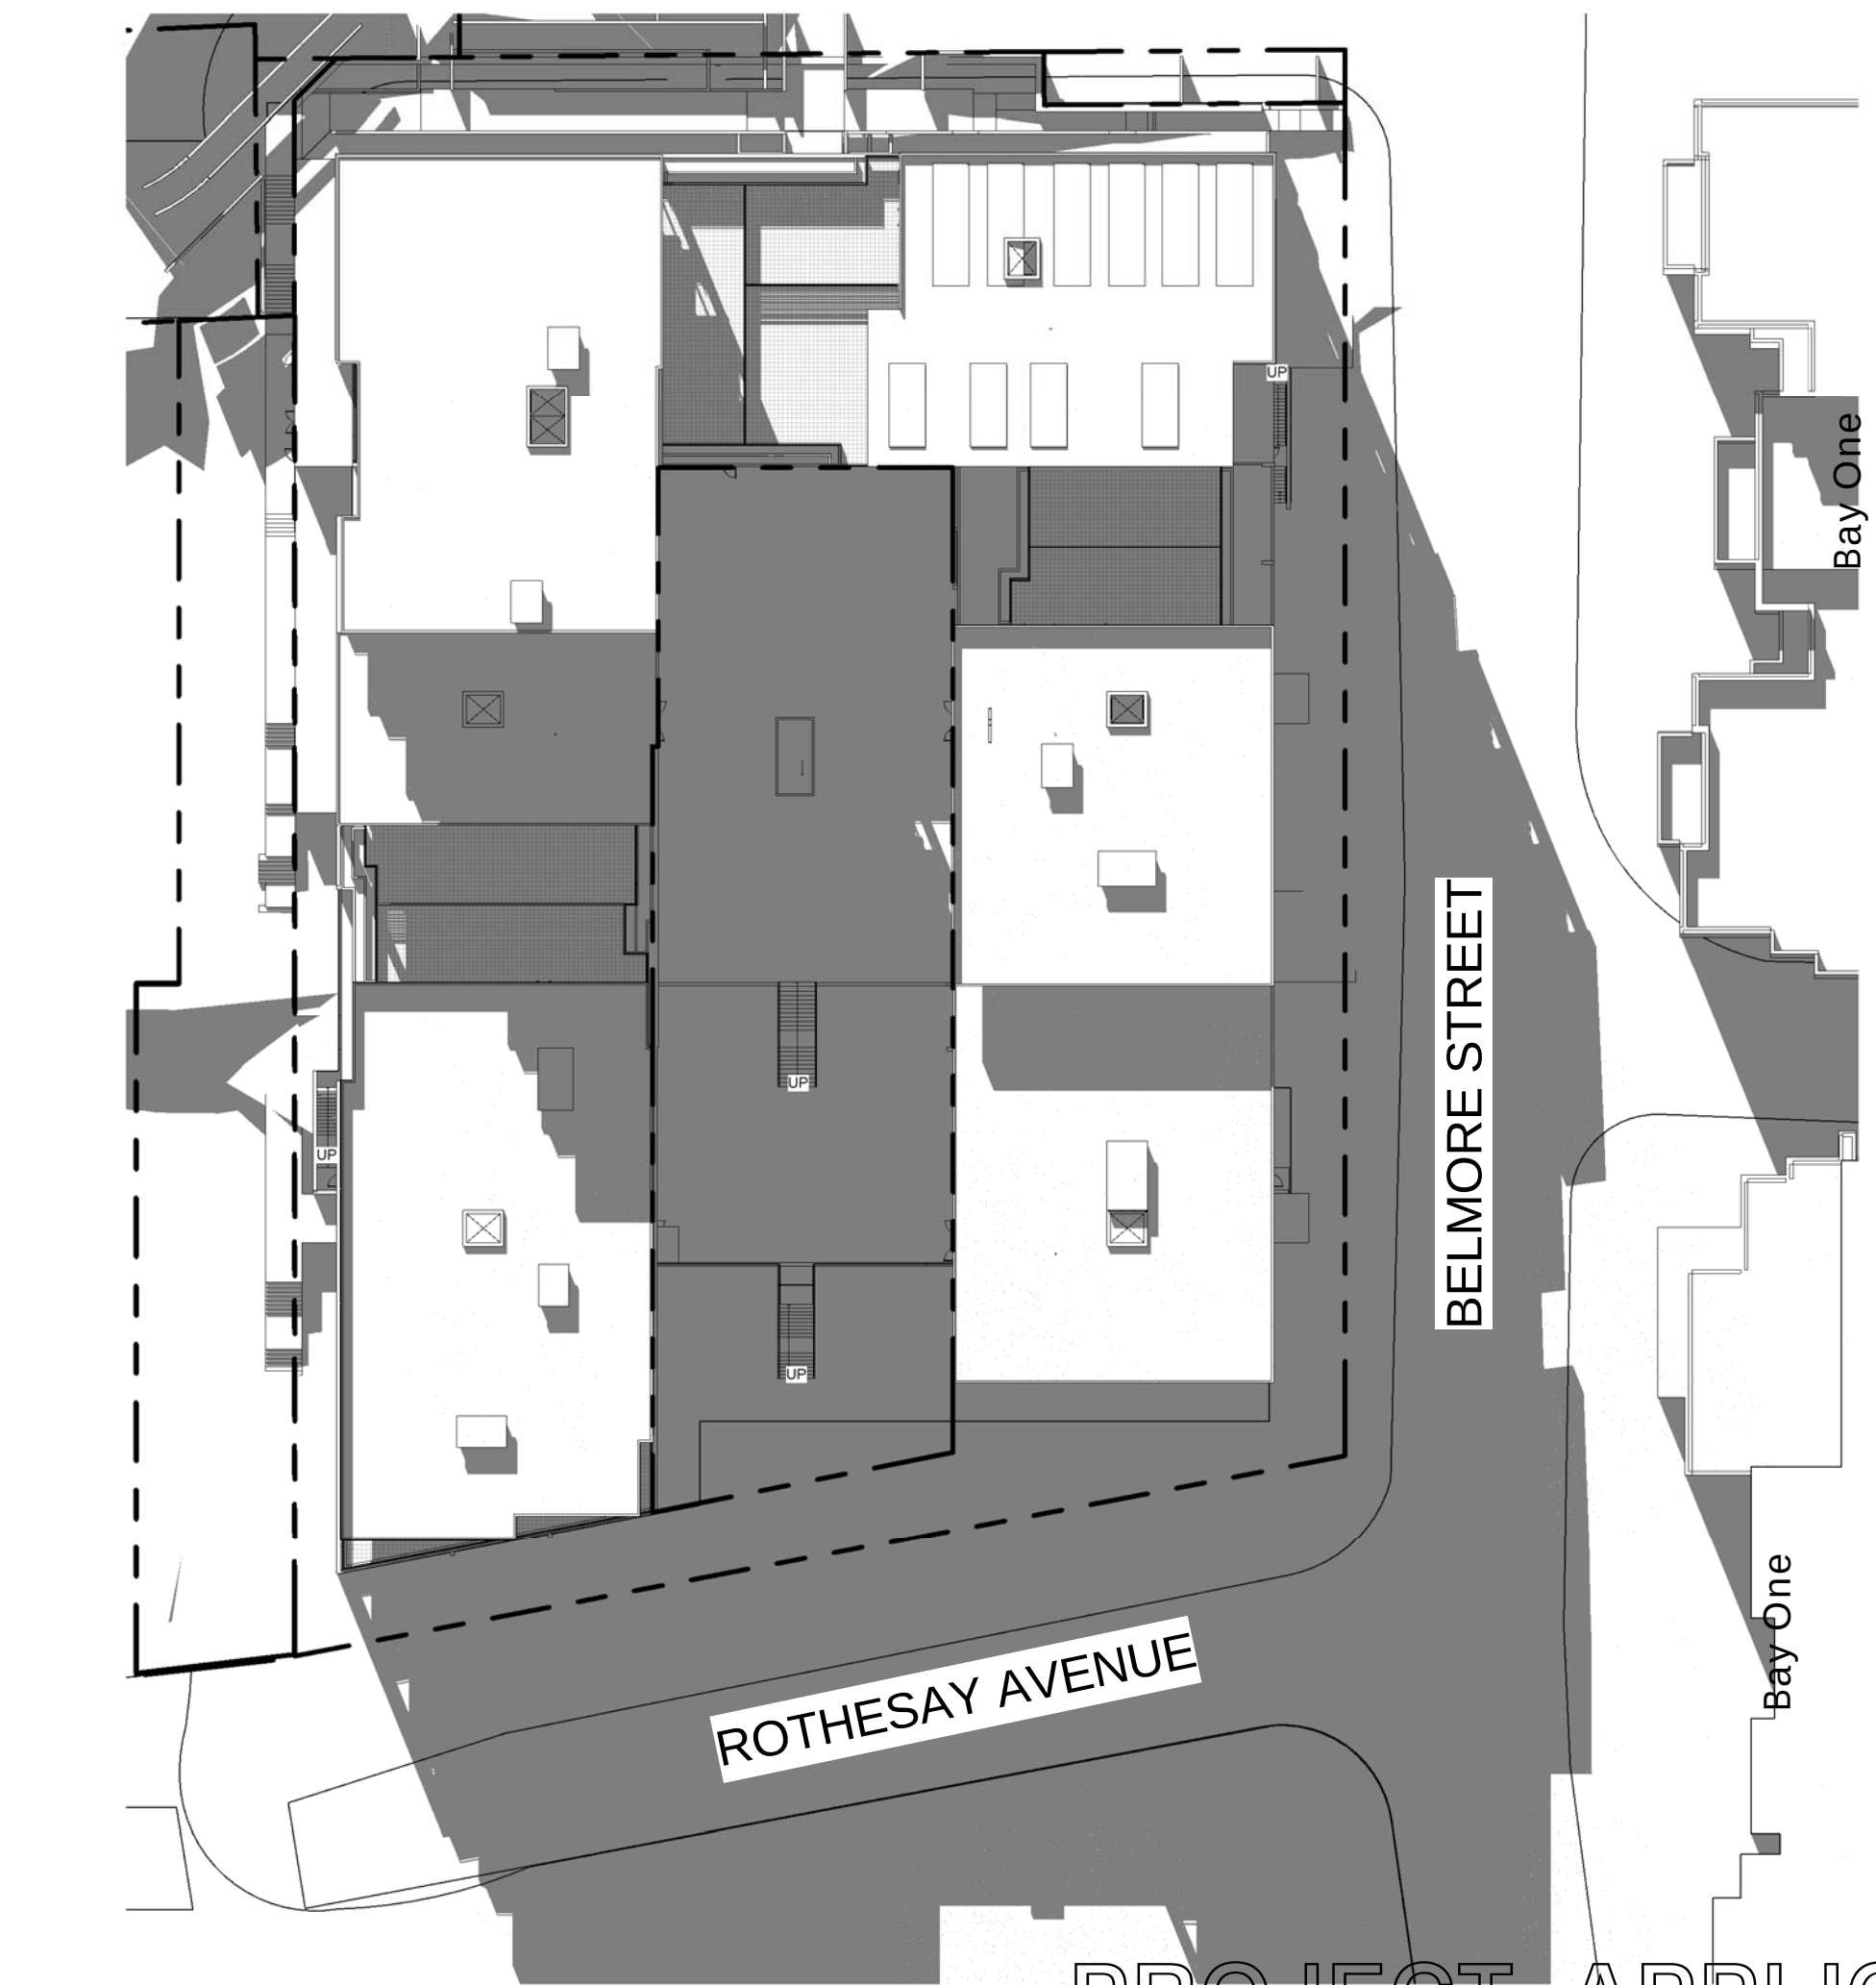

1 JUNE 21 - 10AM

A 135/1 1 : 500

PROJECT APPLICATION

ARCHITECT

ROBERTSON + MARKS

ground floor 11-17 buckingham st
sunny hills sydney australia 2010
t 61 2 9319 4388 f 61 2 9319 7338 e mail@marks.net.au

NOW ARCH
DAVID MAYES 3190 JOHN RYAN 3181 BRIAN MANN 5975 ANDREW SCAVELIS

CLIENT

Structural Engineers

Mechanical, Electrical & Lift
Services Engineers

Hydraulic Engineer & Fire
Services Engineers

Landscape Architects

NOTES

Dimensions
Contractors to check all dimensions on site prior to commencing construction. Do not scale from this
Drawing. Use given dimensions.
Copyright ©
This document is copyright. All rights reserved.

REVISIONS

Issue	Date	Description
1	31.07.2012	ISSUED FOR DA SUBMISSION

By

LJ

Issue Date Description

KEY PLAN

North Point

Building Name : STAGE 1 PROJECT APPLICATION (MP 09_0219)
Drawing Title : SHADOW DIAGRAM SHEET 5

Scale : 1 : 500 @ B1
Date : 31st JULY 2012
Job Number : 10068-2
Drawn : DA

Drawing Number

A 135/1

Authorised by : IF