



SHEPHERDS BAY MASTERPLAN

STAGE 1

PROJECT APPLICATION

MP-09_0219

Sheet List	
Sheet # / Revision	Sheet Name
A 100/3	COVER SHEET
A 101/7	BASEMENT PLAN
A 102/6	UPPER BASEMENT PLAN
A 103/7	LOWER GROUND FLOOR PLAN
A 104/5	GROUND FLOOR PLAN
A 105/5	LEVEL 1 FLOORPLAN
A 106/5	LEVEL 2 FLOORPLAN
A 107/5	LEVEL 3 FLOORPLAN
A 108/4	LEVEL 4 FLOORPLAN
A 109/2	LEVEL 5 FLOORPLAN
A 110/2	LEVEL 6 FLOORPLAN
A 111/2	LEVEL 7 FLOORPLAN
A 112/2	LEVEL 8 PLAN
A 113/2	LEVEL 9 PLAN
A 114/2	LEVEL 10 PLAN
A 115/2	LEVEL 11 PLAN
A 117/2	ROOF PLAN


Sheet List	
Sheet # / Revision	Sheet Name
A 118/4	ROTHESAY AVENUE ELEVATION
A 119/4	BELMORE STREET ELEVATION
A 120/4	HAMILTON CRESCENT ELEVATION
A 121/5	NEW FORESHORE LINK ELEVATION
A 122/4	SECTIONS
A 123/4	SECTIONS
A 124/1	EXISTING BOUNDARIES
A 125/3	NEW BOUNDARIES
A 126/4	SHADOW DIAGRAM SHEET 1
A 127/3	SHADOW DIAGRAM SHEET 2
A 128/2	SHADOW DIAGRAM SHEET 3
A 129/1	SHADOW DIAGRAM SHEET 4
A 130/2	BUILDING ENVELOPE CONTROL DIAGRAMS
A 131/2	BUILDING ENVELOPE CONTROL DIAGRAMS
A 132/2	ADAPTABLE APARTMENTS
A 133/2	ADAPTABLE APARTMENTS
A 134/2	SHADOW DIAGRAM-ADJACENT BUILDING
A 135/1	SHADOW DIAGRAM SHEET 5

COLOURS & MATERIALS	
Sheet # / Revision	Sheet Name
_1/2	FACADE MATERIALS & COLOURS - PODIUM
_2/2	FACADE MATERIALS & COLOURS - BLOCK 1
_3/2	FACADE MATERIALS & COLOURS - BLOCK 2
_4/2	FACADE MATERIALS & COLOURS - BLOCK 3
_5/2	FACADE MATERIALS & COLOURS - BLOCK 4



ROBERTSON + MARKS

31-JULY-2012

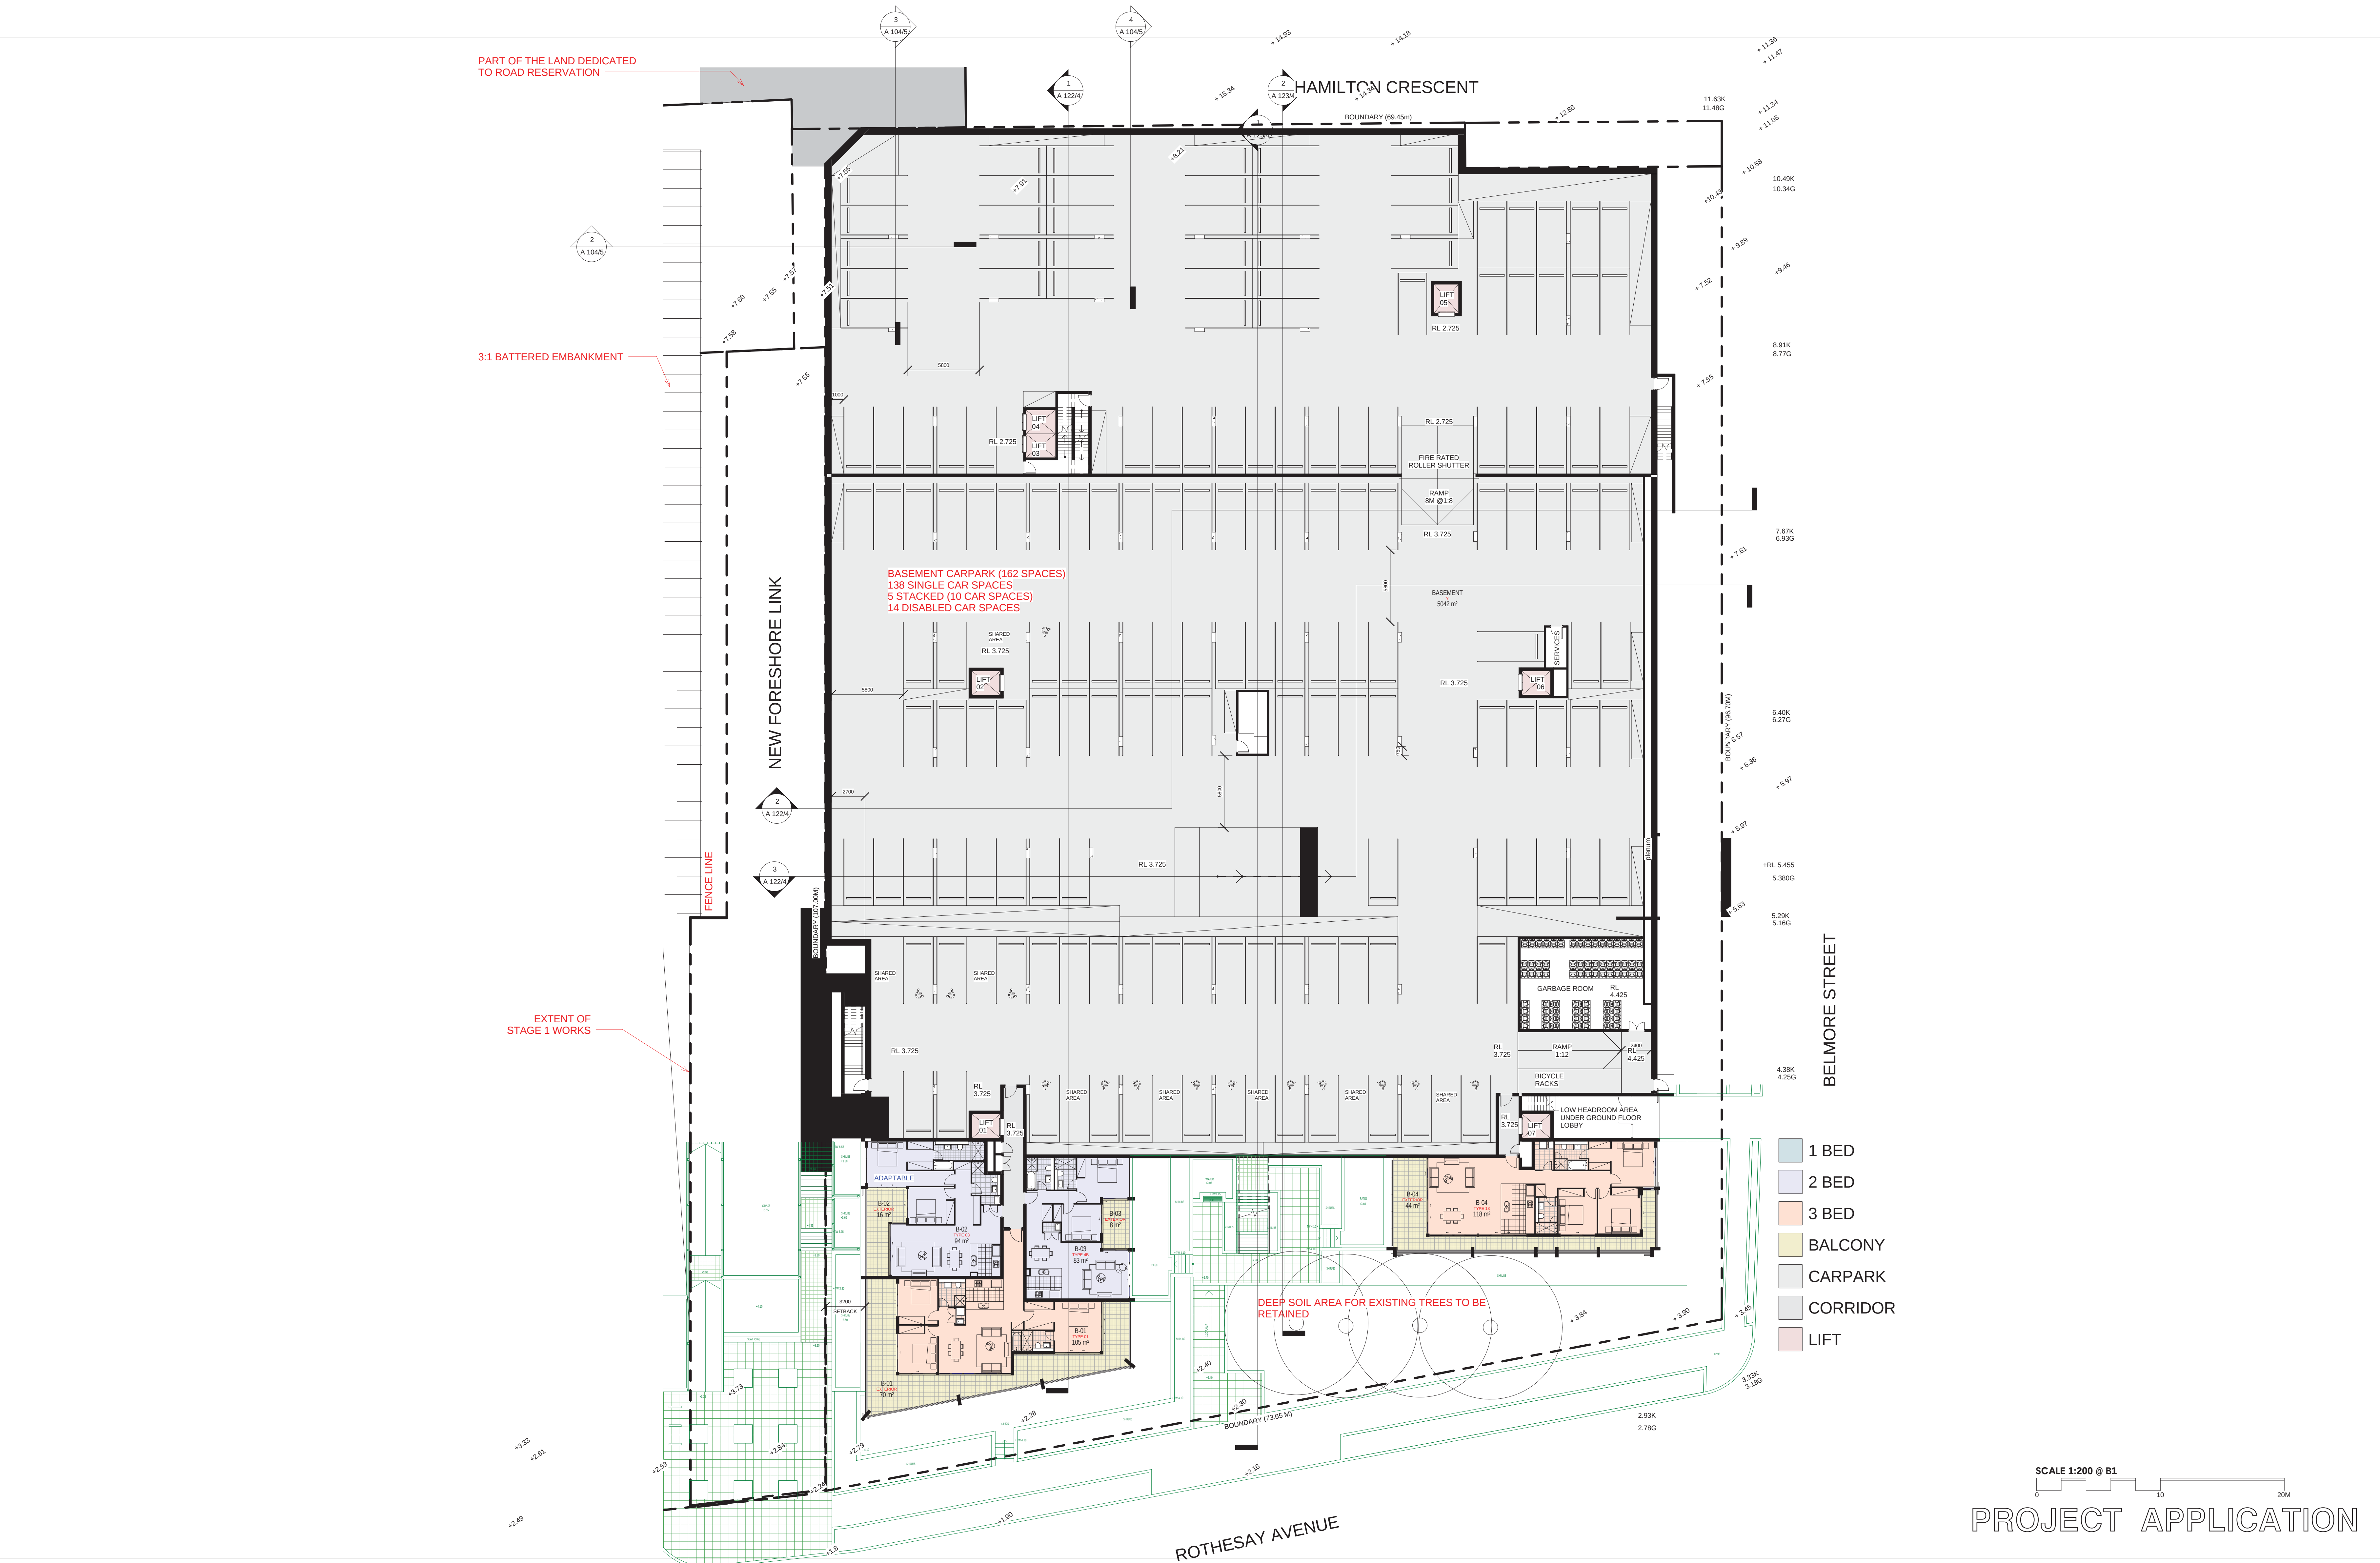

ARCHITECT

ROBERTSON + MARKS

ground floor 11-17 buckingham st
surry hills sydney australia 2010
t 61 2 9319 4388 f 61 2 9319 7338 e mail@marks.net.au

NOM ARCH
DAVID MAYES 3190 JOHN RYAN 3181 BRIAN MANN 5975 ANDREW SCARVELLS

CLIENT

Structural Engineers

Hydraulic Engineer & Fire
Services Engineers

Mechanical, Electrical & Lift
Services Engineers

Landscape Architects

NOTES

Dimensions
Contractors to check all dimensions on site prior to commencing construction. Do not scale from this
drawing. Use given dimensions.
Copyright ©
This document is copyright. All rights reserved.

REVISIONS

Issue	Date	Description
1	2011/12/12	DA SUBMISSION
2	2011/12/12	DA SUBMISSION CAR PARK SPACES (AMENDED)
3	2011/12/13	DA SUBMISSION
4	2011/12/15	DA SUBMISSION
5	2011/12/19	DA SUBMISSION
6	2012/05/07	GENERAL SUBMISSION
7	31.07.2012	ISSUED FOR DA SUBMISSION

By

AT

AT

AT

AT

AT

BF

LJ

Issue

Date

Description

KEY PLAN

By

AT

AT

AT

AT

BF

LJ

North Point

Building Name : STAGE 1 PROJECT APPLICATION (MP 09_0219)

Drawing Title : BASEMENT PLAN

Scale : 1 : 200 @ B1

Date : 31st JULY 2012


Job Number : 10068-2

Drawn : DA

Drawing Number

A 101/7

Authorised by : IF

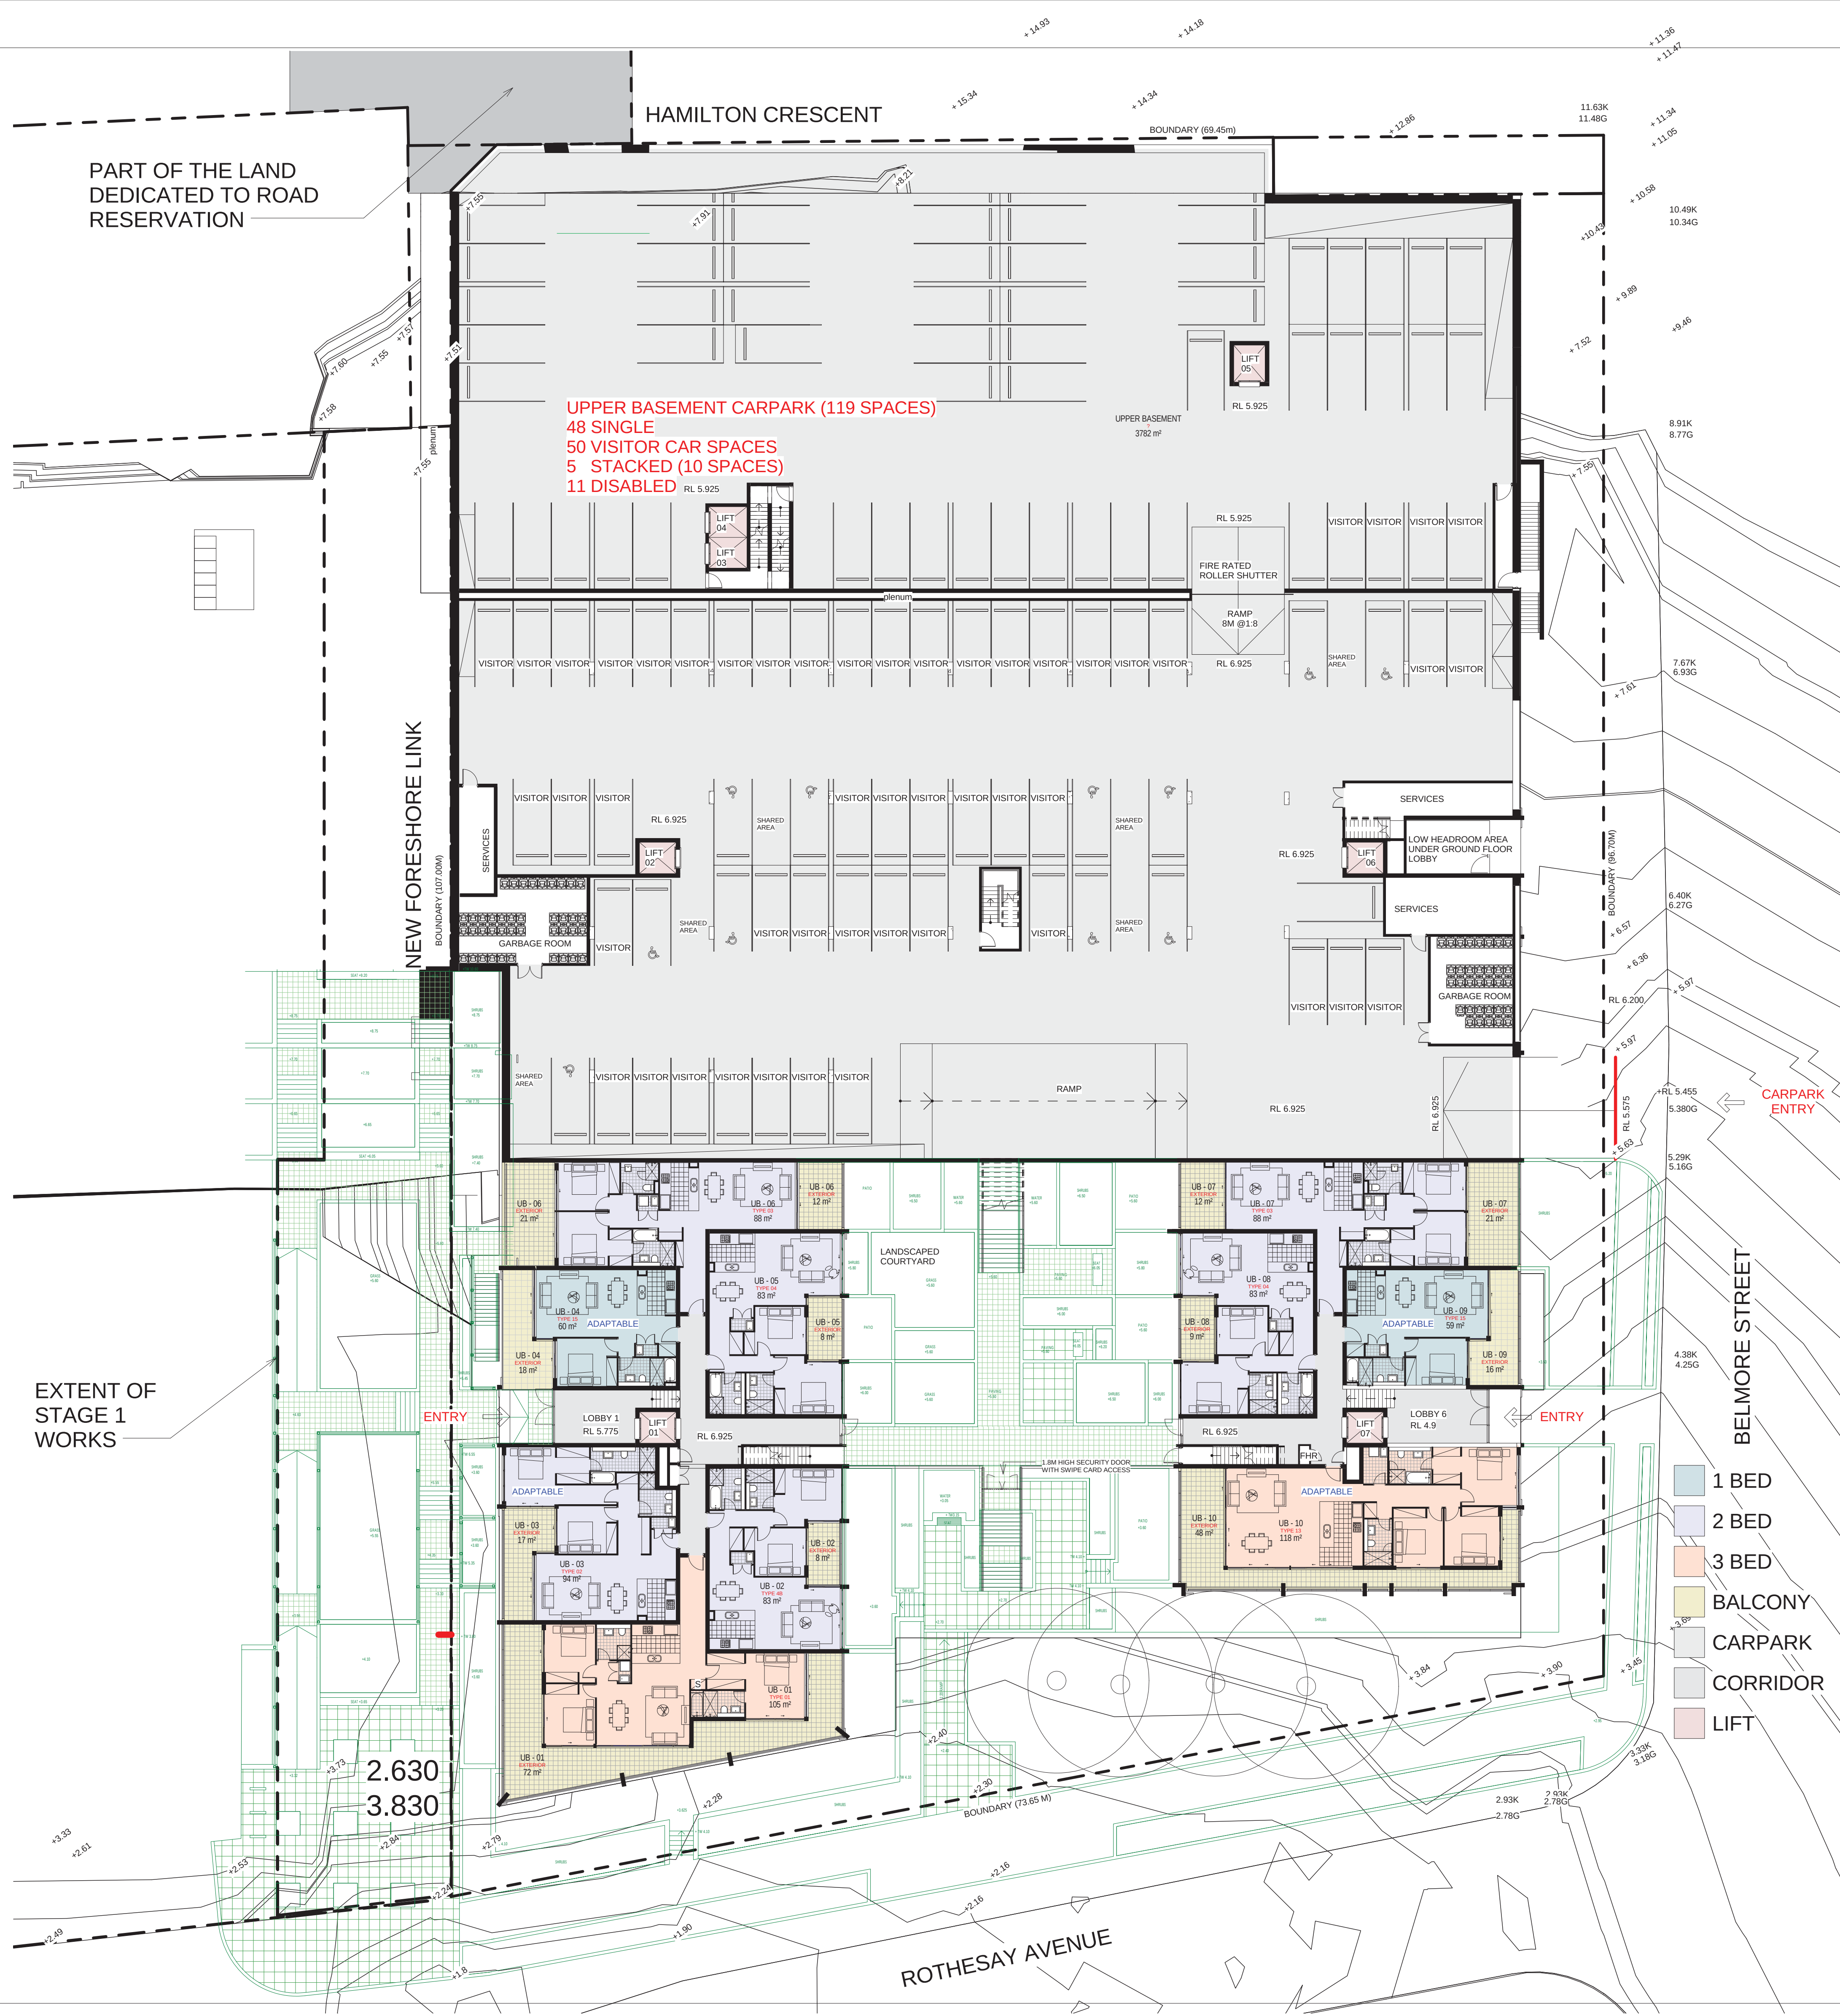

SCALE 1:200 @ B1

PROJECT APPLICATION

ARCHITECT

ROBERTSON + MARKS

ground floor 11-17 buckingham st
surry hills sydney australia 2010
t 61 2 9319 4388 f 61 2 9319 7338 e mail@marks.net.au

NOM ARCH
DAVID MAYES 3190 JOHN RYAN 3181 BRIAN MANN 5975 ANDREW SCARVELLS

CLIENT

Structural Engineers

Hydraulic Engineer & Fire
Services Engineers

Mechanical, Electrical & Lift
Services Engineers

Landscape Architects

NOTES

Dimensions
Contractors to check all dimensions on site prior to commencing construction. Do not scale from this
drawing. Use given dimensions.
Copyright ©
This document is copyright. All rights reserved.

REVISIONS

Issue	Date	Description
1	2011/12/12	DA SUBMISSION
2	2011/12/12	DA SUBMISSION (Landscape Added)
3	2011/12/13	DA SUBMISSION
4	2011/12/15	DA SUBMISSION
5	2012/05/07	GENERAL SUBMISSION
6	31.07.2012	ISSUED FOR DA SUBMISSION

By

AT

AT

AT

BF

LJ

Issue

Date

Description

KEY PLAN

By

North Point

Building Name : STAGE 1 PROJECT APPLICATION (MP 09_0219)


Drawing Title : UPPER BASEMENT PLAN

Scale : 1 : 200 @ B1
Date : 31st JULY 2012
Job Number : 10068-2
Drawn : DA

Drawing Number
A 102/6

Authorised by : IF



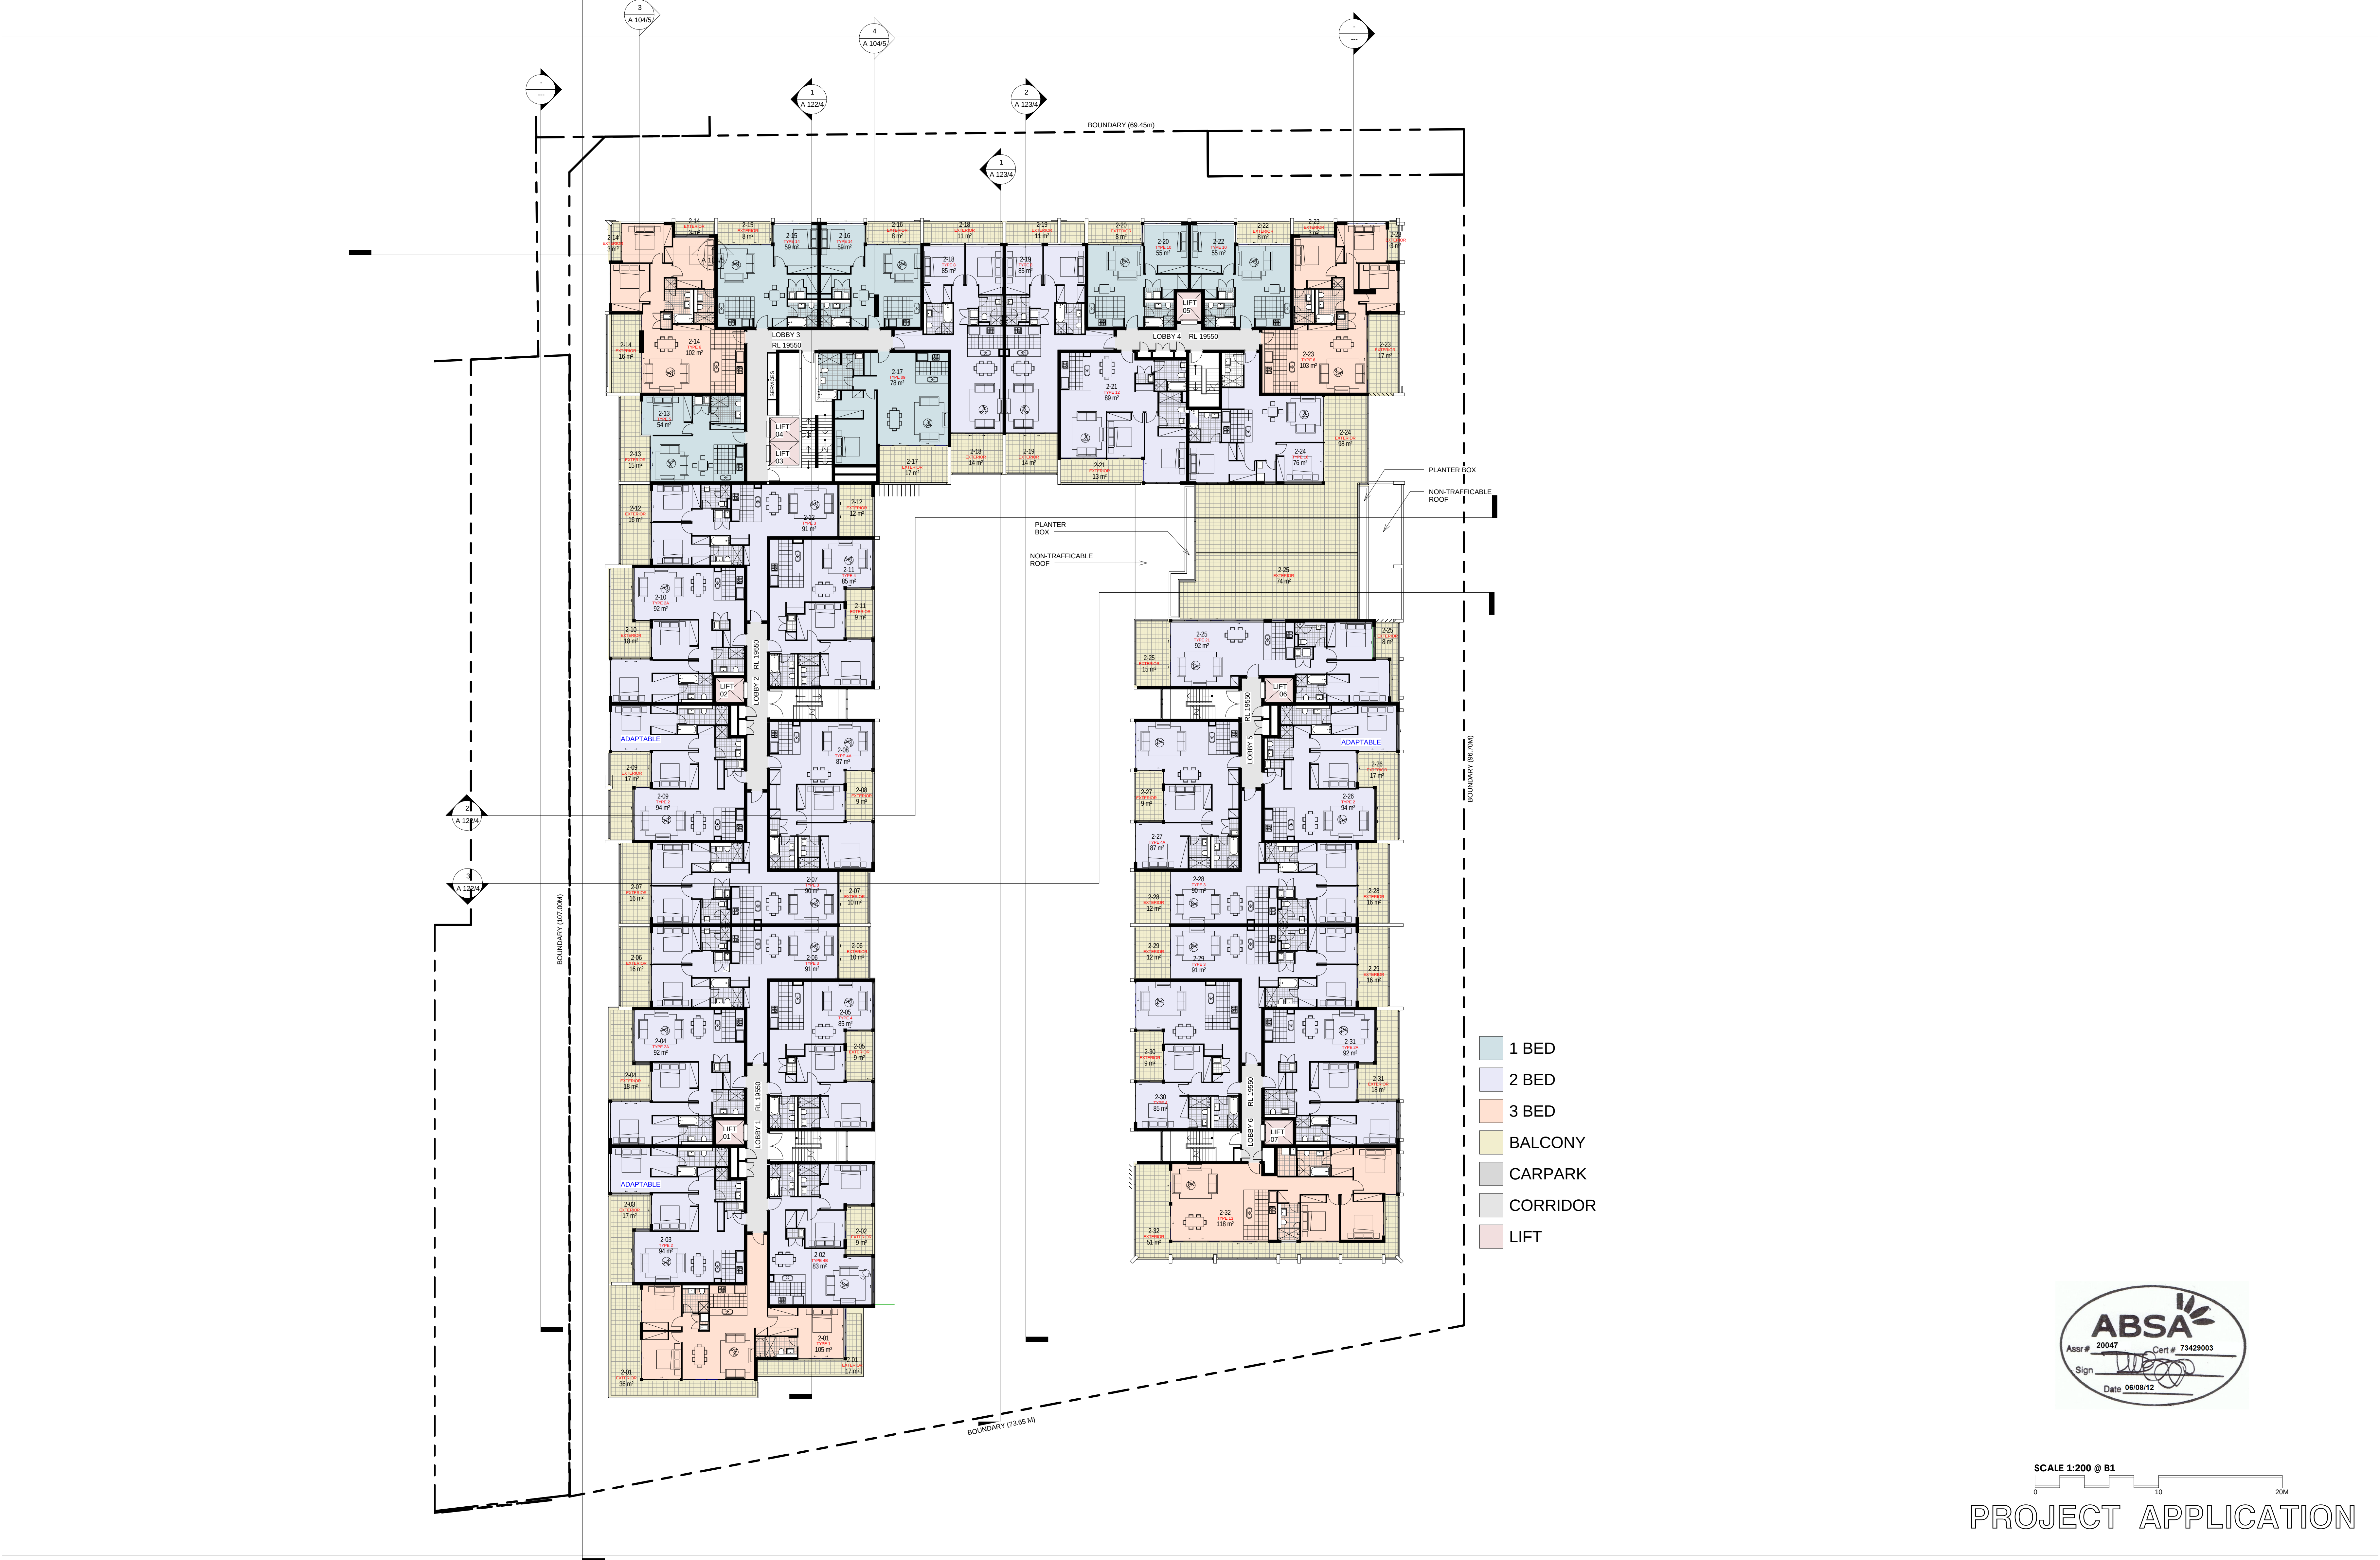

SCALE 1:200 @ B1
0 10 20M
PROJECT APPLICATION

ARCHITECT

ROBERTSON + MARKS

ground floor 11-17 buckingham st
surry hills sydney australia 2010
t 61 2 9319 4388 f 61 2 9319 7338 e mail@marks.net.au

NOM ARCH
DAVID MAYES 3190 RYAN 3181 BRIAN MANN 5975 ANDREW SCARVELIS

CLIENT

Structural Engineers

Hydraulic Engineer & Fire
Services Engineers

Mechanical, Electrical & Lift
Services Engineers

Landscape Architects

NOTES

Dimensions
Contractors to check all dimensions on site prior to commencing construction. Do not scale from this
drawing. Use given dimensions.
Copyright ©
This document is copyright. All rights reserved.

REVISIONS

Issue	Date	Description	By
1	2011/12/12	DA SUBMISSION	AT
2	2011/12/12	DA SUBMISSION (Exterior rooms for Unit 24 & 25 amended)	AT
3	2011/12/13	DA SUBMISSION	AT
4	2012/05/07	GENERAL SUBMISSION	BF
5	31.07.2012	ISSUED FOR DA SUBMISSION	LJ

Issue	Date	Description	By
1	2011/12/12	DA SUBMISSION	AT
2	2011/12/12	DA SUBMISSION (Exterior rooms for Unit 24 & 25 amended)	AT
3	2011/12/13	DA SUBMISSION	AT
4	2012/05/07	GENERAL SUBMISSION	BF
5	31.07.2012	ISSUED FOR DA SUBMISSION	LJ

KEY PLAN



Building Name : STAGE 1 PROJECT APPLICATION (MP 09_0219)
Drawing Title : LEVEL 2 FLOORPLAN

Scale : 1 : 200 @ B1
Date : 31st JULY 2012
Job Number : 10068-2
Drawn : DA

Drawing Number
A 106/5

Authorised by : IF



SCALE 1:200 @ B1

PROJECT APPLICATION

ARCHITECT

ROBERTSON+MARKS

ground floor 11-17 buckingham st
surry hills sydney australia 2010
t 61 2 9319 4388 f 61 2 9319 7338 e mail@marks.net.au

NOW ARCH.
DAVID MAYES 3190 JOHN RYAN 3181 BRIAN MANN 5975 ANDREW SCARVELIS

CLIENT

Structural Engineers

Hydraulic Engineer & Fire
Services Engineers

Mechanical, Electrical & Lift
Services Engineers

Landscape Architects

NOTES

Dimensions
Contractors to check all dimensions on site prior to commencing construction. Do not scale from this
drawing. Use given dimensions.
Copyright ©
This document is copyright. All rights reserved.

REVISIONS

Issue	Date	Description	By
1	2011/12/12	DA SUBMISSION	AT
2	2011/12/12	DA SUBMISSION (Exterior rooms for Units 6,7,14,15 &19 amended)	AT
3	2011/12/13	DA SUBMISSION	BF
4	2012/05/07	GENERAL SUBMISSION	LJ
5	31.07.2012	ISSUED FOR DA SUBMISSION	

KEY PLAN



Building Name : STAGE 1 PROJECT APPLICATION (MP 09_0219)
Drawing Title : LEVEL 3 FLOORPLAN

Scale : 1 : 200 @ B1
Date : 31st JULY 2012
Job Number : 10068-2
Drawn : DA

Drawing Number
A 107/5

Authorised by : IF



SCALE 1:200 @ B1



PROJECT APPLICATION

ARCHITECT

ROBERTSON + MARKS

ground floor 11-17 buckingham st
surry hills sydney australia 2010 www.marks.net.au
t 61 2 9319 4388 f 61 2 9319 7338 e mail@marks.net.au

NOM.ARCH.
DAVID MAYES 3190 JOHN RYAN 3181 BRIAN MANN 5975 ANDREW SCARVELIS

CLIENT

Structural Engineers

Hydraulic Engineer & Fire
Services Engineers

Mechanical, Electrical & Lift
Services Engineers

Landscape Architects

NOTES

Dimensions
Contractors to check all dimensions on site prior to commencing construction. Do not scale from this drawing. Use given dimensions.
Copyright ©
This document is copyright. All rights reserved.

REVISIONS

Issue	Date	Description	By
1	2011/12/12	DA SUBMISSION	AT
2	2011/12/13	DA SUBMISSION	AT
3	2012/05/07	GENERAL SUBMISSION	BF
4	31.07.2012	ISSUED FOR DA SUBMISSION	LJ

By _____

AT

AT

BF

LJ

Issue

Description

KEY PLAN



North Point

Building Name : STAGE 1 PROJECT APPLICATION (MP 09_0219)
Drawing Title : LEVEL 4 FLOORPLAN

Scale : 1 : 200 @ B1
Date : 31st JULY 2012
Job Number : 10068-2
Drawn : DA

Drawing Number

A 108/4

Authorised by : IF



SCALE 1:200 @ B1

0 10 20M

PROJECT APPLICATION

ARCHITECT

ROBERTSON+MARKS

ground floor 11-17 buckingham st
sunny hills sydney australia 2010 www.marks.net.au
t 61 2 9319 4388 f 61 2 9319 7338 e mail@marks.net.au

NOM ARCH
DAVID MAYES 3190 JOHN RYAN 3181 BRIAN MANN 975 ANDREW SCARVELIS

CLIENT

Structural Engineers

Hydraulic Engineer & Fire
Services Engineers

Mechanical, Electrical & Lift
Services Engineers

Landscape Architects

NOTES

Dimensions
Contractors to check all dimensions on site prior to commencing construction. Do not scale from this
drawing. Use given dimensions.
Copyright ©
This document is copyright. All rights reserved.

REVISIONS

Issue	Date	Description
1	2011/12/12	DA SUBMISSION
2	31.07.2012	ISSUED FOR DA SUBMISSION

By

AT

LJ

Issue

Date

Description

KEY PLAN




Building Name : STAGE 1 PROJECT APPLICATION (MP 09_0219)
Drawing Title : LEVEL 5 FLOORPLAN

Scale : 1 : 200 @ B1
Date : 31st JULY 2012
Job Number : 10068-2
Drawn : DA

Drawing Number
A 109/2

Authorised by : IF

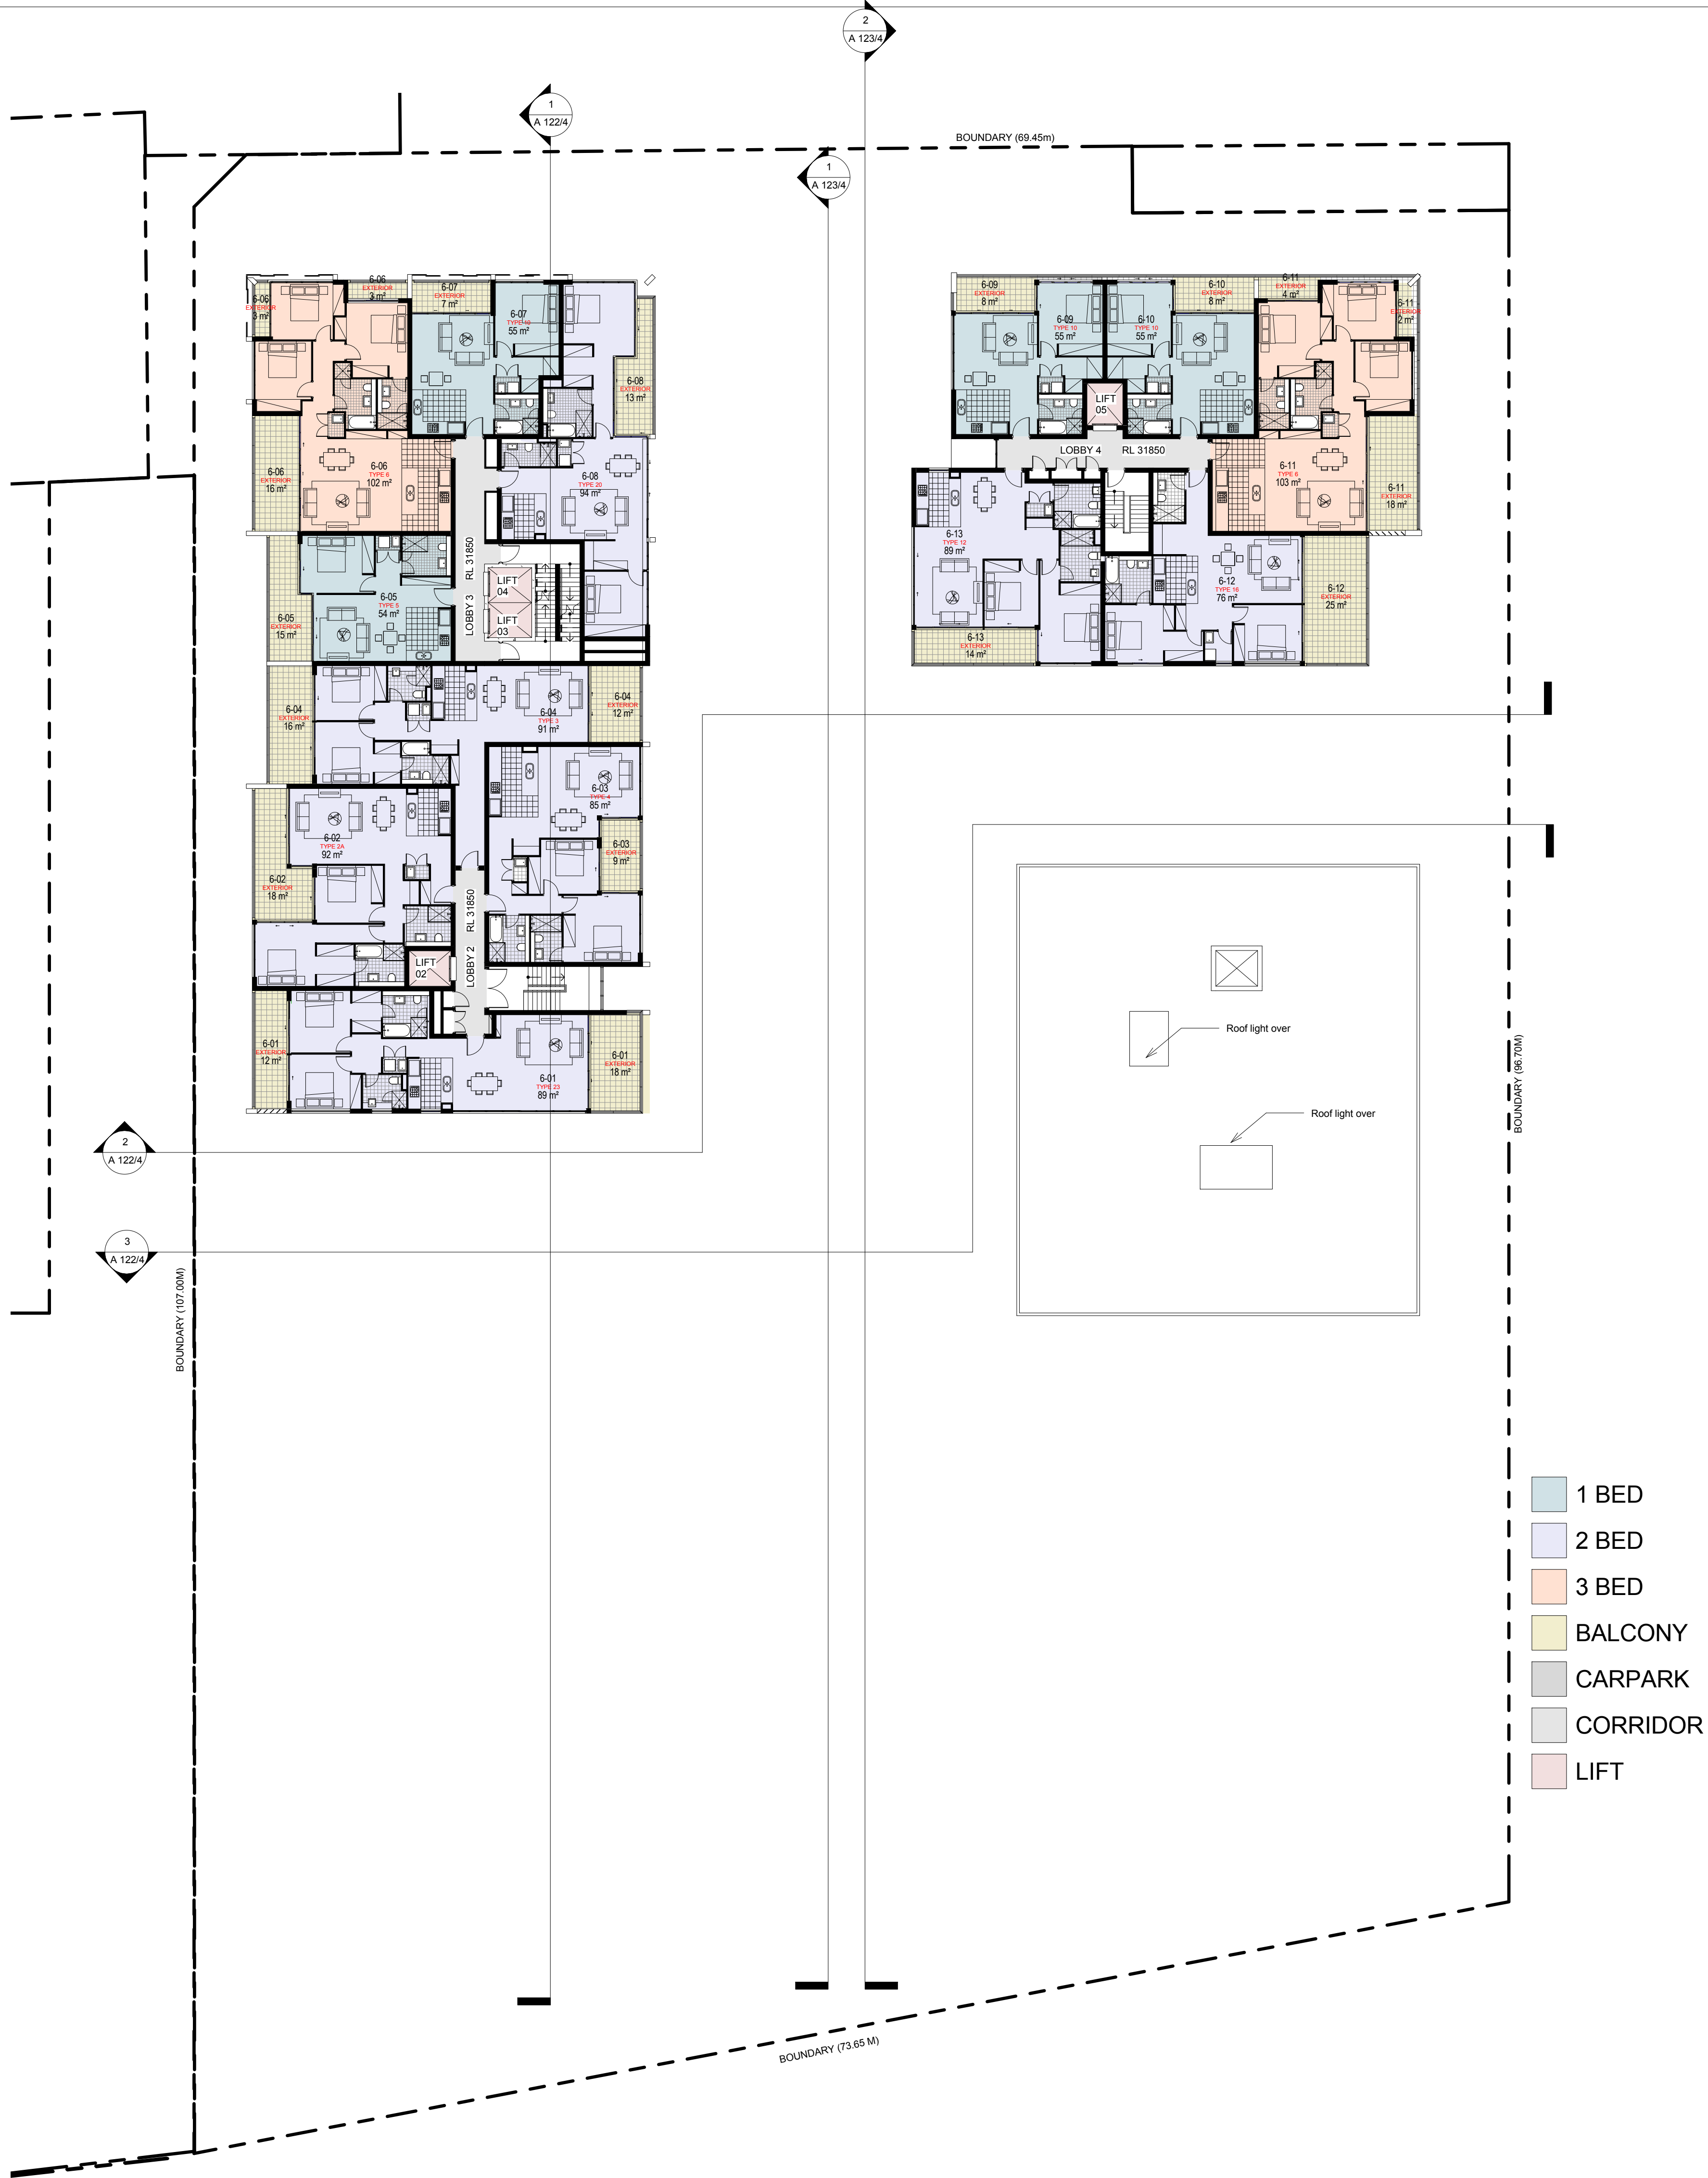

SCALE 1:200 @ B1

0 10 20M

PROJECT APPLICATION

ARCHITECT

ROBERTSON + MARKS

ground floor 11-17 buckingham st
surry hills sydney australia 2010 www.marks.net.au
t 61 2 9319 4388 f 61 2 9319 7338 e mail@marks.net.au

NOW ARCH.
DAVID MAYES 3190 JOHN RYAN 3181 BRIAN MANN 5975 ANDREW SCARVELIS

CLIENT

Structural Engineers

Hydraulic Engineer & Fire
Services Engineers

Mechanical, Electrical & Lift
Services Engineers

Landscape Architects

NOTES

Dimensions
Contractors to check all dimensions on site prior to commencing construction. Do not scale from this
drawing. Use given dimensions.
Copyright ©
This document is copyright. All rights reserved.

REVISIONS

Issue	Date	Description
1	2011/12/12	DA SUBMISSION
2	31.07.2012	ISSUED FOR DA SUBMISSION

By

AT

LJ

Issue Date Description

KEY PLAN



Building Name : STAGE 1 PROJECT APPLICATION (MP 09_0219)
Drawing Title : LEVEL 6 FLOORPLAN

Scale : 1 : 200 @ B1
Date : 31st JULY 2012
Job Number : 10068-2
Drawn : DA

Drawing Number
A 110/2

Authorised by : IF



SCALE 1:200 @ B1
0 10 20M
PROJECT APPLICATION

ARCHITECT

ROBERTSON + MARKS

ground floor 11-17 buckingham st
surry hills sydney australia 2010 www.marks.net.au
t 61 2 9319 4388 f 61 2 9319 7338 e mail@marks.net.au

NOW ARCH
DAVID MAYES 3190 JOHN RYAN 3181 BRIAN MANN 5975 ANDREW SCARVELIS

CLIENT

Structural Engineers

Mechanical, Electrical & Lift
Services Engineers

Hydraulic Engineer & Fire
Services Engineers

Landscape Architects

NOTES

Dimensions
Contractors to check all dimensions on site prior to commencing construction. Do not scale from this
drawing. Use given dimensions.
Copyright ©
This document is copyright. All rights reserved.

REVISIONS

Issue	Date	Description
1	2011/12/12	DA SUBMISSION
2	31.07.2012	ISSUED FOR DA SUBMISSION

By

AT
LJ

Issue

Date

Description

KEY PLAN




Building Name : STAGE 1 PROJECT APPLICATION (MP 09_0219)
Drawing Title : LEVEL 7 FLOORPLAN

Scale : 1 : 200 @ B1
Date : 31st JULY 2012
Job Number : 10068-2
Drawn : DA

Drawing Number
A 111/2

Authorised by : IF

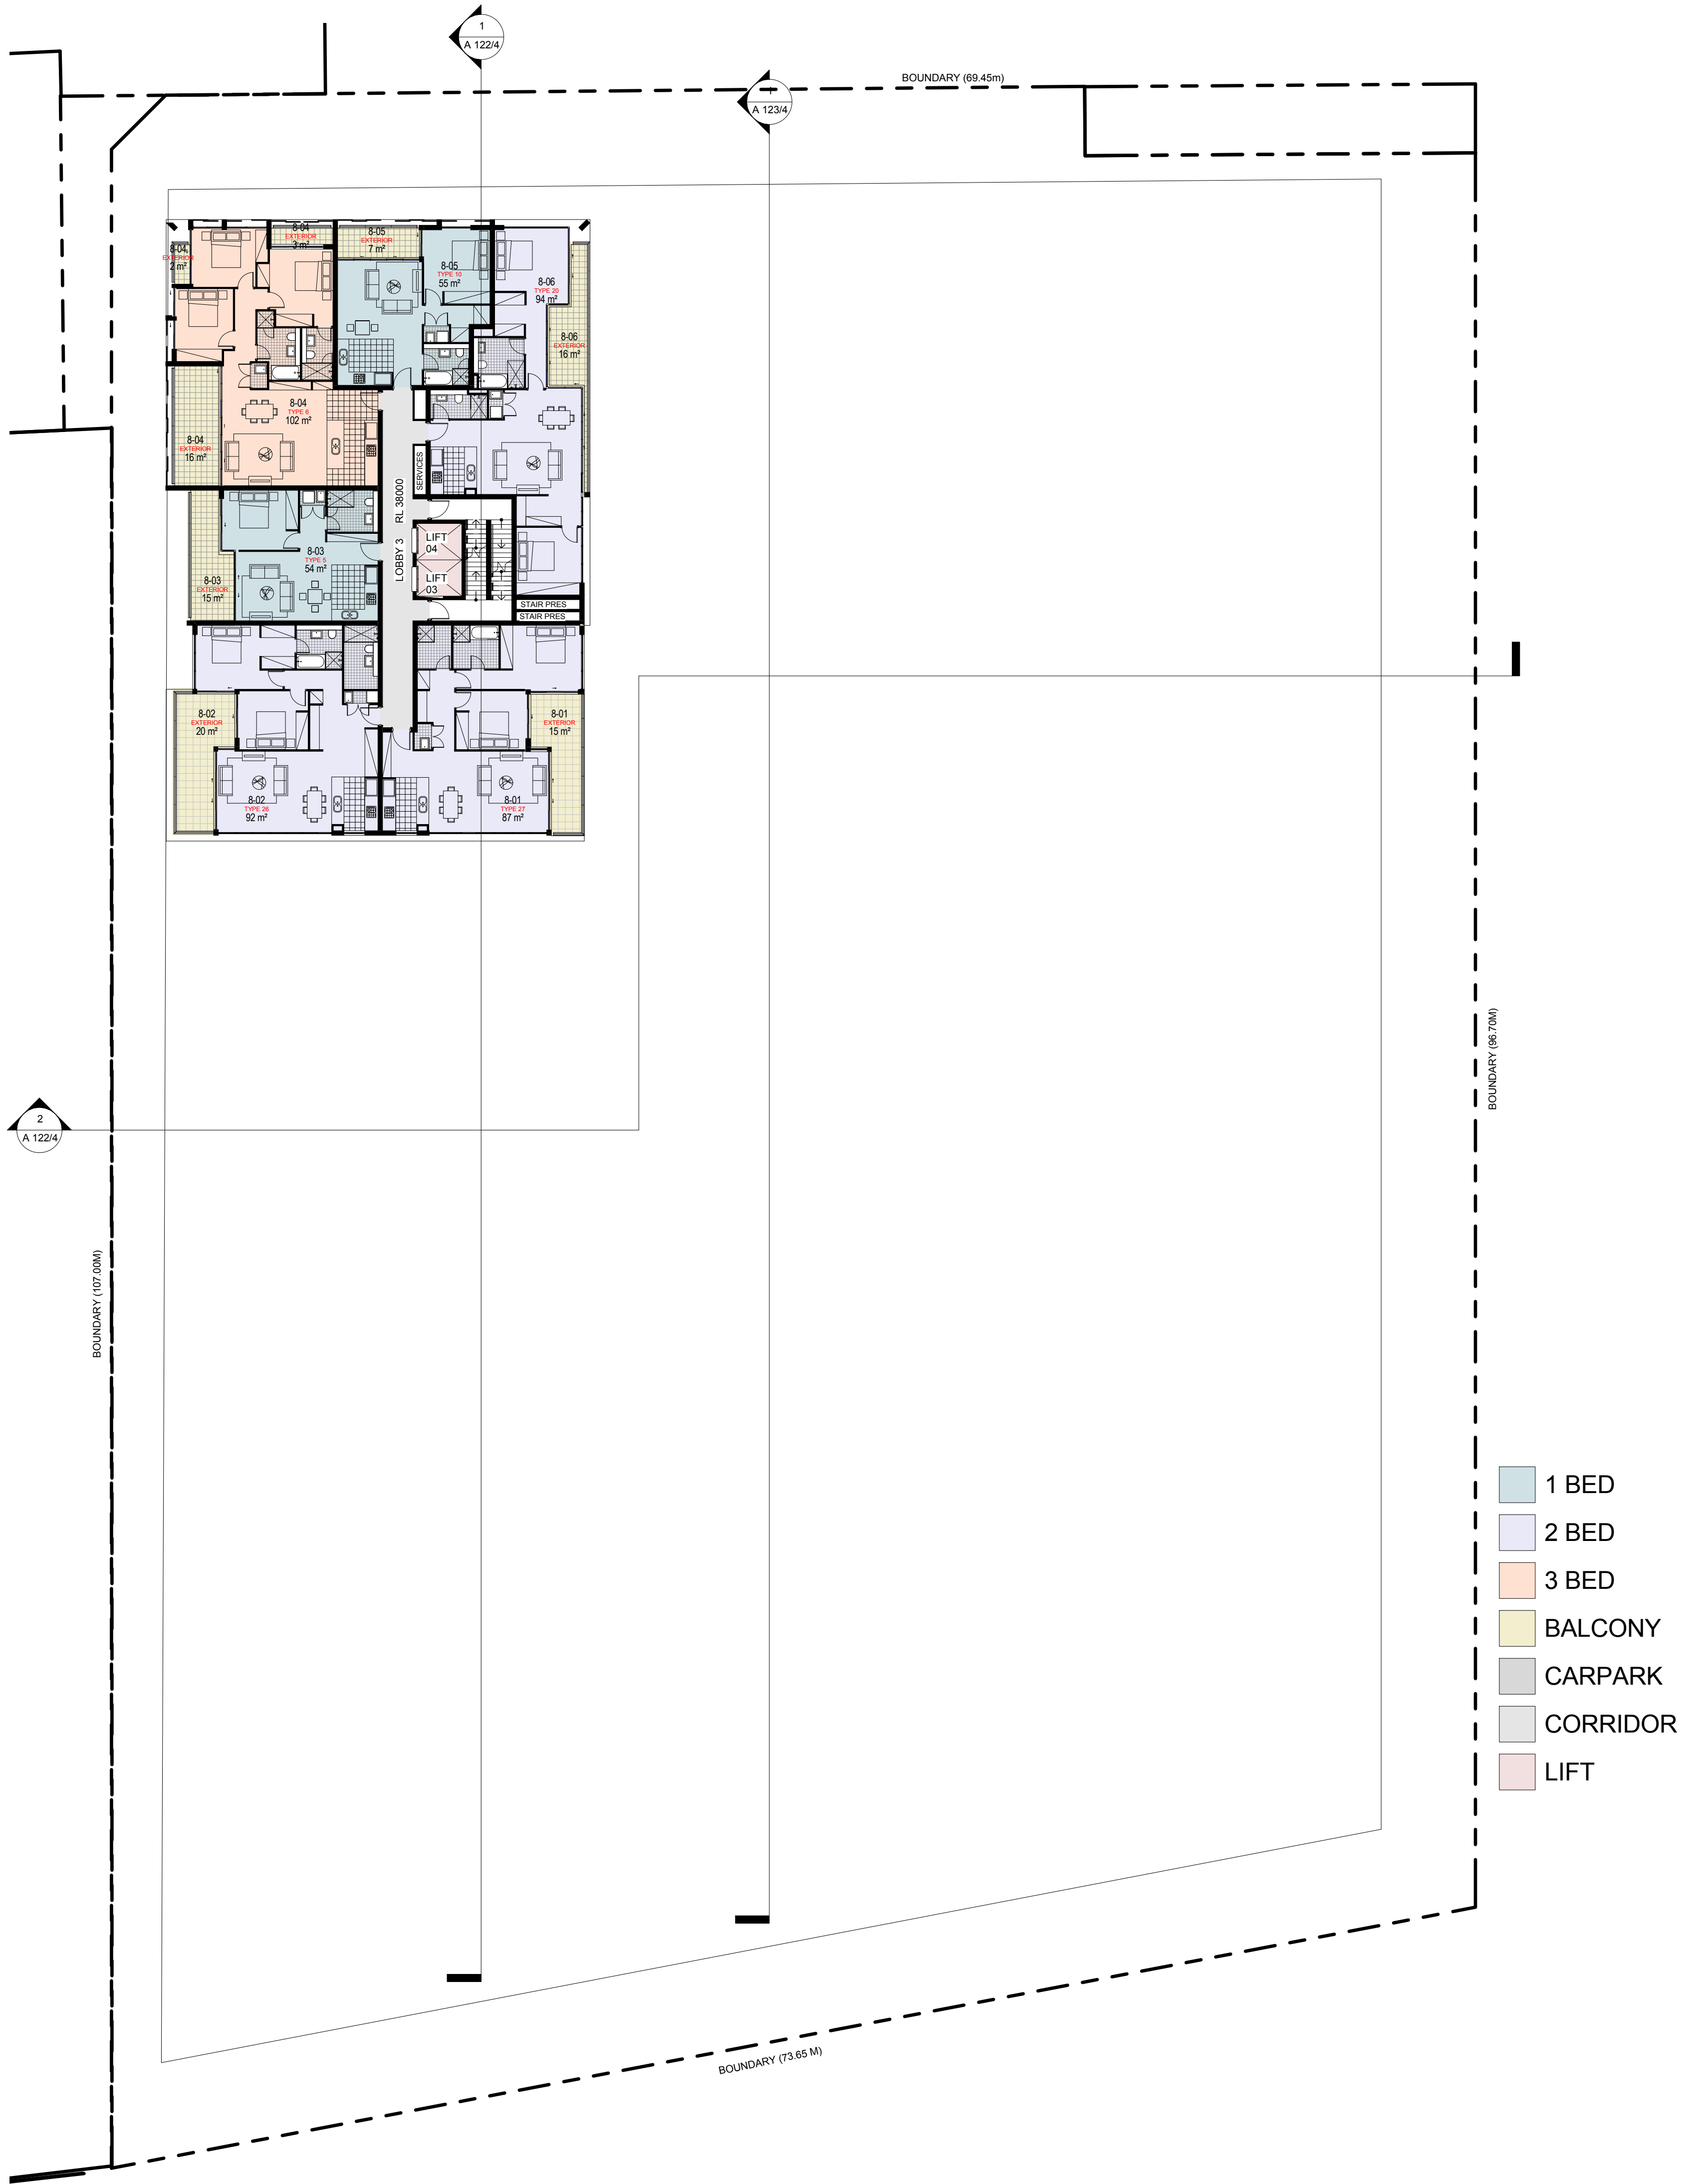

SCALE 1:200 @ B1
0 10 20M
PROJECT APPLICATION

ARCHITECT

ROBERTSON + MARKS

ground floor 11-17 buckingham st
surry hills sydney australia 2010 www.marks.net.au
t 61 2 9319 4388 f 61 2 9319 7338 e mail@marks.net.au

NOW ARCH
DAVID MAYES 3190 JOHN RYAN 3181 BRIAN MANN 5975 ANDREW SCARVELIS

CLIENT

Structural Engineers

Hydraulic Engineer & Fire
Services Engineers

Mechanical, Electrical & Lift
Services Engineers

Landscape Architects

NOTES

Dimensions
Contractors to check all dimensions on site prior to commencing construction. Do not scale from this
drawing. Use given dimensions.
Copyright ©
This document is copyright. All rights reserved.

REVISIONS

Issue	Date	Description
1	2011/12/12	DA SUBMISSION
2	31.07.2012	ISSUED FOR DA SUBMISSION

By

AT

LJ

Issue

Date

Description

KEY PLAN



North Point


Building Name : STAGE 1 PROJECT APPLICATION (MP 09_0219)
Drawing Title : LEVEL 8 PLAN

Scale : 1 : 200 @ B1
Date : 31st JULY 2012
Job Number : 10068-2
Drawn : DA

Drawing Number

A 112/2

Authorised by : IF

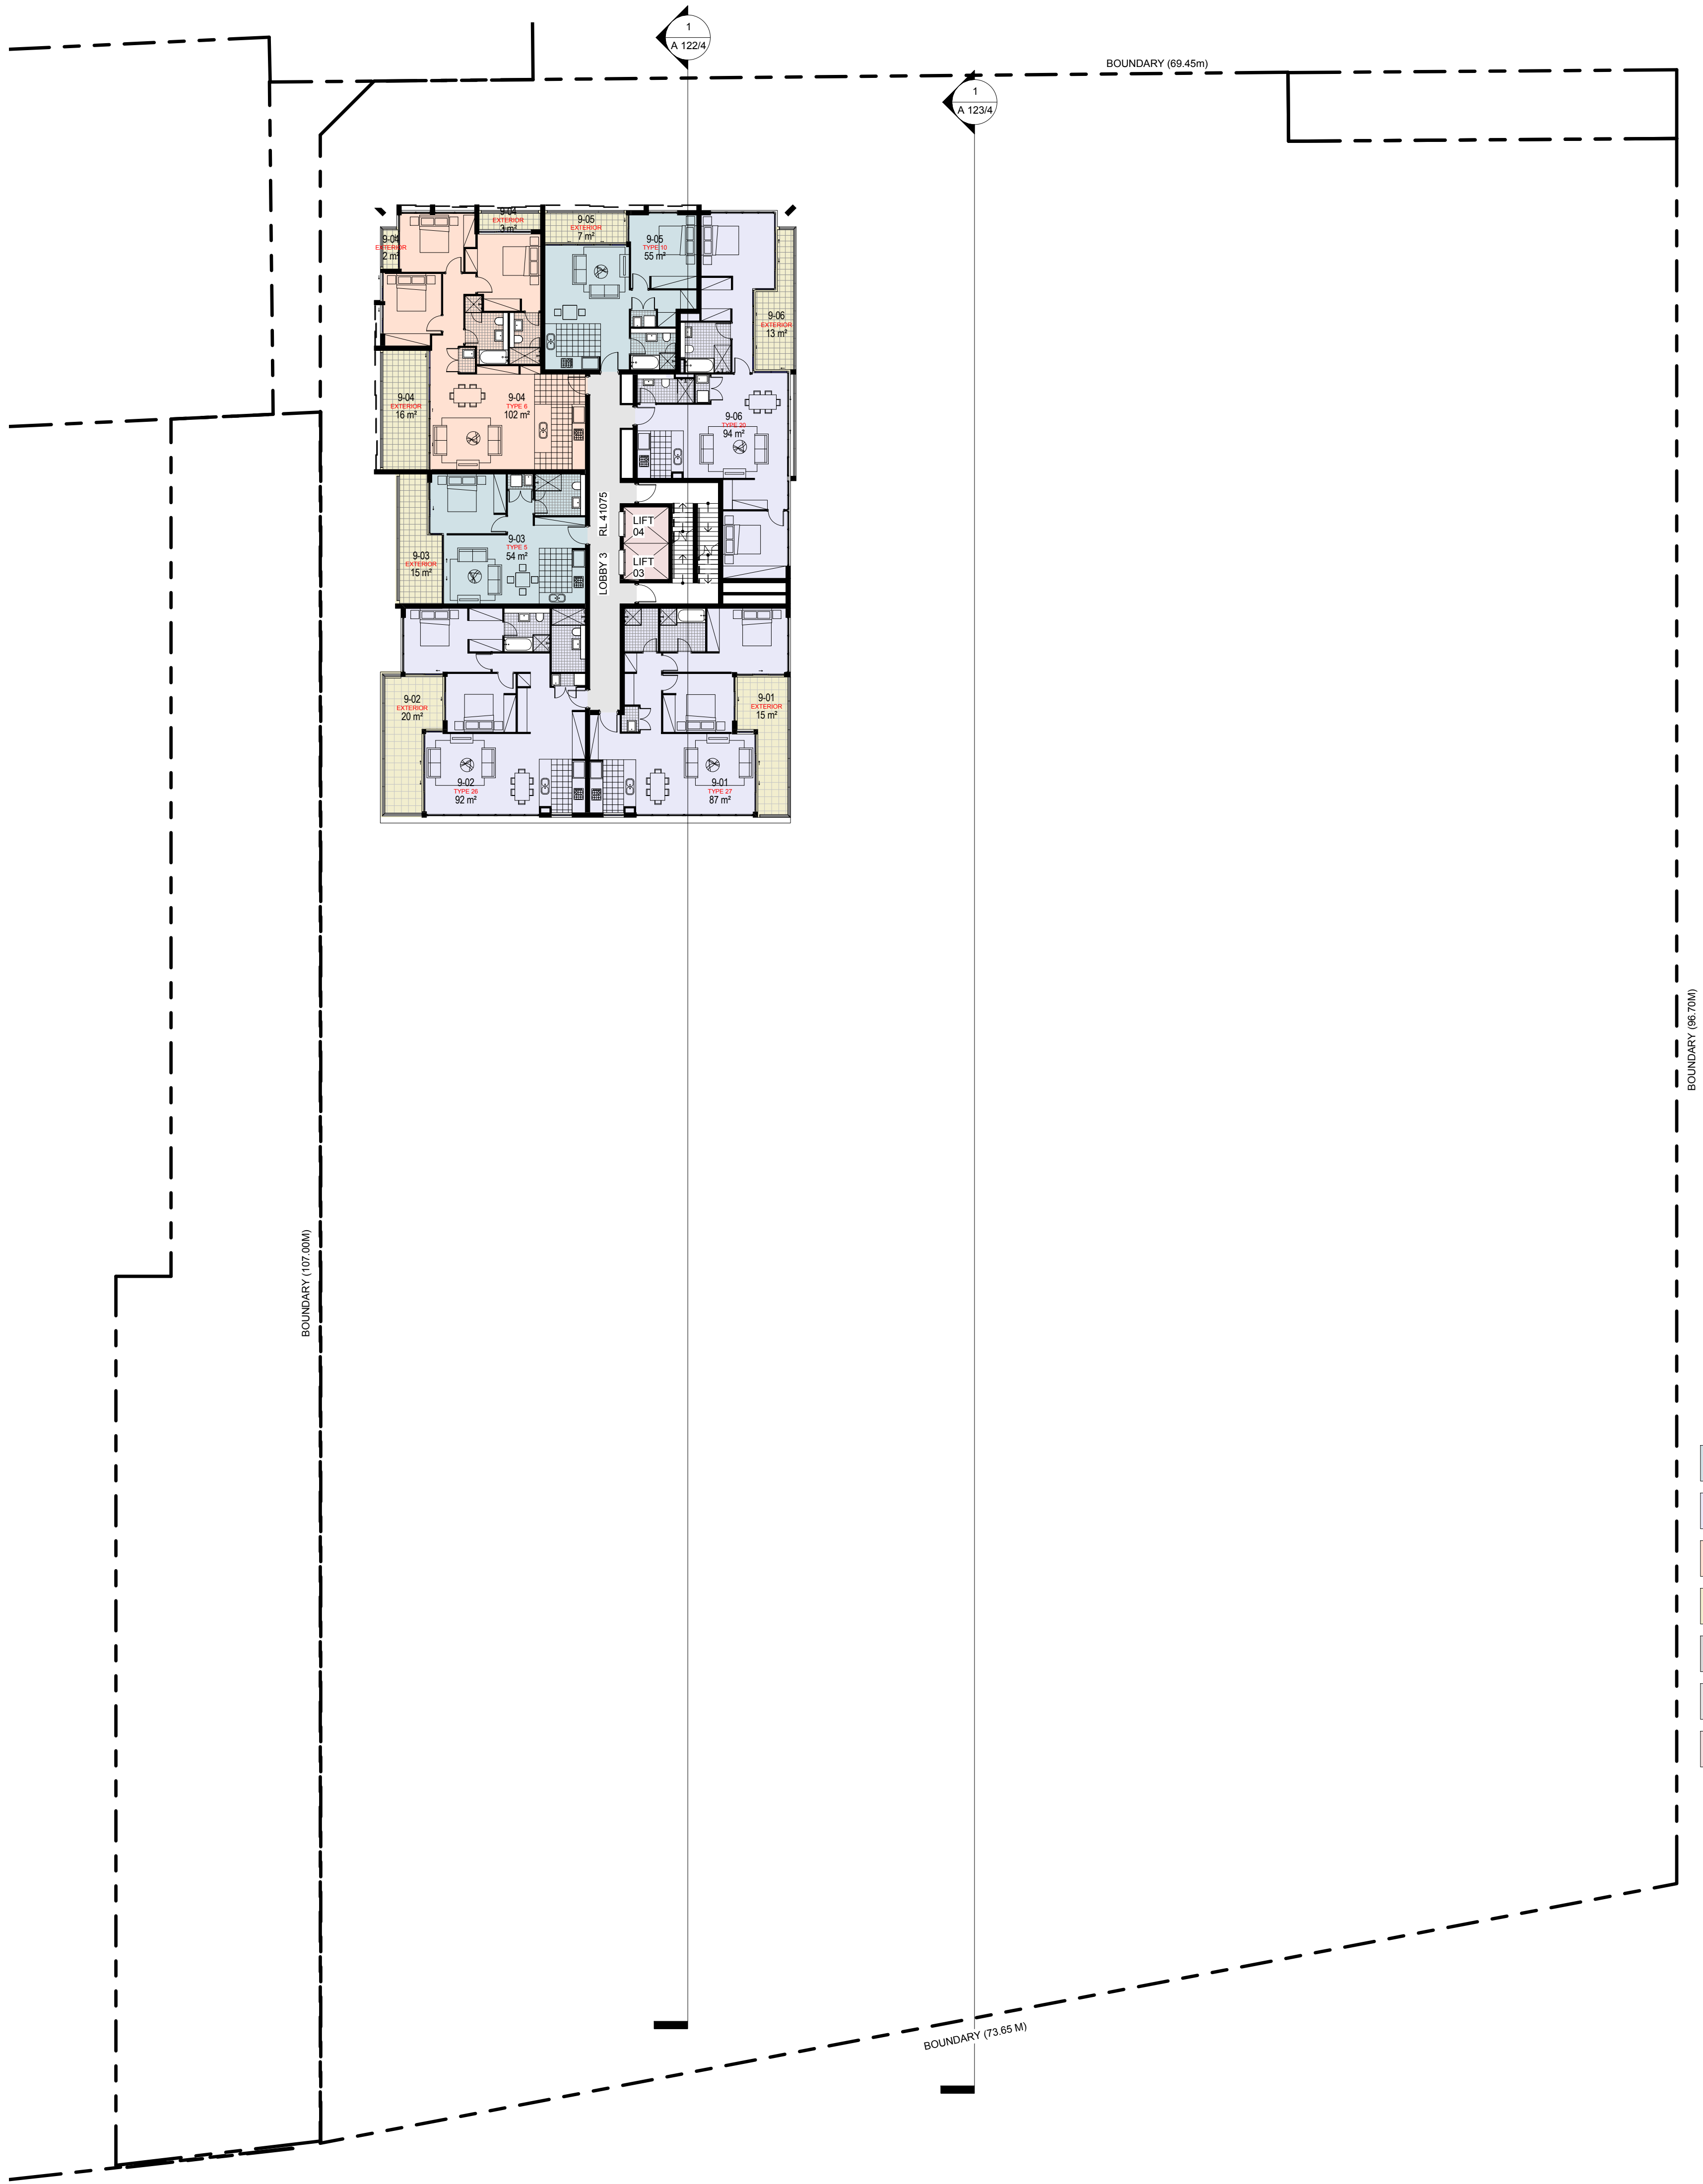

- 1 BED
- 2 BED
- 3 BED
- BALCONY
- CARPARK
- CORRIDOR
- LIFT



PROJECT APPLICATION

ARCHITECT

ROBERTSON + MARKS

ground floor 11-17 buckingham st
surry hills sydney australia 2010 www.marks.net.au
t 61 2 9319 4388 f 61 2 9319 7338 e mail@marks.net.au

NOW ARCH
DAVID MAYES 3190 JOHN RYAN 3181 BRIAN MANN 5975 ANDREW SCARVELIS

CLIENT

Structural Engineers

Mechanical, Electrical & Lift
Services Engineers

Hydraulic Engineer & Fire
Services Engineers

Landscape Architects

NOTES

Dimensions
Contractors to check all dimensions on site prior to commencing construction. Do not scale from this
drawing. Use given dimensions.
Copyright ©
This document is copyright. All rights reserved.

REVISIONS

Issue	Date	Description
1	2011/12/12	DA SUBMISSION
2	31.07.2012	ISSUED FOR DA SUBMISSION

By
AT
LJ

Issue Date Description

KEY PLAN




Building Name : STAGE 1 PROJECT APPLICATION (MP 09_0219)
Drawing Title : LEVEL 9 PLAN

Scale : 1 : 200
Date : 31st JULY 2012
Job Number : 10068-2
Drawn : DA

Drawing Number
A 113/2

Authorised by : Approver

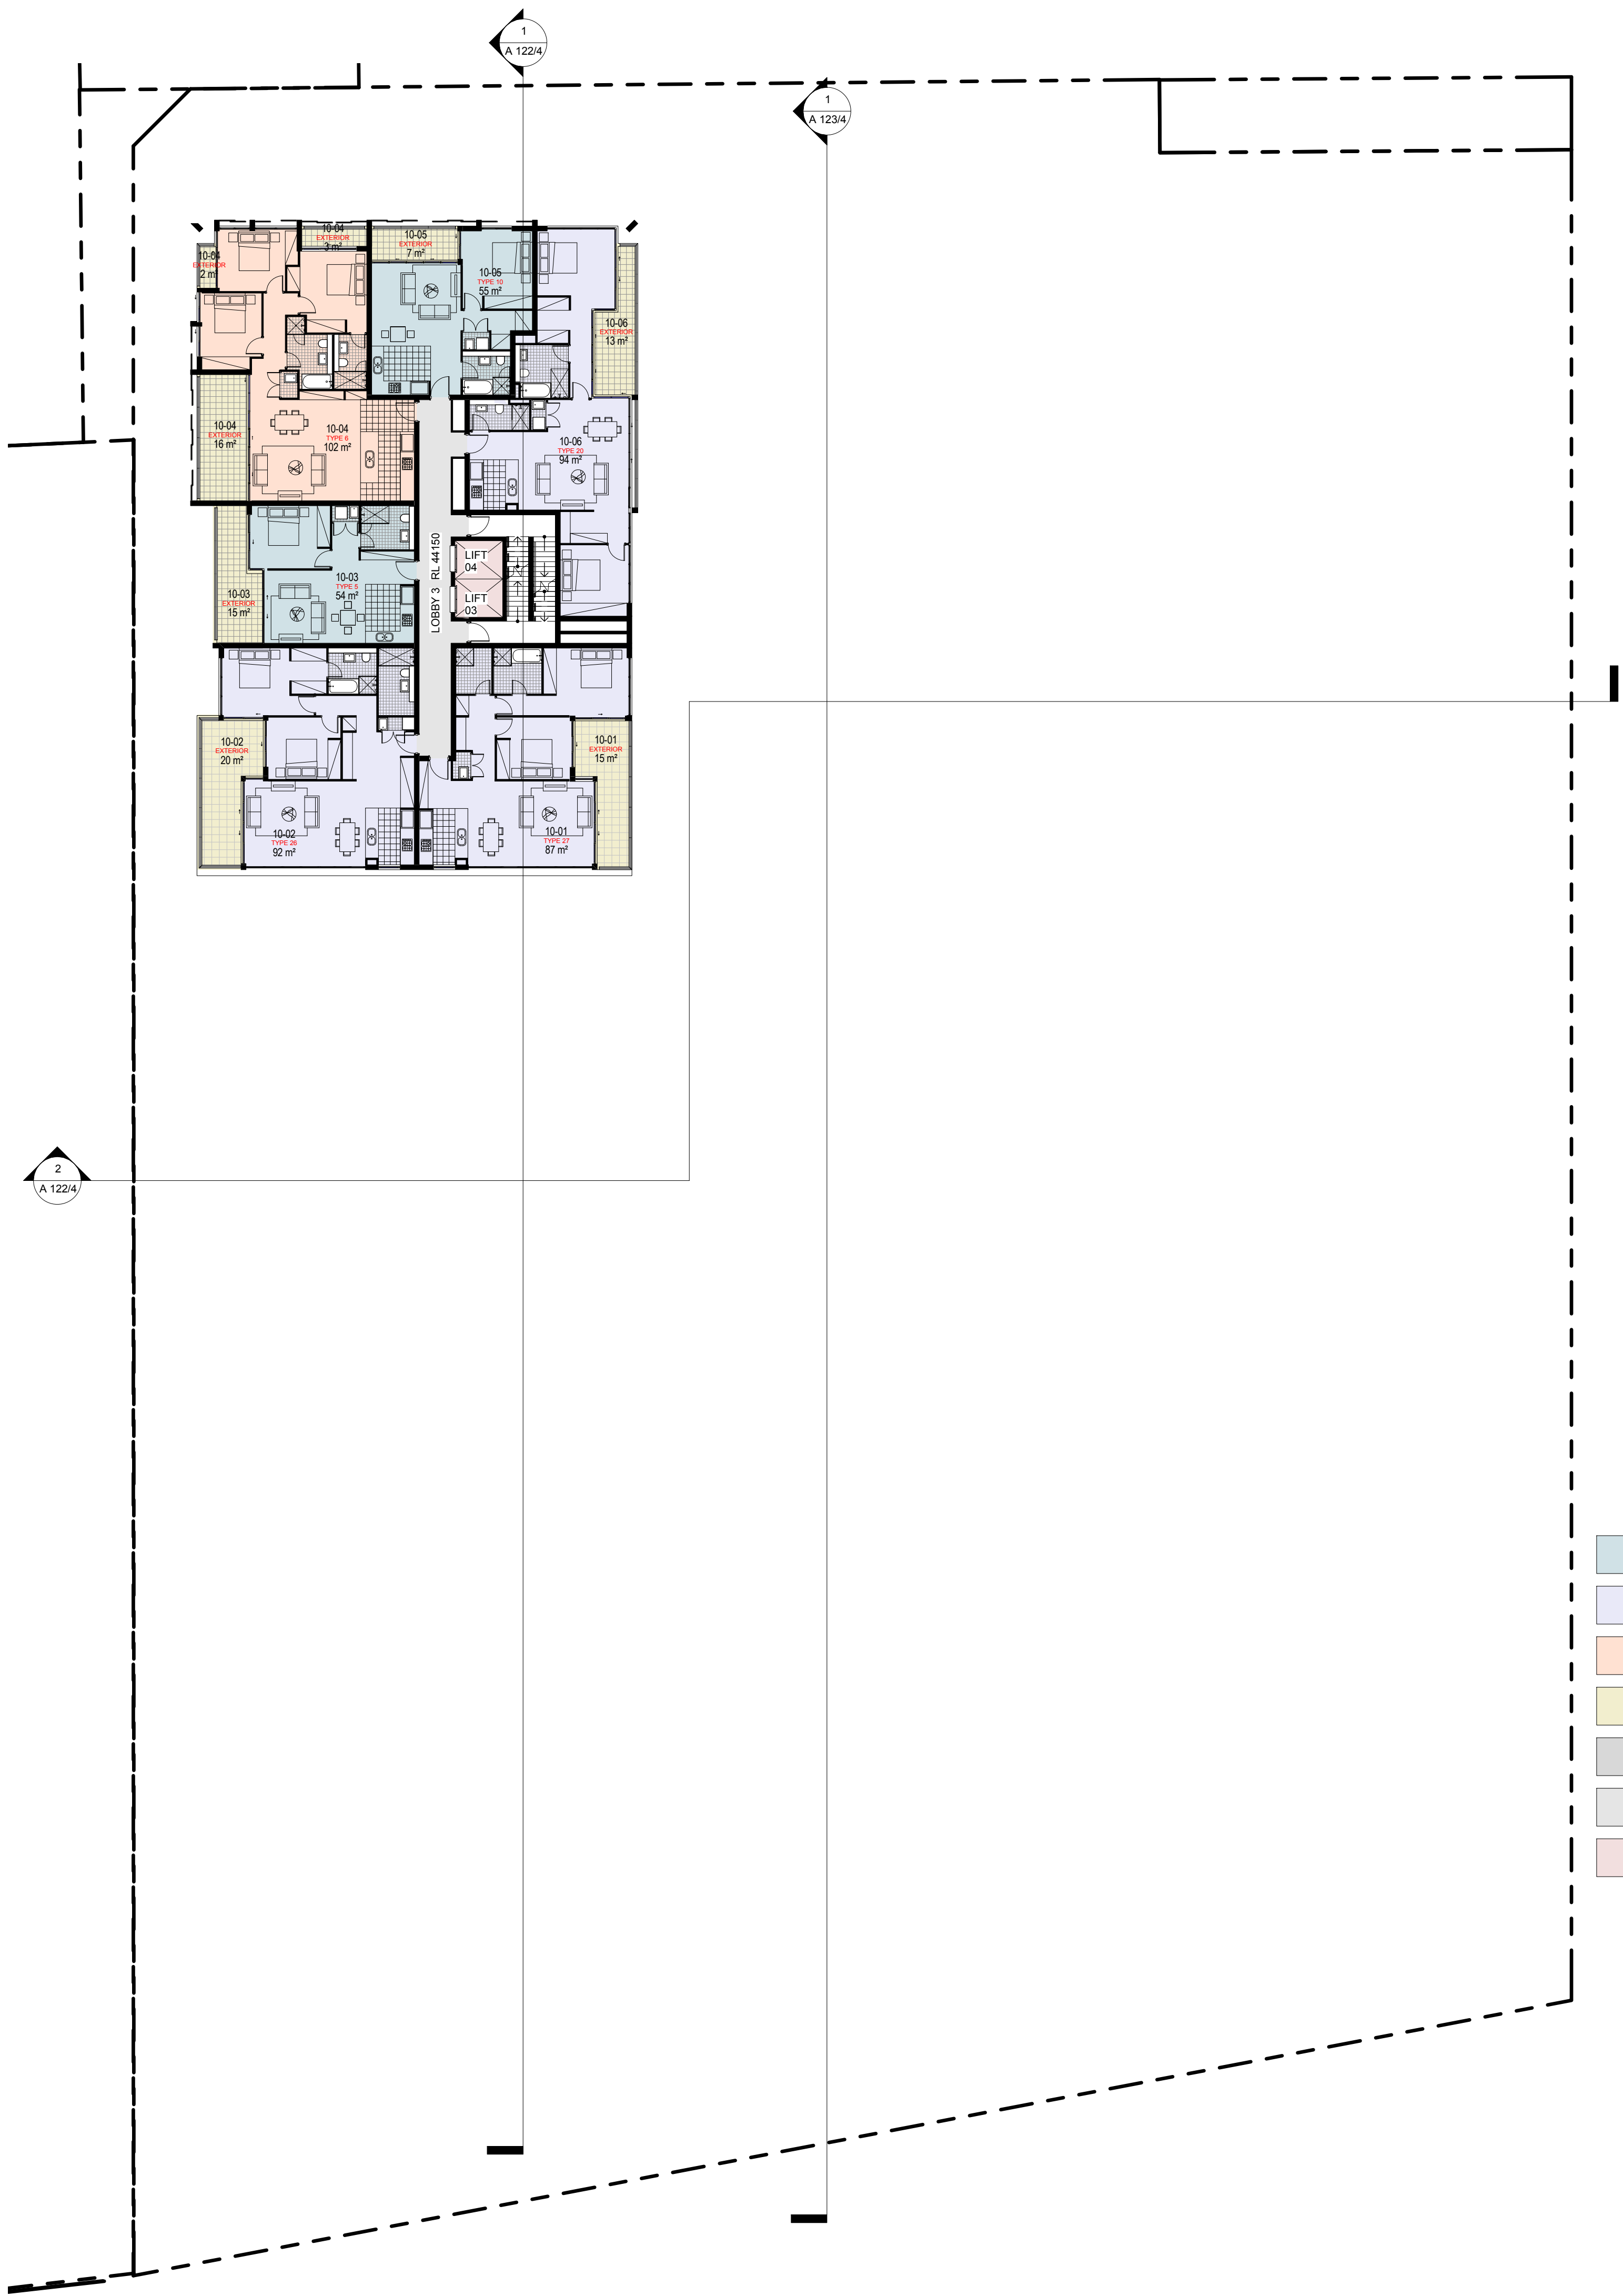

- 1 BED
- 2 BED
- 3 BED
- BALCONY
- CARPARK
- CORRIDOR
- LIFT



PROJECT APPLICATION

ARCHITECT

ROBERTSON + MARKS

ground floor 11-17 buckingham st
surry hills sydney australia 2010 www.marks.net.au
t 61 2 9319 4388 f 61 2 9319 7338 e mail@marks.net.au

NOW ARCH
DAVID MAYES 3190 JOHN RYAN 3181 BRIAN MANN 5975 ANDREW SCARVELIS

CLIENT

Structural Engineers

Mechanical, Electrical & Lift
Services Engineers

Hydraulic Engineer & Fire
Services Engineers

Landscape Architects

NOTES

Dimensions
Contractors to check all dimensions on site prior to commencing construction. Do not scale from this
drawing. Use given dimensions.
Copyright ©
This document is copyright. All rights reserved.

REVISIONS

Issue	Date	Description
1	2011/12/12	DA SUBMISSION
2	31.07.2012	ISSUED FOR DA SUBMISSION

By
AT
LJ

Issue Date Description

KEY PLAN




Building Name : STAGE 1 PROJECT APPLICATION (MP 09_0219)
Drawing Title : LEVEL 10 PLAN

Scale : 1 : 200
Date : 31st JULY 2012
Job Number : 10068-2
Drawn : DA

Drawing Number
A 114/2

Authorised by : Approver

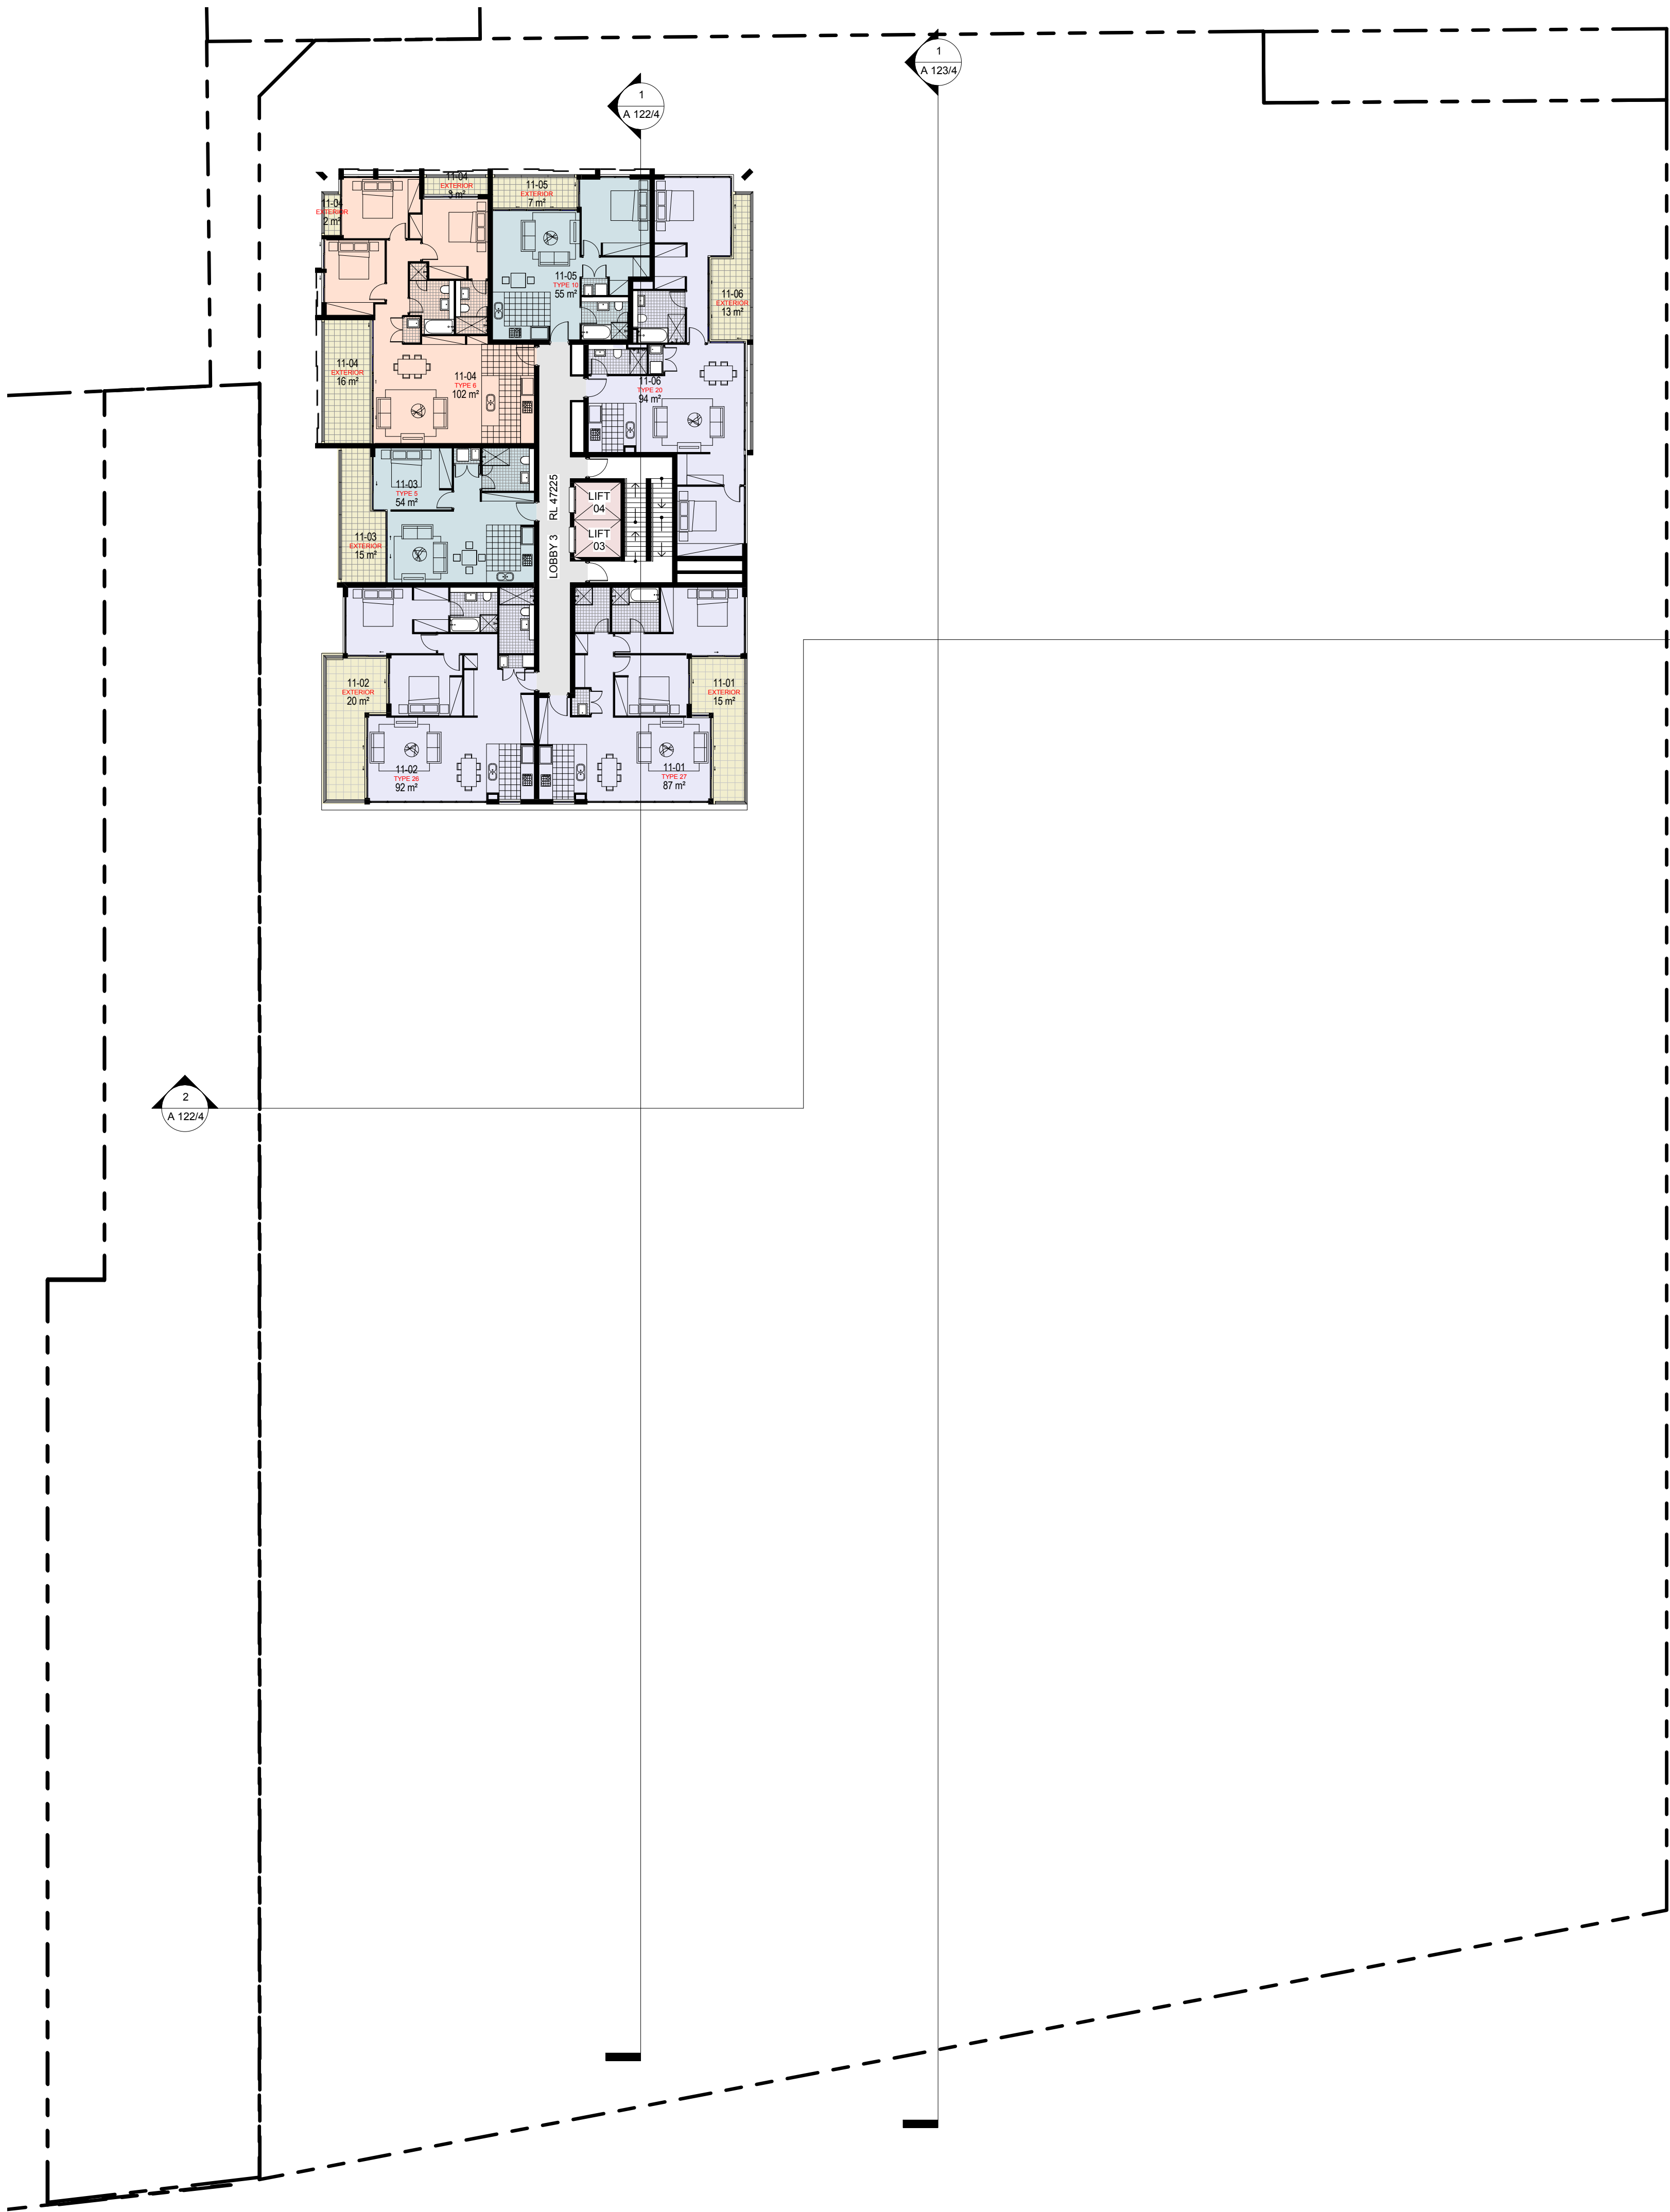

- 1 BED
- 2 BED
- 3 BED
- BALCONY
- CARPARK
- CORRIDOR
- LIFT



PROJECT APPLICATION

ARCHITECT

ROBERTSON + MARKS

ground floor 11-17 buckingham st
sunny hills sydney australia 2010 www.marks.net.au
t 61 2 9319 4388 f 61 2 9319 7338 e mail@marks.net.au

NOW ARCH
DAVID MAYES 3190 JOHN RYAN 3181 BRIAN MANN 5975 ANDREW SCARVELIS

CLIENT

Structural Engineers

Mechanical, Electrical & Lift
Services Engineers

Hydraulic Engineer & Fire
Services Engineers

Landscape Architects

NOTES

Dimensions
Contractors to check all dimensions on site prior to commencing construction. Do not scale from this
drawing. Use given dimensions.
Copyright ©
This document is copyright. All rights reserved.

REVISIONS

Issue	Date	Description
1	2011/12/12	DA SUBMISSION
2	31.07.2012	ISSUED FOR DA SUBMISSION

By
AT
LJ

Issue Date Description

KEY PLAN




Building Name : STAGE 1 PROJECT APPLICATION (MP 09_0219)
Drawing Title : LEVEL 11 PLAN

Scale : 1 : 200
Date : 31st JULY 2012
Job Number : 10068-2
Drawn : DA

Drawing Number
A 115/2

Authorised by : Approver

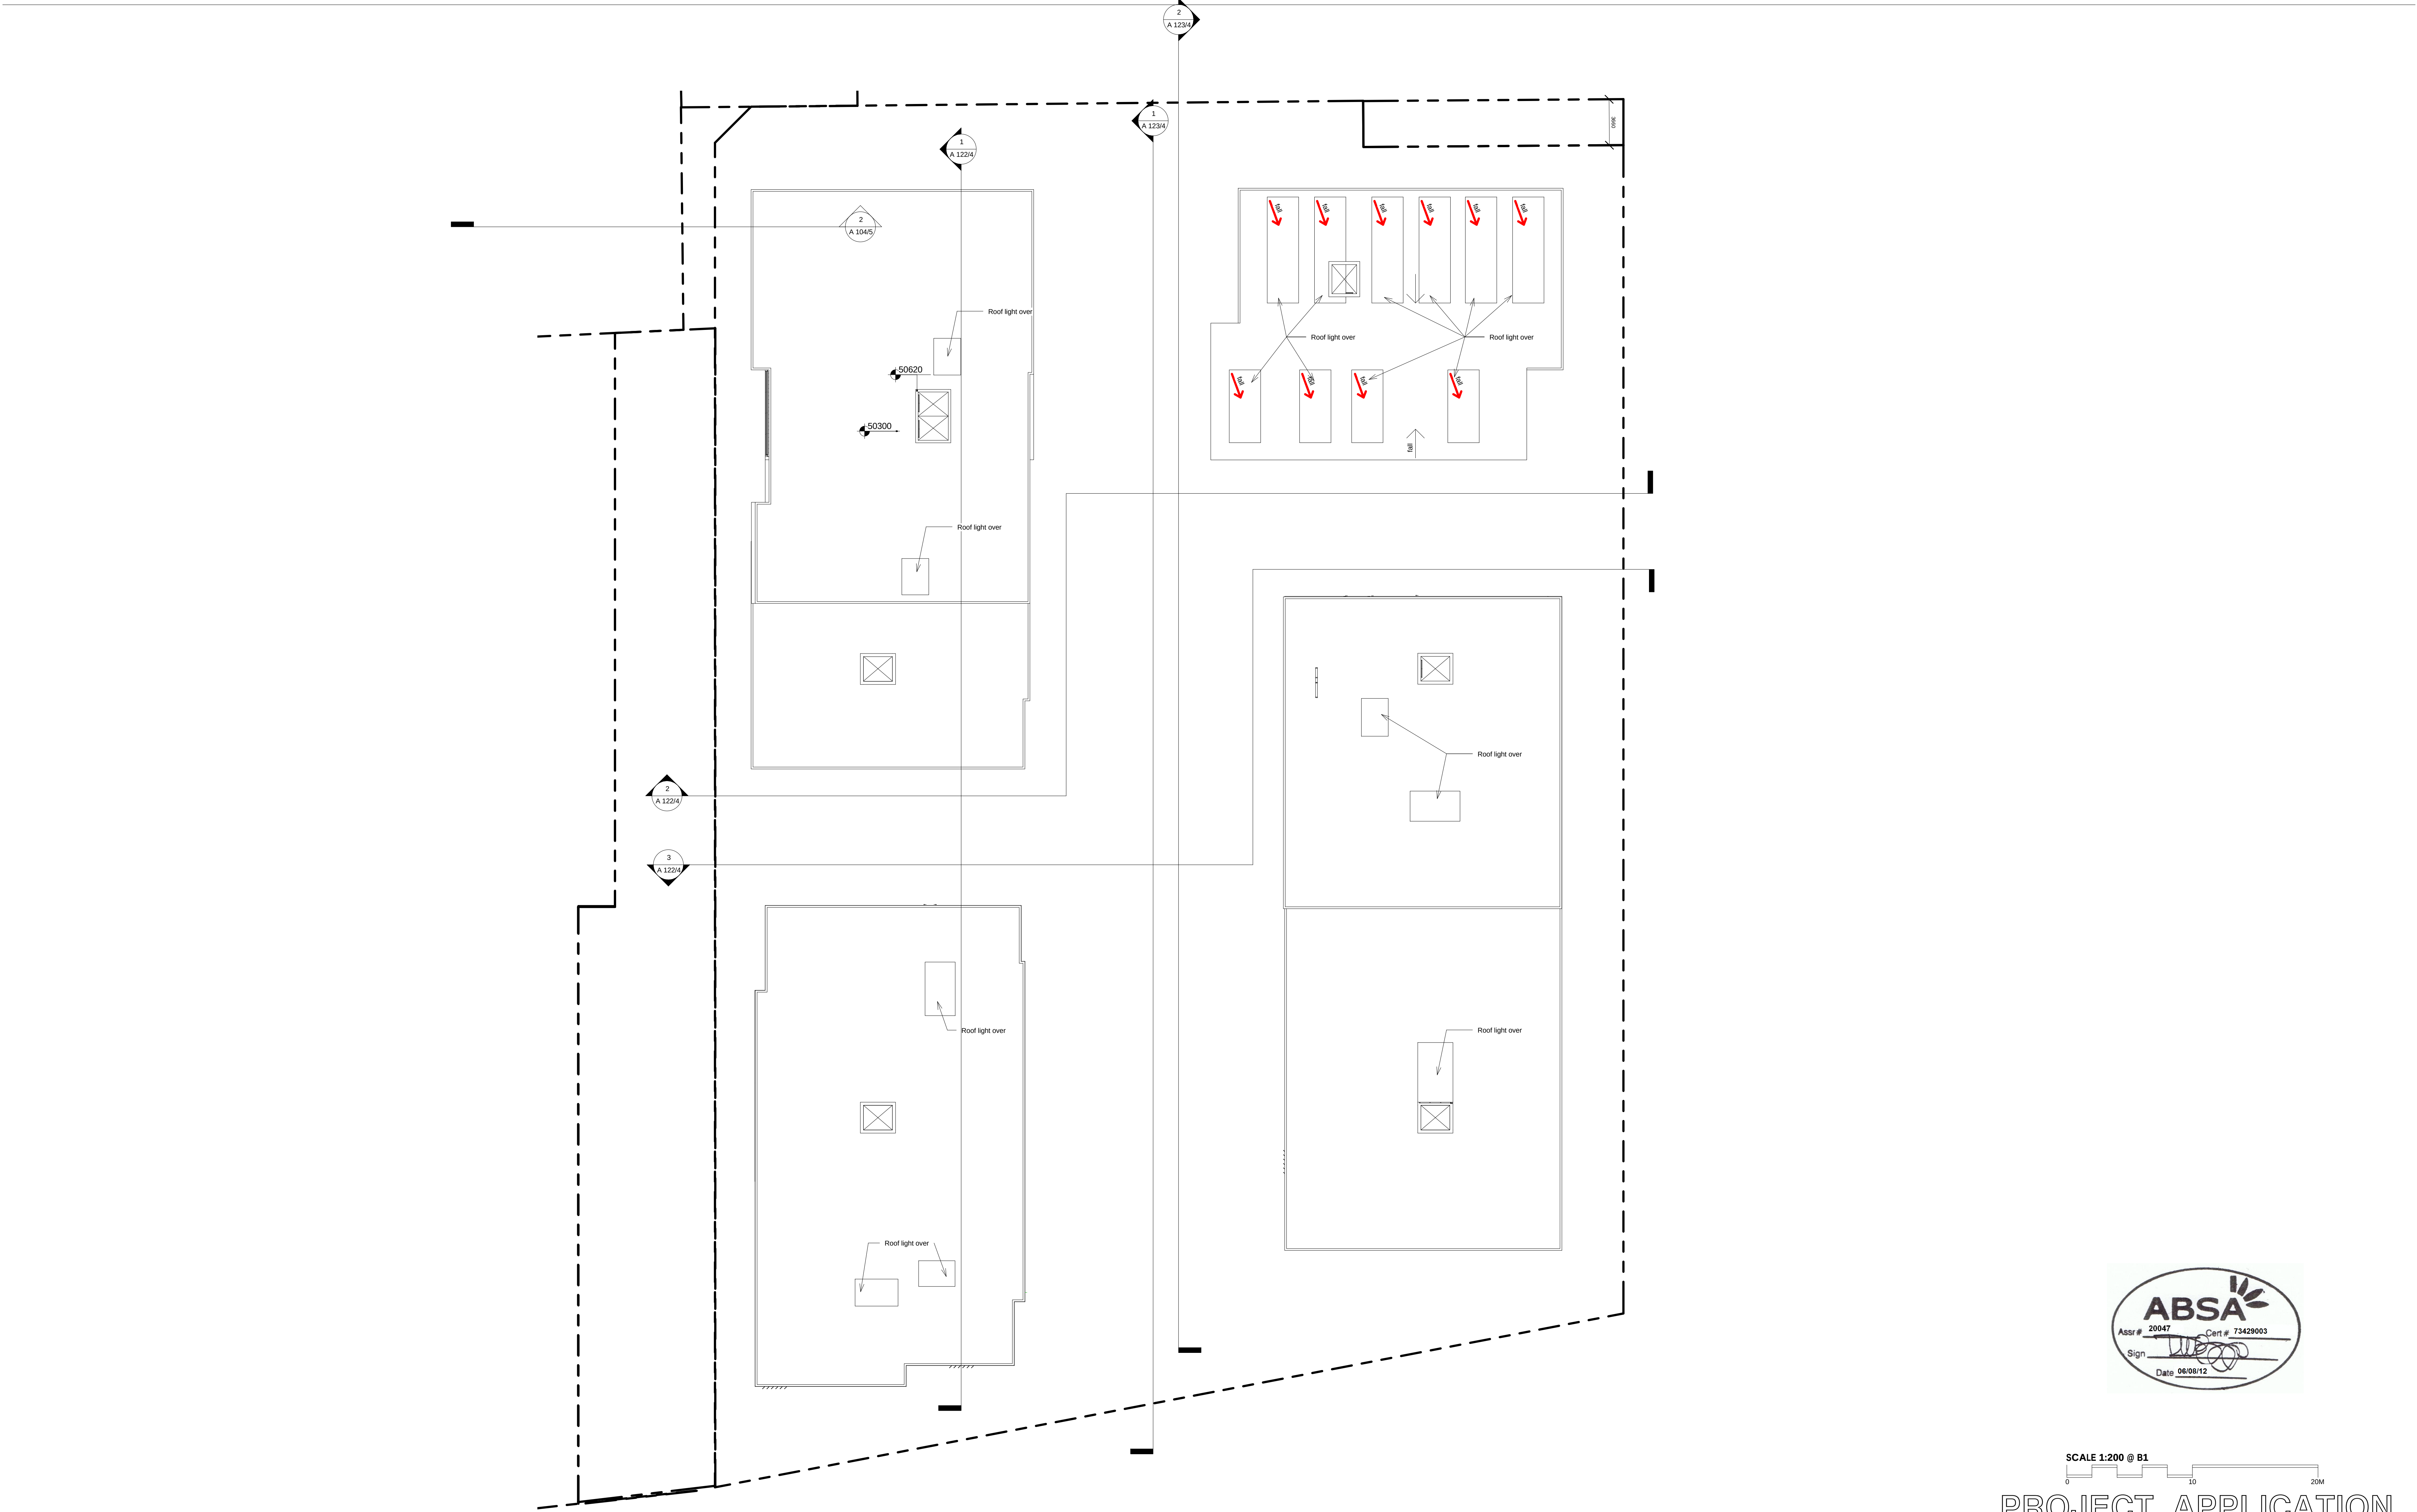

SCALE 1:200 @ B1

0 10 20M

PROJECT APPLICATION

ARCHITECT

ROBERTSON+MARKS

ground floor 11-17 buckingham st
sunny hills sydney australia 2010 www.marks.net.au
t 61 2 9319 4388 f 61 2 9319 7338 e mail@marks.net.au

NOM ARCH
DAVID MAYES 3190 JOHN RYAN 3181 BRIAN MANN 5975 ANDREW SCARVELIS

CLIENT

Structural Engineers

Mechanical, Electrical & Lift
Services Engineers

Hydraulic Engineer & Fire
Services Engineers

Landscape Architects

NOTES

Dimensions
Contractors to check all dimensions on site prior to commencing construction. Do not scale from this
drawing. Use given dimensions.
Copyright ©
This document is copyright. All rights reserved.

REVISIONS

Issue	Date	Description
1	2011/12/12	DA SUBMISSION
2	31.07.2012	ISSUED FOR DA SUBMISSION

By
AT
LJ

Issue Date Description

KEY PLAN



Building Name : STAGE 1 PROJECT APPLICATION (MP 09_0219)
Drawing Title : ROOF PLAN

Scale : 1 : 200 @ B1
Date : 31st JULY 2012
Job Number : 10068-2
Drawn : DA

Drawing Number
A 117/2

Authorised by : IF