





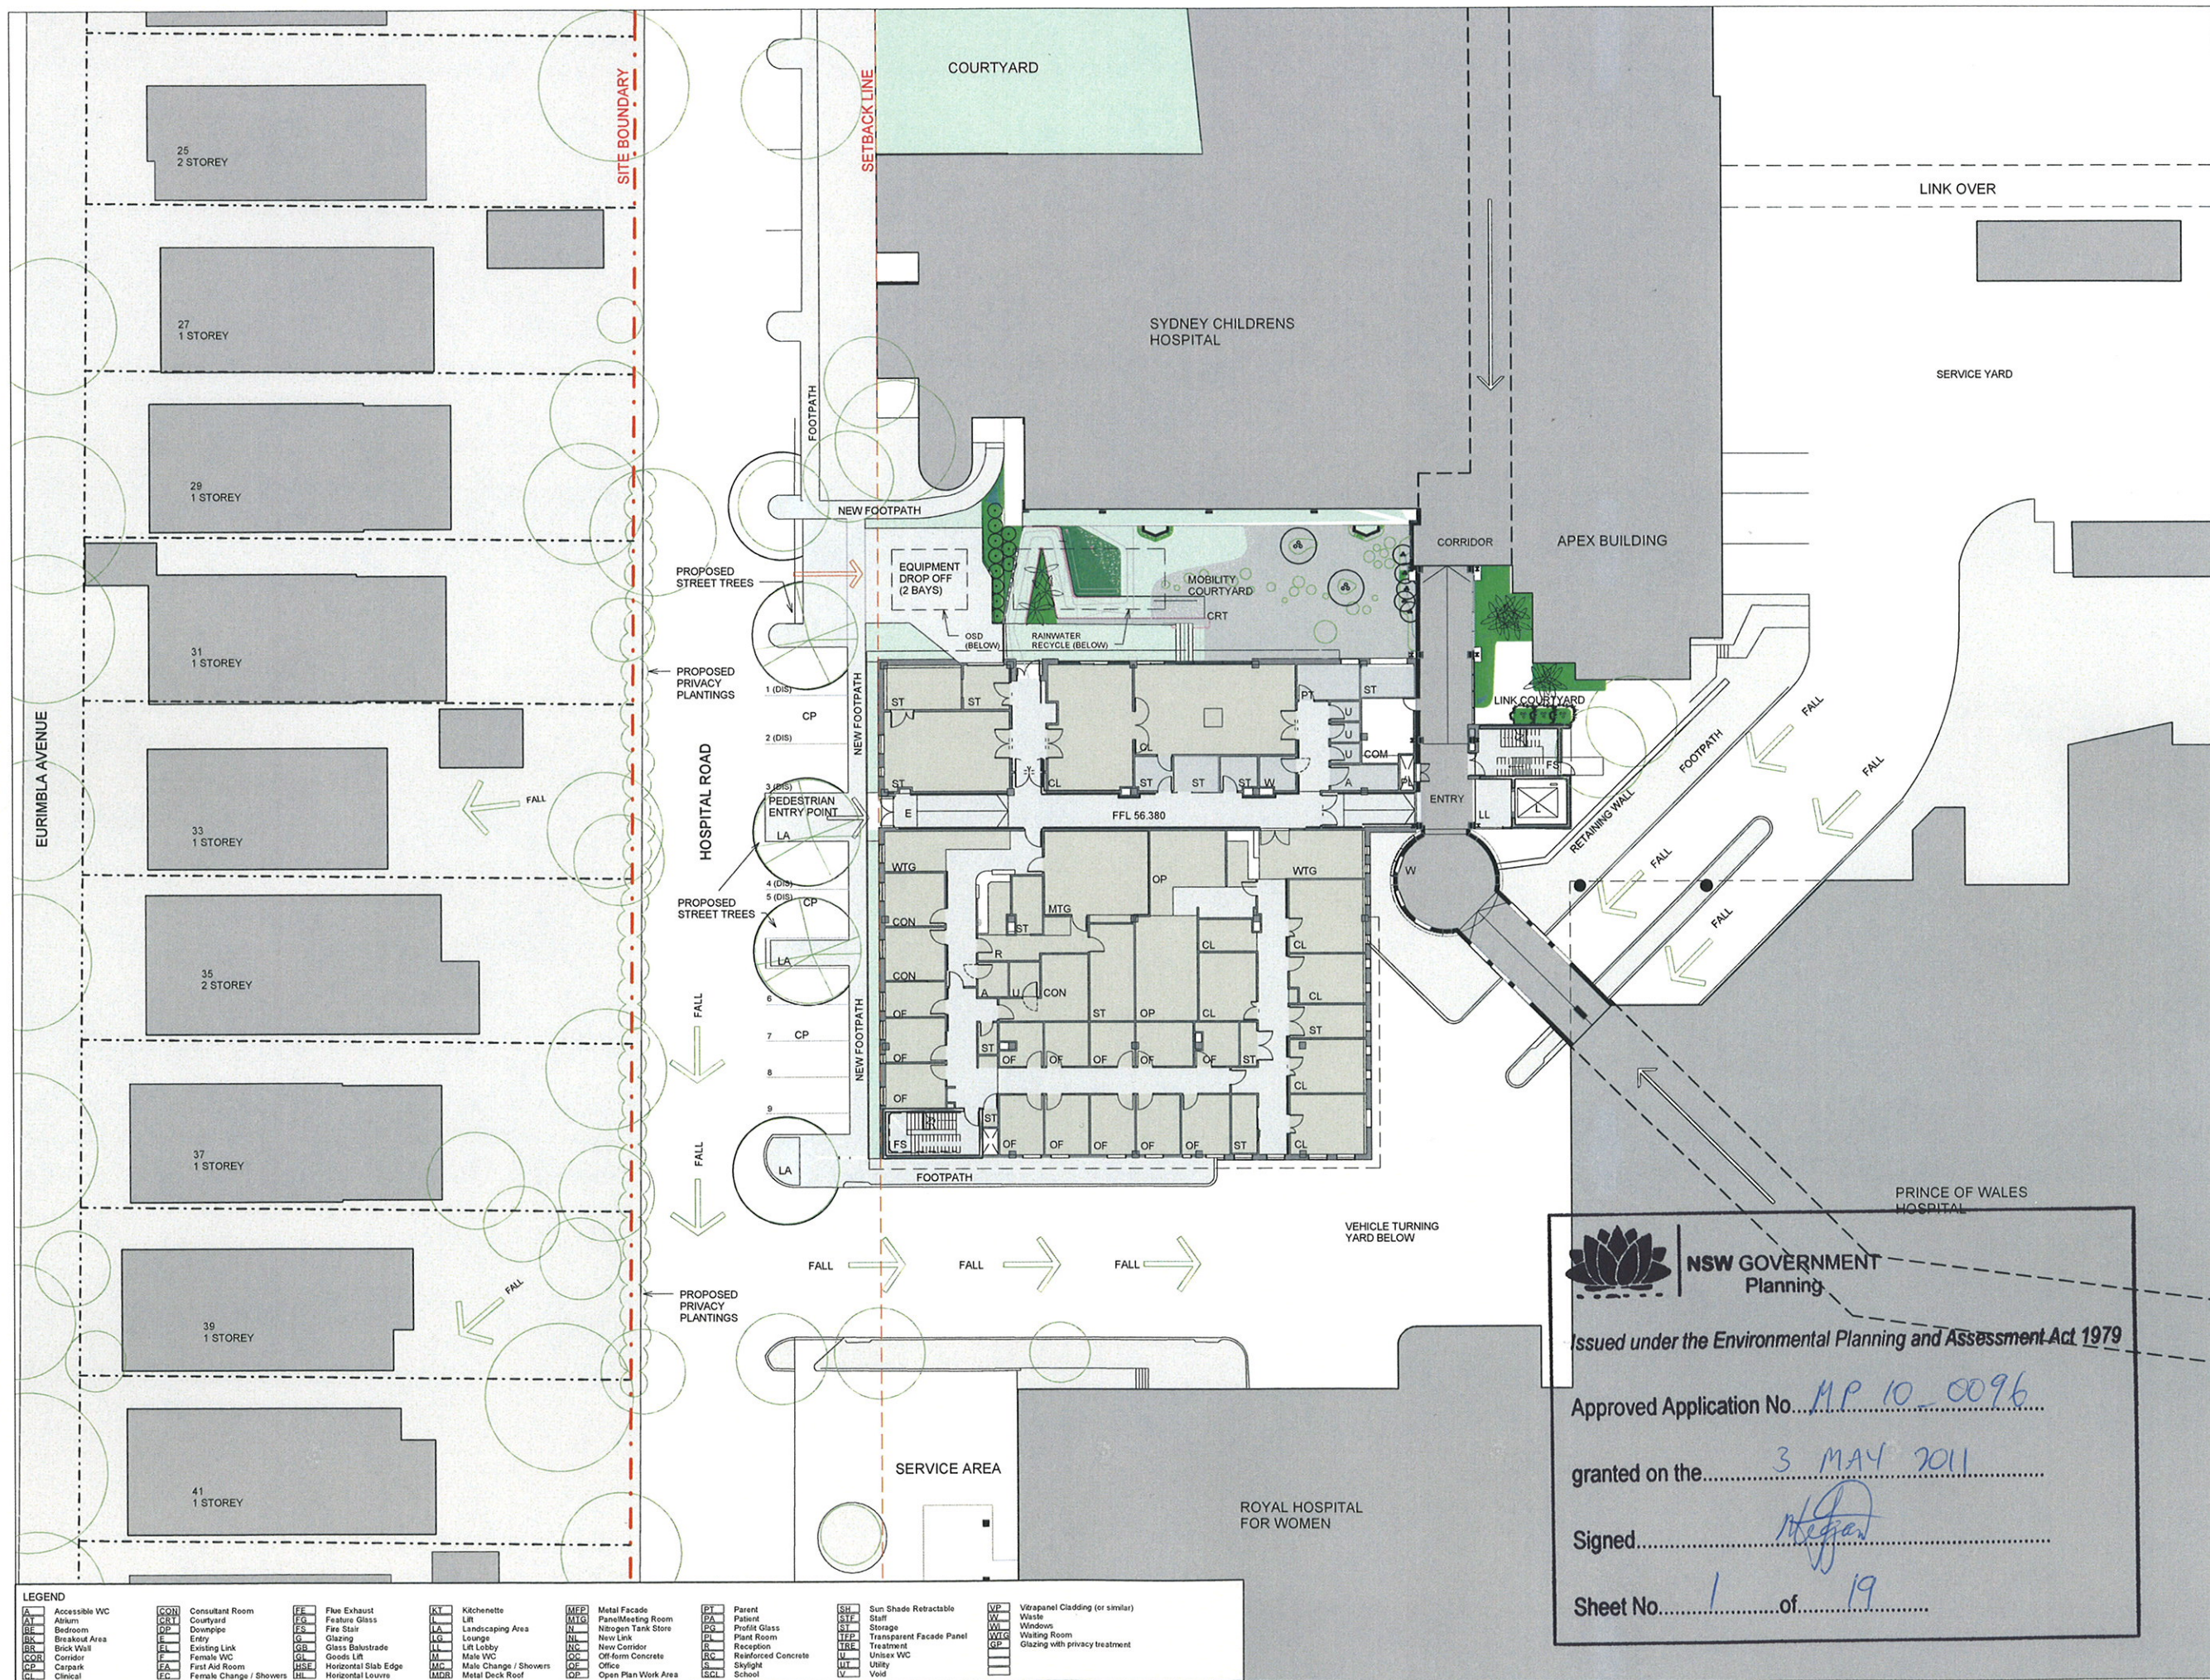


BVNArchitecture

Telephone +61 2 6297 7200
Facsimile +61 2 6297 7299
www.bvn.com.au

INTELLECTUAL PROPERTY
© BVNArchitecture. All rights reserved. This document is the property of BVNArchitecture and is not to be reproduced, stored in a retrieval system, or transmitted in any form or by any means, electronic, mechanical, photocopying, recording, or by any information storage and retrieval system, without the prior written permission of BVNArchitecture. The design and construction of the building is the responsibility of BVNArchitecture and is not to be reproduced, stored in a retrieval system, or transmitted in any form or by any means, electronic, mechanical, photocopying, recording, or by any information storage and retrieval system, without the prior written permission of BVNArchitecture.

ISSUE	DATE	FOR
1	13/09/10	50% PART 3A SUBMISSION
2	01/10/10	50% PART 3A SUBMISSION
3	07/10/10	100% PART 3A SUBMISSION
4	21/01/11	PPR SUBMISSION
5	25/01/11	PPR SUBMISSION FINAL

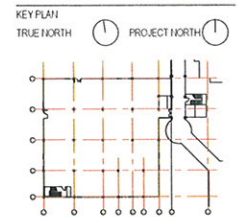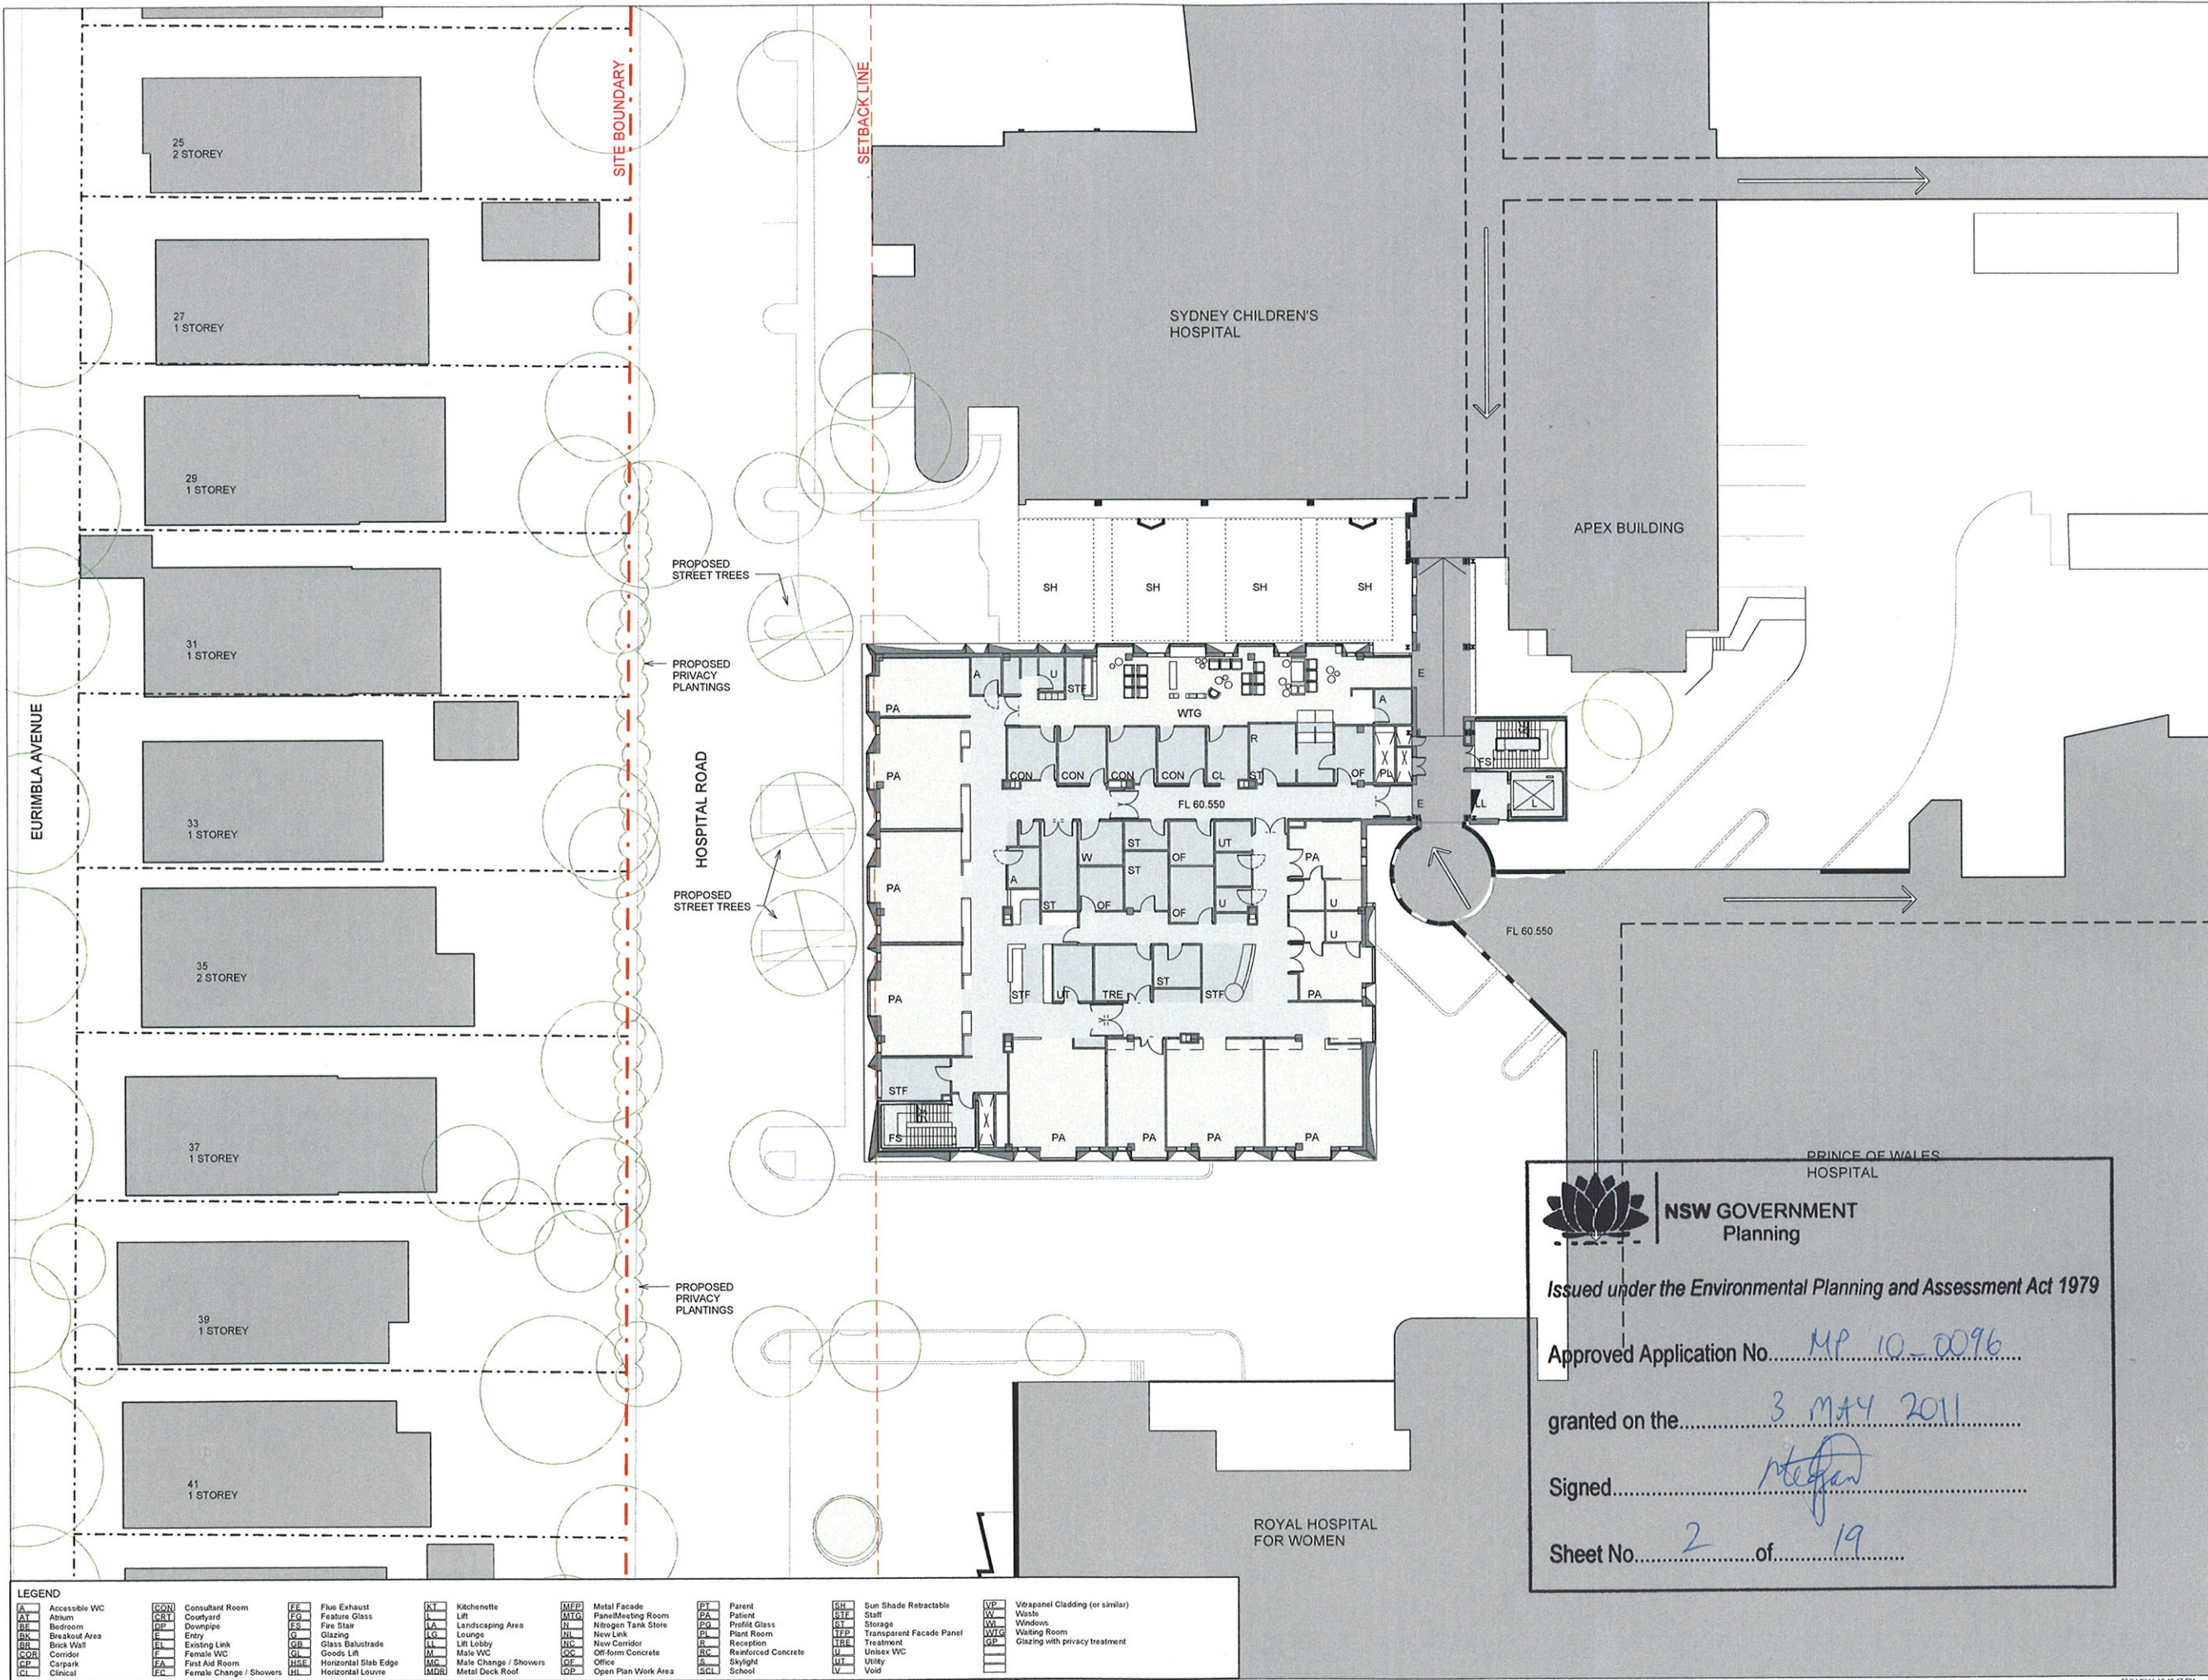

SCALE
1:200 @ A1
DO NOT SCALE

CLIENT
**HEALTH INFRASTRUCTURE
NSW HEALTH**

PROJECT
Health Infrastructure

PROJECT NUMBER
SYDNEY CHILDRENS HOSPITAL

S1006001
BUILDING
SCH CAMHS

DESIGN STAGE

DEVELOPED DESIGN
STATUS

PPR SUBMISSION
DRAWING

ARCHITECT
LEVEL 01 FLOOR PLAN

GENERAL ARRANGEMENT

DRAWING NUMBER
AR_CAMHS_DA_D01

ISSUE
05

**NSW GOVERNMENT
Planning**

Issued under the Environmental Planning and Assessment Act 1979

Approved Application No. MP 10-0096

granted on the 3 MAY 2011


Signed [Signature]

Sheet No. 2 of 19

LEGEND	CON Consultant Room	FE Flue Exhaust	KL Kitchenette	MEP Metal Facade	PT Parent Patient	SH Sun Shade Retractable	VP Vitrage Cladding (or similar)
AT Accessible WC	CT Courtyard	FG Feature Glass	LA Lift	MEG Metal Glazing	PA Patient	ST Staff	W Waste
BE Bedroom	DP Downpipe	FS Fire Stair	LG Landscaping Area	N Nitrogen Tank Store	PG Prefit Glass	STF Storage	WL Windows
BR Breakout Area	E Entry	G Glazing	LO Lounge	NL New Link	PR Plant Room	TRT Treatment	WLG Windows with privacy treatment
BU Bulk Wall	EL Existing Link	GB Glass Balustrade	LL Lift Lobby	NC New Corridor	R Reception	U Unisex WC	GP Glazing with privacy treatment
COR Corridor	F Female WC	GL Goods Lift	MC Male Change / Showers	OC Off-form Concrete	RC Reinforced Concrete	UT Utility	
CP Carpark	FA First Aid Room	HSE Horizontal Slab Edge	MDR Metal Deck Roof	OP Office	S Skylight	V Void	
CL Clinical	FC Female Change / Showers	HL Horizontal Louvre		OPW Open Plan Work Area	SCH School		

C:\Revit\SCH_CAMHS_LOCAL\amines.rvt

25/01/2011 12:42:47 PM

 





BVNArchitecture

Telephone +61 2 8297 7200
Facsimile +61 2 8297 7209
www.bvn.com.au

INTELLECTUAL PROPERTY
© 2008 BVN ARCHITECTURE. ALL RIGHTS RESERVED. NO PART OF THIS DOCUMENT MAY BE REPRODUCED OR TRANSMITTED IN ANY FORM OR BY ANY MEANS, ELECTRONIC OR MECHANICAL, WITHOUT PERMISSION IN WRITING FROM BVN ARCHITECTURE. THE INFORMATION CONTAINED HEREIN IS THE PROPERTY OF BVN ARCHITECTURE AND IS NOT TO BE USED FOR ANY OTHER PROJECT WITHOUT THE WRITTEN PERMISSION OF BVN ARCHITECTURE.

ISSUE	DATE	FOR
1	13/06/10	50% PART 3A SUBMISSION
2	01/10/10	90% PART 3A SUBMISSION
3	07/10/10	100% PART 3A SUBMISSION
4	24/01/11	PPR SUBMISSION
5	25/01/11	PPR SUBMISSION FINAL

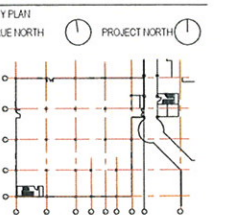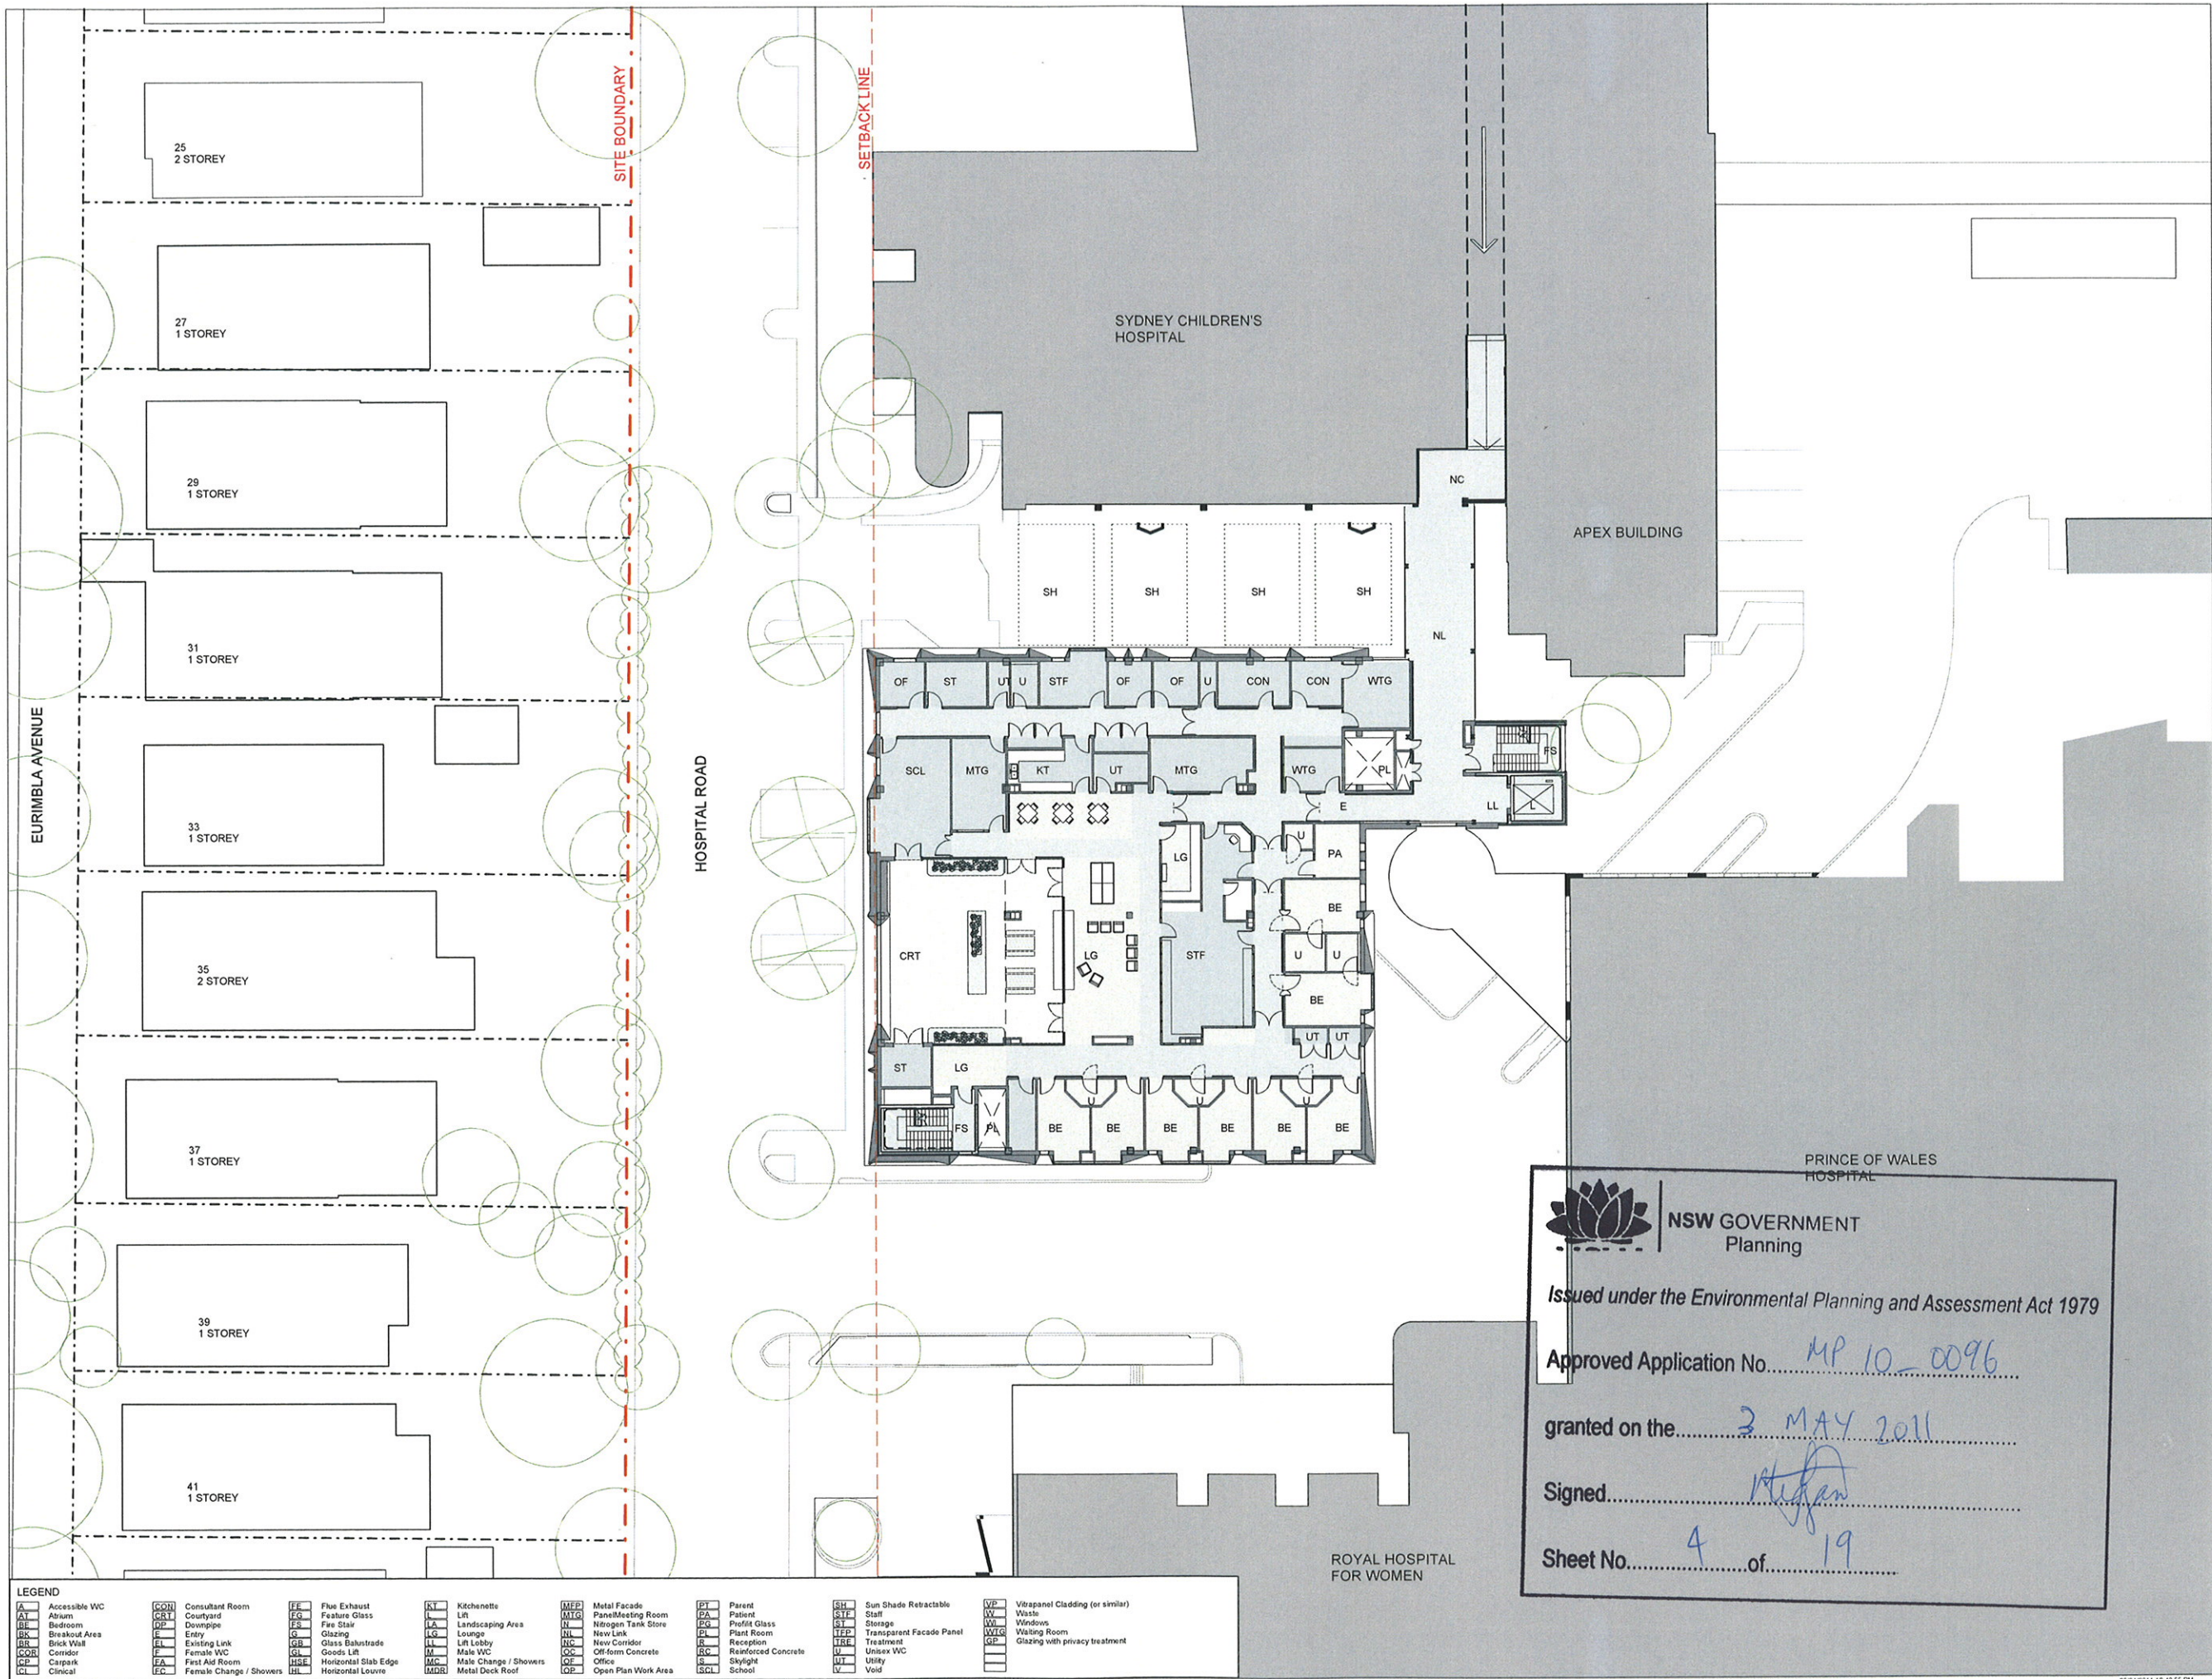

SCALE
1:200 @ A1
DO NOT SCALE

HEALTH INFRASTRUCTURE
NSW HEALTH

Health Infrastructure
PROJECT

SYDNEY CHILDRENS HOSPITAL
PROJECT NUMBER

S1006001
BUILDING
SCH CAMHS

DESIGN STAGE

DEVELOPED DESIGN
STATUS

PPR SUBMISSION
DRAWING

ARCHITECT
LEVEL 03 FLOOR PLAN

GENERAL ARRANGEMENT

DRAWING NUMBER
AR_CAMHS_DA_D 03

ISSUE
05

NSW GOVERNMENT Planning

Issued under the Environmental Planning and Assessment Act 1979

Approved Application No. MP 10-0096

granted on the 3 MAY 2011

Signed [Signature]


Sheet No. 4 of 19

LEGEND	CON Consultant Room	FE Flue Exhaust	KT Kitchenette	MTG Meeting Room	ST Staff	VP Vitrapanel Cladding (or similar)
AT Accessible WC	CR Courtyard	FG Feature Glass	LA Landscaping Area	MTG Meeting Room	ST Staff	W Waste
BE Bedroom	DP Downpipe	FS Fire Stair	LG Lounge	N Nitrogen Tank Store	ST Staff	WTG Waiting Room
BR Breakout Area	E Entry	G Glazing	LG Lounge	NL New Link	ST Staff	WTG Waiting Room
BS Back Wall	EL Existing Link	GL Glass Balustrade	LG Lounge	NC New Corridor	ST Staff	WTG Waiting Room
COR Corridor	F Female WC	GL Goods Lift	LG Lounge	OC Off-form Concrete	ST Staff	WTG Waiting Room
COR Corridor	FA First Aid Room	GL Goods Lift	LG Lounge	OC Office	ST Staff	WTG Waiting Room
CP Carpark	FC Female Change / Showers	GL Goods Lift	LG Lounge	OC Open Plan Work Area	ST Staff	WTG Waiting Room
CL Clinical	FC Female Change / Showers	GL Goods Lift	LG Lounge	OC Open Plan Work Area	ST Staff	WTG Waiting Room

C:\Rev6SCH_CAMHS_LOCAL\smiles.rvt

25/01/2011 12:42:55 PM

ISSUE	DATE	FOR
1	13/09/10	50% PART 3A SUBMISSION
2	01/10/10	50% PART 3A SUBMISSION
3	07/10/10	100% PART 3A SUBMISSION
4	21/01/11	PPR SUBMISSION
5	25/01/11	PPR SUBMISSION FINAL

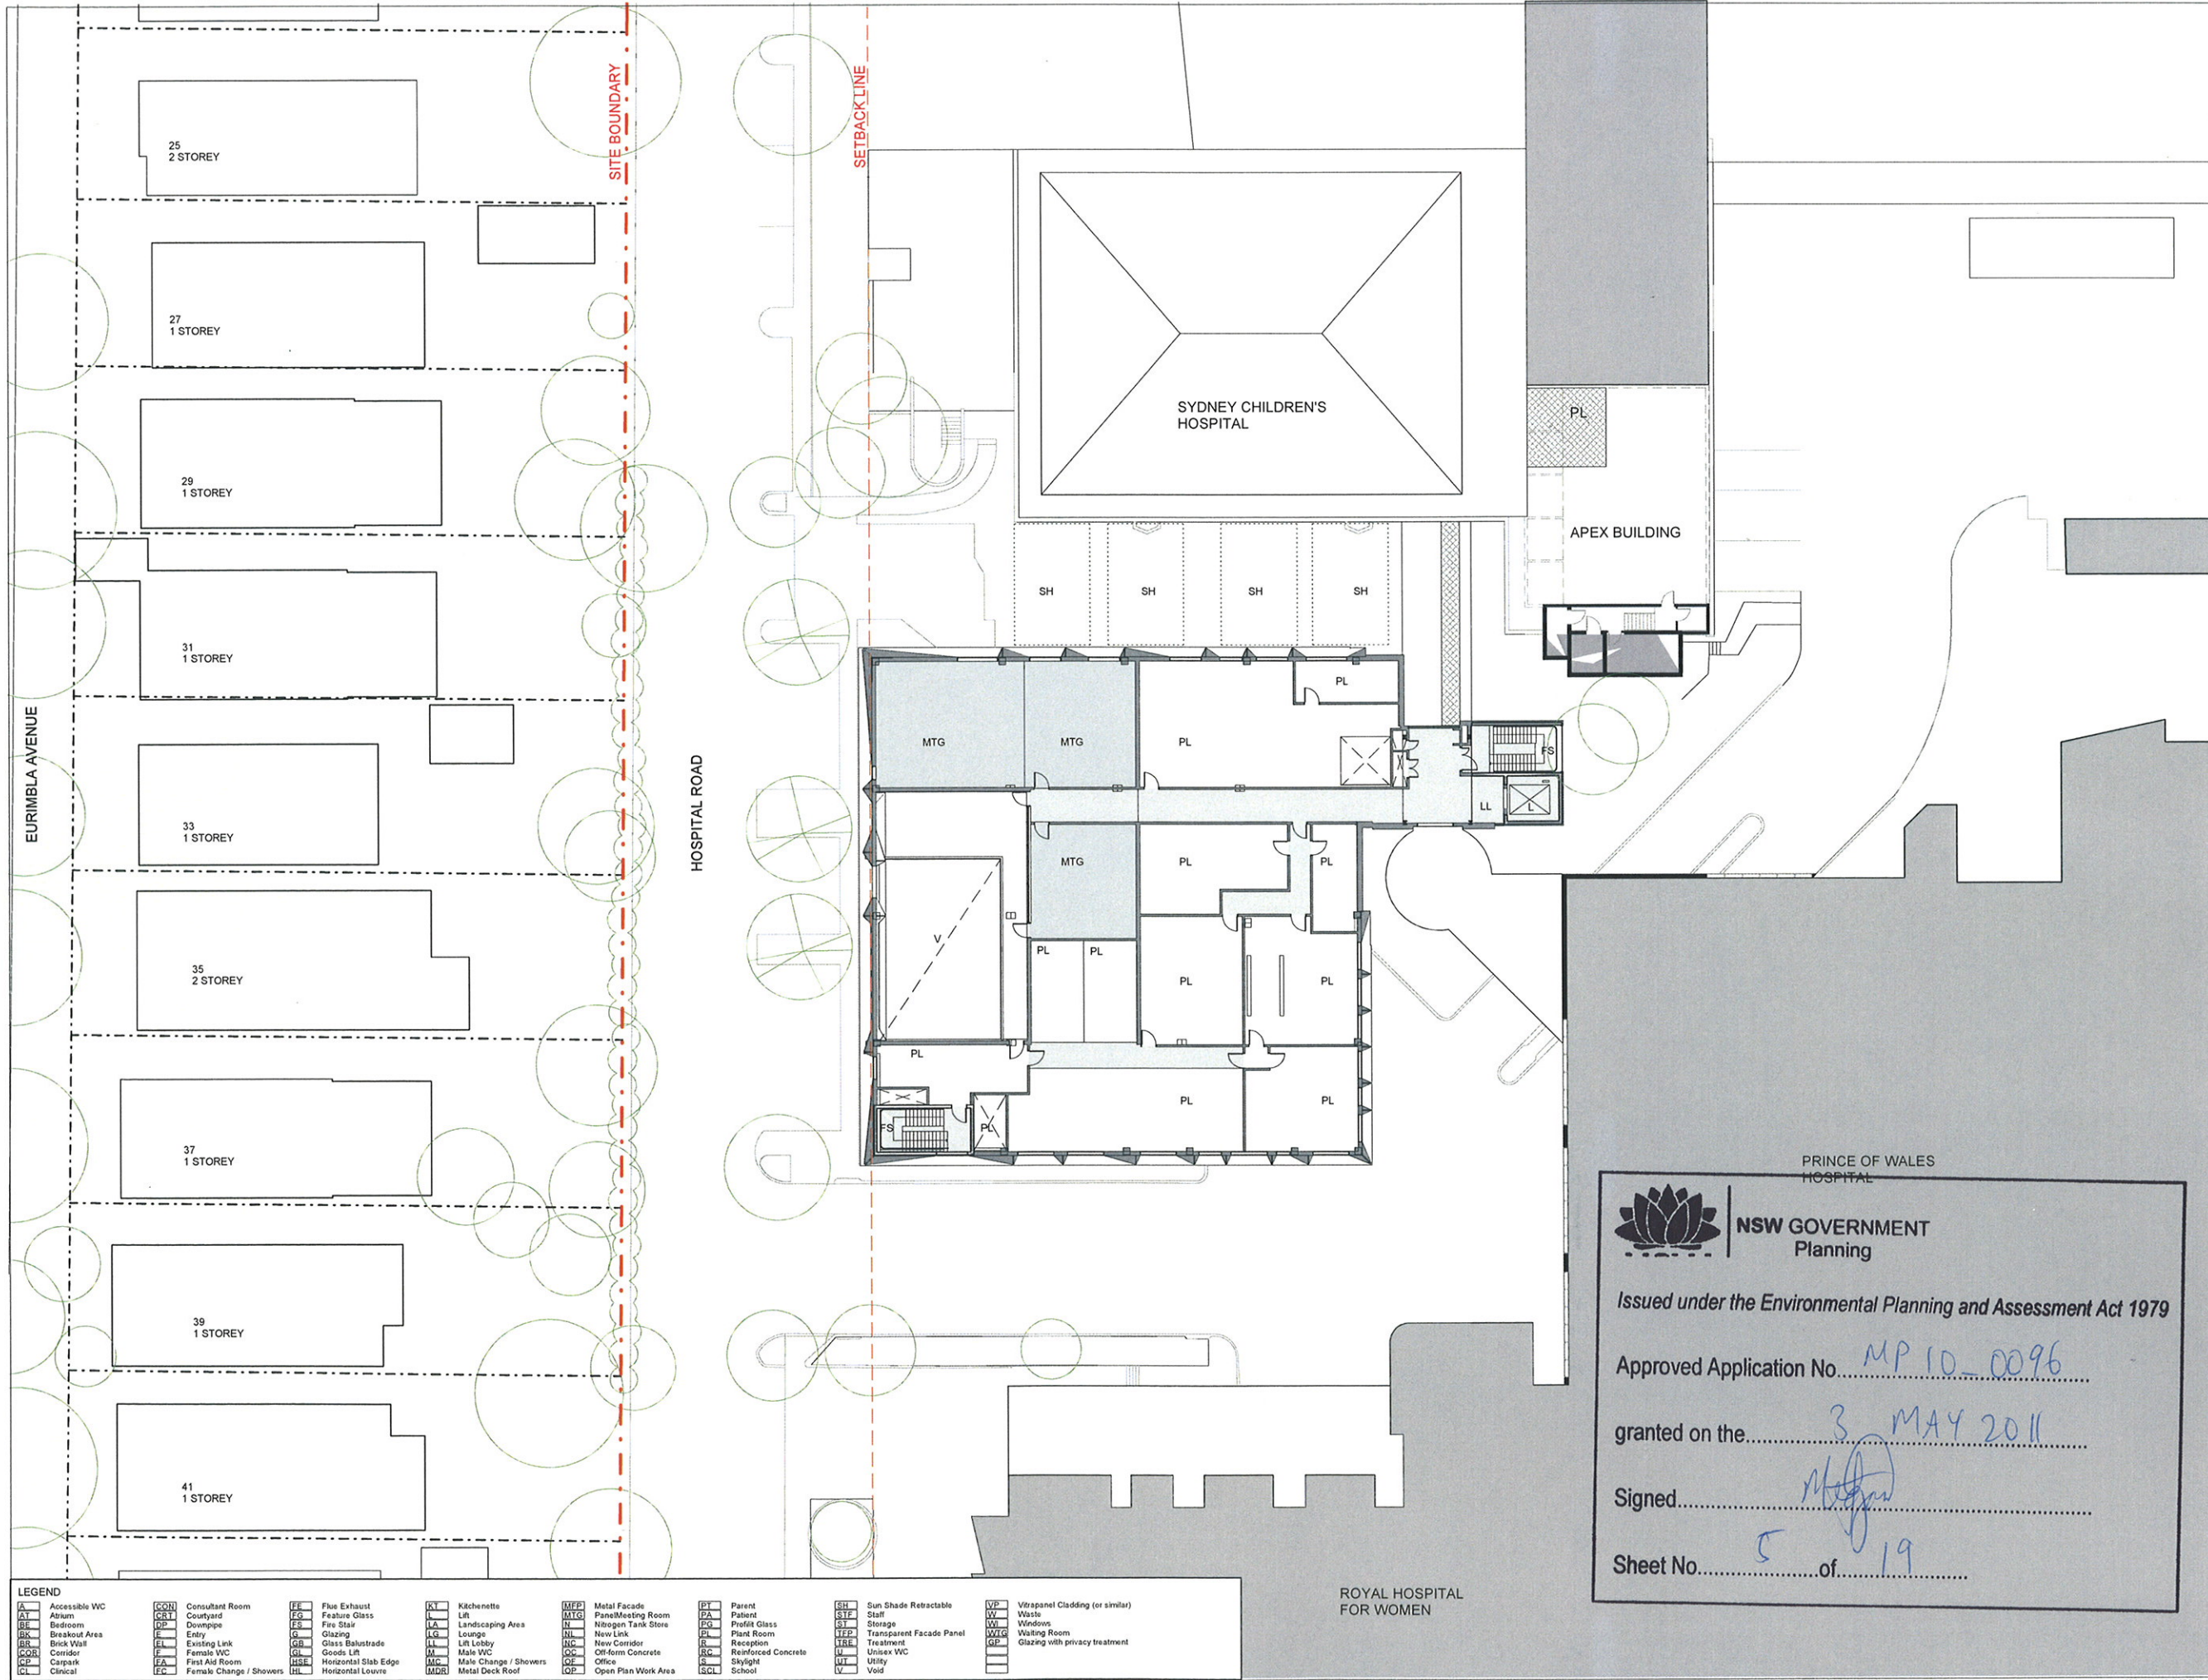

PRINCE OF WALES HOSPITAL

NSW GOVERNMENT Planning


Issued under the Environmental Planning and Assessment Act 1979

Approved Application No. MP 10-0096

granted on the 3 MAY 2011

Signed [Signature]

Sheet No. 5 of 19

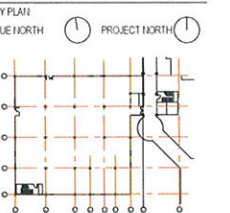

SCALE
1:200 @ A1
DO NOT SCALE

HEALTH INFRASTRUCTURE
NSW HEALTH

Health Infrastructure
PROJECT

SYDNEY CHILDRENS HOSPITAL
PROJECT NUMBER

S1006001
BUILDING
SCH CAMHS

DESIGN STAGE

DEVELOPED DESIGN
STATUS

PPR SUBMISSION
DRAWING

ARCHITECT
LEVEL 04 FLOOR PLAN

GENERAL ARRANGEMENT

DRAWING NUMBER
AR_CAMHS_DA_D04

ISSUE
05

LEGEND

AT Accessible WC	CR Consultant Room	FE Flue Exhaust	KL Kitchenette	MP Metal Facade	PT Patient	SH Sun Shade Retractable	VP Vitropanel Cladding (or similar)
BT Bedroom	CT Courtyard	FG Feature Glass	LA Lift	MTG Meeting Room	PA Patient	ST Staff	W Waste
BR Breakout Area	DP Downpipe	FS Fire Stair	LA Landscaping Area	NT Nitrogen Tank Store	PG Profit Glass	ST Storage	WV Windows
BR Brick Wall	E Entry	G Glazing	LG Lounge	NL New Link	PL Plant Room	TFP Transparent Facade Panel	WV Waiting Room
COR Corridor	EL Existing Link	GB Glass Balustrade	LL Lift Lobby	NC New Corridor	RC Reception	TBE Treatment	WV Glazing with privacy treatment
CP Carpark	F Female WC	GL Goods Lift	ML Male WC	OC Off-form Concrete	RC Reinforced Concrete	U Unisex WC	
CL Clinical	FA First Aid Room	HL Horizontal Slab Edge	MC Male Change / Showers	OP Office	SCL Skylight	V Void	
	FA Female Change / Showers	HL Horizontal Louvre	MDR Metal Deck Roof	OP Open Plan Work Area			




BVNArchitecture

Telephone +61 2 8297 7200
Facsimile +61 2 8297 7299
www.bvn.com.au

INTELLECTUAL PROPERTY
© COPYRIGHT BVN ARCHITECTURE. ALL RIGHTS RESERVED.
THIS DOCUMENT IS THE PROPERTY OF BVN ARCHITECTURE. IT IS TO BE USED ONLY FOR THE PROJECT AND SITE SPECIFICALLY IDENTIFIED IN THE TITLE BLOCK. NO PART OF THIS DOCUMENT IS TO BE REPRODUCED OR TRANSMITTED IN ANY FORM OR BY ANY MEANS, ELECTRONIC OR MECHANICAL, INCLUDING PHOTOCOPYING, RECORDING, OR BY ANY INFORMATION STORAGE AND RETRIEVAL SYSTEM, WITHOUT THE WRITTEN PERMISSION OF BVN ARCHITECTURE. ANY UNAUTHORIZED REPRODUCTION OR TRANSMISSION OF THIS DOCUMENT IS A BREACH OF THE COPYRIGHT ACT 1968 AND MAY BE PROSECUTED.
THIS DOCUMENT IS NOT TO BE USED FOR ANY OTHER PROJECT OR SITE WITHOUT THE WRITTEN PERMISSION OF BVN ARCHITECTURE. ANY UNAUTHORIZED REPRODUCTION OR TRANSMISSION OF THIS DOCUMENT IS A BREACH OF THE COPYRIGHT ACT 1968 AND MAY BE PROSECUTED.

ISSUE	DATE	FOR
1	13/09/10	50% PART 3A SUBMISSION
2	01/10/10	90% PART 3A SUBMISSION
3	07/10/10	100% PART 3A SUBMISSION
4	21/01/11	PPR SUBMISSION
5	25/01/11	PPR SUBMISSION FINAL

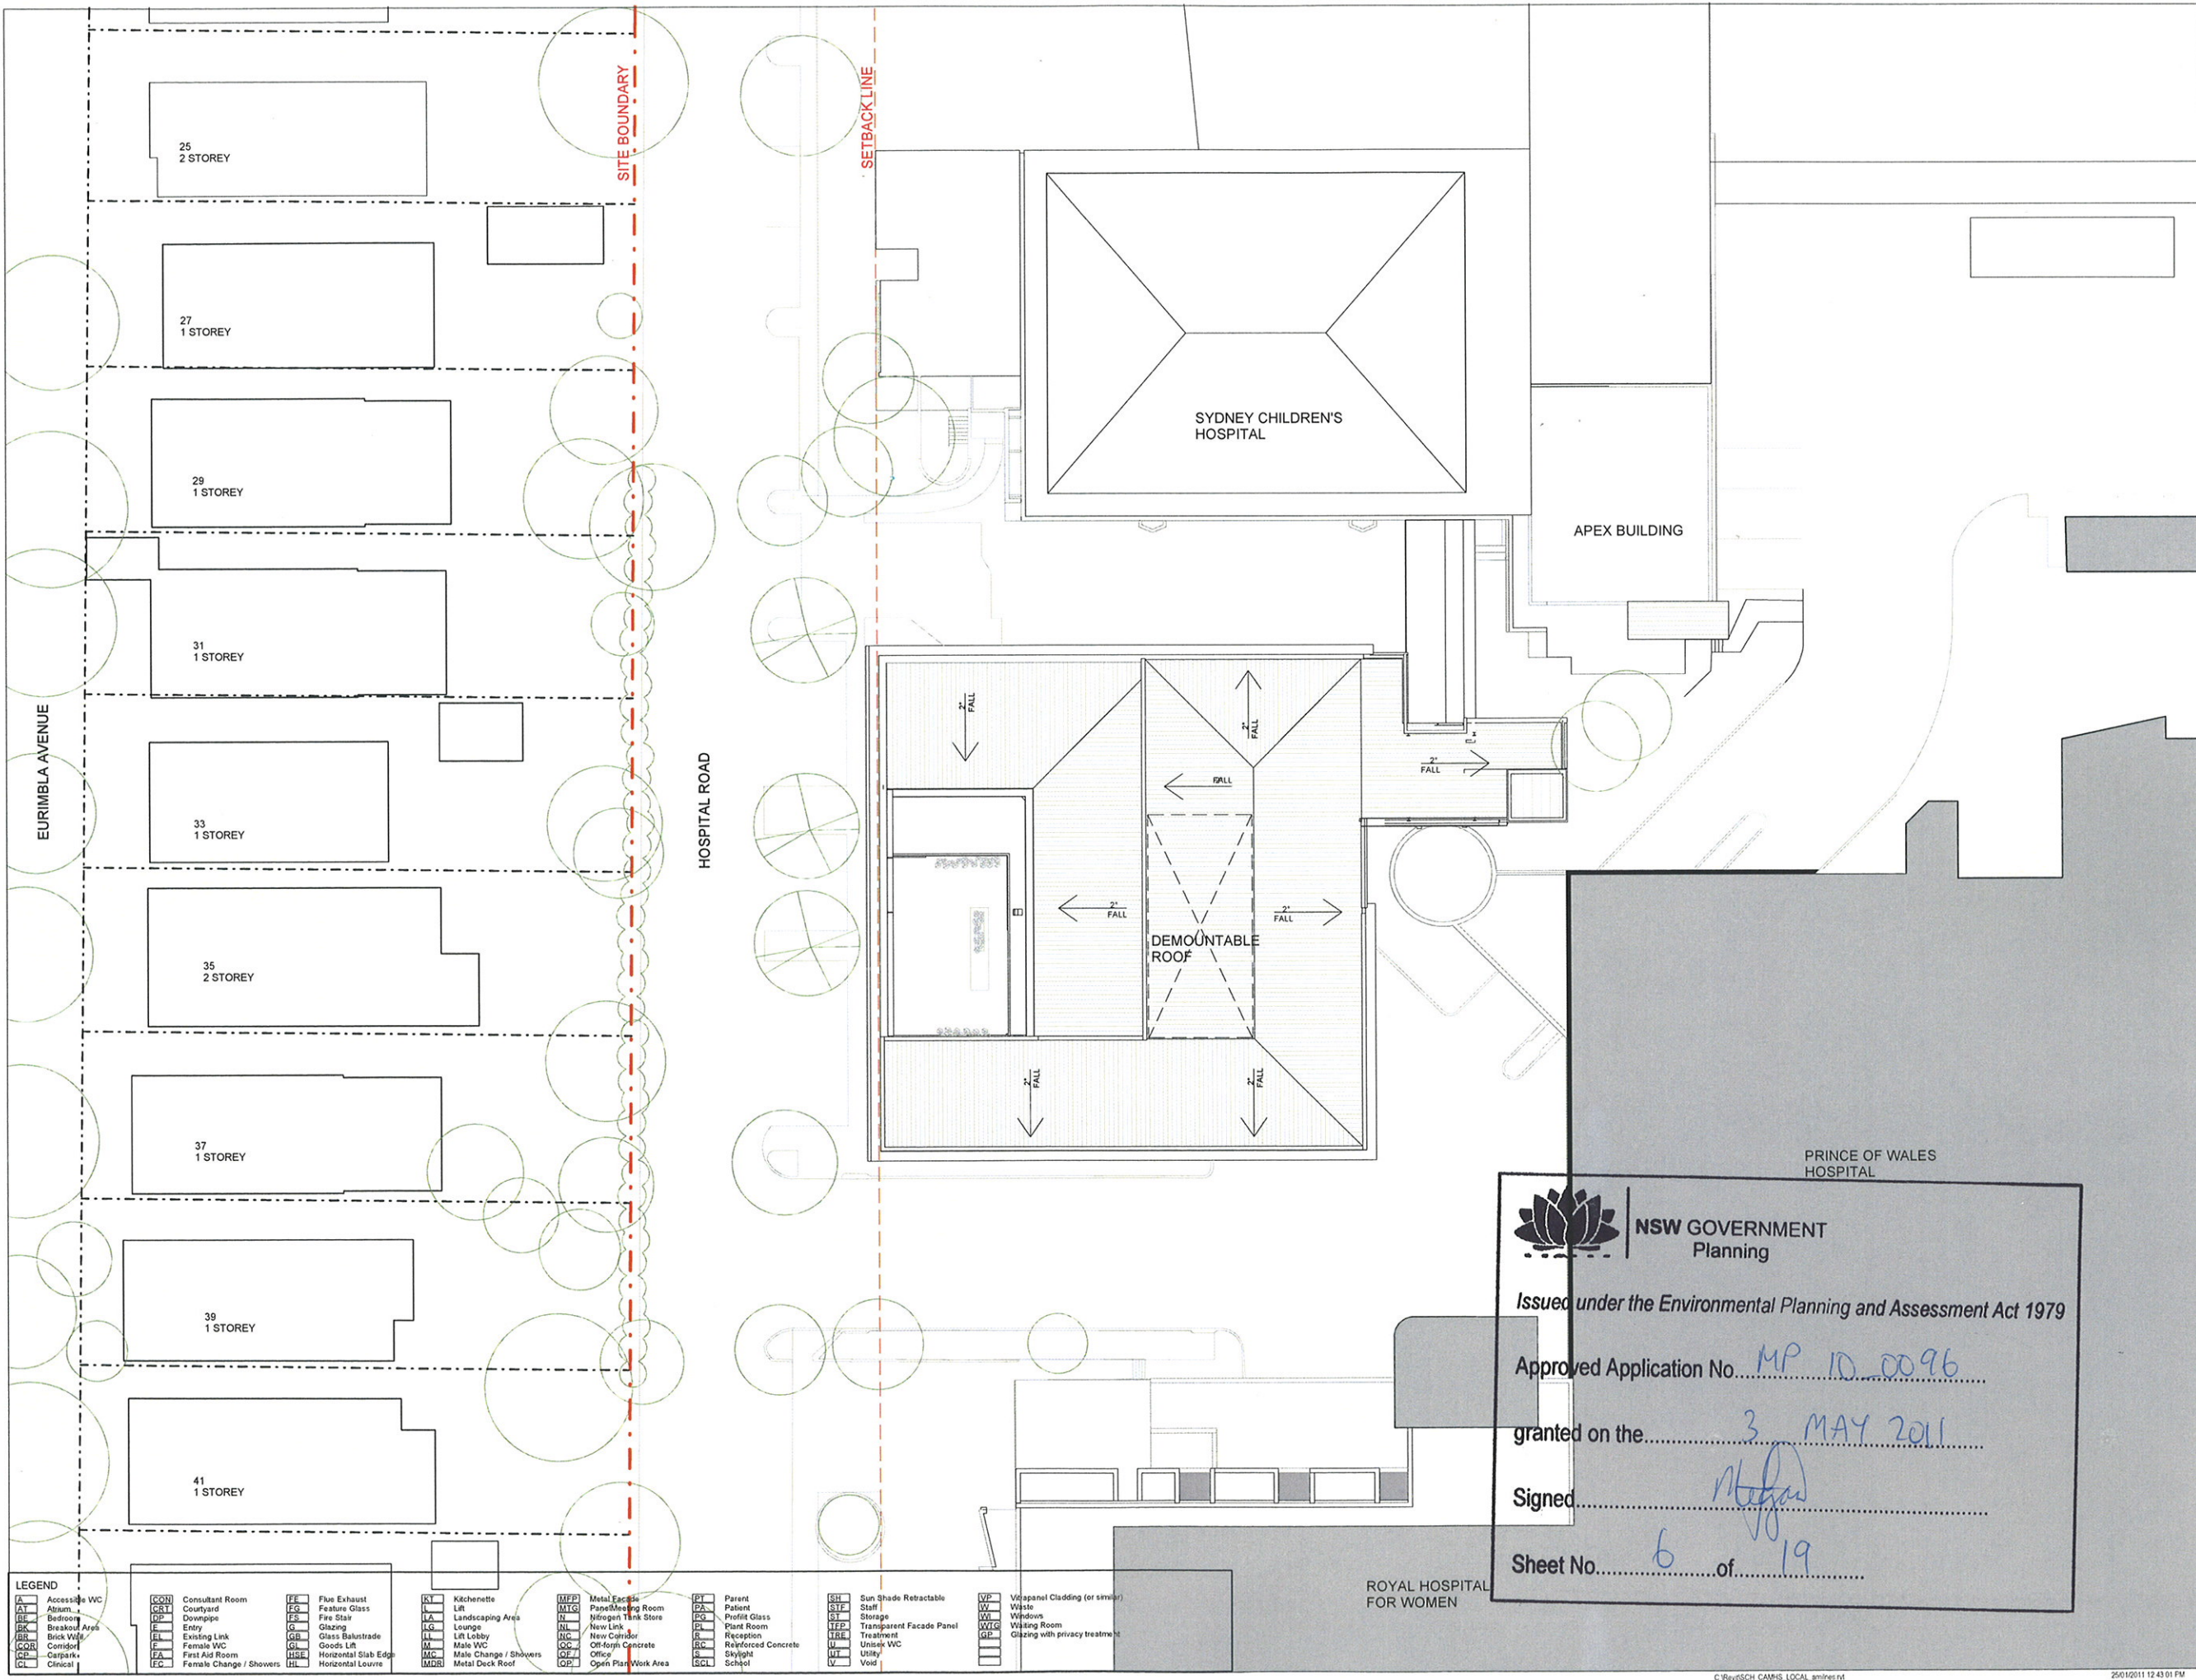

LEGEND			
Access to WC	Consultant Room	Flue Exhaust	Kitchenette
Adm.	Courtyard	Feature Glass	Lift
Bedroom	Downpipe	Fire Stair	Landscaping Area
Breakout Area	Entry	Glazing	Lounge
Brick Wall	Existing Link	Glass Balustrade	Lift Lobby
Carport	Female WC	Goods Lift	Male WC
Clinical	First Aid Room	Horizontal Slab Edge	Male Change / Showers
	Female Change / Showers	Horizontal Louvre	Metal Deck Roof
			Metal Facade
			Panel Meeting Room
			New Link
			New Canopy
			Off-form Concrete
			Office
			Open Plan Work Area
			Parent
			Patient
			Plant Room
			Reception
			Reinforced Concrete
			Skylight
			School
			Sun Shade Retractable
			Staff
			Storage
			Transparent Facade Panel
			Treatment
			Unisex WC
			Utility
			Void
			Visapanel Cladding (or similar)
			White
			Windows
			Waiting Room
			Glazing with privacy treatment

NSW GOVERNMENT Planning


Issued under the Environmental Planning and Assessment Act 1979

Approved Application No. MP 10 0096

granted on the 3 MAY 2011

Signed [Signature]

Sheet No. 6 of 19

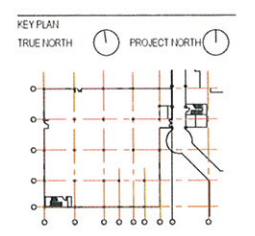

SCALE
1:200 @ A1
DO NOT SCALE

CLIENT
HEALTH INFRASTRUCTURE NSW HEALTH

Health Infrastructure
PROJECT

SYDNEY CHILDRENS HOSPITAL
PROJECT NUMBER

S1006001
BUILDING
SCH CAMHS

DESIGN STAGE

DEVELOPED DESIGN
STATUS

PPR SUBMISSION
DRAWING

ARCHITECT
LEVEL 05 ROOF PLAN

GENERAL ARRANGEMENT

DRAWING NUMBER	ISSUE
AR_CAMHS_DA_D05	05





BVNArchitecture

Telephone +61 2 8297 7200
Facsimile +61 2 8297 7209
www.bvn.com.au

INTELLECTUAL PROPERTY
This document and its contents are the property of BVN Architecture Pty Ltd. It is to be used for the purposes of the project for which it was prepared. It is not to be reproduced, stored in a retrieval system, or transmitted in any form or by any means, electronic, mechanical, photocopying, recording, or by any information storage or retrieval system, without the prior written permission of BVN Architecture Pty Ltd.

ISSUE	DATE	FOR
1	13/09/10	50% PART 3A SUBMISSION
2	01/10/10	90% PART 3A SUBMISSION
3	07/10/10	100% PART 3A SUBMISSION
4	21/01/11	PPR SUBMISSION
5	25/01/11	PPR SUBMISSION FINAL

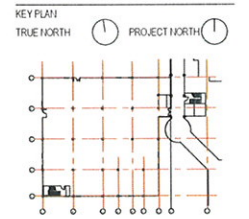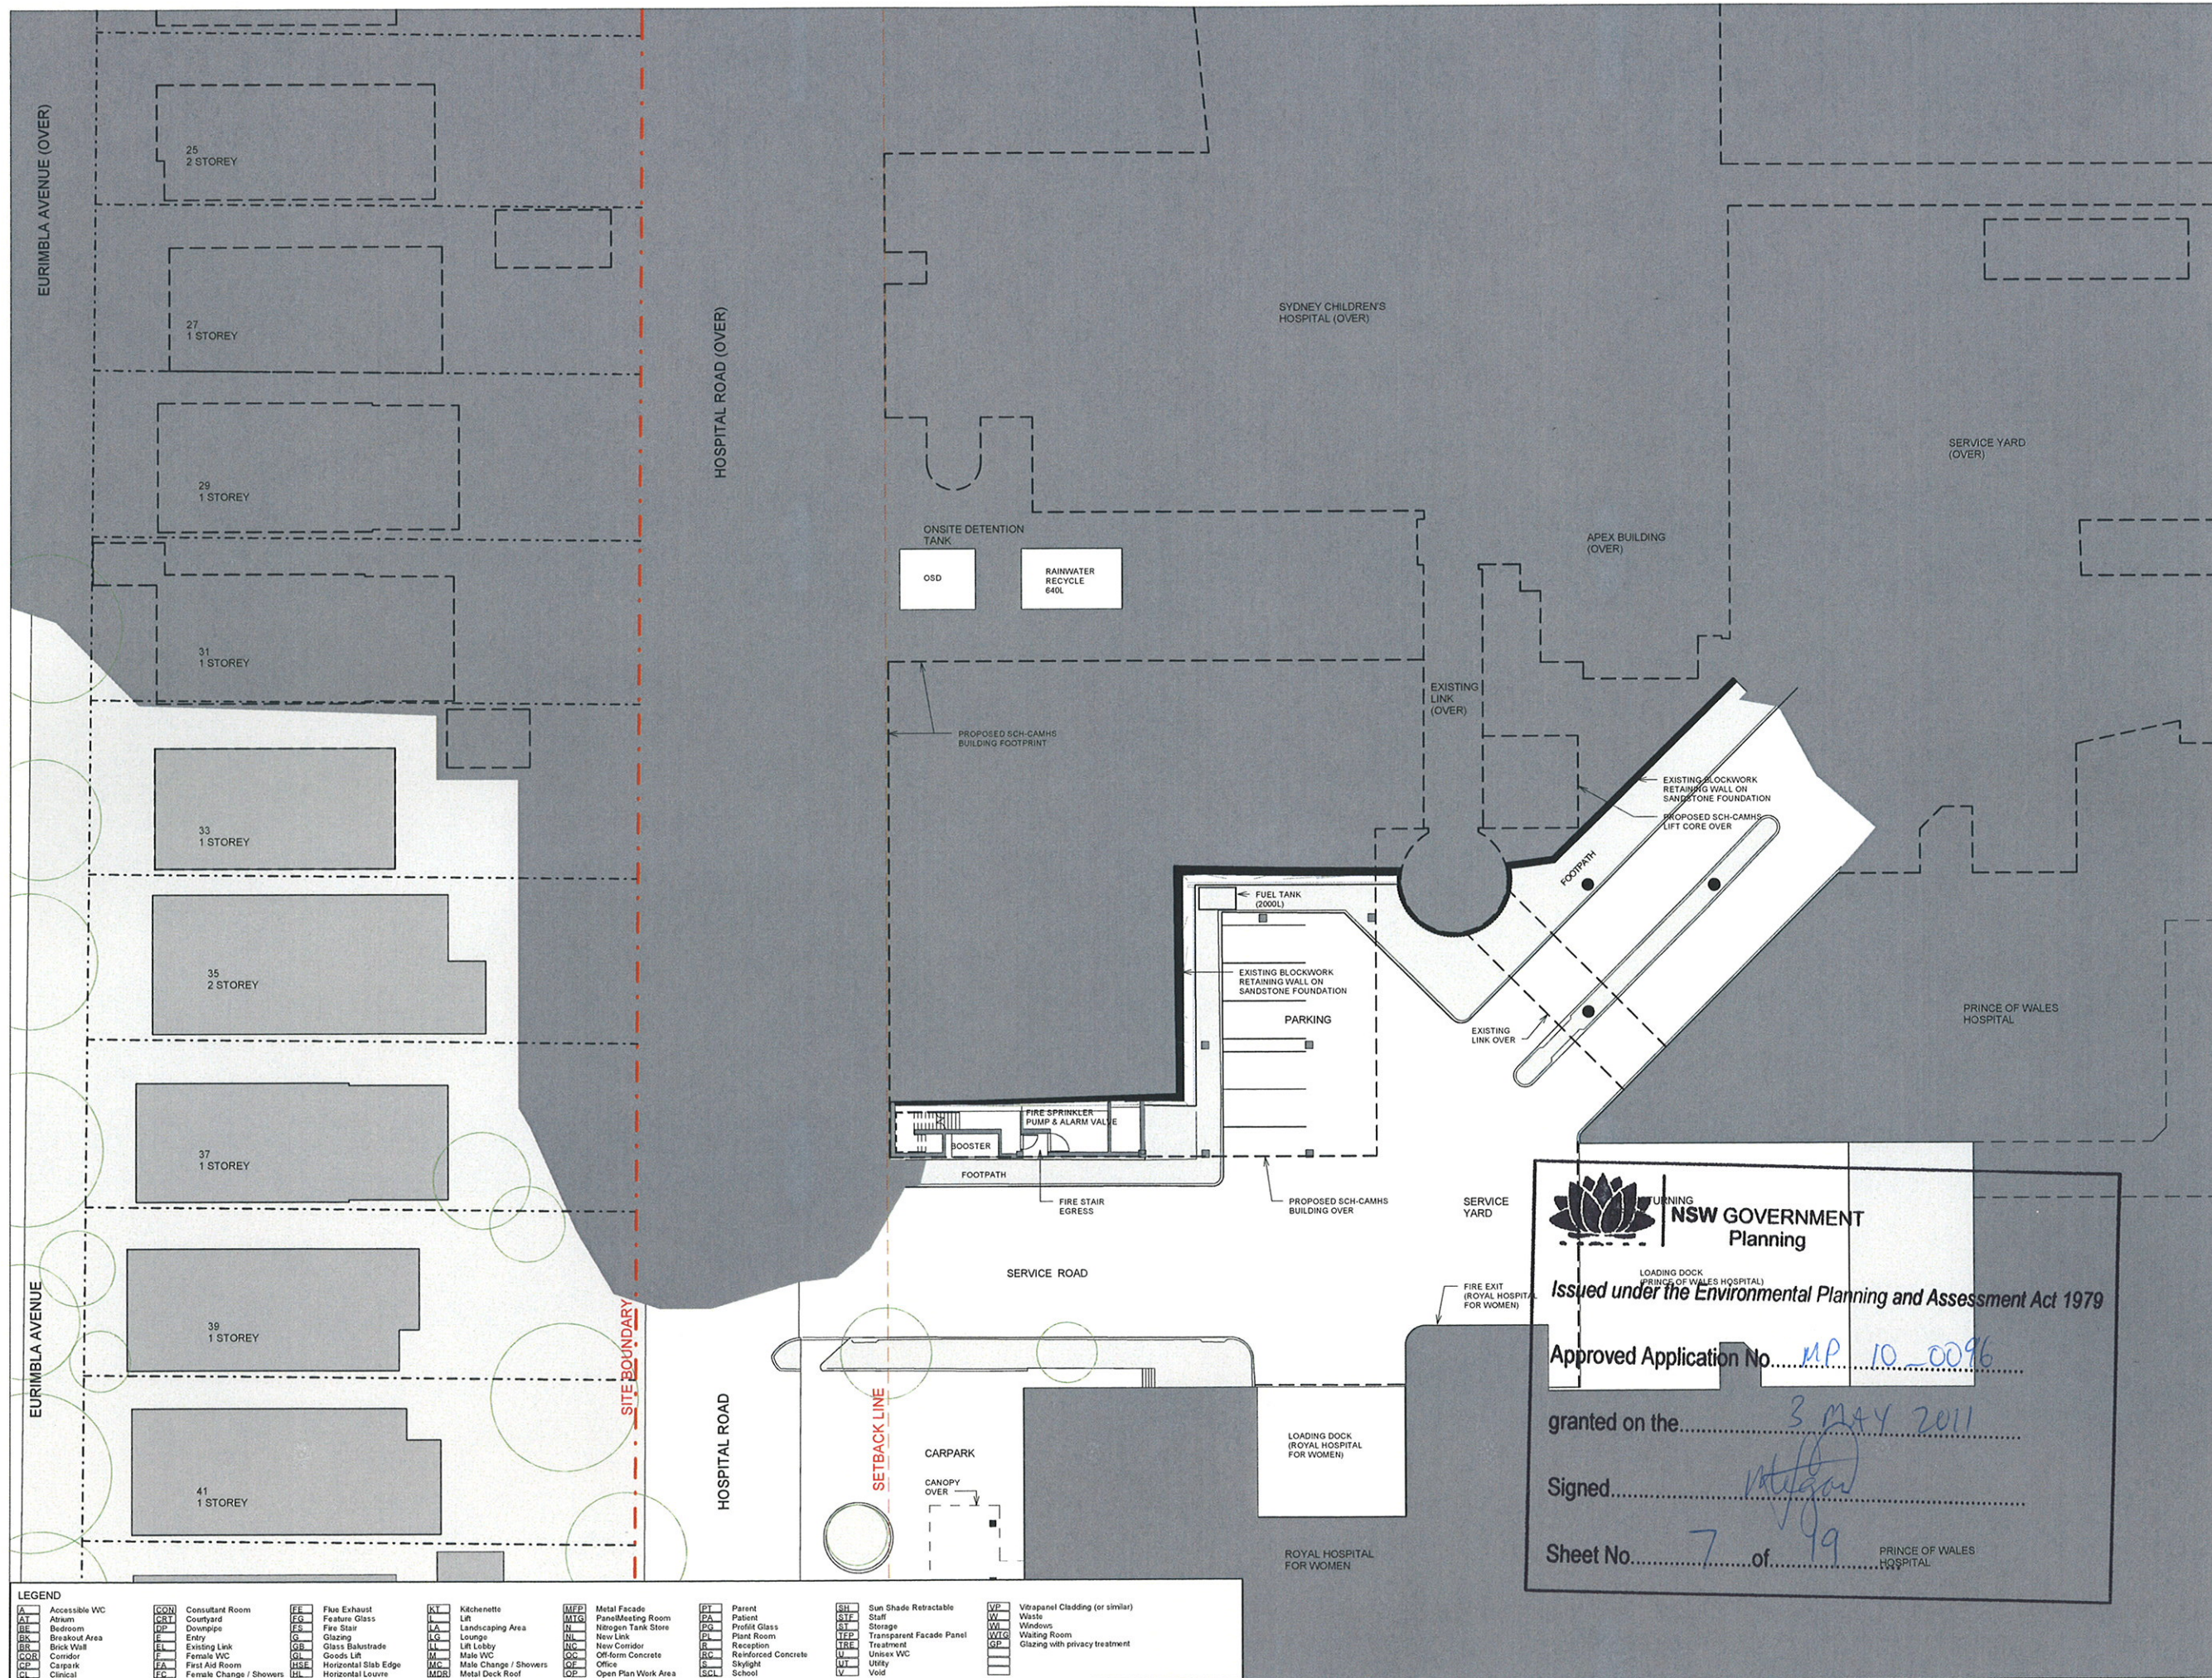

SCALE
1:200 @ A1
DO NOT SCALE

CLIENT
**HEALTH INFRASTRUCTURE
NSW HEALTH**

PROJECT
Health Infrastructure

PROJECT NUMBER
SYDNEY CHILDRENS HOSPITAL

BUILDING
SCH CAMHS

DESIGN STAGE
DEVELOPED DESIGN

STATUS
PPR SUBMISSION

DRAWING
ARCHITECT



**LEVEL B1 BASEMENT
FLOOR PLAN**

GENERAL ARRANGMENT

DRAWING NUMBER
AR_CAMHS_DA_D B1

ISSUE
05

ISSUE	DATE	FOR
1	13/09/10	50% PART 3A SUBMISSION
2	01/10/10	50% PART 3A SUBMISSION
3	07/10/10	100% PART 3A SUBMISSION
4	21/01/11	PPR SUBMISSION
5	25/01/11	PPR SUBMISSION FINAL

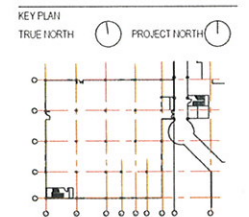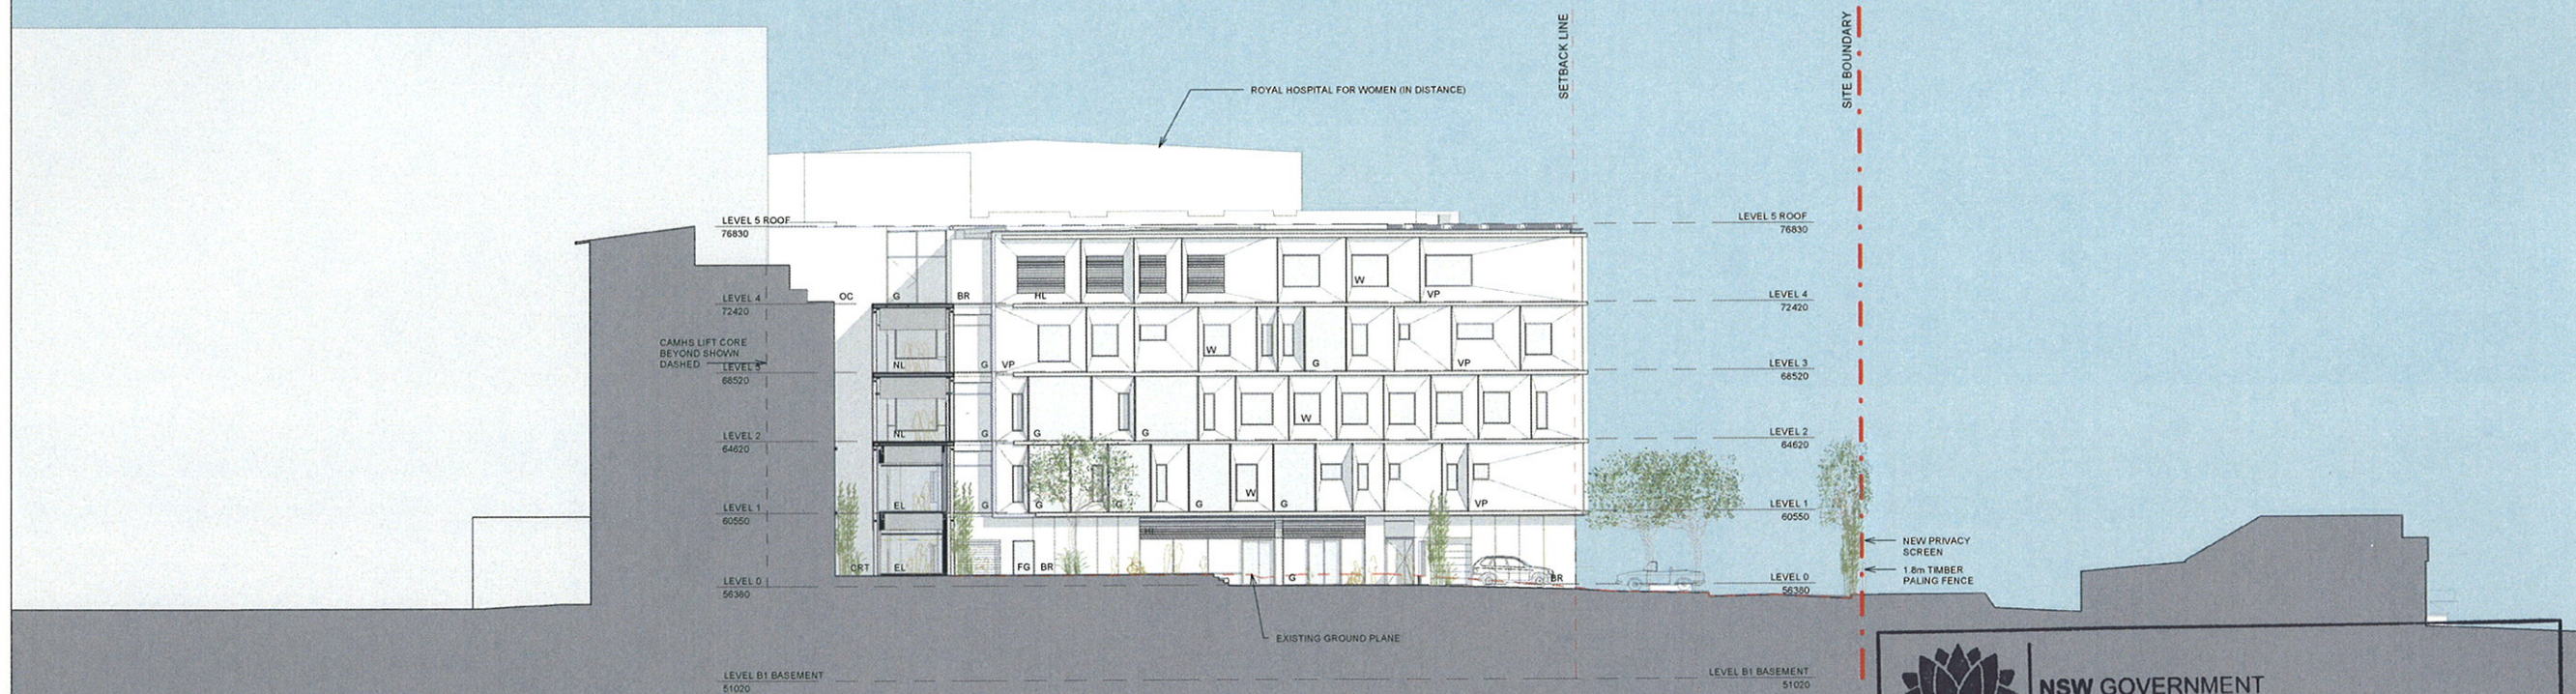

SCALE
1:200 @ A1 DO NOT SCALE

CLIENT
**HEALTH INFRASTRUCTURE
NSW HEALTH**

PROJECT
Health Infrastructure

PROJECT NUMBER
SYDNEY CHILDRENS HOSPITAL

BUILDING
S1008001

DESIGN STAGE
SCH CAMHS

DEVELOPED DESIGN
STATUS

PPR SUBMISSION
DRAWING

ARCHITECT
NORTH ELEVATION

DRAWING NUMBER
AR_CAMHS_DA_E 01

ISSUE
05

LEGEND

A Accessible WC	CON Consultant Room	FE Flue Exhaust	KT Kitchenette	MFP Metal Facade	PT Patient	SU Sun Shade Retractable	VP Vitrapanel Cladding (or similar)
AT Atrium	CCT Courtyard	FG Feature Glass	LN Lift	MTG Meeting Room	PA Patient	ST Staff	W Waste
BE Bedroom	DP Downpipe	FS Fire Stair	LA Landscaping Area	N Nitrogen Tank Store	PG Profit Glass	SI Storage	WW Windows
BR Breakout Area	E Entry	G Glazing	LG Lounge	NS New Corridor	PL Plant Room	TFP Transparent Facade Panel	WLG Waiting Room
BR Brick Wall	EL Existing Link	GL Glass Balustrade	LL Lift Lobby	OC Off-form Concrete	R Reception	TRE Treatment	WLG Glazing with privacy treatment
COR Corridor	F Female WC	GL Goods Lift	M Male WC	OP Office	RC Reinforced Concrete	U Unisex WC	
CP Carpark	FA First Aid Room	HSE Horizontal Slab Edge	MC Male Change / Showers	OE Open Plan Work Area	SC Skylight	UT Utility	
CL Clinical	EC Female Change / Showers	HL Horizontal Louve	MDR Metal Deck Roof		SC School	V Void	

**NSW GOVERNMENT
Planning**

Issued under the Environmental Planning and Assessment Act 1979

Approved Application No. **RESIDENTIAL MP 10-0096**

granted on the **3 MAY 2011**


Signed **[Signature]**

Sheet No **8** of **19**

25/01/2011 12:43:25 PM

ISSUE	DATE	FOR
1	13/09/10	50% PART 3A SUBMISSION
2	09/10/10	90% PART 3A SUBMISSION
3	07/10/10	100% PART 3A SUBMISSION
4	21/01/11	PPR SUBMISSION
5	25/01/11	PPR SUBMISSION FINAL

KEY PLAN
TRUE NORTH PROJECT NORTH

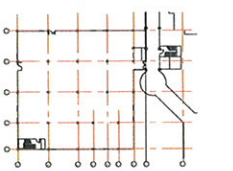

SCALE
1:200 @ A1 DO NOT SCALE

CLIENT
**HEALTH INFRASTRUCTURE
NSW HEALTH**

PROJECT
Health Infrastructure

PROJECT NUMBER
SYDNEY CHILDRENS HOSPITAL

BUILDING
SCH CAMHS

DESIGN STAGE
DEVELOPED DESIGN


STATUS
PPR SUBMISSION

DRAWING
ARCHITECT

EAST ELEVATION

DRAWING NUMBER
AR_CAMHS_DA_E 02

ISSUE
05

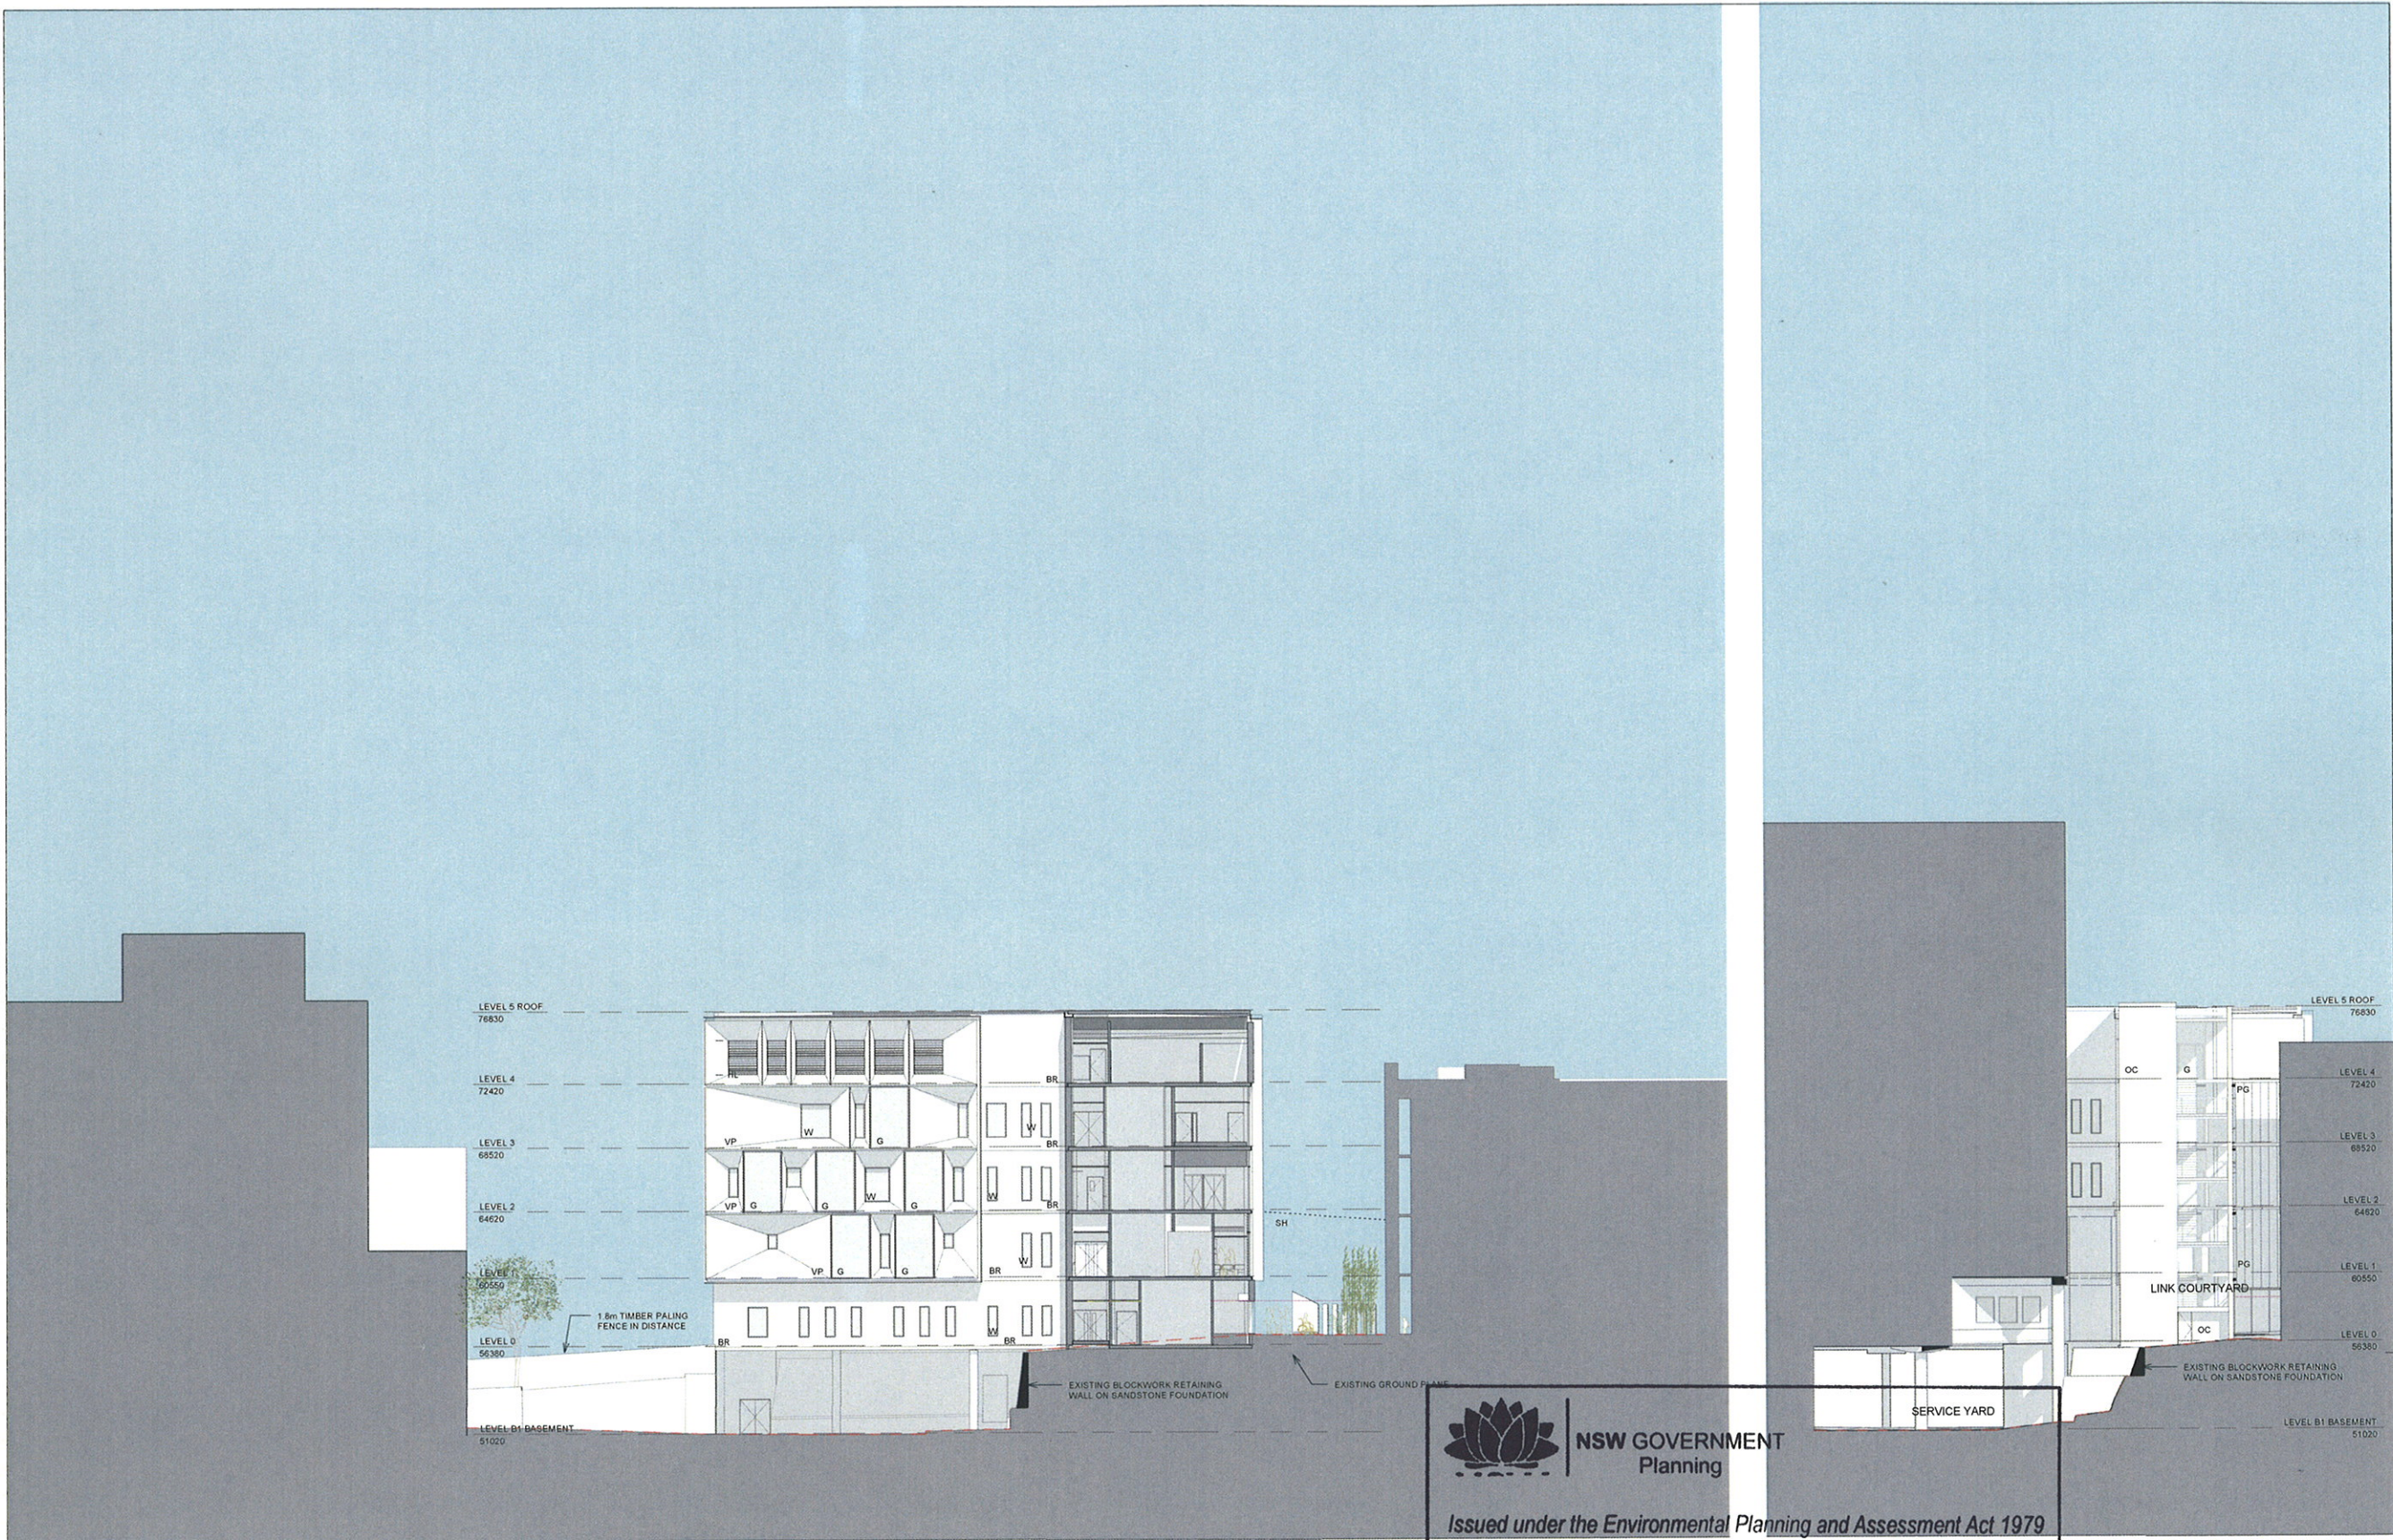

**NSW GOVERNMENT
Planning**

Issued under the Environmental Planning and Assessment Act 1979

SYDNEY CHILDRENS HOSPITAL PRINCE OF WALES HOSPITAL
Approved Application No. **MP 10 0096**



granted on the **3 MAY 2011**

Signed **[Signature]**

Sheet No. **9** of **19**

LEGEND	CON Consultant Room	FE Flue Exhaust	KT Kitchenette	MTG Metal Facade	PT Patient	SH Sun Shade Retractable	VP Vitrapanel Cladding (or similar)
AT Accessible WC	CR Courtyard	FG Feature Glass	LA Landscaping Area	MTG Metal Facade	PS Patient	ST Staff	W Waste
BE Bedroom	DP Downpipe	FS Fire Stair	LG Lounge	MTG Metal Facade	PG Profit Glass	ST Storage	WI Windows
BR Breakout Area	E Entry	G Glazing	LL Lift Lobby	MTG Metal Facade	PL Plant Room	TFP Transparent Facade Panel	WR Waiting Room
BL Brick Wall	EL Existing Link	GL Glass Balustrade	LM Lift Lobby	MTG Metal Facade	RE Reception	TRE Treatment	WLG Glazing with privacy treatment
CB Corridor	F Female WC	GL Goods Lift	MC Male Change / Showers	MTG Metal Facade	RC Reinforced Concrete	U Unisex WC	
CP Carpark	FA First Aid Room	HSE Horizontal Slab Edge	MDR Metal Deck Roof	MTG Metal Facade	SC Skylight	UT Utility	
CL Clinical	FG Female Change / Showers	HL Horizontal Louvre		MTG Metal Facade	SC Skylight	V Void	

ISSUE	DATE	FOR
1	01/10/10	90% PART 3A SUBMISSION
2	07/10/10	100% PART 3A SUBMISSION
3	21/01/11	PPR SUBMISSION
4	24/01/11	PPR SUBMISSION FINAL

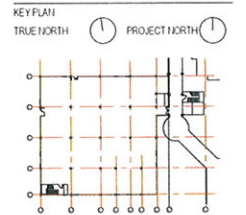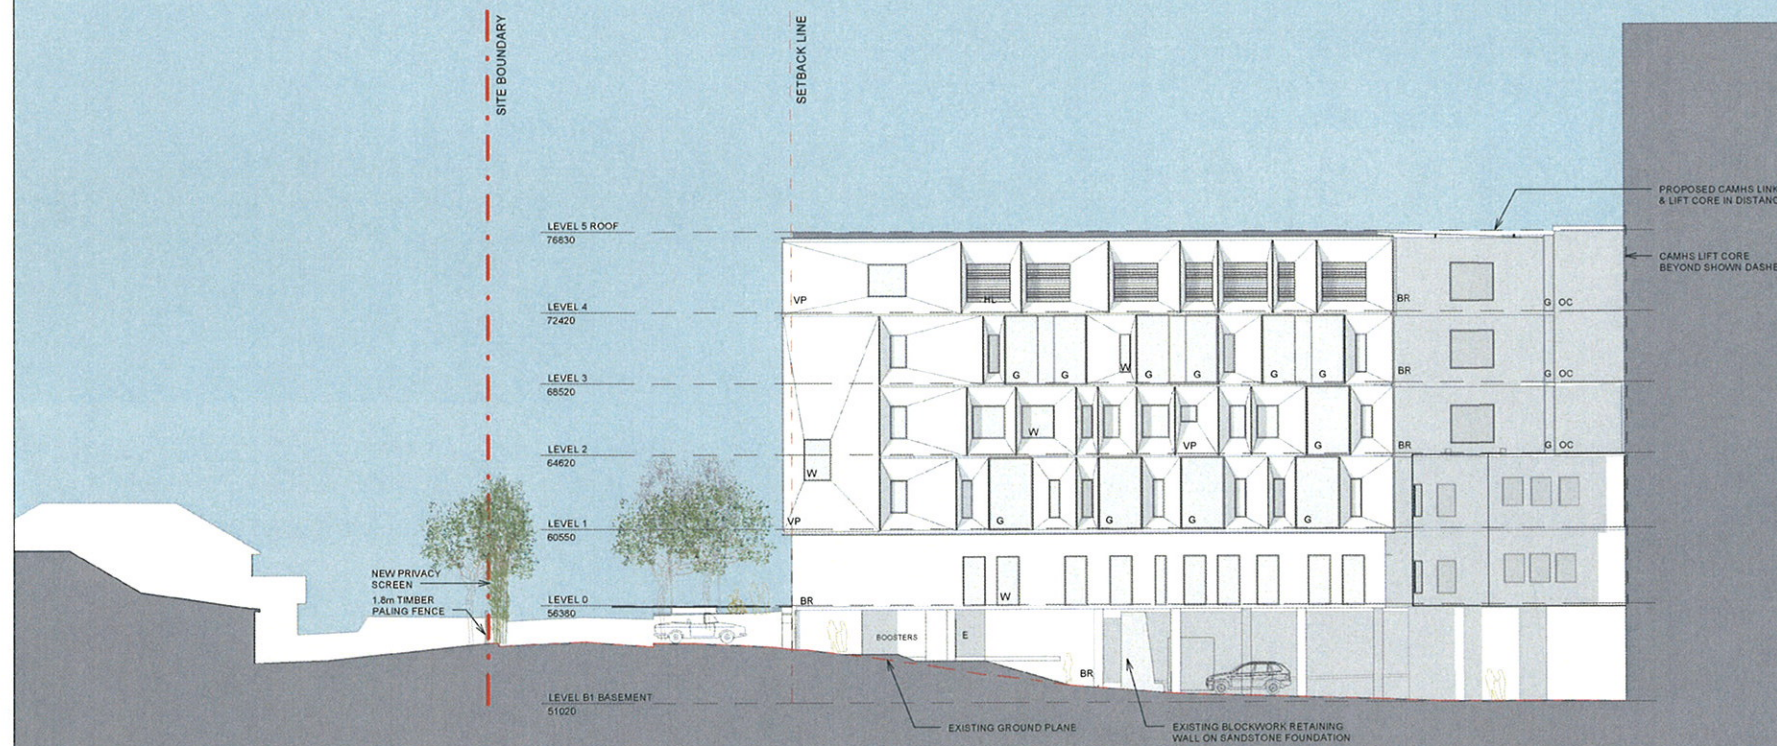

SCALE
1 200 @A1 DO NOT SCALE

HEALTH INFRASTRUCTURE
NSW HEALTH

Health Infrastructure

PROJECT

SYDNEY CHILDRENS HOSPITAL
PROJECT NUMBER

S1006001
BUILDING

DESIGN STAGE

DEVELOPED DESIGN
STATUS

PPR SUBMISSION
DRAWINGARCHITECT
SOUTH ELEVATION

DRAWING NUMBER	ISSUE
AR_CAMHS_DA_E 03	04

LEGEND															
AA	Accessible WC	CON	Consultant Room	FE	Fluo Exhaust	KY	Kitchenette	MFP	Metal Facade	PT	Parent	SH	Sun Shade Retractable	VP	Vitranel Cladding (or similar)
AB	Atrium	GET	Courtyard	FG	Feature Glass	LH	Lift	MTG	Panel/Meeting Room	PS	Parent	STF	Staff	WV	Windows
BE	Bedroom	DS	Dwelling	FS	Fire Stair	LA	Landscaping Area	PG	Planting	PL	Planting Glass	STR	Storage	WV	Windows
BK	Breakout Area	E	Entry	G	Glazing	LG	Lounge	NL	New Link	PL	Plant Room	TFP	Transparent Facade Panel	WTC	Waiting Room
BR	Brick Wall	E	Existing Link	GB	Glass Balustrade	LL	Lift Lobby	NC	New Corridor	R	Reception	TB	Treatment	GP	Glazing with privacy treatment
CC	Corridor	F	Female WC	GL	Good Lift	ML	Male WC	OC	Off-Form Concrete	RC	Reinforced Concrete	UN	Unisex WC		
CP	Carpark	FA	First Aid Room	HSE	Horizontal Slab Edge	MC	Male Change / Showers	OF	Office	S	Skylight	UT	Utility		
CL	Clinical	FC	Female Change / Showers	HL	Horizontal Sludge	MDR	Metal Deck Roof	OP	Open Plan Work Area	SCL	School	V	Void		

NSW GOVERNMENT
Planning

Issued under the Environmental Planning and Assessment Act 1979

Approved Application No. MP 10-0096
PRINCE OF WALES HOSPITAL

granted on the 3 MAY 2011

Signed.....

Sheet No. 10 of 19

ISSUE	DATE	FOR
1	01/10/10	90% PART 3A SUBMISSION
2	07/10/10	100% PART 3A SUBMISSION
3	21/01/11	PPR SUBMISSION
4	24/01/11	PPR SUBMISSION FINAL

PARKES BLOCK

PRINCE OF WALES HOSPITAL

LEVEL 5 ROOF
76830

LEVEL 4
72420

LEVEL 3
68520

LEVEL 2
64620

LEVEL 1
60550

LEVEL 0
56380

LEVEL B1 BASEMENT
51020

EXISTING GROUND PLANE

GEORGE GREGAN COURTYARD
PLAYGROUND

GABLE WING
SYDNEY CHILDREN'S HOSPITAL

MOBILITY COURTYARD

PROPOSED CAMHS
CLINICAL & MENTAL HEALTH SERVICES WING

FOOT
PATH

SERVICE ROAD

LEGEND									
A Accessible WC	CON Consultant Room	FE Flue Exhaust	KT Kitchenette	MEP Metal Facade	PT Parent	SH Sun Shade Retractable	VP Vitrpanel Cladding (or similar)		
AT Atrium	CRT Courtyard	FG Feature Glass	L Lift	MTG Meeting Room	PA Patient	STF Staff	W Waste		
BE Bedroom	DP Downpipe	FS Fire Stair	LA Landscaping Area	N Nitrogen Tank Store	PG Patient Glass	ST Storage	WL Windows		
BR Breakfast Area	E Entry	G Glazing	LG Lounges	NC New Corridor	PL Plant Room	TFP Transparent Facade Panel	WR Waiting Room		
BR Brick Wall	EL Existing Link	GL Glass Balustrade	L Lift Lobby	OC Office	R Reception	TRE Treatment	GP Glazing with privacy treatment		
CCR Corridor	F Female WC	HL Horizontal Louvre	M Male Change / Showers	OC Office	RE Reinforced Concrete	UT Utility			
CP Carpark	FA First Aid Room		MDR Metal Deck Roof	OP Open Plan Work Area	S Skylight	V Void			
CL Clinical	FC Female Change / Showers								



NSW GOVERNMENT
Planning


Issued under the Environmental Planning and Assessment Act 1979

Approved Application No. MP 10-0096

granted on the 3 MAY 2011

Signed [Signature]

Sheet No. 11 of 19

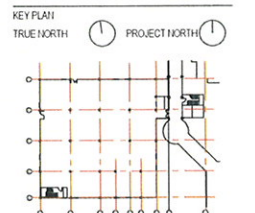

SCALE
1:200 @ A1 DO NOT SCALE

CLIENT
HEALTH INFRASTRUCTURE
NSW HEALTH

Health Infrastructure
PROJECT

SYDNEY CHILDRENS HOSPITAL
PROJECT NUMBER

S1006001
BUILDING

SCH CAMHS

DESIGN STAGE


DEVELOPED DESIGN
STATUS

PPR SUBMISSION
DRAWING

ARCHITECT
WEST ELEVATION

DRAWING NUMBER
AR_CAMHS_DA_E 04 04

ISSUE	DATE	FOR
1	13/09/10	50% PART 3A SUBMISSION
2	09/10/10	90% PART 3A SUBMISSION
3	07/10/10	100% PART 3A SUBMISSION
4	21/01/11	PPR SUBMISSION
5	25/01/11	PPR SUBMISSION FINAL

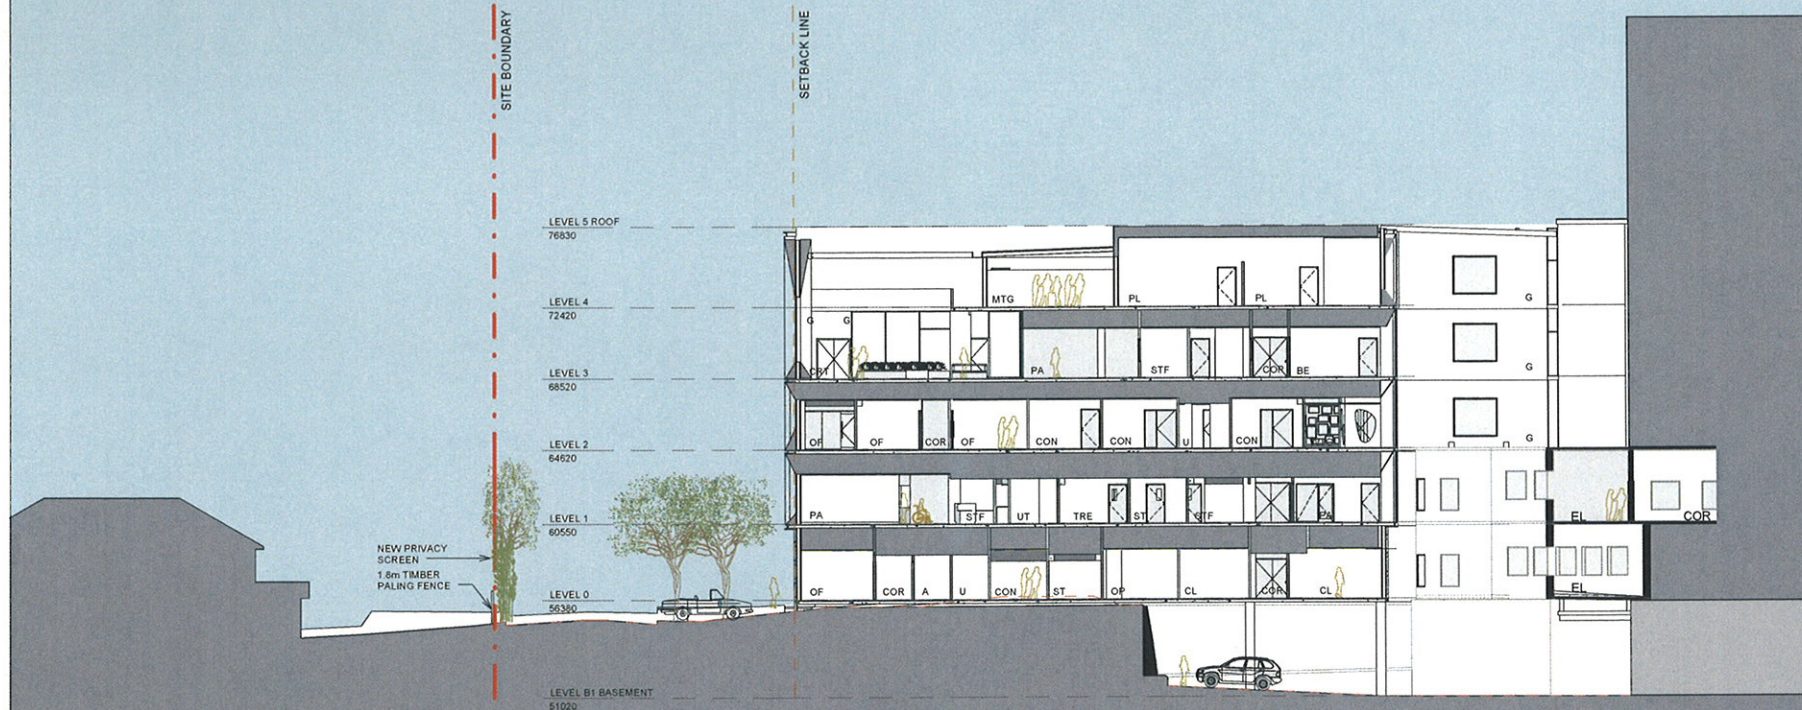

NSW GOVERNMENT Planning

Issued under the Environmental Planning and Assessment Act 1979

Approved Application No. MP 10-0096

granted on the 3 MAY 2011

Signed [Signature]

Sheet No. 12 of 19

KEY PLAN
TRUE NORTH ① PROJECT NORTH ①



SCALE
1:200 @ A1 DO NOT SCALE

CLIENT
HEALTH INFRASTRUCTURE NSW HEALTH

Health Infrastructure
PROJECT

SYDNEY CHILDRENS HOSPITAL
PROJECT NUMBER

S1006001

BUILDING
SCH CAMHS

DESIGN STAGE

DEVELOPED DESIGN
STATUS

PPR SUBMISSION
DRAWING

ARCHITECT
SECTION A

LEGEND								
A Accessible WC	CON Consultant Room	FE Flue Exhaust	KT Kitchenette	MFP Metal Facade	PT Patient	SH Sun Shade Retractable	VP Vitrapanel Cladding (or similar)	
AT Abrium	CRT Courtyard	FG Feature Glass	LA Landscaping Area	MTG Metal Facade	PA Patient	STF Staff	W Waste	
BE Bedroom	CP Downpipe	FS Fire Stair	LG Lounge	N Nitrogen Tank Store	PO Profilt Glass	ST Storage	WL Windows	
BR Breakout Area	E Entry	G Glazing	LL Lift Lobby	NC New Corridor	PL Plant Room	TFP Transparent Facade Panel	WR Waiting Room	
BR Brick Wall	EL Existing Link	GB Glass Balustrade	ML Male WC	NC New Corridor	R Reception	TRE Treatment	WLG Glazing with privacy treatment	
COR Corridor	F Female WC	GL Goods Lift	MC Male Change / Showers	OC Off-form Concrete	SC Reinforced Concrete	UT Utility		
CP Carpark	FA First Aid Room	HSE Horizontal Slab Edge	MDR Metal Deck Roof	OP Office	S Skylight	V Void		
CL Clinical	FC Female Change / Showers	IHL Horizontal Louvre		OP Open Plan Work Area	SCL School			



NSW GOVERNMENT
Planning

Issued under the Environmental Planning and Assessment Act 1979

Approved Application No. MP 10-0096


granted on the 3 MAY 2011

Signed [Signature]

Sheet No. 13 of 19

INTELLECTUAL PROPERTY
This document contains confidential information and is prepared for the sole use of the recipient. It is not to be distributed, copied, or otherwise used without the prior written consent of the architect. If you are not the intended recipient, you should not disseminate, distribute or copy this document. Please notify the architect immediately if you have received this document by mistake and delete this document from your system. 

ISSUE	DATE	FOR
1	13/05/10	50% PART 3A SUBMISSION
2	09/10/10	50% PART 3A SUBMISSION
3	07/10/10	100% PART 3A SUBMISSION
4	21/01/11	PPR SUBMISSION
5	25/01/11	PPR SUBMISSION FINAL

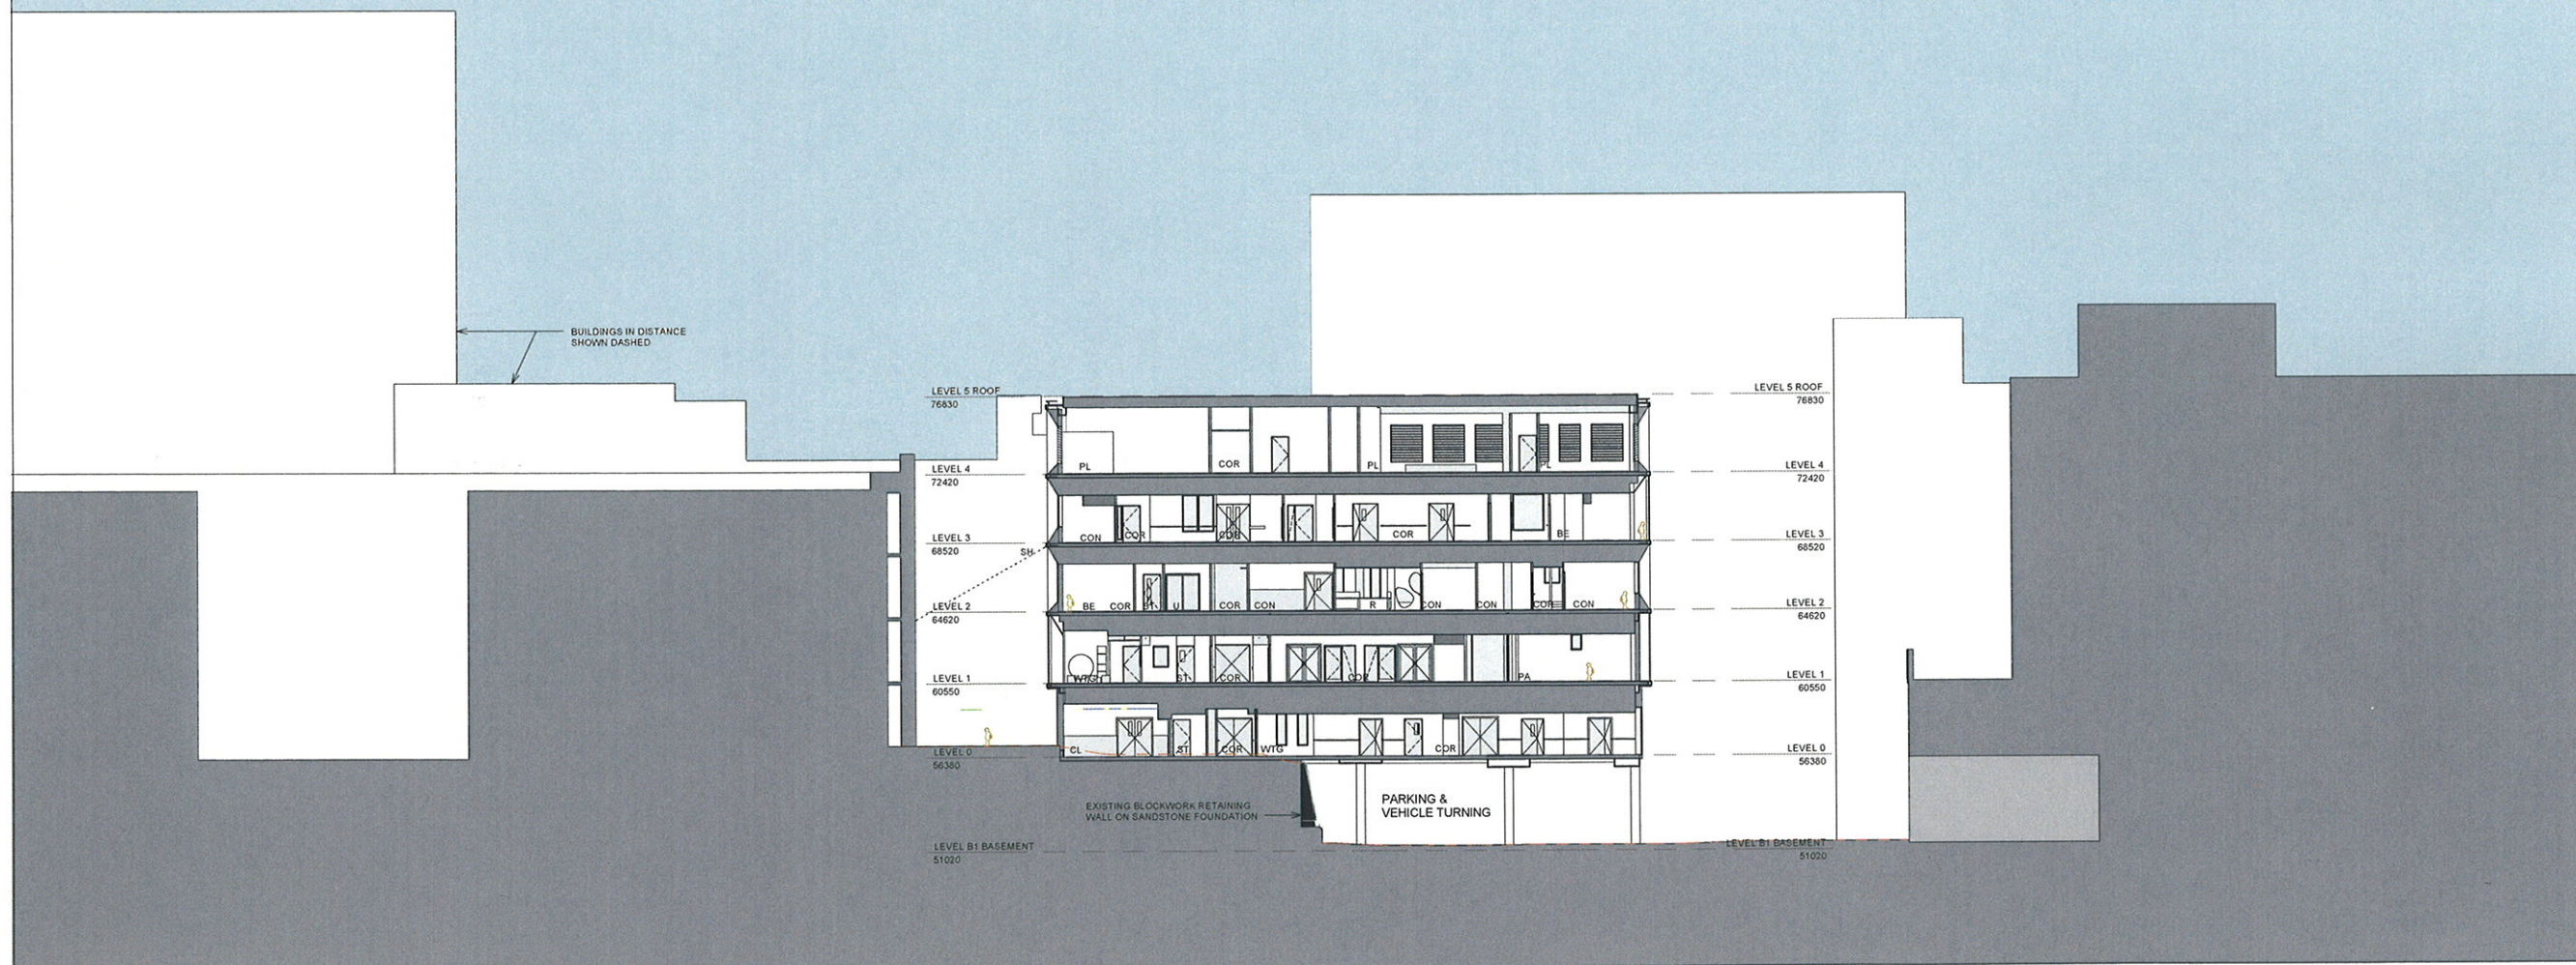

KEY PLAN
TRUE NORTH PROJECT NORTH



SCALE
1:200 @ A1 DO NOT SCALE

CLIENT
HEALTH INFRASTRUCTURE
NSW HEALTH

PROJECT
SYDNEY CHILDRENS HOSPITAL

PROJECT NUMBER
S1006001

BUILDING
SCH CAMHS

DESIGN STAGE
DEVELOPED DESIGN

STATUS
PPR SUBMISSION

DRAWINGS
ARCHITECT
SECTION C

ARCHITECT
SECTION C

SYDNEY CHILDRENS HOSPITAL | GEORGE GREGAN COURTYARD PLAYGROUND | GABLE WING SYDNEY CHILDRENS HOSPITAL | MOBILITY COURTYARD | SERVICE COURT | SERVICE ROAD | LOADING DOCK ROYAL HOSPITAL FOR WOMEN | ROYAL HOSPITAL FOR WOMEN

LEGEND									
A Accessible WC	CON Consultant Room	FE Flue Exhaust	KT Kitchenette	MFP Metal Facade	PT Patient	SH Sun Shade Retractable	VP Vitrapanel Cladding (or similar)		
AT Atrium	CRT Courtyard	FG Feature Glass	L Lift	MTG Metal Meeting Room	PA Patient	STF Staff	W Waste		
BE Bedroom	DP Downpipe	FS Fire Stair	LA Landscaping Area	N Nitrogen Tank Store	PG Profit Glass	ST Storage	WL Windows		
BL Breakout Area	E Entry	G Glazing	LG Lounge	NL New Link	PL Plant Room	TFP Transparent Facade Panel	WR Waiting Room		
BR Brick Wall	EL Existing Link	GB Glass Balustrade	LL Lift Lobby	NC New Corridor	R Reception	TRE Treatment	WG Glazing with privacy treatment		
CCR Corridor	F Female WC	GL Goods Lift	M Male WC	OC Off-form Concrete	RG Reinforced Concrete	U Unisex WC			
CP Carpark	FA First Aid Room	HL Horizontal Slab Edge	MC Male Change / Showers	OC Office	S Skylight	UT Utility			
CL Clinical	FC Female Change / Showers	HL Horizontal Louvre	MDR Metal Deck Roof	OP Open Plan Work Area	SCL School	V Void			



VIEW FROM HOSPITAL ROAD



NSW GOVERNMENT
Planning

Issued under the Environmental Planning and Assessment Act 1979

Approved Application No. MP 10 2096

granted on the 3 MAY 2011

Signed [Signature]

Sheet No. 14 of 19




BVN Architecture

Phone: +61 2 9297 7200
Fax: +61 2 9297 7209
www.bvn.com.au

INTELLECTUAL PROPERTY
This drawing is the intellectual property of BVN Architecture. It is to be used only for the project and site for which it was prepared. It is not to be reproduced, stored in a retrieval system, or transmitted in any form or by any means, electronic, mechanical, photocopying, recording, or by any information storage and retrieval system, without the prior written permission of BVN Architecture.

ISSUE	DATE	FOR
1	12/09/10	50% PART 3A SUBMISSION
2	01/10/10	50% PART 3A SUBMISSION
3	03/10/10	100% PART 3A SUBMISSION
4	12/09/10	PART 3A FINAL SUBMISSION
5	21/11/11	PPR SUBMISSION
6	22/11/11	PPR SUBMISSION FINAL

KEY PLAN
TRUE NORTH PROJECT NORTH

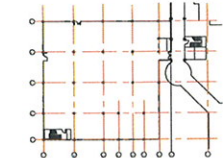

SCALE
@A1 DO NOT SCALE

CLIENT
**HEALTH INFRASTRUCTURE
NSW HEALTH**

Health Infrastructure
PROJECT

SYDNEY CHILDRENS HOSPITAL
PROJECT NUMBER

S1006001
BUILDING
SCH CAMHS

DESIGN STAGE

DEVELOPED DESIGN
STATUS


PPR SUBMISSION
DRAWING

ARCHITECT
PHOTOMONTAGE

HOSPITAL ROAD

DRAWING NUMBER
AR_CAMHS_DA_Z04


ISSUE
06

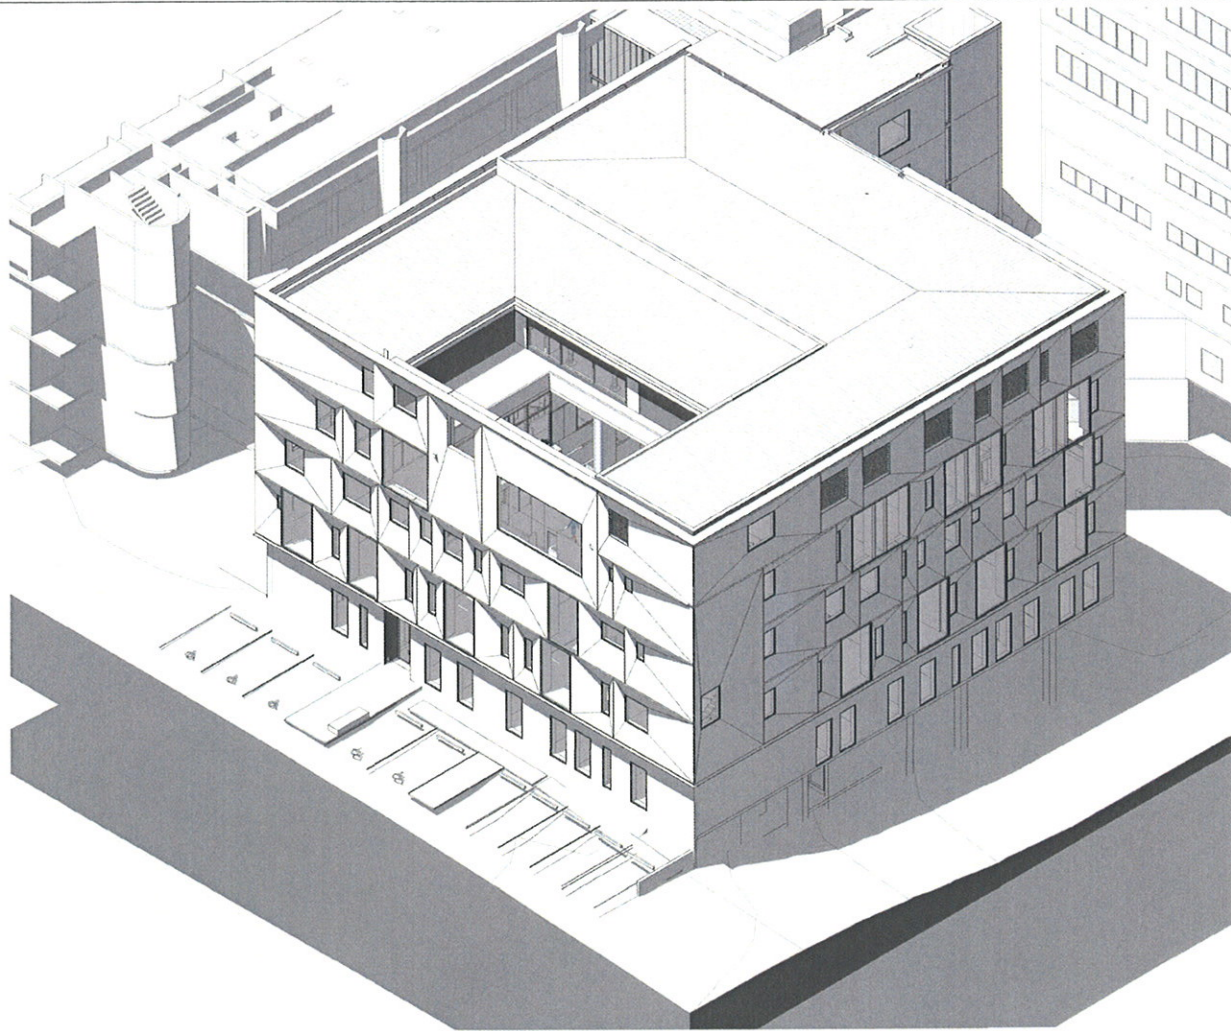

AXONOMETRIC LOOKING FROM SOUTH WEST




MOBILITY COURT YARD

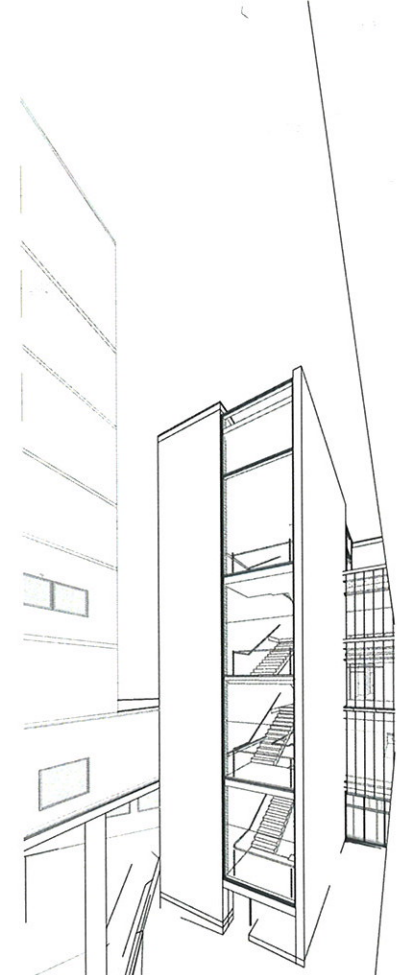

LINK COURT YARD & LIFT CORE



HOSPITAL ROAD VIEW FROM SOUTH WEST

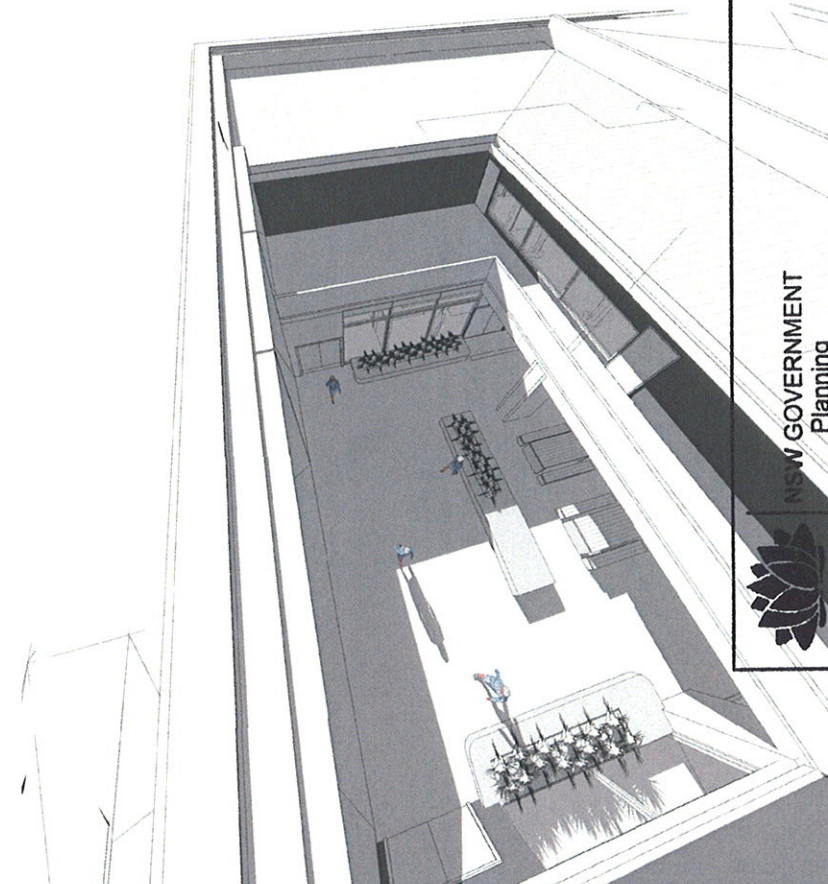

LEVEL 3 ACTIVITY COURTYARD

NSW GOVERNMENT
Planning

Issued under the Environmental Planning and Assessment Act 1979

Approved Application No. *MP 10-0096*

granted on the *3 MAY 2011*

Signed *[Signature]*

Sheet No. *15* of *19*




BVNArchitecture

Telephone +61 2 5297 7200
Facsimile +61 2 5297 7299
www.bvn.com.au

INTELLECTUAL PROPERTY
This document contains confidential information and is the property of BVNArchitecture. It is not to be distributed, copied, or otherwise used without the written consent of BVNArchitecture. If you are not an intended recipient, you should not disseminate, distribute or copy this document. Please notify the sender immediately if you have received this document by mistake and delete this document from your system. If you are an intended recipient you should not disseminate, distribute or copy this document. Please notify the sender immediately if you have received this document by mistake and delete this document from your system. If you are an intended recipient you should not disseminate, distribute or copy this document. Please notify the sender immediately if you have received this document by mistake and delete this document from your system.

ISSUE	DATE	FOR
1	13/09/10	50% PART 3A SUBMISSION
2	01/10/10	50% PART 3A SUBMISSION
3	07/10/10	100% PART 3A SUBMISSION
4	21/01/11	PPR SUBMISSION
5	25/01/11	PPR SUBMISSION FINAL

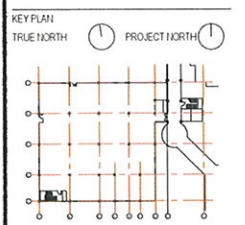

SCALE @A1 DO NOT SCALE

CLIENT
HEALTH INFRASTRUCTURE
NSW HEALTH

PROJECT
Health Infrastructure

SYDNEY CHILDRENS HOSPITAL
PROJECT NUMBER

S1006001

BUILDING
SCH CAMHS

DESIGN STAGE

DEVELOPED DESIGN
STATUS


PPR SUBMISSION
DRAWINGS

ARCHITECT
PERSPECTIVE VIEWS

DRAWING NUMBER
AR_CAMHS_DA_Z 05

ISSUE
05


ISSUE	DATE	FOR
1	13/09/10	50% PART 3A SUBMISSION
2	01/10/10	90% PART 3A SUBMISSION
3	07/10/10	100% PART 3A SUBMISSION
4	21/01/11	PPR SUBMISSION
5	25/01/11	PPR SUBMISSION FINAL

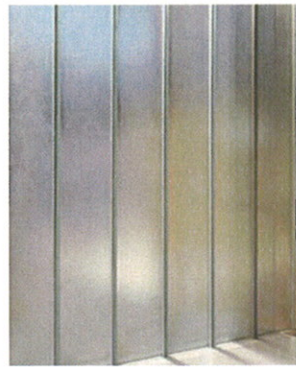

CAST GLASS U-SECTIONS FOR LINK BRIDGE



WINDOWS -
TRANSPARENT GLAZED PANEL & POWDERCOATED
ALUMINIUM FRAME (DARK COLOUR) (W)

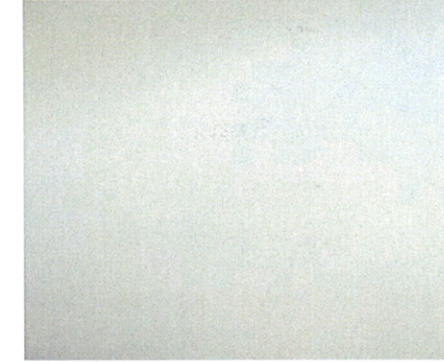

TRANSLUCENT GLAZING (PRIVACY / OVERLOOKING)




LIGHTWEIGHT CLADDING TO SILL, WALL, SOFFIT -
VITRAPANEL (VARIOUS COLOURS) (CP)



BRICK WORK WALL (BR)

TRANSPARENT GLAZING (VLG)

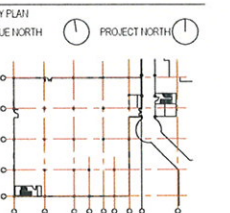

SCALE
As indicated
CLIENT: A1
DO NOT SCALE

HEALTH INFRASTRUCTURE
NSW HEALTH

Health Infrastructure
PROJECT

SYDNEY CHILDRENS HOSPITAL
PROJECT NUMBER

S1006001

BUILDING

SCH CAMHS

DESIGN STAGE

DEVELOPED DESIGN

STATUS

PPR SUBMISSION

DRAWING

ARCHITECT

MATERIALS SAMPLES

DRAWING NUMBER

AR_CAMHS_DA_Z06

ISSUE

05

NSW GOVERNMENT
Planning

Issued under the Environmental Planning and Assessment Act 1979


Approved Application No. MP 10-0096

granted on the 3 MAY 2011

Signed [Signature]


Sheet No. 16 of 19

ISSUE	DATE	FOR
1	13/09/10	50% PART 3A SUBMISSION
2	01/10/10	90% PART 3A SUBMISSION
3	07/10/10	100% PART 3A SUBMISSION
4	21/01/11	PPR SUBMISSION
5	25/01/11	PPR SUBMISSION FINAL

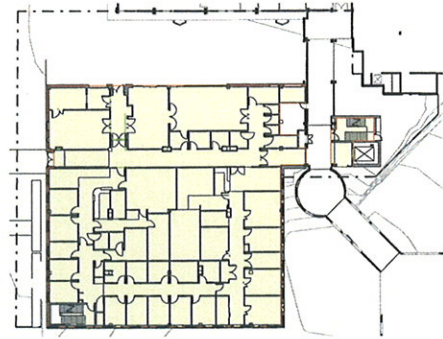

LEVEL 00 FSA APPROX. 1067 sqm

- EXCLUDES:
1. LIFTS, RISERS
2. FIRE SERVICES, EDB, F.C.R., COMMS

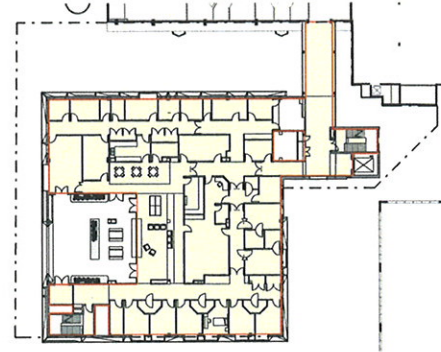

LEVEL 03 FSA APPROX. 985 sqm

- EXCLUDES:
1. LIFTS, RISERS
2. FIRE SERVICES, EDB, F.C.R., COMMS

FLOOR SPACE AREA

THE SUM OF THE GROSS HORIZONTAL AREAS OF EACH FLOOR OF THE BUILDING CONTAINED WITHIN THE INNER FACES OF THE OUTER WALLS MEASURED AT HEIGHT OF 1.5 METRES ABOVE THE FLOOR, INCLUDING THE SPACE OCCUPIED BY CORRIDORS AND TOILETS. EXCLUDING:


1. THE HORIZONTAL CROSS SECTION OF LIFT SHAFTS AND VERTICAL SERVICE DUCTS MEASURED BETWEEN THE WALL FACES INTERNAL TO THE LIFT SHAFT OR DUCT.
2. ANY SPACE PERMANENTLY SET ASIDE WITHIN THE BUILDING FOR BASEMENT PARKING, OTHER THAN SPACES USED FOR PUBLIC CAR PARKING, AND FOR THE UNLOADING OF VEHICLES, INCLUDING RAMPS OR OTHER MEANS OF ACCESS TO IT.
3. ANY SPACE FOR ACCOMMODATION OF MECHANICAL OR ELECTRICAL PLANT OR EQUIPMENT SERVICING THE BUILDING.
4. ANY TERRACES OR BALCONIES WITH WALLS LESS THAN 1.5 METRES HIGH.
5. ATTIC ROOMS
6. ANY SPACE PERMANENTLY SET ASIDE WITHIN BASEMENT CAR PARKING AREAS FOR STORAGE, GARBAGE ROOMS AND THE LIKE.

TOTAL FSA APPROX. 4572 sqm

FLOOR SPACE RATIO


THE RATIO OF THE FLOOR SPACE AREA OF THE BUILDING TO THE ALLOTMENT ON WHICH THE BUILDING IS OR IS PROPOSED TO BE ERECTED

SITE AREA 1890 sqm
TOTAL FSR 2.418 APPROX.

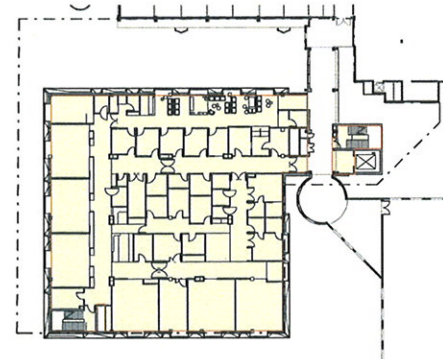


LEVEL 01 FSA APPROX. 1075 sqm

- EXCLUDES:
1. LIFTS, RISERS
2. FIRE SERVICES, EDB, F.C.R., COMMS

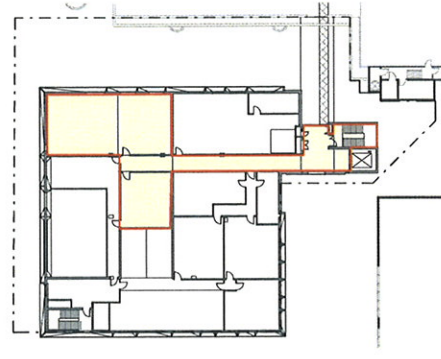

LEVEL 04 FSA APPROX. 302 sqm

- EXCLUDES:
1. LIFTS, RISERS
2. FIRE SERVICES, EDB, F.C.R., COMMS

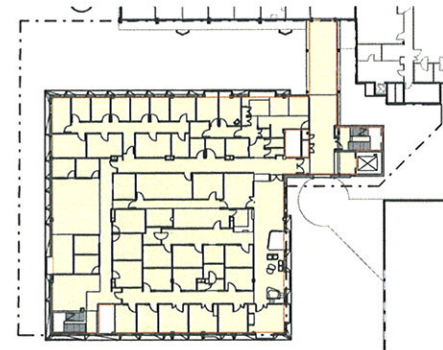

LEVEL 02 FSA APPROX. 1143 sqm

- EXCLUDES:
1. LIFTS, RISERS
2. FIRE SERVICES, EDB, F.C.R., COMMS



NSW GOVERNMENT
Planning


Issued under the Environmental Planning and Assessment Act 1979

Approved Application No. MP 10-0096

granted on the 3 MAY 2011

Signed [Signature]

Sheet No. 17 of 19

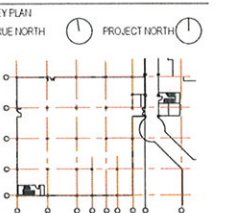

SCALE
1:500 @ A1 DO NOT SCALE

CLIENT
HEALTH INFRASTRUCTURE
NSW HEALTH

Health Infrastructure
PROJECT

SYDNEY CHILDRENS HOSPITAL
PROJECT NUMBER

S1006001
BUILDING
SCH CAMHS

DESIGN STAGE

DEVELOPED DESIGN
STATUS

PPR SUBMISSION
DRAWING

ARCHITECT
GFA CALCULATIONS

DRAWING NUMBER
AR_CAMHS_DA_Z 07 05


IMPORTANT NOTES
1. All work shall be in accordance with the Australian Standard AS/NZS 4455.1:2003 for the design and construction of landscape architecture.
2. The design is based on the information provided by the client and is not a guarantee of performance.
ISSUE	DATE	FOR
1	27/09/10	80% PART 3A
2	12/10/10	100% PART 3A

KEY

- P1** P1-Exposed Aggregate Concrete
- P2** P2-Permeable Paver Parking Zone
- P3** P3-Astroturf
- P4** P4-Decorative Tile Inlay
- S1** S1-Softfall Type 1
- S2** S2-Softfall Type 2
- S3** S3-Softfall Type 3
- S4** S4-Softfall Type 4
- ST1** ST1- Seating Type 1 Astro Turf Bench Seat
- ST2** ST2- Seating Type 2 Concrete Bench Seat
- ST3** ST3- Seating Type 3 Raised Softfall Seating
- HR1** HR1- Handrail Type 1
- HR2** HR2- Handrail Type 2
- HT** HT- Fixed Heating Unit
- Mixed Species Planting Refer Plan
- Mixed Species Planting Refer Plan

KEY PLAN
TRUE NORTH PROJECT NORTH

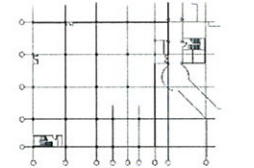

SCALE
1:100 @ A1

CURT
HEALTH INFRASTRUCTURE
NSW HEALTH

Health Infrastructure
PROJECT

SYDNEY CHILDRENS HOSPITAL
PROJECT NUMBER

S1009001
BUILDING

SCH CAMHS
DESIGN STAGE


PART 3A SUBMISSION
STATUS

100% PART 3A SUBMISSION
DRAWING

LANDSCAPE
ARCHITECT
LEVEL 0 MOBILITY
COURTYARD

DRAWING NUMBER
LP_DA_01

ISSUE
02

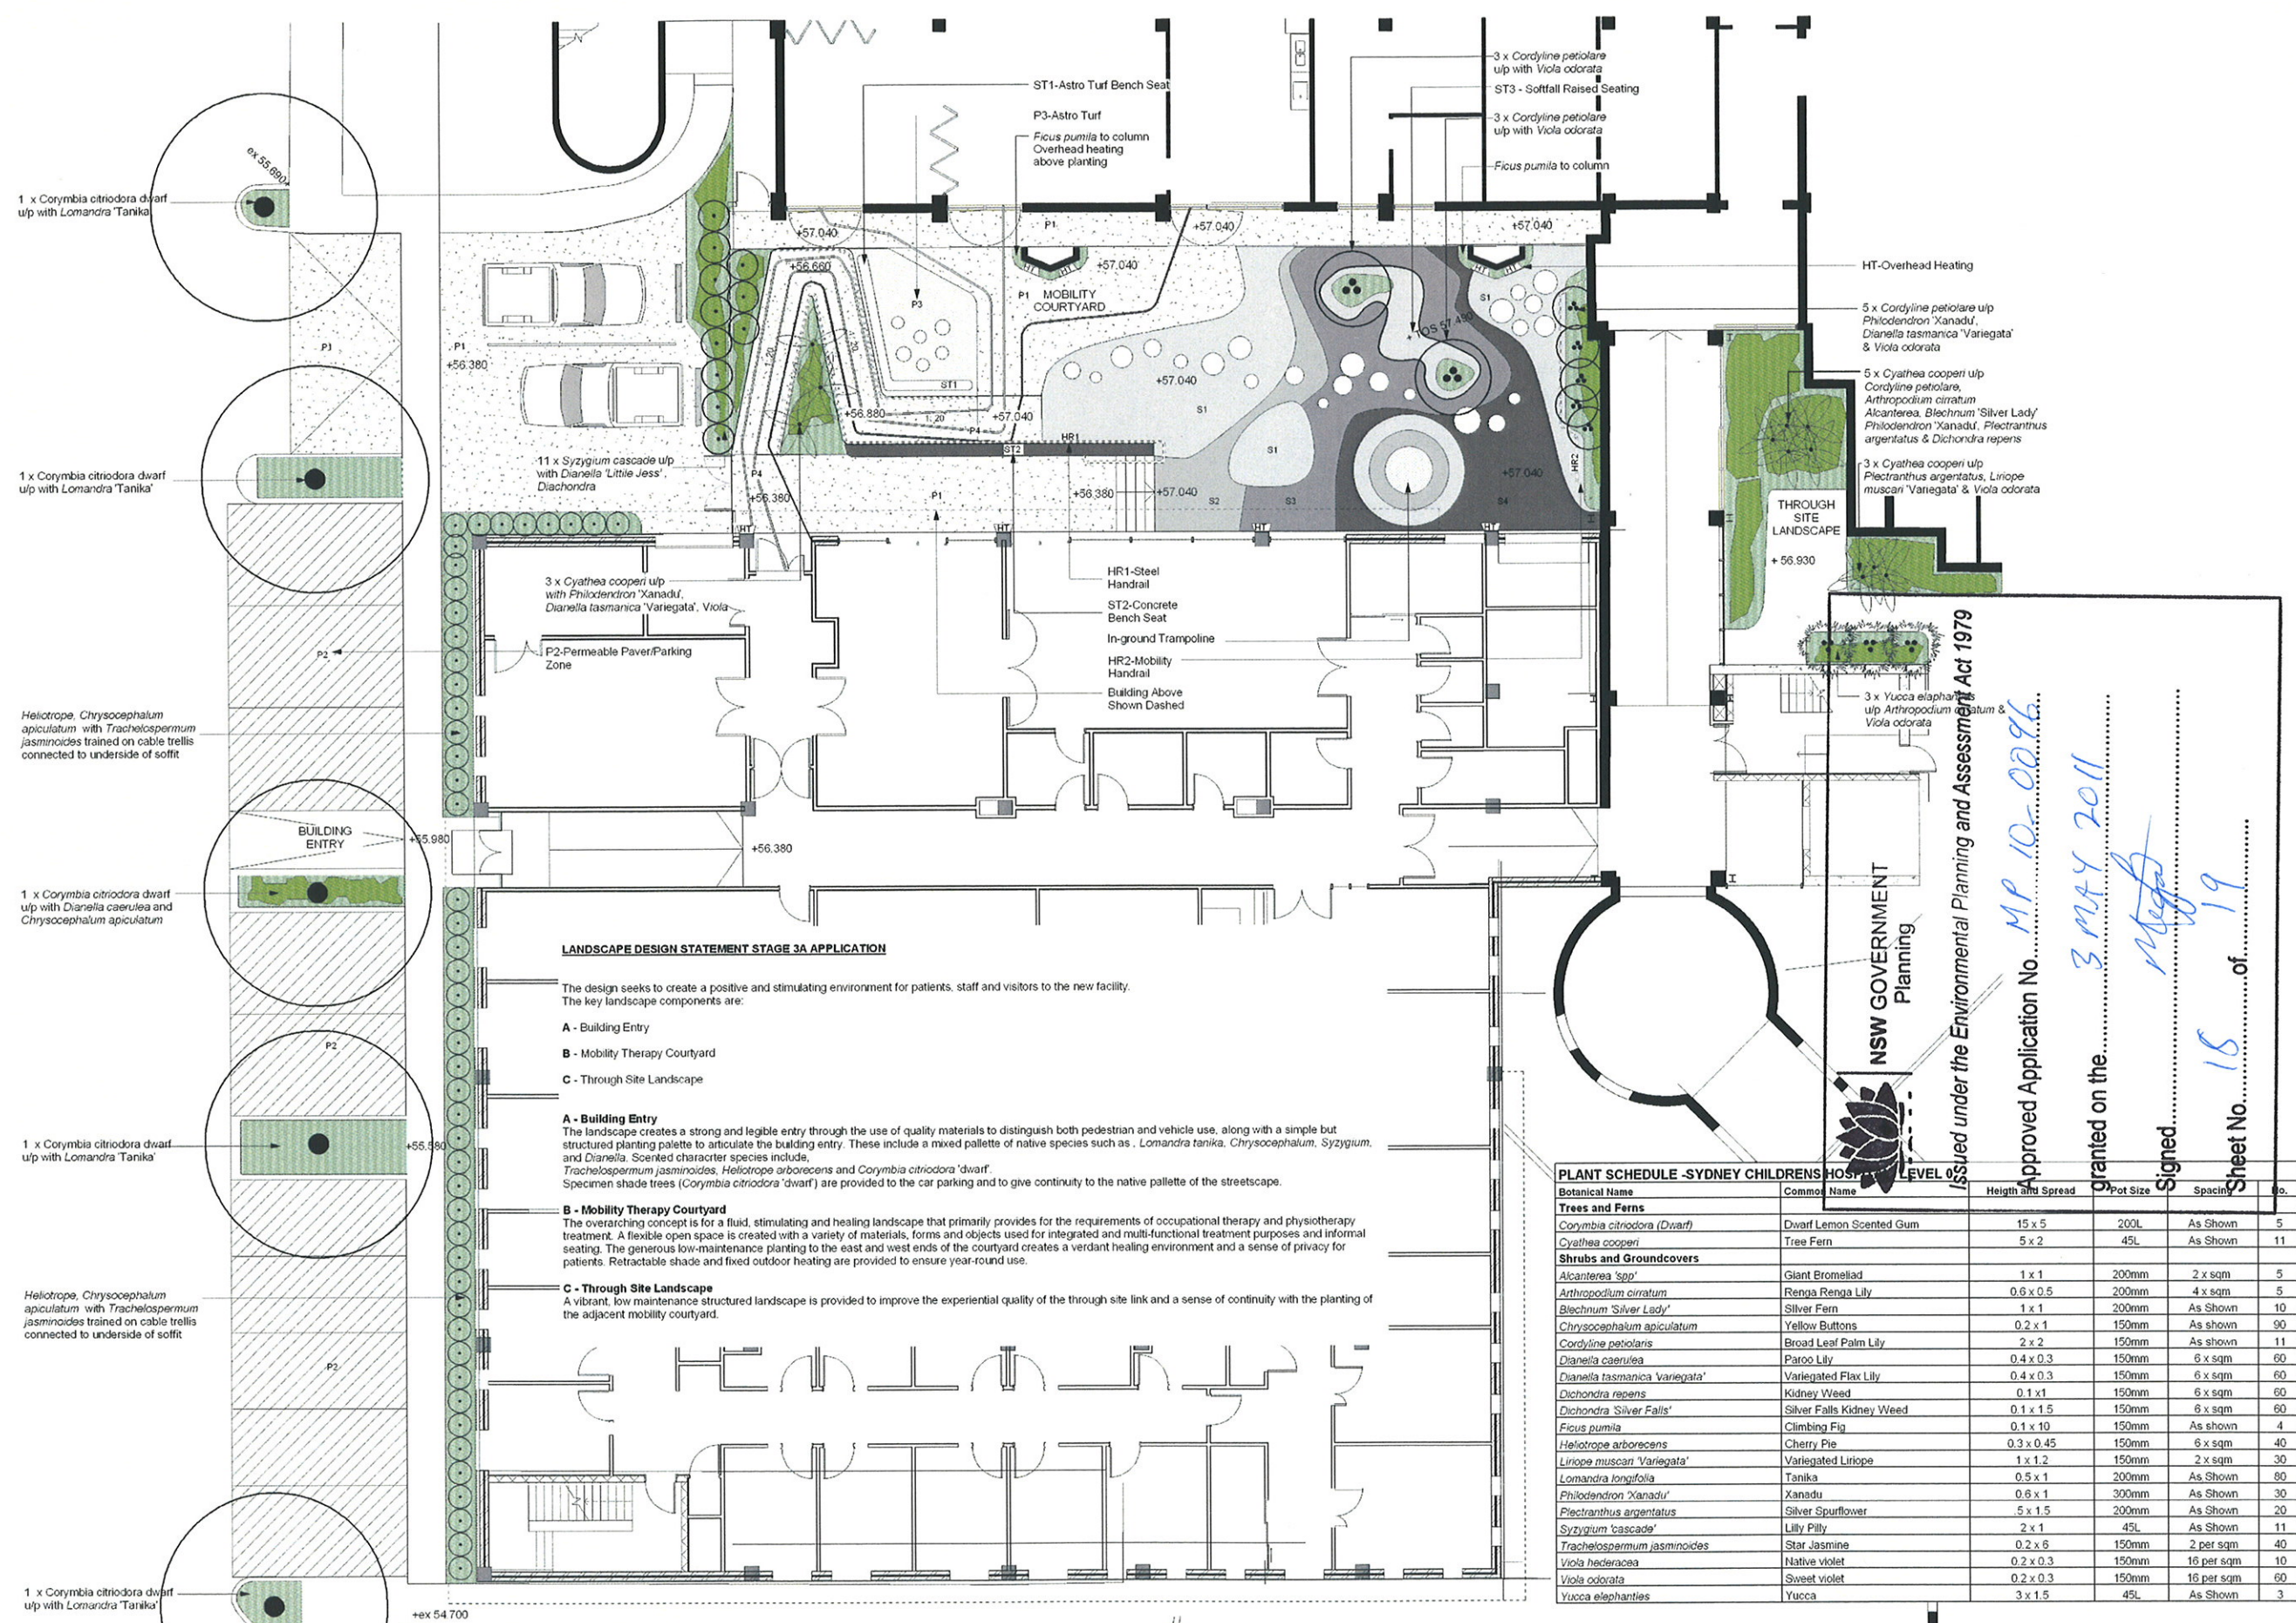

PLANT SCHEDULE - SYDNEY CHILDRENS HOSPITAL LEVEL 0

Botanical Name	Common Name	Height and Spread	Pot Size	Spacing	No.
Trees and Ferns					
<i>Corymbia citriodora</i> (Dwarf)	Dwarf Lemon Scented Gum	15 x 5	200L	As Shown	5
<i>Cyathea cooperi</i>	Tree Fern	5 x 2	45L	As Shown	11
Shrubs and Groundcovers					
<i>Alcantarea</i> 'spp'	Giant Bromeliad	1 x 1	200mm	2 x sqm	5
<i>Arthropodium cirratum</i>	Renga Renga Lily	0.6 x 0.5	200mm	4 x sqm	5
<i>Blechnum</i> 'Silver Lady'	Silver Fern	1 x 1	200mm	As Shown	10
<i>Chryscephalum apiculatum</i>	Yellow Buttons	0.2 x 1	150mm	As shown	90
<i>Cordylone petiolaris</i>	Broad Leaf Palm Lily	2 x 2	150mm	As shown	11
<i>Dianella caerulea</i>	Paroo Lily	0.4 x 0.3	150mm	6 x sqm	60
<i>Dianella tasmanica</i> 'Variegata'	Variegated Flax Lily	0.4 x 0.3	150mm	6 x sqm	60
<i>Dichondra repens</i>	Kidney Weed	0.1 x 1	150mm	6 x sqm	60
<i>Dichondra</i> 'Silver Falls'	Silver Falls Kidney Weed	0.1 x 1.5	150mm	6 x sqm	60
<i>Ficus pumila</i>	Climbing Fig	0.1 x 10	150mm	As shown	4
<i>Heliotropes arborescens</i>	Cherry Pie	0.3 x 0.45	150mm	6 x sqm	40
<i>Linopie muscan</i> 'Variegata'	Variegated Linopie	1 x 1.2	150mm	2 x sqm	30
<i>Lomandra longifolia</i>	Tanika	0.5 x 1	200mm	As Shown	80
<i>Philodendron</i> 'Xanadu'	Xanadu	0.6 x 1	300mm	As Shown	30
<i>Plectranthus argentatus</i>	Silver Spurflower	0.5 x 1.5	200mm	As Shown	20
<i>Syzygium</i> 'cascade'	Lilly Pilly	2 x 1	45L	As Shown	11
<i>Trachelospermum jasminoides</i>	Star Jasmine	0.2 x 6	150mm	2 per sqm	40
<i>Viola hederacea</i>	Native violet	0.2 x 0.3	150mm	16 per sqm	10
<i>Viola odorata</i>	Sweet violet	0.2 x 0.3	150mm	16 per sqm	60
<i>Yucca elephantias</i>	Yucca	3 x 1.5	45L	As Shown	3



