


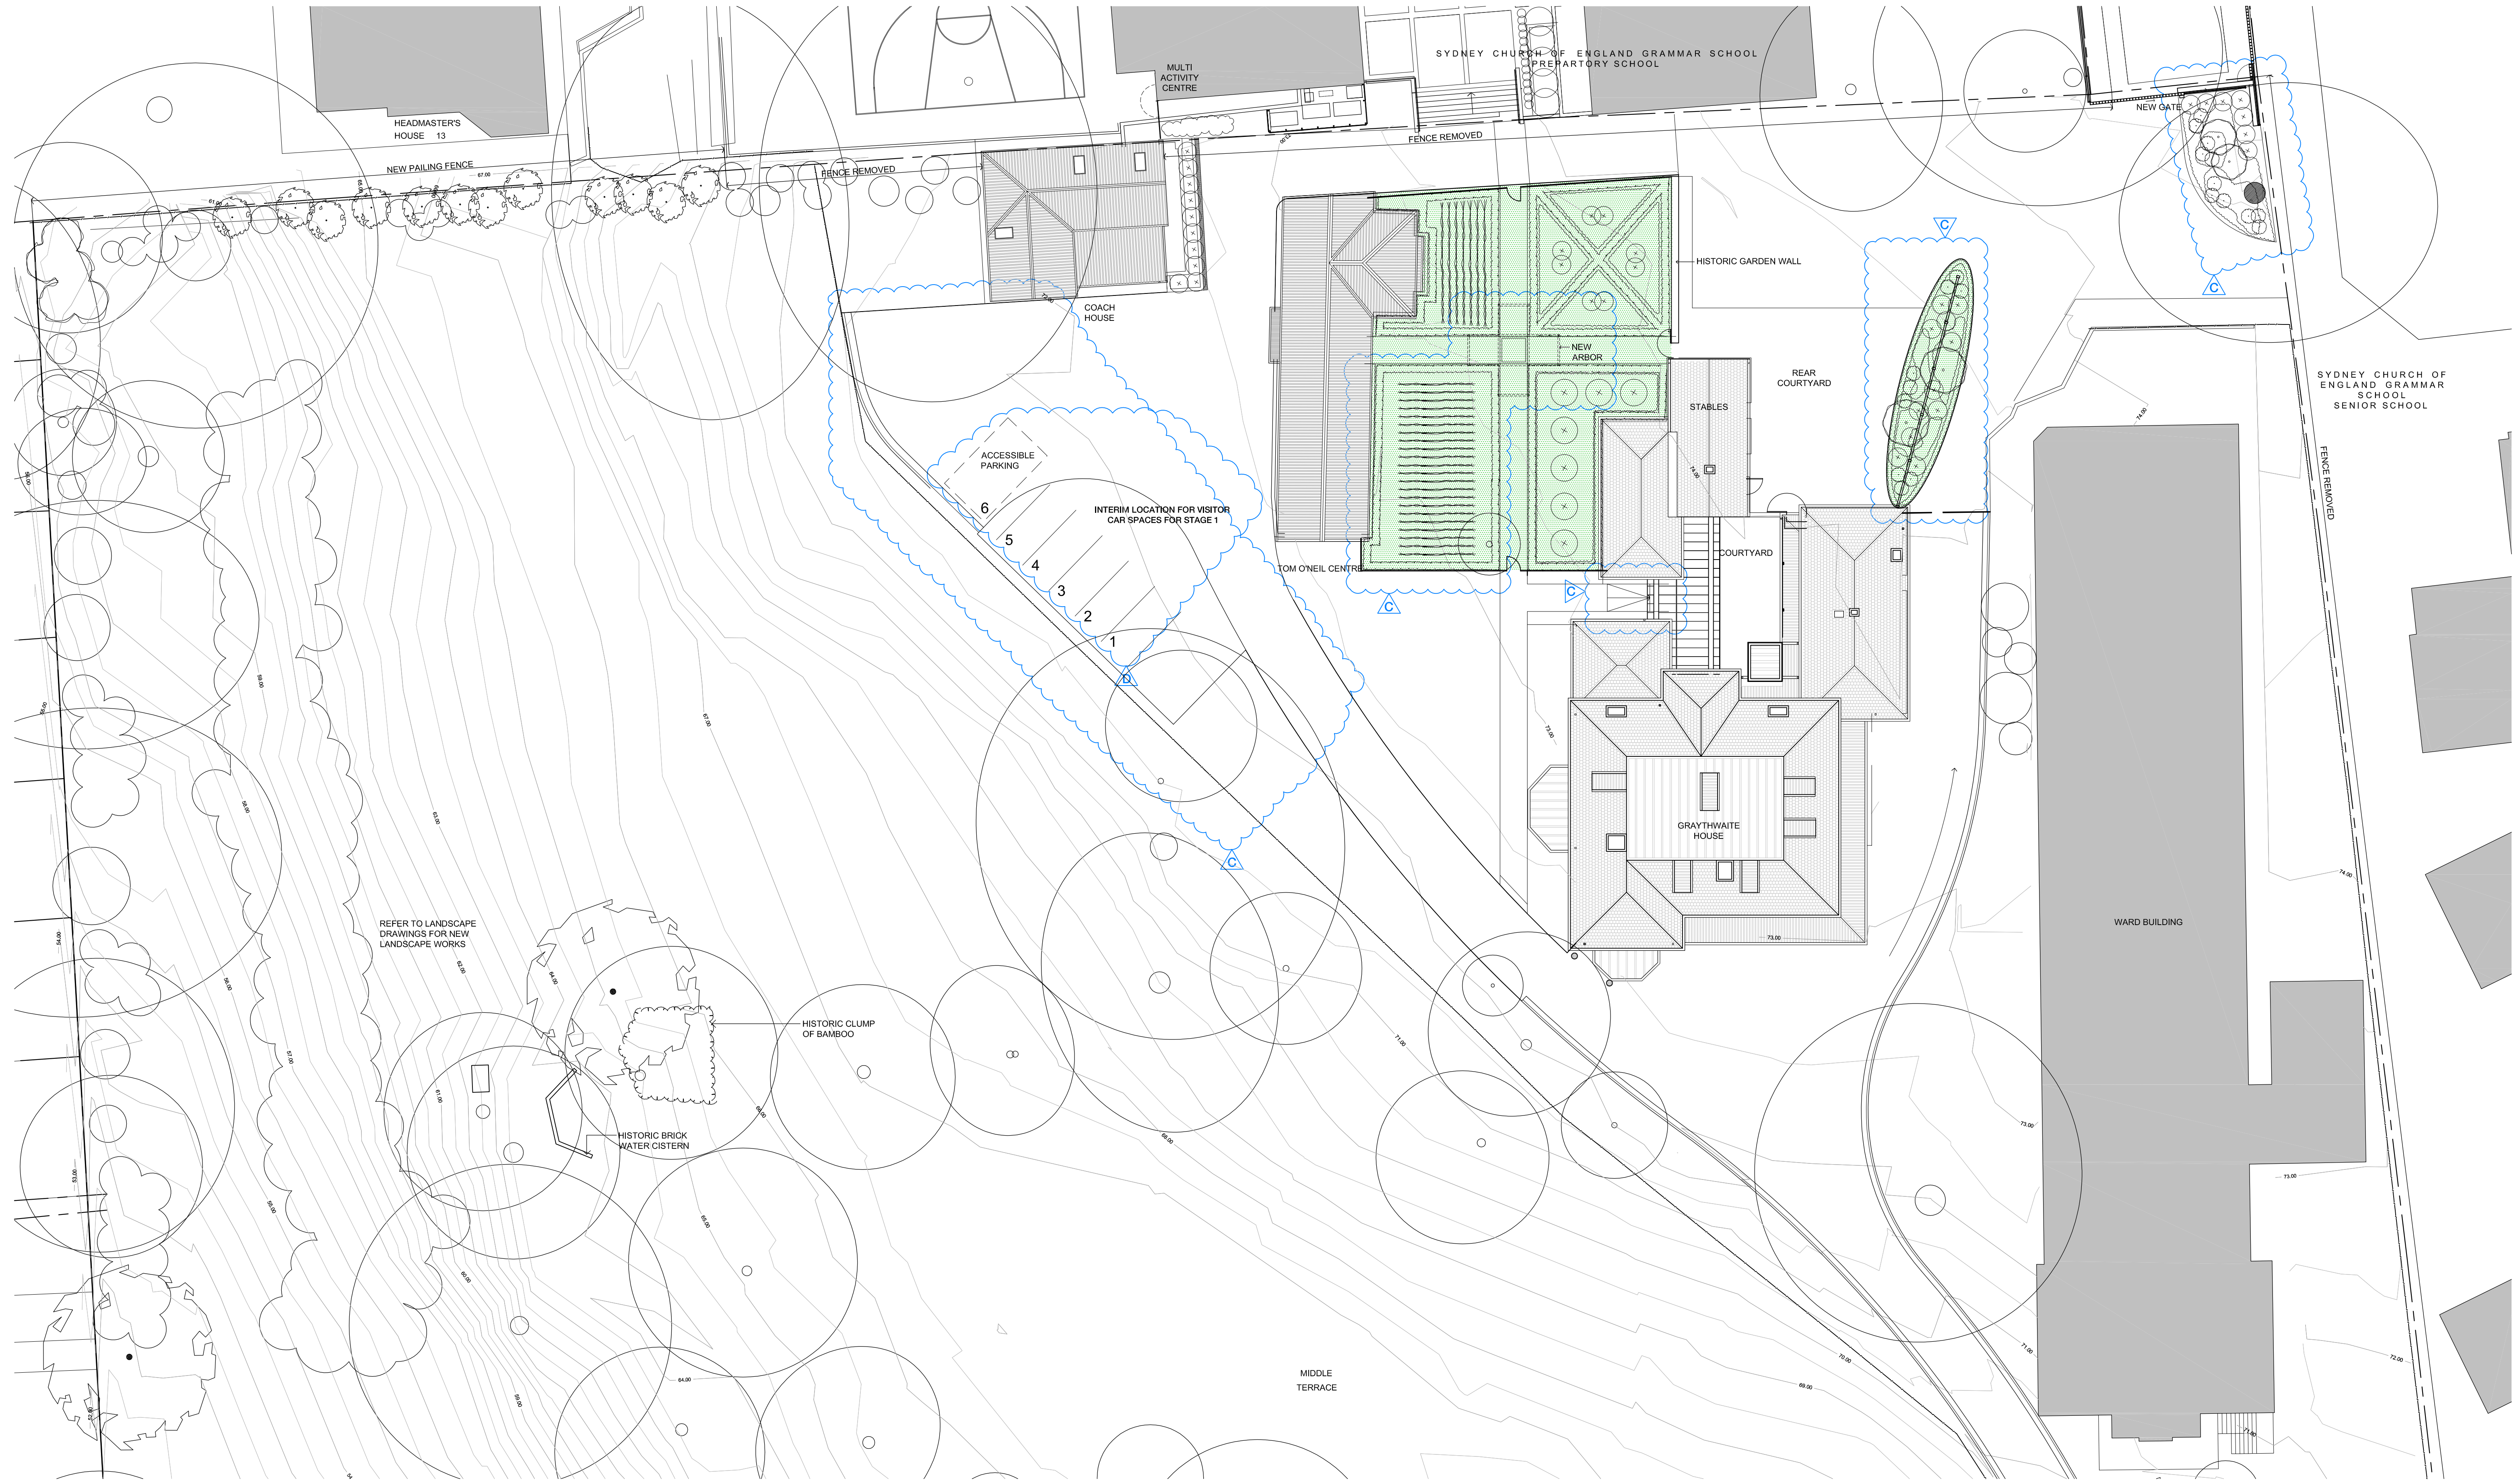


01 SITE PLAN
0001 1:200

CLIENT
**Sydney Church of England
Grammar School (Shore)**

Blue Street, North Sydney
NSW 2060

T +61 2 9923 2277
F +61 2 9922 2689

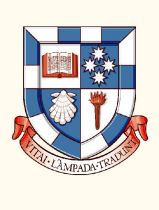

ARCHITECTS
P D Mayoh Pty Ltd Architects
T + 61 2 9958 0488 F +61 2 9958 6424

LANDSCAPE ARCHITECTS
Taylor Brammer
T + 61 2 9387 8855 F +61 2 9387 8155

ARCHITECTS
Tanner Architects
T + 61 2 9281 4399 F +61 2 9281 4337

PROJECT MANAGER
Fitzwalter Group
T + 61 2 8925 6701 F +61 2 8925 6798

Rev	Date	Description	Checked	Auth.
P1	31.07.10	Preliminary Issue	GP	RD
P2	28.09.10	Issue for Client Review	GP	RD
A	17.11.10	Issue for Project Application	GP	RD
B	21.09.11	Revised Project Application Issue	GP	RD
C	27.02.13	Issue for Section 75W	GP	RD
D	17.04.13	Issue for Section 75W - Amended	GP	RD

Proj. Dir
RD
Job No.

Proj. Arch
GP
Date

Drawn
GP/HS/LA/CR
Scale

09 0821 Jan 2013 1:200 @ A1

NSW Nominated Architects:
Robert Denton Registration No. 5782
Alex Kiddle Registration No. 6015

Do not scale drawings. Verify all dimensions on site. Notify architect of all discrepancies

10 20 30 40 50 100

Project
**GRAYTHWAITE
STAGE 1 PROJECT
APPLICATION**

Drawing Title

SITE PLAN

Drawing No.

AR.DA. 0002

Revision

D

PO Box 660
Darlinghurst
NSW 1300
Australia

52 Albion Street
Sunny Hills
NSW 2010
Australia

T +61 2 9281 4399
F +61 2 9281 4337
info@tannerarchitects.com.au
www.tannerarchitects.com.au

tanner Architects

KEY
EXISTING BUILDING - NO WORKS
NEW STAGE 1 LANDSCAPING



60 STRATHALLEN AVENUE,
NORTHBRIDGE
NEW SOUTH WALES 2063
AUSTRALIA
TELEPHONE +02 99580488
FACSIMILE +02 99586424