

ROYAL PRINCE ALFRED HOSPITAL NORTH WEST PRECINCT PROJECT, CAMPERDOWN

16 NOVEMBER 2012

DRAWING	TITLE
DoP-000	COVER SHEET
DoP-001	PHOTOMONTAGE PERSPECTIVE - SHEET 1
DoP-002	PHOTOMONTAGE PERSPECTIVE - SHEET 2
DoP-003	3D MASSING VIEW - SHEET 1
DoP-004	3D MASSING VIEW - SHEET 2
DoP-005	3D MASSING VIEW - SHEET 3
DoP-010	CONTEXT MAP
DoP-011	CAMPUS LOCATION AND BUILDINGS
DoP-012	URBAN CONTEXT ANALYSIS
DoP-013	SITE ANALYSIS PLAN
DoP-020	SITE PHOTOS - SURROUNDING BUILDINGS - SHEET 1
DoP-021	SITE PHOTOS - SURROUNDING BUILDINGS - SHEET 2
DoP-040	SITE BOUNDARIES
DoP-050	SITE PLAN
DoP-099	LOWER GROUND LEVEL PLAN
DoP-100	GROUND LEVEL PLAN
DoP-101	LEVEL 1 PLAN - AMBULATORY CARE - SATELLITE RENAL DIALYSIS
DoP-102	LEVEL 2 PLAN - AMBULATORY CARE SERVICES
DoP-103	LEVEL 3 PLAN - MENTAL HEALTH INPATIENT UNIT - 25 BED ACUTE
DoP-104	LEVEL 4 PLAN - MENTAL HEALTH INPATIENT UNIT - 22 BED HIGH DEPENDENCY
DoP-105	LEVEL 5 PLAN - MENTAL HEALTH - 20 BED SPECIALIST UNIT
DoP-106	LEVEL 6 PLANT
DoP-107	ROOF PLAN
DoP-200	ELEVATION - SHEET 1
DoP-201	ELEVATION - SHEET 2
DoP-202	ELEVATION - SHEET 3
DoP-300	SITE AND BUILDING SECTIONS - SHEET 1
DoP-301	SITE AND BUILDING SECTIONS - SHEET 2
DoP-400	SAMPLE BOARDS AND SCHEDULES
DoP-450	PAVEMENT PLAN
DoP-500	SHADOW STUDY - SUMMER AND WINTER SOLSTICE
DoP-501	SHADOW STUDY - EQUINOX
DoP-600	GROSS FLOOR AREA SCHEDULE



DEPARTMENT OF PLANNING SUBMISSION

COVER SHEET

ROYAL PRINCE ALFRED HOSPITAL
North West Precinct Project, Camperdown

2	PREFERRED PROJECT REPORT	16/11/12
1	FINAL ISSUE	11/07/12
B	ISSUED FOR REVIEW	05/07/12
A	DEPARTMENT OF PLANNING	04/07/12
Issue	Description	Date



SCALE	Not to Scale	@ A3	DWG No.	DoP-000
PROJECT	3599		DATE	16/11/12
ISSUE	2			



DEPARTMENT OF PLANNING SUBMISSION
PHOTOMONTAGE PERSPECTIVE - SHEET 1
ROYAL PRINCE ALFRED HOSPITAL
North West Precinct Project, Camperdown

2	PREFERRED PROJECT REPORT	16/11/12
1	FINAL ISSUE	11/07/12
B	ISSUED FOR REVIEW	05/07/12
A	DEPARTMENT OF PLANNING	04/07/12
Issue	Description	Date



SCALE	Not to Scale	@ A3	DWG No.	DoP-001
PROJECT	3599		DATE	16/11/12
ISSUE	2			




DEPARTMENT OF PLANNING SUBMISSION
PHOTOMONTAGE PERSPECTIVE - SHEET 2
ROYAL PRINCE ALFRED HOSPITAL
North West Precinct Project, Camperdown

2	PREFERRED PROJECT REPORT	16/11/12
1	FINAL ISSUE	11/07/12
B	ISSUED FOR REVIEW	05/07/12
A	DEPARTMENT OF PLANNING	04/07/12
Issue	Description	Date



SCALE	Not to Scale	@ A3	DWG No.	DoP-002
PROJECT	3599		DATE	16/11/12
ISSUE	2			

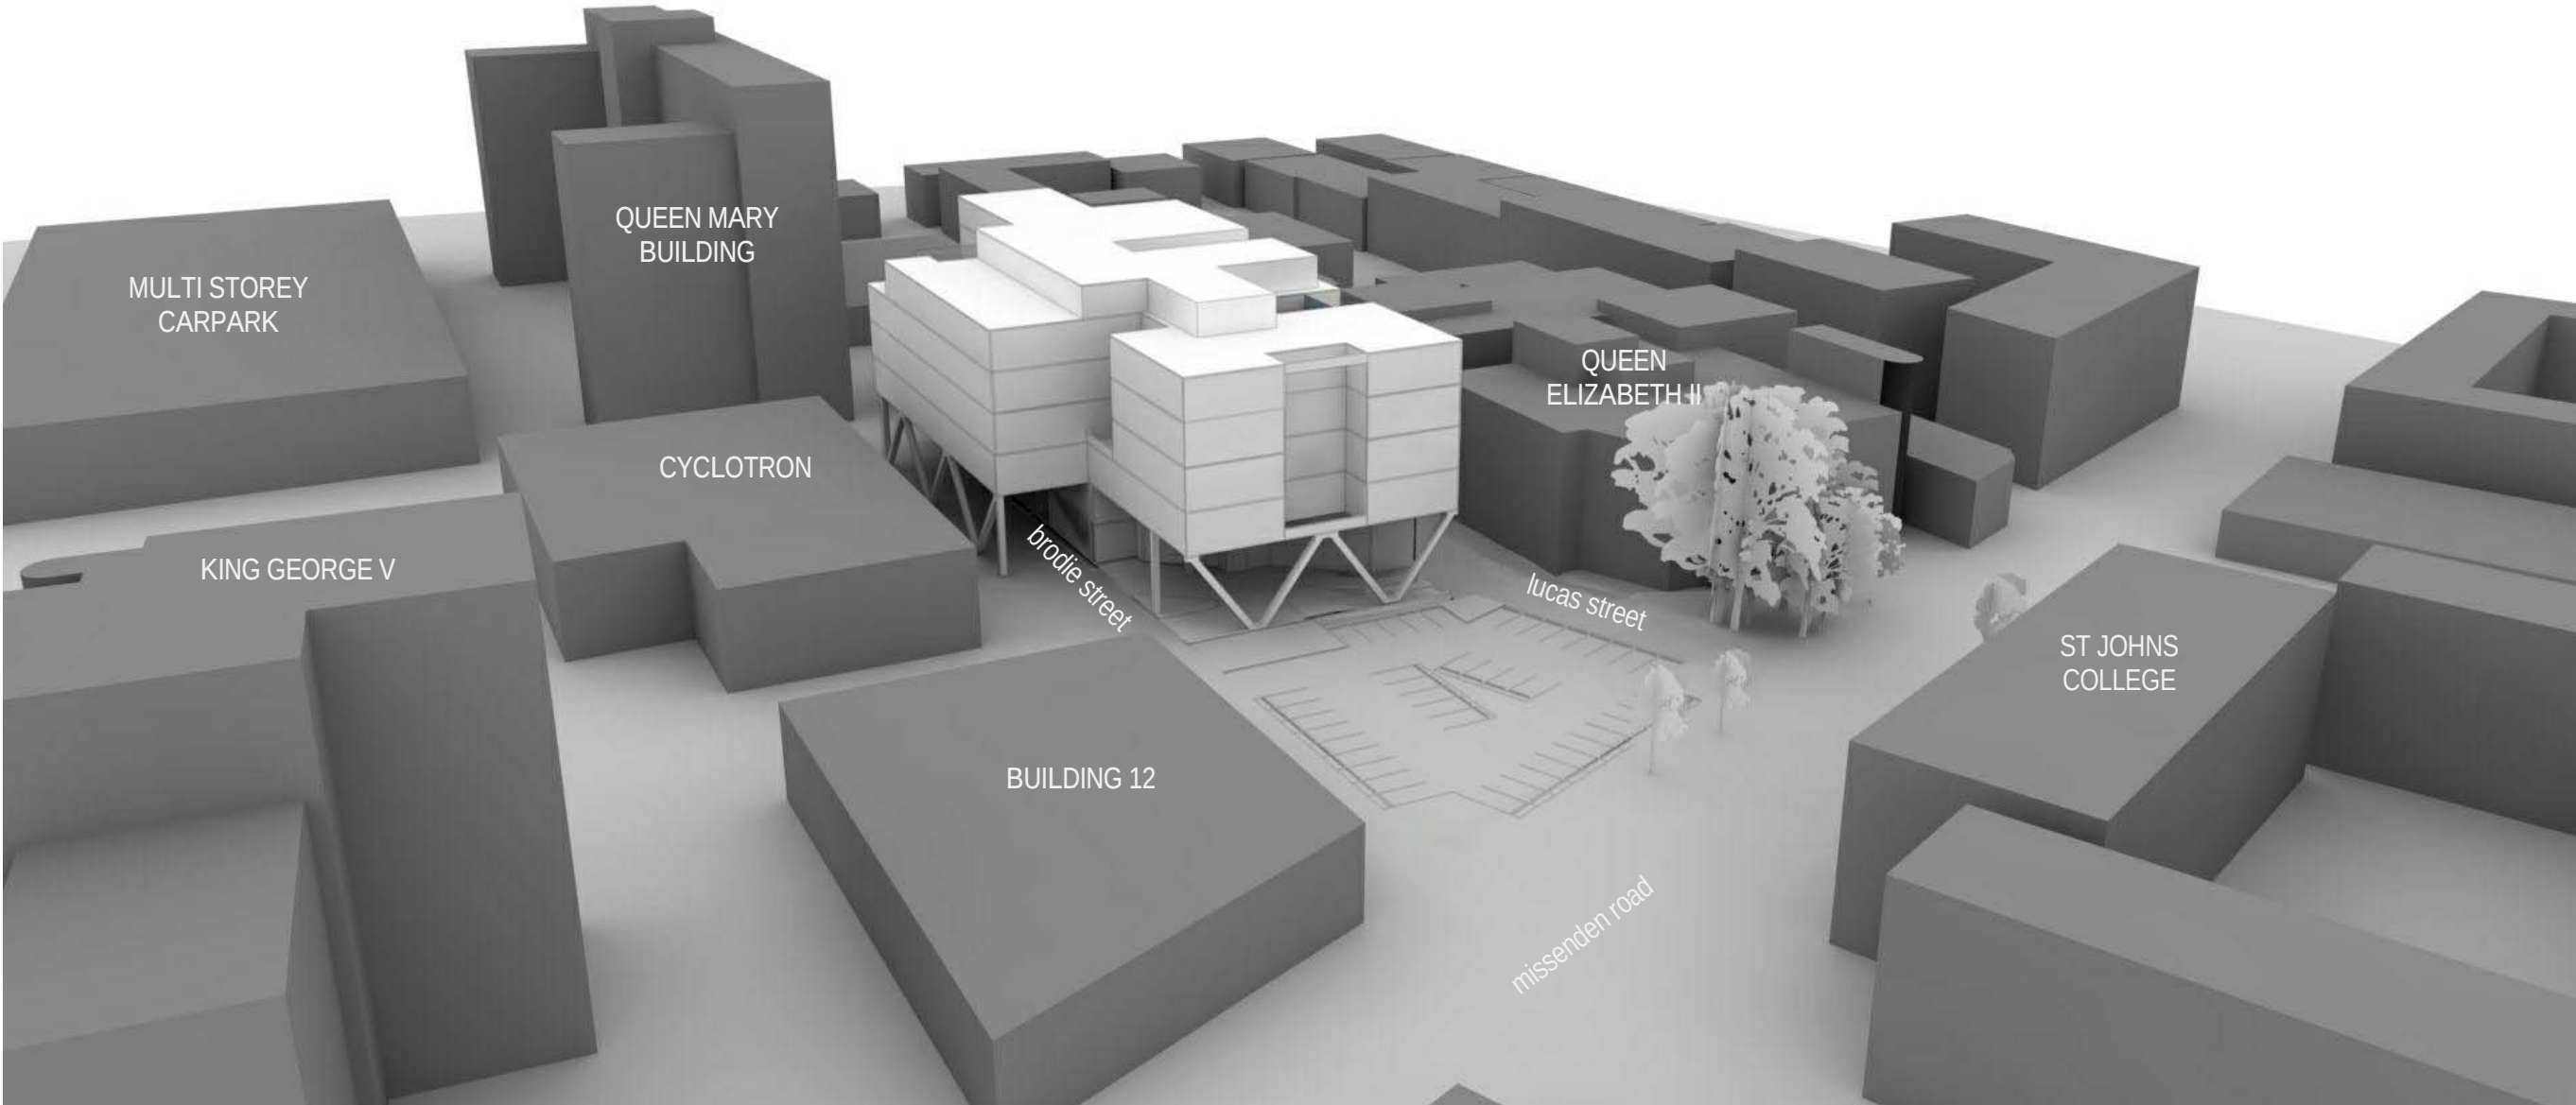


DEPARTMENT OF PLANNING SUBMISSION
3D MASSING VIEW - SHEET 1
ROYAL PRINCE ALFRED HOSPITAL
North West Precinct Project, Camperdown

2	PREFERRED PROJECT REPORT	16/11/12
1	FINAL ISSUE	11/07/12
B	ISSUED FOR REVIEW	05/07/12
A	DEPARTMENT OF PLANNING	04/07/12
Issue	Description	Date



SCALE	Not to Scale	@ A3	DWG No.	DoP-003
PROJECT	3599		DATE	16/11/12
ISSUE	2			

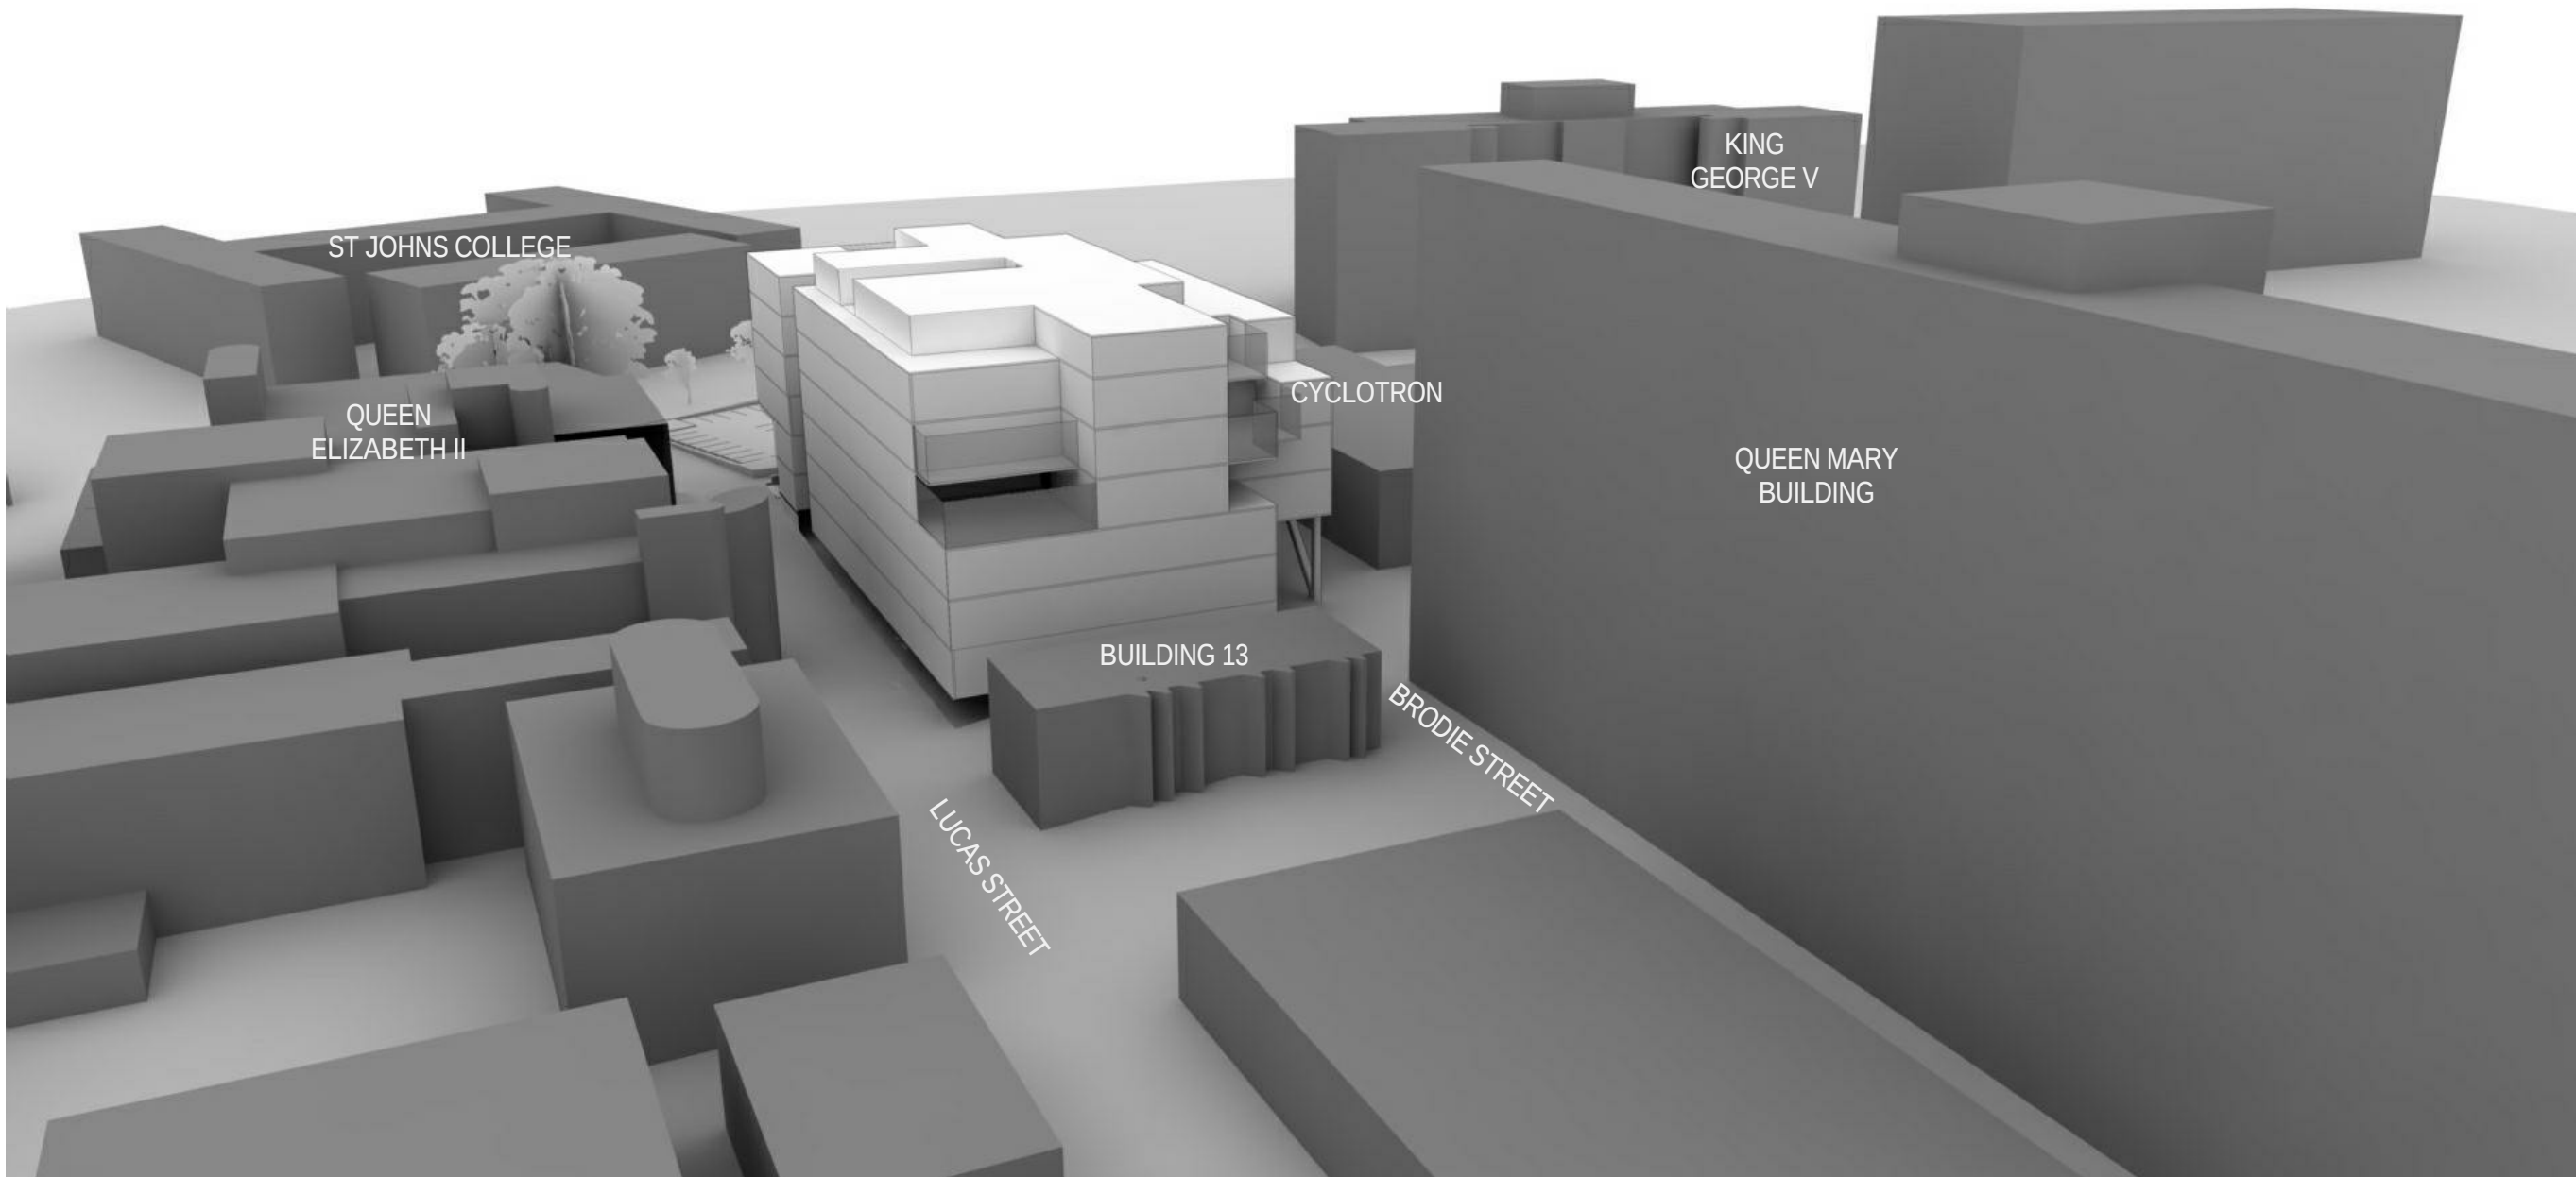


DEPARTMENT OF PLANNING SUBMISSION
3D MASSING VIEW - SHEET 2
ROYAL PRINCE ALFRED HOSPITAL
North West Precinct Project, Camperdown

2	PREFERRED PROJECT REPORT	16/11/12
1	FINAL ISSUE	11/07/12
B	ISSUED FOR REVIEW	05/07/12
A	DEPARTMENT OF PLANNING	04/07/12
Issue	Description	Date



SCALE	Not to Scale	@ A3	DWG No.	DoP-004
PROJECT	3599		DATE	16/11/12
ISSUE	2			

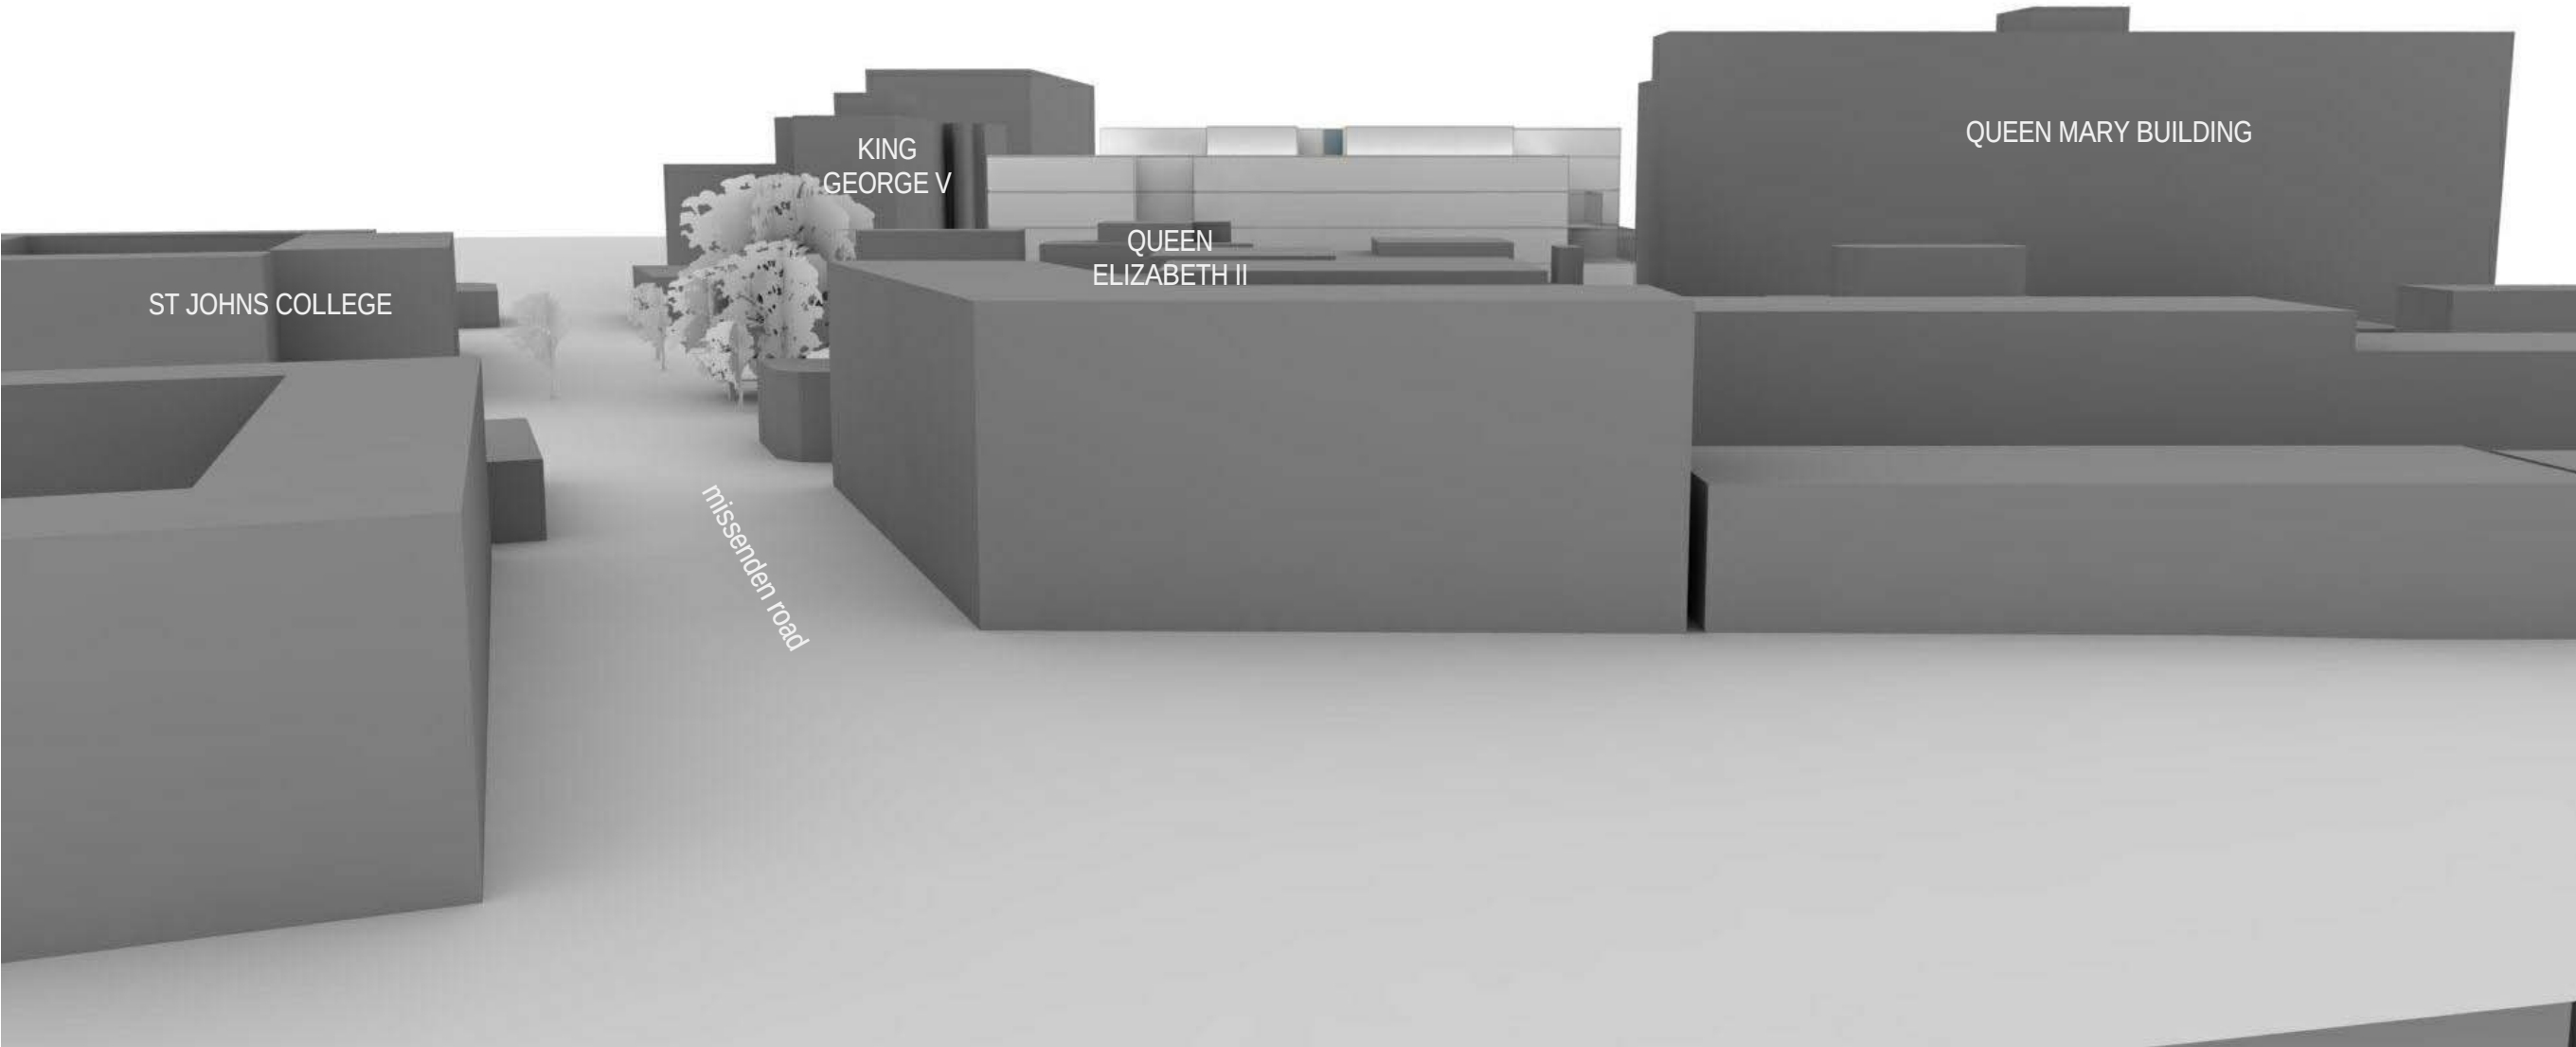


DEPARTMENT OF PLANNING SUBMISSION
3D MASSING VIEW - SHEET 3
ROYAL PRINCE ALFRED HOSPITAL
North West Precinct Project, Camperdown

2	PREFERRED PROJECT REPORT	16/11/12
1	FINAL ISSUE	11/07/12
B	ISSUED FOR REVIEW	05/07/12
A	DEPARTMENT OF PLANNING	04/07/12
Issue	Description	Date



SCALE	Not to Scale	@ A3	DWG No.	DoP-005
PROJECT	3599		DATE	16/11/12
ISSUE	2			

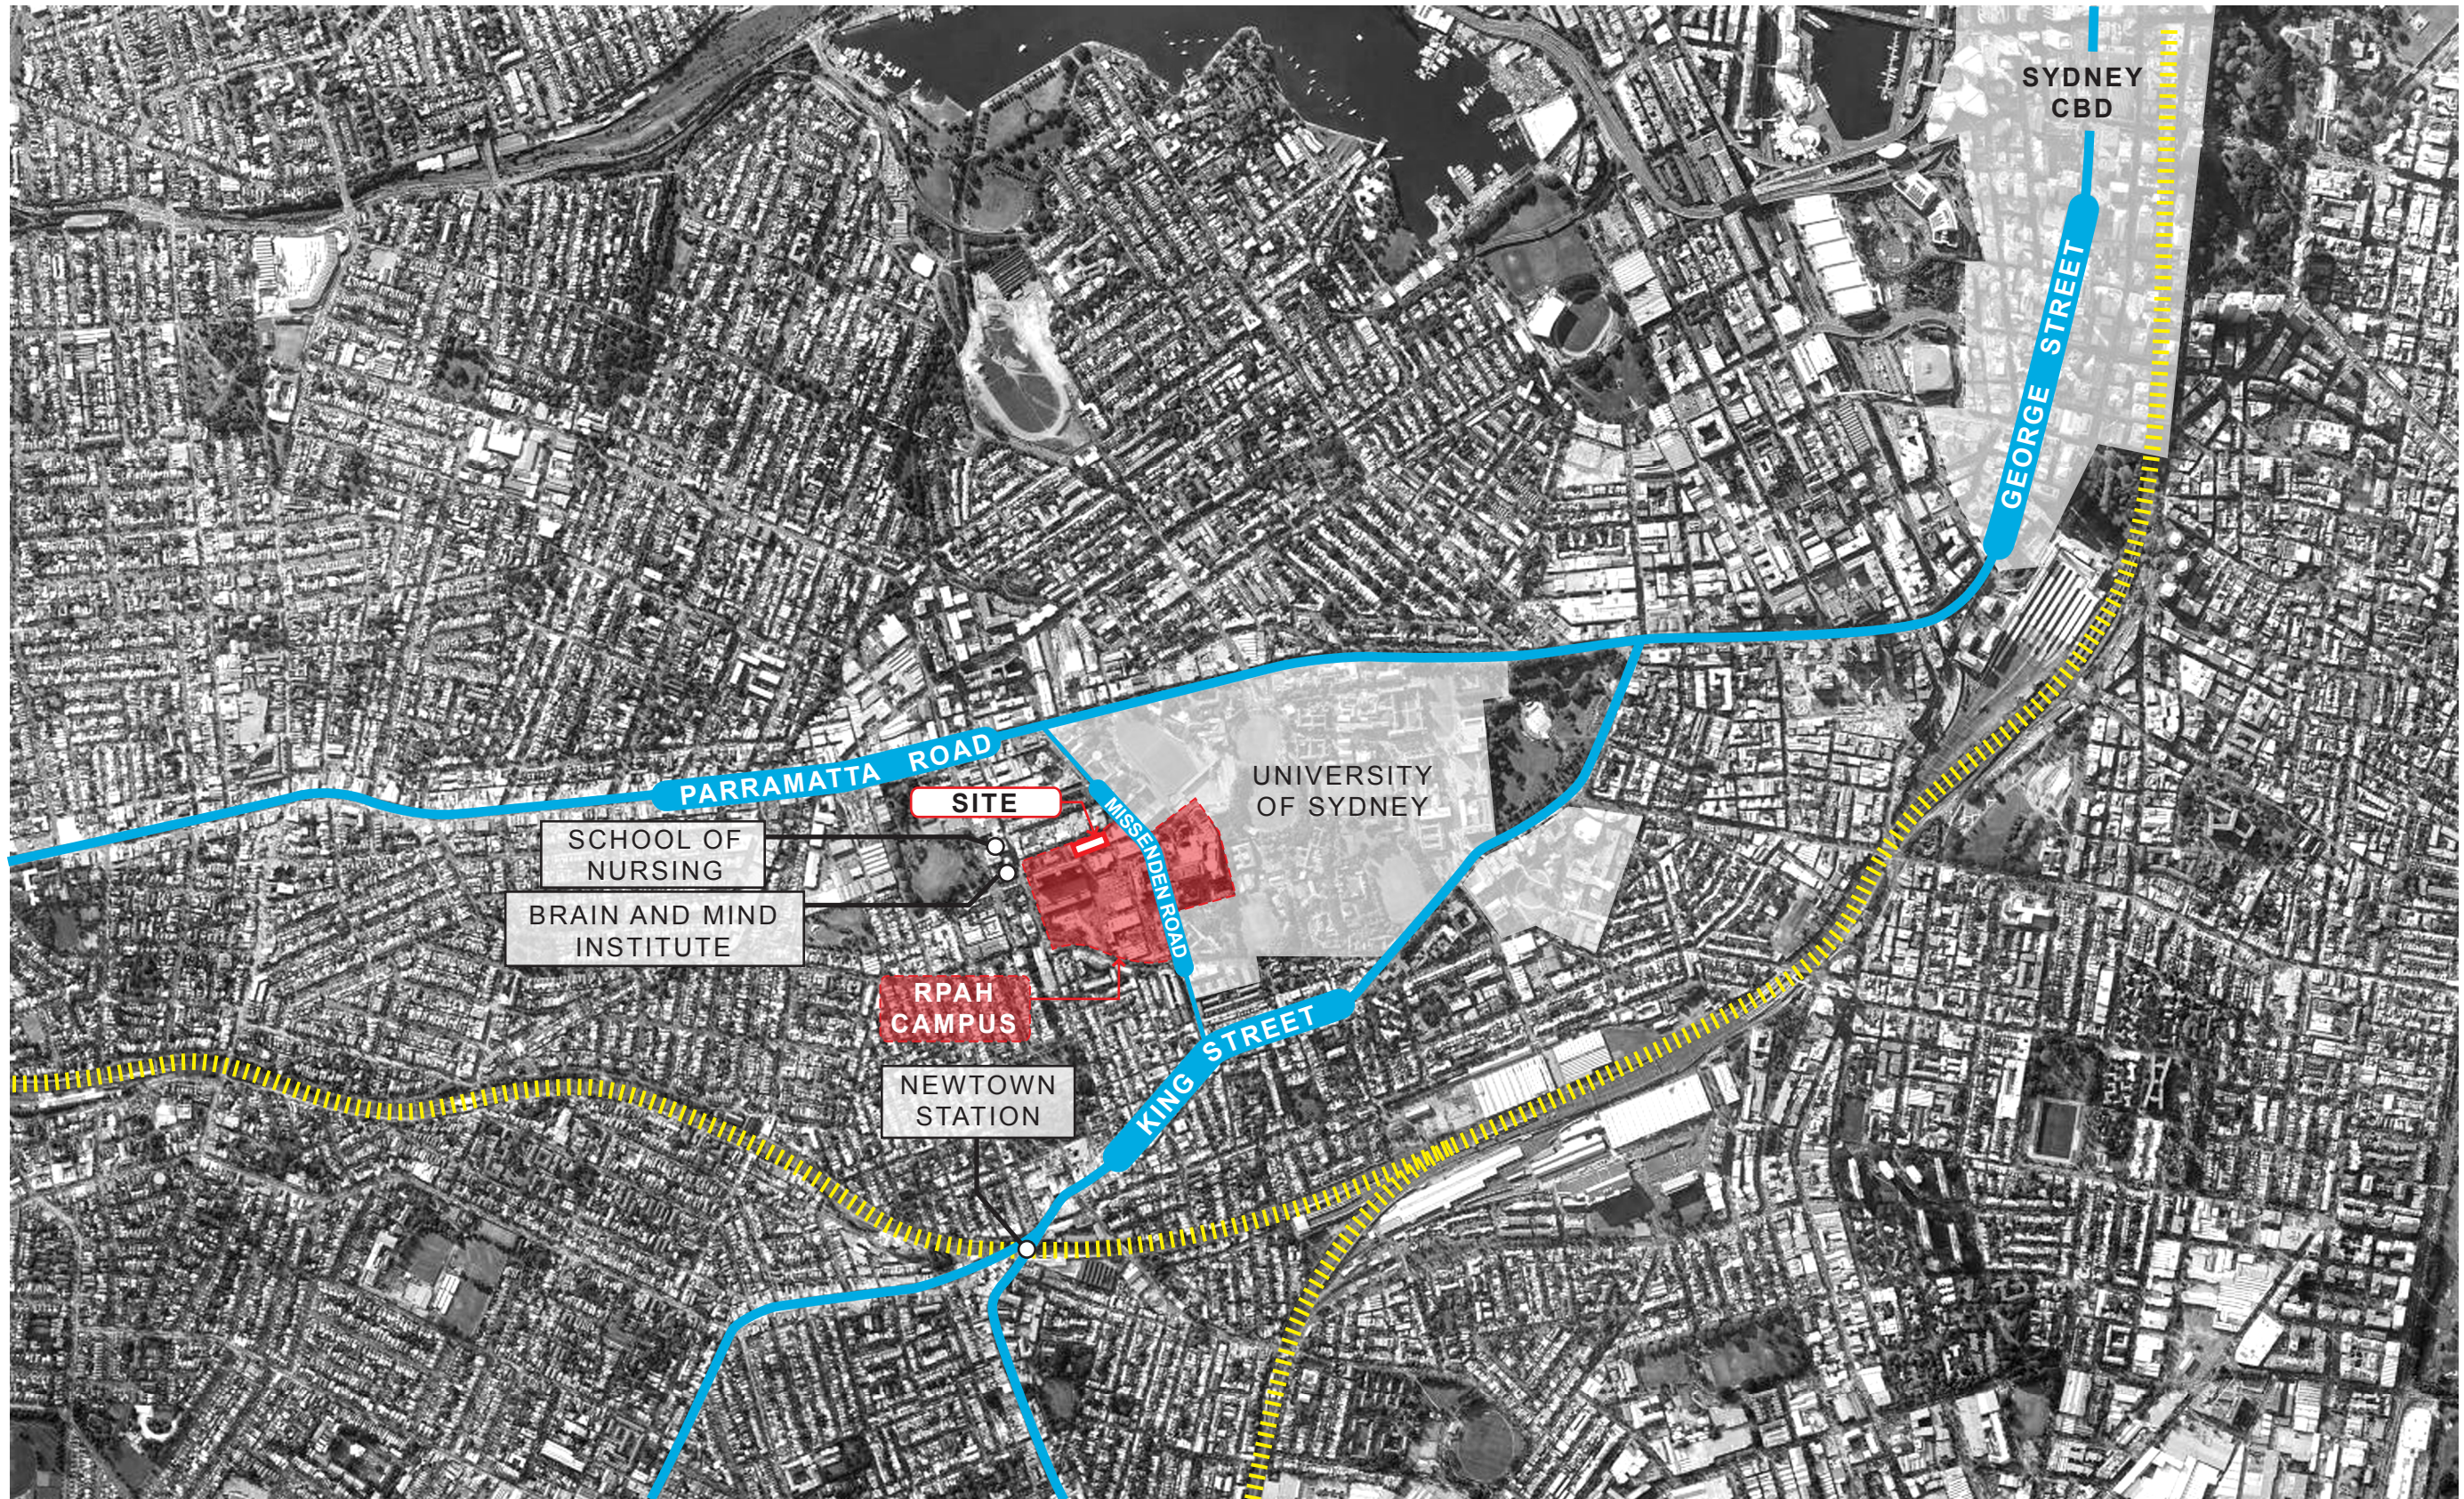

DEPARTMENT OF PLANNING SUBMISSION

CONTEXT MAP

ROYAL PRINCE ALFRED HOSPITAL
North West Precinct Project, Camperdown

1	FINAL ISSUE	11/07/12
A	DEPARTMENT OF PLANNING	04/07/12
Issue	Description	Date

CLIENT




PROJ MGR



NORTH



SCALE	Not to Scale	@ A3	DWG No.	DoP-010
PROJECT	3599		DATE	11/07/12
ISSUE	1			

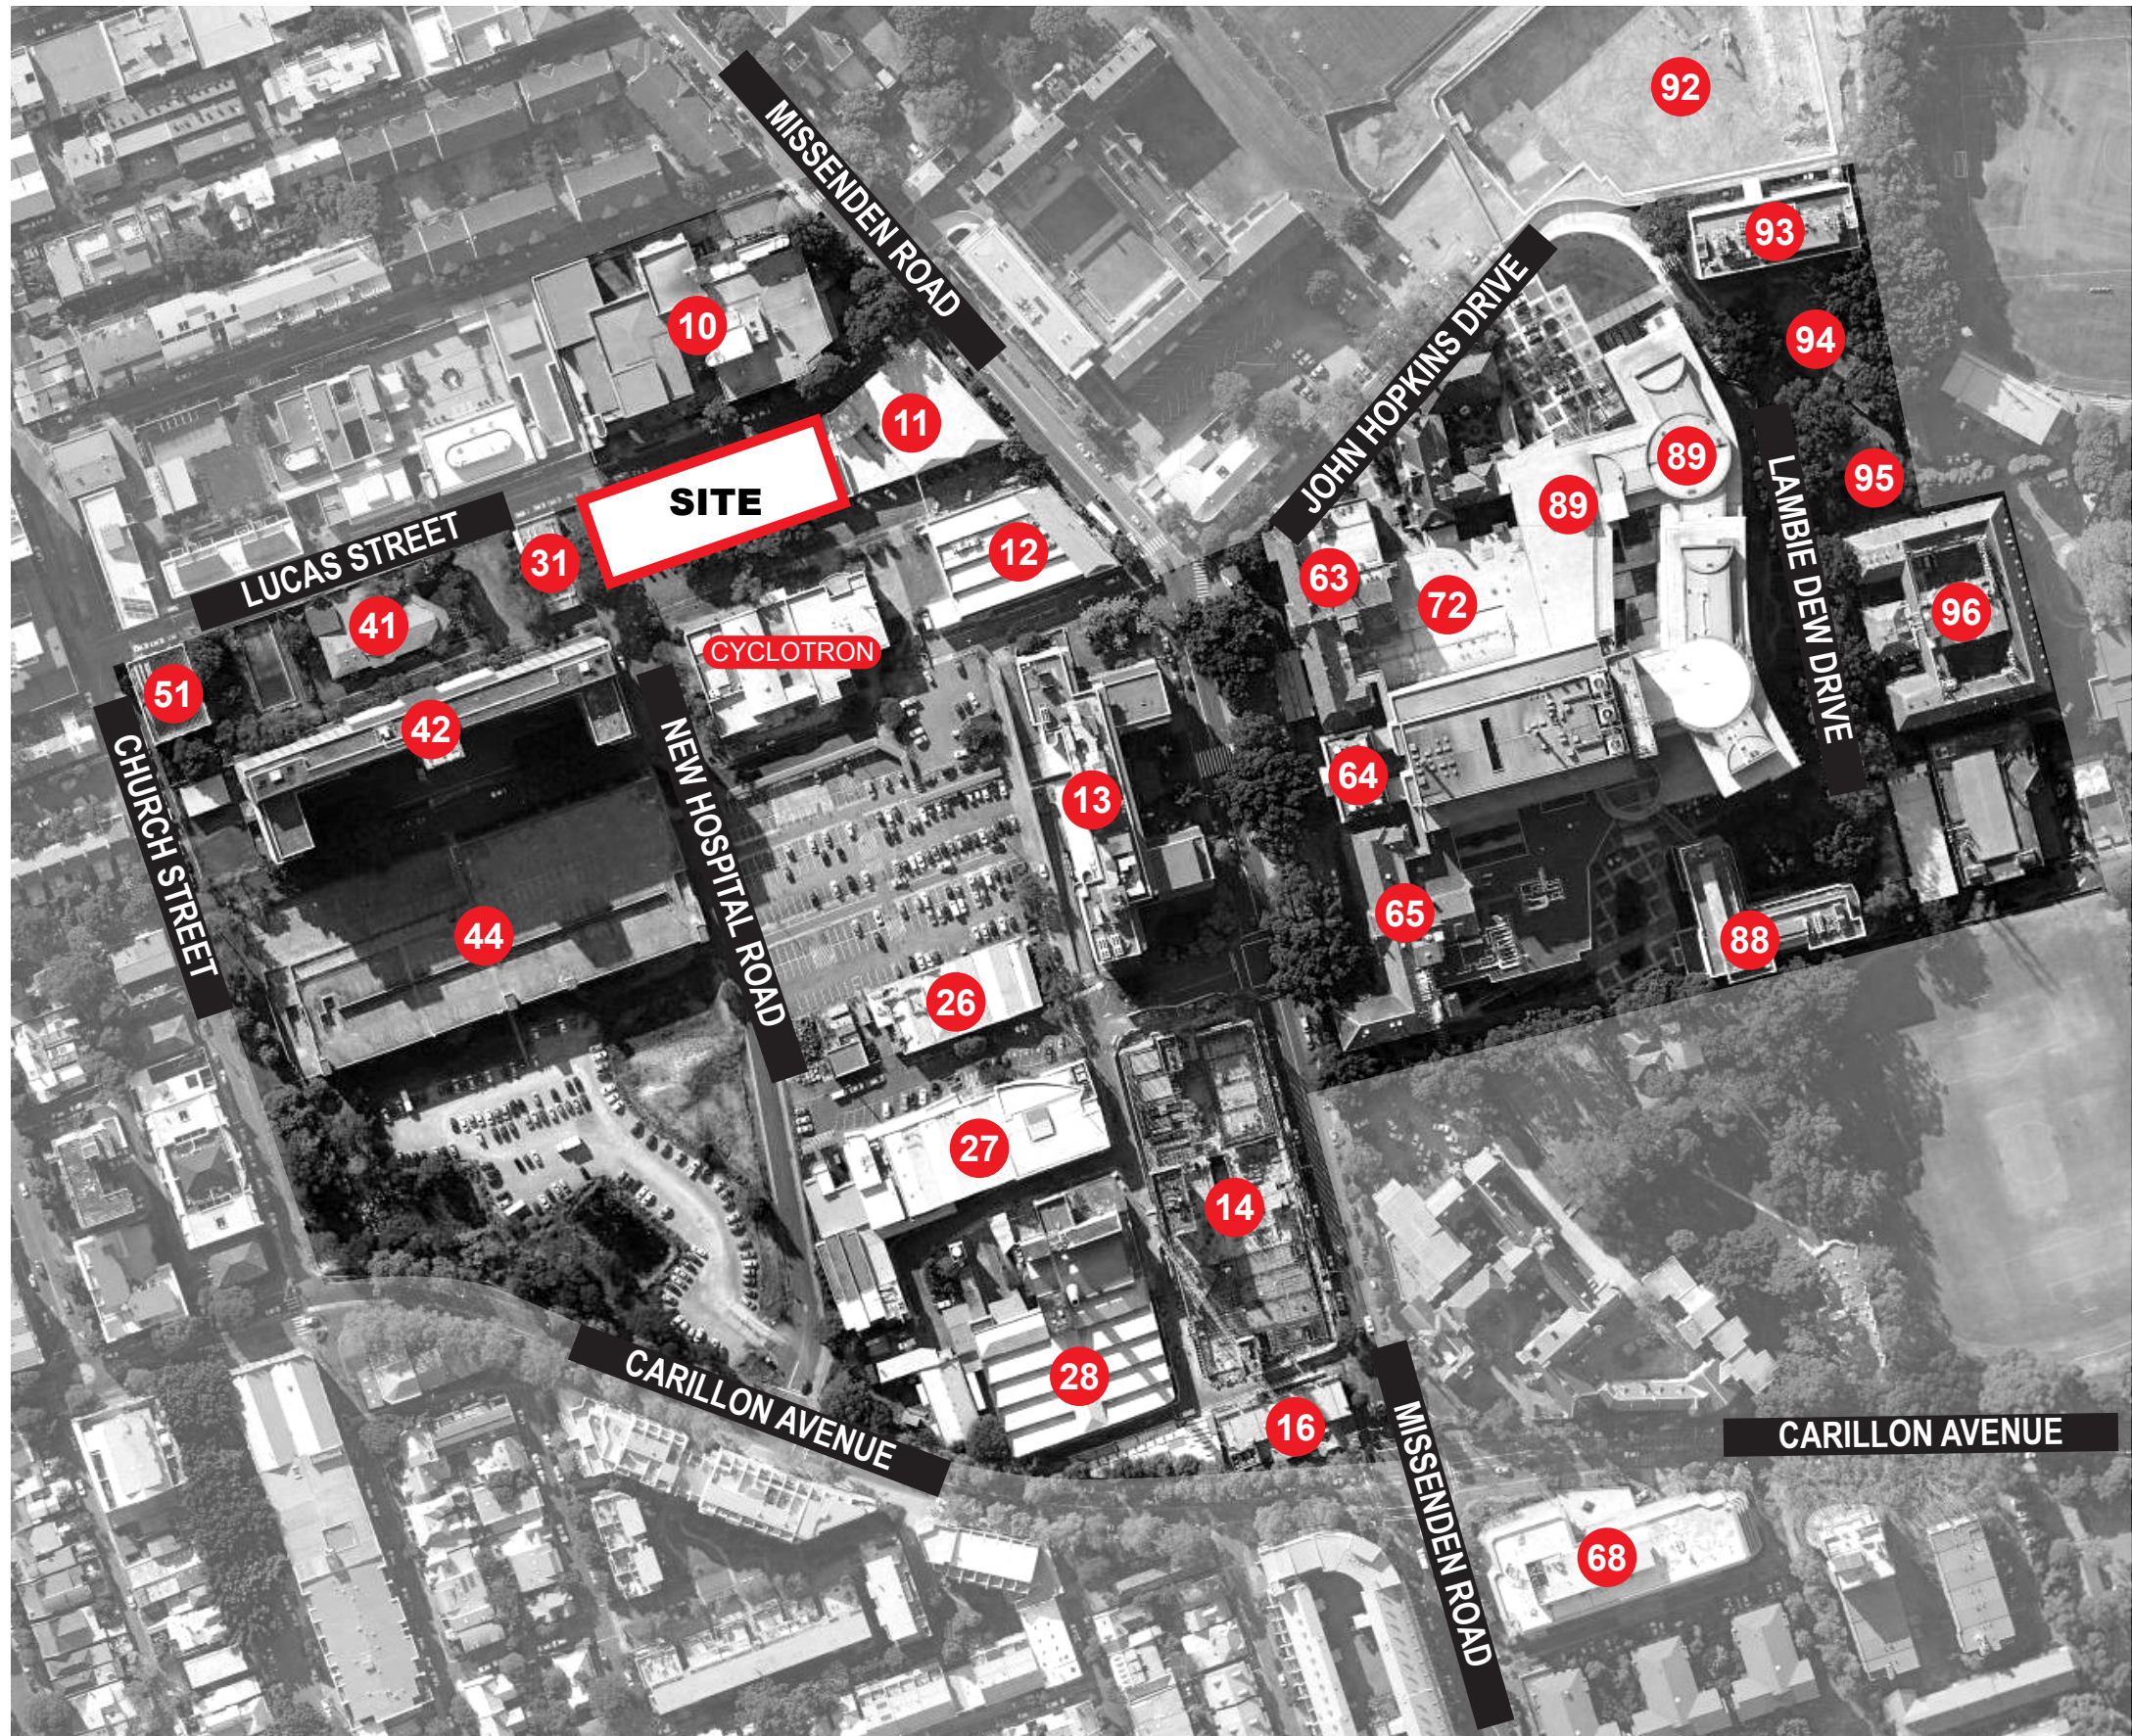


- 10 QEII (IRO BUILDING)
- 11 BUILDING 11
- 12 BUILDING 12
- 13 KGV ADMINISTRATION BUILDING
- 14 CHRIS OBRIEN LIFEHOUSE (IN CONSTRUCTION)
- 16 HEART RESEARCH BUILDING
- 26 AUDIO VISUAL DEPARTMENT
- 27 RADIATION ONCOLOGY
- 28 ENGINEERING SERVICES
- 31 ENDOCRINE RESEARCH FACILITY
- 41 CHILD CARE CENTRE
- 42 QUEEN MARY BUILDING
- 44 STAFF CAR PARK
- 51 SCHOOL OF NURSING
- 63 ALBERT PAVILION
- 64 ADMINISTRATION
- 65 VICTORIA PAVILION
- 72 KERRY PACKER EDUCATION CENTRE
- 88 GLOUCESTER HOUSE
- 89 CLINICAL SERVICES BLOCK
- 92 CHARLES PERKINS CENTRE (IN CONSTRUCTION)
- 93 CENTENARY INSTITUTE
- 94 IMMUNOLOGY DEPARTMENT
- 95 RPAH CHAPEL
- 96 BLACKBURN PAVILION -SYDNEY UNIVERSITY

DEPARTMENT OF PLANNING SUBMISSION
CAMPUS LOCATION AND BUILDINGS
ROYAL PRINCE ALFRED HOSPITAL
North West Precinct Project, Camperdown

1	FINAL ISSUE	11/07/12
A	DEPARTMENT OF PLANNING	04/07/12
Issue	Description	Date



SCALE	Not to Scale	@ A3	DWG No.	DoP-011
PROJECT	3599		DATE	11/07/12
ISSUE	1			

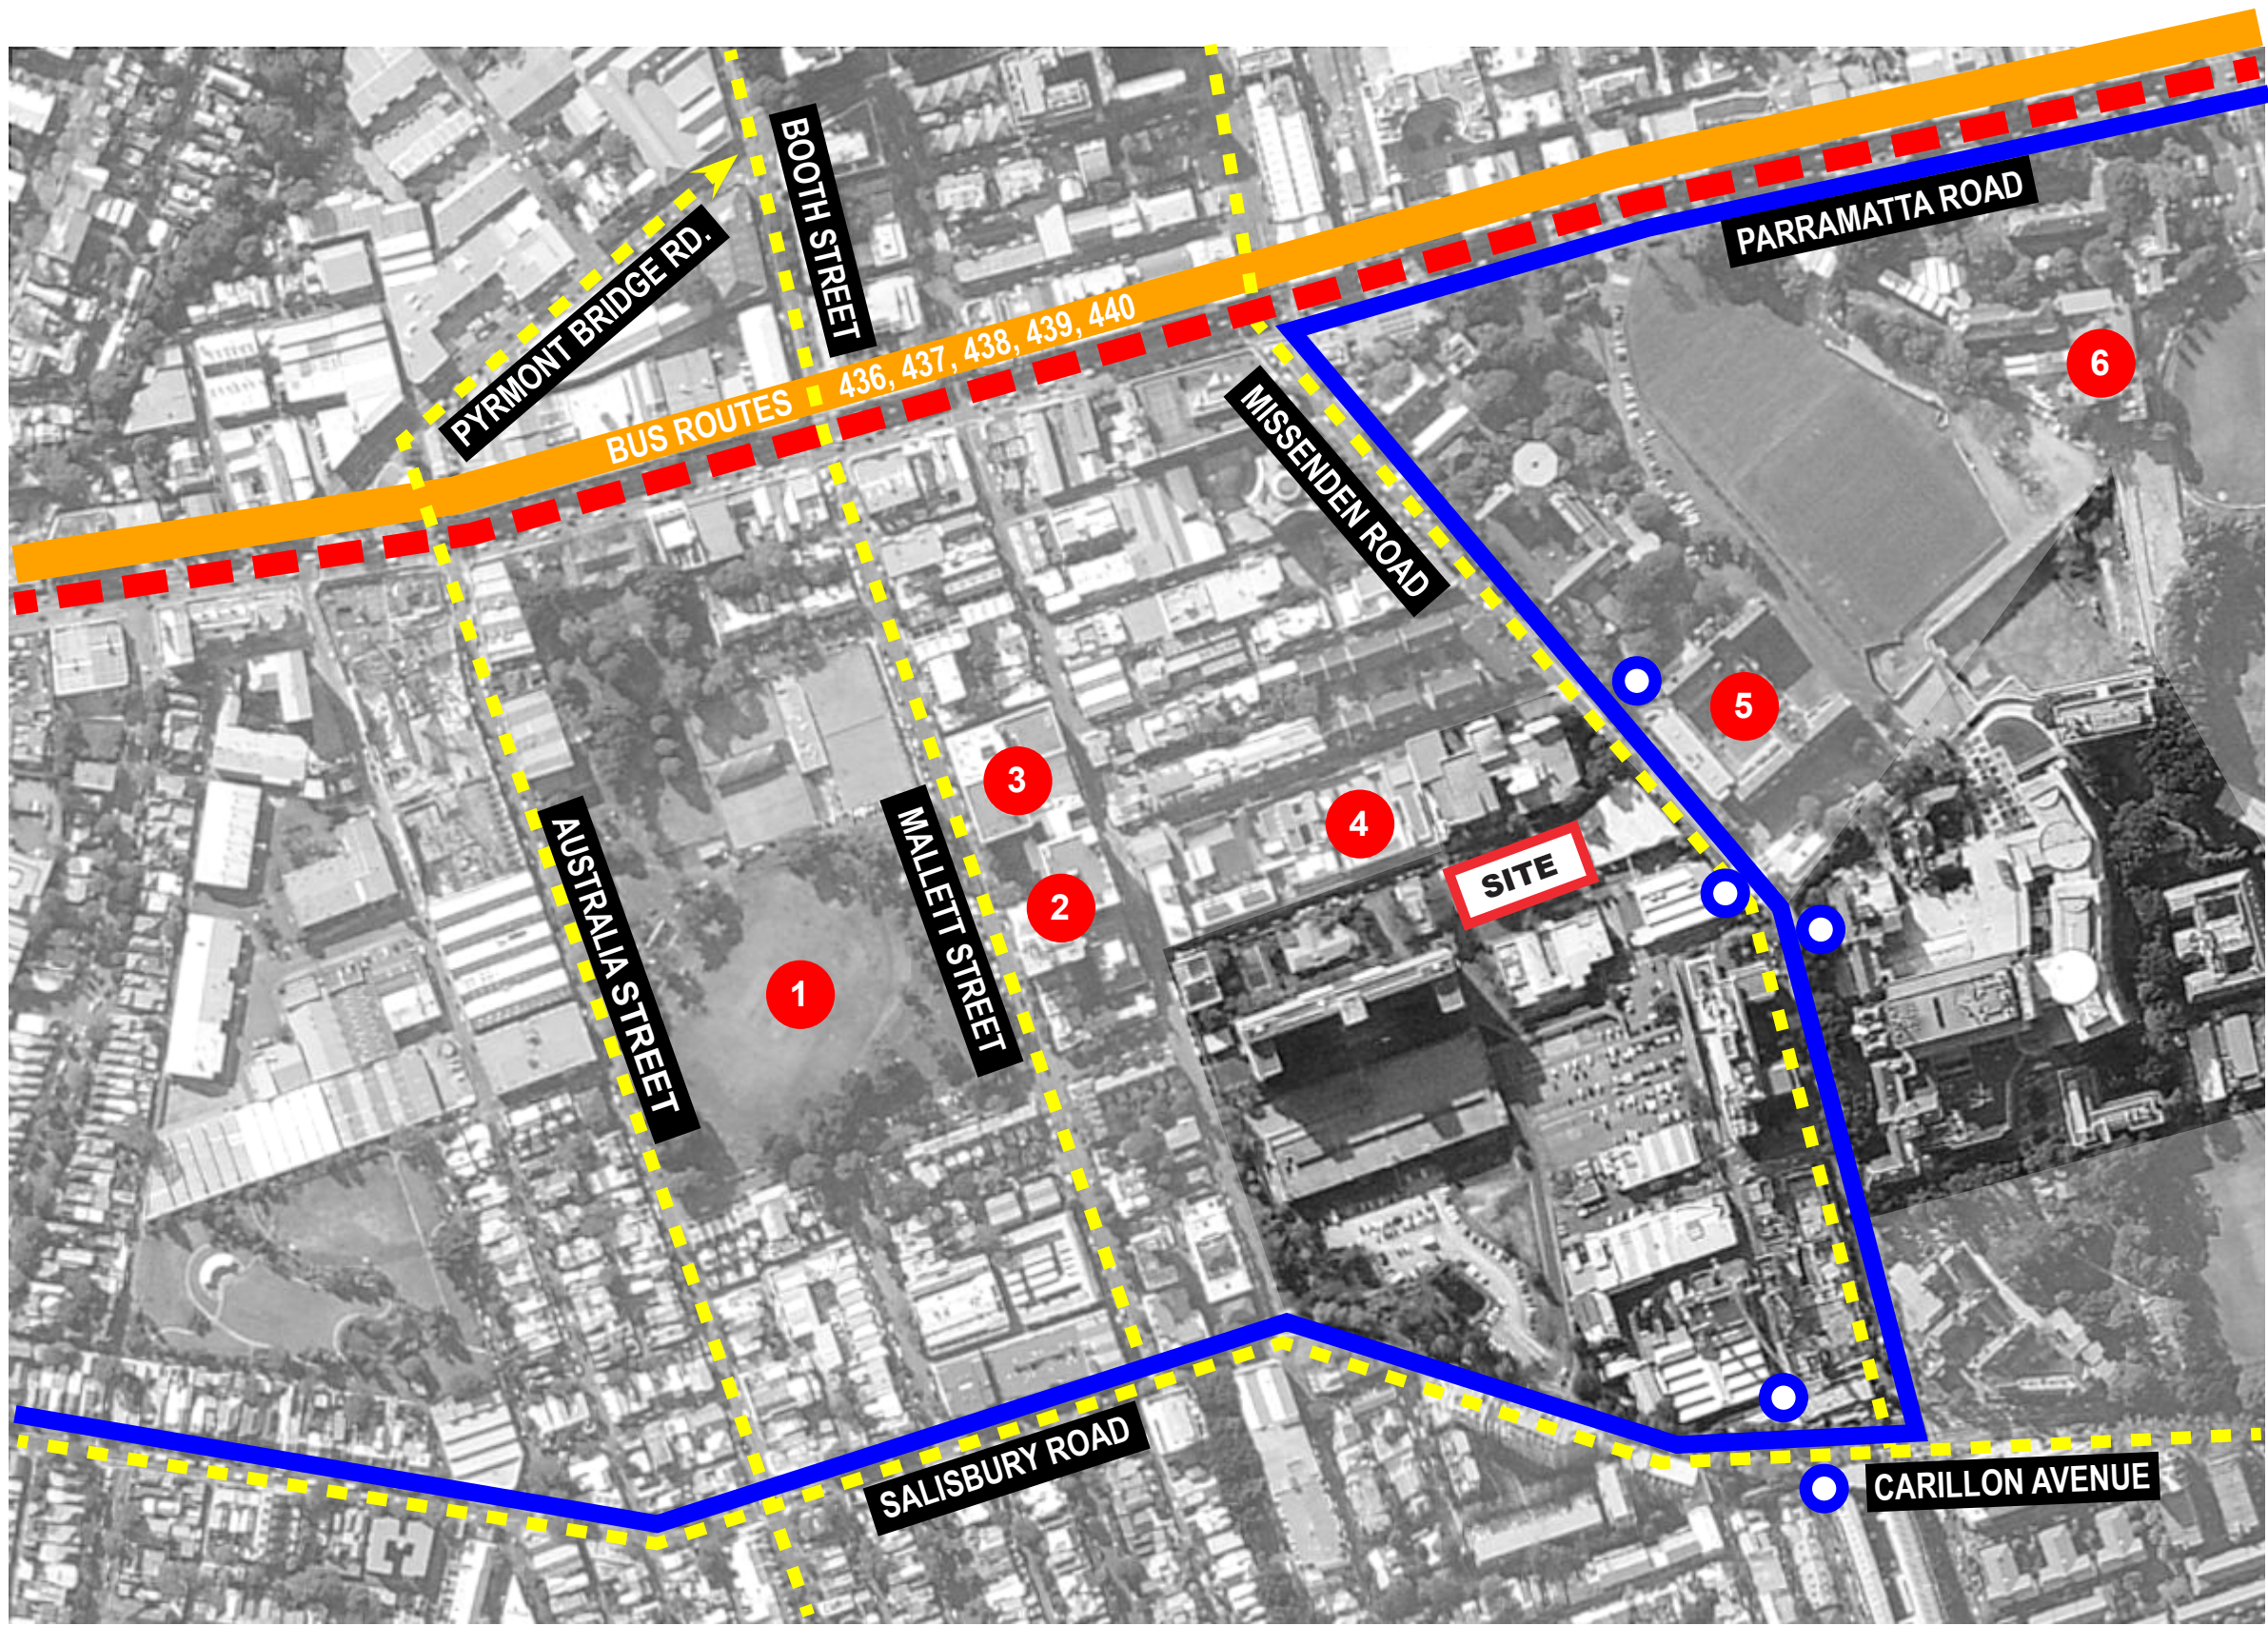

LEGEND

BUS ROUTES
(PARRAMATTA ROAD)

BUS ROUTE 412
(MISSENDEN ROAD)

BUS STOP
(ROUTE 412)

SECONDARY TRAFFIC
ROAD

METRO ROAD

1

CAMPERDOWN OVAL

2

BRAIN AND MIND
RESEARCH INSTITUTE

3

SCHOOL OF NURSING

4

CHINESE EMBASSY

5

ST. JOHNS COLLEGE

6

UNIVERSITY OF SYDNEY

DEPARTMENT OF PLANNING SUBMISSION
URBAN CONTEXT ANALYSIS
ROYAL PRINCE ALFRED HOSPITAL
North West Precinct Project, Camperdown

1	FINAL ISSUE	11/07/12
A	DEPARTMENT OF PLANNING	04/07/12
Issue	Description	Date

CLIENT


 **Health
Infrastructure**

PROJ MGR






SCALE	Not to Scale	@ A3	DWG No.	DoP-012
PROJECT	3599		DATE	11/07/12
ISSUE	1			

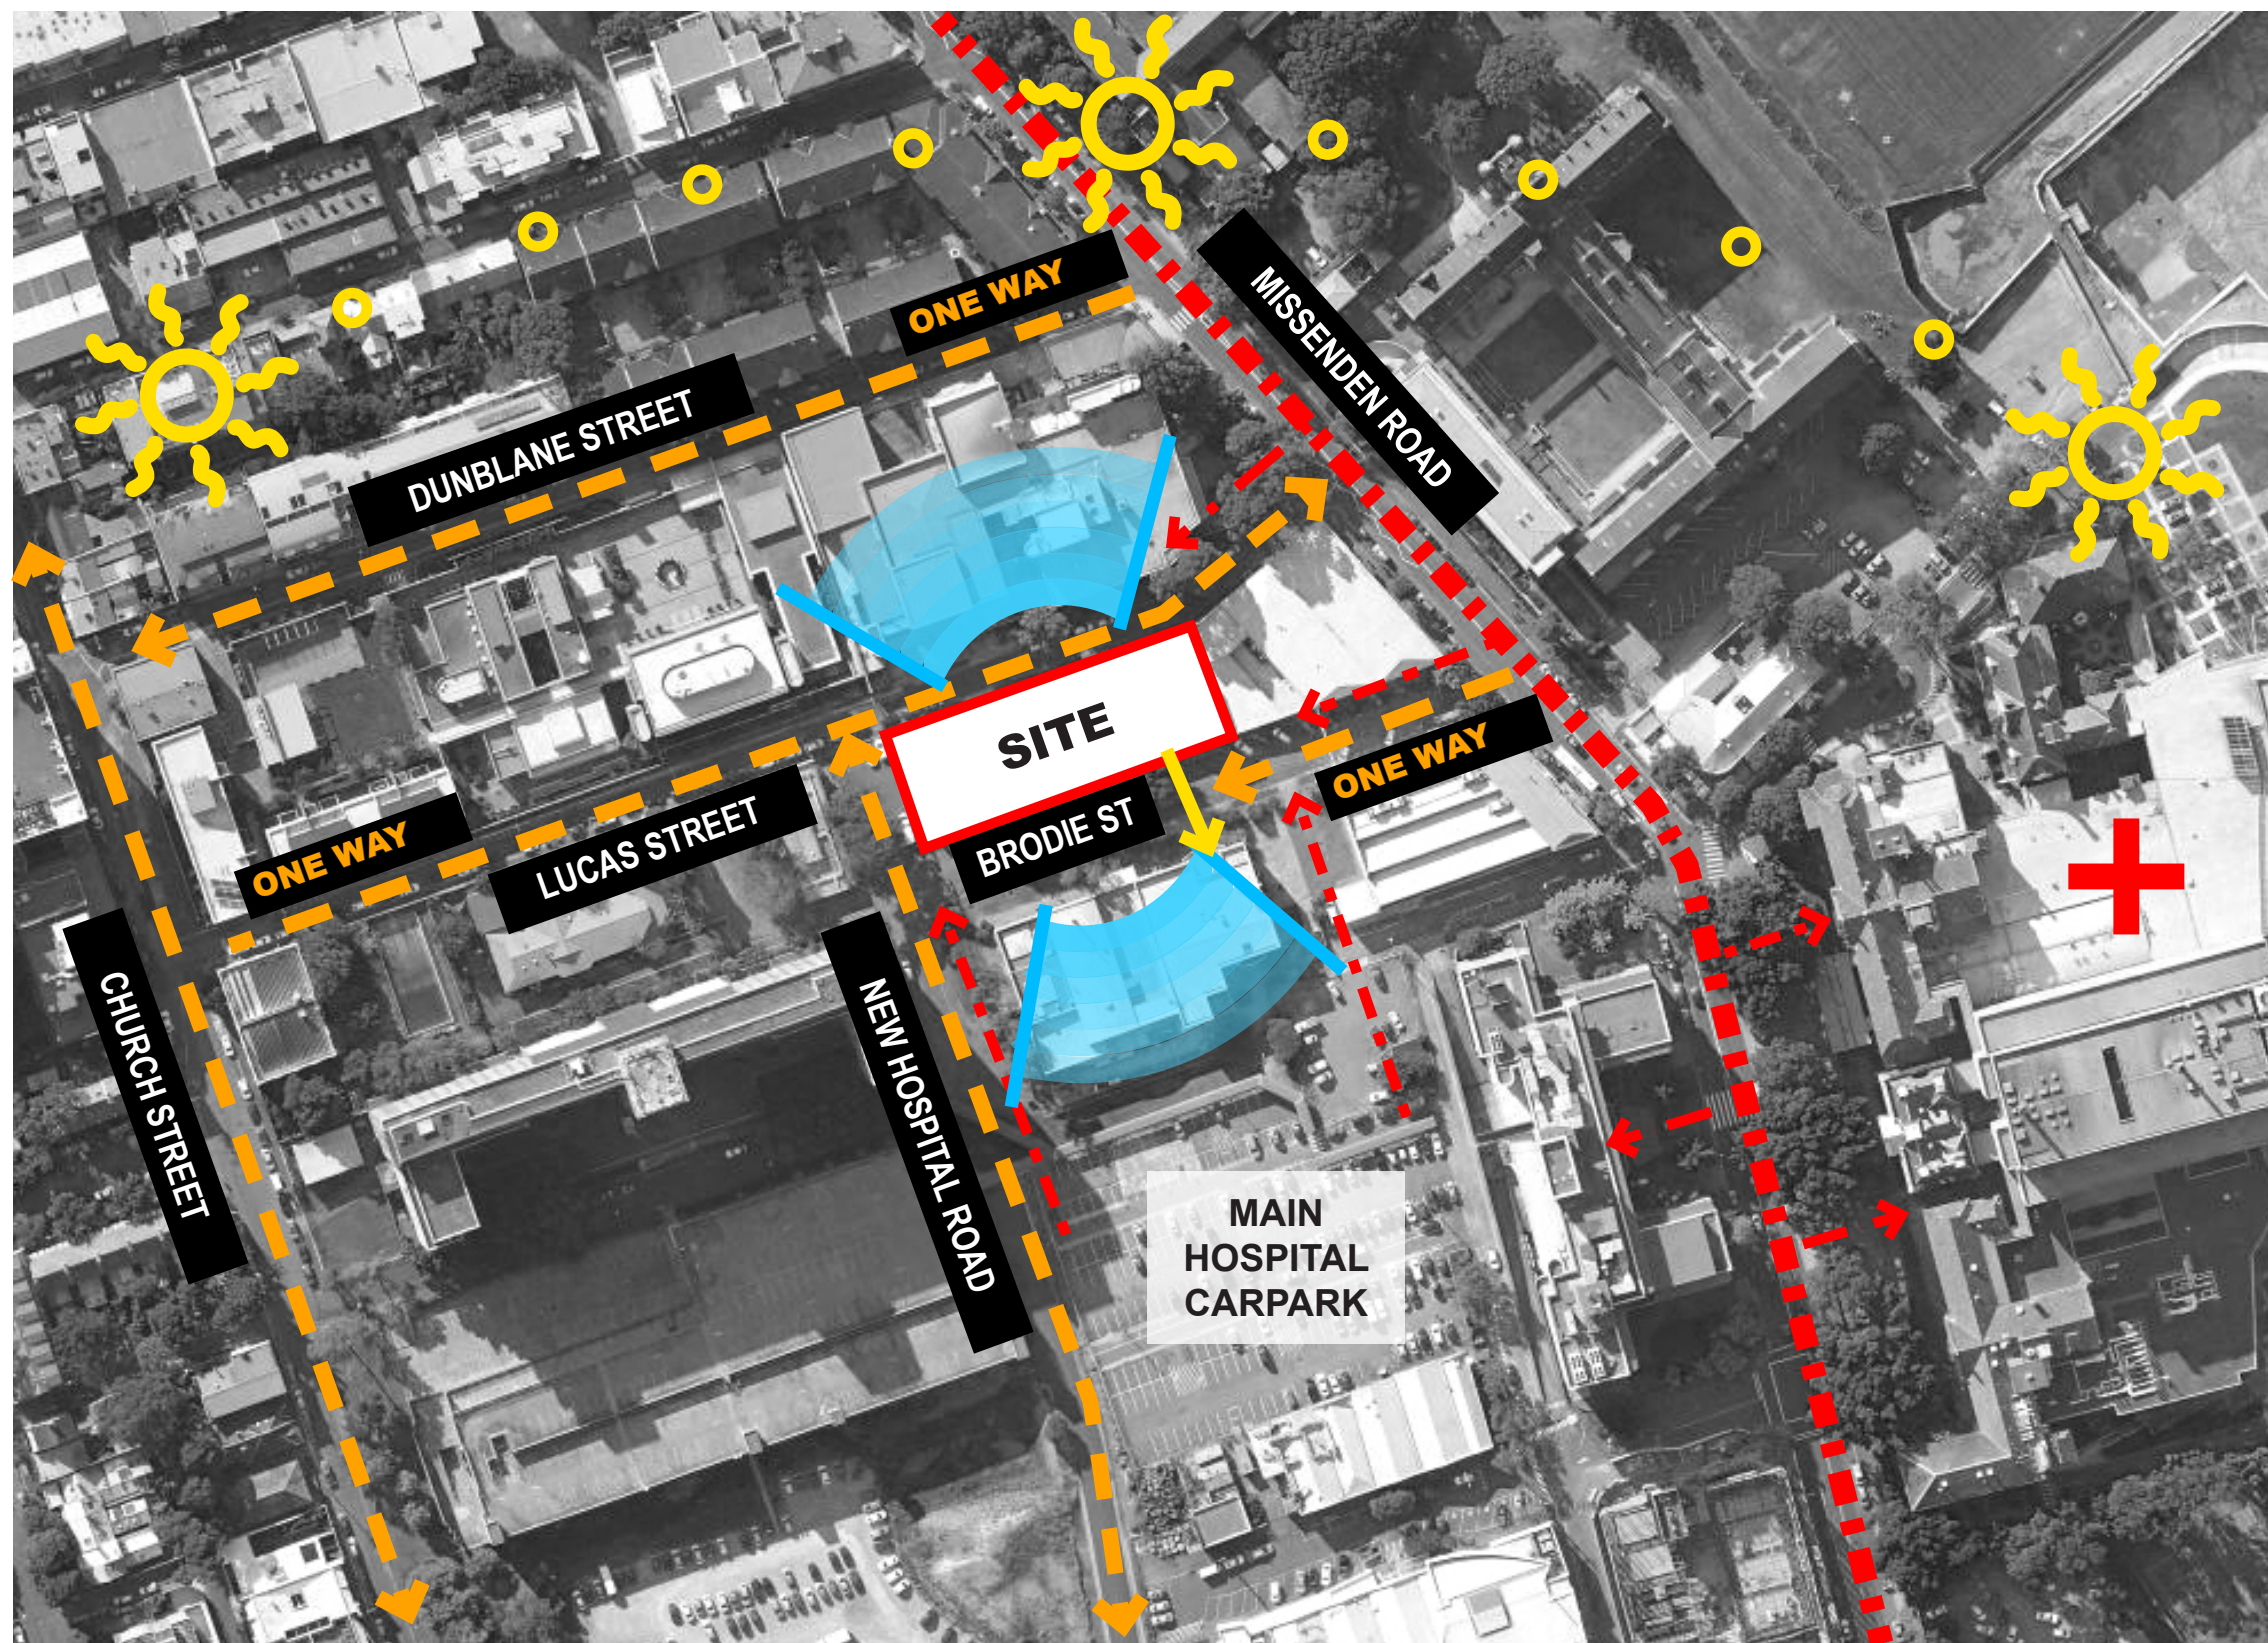

LEGEND

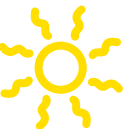-  RPAH EMERGENCY DEPARTMENT
-  SUN PATH
-  PEDESTRIAN ACCESS
-  VEHICULAR ACCESS
-  VIEWS
-  SITE
-  DEDICATED VEHICULAR ACCESS TO CYCLOTRON

DEPARTMENT OF PLANNING SUBMISSION

SITE ANALYSIS PLAN

ROYAL PRINCE ALFRED HOSPITAL
North West Precinct Project, Camperdown

1	FINAL ISSUE	11/07/12
A	DEPARTMENT OF PLANNING	04/07/12
Issue	Description	Date

CLIENT




PROJ MGR



NORTH



SCALE	Not to Scale	@ A3	DWG No.	DoP-013
PROJECT	3599		DATE	11/07/12
ISSUE	1			

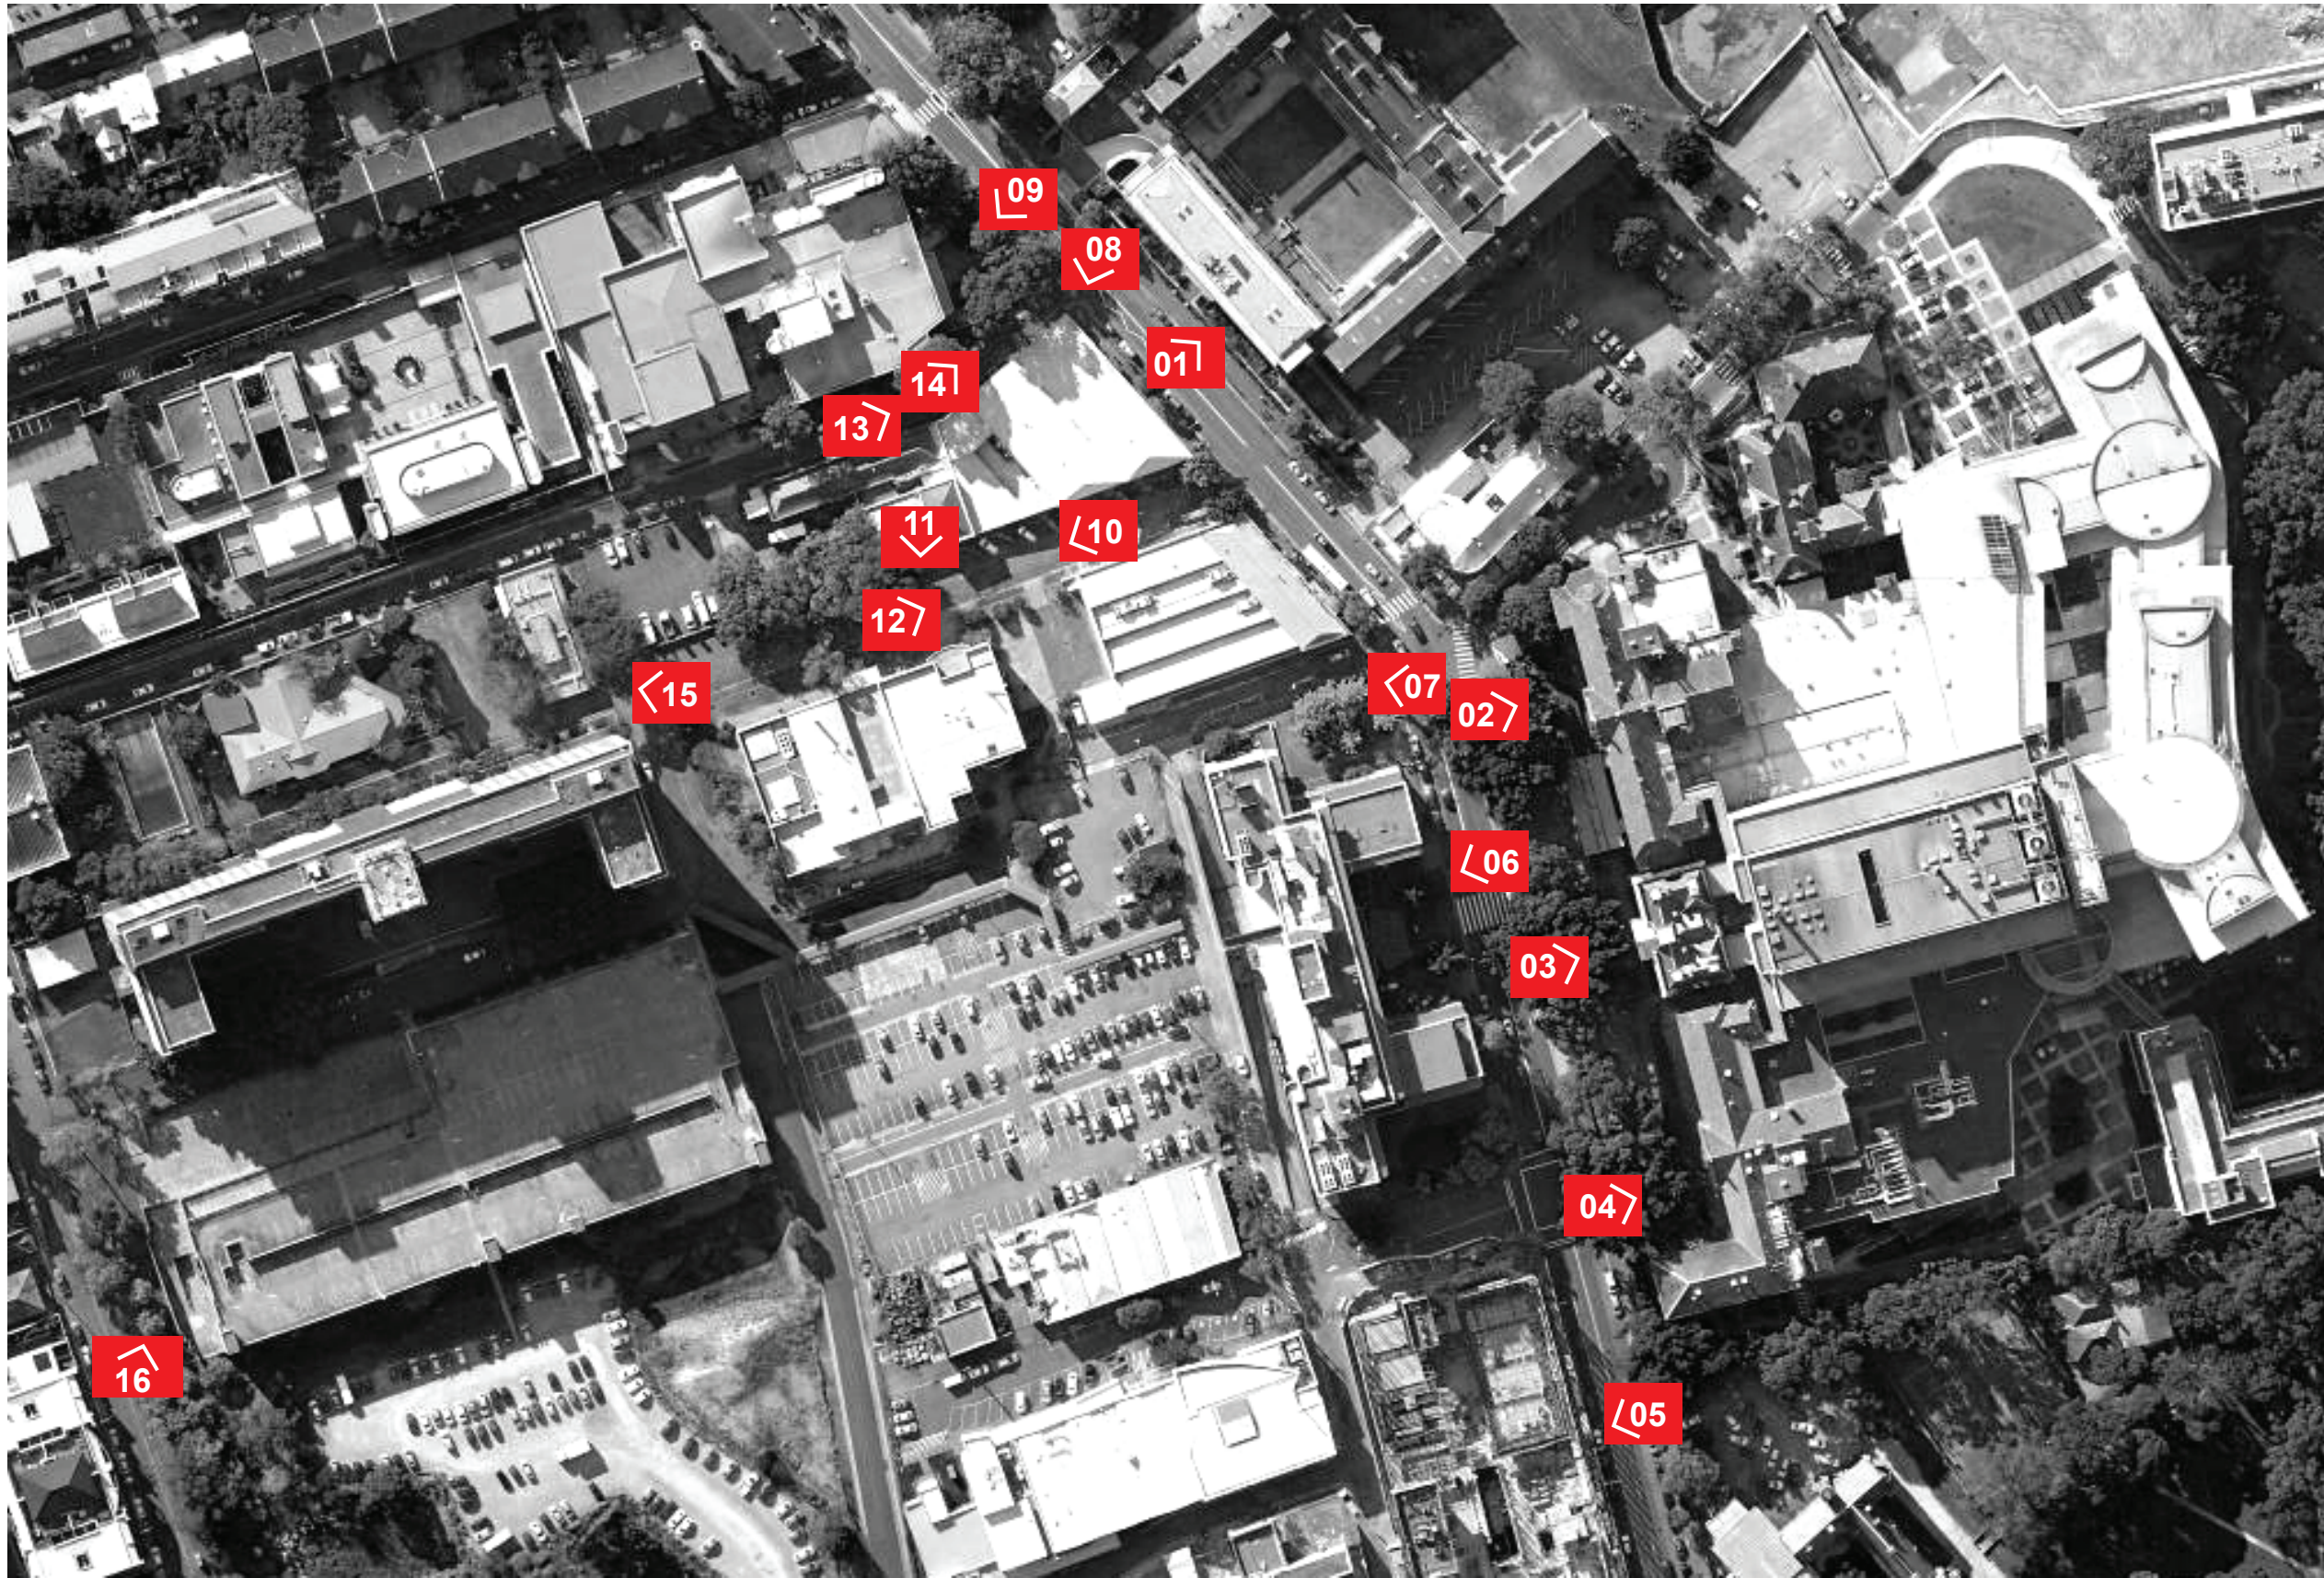

NOTE: THIS DRAWING SHOULD BE READ IN CONJUNCTION WITH DoP-021

DEPARTMENT OF PLANNING SUBMISSION
SITE PHOTOS - SURROUNDING BUILDINGS - SHEET 1

ROYAL PRINCE ALFRED HOSPITAL
North West Precinct Project, Camperdown

1	FINAL ISSUE	11/07/12
A	DEPARTMENT OF PLANNING	04/07/12
Issue	Description	Date

CLIENT



PROJ MGR



SCALE	Not to Scale	@ A3	DWG No.	DoP-020
PROJECT	3599		DATE	11/07/12
ISSUE	1			



01 ST JOHNS COLLEGE



02 BUILDING 63 - ALBERT PAVILION



03 BUILDING 64 - ADMINISTRATION



04 BUILDING 65 - VICTORIA PAVILION



05 CHRIS O'BRIEN LIFEHOUSE



06 BUILDING 13 - KING GEORGE V



07 BUILDING 12



08 BUILDING 11



09 BUILDING 10 - QEII



10 BRODIE STREET



11 CYCLOTRON



12 BRODIE STREET/CYCLOTRON



13 LUCAS STREET



14 BUILDING 11



15 BUILDING 31



16 QUEEN MARY BUILDING & STAFF CARPARK


NOTE: THIS DRAWING SHOULD BE READ IN CONJUNCTION WITH DoP-020

DEPARTMENT OF PLANNING SUBMISSION
SITE PHOTOS - SURROUNDING BUILDINGS - SHEET 2
 ROYAL PRINCE ALFRED HOSPITAL
 North West Precinct Project, Camperdown

1	FINAL ISSUE	11/07/12
A	DEPARTMENT OF PLANNING	04/07/12
Issue	Description	Date



SCALE	Not to Scale	@ A3	DWG No.	DoP-021
PROJECT	3599		DATE	11/07/12
ISSUE	1			

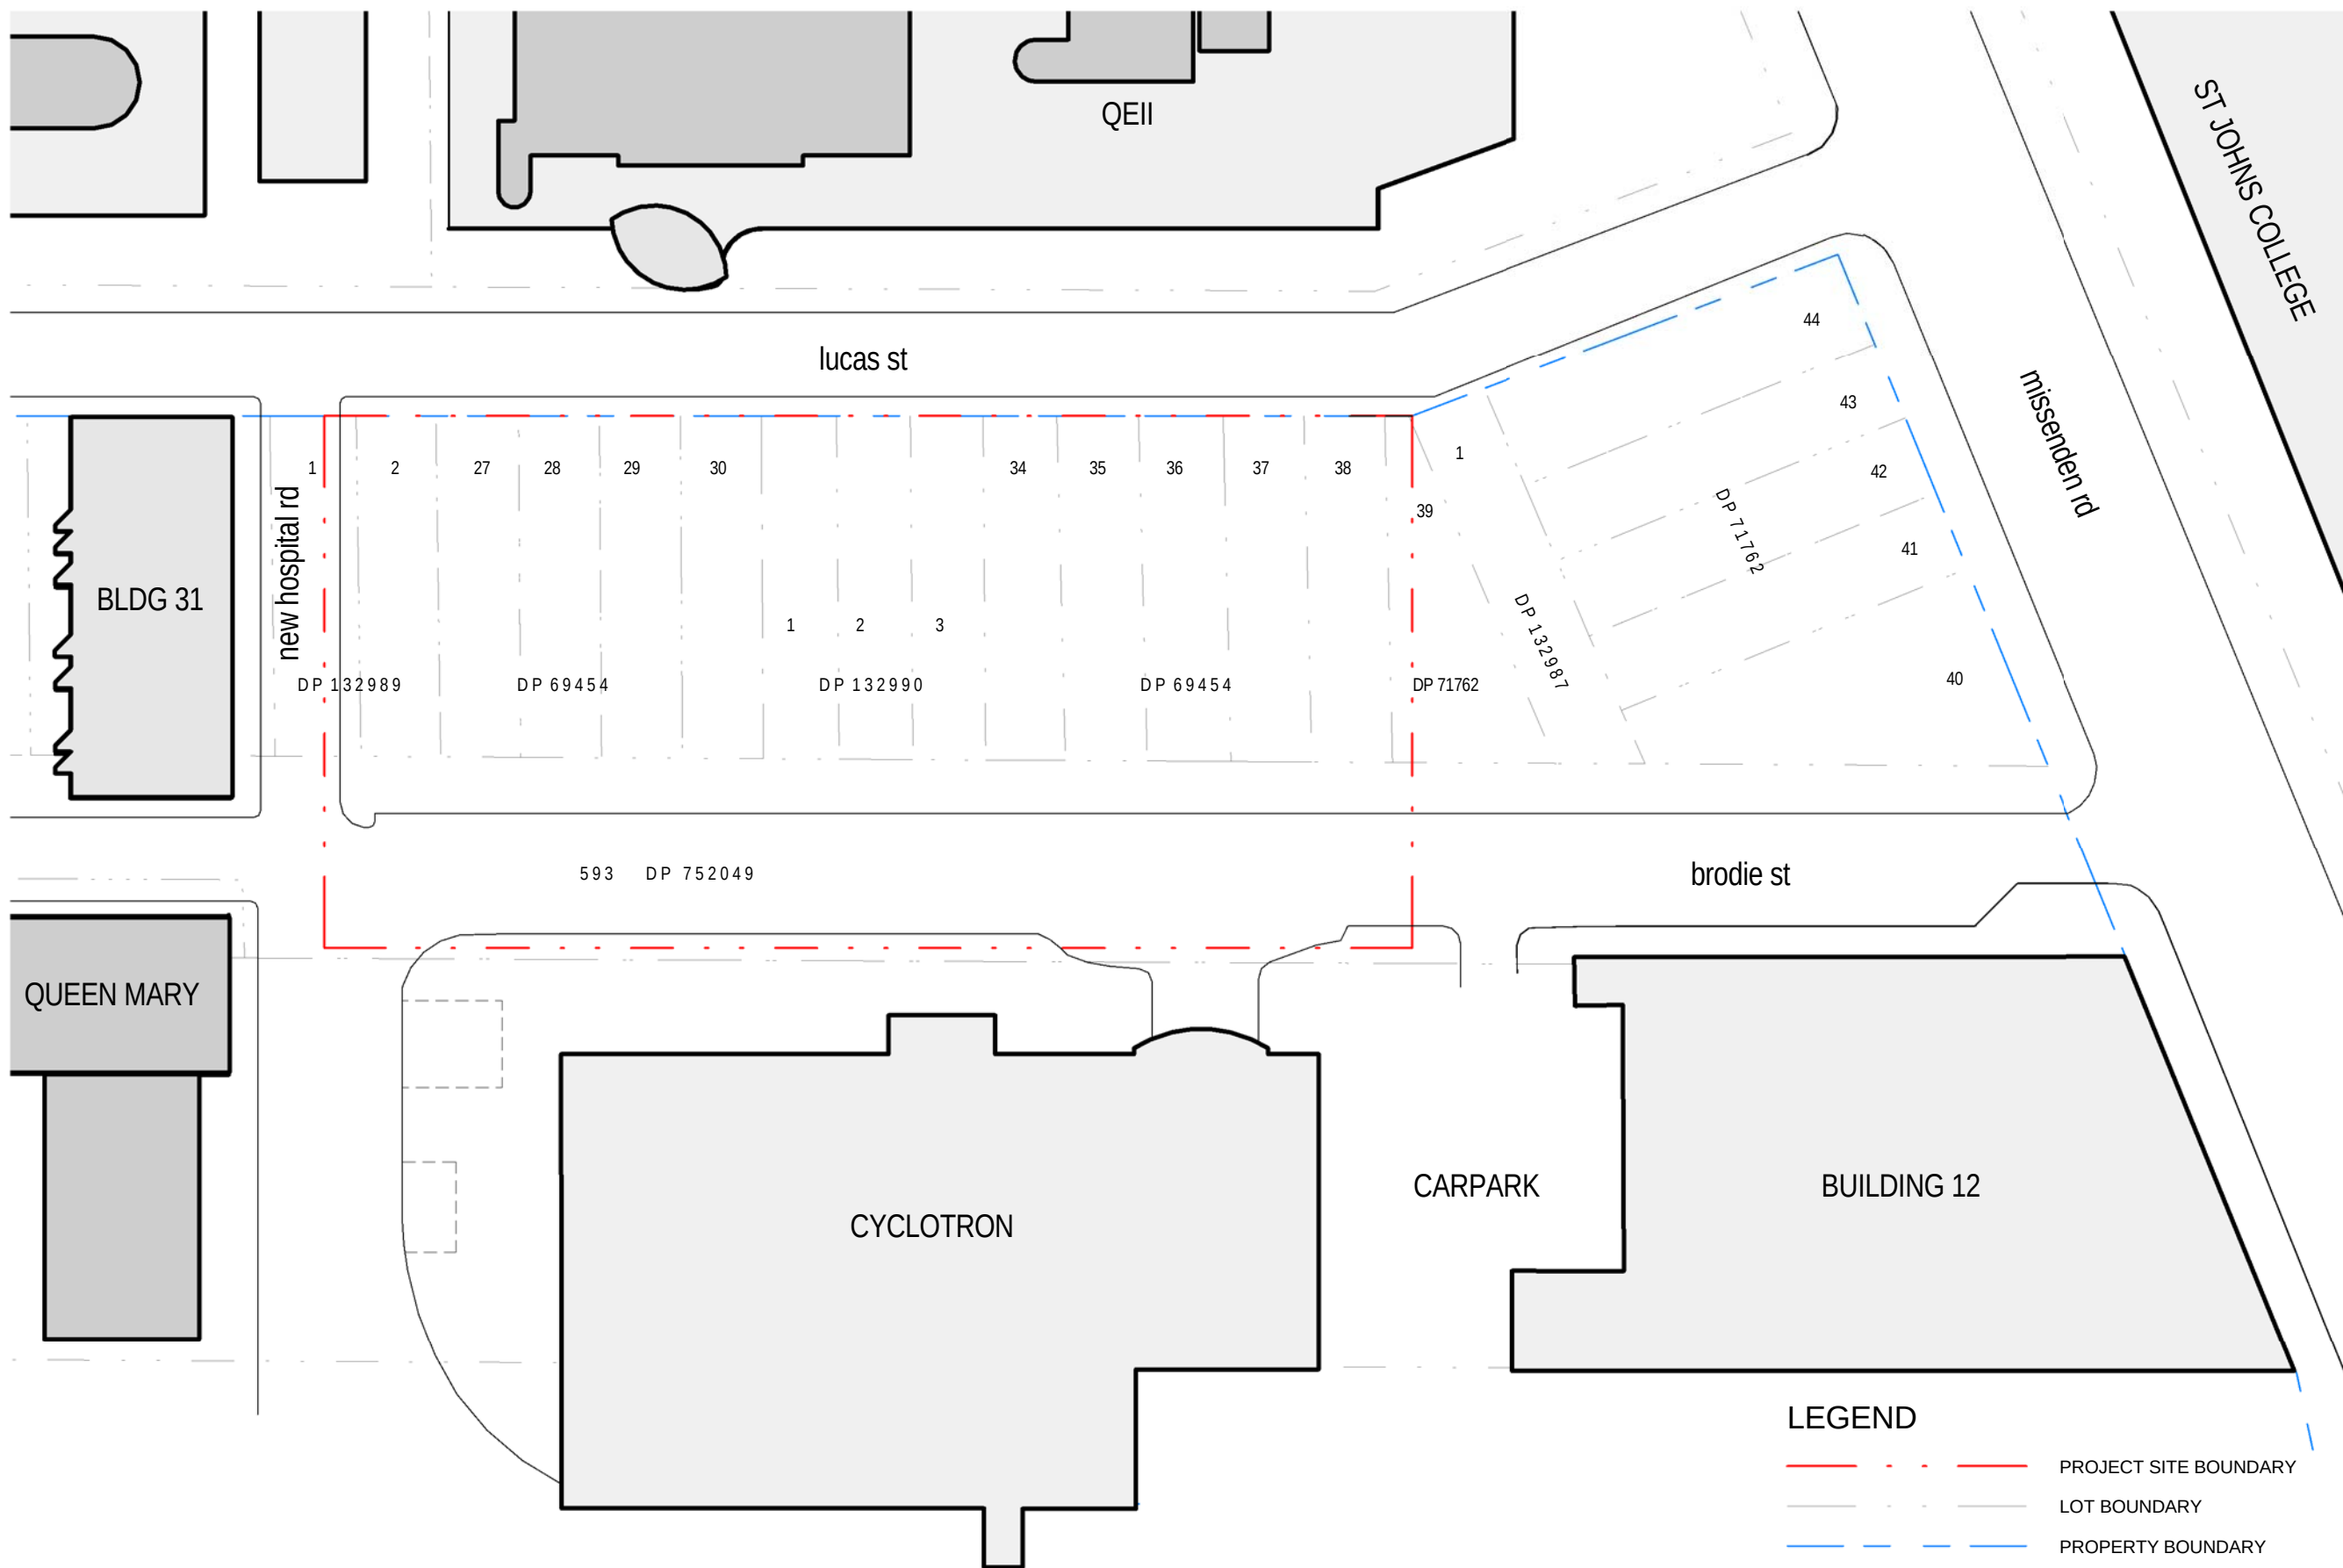


DEPARTMENT OF PLANNING SUBMISSION
SITE BOUNDARIES
ROYAL PRINCE ALFRED HOSPITAL
North West Precinct Project, Camperdown

2	PREFERRED PROJECT REPORT	16/11/12
1	FINAL ISSUE	11/07/12
A	DEPARTMENT OF PLANNING	05/07/12
Issue	Description	Date



SCALE	1 : 500	@ A3	DWG No.	DoP-040
PROJECT	3599		DATE	16/11/12
ISSUE	2			

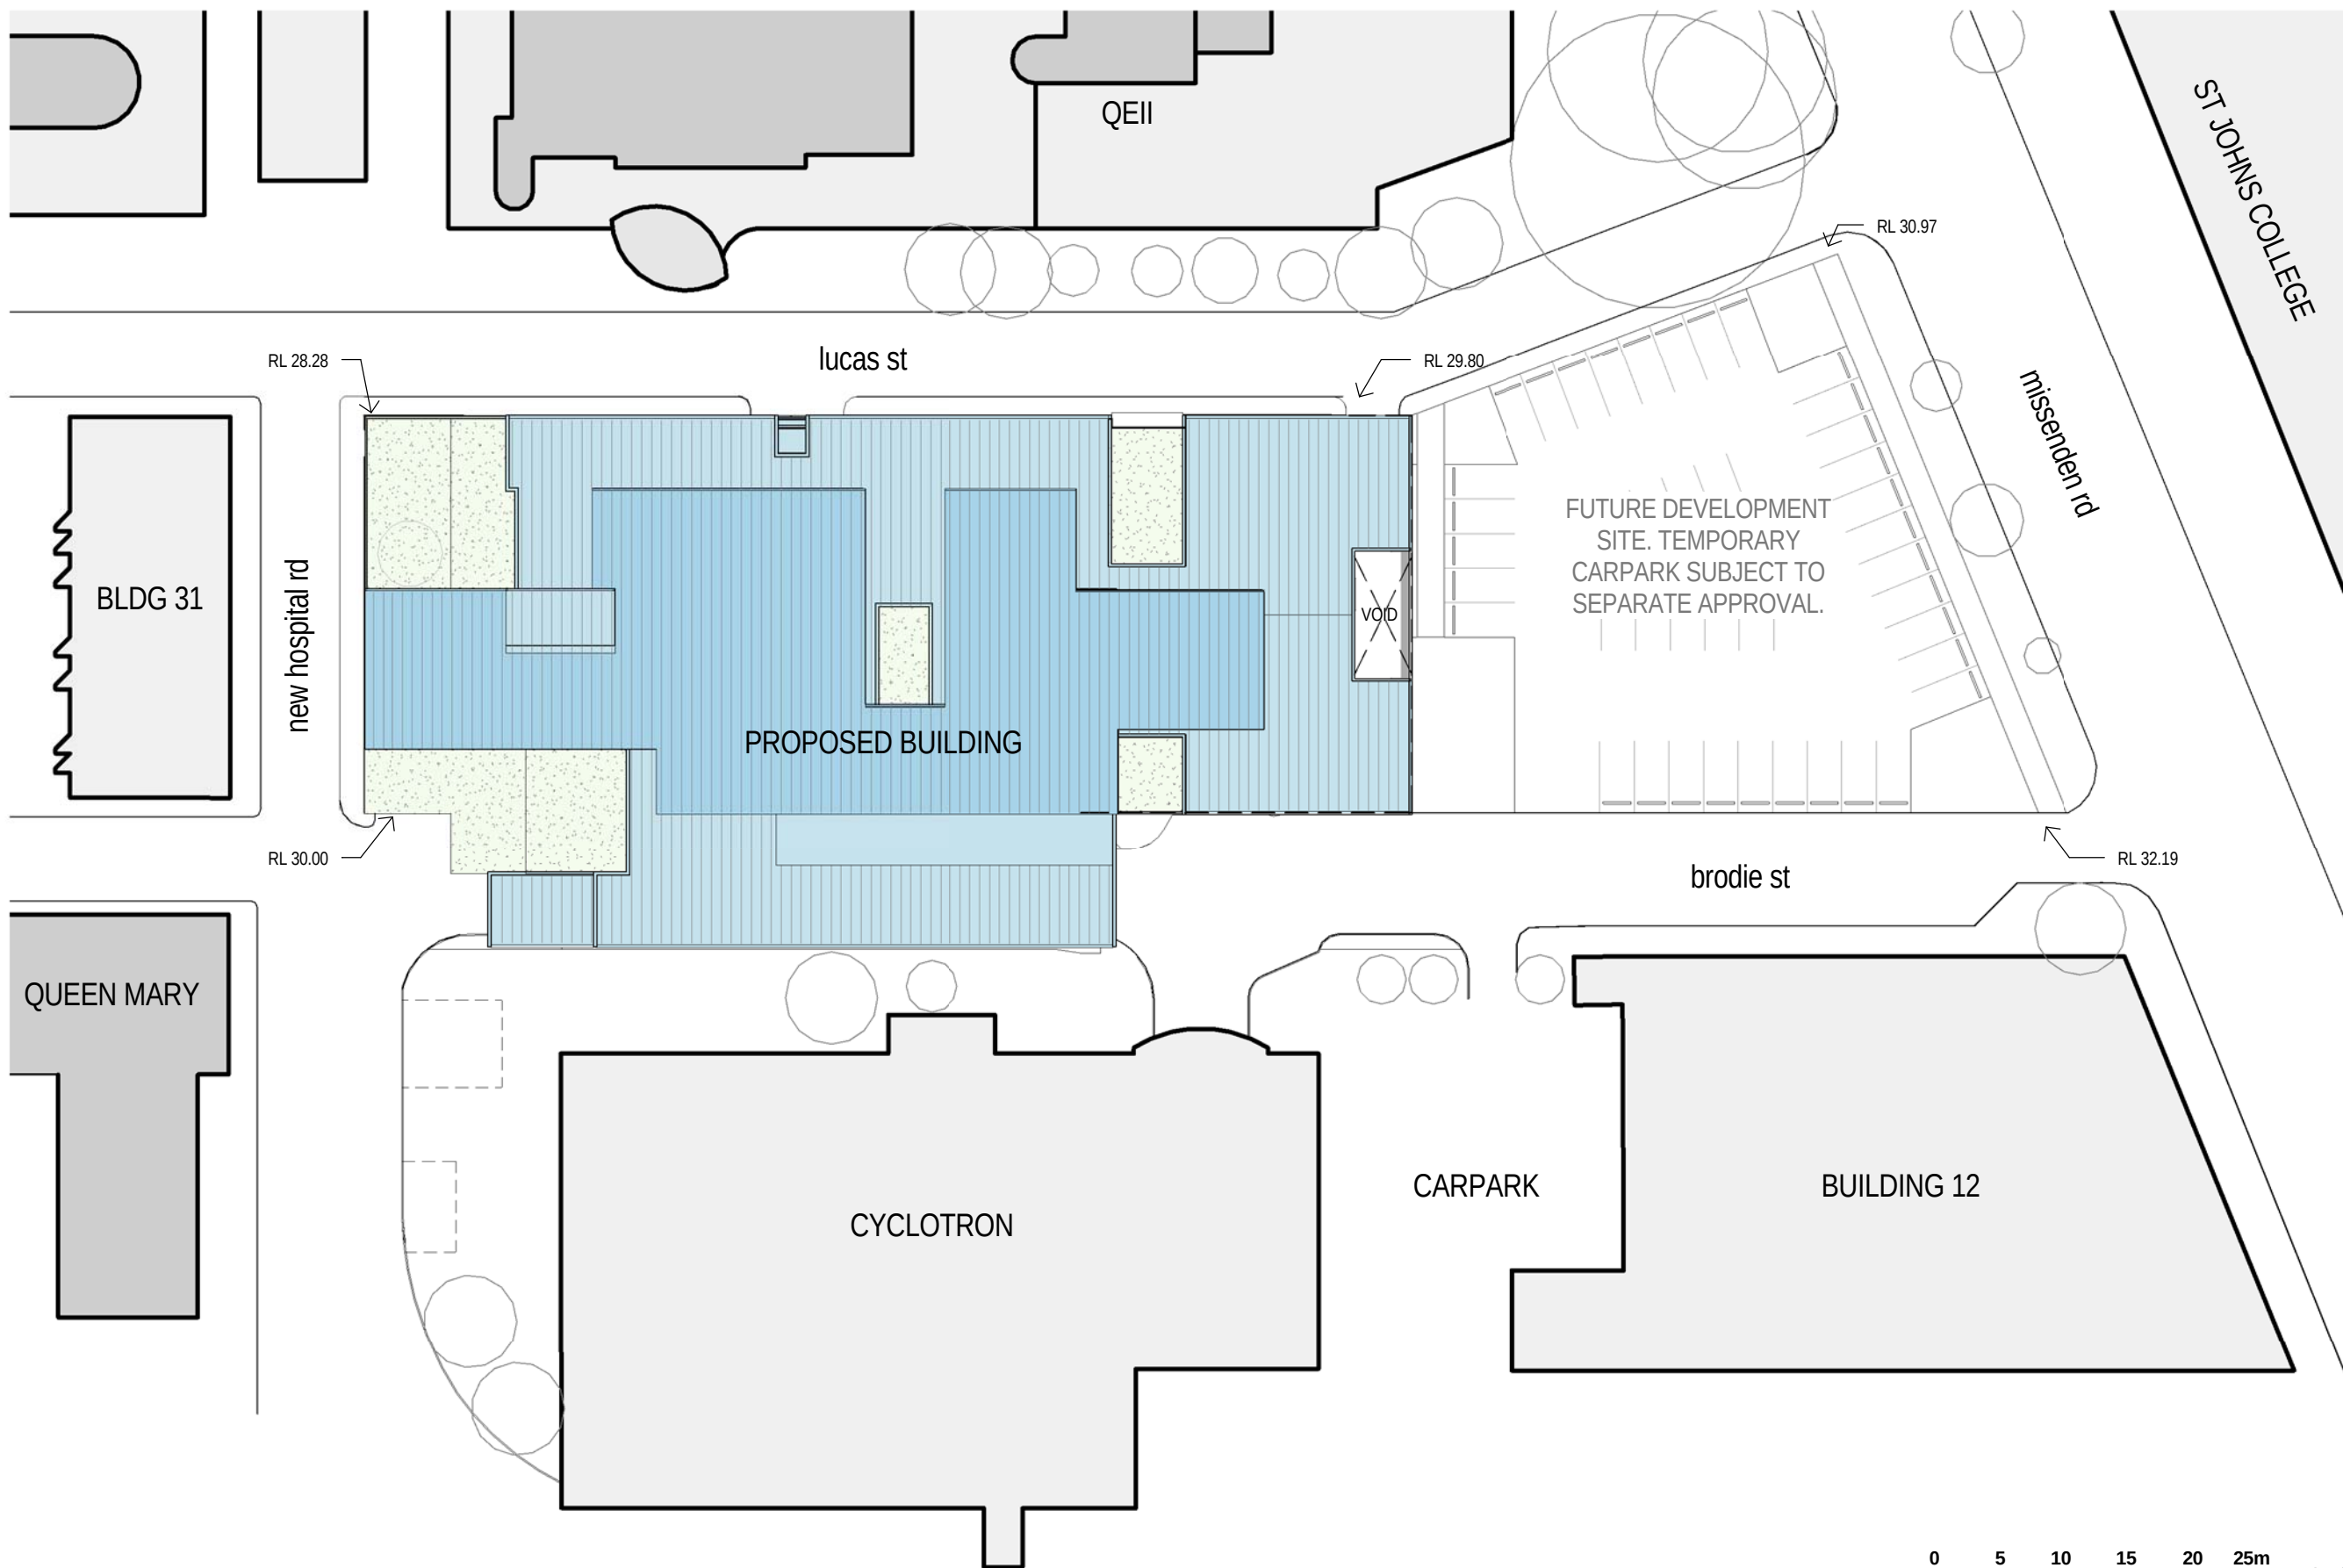


DEPARTMENT OF PLANNING SUBMISSION
SITE PLAN
ROYAL PRINCE ALFRED HOSPITAL
North West Precinct Project, Camperdown

2	PREFERRED PROJECT REPORT	16/11/12
1	FINAL ISSUE	11/07/12
B	ISSUED FOR REVIEW	05/07/12
A	DEPARTMENT OF PLANNING	04/07/12
Issue	Description	Date




	0	5	10	15	20	25m	Scale 1:500
SCALE	1	500	@ A3	DWG No.	DoP-050		
PROJECT	3599		DATE	16/11/12			
ISSUE	2						

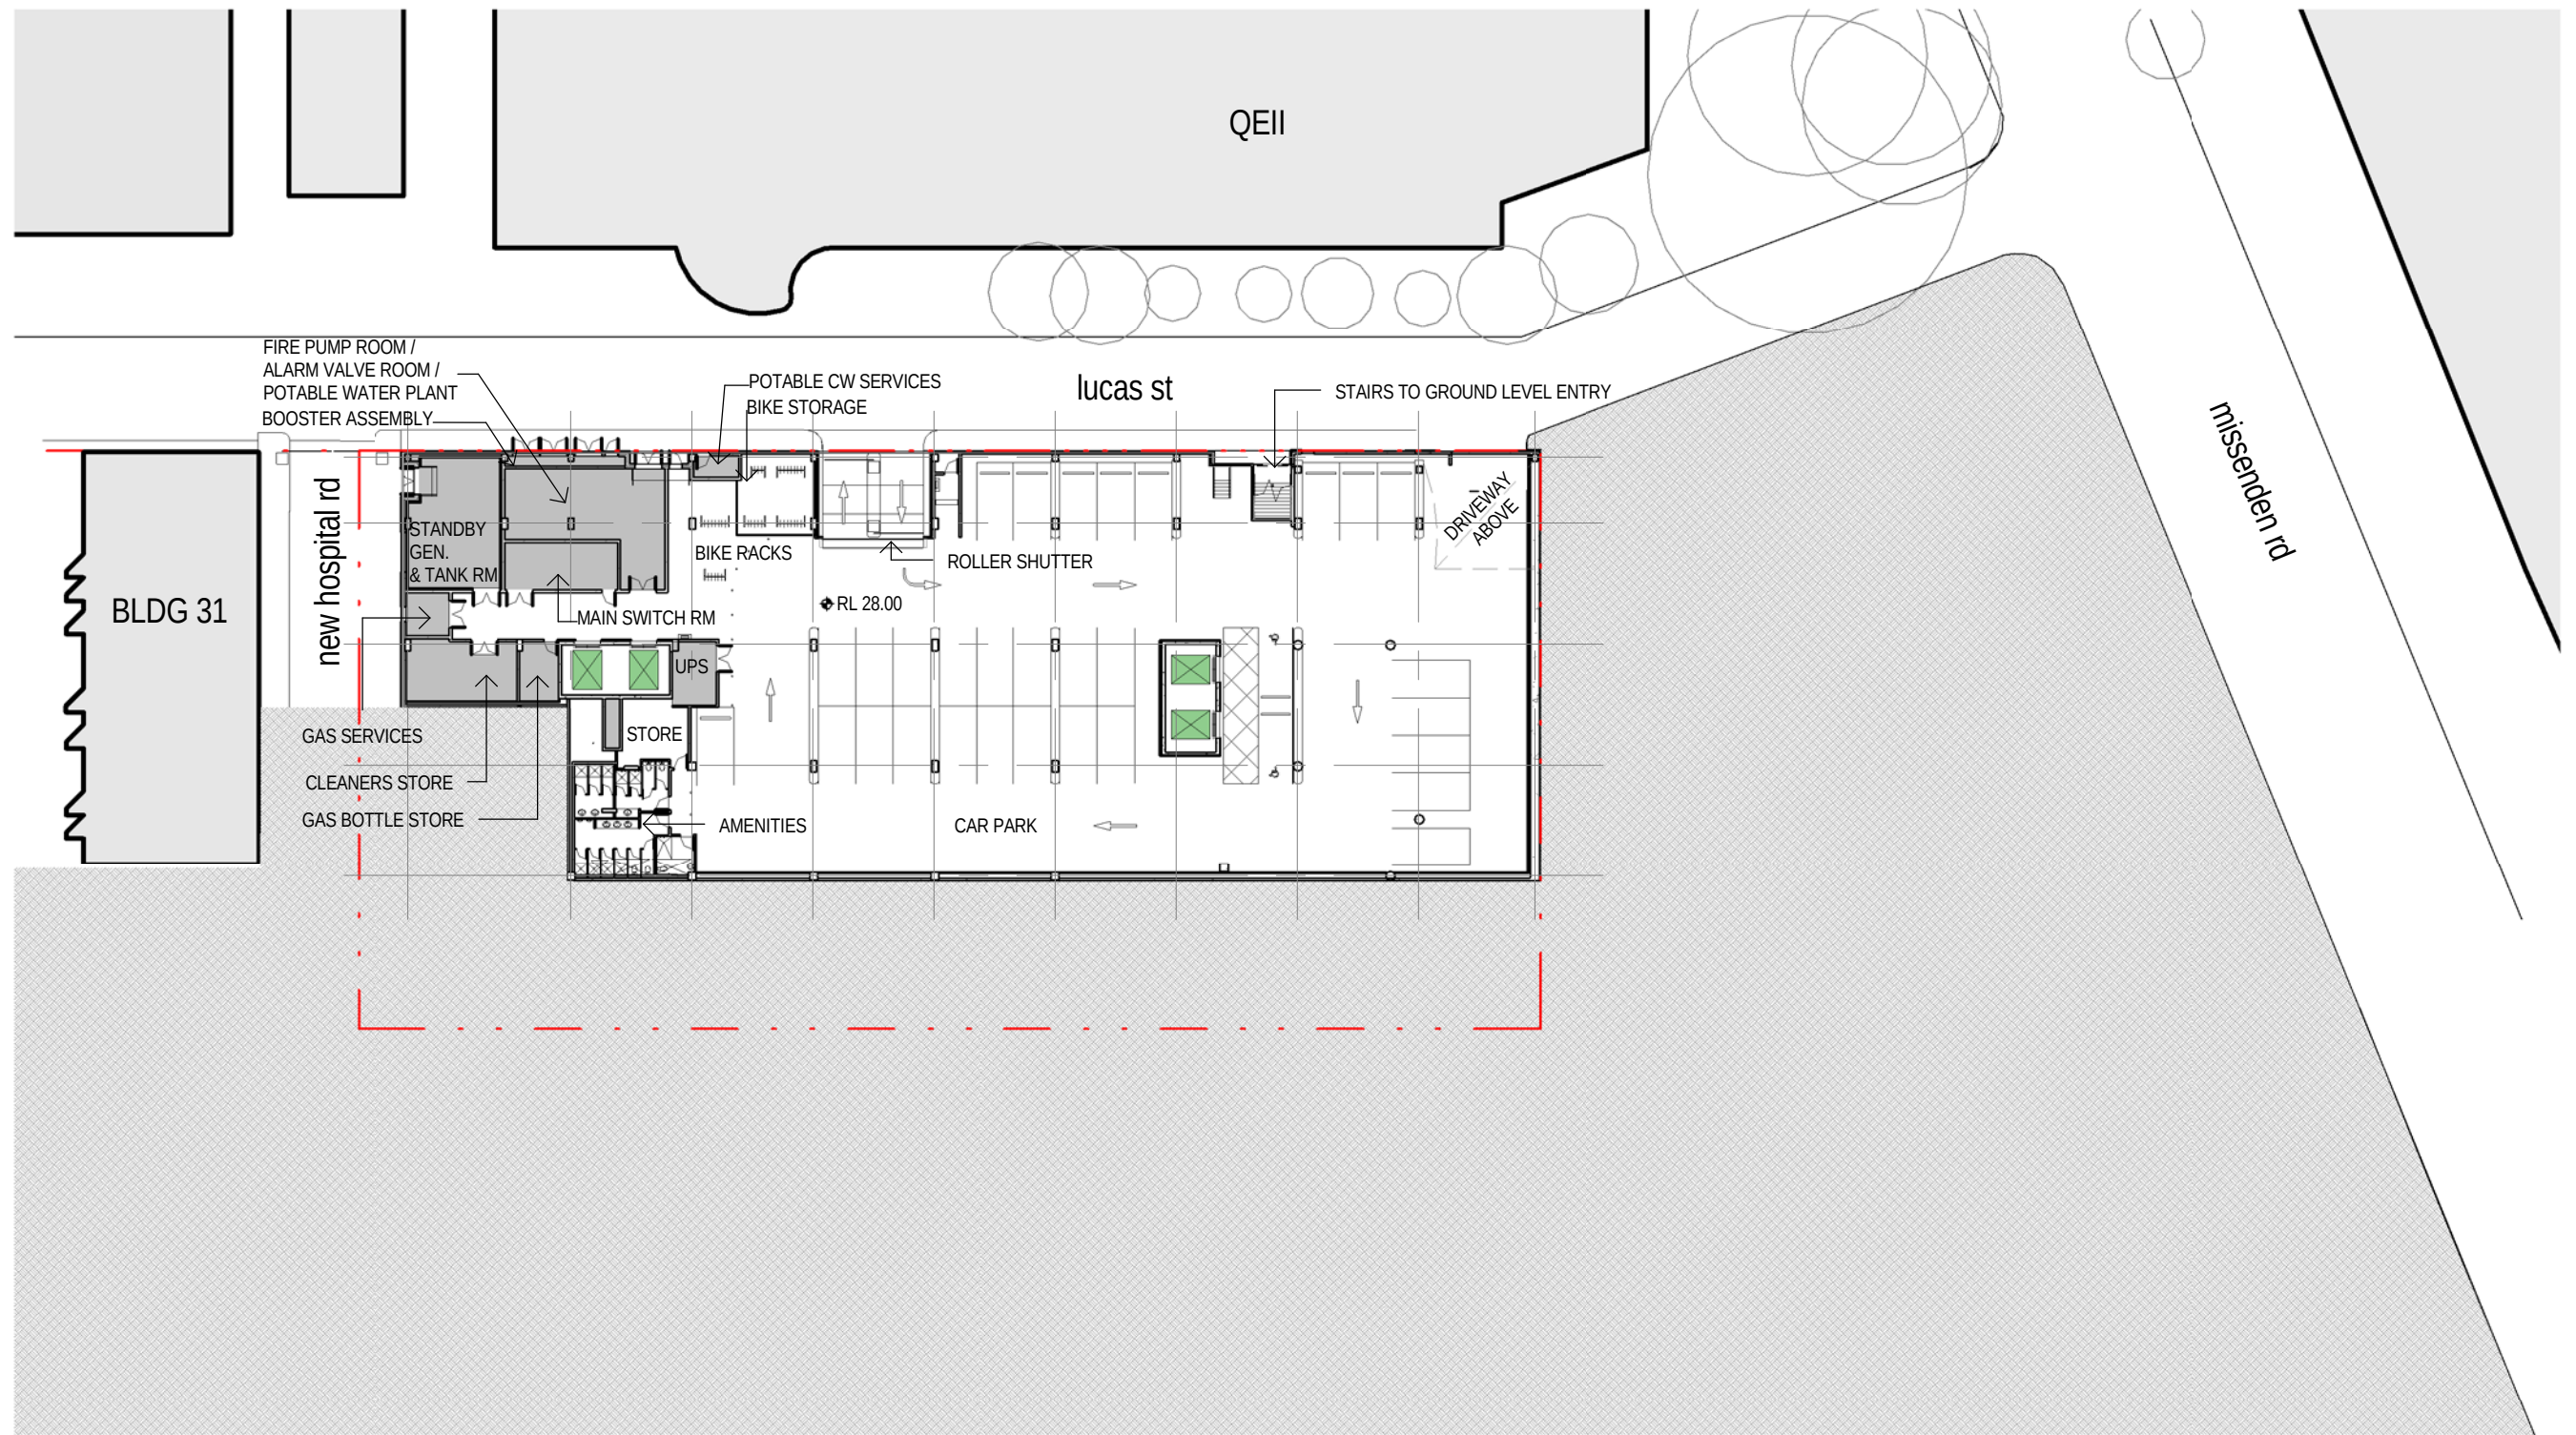


DEPARTMENT OF PLANNING SUBMISSION
LOWER GROUND LEVEL PLAN

ROYAL PRINCE ALFRED HOSPITAL
 North West Precinct Project, Camperdown

2	PREFERRED PROJECT REPORT	16/11/12
1	FINAL ISSUE	11/07/12
B	ISSUED FOR REVIEW	05/07/12
A	DEPARTMENT OF PLANNING	04/07/12
Issue	Description	Date

 

	0	5	10	15	20	25m	Scale 1:500
SCALE	1 : 500	@ A3	DWG No.	DoP-099			
PROJECT	3599		DATE	16/11/12			
ISSUE	2						

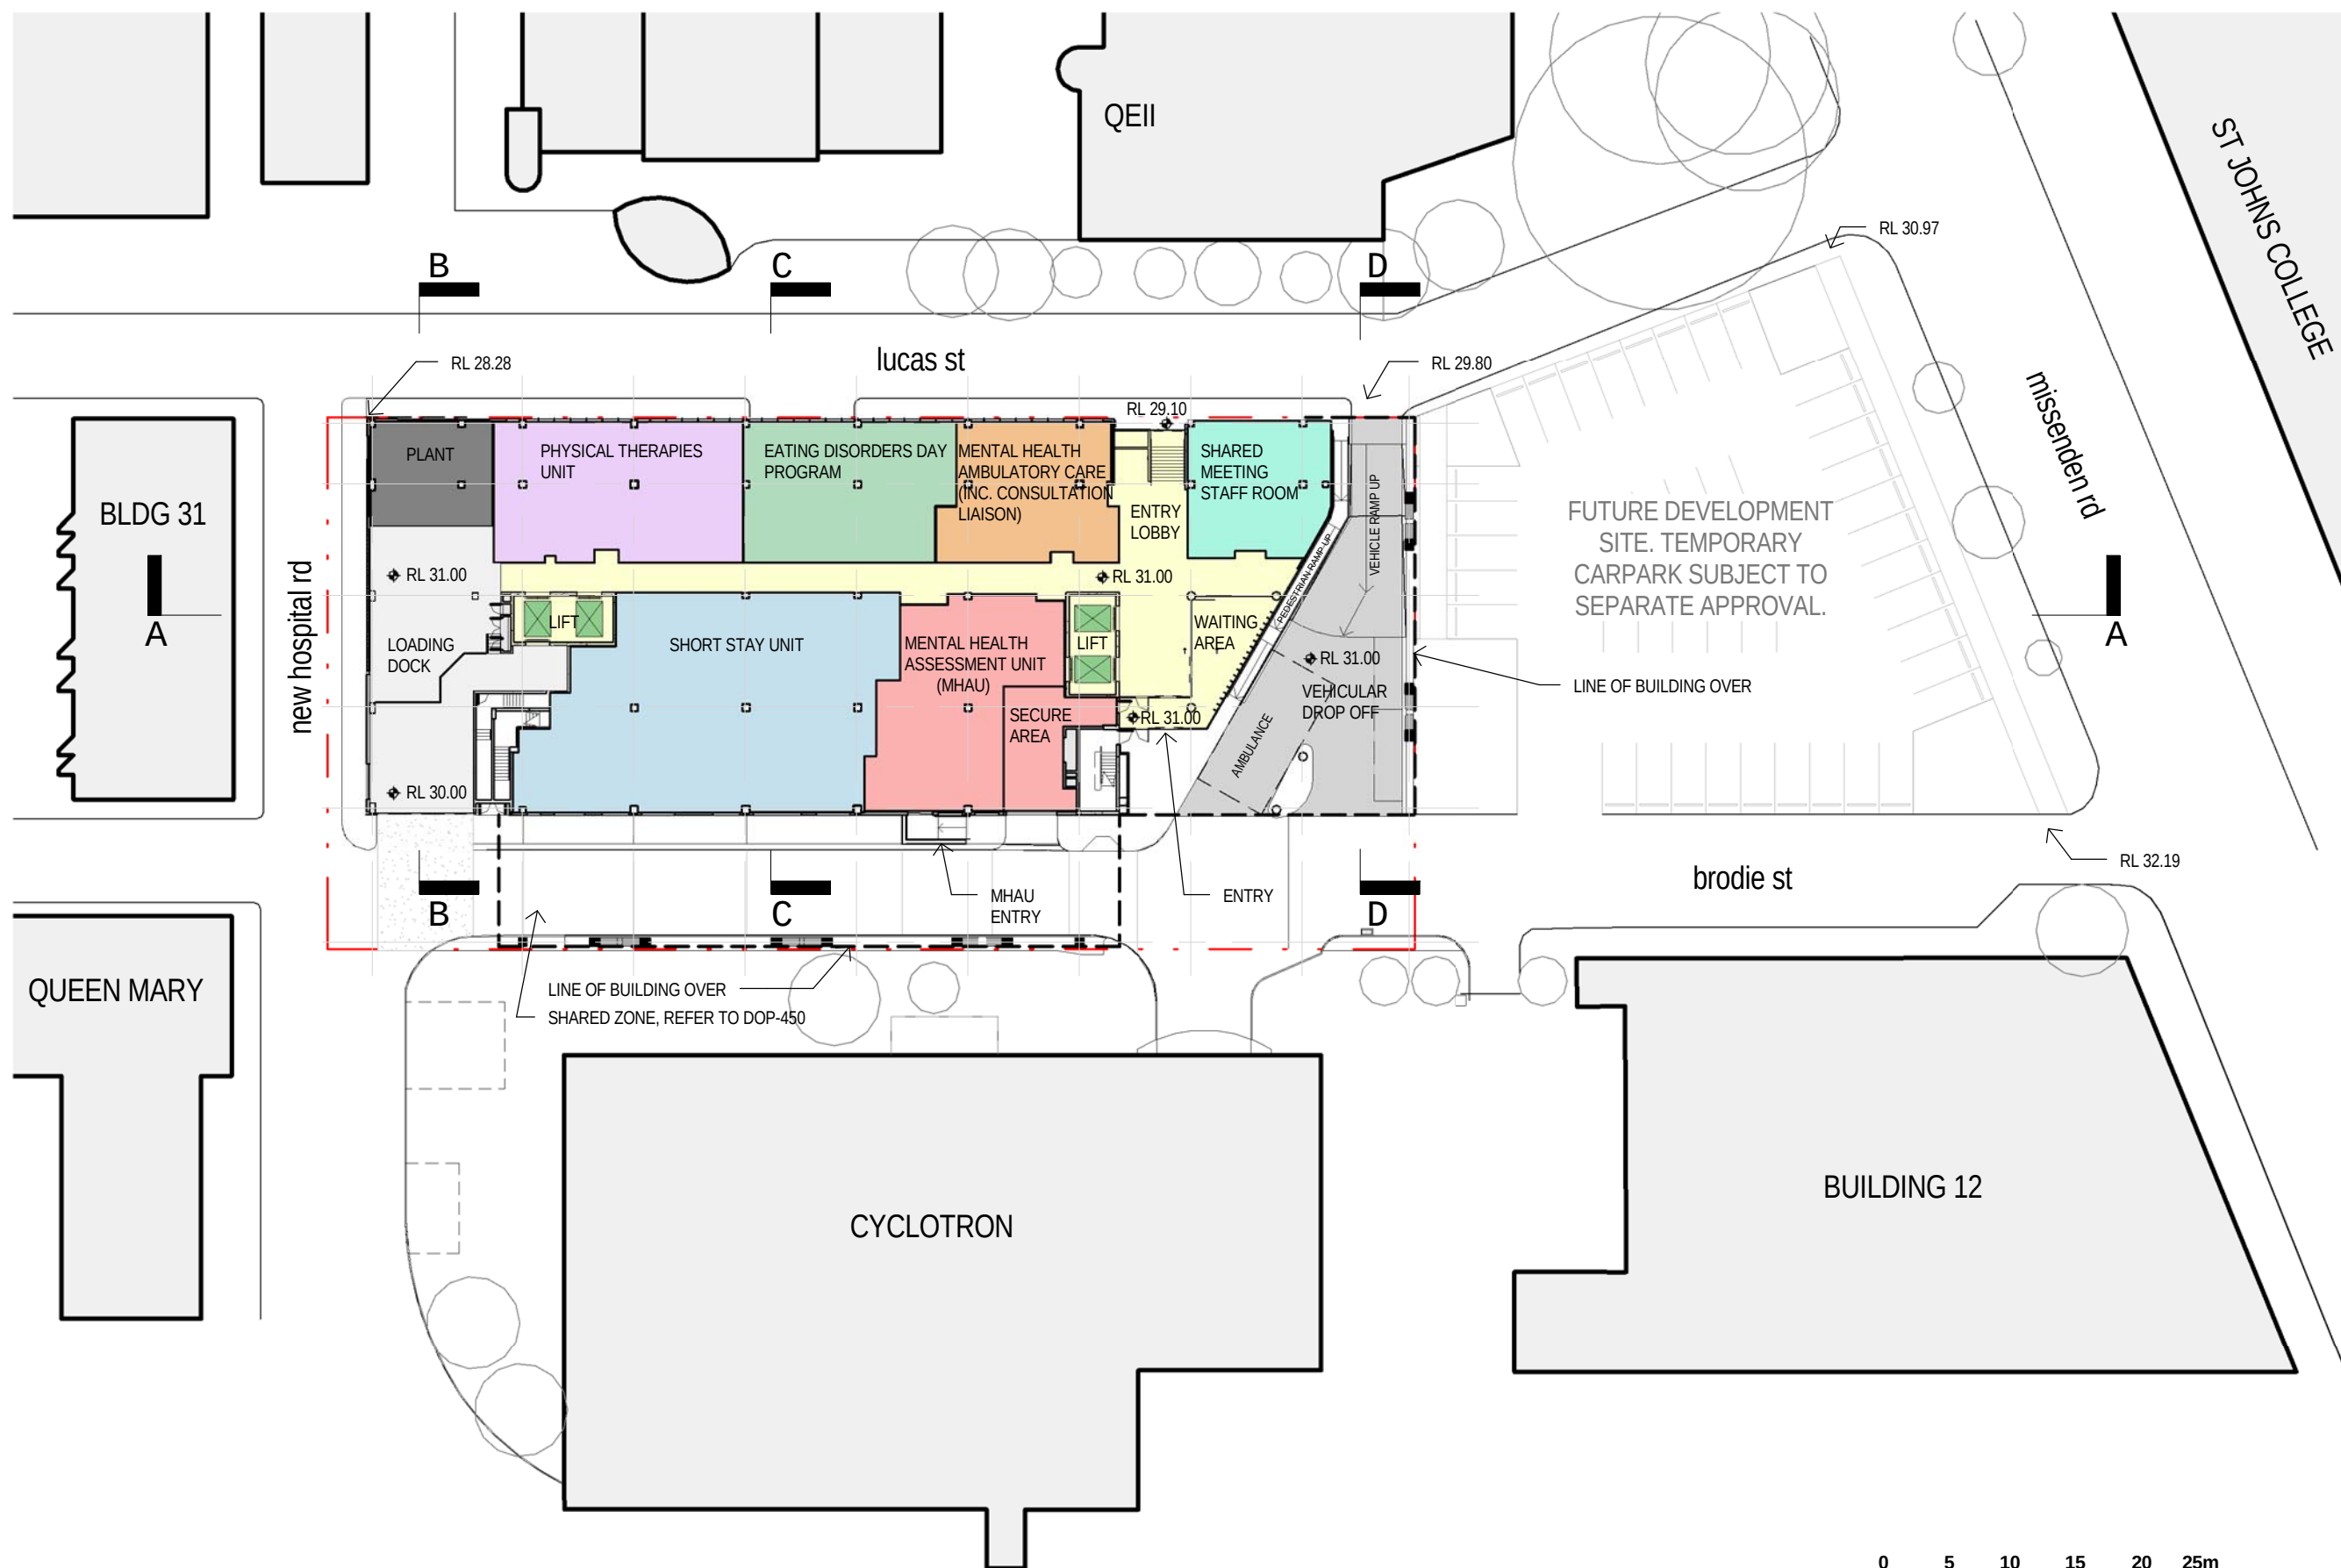


DEPARTMENT OF PLANNING SUBMISSION


GROUND LEVEL PLAN

ROYAL PRINCE ALFRED HOSPITAL
North West Precinct Project, Camperdown

2	PREFERRED PROJECT REPORT	16/11/12
1	FINAL ISSUE	11/07/12
B	ISSUED FOR REVIEW	05/07/12
A	DEPARTMENT OF PLANNING	04/07/12
Issue	Description	Date

 


	0	5	10	15	20	25m	Scale 1:500
SCALE	1 : 500	@ A3	DWG No.	DoP-100			
PROJECT	3599		DATE	16/11/12			
ISSUE	2						

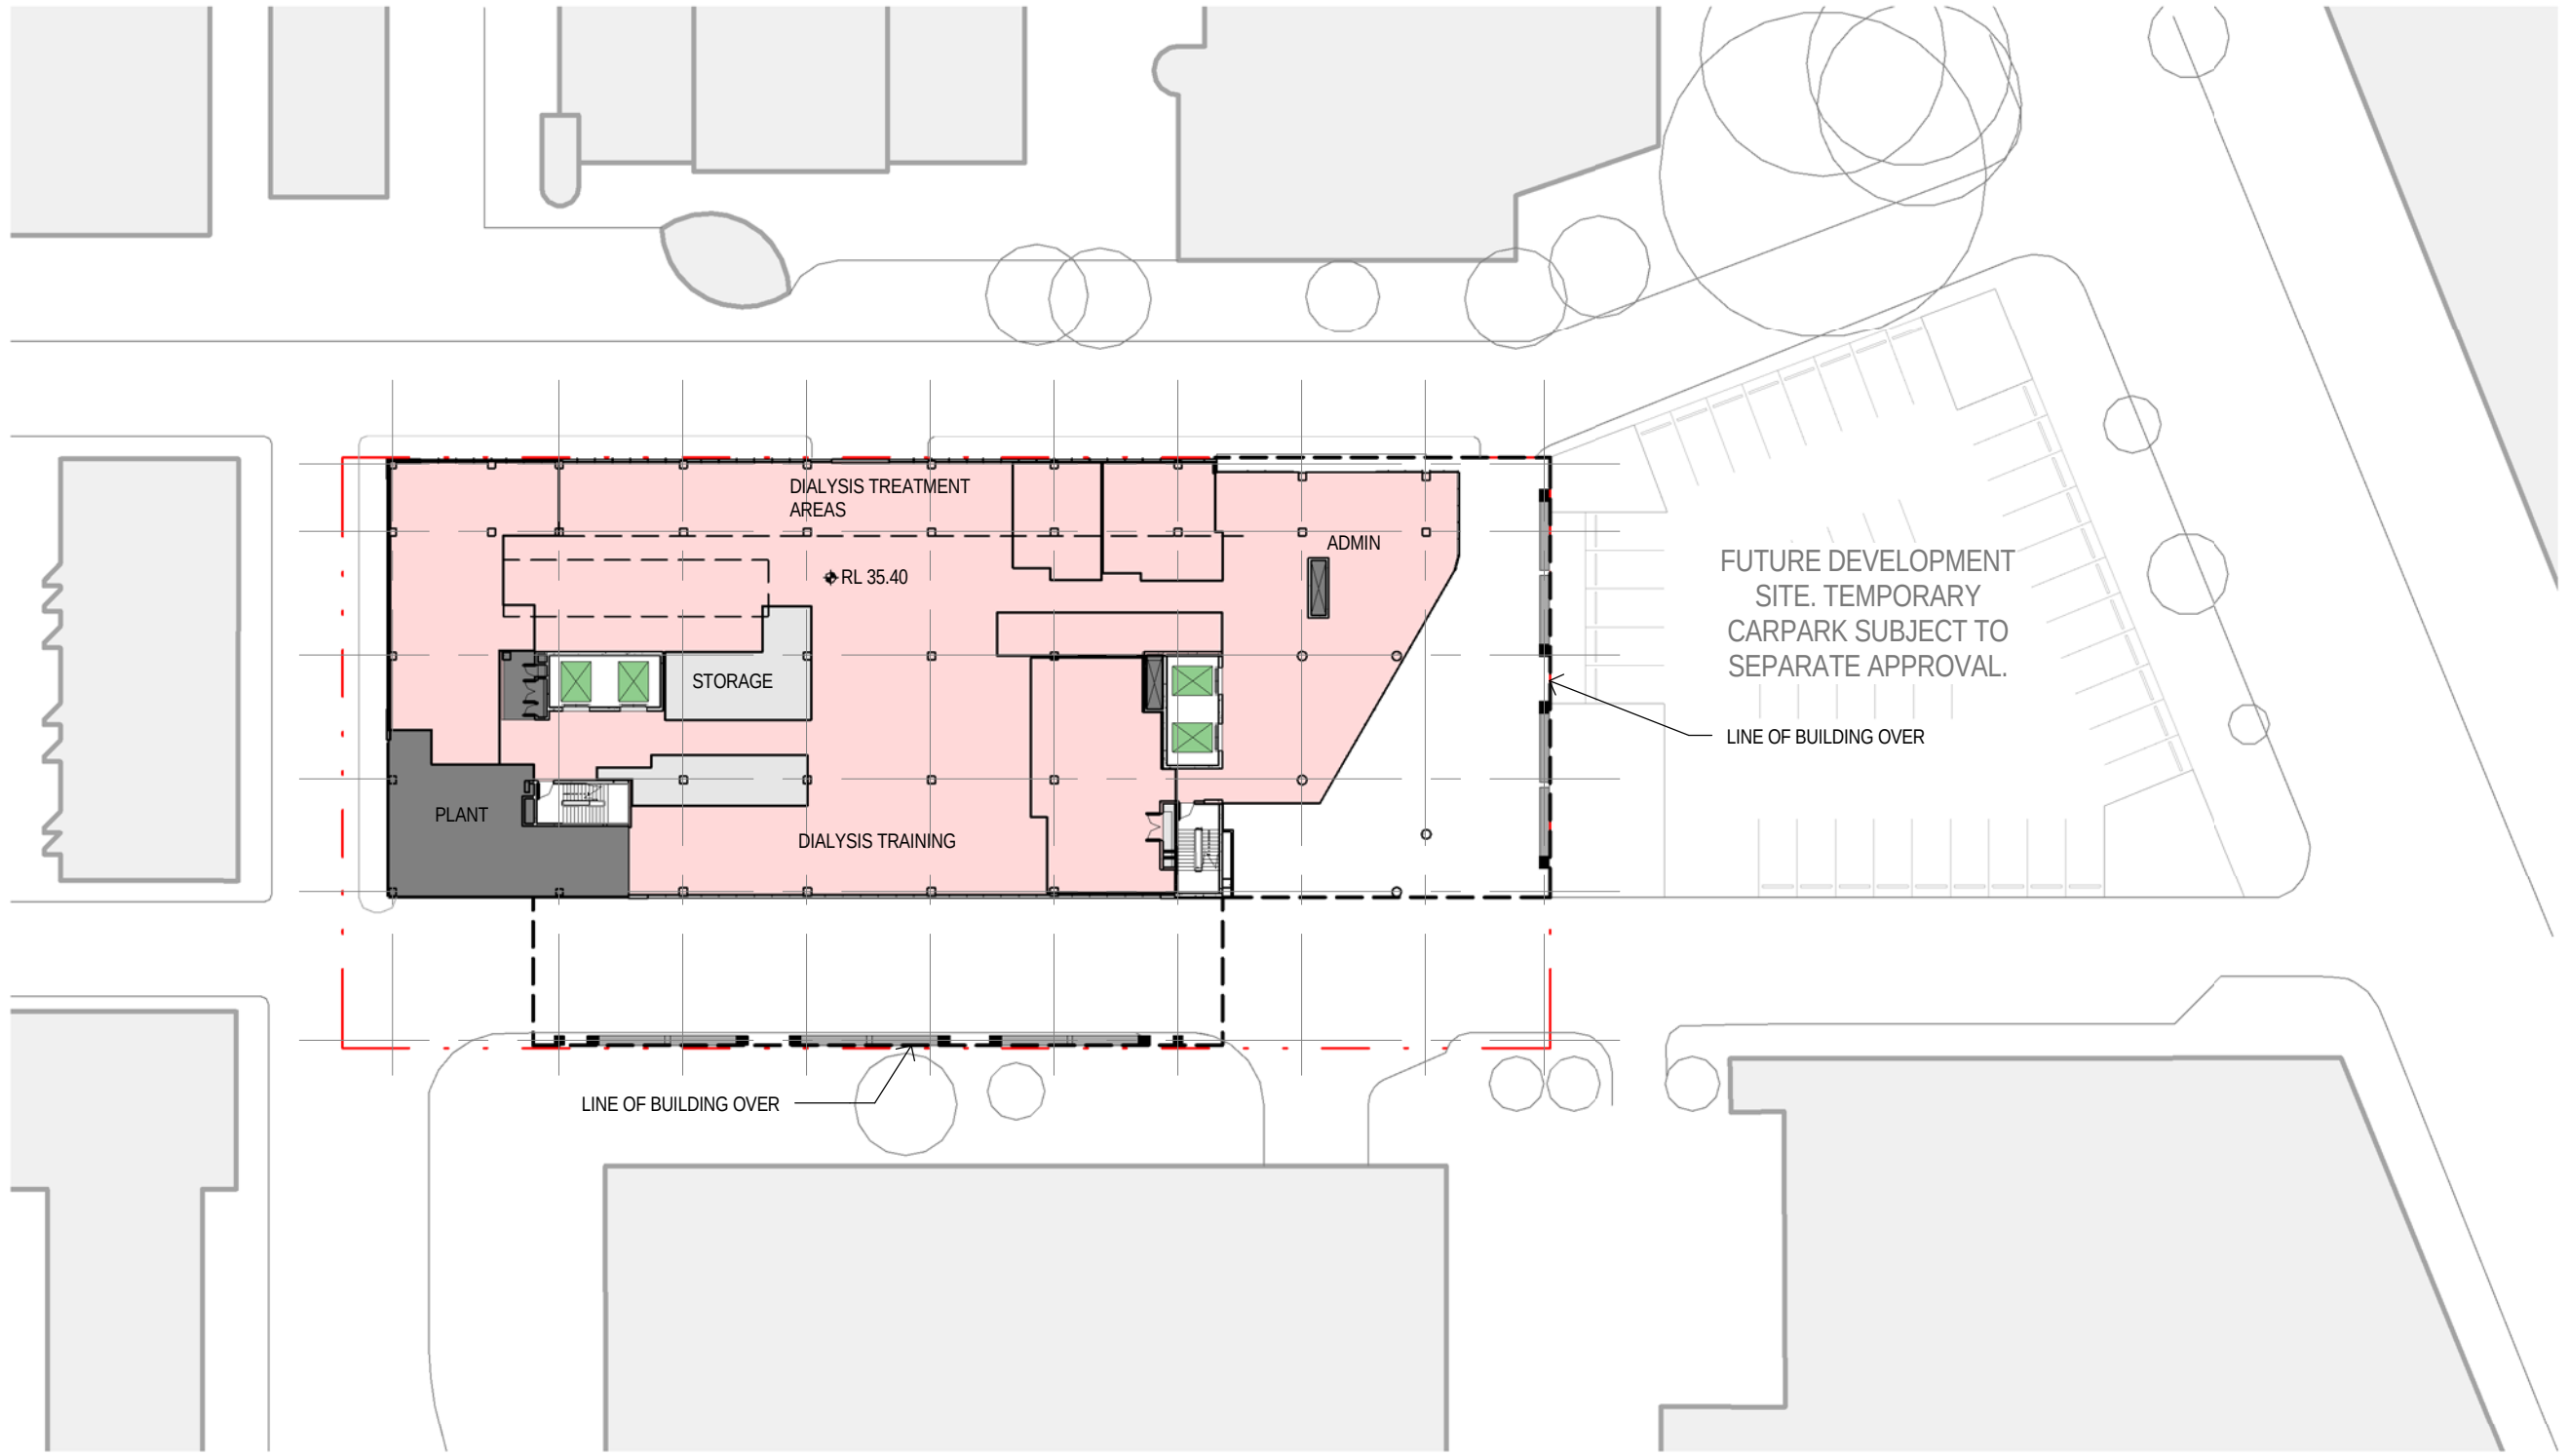


DEPARTMENT OF PLANNING SUBMISSION
LEVEL 1 PLAN - AMBULATORY CARE - SATELLITE
RENAL DIALYSIS
ROYAL PRINCE ALFRED HOSPITAL
North West Precinct Project, Camperdown

2	PREFERRED PROJECT REPORT	16/11/12
1	FINAL ISSUE	11/07/12
B	ISSUED FOR REVIEW	05/07/12
A	DEPARTMENT OF PLANNING	04/07/12
Issue	Description	Date

 


	0	5	10	15	20	25m	Scale 1:500
SCALE	1 : 500	@ A3	DWG No.	DoP-101			
PROJECT	3599		DATE	16/11/12			
ISSUE	2						

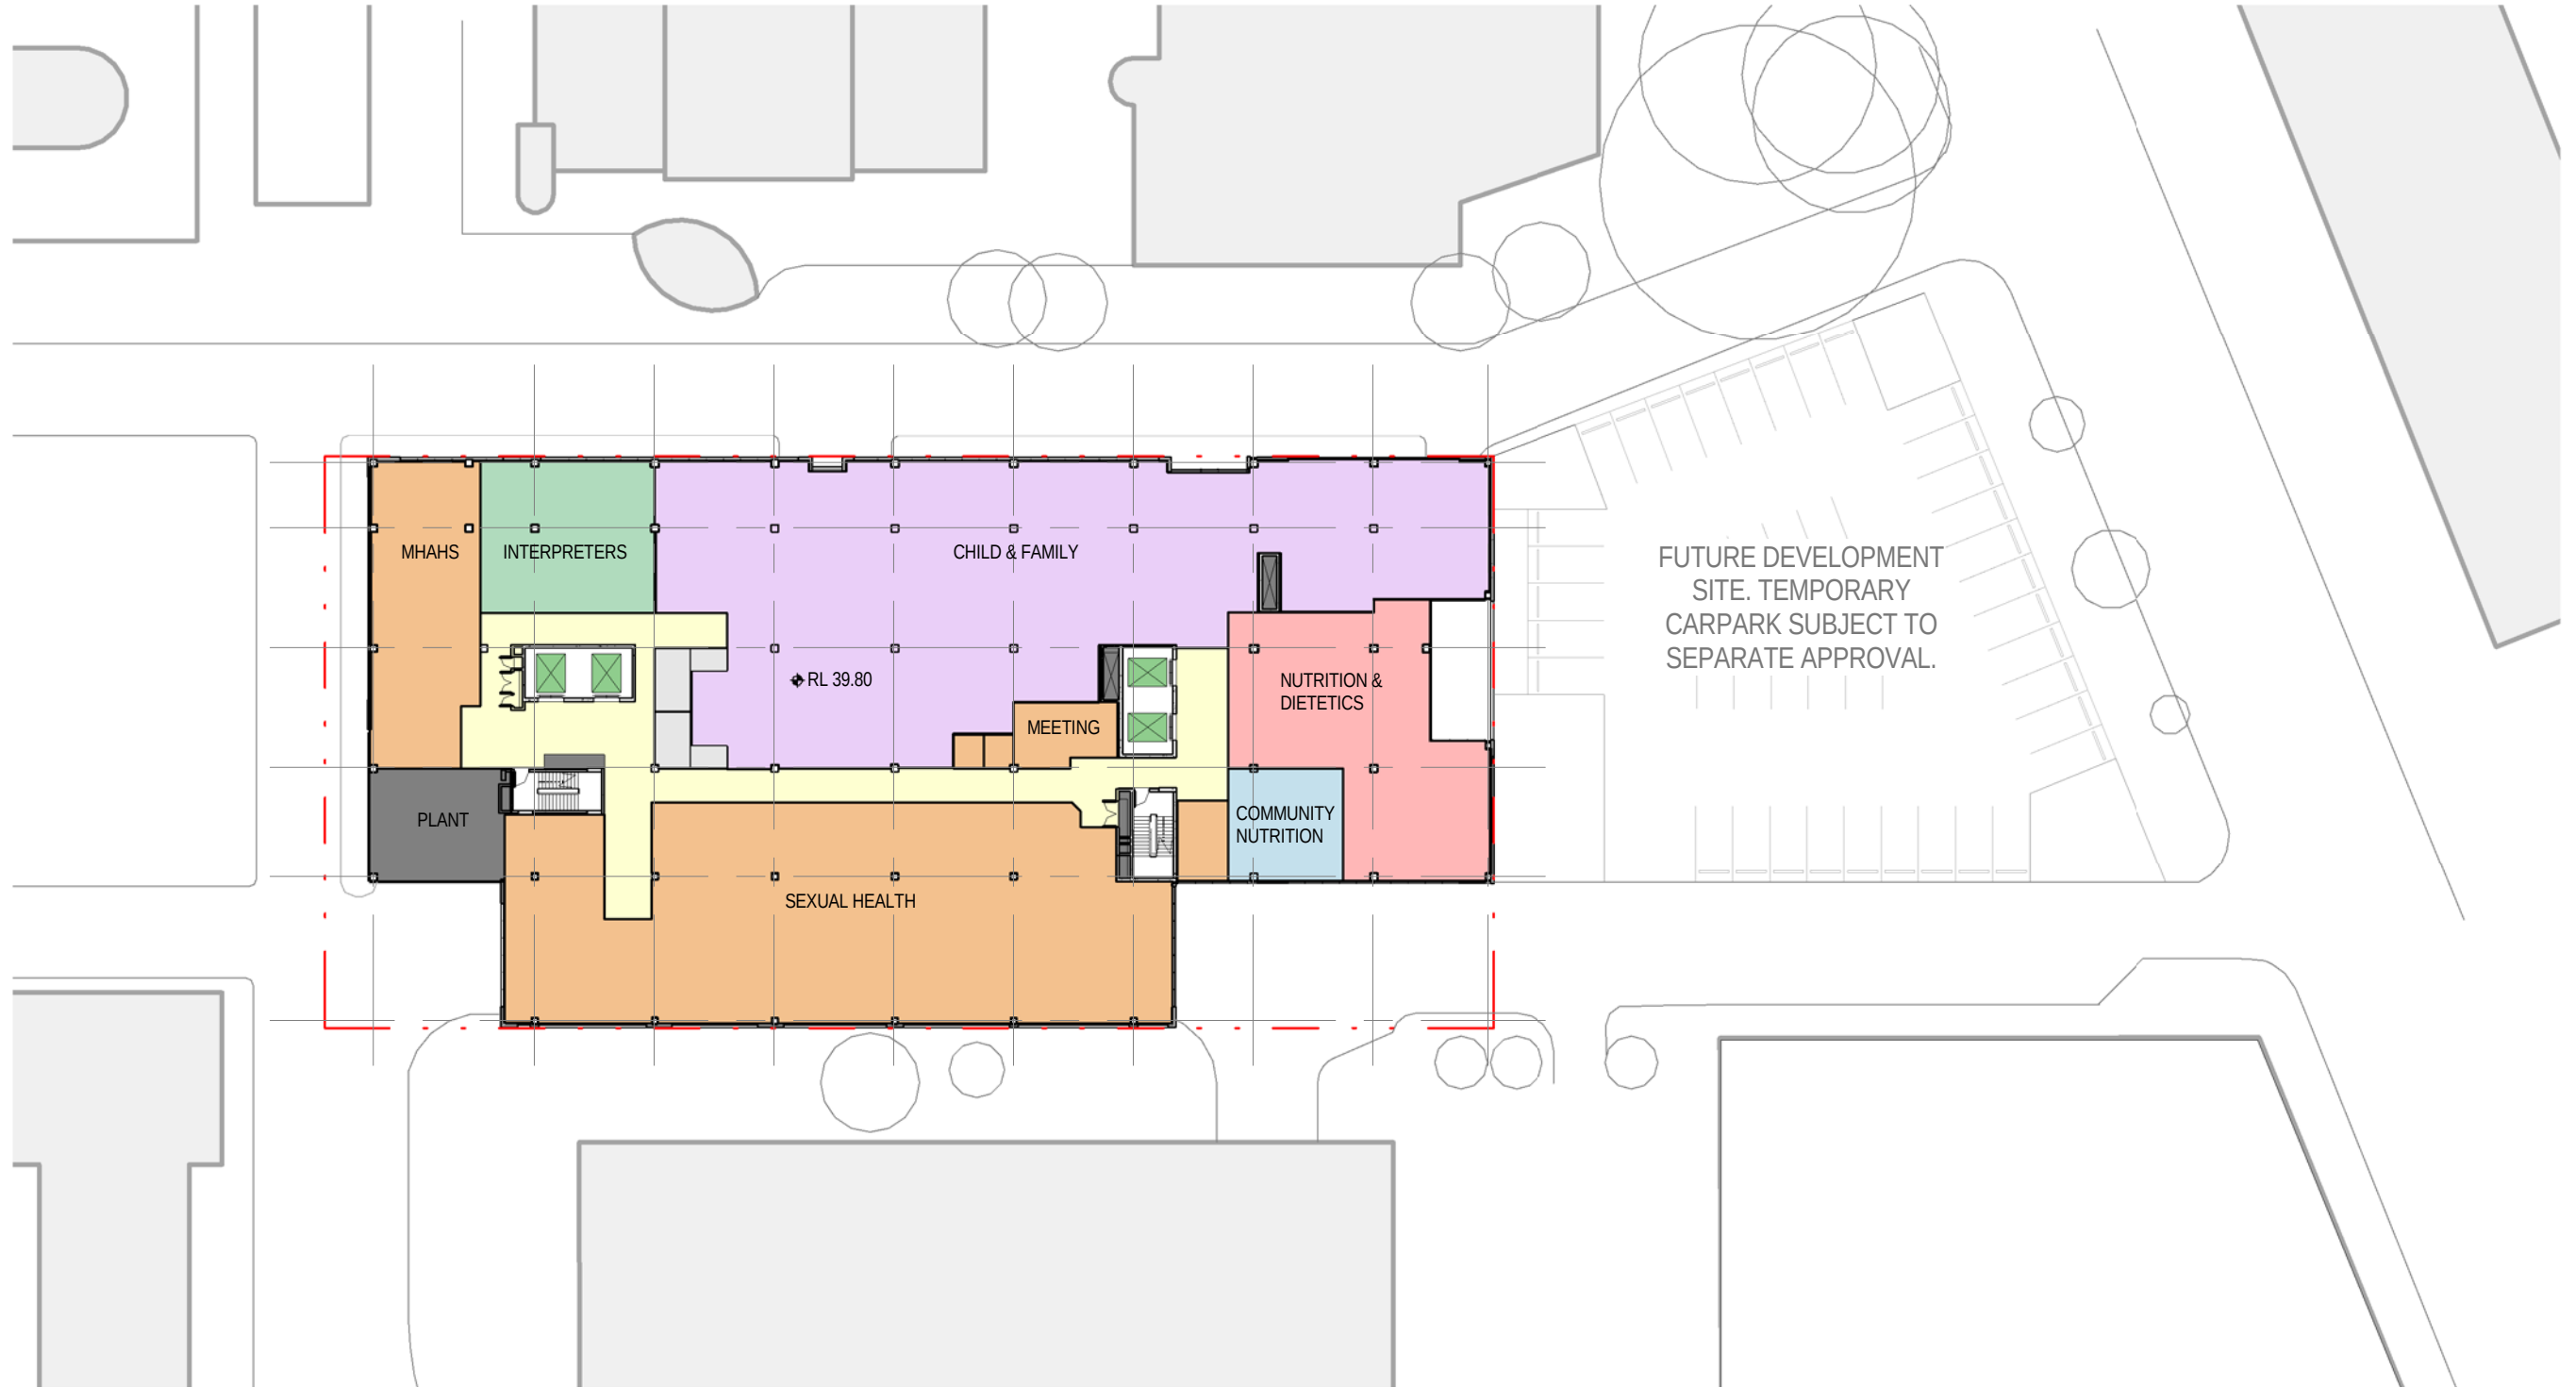

DEPARTMENT OF PLANNING SUBMISSION
LEVEL 2 PLAN - AMBULATORY CARE SERVICES
ROYAL PRINCE ALFRED HOSPITAL
North West Precinct Project, Camperdown

2	PREFERRED PROJECT REPORT	16/11/12
1	FINAL ISSUE	11/07/12
B	ISSUED FOR REVIEW	05/07/12
A	DEPARTMENT OF PLANNING	04/07/12
Issue	Description	Date

 


	0	5	10	15	20	25m	Scale 1:500
SCALE	1 : 500	@ A3	DWG No.	DoP-102			
PROJECT	3599		DATE	16/11/12			
ISSUE	2						




DEPARTMENT OF PLANNING SUBMISSION
LEVEL 3 PLAN - MENTAL HEALTH INPATIENT UNIT -
25 BED ACUTE
ROYAL PRINCE ALFRED HOSPITAL
North West Precinct Project, Camperdown

2	PREFERRED PROJECT REPORT	16/11/12
1	FINAL ISSUE	11/07/12
B	ISSUED FOR REVIEW	05/07/12
A	DEPARTMENT OF PLANNING	04/07/12
Issue	Description	Date

 


	0	5	10	15	20	25m	Scale 1:500
SCALE	1 : 500	@ A3	DWG No.	DoP-103			
PROJECT	3599		DATE	16/11/12			
ISSUE	2						

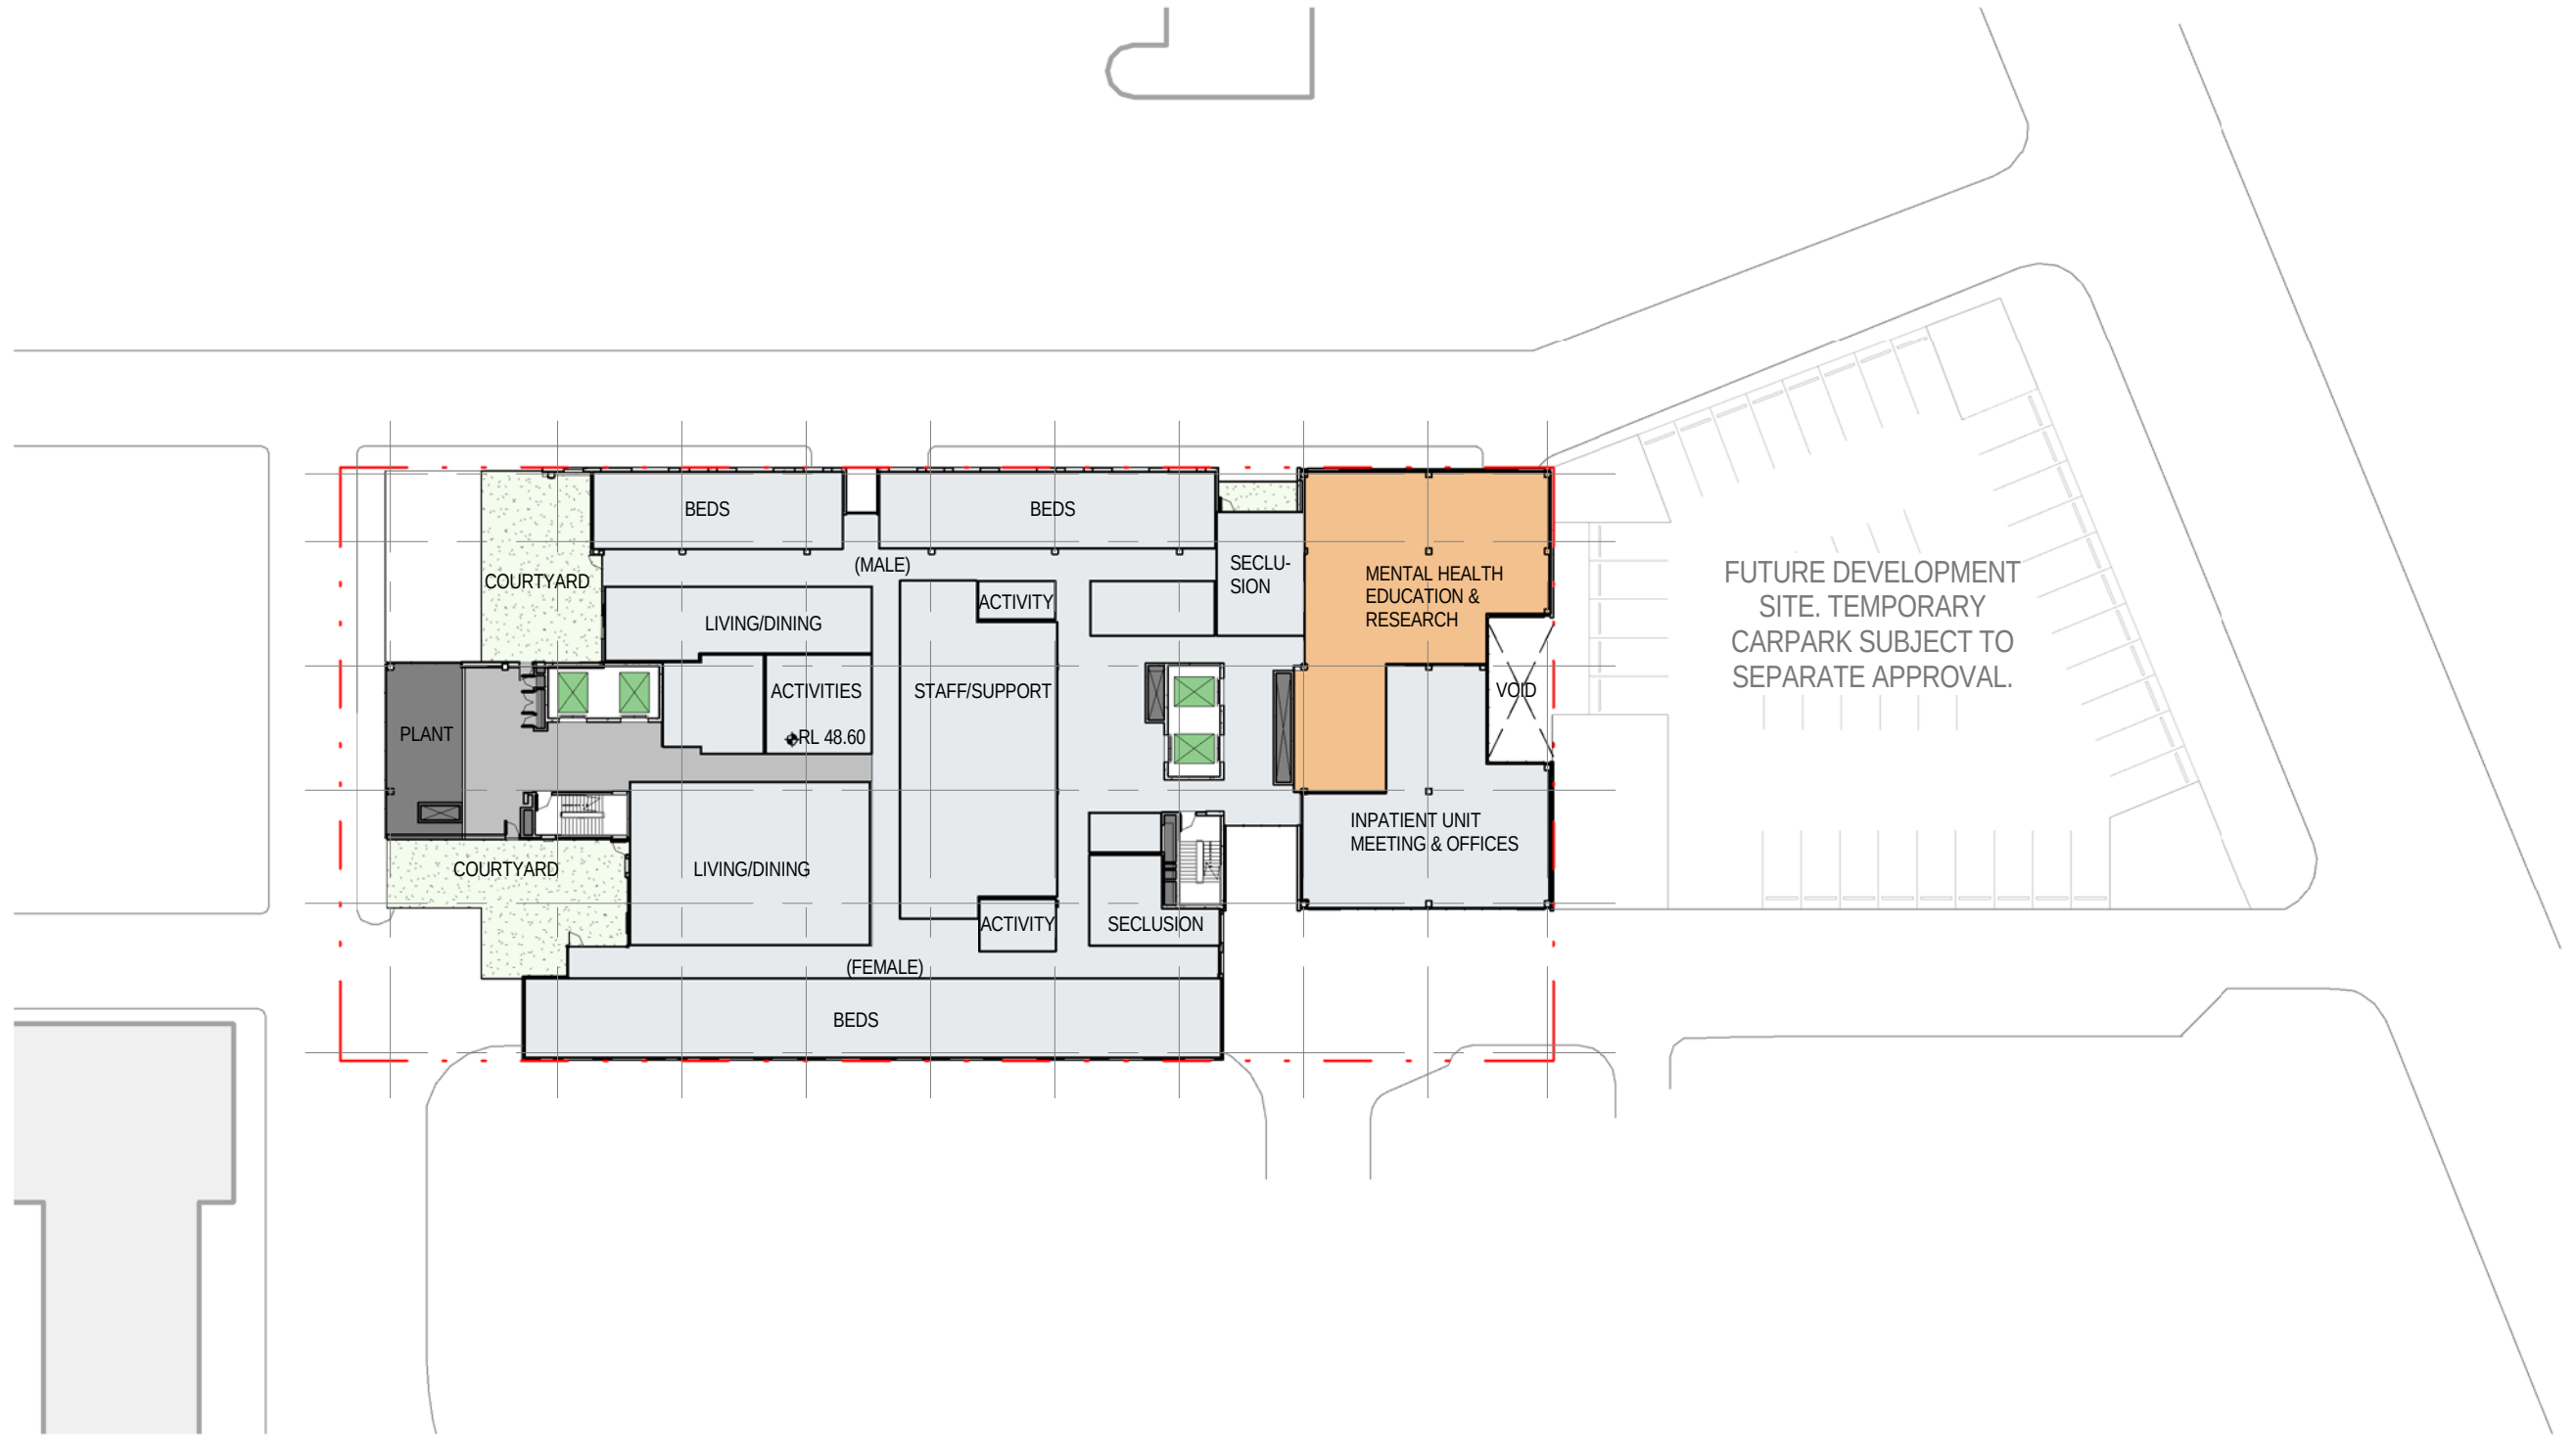


DEPARTMENT OF PLANNING SUBMISSION
LEVEL 4 PLAN - MENTAL HEALTH INPATIENT UNIT -
22 BED HIGH DEPENDENCY
 ROYAL PRINCE ALFRED HOSPITAL
 North West Precinct Project, Camperdown

2	PREFERRED PROJECT REPORT	16/11/12
1	FINAL ISSUE	11/07/12
B	ISSUED FOR REVIEW	05/07/12
A	DEPARTMENT OF PLANNING	04/07/12
Issue	Description	Date

 

	0	5	10	15	20	25m	Scale 1:500
SCALE	1 : 500	@ A3	DWG No.	DoP-104			
PROJECT	3599		DATE	16/11/12			
ISSUE	2						

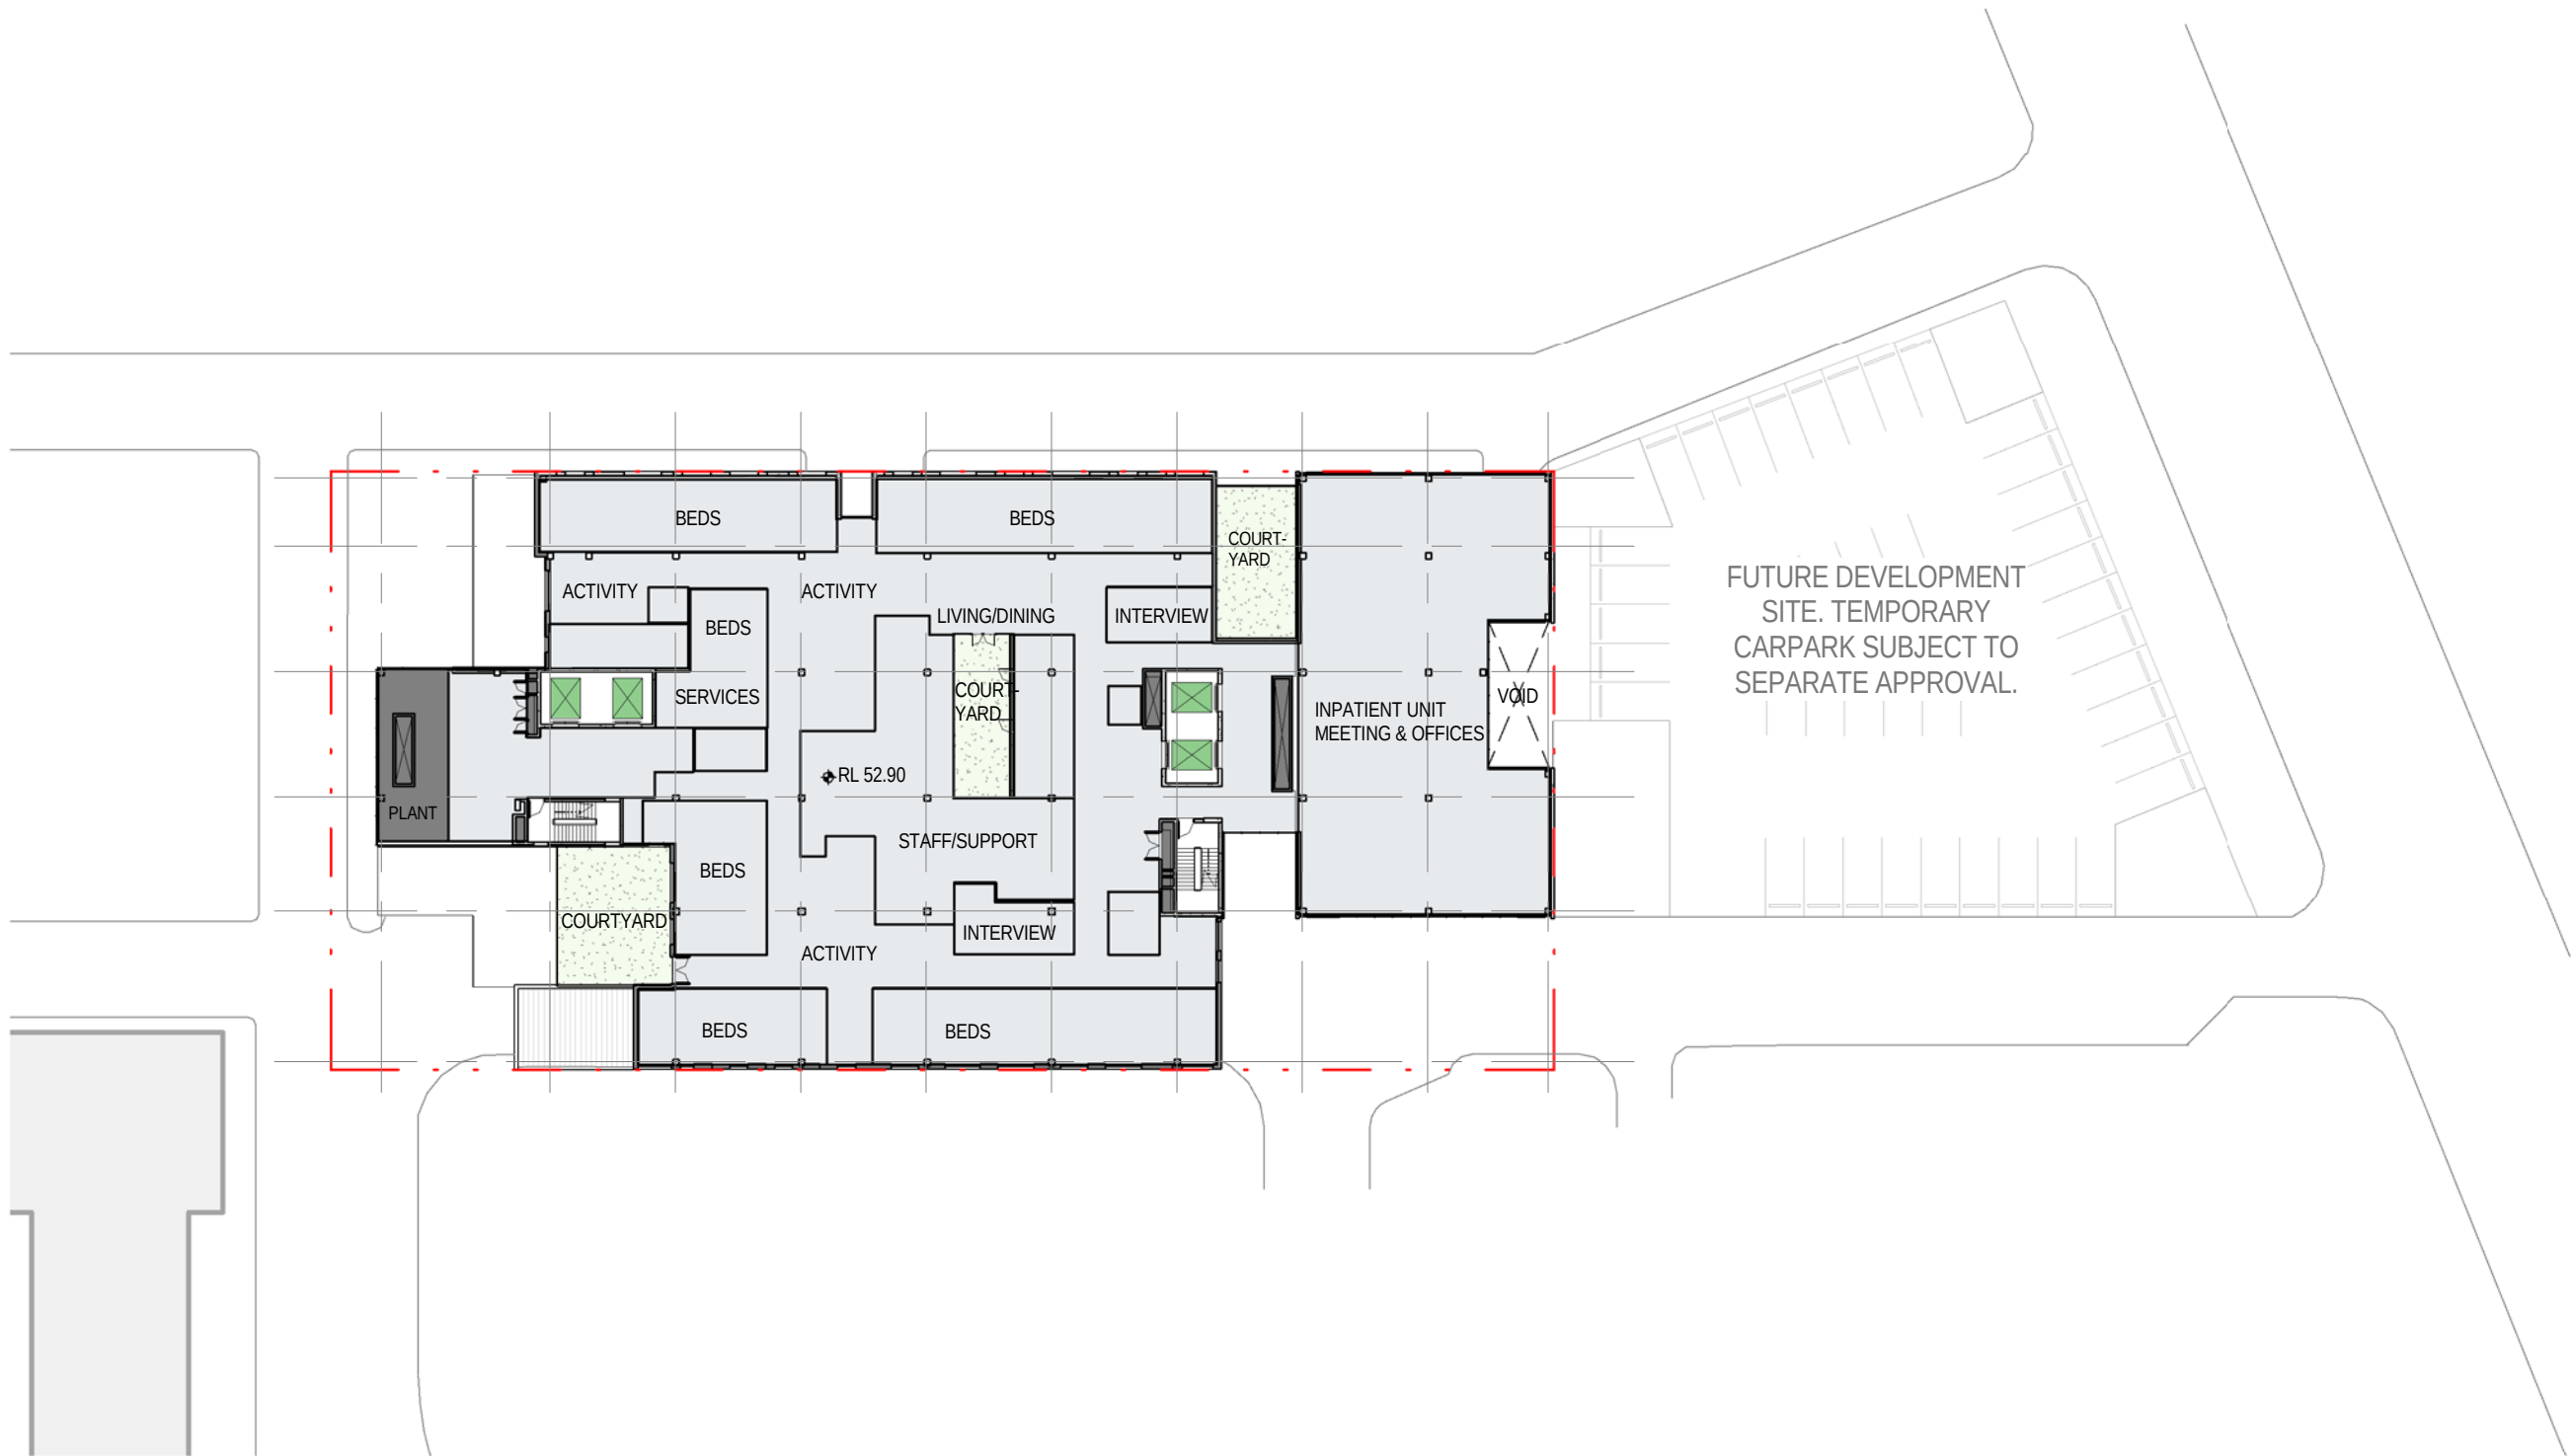


DEPARTMENT OF PLANNING SUBMISSION
LEVEL 5 PLAN - MENTAL HEALTH - 20 BED
SPECIALIST UNIT
ROYAL PRINCE ALFRED HOSPITAL
North West Precinct Project, Camperdown

2	PREFERRED PROJECT REPORT	16/11/12
1	FINAL ISSUE	11/07/12
B	ISSUED FOR REVIEW	05/07/12
A	DEPARTMENT OF PLANNING	04/07/12
Issue	Description	Date



	0	5	10	15	20	25m	Scale 1:500
SCALE	1 : 500	@ A3	DWG No.	DoP-105			
PROJECT	3599		DATE	16/11/12			
ISSUE	2						

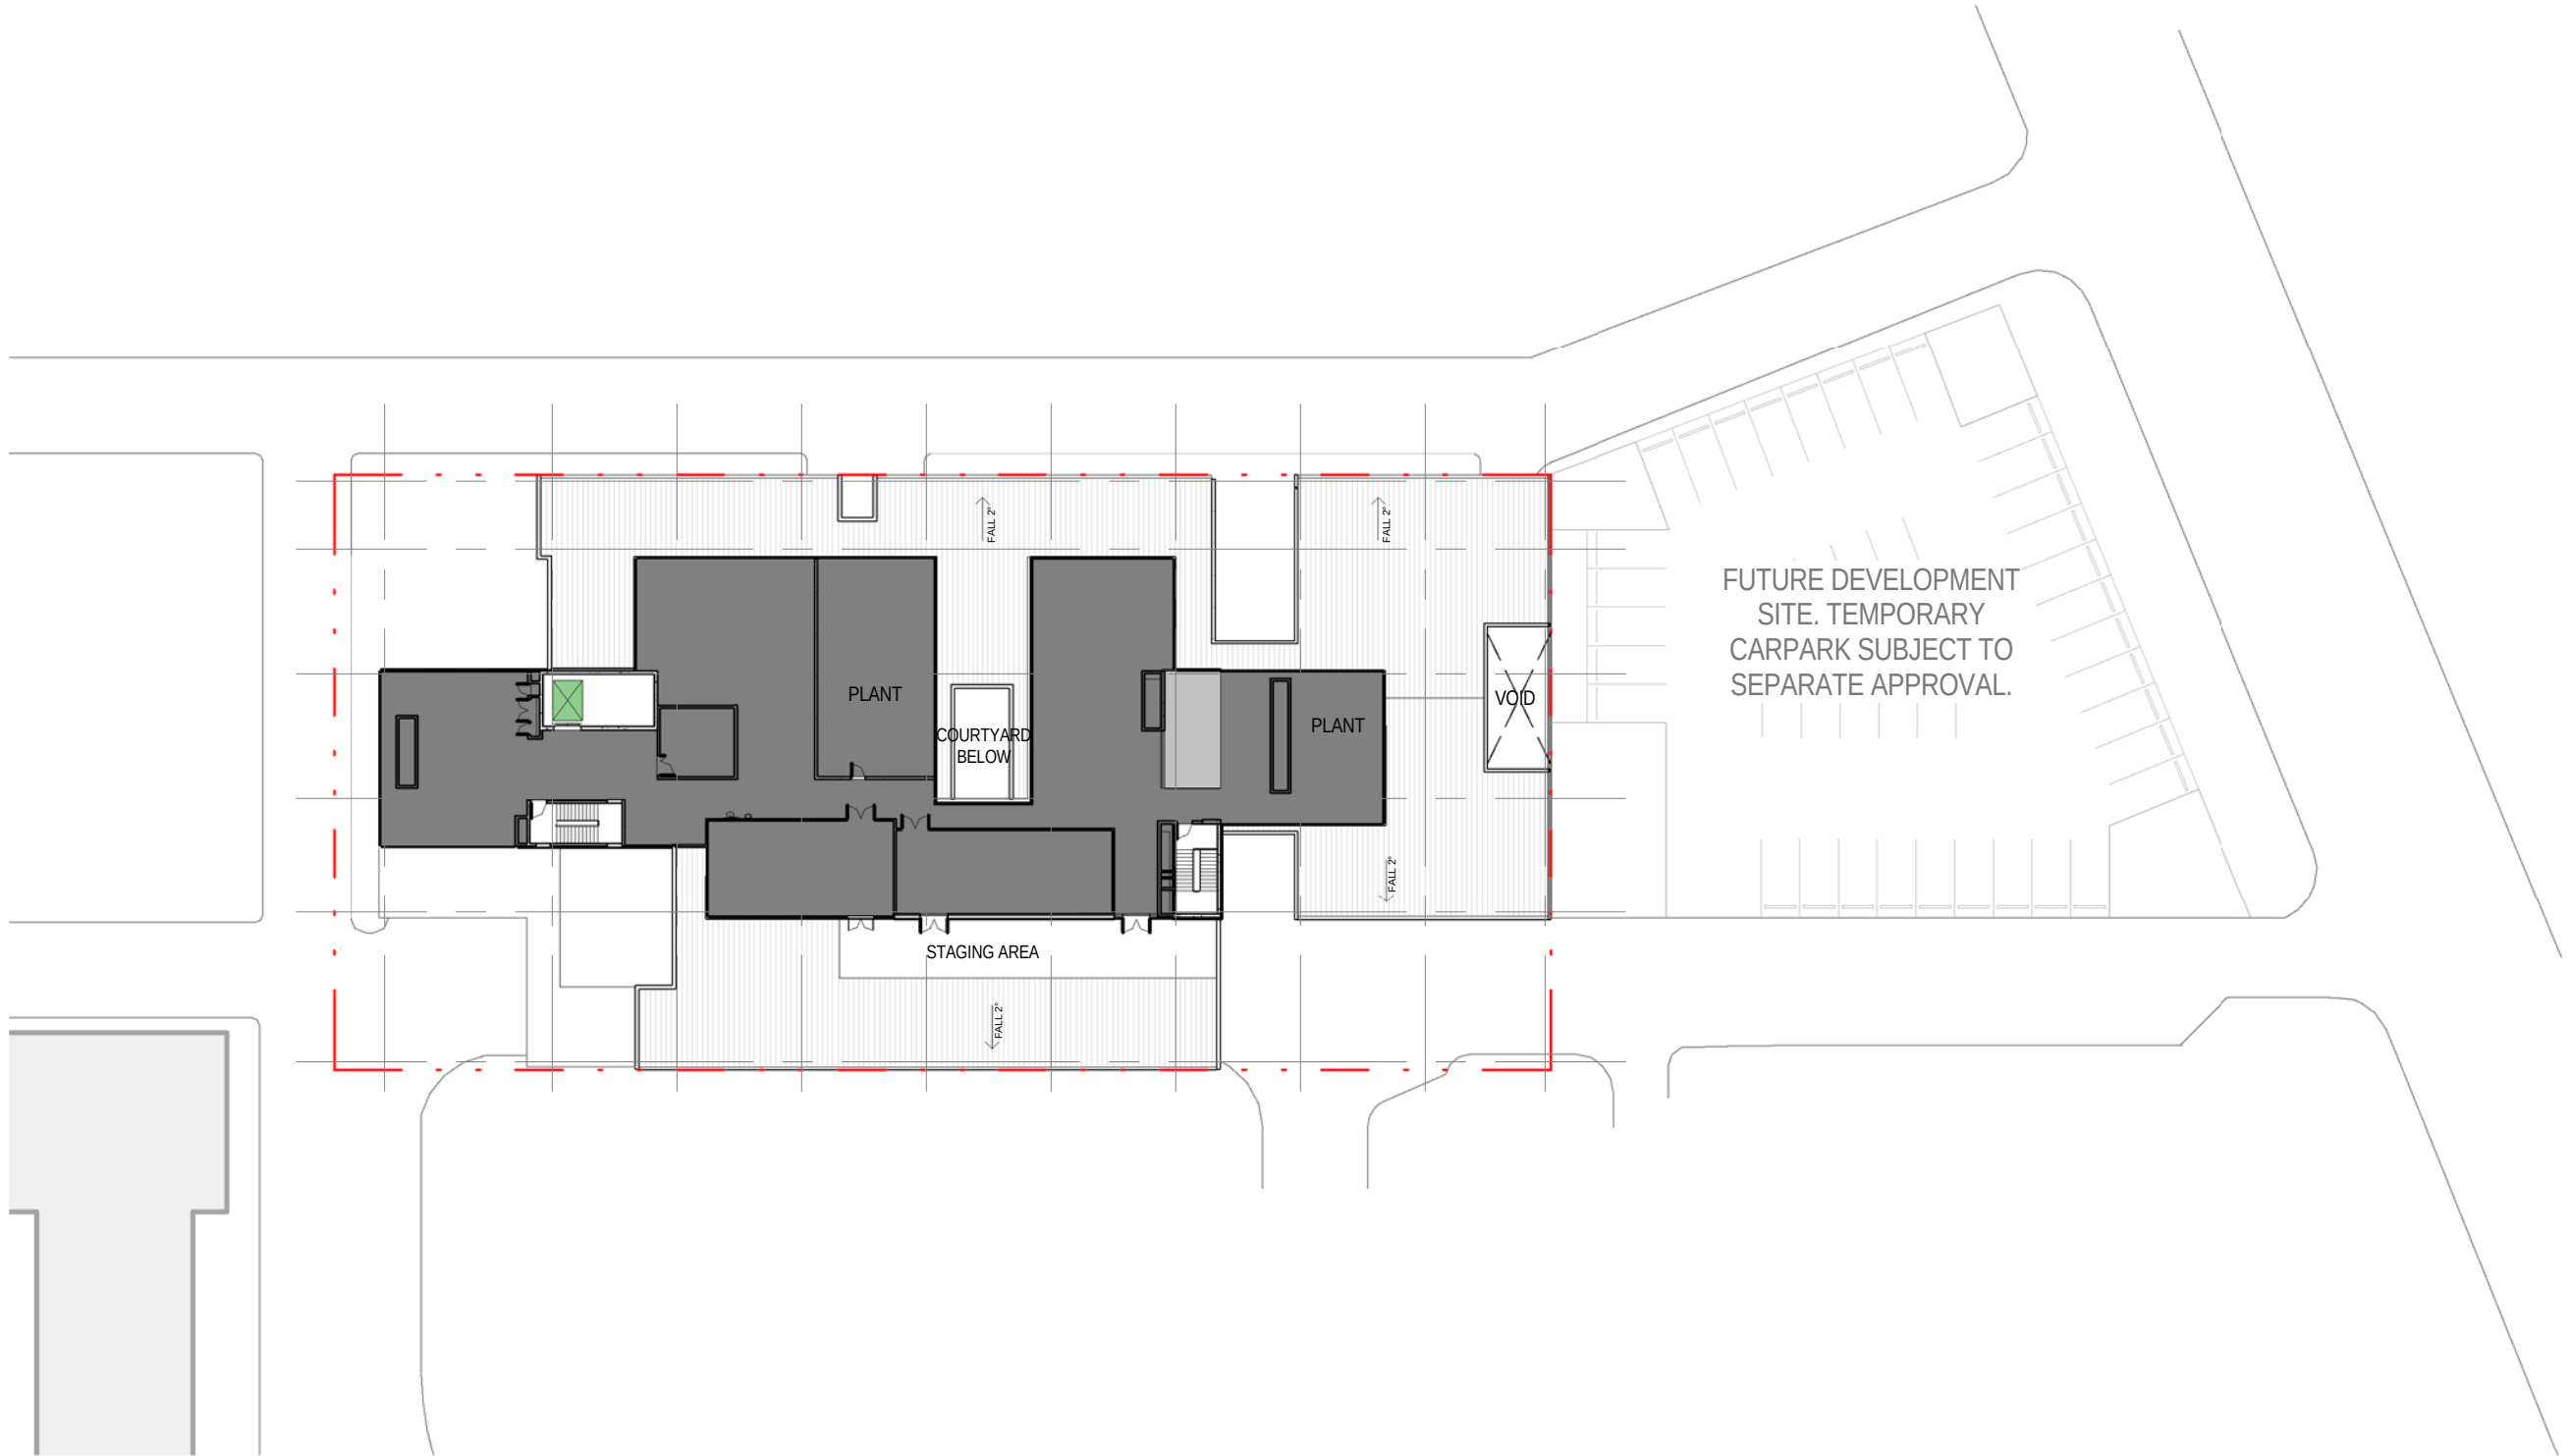


DEPARTMENT OF PLANNING SUBMISSION
LEVEL 6 PLANT

ROYAL PRINCE ALFRED HOSPITAL
North West Precinct Project, Camperdown

2	PREFERRED PROJECT REPORT	16/11/12
1	FINAL ISSUE	11/07/12
B	ISSUED FOR REVIEW	05/07/12
A	DEPARTMENT OF PLANNING	04/07/12
Issue	Description	Date



	0	5	10	15	20	25m	Scale 1:500
SCALE	1 : 500	@ A3	DWG No.	DoP-106			
PROJECT	3599		DATE	16/11/12			
ISSUE	2						

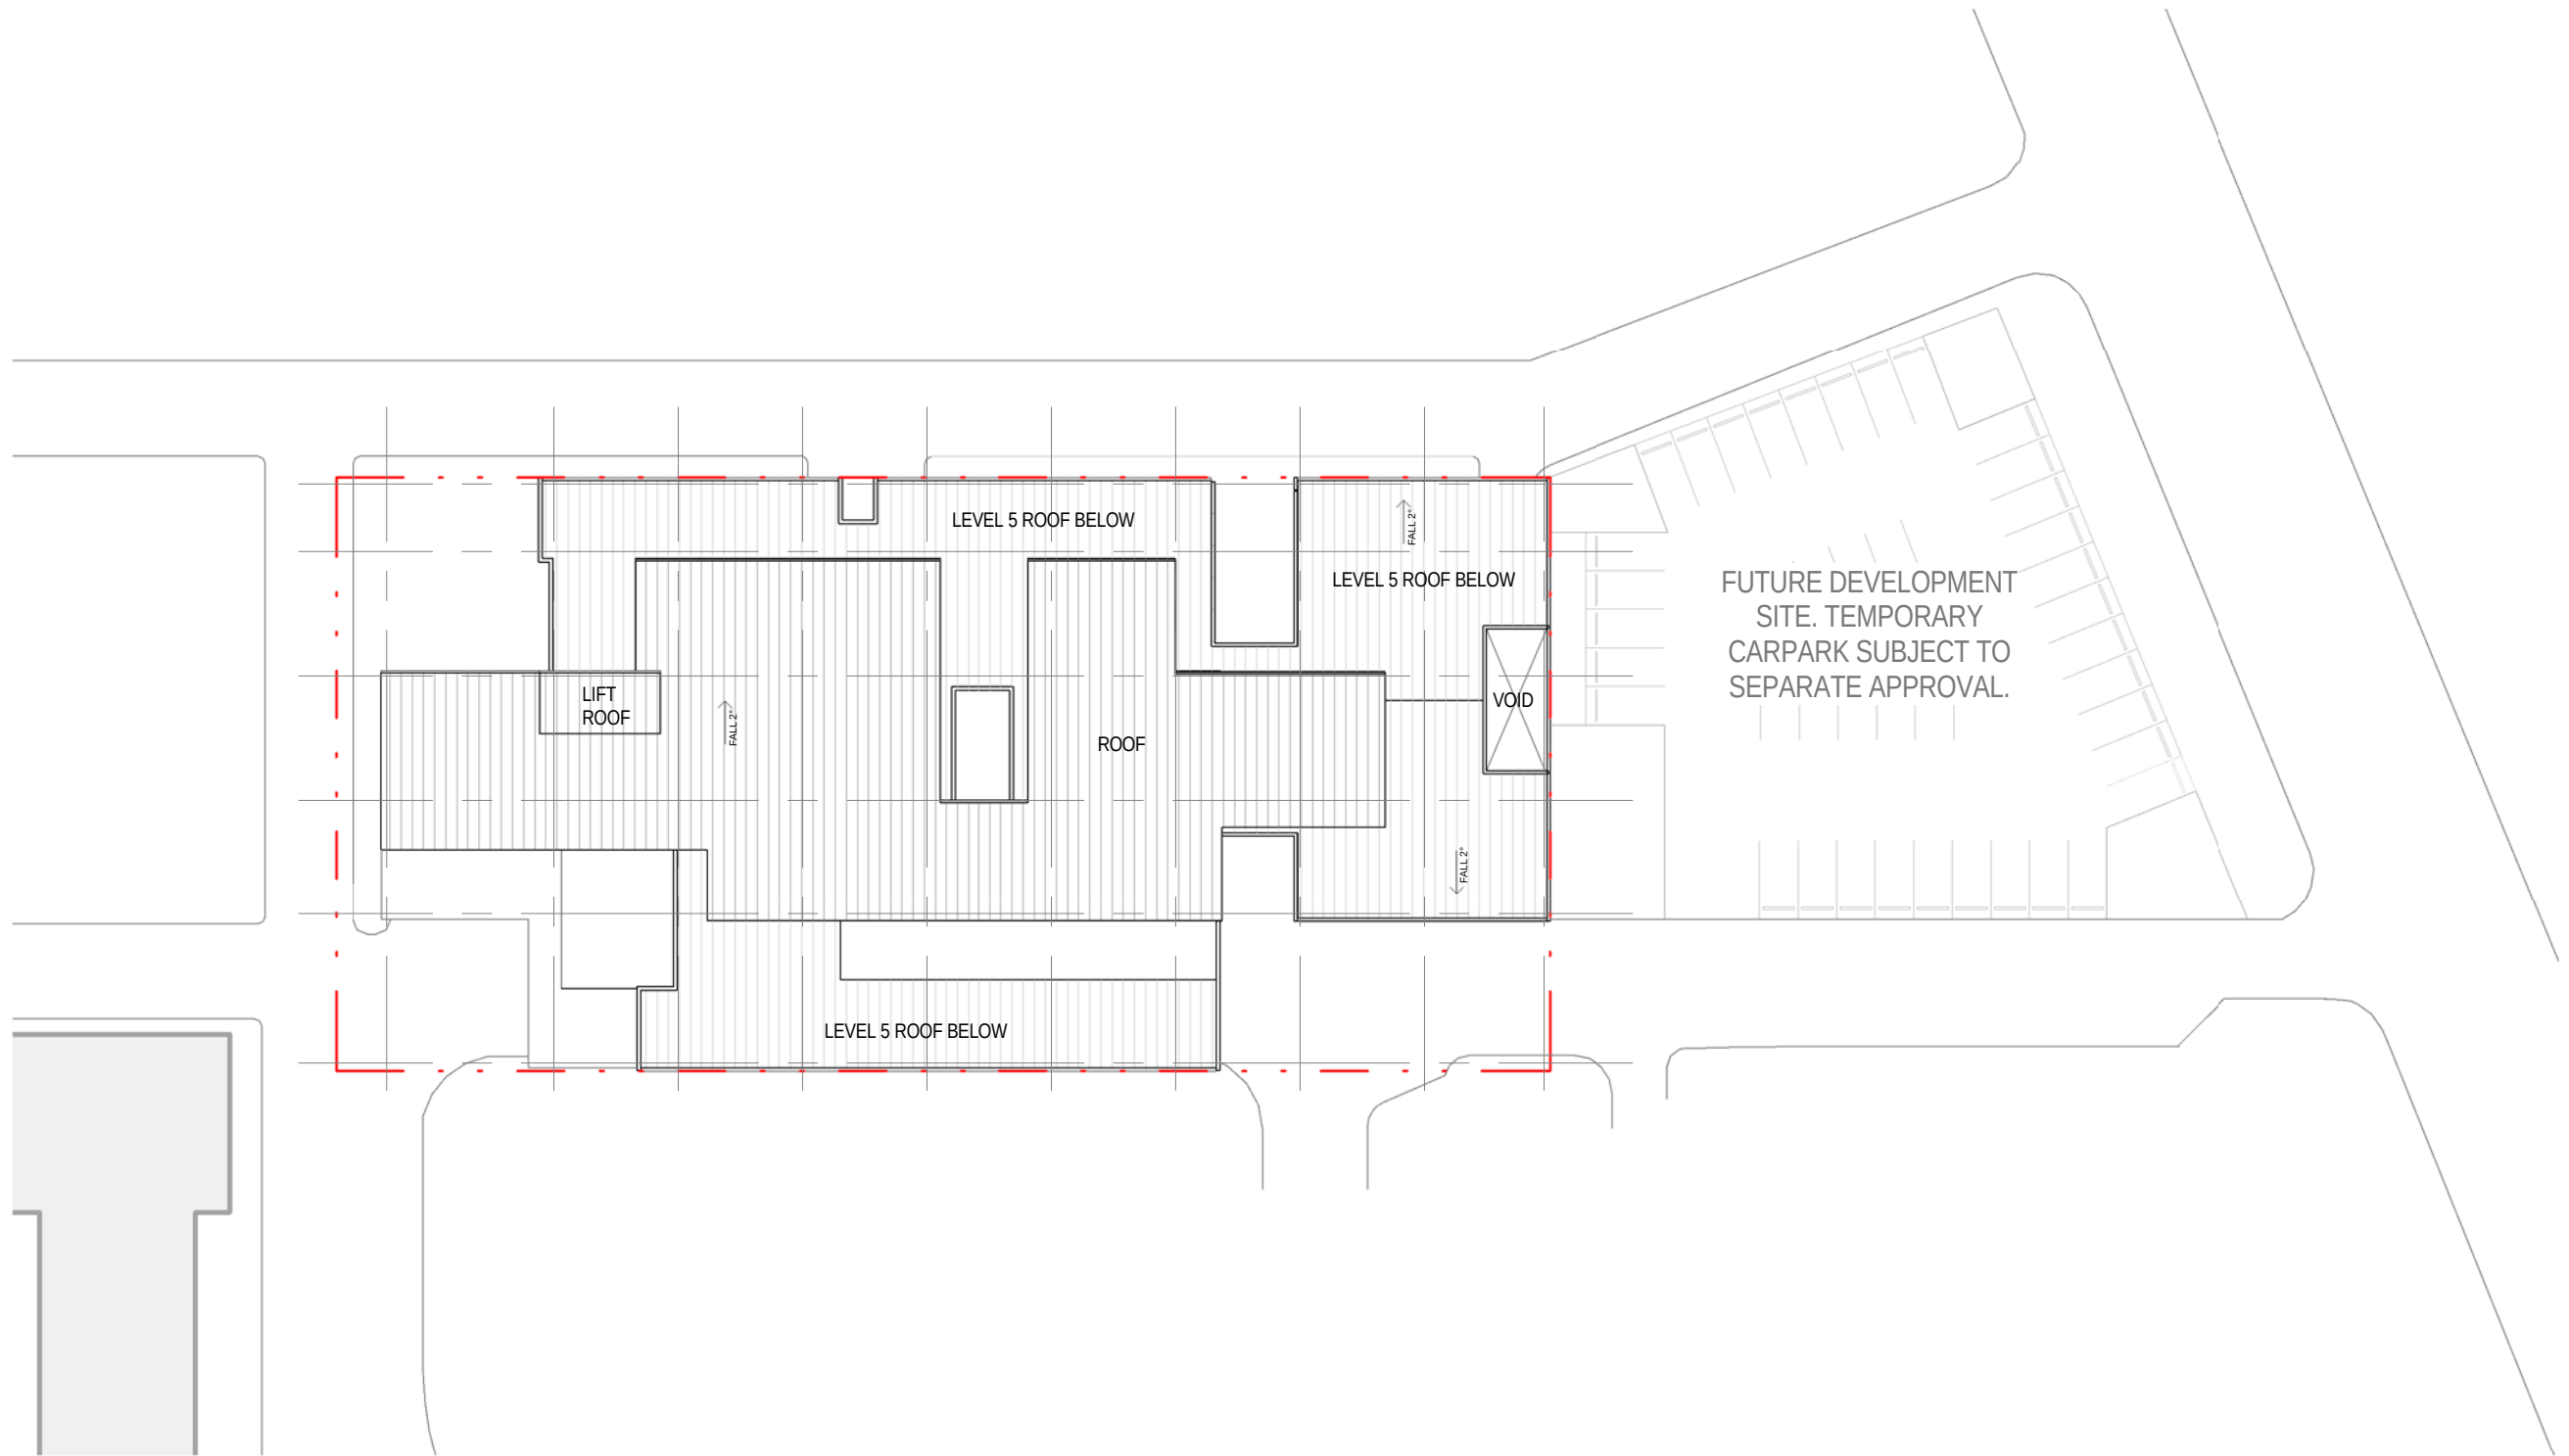


DEPARTMENT OF PLANNING SUBMISSION
ROOF PLAN

ROYAL PRINCE ALFRED HOSPITAL
 North West Precinct Project, Camperdown

1	PREFERRED PROJECT REPORT	16/11/12
Issue	Description	Date



	0	5	10	15	20	25m	Scale 1:500
SCALE	1 : 500	@ A3	DWG No.	DoP-107			
PROJECT	3599		DATE	16/11/12			
ISSUE	1						

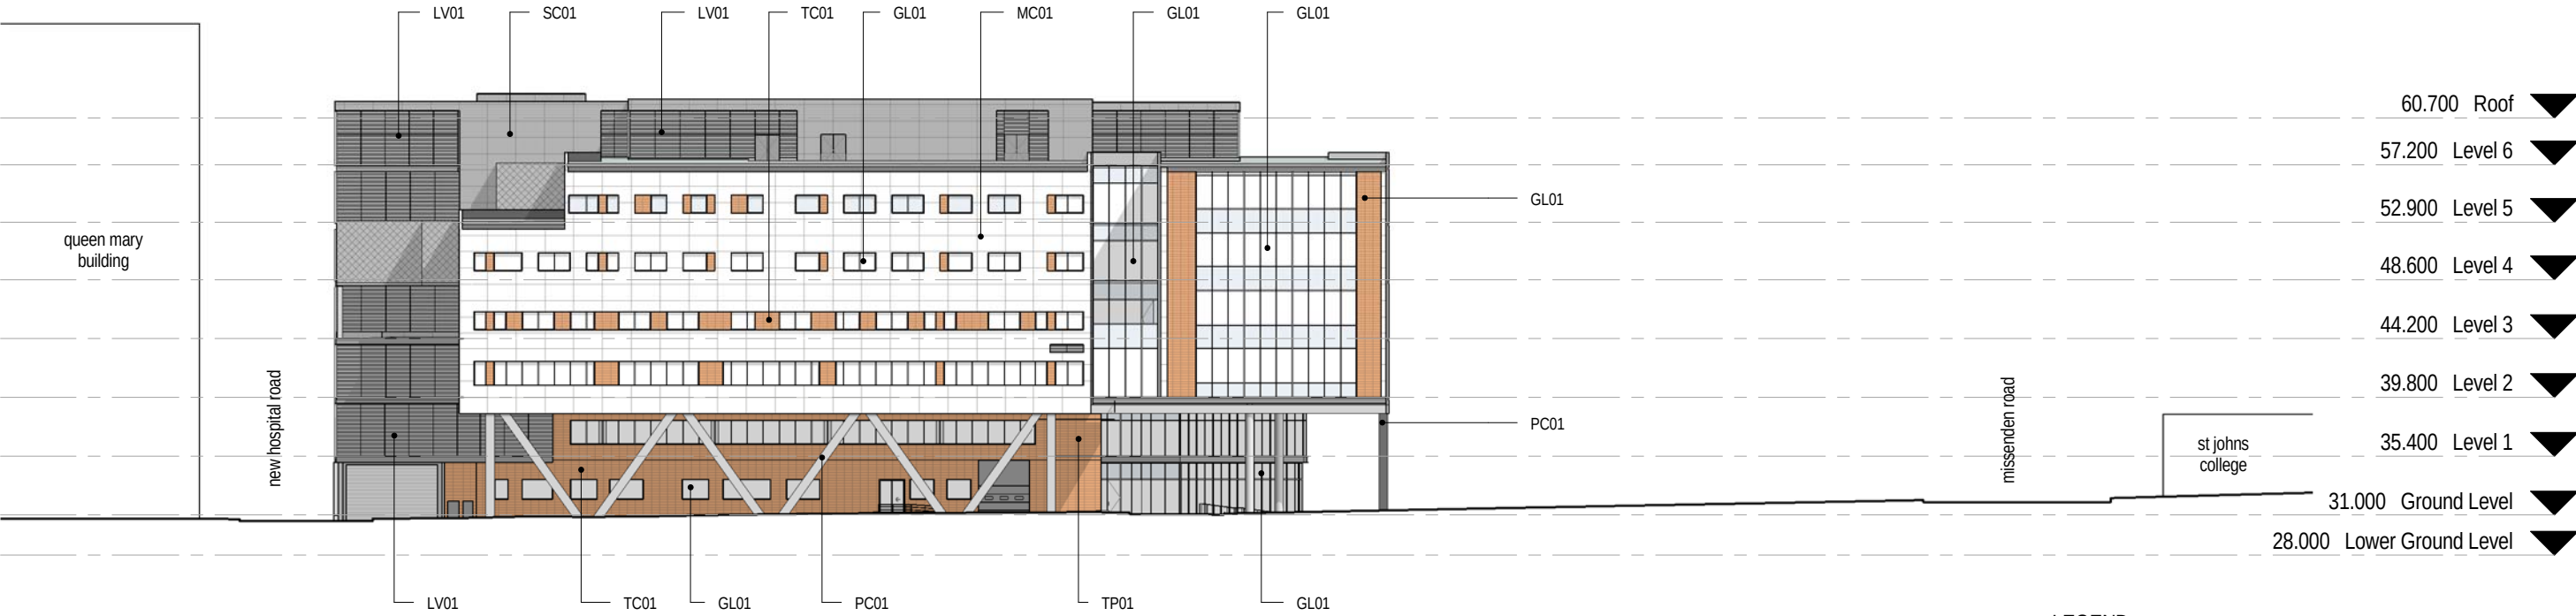

SOUTH ELEVATION
1 : 500

- LEGEND**
- BR01 BRICKWORK
 - GL01 GLAZING
 - LV01 LOUVRE
 - MC01 METAL COMPOSITE PANEL
 - PC01 PRECAST CONCRETE
 - PM01 PERFORATED METAL
 - SC01 SHEET CLADDING
 - TC01 TERRACADE CLADDING
 - TC02 TERRACADE SCREEN
 - TP01 TIMBER PANEL

THIS DRAWING IS TO BE READ IN
CONJUNCTION WITH DoP-400.


DEPARTMENT OF PLANNING SUBMISSION
ELEVATION - SHEET 2

ROYAL PRINCE ALFRED HOSPITAL
North West Precinct Project, Camperdown


2	PREFERRED PROJECT REPORT	16/11/12
1	FINAL ISSUE	11/07/12
B	ISSUED FOR REVIEW	05/07/12
A	DEPARTMENT OF PLANNING	04/07/12
Issue	Description	Date



	0	5	10	15	20	25m	Scale 1:500
SCALE	1 : 500	@ A3	DWG No.	DoP-201			
PROJECT	3599		DATE	16/11/12			
ISSUE	2						

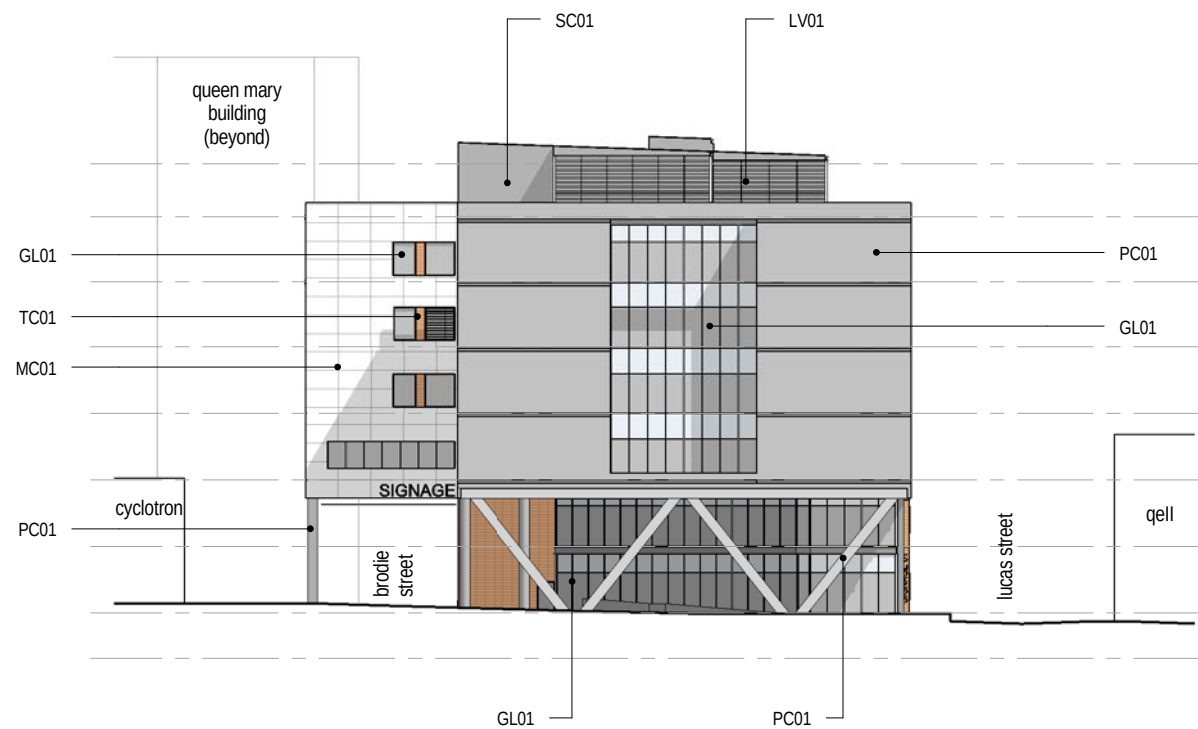

EAST ELEVATION
1 : 500

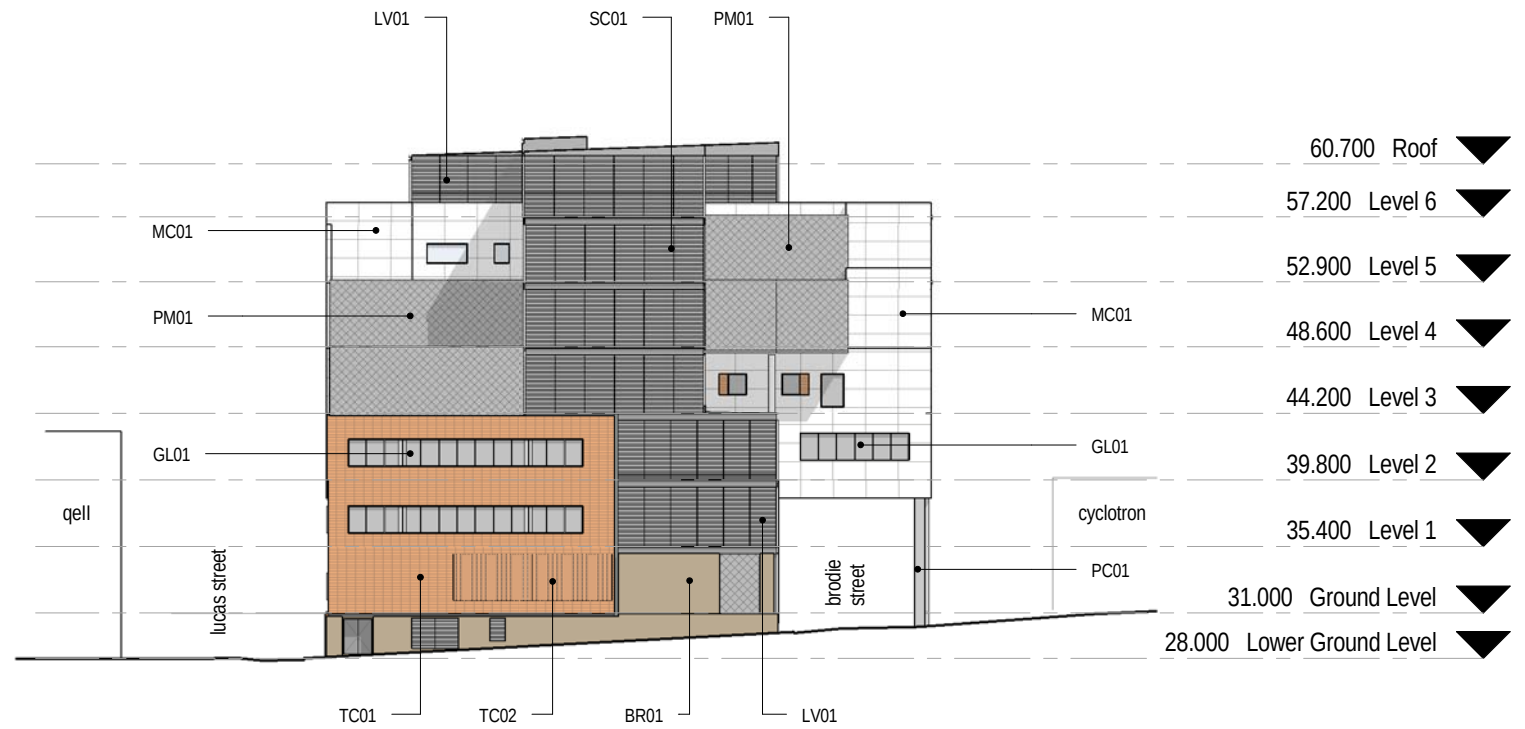

WEST ELEVATION
1 : 500

LEGEND

BR01	BRICKWORK
GL01	GLAZING
LV01	LOUVRE
MC01	METAL COMPOSITE PANEL
PC01	PRECAST CONCRETE
PM01	PERFORATED METAL
SC01	SHEET CLADDING
TC01	TERRACADE CLADDING
TC02	TERRACADE SCREEN
TP01	TIMBER PANEL

THIS DRAWING IS TO BE READ IN
CONJUNCTION WITH DoP-400.


DEPARTMENT OF PLANNING SUBMISSION
ELEVATION - SHEET 3

ROYAL PRINCE ALFRED HOSPITAL
North West Precinct Project, Camperdown


2	PREFERRED PROJECT REPORT	16/11/12
1	FINAL ISSUE	11/07/12
B	ISSUED FOR REVIEW	05/07/12
A	DEPARTMENT OF PLANNING	04/07/12
Issue	Description	Date



	0	5	10	15	20	25m	Scale 1:500
SCALE	1 : 500	@ A3	DWG No.	DoP-202			
PROJECT	3599		DATE	16/11/12			
ISSUE	2						

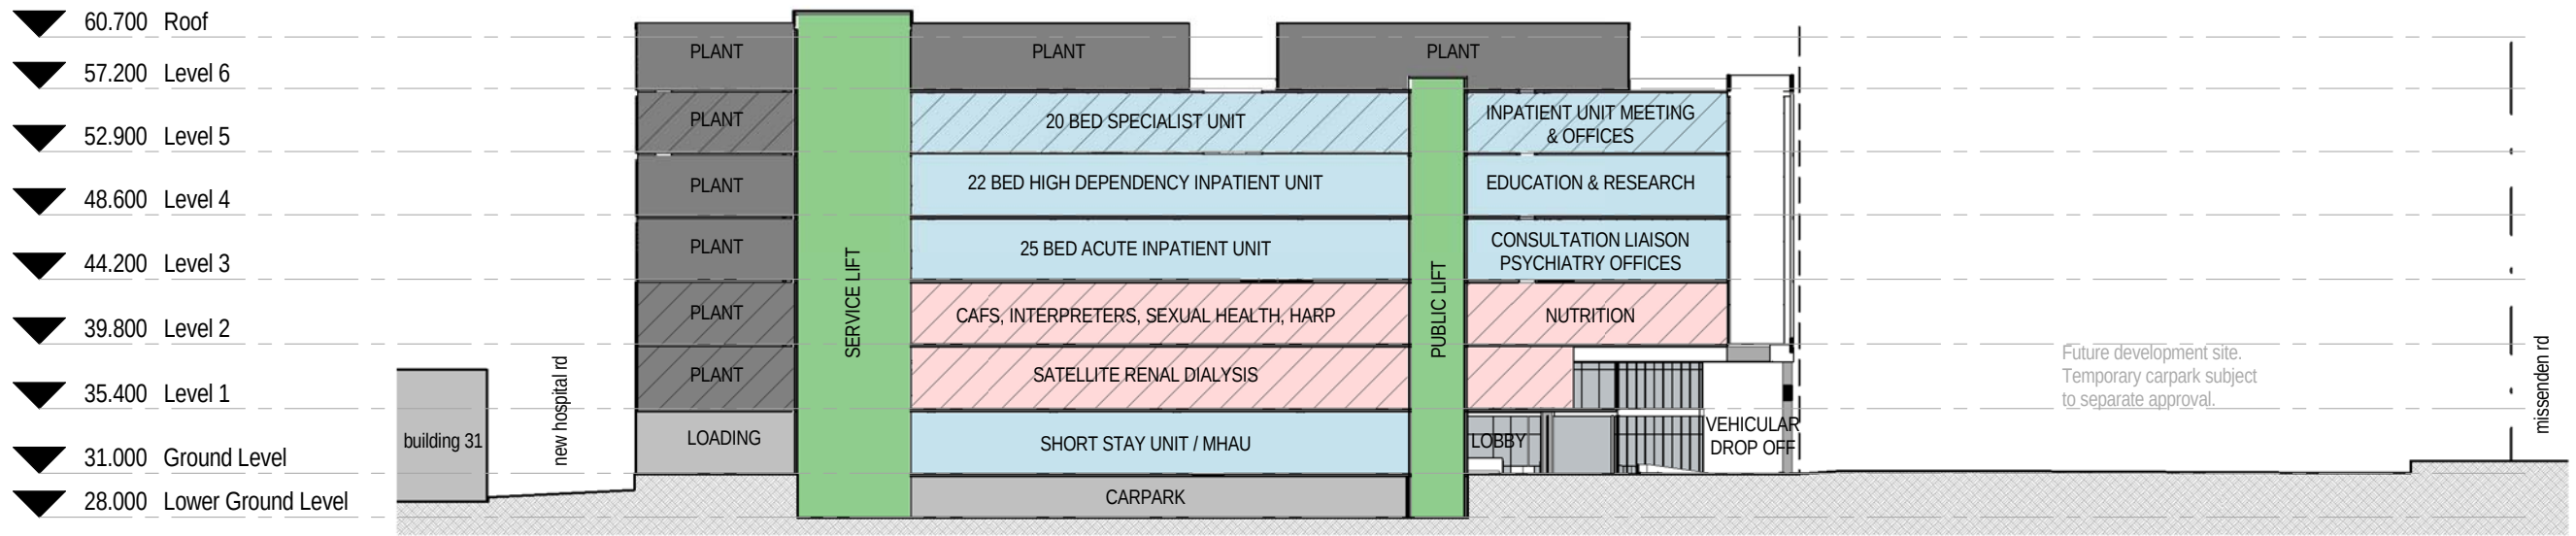

SITE SECTION AA
1 : 500

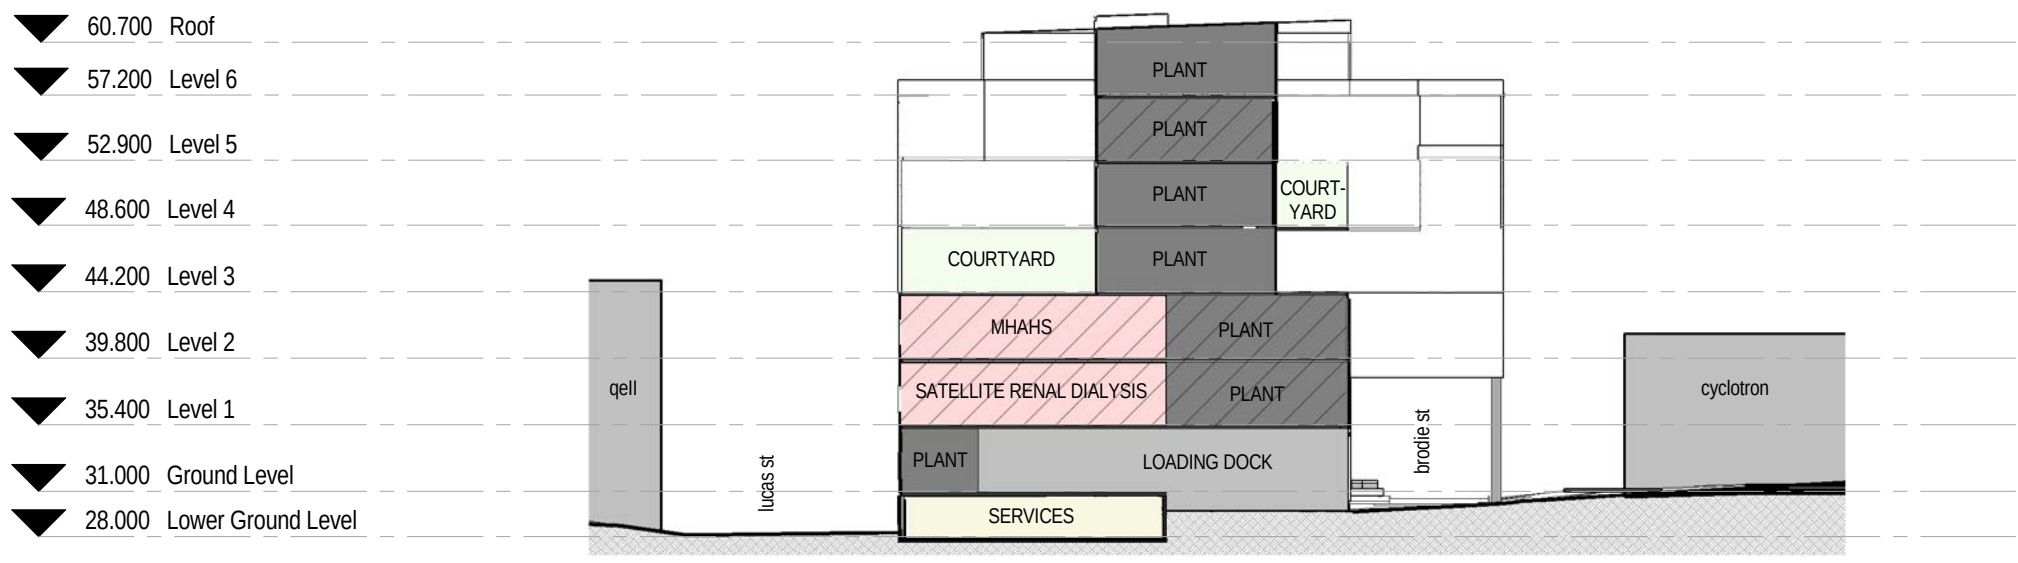

SITE SECTION BB
1 : 500

LEGEND

- MENTAL HEALTH
- AMBULATORY CARE
- SHELL ONLY

0 5 10 15 20 25m Scale 1:500

SCALE 1 : 500 @ A3 DWG No. DoP-300

PROJECT 3599 DATE 16/11/12

ISSUE 2

DEPARTMENT OF PLANNING SUBMISSION

SITE AND BUILDING SECTIONS - SHEET 1

ROYAL PRINCE ALFRED HOSPITAL
North West Precinct Project, Camperdown


2	PREFERRED PROJECT REPORT	16/11/12
1	FINAL ISSUE	11/07/12
A	DEPARTMENT OF PLANNING	04/07/12
Issue	Description	Date

CLIENT


NSW GOVERNMENT Health Infrastructure

PROJ MGR

savills

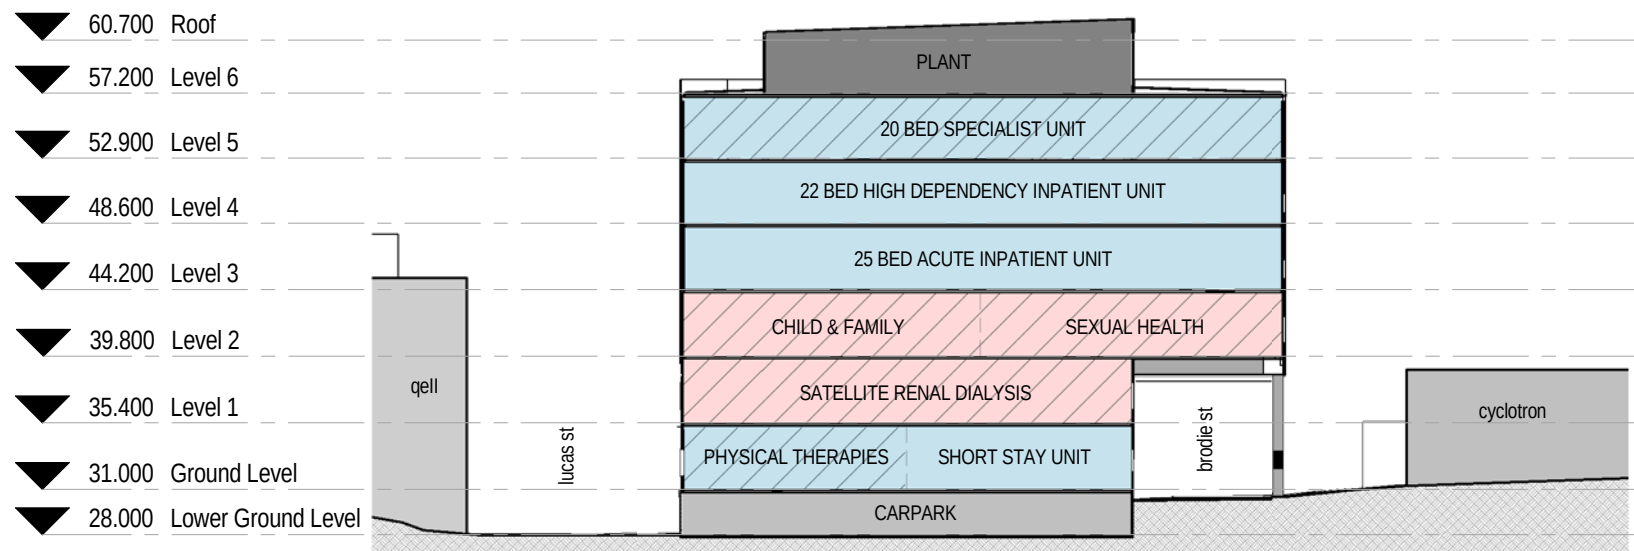

SITE SECTION CC
1 : 500

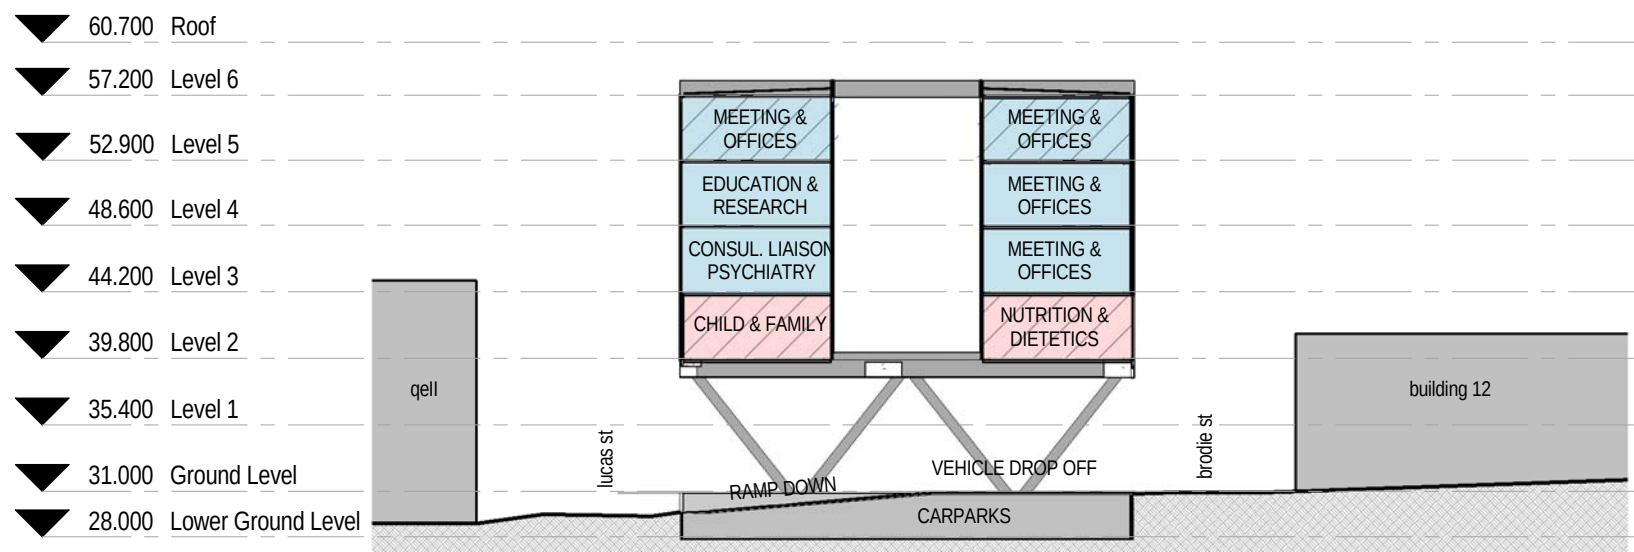

SITE SECTION DD
1 : 500

LEGEND

- MENTAL HEALTH
- AMBULATORY CARE
- SHELL ONLY

DEPARTMENT OF PLANNING SUBMISSION

SITE AND BUILDING SECTIONS - SHEET 2

ROYAL PRINCE ALFRED HOSPITAL
North West Precinct Project, Camperdown

2	PREFERRED PROJECT REPORT	16/11/12
1	FINAL ISSUE	11/07/12
A	DEPARTMENT OF PLANNING	04/07/12
Issue	Description	Date

CLIENT



Health
Infrastructure

PROJ MGR




0 5 10 15 20 25m Scale 1:500

SCALE	1 : 500	@ A3	DWG No.	DoP-301
PROJECT	3599		DATE	16/11/12
ISSUE	2			



LV01 - LOUVRES

PRODUCT: ACOUSTIC LOUVRES
FINISH: POWDER COAT
COLOUR: MID GREY
LOCATION: PLANT ROOM EXTERIOR WALLS

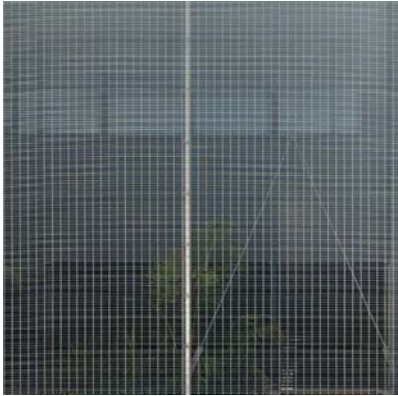

PM01 - PERFORATED METAL

PRODUCT: PERFORATED METAL SCREEN.
FINISH: BRUSHED
COLOUR: NATURAL
LOCATION: COURTYARDS & LOWERGROUND CARPARK



SC01 - SHEET CLADDING

PRODUCT: CORRUGATED SHEETING
FINISH: POWDER COATED
COLOUR: MID GREY TO MATCH LOUVRES
LOCATION: PLANT EXTERIOR WALLS




GL01 - GLAZING

PRODUCT: VIRIDIAN EVANTAGE
FINISH: N/A
COLOUR: SUPERBLUE
LOCATION: ALL GLAZING



MC01 - METAL COMPOSITE PANEL

PRODUCT: ALUMINIUM COMPOSITE PANEL
FINISH: N/A
COLOUR: MID GREY & LIGHT GREY
LOCATION: CLADDING TO LEVELS 3-5

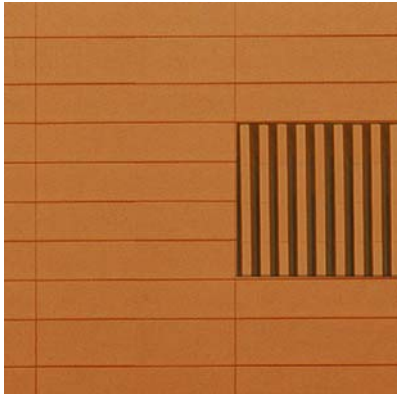

TC01
TC02
TC01 - TERRACOTTA CLADDING
TC02- TERRACOTTA SCREEN

PRODUCT TC01: TERRACOTTA CLADDING
FINISH: N/A
COLOUR: RED ORANGE
LOCATION: VARIOUS

PRODUCT TC02: TERRACOTTA SCREEN
FINISH: N/A
COLOUR: RED ORANGE
LOCATION: PLANT ROOM, EXTERIOR WALLS




PC01 - PRECAST CONCRETE

PRODUCT: PRECAST CONCRETE
FINISH: NATURAL
COLOUR: MID GREY
LOCATION: OFFICE ACCOMMODATION AND "V" STRUCTURE



PC02 - PRECAST CONCRETE (COLOURED)

PRODUCT: COLOURED PRECAST CONCRETE
FINISH: NATURAL
COLOUR: TO MATCH TERRACADE TILES
LOCATION: EAST FACADE

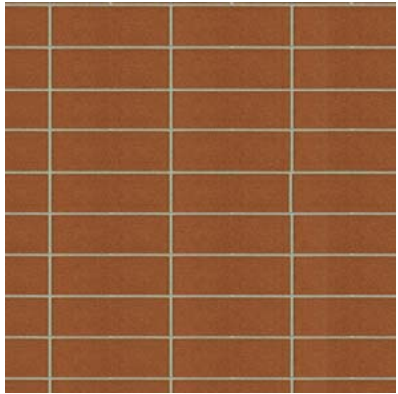

BR01 - BRICK

PRODUCT: AUSTRAL EXTRUDED COMMONS BRICK RANGE
FINISH: ULTRA SMOOTH
COLOUR: FUSION
LOCATION: LOWER GROUND LEVEL



TP01 - TIMBER PANEL

PRODUCT: TIMBER COMPOSITE PANEL
FINISH: MANUFACTURED VENEER
COLOUR: RED / BROWN
LOCATION: BUILDING SOFFITS AND LOWER LEVEL CLADDING

DEPARTMENT OF PLANNING SUBMISSION


SAMPLE BOARDS AND SCHEDULES

ROYAL PRINCE ALFRED HOSPITAL
North West Precinct Project, Camperdown

2	PREFERRED PROJECT REPORT	16/11/12
1	FINAL ISSUE	11/07/12
A	DEPARTMENT OF PLANNING	04/07/12
Issue	Description	Date




SCALE	Not to Scale	@ A3	DWG No.	DoP-400
PROJECT	3599		DATE	16/11/12
ISSUE	2			

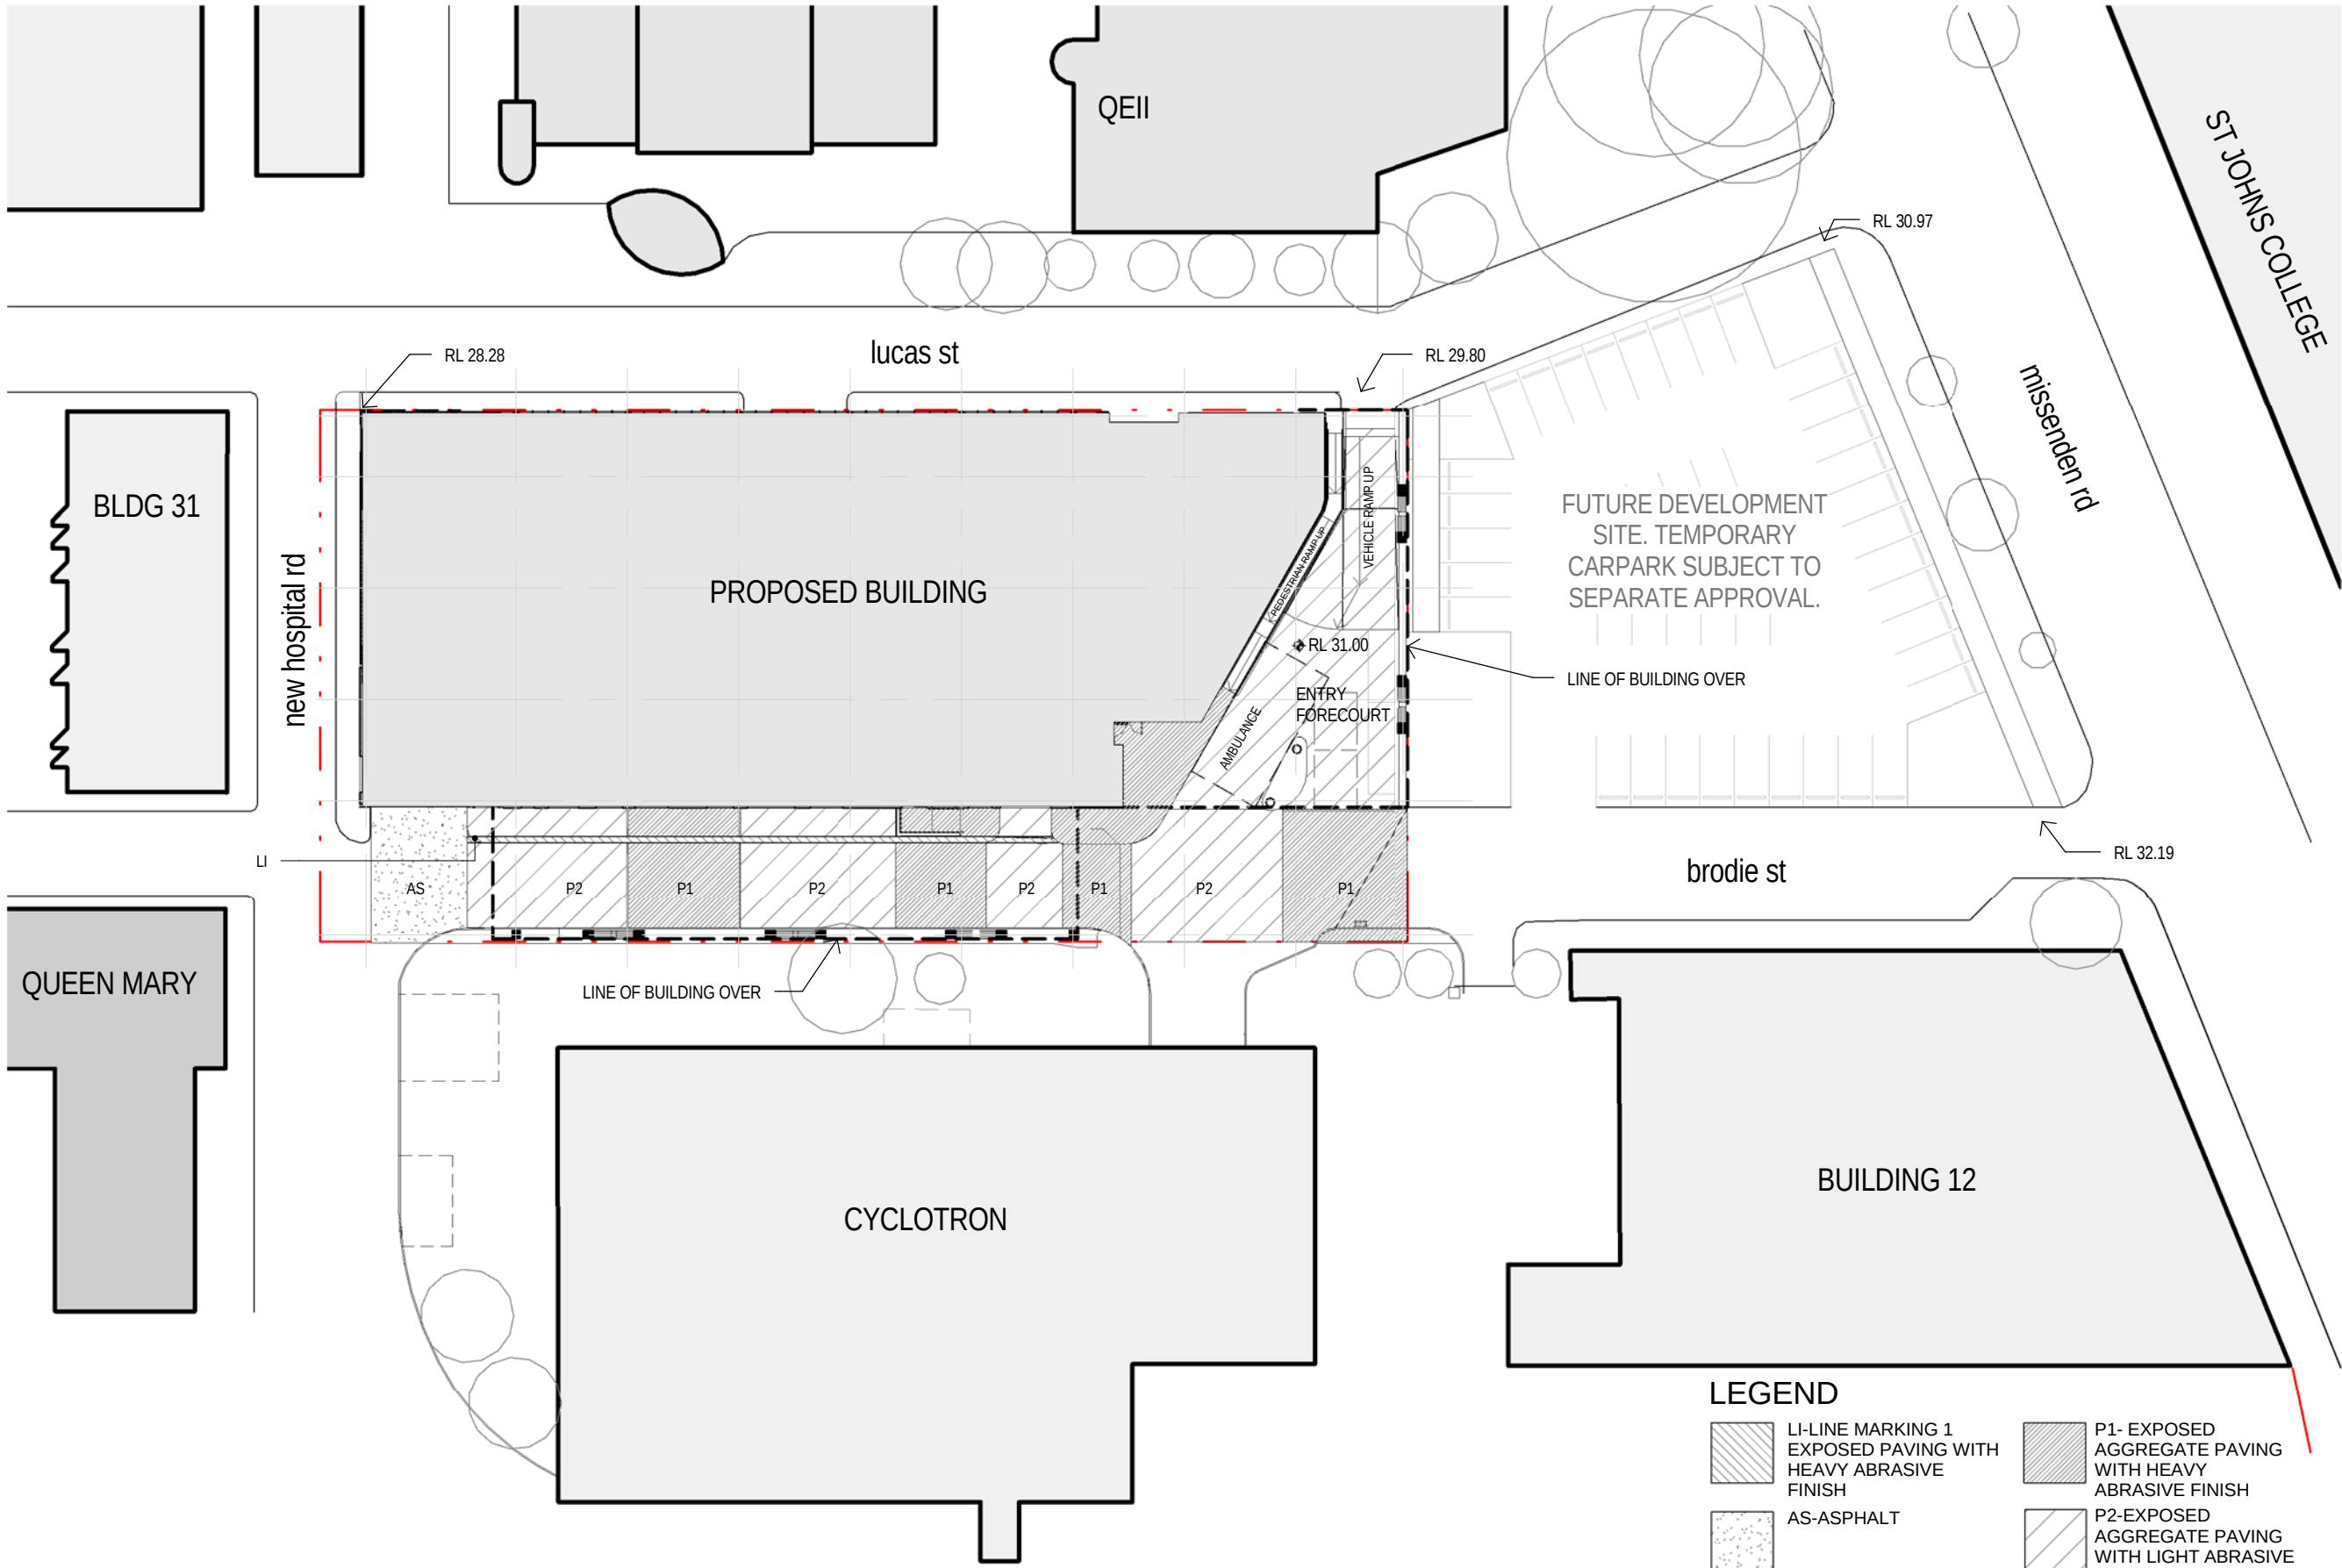

DEPARTMENT OF PLANNING SUBMISSION
PAVEMENT PLAN

ROYAL PRINCE ALFRED HOSPITAL
North West Precinct Project, Camperdown

1	PREFERRED PROJECT REPORT	16/11/12
Issue	Description	Date

 


LEGEND


- LI-LINE MARKING 1 EXPOSED PAVING WITH HEAVY ABRASIVE FINISH
- AS-ASPHALT
- P1- EXPOSED AGGREGATE PAVING WITH HEAVY ABRASIVE FINISH
- P2-EXPOSED AGGREGATE PAVING WITH LIGHT ABRASIVE FINISH

0 5 10 15 20 25m Scale 1:500 @ A3


SCALE	1 : 500	@ A3	DWG No.	DoP-450
PROJECT	3599		DATE	16/11/12
ISSUE	1			

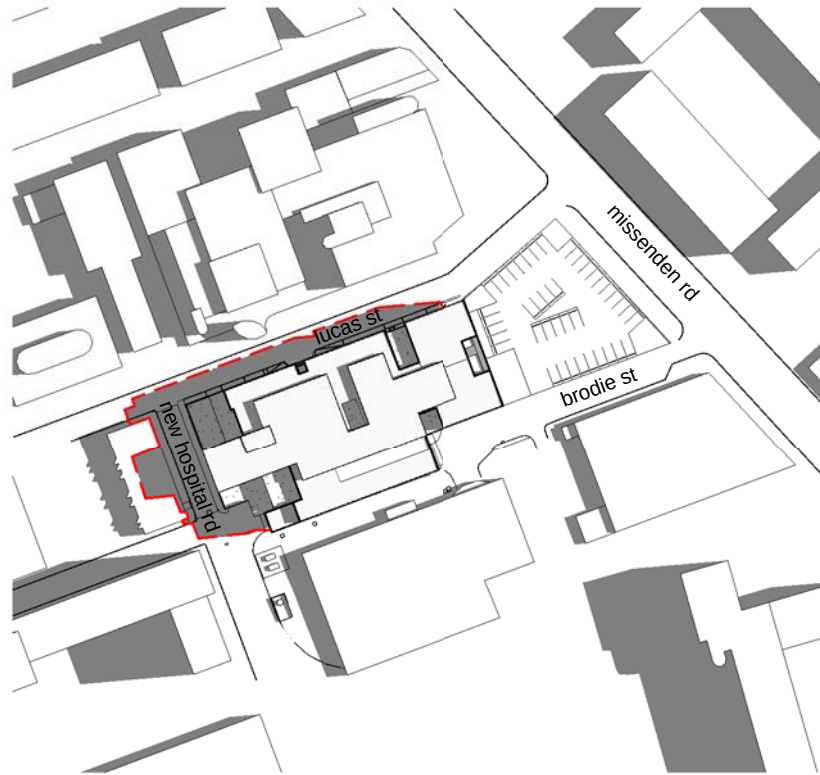

SHADOW STUDY - SUMMER SOLSTICE - 9AM

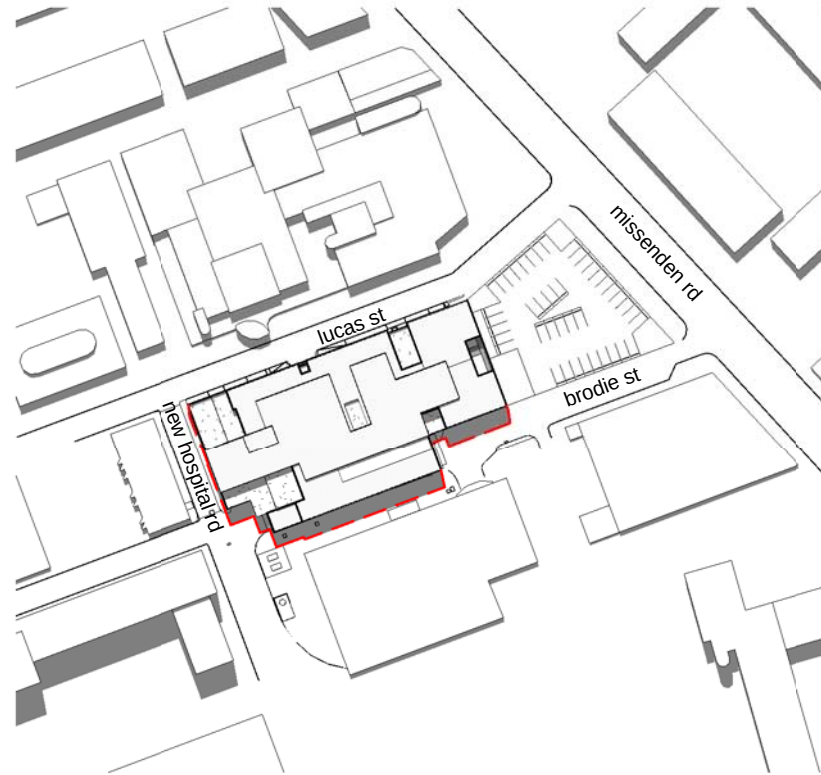


SHADOW STUDY - SUMMER SOLSTICE - 12PM

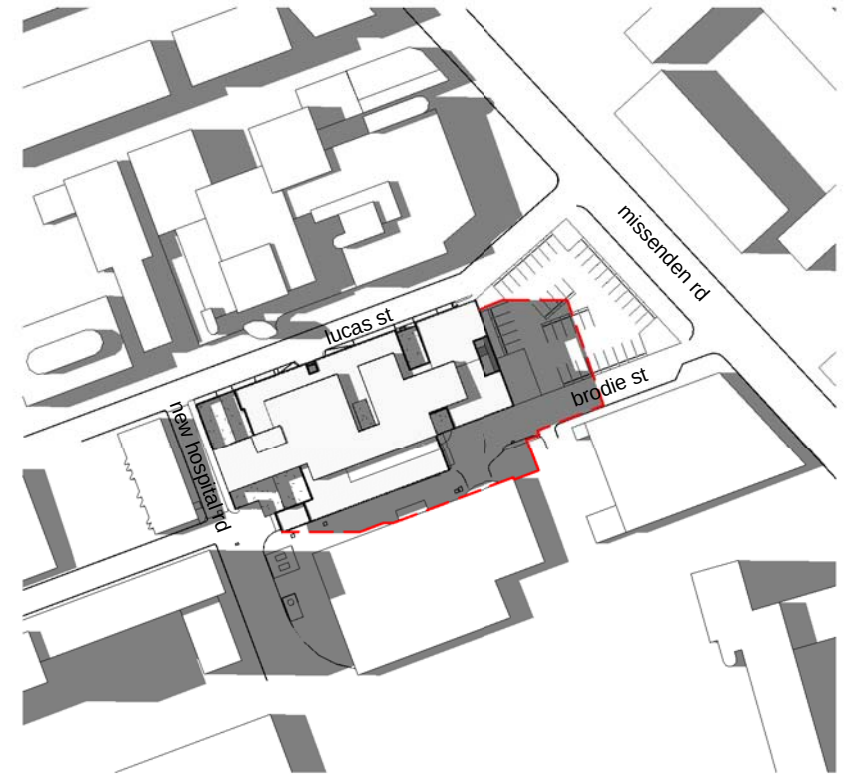


SHADOW STUDY - SUMMER SOLSTICE - 3PM



SHADOW STUDY - WINTER SOLSTICE - 9AM

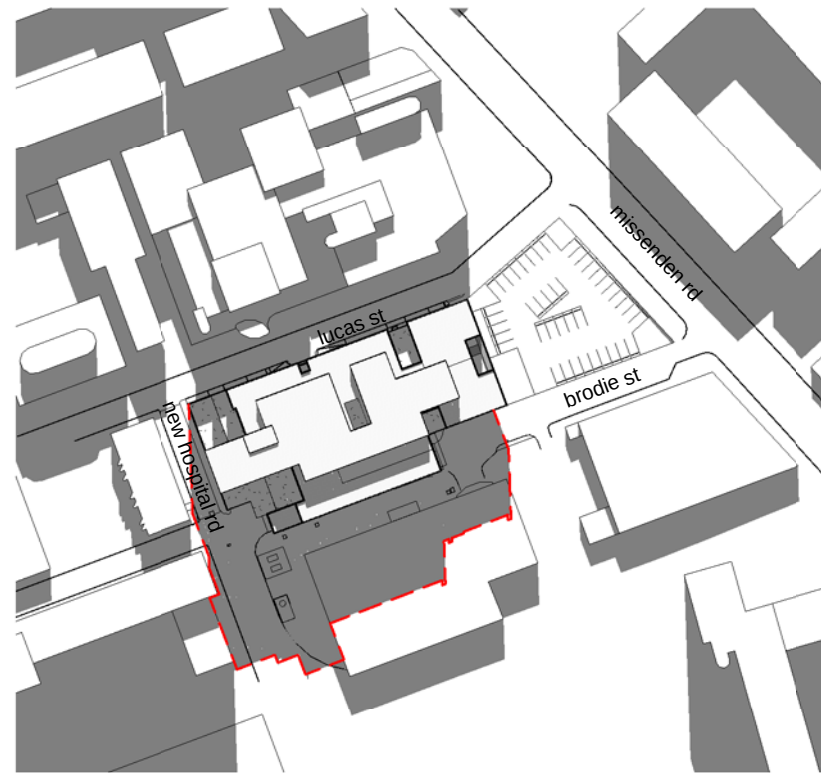

SHADOW STUDY - WINTER SOLSTICE - 12PM

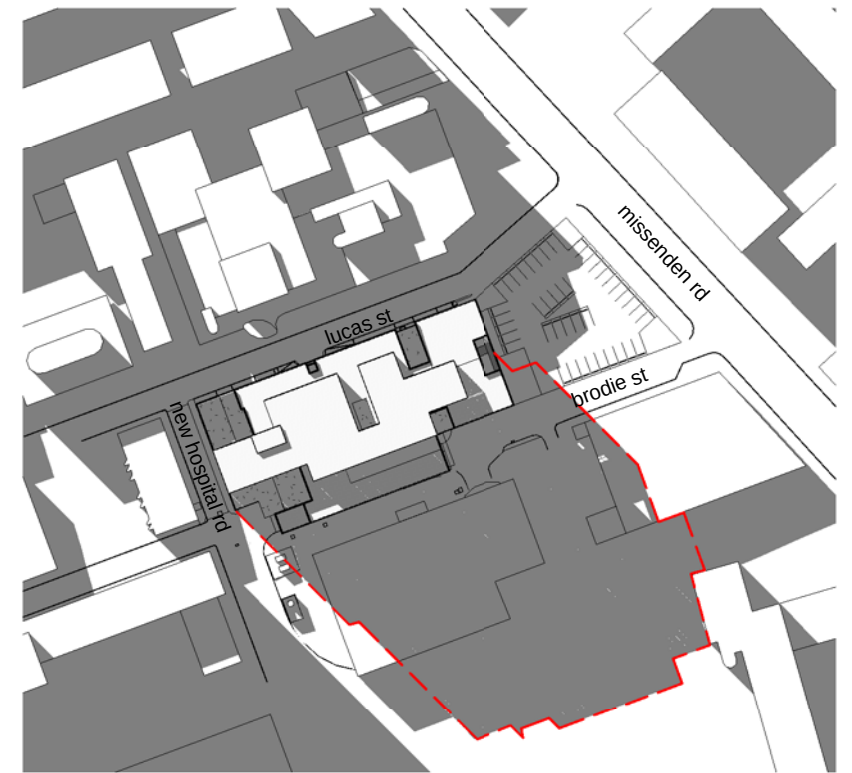


SHADOW STUDY - WINTER SOLSTICE - 3PM

DEPARTMENT OF PLANNING SUBMISSION
SHADOW STUDY - SUMMER AND WINTER SOLSTICE
 ROYAL PRINCE ALFRED HOSPITAL
 North West Precinct Project, Camperdown


2	PREFERRED PROJECT REPORT	16/11/12
1	FINAL ISSUE	11/07/12
A	DEPARTMENT OF PLANNING	04/07/12
Issue	Description	Date




	0	20	40	60	80	100m	Scale 1:2000
SCALE	1 : 2000	@ A3	DWG No.	DoP-500			
PROJECT	3599		DATE	16/11/12			
ISSUE	2						

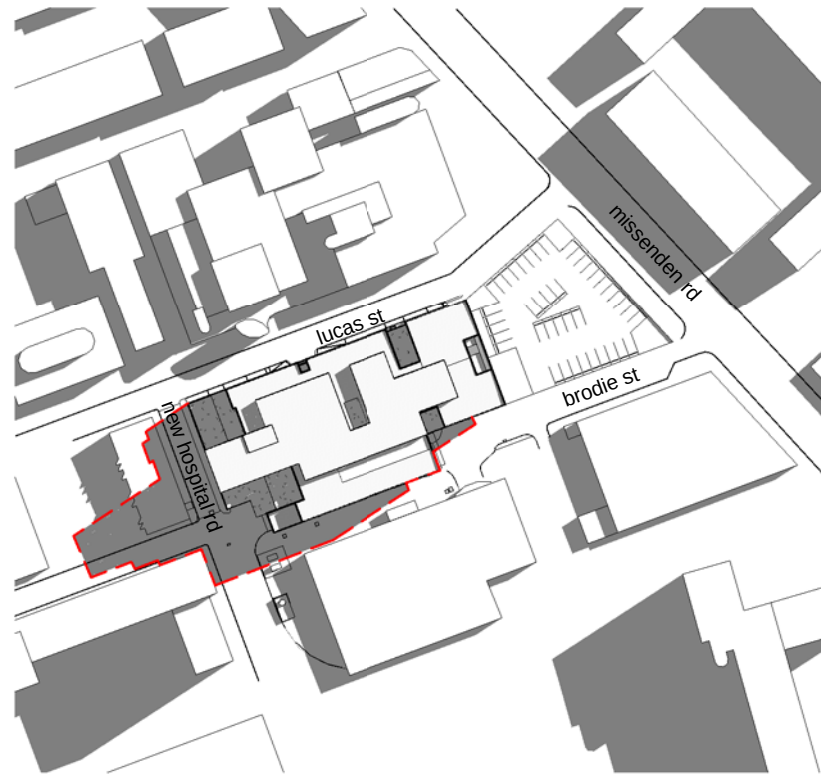

SHADOW STUDY - EQUINOX - 9AM

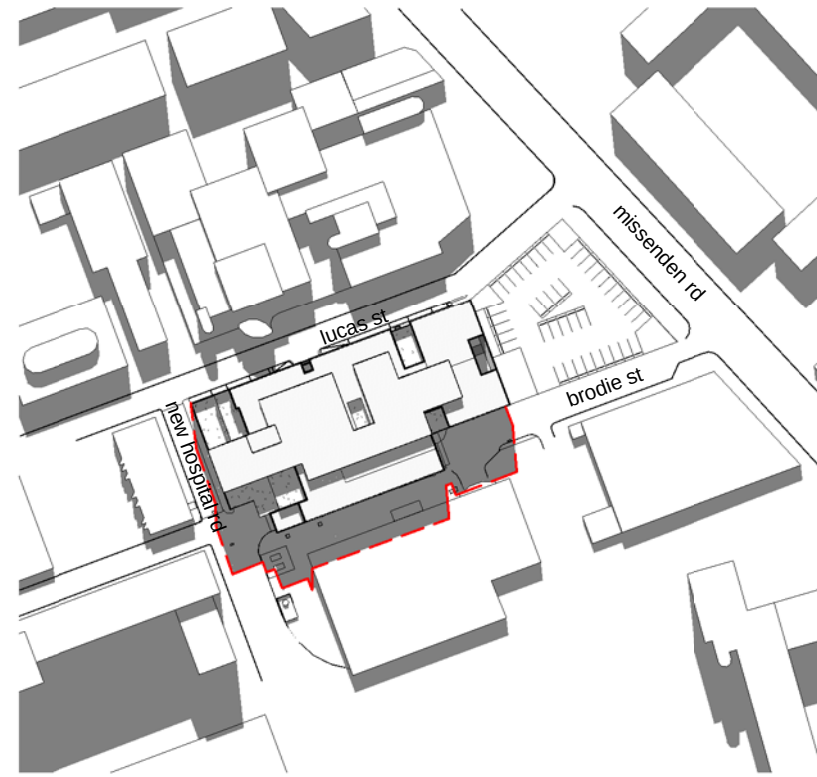

SHADOW STUDY - EQUINOX - 12PM

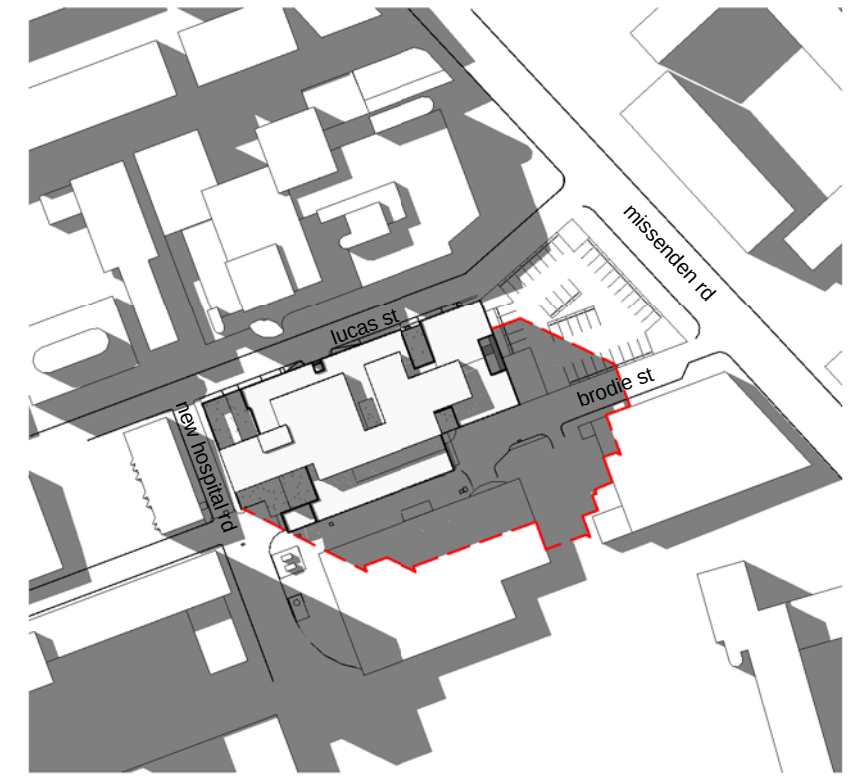

SHADOW STUDY - EQUINOX - 3PM

DEPARTMENT OF PLANNING SUBMISSION

SHADOW STUDY - EQUINOX

ROYAL PRINCE ALFRED HOSPITAL
North West Precinct Project, Camperdown

2	PREFERRED PROJECT REPORT	16/11/12
1	FINAL ISSUE	11/07/12
A	DEPARTMENT OF PLANNING	04/07/12
Issue	Description	Date

CLIENT



PROJ MGR



0 20 40 60 80 100m Scale 1:2000

SCALE	1 : 2000	@ A3	DWG No.	DoP-501
PROJECT	3599		DATE	16/11/12
ISSUE	2			

ROYAL PRINCE ALFRED HOSPITAL NORTH WEST PRECINCT PROJECT - CAMPERDOWN Gross Floor Area Schedule			
LEVEL	DEPARTMENT / UNIT	GROSS FLOOR AREA (sq.m)	EXTERNAL AREA COURTYARDS (sq. m)
LOWER GROUND	Staff Amenities/Ambulatory Care Storage	86.94	
GROUND	Mental Health Assessment Unit Short Stay Unit Shared Meeting Areas and Staff Room Mental Health Ambulatory Care (Including Consultation Liaison) Eating Disorders Day Program Physical Therapies Unit	1604.40	
LEVEL 1	Satellite Renal Dialysis	1890.75	
LEVEL 2	Sexual Health Clinic, HARP Health Promotion, MHAHS, HARP Admin Health Language (Interpreters) Community Nutrition Nutrition and Dietetics Child and Family Services	2690.40	
LEVEL 3	Mental Health - Acute Inpatient Unit (25 Beds) and Offices Consultation Liaison Psychiatry Offices Mental Health - Acute Inpatient Unit Courtyard Staff Courtyard	2398.90	141.30 28.30
LEVEL 4	Mental Health - High Dependency Inpatient Unit (22 Beds) and Offices Mental Health Education and Research Mental Health - High Dependency Inpatient Unit Courtyards	2282.80	224.30
LEVEL 5	Mental Health Inpatient Unit, Meeting and Offices - Specialist Mental Health Inpatient Unit Courtyard - Specialist	2219.90	169.20
LEVEL 6	Plant (West) Plant (East)		
TOTAL		13174.09	N/A

DEPARTMENT OF PLANNING SUBMISSION

GROSS FLOOR AREA SCHEDULE

ROYAL PRINCE ALFRED HOSPITAL
North West Precinct Project, Camperdown

2	PREFERRED PROJECT REPORT	16/11/12
1	FINAL ISSUE	11/07/12
A	DEPARTMENT OF PLANNING	04/07/12
Issue	Description	Date

CLIENT



PROJ MGR



SCALE	Not to Scale	@ A3	DWG No.	DoP-600
PROJECT	3599		DATE	16/11/12
ISSUE	2			