

BUILDING 9				
	1 BED	2 BED ADAPT	2 BED SMALL	2 BED
GL	2	1	2	13
L1	0	1	2	5
L2	2	1	2	13
L3	0	1	2	4
L4	2	1	2	9
L5	0	2	0	1
TOTAL	6	7	10	45

ISSUE	DATE	AMENDMENT


Do not make from drawings		DATE	AMENDMENT	CONSULTANTS	CLIENT	PTW ARCHITECTS	PTW	KEY PLAN
A	11.03.2011	PRELIMINARY ISSUE FOR COORDINATION						
B	18.03.2011	FINAL DRAFT FOR PA ISSUE						
C	08.04.2011	FINAL DRAFT FOR PA ISSUE						
D	19.04.2011	REVISÉ FINAL DRAFT ISSUE						
E	24.06.2011	FINAL ISSUE FOR PA APPLICATION						

CONSULTANTS	CLIENT	PTW ARCHITECTS	PTW
Landscape Arch Sturt Associates Suite 9/1, Level 5, 330 Watlie Street, Ultimo NSW 2007 Tel: 9211 3744	Meriton Apartments Pty. Ltd. Builders & Developers Level 11, 528 Kent Street, Sydney NSW 2000 Tel: (02) 9287 2888 Fax: (02) 9287 2777 Email: info@design.meriton.com.au Internet: http://www.meriton.com.au	PTW Architects Level 17, 9 Castlereagh St Sydney NSW Australia 2000 Tel: +61 2 9332 5877 F: +61 2 921 4139	PTW 61 MORRIS LANE EPPING NSW 2127


Scale:	Plot Date:	Job No:
Scale: @B1	24/06/2011 6:04:29 PM	211.006

Dwg No:	Author:	Checked By:	Revision:
A9091	Author	Checker	E

Status:	PA
Status:	PA

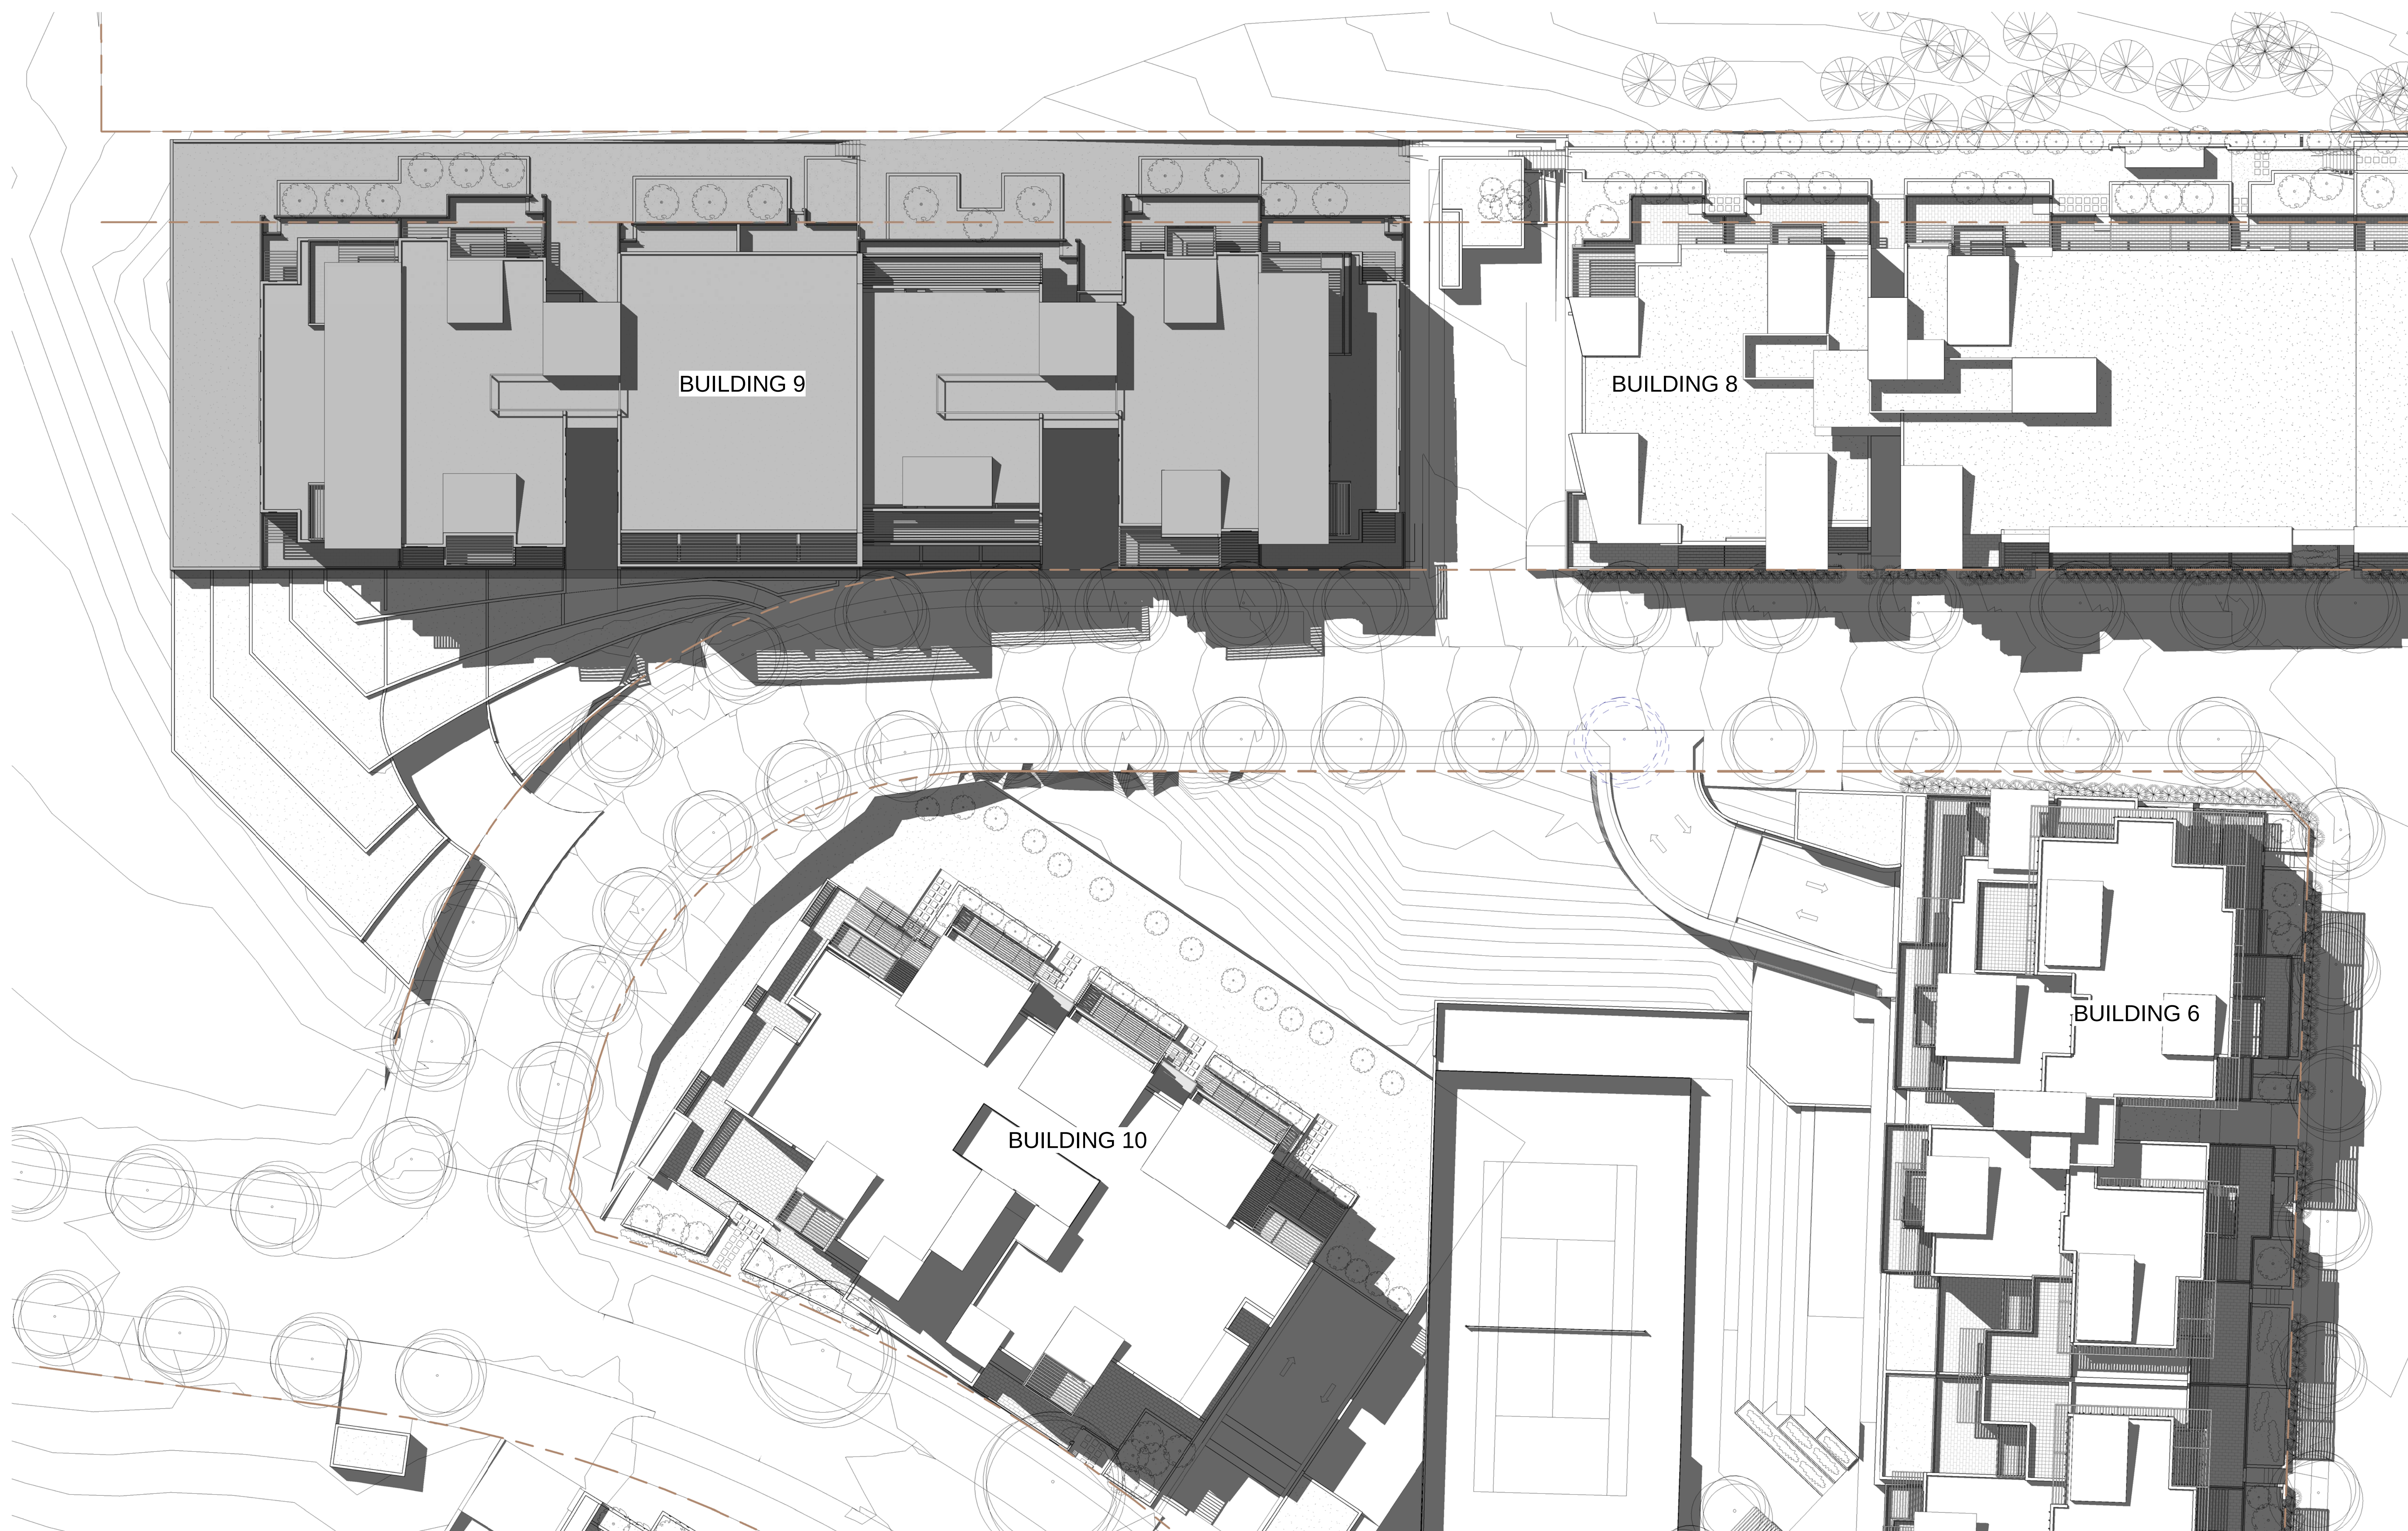


1 SITE PLAN
1 : 200

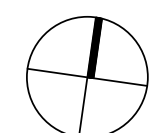


Do not scale from drawings.		REV	DATE	AMENDMENT	Consultants		Client:	PTW Architects	PTW	Key Plan:	Project:
Verify all dimensions on site before commencing work.		A	11.03.2011	PRELIMINARY ISSUE FOR COORDINATION	Landscape Arch	Start Associates	Suite 91, Level 5, 330 Wattle Street, Ultimo NSW 2007	Tel: +61 2 9211 3744			PEPPING PARK - STAGE 2
Copy and reproduction of this drawing is strictly prohibited without the consent of Peppin Thomas & Walker Pty.		B	18.03.2011	FINAL DRAFT FOR PA ISSUE	Structural Access	Hoggies	2 Lincoln Street, Lane Cove NSW 2066	Tel: 9427 8100			61 MORRIS LANE, PEPPING BUILDINGS 6.9, 10, 17
The Architect shall not be liable for any loss or claims whatsoever arising from or in respect of any inaccuracies in this drawing.		C	08.04.2011	FINAL DRAFT FOR PA ISSUE	Traffic	TTP	Suite 603, Level 6, 282 Victoria Avenue, Chesham NSW 2087	Tel: 9411 5660			Scale: 1:200 @B1
The Engineer shall not be liable for any loss or claims whatsoever arising from or in respect of any inaccuracies in this drawing.		D	19.04.2011	REVISED FINAL DRAFT ISSUE	Natthers/Bach	Efficient Living	148/176 South Creek Road, Crompton NSW 2099	Tel: 9944 0332			Plot Date: 24/06/2011 6:03:31 PM
The Engineer shall not be liable for any loss or claims whatsoever arising from or in respect of any inaccuracies in this drawing.		E	24.06.2011	FINAL ISSUE FOR PA APPLICATION	Acoustic	Acoustic Logic	9 Sarah Street, Mascot NSW 2020	Tel: 9338 9868			Job No: 211.006
The Engineer shall not be liable for any loss or claims whatsoever arising from or in respect of any inaccuracies in this drawing.											Dwg No: A0902
The Engineer shall not be liable for any loss or claims whatsoever arising from or in respect of any inaccuracies in this drawing.											Drawn By: Author
The Engineer shall not be liable for any loss or claims whatsoever arising from or in respect of any inaccuracies in this drawing.											Checked By: Checker
The Engineer shall not be liable for any loss or claims whatsoever arising from or in respect of any inaccuracies in this drawing.											Revision: E
The Engineer shall not be liable for any loss or claims whatsoever arising from or in respect of any inaccuracies in this drawing.											Site Plan
The Engineer shall not be liable for any loss or claims whatsoever arising from or in respect of any inaccuracies in this drawing.											Status: PA

In accordance with drawings:					
ISSUE	DATE	AMENDMENT	Consultants:		
A	11.03.2011	PRELIMINARY ISSUE FOR COORDINATION	Landscape Archt.	Start Associates	Suite D1, Level 5, 360 Wattle Street, Ultimo NSW 2007 Tel : 9211 3744
B	08.03.2011	FINAL DRAFT FOR PA ISSUE	Structural Access	Hoggies	2 Lincoln Street, Lane Cove NSW 2066 Tel : 9427 8100
C	18.04.2011	FINAL DRAFT FOR PA ISSUE	Traffic	TTP	Suite E03, Level 5, 628 Victoria Ave, Cheshamwood NSW 2067 Tel : 9411 5960
D	19.04.2011	REVISED FINAL DRAFT ISSUE	Naturalists/Basix	Efficient Living	24B/176 South Creek Road, Cromer NSW 2099 Tel : 9944 0332
E	24.06.2011	FINAL ISSUE FOR PA APPLICATION	Acoustics	Acoustic Logic	9 Sarah Street, Mascot NSW 2020 Email: rlf@acoustic-meriton.com.au Tel: (02) 9287 2688 Fax: (02) 9287 2777 Internet: http://www.meriton.com.au
Verify all dimensions on site before commencing work. Copying or reproduction of this drawing is strictly prohibited without the consent of Pacific Trusts & Ancillary Pty Ltd. The Architect shall not be liable for any loss or damage whatsoever which may be incurred by any person from the completion of the copies of this document to the Client or other Consultants. This drawing is prepared for the purpose of obtaining planning approval and compliance of plans required under the provisions of the Environmental Planning and Assessment Act 1979 and the Environmental Planning and Assessment Regulation 2007. The CAD files and their contents are solely the property of the Architect and will not be released or copied without the representation shown on PDF versions of the drawings as provided by the Architect.			Level 11, 528 Kent Street, Sydney NSW 2000 Tel: (02) 9287 2688 Fax: (02) 9287 2777 Internet: http://www.meriton.com.au		
			Client:  Meriton Apartments Pty. Ltd. Builders & Developers Level 11, 528 Kent Street, Sydney NSW 2000 Tel: (02) 9287 2688 Fax: (02) 9287 2777 Internet: http://www.meriton.com.au		
			PTW Architects  Level 17, 9 Castlemore St Sydney NSW Australia 2000 T + 61 2 9282 5877 F + 61 2 9221 4139 108 Northmead Avenue, Northmead NSW 2150 A Newmarket Australia No. 2922 A Newmarket Australia No. 4778 A Newmarket Australia No. 4778 A Newmarket Australia No. 4778 A Newmarket Australia No. 4778 A Newmarket Australia No. 4778		
			Key Plan: 		
			Project: EPHING PARK - STAGE 2 Scale: 1:100 @ B1 Plot Date: 24/06/2011 Job No: 211_006 BUILDINGS 6.9, 10, 17 6:05:37 PM Title: BUILDING 9 PARKING LEVEL 1 PLAN Dwg No: A0910 Drawn By: Author Checked By: Checker Revision: E Status: PA		

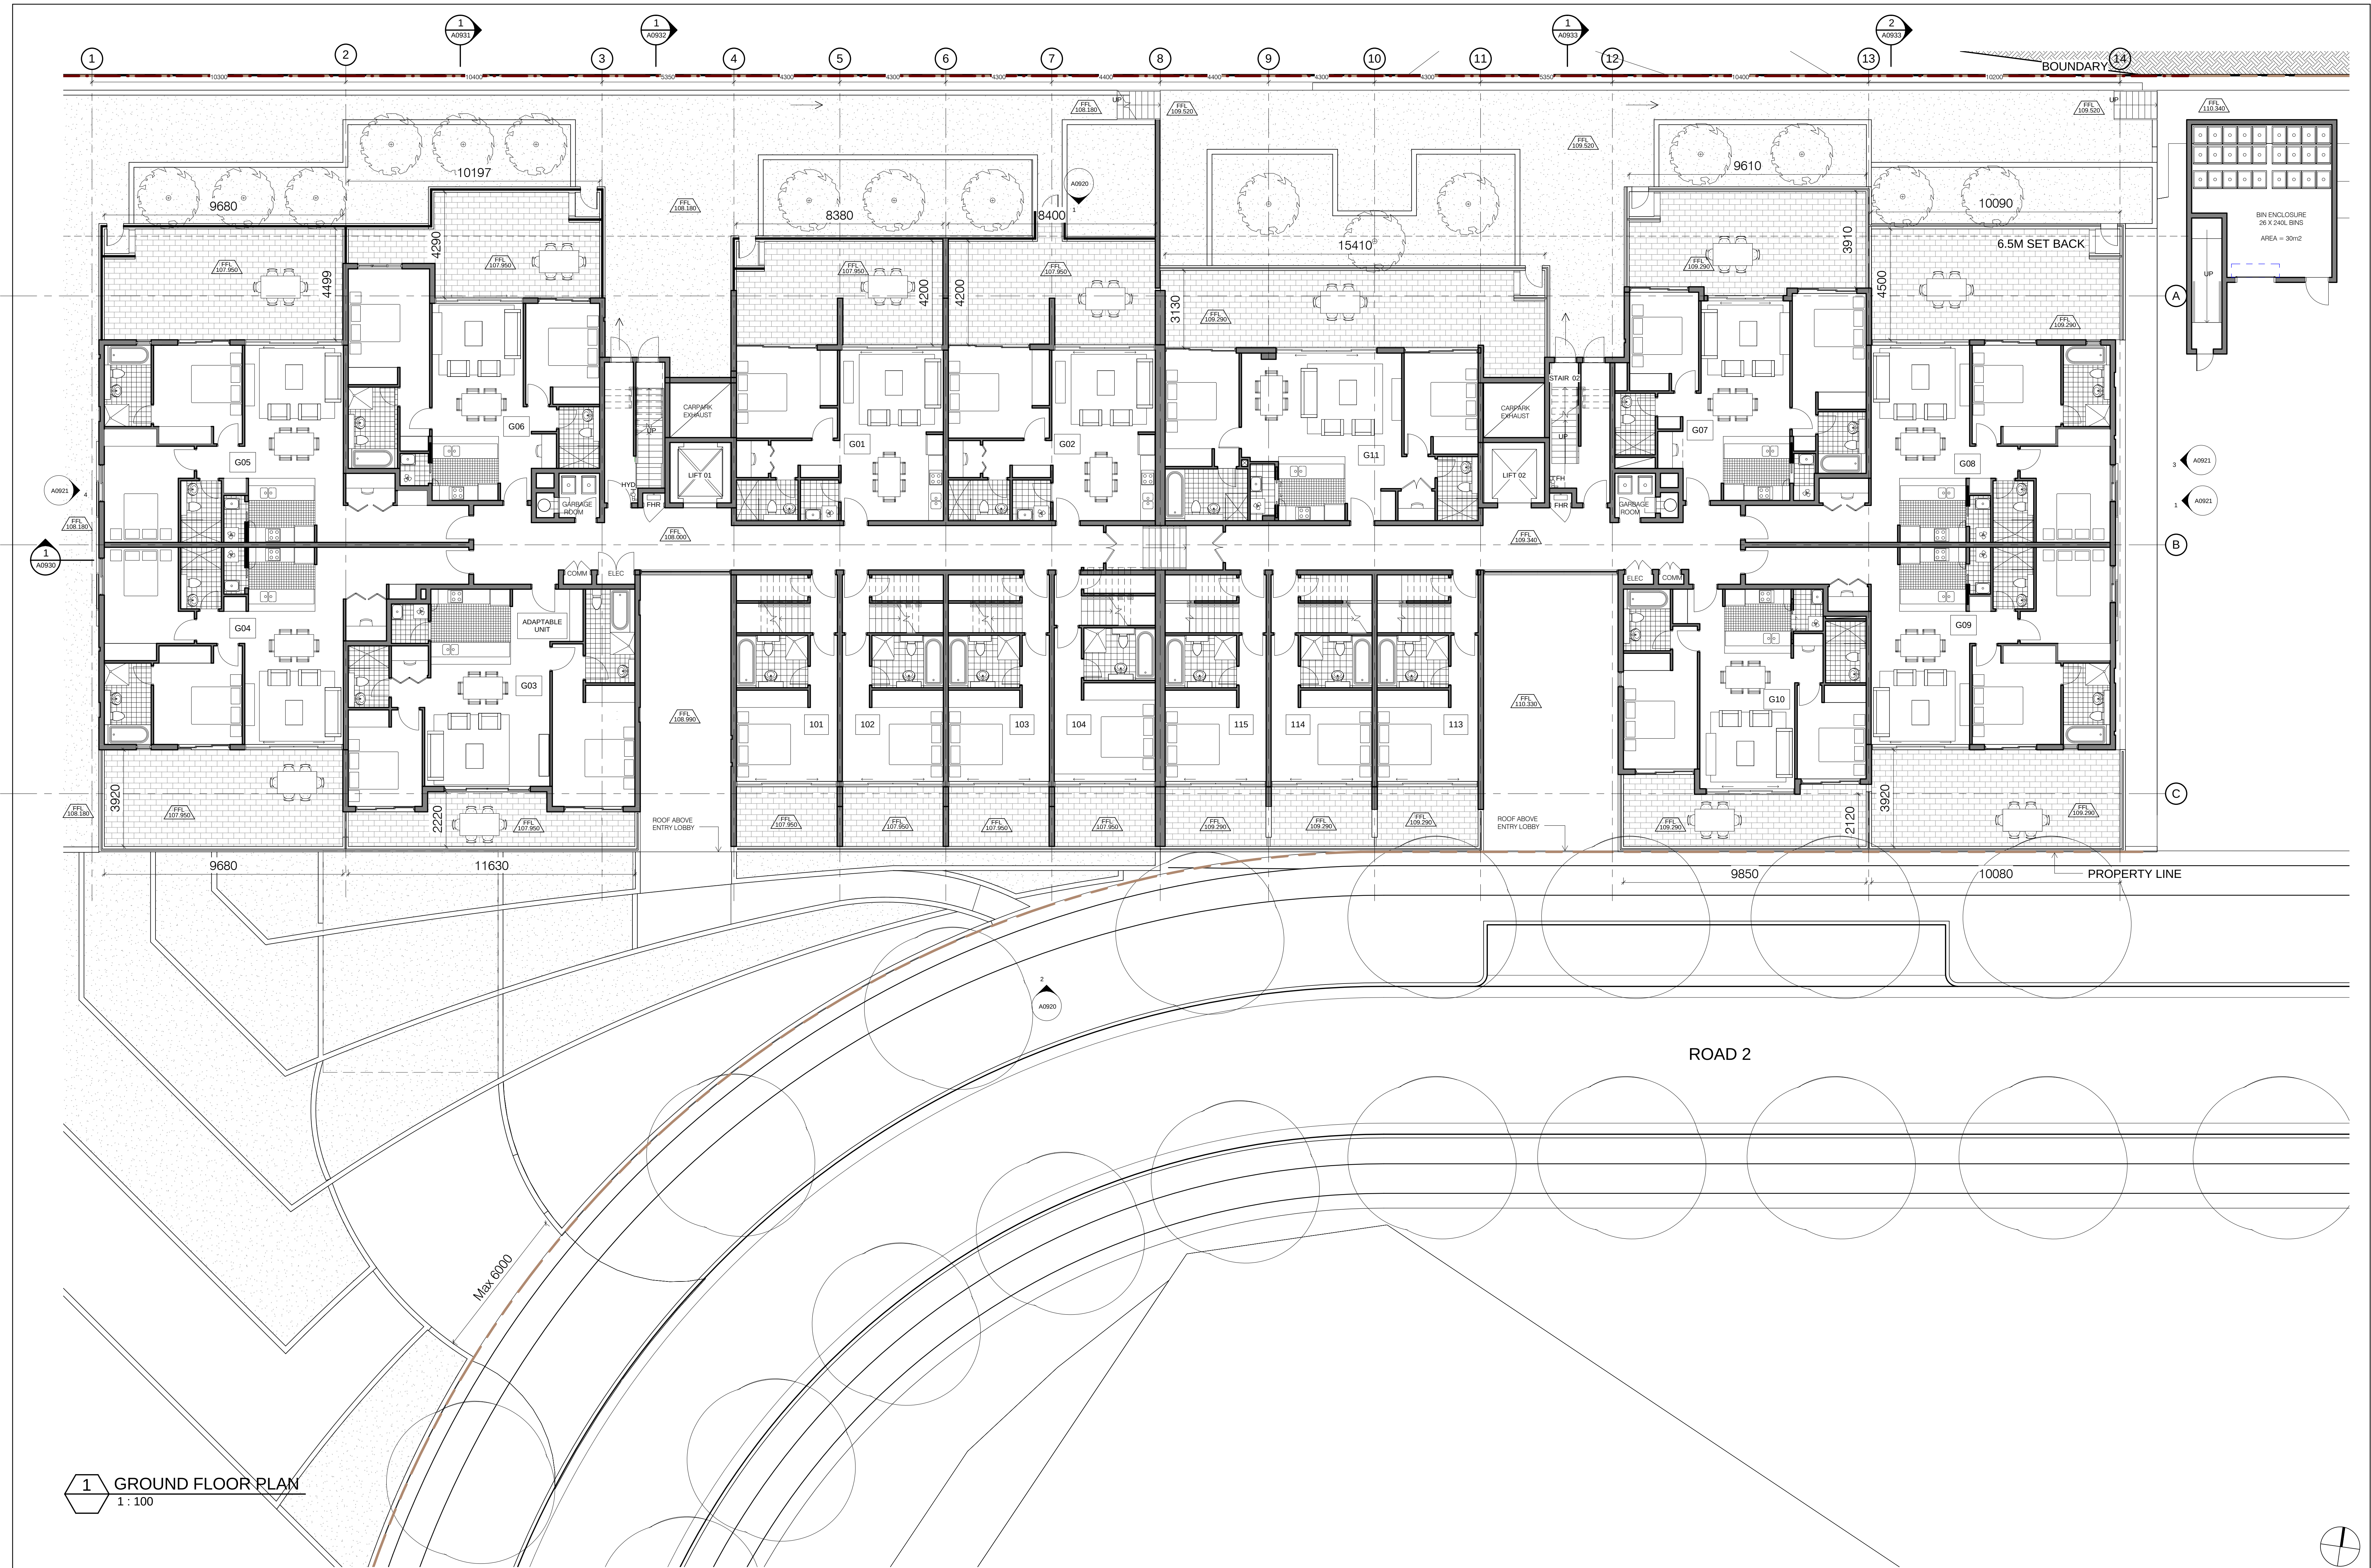

1 GROUND FLOOR PLAN
1 : 100

Do not scale from drawings.		DATE	AMENDMENT	Consultants		Client:	PTW Architects		PTW		Key Plan:	Project: EPHING PARK - STAGE 2	
A	11.03.2011	PRELIMINARY ISSUE FOR COORDINATION	Landscape Arch	Start Associates	Suite 911, Level 5, 330 Wattle Street, Ultimo NSW 2007	Tel: 0211 3714	 Meriton Apartments Pty. Ltd. Builders & Developers Level 11, 528 Kent Street, Sydney NSW 2000 Tel: (02) 9287 2888 Fax: (02) 9287 2777 Email: info@design.meriton.com.au Internet: http://www.meriton.com.au/	Level 17, 9 Castlereagh St Sydney NSW Australia 2000 T + 612 9232 5877 F + 612 9221 4139		Scale: 1:100 @B1 Plot Date: 24/06/2011 2:11:006 Job No: 211.006	Title: BUILDING 9 GROUND FLOOR PLAN Drawn By: Author Checked By: Checker Revision: E Status: PA		
B	18.03.2011	FINAL DRAFT FOR PA ISSUE	Seller Access	Heggles	2 Lincoln Street, Lane Cove NSW 2066	Tel: 9427 8100							
C	08.04.2011	FINAL DRAFT FOR PA ISSUE	Traffic	TTP	Suite 603, Level 6, 282 Victoria Ave, Chesham NSW 2067	Tel: 9411 5660							
D	19.04.2011	REVISED FINAL DRAFT ISSUE	Nathans/Basix	Efficient Living	24B/176 South Creek Road, Cromer NSW 2099	Tel: 9944 0332							
E	24.06.2011	FINAL ISSUE FOR PA APPLICATION	Acoustic	Acoustic Logic	9 Sarah Street, Macquart NSW 2000	Tel: 8338 9868							
Do not scale from drawings.				Do not scale from drawings.									
Verify all dimensions on site before commencing work.				Verify all dimensions on site before commencing work.									
Copying or reproduction of this drawing is strictly prohibited without the consent of Pacific Trusts (Sydney) Pty. Ltd.				Copying or reproduction of this drawing is strictly prohibited without the consent of Pacific Trusts (Sydney) Pty. Ltd.									
The Architect shall not be liable for any errors or omissions whatsoever arising from or in respect of any information or drawings supplied by the Client or any other person, nor the correct operation of this Architect to represent the Client or other Consultants.				The Architect shall not be liable for any errors or omissions whatsoever arising from or in respect of any information or drawings supplied by the Client or any other person, nor the correct operation of this Architect to represent the Client or other Consultants.									
Drawing accuracy and completeness of data is beyond any of the Architect's liability in part or whole stated at the client's risk.				Drawing accuracy and completeness of data is beyond any of the Architect's liability in part or whole stated at the client's risk.									
The CAD files and their contents are solely the property of the Architect and shall not be used or copied or reproduced in any form without the written consent of the Architect. The Architect shall not be liable for any errors or omissions whatsoever arising from or in respect of any information or drawings supplied by the Client or any other person, nor the correct operation of this Architect to represent the Client or other Consultants.				The CAD files and their contents are solely the property of the Architect and shall not be used or copied or reproduced in any form without the written consent of the Architect. The Architect shall not be liable for any errors or omissions whatsoever arising from or in respect of any information or drawings supplied by the Client or any other person, nor the correct operation of this Architect to represent the Client or other Consultants.									

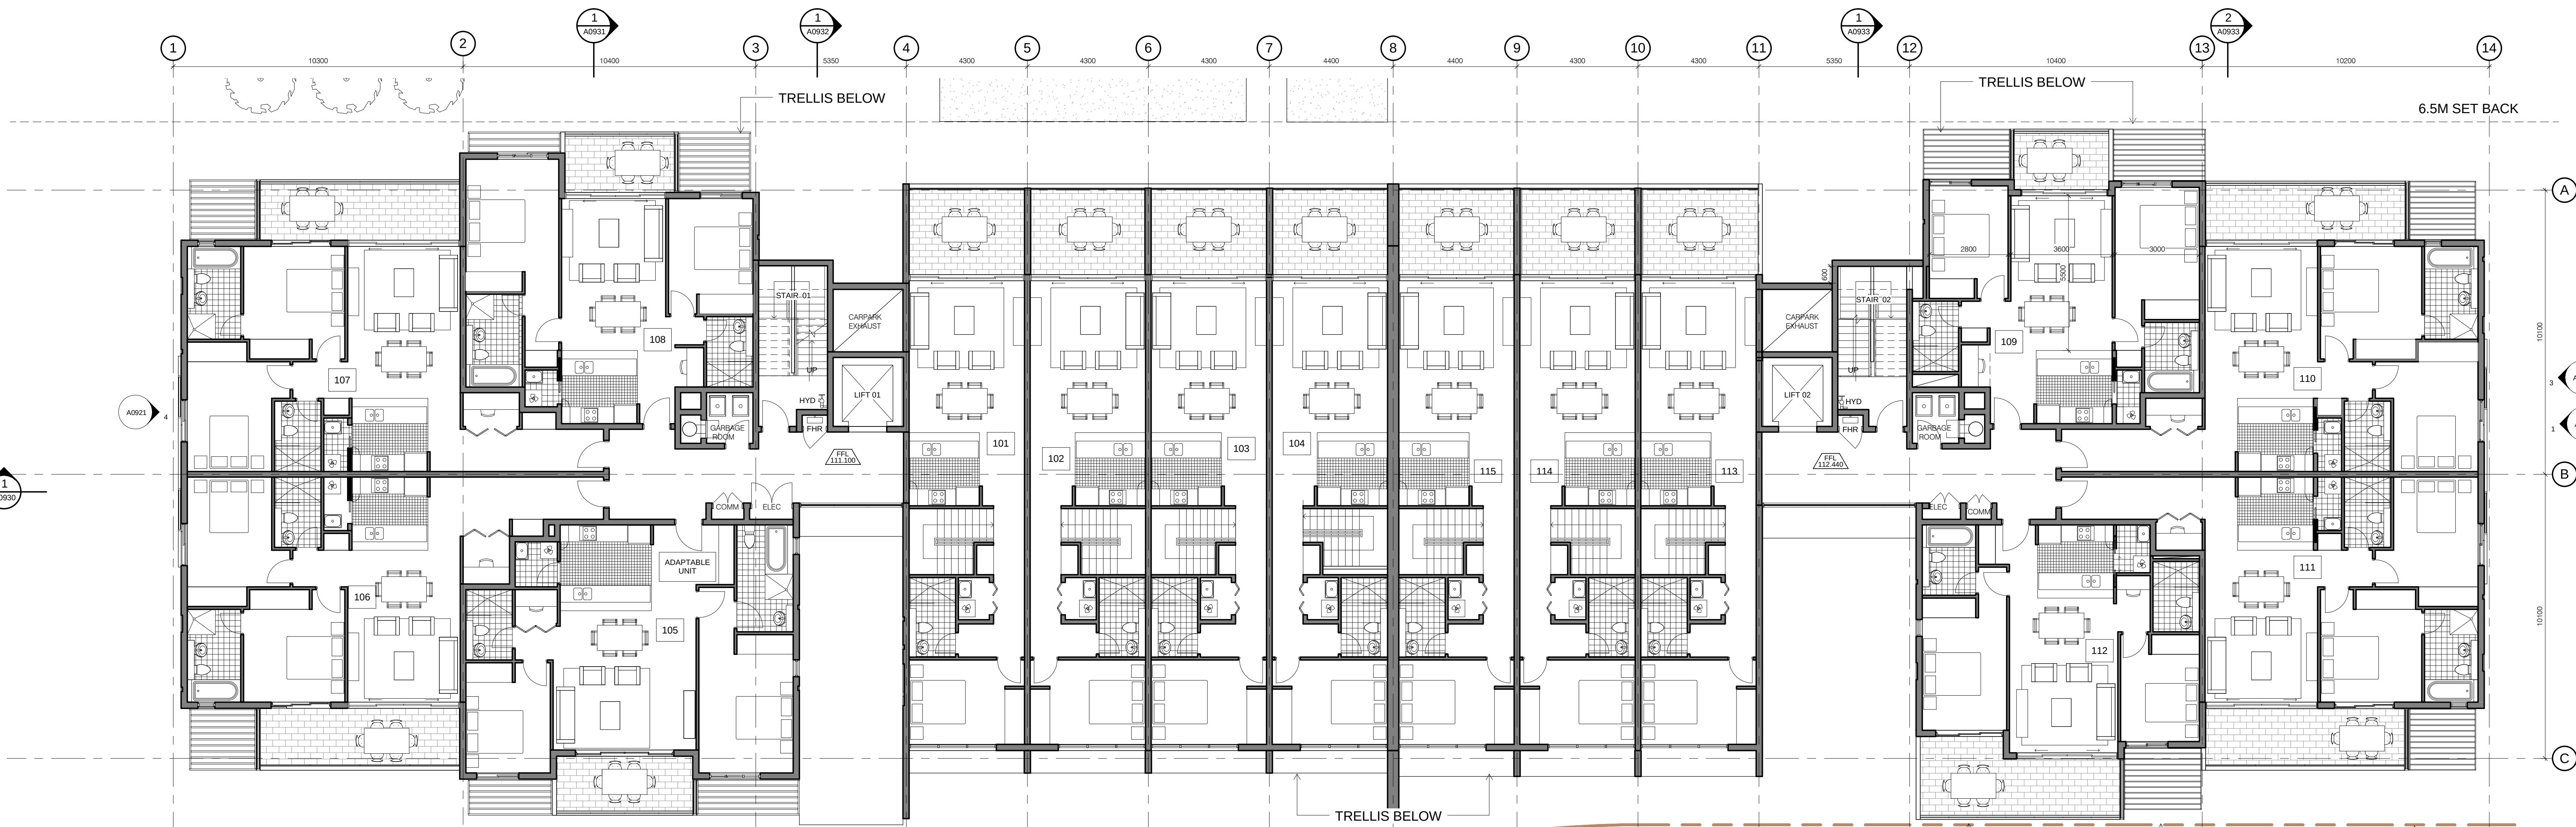

1 LEVEL 1 FLOOR PLAN
1: 100




2 LEVEL 2 FLOOR PLAN
1: 100

LEVEL 5 FLOOR PLAN
1:100


The floor plan is organized on a grid with horizontal dimensions (1-14) and vertical dimensions (A-C). Key features include:

- Rooms:** 401, 402, 403, 404, 405, 406, 407, 408, 409, 501, 502, 503, 504.
- Service Areas:** STAIR 01, STAIR 02, LIFT 01, LIFT 02, HYD, FHR, CARPARK EXHAUST, GARBAGE ROOM, ADAPTABLE UNIT, COMM, ELEC.
- Dimensions:** Horizontal dimensions range from 10300 to 10200. Vertical dimensions are 10100 and 10150.
- Setback:** 6.5M SET BACK line is indicated on the right side.
- Property Line:** Indicated at the bottom right.

DO NOT SCALE FROM DRAWINGS		DATE	AMENDMENT	CONSULTANTS	CLIENT	PTW ARCHITECTS	PTW	KEY PLAN	PROJECT: EPPING PARK - STAGE 2					
A	11.03.2011	PRELIMINARY ISSUE FOR COORDINATION	Consultants:	Landscape Arch: Start Associates	Suite 911, Level 5, 330 Watlie Street, Ultimo NSW 2007	Tel: 9211 13744	Level 17, 9 Castlemagna St Sydney NSW Australia 2000	T + 612 9232 5877 F + 612 9221 4139		0 1 2 5 10m				
B	18.03.2011	FINAL DRAFT FOR PA ISSUE	Verily all dimensions on site before commencing work	Traffic: Heggies	2 Lincorn Street, Lane Cove NSW 2066	Tel: 9427 8100	1 2 3 
C	08.04.2011	FINAL DRAFT FOR PA ISSUE	Verily all dimensions on site before commencing work	Nathers/Baskin	Suite 603, Level 6, 282 Victoria Ave, Chateau NSW 2067	Tel: 9411 5560	1 2 3 
D	19.04.2011	REVISED FINAL DRAFT ISSUE	Verily all dimensions on site before commencing work	Acoustic: Efficient Logic	24/81/19 South Creek Road, Corner NSW 2099	Tel: 9944 0332	1 2 3 
E	24.06.2011	FINAL ISSUE FOR PA APPLICATION	Verily all dimensions on site before commencing work	Acoustic: Efficient Logic	9 Sarah Street, Mascot NSW 2020	Tel: 8338 9688	1 2 3 

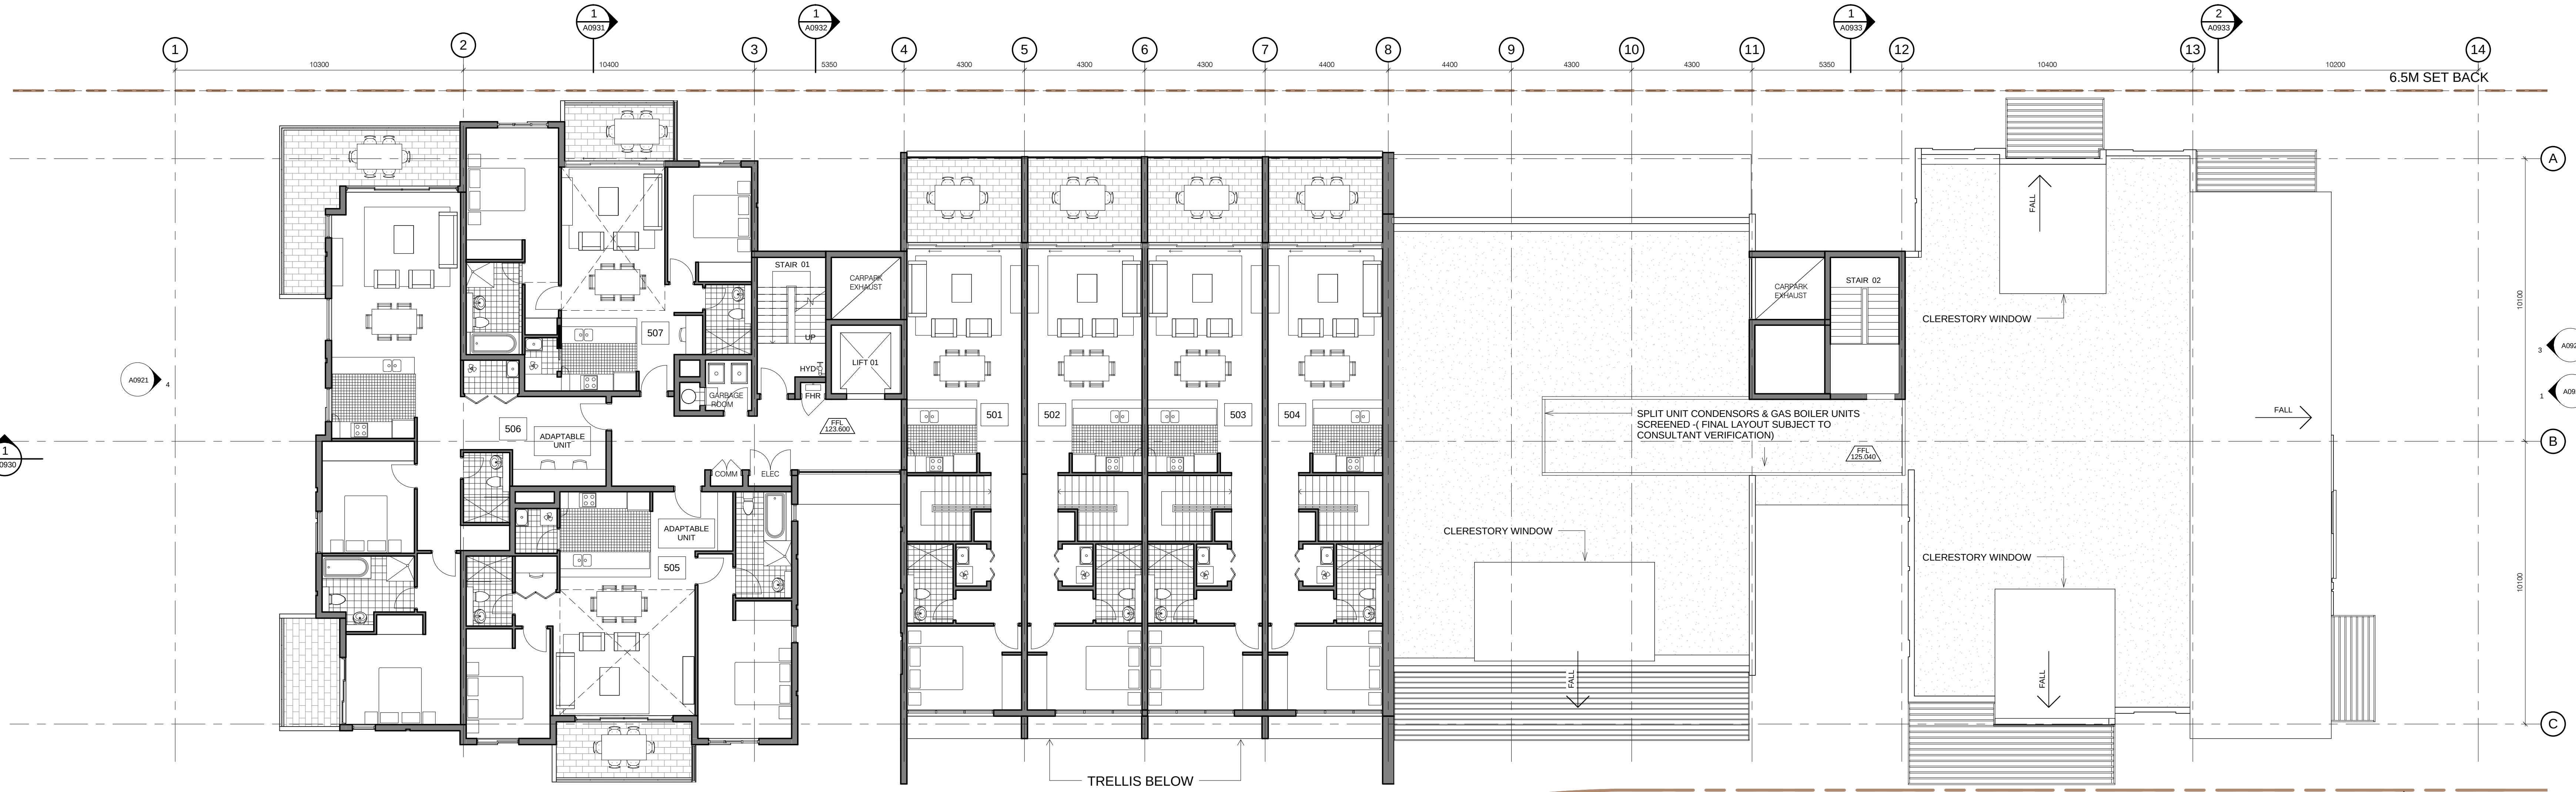

2 LEVEL 5 FLOOR PLAN
1:100

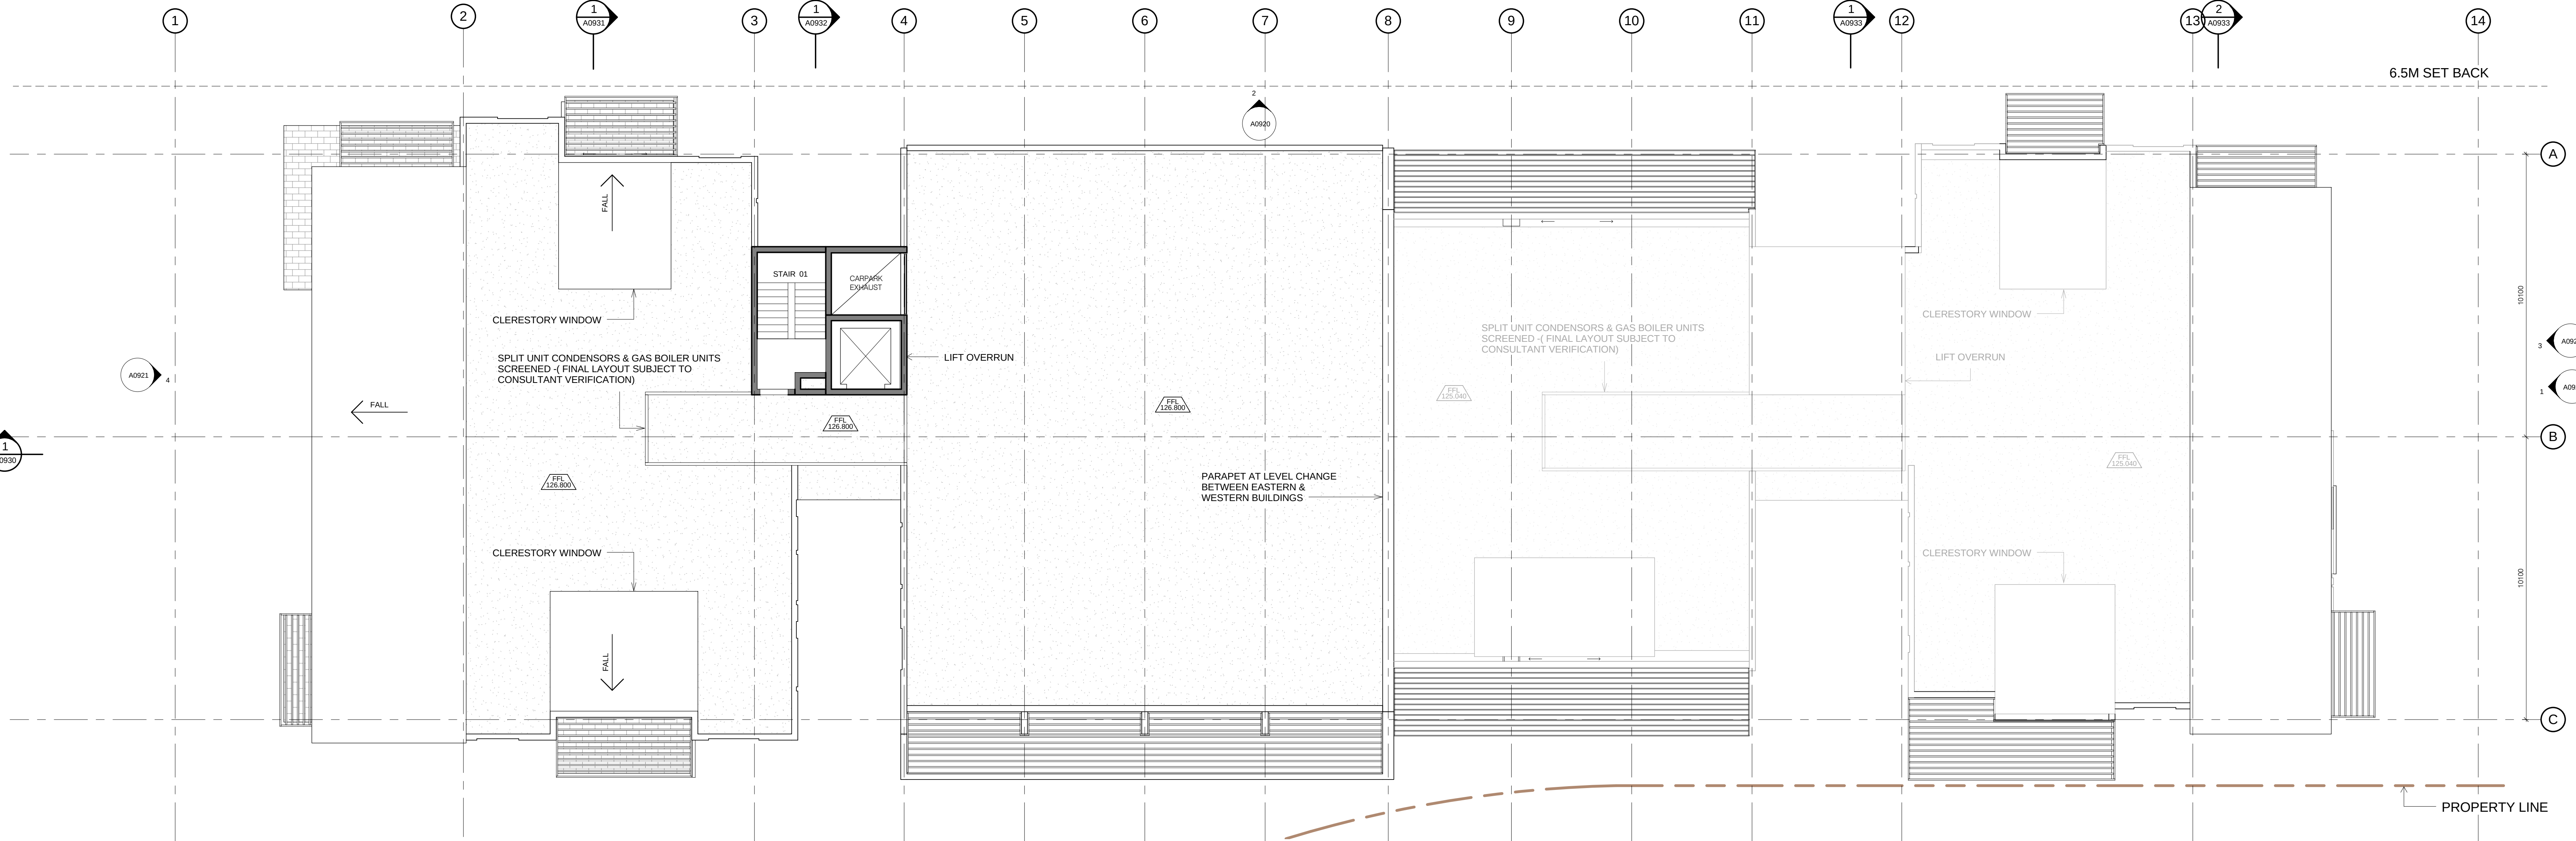

1 ROOF LEVEL
1:100

On-site scale from drawings: Verify all dimensions on site before commencing work. Copying or reproduction of this drawing is strictly prohibited. The Architect shall not be liable for any loss or claims whatsoever arising from or in respect of any errors, omissions or misstatements in this drawing, whether arising from any negligence or otherwise, and shall not be responsible for any loss or claims whatsoever arising from or in respect of any errors, omissions or misstatements in this drawing, whether arising from any negligence or otherwise.		<table><tr><th>REV</th><th>DATE</th><th>AMENDMENT</th></tr><tr><td>A</td><td>11.03.2011</td><td>PRELIMINARY ISSUE FOR COORDINATION</td></tr><tr><td>B</td><td>18.03.2011</td><td>FINAL DRAFT FOR PA ISSUE</td></tr><tr><td>C</td><td>08.04.2011</td><td>FINAL DRAFT FOR PA ISSUE</td></tr><tr><td>D</td><td>19.04.2011</td><td>REVISED FINAL DRAFT ISSUE</td></tr><tr><td>E</td><td>24.06.2011</td><td>FINAL ISSUE FOR PA APPLICATION</td></tr></table>		REV	DATE	AMENDMENT	A	11.03.2011	PRELIMINARY ISSUE FOR COORDINATION	B	18.03.2011	FINAL DRAFT FOR PA ISSUE	C	08.04.2011	FINAL DRAFT FOR PA ISSUE	D	19.04.2011	REVISED FINAL DRAFT ISSUE	E	24.06.2011	FINAL ISSUE FOR PA APPLICATION	<table><tr><td>Consultants:</td><td></td></tr><tr><td>Landscape Arch</td><td>Sturt Associates</td></tr><tr><td>Structural</td><td>Higgins</td></tr><tr><td>Traffic</td><td>TTP</td></tr><tr><td>Efficient Living</td><td>Efficient Living</td></tr><tr><td>Acoustic</td><td>Acoustic Logic</td></tr></table>		Consultants:		Landscape Arch	Sturt Associates	Structural	Higgins	Traffic	TTP	Efficient Living	Efficient Living	Acoustic	Acoustic Logic	<table><tr><td>Client:</td><td></td></tr><tr><td>Level 91, Level 5, 330 Watfts Street, Ultimo NSW 2007</td><td>Tel: 0211 5744</td></tr><tr><td>2 Lincoln Street, Lane Cove NSW 2066</td><td>Tel: 9427 6100</td></tr><tr><td>Suite 003, Level 6, 282 Victoria Ave, Cheshamwood NSW 2067</td><td>Tel: 9411 5660</td></tr><tr><td>248/176 South Creek Road, Cronin NSW 2099</td><td>Tel: 9944 0302</td></tr><tr><td>9 Sarah Street, Mascot NSW 2020</td><td>Tel: 8338 9888</td></tr></table>		Client:		Level 91, Level 5, 330 Watfts Street, Ultimo NSW 2007	Tel: 0211 5744	2 Lincoln Street, Lane Cove NSW 2066	Tel: 9427 6100	Suite 003, Level 6, 282 Victoria Ave, Cheshamwood NSW 2067	Tel: 9411 5660	248/176 South Creek Road, Cronin NSW 2099	Tel: 9944 0302	9 Sarah Street, Mascot NSW 2020	Tel: 8338 9888	<table><tr><td>PTW Architects</td><td></td></tr><tr><td>Level 17, 9 Castlereagh St</td><td>T +612 9232 5877</td></tr><tr><td>Sydney NSW Australia 2000</td><td>F +612 9221 4139</td></tr></table>		PTW Architects		Level 17, 9 Castlereagh St	T +612 9232 5877	Sydney NSW Australia 2000	F +612 9221 4139	<table><tr><td>Key Plan:</td><td></td></tr><tr><td></td><td></td></tr></table>		Key Plan:				<table><tr><td>Project:</td><td></td></tr><tr><td>EPPING PARK - STAGE 2</td><td></td></tr><tr><td>61 MOBS LANE, EPPING</td><td></td></tr><tr><td>BUILDINGS 6,9,10,17</td><td></td></tr></table>		Project:		EPPING PARK - STAGE 2		61 MOBS LANE, EPPING		BUILDINGS 6,9,10,17		<table><tr><td>Scale:</td><td></td></tr><tr><td>1:100 @B1</td><td></td></tr><tr><td>Plot Date:</td><td></td></tr><tr><td>24/06/2011</td><td></td></tr><tr><td>6:06:17 PM</td><td></td></tr><tr><td>Dwg No:</td><td></td></tr><tr><td>A0915</td><td></td></tr><tr><td>Drawn By:</td><td></td></tr><tr><td>Author</td><td></td></tr><tr><td>Checked By:</td><td></td></tr><tr><td>Checker</td><td></td></tr><tr><td>Revision:</td><td></td></tr><tr><td>E</td><td></td></tr><tr><td>Status:</td><td></td></tr><tr><td>PA</td><td></td></tr></table>		Scale:		1:100 @B1		Plot Date:		24/06/2011		6:06:17 PM		Dwg No:		A0915		Drawn By:		Author		Checked By:		Checker		Revision:		E		Status:		PA	
REV	DATE	AMENDMENT	
A	11.03.2011	PRELIMINARY ISSUE FOR COORDINATION	
B	18.03.2011	FINAL DRAFT FOR PA ISSUE	
C	08.04.2011	FINAL DRAFT FOR PA ISSUE	
D	19.04.2011	REVISED FINAL DRAFT ISSUE	
E	24.06.2011	FINAL ISSUE FOR PA APPLICATION	
Consultants:	
Landscape Arch	Sturt Associates	
Structural	Higgins	
Traffic	TTP	
Efficient Living	Efficient Living	
Acoustic	Acoustic Logic	
Client:	
Level 91, Level 5, 330 Watfts Street, Ultimo NSW 2007	Tel: 0211 5744	
2 Lincoln Street, Lane Cove NSW 2066	Tel: 9427 6100	
Suite 003, Level 6, 282 Victoria Ave, Cheshamwood NSW 2067	Tel: 9411 5660	
248/176 South Creek Road, Cronin NSW 2099	Tel: 9944 0302	
9 Sarah Street, Mascot NSW 2020	Tel: 8338 9888	
PTW Architects	
Level 17, 9 Castlereagh St	T +612 9232 5877	
Sydney NSW Australia 2000	F +612 9221 4139	
Key Plan:	
Project:	
EPPING PARK - STAGE 2	
61 MOBS LANE, EPPING	
BUILDINGS 6,9,10,17	
Scale:	
1:100 @B1	
Plot Date:	
24/06/2011	
6:06:17 PM	
Dwg No:	
A0915	
Drawn By:	
Author	
Checked By:	
Checker	
Revision:	
E	
Status:	
PA	

This architectural section drawing illustrates a multi-story building with a carpark entry. The drawing is oriented horizontally, with the building's facade facing right. The carpark entry is located at the bottom center, labeled "CARPARK ENTRY". The building's facade features a series of vertical elements, including glass panels (GL) and aluminum louvers (AL). The drawing includes a key at the bottom right, which defines the symbols used: AL for ALUMINIUM LOURVES, FN for FENCE, and GL for GLASS. The drawing also includes a grid of vertical lines at the top, numbered 1 through 14, and a grid of horizontal lines on the left, numbered 1 through 5. The building's structure is shown in a cross-section, revealing internal spaces and structural elements. The drawing is a technical representation of a building's design, showing the relationship between the building's facade, internal spaces, and the carpark entry.

KEY

KEY	DESCRIPTION
AL	ALUMINIUM LOURVES
FN	FENCE
GL	GLASS

PC(D)	PRECAST CONCRETE (PAINT FINISH)
PCT(B)	PRECAST CONCRETE TEXTURED (PAINT FINISH)
SF	STONE FACE

KEY	DESCRIPTION
AL	ALUMINIUM LOURVES
FN	FENCE
GL	GLASS
GLF	GLASS FRITTED
MA	MASONRY
MS	METAL SHEET
PC(A)	PRECAST CONCRETE (PAINT FINISH)
PC(B)	PRECAST CONCRETE (PAINT FINISH)
PC(C)	PRECAST CONCRETE (PAINT FINISH)
PC(D)	PRECAST CONCRETE (PAINT FINISH)
PCT(B)	PRECAST CONCRETE TEXTURED (PAINT FINISH)
SF	STONE FACE

Roof Level RL 125.040

Level 4 RL 121.840

Level 3 RL 118.740

Level 2 RL 115.540

Level 1 RL 112.440

Ground Floor RL 109.340

126.800 RL_LR

123.600 RL_Level 5

120.500 RL_L4

117.300 RL_L3

114.200 RL_L2

111.100 RL_L1

108.000 RL_LG

104.600 RL_P1-W

Architectural section drawing of a building facade, showing internal spaces, structural elements, and landscaping. The drawing includes labels for various rooms (PCT(A), PCT(B), PCT(C), GL, AL, FN, MA(B), SF), air intakes, and setbacks. Dimensions are provided for setbacks (6500) and floor levels (10100).

KEY	DESCRIPTION
AL	ALUMINIUM LOURVES
FN	FENCE
GL	GLASS
GLF	GLASS FRITTED
MA	MASONRY
MS	METAL SHEET
PC(A)	PRECAST CONCRETE (PAINT FINISH)
PC(B)	PRECAST CONCRETE (PAINT FINISH)
PC(C)	PRECAST CONCRETE (PAINT FINISH)
PC(D)	PRECAST CONCRETE (PAINT FINISH)
PC(T)	PRECAST CONCRETE TEXTURED (PAINT FINISH)
SF	STONE FACE



1 SECTION A
1 : 100

Do not scale from drawings. Verify all dimensions on site before commencing work. Copying or reproduction of this drawing is strictly prohibited. Without the consent of Meriton Properties Australia Pty Ltd. The Architect shall not be liable for any loss or claims, including or otherwise, for any loss or damage, arising from the use of this drawing, whether or not such loss or damage is caused in whole or in part by the negligence of the Architect or any other person. The recipient of the data shall be responsible for ensuring accuracy and consistency of data received from the computer system and any other source, and for the use of the data in the project. The CAD files and their contents are solely the property of the Architect and shall be kept confidential and not be used for any other purpose without the written consent of the Architect.		<table><tr><th>REV</th><th>DATE</th><th>AMENDMENT</th></tr><tr><td>A</td><td>11.03.2011</td><td>PRELIMINARY ISSUE FOR COORDINATION</td></tr><tr><td>B</td><td>18.03.2011</td><td>FINAL DRAFT FOR PA ISSUE</td></tr><tr><td>C</td><td>08.04.2011</td><td>FINAL DRAFT FOR PA ISSUE</td></tr><tr><td>D</td><td>19.04.2011</td><td>REVISED FINAL DRAFT ISSUE</td></tr><tr><td>E</td><td>24.06.2011</td><td>FINAL ISSUE FOR PA APPLICATION</td></tr></table>		REV	DATE	AMENDMENT	A	11.03.2011	PRELIMINARY ISSUE FOR COORDINATION	B	18.03.2011	FINAL DRAFT FOR PA ISSUE	C	08.04.2011	FINAL DRAFT FOR PA ISSUE	D	19.04.2011	REVISED FINAL DRAFT ISSUE	E	24.06.2011	FINAL ISSUE FOR PA APPLICATION	<table><tr><th>CONSULTANTS:</th></tr><tr><td>Landscape Arch Sturt Associates</td><td>Suite 91, Level 5, 330 Watlie Street, Ultimo NSW 2007</td><td>Tel: 0211 3744</td></tr><tr><td>Access Haggies</td><td>2 Lincoln Street, Lane Cove NSW 2066</td><td>Tel: 9427 6100</td></tr><tr><td>Traffic TTP</td><td>Suite 603, Level 6, 282 Victoria Ave, Cheshamwood NSW 2067</td><td>Tel: 9411 5960</td></tr><tr><td>Nathers/Baskin Efficient Living</td><td>24/6176 South Creek Road, Crows Nest NSW 2059</td><td>Tel: 9944 0332</td></tr><tr><td>Acoustic Acoustic Logic</td><td>9 Sarah Street, Mascot NSW 2020</td><td>Tel: 8338 9688</td></tr></table>		CONSULTANTS:	Landscape Arch Sturt Associates	Suite 91, Level 5, 330 Watlie Street, Ultimo NSW 2007	Tel: 0211 3744	Access Haggies	2 Lincoln Street, Lane Cove NSW 2066	Tel: 9427 6100	Traffic TTP	Suite 603, Level 6, 282 Victoria Ave, Cheshamwood NSW 2067	Tel: 9411 5960	Nathers/Baskin Efficient Living	24/6176 South Creek Road, Crows Nest NSW 2059	Tel: 9944 0332	Acoustic Acoustic Logic	9 Sarah Street, Mascot NSW 2020	Tel: 8338 9688	<table><tr><td>Client:</td><td> Meriton Apartments Pty. Ltd. Builders & Developers Level 11, 528 Kent Street, Sydney NSW 2000 Tel: (02) 9287 2888 Fax: (02) 9287 2777 Email: info@design.meriton.com.au Internet: http://www.meriton.com.au </td><td> PTW Architects PTW Level 17, 9 Castlereagh St Sydney NSW Australia 2000 T +612 9232 5877 F +612 9221 4139 NSW Nominated Architects A Architects No. 2522 J Nelson Architects No. 3916 D Jones Architects No. 4775 A Brown Architects No. 5057 S Brown Architects No. 6259 A Thompson Architects No. 5247 </td></tr></table>		Client:	Meriton Apartments Pty. Ltd. Builders & Developers Level 11, 528 Kent Street, Sydney NSW 2000 Tel: (02) 9287 2888 Fax: (02) 9287 2777 Email: info@design.meriton.com.au Internet: http://www.meriton.com.au	PTW Architects PTW Level 17, 9 Castlereagh St Sydney NSW Australia 2000 T +612 9232 5877 F +612 9221 4139 NSW Nominated Architects A Architects No. 2522 J Nelson Architects No. 3916 D Jones Architects No. 4775 A Brown Architects No. 5057 S Brown Architects No. 6259 A Thompson Architects No. 5247	<table><tr><td>Project:</td><td colspan="3">EPPING PARK - STAGE 2</td></tr><tr><td>Scale:</td><td>0 1 2 5 8m</td><td>Print Date:</td><td>24/06/2011 6:07:12 PM</td></tr><tr><td>Job No:</td><td>211.006</td><td>Drawn By:</td><td></td></tr><tr><td>Dwg No:</td><td>A0930</td><td>Checked By:</td><td></td></tr><tr><td>Status:</td><td>PA</td><td>Revision:</td><td>E</td></tr></table>		Project:	EPPING PARK - STAGE 2			Scale:	0 1 2 5 8m	Print Date:	24/06/2011 6:07:12 PM	Job No:	211.006	Drawn By:		Dwg No:	A0930	Checked By:		Status:	PA	Revision:	E
REV	DATE	AMENDMENT	
A	11.03.2011	PRELIMINARY ISSUE FOR COORDINATION	
B	18.03.2011	FINAL DRAFT FOR PA ISSUE	
C	08.04.2011	FINAL DRAFT FOR PA ISSUE	
D	19.04.2011	REVISED FINAL DRAFT ISSUE	
E	24.06.2011	FINAL ISSUE FOR PA APPLICATION	
CONSULTANTS:	
Landscape Arch Sturt Associates	Suite 91, Level 5, 330 Watlie Street, Ultimo NSW 2007	Tel: 0211 3744	
Access Haggies	2 Lincoln Street, Lane Cove NSW 2066	Tel: 9427 6100	
Traffic TTP	Suite 603, Level 6, 282 Victoria Ave, Cheshamwood NSW 2067	Tel: 9411 5960	
Nathers/Baskin Efficient Living	24/6176 South Creek Road, Crows Nest NSW 2059	Tel: 9944 0332	
Acoustic Acoustic Logic	9 Sarah Street, Mascot NSW 2020	Tel: 8338 9688	
Client:	Meriton Apartments Pty. Ltd. Builders & Developers Level 11, 528 Kent Street, Sydney NSW 2000 Tel: (02) 9287 2888 Fax: (02) 9287 2777 Email: info@design.meriton.com.au Internet: http://www.meriton.com.au	PTW Architects PTW Level 17, 9 Castlereagh St Sydney NSW Australia 2000 T +612 9232 5877 F +612 9221 4139 NSW Nominated Architects A Architects No. 2522 J Nelson Architects No. 3916 D Jones Architects No. 4775 A Brown Architects No. 5057 S Brown Architects No. 6259 A Thompson Architects No. 5247	
Project:	EPPING PARK - STAGE 2	
Scale:	0 1 2 5 8m	Print Date:	24/06/2011 6:07:12 PM	
Job No:	211.006	Drawn By:	
Dwg No:	A0930	Checked By:	
Status:	PA	Revision:	E	











1 SECTION B
1 : 100

[illegible]




KEY	DESCRIPTION
AL	ALUMINIUM LOURVES
FN	FENCE
GL	GLASS
GLF	GLASS FRITTED
MA	MASONRY
MS	METAL SHEET
PC(A)	PRECAST CONCRETE (PAINT FINISH)
PC(B)	PRECAST CONCRETE (PAINT FINISH)
PC(C)	PRECAST CONCRETE (PAINT FINISH)
PC(D)	PRECAST CONCRETE (PAINT FINISH)
PCT(B)	PRECAST CONCRETE TEXTURED (PAINT FINISH)
SF	STONE FACE


Do not scale from drawings.		ISSUE DATE	AMENDMENT	Consultants:	Client:	PTW Architects	PTW	Key Plan:	Project:
A	11.03.2011		PRELIMINARY ISSUE FOR COORDINATION	Landscscape Archt Start Associates	Suite 01, Level 5, 300 Watlie Street, Ultimo NSW 2007	Tel: 9211 3744			EPHING PARK - STAGE 2
B	18.03.2011		FINAL DRAFT FOR PA ISSUE	Public Access Hoggies	2 Lincoln Street, Lane Cove NSW 2066	Tel: 9427 8100			0 1 2 5 8m
C	08.04.2011		FINAL DRAFT FOR PA ISSUE	Traffic TTP	Suite 603, Level 6, 628 Victoria Ave, Chateau NSW 2067	Tel: 9411 5960			Scale: 1:100 @B1
D	19.04.2011		REVISED FINAL DRAFT ISSUE	Nature/Basik Efficient Living	248/176 South Creek Road, Cromer NSW 2099	Tel: 9944 0332			Plot Date: 24/06/2011 6:07:28 PM
E	29.06.2011		FINAL ISSUE FOR PA APPLICATION	Acoustics Acoustic Logic	9 Sarah Street, Mascot NSW 2020	Tel: 9338 9888			Job No: 211.006
									Dwg No: A0933
									Drawn By: Author
									Checked By: Checker
									Revision: E
									Status: PA
									PA

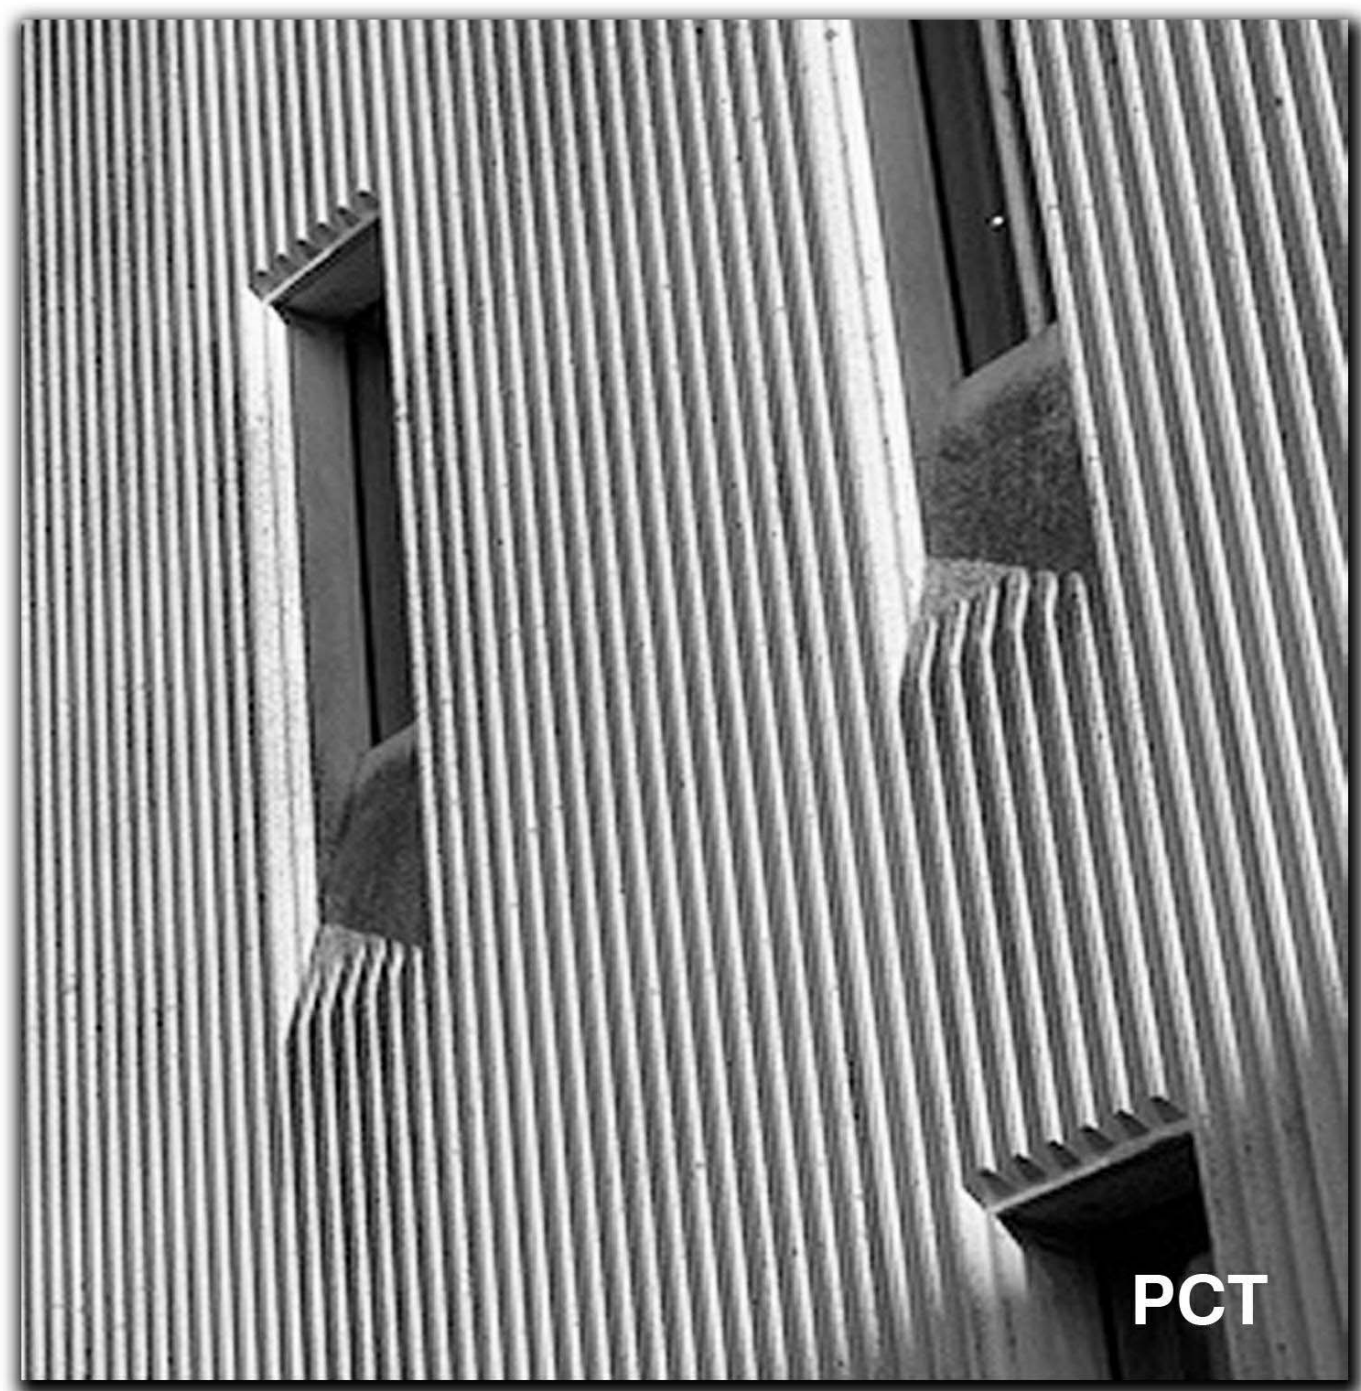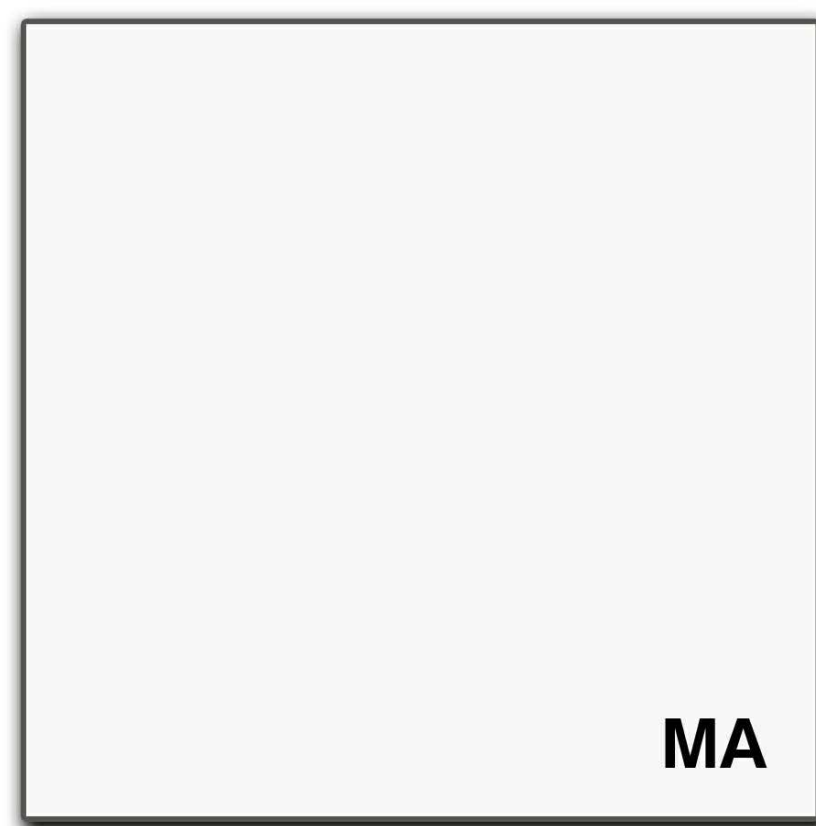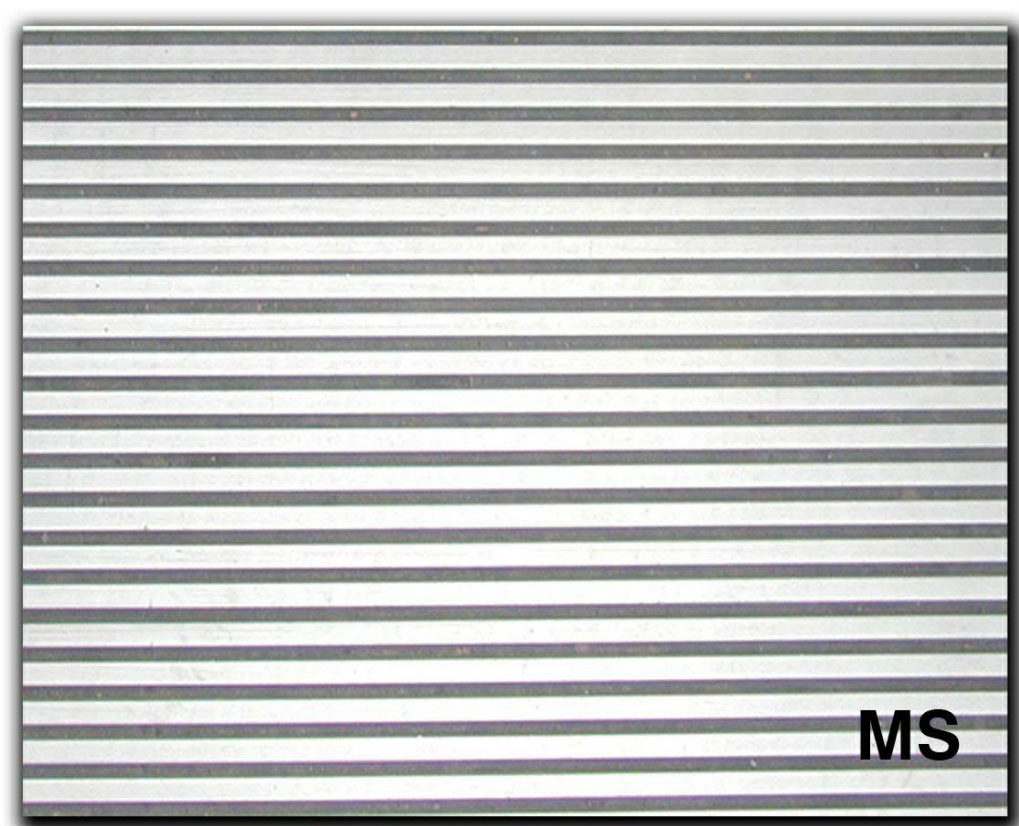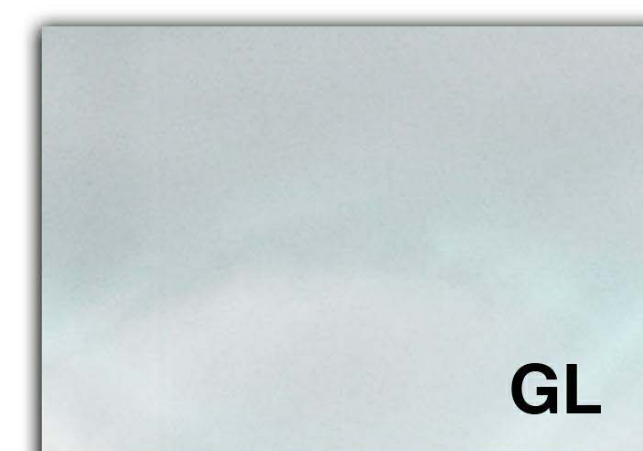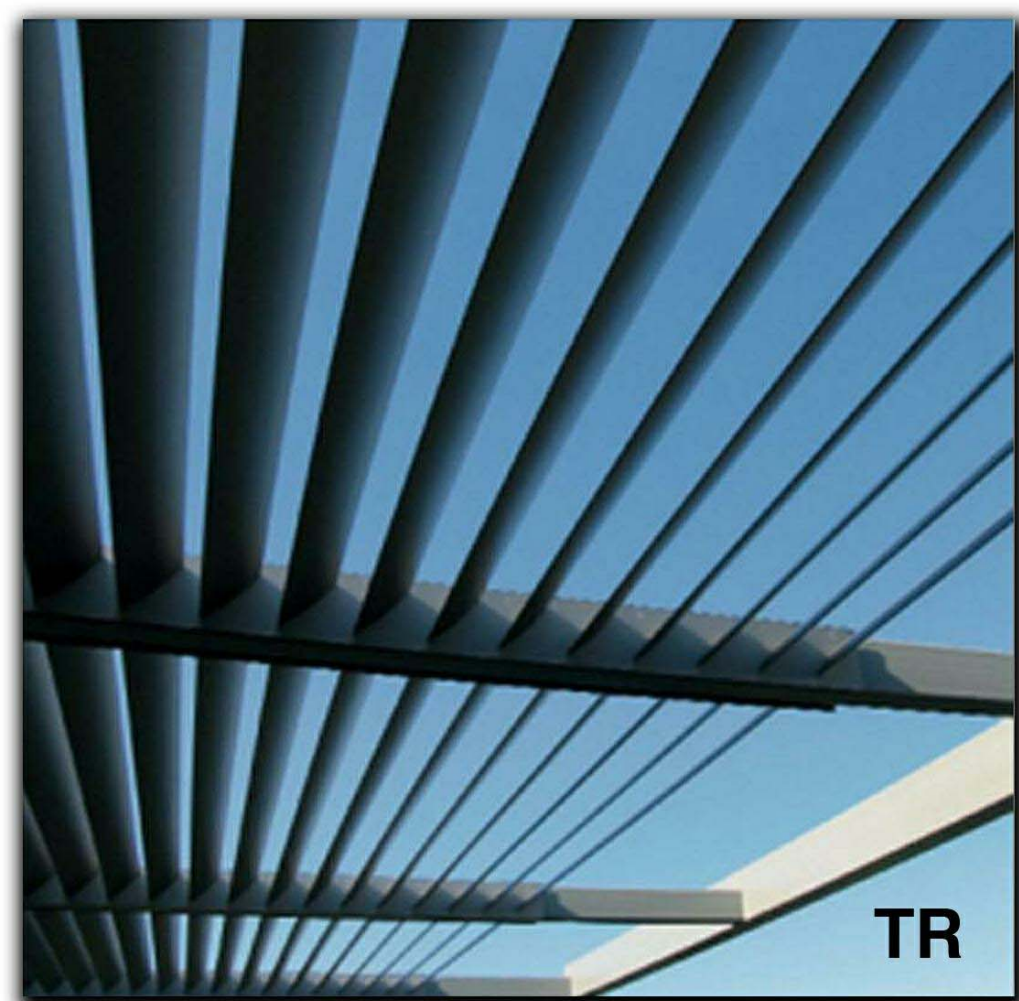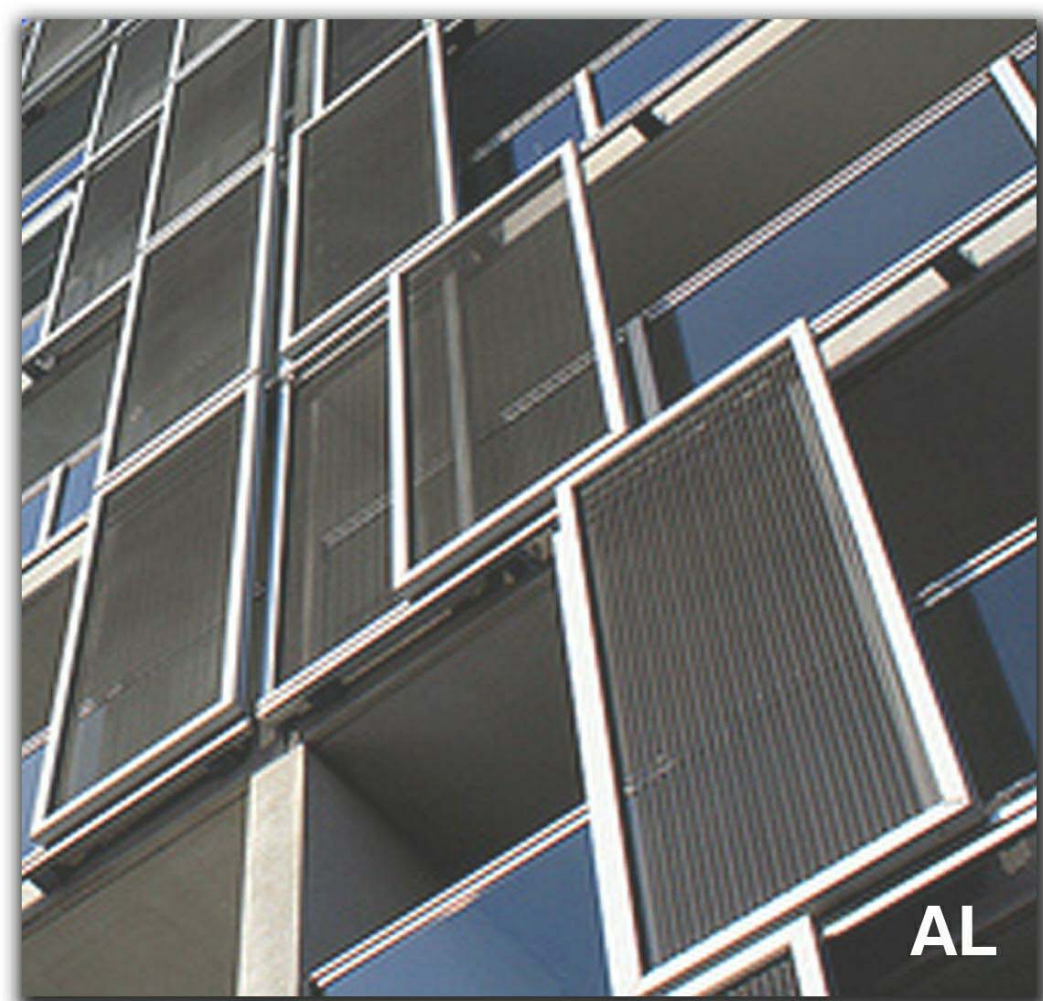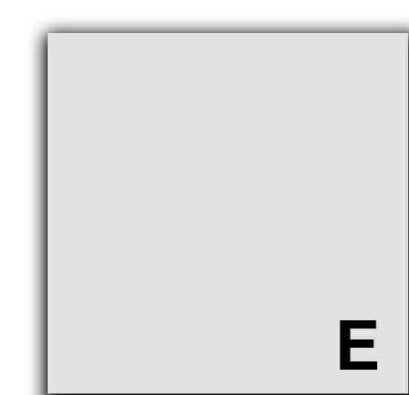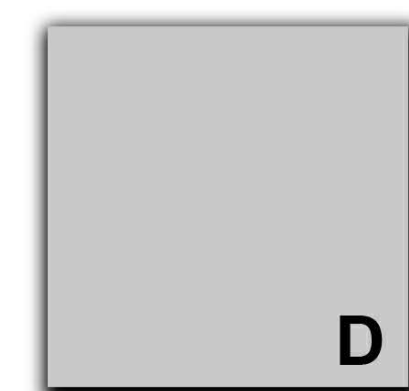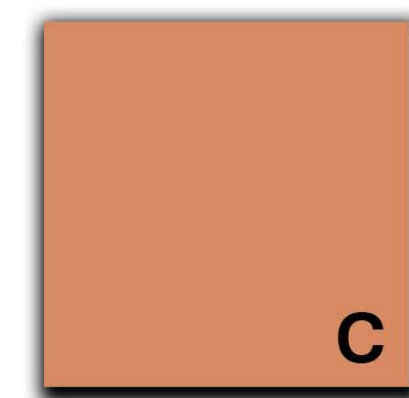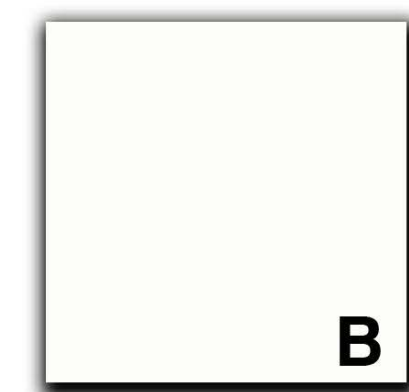A

AL	ALUMINIUM LOUVRES
FN	FENCE
GL	GLASS
GLF	GLASS FRITTED
MA	MASONRY - PAINT FINISH
MS	METAL SHEET
PC	PRE-CAST CONCRETE PANEL - PAINT FINISH
PCT	TEXTURED PRE-CAST CONCRETE PANEL - PAINT FINISH
SF	STONE FACE
TR	METAL TRELLIS

Do not make any drawings on site before commencing work.		CONSULTANTS		CLIENT		PTW ARCHITECTS		PTW		KEY PLAN		PROJECT		Scale:		Plot Date:		Job No:		Dwg No:		Author:		Checked By:		Revision:	
A 11.03.2011		PRELIMINARY ISSUE FOR COORDINATION		Suits 91, Level 5, 330 Watlie Street, Ultimo NSW 2007		Level 17, 9 Castlereagh St Sydney NSW Australia 2000		T + 61 622 9322 5877 F + 61 622 9321 4139		61 MOSSB LANE, EPPING NSW 1505 6/9/10/11		211.006		Scale: @B1		24/06/2011 6:03:28 PM		211.006		A0941		Author:		Checked By:		Revision:	
B 18.03.2011		FINAL DRAFT FOR PA ISSUE		2 Lincoln Street, Lane Cove NSW 2066		A Architects A2 Architects No. 2802 B Architects A2 Architects No. 4076 C Architects A2 Architects No. 1027 D Architects A2 Architects No. 4076 E Architects A2 Architects No. 4076 F Architects A2 Architects No. 4076		T + 61 622 9322 5877 F + 61 622 9321 4139		The SAMPLE BOARD		PA		Scale: @B1		24/06/2011 6:03:28 PM		211.006		A0941		Author:		Checked By:		Revision:	
C 08.04.2011		FINAL DRAFT FOR PA ISSUE		Traffic Nethers/Bask Efficient Living Acoustic		Suits 603, Level 6, 285 Victoria Ave, Chiswick NSW 2067 24B/17 South Creek Road, Cromer NSW 2099 9 Sarah Street, Mascot NSW 2000		T + 61 622 9322 5877 F + 61 622 9321 4139		The SAMPLE BOARD		PA		Scale: @B1		24/06/2011 6:03:28 PM		211.006		A0941		Author:		Checked By:		Revision:	
D 19.04.2011		REVISED FINAL DRAFT ISSUE		24B/17 South Creek Road, Cromer NSW 2099		Suits 603, Level 6, 285 Victoria Ave, Chiswick NSW 2067		T + 61 622 9322 5877 F + 61 622 9321 4139		The SAMPLE BOARD		PA		Scale: @B1		24/06/2011 6:03:28 PM		211.006		A0941		Author:		Checked By:		Revision:	
E 24.06.2011		FINAL ISSUE FOR PA APPLICATION		9 Sarah Street, Mascot NSW 2000		Suits 603, Level 6, 285 Victoria Ave, Chiswick NSW 2067		T + 61 622 9322 5877 F + 61 622 9321 4139		The SAMPLE BOARD		PA		Scale: @B1		24/06/2011 6:03:28 PM		211.006		A0941		Author:		Checked By:		Revision:	

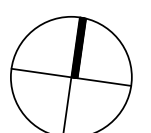

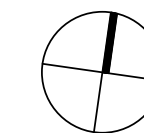

Do not make from drawings.		ISSUE	DATE	AMENDMENT	Consultants:	Client:	PTW Architects	PTW	Key Plan
Verify all dimensions on site before commencing works.					Sturt Associates	Level 11, 529 Kent Street, Sydney NSW 2000 Tel: (02) 9287 2688 Fax: (02) 9287 2777 Internet: http://www.meriton.com.au	Level 17, 9 Castlekreke St Sydney NSW Australia 2000 MGP North Sydney Australia A Architects No 65419 D Architects No 5916 D Architects No 4778 A Architects No 5027 S Architects No 5030 A Architects No 5047	T + 612 9232 5877 F + 612 9231 4139	Project: EPPING PARK - STAGE 2 61 MORRIS LANE, EPPING BUILDINGS 6.9, 10, 17 Scale: @B1 Plot Date: 24/06/2011 6:07:48 PM Job No: 211006 Title: COLOUR DETAIL ELEVATION Dwg No: A0942 Drawn By: Author Checked By: Checker Revision: E Status: PA
A 11.03.2011 PRELIMINARY ISSUE FOR COORDINATION					Sturt Associates	Level 11, 529 Kent Street, Sydney NSW 2000 Tel: (02) 9287 2688 Fax: (02) 9287 2777 Internet: http://www.meriton.com.au	Level 17, 9 Castlekreke St Sydney NSW Australia 2000 MGP North Sydney Australia A Architects No 65419 D Architects No 5916 D Architects No 4778 A Architects No 5027 S Architects No 5030 A Architects No 5047	T + 612 9232 5877 F + 612 9231 4139	Project: EPPING PARK - STAGE 2 61 MORRIS LANE, EPPING BUILDINGS 6.9, 10, 17 Scale: @B1 Plot Date: 24/06/2011 6:07:48 PM Job No: 211006 Title: COLOUR DETAIL ELEVATION Dwg No: A0942 Drawn By: Author Checked By: Checker Revision: E Status: PA
B 18.03.2011 FINAL DRAFT FOR PA ISSUE					Sturt Associates	Level 11, 529 Kent Street, Sydney NSW 2000 Tel: (02) 9287 2688 Fax: (02) 9287 2777 Internet: http://www.meriton.com.au	Level 17, 9 Castlekreke St Sydney NSW Australia 2000 MGP North Sydney Australia A Architects No 65419 D Architects No 5916 D Architects No 4778 A Architects No 5027 S Architects No 5030 A Architects No 5047	T + 612 9232 5877 F + 612 9231 4139	Project: EPPING PARK - STAGE 2 61 MORRIS LANE, EPPING BUILDINGS 6.9, 10, 17 Scale: @B1 Plot Date: 24/06/2011 6:07:48 PM Job No: 211006 Title: COLOUR DETAIL ELEVATION Dwg No: A0942 Drawn By: Author Checked By: Checker Revision: E Status: PA
C 08.04.2011 FINAL DRAFT FOR PA ISSUE					Sturt Associates	Level 11, 529 Kent Street, Sydney NSW 2000 Tel: (02) 9287 2688 Fax: (02) 9287 2777 Internet: http://www.meriton.com.au	Level 17, 9 Castlekreke St Sydney NSW Australia 2000 MGP North Sydney Australia A Architects No 65419 D Architects No 5916 D Architects No 4778 A Architects No 5027 S Architects No 5030 A Architects No 5047	T + 612 9232 5877 F + 612 9231 4139	Project: EPPING PARK - STAGE 2 61 MORRIS LANE, EPPING BUILDINGS 6.9, 10, 17 Scale: @B1 Plot Date: 24/06/2011 6:07:48 PM Job No: 211006 Title: COLOUR DETAIL ELEVATION Dwg No: A0942 Drawn By: Author Checked By: Checker Revision: E Status: PA
D 24.06.2011 REVISD FINAL DRAFT ISSUE					Sturt Associates	Level 11, 529 Kent Street, Sydney NSW 2000 Tel: (02) 9287 2688 Fax: (02) 9287 2777 Internet: http://www.meriton.com.au	Level 17, 9 Castlekreke St Sydney NSW Australia 2000 MGP North Sydney Australia A Architects No 65419 D Architects No 5916 D Architects No 4778 A Architects No 5027 S Architects No 5030 A Architects No 5047	T + 612 9232 5877 F + 612 9231 4139	Project: EPPING PARK - STAGE 2 61 MORRIS LANE, EPPING BUILDINGS 6.9, 10, 17 Scale: @B1 Plot Date: 24/06/2011 6:07:48 PM Job No: 211006 Title: COLOUR DETAIL ELEVATION Dwg No: A0942 Drawn By: Author Checked By: Checker Revision: E Status: PA
E 19.04.2011 FINAL ISSUE FOR PA APPLICATION					Sturt Associates	Level 11, 529 Kent Street, Sydney NSW 2000 Tel: (02) 9287 2688 Fax: (02) 9287 2777 Internet: http://www.meriton.com.au	Level 17, 9 Castlekreke St Sydney NSW Australia 2000 MGP North Sydney Australia A Architects No 65419 D Architects No 5916 D Architects No 4778 A Architects No 5027 S Architects No 5030 A Architects No 5047	T + 612 9232 5877 F + 612 9231 4139	Project: EPPING PARK - STAGE 2 61 MORRIS LANE, EPPING BUILDINGS 6.9, 10, 17 Scale: @B1 Plot Date: 24/06/2011 6:07:48 PM Job No: 211006 Title: COLOUR DETAIL ELEVATION Dwg No: A0942 Drawn By: Author Checked By: Checker Revision: E Status: PA



KEY	DESCRIPTION
AL	ALUMINIUM LOUVRES
FN	FENCE
GL	GLASS
GLF	GLASS FRITTED
MA	MASONRY
MS	METAL SHEET
PC(A)	PRECAST CONCRETE (PAINT FINISH)
PC(B)	PRECAST CONCRETE (PAINT FINISH)
PC(C)	PRECAST CONCRETE (PAINT FINISH)
PC(D)	PRECAST CONCRETE (PAINT FINISH)
PCT(B)	PRECAST CONCRETE TEXTURED (PAINT FINISH)
SF	STONE FACE

INDICATIVE ELEVATION ONLY
REFER TO SAMPLE BOARD FOR FURTHER INFORMATION ON MATERIALS AND COLOURS


Do not scale from drawings. Verify all dimensions on site before commencing work.										COLOUR DETAIL ELEVATION										
DATE	AMENDMENT										Project: EPPING PARK - STAGE 2									
A	11.03.2011 PRELIMINARY ISSUE FOR COORDINATION										Scale: @B1									
B	18.03.2011 FINAL DRAFT FOR PA ISSUE										Plot Date: 24/06/2011 6:07:59 PM									
C	08.04.2011 FINAL DRAFT FOR PA ISSUE										Job No: 211_006									
D	19.04.2011 REVISED FINAL DRAFT ISSUE										Dwg No: A0943									
E	24.06.2011 FINAL ISSUE FOR PA APPLICATION										Drawn By: Author									
The CAD files and their contents are solely representations of the project information and cannot be used for any other purpose without the written consent of the Architect. The recipient of this data shall be responsible for ensuring accuracy and completeness of data received. The use of this electronic data in print or other shall be at the user's risk. The CAD files and their contents are solely representations of the project information and cannot be used for any other purpose without the written consent of the Architect.										Checked By: Checker										
										Revision: E										
Status: PA																				

Consultants:										Client:									
Landscape Arch					Sturt Associates					Level 11, 528 Kent Street, Sydney NSW 2000					Tel: (02) 9211 3744				
Solar Access					Higgins					2 Lincoln Street, Lane Cove NSW 2066					Tel: 9427 8100				
Traffic					TTP					Suite 603, Level 6, 282 Victoria Ave, Chastwood NSW 2067					Tel: 9411 5660				
Nathers/Bacik					Efficient Living					24B/176 South Creek Road, Crows Nest NSW 2099					Tel: 9944 0332				
Acoustic					Acoustic Logic					9 Saran Street, Mascot NSW 2020					Tel: 8338 9688				


 Meriton Apartments Pty. Ltd. Builders & Developers										NSW Nominated Architects: A Architects No. 2522 J Bolton Architects No. 3910 D Jones Architects No. 4775 A Ross Architects No. 5057 S Stone Architects No. 6209 A Thompson Architects No. 5247									
Level 11, 528 Kent Street, Sydney NSW 2000										Email: info@design.meriton.com.au									
Tel: (02) 9287 2888										Fax: (02) 9287 2777									
Internet: http://www.meriton.com.au																			

PTW Architects										PTW									
Level 17, 8 Castlereagh St										T + 612 9232 5877									
Sydney NSW Australia 2000										F + 612 9232 4139									


										Key Plan:									
---	--	--	--	--	--	--	--	--	--	-----------	--	--	--	--	--	--	--	--	--

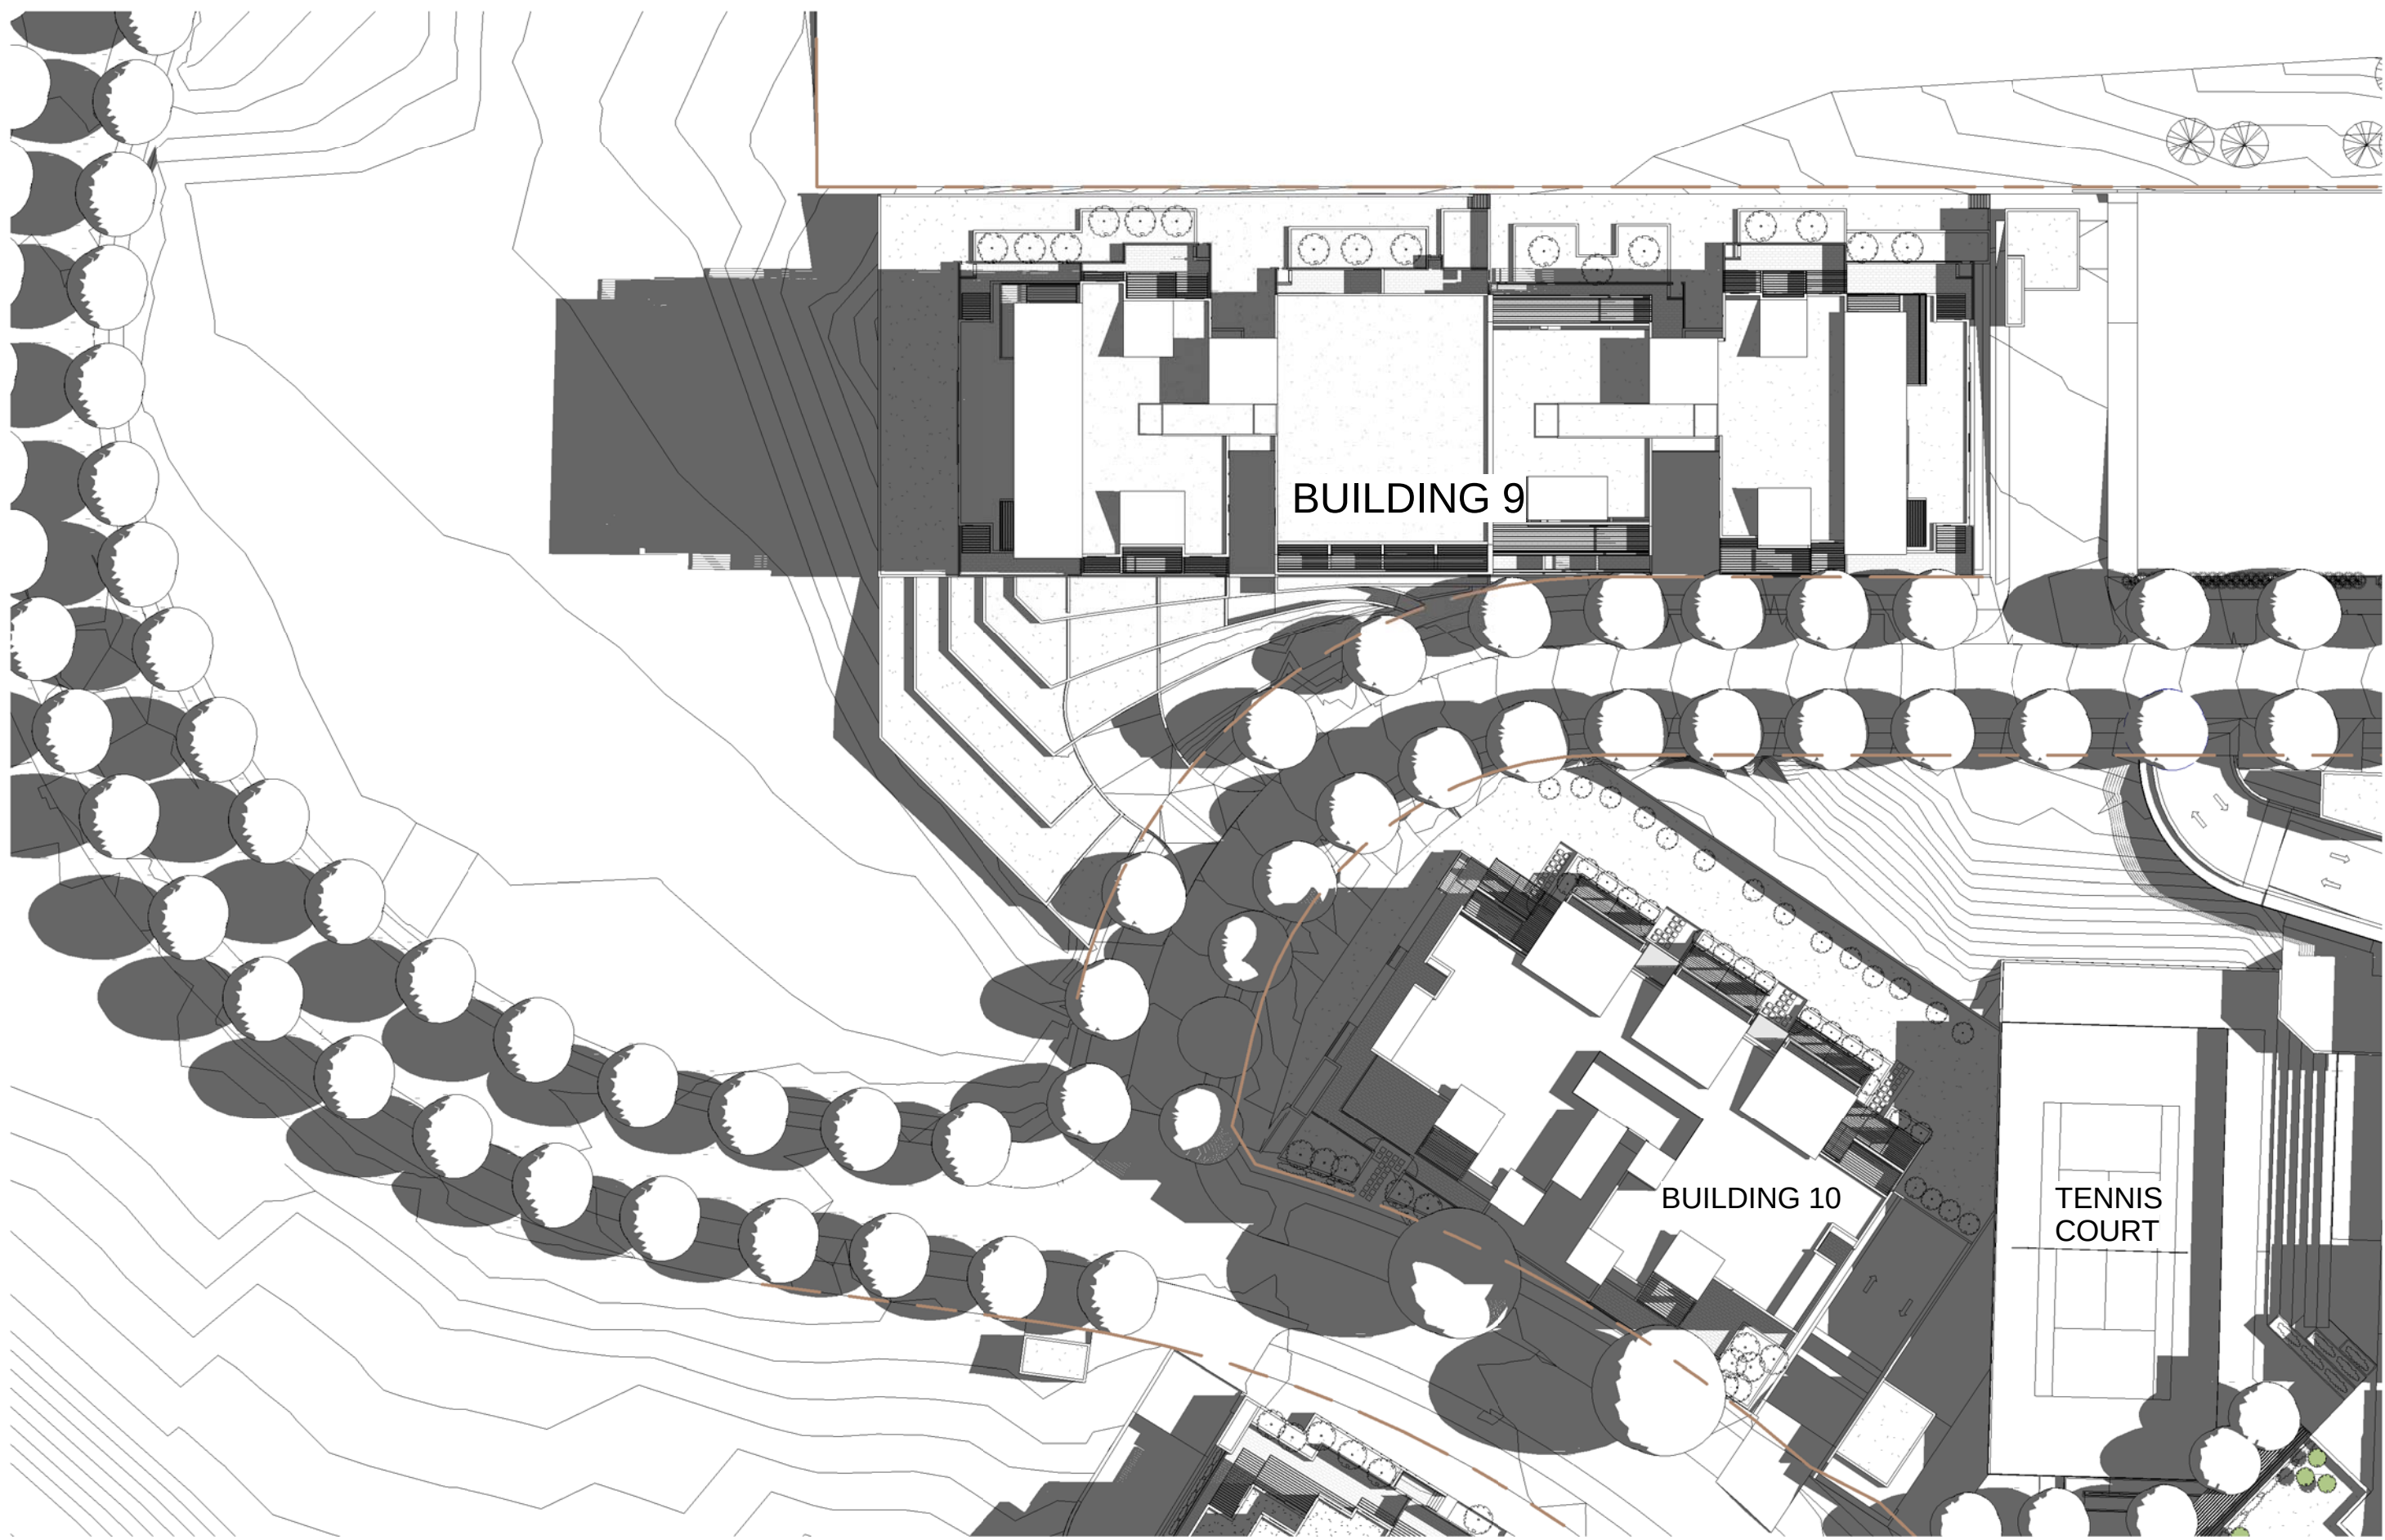

1 SHADOWS - MARCH 21 9AM
1 : 500

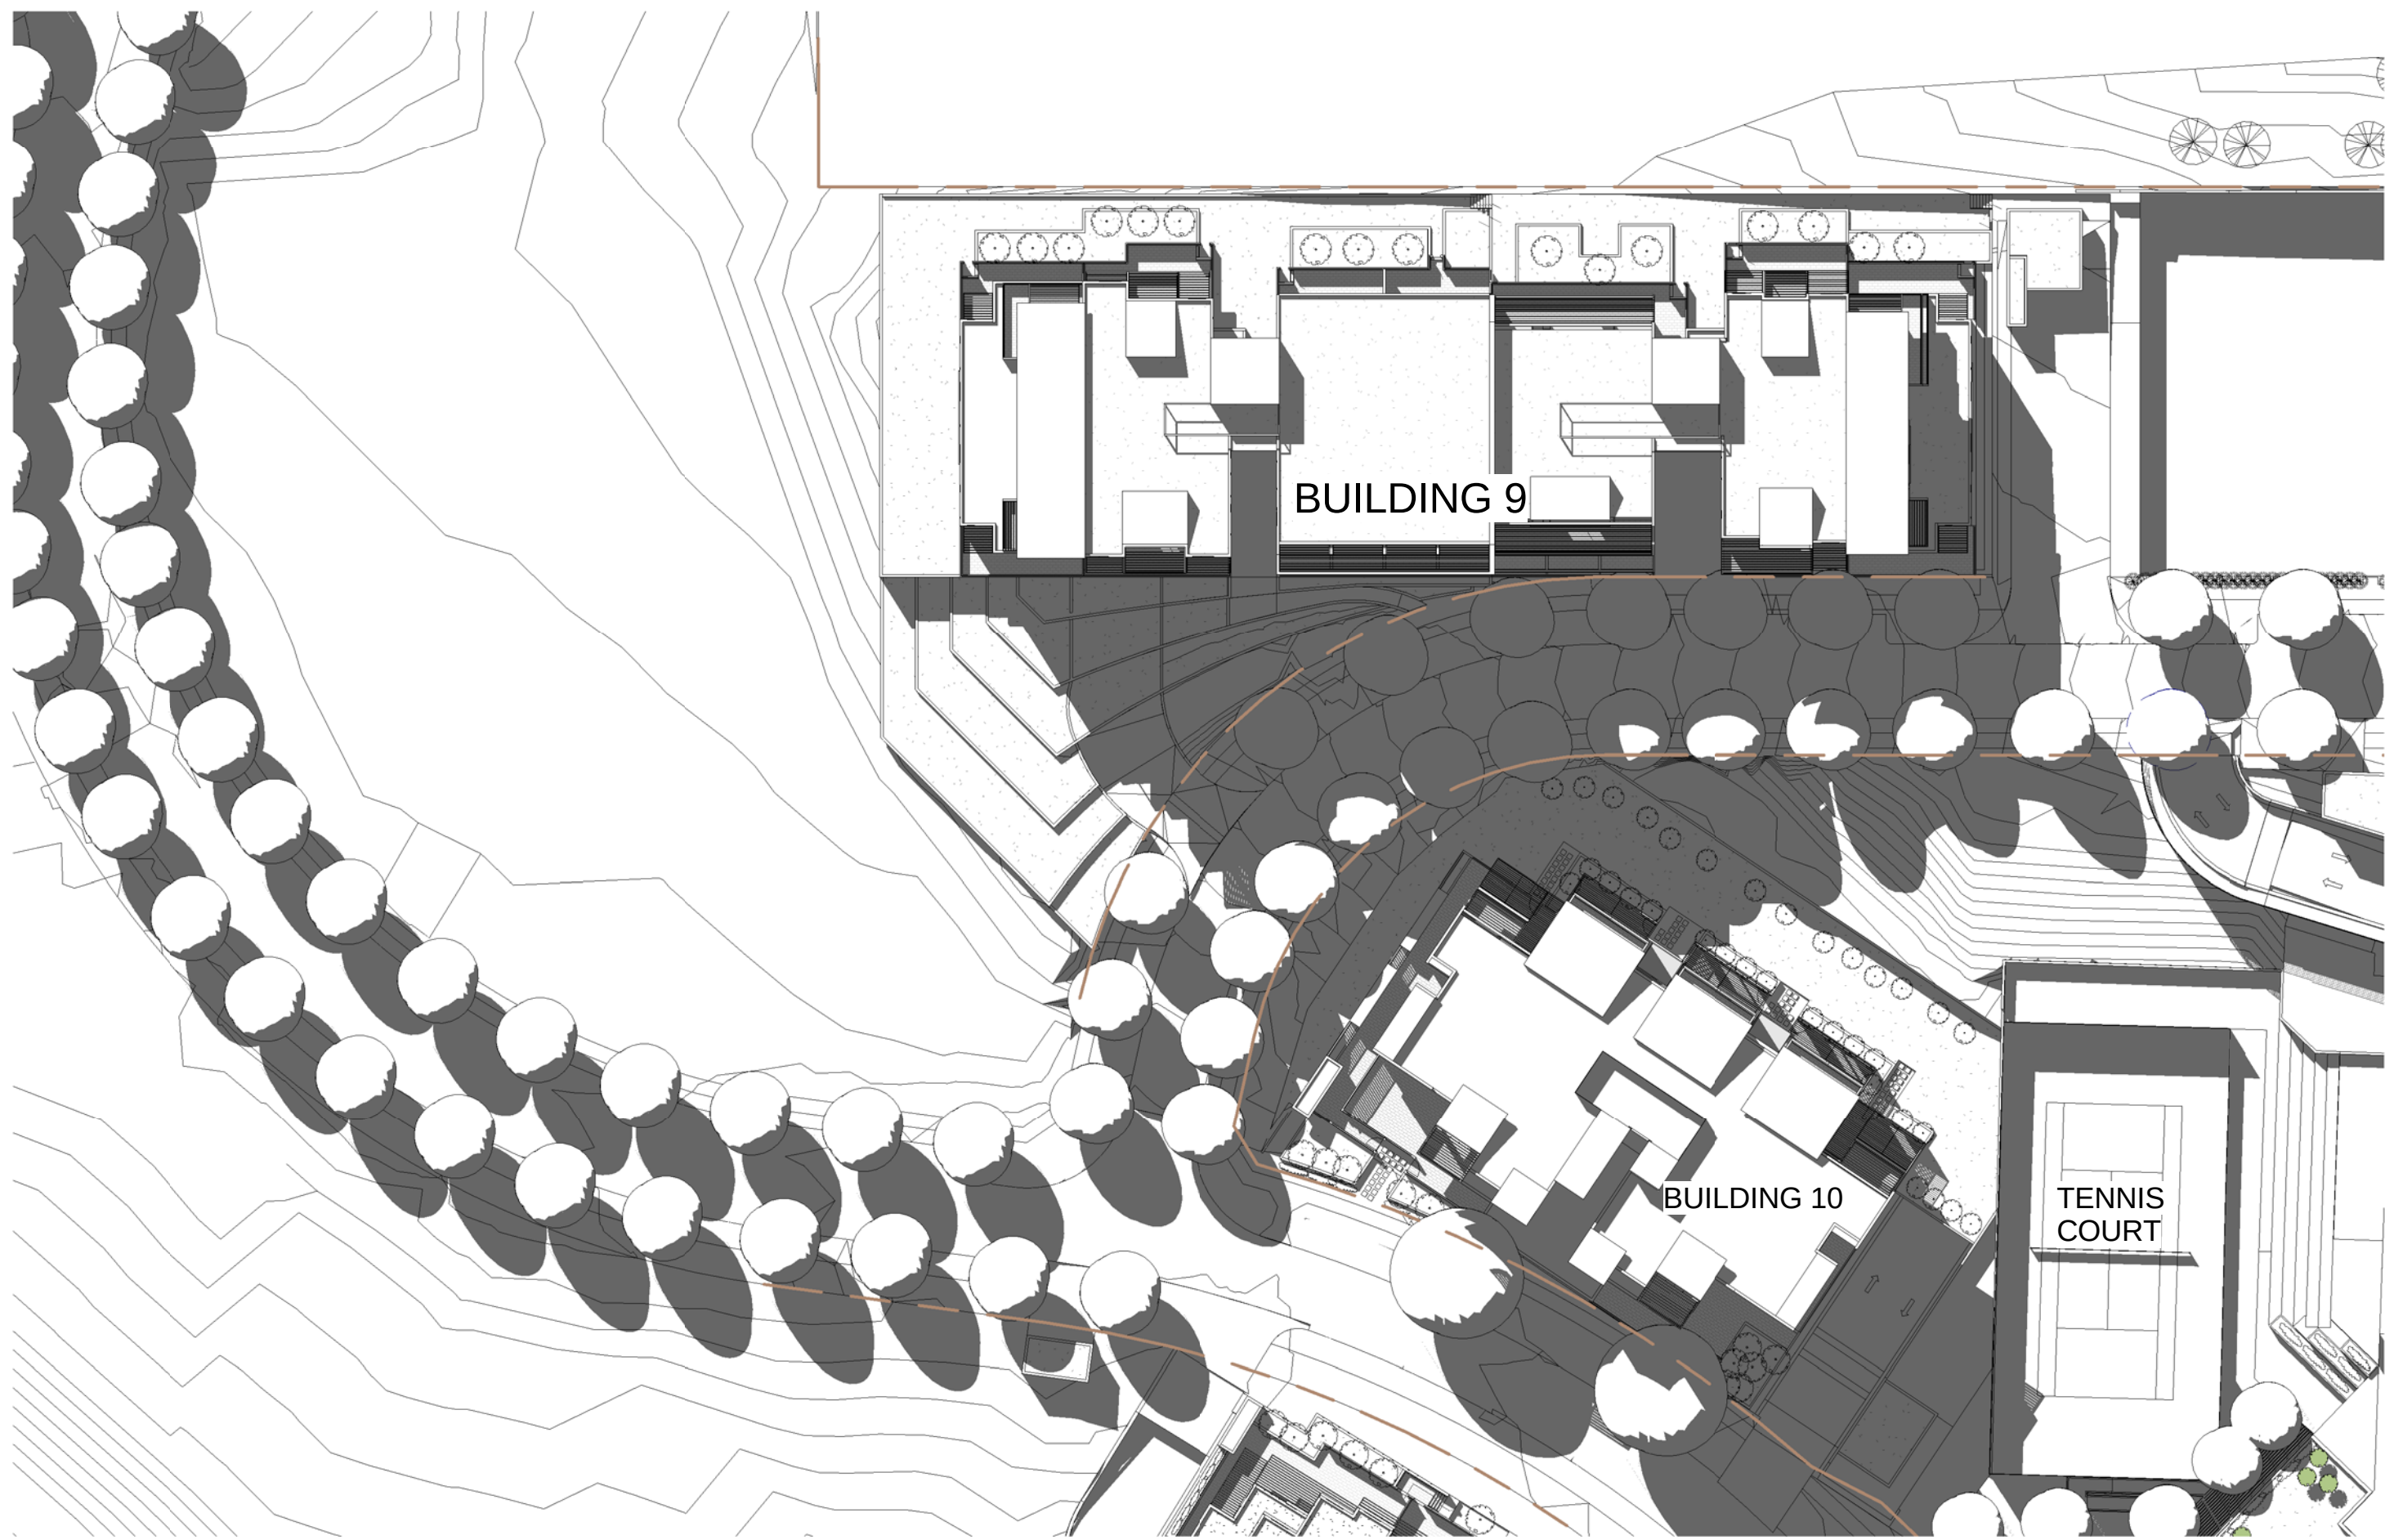


3 SHADOWS - MARCH 21 3PM
1 : 500

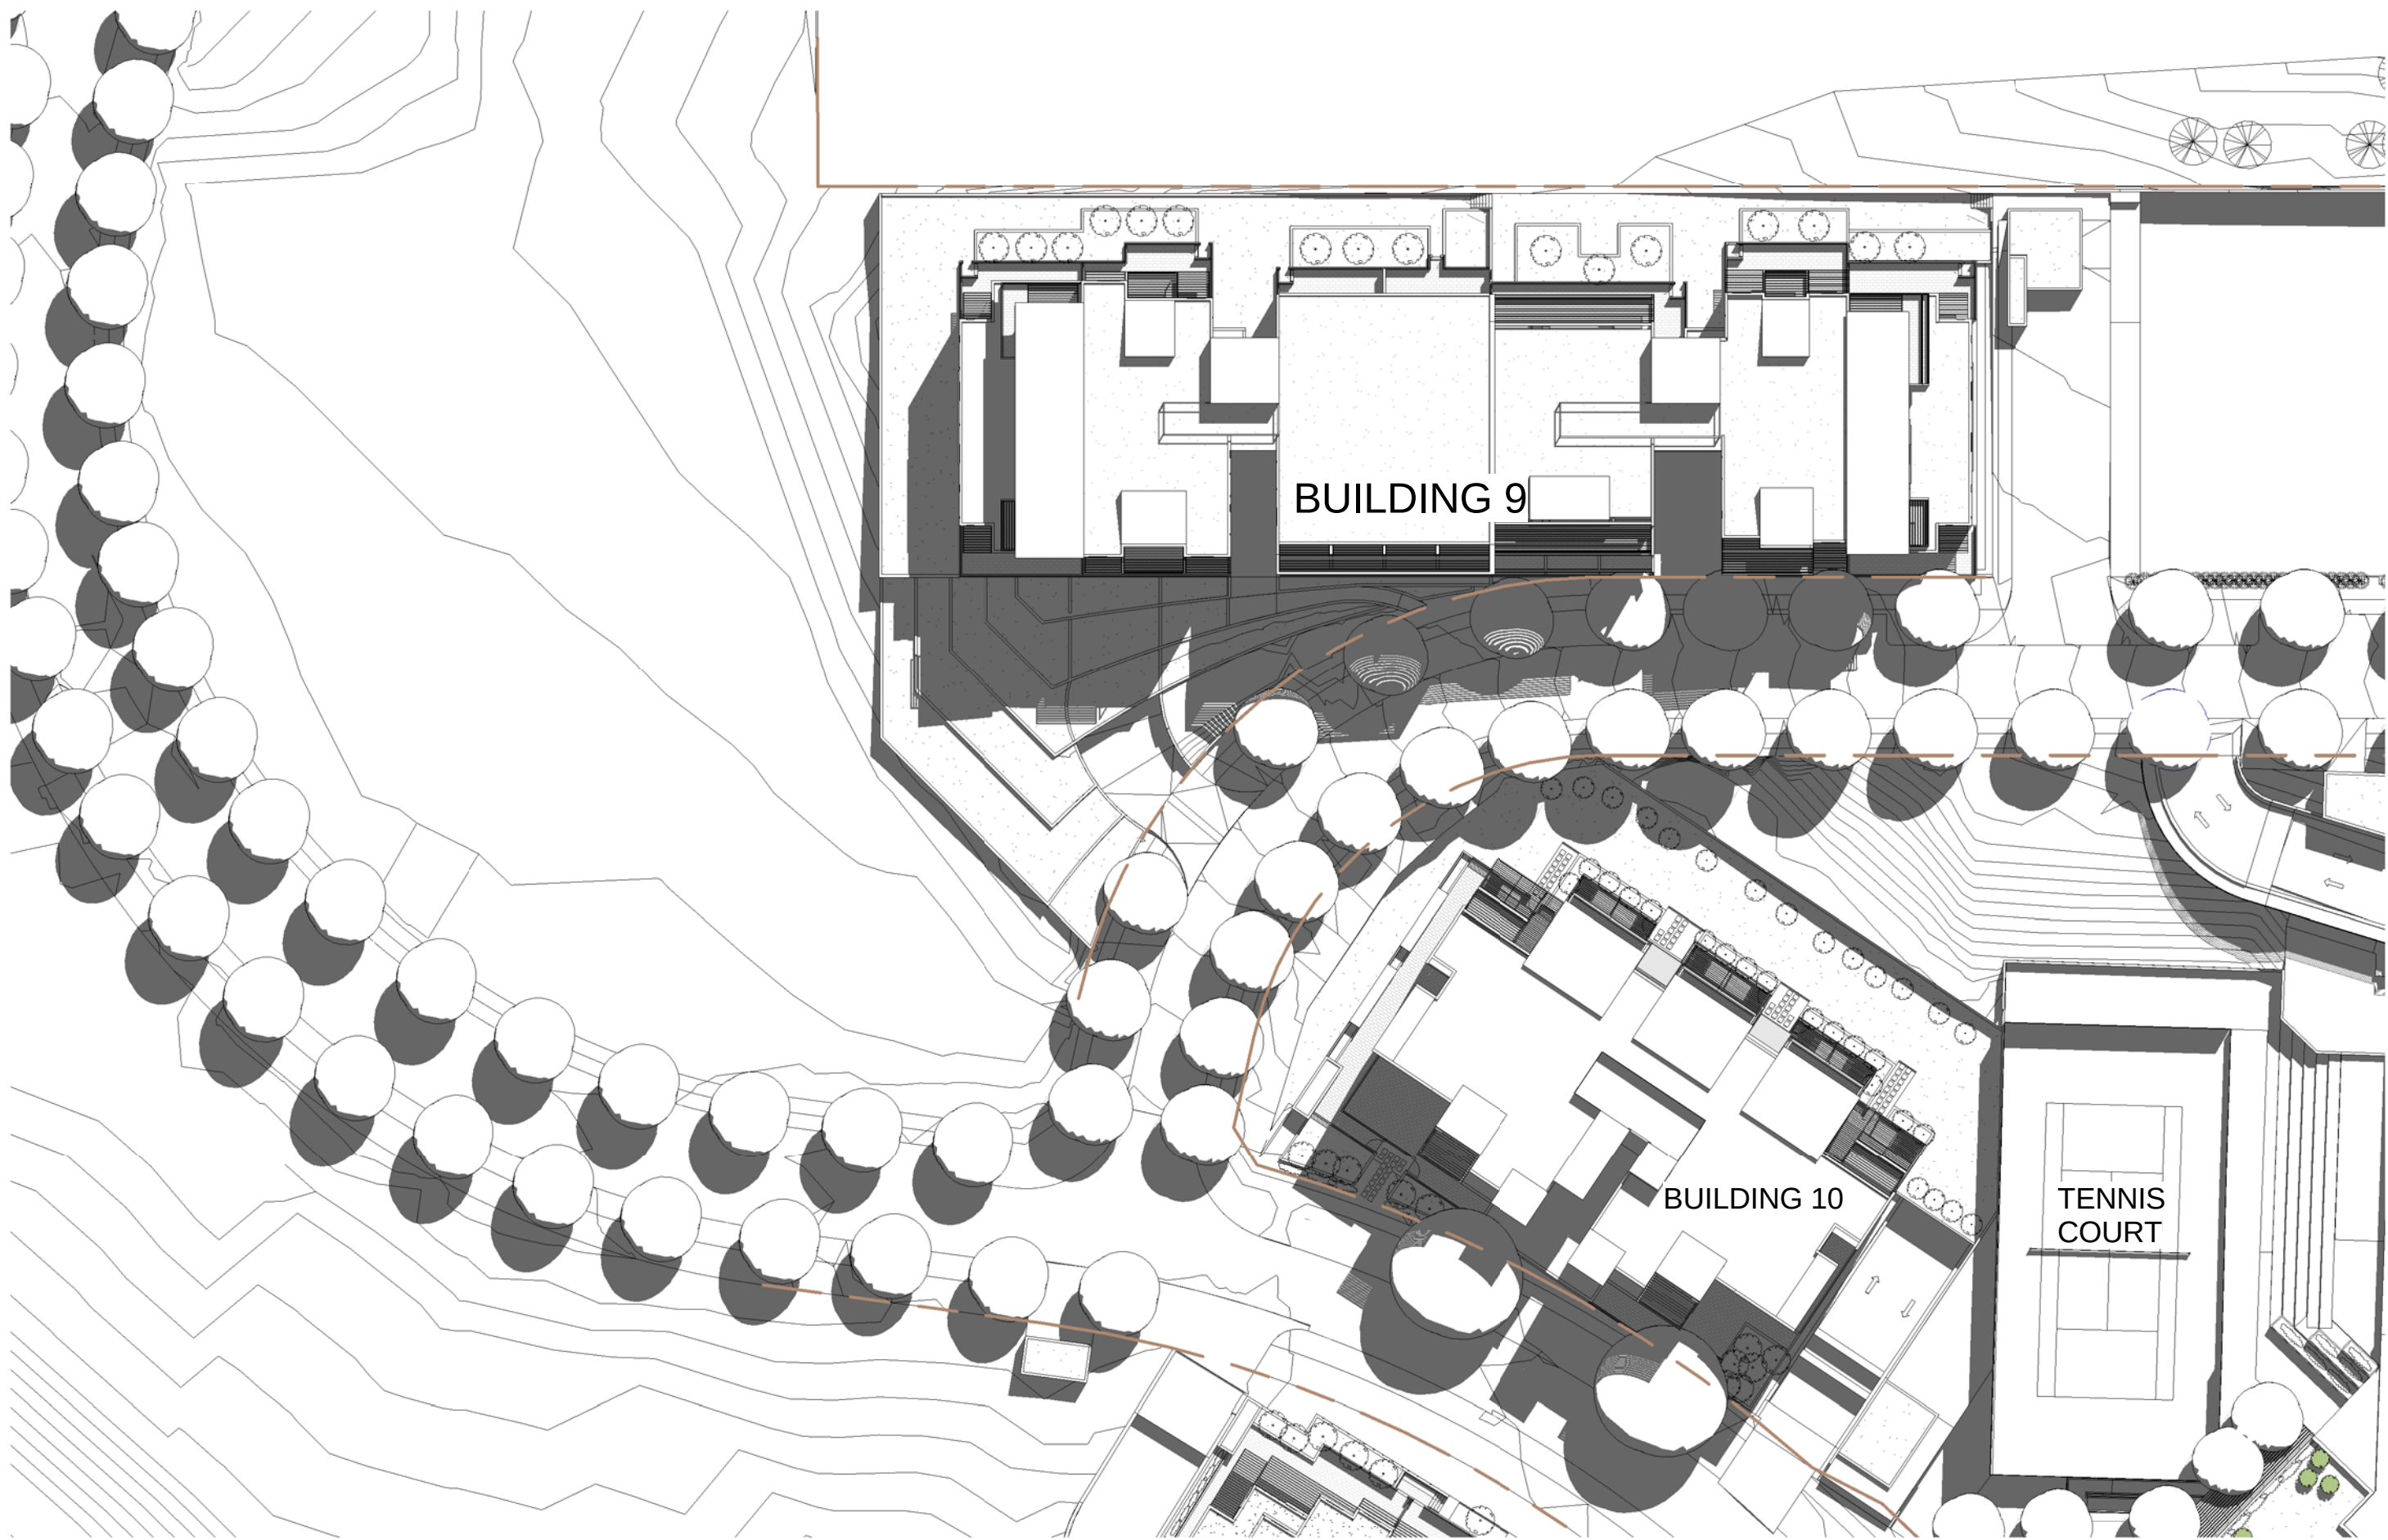

2 SHADOWS - MARCH 21 12PM
1 : 500



1 SHADOWS - JUNE 21 9AM
1 : 500

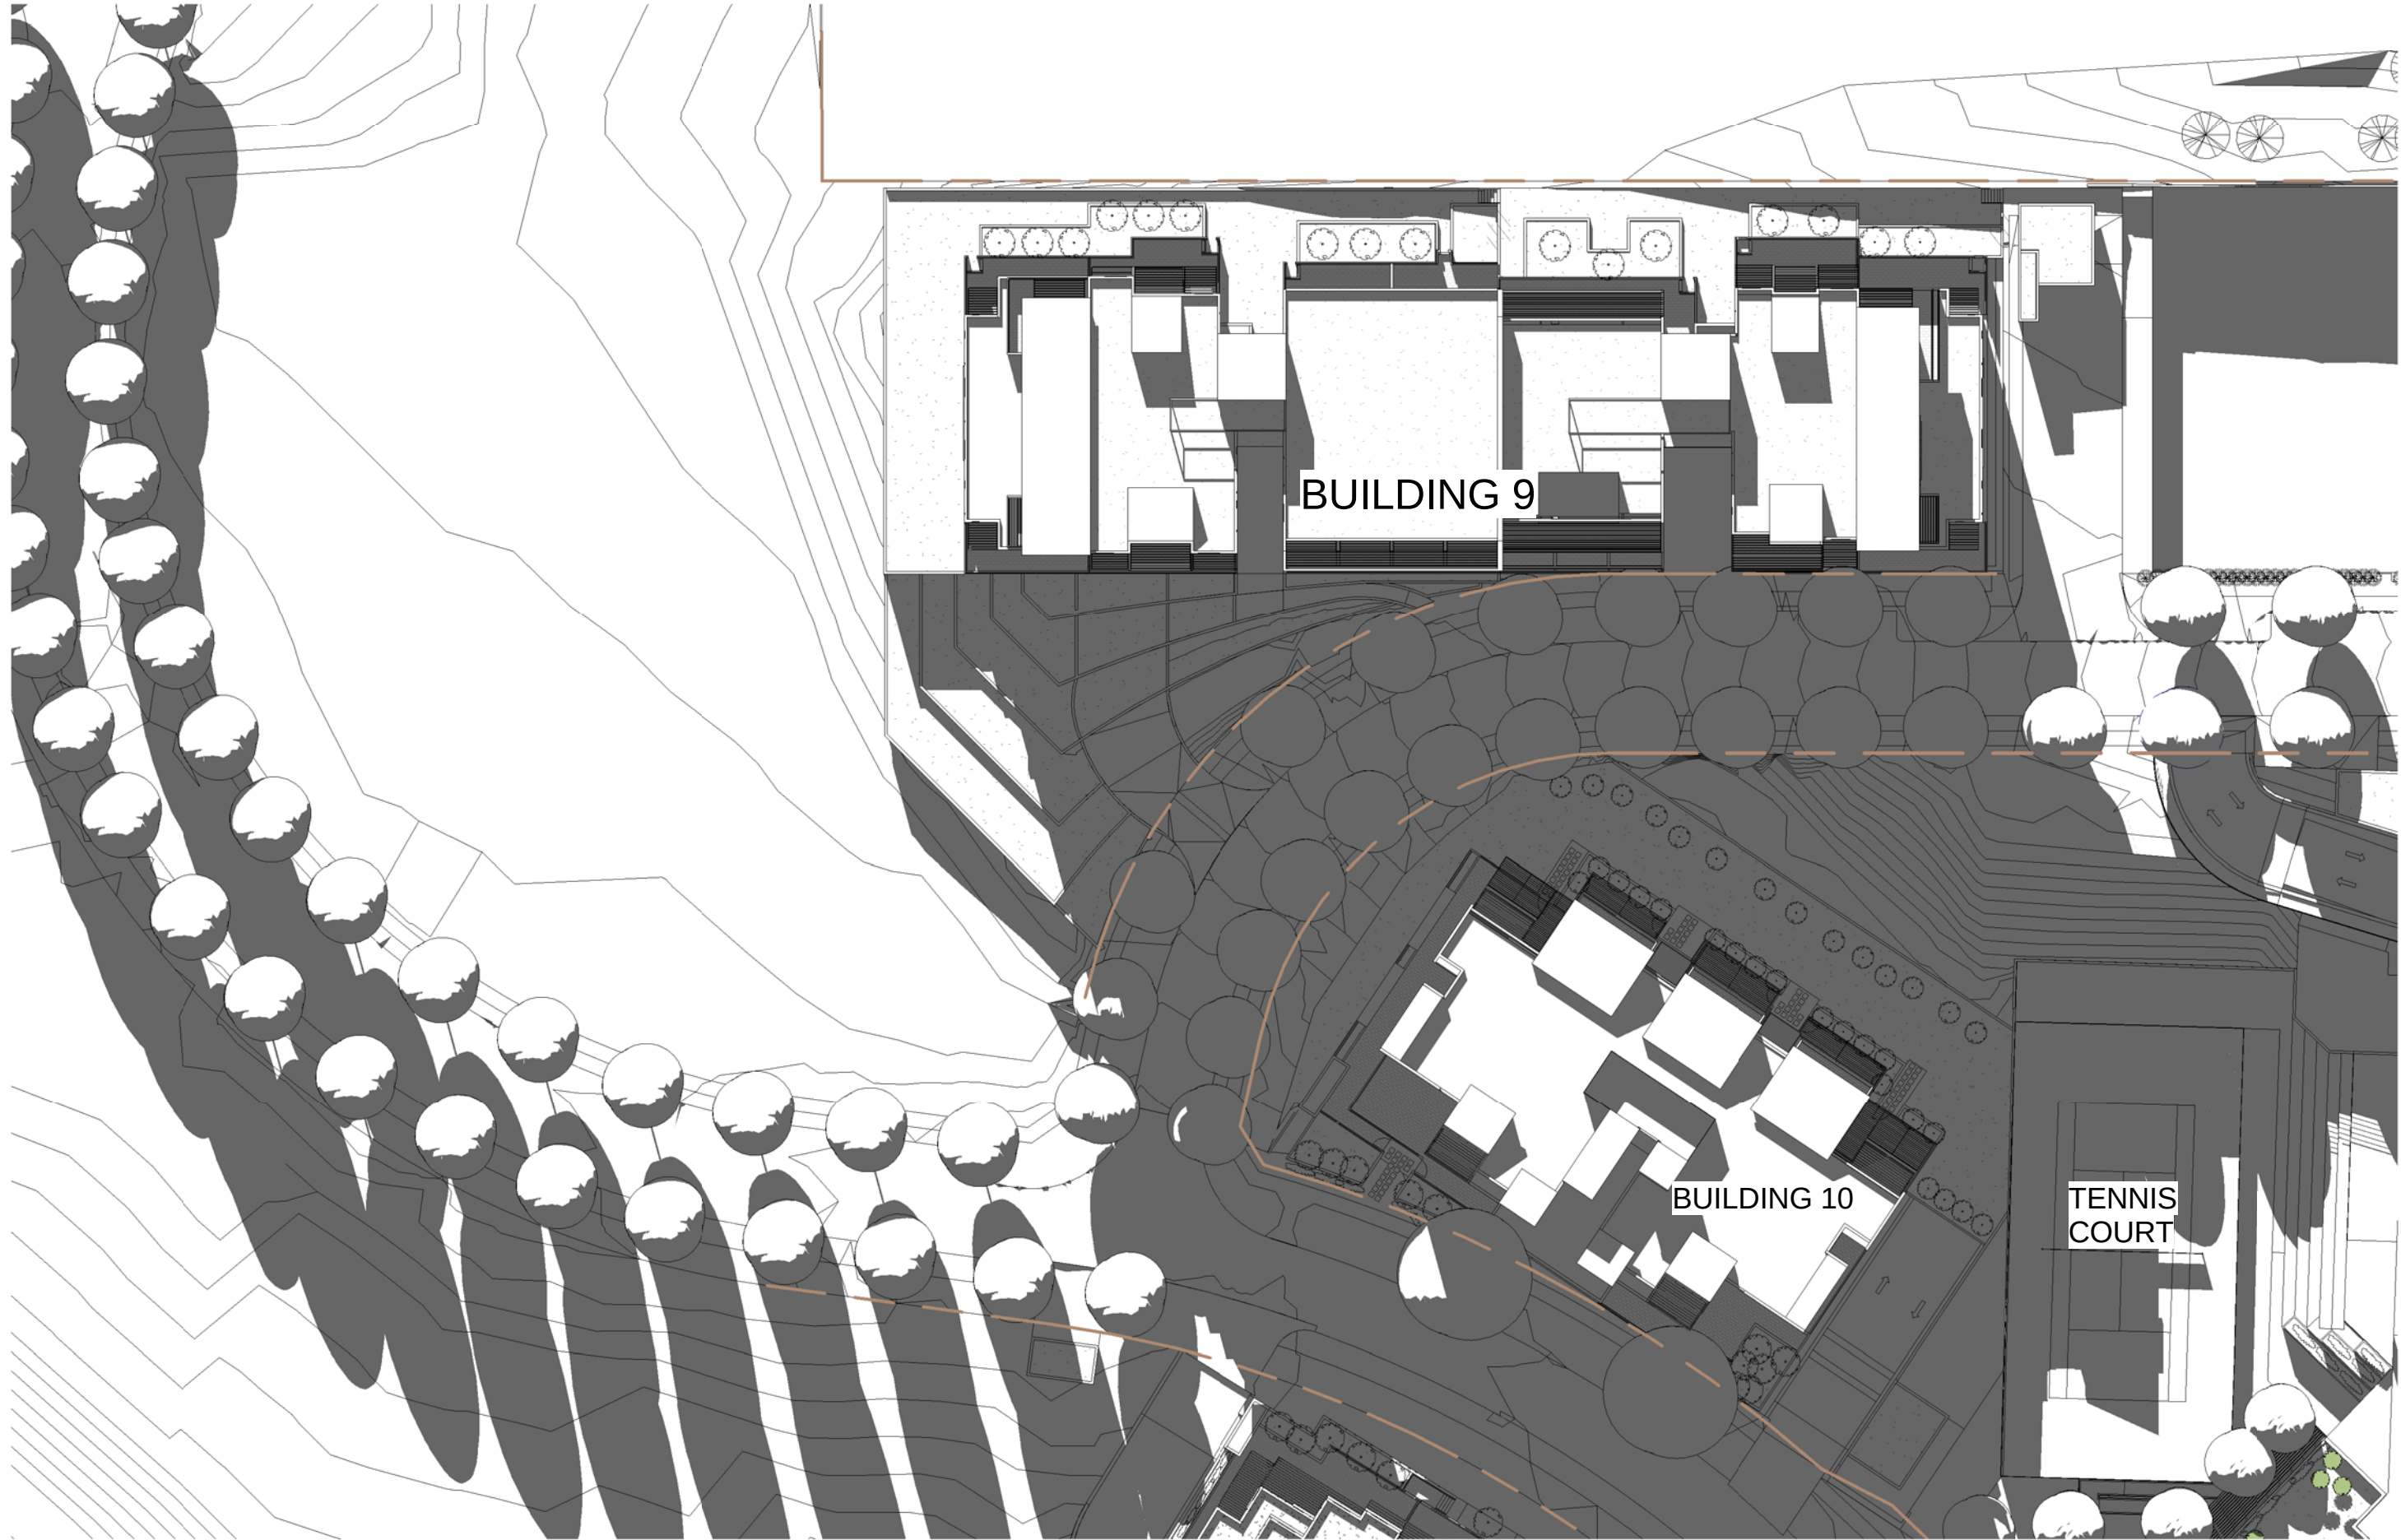

3 SHADOWS - JUNE 21 3PM
1 : 500



2 SHADOWS - JUNE 21 12PM
1 : 500

