


DEVELOPMENT APPLICATION

PARRAMATTA WEST PUBLIC SCHOOL

Drawing List - Drawing Series						
Sheet Number	Sheet Name	Current Revision	Revision Description	Current Revision Date	Current Revision Issued	Approved By
0000	Starting Screen				No	Approver
0001	Cover Sheet	3	Issue for Review	15.08.17	No	Approver
0002	Room Schedules				No	Approver
1000	Location Plan	2	Issue for Review	15.08.17	No	Approver
1001	Existing Site Plan	0	Issue for Review	15.08.17	No	Approver
1002	Proposed Site Plan	4	Issue for Review	15.08.17	No	Approver
1003	Site Analysis Plan				No	Approver
1004	Streetscape Elevations				No	Approver
1200	Ground Plan Key Plan				No	Approver
2000	Demolition Plan - Part 3	0	Issue for review	26.07.17	No	Approver
2100	Ground Floor Plan - Part 1	4	Issue for Review	15.08.17	No	Approver
2101	Ground Floor Plan - Part 2	3	Issue for Review	15.08.17	No	Approver
2102	Ground Floor Plan - Part 3	3	Issue for Review	15.08.17	No	Approver
2110	level 1 Floor Plan - Part 1	3	Issue for Review	15.08.17	No	Approver
2111	Level 1 Floor Plan - Part 2	3	Issue for Review	15.08.17	No	Approver
2112	level 1 Floor Plan - Part 3	3	Issue for Review	15.08.17	No	Approver
2120	Roof Plan - Part 1	0	Issue for review	26.07.17	No	Approver
2121	Roof Plan - Part 2	0	Issue for review	26.07.17	No	Approver
3000	East and West Elevations	3	Issue for Review	15.08.17	No	Approver
3001	North and South Elevations	3	Issue for Review	15.08.17	No	Approver
3002	Courtyard Elevations				No	Approver
3501	Sections	0	Issue for review	26.07.17	No	Approver
3600	3D perspectives	1	Issue for Review	15.08.17	No	Approver
3601	3D perspectives				No	Approver
3602	Sun Diagrams				No	Approver
6001	3D perspectives				No	Approver

Grand total: 26

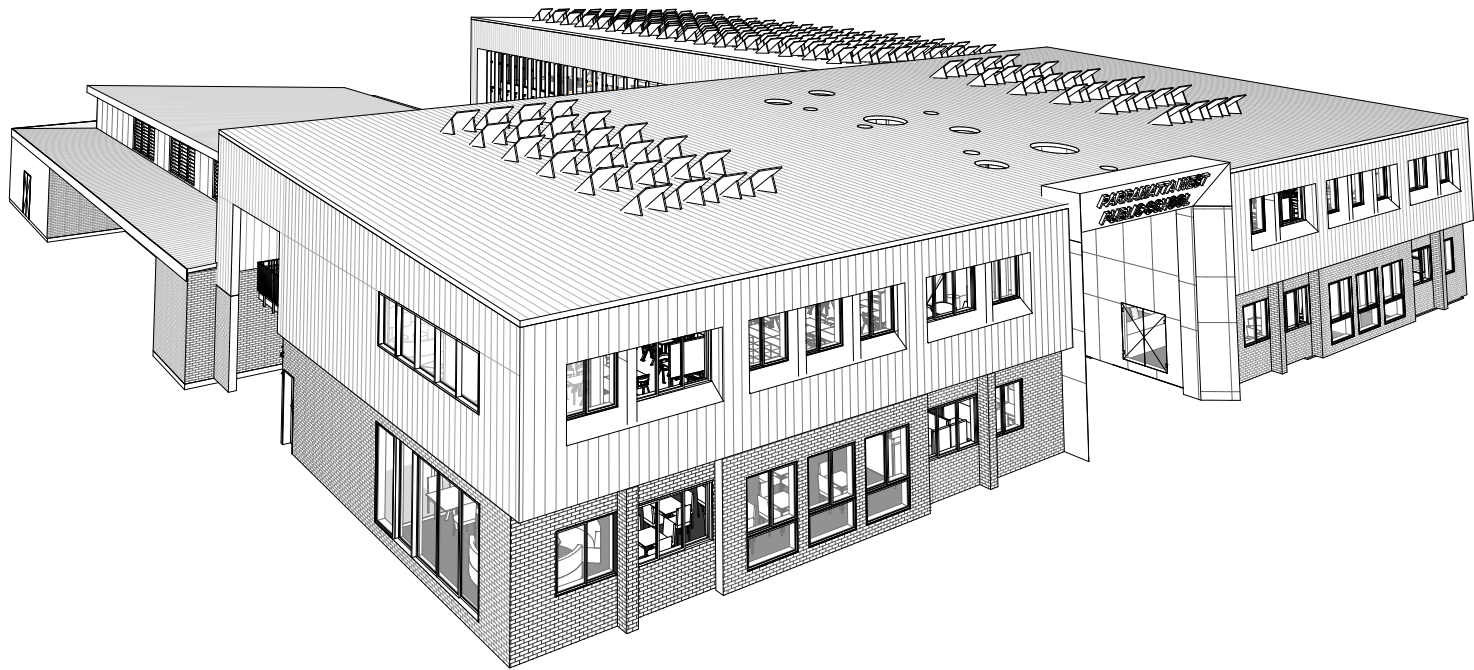


Room Schedule								
Number	Name	Level	Department	Area	Briefed Area	Differential	Comments	TSG Approval
Ground Floor								
134	PES if required	Ground Floor	Home Base	5.97 m²				
135	PES if required	Ground Floor	Home Base	6.42 m²				
G01	Entry	Ground Floor	Admin	25.94 m²	22.00 m²	3.94 m²		
G02	Clerical/Printing	Ground Floor	Admin	75.77 m²	74.00 m²	1.77 m²		
G03	WC	Ground Floor	WC	9.73 m²	5.00 m²	4.73 m²		
G04	Sick Bay	Ground Floor	Admin	9.85 m²	9.00 m²	0.85 m²		
G06	Security Store	Ground Floor	Admin	16.05 m²	14.00 m²	2.05 m²		
G07	Deputy	Ground Floor	Admin	26.04 m²	26.00 m²	0.04 m²		
G08	Deputy	Ground Floor	Admin	12.96 m²	13.00 m²	-0.04 m²		
G09	Deputy	Ground Floor	Admin	12.96 m²	13.00 m²	-0.04 m²		
G11	Principal	Ground Floor	Admin	19.13 m²	17.00 m²	2.13 m²		
G12	Interview	Ground Floor	Admin	16.70 m²	17.00 m²	-0.30 m²		
G13	Interview	Ground Floor	Admin	14.79 m²	13.00 m²	1.79 m²		
G14	Interview	Ground Floor	Admin	14.44 m²	13.00 m²	1.44 m²		
G16	Comms	Ground Floor	Plant	6.46 m²	8.00 m²	-1.54 m²		
G17	Staff Room Annex	Ground Floor	Admin	54.65 m²	46.00 m²	8.65 m²		
G18	EDB	Ground Floor	Plant	2.47 m²				
G19	Staff Room	Ground Floor	Admin	135.87 m²				
G22	Switch	Ground Floor	Plant	12.01 m²	12.00 m²	0.01 m²		
G23	STAFF WC	Ground Floor	Plant	5.09 m²				
G24	WC	Ground Floor	WC	8.74 m²				
G26	Canteen	Ground Floor	Admin	51.79 m²	54.00 m²	-2.21 m²		
G27	Canteen/Store	Ground Floor	Admin	11.57 m²	13.00 m²	-1.43 m²		
G28	Communal Space	Ground Floor	Hall	354.77 m²	370.00 m²	-15.23 m²		
G29	OOSH Office	Ground Floor	Hall	14.96 m²	13.00 m²	1.96 m²		
G31	PE Store	Ground Floor	Hall	14.15 m²	17.00 m²	-2.85 m²		
G32	Performance	Ground Floor	Hall	11.84 m²	11.00 m²	0.84 m²		
G33	Sport	Ground Floor	Hall	16.65 m²	17.00 m²	-0.35 m²		
G34	WC	Ground Floor	WC	9.74 m²				
G36	WC	Ground Floor	WC	15.44 m²				
G37	WC	Ground Floor	WC	15.44 m²				
G38	Chair Store	Ground Floor	Hall	14.74 m²	15.00 m²	-0.26 m²		
G39	Lift	Ground Floor	Plant	7.04 m²				
G41	Comms	Ground Floor	Plant	7.53 m²	8.00 m²	-0.47 m²		
G42	WC	Ground Floor	WC	9.76 m²				
G43	WC	Ground Floor	WC	13.29 m²				
G44	WC	Ground Floor	WC	13.33 m²				
G46	Practical Activities	Ground Floor	Practical Activities	76.12 m²	76.00 m²	0.12 m²		
G47	Home Base	Ground Floor	Home Base	65.86 m²	66.00 m²	-0.14 m²	1 x 60 Homebase + 1 x 6 Store	
G48	Withdrawal	Ground Floor	Withdrawal	12.10 m²	12.00 m²	0.10 m²		
G49	Home Base	Ground Floor	Home Base	66.71 m²	66.00 m²	0.71 m²	1 x 60 Homebase + 1 x 6 Store	
G51	Home Base	Ground Floor	Home Base	66.80 m²	66.00 m²	0.80 m²	1 x 60 Homebase + 1 x 6 Store	
G52	withdrawal	Ground Floor	Withdrawal	12.10 m²	12.00 m²	0.10 m²		
G53	Home Base	Ground Floor	Home Base	66.43 m²	66.00 m²	0.43 m²	1 x 60 Homebase + 1 x 6 Store	
G54	Home Base	Ground Floor	Home Base	65.06 m²	66.00 m²	-0.94 m²	1 x 60 Homebase + 1 x 6 Store	
G56	Withdrawal	Ground Floor	Withdrawal	9.02 m²	9.00 m²	0.02 m²		
G72	STAFF WC	Ground Floor	Plant	5.09 m²				
G73	STAFF WC	Ground Floor	Plant	5.09 m²				
G74	STAFF WC	Ground Floor	Plant	4.48 m²				
G75	SOUND	Ground Floor	Plant	1.44 m²				
Ground Floor: 50				1530.37 m²				
Level 1								


Room Schedule								
Number	Name	Level	Department	Area	Briefed Area	Differential	Comments	TSG Approval
101	Presentation Room	Level 1	Presentation Room	43.53 m²				
102	Withdrawal	Level 1	Withdrawal	9.75 m²	9.00 m²	0.75 m²		
103	Withdrawal	Level 1	Withdrawal	9.46 m²	9.00 m²	0.46 m²		
104	Home Base	Level 1	Home Base	163.29 m²				
106	Withdrawal	Level 1	Withdrawal	9.58 m²	9.00 m²	0.58 m²		
107	Practical Activities	Level 1	Practical Activities	42.77 m²				
108	Practical Activities	Level 1	Practical Activities	44.46 m²				
109	Comms	Level 1	Plant	9.00 m²	8.00 m²	1.00 m²		
111	Withdrawal	Level 1	Withdrawal	10.23 m²	9.00 m²	1.23 m²		
112	Home Base	Level 1	Home Base	154.89 m²				
113	Withdrawal	Level 1	Withdrawal	10.11 m²	9.00 m²	1.11 m²		
114	Withdrawal	Level 1	Withdrawal	9.15 m²	9.00 m²	0.15 m²		
116	Presentation Room	Level 1	Presentation Room	43.21 m²				
117	Lift	Level 1	Plant	7.04 m²				
118	Comms	Level 1	Plant	7.53 m²	8.00 m²	-0.47 m²		
119	WC	Level 1	WC	7.50 m²				
121	WC	Level 1	WC	13.29 m²				
122	WC	Level 1	WC	13.33 m²				
123	Practical Activities	Level 1	Practical Activities	76.11 m²	76.00 m²	0.11 m²		
124	Home Base	Level 1	Home Base	65.86 m²	66.00 m²	-0.14 m²		
126	Withdrawl	Level 1	Withdrawal	12.10 m²	12.00 m²	0.10 m²		
127	Home Base	Level 1	Home Base	66.71 m²	66.00 m²	0.71 m²		
128	Home Base	Level 1	Home Base	66.80 m²	66.00 m²	0.80 m²		
129	Withdrawl	Level 1	Withdrawal	12.27 m²	12.00 m²	0.27 m²		
131	Home Base	Level 1	Home Base	66.65 m²	66.00 m²	0.65 m²		
132	Home Base	Level 1	Home Base	64.98 m²	66.00 m²	-1.02 m²		
133	Withdrawl	Level 1	Withdrawal	9.02 m²	9.00 m²	0.02 m²		
Level 1: 27				1048.62 m²				
Parramatta Ground Floor - Admin								
G57	Comms	Parramatta Ground Floor - Admin	Plant	7.91 m²	0.00 m²	7.91 m²		
G58	Interview	Parramatta Ground Floor - Admin	Admin	7.81 m²				
G59	Interview	Parramatta Ground Floor - Admin	Admin	14.80 m²				
G61	Printing	Parramatta Ground Floor - Admin	Admin	103.67 m²				
G62	Staff Room	Parramatta Ground Floor - Admin	Admin	56.06 m²				
G63	Home Base	Parramatta Ground Floor - Admin	Home Base	130.95 m²	132.00 m²	-1.05 m²	2 x 60 Homesbase + 2 x 6 Store	
G64	Withdrawl	Parramatta Ground Floor - Admin	Withdrawal	12.62 m²				
G66	Practical Activities	Parramatta Ground Floor - Admin	Practical Activities	37.00 m²	34.00 m²	3.00 m²		
G67	Home Base	Parramatta Ground Floor - Admin	Home Base	203.04 m²	198.00 m²	5.04 m²	3 x 60 Home Base + 3 x 6 Store	
G68	Withdrawl	Parramatta Ground Floor - Admin	Withdrawal	17.77 m²				
G69	Practical Activity	Parramatta Ground Floor - Admin	Practical Activities	58.94 m²	51.00 m²	7.94 m²		
G71	Comms	Parramatta Ground Floor - Admin	Plant	4.20 m²	8.00 m²	-3.80 m²		
Parramatta Ground Floor - Admin: 12				654.76 m²				




1 Site Plan - Existing
1004 1:500

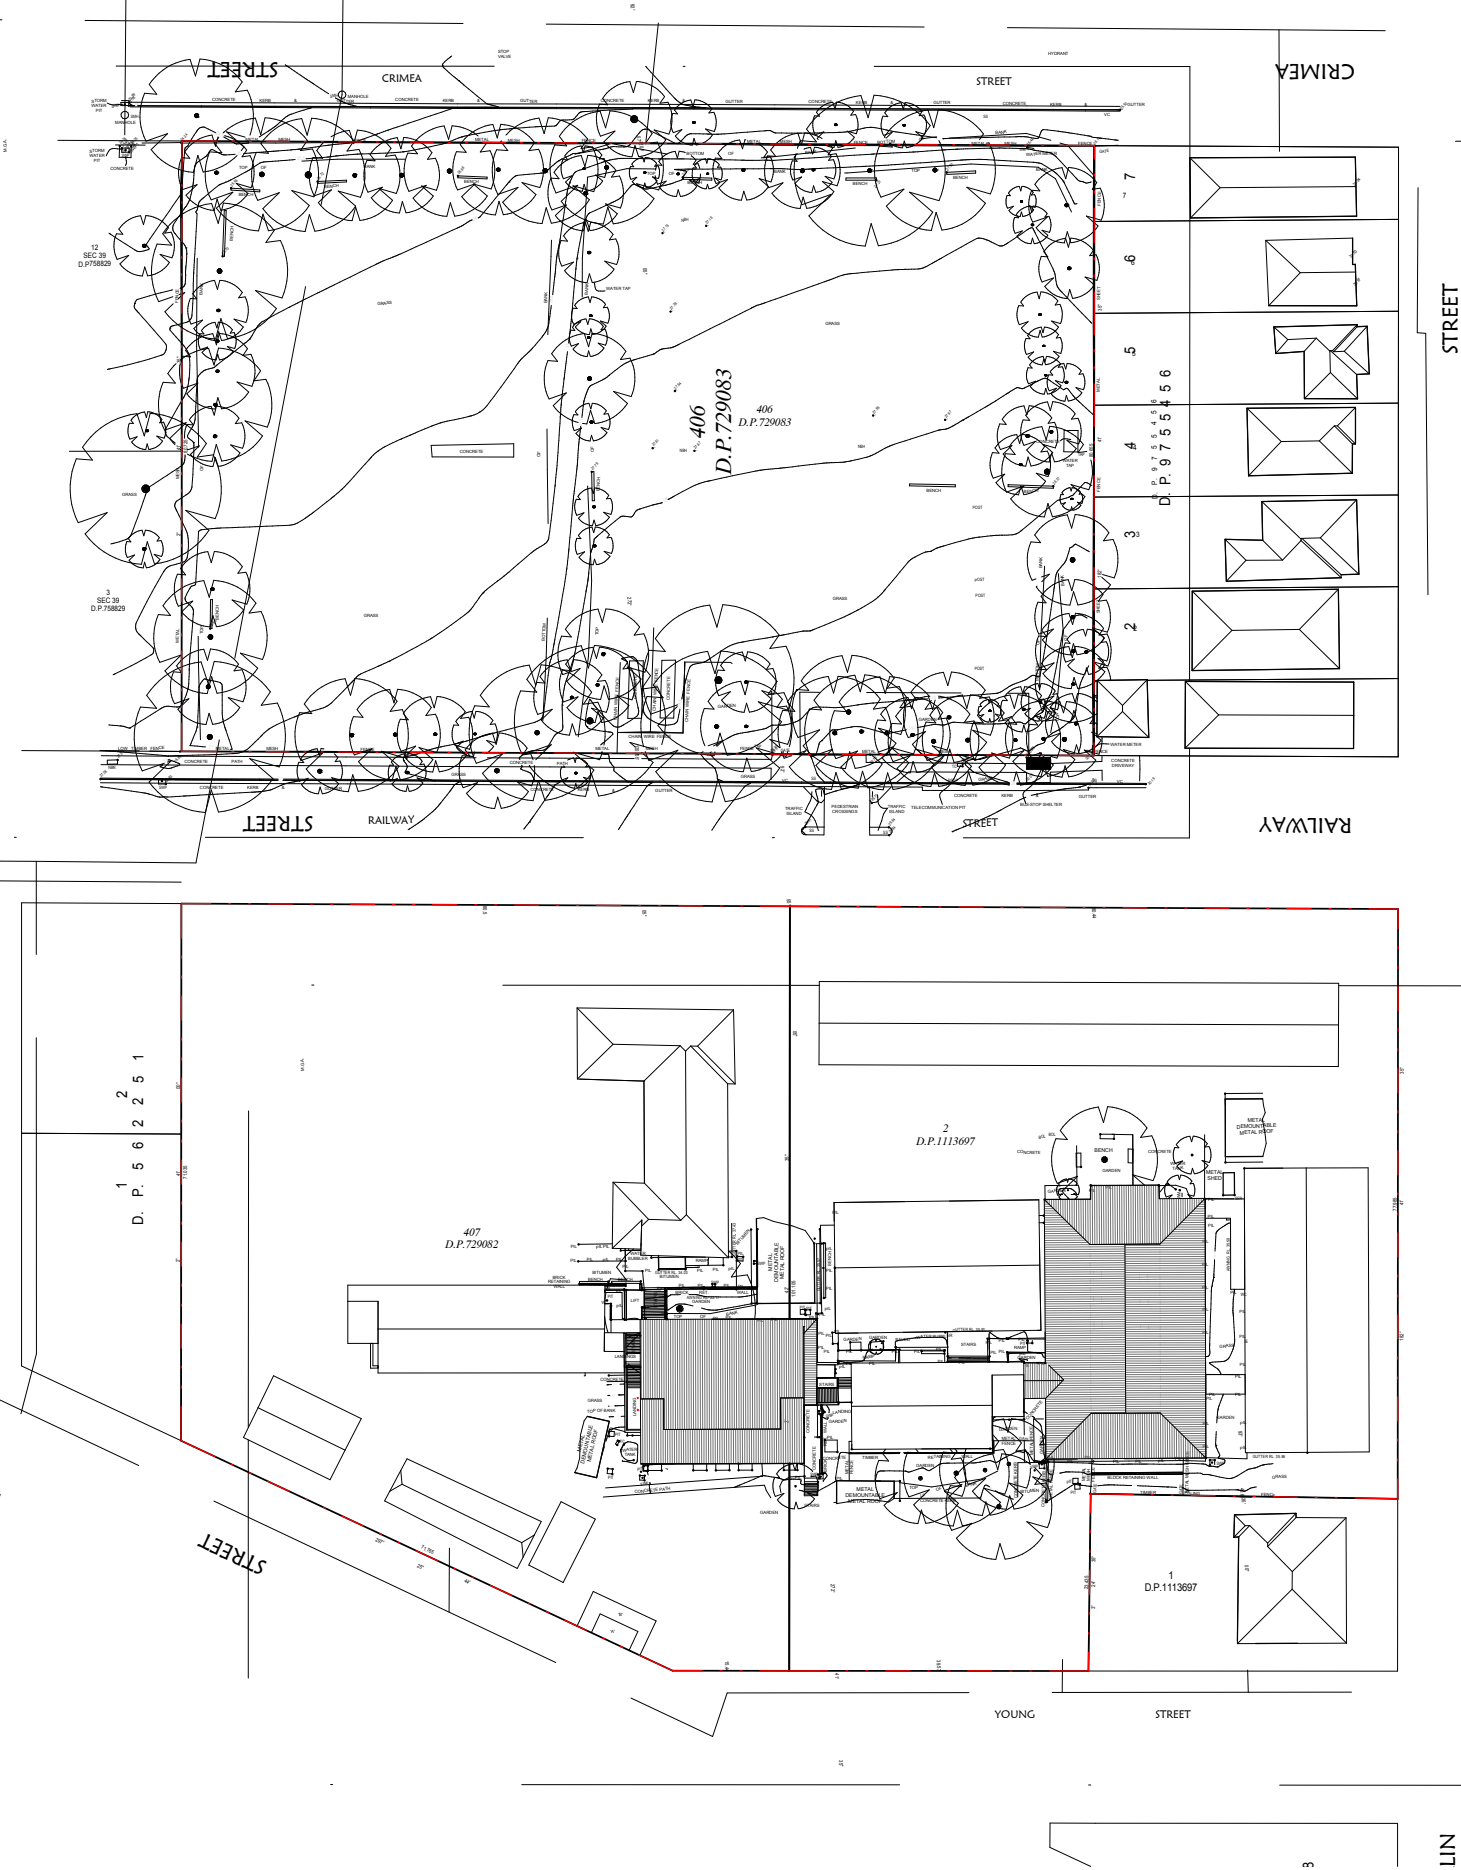

1 Site Plan - Proposed
1004 1:500

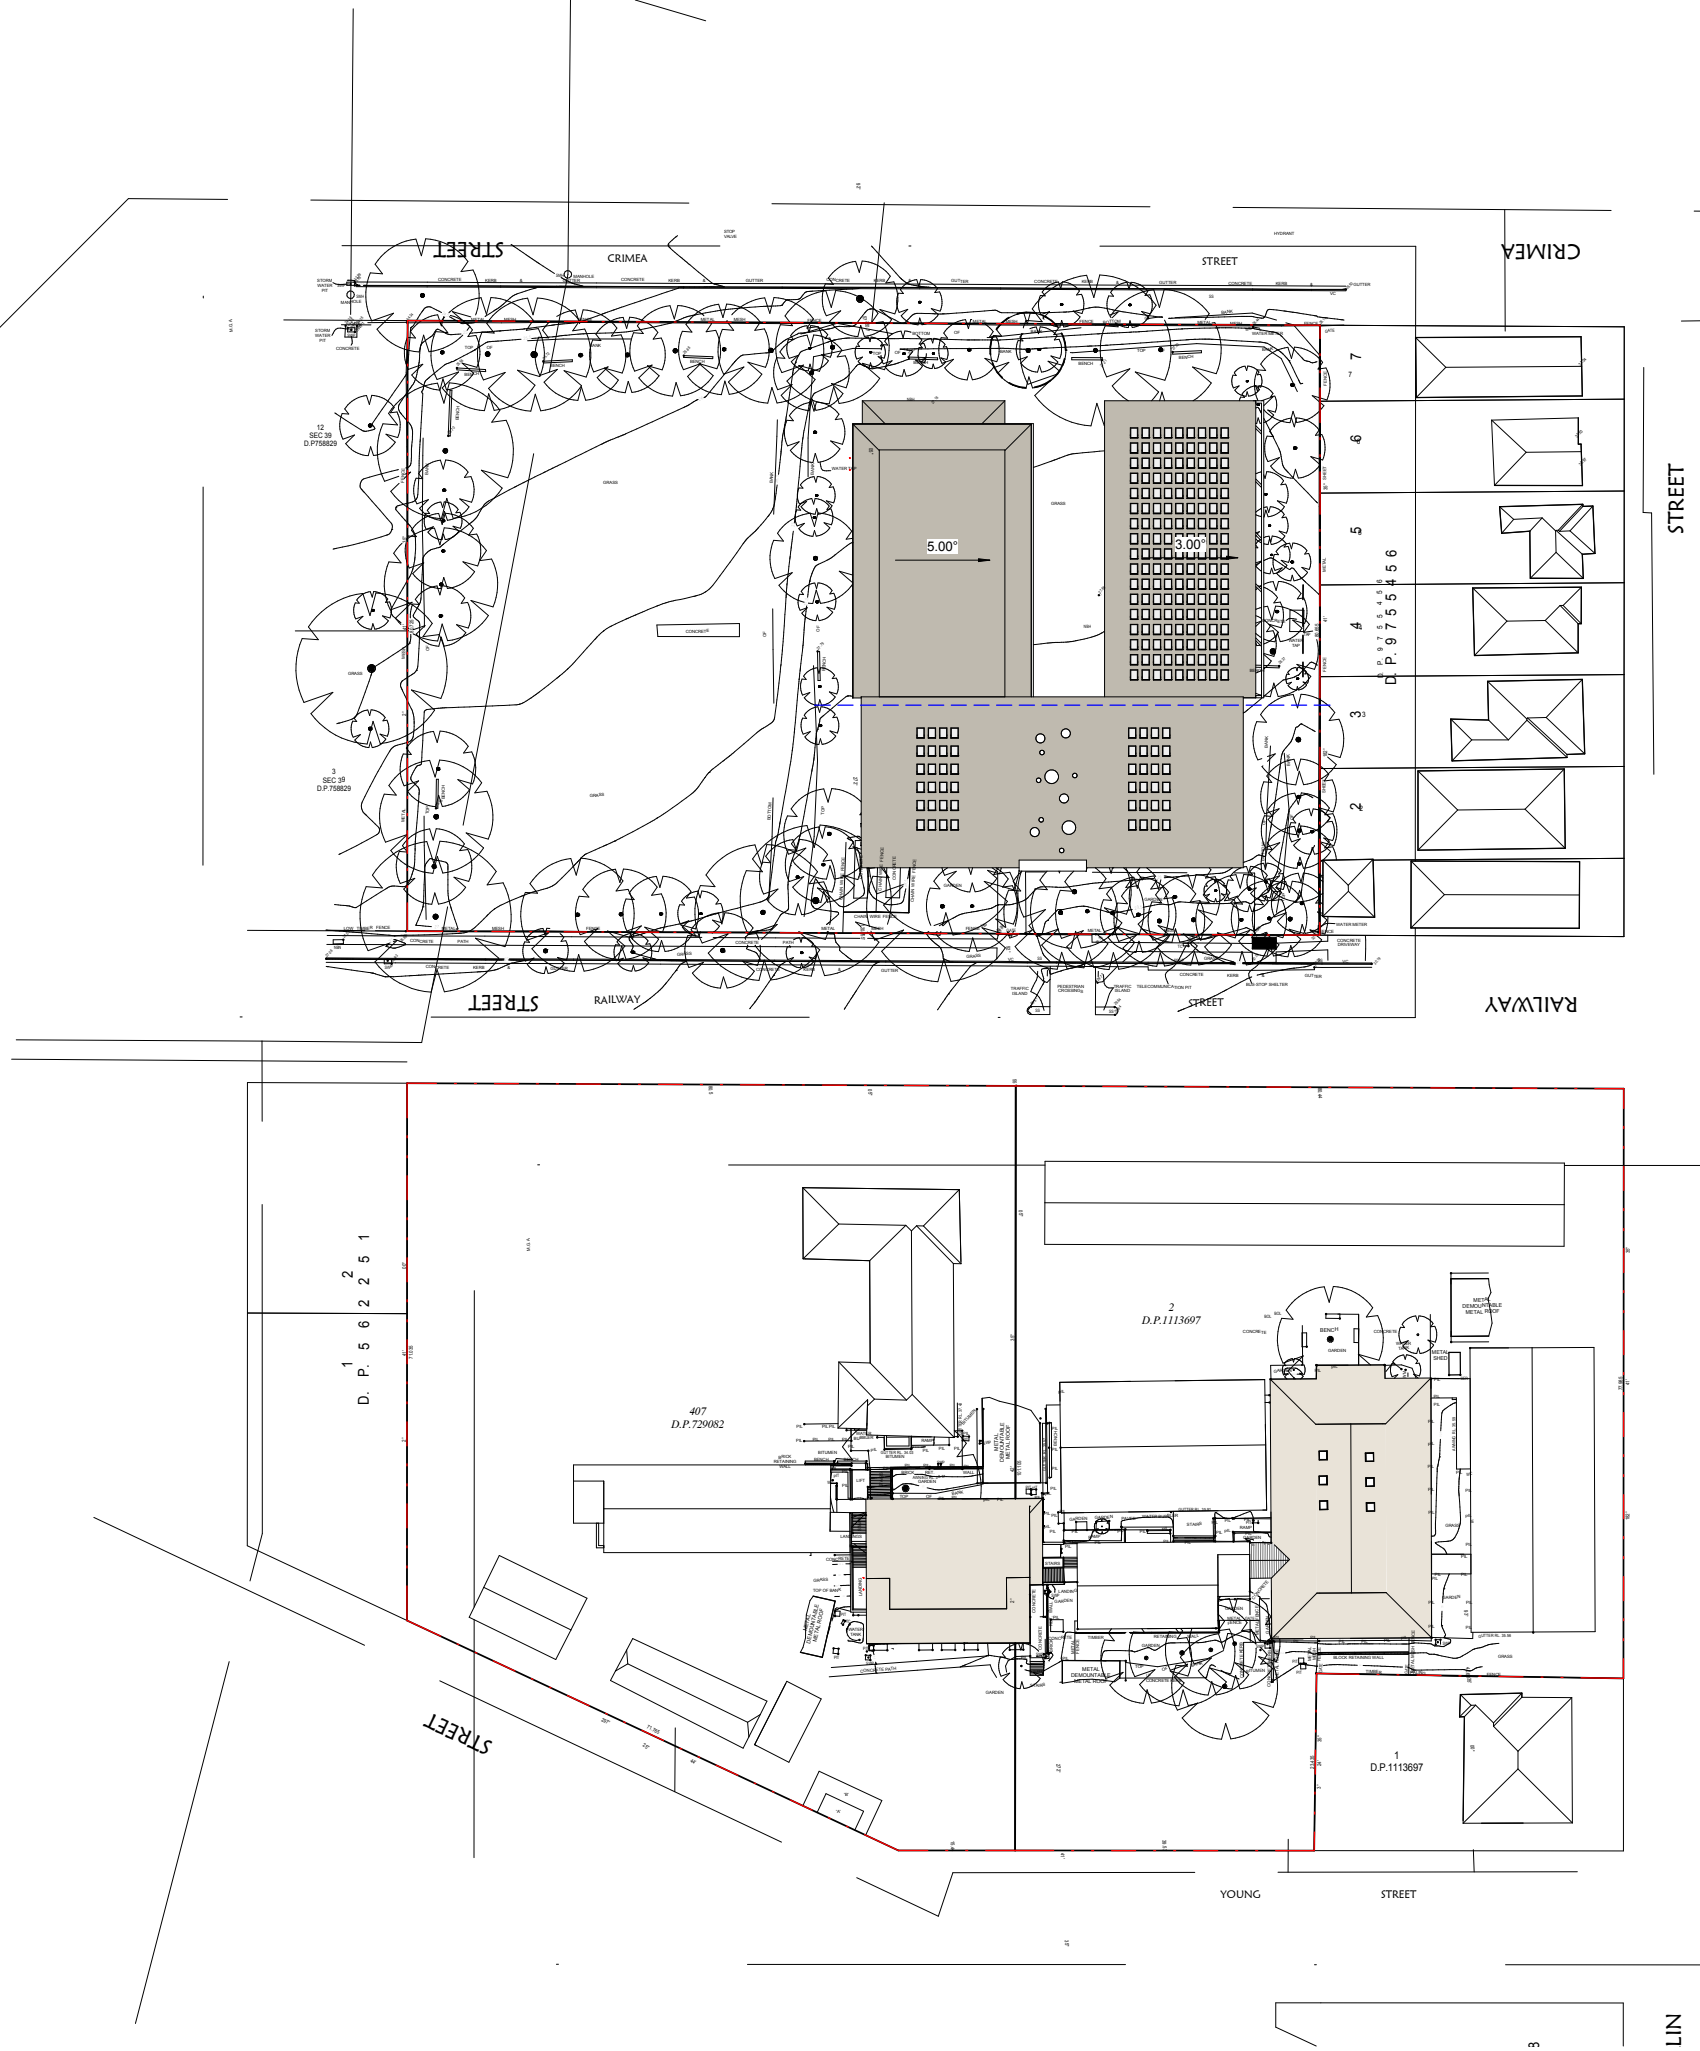


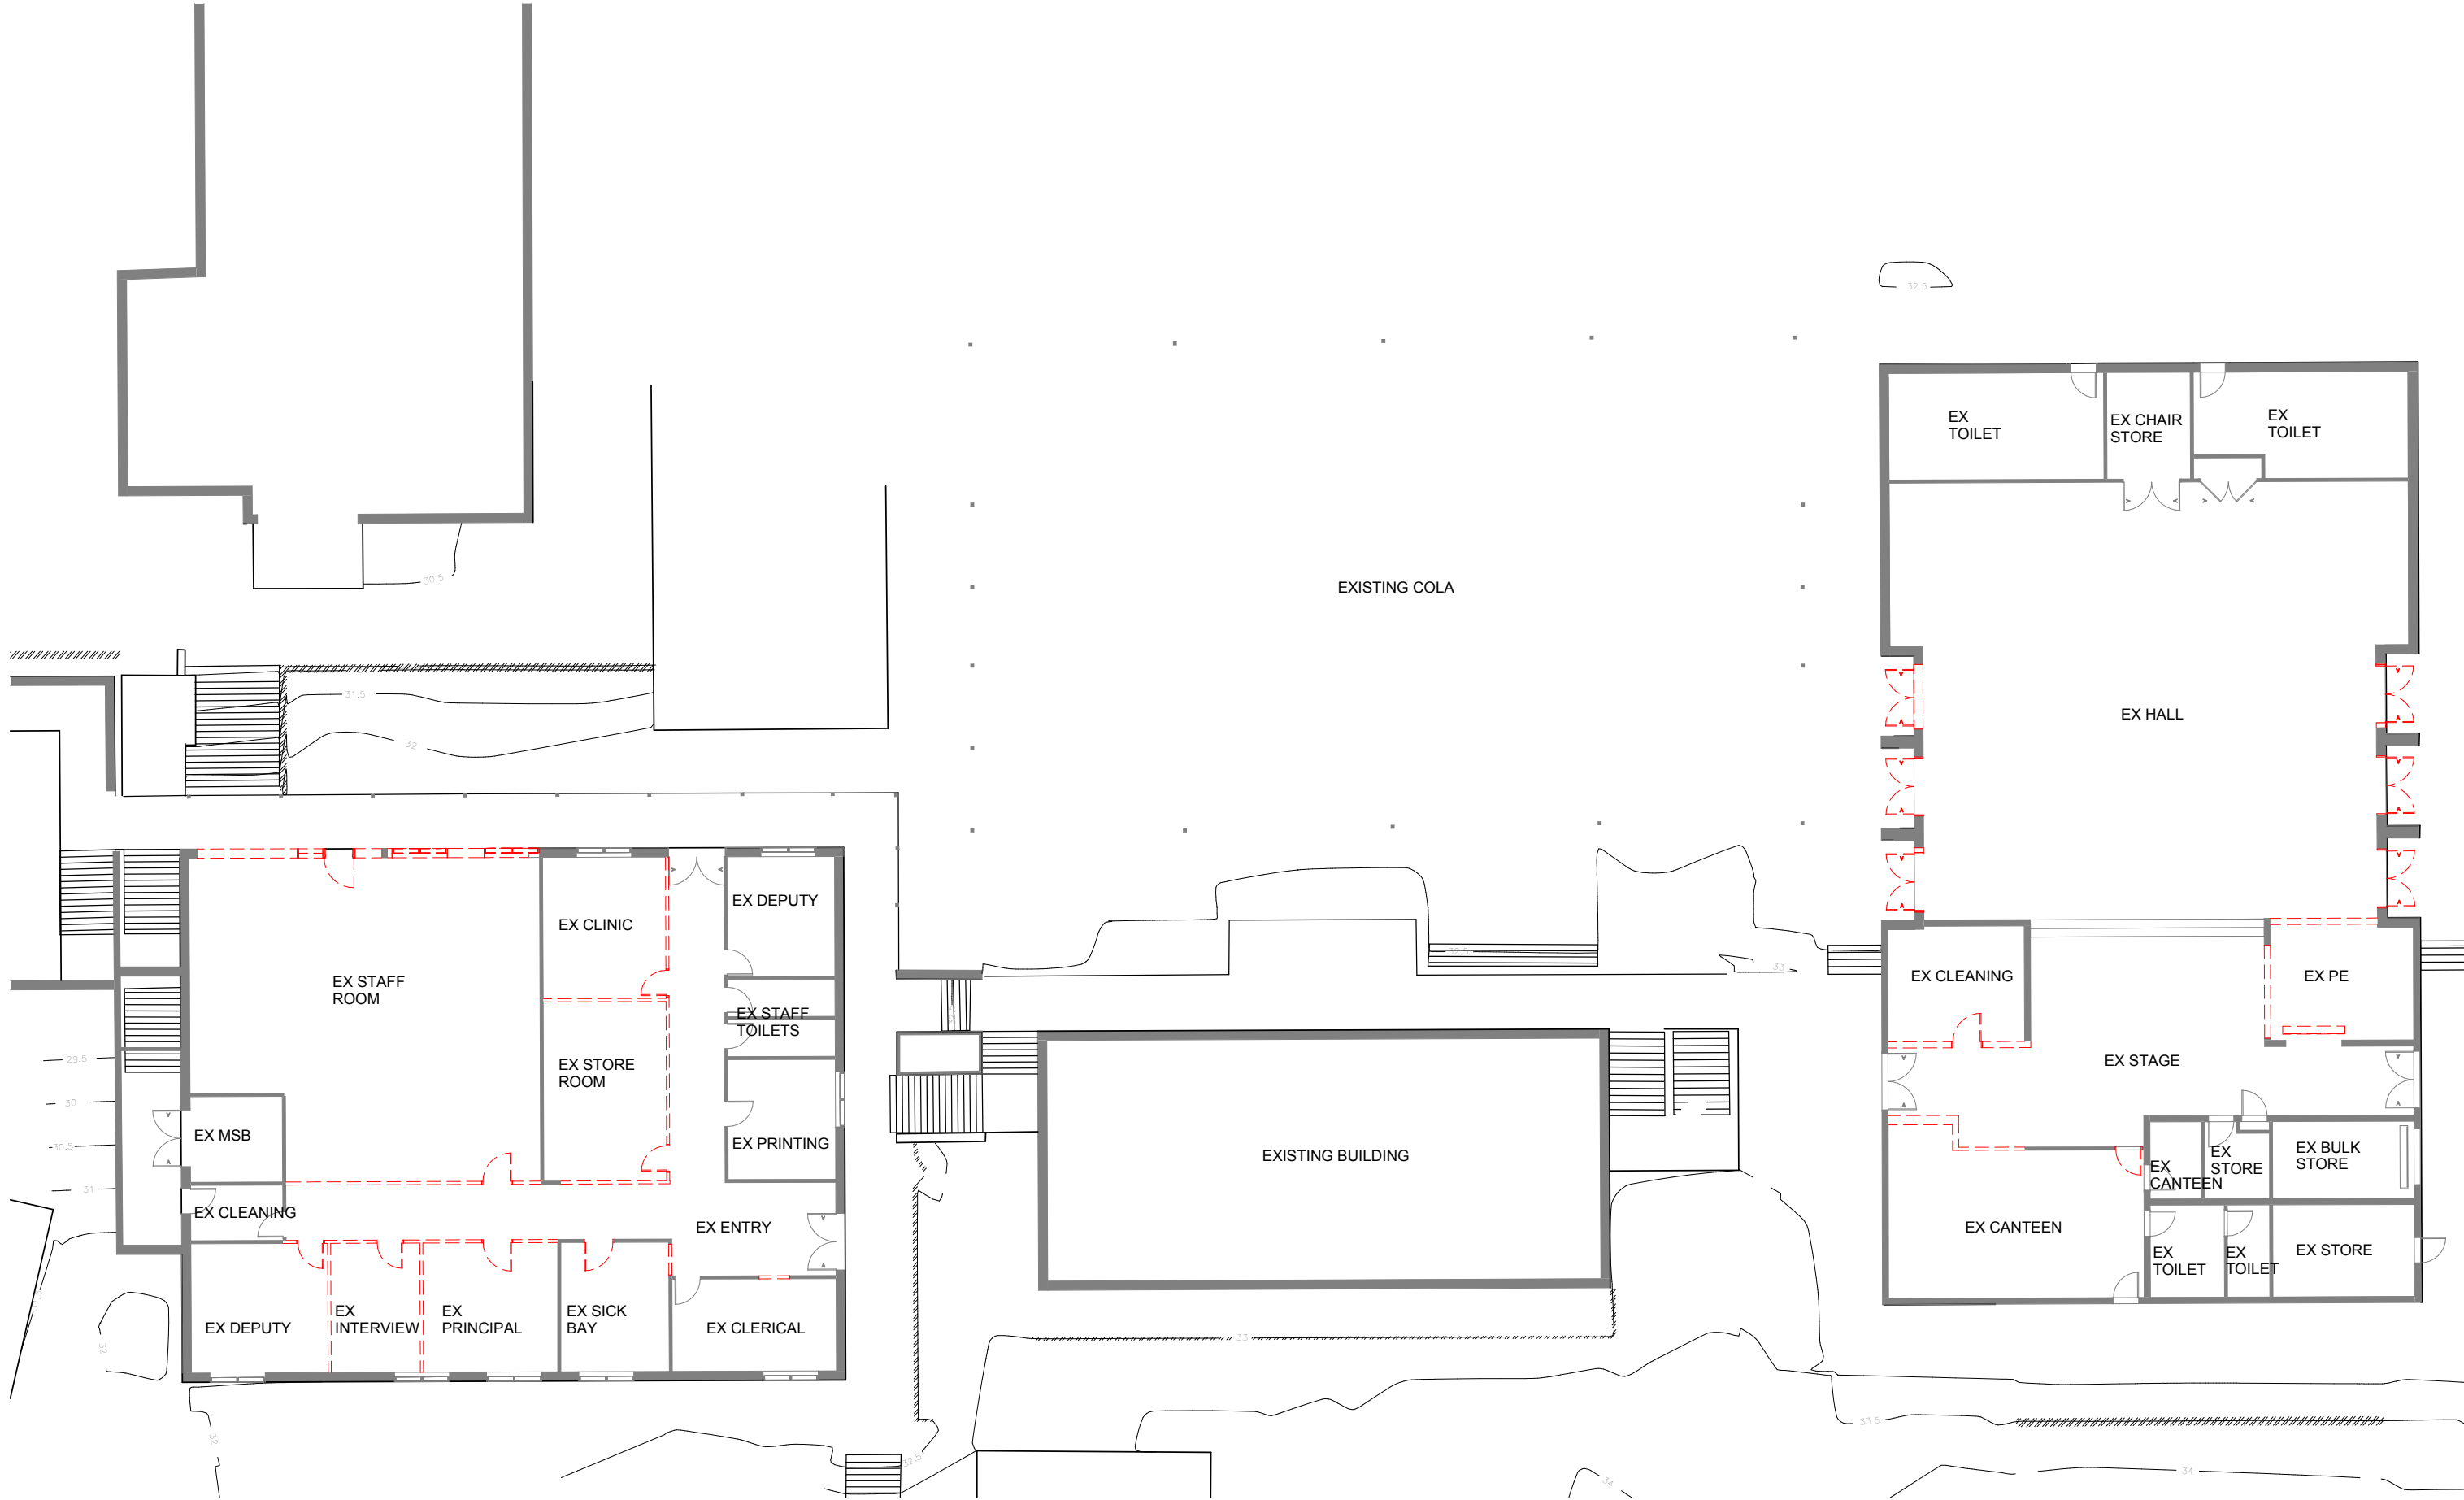


1 Ground Floor - Demolition Plan
1004 1:100

Legend


== == - walls to be demolished

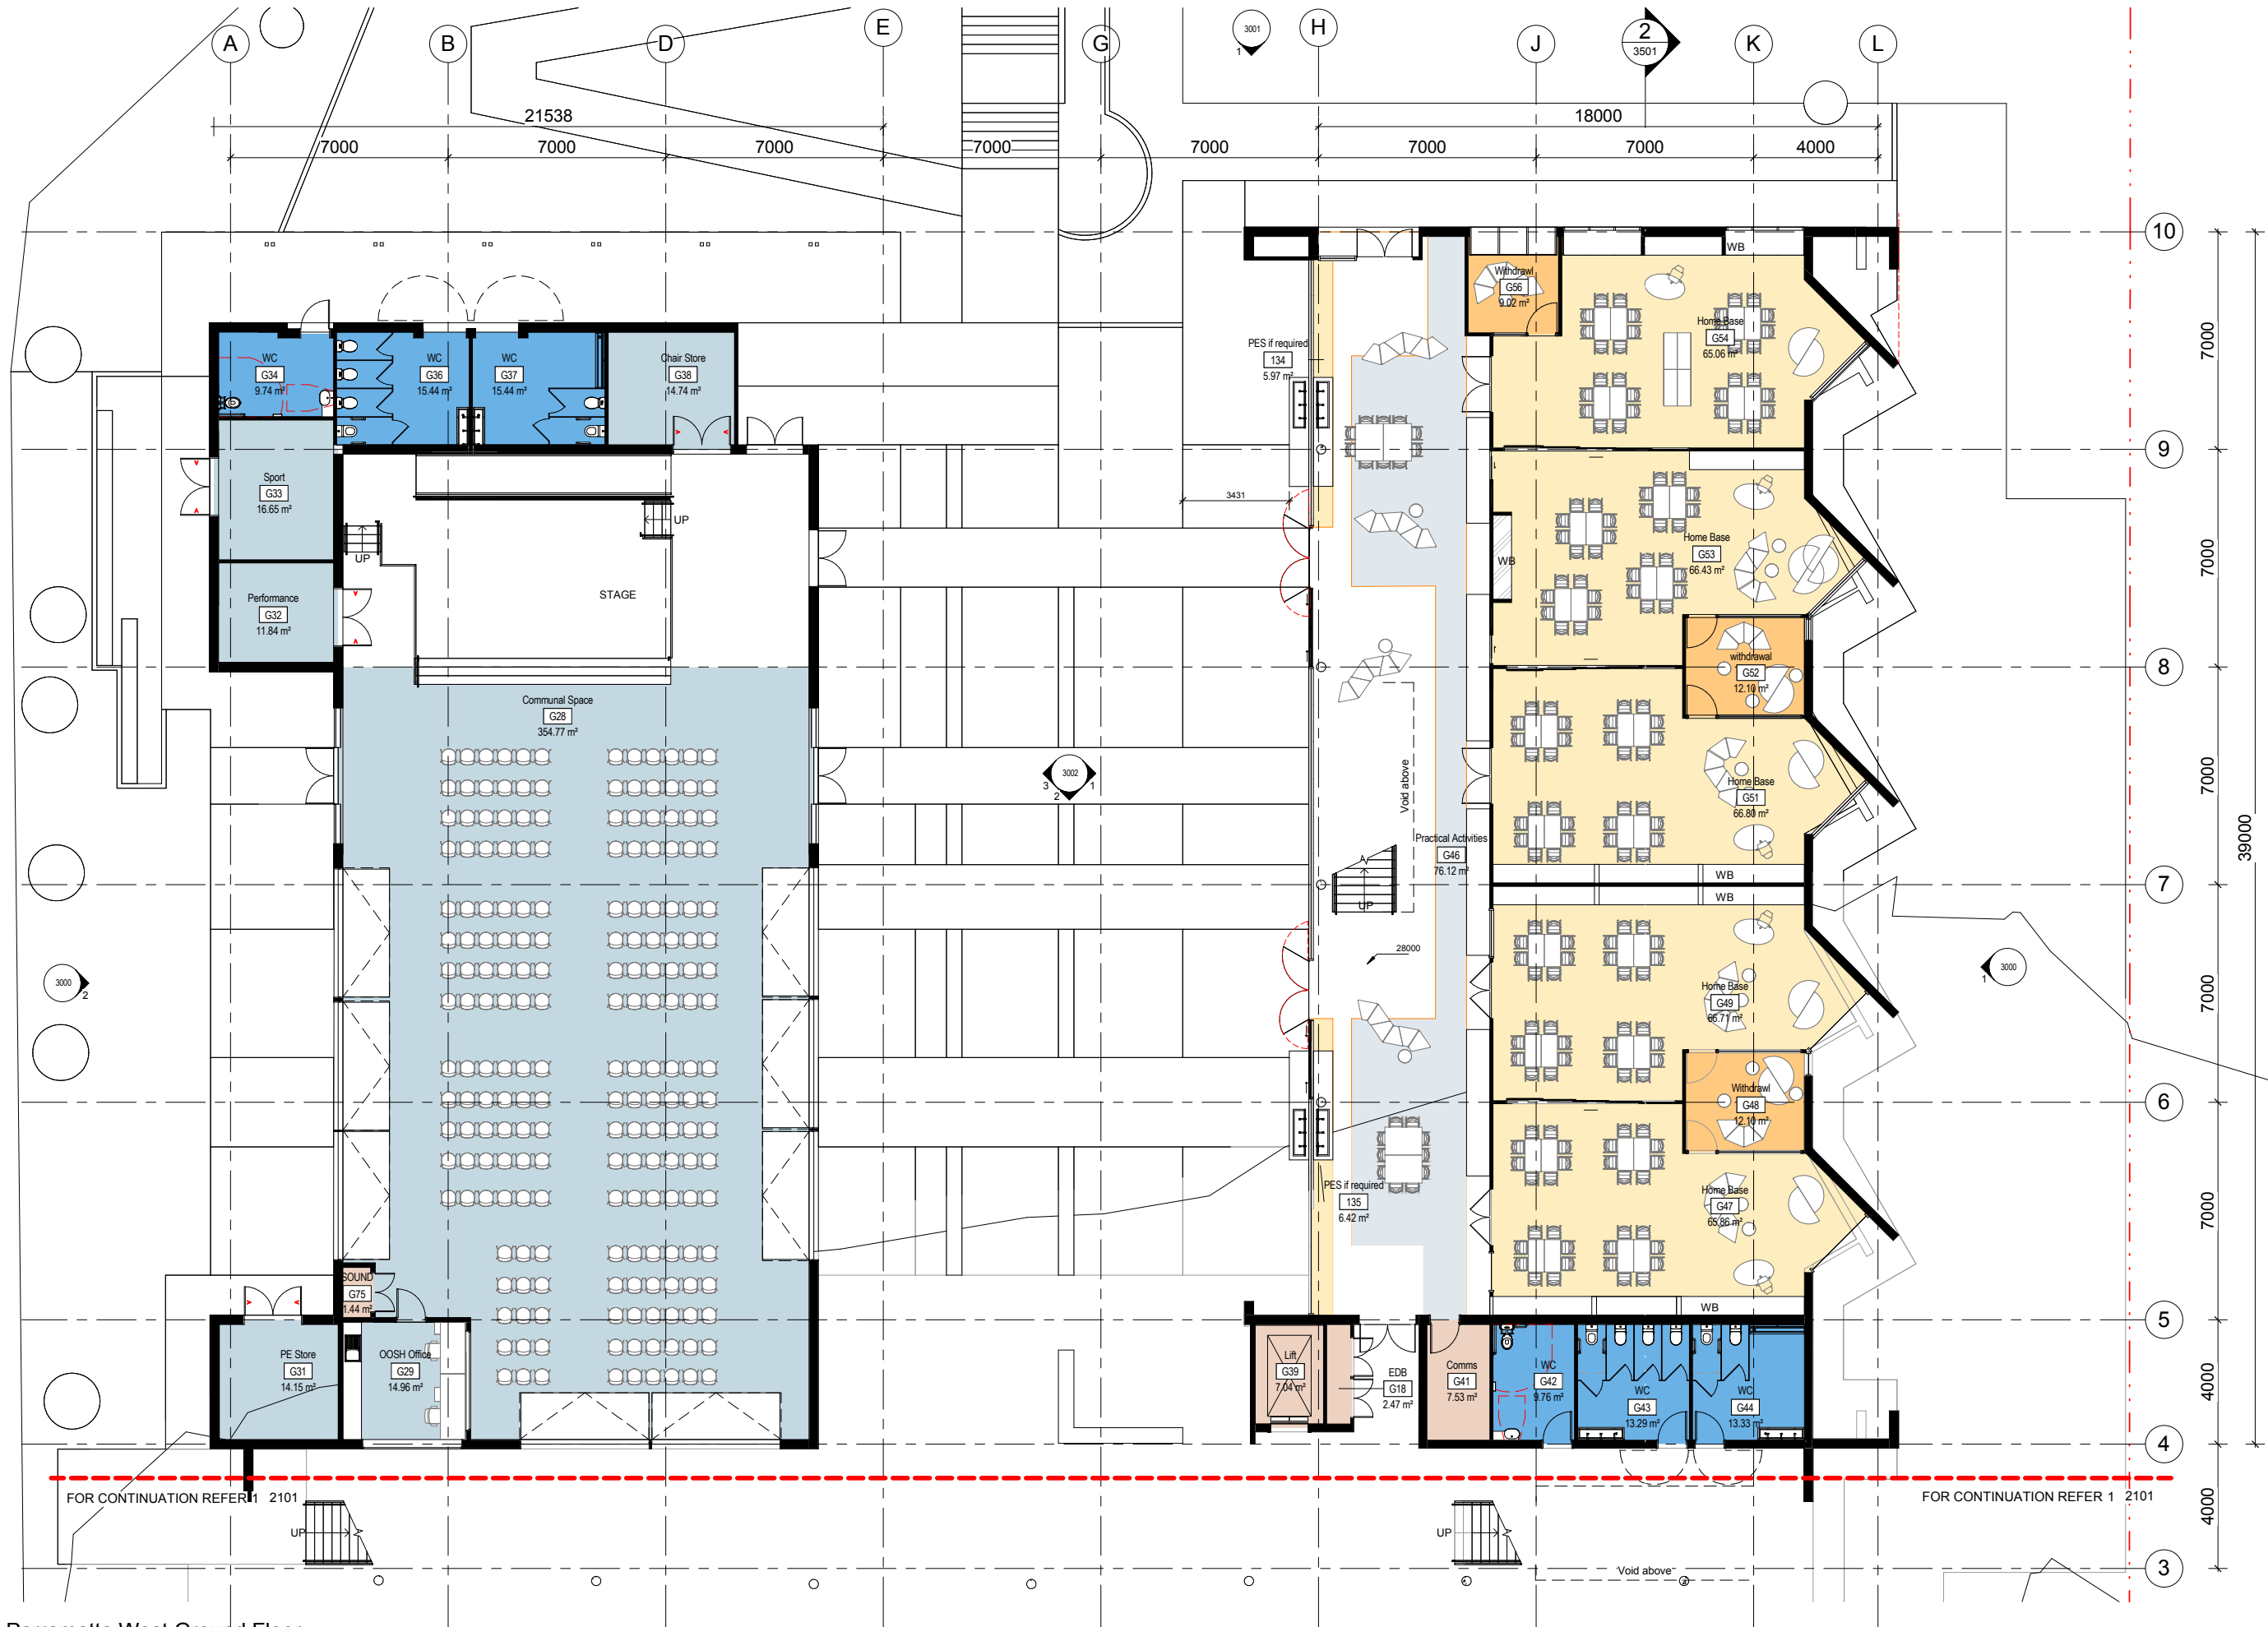


1 Parramatta West Ground Floor
1004 1:100

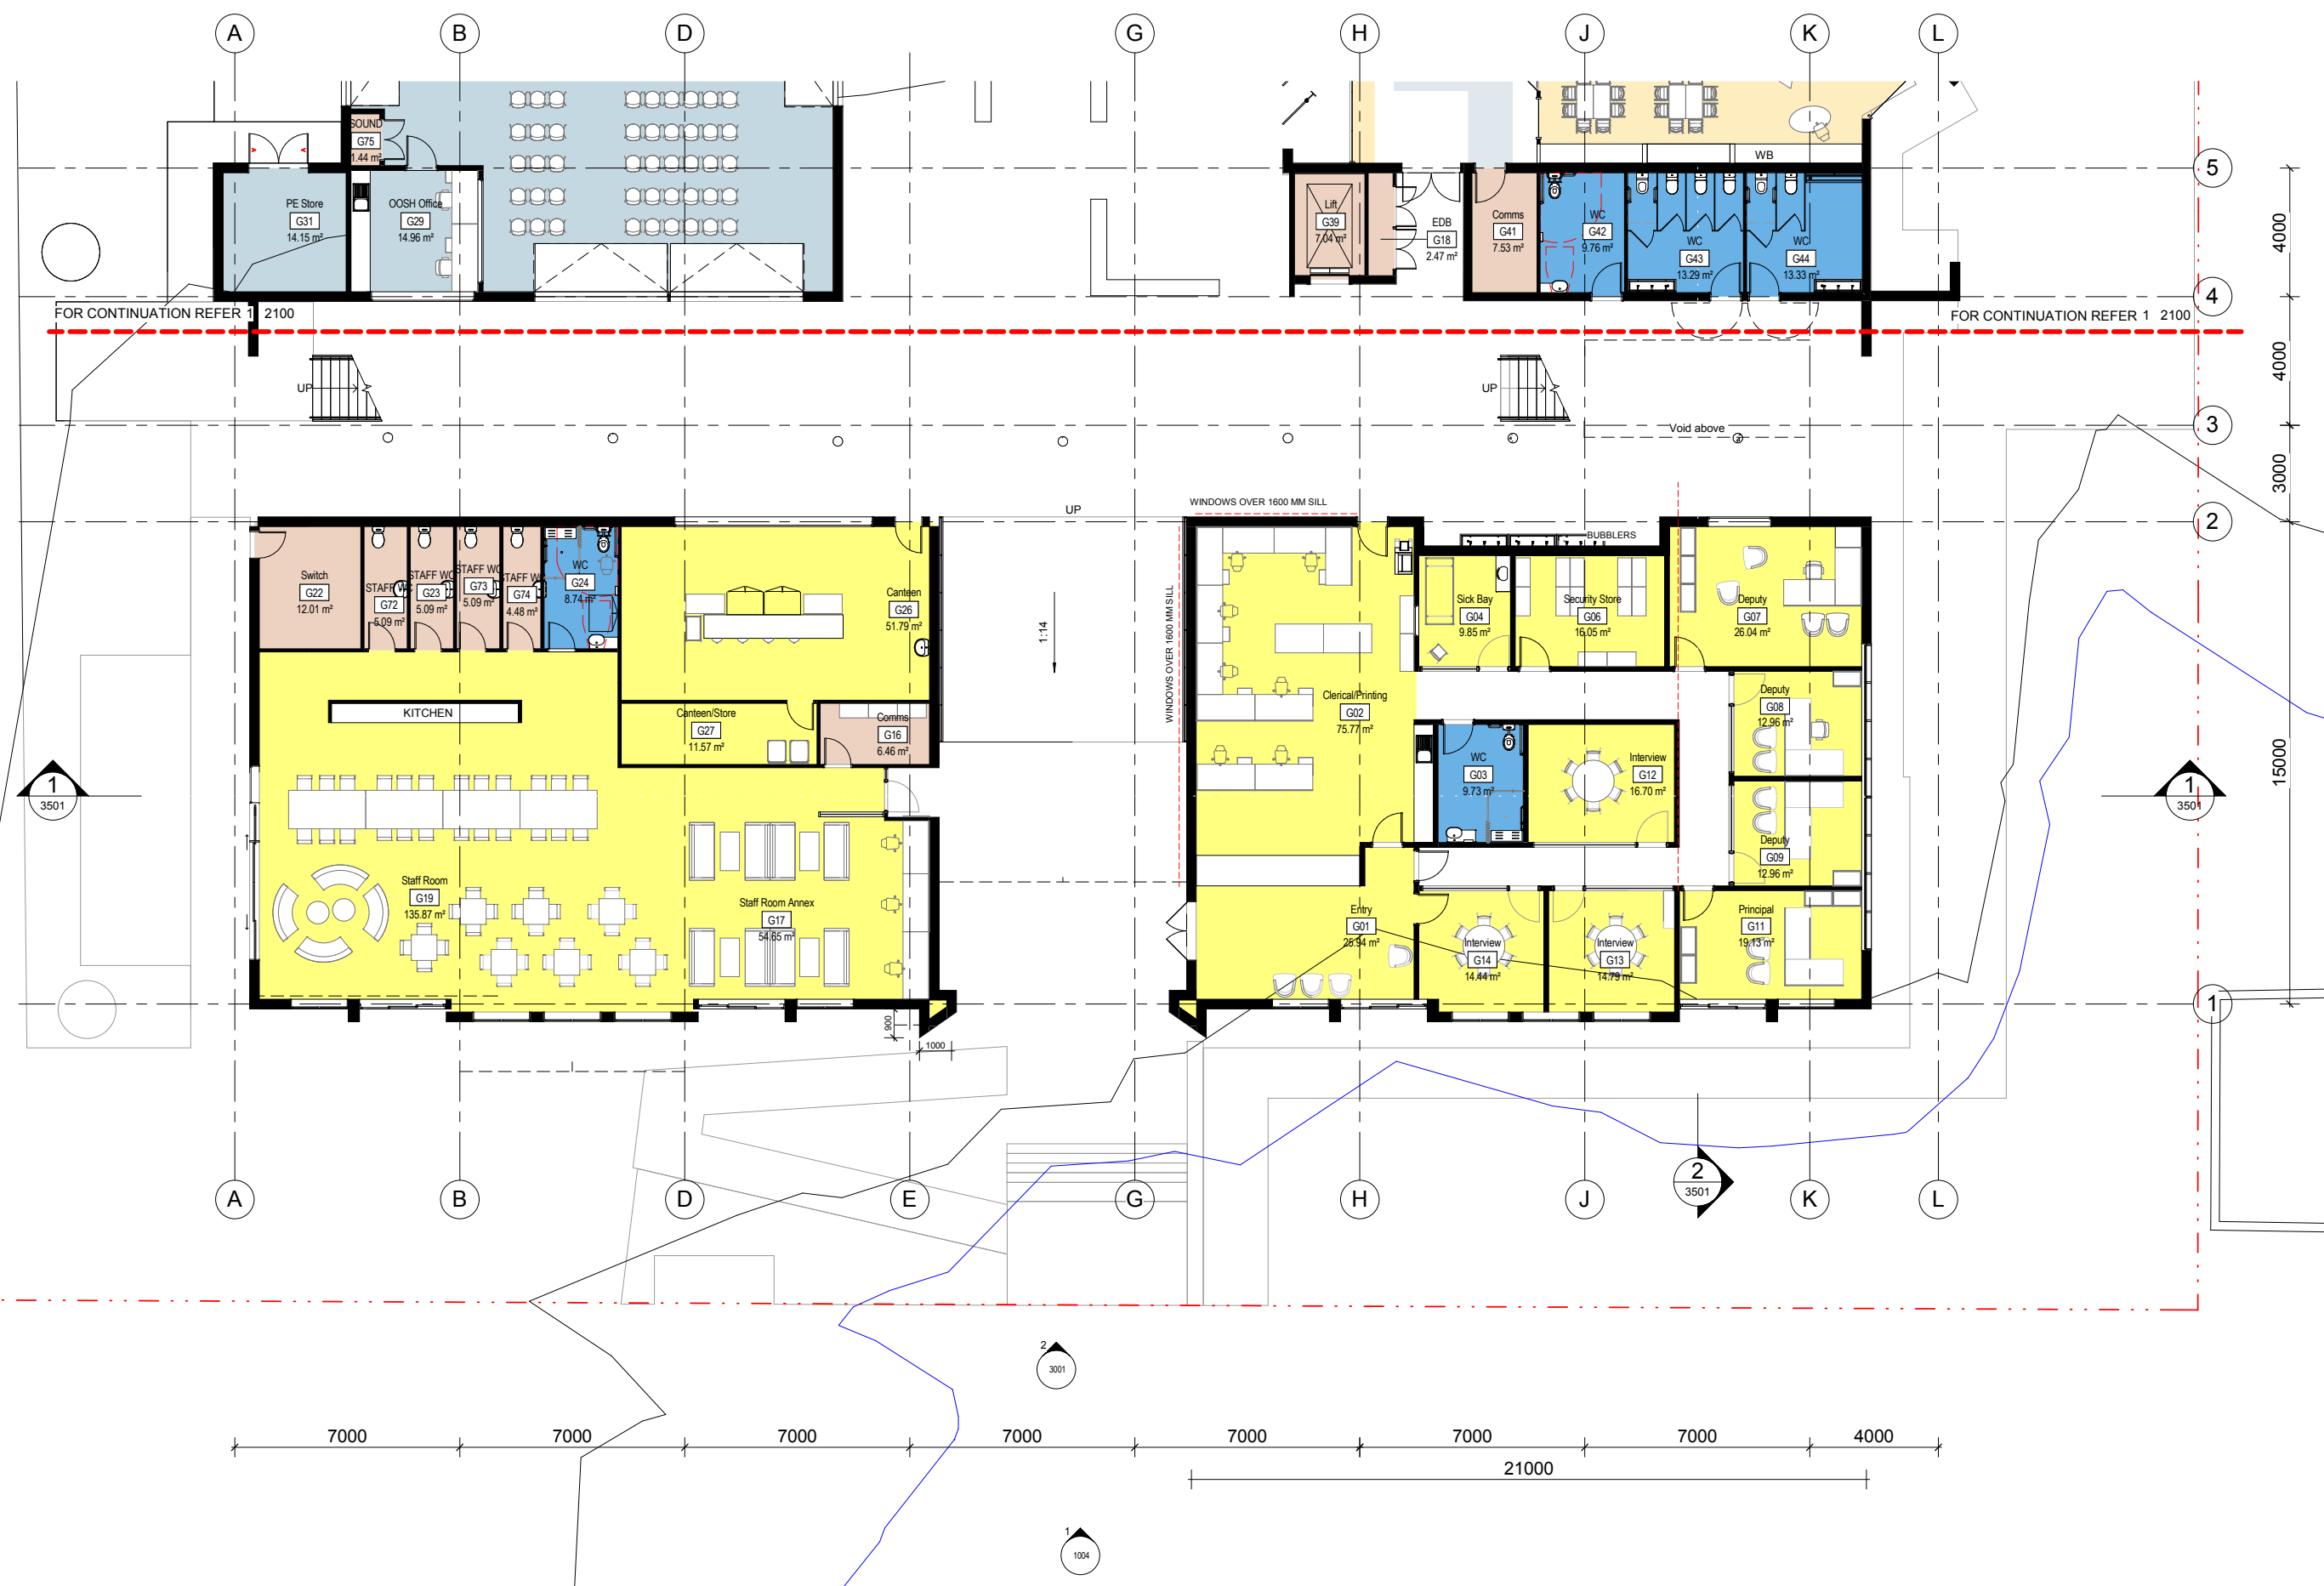


1 Parramatta West Ground Floor
1004 1:100

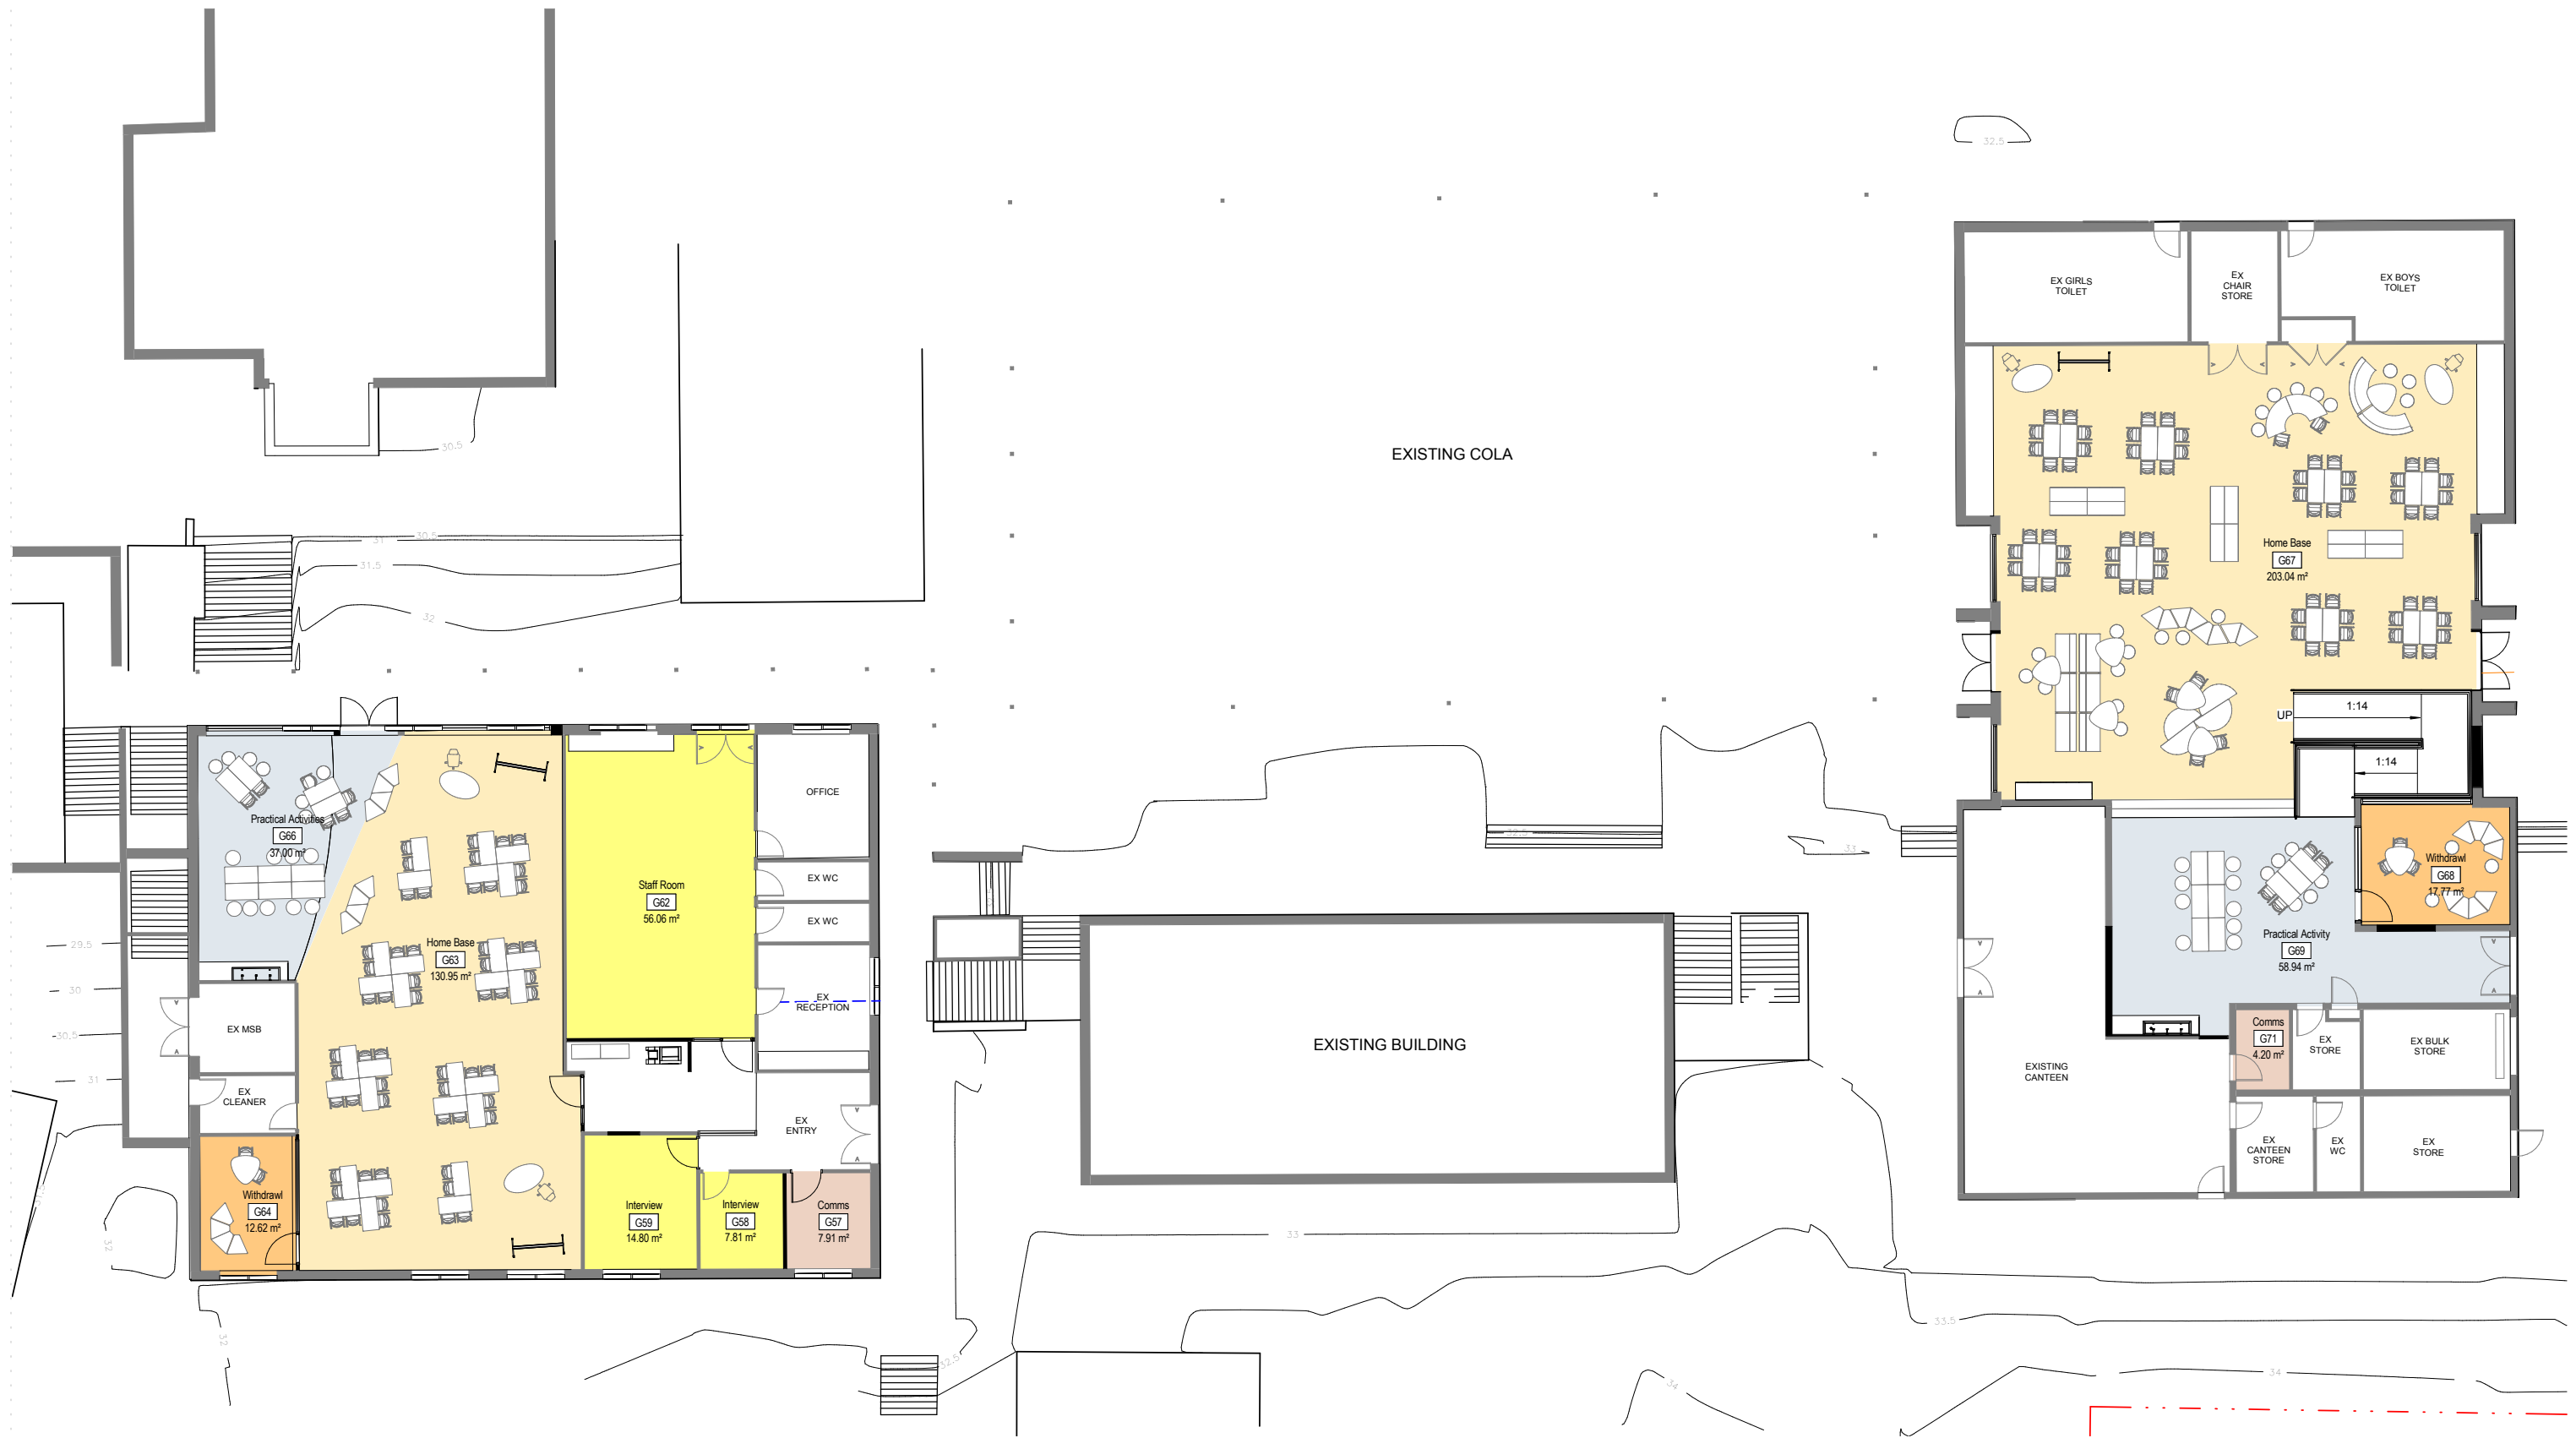




1 A - Parramatta Ground Floor - Admin
1:100

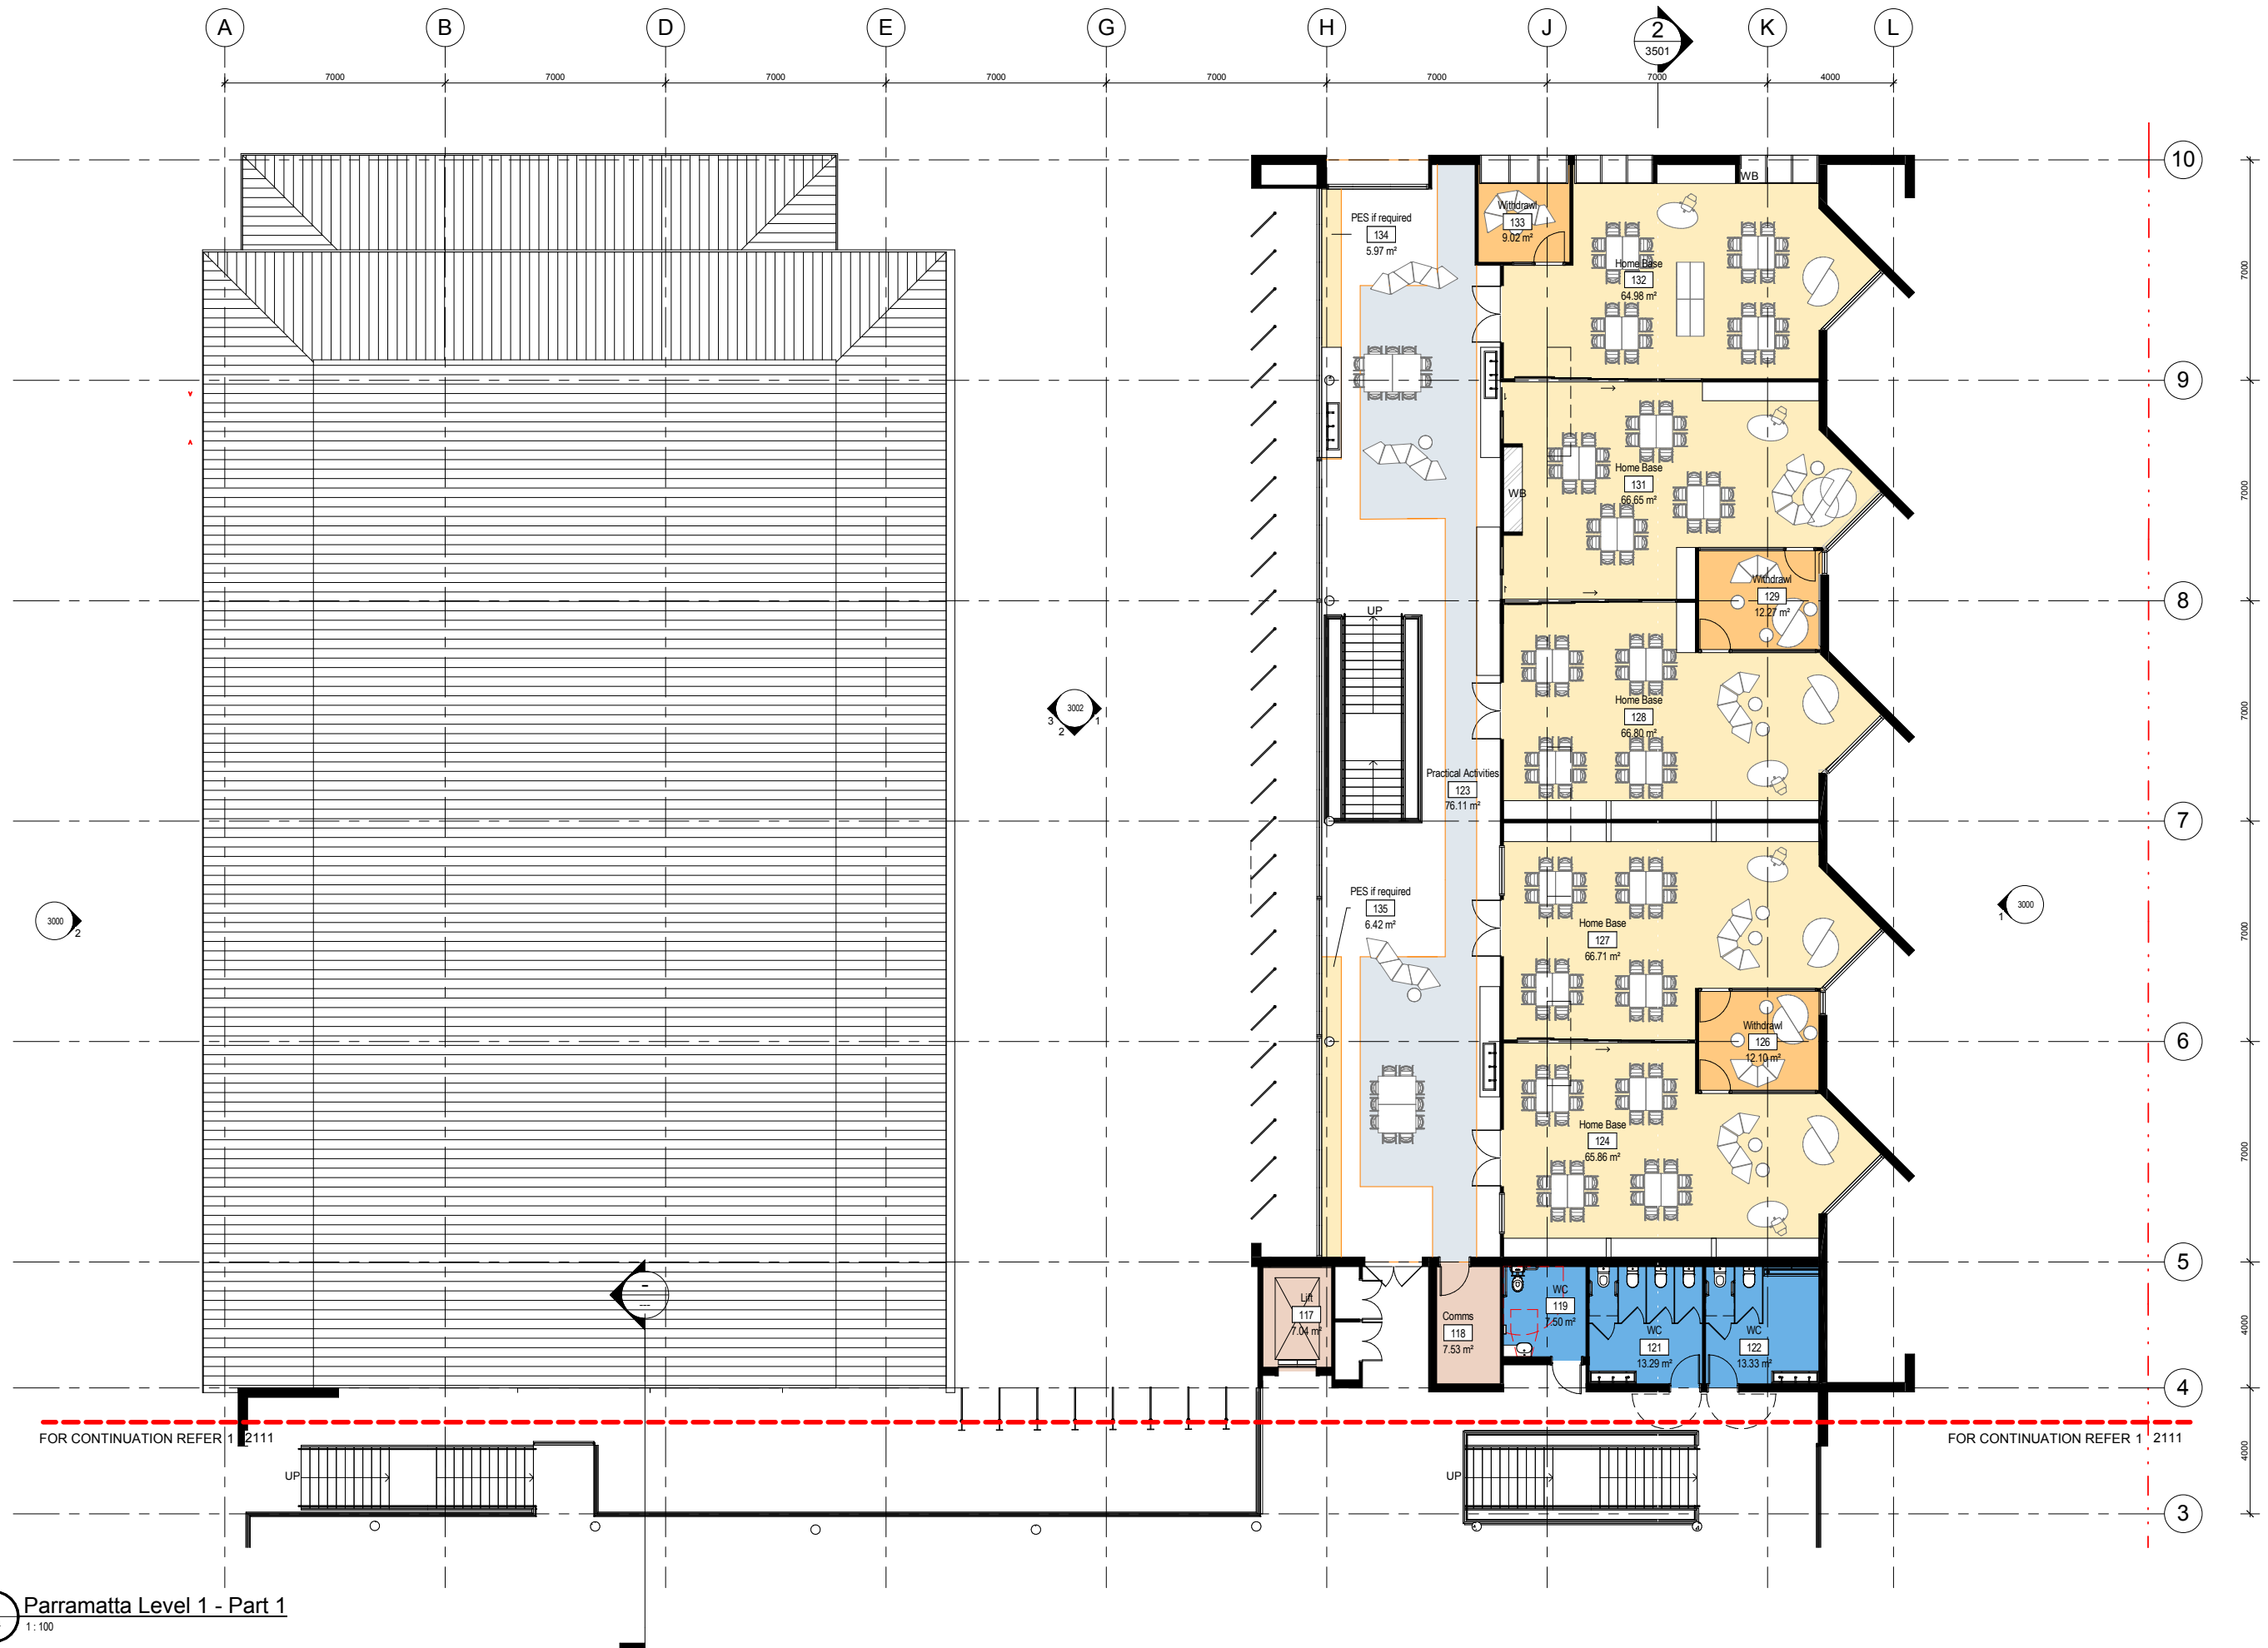


1 Parramatta Level 1 - Part 1
1004 1:100

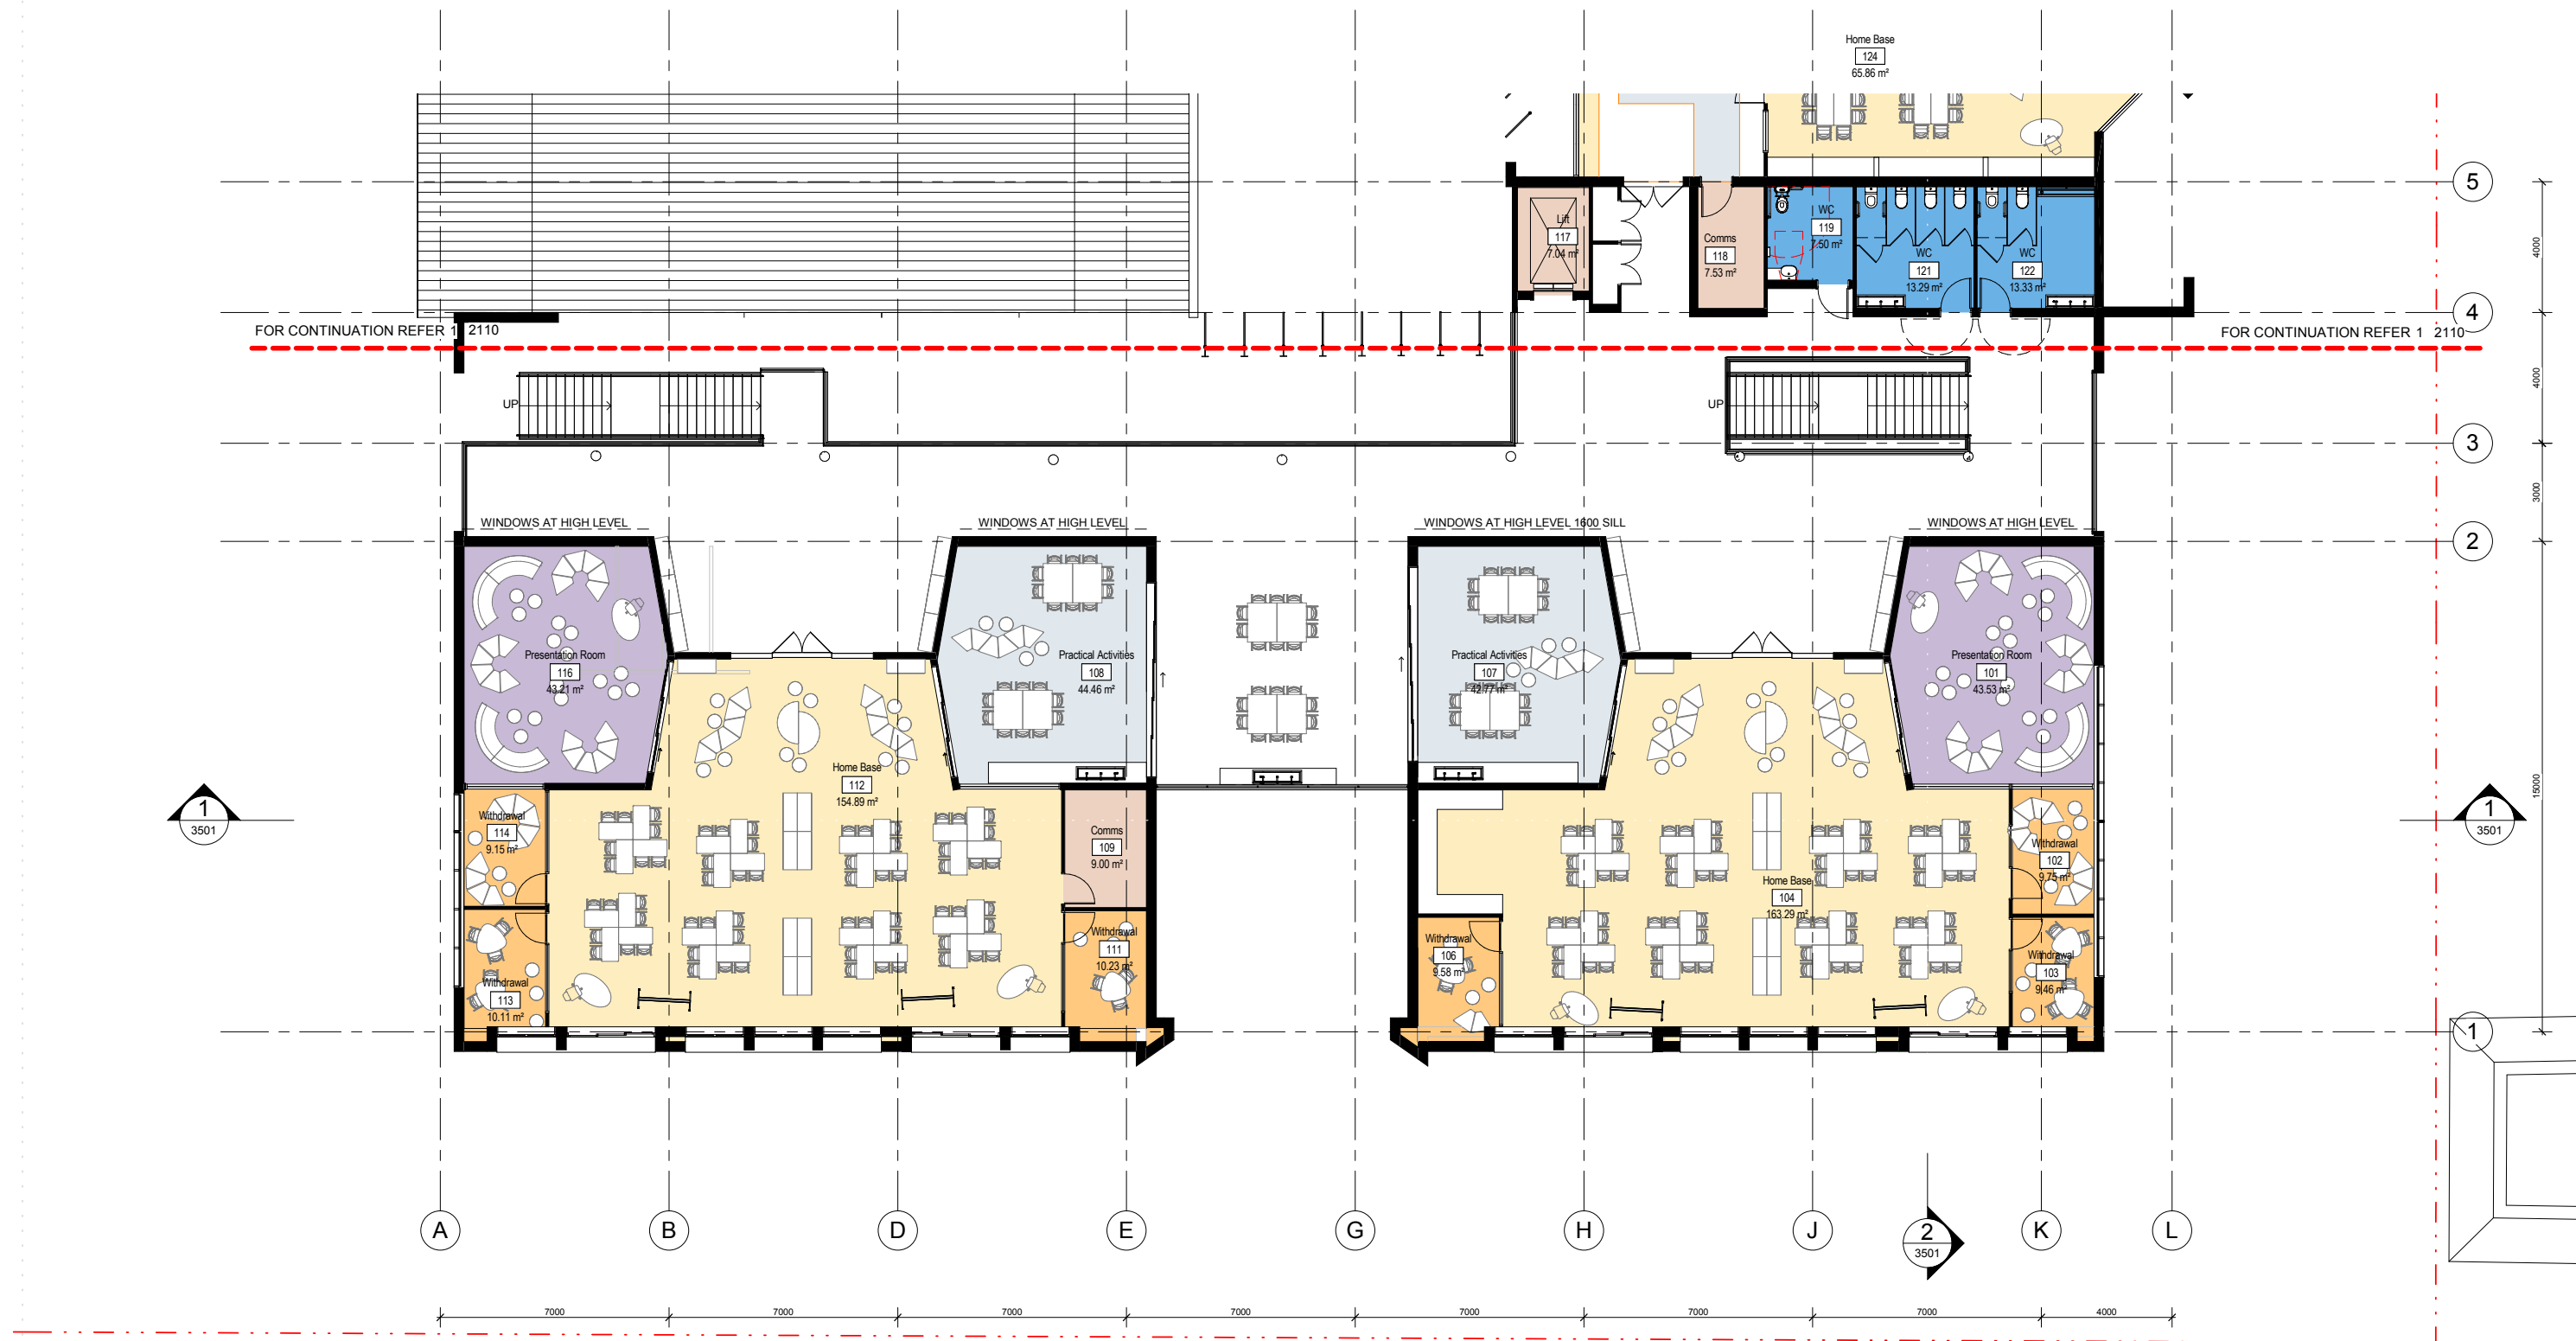


1 Parramatta Level 1 - Part 2
1004 1:100

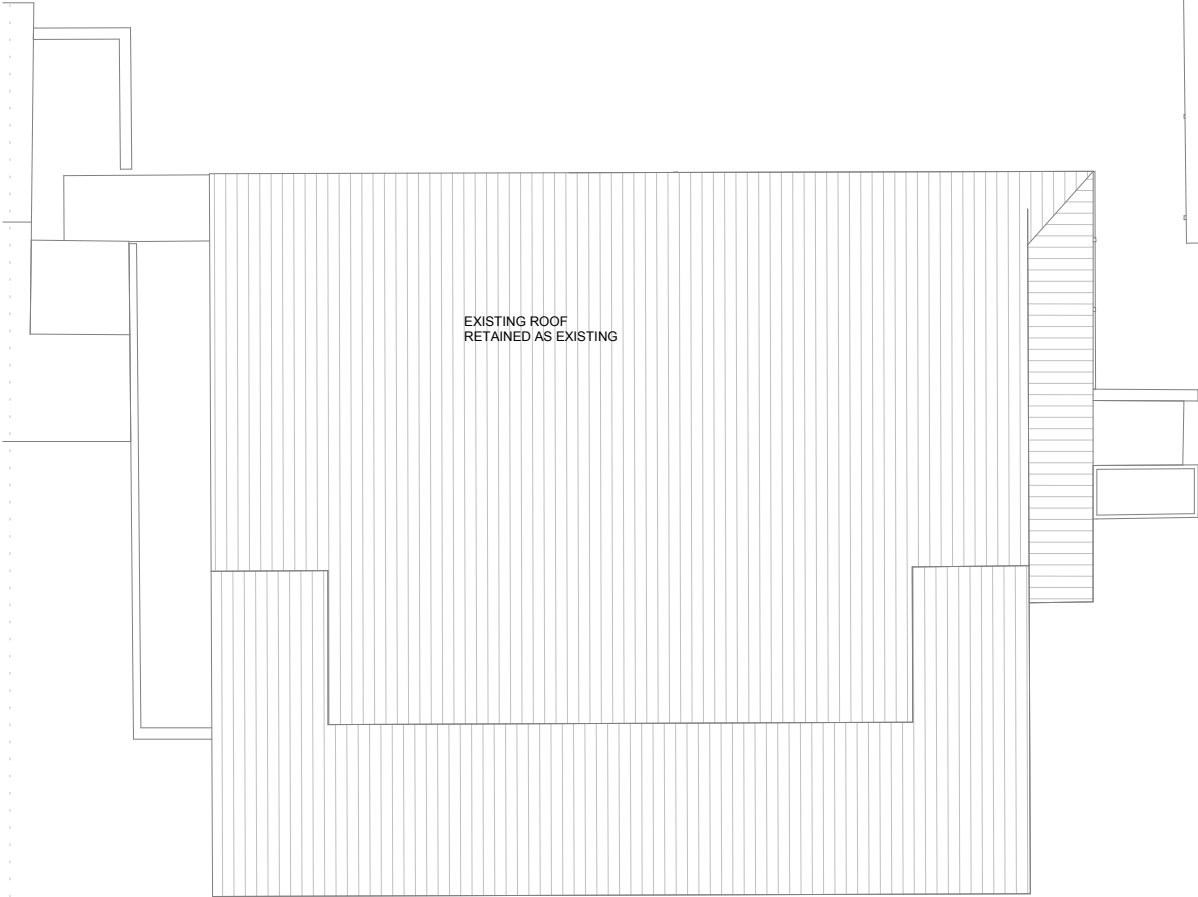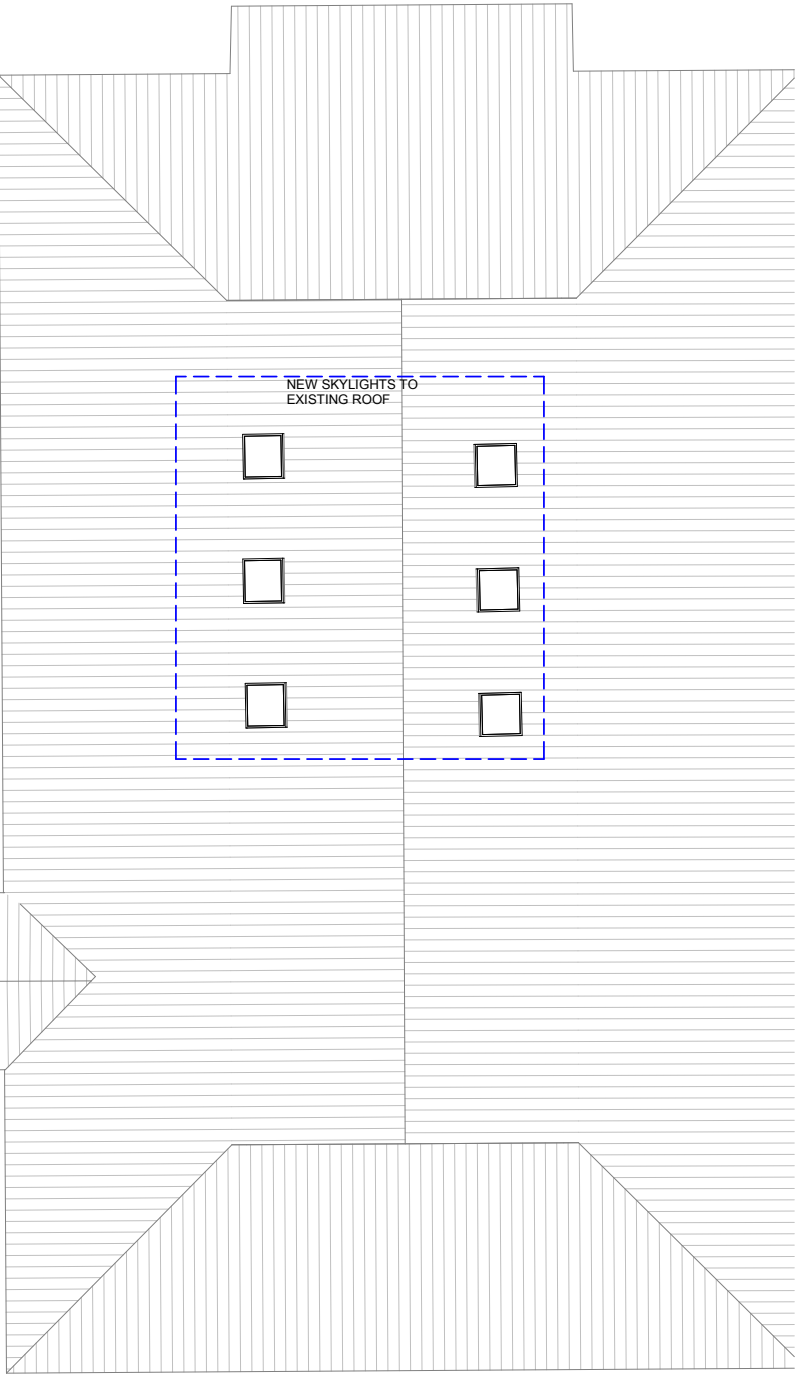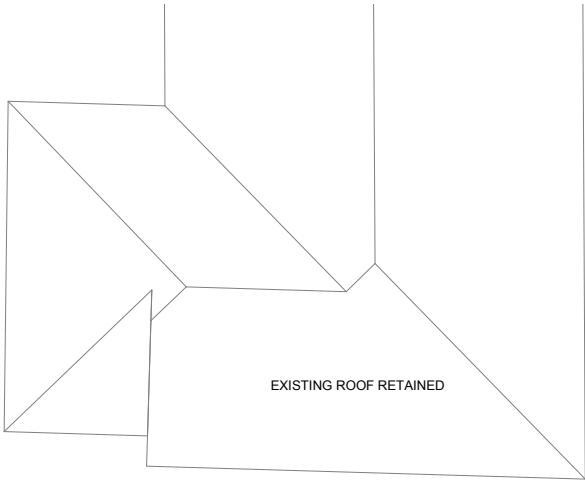

1 B - Parramatta Level 1 - Admin
1:100

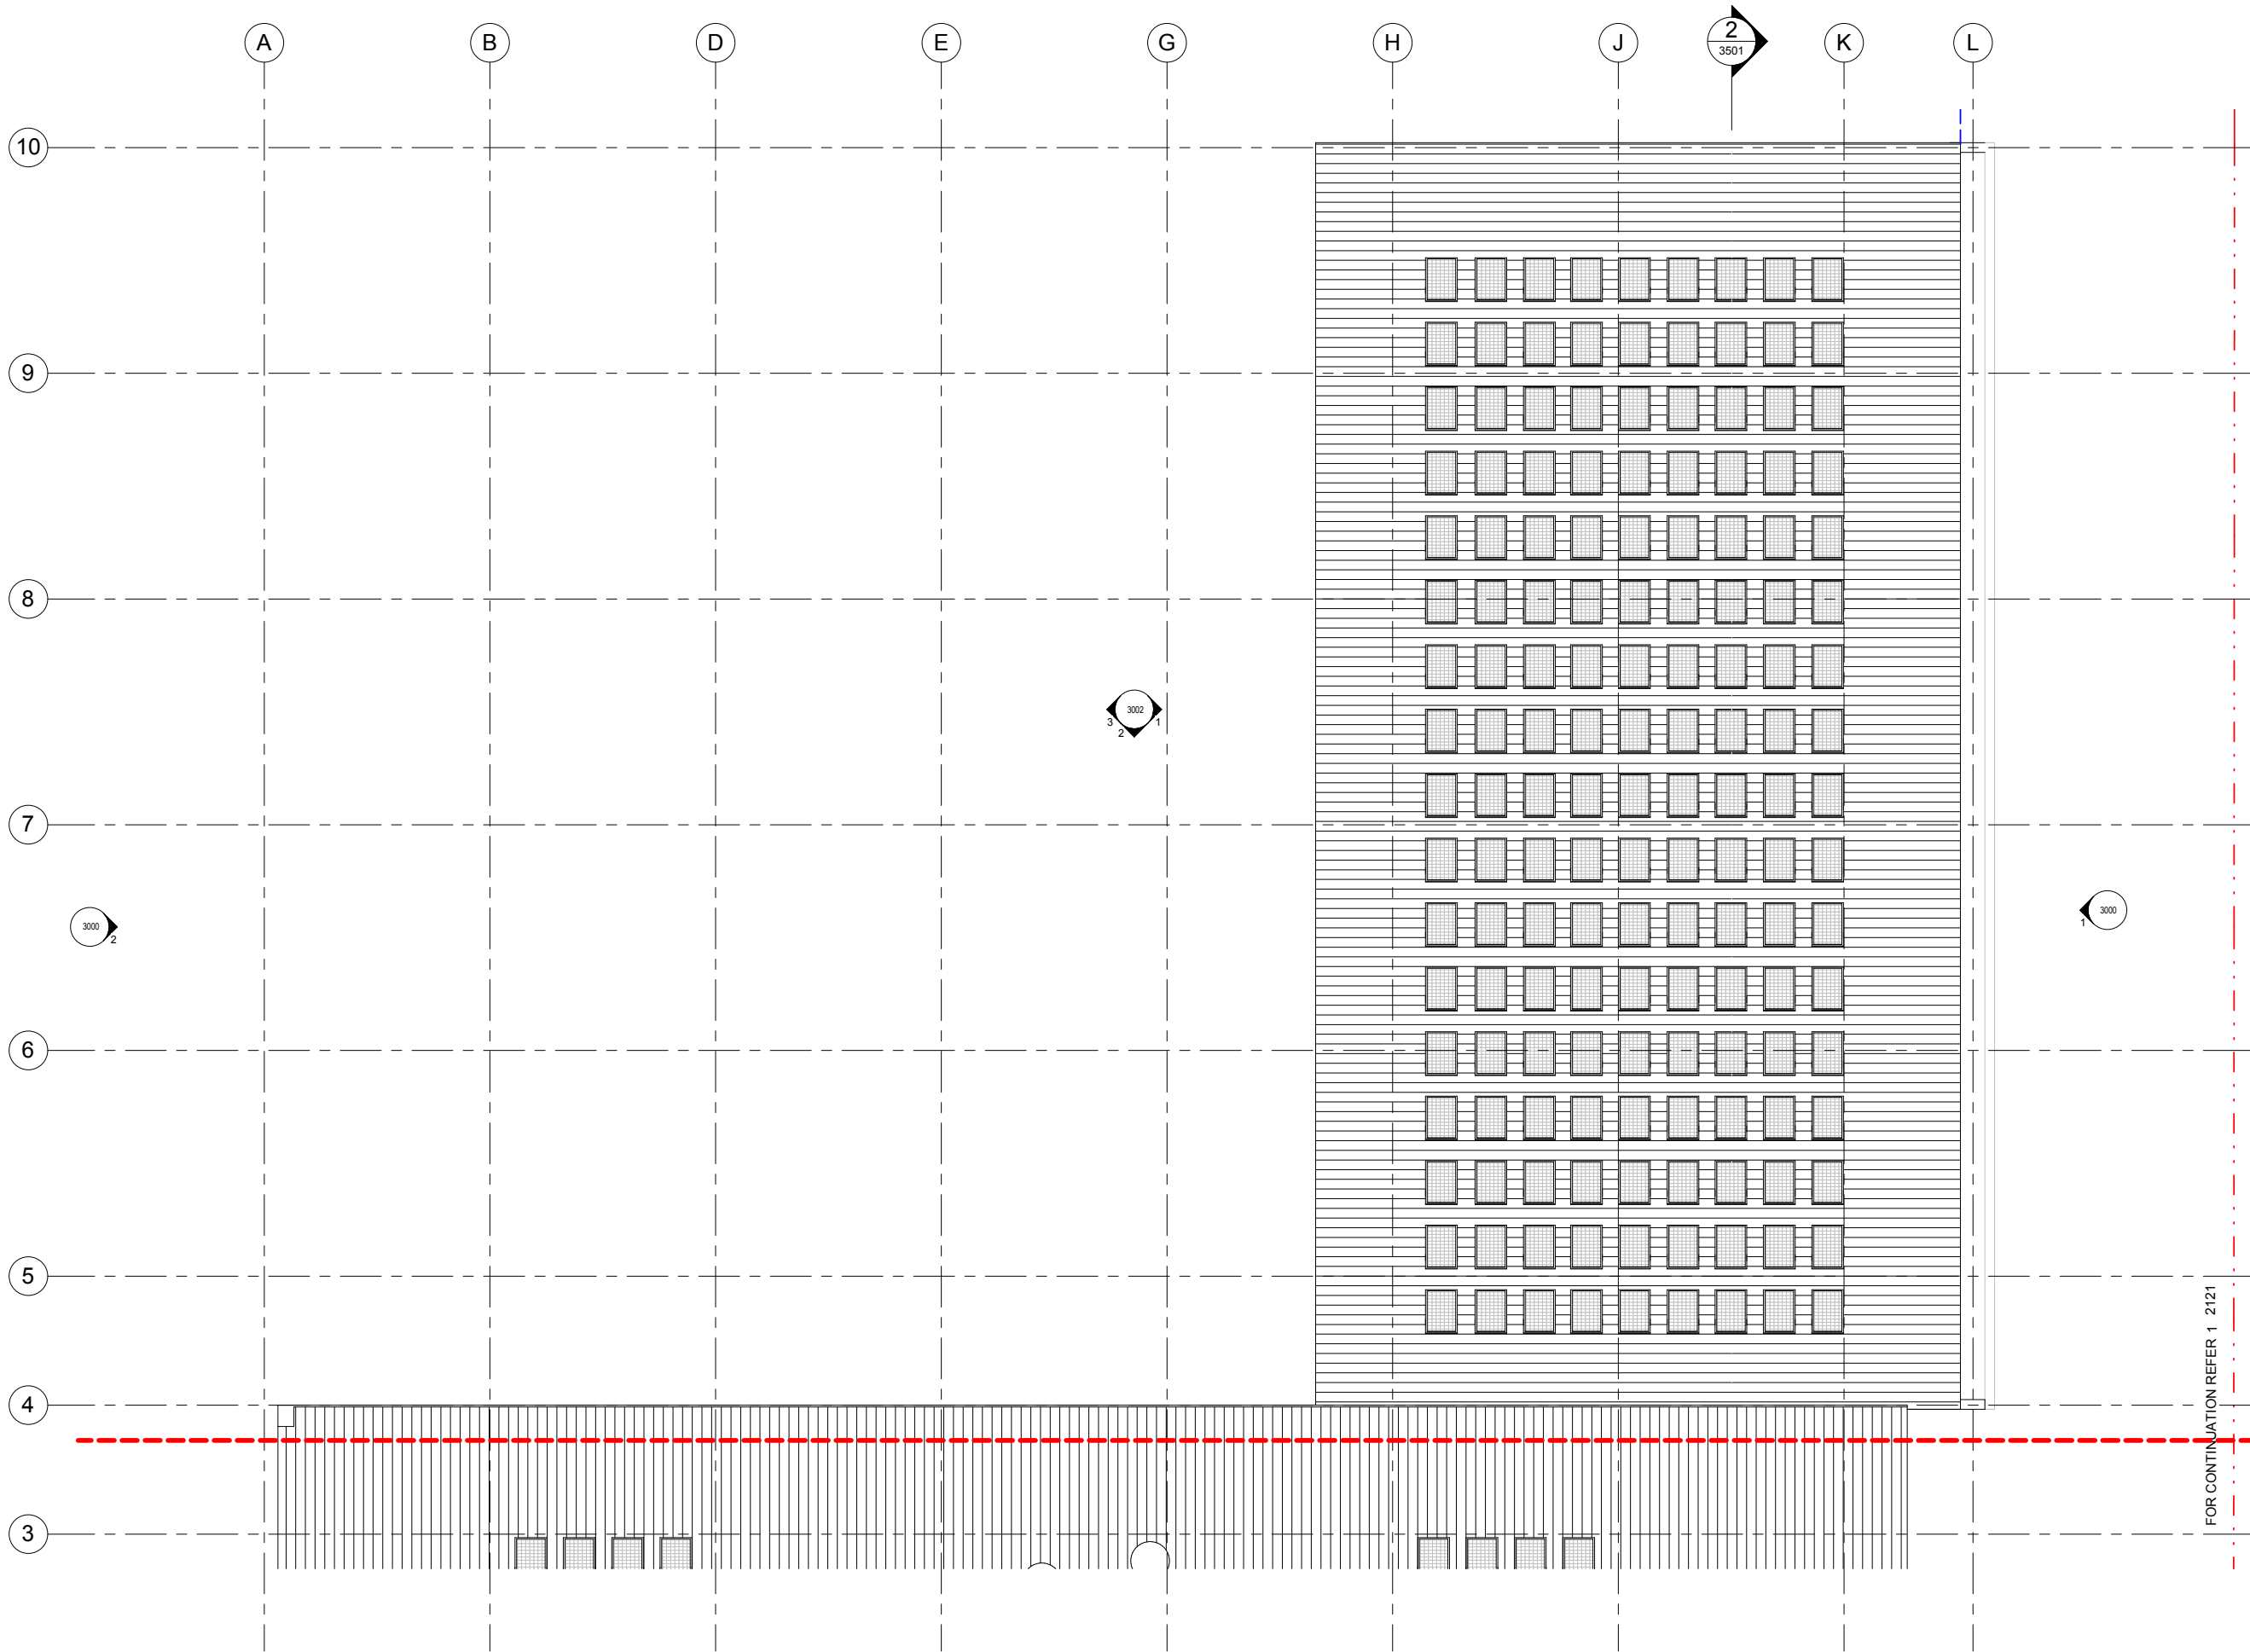


1 Parramatta Level 2 - Part 1
1004 1:100

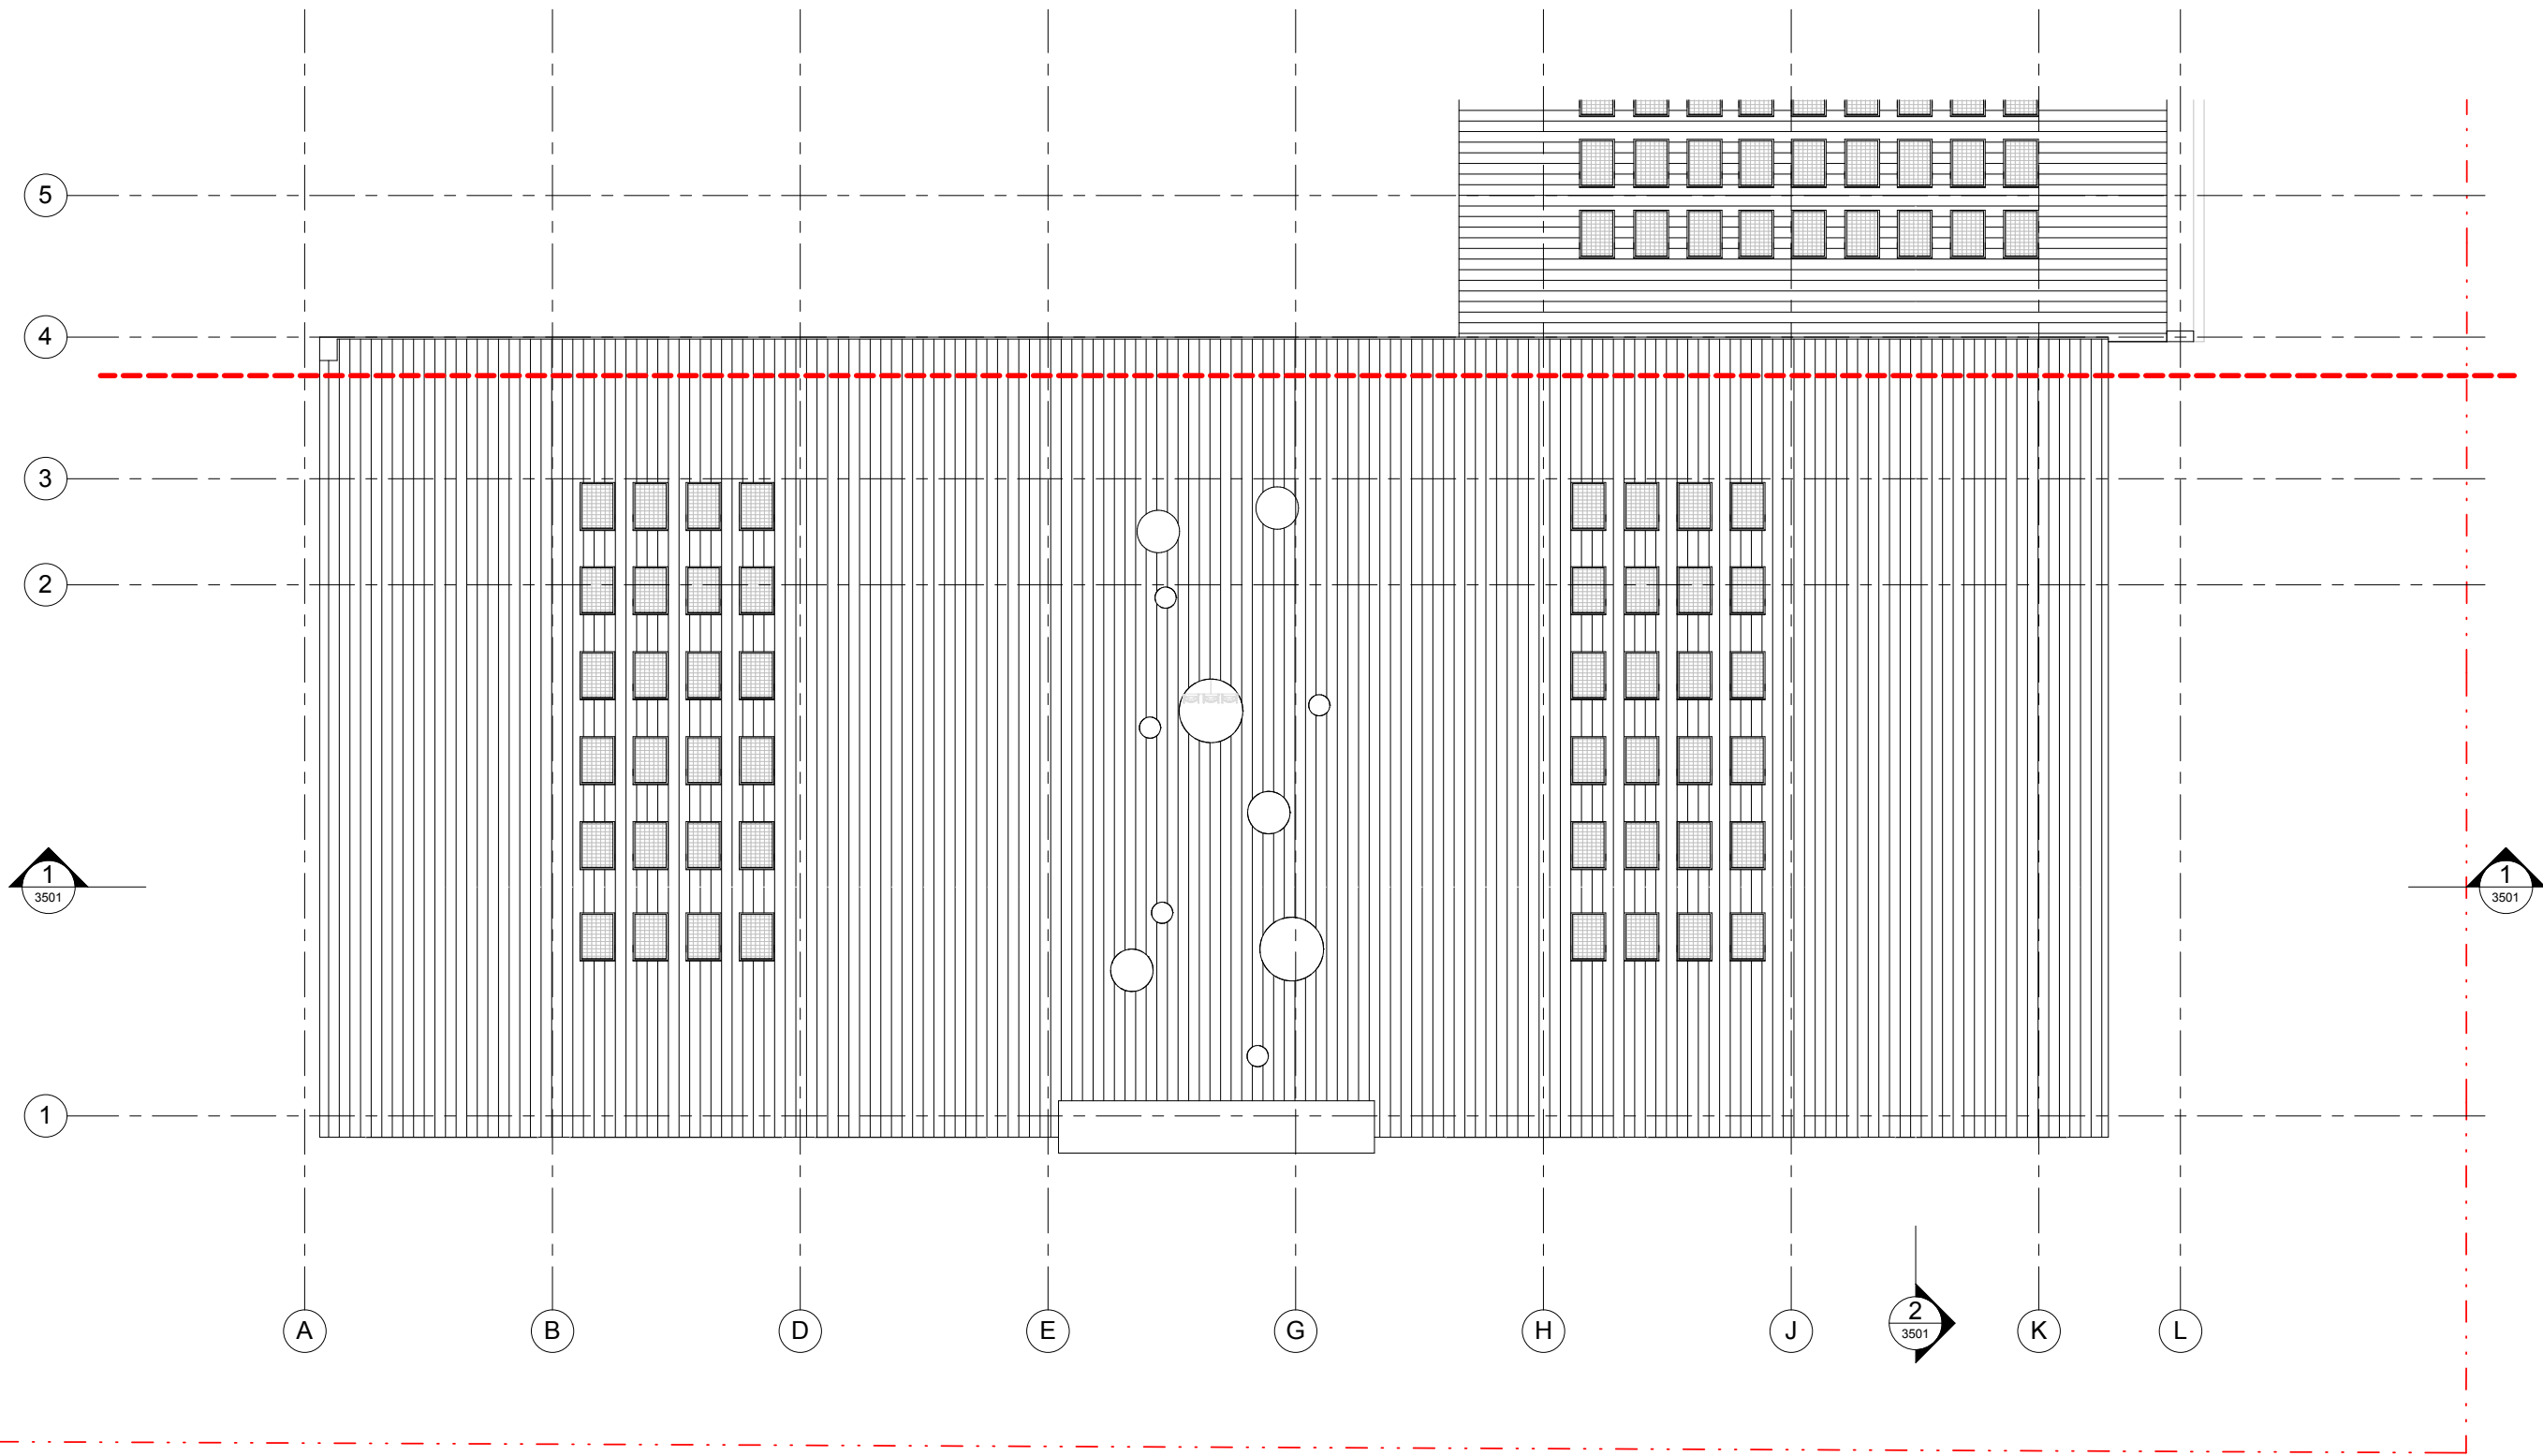


1 Parramatta Level 2 - Part 2
1004 1:100

2
3001

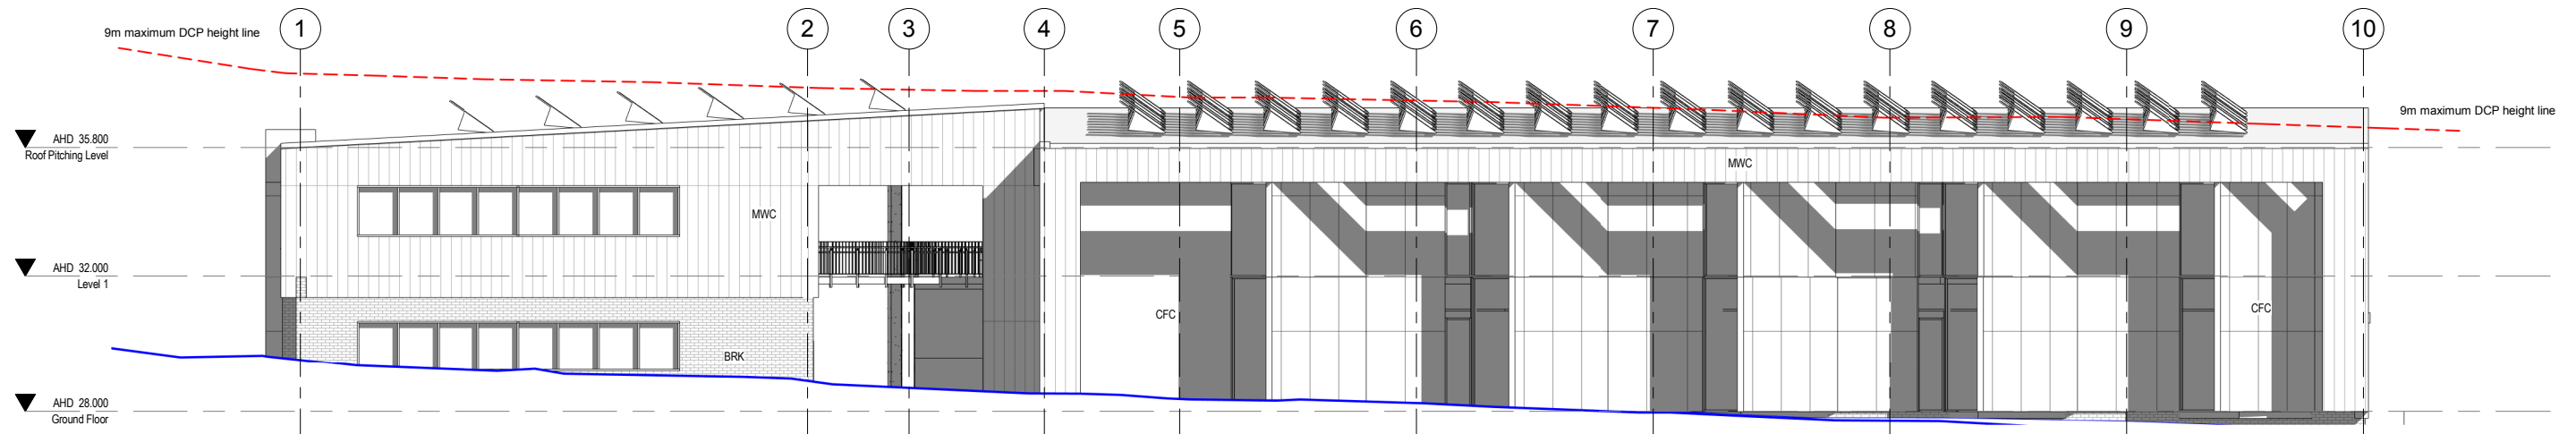


1 East Elevation
2100 1:100

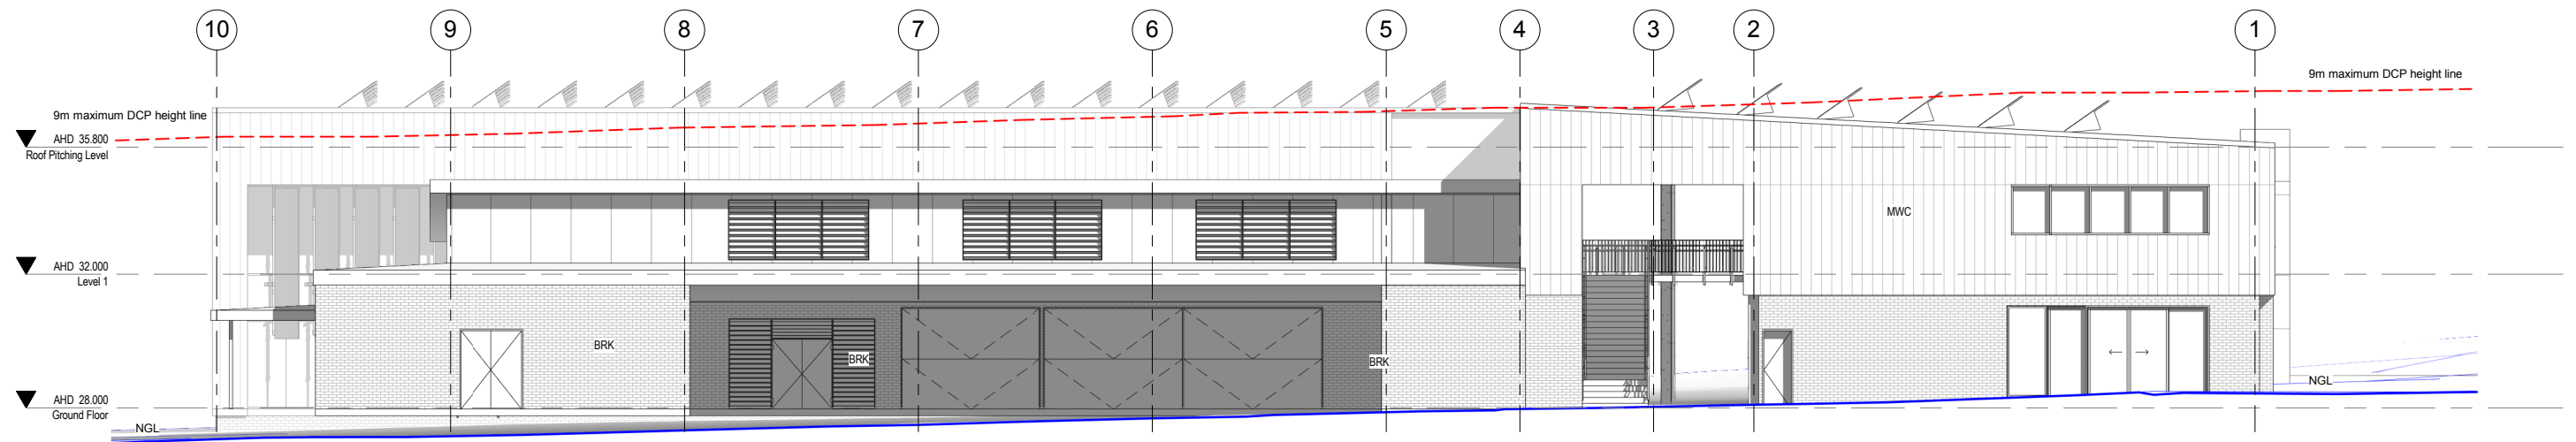


2 West Elevation
2100 1:100

MATERIAL LEGEND	
CFC	Compressed Fibre Sheet
BRK	Face Brickwork
MWC	Metal Wall Cladding
GCW	Glazed Curtain Wall
CONC	Concrete Columns
RWG	Rainwater Gutter
RAH	Roof Access Hatch
SUN1	Perforated Metal Sunshade - Colour 1
SUN2	Perforated Metal Sunshade - Colour 2
RS	Roller Shutter
DP	Metal Down Pipe
MRS	Metal Roof Sheetting

NOTE: Refer to finishes schedule

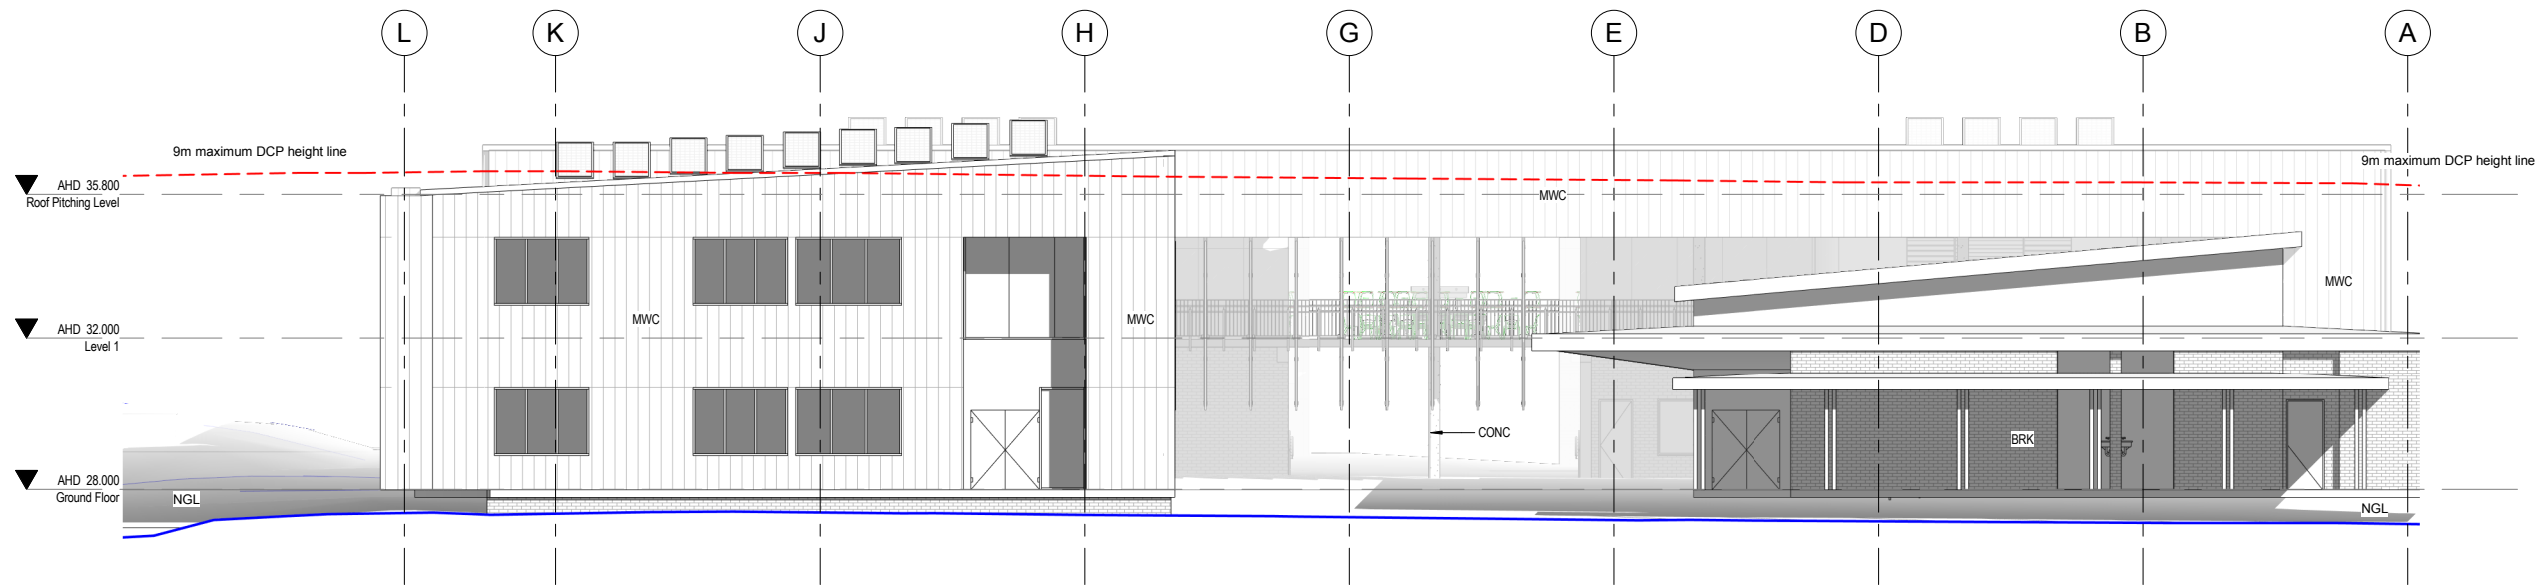


1 North Elevation
2100 1:100

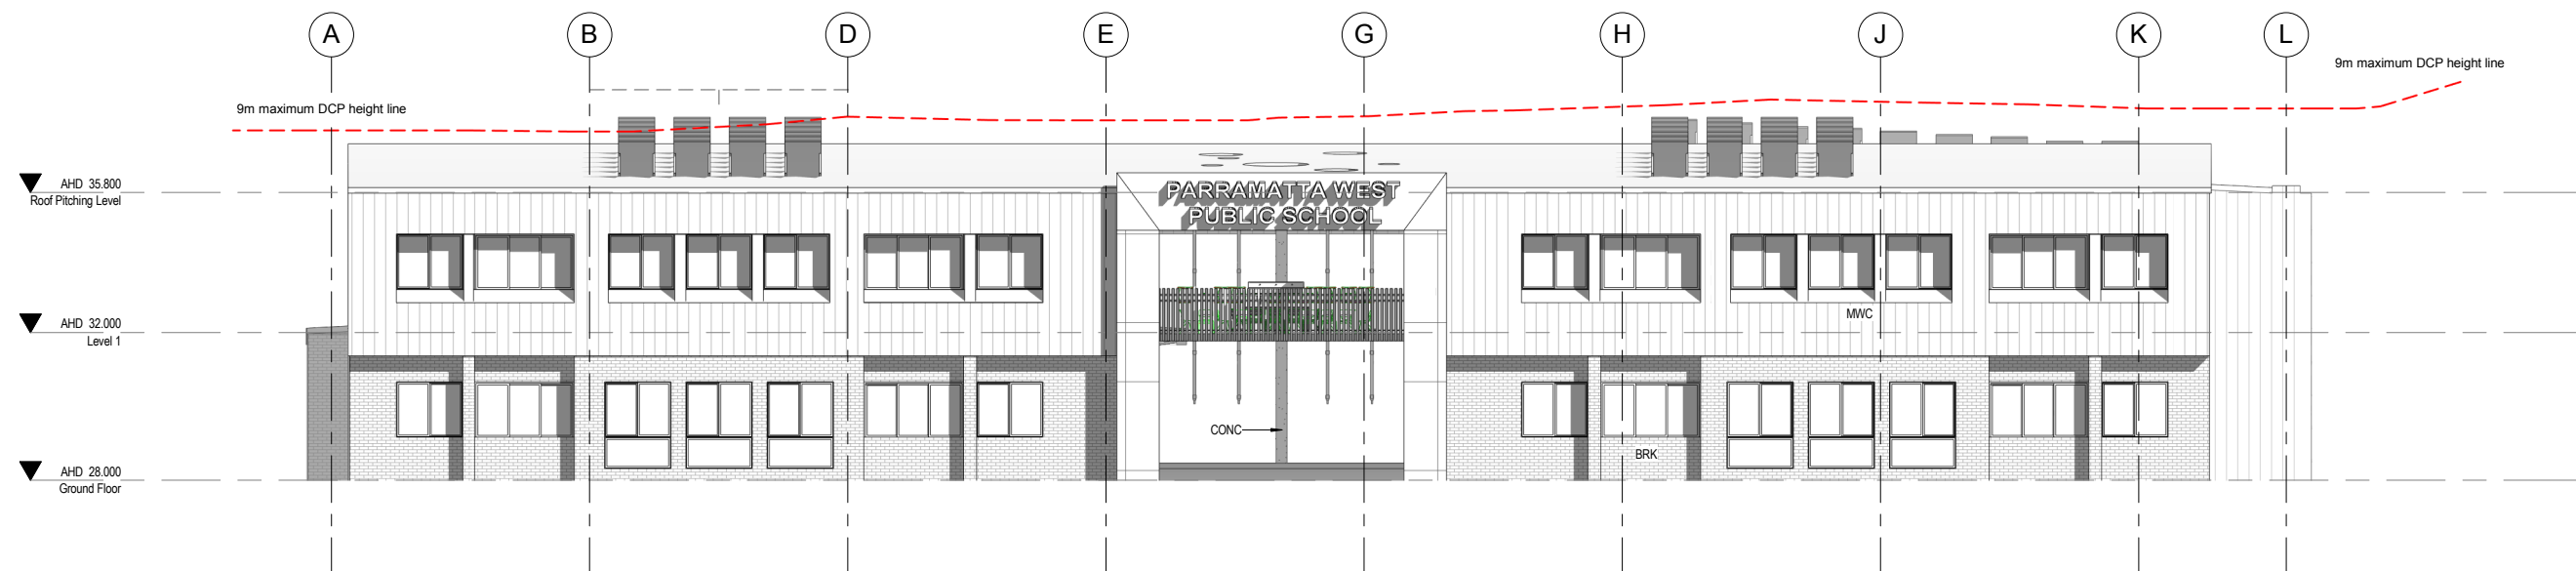


2 South Elevation
2101 1:100

MATERIAL LEGEND	
CFC	Compressed Fibre Sheet
BRK	Face Brickwork
MWC	Metal Wall Cladding
GCW	Glazed Curtain Wall
CONC	Concrete Columns
RWG	Rainwater Gutter
RAH	Roof Access Hatch
SUN1	Perforated Metal Sunshade - Colour 1
SUN2	Perforated Metal Sunshade - Colour 2
RS	Roller Shutter
DP	Metal Down Pipe
MRS	Metal Roof Sheeting


NOTE: Refer to finishes schedule

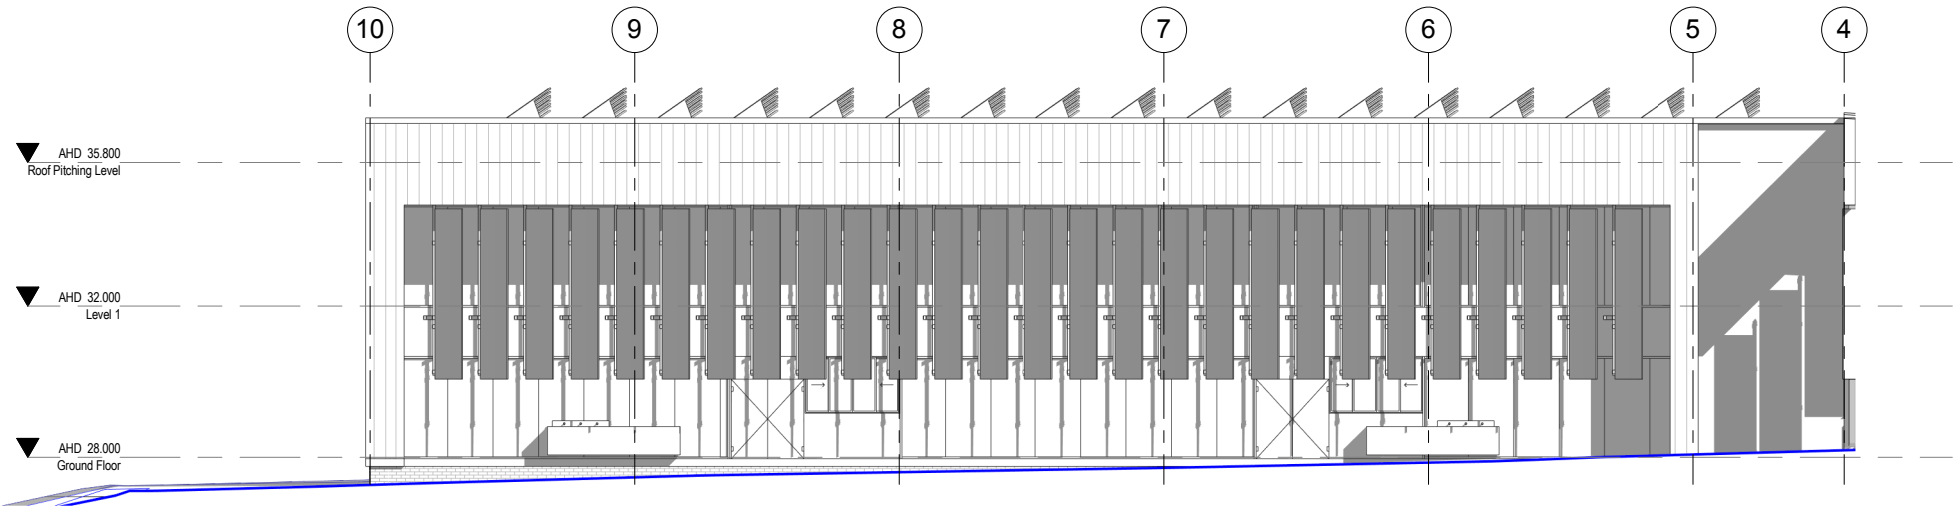

1 Courtyard - Elevation East
2100 1 : 100

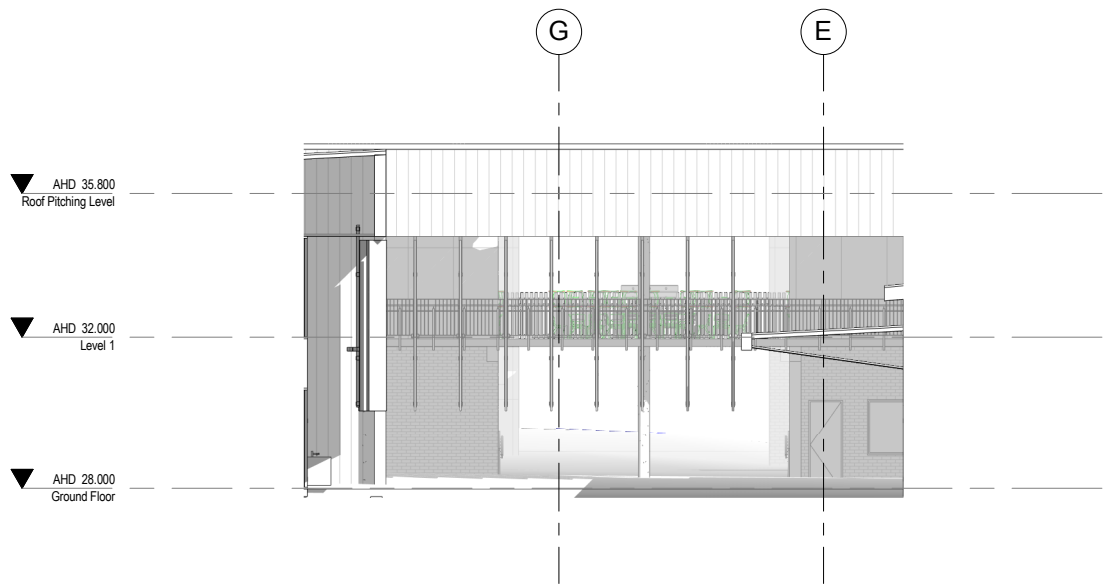


2 Courtyard - Elevation South
2100 1 : 100

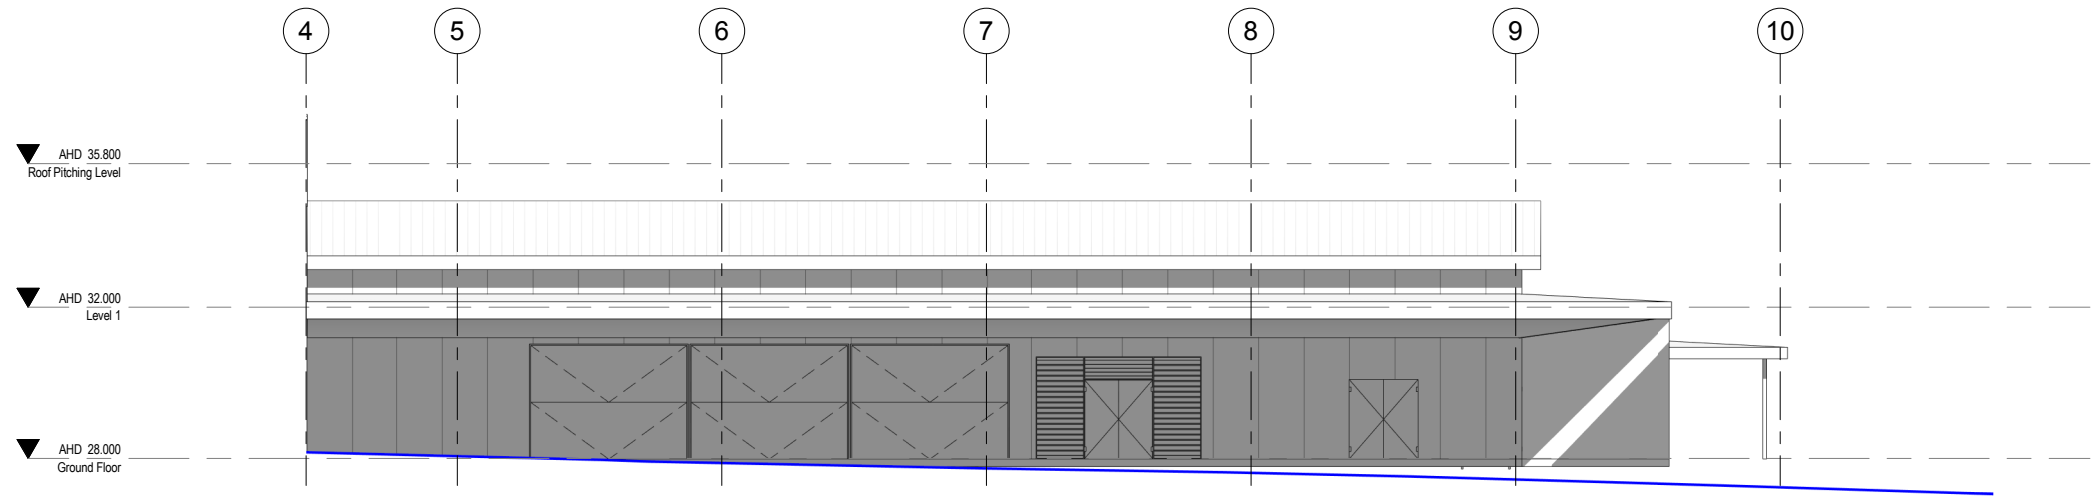


3 Courtyard - Elevation West
2100 1 : 100

MATERIAL LEGEND	
CFC	Compressed Fibre Sheet
BRK	Face Brickwork
MWC	Metal Wall Cladding
GCW	Glazed Curtain Wall
CONC	Concrete Columns
RWG	Rainwater Gutter
RAH	Roof Access Hatch
SUN1	Perforated Metal Sunshade - Colour 1
SUN2	Perforated Metal Sunshade - Colour 2
RS	Roller Shutter
DP	Metal Down Pipe
MRS	Metal Roof Sheeting

NOTE: Refer to finishes schedule

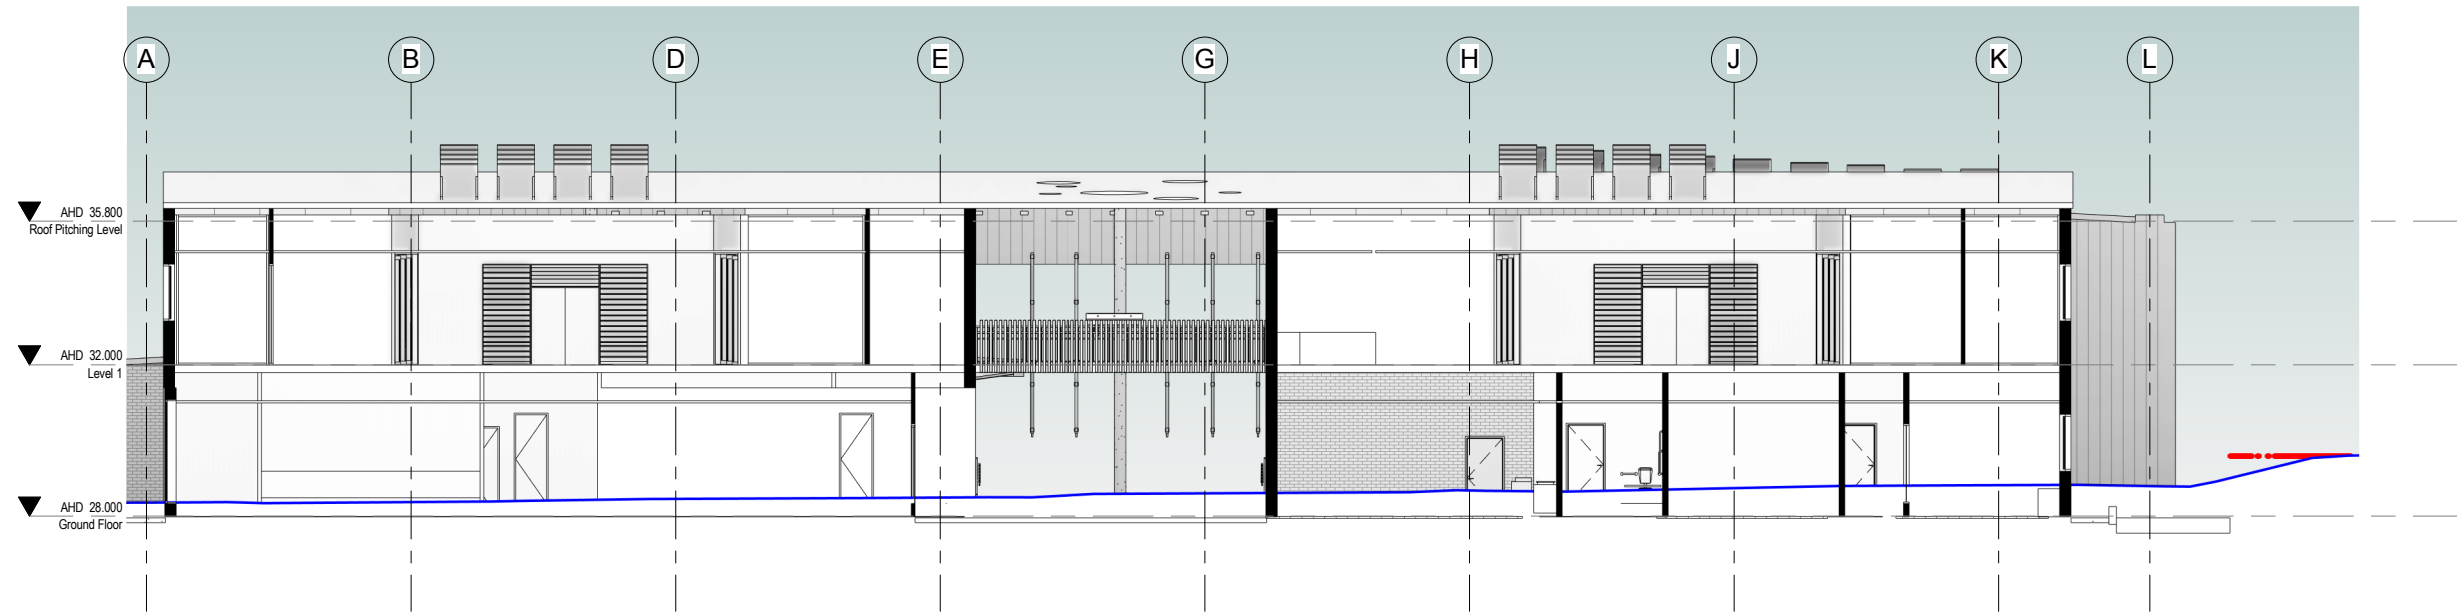

1 East West Section
2101 1:100

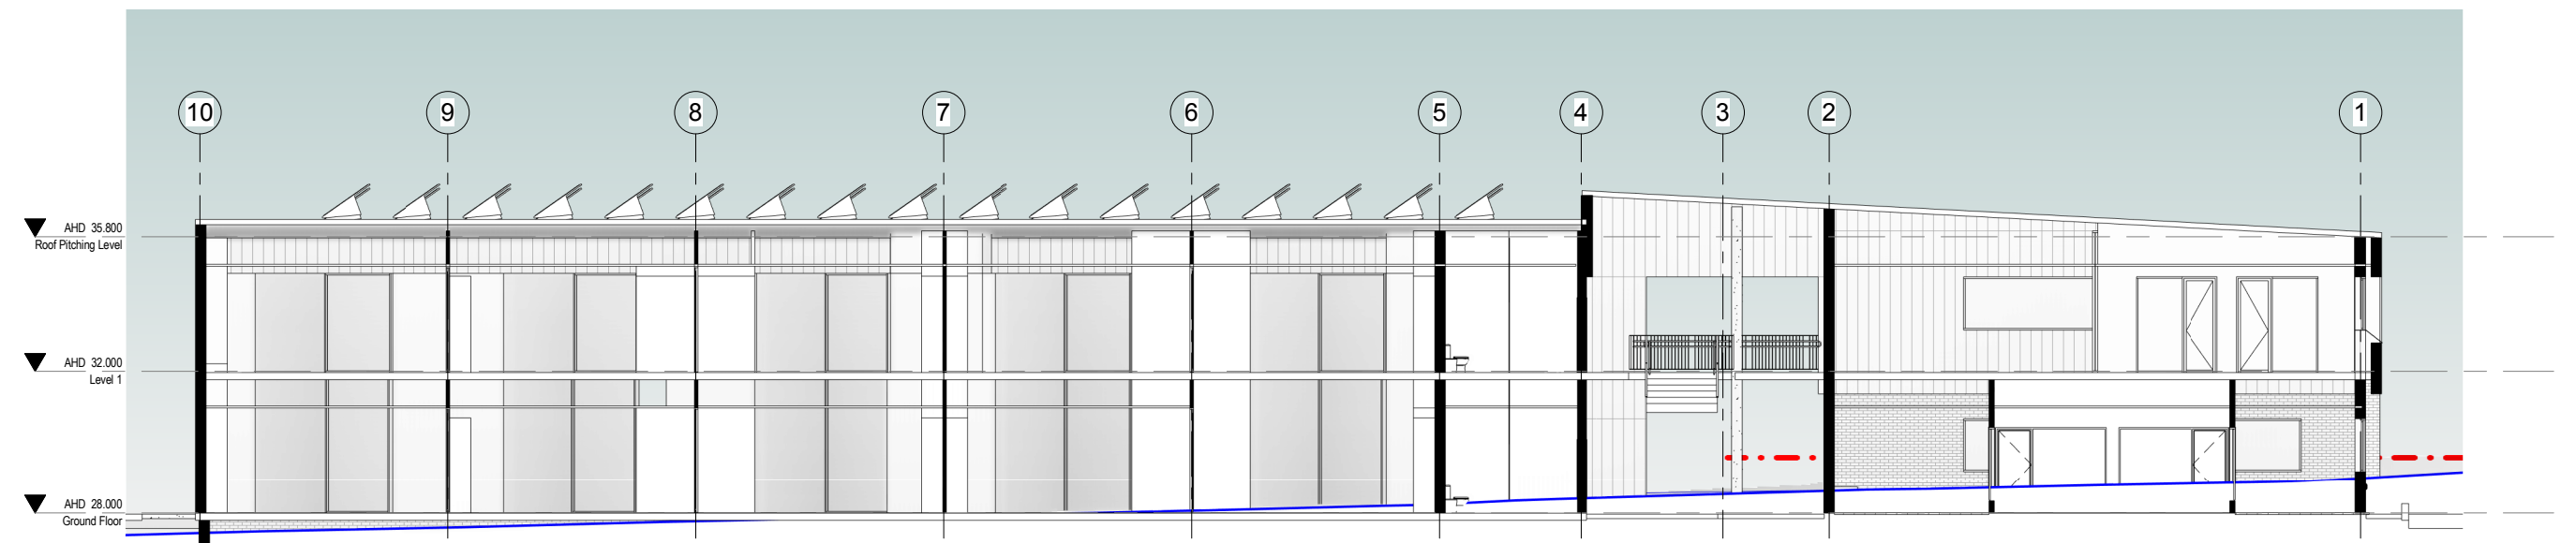

2 North South Section
2100 1:100





VIEW FROM RAILWAY STREET TO PROPOSED NEW BUILDING