
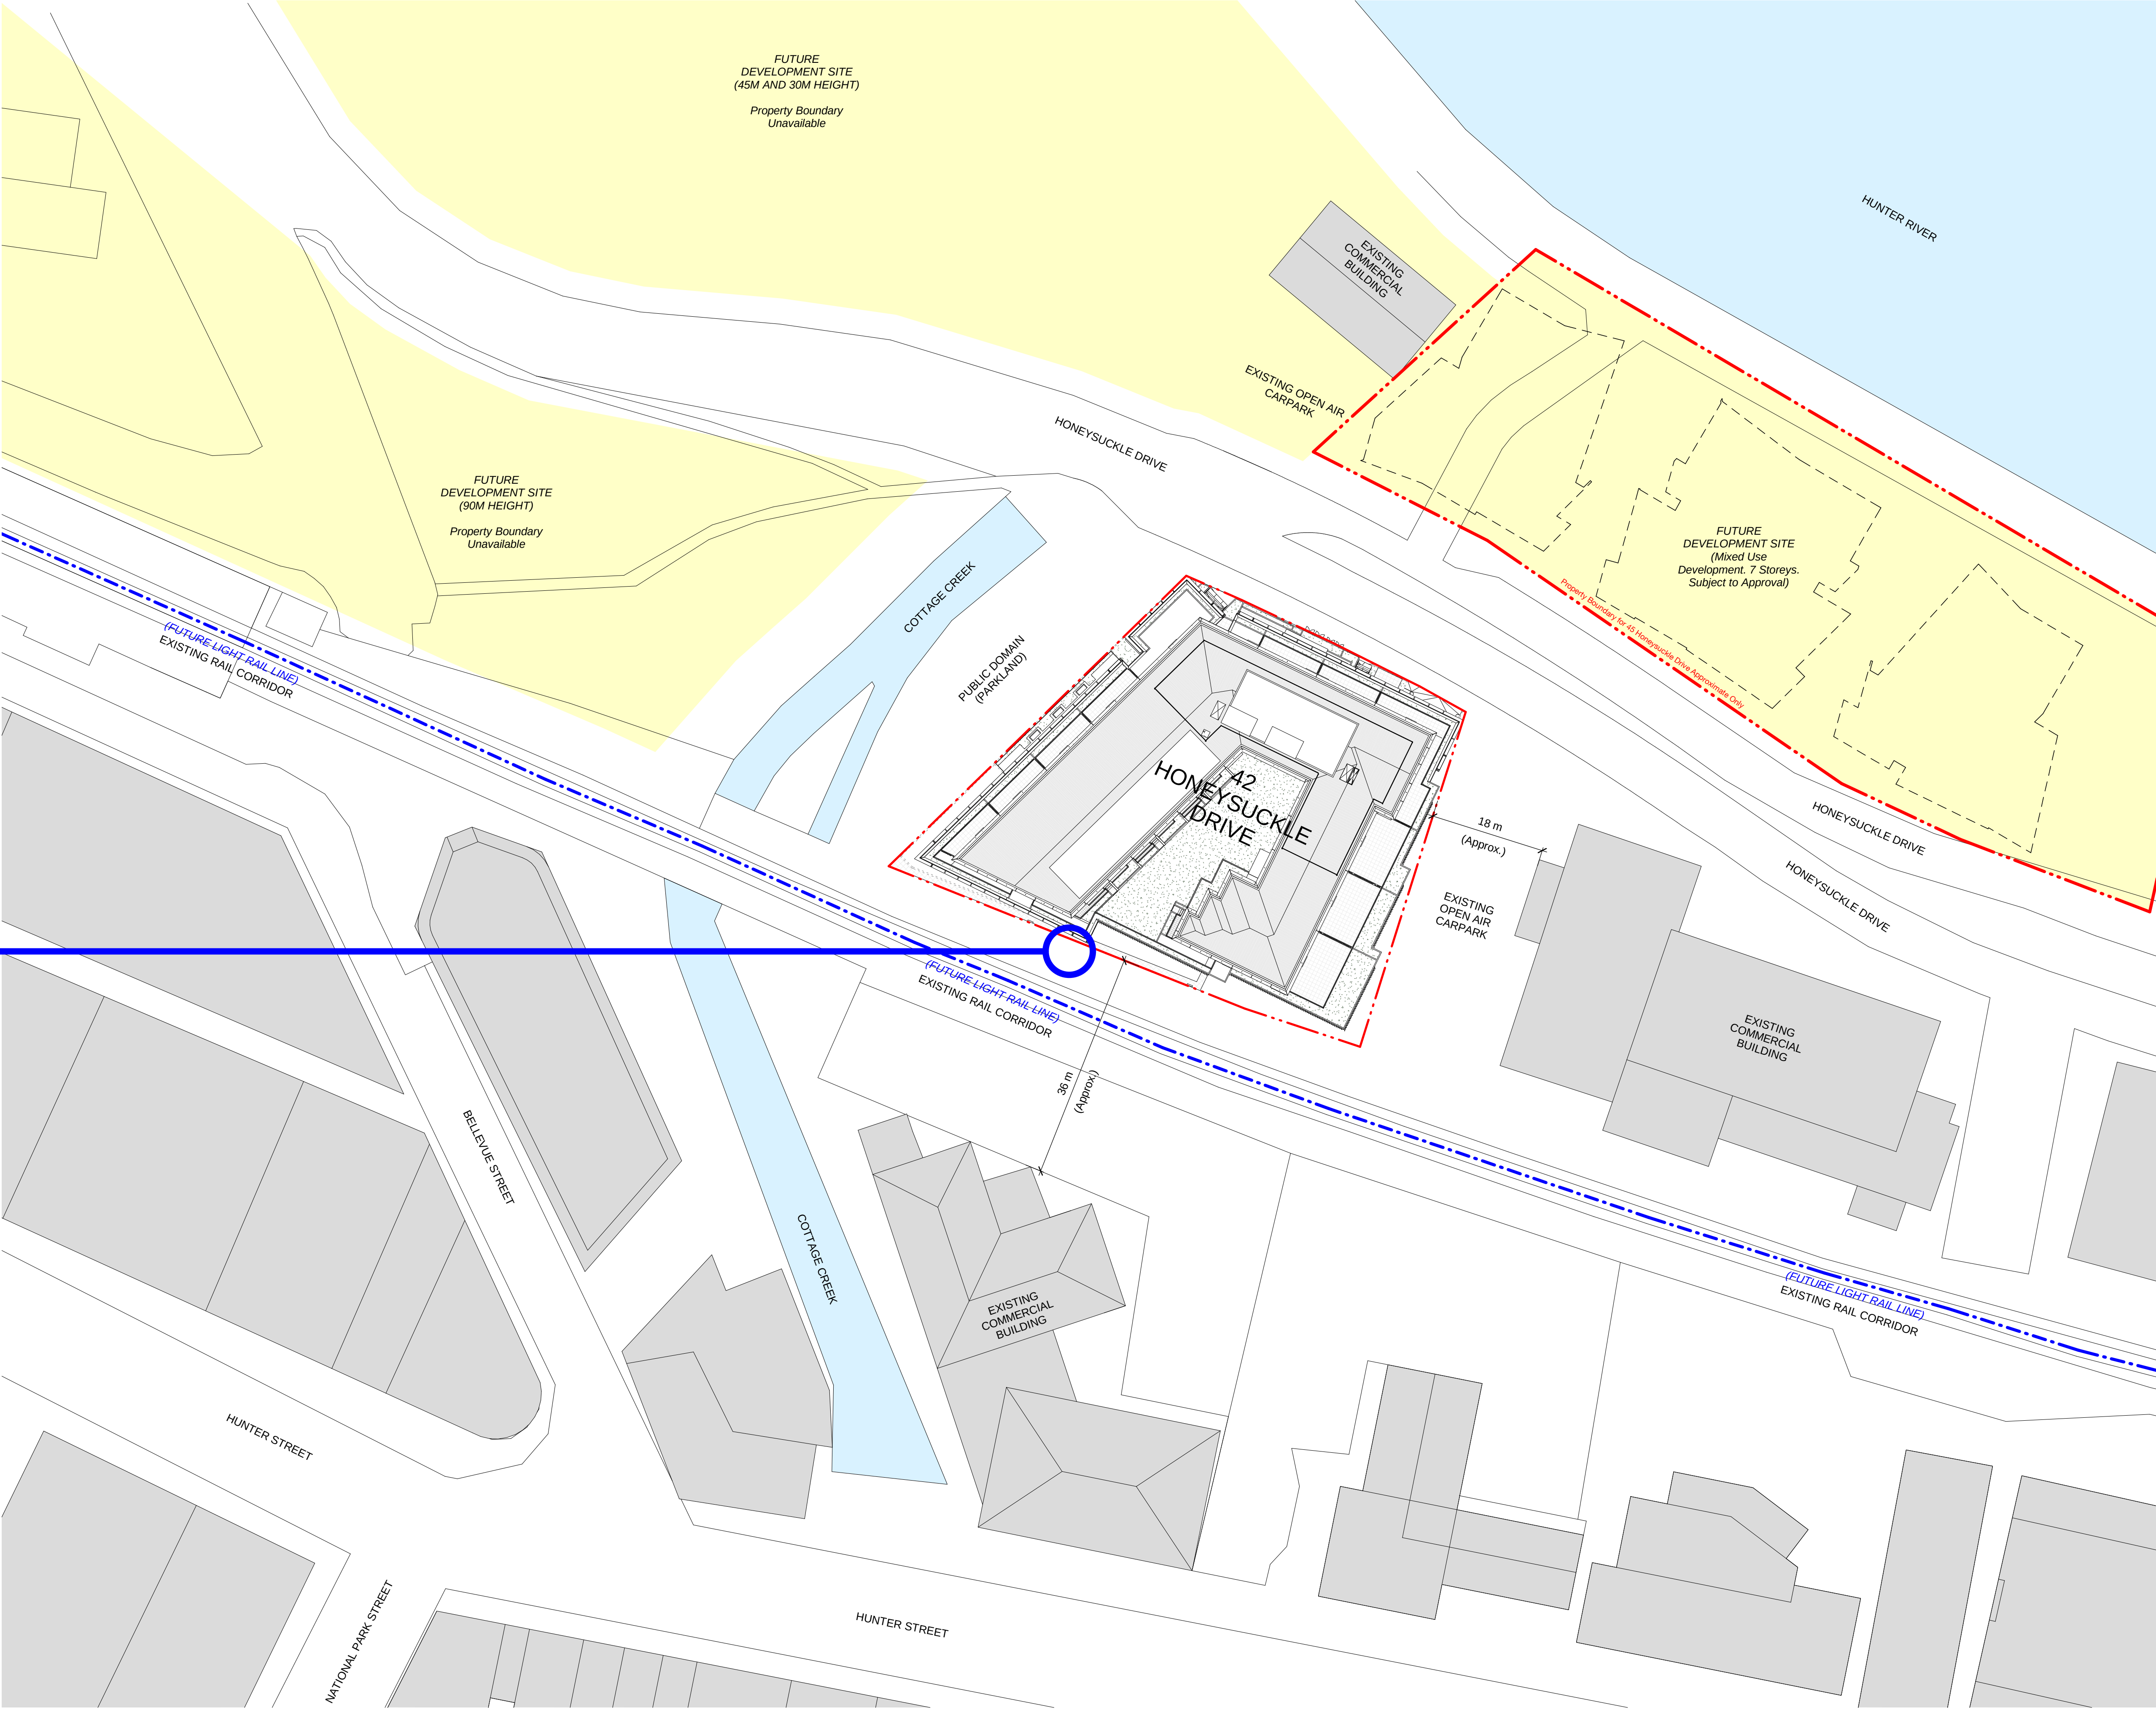


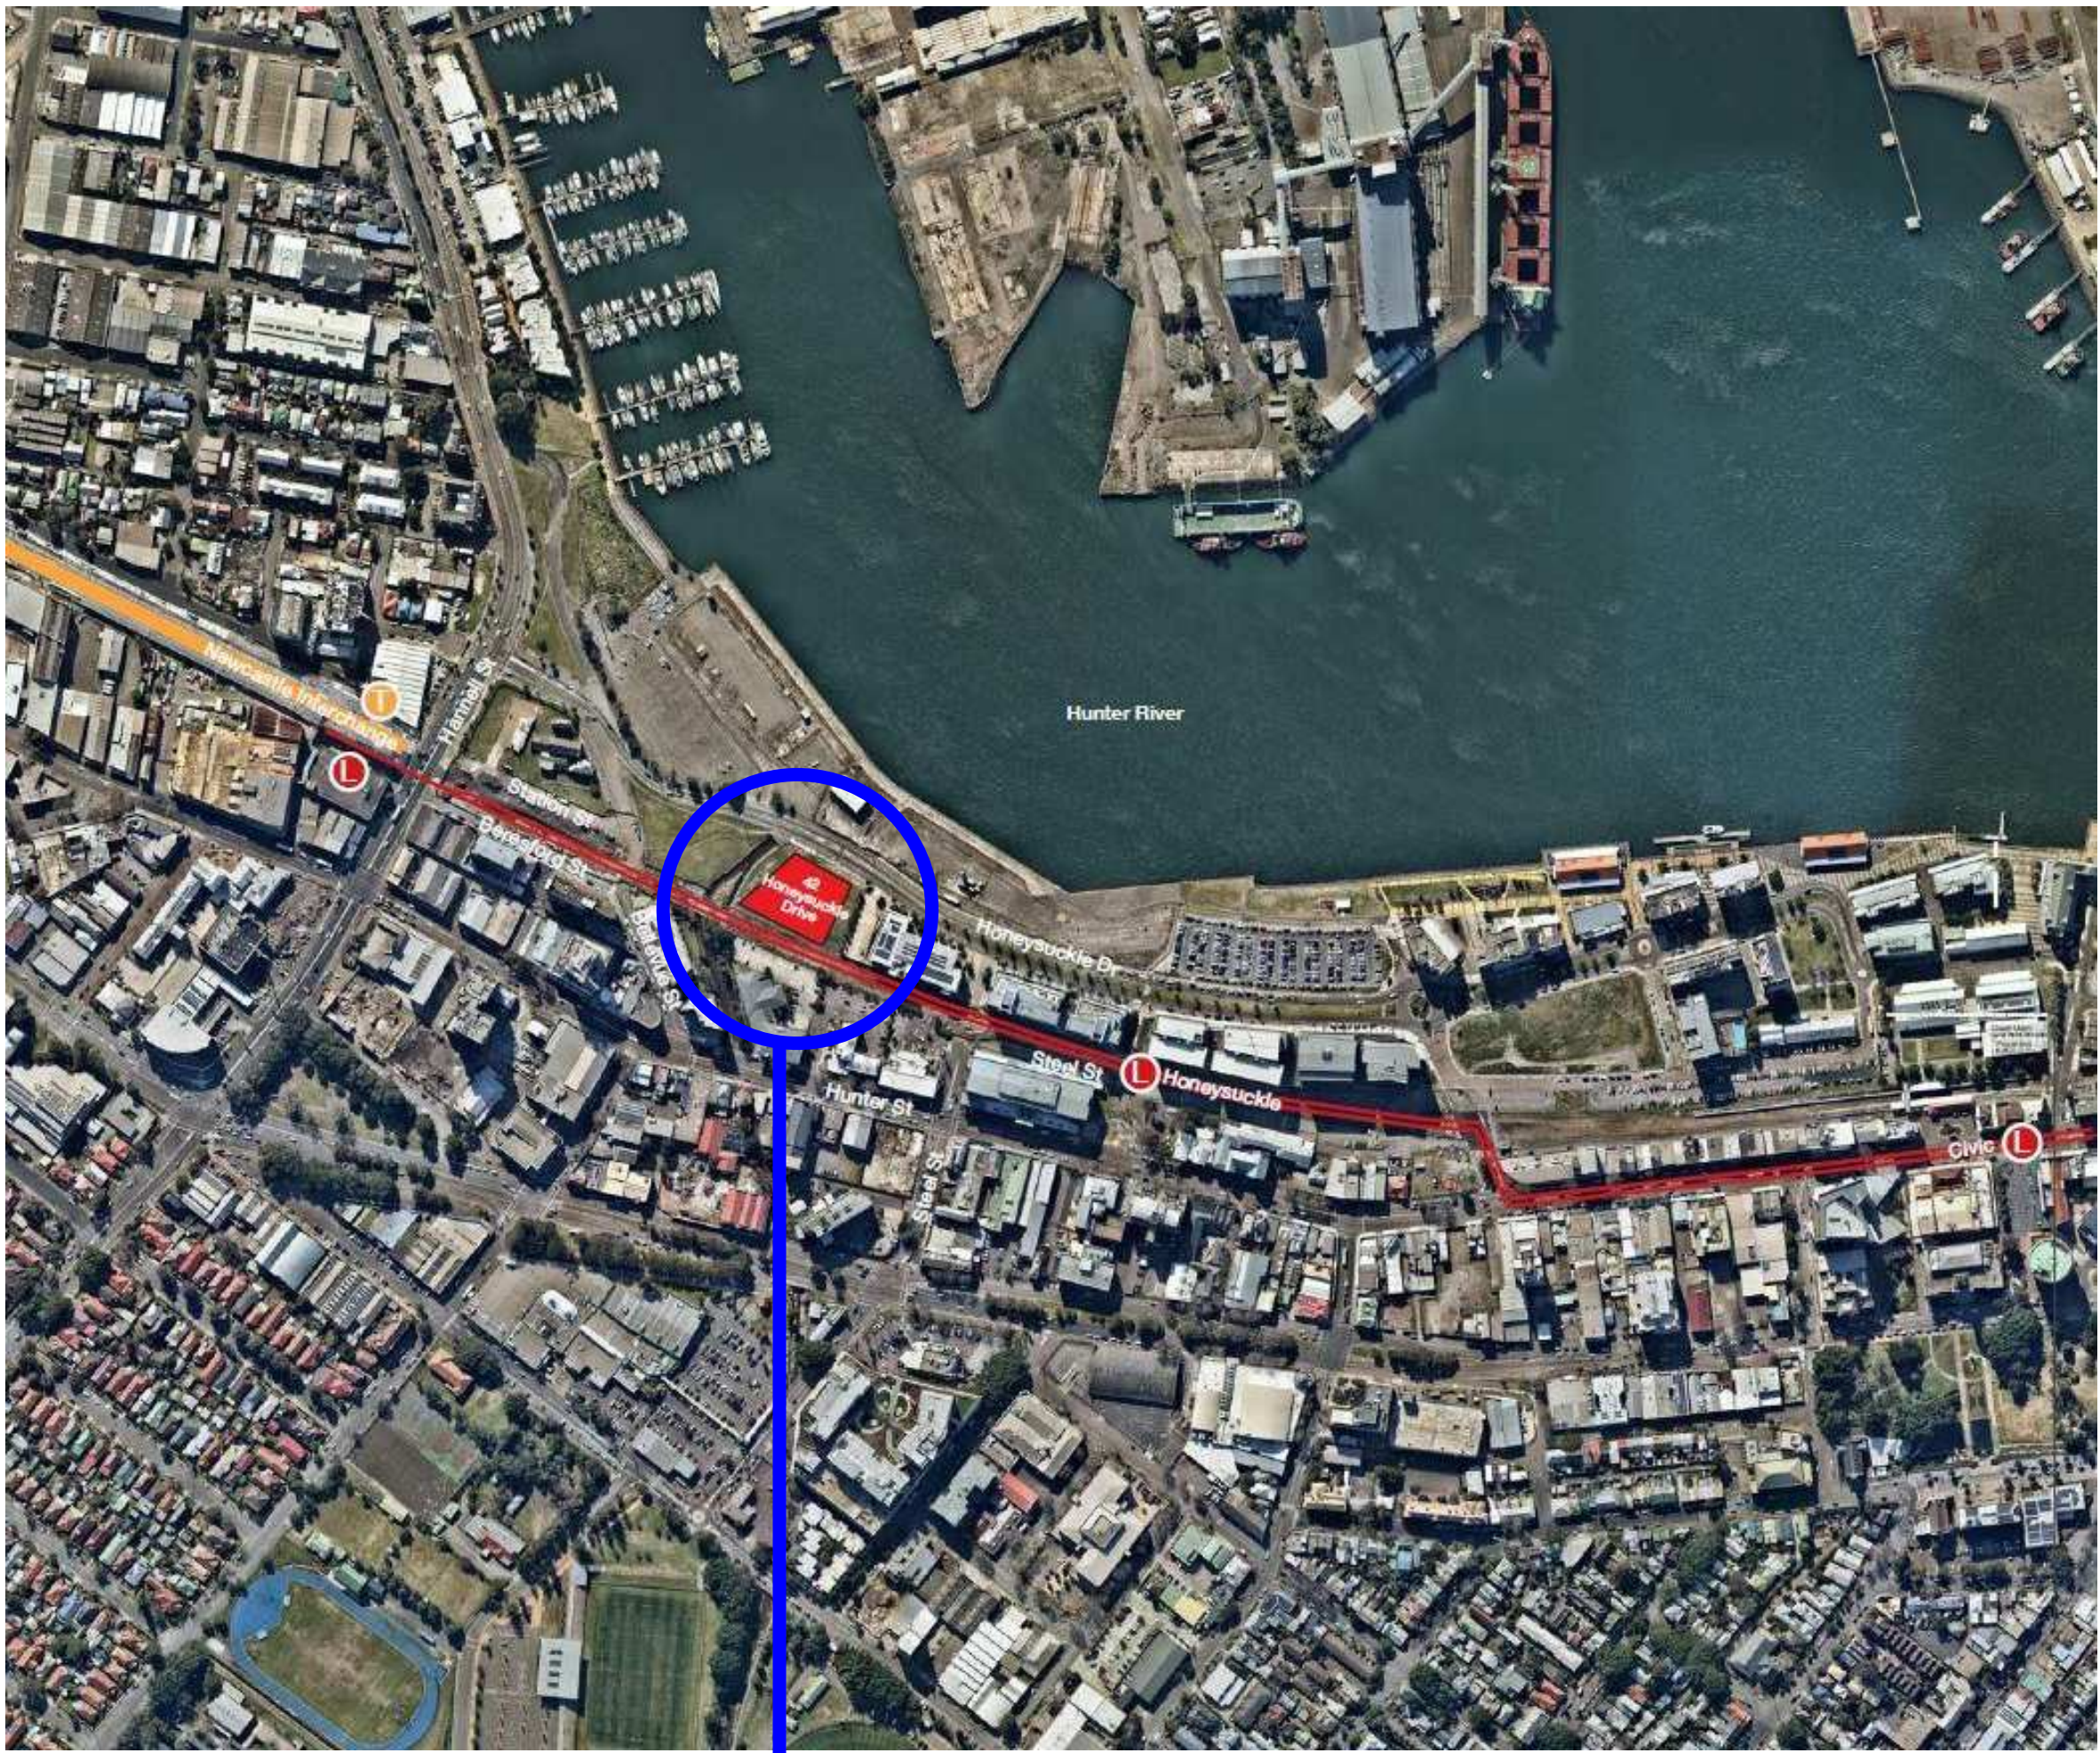

A	06/03/19	ISSUED FOR SEARS	BS	DCMA
Revision	Date	Description	Drawn	Checked

42 Honeysuckle Drive,
Newcastle

Site
Site Plan

Status	FOR INFORMATION			
Scale	1 : 500	@ A0		
Drawn	JT	Checked	JC	
Project No.	s12109			
Pick Date	16/3/2019 5:51:28 PM			
Pick File	42HONEYSUCKLEDRIE_ARCH			
Drawing no.	AD.01.00010	Revision	A	

Melbourne 1 Nicholson Street
Melbourne VIC 3000 Australia
T 03 8664 6200 F 03 8664 6300
email mel@batesmart.com.au
http://www.batesmart.com.au

Sydney 43 Brisbane Street
Sydney NSW 2010 Australia
T 02 8364 5100 F 02 8364 5199
email syd@batesmart.com.au
http://www.batesmart.com.au

Bates Smart Pty Ltd ABN 70 004 999 400



Revision	Date	Description	Issue	Checked
----------	------	-------------	-------	---------


42 Honeysuckle Drive
42 Honeysuckle Drive,
Newcastle
General Arrangement Plan
Ground Floor

Status	FOR INFORMATION
Scale	1:100 @ A0
Drawn	ELH Checked JC
Project No.	S12109
Plot Date	16/03/2019 7:33:42 PM
Plot File	42HONEYSUCKLEDRIVE_ARCH
Drawing no.	AD.03.1001
Revision	A

Melbourne 1 Nicholson Street
Melbourne VIC 3000 Australia
T 03 8664 6200 F 03 8664 6300
email mel@batesmart.com.au
http://www.batesmart.com.au

Sydney 43 Brisbane Street
Sydney NSW 2010 Australia
T 02 8364 5100 F 02 8364 5199
email syd@batesmart.com.au
http://www.batesmart.com.au

Bates Smart Pty Ltd ABN 70 004 999 400

 

42 Honeysuckle Drive, 42 Honeysuckle Drive, Newcastle

General Arrangement Plan Level 01



STATUS		
Scale	1 : INFORMATION	
	1 : 100	@ A0
Drawn	ELH	Checked JC
Project No	512109	
Plot Date	5/3/2019 7:34:31 PM	
Plot File	42HONEYSUCKLEDRIVE_ARCH	
Drawing no	Revision	
AD.03.1002		A

Melbourne 1 Nicholson Street
Melbourne VIC 3000 Australia
Tel 03 8664 6200 F 03 8664 6300
email mel@batesmart.com.au
www.batesmart.com.au

Bates Smart Pty Ltd ABN 70 004 999 400

Sydney 43 Brisbane Street
Sunny Hills NSW 2010 Australia
Tel 02 8364 5100 F 02 8364 51
email syd@batesmart.com.au
www.batesmart.com.au



A	06/03/19	ISSUED FOR SEALS	BS	DCMA
Revision	Date	Description	Drawn	Checked

42 Honeysuckle Drive
42 Honeysuckle Drive,
Newcastle

General Arrangement Plan
Level 02

Status	FOR INFORMATION
Scale	1:100 @ A0
Drawn	ELH Checked JC
Project No.	S12109
Pick Date	16/03/2019 7:35:38 PM
Pick File	42HONEYSUCKLEDRIVE_ARCH
Drawing no.	AD.03.1003
Revision	A

Melbourne 1 Nicholson Street
Melbourne VIC 3000 Australia
T 03 8664 6200 F 03 8664 6300
email mel@batesmart.com.au
http://www.batesmart.com.au

Sydney 43 Brisbane Street
Sydney NSW 2010 Australia
T 02 8364 5100 F 02 8364 5199
email syd@batesmart.com.au
http://www.batesmart.com.au

Bates Smart Pty Ltd ABN 70 004 999 400

NOT FOR CONSTRUCTION



A	06/03/19	ISSUED FOR SEALS	BS	DCMA
Revision	Date	Description	Issue	Checked

42 Honeysuckle Drive
42 Honeysuckle Drive,
Newcastle

General Arrangement Plan
Level 03

Status	FOR INFORMATION
Scale	1:100 @ A0
Drawn	ELH Checked JC
Project No.	s12109
Pick Date	16/03/2019 7:36:11 PM
Pick File	42HONEYSUCKLEDRIVE_ARCH
Drawing no.	AD.03.1004
Revision	A

Melbourne 1 Nicholson Street
Melbourne VIC 3000 Australia
T 03 8664 6200 F 03 8664 6300
email mel@batesmart.com.au
http://www.batesmart.com.au


Sydney 43 Brisbane Street
Sydney NSW 2010 Australia
T 02 8364 5100 F 02 8364 5199
email syd@batesmart.com.au
http://www.batesmart.com.au

Bates Smart Pty Ltd ABN 70 004 999 400

NOT FOR CONSTRUCTION



Bates Smart Pty Ltd ABN 70 004 999 400

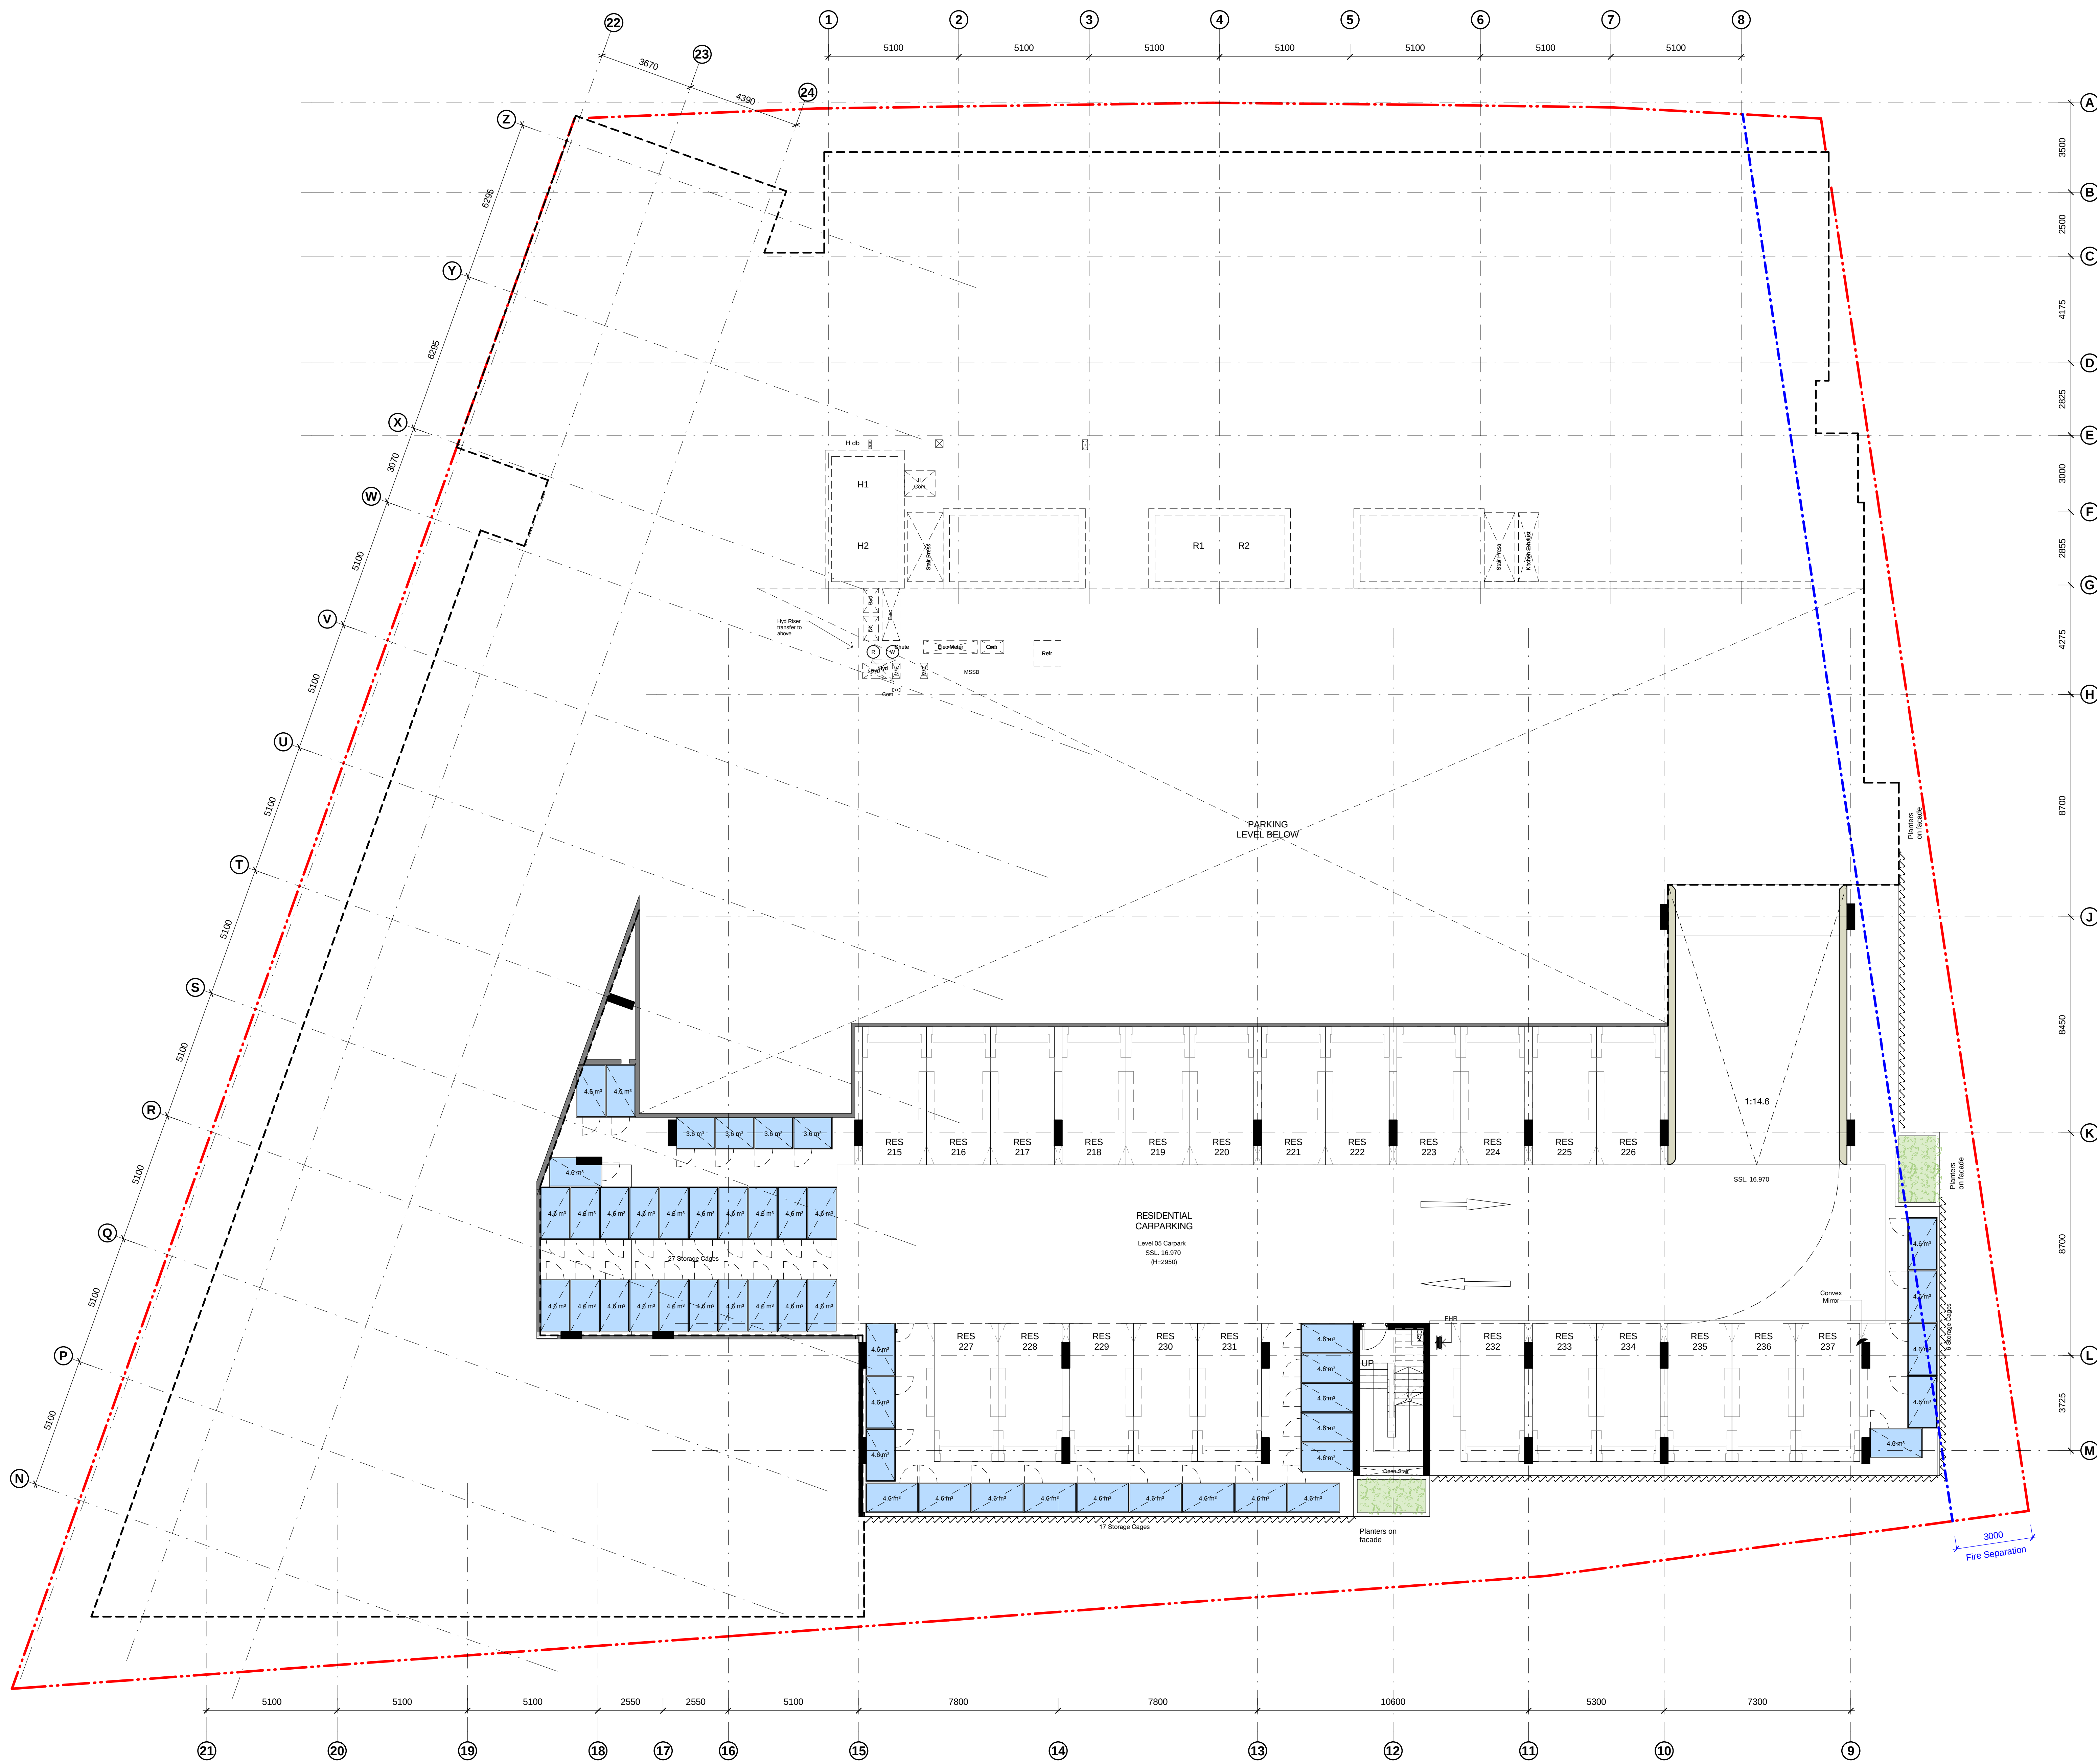

Revision	Date	Description	By	Check
----------	------	-------------	----	-------

42 Honeysuckle Drive,
Newcastle

General Arrangement Plan
Level 05 Parking

Status	FOR INFORMATION
Scale	1:100 @ A0
Drawn	ELH
Project No.	s12109
Plot Date	14/03/2019 7:37:38 PM
Plot File	42HONEYSUCKLEDRIVE_ARCH
Drawing no.	AD.03.1006
Revision	A

Melbourne 1 Nicholson Street
Melbourne VIC 3000 Australia
T 03 8664 6200 F 03 8664 6300
email mel@batesmart.com.au
http://www.batesmart.com.au

Sydney 43 Brisbane Street
Sydney NSW 2010 Australia
T 02 8364 5100 F 02 8364 5199
email syd@batesmart.com.au
http://www.batesmart.com.au


Bates Smart Pty Ltd ABN 70 004 999 400



Check all dimensions and site conditions prior to commencement of any work, the purchase or ordering of any materials, fittings, plant, services or equipment and the preparation of shop drawings and or the fabrication of any components.

Do not scale drawings - refer to figured dimensions only. Any discrepancies shall immediately be referred to the architect for clarification.


All drawings may not be reproduced or distributed without prior permission from the architect.

 

Status	FOR INFORMATION		
Scale	1 : 100	@	A0
Drawn	ELH	Checked	JC
Project No.	s12109		
Plot Date	5/3/2019 7:38:44 PM		
Plot File	42HONEYSUCKLEDRIEVE_ARCH		
Drawing no.	Revision		
AD.03.1008	A		

Bates Smart Pty Ltd ABN 70 004 999 400

BATESSMART

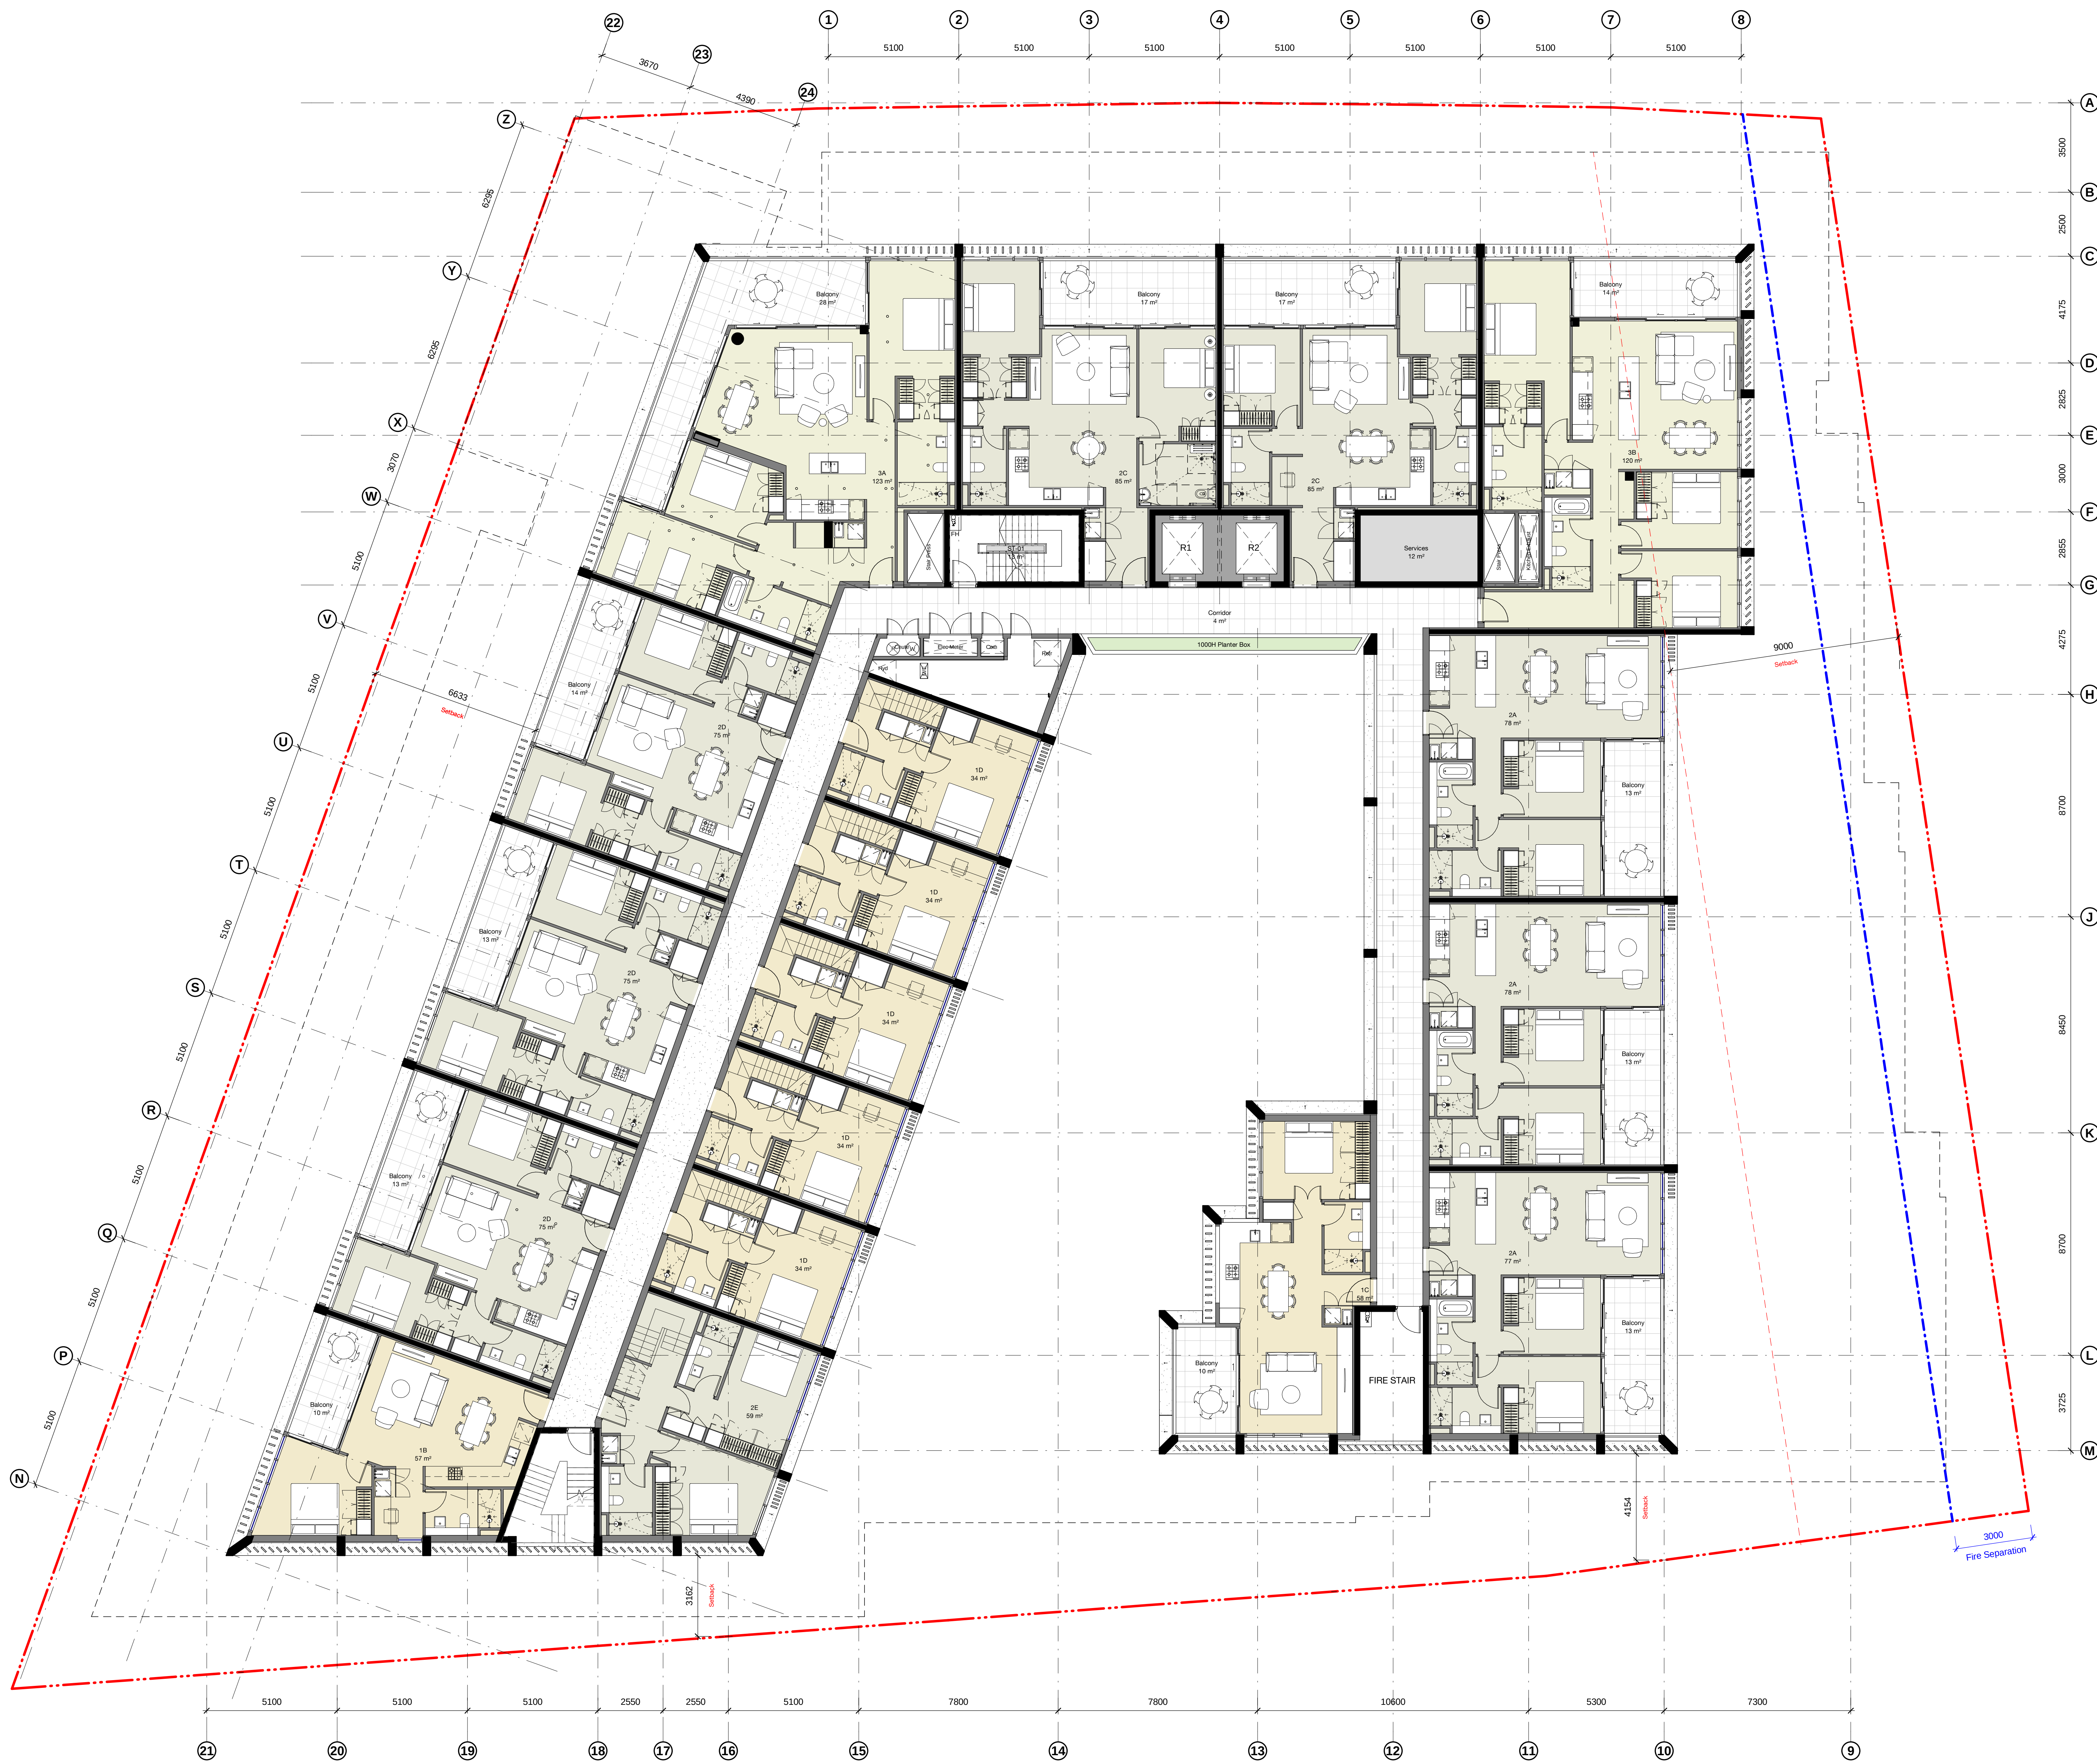

A	06/03/19	ISSUED FOR SEALS	BS	DCMA
Revision	Date	Description	Drawn	Checked

42 Honeysuckle Drive
42 Honeysuckle Drive,
Newcastle
General Arrangement Plan
Level 07


Status	FOR INFORMATION
Scale	1:100 @ A0
Drawn	ELH Checked JC
Project No.	s12109
Plot Date	14/03/2019 7:39:13 PM
Plot File	42HONEYSUCKLEDRIVE_ARCH
Drawing no.	AD.03.1009
Revision	A

Melbourne 1 Nicholson Street
Melbourne VIC 3000 Australia
T 03 8664 6200 F 03 8664 6300
email mel@batesmart.com.au
http://www.batesmart.com.au

Sydney 43 Brisbane Street
Sydney NSW 2010 Australia
T 02 8364 5100 F 02 8364 5199
email syd@batesmart.com.au
http://www.batesmart.com.au

Bates Smart Pty Ltd ABN 70 004 999 400

NOT FOR CONSTRUCTION

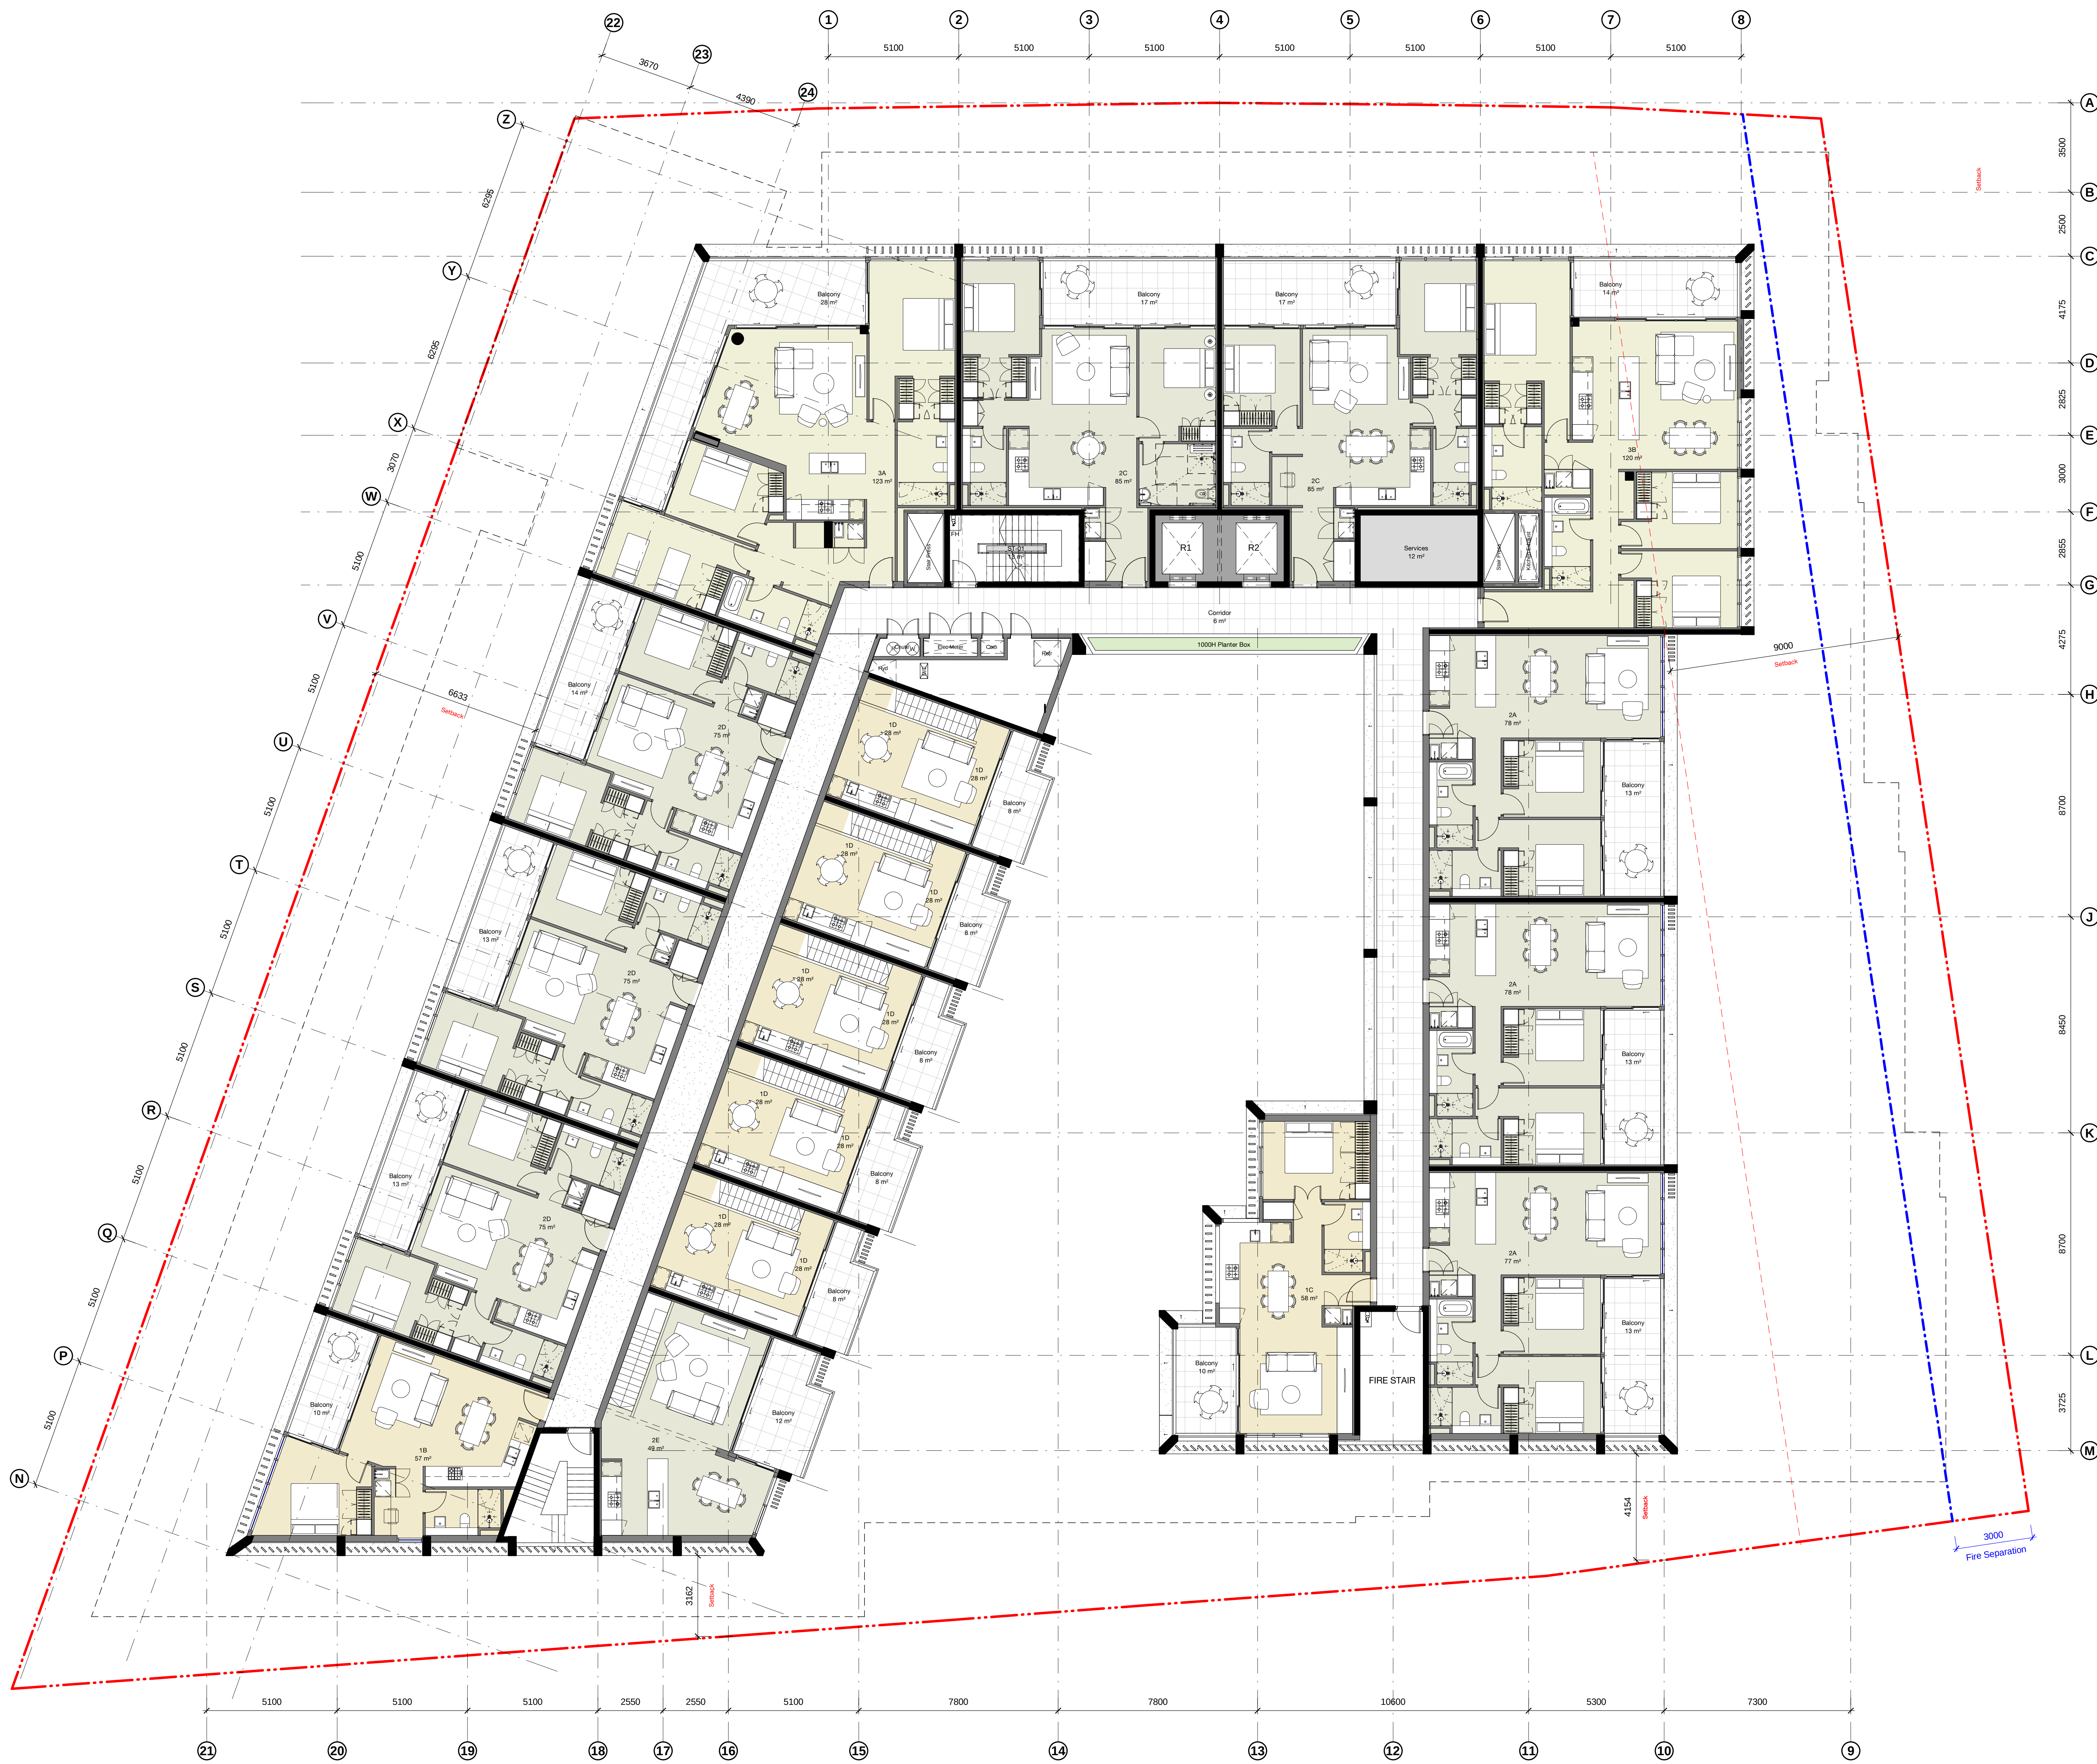

A	06/03/19	ISSUED FOR BEARS	BS	DCMA
Revision	Date	Description	Issue	Checked

42 Honeysuckle Drive
42 Honeysuckle Drive,
Newcastle
General Arrangement Plan
Level 08

Status	FOR INFORMATION
Scale	1:100 @ A0
Drawn	ELH Checked JC
Project No.	s12109
Plot Date	14/03/2019 7:39:40 PM
Plot File	42HONEYSUCKLEDRIVE_ARCH
Drawing no.	AD.03.1010
Revision	A

Melbourne 1 Nicholson Street
Melbourne VIC 3000 Australia
T 03 9664 6200 F 03 9664 6300
email mel@batesmart.com.au
http://www.batesmart.com.au

Sydney 43 Brisbane Street
Sydney NSW 2010 Australia
T 02 8364 5100 F 02 8364 5199
email syd@batesmart.com.au
http://www.batesmart.com.au

Bates Smart Pty Ltd ABN 70 004 999 400

NOT FOR CONSTRUCTION

Check all dimensions and site conditions prior to commencement of any work, the purchase or ordering of any materials, fittings, plant, services or equipment and the preparation of shop drawings and or the fabrication of any components.



Do not scale drawings - refer to figured dimensions only. Any discrepancies shall immediately be referred to the architect for clarification.

All drawings may not be reproduced or distributed without prior permission from the architect.



42 Honeyuckle Drive, Newcastle			
General Arrangement Plan Level 09 Roof			
			
Status	FOR INFORMATION		
Scale	1 : 100	@	AD
Drawn	ELH	Checked	JC
Project No.	s12109		
Plot Date	03/03/2010 7:39:48 PM		
Plot File	42HONEYUCKLEDRIVE_ARCH		
Drawing no.	Revision		
AD.03.1011	A		
Sydney 41 Brisbane Street Sunny Hills NSW 2150 Australia Tel 02 8354 5150 F 02 8354 5159 Email sydl@batesmart.com.au http://www.batesmart.com.au			
Bates Smart Pty Ltd ABN 70 004 999 400			

BATESSMART™

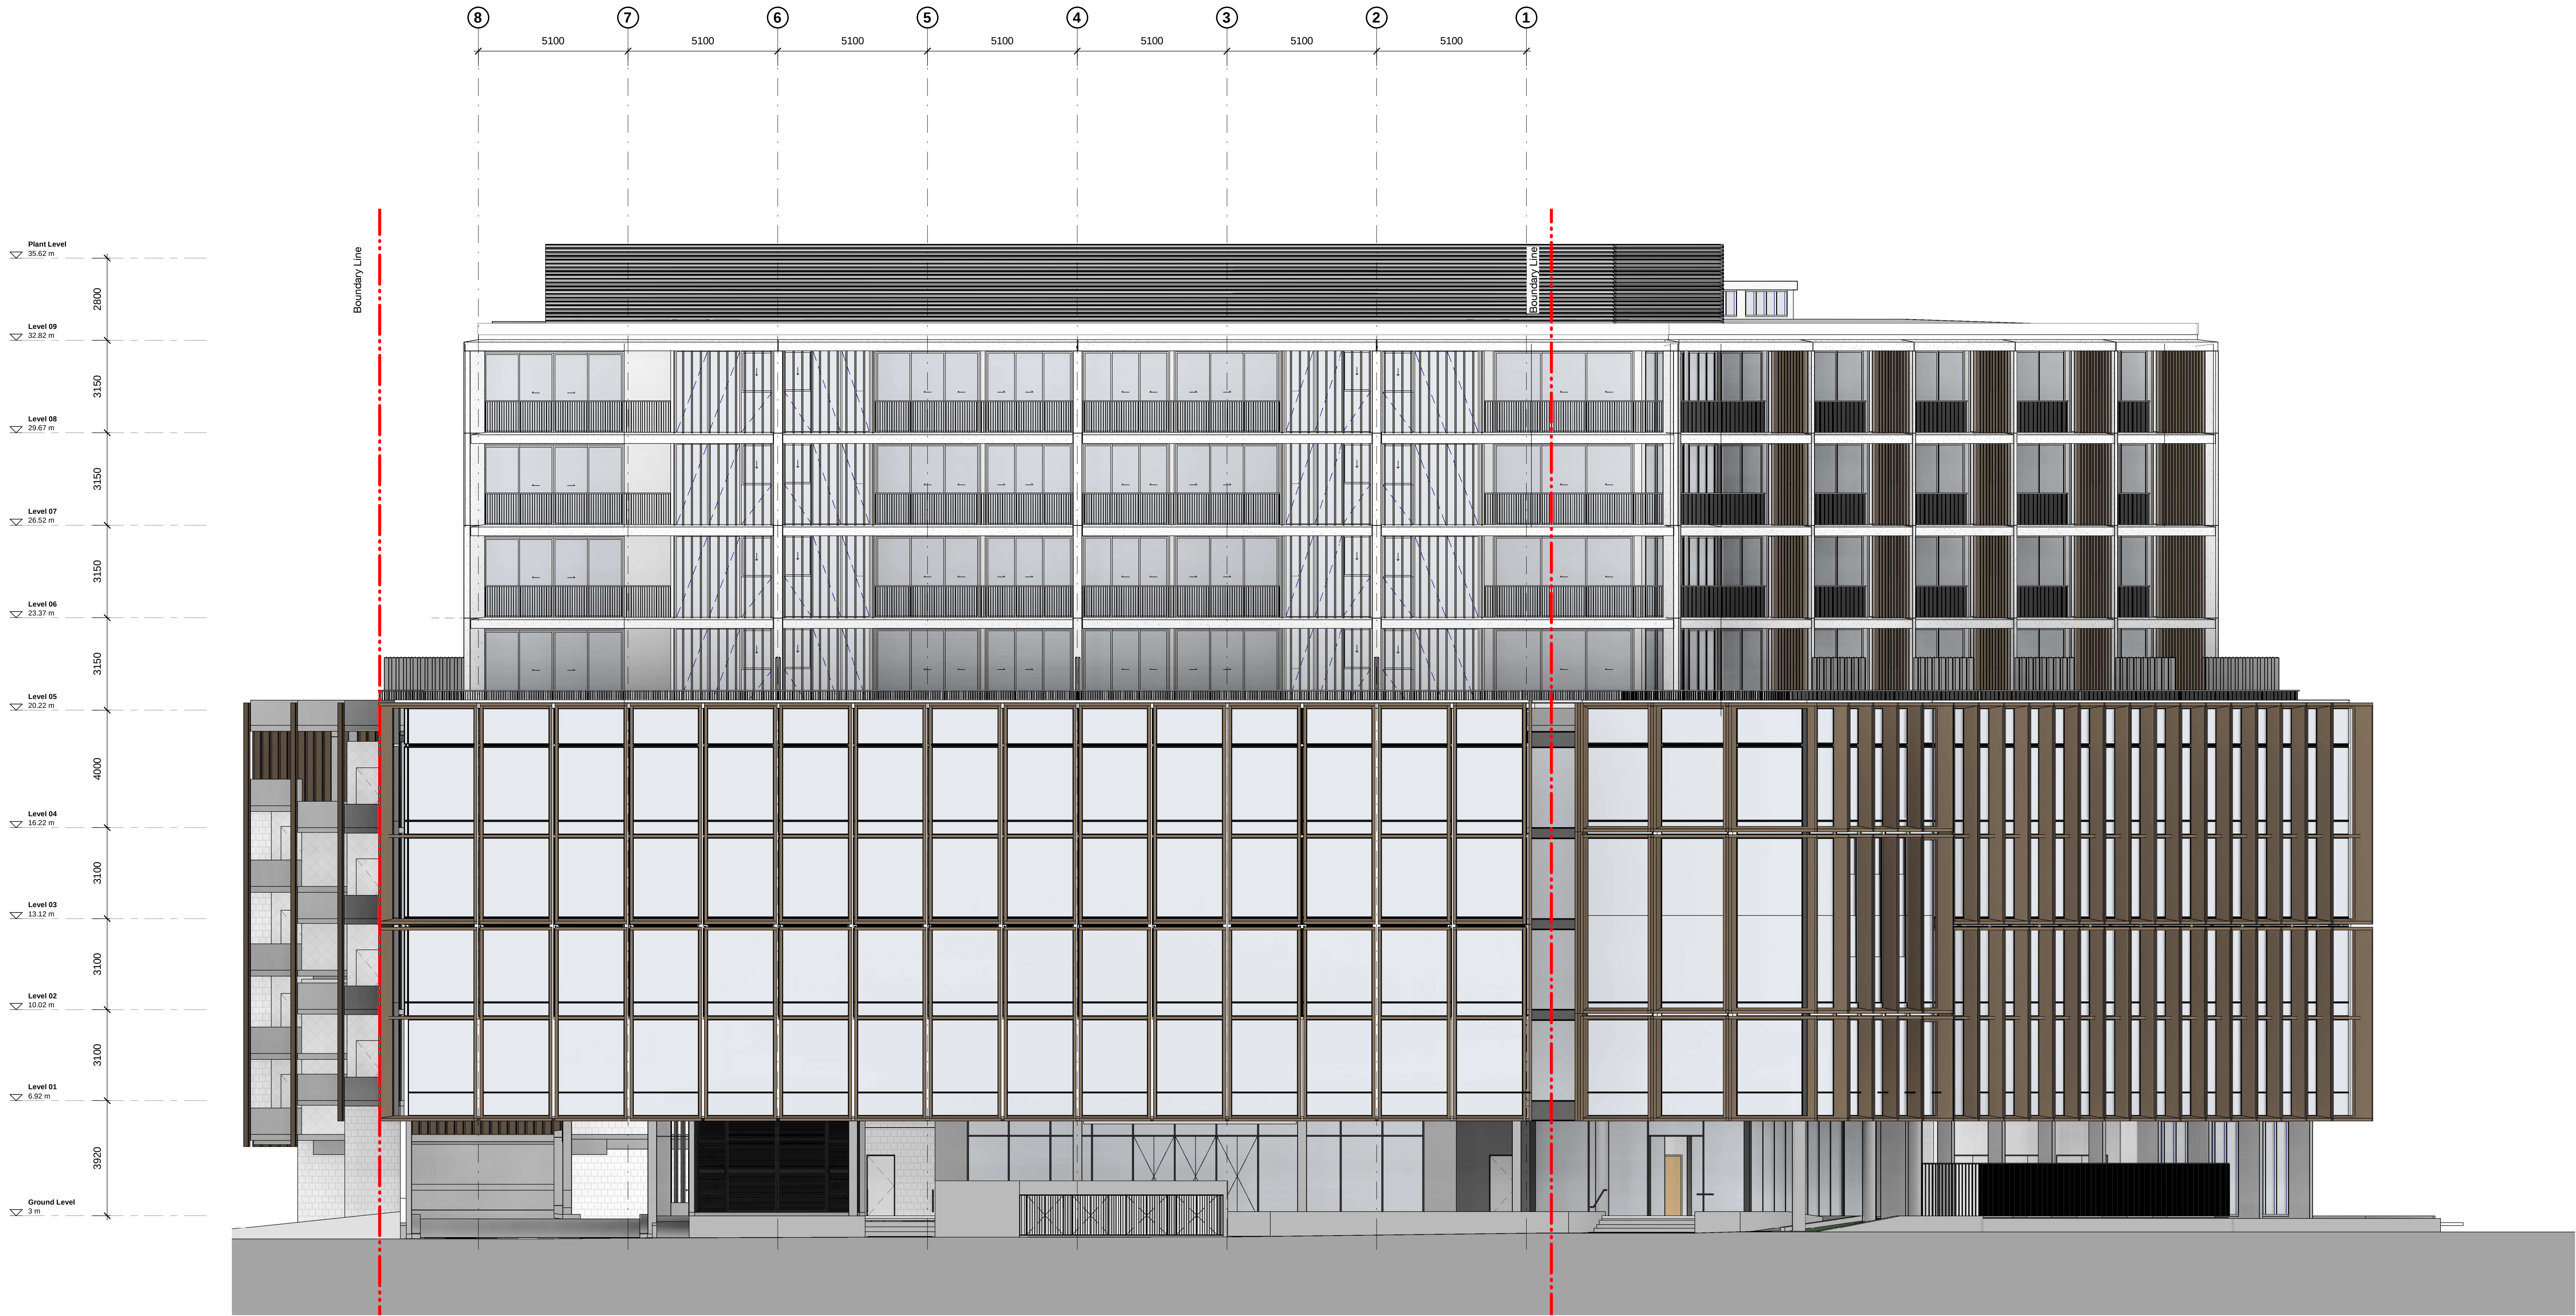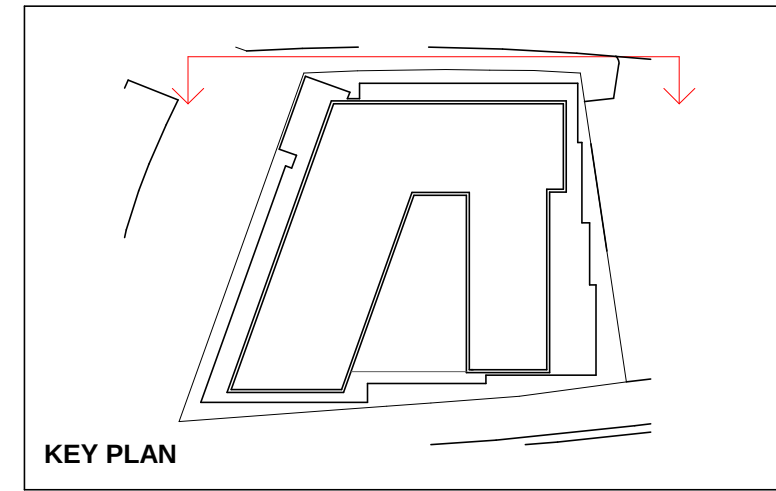

A	06/03/19	ISSUED FOR BEARS	BS	DCMA
Revision	Date	Description	Drawn	Checked

NOT FOR CONSTRUCTION

42 Honeysuckle Drive
42 Honeysuckle Drive,
Newcastle

Building Elevation
North Elevation

Status	FOR INFORMATION	
Scale	1 : 100	@ A0
Drawn	JT	Checked JC
Project No.	s12109	
Pick Date	16/3/2019 5:58:25 PM	
Pick File	42HONEYSUCKLEDRIVE_ARCH	
Drawing no.	Revision	
AD.09.0001	A	

Melbourne 1 Nicholson Street
Melbourne VIC 3000 Australia
T 03 8664 6200 F 03 8664 6300
email mel@batesmart.com.au
http://www.batesmart.com.au



Sydney 43 Brisbane Street
Sydney Hills NSW 2110 Australia
T 02 8364 5100 F 02 8364 5199
email syd@batesmart.com.au
http://www.batesmart.com.au

Bates Smart Pty Ltd ABN 70 004 999 400

Check all dimensions and site conditions prior to commencement of any work, the purchase or ordering of any materials, fittings, plant, services or equipment and the preparation of shop drawings, and or the fabrication of any components.

Do not scale drawings - refer to figured dimensions only. Any discrepancies shall immediately be referred to the architect for clarification.

All drawings may not be reproduced or distributed without prior permission from the architect.

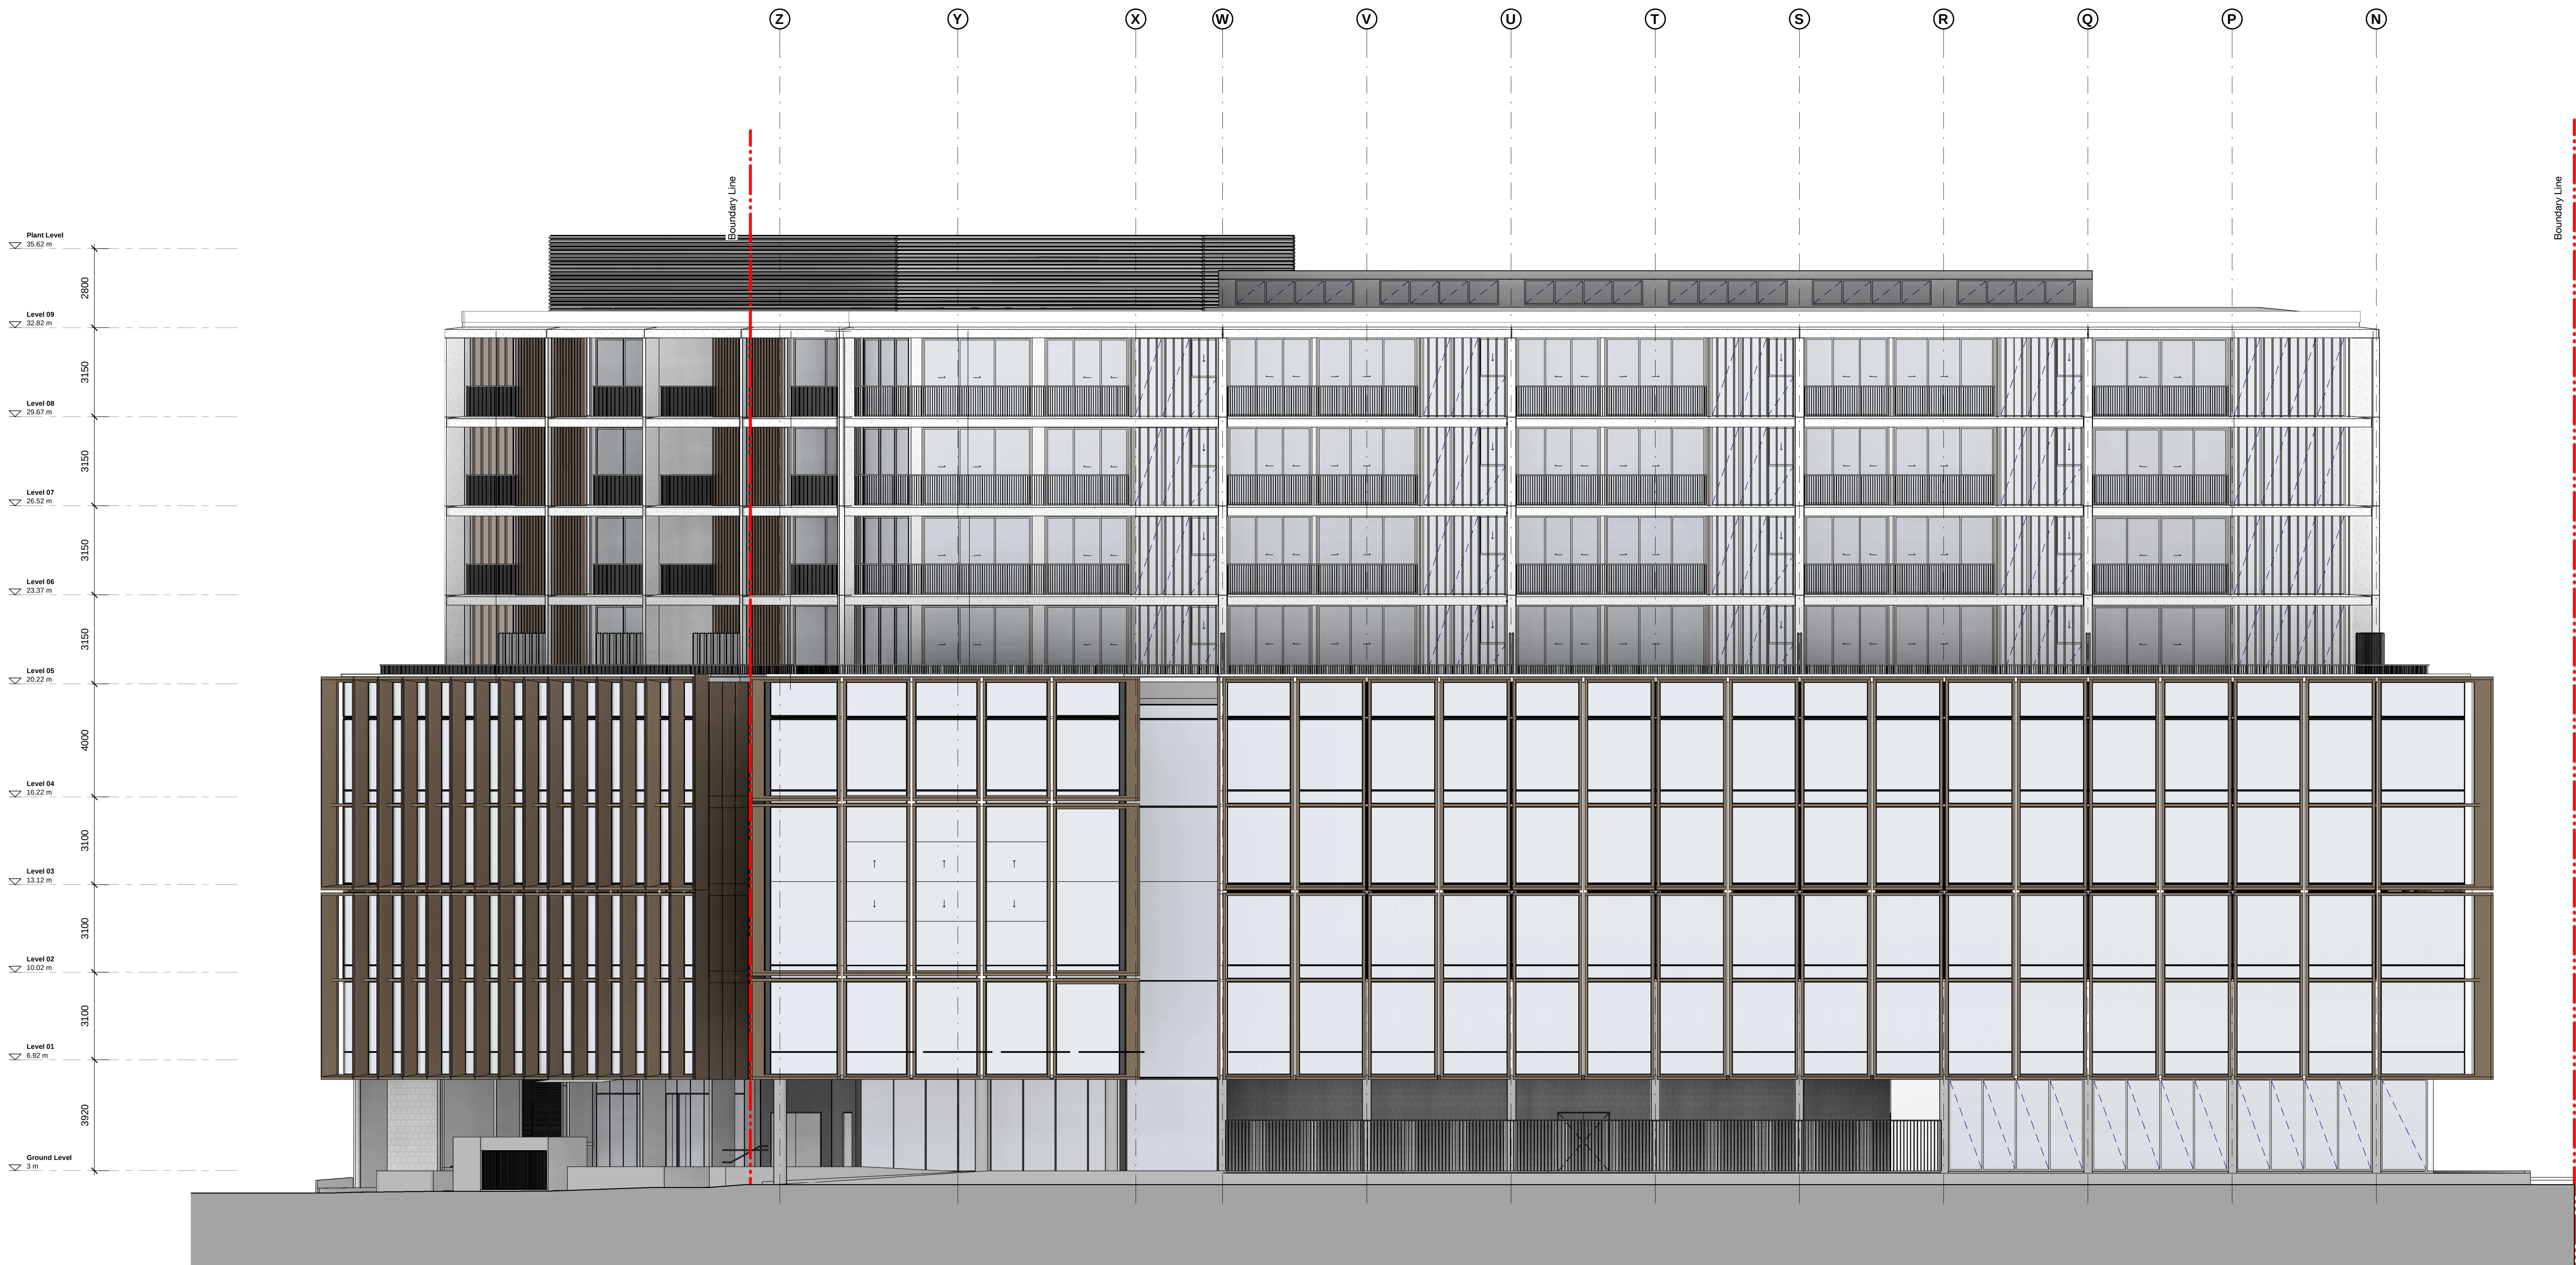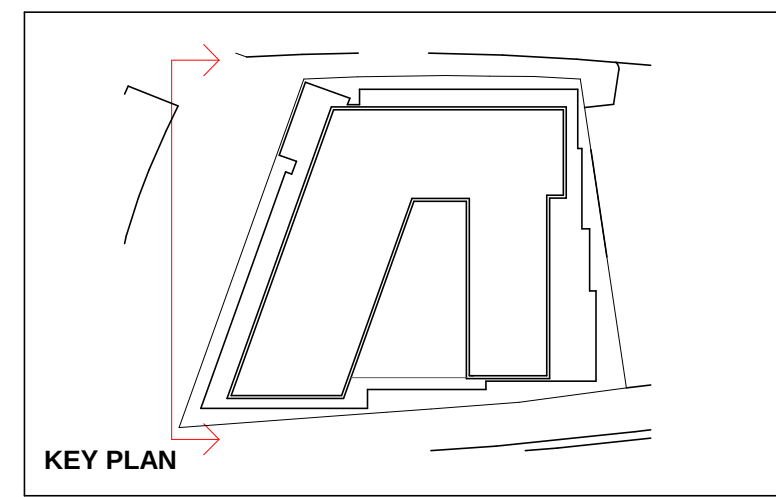

A	06/03/19	ISSUED FOR BEARS	BS	DCMA
Revision	Date	Description	Drawn	Checked

NOT FOR CONSTRUCTION

42 Honeysuckle Drive
42 Honeysuckle Drive,
Newcastle

Building Elevation
West Elevation

Status: FOR INFORMATION

Scale: 1:100 @ A0

Drawn: JT Checked: JC

Project No: s12109

Pick Date: 16/3/2019 5:59:33 PM

Pick File: 42HONEYSUCKLEDRIVE_ARCH

Drawing no: AD.09.0002 Revision: A

Melbourne 1 Nicholson Street
Melbourne VIC 3000 Australia
T 03 8664 6200 F 03 8664 6300
email mel@batesmart.com.au
http://www.batesmart.com.au



Sydney 43 Brisbane Street
Sydney NSW 2010 Australia
T 02 8364 5100 F 02 8364 5199
email syd@batesmart.com.au
http://www.batesmart.com.au

Bates Smart Pty Ltd ABN 70 004 999 400

Check all dimensions and site conditions prior to commencement of any work, the purchase or ordering of any materials, fittings, plant, services or equipment and the preparation of shop drawings and or the fabrication of any components.

Do not scale drawings - refer to figured dimensions only. Any discrepancies shall immediately be referred to the architect for clarification.

All drawings may not be reproduced or distributed without prior permission from the architect.

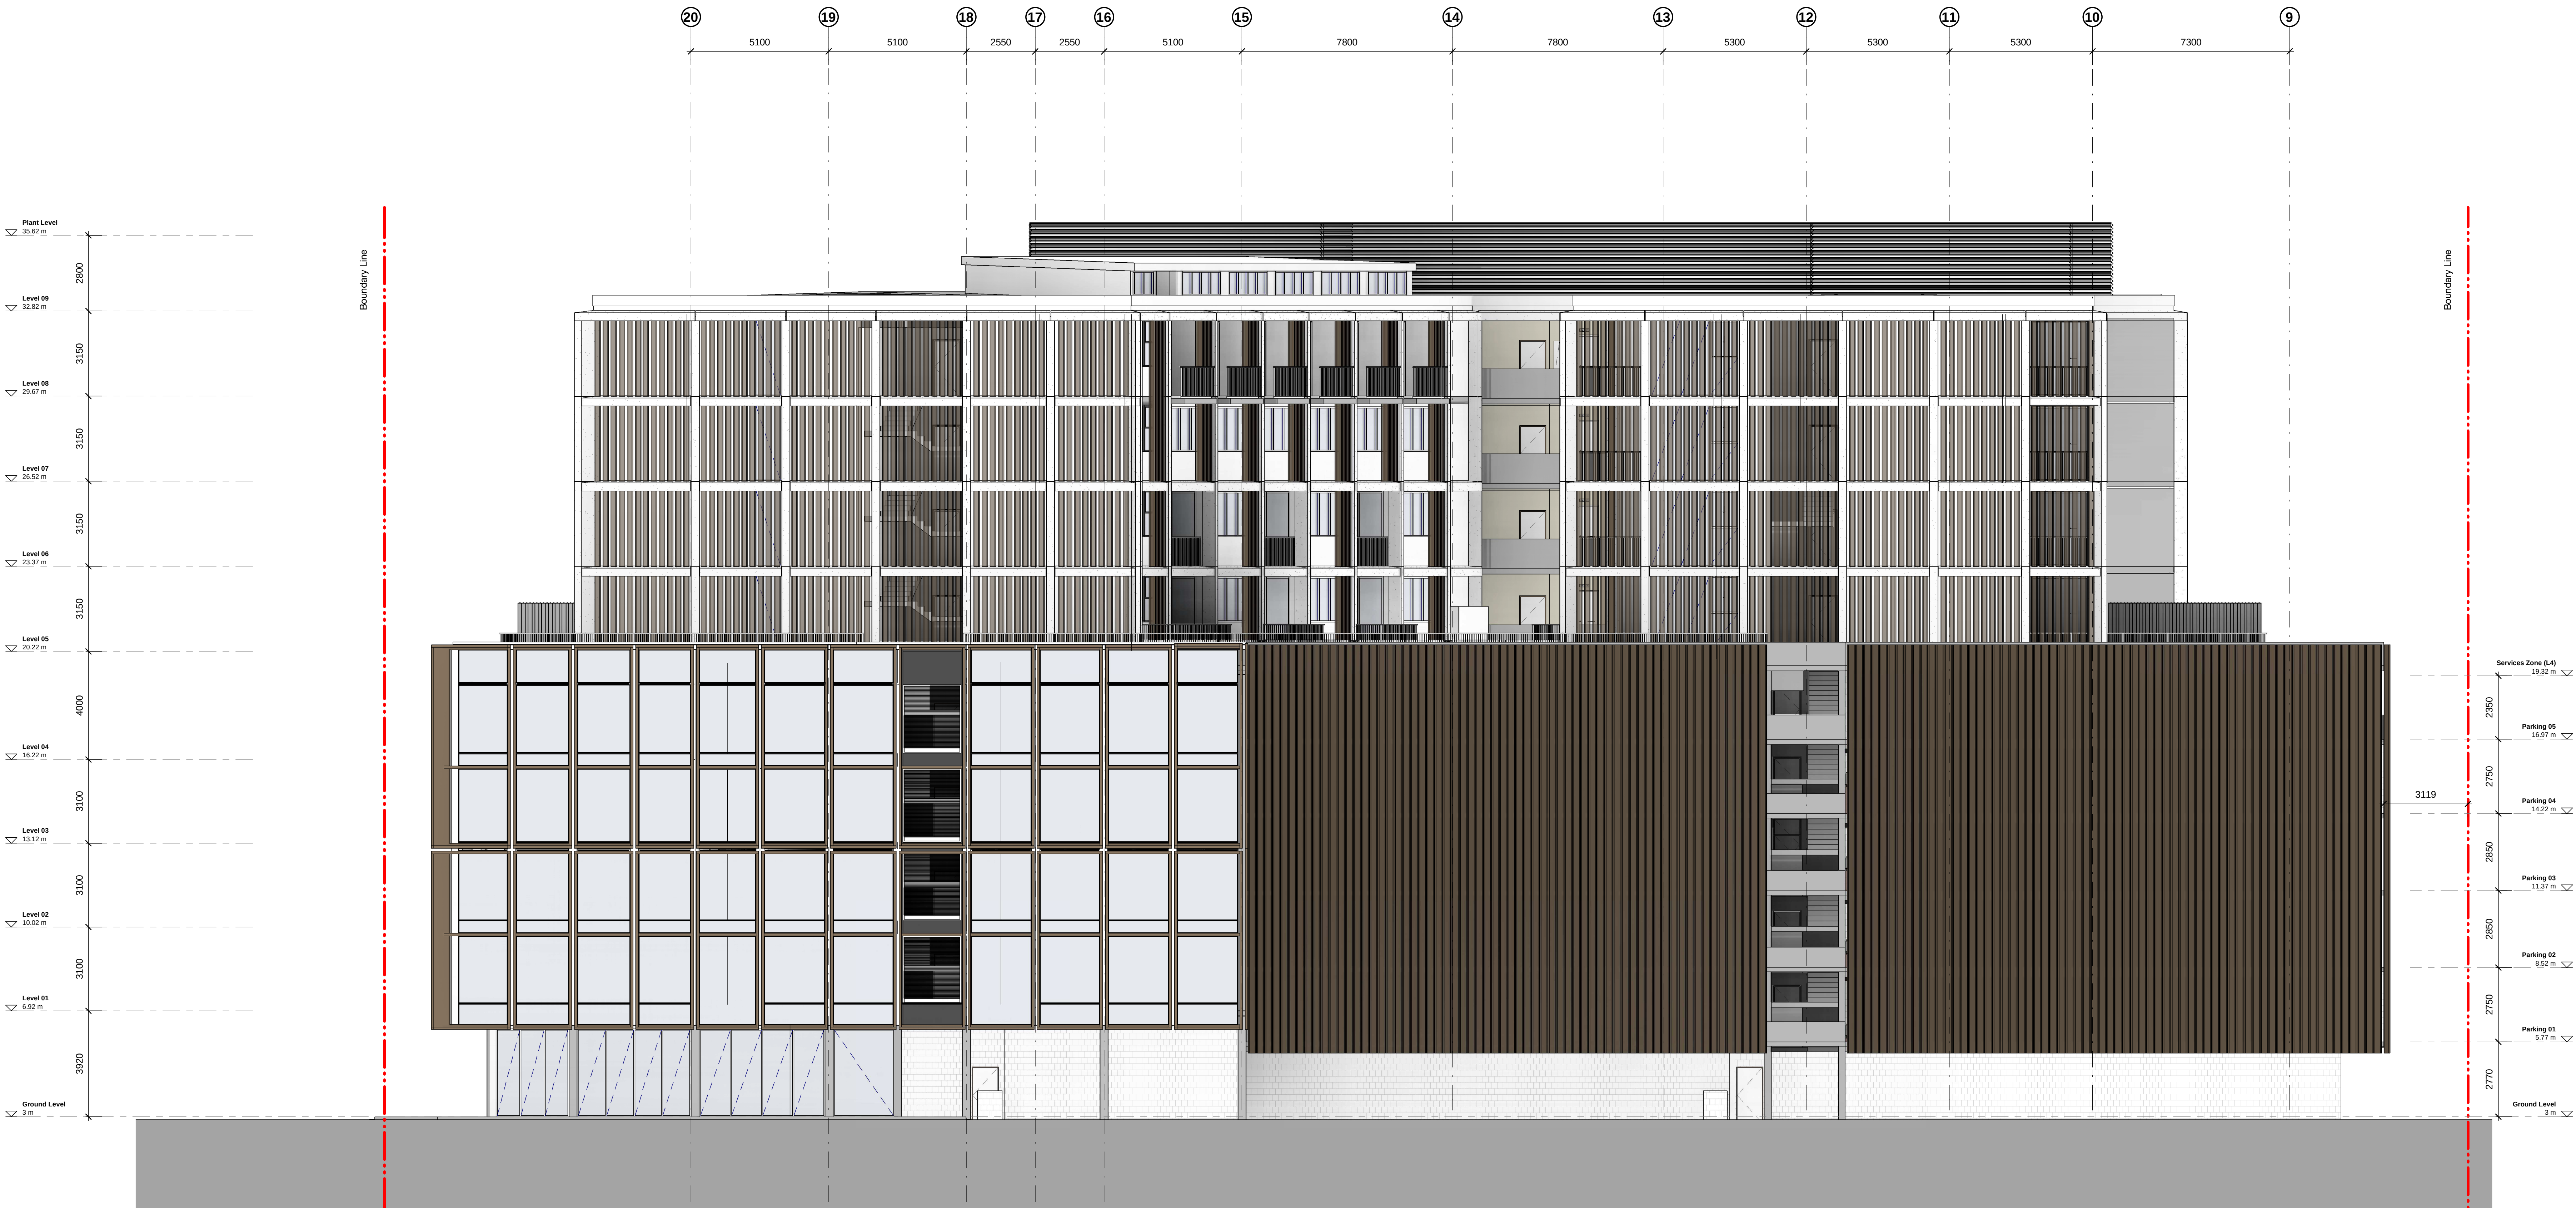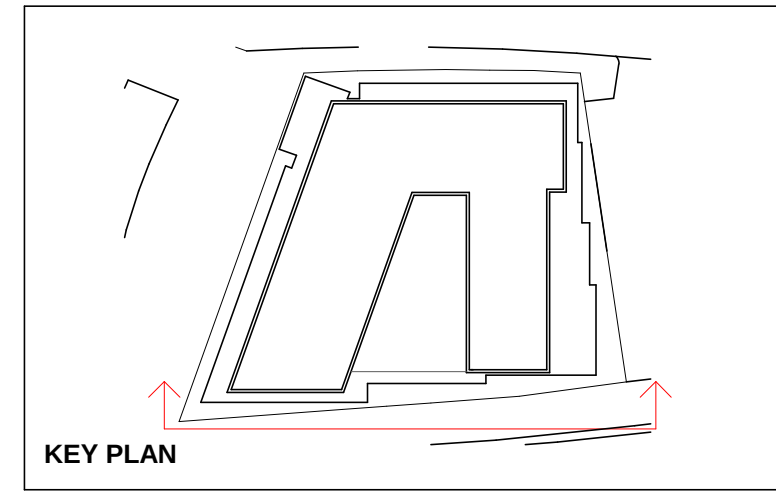

A	06/03/19	ISSUED FOR BEARS	BS	DCMA
Revision	Date	Description	Drawn	Checked

NOT FOR CONSTRUCTION

42 Honeysuckle Drive
42 Honeysuckle Drive,
Newcastle

Building Elevation
South Elevation

Status: FOR INFORMATION

Scale: 1:100 @ A0

Drawn: JT Checked: JC

Project No: s12109

Plot Date: 14/03/2019 4:00:25 PM

Plot File: 42HONEYSUCKLEDRIVE_ARCH

Drawing no. AD.09.0003 Revision A

Melbourne: 1 Nicholson Street
Melbourne VIC 3000 Australia
T 03 8664 6200 F 03 8664 6300
email mel@batesmart.com.au
http://www.batesmart.com.au

Sydney: 43 Brisbane Street
Sydney NSW 2010 Australia
T 02 8364 5100 F 02 8364 5199
email syd@batesmart.com.au
http://www.batesmart.com.au


Bates Smart Pty Ltd ABN 70 004 999 400

THIS DRAWING IS TO BE READ IN COLOUR

Check all dimensions and site conditions prior to commencement of any work, the purchase or ordering of any materials, fittings, plant, services or equipment and the preparation of shop drawings and or the fabrication of any components.

Do not scale drawings - refer to figured dimensions only. Any discrepancies shall immediately be referred to the architect for clarification.

All drawings may not be reproduced or distributed without prior permission from the architect.

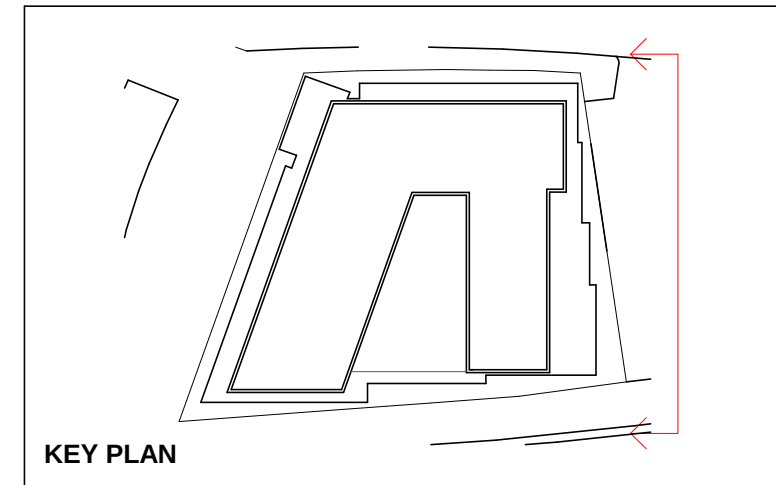

A	06/03/19	ISSUED FOR BEARS	BS	DCMA
Revision	Date	Description	Drawn	Checked

NOT FOR CONSTRUCTION

42 Honeysuckle Drive
42 Honeysuckle Drive,
Newcastle

Building Elevation
East Elevation

Status FOR INFORMATION

Scale 1: 100 @ A0

Drawn JT Checked JC

Project No. s12109

Plot Date 14/03/2019 9:14:11 PM

Plot File 42HONEYSUCKLEDRIVE_ARCH

Drawing no. AD.09.0004

Revision A

Melbourne 1 Nicholson Street
Melbourne VIC 3000 Australia
T 03 8664 6200 F 03 8664 6300
email mel@batesmart.com.au
http://www.batesmart.com.au

Sydney 43 Brisbane Street
Sydney NSW 2010 Australia
T 02 8364 5100 F 02 8364 5199
email syd@batesmart.com.au
http://www.batesmart.com.au



Bates Smart Pty Ltd ABN 70 004 999 400

BATESSMART

Check all dimensions and site conditions prior to commencement of any work, the purchase or ordering of any materials, fittings, plant, services or equipment and the preparation of shop drawings and or the fabrication of any components.

Do not scale drawings - refer to figured dimensions only. Any discrepancies shall immediately be referred to the architect for clarification.

All drawings may not be reproduced or distributed without prior permission from the architect.

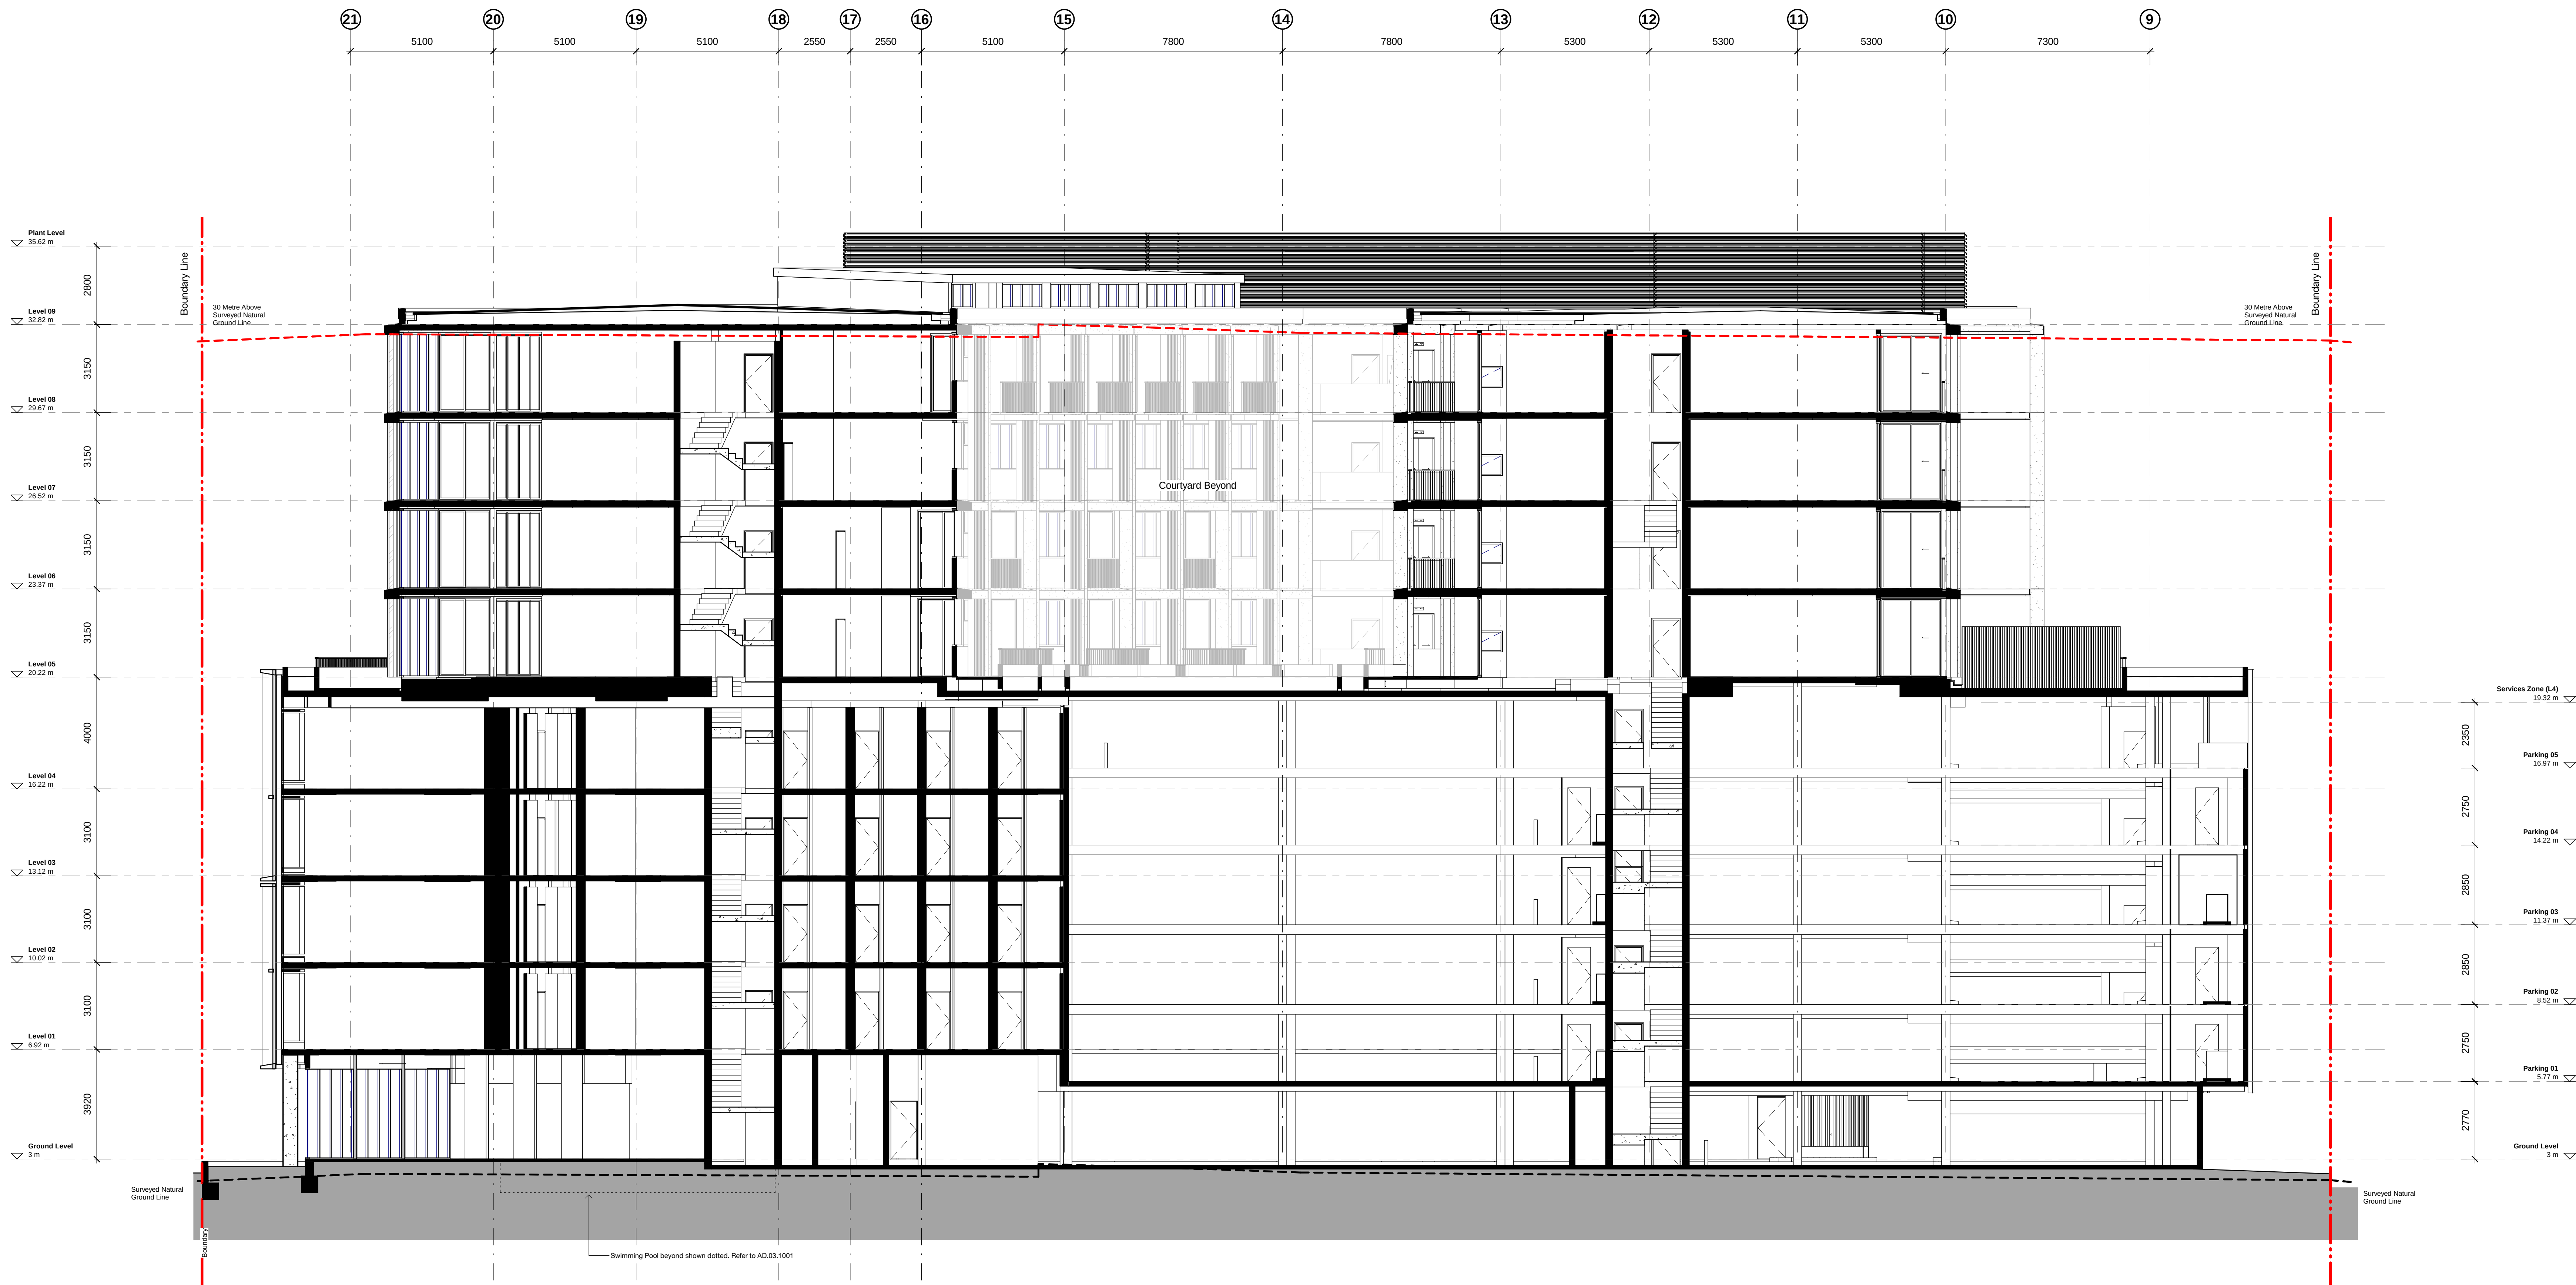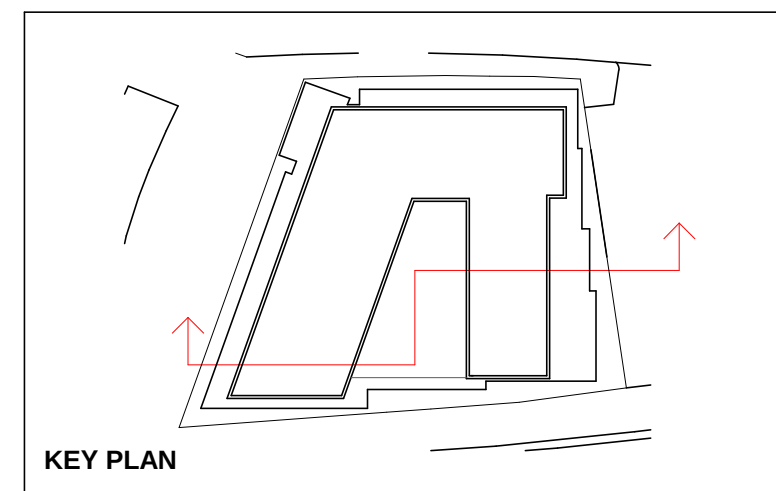

Revision	Date	Description	Drawn	Checked
A	06/03/19	ISSUED FOR BEARS	BS	DOMA

NOT FOR CONSTRUCTION

42 Honeysuckle Drive, Newcastle

Building Section
Section - East-West 01

Status: FOR INFORMATION

Scale: 1:100 @ A0

Drawn: JT Checked: JC

Project No: s12109

Pick Date: 14/03/2019 6:00:57 PM

Pick File: 42HONEYSUCKLEDRIVE_ARCH

Drawing no: AD.10.0001 Revision: A

Melbourne 1 Nicholson Street
Melbourne VIC 3000 Australia
T 03 8664 6200 F 03 8664 6300
email mel@batesmart.com.au
http://www.batesmart.com.au



Sydney 43 Brisbane Street
Sydney NSW 2010 Australia
T 02 8364 5100 F 02 8364 5199
email syd@batesmart.com.au
http://www.batesmart.com.au

Bates Smart Pty Ltd ABN 70 004 999 400

Check all dimensions and site conditions prior to commencement of any work, the purchase or ordering of any materials, fittings, plant, services or equipment and the preparation of shop drawings and or the fabrication of any components.

Do not scale drawings - refer to figured dimensions only. Any discrepancies shall immediately be referred to the architect for clarification.

All drawings may not be reproduced or distributed without prior permission from the architect.

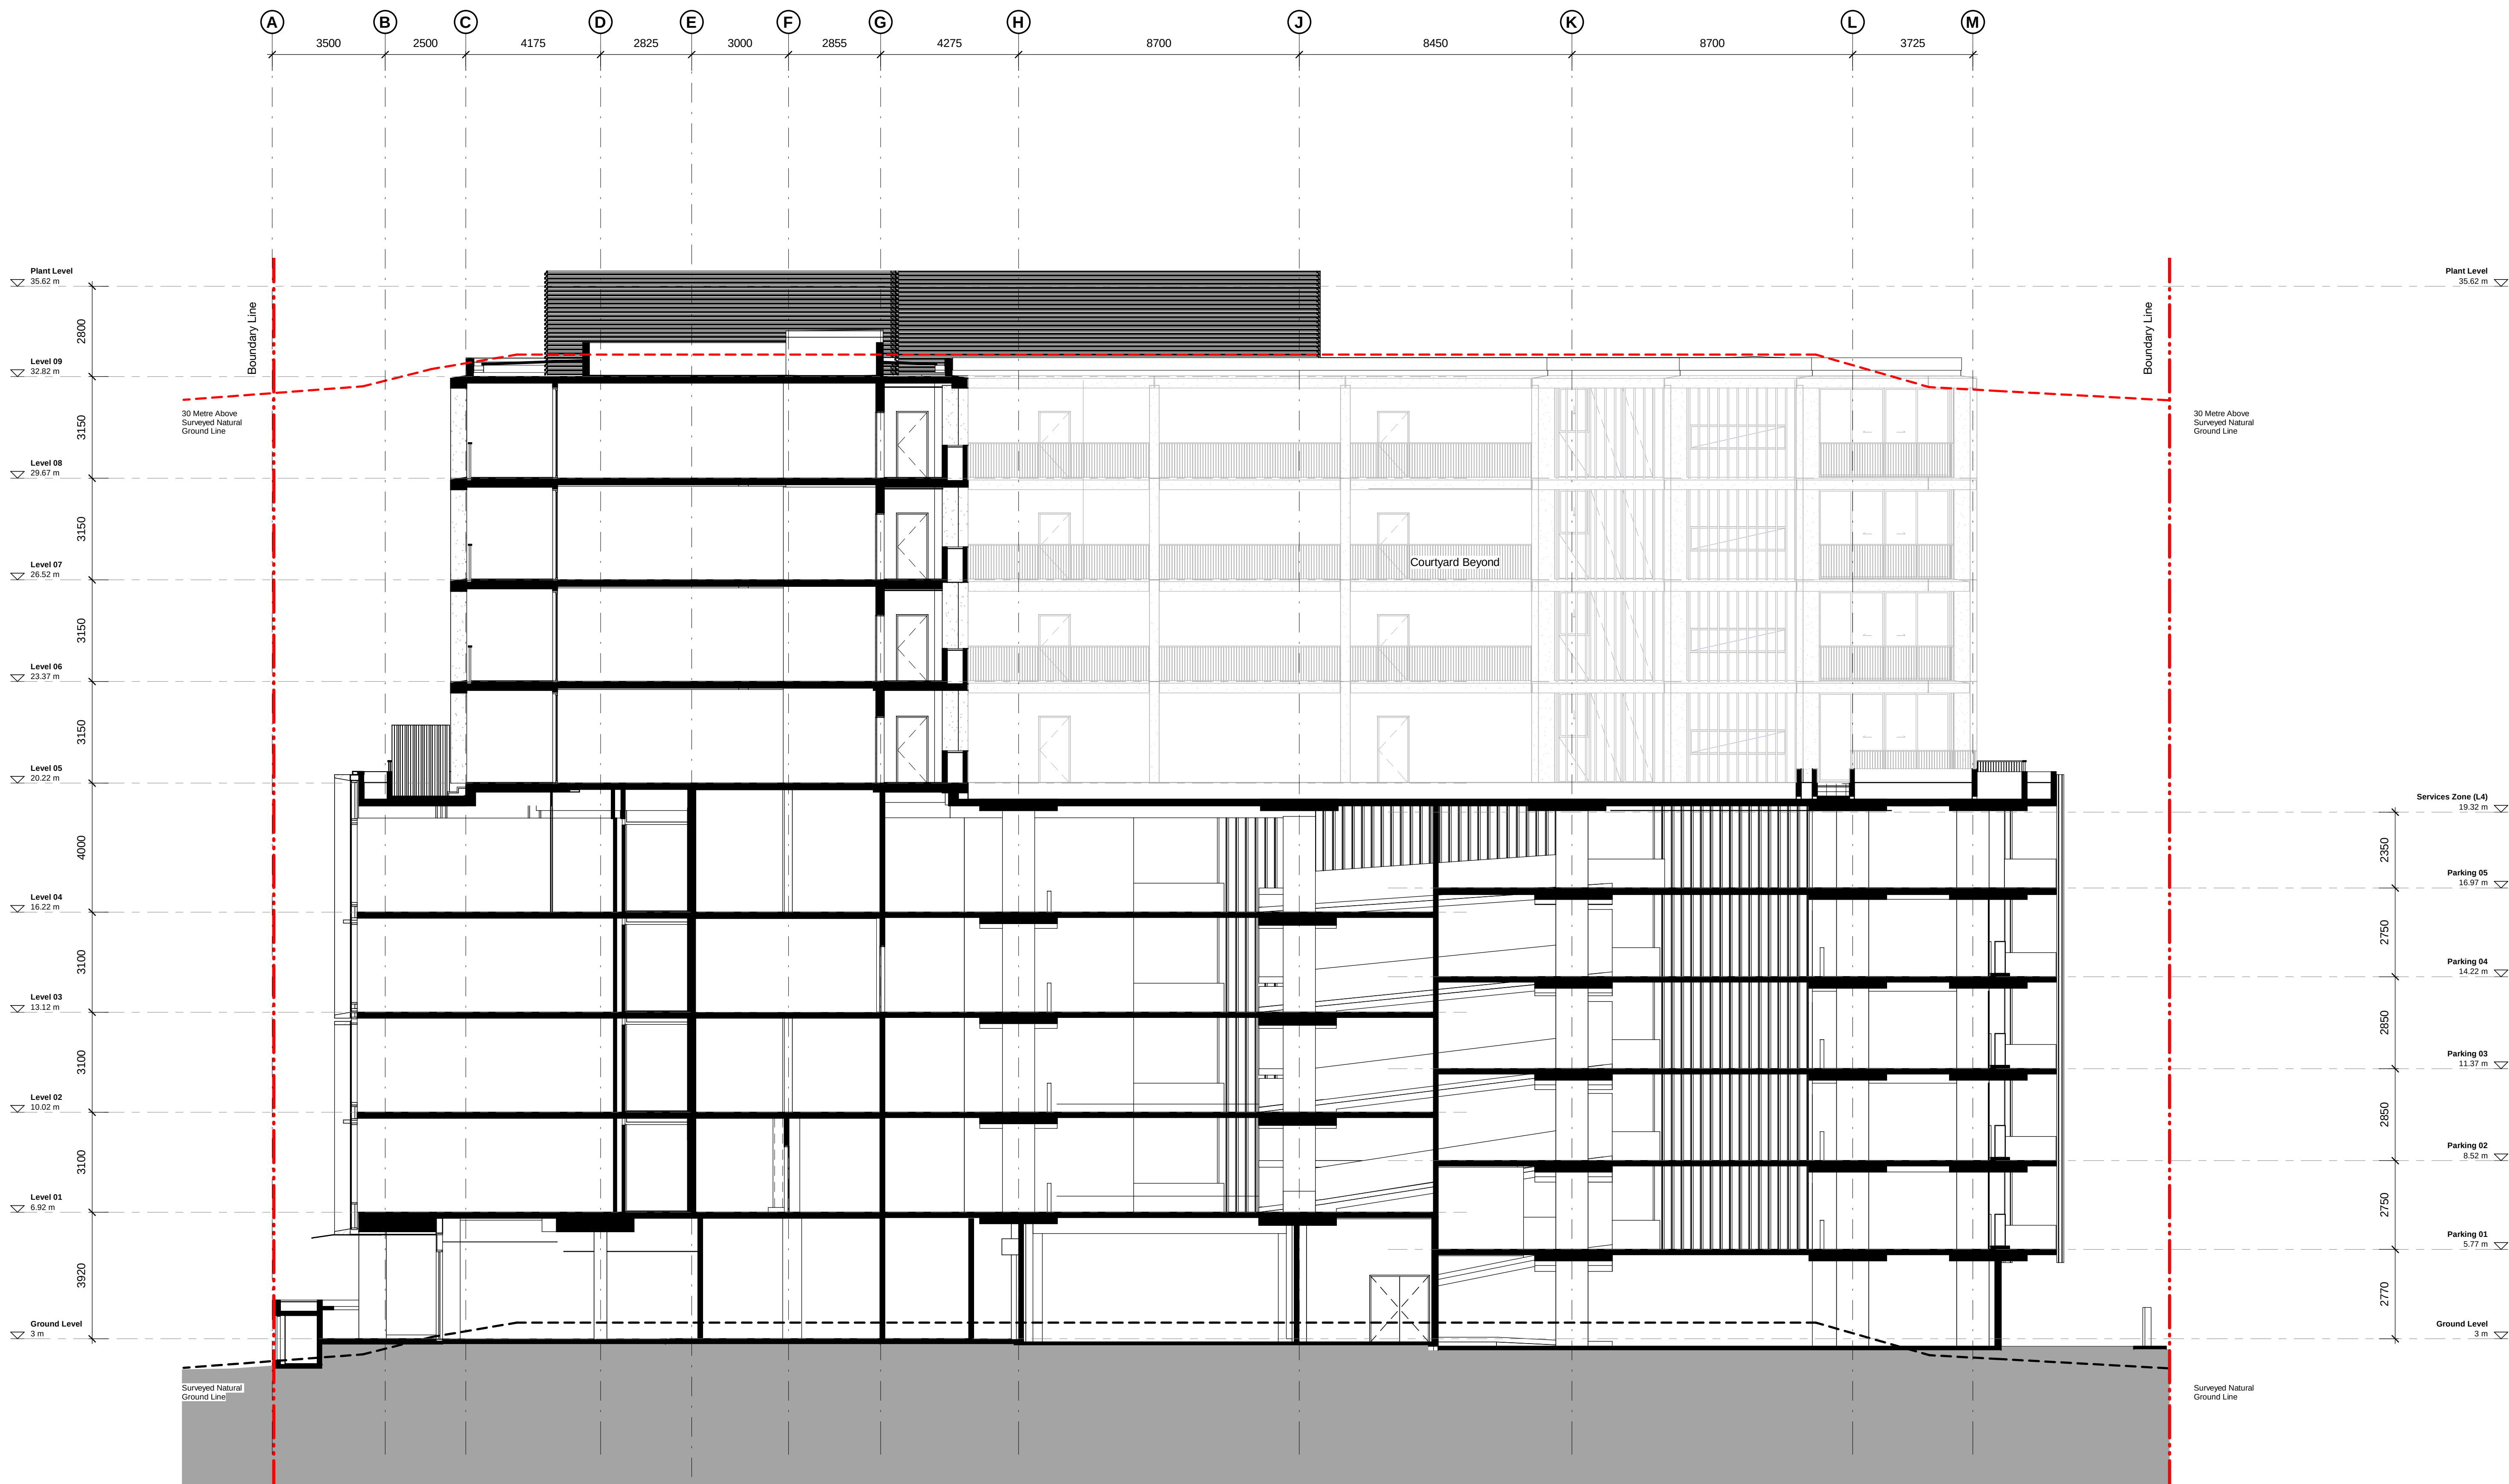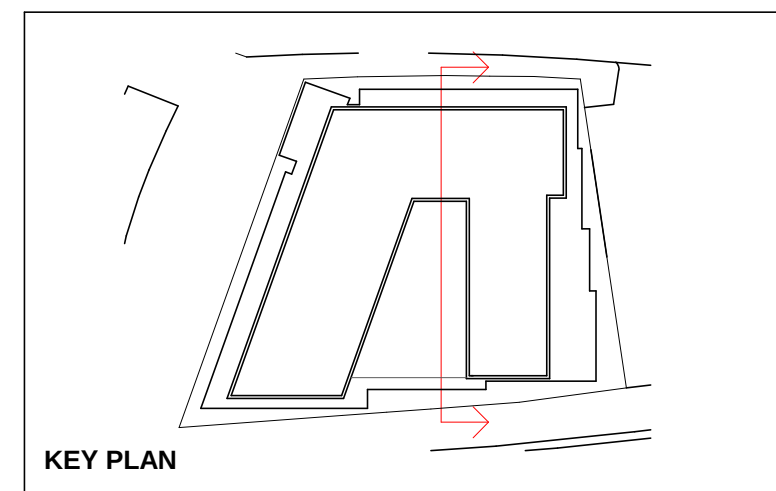

Revision	Date	Description	Issue	Checked
----------	------	-------------	-------	---------

42 Honeysuckle Drive, Newcastle

Building Section
Section - North-South 01

Status: FOR INFORMATION

Scale: 1:100 @ A0

Drawn: JT Checked: JC

Project No: s12109

Pick Date: 14/03/2019 6:00:39 PM

Pick File: 42HONEYSUCKLEDRIVE_ARCH

Drawing no: AD.10.0002 Revision: A

Melbourne 1 Nicholson Street
Melbourne VIC 3000 Australia
T 03 8664 6200 F 03 8664 6300
email mel@batesmart.com.au
http://www.batesmart.com.au

Sydney 43 Brisbane Street
Sydney NSW 2010 Australia
T 02 8364 5100 F 02 8364 5199
email syd@batesmart.com.au
http://www.batesmart.com.au

Bates Smart Pty Ltd ABN 70 004 999 400

NOT FOR CONSTRUCTION