
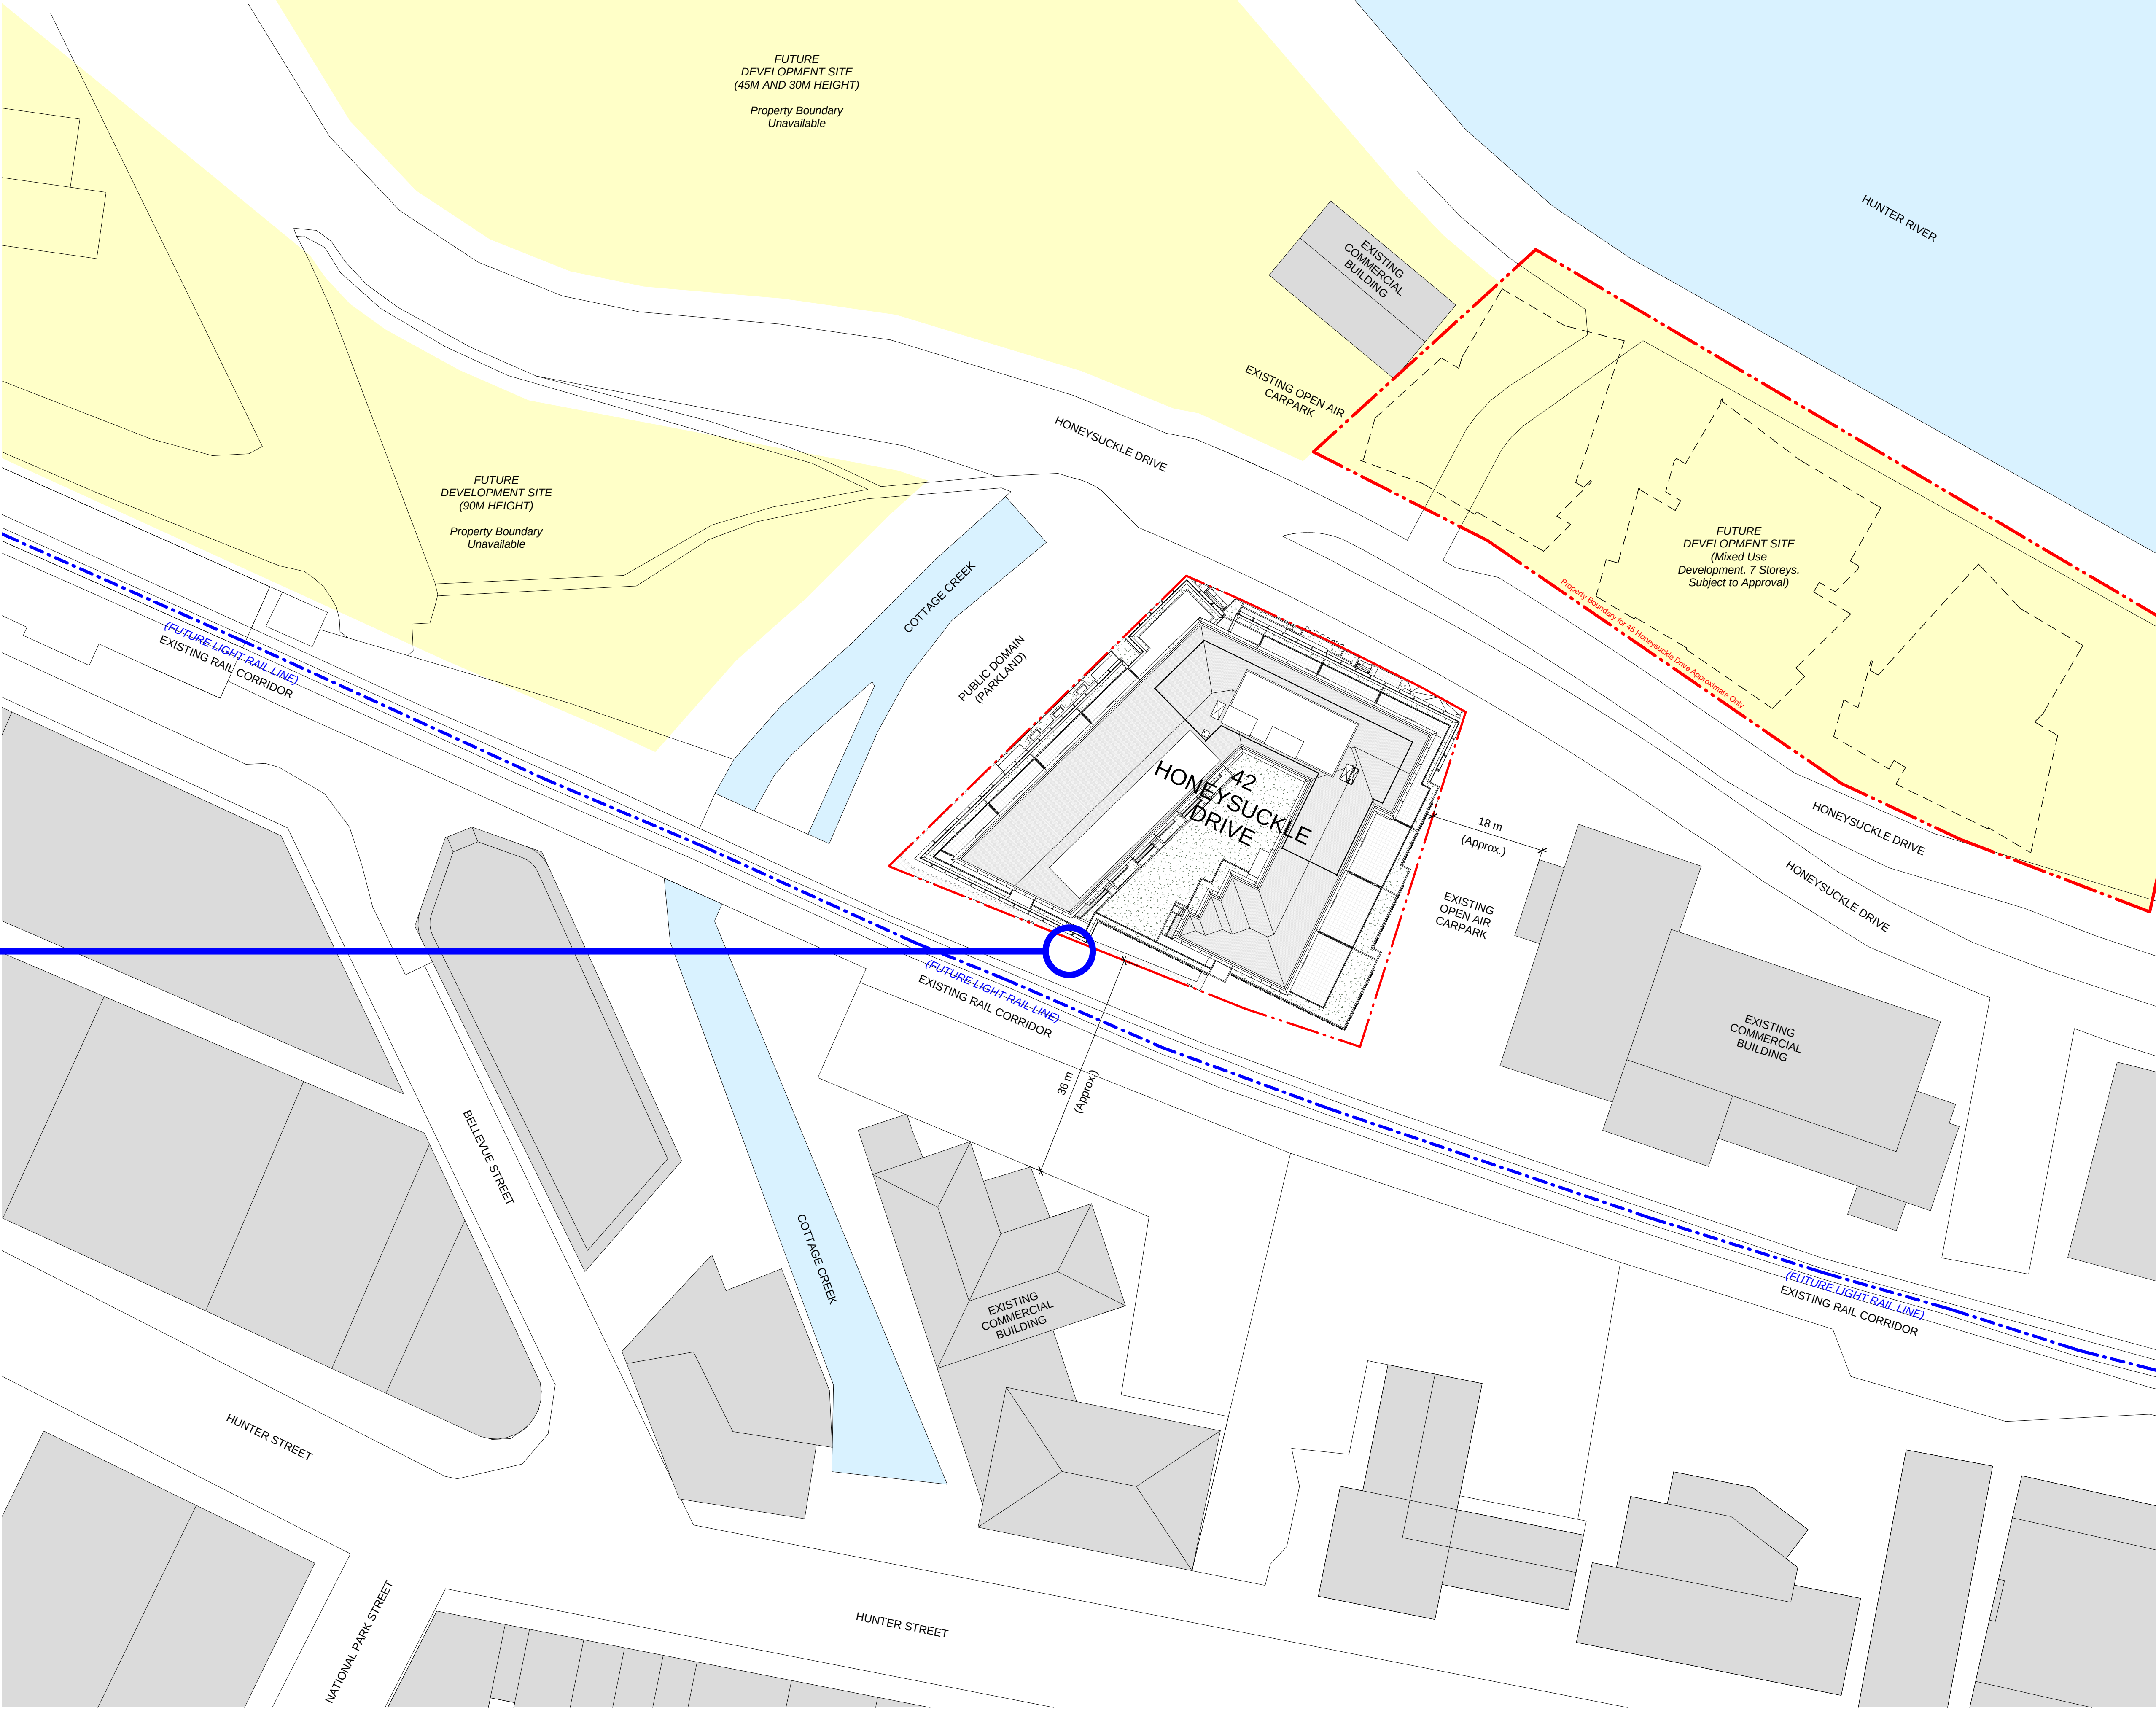


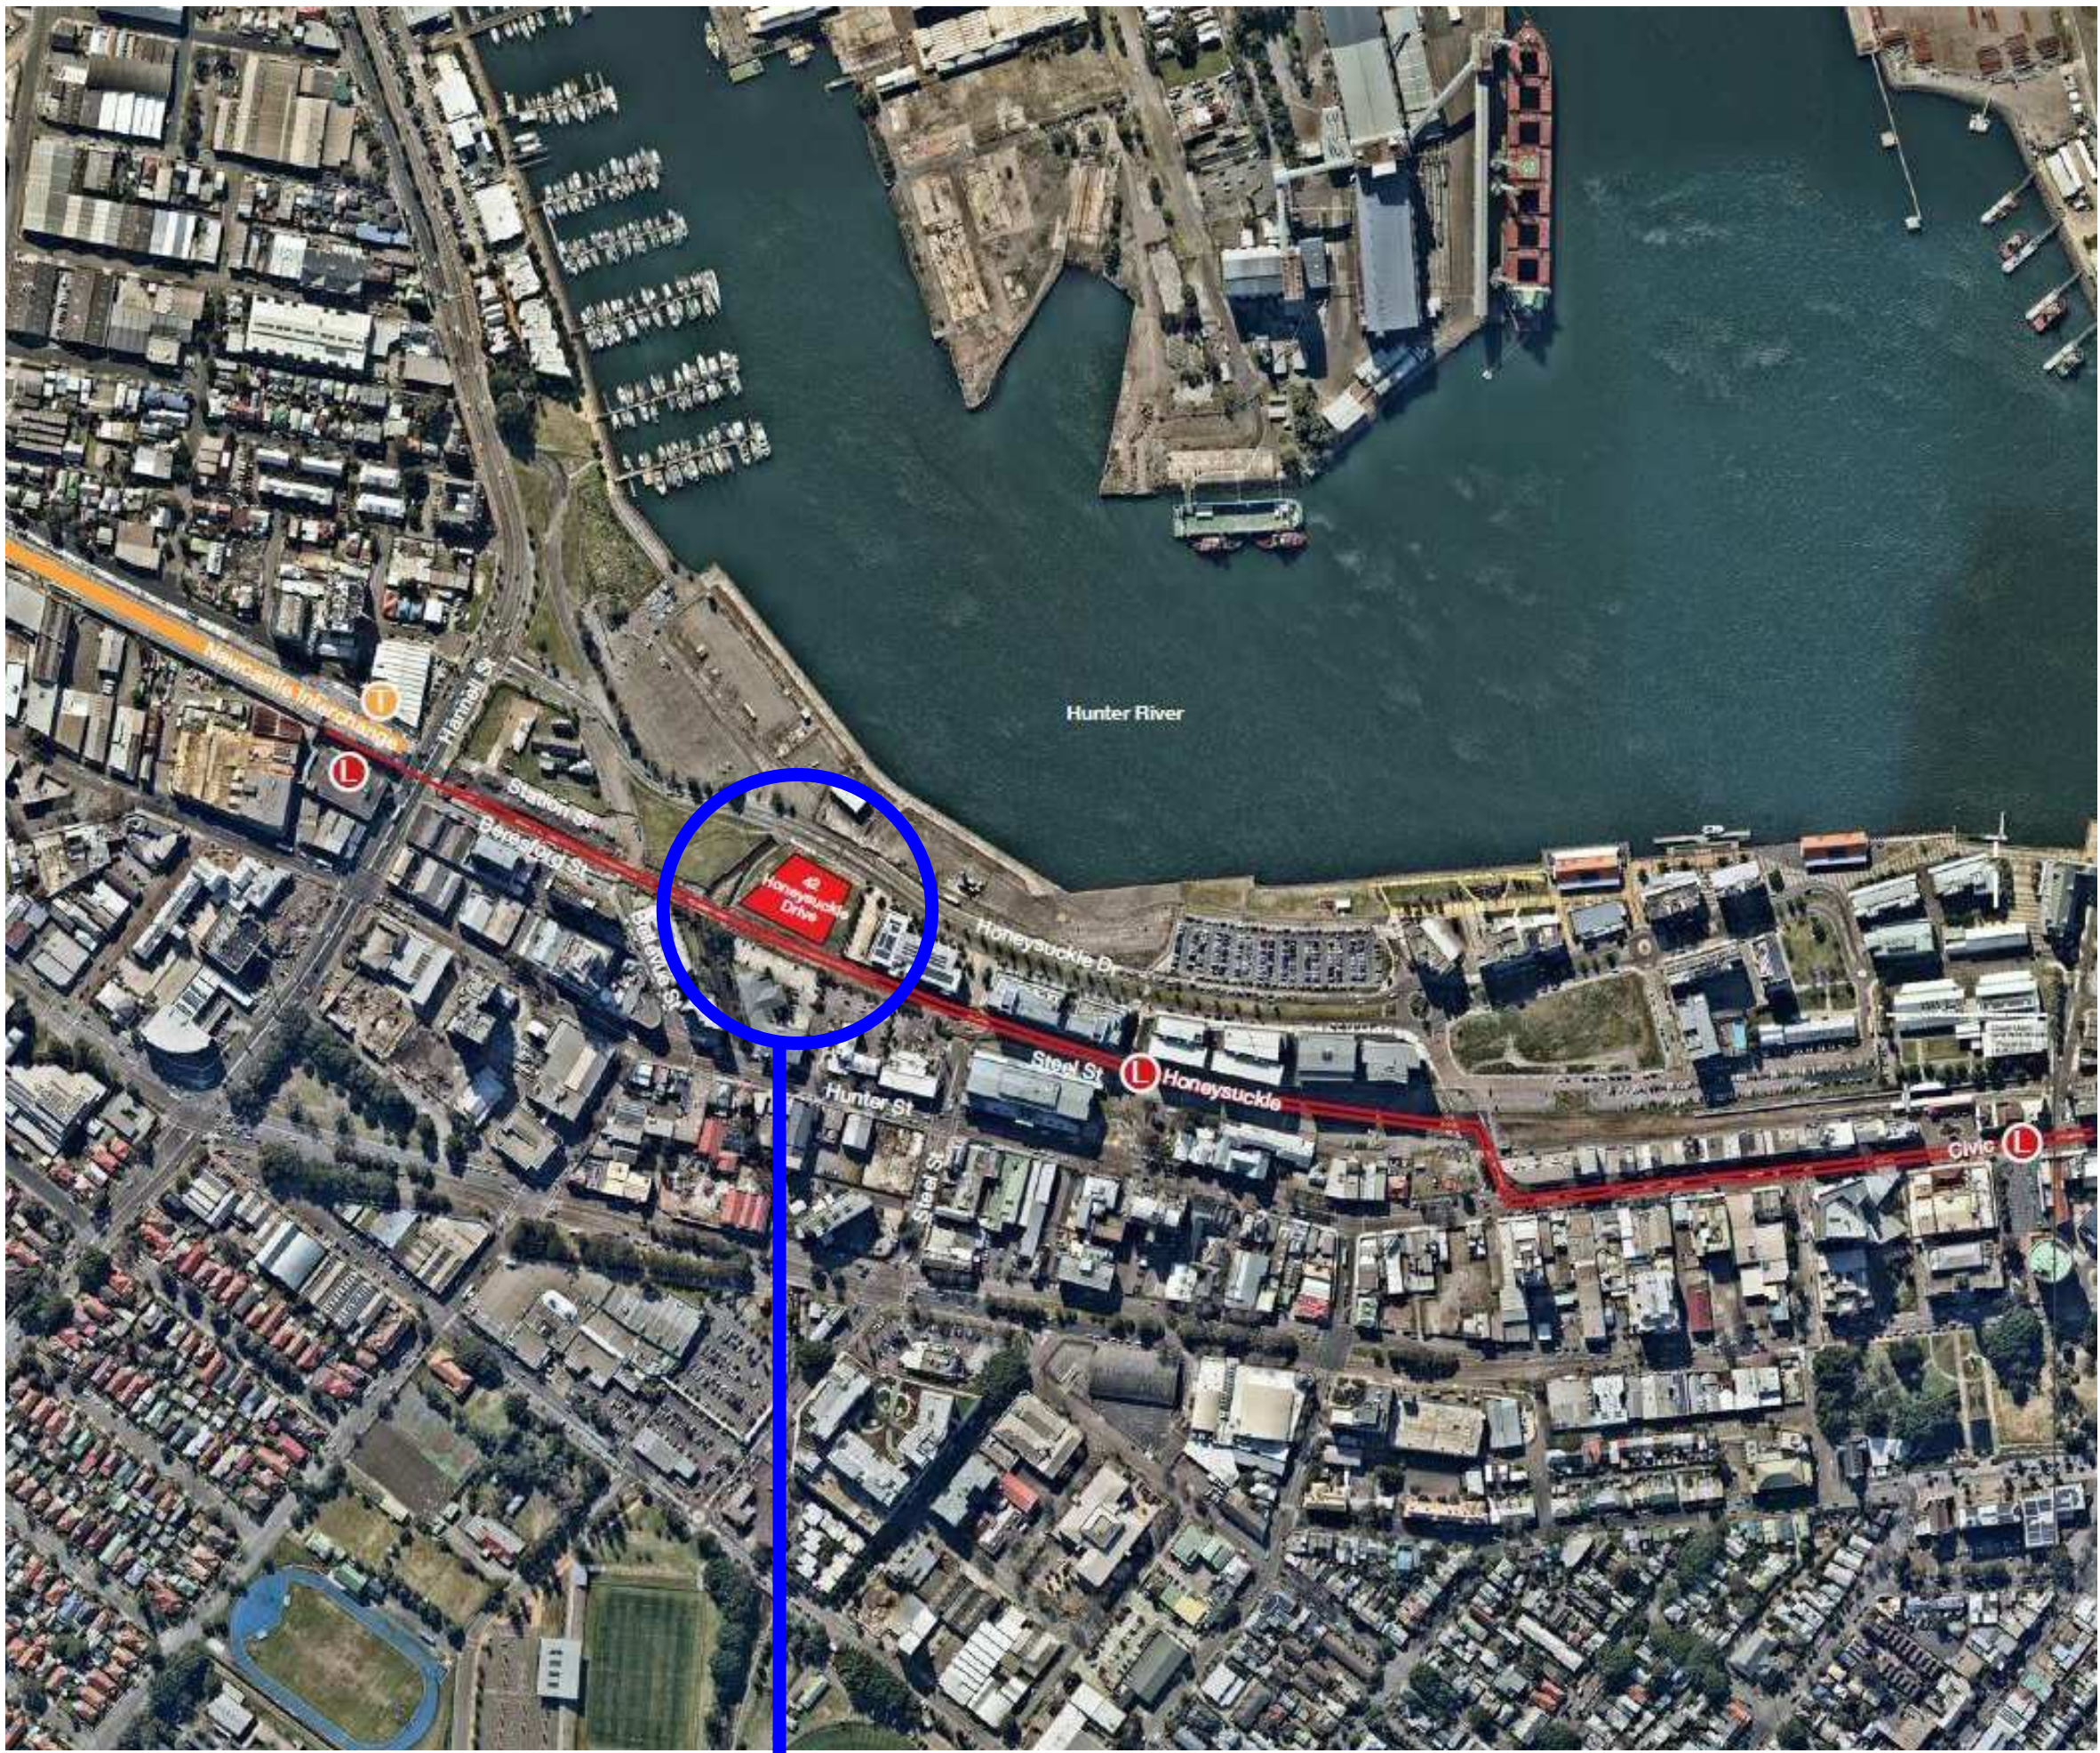

A	06/03/19	ISSUED FOR SEALS	BS	DCMA
Revision	Date	Description	Drawn	Checked

42 Honeysuckle Drive,
Newcastle

Site
Site Plan

Status	FOR INFORMATION		
Scale	1 : 500	@ A0	
Drawn	JT	Checked	JC
Project No.	s12109		
Pick Date	16/3/2019 5:51:28 PM		
Pick File	42HONEYSUCKLEDRIE_ARCH		
Drawing no.	AD.01.00010	Revision	A

Melbourne 1 Nicholson Street
Melbourne VIC 3000 Australia
T 03 8664 6200 F 03 8664 6300
email mel@batesmart.com.au
http://www.batesmart.com.au

Sydney 43 Brisbane Street
Sydney NSW 2010 Australia
T 02 8364 5100 F 02 8364 5199
email syd@batesmart.com.au
http://www.batesmart.com.au

Bates Smart Pty Ltd ABN 70 004 999 400

THIS DRAWING IS TO BE READ IN COLOUR



Check all dimensions and site conditions prior to commencement of any work, the purchase or ordering of any materials, fittings, plant, services or equipment and the preparation of shop drawings and or the fabrication of any components. Do not scale drawings - refer to figured dimensions only. Any discrepancies shall immediately be referred to the architect for clarification. All drawings may not be reproduced or distributed without prior permission from the architect.

Revision	Date	Description	By	Check
A	06/03/19	ISSUED FOR SEALS	BS	DCMA

42 Honeysuckle Drive
42 Honeysuckle Drive,
Newcastle
General Arrangement Plan
Ground Floor

Status	FOR INFORMATION
Scale	1:100 @ A0
Drawn	ELH Checked JC
Project No.	S12109
Plot Date	16/03/2019 7:33:42 PM
Plot File	42HONEYSUCKLEDRIVE_ARCH
Drawing no.	AD.03.1001
Revision	A

Melbourne 1 Nicholson Street
Melbourne VIC 3000 Australia
T 03 8664 6200 F 03 8664 6300
email mel@batesmart.com.au
http://www.batesmart.com.au

Sydney 43 Brisbane Street
Sydney NSW 2010 Australia
T 02 8364 5100 F 02 8364 5199
email syd@batesmart.com.au
http://www.batesmart.com.au

Bates Smart Pty Ltd ABN 70 004 999 400


NOT FOR CONSTRUCTION

BATESSMART

Check all dimensions and site conditions prior to commencement of any work, the purchase or ordering of any materials, fittings, plant, services or equipment and the preparation of shop drawings and or the fabrication of any components.

Do not scale drawings - refer to figured dimensions only. Any discrepancies shall immediately be referred to the architect for clarification.

All drawings may not be reproduced or distributed without prior permission from the architect.

 


Status	FOR INFORMATION		
Scale	1 : 100	@ A0	
Drawn	ELH	Checked	JC
Project No.	s12109		
Plot Date	5/3/2019 7:38:17 PM		
Plot File	43HONEY5UCKLEDRIVE_ARCH		
Drawing no.	Revision		
AD.03.1007	A		

Melbourne 1 Nicholson Street
Melbourne VIC 3000 Australia
T 03 8664 6200 F 03 8664 6300
email mel@batessmart.com.au
<http://www.batessmart.com.au>

Sydney 43 Brisbane Street
Surry Hills NSW 2010 Australia
T 02 8354 5100 F 02 8354 5199
email syd@batessmart.com.au
<http://www.batessmart.com.au>

Bates Smart Pty Ltd ABN 70 004 999 400

BATESSMART™

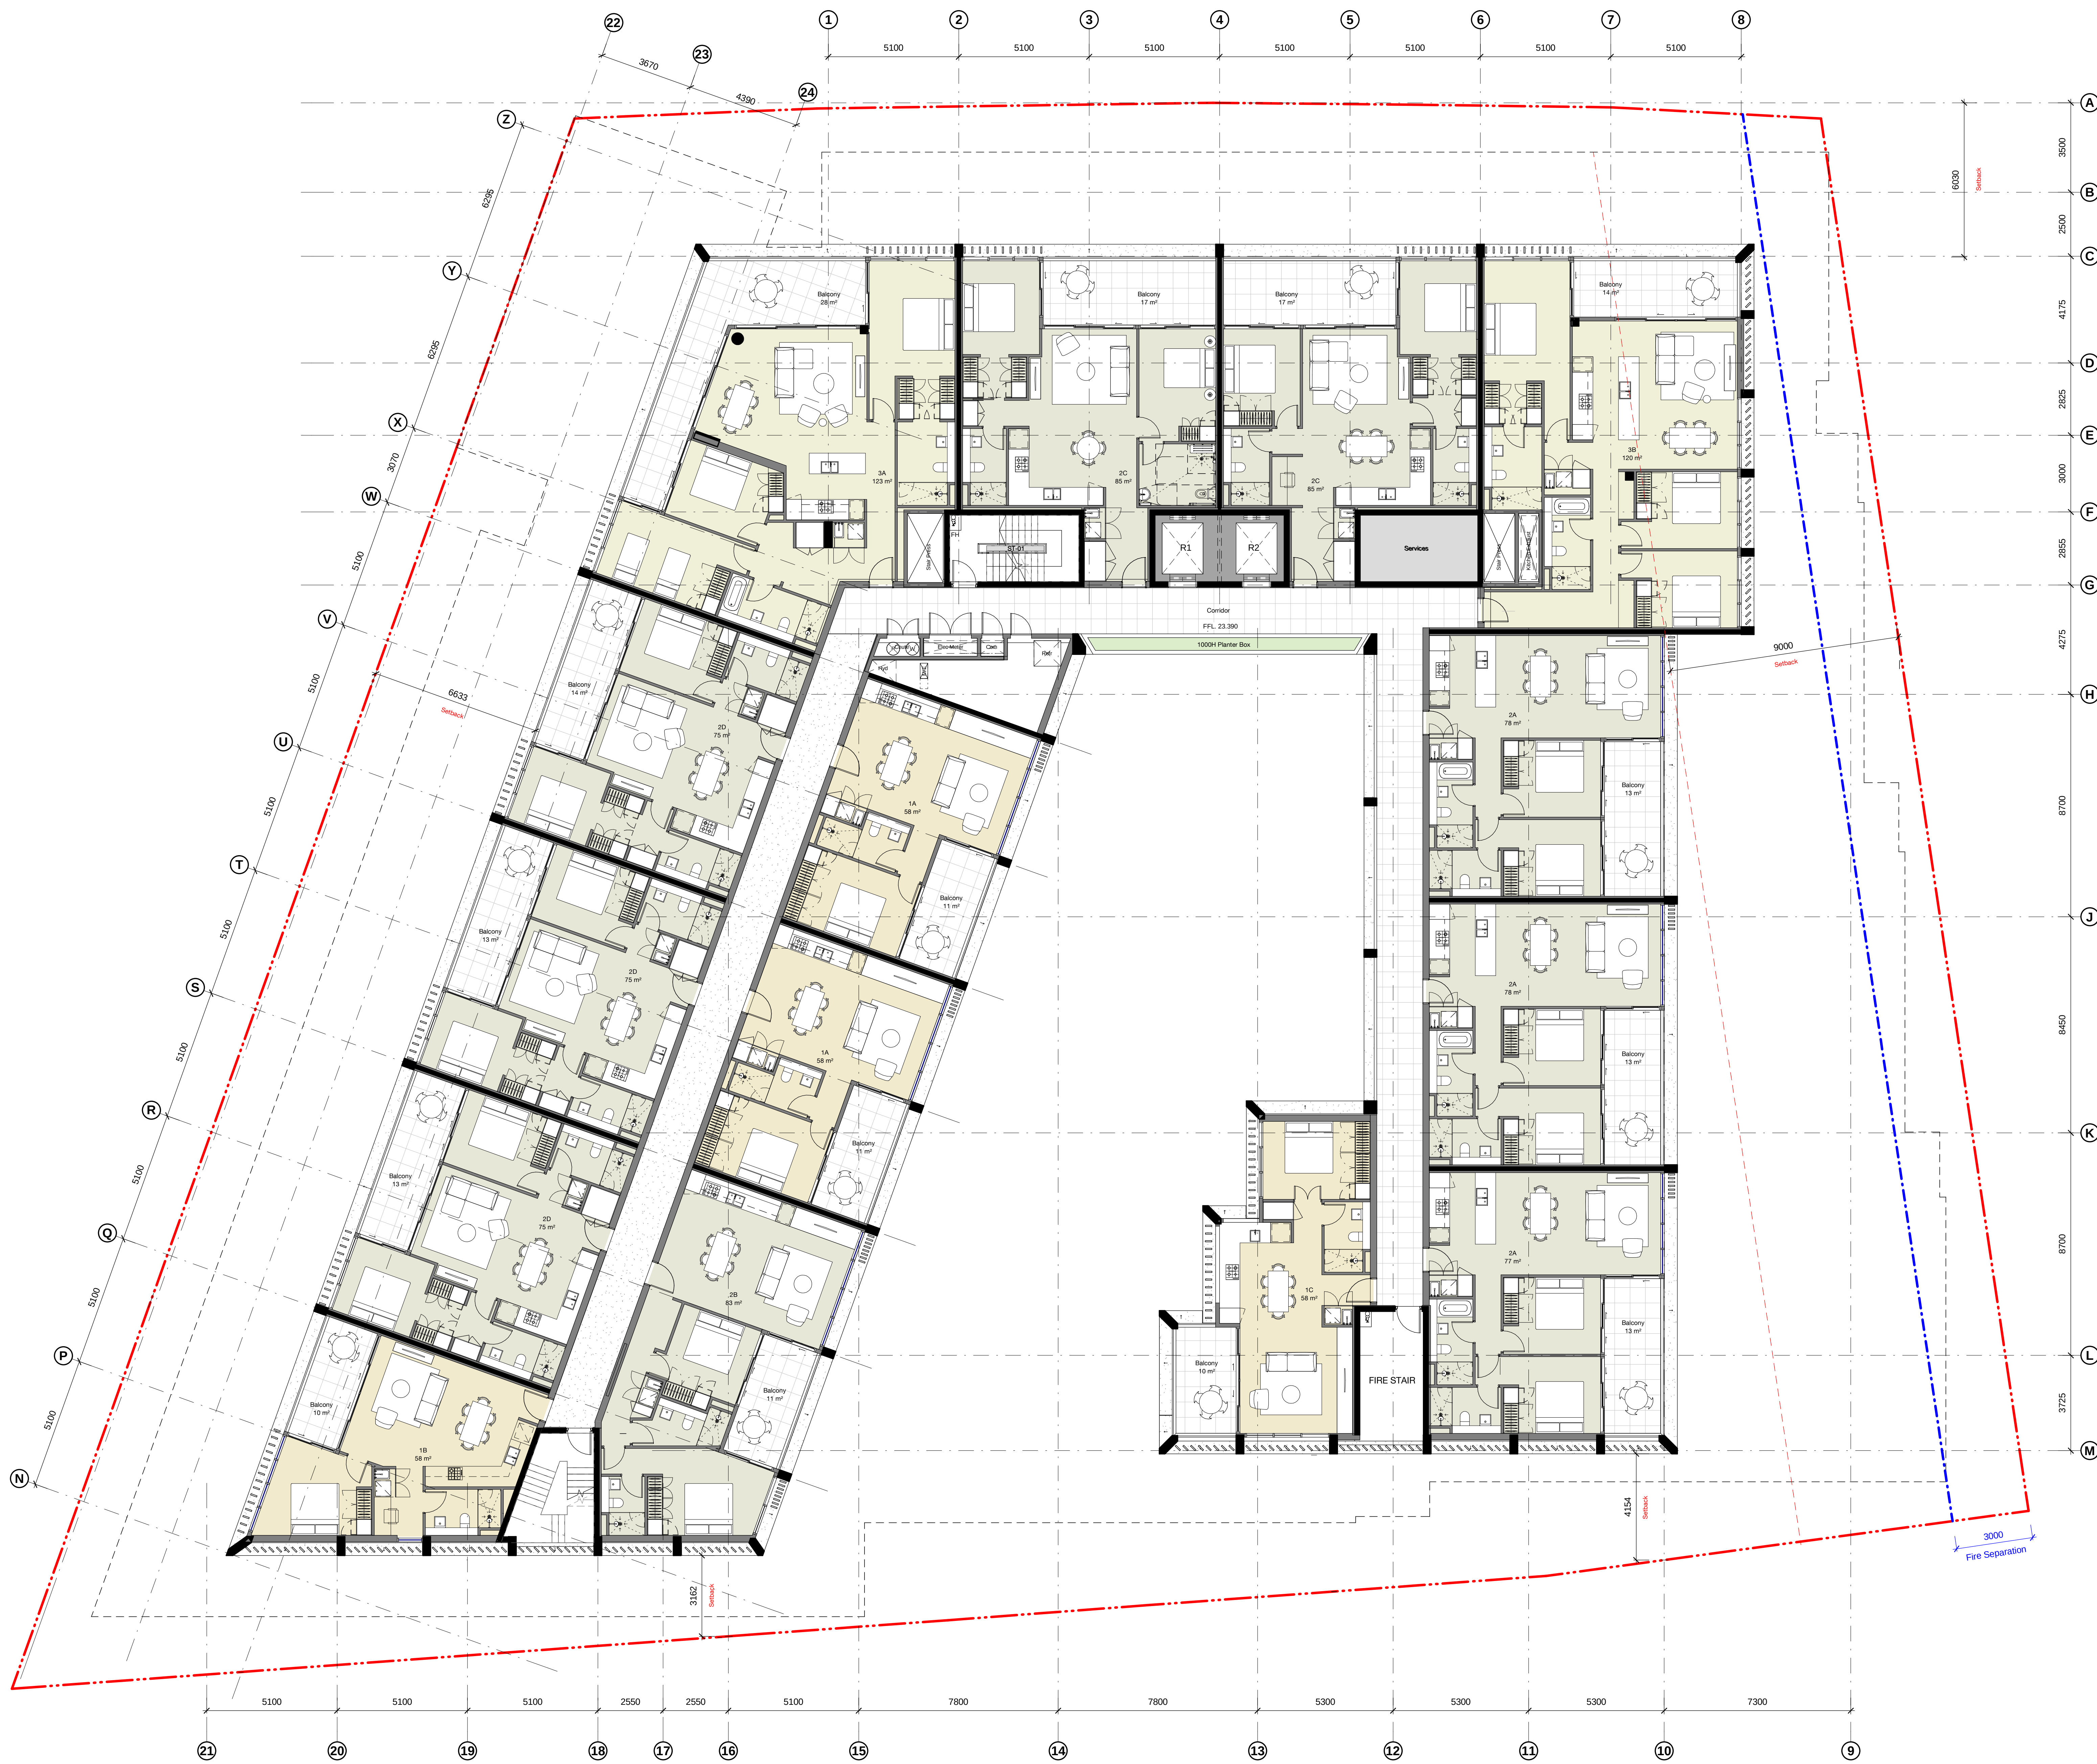

A	06/03/19	ISSUED FOR BEARS	BS	DCMA
Revision	Date	Description	Issue	Checked

42 Honeysuckle Drive, Newcastle
General Arrangement Plan Level 06

Status: FOR INFORMATION
Scale: 1:100 @ A0
Drawn: ELH Checked: JC
Project No: s12109
Plot Date: 14/03/2019 7:38:44 PM
Plot File: 42HONEYSUCKLEDRIVE_ARCH
Drawing no: AD.03.1008 Revision: A

Melbourne 1 Nicholson Street
Melbourne VIC 3000 Australia
T 03 8664 6200 F 03 8664 6300
email mel@batesmart.com.au
http://www.batesmart.com.au

Sydney 43 Brisbane Street
Sydney NSW 2010 Australia
T 02 8364 5100 F 02 8364 5199
email syd@batesmart.com.au
http://www.batesmart.com.au

Bates Smart Pty Ltd ABN 70 004 999 400


NOT FOR CONSTRUCTION



Check all dimensions and site conditions prior to commencement of any work, the purchase or ordering of any materials, fittings, plant, services or equipment and the preparation of shop drawings and or the fabrication of any components.

Do not scale drawings - refer to figured dimensions only. Any discrepancies shall immediately be referred to the architect for clarification.

All drawings may not be reproduced or distributed without prior permission from the architect.

 

Status	FOR INFORMATION
--------	-----------------

1 : 100 @

Drawn ELH

Project No. 612109

Plot Date: 10/10/2006 10:00 AM

Plot File


AD 03 1010

7/12/2012

Melbourne 1 Nicholson Street
Melbourne VIC 2000 Australia

T 03 8664 6200 F 03 8664 6300
email mel@batesmart.com.au

<http://www.bates-smart.com.au>

States Online: 9 000 7 100 7 000 000 000

1000

RALES

BY N. L. COLE

Check all dimensions and site conditions prior to commencement of any work, the purchase or ordering of any materials, fittings, plant, services or equipment and the preparation of shop drawings and or the fabrication of any components.

Do not scale drawings - refer to figured dimensions only. Any discrepancies shall immediately be referred to the architect for clarification.

All drawings may not be reproduced or distributed without prior permission from the architect.



42 Honeysuckle Drive, Newcastle

General Arrangement Plan
Level 09 Roof



FOR INFORMATION	
Scale	1 : 100 @ AD
Drawn	ELH Checked JC
Project No.	612109
Plot Date	5/3/2023 7:39:48 pm
Plot File	42HONEYSUCKLEDRAW_ARCH
Drawing no.	Revision
AD.03.1011	A

Sydney 1 Nicholson Street
Sunny Hills NSW 2100 Australia
T 02 8354 5100 F 02 8354 5199
email syd@batesmart.com.au
http://www.batesmart.com.au



Batesmart Smart City AGN To 004 999 400

BATESSMART™

Check all dimensions and site conditions prior to commencement of any work, the purchase or ordering of any materials, fittings, plant, services or equipment and the preparation of shop drawings and or the fabrication of any components.

Do not scale drawings - refer to figured dimensions only. Any discrepancies shall immediately be referred to the architect for clarification.

All drawings may not be reproduced or distributed without prior permission from the architect.

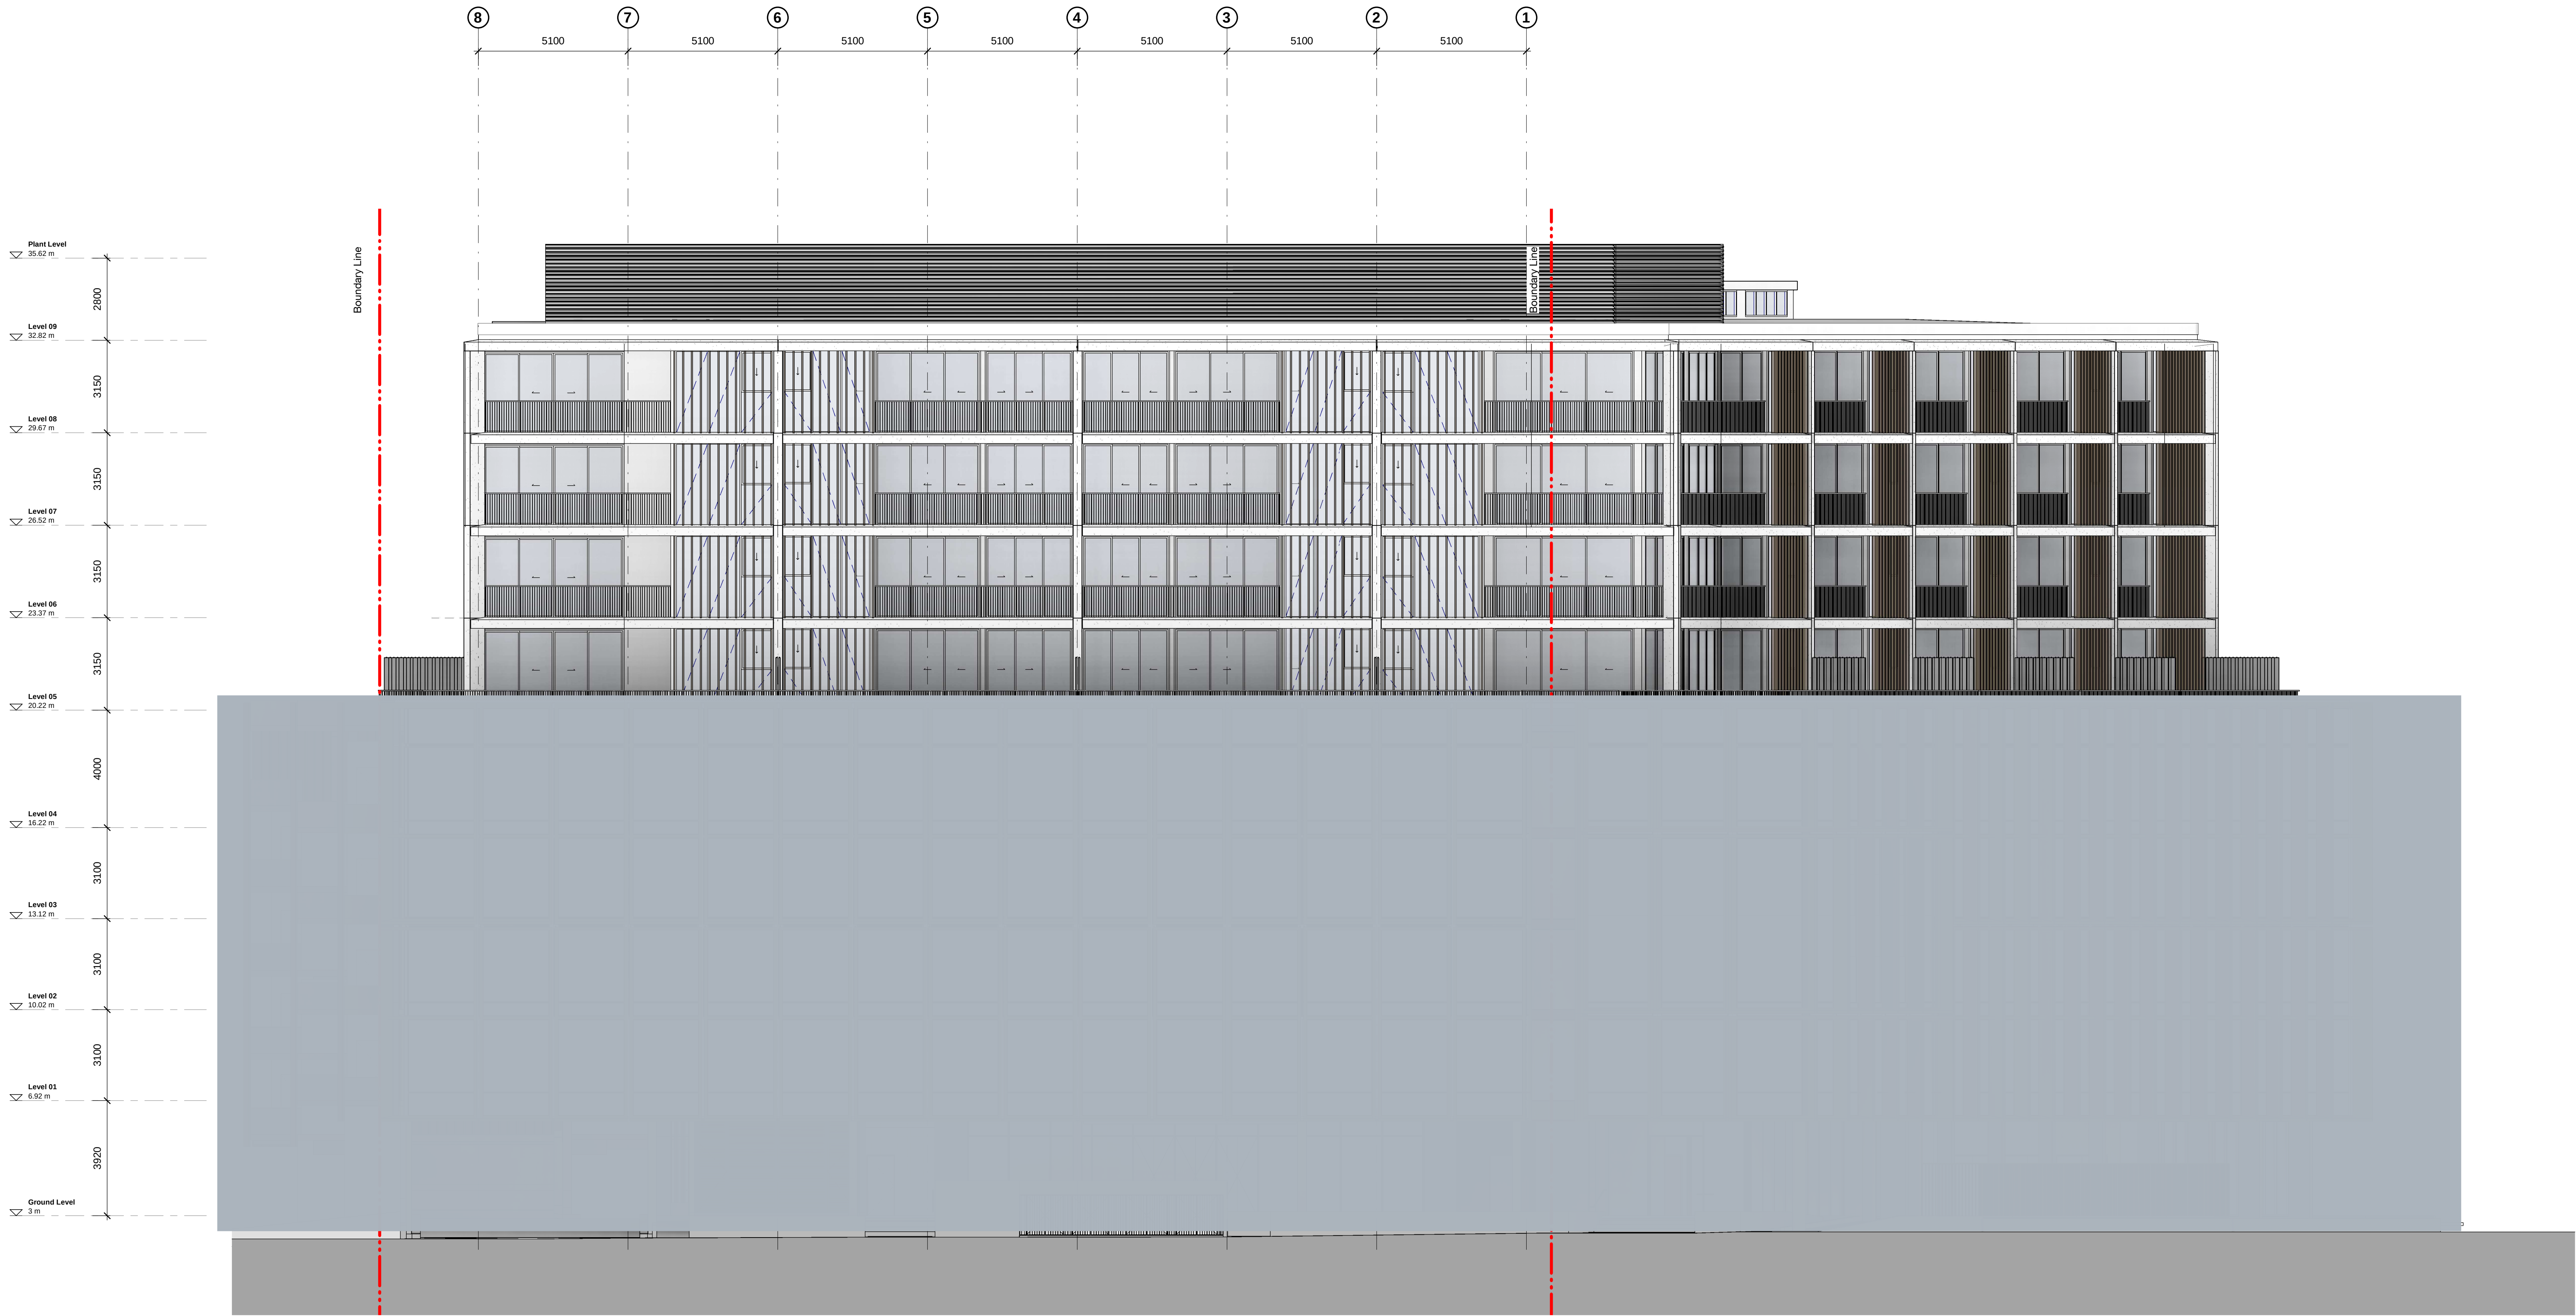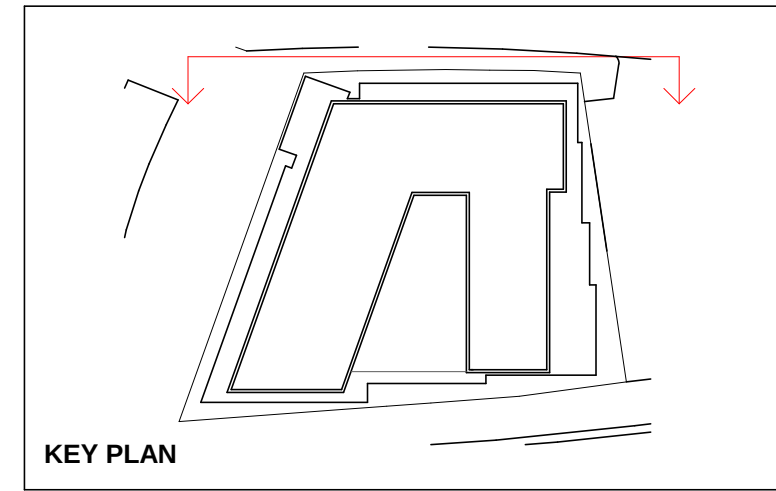

A	06/03/19	ISSUED FOR BEARS	BS	DOMA
Revision	Date	Description	Drawn	Checked

NOT FOR CONSTRUCTION

42 Honeysuckle Drive
42 Honeysuckle Drive,
Newcastle

Building Elevation
North Elevation

Status FOR INFORMATION

Scale 1 : 100 @ A0

Drawn JT Checked JC

Project No. s12109

Pick Date 16/3/2019 5:58:25 PM

Pick File 42HONEYSUCKLEDRIVE_ARCH

Drawing no. AD.09.0001 Revision A

Melbourne 1 Nicholson Street
Melbourne VIC 3000 Australia
T 03 9664 6200 F 03 9664 6300
email mel@batesmart.com.au
http://www.batesmart.com.au



Sydney 43 Brisbane Street
Sydney NSW 2010 Australia
T 02 8364 5100 F 02 8364 5199
email syd@batesmart.com.au
http://www.batesmart.com.au

Bates Smart Pty Ltd ABN 70 004 999 400

Check all dimensions and site conditions prior to commencement of any work, the purchase or ordering of any materials, fittings, plant, services or equipment and the preparation of shop drawings and or the fabrication of any components.

Do not scale drawings - refer to figured dimensions only. Any discrepancies shall immediately be referred to the architect for clarification.

All drawings may not be reproduced or distributed without prior permission from the architect.

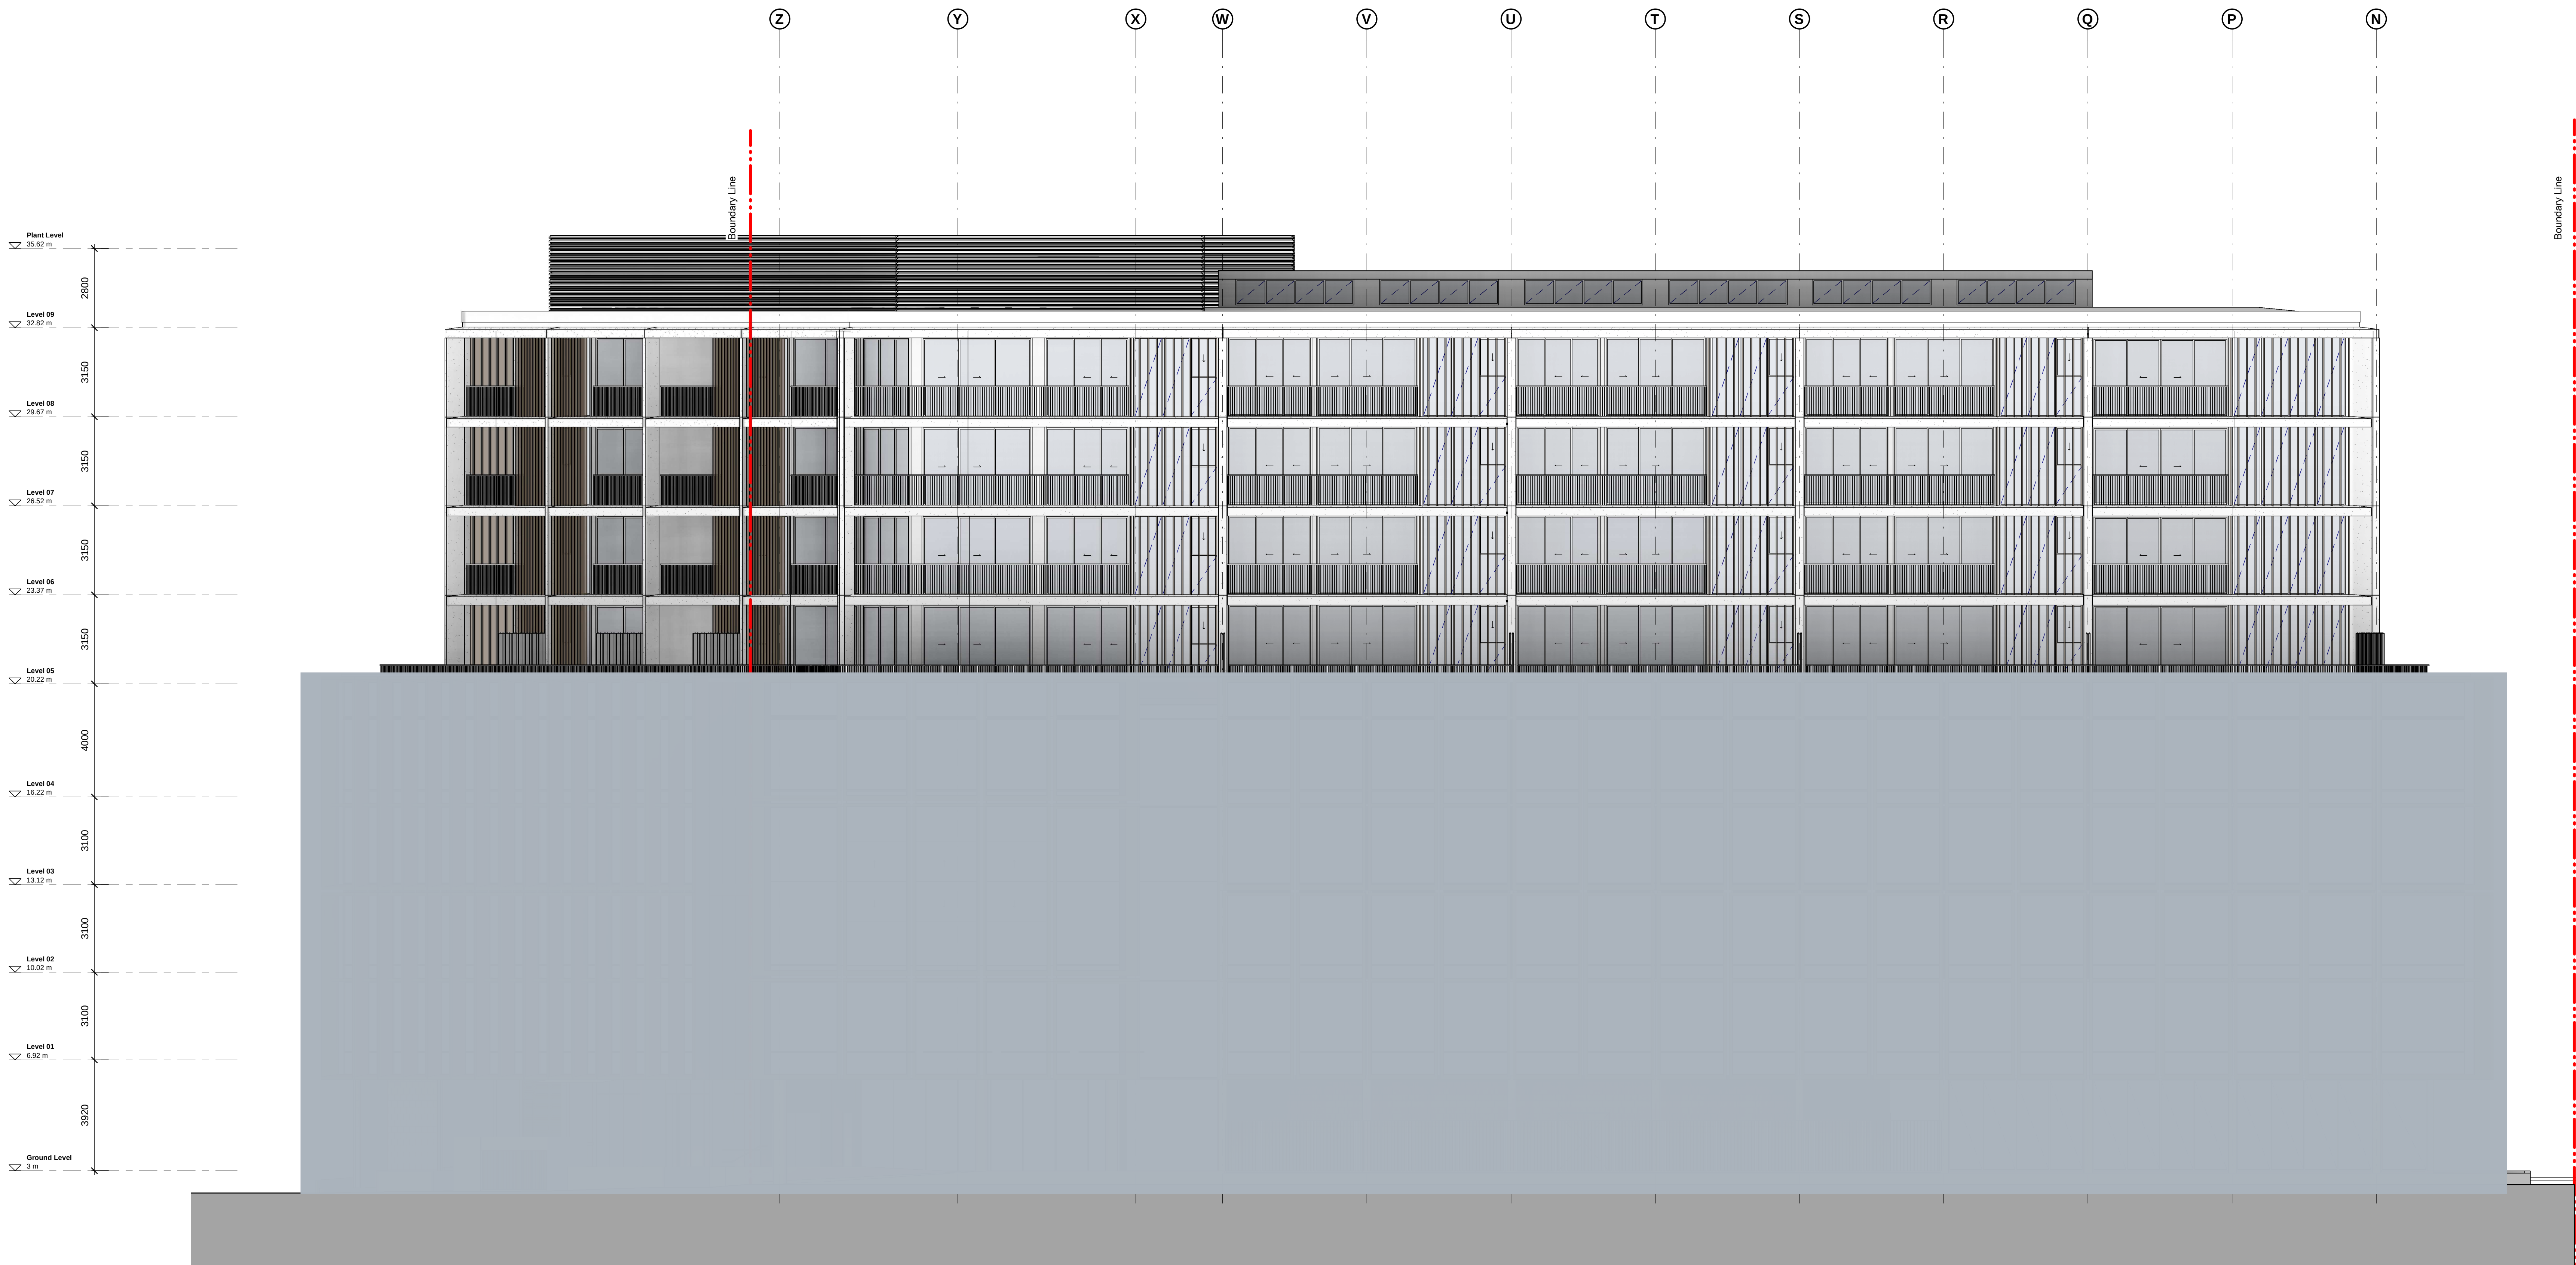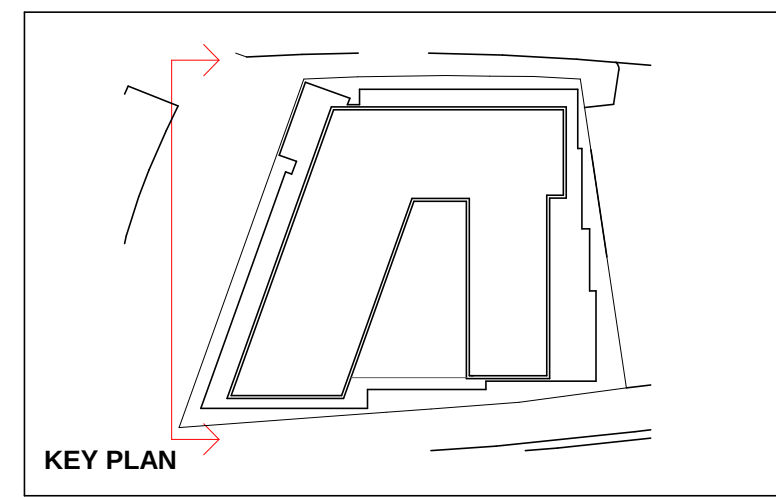

A	06/03/19	ISSUED FOR BEARS	BS	DCMA
Revision	Date	Description	Drawn	Checked

NOT FOR CONSTRUCTION

42 Honeysuckle Drive
42 Honeysuckle Drive,
Newcastle

Building Elevation
West Elevation

Status: FOR INFORMATION

Scale: 1:100 @ A0

Drawn: JT Checked: JC

Project No: s12109

Plot Date: 16/3/2019 5:59:33 PM

Plot File: 42HONEYSUCKLEDRIVE_ARCH

Drawing no: AD.09.0002 Revision: A

Melbourne 1 Nicholson Street
Melbourne VIC 3000 Australia
T 03 8664 6200 F 03 8664 6300
email mel@batesmart.com.au
http://www.batesmart.com.au

Sydney 43 Brisbane Street
Surry Hills NSW 2010 Australia
T 02 8364 5100 F 02 8364 5199
email syd@batesmart.com.au
http://www.batesmart.com.au



Bates Smart Pty Ltd ABN 70 004 999 400

THIS DRAWING IS TO BE READ IN COLOUR

Check all dimensions and site conditions prior to commencement of any work, the purchase or ordering of any materials, fittings, plant, services or equipment and the preparation of shop drawings and or the fabrication of any components.

Do not scale drawings - refer to figured dimensions only. Any discrepancies shall immediately be referred to the architect for clarification.

All drawings may not be reproduced or distributed without prior permission from the architect.

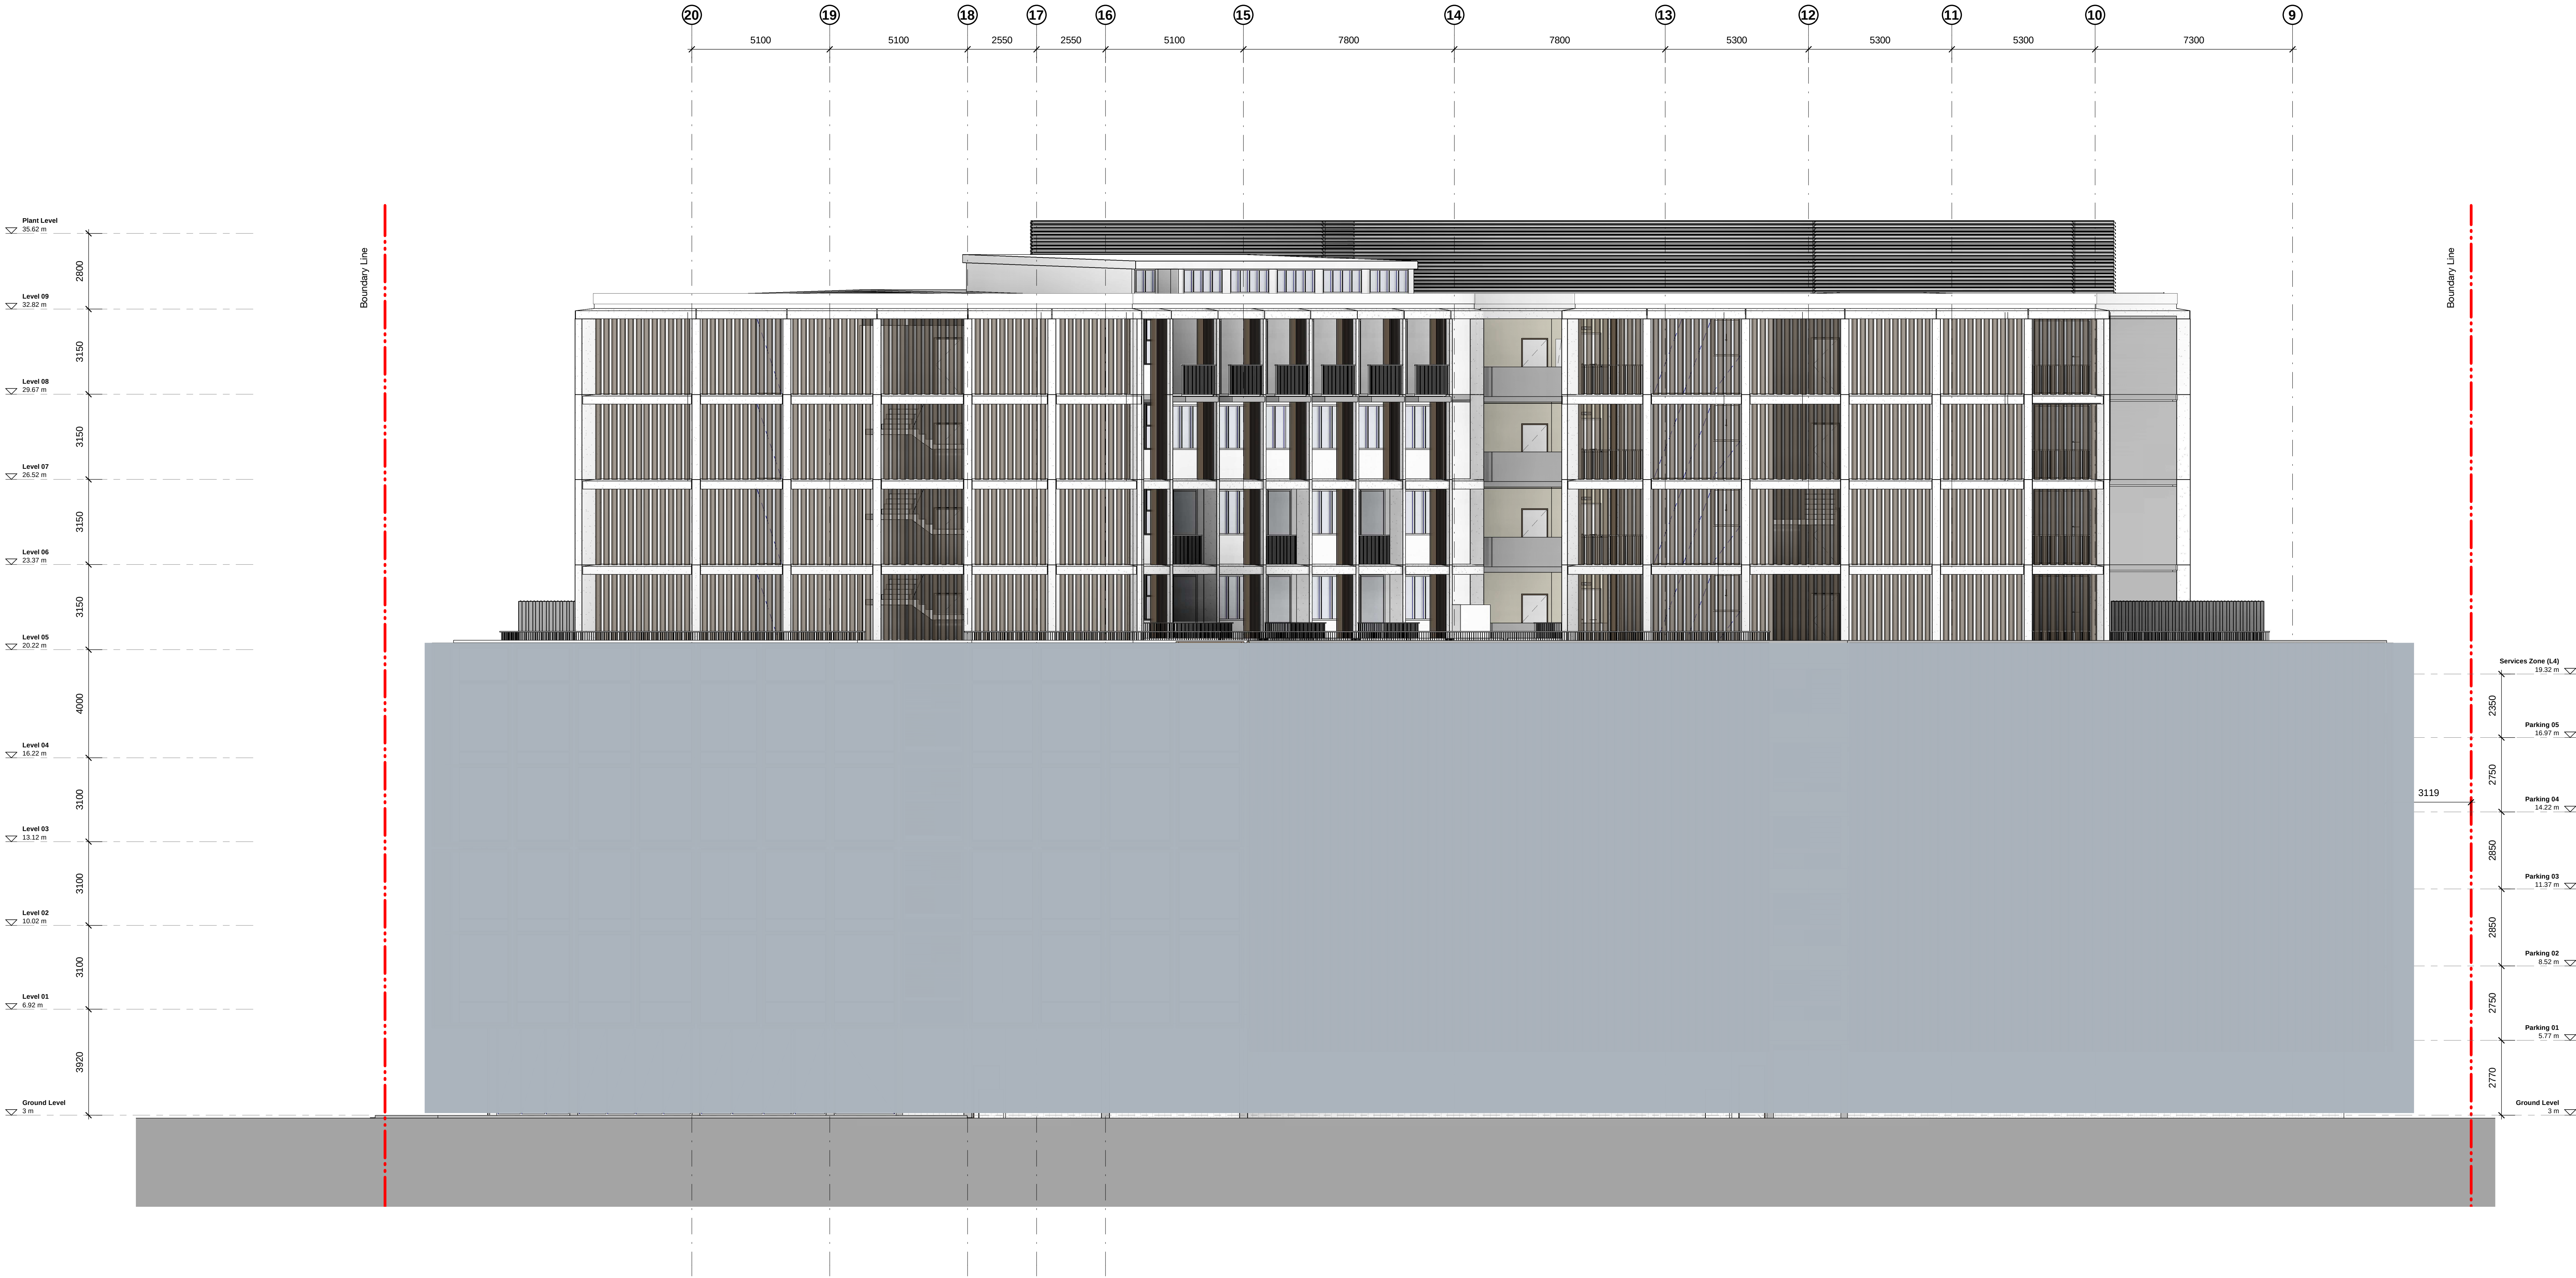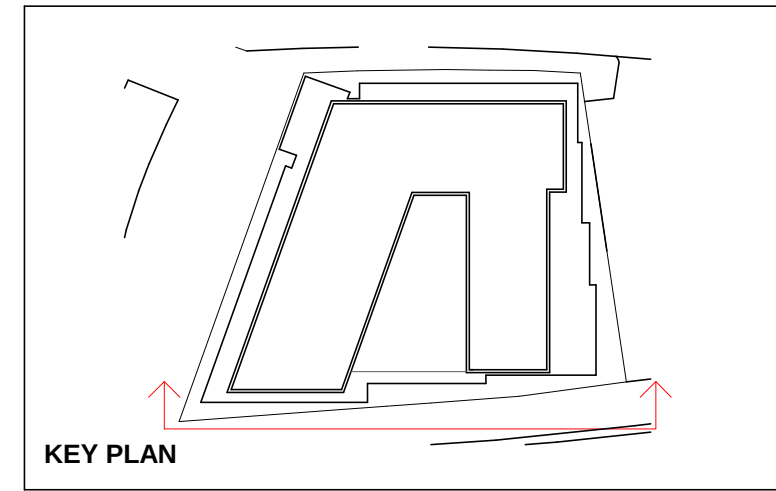

A	06/03/19	ISSUED FOR BEARS	BS	DCMA
Revision	Date	Description	Drawn	Checked

NOT FOR CONSTRUCTION

42 Honeysuckle Drive
42 Honeysuckle Drive,
Newcastle

Building Elevation
South Elevation

Status	FOR INFORMATION			
Scale	1 : 100	@ A0		
Drawn	JT	Checked	JC	
Project No.	s12109			
Plot Date	14/03/2019 4:00:25 PM			
Plot File	42HONEYSUCKLEDRIVE_ARCH			
Drawing no.	AD.09.0003		Revision	A

Melbourne 1 Nicholson Street
Melbourne VIC 3000 Australia
T 03 8664 6200 F 03 8664 6300
email mel@batesmart.com.au
http://www.batesmart.com.au

Sydney 43 Brisbane Street
Sydney NSW 2010 Australia
T 02 8364 5100 F 02 8364 5199
email syd@batesmart.com.au
http://www.batesmart.com.au



Bates Smart Pty Ltd ABN 70 004 999 400

BATESSMART

Check all dimensions and site conditions prior to commencement of any work, the purchase or ordering of any materials, fittings, plant, services or equipment and the preparation of shop drawings and or the fabrication of any components.

Do not scale drawings - refer to figured dimensions only. Any discrepancies shall immediately be referred to the architect for clarification.

All drawings may not be reproduced or distributed without prior permission from the architect.

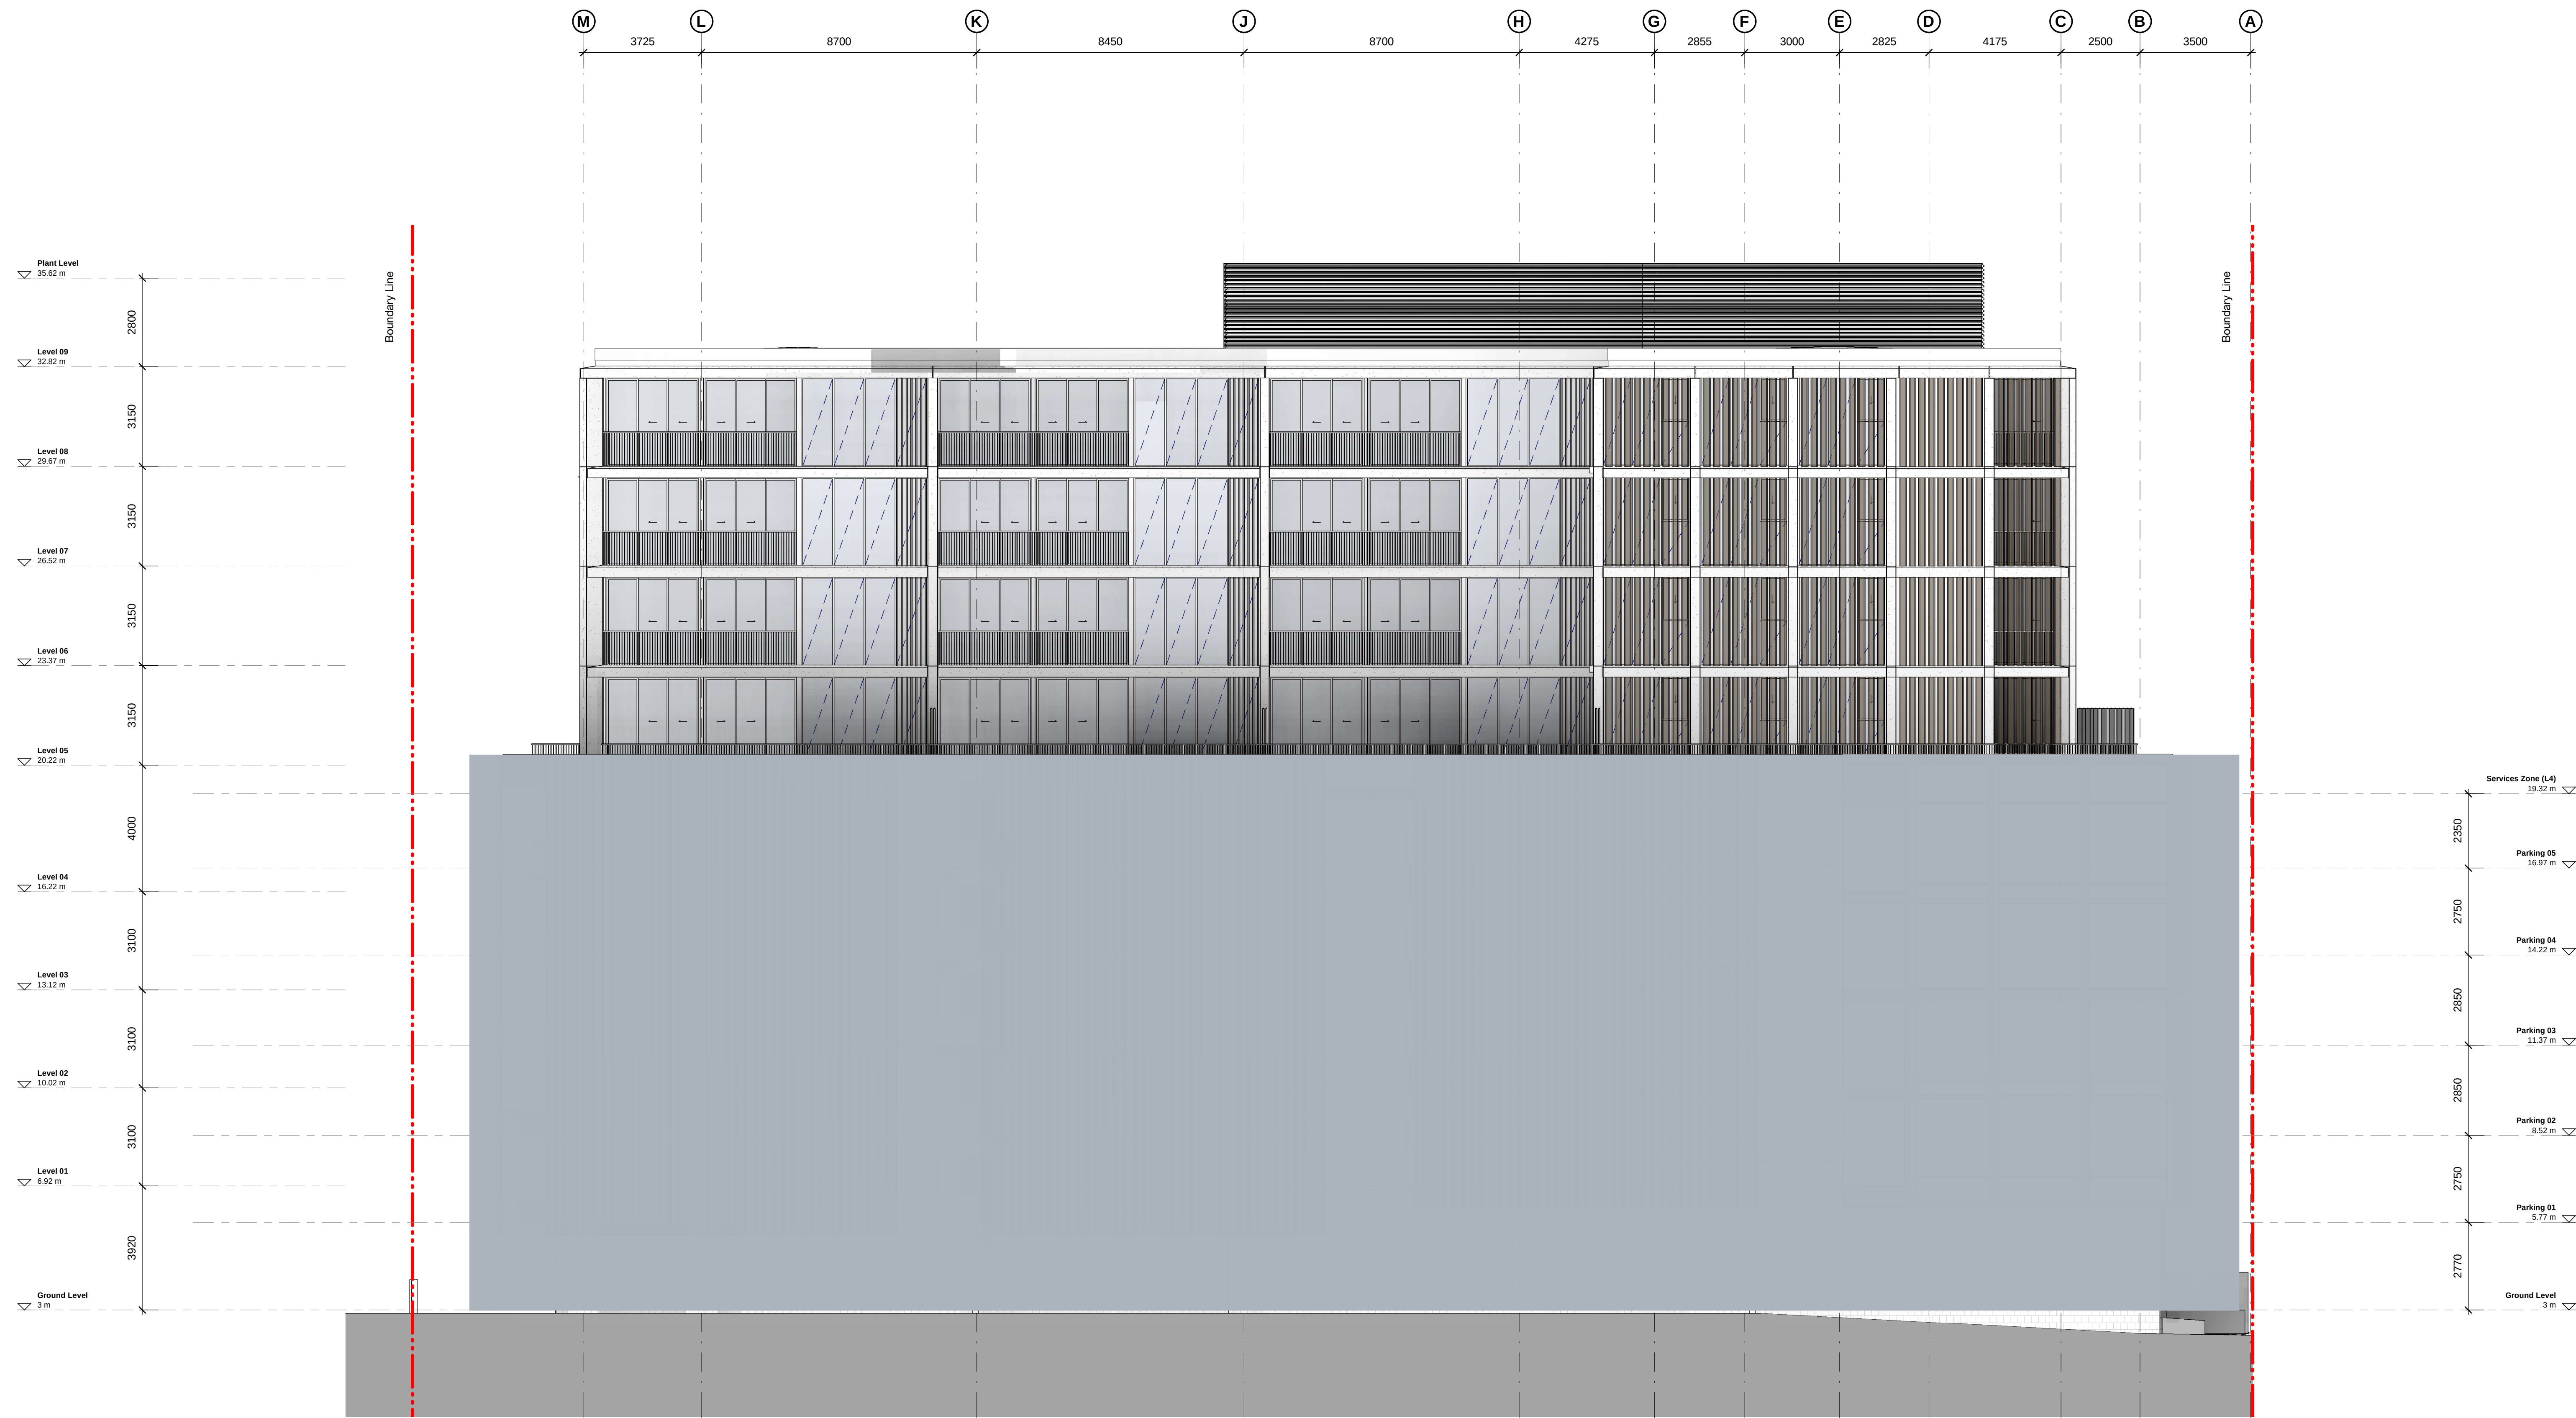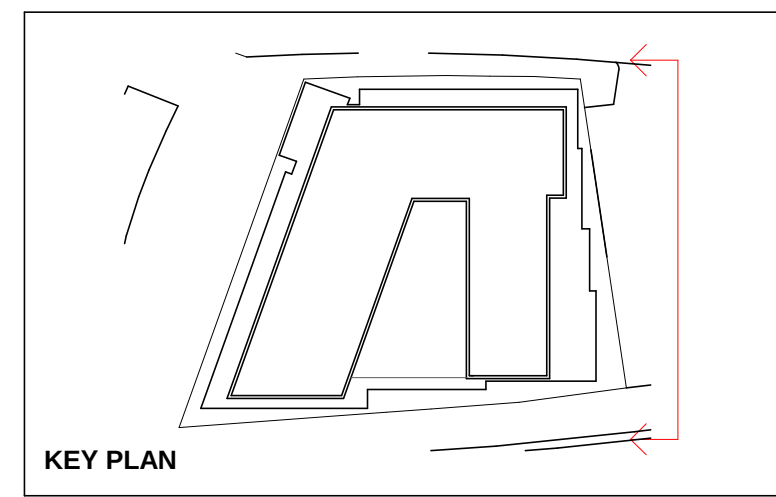

A	06/03/19	ISSUED FOR BEARS	BS	DCMA
Revision	Date	Description	Drawn	Checked

NOT FOR CONSTRUCTION

42 Honeysuckle Drive
42 Honeysuckle Drive,
Newcastle

Building Elevation
East Elevation

Status: FOR INFORMATION

Scale: 1:100 @ A0

Drawn: JT Checked: JC

Project No: 512109

Plot Date: 16/03/2019 9:14:11 PM

Plot File: 42HONEYSUCKLEDRIE_ARCH

Drawing no. AD.09.0004 Revision A

Melbourne: 1 Nicholson Street, Melbourne VIC 3000 Australia
T 03 8664 6200 F 03 8664 6300
email mel@batesmart.com.au
http://www.batesmart.com.au


Sydney: 43 Brisbane Street, Sydney NSW 2010 Australia
T 02 8364 5100 F 02 8364 5199
email syd@batesmart.com.au
http://www.batesmart.com.au

Bates Smart Pty Ltd ABN 70 004 999 400

Check all dimensions and site conditions prior to commencement of any work, the purchase or ordering of any materials, fittings, plant, services or equipment and the preparation of shop drawings and or the fabrication of any components.

Do not scale drawings - refer to figured dimensions only. Any discrepancies shall immediately be referred to the architect for clarification.

All drawings may not be reproduced or distributed without prior permission from the architect.

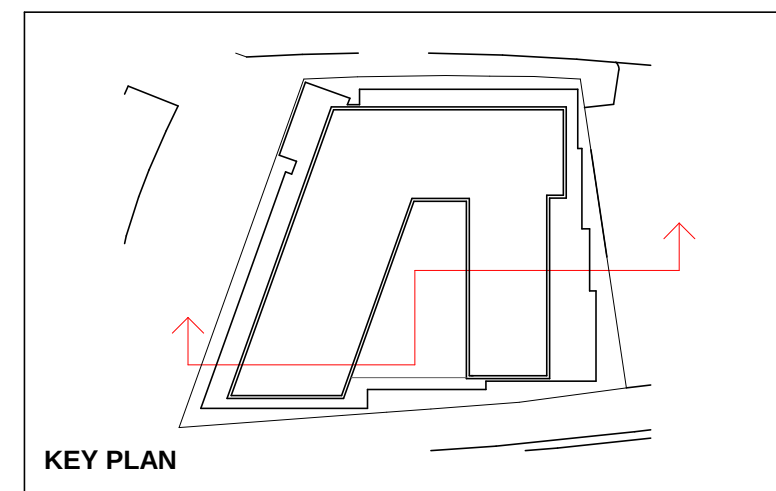

KEY PLAN

A	06/03/19	ISSUED FOR BEARS	BS	DOMA
Revision	Date	Description	Drawn	Checked

NOT FOR CONSTRUCTION

42 Honeysuckle Drive,
42 Honeysuckle Drive,
Newcastle

Building Section
Section - East-West 01

Status

FOR INFORMATION

Scale

1 : 100 @ A0

Drawn

JT

Checked

JC

Project No.

s12109

Pick Date

16/3/2019 6:00:57 PM

Pick File

42HONEYSUCKLEDRIVE_ARCH

Drawing no.

AD.10.0001

Revision

A

Melbourne

1 Nicholson Street
Melbourne VIC 3000 Australia
T 03 8664 6200 F 03 8664 6300
email mel@batesmart.com.au
http://www.batesmart.com.au

Sydney

43 Brisbane Street
Sydney Hills NSW 2010 Australia
T 02 8364 5100 F 02 8364 5199
email syd@batesmart.com.au
http://www.batesmart.com.au



Bates Smart Pty Ltd

ABN 70 004 999 400

Check all dimensions and site conditions prior to commencement of any work, the purchase or ordering of any materials, fittings, plant, services or equipment and the preparation of shop drawings and or the fabrication of any components.

Do not scale drawings - refer to figured dimensions only. Any discrepancies shall immediately be referred to the architect for clarification.

All drawings may not be reproduced or distributed without prior permission from the architect.

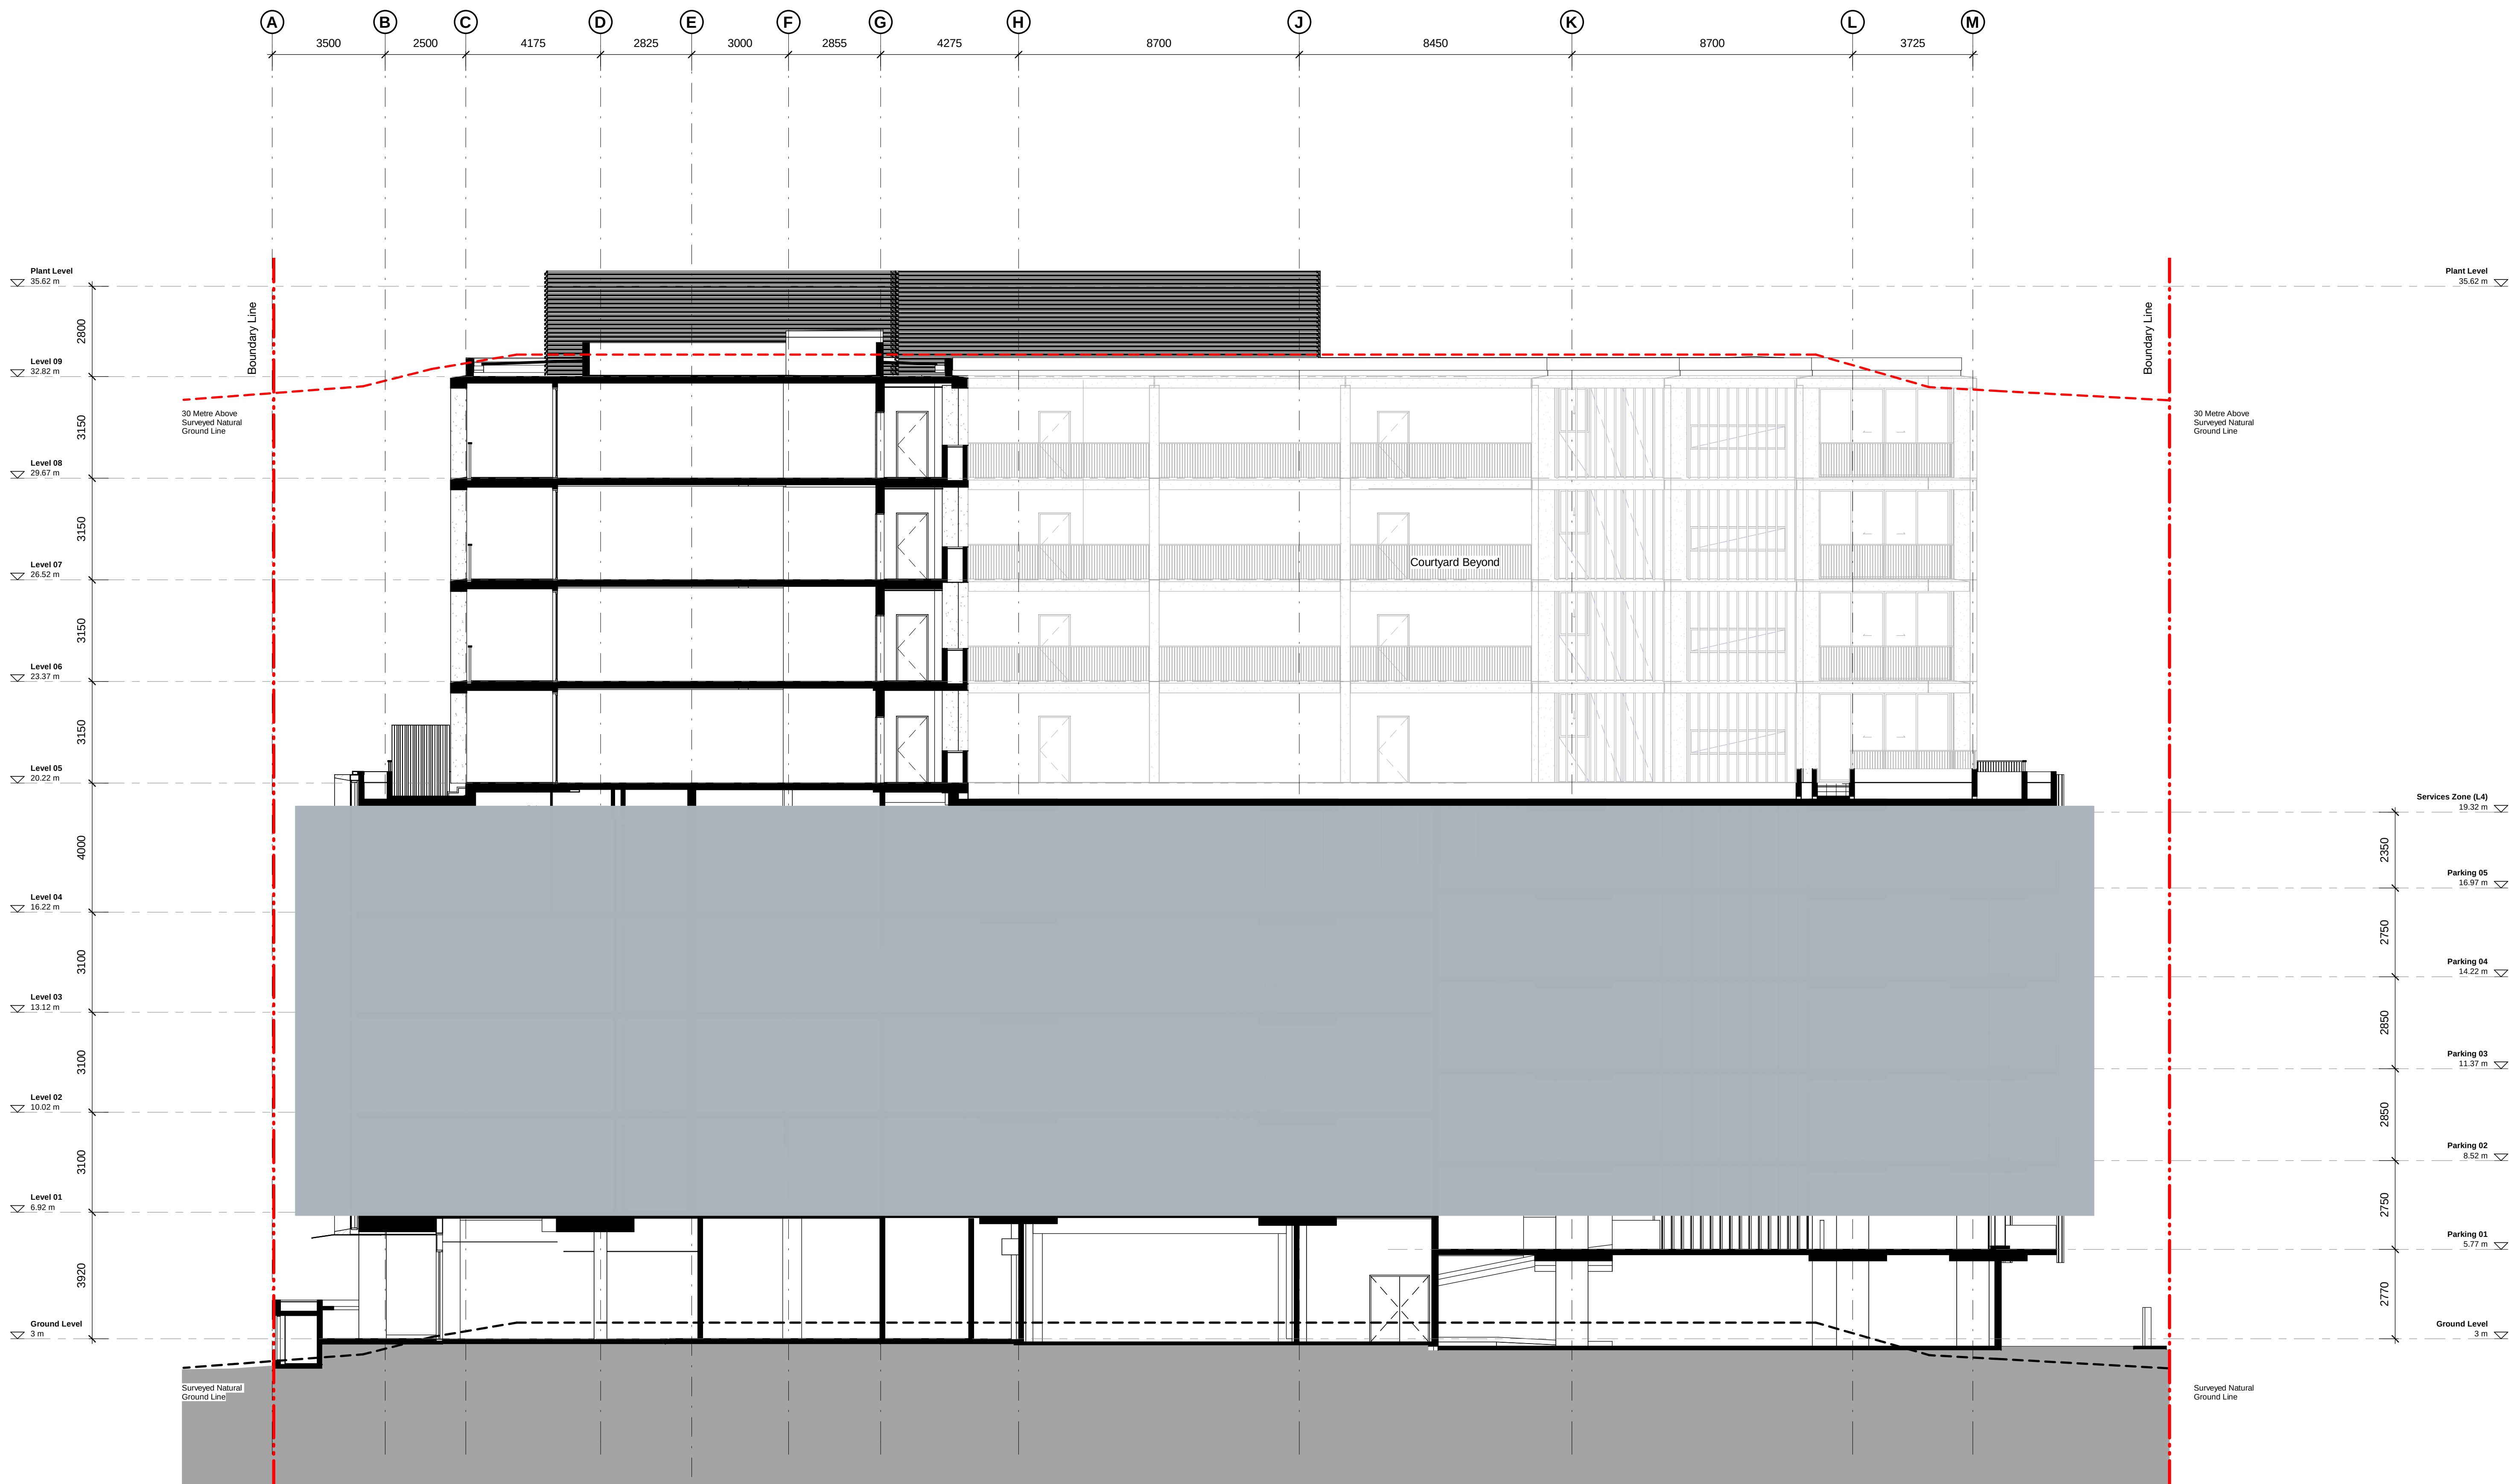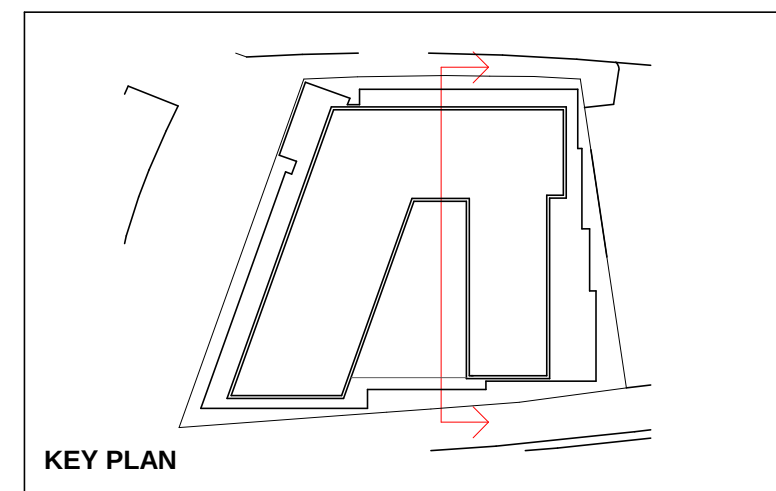

Revision	Date	Description	Drawn	Checked
A	06/03/19	ISSUED FOR BEARS	BS	DCMA

NOT FOR CONSTRUCTION

42 Honeysuckle Drive
42 Honeysuckle Drive,
Newcastle

Building Section
Section - North-South 01

Status: FOR INFORMATION

Scale: 1 : 100 @ A0

Drawn: JT Checked: JC

Project No: s12109

Plot Date: 14/03/2019 9:00:39 PM

Plot File: 42HONEYSUCKLEDRIVE_ARCH

Drawing no. AD.10.0002 Revision A

Melbourne 1 Nicholson Street
Melbourne VIC 3000 Australia
T 03 8664 6200 F 03 8664 6300
email mel@batesmart.com.au
http://www.batesmart.com.au

Sydney 43 Brisbane Street
Sydney NSW 2010 Australia
T 02 8364 5100 F 02 8364 5199
email syd@batesmart.com.au
http://www.batesmart.com.au

Bates Smart Pty Ltd ABN 70 004 999 400