


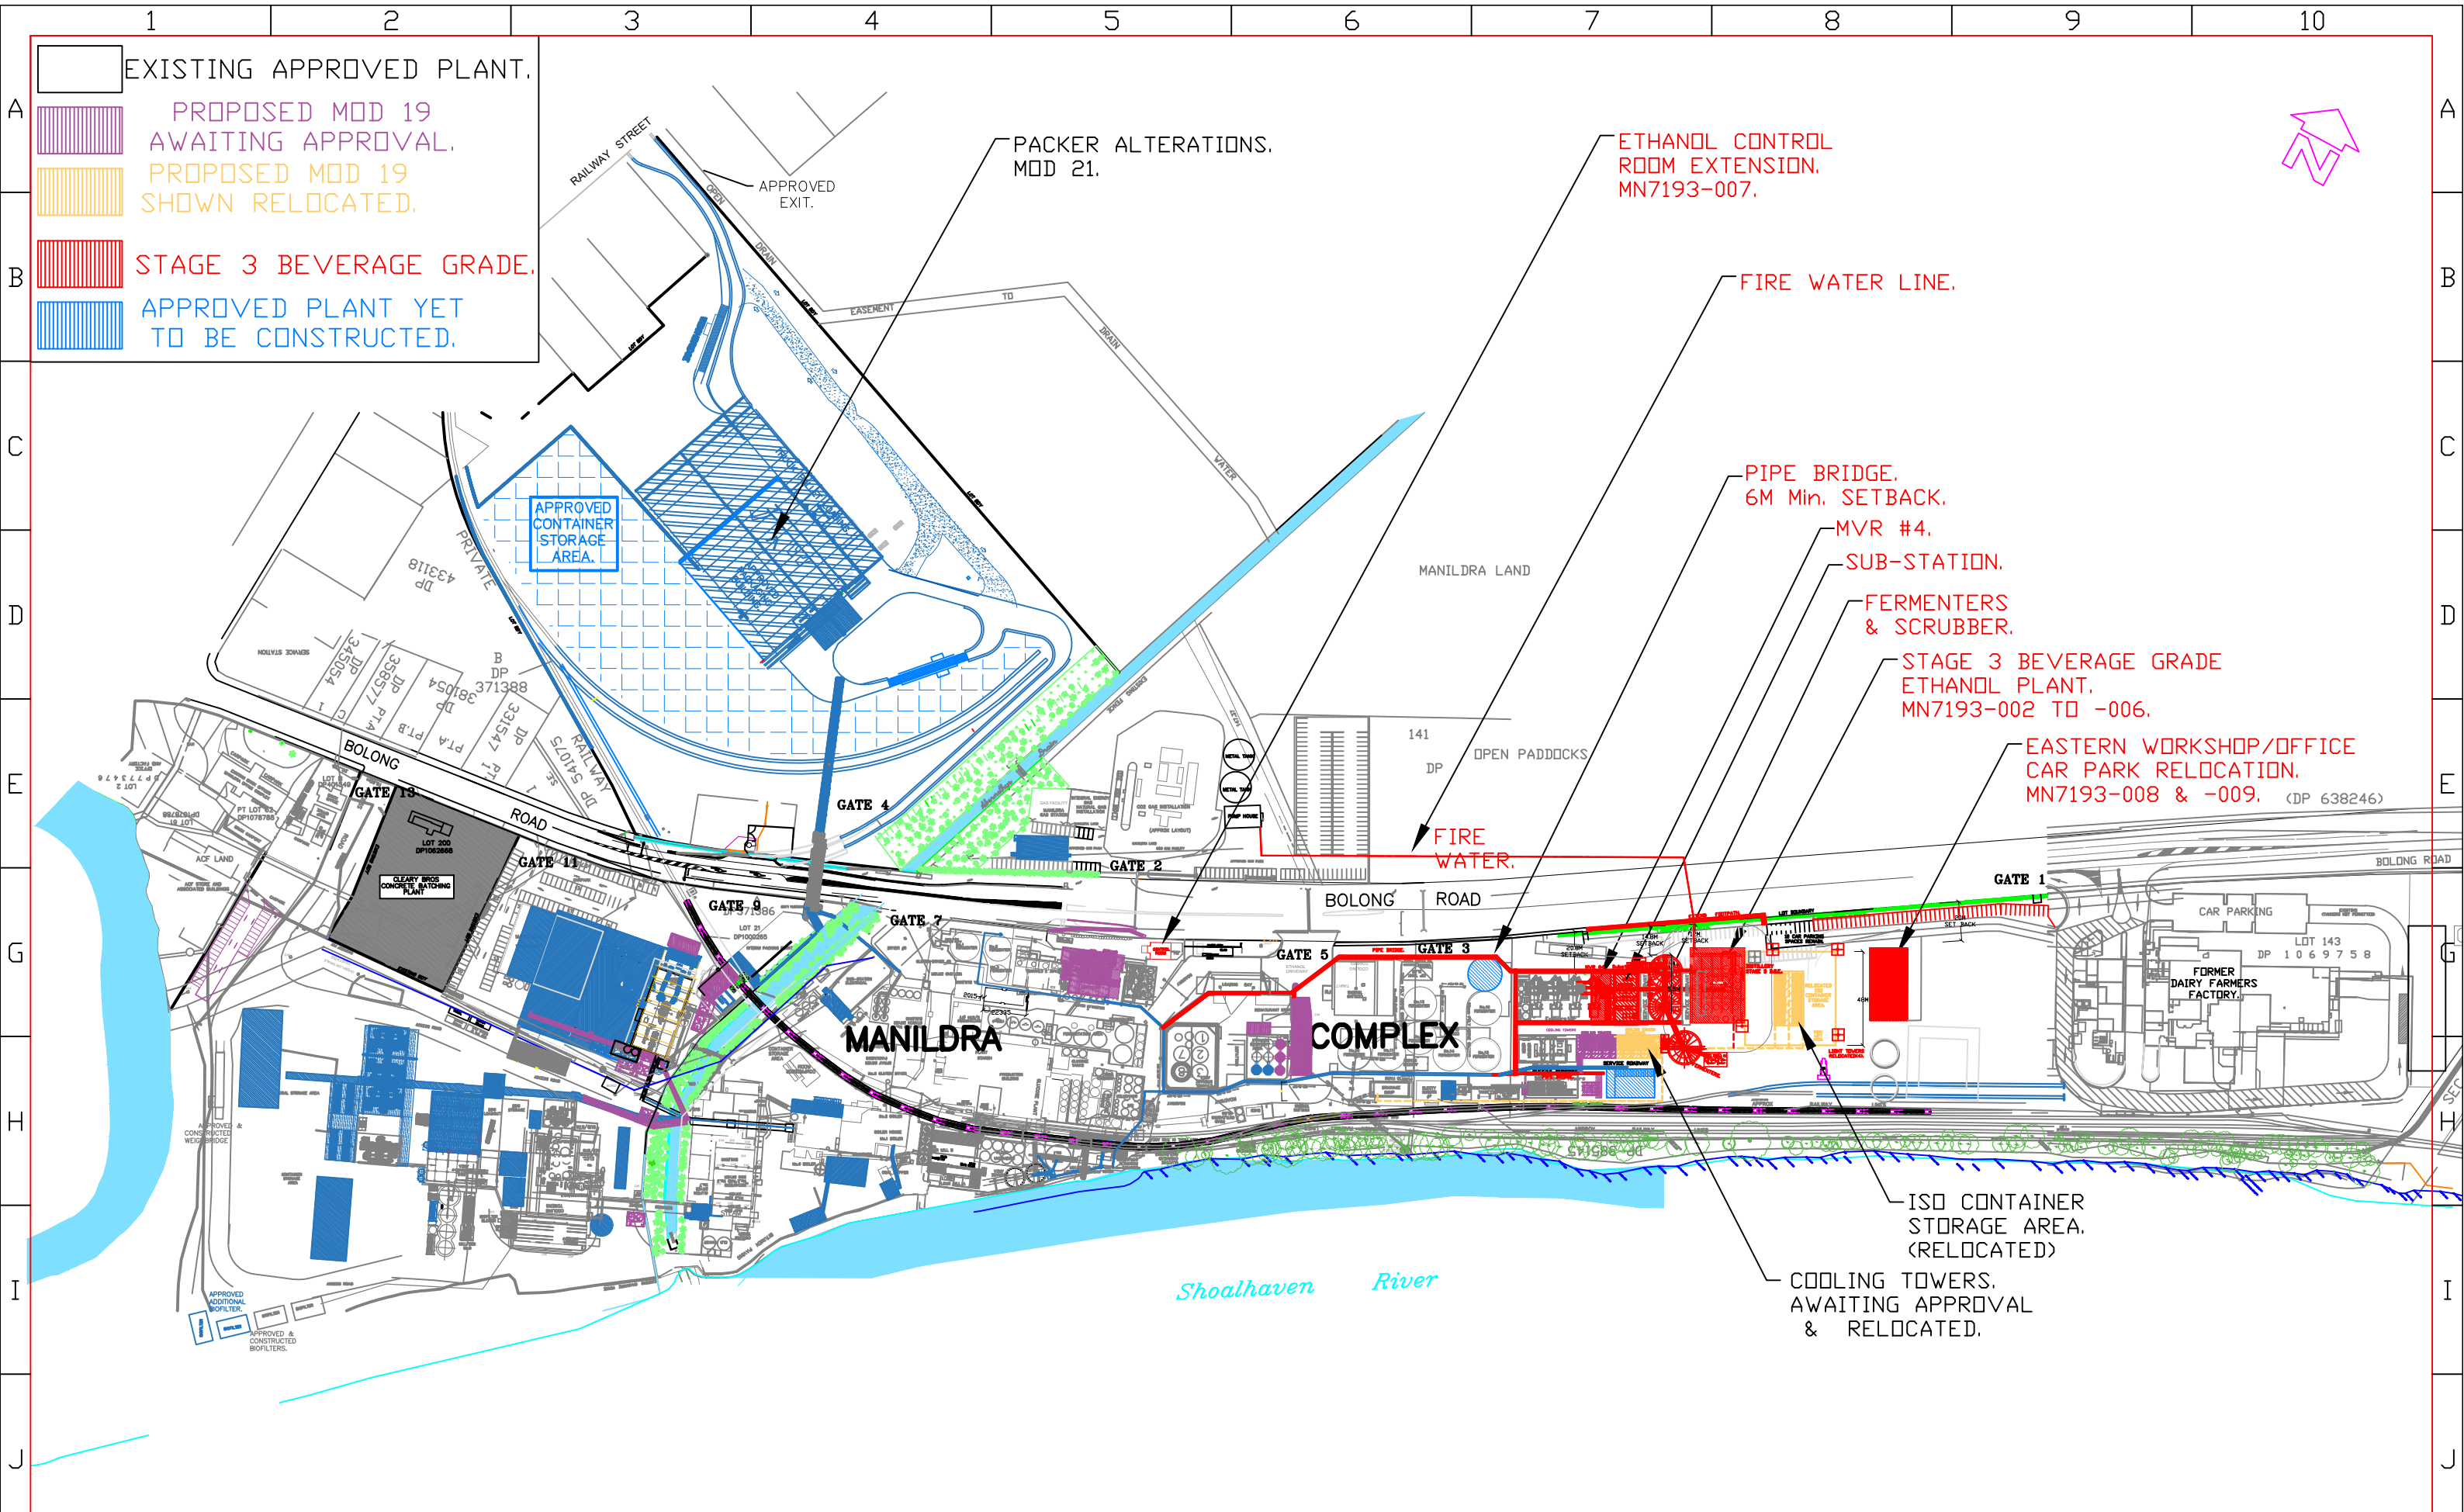

P17	ALL	Indirect cooking removed.	P.C.	22-2-21	ALL	B.H.
P16	ALL	Mod 21 removed.	P.C.	22-2-21	ALL	B.H.
P15	ALL	Car park relo,workshop rotated.	P.C.	17-2-21	ALL	B.H.
P14	ALL	Packing,nitro gen & indirect cooking removed.	P.C.	15-2-21	ALL	B.H.
P13	ALL	Eastern workshop added.CO2 removed.	P.C.	8-2-21	ALL	B.H.
P12	G7	Nitrogen generator & indirect cooking added.	P.C.	5-2-21	KL	B.H.
P11	G7	Layout revised.	P.C.	14-1-21	ALL	B.H.
P10	D3	Layout revised.	P.C.	18-12-20	B.H.	
REV	ZONE	DETAILS	DRN	DATE	CHKD	APPD



MANILDRA GROUP
100% AUSTRALIAN



THIS DRAWING IS A CONFIDENTIAL COMMUNICATION OF MANILDRA GROUP TO TAKE A COPY OR DISCLOSE TO A THIRD PARTY WITHOUT WRITTEN CONSENT CONSTITUTES AS AN INFRINGEMENT OF THE COPYRIGHT

DRAWN PC	DATE 25-06-20	SITE MANILDRA-SHOALHAVEN STARCHES PTY LTD	SHT SIZE A3
DESIGNED. AT	DATE	JOB TITLE NOWRA PLANT.	SHEET
CHKD SR	DATE	DWG TITLE STAGE 3 B.G.E. OVER ALL SITE PLAN.	OF
APPD BH	DATE	PROJECT No. 7193A	REV. P17
	SCALE 1:3000	DWG No. MN7193-001	