

41 841 x 594  
PRINTED: 20/01/2021 2:53:49 PM

CLIENT  
**Walker Corporation**  
Level 21 Governor Macquarie Tower,  
1 Farrer Place, Sydney NSW 2000  
T +61 2 9273 9600 F +61 2 9252 7400

BUILDING SURVEYOR  
**Group DLA**  
Level 3, 10 Bridge Street, Sydney, NSW 2000  
T +61 8355 3160 F +61 2 8355 3169

CIVIL ENGINEER  
**Meinhardt Bonacci**  
Level 4, 66 Clarence St, Sydney NSW 2000, Australia  
T +61 2 8247 8400

SERVICES ENGINEER  
**Norman Disney & Young**  
Level 1, 60 Miller Street, North Sydney, NSW 2060, Australia  
T +61 2 9928 6800 F +61 2 9955 6900

ESD, VERTICAL TRANSPORT & FIRE ENGINEER  
**Umow Lai**  
L4, 10 Yarra Street, South Yarra VIC 3141  
T: +61 3 9249 0288 F: +61 3 9249 0299

LANDSCAPE ARCHITECT  
**Aspect Studios**  
Level 4/160 Queen Street Melbourne VIC 3000  
T: +61 3 9417 6844

STRUCTURAL ENGINEER  
**TTW**  
Level 3, 48 Chandos Street, St Leonards, NSW 2065, Australia  
T+61 2 9439 7288

FAÇADE ENGINEER  
**Inhabit**  
Citic House, Level 6/99 King Street Melbourne VIC 3000  
T: +61 3 8669 2777

TRAFFIC ENGINEER  
**Arup**  
Level 5, Barrack Place, 151 Clarence Street, Sydney NSW 2000  
T: +61 2 9320 9320

REV. DETAILS  
1 ISSUED FOR SSDA  
2 ISSUED FOR SSDA RTS  
3 ISSUED FOR SSD-9831 - DPIE REQUEST FOR INFORMATION  
4 ISSUED FOR SSD-9831 - REVISED NORTH EAST RETAIL FRONTAGE

DATE  
12.08.2019  
25.08.2020  
17.12.2020  
20.01.2021

DA APPLICANT  
**WESTERN SYDNEY UNIVERSITY**  
Locked Bag 1797, Penrith NSW 2751  
T +61 2 9852 5222


GENERAL NOTES  
THE CONTRACTOR MUST VERIFY ALL DIMENSIONS ON SITE BEFORE COMMENCING ANY WORK OR MAKING OF ANY SHOP DRAWINGS. FIGURED DIMENSIONS MUST BE USED IN PREFERENCE TO SCALED DIMENSIONS. ALL SCALED DIMENSIONS MUST BE VERIFIED ON SITE. THIS DRAWING IS COPYRIGHT AND REMAINS THE PROPERTY OF THE ARCHITECT.

Level 3, 246 Bourke Street  
Melbourne Victoria  
Australia - 3000  
T +61 3 9600 2818  
F +61 3 9600 2819  
lyons@lyonsarch.com.au  
www.lyonsarch.com.au

**Lyons**

PROJECT  
**BANKSTOWN CITY CAMPUS DEVELOPMENT**  
74 RICKARD RD.  
BANKSTOWN NSW 2200

DRAWING TITLE  
**COVER SHEET**

 

SEARS APPLICATION  
NOT FOR CONSTRUCTION

JOB No. UW04  
DRAWN LYONSRH  
CHECKED  
DATE 20.01.2021  
REVISION  
**DA00-00**


NORTH  
SCALE @A1  
DATE 20.01.2021  
REVISION 4

SSDA DRAWINGS  
Sheet Number Sheet Name

DA00-00 COVER SHEET  
DA00-01 PROPOSED SITE PLAN  
DA00-02 PLAN - MAIN WORKS DEMOLITION  
DA02-01 AREA PLANS - GFA (BANKSTOWN LEP 2015)  
DA30-01 PLAN - BASEMENT 2  
DA30-02 PLAN - BASEMENT 1  
DA30-03 PLAN - GROUND LEVEL  
DA30-04 PLAN - LEVEL 1  
DA30-05 PLAN - LEVEL 2  
DA30-06 PLAN - LEVEL 3  
DA30-07 PLAN - LEVEL 4  
DA30-08 PLAN - LEVEL 5  
DA30-09 PLAN - LEVEL 6  
DA30-10 PLAN - LEVEL 7  
DA30-11 PLAN - LEVEL 8  
DA30-12 PLAN - LEVEL 9  
DA30-13 PLAN - LEVEL 10  
DA30-14 PLAN - LEVEL 11  
DA30-15 PLAN - LEVEL 12  
DA30-16 PLAN - LEVEL 13  
DA30-17 PLAN - LEVEL 14  
DA30-18 PLAN - LEVEL 15  
DA30-19 PLAN - LEVEL 16  
DA30-20 PLAN - LEVEL 17  
DA30-21 PLAN - LEVEL 18  
DA30-22 PLAN - LEVEL 19 (ROOF PLAN)  
DA30-31 ENCROACHMENT DIAGRAMS - APPIAN WAY  
DA40-01 BUILDING ELEVATIONS - NORTH (RICKARD RD.)  
DA40-02 BUILDING ELEVATIONS - EAST (APPIAN WAY)  
DA40-03 BUILDING ELEVATIONS - SOUTH  
DA40-04 BUILDING ELEVATIONS - WEST  
DA41-01 DETAILED ELEVATIONS PODIUM 1  
DA41-02 DETAILED ELEVATIONS PODIUM 2  
DA45-01 BUILDING SECTION A  
DA45-02 BUILDING SECTION B  
DA45-03 BUILDING SECTION C  
DA45-04 BUILDING SECTION D





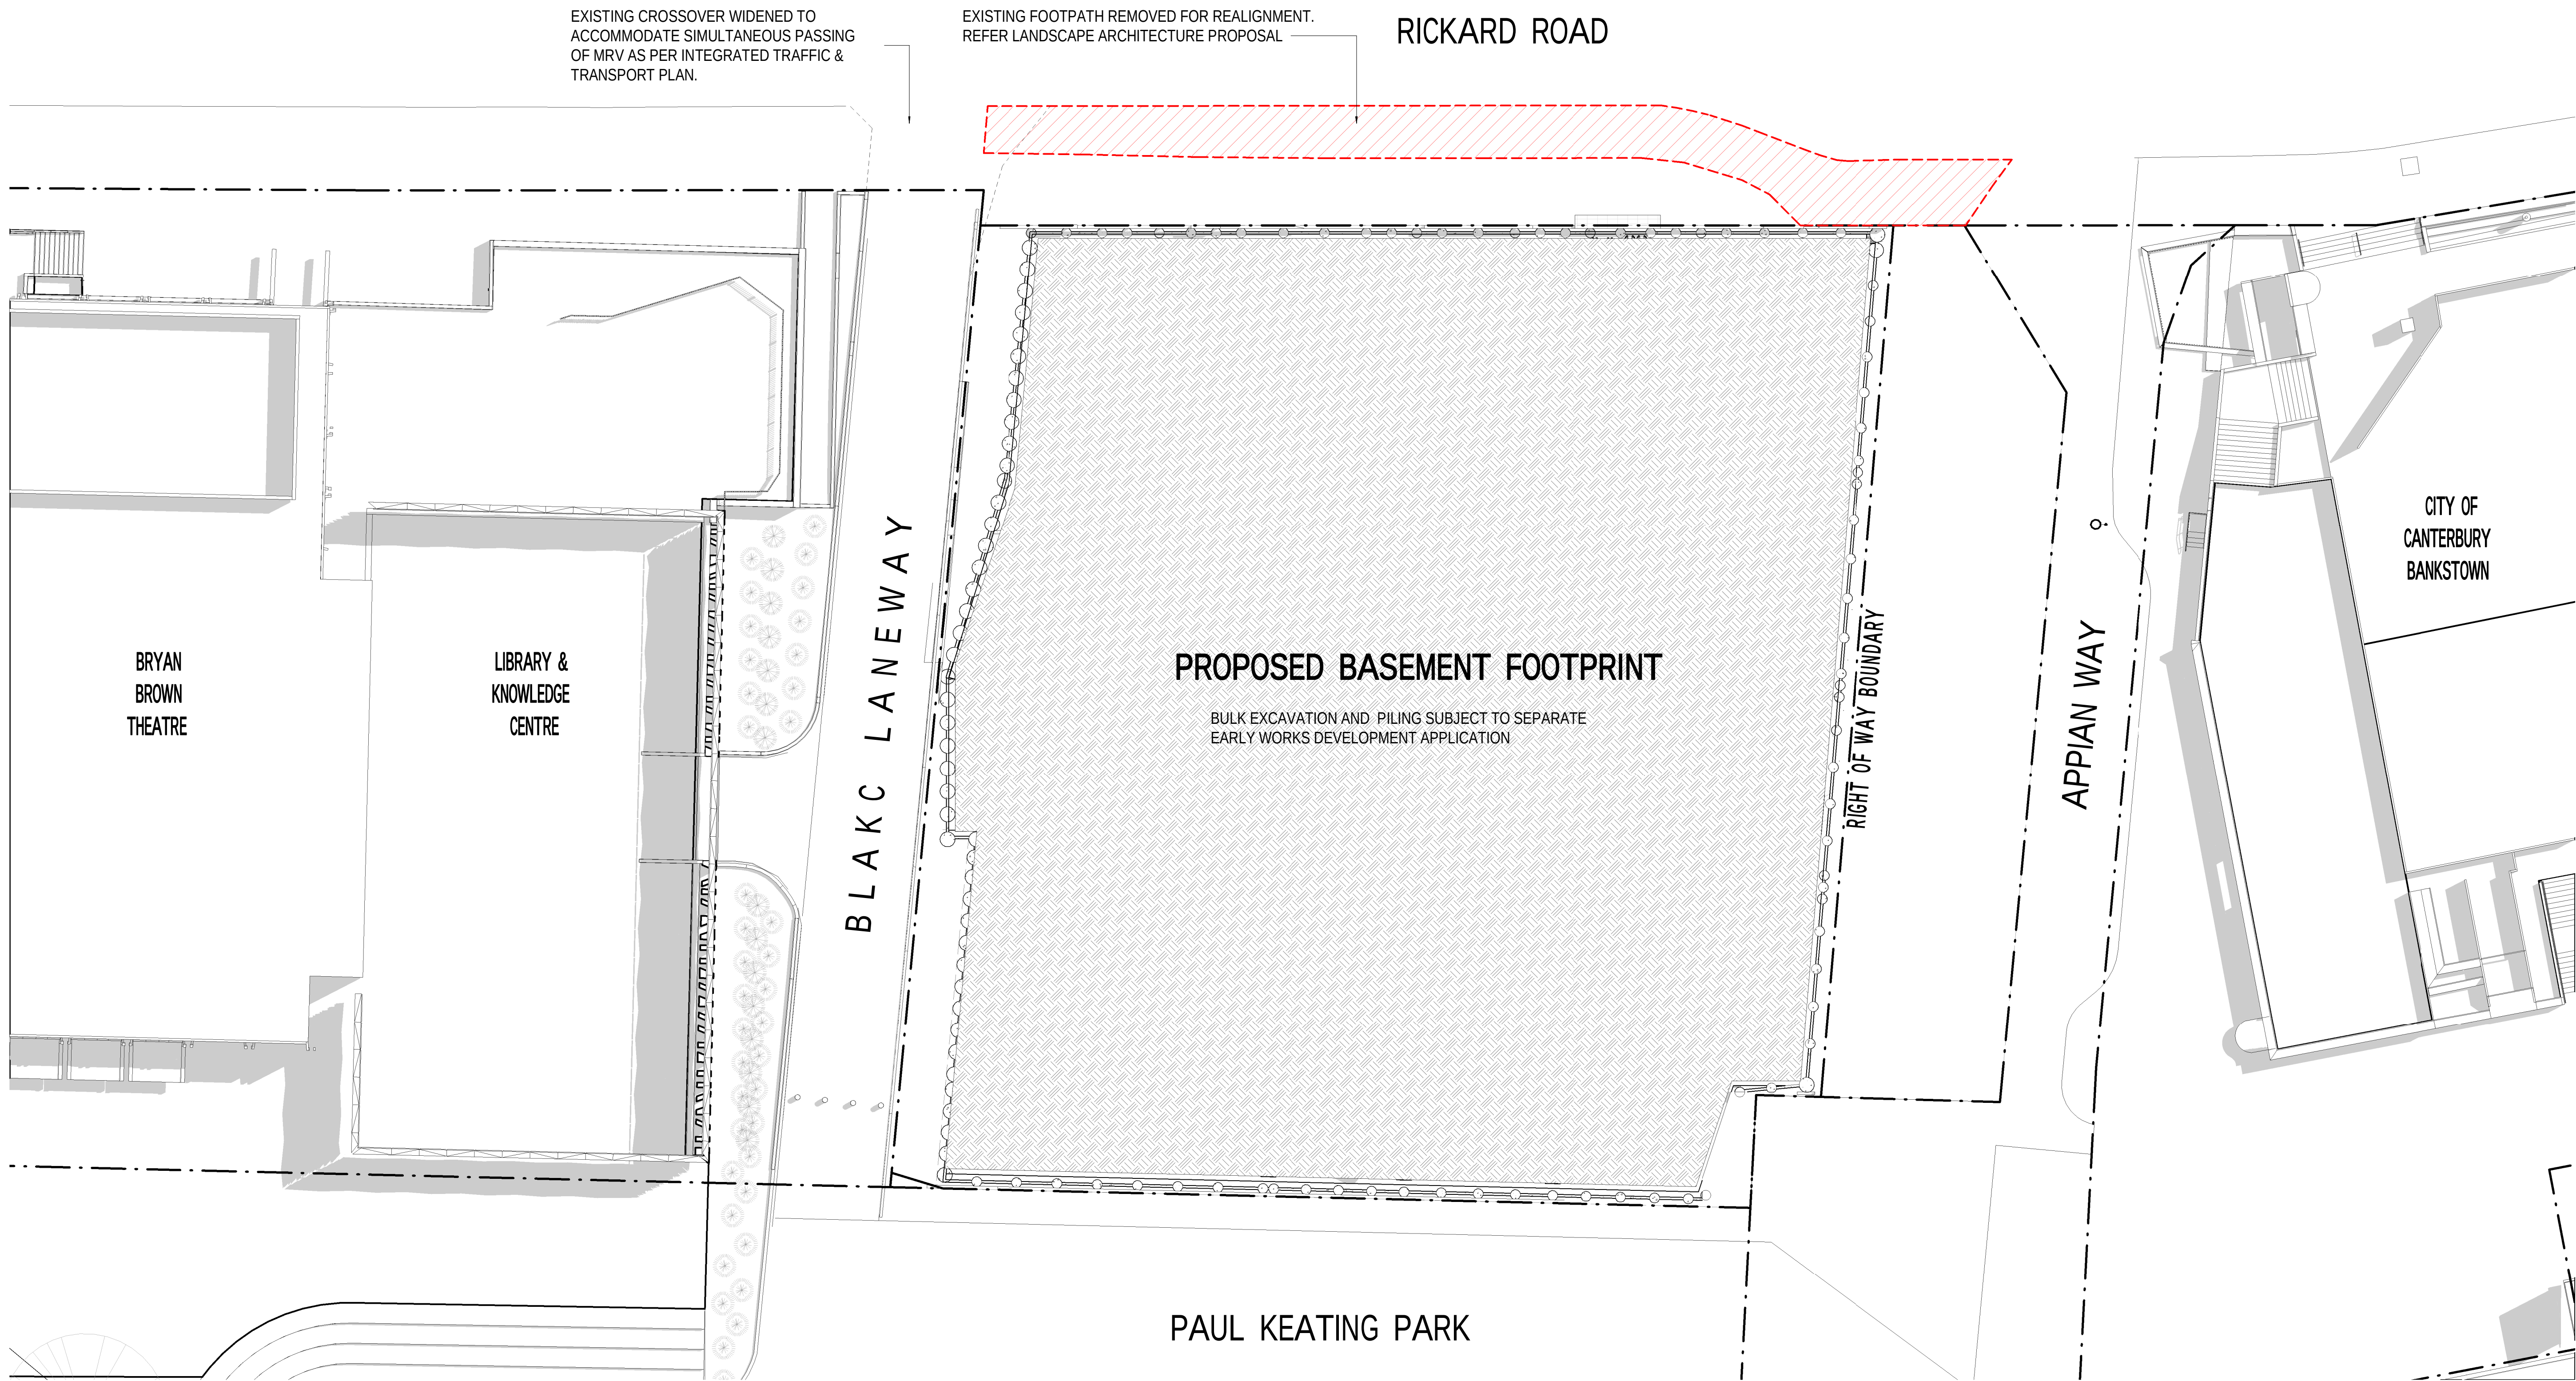

A1 841 x 594  
PRINTED: 17/12/2020 9:56:18 AM

CLIENT  
**Walker Corporation**  
Level 21 Governor Macquarie Tower,  
1 Farrer Place, Sydney NSW 2000  
T +61 2 9273 9600 F +61 2 9252 7400

BUILDING SURVEYOR  
**Group DLA**  
Level 3, 10 Bridge Street, Sydney, NSW 2000  
T +61 8355 3160 F +61 2 6355 3169

CIVIL ENGINEER  
**Meinhardt Bonacci**  
Level 4, 66 Clarence St, Sydney NSW 2000, Australia  
T +61 2 8247 8400

SERVICES ENGINEER  
**Norman Disney & Young**  
Level 1, 60 Miller Street, North Sydney, NSW 2060, Australia  
T +61 2 9928 6800 F +61 2 9955 6900

ESD, VERTICAL TRANSPORT & FIRE ENGINEER  
**Umow Lai**  
L4, 10 Yarra Street, South Yarra VIC 3141  
T: +61 3 9249 0288 F: +61 3 9249 0299

LANDSCAPE ARCHITECT  
**Aspect Studios**  
Level 4/160 Queen Street Melbourne VIC 3000  
T: +61 3 9417 6844

STRUCTURAL ENGINEER  
**TTW**  
Level 3, 48 Chandos Street, St Leonards, NSW 2065, Australia  
T+61 2 9439 7288

FACADE ENGINEER  
**Inhabit**  
Citic House, Level 6/99 King Street Melbourne VIC 3000  
T: +61 3 8669 2777

TRAFFIC ENGINEER  
**Arup**  
Level 5, Barrack Place, 151 Clarence Street, Sydney NSW 2000  
T: +61 2 9320 9320

REV. DETAILS  
1 REVISED ISSUE FOR SSDA  
2 ISSUED FOR SSDA RTS  
3 ISSUED FOR SSD-9831 - DRIE REQUEST FOR INFORMATION

DATE  
16.08.2019  
18.08.2020  
17.12.2020

DA APPLICANT  
**WESTERN SYDNEY UNIVERSITY**  
Level 3, 246 Bourke Street  
Melbourne Victoria  
Australia - 3000  
T +61 3 9600 2818  
F +61 3 9600 2819  
lyons@lyonsarch.com.au  
www.lyonsarch.com.au

Locked Bag 1797, Penrith NSW 2751  
T +61 2 9852 5222

GENERAL NOTES  
THE CONTRACTOR MUST VERIFY ALL DIMENSIONS ON SITE BEFORE COMMENCING ANY WORK OR MAKING OF ANY SHOP DRAWINGS. FIGURED DIMENSIONS MUST BE USED IN PREFERENCE TO SCALED DIMENSIONS. ALL SCALED DIMENSIONS MUST BE VERIFIED ON SITE. THIS DRAWING IS COPYRIGHT AND REMAINS THE PROPERTY OF THE ARCHITECT.

**Lyons**

PROJECT  
**BANKSTOWN CITY CAMPUS DEVELOPMENT**  
74 RICKARD RD.  
BANKSTOWN NSW 2200

DRAWING TITLE  
**PLAN - MAIN WORKS DEMOLITION**

0 10 20 30 40 50 60 70 80 90 100  
ALL DIMENSIONS ARE IN MILLIMETERS. DO NOT SCALE DRAWINGS FOR CRITICAL DIMENSIONS.

SEARS APPLICATION  
NOT FOR CONSTRUCTION

SCALE  
1 : 200 @A1

DATE  
17.12.2020


REVISION  
3

DRAWING No.  
**DA00-02**


JOB No. DRAWN CHECKED  
UW04 LYONS RH





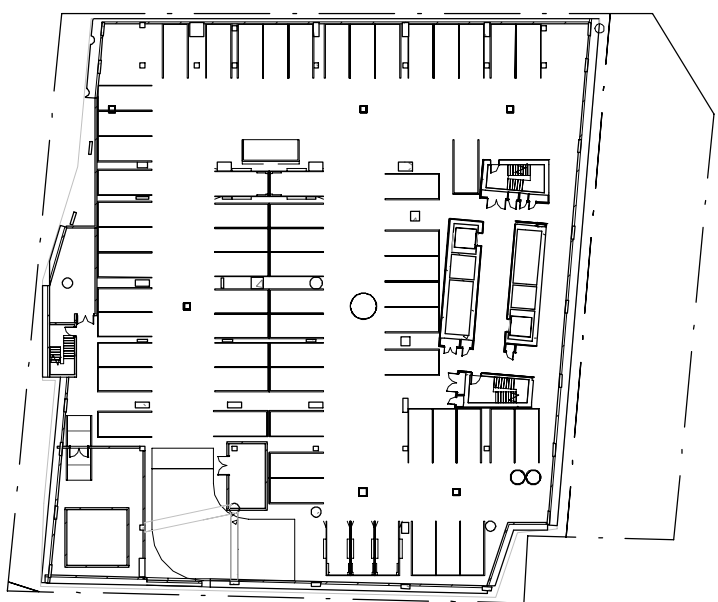

GFA - BASEMENT 2

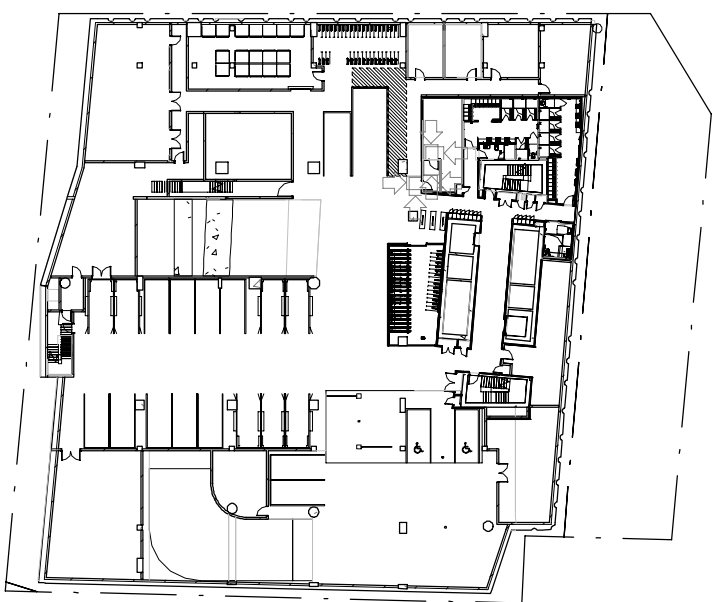

FSR - BASEMENT 1



GFA - GROUND LEVEL




GFA - LEVEL 1



GFA - LEVEL 2


| COUNCIL GFA AREA SCHEDULE |                      |
|---------------------------|----------------------|
| LEVEL                     | AREA                 |
| LEVEL 18                  | 821 m <sup>2</sup>   |
| LEVEL 17                  | 1000 m <sup>2</sup>  |
| LEVEL 16                  | 1219 m <sup>2</sup>  |
| LEVEL 15                  | 1279 m <sup>2</sup>  |
| LEVEL 14                  | 958 m <sup>2</sup>   |
| LEVEL 13                  | 1387 m <sup>2</sup>  |
| LEVEL 12                  | 1485 m <sup>2</sup>  |
| LEVEL 11                  | 1379 m <sup>2</sup>  |
| LEVEL 10                  | 1464 m <sup>2</sup>  |
| LEVEL 9                   | 1453 m <sup>2</sup>  |
| LEVEL 8                   | 1190 m <sup>2</sup>  |
| LEVEL 7                   | 1911 m <sup>2</sup>  |
| LEVEL 6                   | 1909 m <sup>2</sup>  |
| LEVEL 5                   | 1842 m <sup>2</sup>  |
| LEVEL 4                   | 1809 m <sup>2</sup>  |
| LEVEL 3                   | 1463 m <sup>2</sup>  |
| LEVEL 2                   | 2506 m <sup>2</sup>  |
| LEVEL 1                   | 2365 m <sup>2</sup>  |
| GROUND LEVEL              | 1899 m <sup>2</sup>  |
| Grand Total               | 29327 m <sup>2</sup> |

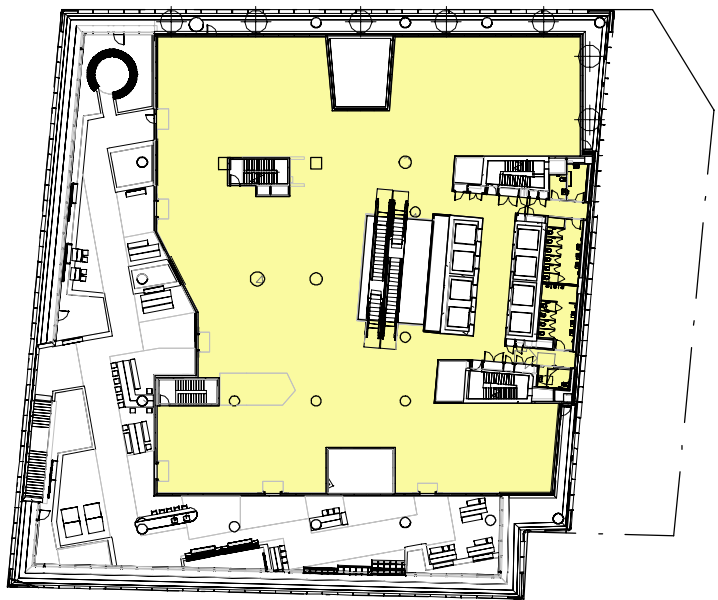

GFA - LEVEL 3




GFA - LEVEL 4

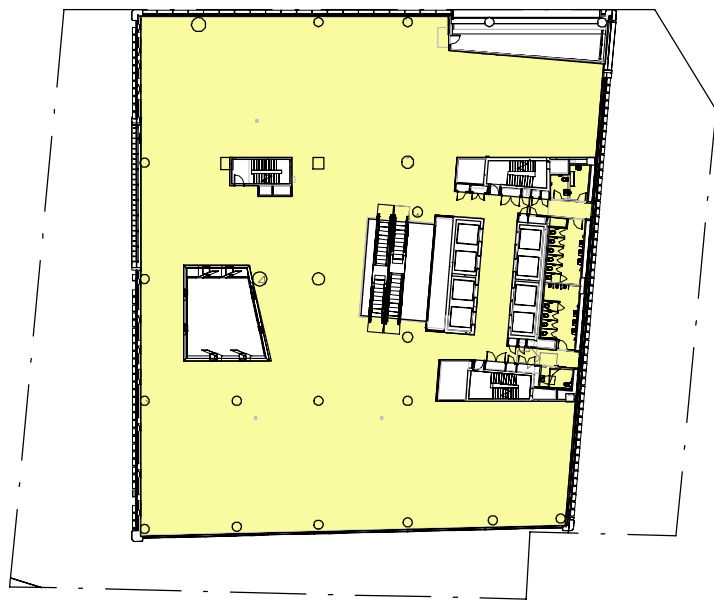


GFA - LEVEL 5



GFA - LEVEL 6

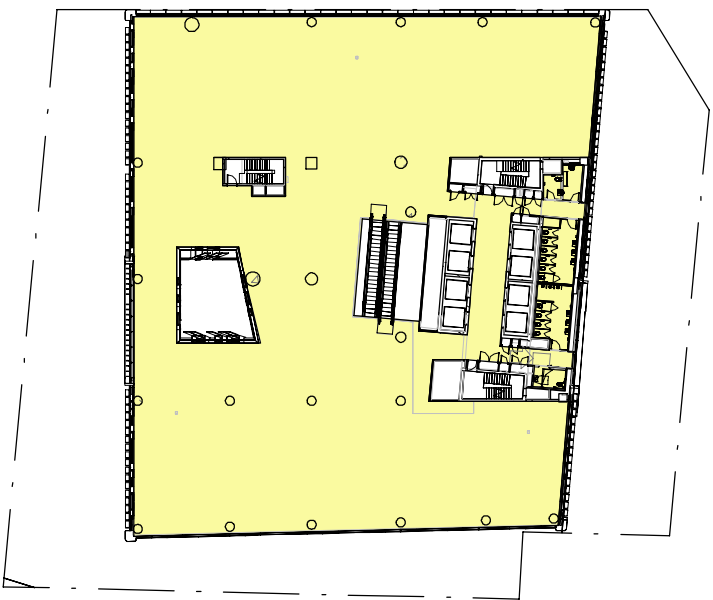

GFA - LEVEL 7

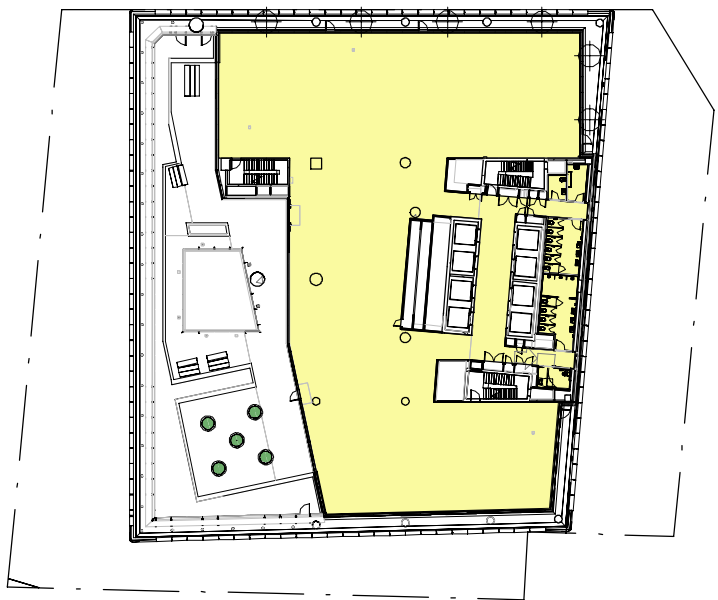


GFA - LEVEL 8




GFA - LEVEL 9



GFA - LEVEL 10

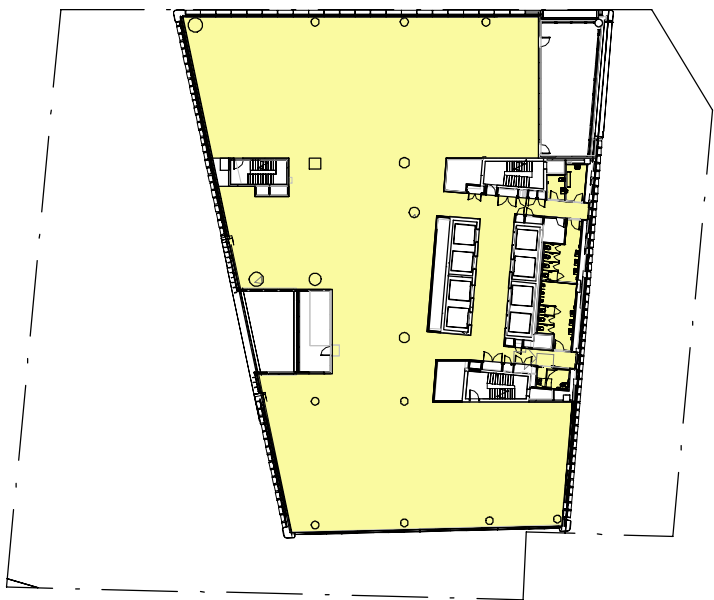


GFA - LEVEL 11

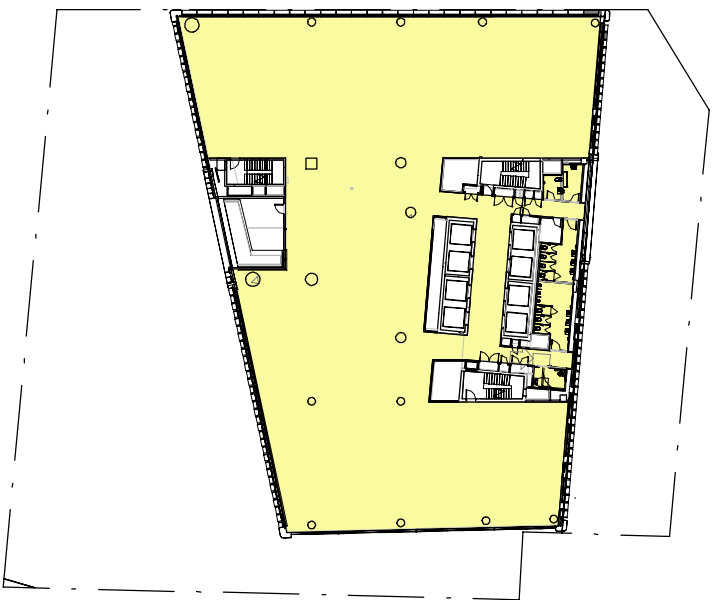

GFA - LEVEL 12



GFA - LEVEL 13

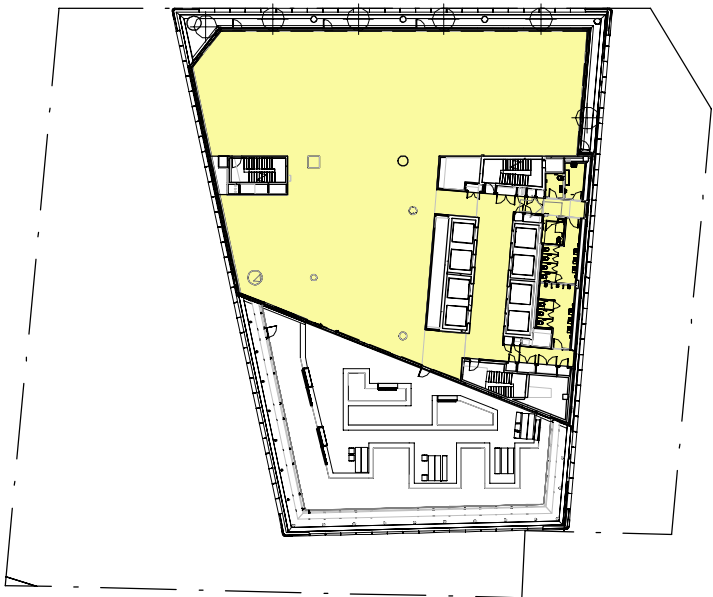

GFA - LEVEL 14



GFA - LEVEL 15



GFA - LEVEL 16



GFA - LEVEL 17



GFA - LEVEL 18

CLIENT  
**Walker Corporation**  
Level 21 Governor Macquarie Tower,  
1 Farrer Place, Sydney NSW 2000  
T +61 2 9273 9600 F +61 2 9252 7400

BUILDING SURVEYOR  
**Group DLA**  
Level 3, 10 Bridge Street, Sydney, NSW 3141  
T +61 8355 3160 F +61 2 8355 3109

CIVIL ENGINEER  
**Meinhardt Bonacci**  
Level 4, 66 Clarence St, Sydney NSW 2000, Australia  
T +61 2 8247 8400

SERVICES ENGINEER  
**Norman Disney & Young**  
Level 1, 60 Miller Street, North Sydney, NSW 2060, Australia  
T +61 2 9928 6800 F +61 2 9955 6900

ESD, VERTICAL TRANSPORT & FIRE ENGINEER  
**Umow Lai**  
L4, 10 Yarra Street, South Yarra VIC 3141  
T: +61 3 9249 0288 F: +61 3 9249 0299

LANDSCAPE ARCHITECT  
**Aspect Studios**  
Level 4/160 Queen Street Melbourne VIC 3000  
T: +61 3 9417 6844

STRUCTURAL ENGINEER  
**TTW**  
Level 3, 48 Chandos Street, St Leonards, NSW 2065, Australia  
T+61 2 9439 7288

FAÇADE ENGINEER  
**Inhabit**  
Citic House, Level 6/99 King Street Melbourne VIC 3000  
T: +61 3 8669 2777

TRAFFIC ENGINEER  
**Arup**  
Level 5, Barrack Place, 151 Clarence Street, Sydney NSW 2000  
T: +61 2 9320 9320

REV. DETAILS  
1 ISSUED FOR SSDA  
2 REVISED ISSUE FOR SSDA  
3 ISSUED FOR SSDA RTS  
4 DRAFT ISSUE - SSDA PLANS  
5 ISSUED FOR SSD-9831 - DRIE REQUEST FOR INFORMATION  
6 ISSUED FOR SSD-9831 - REVISED NORTH EAST RETAIL FRONTAGE

DATE  
12.08.2019  
16.08.2019  
25.08.2020  
01.12.2020  
17.12.2020  
20.01.2021

DA APPLICANT  
**WESTERN SYDNEY UNIVERSITY**  
Locked Bag 1797, Penrith NSW 2751  
T +61 2 9852 5222

GENERAL NOTES  
THE CONTRACTOR MUST VERIFY ALL DIMENSIONS ON SITE BEFORE COMMENCING ANY WORK OR MAKING OF ANY SHOP DRAWINGS. FIGURED DIMENSIONS MUST BE USED IN PREFERENCE TO SCALED DIMENSIONS. ALL SCALED DIMENSIONS MUST BE VERIFIED ON SITE. THIS DRAWING IS COPYRIGHT AND REMAINS THE PROPERTY OF THE ARCHITECT.

Level 3, 246 Bourke Street  
Melbourne Victoria  
Australia - 3000  
T +61 3 9600 2818  
F +61 3 9600 2819  
lyons@lyonsarch.com.au  
www.lyonsarch.com.au

**Lyons**

PROJECT  
**BANKSTOWN CITY CAMPUS DEVELOPMENT**  
74 RICKARD RD.  
BANKSTOWN NSW 2200

DRAWING TITLE  
**AREA PLANS - GFA (BANKSTOWN LEP 2015)**

0 10 20 30 40 50 60 70 80 90 100  
ALL DIMENSIONS ARE IN MILLIMETERS. DO NOT SCALE DRAWINGS FOR CRITICAL DIMENSIONS.

**SEARS APPLICATION  
NOT FOR CONSTRUCTION**

SCALE  
**1 : 750 @A1**


DATE  
**20.01.2021**

REVISION  
**6**

JOB No. DRAWN CHECKED  
UW04 LYONS RH

DRAWING No.  
**DA02-01**



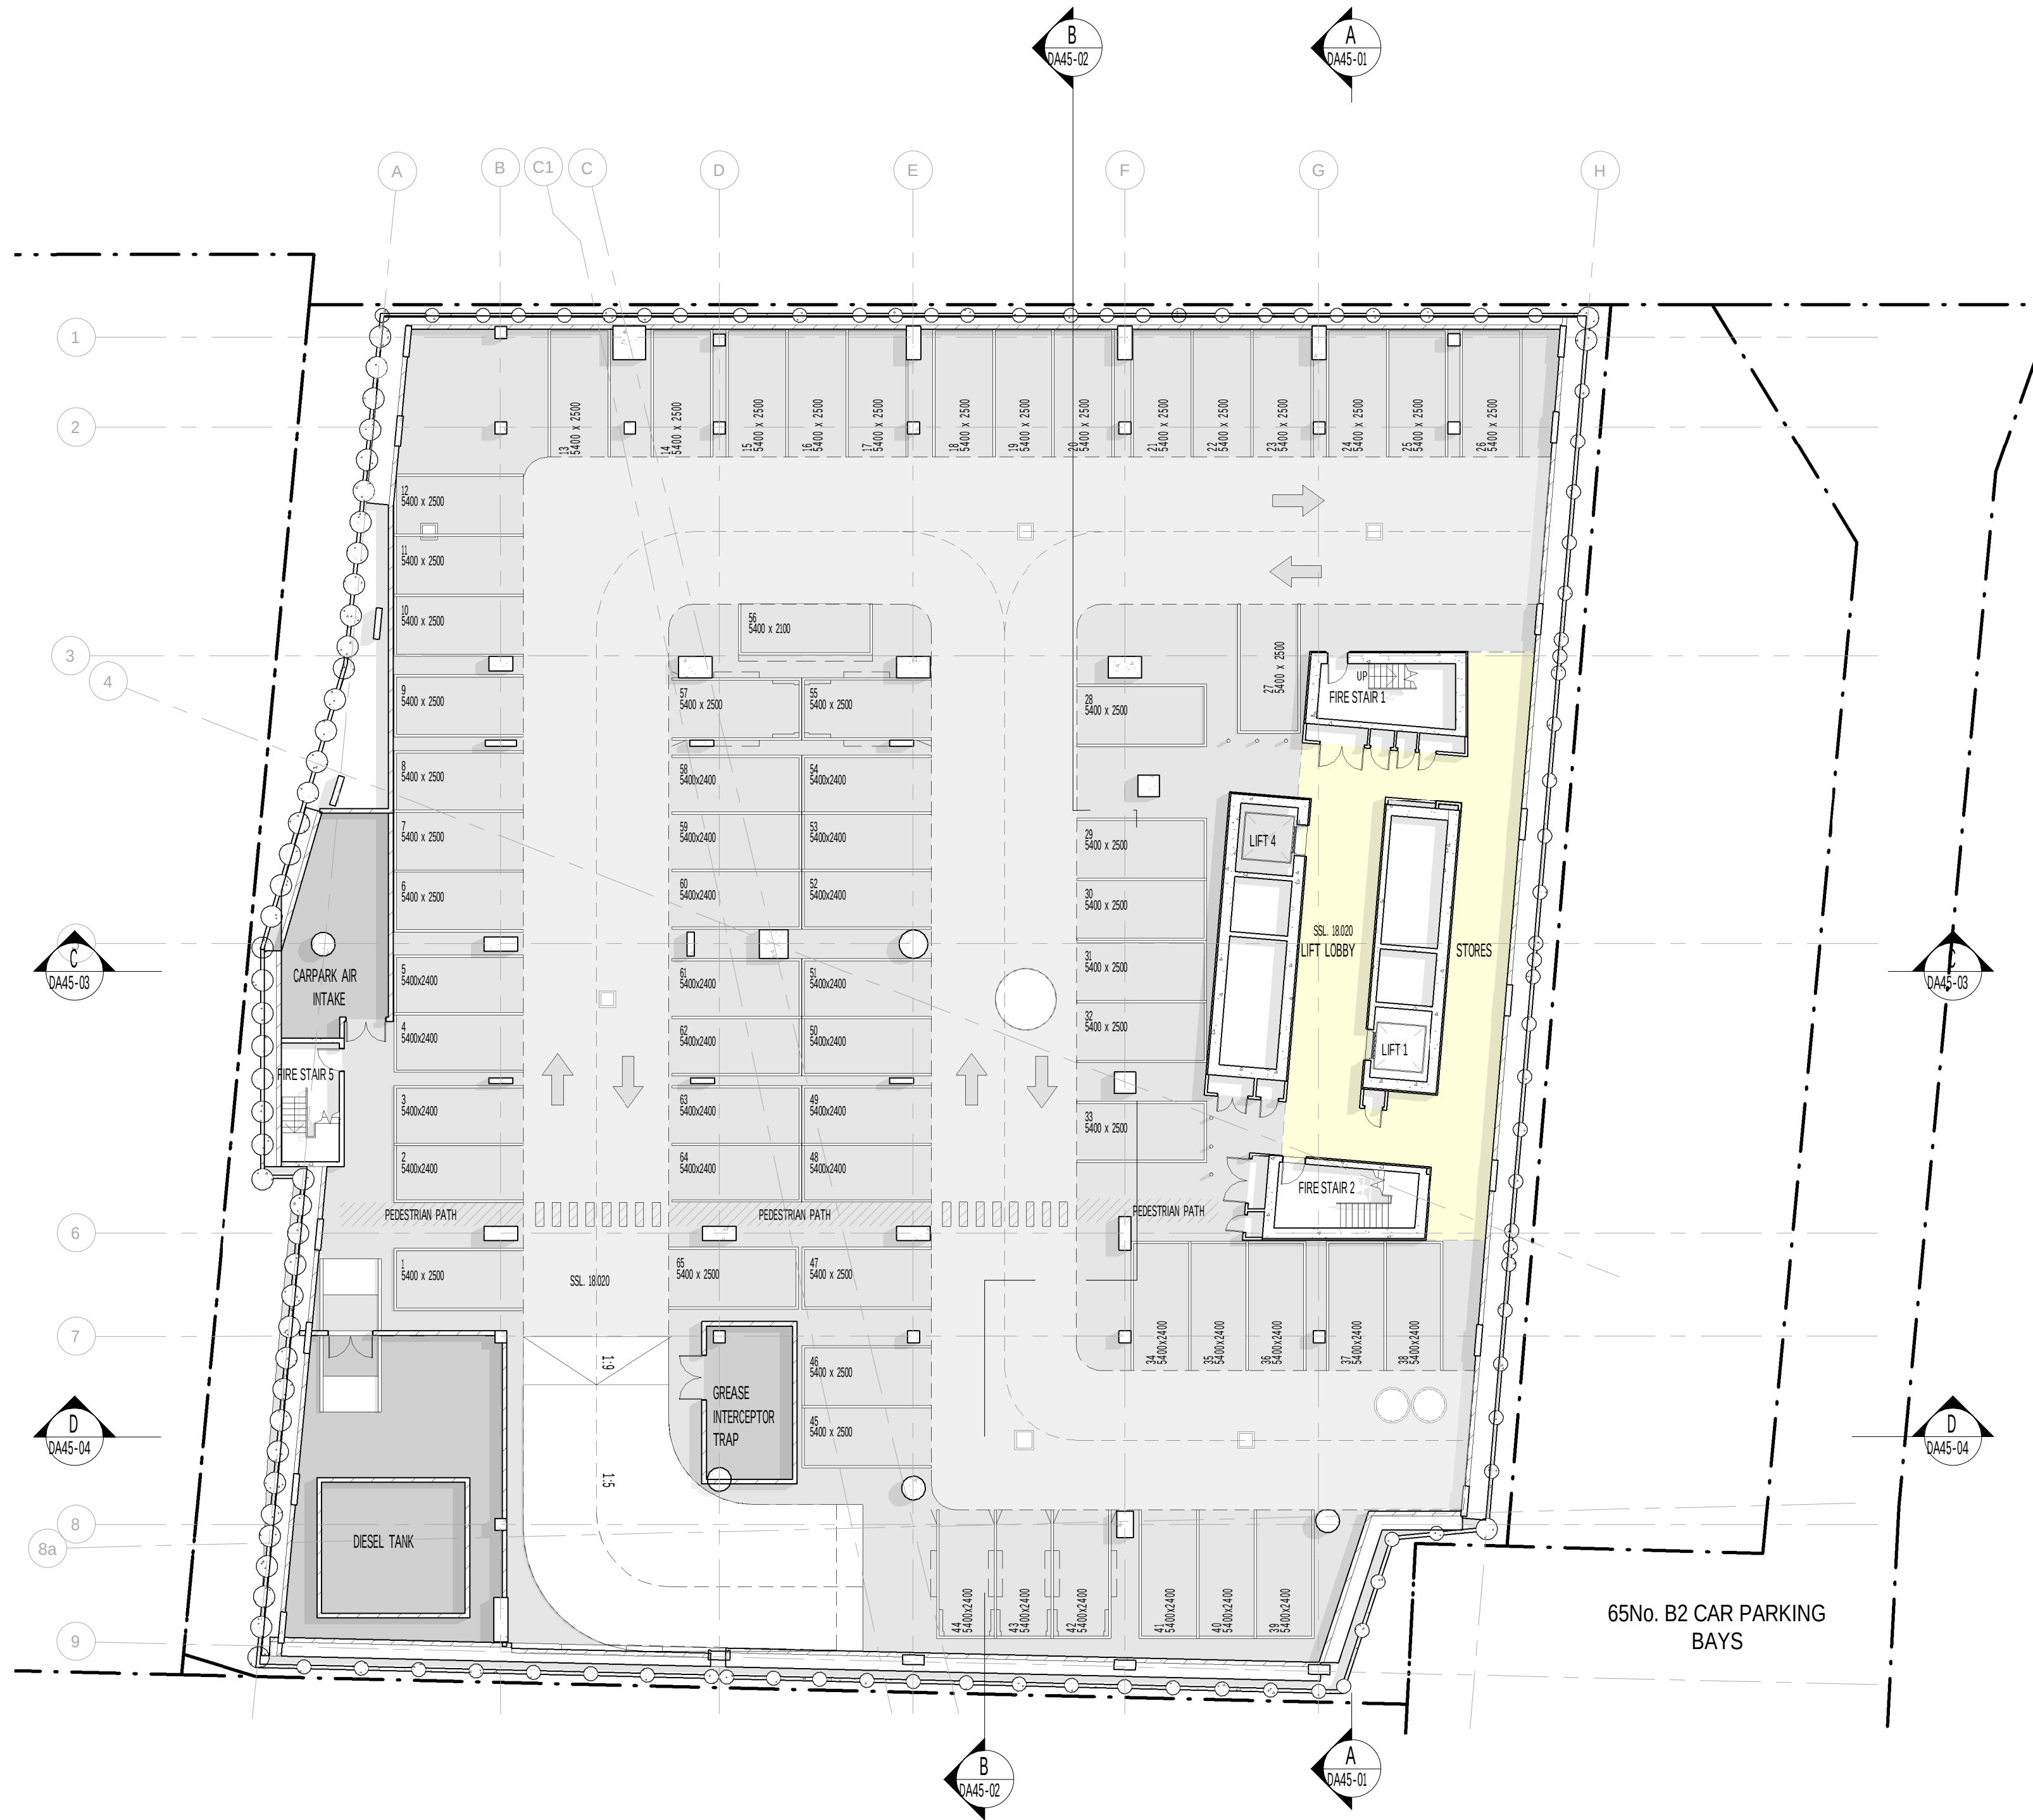

A1 841 x 594  
PRINTED: 17/12/2020 10:00:11 AM

CLIENT  
**Walker Corporation**  
Level 21 Governor Macquarie Tower,  
1 Farrer Place, Sydney NSW 2000  
T +61 2 9273 9600 F +61 2 9252 7400

BUILDING SURVEYOR  
**Group DLA**  
Level 3, 10 Bridge Street, Sydney, NSW 2000  
T +61 8355 3160 F +61 2 8355 3169

CIVIL ENGINEER  
**Meinhardt Bonacci**  
Level 4, 66 Clarence St, Sydney NSW 2000, Australia  
T +61 2 8247 8400

SERVICES ENGINEER  
**Norman Disney & Young**  
Level 1, 60 Miller Street, North Sydney, NSW 2060, Australia  
T +61 2 9928 6800 F +61 2 9955 6900

ESD, VERTICAL TRANSPORT & FIRE ENGINEER  
**Umow Lai**  
L4, 10 Yarra Street, South Yarra VIC 3141  
T: +61 3 9249 0288 F: +61 3 9249 0299

LANDSCAPE ARCHITECT  
**Aspect Studios**  
Level 4/160 Queen Street Melbourne VIC 3000  
T: +61 3 9417 6844

STRUCTURAL ENGINEER  
**TTW**  
Level 3, 48 Chandos Street, St Leonards, NSW 2065, Australia  
T+61 2 9439 7288

FACADE ENGINEER  
**Inhabit**  
Citic House, Level 6/99 King Street Melbourne VIC 3000  
T: +61 3 8669 2777

TRAFFIC ENGINEER  
**Arup**  
Level 5, Barrack Place, 151 Clarence Street, Sydney NSW 2000  
T: +61 2 9320 9320

REV. DETAILS  
1 ISSUED FOR SSDA  
2 ISSUED FOR SSDA RTS  
3 DRAFT ISSUE - SSDA PLANS  
4 ISSUED FOR SSD-9831 - DRIE REQUEST FOR INFORMATION

DATE  
12.08.2019  
18.08.2020  
01.12.2020  
17.12.2020

DA APPLICANT  
**WESTERN SYDNEY UNIVERSITY**

Locked Bag 1797, Penrith NSW 2751  
T +61 2 9852 5222

#### GENERAL NOTES

THE CONTRACTOR MUST VERIFY ALL DIMENSIONS ON SITE BEFORE COMMENCING ANY WORK OR MAKING UP ANY SHOP DRAWINGS. FIGURED DIMENSIONS MUST BE USED IN PREFERENCE TO SCALED DIMENSIONS. ALL SCALED DIMENSIONS MUST BE VERIFIED ON SITE. THIS DRAWING IS COPYRIGHT AND REMAINS THE PROPERTY OF THE ARCHITECT.

Level 3, 246 Bourke Street  
Melbourne Victoria  
Australia 3000  
T +61 3 9600 2818  
F +61 3 9600 2819  
lyons@lyonsarch.com.au  
www.lyonsarch.com.au

**Lyons**

PROJECT  
**BANKSTOWN CITY CAMPUS DEVELOPMENT**  
74 RICKARD RD.  
BANKSTOWN NSW 2200

DRAWING TITLE  
**PLAN - BASEMENT 2**

0 10 20 30 40 50 60 70 80 90 100  
ALL DIMENSIONS ARE IN MILLIMETERS. DO NOT SCALE DRAWINGS FOR CRITICAL DIMENSIONS.

SEARS APPLICATION  
NOT FOR CONSTRUCTION

SCALE  
**1 : 200 @A1**

DATE  
**17.12.2020**

REVISION  
**4**

DRAWING No.  
**DA30-01**





VEHICULAR PARKING  
2No. B1 LOADING BAYS  
22No. B1 CAR BAYS  
65No. B2 CAR BAYS  
89 TOTAL

BICYCLE PARKING  
56No. B1 STAFF (SECURE)  
42No. B1 VISITOR  
38No. G VISITOR (ONSITE)  
20No. G VISITOR (PUBLIC DOMAIN)  
156 TOTAL

0 10 20 30 40 50 60 70 80 90 100  
ALL DIMENSIONS ARE IN MILLIMETERS. DO NOT SCALE DRAWINGS FOR CRITICAL DIMENSIONS.



SCALE  
As indicated @A1

SEARS APPLICATION  
NOT FOR CONSTRUCTION

JOB No. DRAWN CHECKED  
UW04 LYONS RH  
DATE  
17.12.2020

DRAWING No. REVISION  
DA30-02 4

CLIENT  
**Walker Corporation**  
Level 21 Governor Macquarie Tower,  
1 Farrer Place, Sydney NSW 2000  
T +61 2 9273 9600 F +61 2 9252 7400

BUILDING SURVEYOR  
**Group DLA**  
Level 3, 10 Bridge Street, Sydney, NSW 2000  
T +61 8355 3160 F +61 2 8355 3169

CIVIL ENGINEER  
**Meinhardt Bonacci**  
Level 4, 66 Clarence St, Sydney NSW 2000, Australia  
T +61 2 8247 8400

SERVICES ENGINEER  
**Norman Disney & Young**  
Level 1, 60 Miller Street, North Sydney, NSW 2060, Australia  
T +61 2 9928 6800 F +61 2 9955 6900

ESD, VERTICAL TRANSPORT & FIRE ENGINEER  
**Umow Lai**  
L4, 10 Yarra Street, South Yarra VIC 3141  
T: +61 3 9249 0288 F: +61 3 9249 0299

LANDSCAPE ARCHITECT  
**Aspect Studios**  
Level 4/160 Queen Street Melbourne VIC 3000  
T: +61 3 9417 6844

STRUCTURAL ENGINEER  
**TTW**  
Level 3, 48 Chandos Street, St Leonards, NSW 2065, Australia  
T+61 2 9439 7288

FAÇADE ENGINEER  
**Inhabit**  
Citic House, Level 6/99 King Street Melbourne VIC 3000  
T: +61 3 8669 2777

TRAFFIC ENGINEER  
**Arup**  
Level 5, Barrack Place, 151 Clarence Street, Sydney NSW 2000  
T: +61 2 9320 9320

REV. DETAILS  
1 ISSUED FOR SSDA  
2 ISSUED FOR SSDA RTS  
3 DRAFT ISSUE - SSDA PLANS  
4 ISSUED FOR SSD-9831 - DRIE REQUEST FOR INFORMATION

DATE  
12.08.2019  
25.08.2020  
01.12.2020  
17.12.2020

DA APPLICANT  
**WESTERN SYDNEY UNIVERSITY**  
Locked Bag 1797, Penrith NSW 2751  
T +61 2 9852 5222

GENERAL NOTES  
THE CONTRACTOR MUST VERIFY ALL DIMENSIONS ON SITE BEFORE COMMENCING ANY WORK OR MAKING OF ANY SHOP DRAWINGS. FIGURED DIMENSIONS MUST BE USED IN PREFERENCE TO SCALED DIMENSIONS. ALL SCALED DIMENSIONS MUST BE VERIFIED ON SITE. THIS DRAWING IS COPYRIGHT AND REMAINS THE PROPERTY OF THE ARCHITECT.

Level 3, 246 Bourke Street  
Melbourne Victoria  
Australia 3000  
T +61 3 9600 2818  
F +61 3 9600 2819  
lyons@lyonsarch.com.au  
www.lyonsarch.com.au

**Lyons**


PROJECT  
**BANKSTOWN CITY CAMPUS DEVELOPMENT**

74 RICKARD RD.  
BANKSTOWN NSW 2200

DRAWING TITLE  
**PLAN - BASEMENT 1**



RICKARD ROAD

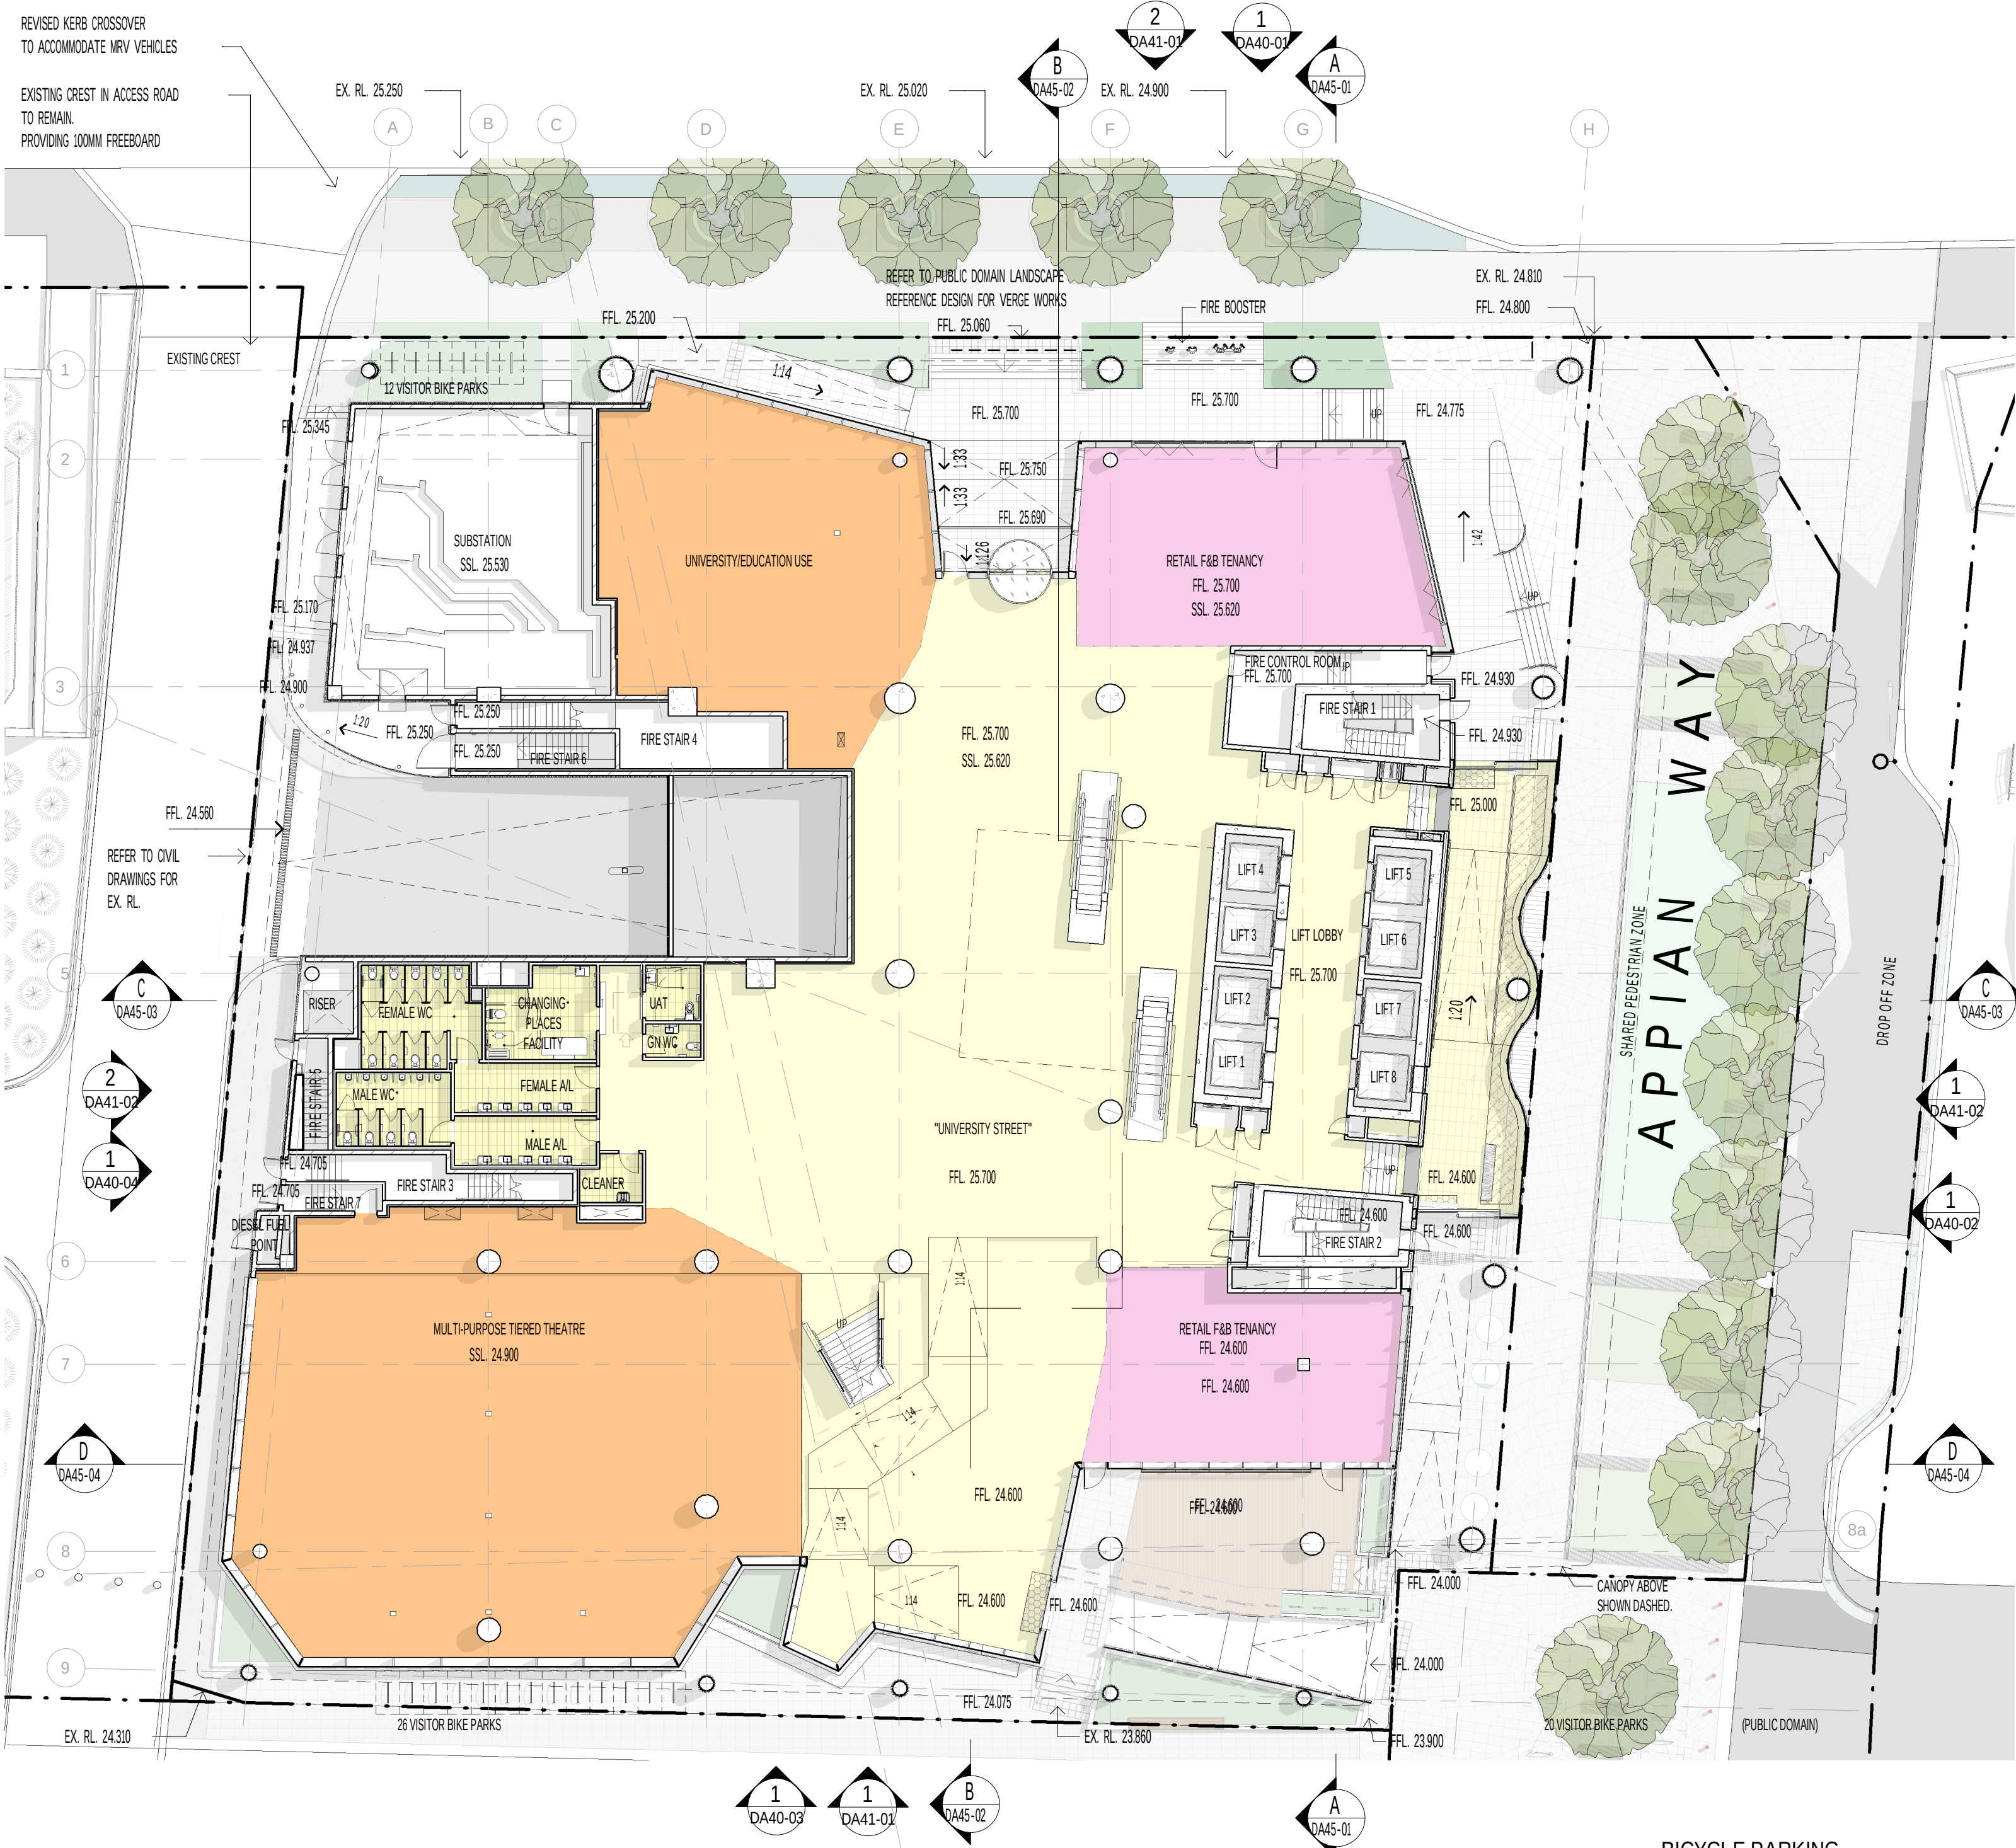

PAUL KEATING PARK

BICYCLE PARKING  
56No. B1 STAFF (SECURE)  
42No. B1 VISITOR  
38No. G VISITOR (ONSITE)  
20No. G VISITOR (PUBLIC DOMAIN)  
156 TOTAL

0 10 20 30 40 50 60 70 80 90 100  
ALL DIMENSIONS ARE IN MILLIMETERS. DO NOT SCALE DRAWINGS FOR CRITICAL DIMENSIONS.



SCALE  
As indicated @A1

SEARS APPLICATION  
NOT FOR CONSTRUCTION

JOB No. DRAWN CHECKED  
UW04 LYONS RH  
DATE  
20.01.2021

DRAWING No. REVISION  
DA30-03 6

CLIENT  
**Walker Corporation**  
Level 21 Governor Macquarie Tower,  
1 Farrer Place, Sydney NSW 2000  
T +61 2 9273 9600 F +61 2 9252 7400

BUILDING SURVEYOR  
**Group DLA**  
Level 3, 10 Bridge Street, Sydney, NSW 2000  
T +61 8355 3160 F +61 2 8355 3169

CIVIL ENGINEER  
**Meinhardt Bonacci**  
Level 4, 66 Clarence St, Sydney NSW 2000, Australia  
T +61 2 8247 8400

SERVICES ENGINEER  
**Norman Disney & Young**  
Level 1, 60 Miller Street, North Sydney, NSW 2060, Australia  
T +61 2 9928 6800 F +61 2 9955 6900

ESD, VERTICAL TRANSPORT & FIRE ENGINEER  
**Umow Lai**  
L4, 10 Yarra Street, South Yarra VIC 3141  
T +61 3 9249 0288 F +61 3 9249 0299

LANDSCAPE ARCHITECT  
**Aspect Studios**  
Level 4/160 Queen Street Melbourne VIC 3000  
T +61 3 9417 6844

STRUCTURAL ENGINEER  
**TTW**  
Level 3, 48 Chandos Street, St Leonards, NSW 2065, Australia  
T +61 2 9439 7288

FACADE ENGINEER  
**Inhabit**  
Citic House, Level 6/99 King Street Melbourne VIC 3000  
T +61 3 8669 2777

TRAFFIC ENGINEER  
**Arup**  
Level 5, Barrack Place, 151 Clarence Street, Sydney NSW 2000  
T +61 2 9320 9320

REV. DETAILS  
1 ISSUED FOR SSDA  
2 REVISED ISSUE FOR SSDA  
3 ISSUED FOR SSDA RTS  
4 DRAFT ISSUE - SSDA PLANS  
5 ISSUED FOR SSD-9831 - DPIE REQUEST FOR INFORMATION  
6 ISSUED FOR SSD-9831 - REVISED NORTH EAST RETAIL FRONTAGE

DATE  
12.08.2019  
16.08.2019  
18.08.2020  
01.12.2020  
17.12.2020  
20.01.2021

DA APPLICANT  
**WESTERN SYDNEY UNIVERSITY**  
Locked Bag 1797, Penrith NSW 2751  
T +61 2 9852 5222

GENERAL NOTES  
THE CONTRACTOR MUST VERIFY ALL DIMENSIONS ON SITE BEFORE COMMENCING ANY WORK OR MAKING UP ANY SHOP DRAWINGS. FIGURED DIMENSIONS MUST BE USED IN PREFERENCE TO SCALED DIMENSIONS. ALL SCALED DIMENSIONS MUST BE VERIFIED ON SITE. THIS DRAWING IS COPYRIGHT AND REMAINS THE PROPERTY OF THE ARCHITECT.


Level 3, 246 Bourke Street  
Melbourne Victoria  
Australia - 30000  
T +61 3 9600 2818  
F +61 3 9600 2819  
lyons@lyonsarch.com.au  
www.lyonsarch.com.au

**Lyons**

PROJECT  
**BANKSTOWN CITY CAMPUS DEVELOPMENT**  
74 RICKARD RD.  
BANKSTOWN NSW 2200

DRAWING TITLE  
**PLAN - GROUND LEVEL**



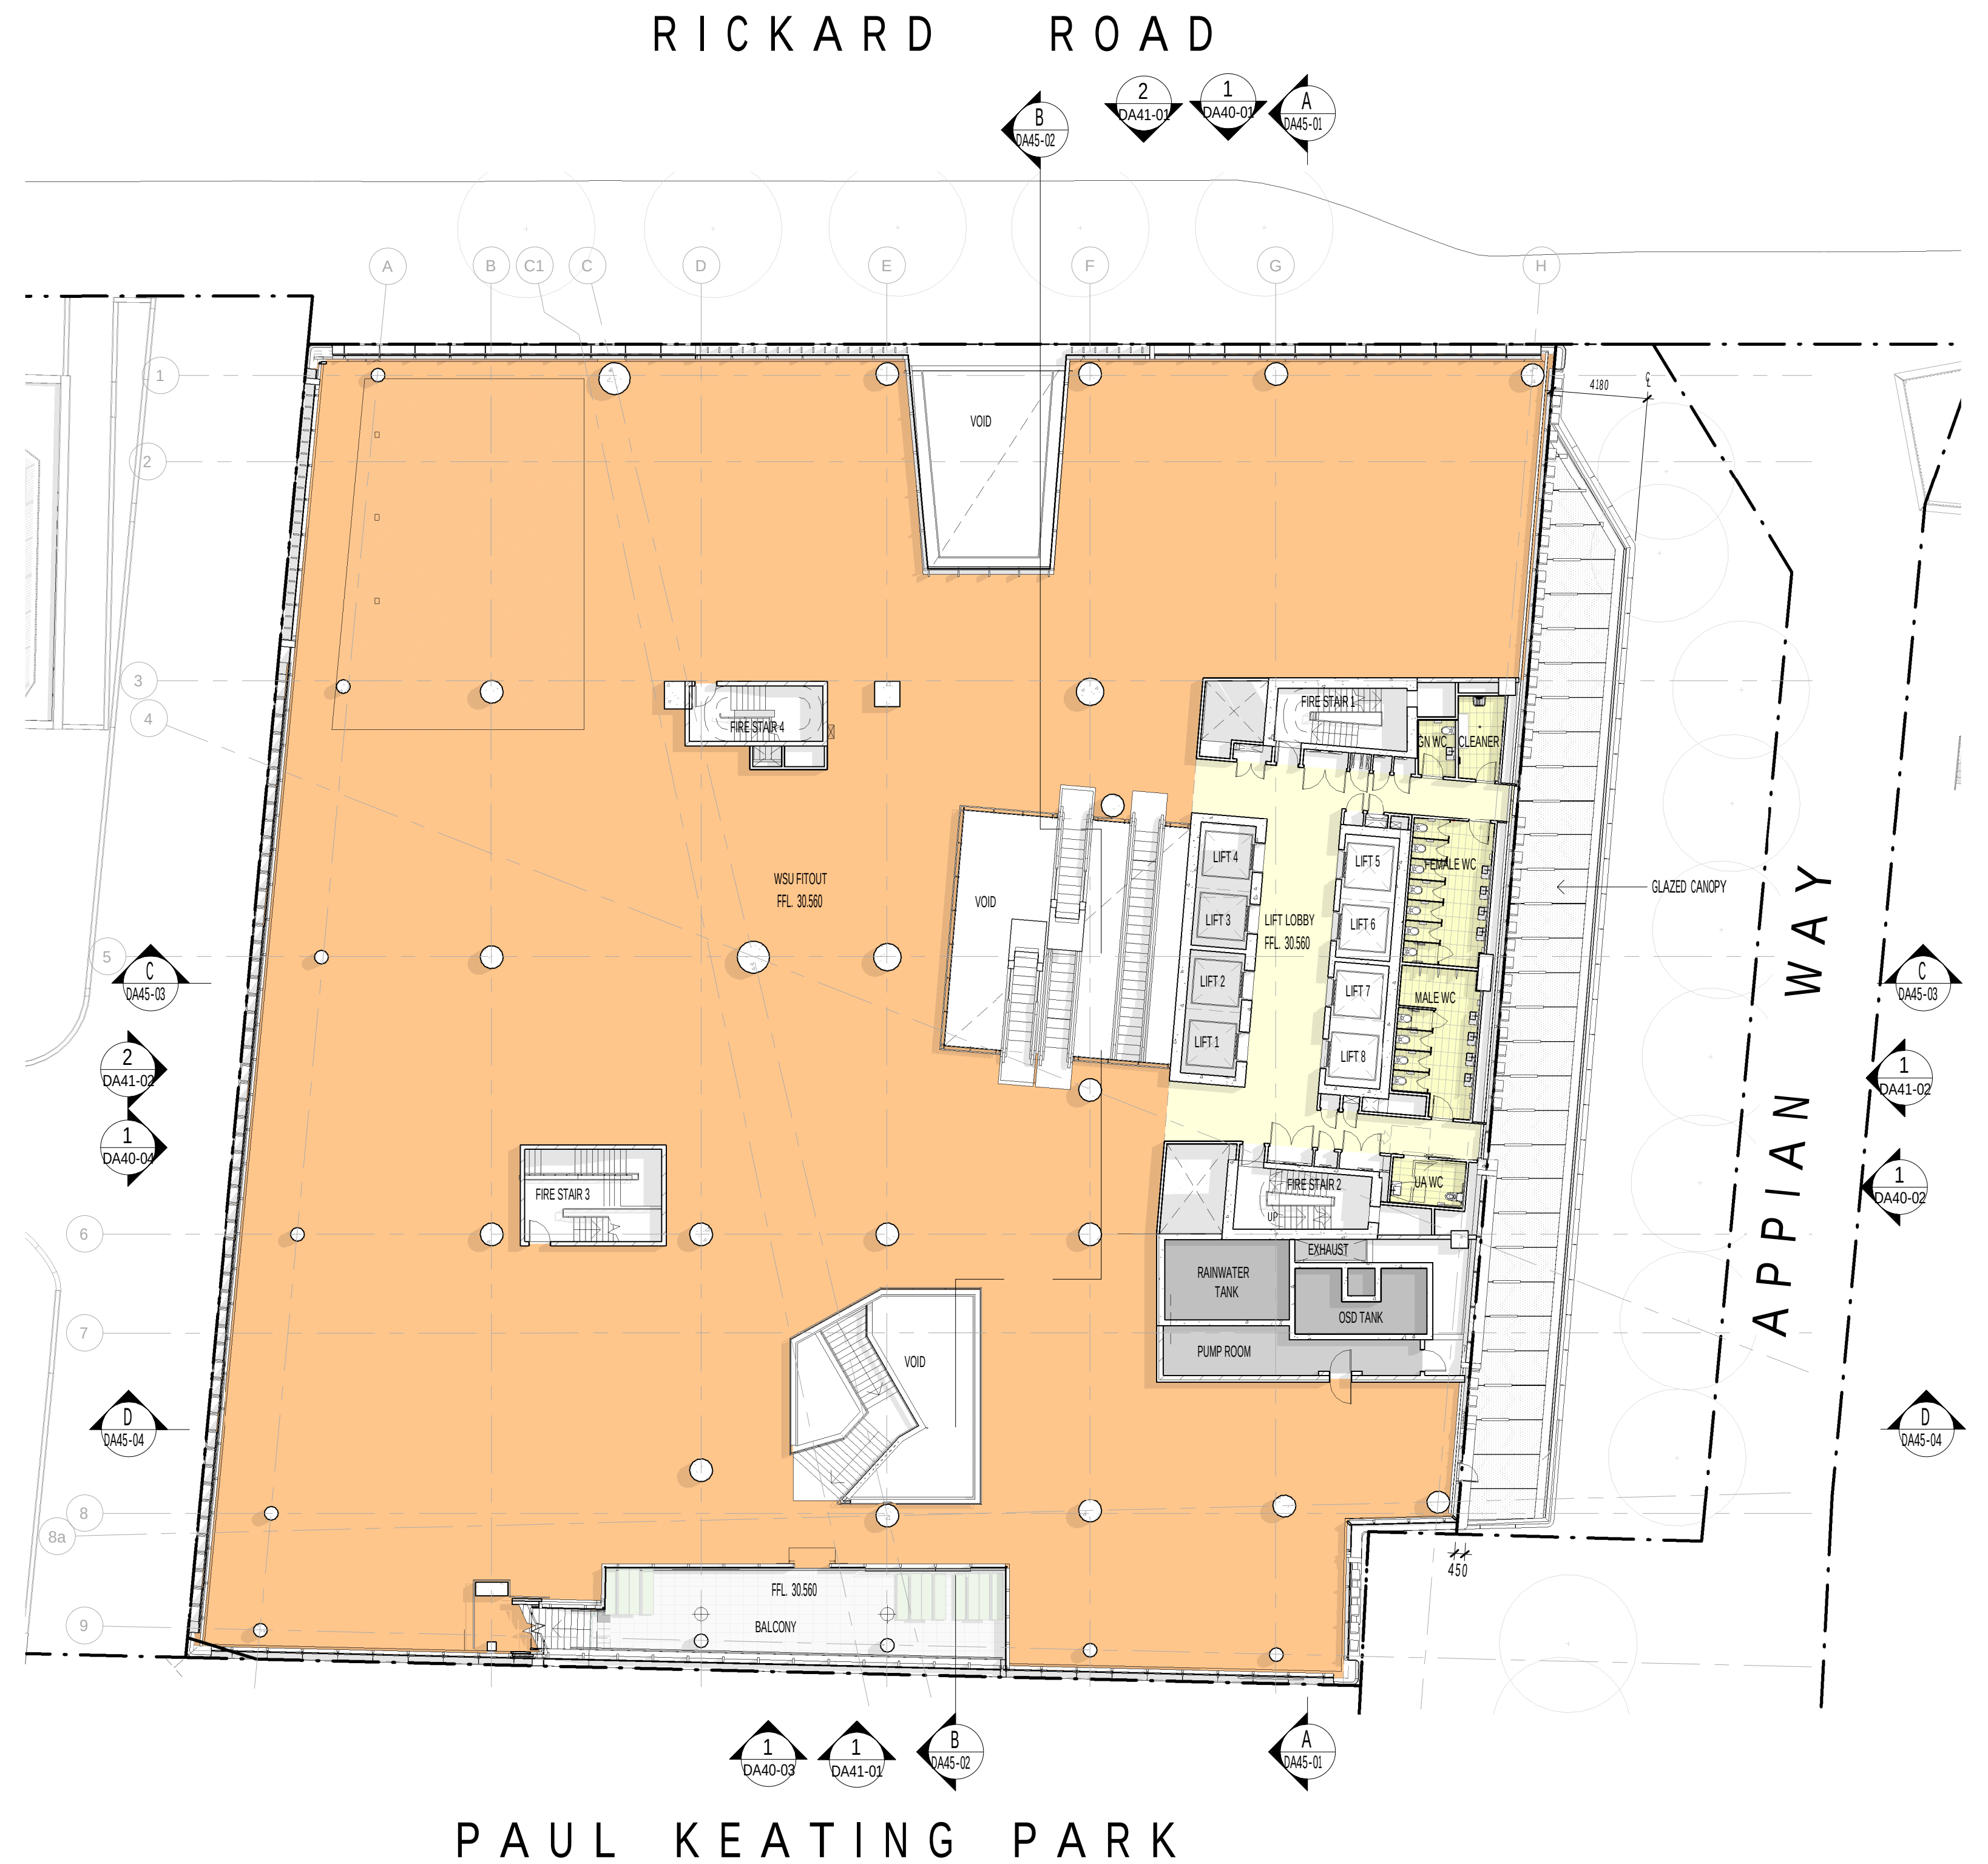

CLIENT  
**Walker Corporation**  
Level 21 Governor Macquarie Tower,  
1 Farrer Place, Sydney NSW 2000  
T +61 2 9273 9600 F +61 2 9252 7400

BUILDING SURVEYOR  
**Group DLA**  
Level 3, 10 Bridge Street, Sydney, NSW 2000  
T +61 8355 3160 F +61 2 8355 3109

CIVIL ENGINEER  
**Meinhardt Bonacci**  
Level 4, 66 Clarence St, Sydney NSW 2000, Australia  
T +61 2 8247 8400

SERVICES ENGINEER  
**Norman Disney & Young**  
Level 1, 60 Miller Street, North Sydney, NSW 2060, Australia  
T +61 2 9928 6800 F +61 2 9955 6900

ESD, VERTICAL TRANSPORT & FIRE ENGINEER  
**Umow Lai**  
L4, 10 Yarra Street, South Yarra VIC 3141  
T: +61 3 9249 0288 F: +61 3 9249 0299

LANDSCAPE ARCHITECT  
**Aspect Studios**  
Level 4/160 Queen Street Melbourne VIC 3000  
T: +61 3 9417 6844

STRUCTURAL ENGINEER  
**TTW**  
Level 3, 48 Chandos Street, St Leonards, NSW 2065, Australia  
T +61 2 9439 7288

FACADE ENGINEER  
**Inhabit**  
Citic House, Level 6/99 King Street Melbourne VIC 3000  
T: +61 3 8669 2777

TRAFFIC ENGINEER  
**Arup**  
Level 5, Barrack Place, 151 Clarence Street, Sydney NSW 2000  
T: +61 2 9320 9320

REV. DETAILS  
1 ISSUED FOR SSDA  
2 REVISED ISSUE FOR SSDA  
3 ISSUED FOR SSDA RTS  
4 DRAFT ISSUE - SSDA PLANS  
5 ISSUED FOR SSD-9831 - DPIE REQUEST FOR INFORMATION

DATE  
12.08.2019  
16.08.2019  
18.08.2020  
01.12.2020  
17.12.2020

DA APPLICANT  
**WESTERN SYDNEY UNIVERSITY**  
Locked Bag 1797, Penrith NSW 2751  
T +61 2 9852 5222

GENERAL NOTES  
THE CONTRACTOR MUST VERIFY ALL DIMENSIONS ON SITE BEFORE COMMENCING ANY WORK OR MAKING OF ANY SHOP DRAWINGS. FIGURED DIMENSIONS MUST BE USED IN PREFERENCE TO SCALED DIMENSIONS. ALL SCALED DIMENSIONS MUST BE VERIFIED ON SITE. THIS DRAWING IS COPYRIGHT AND REMAINS THE PROPERTY OF THE ARCHITECT.

Level 3, 246 Bourke Street  
Melbourne Victoria  
Australia - 3000  
T +61 3 9600 2818  
F +61 3 9600 2819  
lyons@lyonsarch.com.au  
www.lyonsarch.com.au

**Lyons**

PROJECT  
**BANKSTOWN CITY CAMPUS DEVELOPMENT**  
74 RICKARD RD.  
BANKSTOWN NSW 2200  
DRAWING TITLE  
**PLAN - LEVEL 1**

0 10 20 30 40 50 60 70 80 90 100  
ALL DIMENSIONS ARE IN MILLIMETERS. DO NOT SCALE DRAWINGS FOR CRITICAL DIMENSIONS.

SEARS APPLICATION  
NOT FOR CONSTRUCTION

NORTH  
SCALE  
1 : 200 @A1  
DATE  
17.12.2020  
REVISION  
5  
JOB No. DRAWN CHECKED  
UW04 LYONS RH  
DRAWING No.  
DA30-04





CLIENT  
**Walker Corporation**  
Level 21 Governor Macquarie Tower,  
1 Farrer Place, Sydney NSW 2000  
T +61 2 9273 9600 F +61 2 9252 7400

BUILDING SURVEYOR  
**Group DLA**  
Level 3, 10 Bridge Street, Sydney, NSW 2000  
T +61 8355 3160 F +61 2 8355 3169

CIVIL ENGINEER  
**Meinhardt Bonacci**  
Level 4, 66 Clarence St, Sydney NSW 2000, Australia  
T +61 2 8247 8400

SERVICES ENGINEER  
**Norman Disney & Young**  
Level 1, 60 Miller Street, North Sydney, NSW 2060, Australia  
T +61 2 9928 6800 F +61 2 9955 6900

ESD, VERTICAL TRANSPORT & FIRE ENGINEER  
**Umow Lai**  
L4, 10 Yarra Street, South Yarra VIC 3141  
T: +61 3 9249 0288 F: +61 3 9249 0299

LANDSCAPE ARCHITECT  
**Aspect Studios**  
Level 4/160 Queen Street Melbourne VIC 3000  
T: +61 3 9417 6844

STRUCTURAL ENGINEER  
**TTW**  
Level 3, 48 Chandos Street, St Leonards, NSW 2065, Australia  
T+61 2 9439 7288

FACADE ENGINEER  
**Inhabit**  
Citic House, Level 6/99 King Street Melbourne VIC 3000  
T: +61 3 8669 2777

TRAFFIC ENGINEER  
**Arup**  
Level 5, Barrack Place, 151 Clarence Street, Sydney NSW 2000  
T: +61 2 9320 9320

REV. DETAILS  
1 ISSUED FOR SSDA  
2 ISSUED FOR SSDA RTS  
3 DRAFT ISSUE - SSDA PLANS  
4 ISSUED FOR SSD-9831 - DRIE REQUEST FOR INFORMATION

DATE  
12.08.2019  
18.08.2020  
01.12.2020  
17.12.2020

DA APPLICANT  
**WESTERN SYDNEY UNIVERSITY**

Locked Bag 1797, Penrith NSW 2751  
T +61 2 9852 5222

GENERAL NOTES  
THE CONTRACTOR MUST VERIFY ALL DIMENSIONS ON SITE BEFORE COMMENCING ANY WORK OR MAKING OF ANY SHOP DRAWINGS. FIGURED DIMENSIONS MUST BE USED IN PREFERENCE TO SCALED DIMENSIONS. ALL SCALED DIMENSIONS MUST BE VERIFIED ON SITE. THIS DRAWING IS COPYRIGHT AND REMAINS THE PROPERTY OF THE ARCHITECT.

Level 3, 246 Bourke Street  
Melbourne Victoria  
Australia - 3000  
T +61 3 9600 2818  
F +61 3 9600 2819  
lyons@lyonsarch.com.au  
www.lyonsarch.com.au

**Lyons**

PROJECT  
**BANKSTOWN CITY CAMPUS DEVELOPMENT**

74 RICKARD RD.  
BANKSTOWN NSW 2200

DRAWING TITLE  
**PLAN - LEVEL 2**

0 10 20 30 40 50 60 70 80 90 100  
ALL DIMENSIONS ARE IN MILLIMETERS. DO NOT SCALE DRAWINGS FOR CRITICAL DIMENSIONS.


SEARS APPLICATION  
NOT FOR CONSTRUCTION

SCALE  
**1 : 200 @A1**

DATE  
**17.12.2020**

REVISION  
**4**



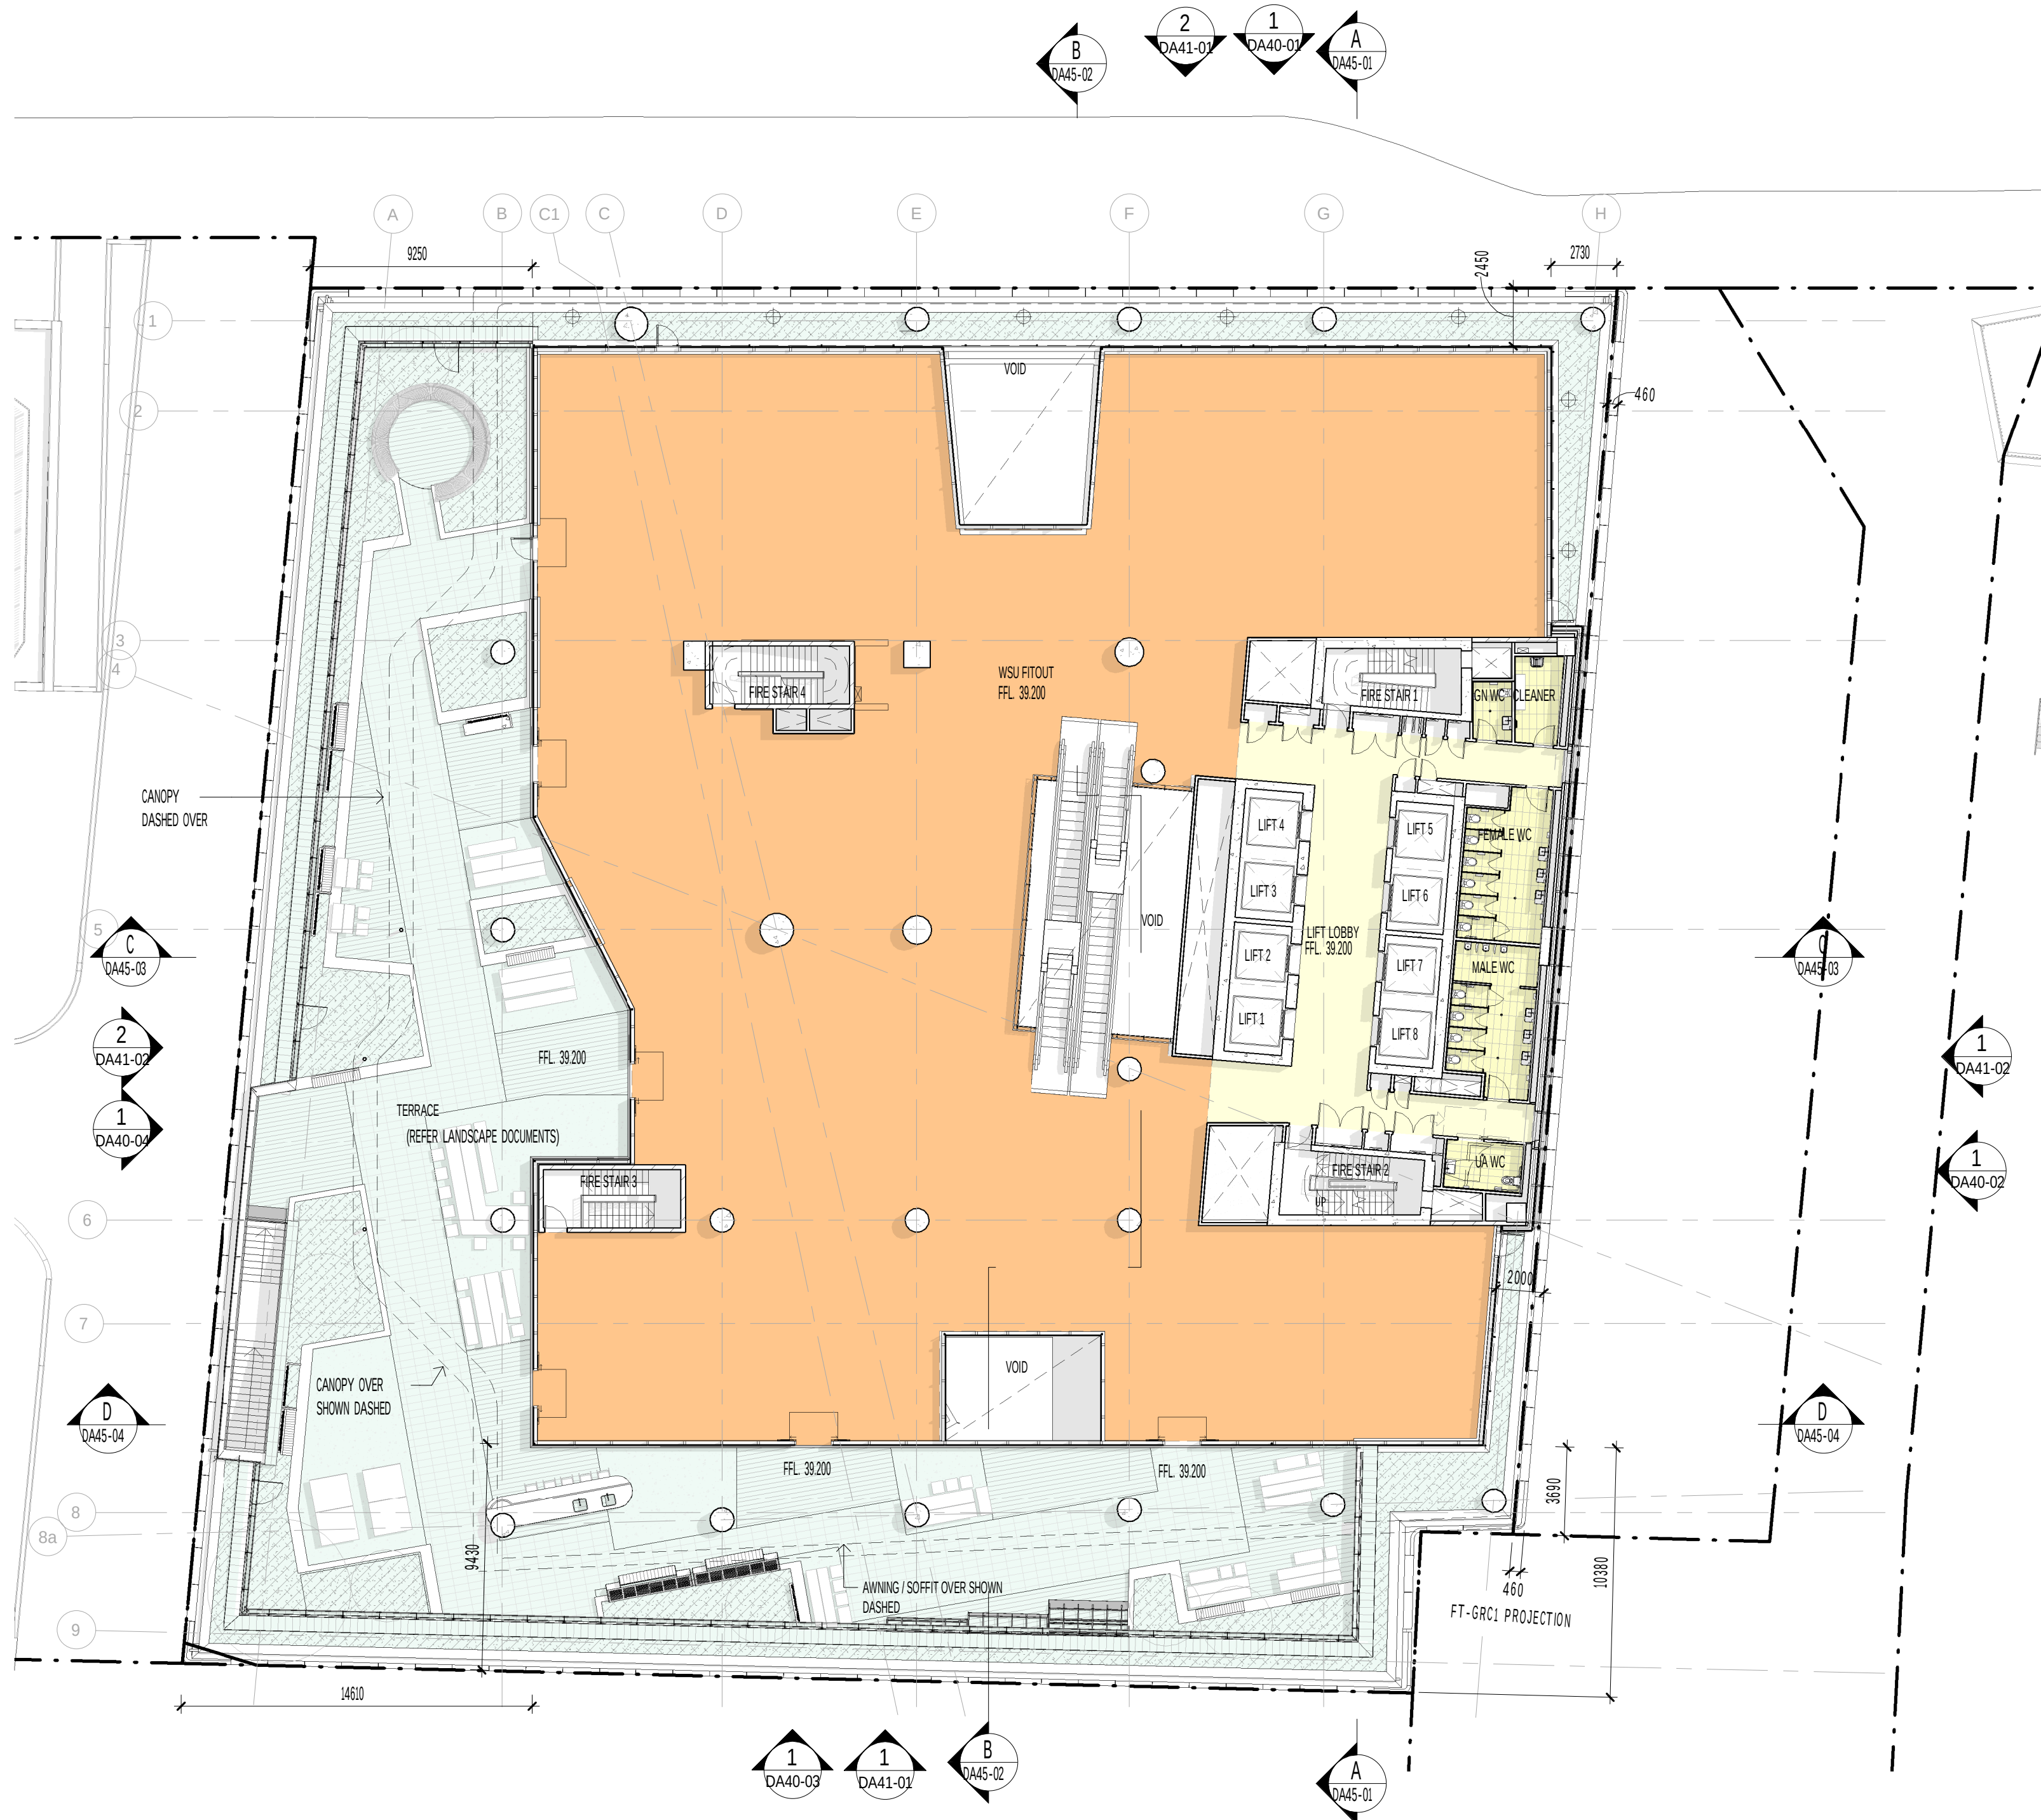

0 10 20 30 40 50 60 70 80 90 100  
ALL DIMENSIONS ARE IN MILLIMETERS. DO NOT SCALE DRAWINGS FOR CRITICAL DIMENSIONS.

CLIENT  
**Walker Corporation**  
Level 21 Governor Macquarie Tower,  
1 Farrer Place, Sydney NSW 2000  
T +61 2 9273 9600 F +61 2 9252 7400

BUILDING SURVEYOR  
**Group DLA**  
Level 3, 10 Bridge Street, Sydney, NSW 2000  
T +61 8355 3160 F +61 2 8355 3169

CIVIL ENGINEER  
**Meinhardt Bonacci**  
Level 4, 66 Clarence St, Sydney NSW 2000, Australia  
T +61 2 8247 8400

SERVICES ENGINEER  
**Norman Disney & Young**  
Level 1, 60 Miller Street, North Sydney, NSW 2060, Australia  
T +61 2 9928 6800 F +61 2 9955 6900

ESD, VERTICAL TRANSPORT & FIRE ENGINEER  
**Umow Lai**  
L4, 10 Yarra Street, South Yarra VIC 3141  
T: +61 3 9249 0288 F: +61 3 9249 0299

LANDSCAPE ARCHITECT  
**Aspect Studios**  
Level 4/160 Queen Street Melbourne VIC 3000  
T: +61 3 9417 6844

STRUCTURAL ENGINEER  
**TTW**  
Level 3, 48 Chandos Street, St Leonards, NSW 2065, Australia  
T+61 2 9439 7288

FACADE ENGINEER  
**Inhabit**  
Citic House, Level 6/99 King Street Melbourne VIC 3000  
T: +61 3 8669 2777

TRAFFIC ENGINEER  
**Arup**  
Level 5, Barrack Place, 151 Clarence Street, Sydney NSW 2000  
T: +61 2 9320 9320

REV. DETAILS  
1 ISSUED FOR SSDA  
2 ISSUED FOR SSDA RTS  
3 DRAFT ISSUE - SSDA PLANS  
4 ISSUED FOR SSD-9831 - DRIE REQUEST FOR INFORMATION

DATE  
12.08.2019  
18.08.2020  
01.12.2020  
17.12.2020

DA APPLICANT  
**WESTERN SYDNEY UNIVERSITY**  
Level 3, 246 Bourke Street  
Melbourne Victoria  
Australia - 3000  
T +61 3 9600 2818  
F +61 3 9600 2819  
lyons@lyonsarch.com.au  
www.lyonsarch.com.au

Locked Bag 1797, Penrith NSW 2751  
T +61 2 9852 5222

GENERAL NOTES  
THE CONTRACTOR MUST VERIFY ALL DIMENSIONS ON SITE BEFORE COMMENCING ANY WORK OR MAKING OF ANY SHOP DRAWINGS. FIGURED DIMENSIONS MUST BE USED IN PREFERENCE TO SCALED DIMENSIONS. ALL SCALED DIMENSIONS MUST BE VERIFIED ON SITE. THIS DRAWING IS COPYRIGHT AND REMAINS THE PROPERTY OF THE ARCHITECT.

Level 3, 246 Bourke Street  
Melbourne Victoria  
Australia - 3000  
T +61 3 9600 2818  
F +61 3 9600 2819  
lyons@lyonsarch.com.au  
www.lyonsarch.com.au

**Lyons**

PROJECT  
**BANKSTOWN CITY CAMPUS DEVELOPMENT**

74 RICKARD RD.  
BANKSTOWN NSW 2200

DRAWING TITLE  
**PLAN - LEVEL 3**

SEARS APPLICATION  
NOT FOR CONSTRUCTION

SCALE  
**1 : 200 @A1**

JOB No. DRAWN CHECKED DATE  
UW04 LYONSRH 17.12.2020

DRAWING No. REVISION  
**DA30-06 4**









CLIENT  
**Walker Corporation**  
Level 21 Governor Macquarie Tower,  
1 Farrer Place, Sydney NSW 2000  
T +61 2 9273 9600 F +61 2 9252 7400

BUILDING SURVEYOR  
**Group DLA**  
Level 3, 10 Bridge Street, Sydney, NSW 2000  
T +61 8355 3160 F +61 2 8355 3169

CIVIL ENGINEER  
**Meinhardt Bonacci**  
Level 4, 66 Clarence St, Sydney NSW 2000, Australia  
T +61 2 8247 8400

SERVICES ENGINEER  
**Norman Disney & Young**  
Level 1, 60 Miller Street, North Sydney, NSW 2060, Australia  
T +61 2 9928 6800 F +61 2 9955 6900

ESD, VERTICAL TRANSPORT & FIRE ENGINEER  
**Umow Lai**  
L4, 10 Yarra Street, South Yarra VIC 3141  
T: +61 3 9249 0288 F: +61 3 9249 0299

LANDSCAPE ARCHITECT  
**Aspect Studios**  
Level 4/160 Queen Street Melbourne VIC 3000  
T: +61 3 9417 6844

STRUCTURAL ENGINEER  
**TTW**  
Level 3, 48 Chandos Street, St Leonards, NSW 2065, Australia  
T+61 2 9439 7288

FACADE ENGINEER  
**Inhabit**  
Citic House, Level 6/99 King Street Melbourne VIC 3000  
T: +61 3 8669 2777

TRAFFIC ENGINEER  
**Arup**  
Level 5, Barrack Place, 151 Clarence Street, Sydney NSW 2000  
T: +61 2 9320 9320

REV. DETAILS  
1 ISSUED FOR SSDA  
2 ISSUED FOR SSDA RTS  
3 DRAFT ISSUE - SSDA PLANS  
4 ISSUED FOR SSD-9831 - DRIE REQUEST FOR INFORMATION

DATE  
12.08.2019  
18.08.2020  
01.12.2020  
17.12.2020

DA APPLICANT  
**WESTERN SYDNEY UNIVERSITY**

Locked Bag 1797, Penrith NSW 2751  
T +61 2 9852 5222

GENERAL NOTES  
THE CONTRACTOR MUST VERIFY ALL DIMENSIONS ON SITE BEFORE COMMENCING ANY WORK OR MAKING OF ANY SHOP DRAWINGS. FIGURED DIMENSIONS MUST BE USED IN PREFERENCE TO SCALED DIMENSIONS. ALL SCALED DIMENSIONS MUST BE VERIFIED ON SITE. THIS DRAWING IS COPYRIGHT AND REMAINS THE PROPERTY OF THE ARCHITECT.

Level 3, 246 Bourke Street  
Melbourne Victoria  
Australia - 3000  
T +61 3 9600 2818  
F +61 3 9600 2819  
lyons@lyonsarch.com.au  
www.lyonsarch.com.au

**Lyons**

PROJECT  
**BANKSTOWN CITY CAMPUS DEVELOPMENT**

74 RICKARD RD.  
BANKSTOWN NSW 2200

DRAWING TITLE  
**PLAN - LEVEL 5**

0 10 20 30 40 50 60 70 80 90 100  
ALL DIMENSIONS ARE IN MILLIMETERS. DO NOT SCALE DRAWINGS FOR CRITICAL DIMENSIONS.

SEARS APPLICATION  
NOT FOR CONSTRUCTION

SCALE  
**1 : 200 @A1**

JOB No. DRAWN CHECKED DATE  
UW04 LYONSRH 17.12.2020

DRAWING No. REVISION  
**DA30-08 4**





0 10 20 30 40 50 60 70 80 90 100  
ALL DIMENSIONS ARE IN MILLIMETERS. DO NOT SCALE DRAWINGS FOR CRITICAL DIMENSIONS.

CLIENT  
**Walker Corporation**  
Level 21 Governor Macquarie Tower,  
1 Farrer Place, Sydney NSW 2000  
T +61 2 9273 9600 F +61 2 9252 7400

BUILDING SURVEYOR  
**Group DLA**  
Level 3, 10 Bridge Street, Sydney, NSW 2000  
T +61 8355 3160 F +61 2 8355 3169

CIVIL ENGINEER  
**Meinhardt Bonacci**  
Level 4, 66 Clarence St, Sydney NSW 2000, Australia  
T +61 2 8247 8400

SERVICES ENGINEER  
**Norman Disney & Young**  
Level 1, 60 Miller Street, North Sydney, NSW 2060, Australia  
T +61 2 9928 6800 F +61 2 9955 6900

ESD, VERTICAL TRANSPORT & FIRE ENGINEER  
**Umow Lai**  
L4, 10 Yarra Street, South Yarra VIC 3141  
T: +61 3 9249 0288 F: +61 3 9249 0299

LANDSCAPE ARCHITECT  
**Aspect Studios**  
Level 4/160 Queen Street Melbourne VIC 3000  
T: +61 3 9417 6844

STRUCTURAL ENGINEER  
**TTW**  
Level 3, 48 Chandos Street, St Leonards, NSW 2065, Australia  
T+61 2 9439 7288

FACADE ENGINEER  
**Inhabit**  
Citic House, Level 6/99 King Street Melbourne VIC 3000  
T: +61 3 8669 2777

TRAFFIC ENGINEER  
**Arup**  
Level 5, Barrack Place, 151 Clarence Street, Sydney NSW 2000  
T: +61 2 9320 9320

REV. DETAILS  
1 ISSUED FOR SSDA  
2 ISSUED FOR SSDA RTS  
3 DRAFT ISSUE - SSDA PLANS  
4 ISSUED FOR SSD-9831 - DRIE REQUEST FOR INFORMATION

DATE  
12.08.2019  
18.08.2020  
01.12.2020  
17.12.2020

DA APPLICANT  
**WESTERN SYDNEY UNIVERSITY**

Locked Bag 1797, Penrith NSW 2751  
T +61 2 9852 5222

GENERAL NOTES  
THE CONTRACTOR MUST VERIFY ALL DIMENSIONS ON SITE BEFORE COMMENCING ANY WORK OR MAKING OF ANY SHOP DRAWINGS. FIGURED DIMENSIONS MUST BE USED IN PREFERENCE TO SCALED DIMENSIONS. ALL SCALED DIMENSIONS MUST BE VERIFIED ON SITE. THIS DRAWING IS COPYRIGHT AND REMAINS THE PROPERTY OF THE ARCHITECT.

Level 3, 246 Bourke Street  
Melbourne Victoria  
Australia - 3000  
T +61 3 9600 2818  
F +61 3 9600 2819  
lyons@lyonsarch.com.au  
www.lyonsarch.com.au

**Lyons**

PROJECT  
**BANKSTOWN CITY CAMPUS DEVELOPMENT**

74 RICKARD RD.  
BANKSTOWN NSW 2200

DRAWING TITLE  
**PLAN - LEVEL 6**

SEARS APPLICATION  
NOT FOR CONSTRUCTION

SCALE  
**1 : 200 @A1**

DATE  
**17.12.2020**


REVISION  
**4**

DRAWING No.  
**DA30-09**

JOB No. DRAWN CHECKED  
**UW04 LYONSRH**





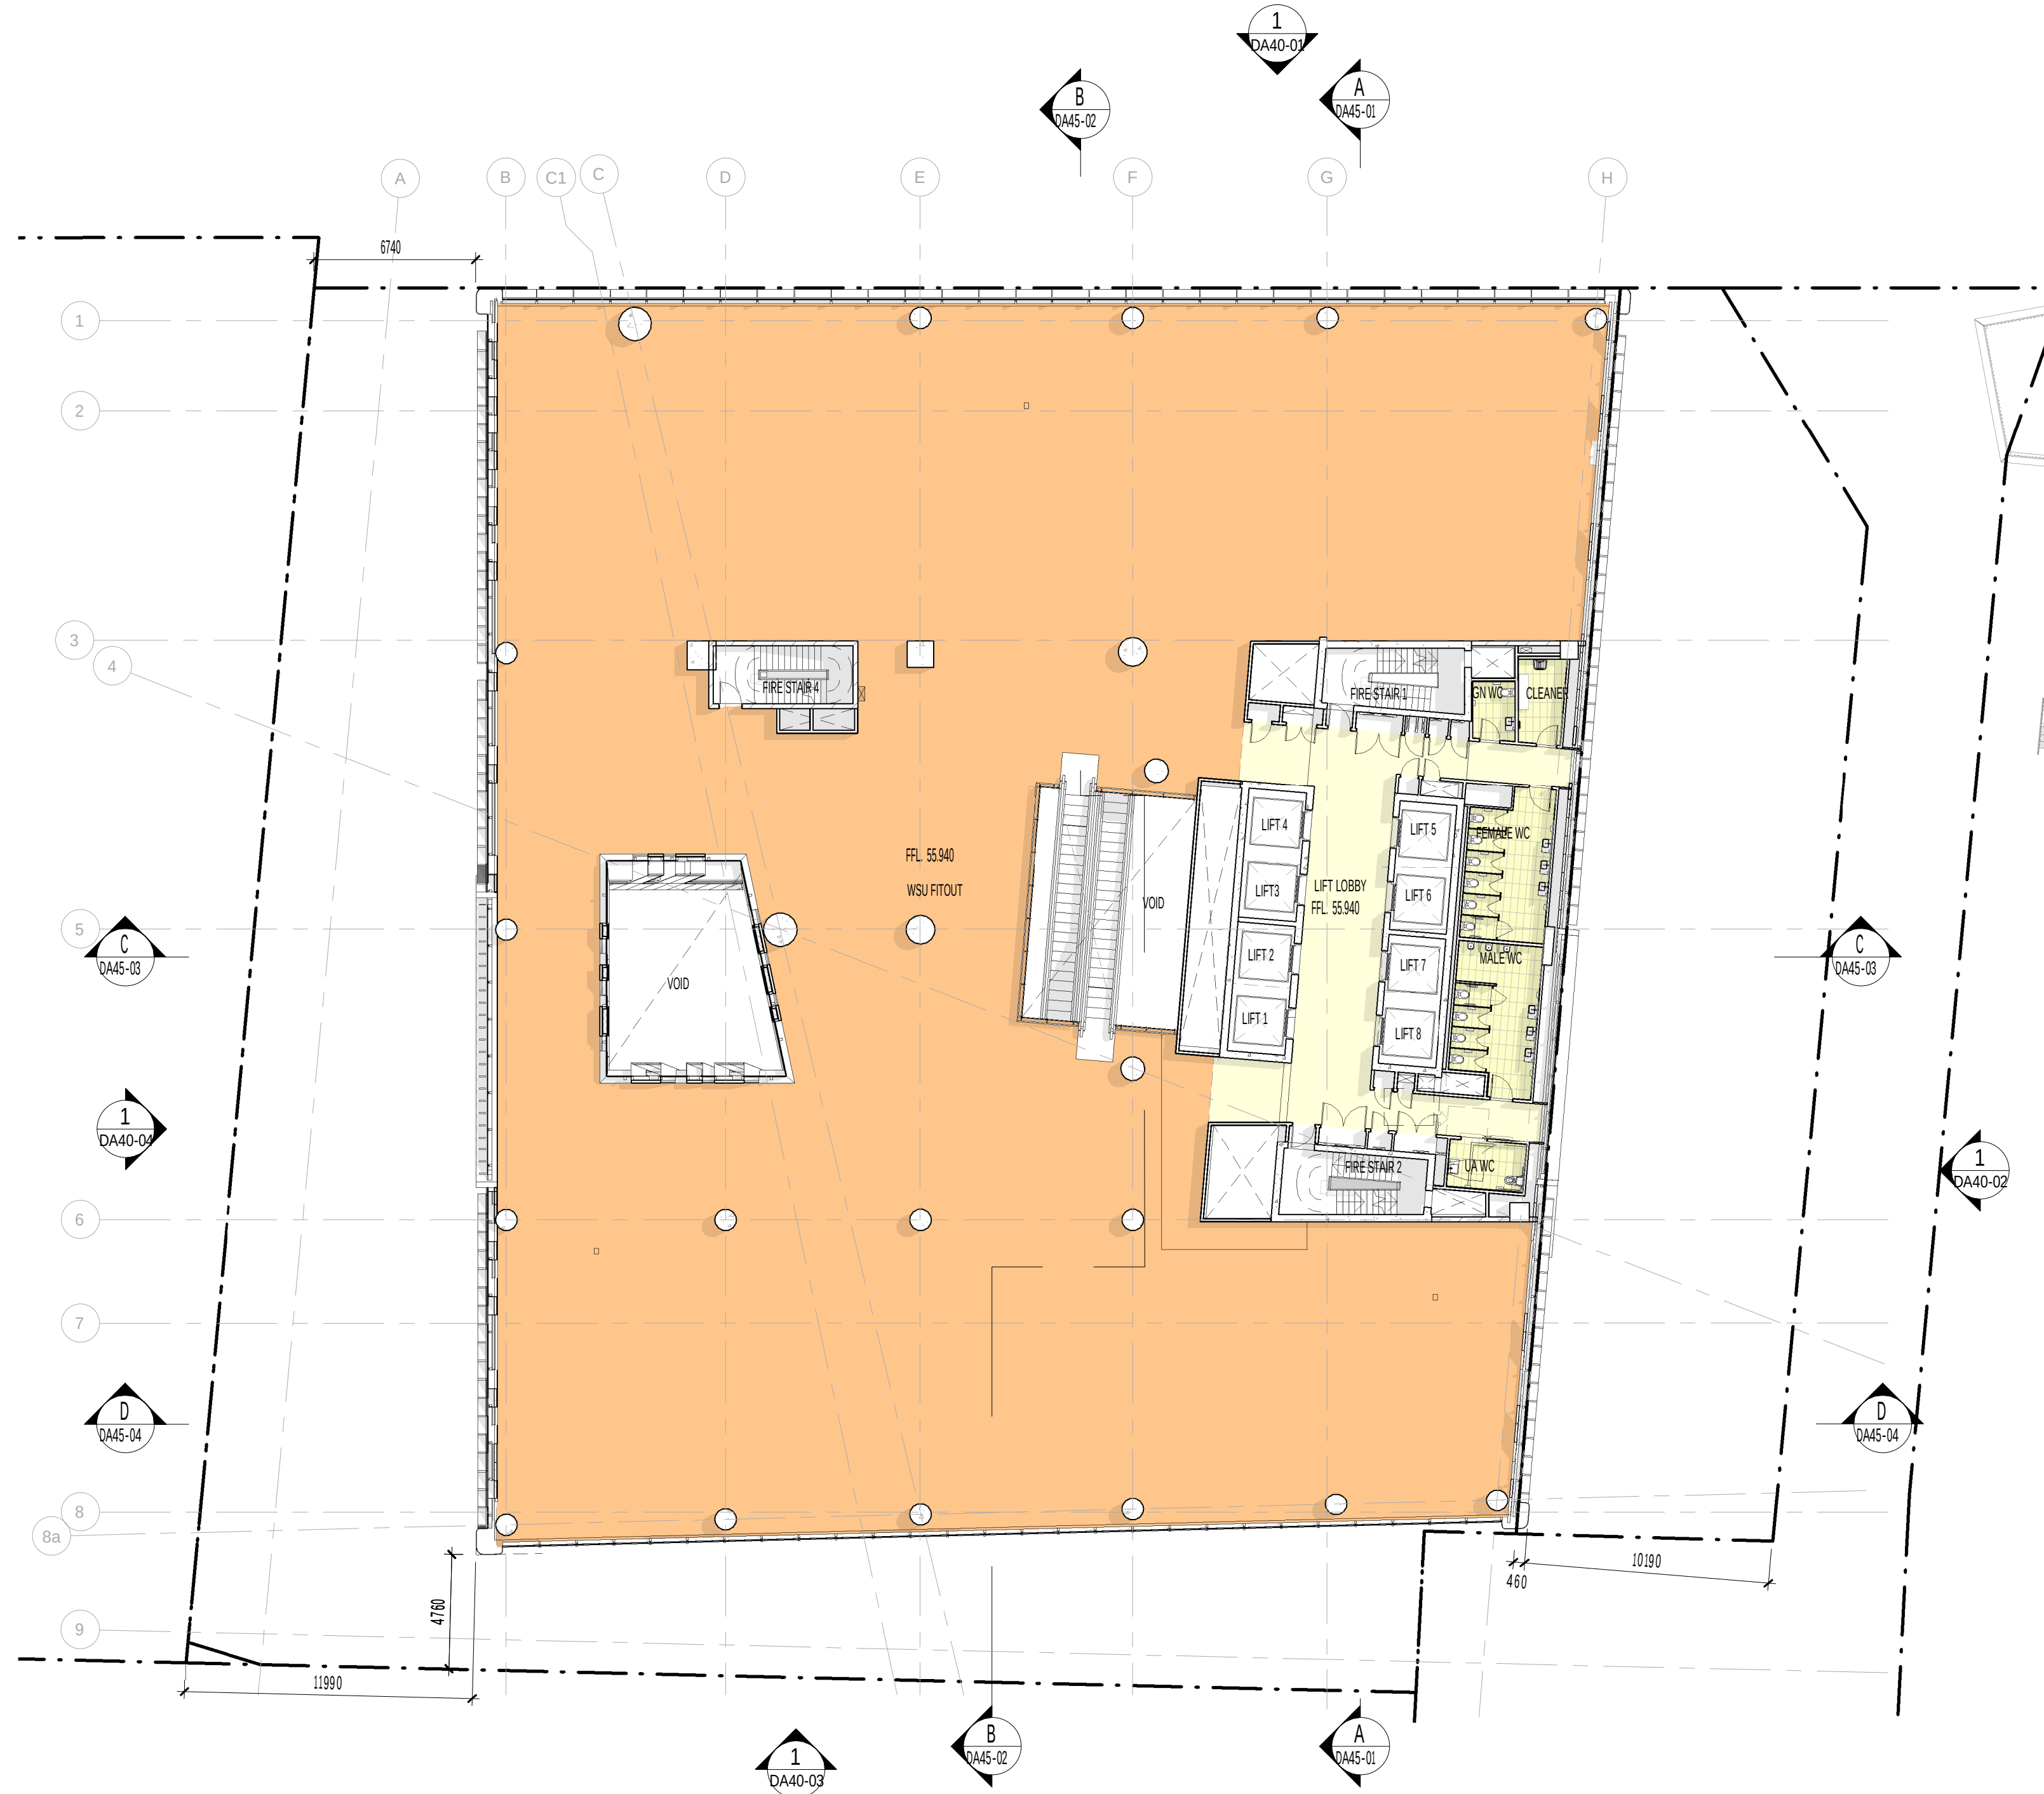

0 10 20 30 40 50 60 70 80 90 100  
ALL DIMENSIONS ARE IN MILLIMETERS. DO NOT SCALE DRAWINGS FOR CRITICAL DIMENSIONS.

CLIENT  
**Walker Corporation**  
Level 21 Governor Macquarie Tower,  
1 Farrer Place, Sydney NSW 2000  
T +61 2 9273 9600 F +61 2 9252 7400

BUILDING SURVEYOR  
**Group DLA**  
Level 3, 10 Bridge Street, Sydney, NSW 2000  
T +61 8355 3160 F +61 2 8355 3169

CIVIL ENGINEER  
**Meinhardt Bonacci**  
Level 4, 66 Clarence St, Sydney NSW 2000, Australia  
T +61 2 8247 8400

SERVICES ENGINEER  
**Norman Disney & Young**  
Level 1, 60 Miller Street, North Sydney, NSW 2060, Australia  
T +61 2 9928 6800 F +61 2 9955 6900

ESD, VERTICAL TRANSPORT & FIRE ENGINEER  
**Umwow Lai**  
L4, 10 Yarra Street, South Yarra VIC 3141  
T: +61 3 9249 0288 F: +61 3 9249 0299

LANDSCAPE ARCHITECT  
**Aspect Studios**  
Level 4/160 Queen Street Melbourne VIC 3000  
T: +61 3 9417 6844

STRUCTURAL ENGINEER  
**TTW**  
Level 3, 48 Chandos Street, St Leonards, NSW 2065, Australia  
T+61 2 9439 7288

FACADE ENGINEER  
**Inhabit**  
Citic House, Level 6/99 King Street Melbourne VIC 3000  
T: +61 3 8669 2777

TRAFFIC ENGINEER  
**Arup**  
Level 5, Barrack Place, 151 Clarence Street, Sydney NSW 2000  
T: +61 2 9320 9320

REV. DETAILS  
1 ISSUED FOR SSDA  
2 ISSUED FOR SSDA RTS  
3 DRAFT ISSUE - SSDA PLANS  
4 ISSUED FOR SSD-9831 - DRIE REQUEST FOR INFORMATION

DATE  
12.08.2019  
18.08.2020  
01.12.2020  
17.12.2020

DA APPLICANT  
**WESTERN SYDNEY UNIVERSITY**  
Level 3, 246 Bourke Street  
Melbourne Victoria  
Australia - 3000  
T +61 3 9600 2818  
F +61 3 9600 2819  
lyons@lyonsarch.com.au  
www.lyonsarch.com.au

Locked Bag 1797, Penrith NSW 2751  
T +61 2 9852 5222

GENERAL NOTES  
THE CONTRACTOR MUST VERIFY ALL DIMENSIONS ON SITE BEFORE COMMENCING ANY WORK OR MAKING OF ANY SHOP DRAWINGS. FIGURED DIMENSIONS MUST BE USED IN PREFERENCE TO SCALED DIMENSIONS. ALL SCALED DIMENSIONS MUST BE VERIFIED ON SITE. THIS DRAWING IS COPYRIGHT AND REMAINS THE PROPERTY OF THE ARCHITECT.

PROJECT  
**BANKSTOWN CITY CAMPUS DEVELOPMENT**  
74 RICKARD RD.  
BANKSTOWN NSW 2200

DRAWING TITLE  
**PLAN - LEVEL 7**

SEARS APPLICATION  
NOT FOR CONSTRUCTION

SCALE  
**1 : 200 @A1**


DATE  
**17.12.2020**

REVISION  
**4**

JOB No. DRAWN CHECKED  
UW04 LYONSRH

DRAWING No.  
**DA30-10**



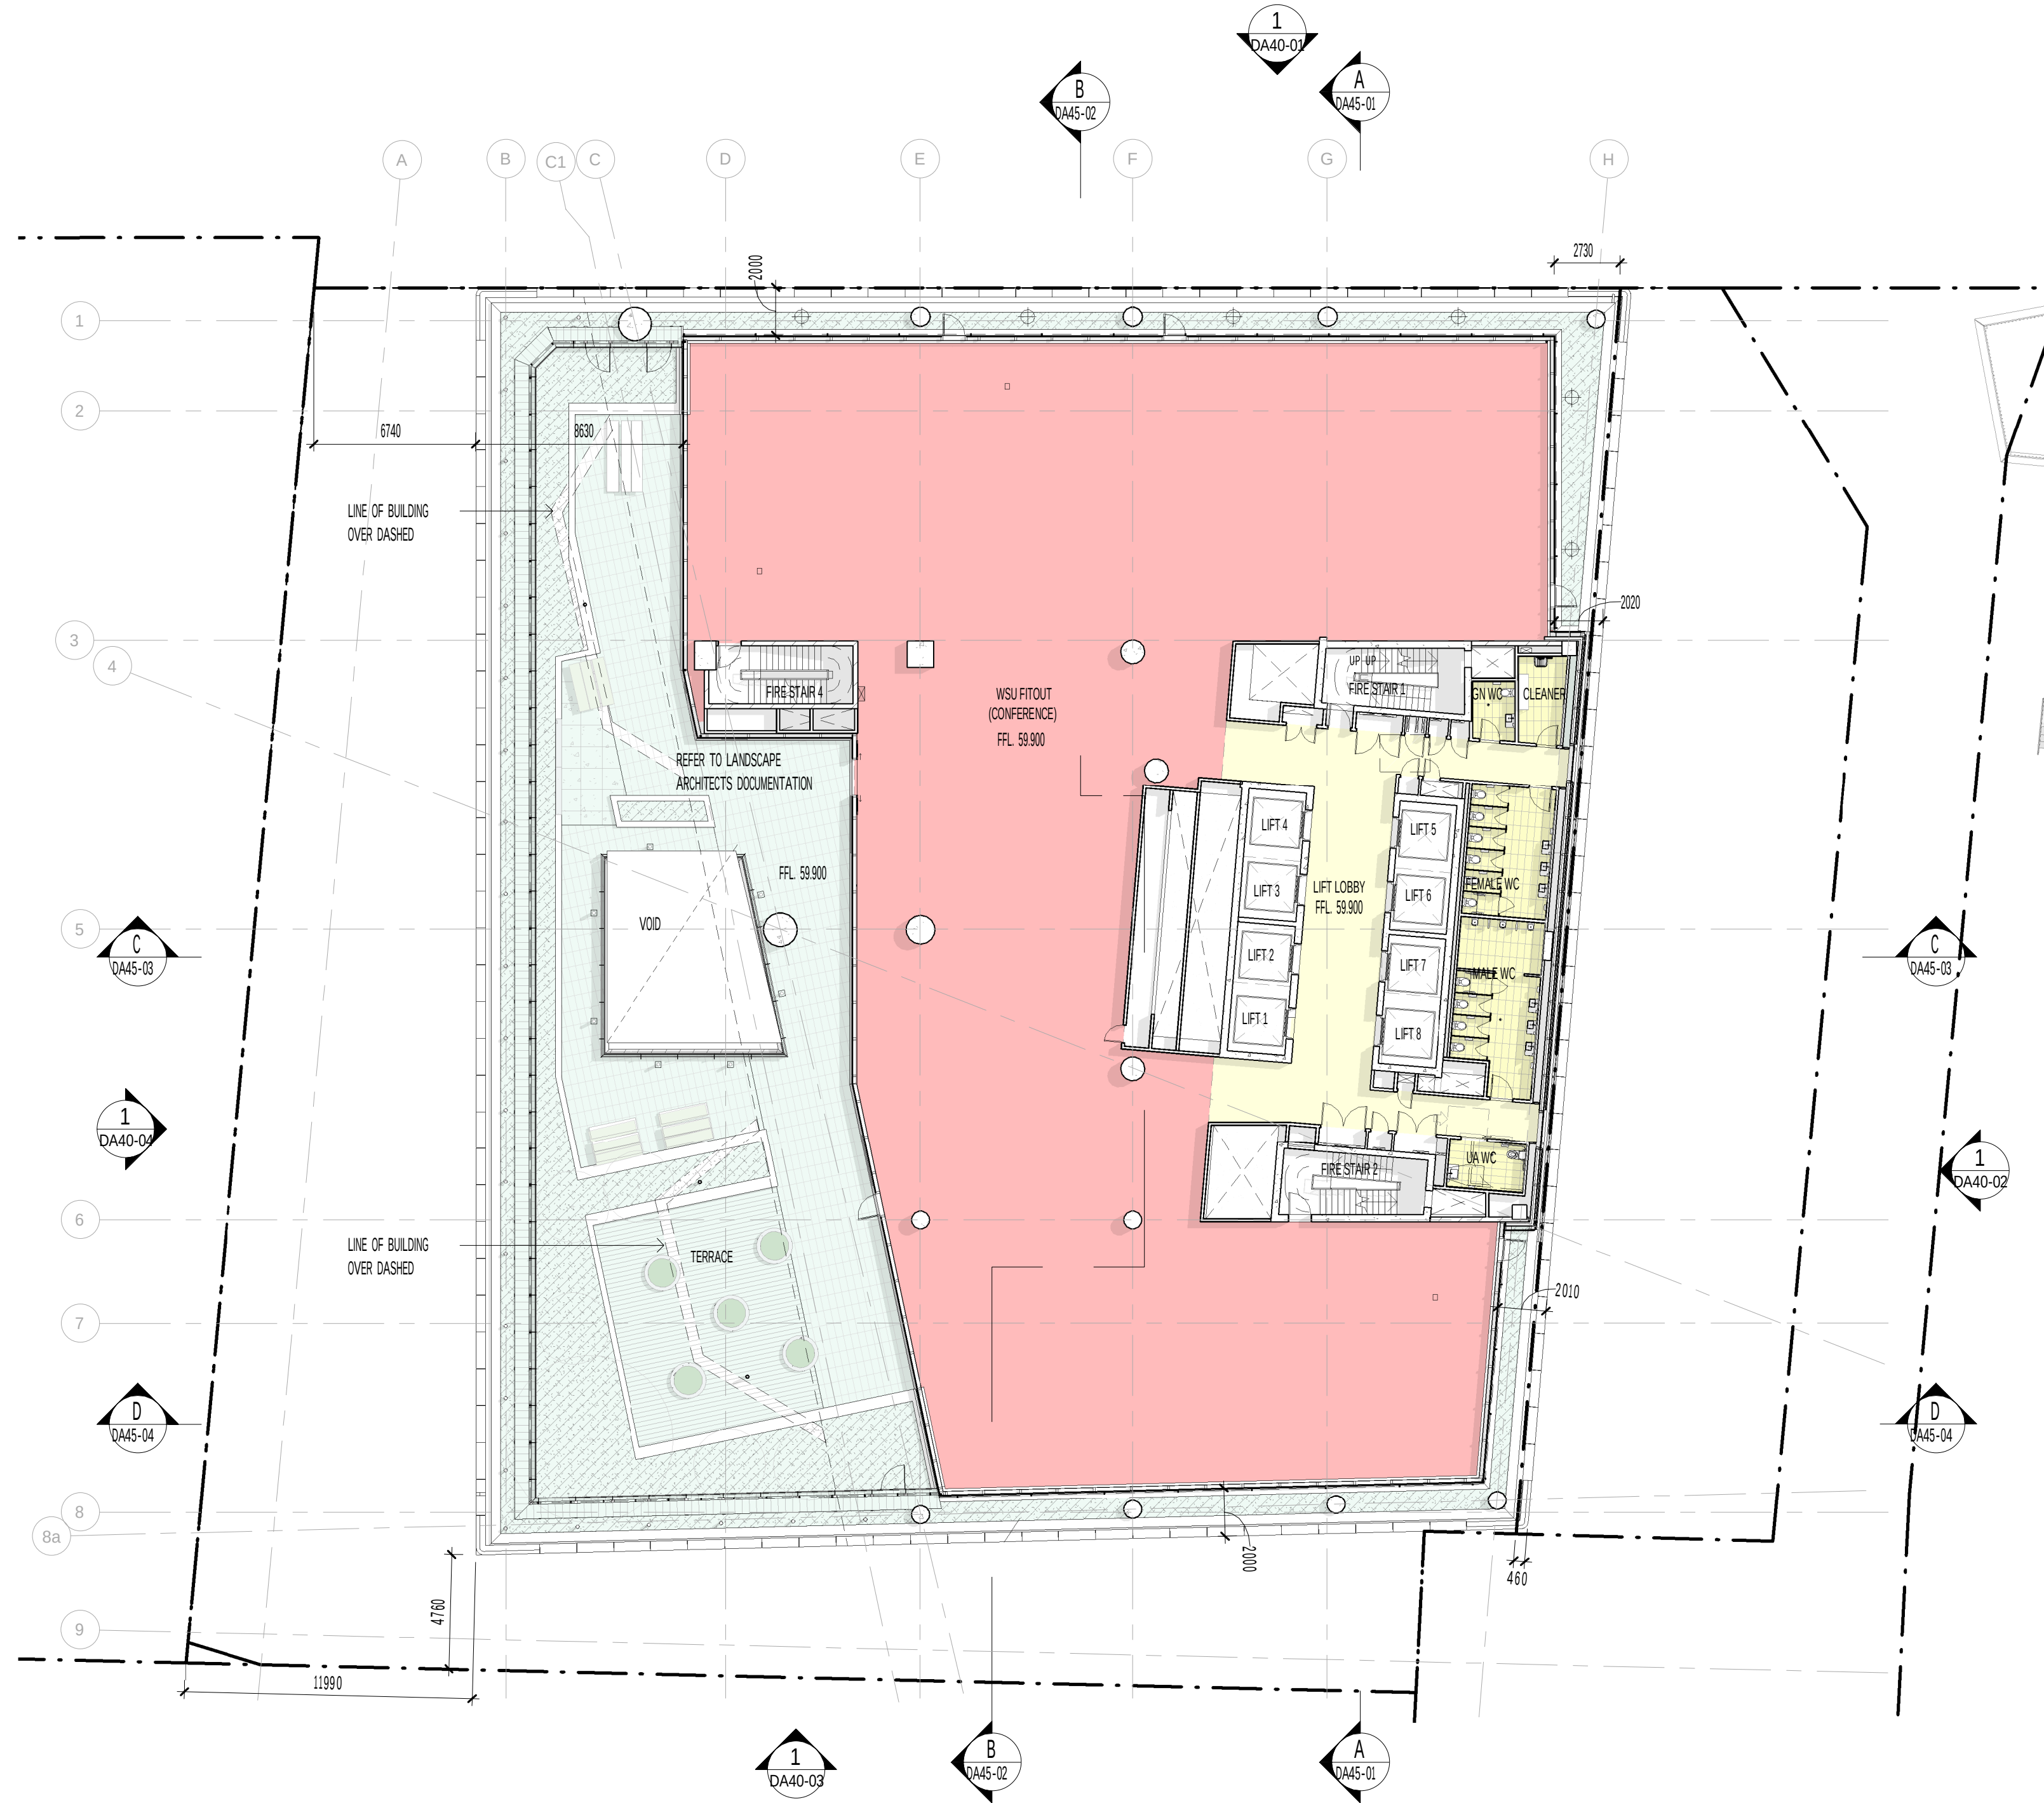

A1 841 x 594  
PRINTED: 17/12/2020 10:08:12 AM

CLIENT  
**Walker Corporation**  
Level 21 Governor Macquarie Tower,  
1 Farrer Place, Sydney NSW 2000  
T +61 2 9273 9600 F +61 2 9252 7400

BUILDING SURVEYOR  
**Group DLA**  
Level 3, 10 Bridge Street, Sydney, NSW 2000  
T +61 8355 3160 F +61 2 8355 3169

CIVIL ENGINEER  
**Meinhardt Bonacci**  
Level 4, 66 Clarence St, Sydney NSW 2000, Australia  
T +61 2 8247 8400

SERVICES ENGINEER  
**Norman Disney & Young**  
Level 1, 60 Miller Street, North Sydney, NSW 2060, Australia  
T +61 2 9928 6800 F +61 2 9955 6900

ESD, VERTICAL TRANSPORT & FIRE ENGINEER  
**Umow Lai**  
L4, 10 Yarra Street, South Yarra VIC 3141  
T: +61 3 9249 0288 F: +61 3 9249 0299

LANDSCAPE ARCHITECT  
**Aspect Studios**  
Level 4/160 Queen Street Melbourne VIC 3000  
T: +61 3 9417 6844

STRUCTURAL ENGINEER  
**TTW**  
Level 3, 48 Chandos Street, St Leonards, NSW 2055, Australia  
T+61 2 9439 7288

FACADE ENGINEER  
**Inhabit**  
Citic House, Level 6/99 King Street Melbourne VIC 3000  
T: +61 3 8669 2777

TRAFFIC ENGINEER  
**Arup**  
Level 5, Barrack Place, 151 Clarence Street, Sydney NSW 2000  
T: +61 2 9320 9320

REV. DETAILS  
1 ISSUED FOR SSDA  
2 ISSUED FOR SSDA RTS  
3 DRAFT ISSUE - SSDA PLANS  
4 ISSUED FOR SSD-9831 - DRIE REQUEST FOR INFORMATION

DATE  
12.08.2019  
18.08.2020  
01.12.2020  
17.12.2020

DA APPLICANT  
**WESTERN SYDNEY UNIVERSITY**  
Locked Bag 1797, Penrith NSW 2751  
T +61 2 9852 5222

GENERAL NOTES  
THE CONTRACTOR MUST VERIFY ALL DIMENSIONS ON SITE BEFORE COMMENCING ANY WORK OR MAKING OF ANY SHOP DRAWINGS. FIGURED DIMENSIONS MUST BE USED IN PREFERENCE TO SCALED DIMENSIONS. ALL SCALED DIMENSIONS MUST BE VERIFIED ON SITE. THIS DRAWING IS COPYRIGHT AND REMAINS THE PROPERTY OF THE ARCHITECT.

Level 3, 246 Bourke Street  
Melbourne Victoria  
Australia 3000  
T +61 3 9600 2818  
F +61 3 9600 2819  
lyons@lyonsarch.com.au  
www.lyonsarch.com.au

**Lyons**

PROJECT  
**BANKSTOWN CITY CAMPUS DEVELOPMENT**  
74 RICKARD RD.  
BANKSTOWN NSW 2200

DRAWING TITLE  
**PLAN - LEVEL 8**

0 10 20 30 40 50 60 70 80 90 100  
ALL DIMENSIONS ARE IN MILLIMETERS. DO NOT SCALE DRAWINGS FOR CRITICAL DIMENSIONS.

SEARS APPLICATION  
NOT FOR CONSTRUCTION


SCALE  
1 : 200 @A1

DATE  
17.12.2020

REVISION  
4

DRAWING No.  
**DA30-11**



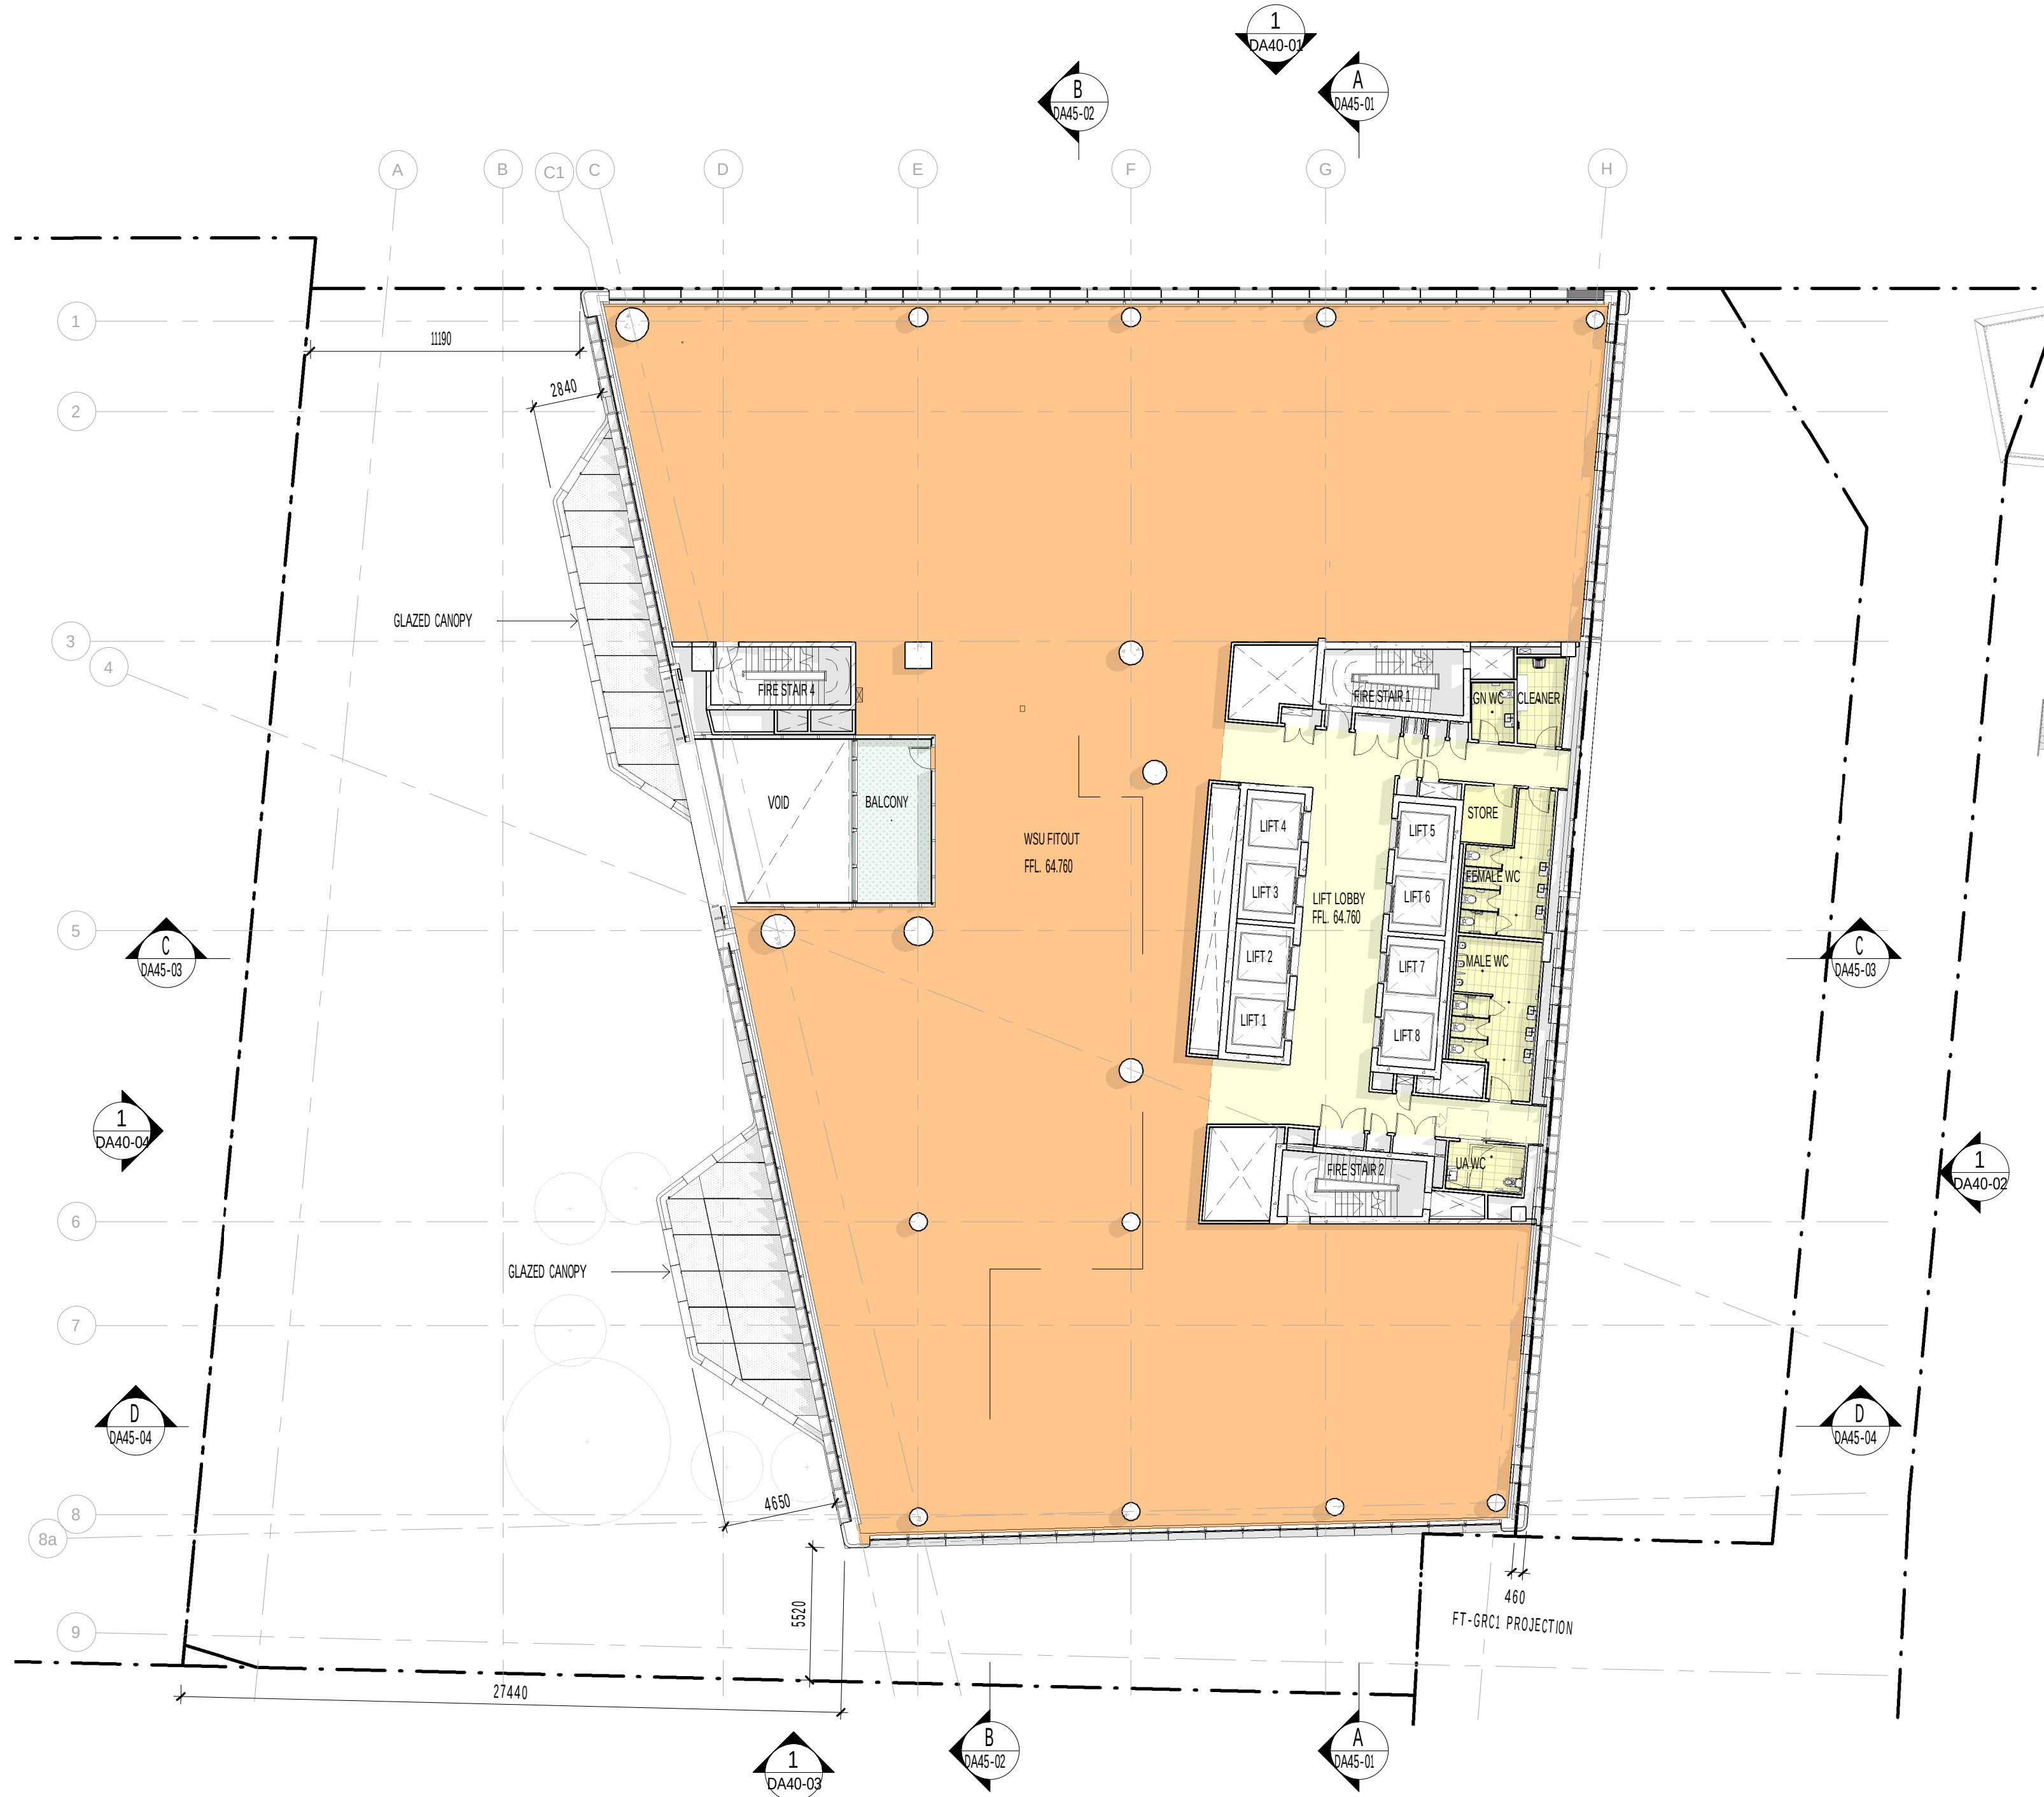

CLIENT  
**Walker Corporation**  
Level 21 Governor Macquarie Tower,  
1 Farrer Place, Sydney NSW 2000  
T +61 2 9273 9600 F +61 2 9252 7400

BUILDING SURVEYOR  
**Group DLA**  
Level 3, 10 Bridge Street, Sydney, NSW 2000  
T +61 8355 3160 F +61 2 8355 3169

CIVIL ENGINEER  
**Meinhardt Bonacci**  
Level 4, 66 Clarence St, Sydney NSW 2000, Australia  
T +61 2 8247 8400

SERVICES ENGINEER  
**Norman Disney & Young**  
Level 1, 60 Miller Street, North Sydney, NSW 2060, Australia  
T +61 2 9928 6800 F +61 2 9955 6900

ESD, VERTICAL TRANSPORT & FIRE ENGINEER  
**Umow Lai**  
L4, 10 Yarra Street, South Yarra VIC 3141  
T: +61 3 9249 0288 F: +61 3 9249 0299

LANDSCAPE ARCHITECT  
**Aspect Studios**  
Level 4/160 Queen Street Melbourne VIC 3000  
T: +61 3 9417 6844

STRUCTURAL ENGINEER  
**TTW**  
Level 3, 48 Chandos Street, St Leonards, NSW 2065, Australia  
T+61 2 9439 7288

FACADE ENGINEER  
**Inhabit**  
Citic House, Level 6/99 King Street Melbourne VIC 3000  
T: +61 3 8669 2777

TRAFFIC ENGINEER  
**Arup**  
Level 5, Barrack Place, 151 Clarence Street, Sydney NSW 2000  
T: +61 2 9320 9320

REV. DETAILS  
1 ISSUED FOR SSDA  
2 ISSUED FOR SSDA RTS  
3 DRAFT ISSUE - SSDA PLANS  
4 ISSUED FOR SSD-9831 - DRIE REQUEST FOR INFORMATION

DATE  
12.08.2019  
18.08.2020  
01.12.2020  
17.12.2020

DA APPLICANT  
**WESTERN SYDNEY UNIVERSITY**  
Locked Bag 1797, Penrith NSW 2751  
T +61 2 9852 5222

GENERAL NOTES  
THE CONTRACTOR MUST VERIFY ALL DIMENSIONS ON SITE BEFORE COMMENCING ANY WORK OR MAKING OF ANY SHOP DRAWINGS. FIGURED DIMENSIONS MUST BE USED IN PREFERENCE TO SCALED DIMENSIONS. ALL SCALED DIMENSIONS MUST BE VERIFIED ON SITE. THIS DRAWING IS COPYRIGHT AND REMAINS THE PROPERTY OF THE ARCHITECT.

Level 3, 246 Bourke Street  
Melbourne Victoria  
Australia - 30000  
T +61 3 9600 2818  
F +61 3 9600 2819  
lyons@lyonsarch.com.au  
www.lyonsarch.com.au

**Lyons**


PROJECT  
**BANKSTOWN CITY CAMPUS DEVELOPMENT**  
74 RICKARD RD.  
BANKSTOWN NSW 2200  
DRAWING TITLE  
**PLAN - LEVEL 9**

0 10 20 30 40 50 60 70 80 90 100  
ALL DIMENSIONS ARE IN MILLIMETERS. DO NOT SCALE DRAWINGS FOR CRITICAL DIMENSIONS.

SEARS APPLICATION  
NOT FOR CONSTRUCTION

SCALE  
**1 : 200 @A1**  
DATE  
**17.12.2020**  
REVISION  
**4**



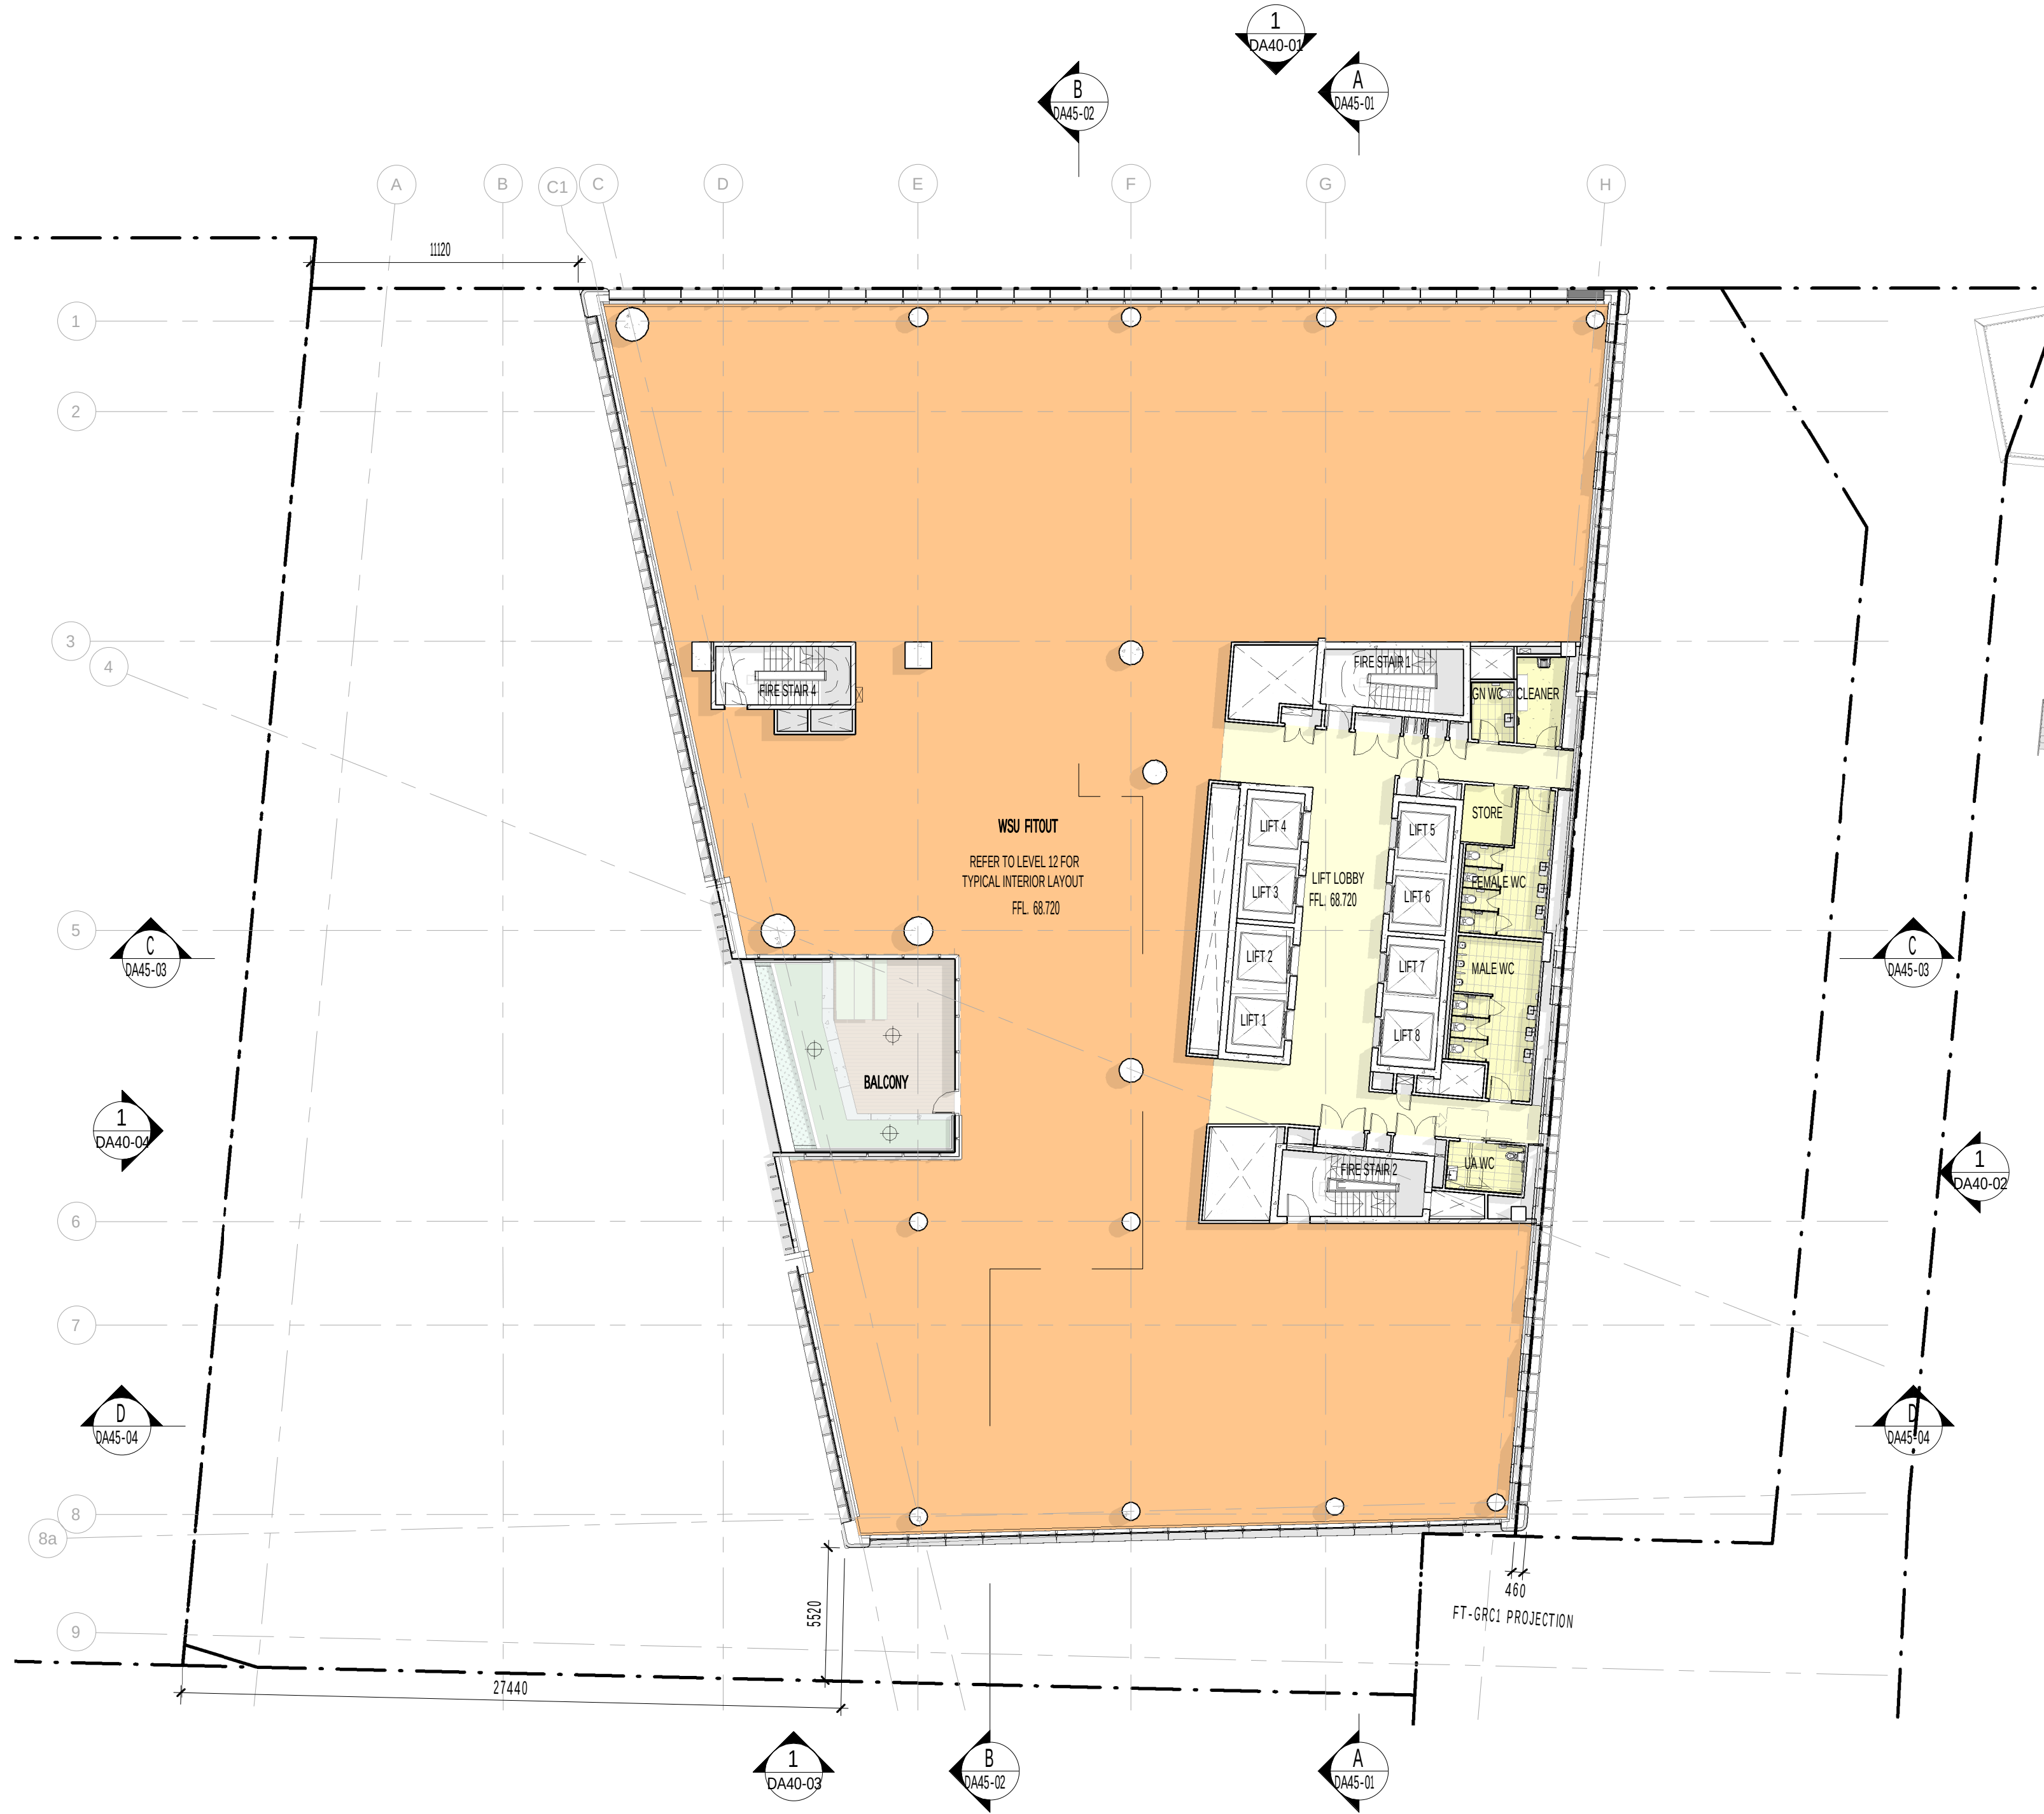

0 10 20 30 40 50 60 70 80 90 100  
ALL DIMENSIONS ARE IN MILLIMETERS. DO NOT SCALE DRAWINGS FOR CRITICAL DIMENSIONS.

CLIENT  
**Walker Corporation**  
Level 21 Governor Macquarie Tower,  
1 Farrer Place, Sydney NSW 2000  
T +61 2 9273 9600 F +61 2 9252 7400

BUILDING SURVEYOR  
**Group DLA**  
Level 3, 10 Bridge Street, Sydney, NSW 2000  
T +61 8355 3160 F +61 2 8355 3169

CIVIL ENGINEER  
**Meinhardt Bonacci**  
Level 4, 66 Clarence St, Sydney NSW 2000, Australia  
T +61 2 8247 8400

SERVICES ENGINEER  
**Norman Disney & Young**  
Level 1, 60 Miller Street, North Sydney, NSW 2060, Australia  
T +61 2 9928 6800 F +61 2 9955 6900

ESD, VERTICAL TRANSPORT & FIRE ENGINEER  
**Umow Lai**  
L4, 10 Yarra Street, South Yarra VIC 3141  
T: +61 3 9249 0288 F: +61 3 9249 0299

LANDSCAPE ARCHITECT  
**Aspect Studios**  
Level 4/160 Queen Street Melbourne VIC 3000  
T: +61 3 9417 6844

STRUCTURAL ENGINEER  
**TTW**  
Level 3, 48 Chandos Street, St Leonards, NSW 2065, Australia  
T+61 2 9439 7288

FACADE ENGINEER  
**Inhabit**  
Citic House, Level 6/99 King Street Melbourne VIC 3000  
T: +61 3 8669 2777

TRAFFIC ENGINEER  
**Arup**  
Level 5, Barrack Place, 151 Clarence Street, Sydney NSW 2000  
T: +61 2 9320 9320

REV. DETAILS  
1 ISSUED FOR SSDA  
2 ISSUED FOR SSDA RTS  
3 DRAFT ISSUE - SSDA PLANS  
4 ISSUED FOR SSD-9831 - DRIE REQUEST FOR INFORMATION

DATE  
12.08.2019  
18.08.2020  
01.12.2020  
17.12.2020

DA APPLICANT  
**WESTERN SYDNEY UNIVERSITY**  
Level 3, 246 Bourke Street  
Melbourne Victoria  
Australia - 3000  
T +61 3 9600 2818  
F +61 3 9600 2819  
lyons@lyonsarch.com.au  
www.lyonsarch.com.au

Locked Bag 1797, Penrith NSW 2751  
T +61 2 9852 5222

GENERAL NOTES  
THE CONTRACTOR MUST VERIFY ALL DIMENSIONS ON SITE BEFORE COMMENCING ANY WORK OR MAKING OF ANY SHOP DRAWINGS. FIGURED DIMENSIONS MUST BE USED IN PREFERENCE TO SCALED DIMENSIONS. ALL SCALED DIMENSIONS MUST BE VERIFIED ON SITE. THIS DRAWING IS COPYRIGHT AND REMAINS THE PROPERTY OF THE ARCHITECT.

**Lyons**

PROJECT  
**BANKSTOWN CITY CAMPUS DEVELOPMENT**  
74 RICKARD RD.  
BANKSTOWN NSW 2200

DRAWING TITLE  
**PLAN - LEVEL 10**

SEARS APPLICATION  
NOT FOR CONSTRUCTION

SCALE  
**1 : 200 @A1**



DATE  
**17.12.2020**

REVISION  
**4**

JOB No. DRAWN CHECKED  
UW04 LYONSRH

DRAWING No.  
**DA30-13**



 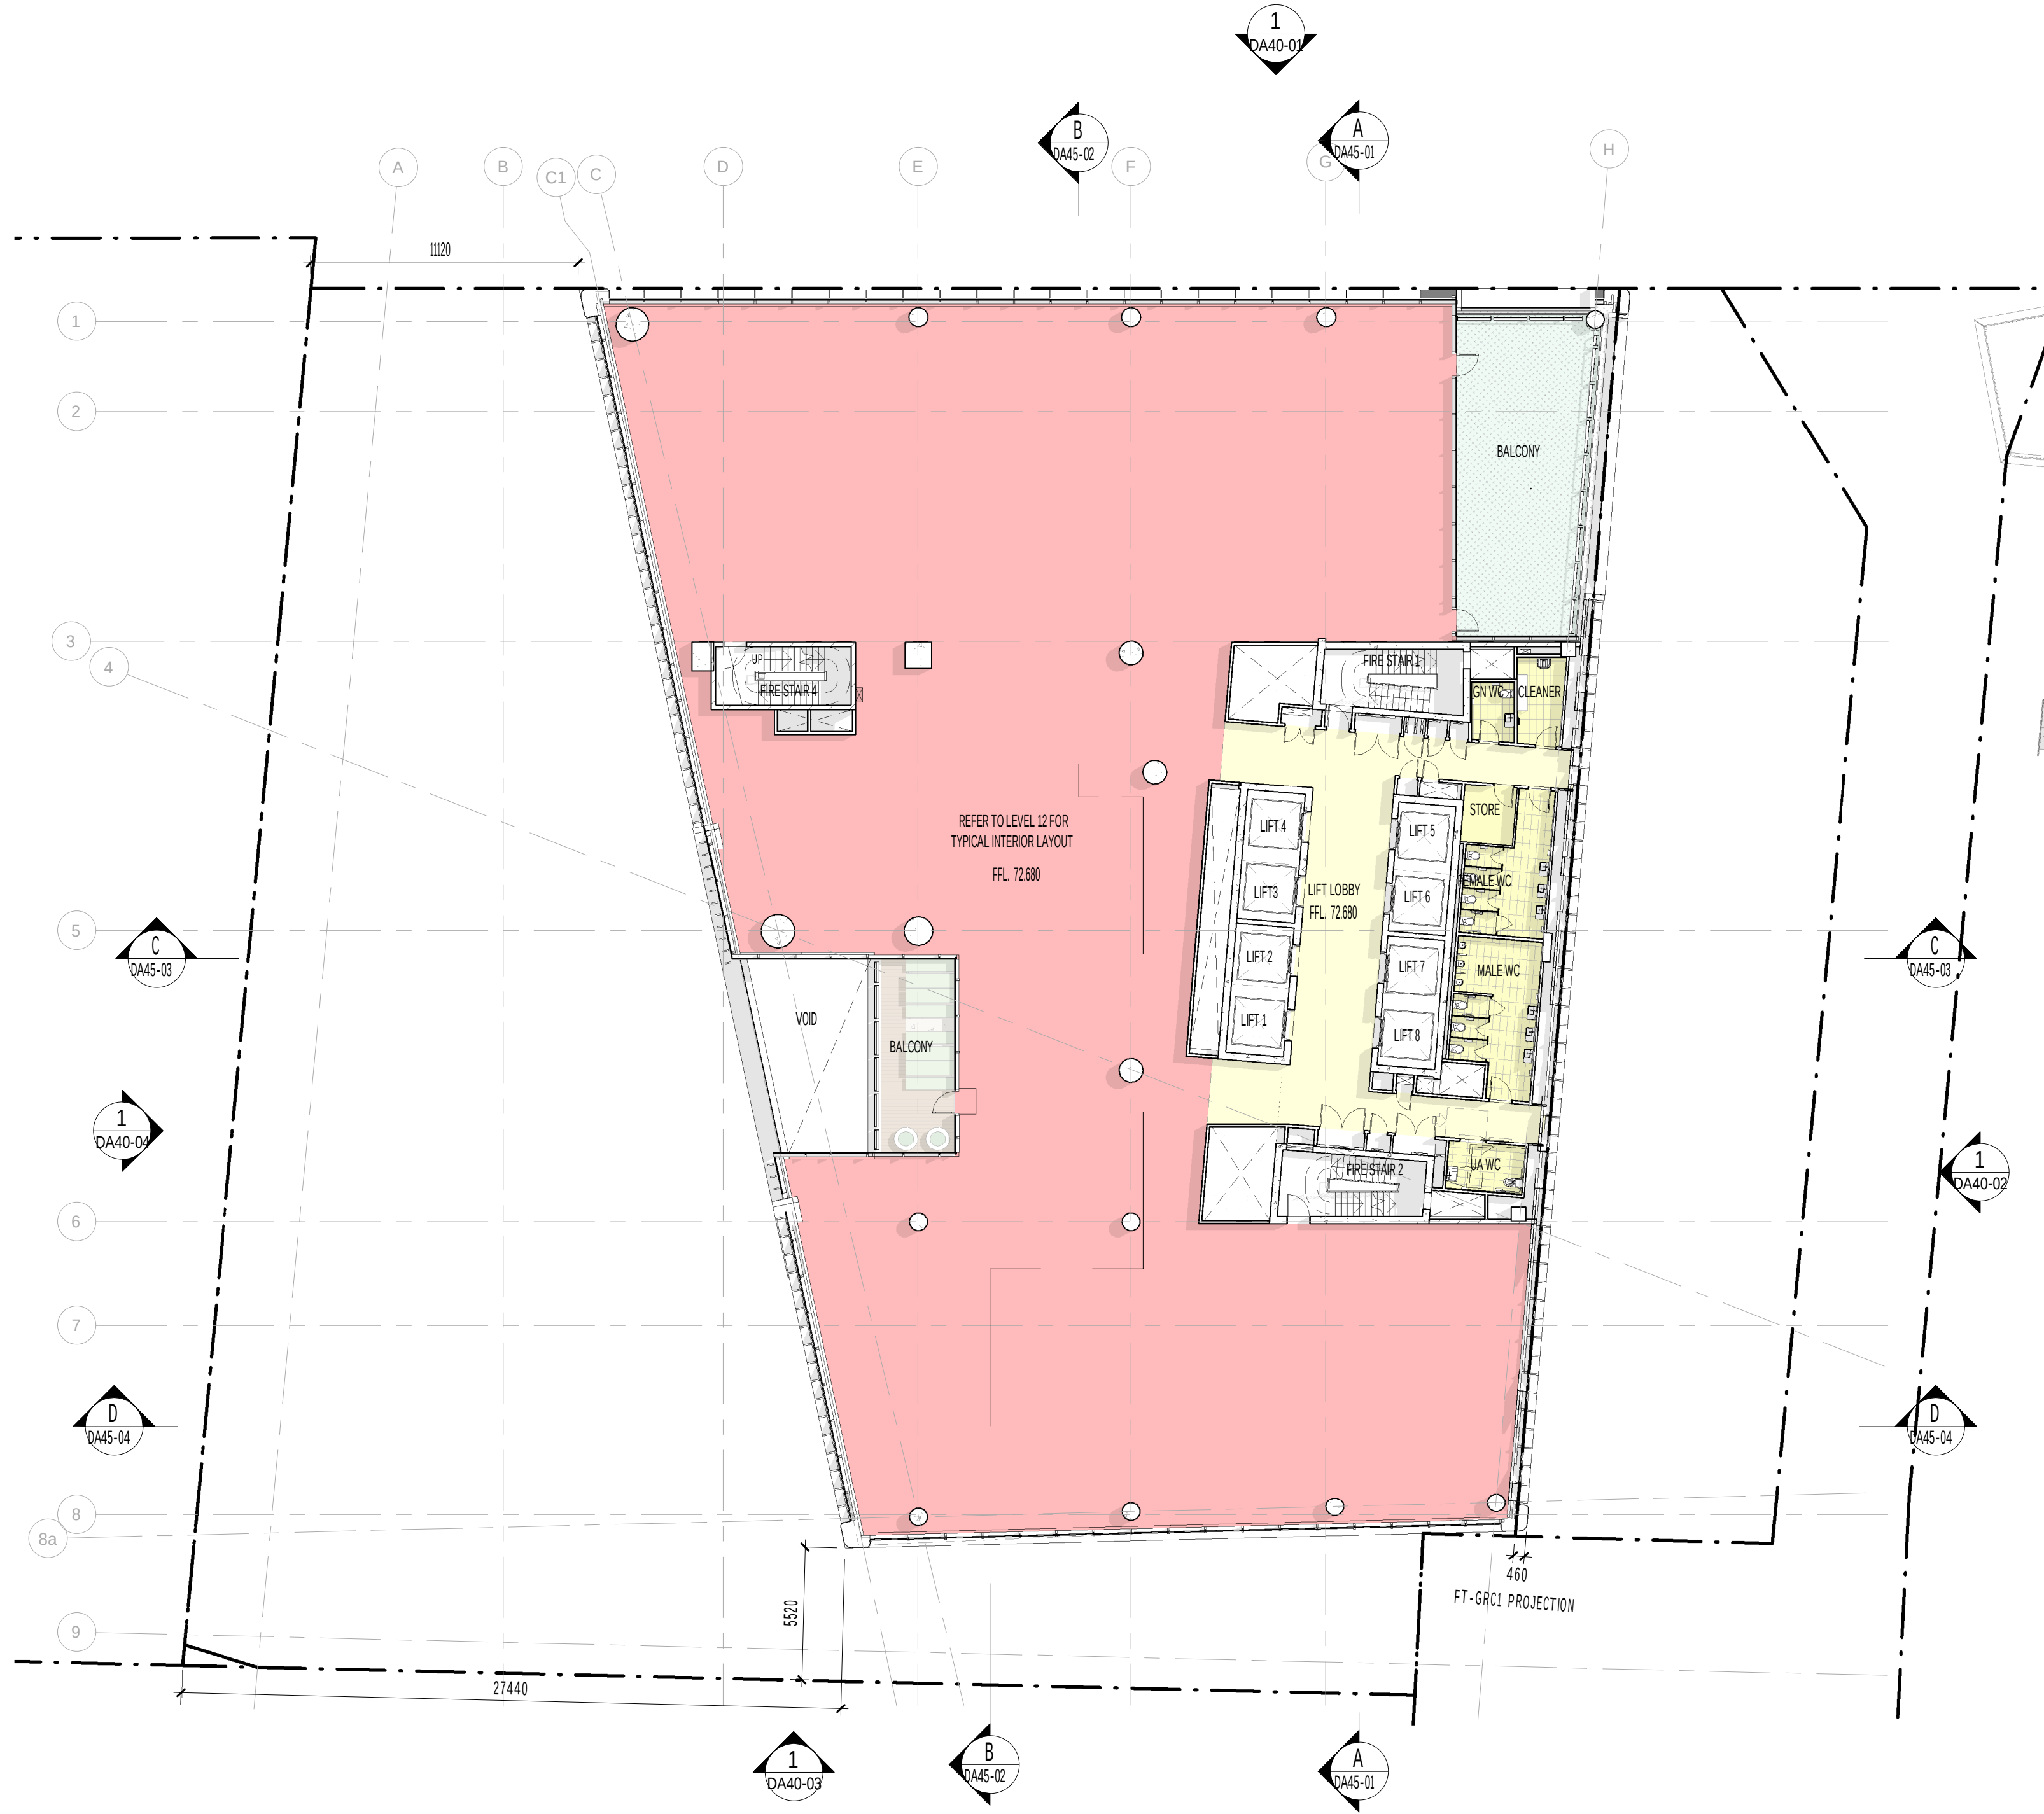

CLIENT  
**Walker Corporation**  
Level 21 Governor Macquarie Tower,  
1 Farrer Place, Sydney NSW 2000  
T +61 2 9273 9600 F +61 2 9252 7400

BUILDING SURVEYOR  
**Group DLA**  
Level 3, 10 Bridge Street, Sydney, NSW 2000  
T +61 8355 3160 F +61 2 8355 3169

CIVIL ENGINEER  
**Meinhardt Bonacci**  
Level 4, 66 Clarence St, Sydney NSW 2000, Australia  
T +61 2 8247 8400

SERVICES ENGINEER  
**Norman Disney & Young**  
Level 1, 60 Miller Street, North Sydney, NSW 2060, Australia  
T +61 2 9928 6800 F +61 2 9955 6900

ESD, VERTICAL TRANSPORT & FIRE ENGINEER  
**Umow Lai**  
L4, 10 Yarra Street, South Yarra VIC 3141  
T: +61 3 9249 0288 F: +61 3 9249 0299

LANDSCAPE ARCHITECT  
**Aspect Studios**  
Level 4/160 Queen Street Melbourne VIC 3000  
T: +61 3 9417 6844

STRUCTURAL ENGINEER  
**TTW**  
Level 3, 48 Chandos Street, St Leonards, NSW 2065, Australia  
T+61 2 9439 7288

FACADE ENGINEER  
**Inhabit**  
Citic House, Level 6/99 King Street Melbourne VIC 3000  
T: +61 3 8669 2777

TRAFFIC ENGINEER  
**Arup**  
Level 5, Barrack Place, 151 Clarence Street, Sydney NSW 2000  
T: +61 2 9320 9320

REV. DETAILS  
1 ISSUED FOR SSDA  
2 ISSUED FOR SSDA RTS  
3 DRAFT ISSUE - SSDA PLANS  
4 ISSUED FOR SSD-9831 - DRIE REQUEST FOR INFORMATION

DATE  
12.08.2019  
18.08.2020  
01.12.2020  
17.12.2020

DA APPLICANT  
**WESTERN SYDNEY UNIVERSITY**  
Level 3, 246 Bourke Street  
Melbourne Victoria  
Australia - 3000  
T +61 3 9600 2818  
F +61 3 9600 2819  
lyons@lyonsarch.com.au  
www.lyonsarch.com.au

Locked Bag 1797, Penrith NSW 2751  
T +61 2 9852 5222

GENERAL NOTES  
THE CONTRACTOR MUST VERIFY ALL DIMENSIONS ON SITE BEFORE COMMENCING ANY WORK OR MAKING OF ANY SHOP DRAWINGS. FIGURED DIMENSIONS MUST BE USED IN PREFERENCE TO SCALED DIMENSIONS. ALL SCALED DIMENSIONS MUST BE VERIFIED ON SITE. THIS DRAWING IS COPYRIGHT AND REMAINS THE PROPERTY OF THE ARCHITECT.

PROJECT  
**BANKSTOWN CITY CAMPUS DEVELOPMENT**

74 RICKARD RD.  
BANKSTOWN NSW 2200

DRAWING TITLE  
**PLAN - LEVEL 11**



SEARS APPLICATION  
NOT FOR CONSTRUCTION

SCALE  
**1 : 200 @A1**

JOB No. DRAWN CHECKED DATE  
UW04 LYONS RH 17.12.2020

DRAWING No. REVISION  
**DA30-14 4**




 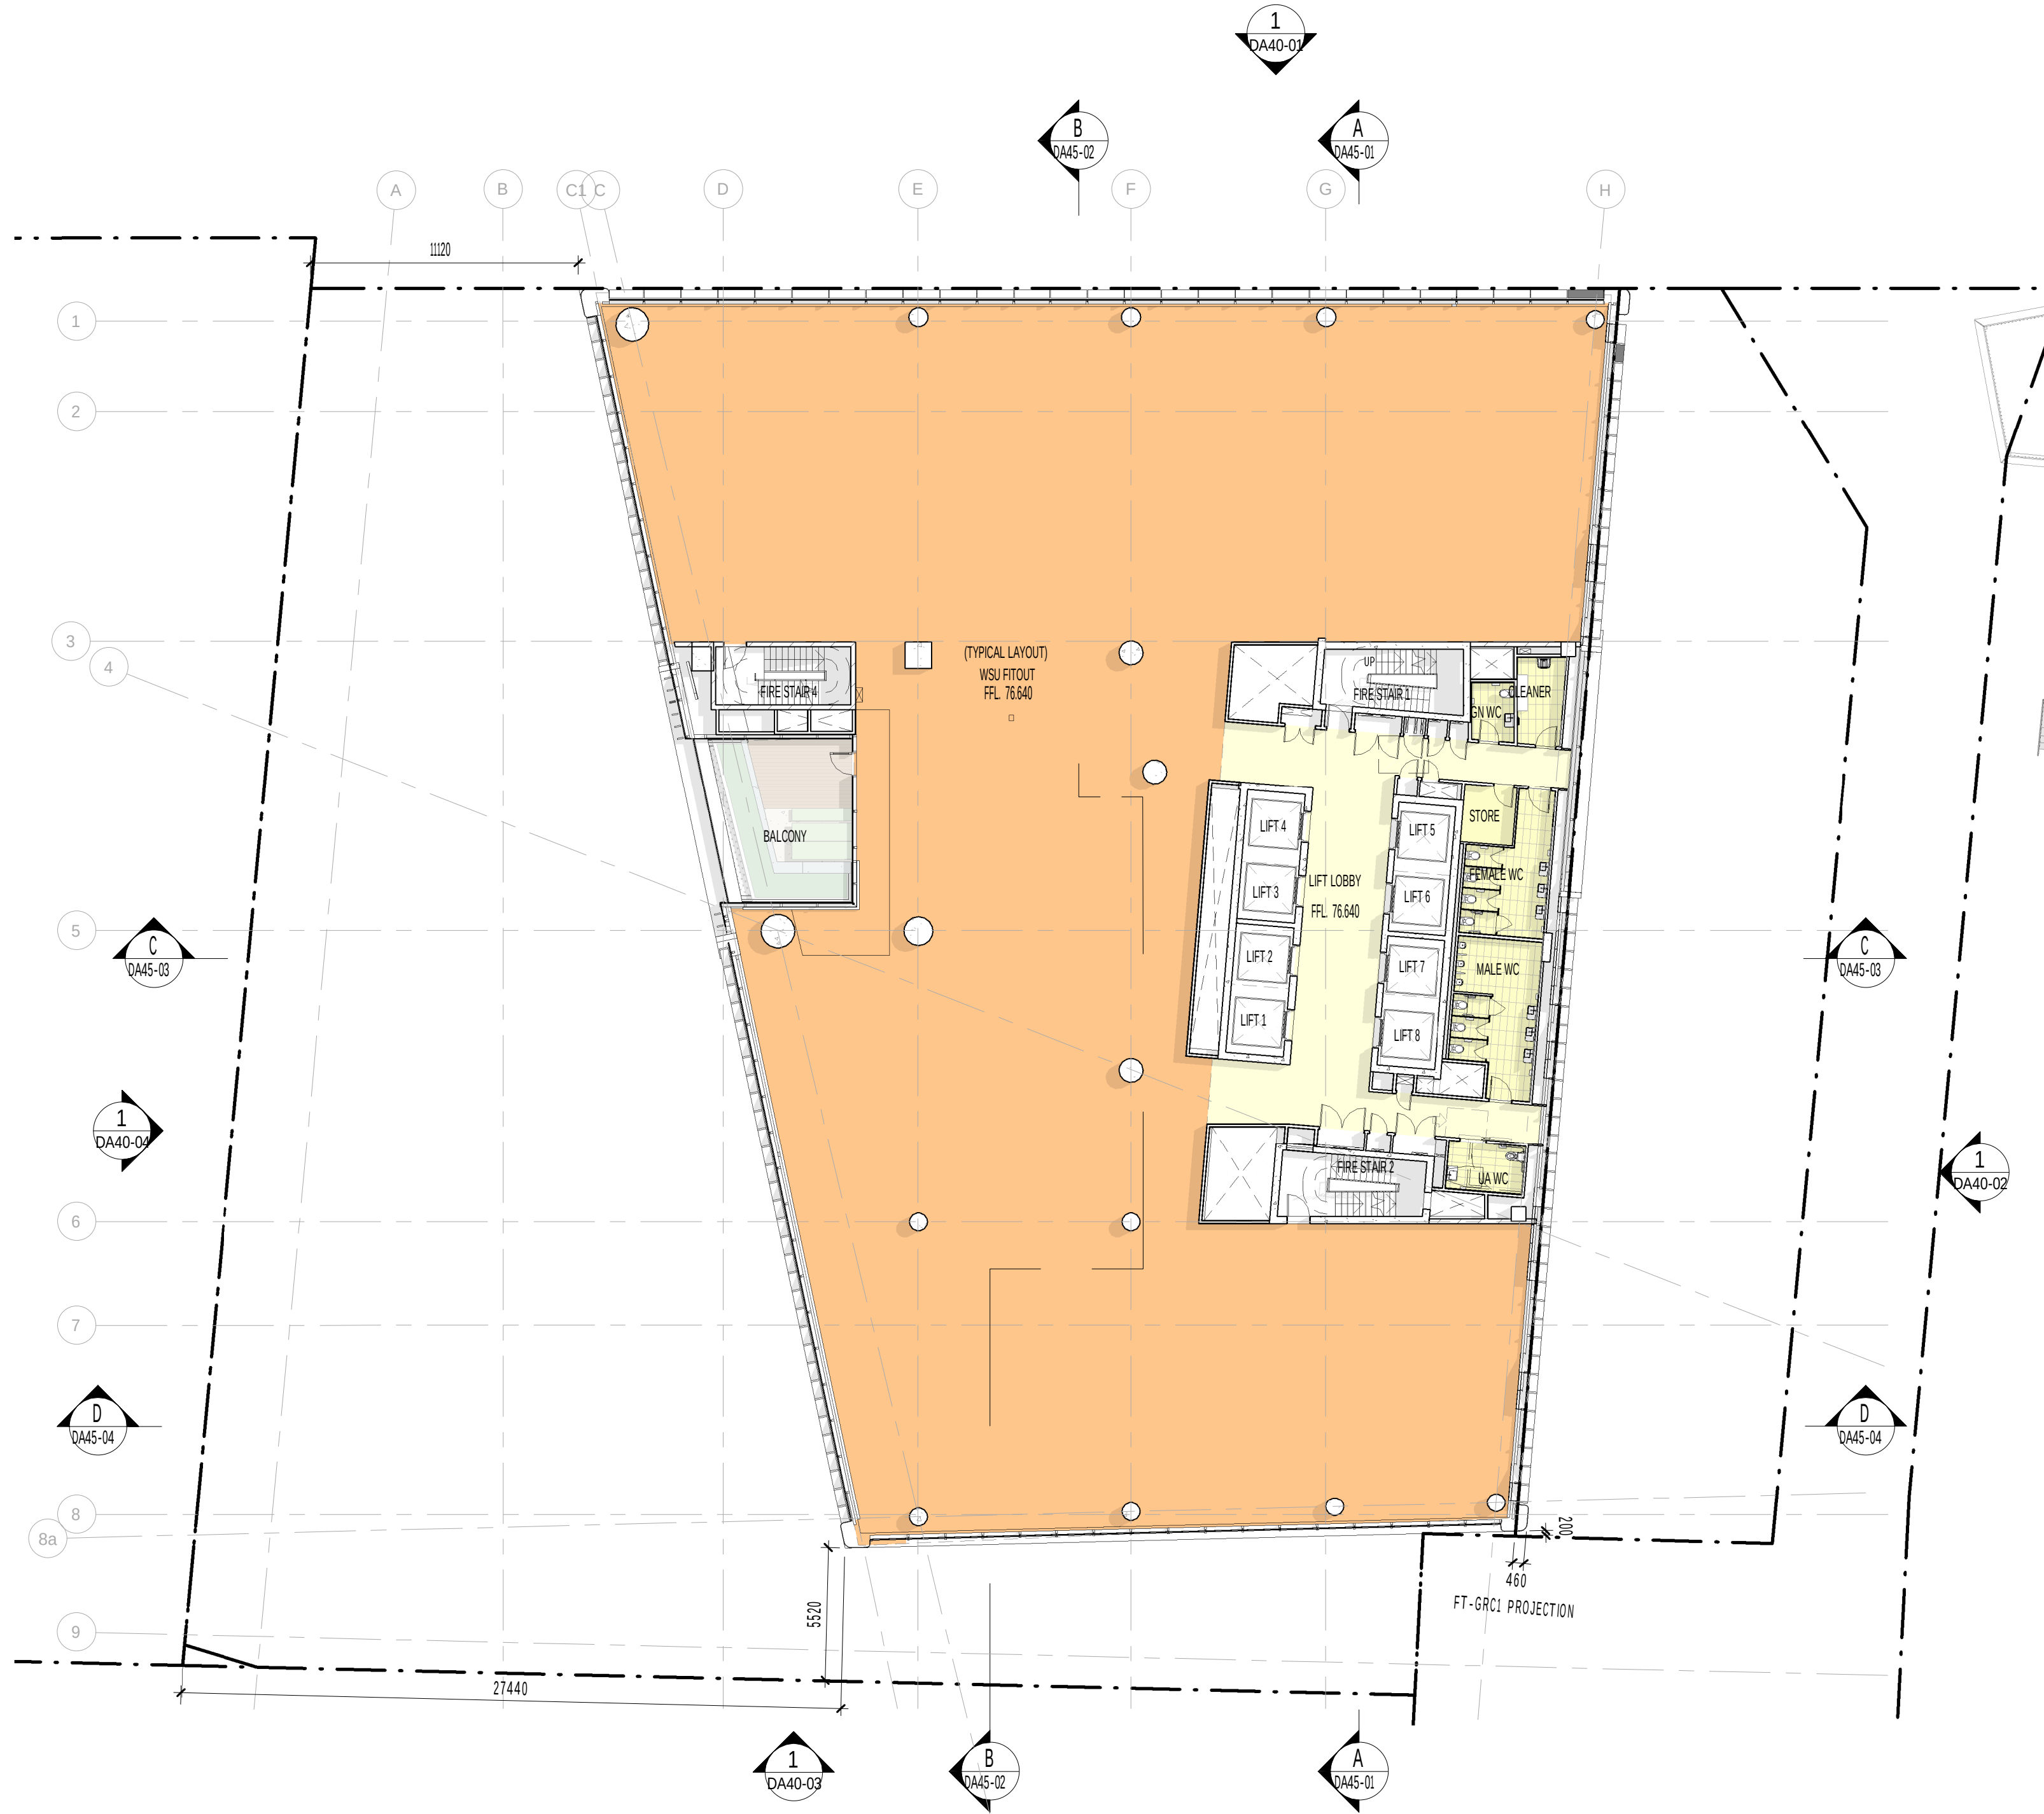

ALL DIMENSIONS ARE IN MILLIMETERS. DO NOT SCALE DRAWINGS FOR CRITICAL DIMENSIONS.

|   |   |   |   |                                                                     |   |   |                                                         |
|---|---|---|---|---------------------------------------------------------------------|---|---|---------------------------------------------------------|
| <b>CLIENT</b><br><b>Walker Corporation</b><br>Level 21 Governor Macquarie Tower,<br>1 Farrer Place, Sydney NSW 2000<br>T +61 2 9273 9600 F +61 2 9252 7400 | <b>SERVICES ENGINEER</b><br><b>Norman Disney &amp; Young</b><br>Level 1, 60 Miller Street, North Sydney, NSW 2060, Australia<br>T +61 2 9928 6800 F +61 2 9955 6900 | <b>STRUCTURAL ENGINEER</b><br><b>TTW</b><br>Level 3, 48 Chandos Street, St Leonards, NSW 2065, Australia<br>T +61 2 9439 7288 | <b>REV. DETAILS</b><br>1 ISSUED FOR SSDA<br>2 ISSUED FOR SSDA RTS<br>3 DRAFT ISSUE - SSDA PLANS<br>4 ISSUED FOR SSD-9831 - DRIE REQUEST FOR INFORMATION   | <b>DATE</b><br>12.08.2019<br>18.08.2020<br>01.12.2020<br>17.12.2020 | <b>DA APPLICANT</b><br><b>WESTERN SYDNEY UNIVERSITY</b><br>Level 3, 246 Bourke Street<br>Melbourne Victoria<br>Australia 3000<br>T +61 3 9600 2818<br>F +61 3 9600 2819<br>lyons@lyonsarch.com.au<br>www.lyonsarch.com.au | <b>PROJECT</b><br><b>BANKSTOWN CITY CAMPUS DEVELOPMENT</b><br>74 RICKARD RD.<br>BANKSTOWN NSW 2200 | <b>SEARS APPLICATION</b><br><b>NOT FOR CONSTRUCTION</b> |
| <b>BUILDING SURVEYOR</b><br><b>Group DLA</b><br>Level 3, 10 Bridge Street, Sydney, NSW 2000<br>T +61 8355 3160 F +61 2 8355 3169                           | <b>ESD, VERTICAL TRANSPORT &amp; FIRE ENGINEER</b><br><b>Umow Lai</b><br>L4, 10 Yarra Street, South Yarra VIC 3141<br>T: +61 3 9249 0288 F: +61 3 9249 0299         | <b>FACADE ENGINEER</b><br><b>Inhabit</b><br>Citic House, Level 6/99 King Street Melbourne VIC 3000<br>T: +61 3 8669 2777      |   |                                                                     | <b>DA APPLICANT</b><br>Locked Bag 1797, Penrith NSW 2751<br>T +61 2 9852 5222   | <b>DRAWING TITLE</b><br><b>PLAN - LEVEL 12</b>                                                     | <b>SCALE</b><br><b>1 : 200 @A1</b>                      |
| <b>CIVIL ENGINEER</b><br><b>Meinhardt Bonacci</b><br>Level 4, 66 Clarence St, Sydney NSW 2000, Australia<br>T +61 2 8247 8400                              | <b>LANDSCAPE ARCHITECT</b><br><b>Aspect Studios</b><br>Level 4/160 Queen Street Melbourne VIC 3000<br>T: +61 3 9417 6844                                            | <b>TRAFFIC ENGINEER</b><br><b>Arup</b><br>Level 5, Barrack Place, 151 Clarence Street, Sydney NSW 2000<br>T: +61 2 9320 9320  | <b>GENERAL NOTES</b><br>THE CONTRACTOR MUST VERIFY ALL DIMENSIONS ON SITE BEFORE COMMENCING ANY WORK OR MAKING OF ANY SHOP DRAWINGS. FIGURED DIMENSIONS MUST BE USED IN PREFERENCE TO SCALED DIMENSIONS. ALL SCALED DIMENSIONS MUST BE VERIFIED ON SITE. THIS DRAWING IS COPYRIGHT AND REMAINS THE PROPERTY OF THE ARCHITECT. |                                                                     | <b>DA APPLICANT</b><br><b>Lyons</b>   |   | <b>DATE</b><br>17.12.2020                               |
|   |   |   |   |                                                                     |   |   | <b>REVISION</b><br><b>4</b>                             |



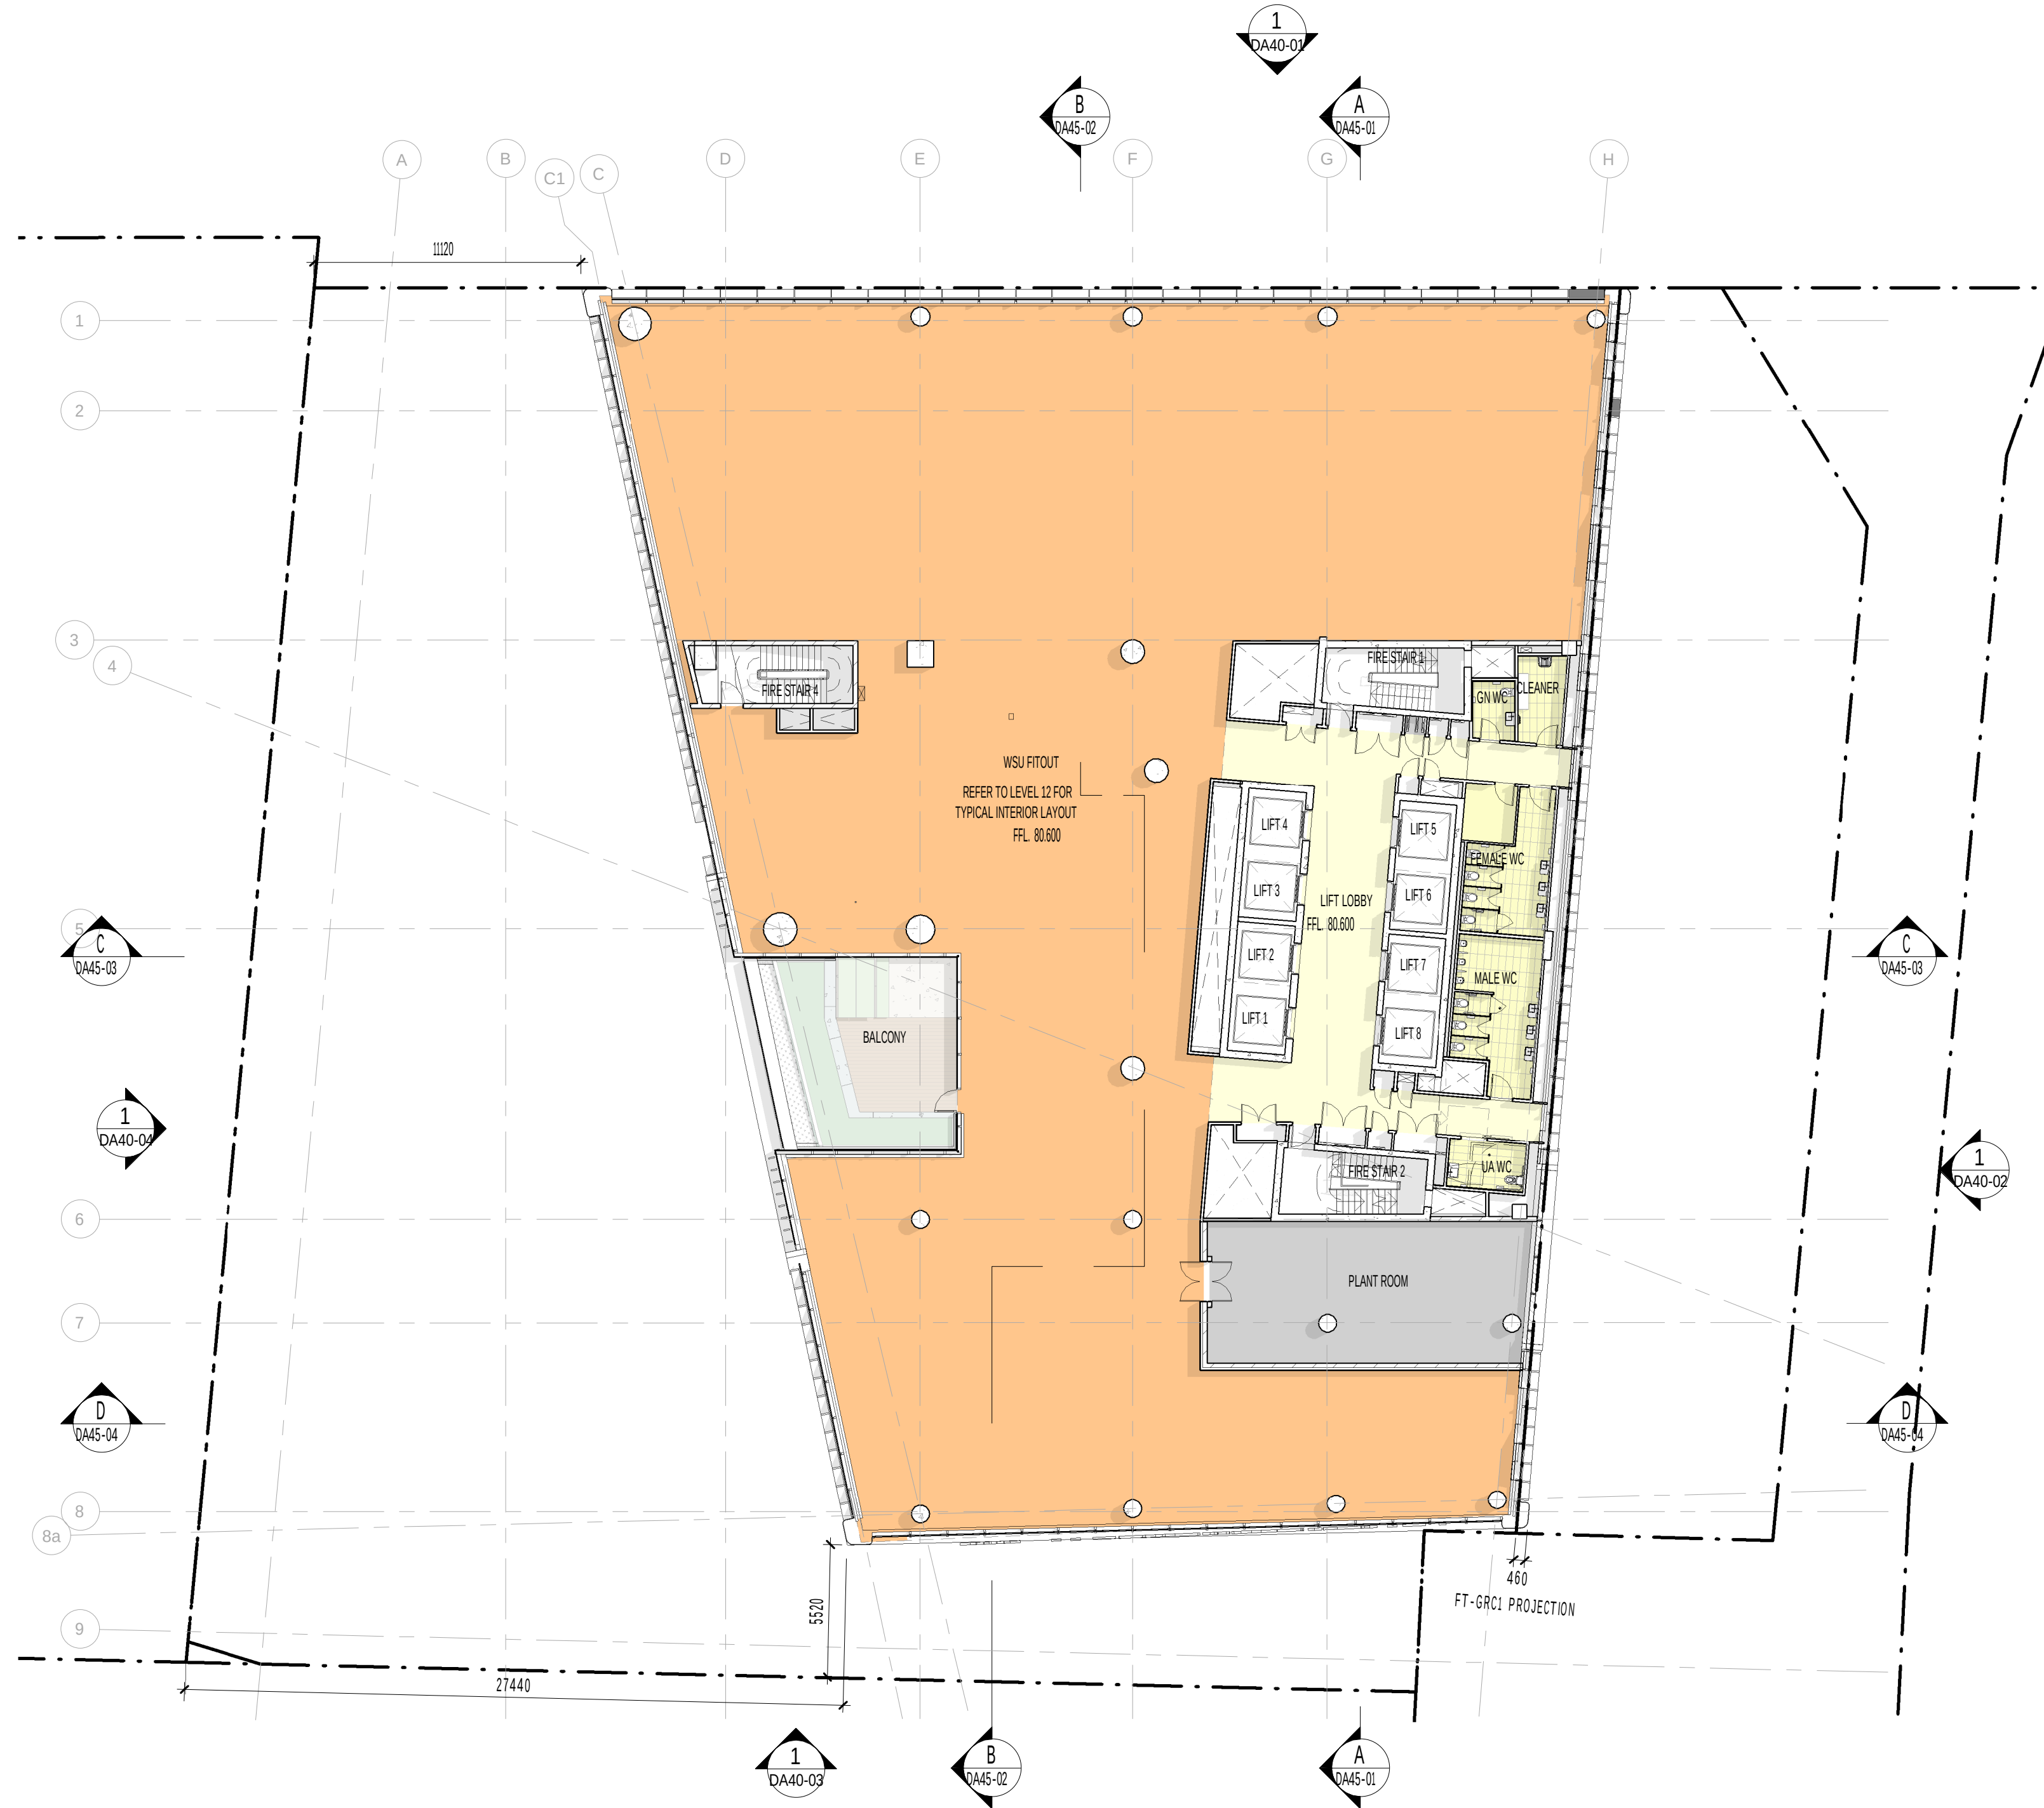

0 10 20 30 40 50 60 70 80 90 100  
ALL DIMENSIONS ARE IN MILLIMETERS. DO NOT SCALE DRAWINGS FOR CRITICAL DIMENSIONS.

CLIENT  
**Walker Corporation**  
Level 21 Governor Macquarie Tower,  
1 Farrer Place, Sydney NSW 2000  
T +61 2 9273 9600 F +61 2 9252 7400

BUILDING SURVEYOR  
**Group DLA**  
Level 3, 10 Bridge Street, Sydney, NSW 2000  
T +61 8355 3160 F +61 2 8355 3169

CIVIL ENGINEER  
**Meinhardt Bonacci**  
Level 4, 66 Clarence St, Sydney NSW 2000, Australia  
T +61 2 8247 8400

SERVICES ENGINEER  
**Norman Disney & Young**  
Level 1, 60 Miller Street, North Sydney, NSW 2060, Australia  
T +61 2 9928 6800 F +61 2 9955 6900

ESD, VERTICAL TRANSPORT & FIRE ENGINEER  
**Umow Lai**  
L4, 10 Yarra Street, South Yarra VIC 3141  
T: +61 3 9249 0288 F: +61 3 9249 0299

LANDSCAPE ARCHITECT  
**Aspect Studios**  
Level 4/160 Queen Street Melbourne VIC 3000  
T: +61 3 9417 6844

STRUCTURAL ENGINEER  
**TTW**  
Level 3, 48 Chandos Street, St Leonards, NSW 2065, Australia  
T+61 2 9439 7288

FACADE ENGINEER  
**Inhabit**  
Citic House, Level 6/99 King Street Melbourne VIC 3000  
T: +61 3 8669 2777

TRAFFIC ENGINEER  
**Arup**  
Level 5, Barrack Place, 151 Clarence Street, Sydney NSW 2000  
T: +61 2 9320 9320

REV. DETAILS  
1 ISSUED FOR SSDA  
2 ISSUED FOR SSDA RTS  
3 DRAFT ISSUE - SSDA PLANS  
4 ISSUED FOR SSD-9831 - DRIE REQUEST FOR INFORMATION

DATE  
12.08.2019  
18.08.2020  
01.12.2020  
17.12.2020

DA APPLICANT  
**WESTERN SYDNEY UNIVERSITY**

Locked Bag 1797, Penrith NSW 2751  
T +61 2 9852 5222

GENERAL NOTES

THE CONTRACTOR MUST VERIFY ALL DIMENSIONS ON SITE BEFORE COMMENCING ANY WORK OR MAKING OF ANY SHOP DRAWINGS. FIGURED DIMENSIONS MUST BE USED IN PREFERENCE TO SCALED DIMENSIONS. ALL SCALED DIMENSIONS MUST BE VERIFIED ON SITE. THIS DRAWING IS COPYRIGHT AND REMAINS THE PROPERTY OF THE ARCHITECT.

Level 3, 246 Bourke Street  
Melbourne Victoria  
Australia 3000  
T +61 3 9600 2818  
F +61 3 9600 2819  
lyons@lyonsarch.com.au  
www.lyonsarch.com.au

**Lyons**

PROJECT  
**BANKSTOWN CITY CAMPUS DEVELOPMENT**

74 RICKARD RD.  
BANKSTOWN NSW 2200

DRAWING TITLE  
**PLAN - LEVEL 13**


SEARS APPLICATION  
NOT FOR CONSTRUCTION

SCALE  
**1 : 200 @A1**

JOB No. DRAWN CHECKED DATE  
UW04 LYONS RH 17.12.2020

DRAWING No. REVISION  
**DA30-16 4**



 

CLIENT  
**Walker Corporation**  
Level 21 Governor Macquarie Tower,  
1 Farrer Place, Sydney NSW 2000  
T +61 2 9273 9600 F +61 2 9252 7400

BUILDING SURVEYOR  
**Group DLA**  
Level 3, 10 Bridge Street, Sydney, NSW 2000  
T +61 8355 3160 F +61 2 8355 3169

CIVIL ENGINEER  
**Meinhardt Bonacci**  
Level 4, 66 Clarence St, Sydney NSW 2000, Australia  
T +61 2 8247 8400

SERVICES ENGINEER  
**Norman Disney & Young**  
Level 1, 60 Miller Street, North Sydney, NSW 2060, Australia  
T +61 2 9928 6800 F +61 2 9955 6900

ESD, VERTICAL TRANSPORT & FIRE ENGINEER  
**Umow Lai**  
L4, 10 Yarra Street, South Yarra VIC 3141  
T: +61 3 9249 0288 F: +61 3 9249 0299

LANDSCAPE ARCHITECT  
**Aspect Studios**  
Level 4/160 Queen Street Melbourne VIC 3000  
T: +61 3 9417 6844

STRUCTURAL ENGINEER  
**TTW**  
Level 3, 48 Chandos Street, St Leonards, NSW 2065, Australia  
T +61 2 9439 7288

FACADE ENGINEER  
**Inhabit**  
Citic House, Level 6/99 King Street Melbourne VIC 3000  
T: +61 3 8669 2777

TRAFFIC ENGINEER  
**Arup**  
Level 5, Barrack Place, 151 Clarence Street, Sydney NSW 2000  
T: +61 2 9320 9320

REV. DETAILS  
1 ISSUED FOR SSDA  
2 ISSUED FOR SSDA RTS  
3 DRAFT ISSUE - SSDA PLANS  
4 ISSUED FOR SSD-9831 - DRIE REQUEST FOR INFORMATION

DATE  
12.08.2019  
20.08.2020  
01.12.2020  
17.12.2020

DA APPLICANT  
**WESTERN SYDNEY UNIVERSITY**  
Locked Bag 1797, Penrith NSW 2751  
T +61 2 9852 5222

GENERAL NOTES  
THE CONTRACTOR MUST VERIFY ALL DIMENSIONS ON SITE BEFORE COMMENCING ANY WORK OR MAKING OF ANY SHOP DRAWINGS. FIGURED DIMENSIONS MUST BE USED IN PREFERENCE TO SCALED DIMENSIONS. ALL SCALED DIMENSIONS MUST BE VERIFIED ON SITE. THIS DRAWING IS COPYRIGHT AND REMAINS THE PROPERTY OF THE ARCHITECT.

Level 3, 246 Bourke Street  
Melbourne Victoria  
Australia - 3000  
T +61 3 9600 2818  
F +61 3 9600 2819  
lyons@lyonsarch.com.au  
www.lyonsarch.com.au  
**Lyons**

PROJECT  
**BANKSTOWN CITY CAMPUS DEVELOPMENT**  
74 RICKARD RD.  
BANKSTOWN NSW 2200  
DRAWING TITLE  
**PLAN - LEVEL 14**

SEARS APPLICATION  
NOT FOR CONSTRUCTION

SCALE  
**1 : 200 @A1**  
DATE  
**17.12.2020**  
REVISION  
**4**





0 10 20 30 40 50 60 70 80 90 100  
ALL DIMENSIONS ARE IN MILLIMETERS. DO NOT SCALE DRAWINGS FOR CRITICAL DIMENSIONS.

CLIENT  
**Walker Corporation**  
Level 21 Governor Macquarie Tower,  
1 Farrer Place, Sydney NSW 2000  
T +61 2 9273 9600 F +61 2 9252 7400

BUILDING SURVEYOR  
**Group DLA**  
Level 3, 10 Bridge Street, Sydney, NSW 2000  
T +61 8355 3160 F +61 2 6355 3109

CIVIL ENGINEER  
**Meinhardt Bonacci**  
Level 4, 66 Clarence St, Sydney NSW 2000, Australia  
T +61 2 8247 8400

SERVICES ENGINEER  
**Norman Disney & Young**  
Level 1, 60 Miller Street, North Sydney, NSW 2060, Australia  
T +61 2 9928 6800 F +61 2 9955 6900

ESD, VERTICAL TRANSPORT & FIRE ENGINEER  
**Umow Lai**  
L4, 10 Yarra Street, South Yarra VIC 3141  
T: +61 3 9249 0288 F: +61 3 9249 0299

LANDSCAPE ARCHITECT  
**Aspect Studios**  
Level 4/160 Queen Street Melbourne VIC 3000  
T: +61 3 9417 6844

STRUCTURAL ENGINEER  
**TTW**  
Level 3, 48 Chandos Street, St Leonards, NSW 2065, Australia  
T+61 2 9439 7288

FACADE ENGINEER  
**Inhabit**  
Citic House, Level 6/99 King Street Melbourne VIC 3000  
T: +61 3 8669 2777

TRAFFIC ENGINEER  
**Arup**  
Level 5, Barrack Place, 151 Clarence Street, Sydney NSW 2000  
T: +61 2 9320 9320

REV. DETAILS  
1 ISSUED FOR SSDA  
2 ISSUED FOR SSDA RTS  
3 DRAFT ISSUE - SSDA PLANS  
4 ISSUED FOR SSD-9831 - DRIE REQUEST FOR INFORMATION

DATE  
12.08.2019  
20.08.2020  
01.12.2020  
17.12.2020

DA APPLICANT  
**WESTERN SYDNEY UNIVERSITY**  
Locked Bag 1797, Penrith NSW 2751  
T +61 2 9852 5222

GENERAL NOTES  
THE CONTRACTOR MUST VERIFY ALL DIMENSIONS ON SITE BEFORE COMMENCING ANY WORK OR MAKING OF ANY SHOP DRAWINGS. FIGURED DIMENSIONS MUST BE USED IN PREFERENCE TO SCALED DIMENSIONS. ALL SCALED DIMENSIONS MUST BE VERIFIED ON SITE. THIS DRAWING IS COPYRIGHT AND REMAINS THE PROPERTY OF THE ARCHITECT.

Level 3, 246 Bourke Street  
Melbourne Victoria  
Australia - 3000  
T +61 3 9600 2818  
F +61 3 9600 2819  
lyons@lyonsarch.com.au  
www.lyonsarch.com.au

**Lyons**

PROJECT  
**BANKSTOWN CITY CAMPUS DEVELOPMENT**  
74 RICKARD RD.  
BANKSTOWN NSW 2200

DRAWING TITLE  
**PLAN - LEVEL 15**

SEARS APPLICATION  
NOT FOR CONSTRUCTION

SCALE  
**1 : 200 @A1**


DATE  
**17.12.2020**

REVISION  
**4**

JOB No. DRAWN CHECKED  
UW04 LYONSRH

DRAWING No.  
**DA30-18**



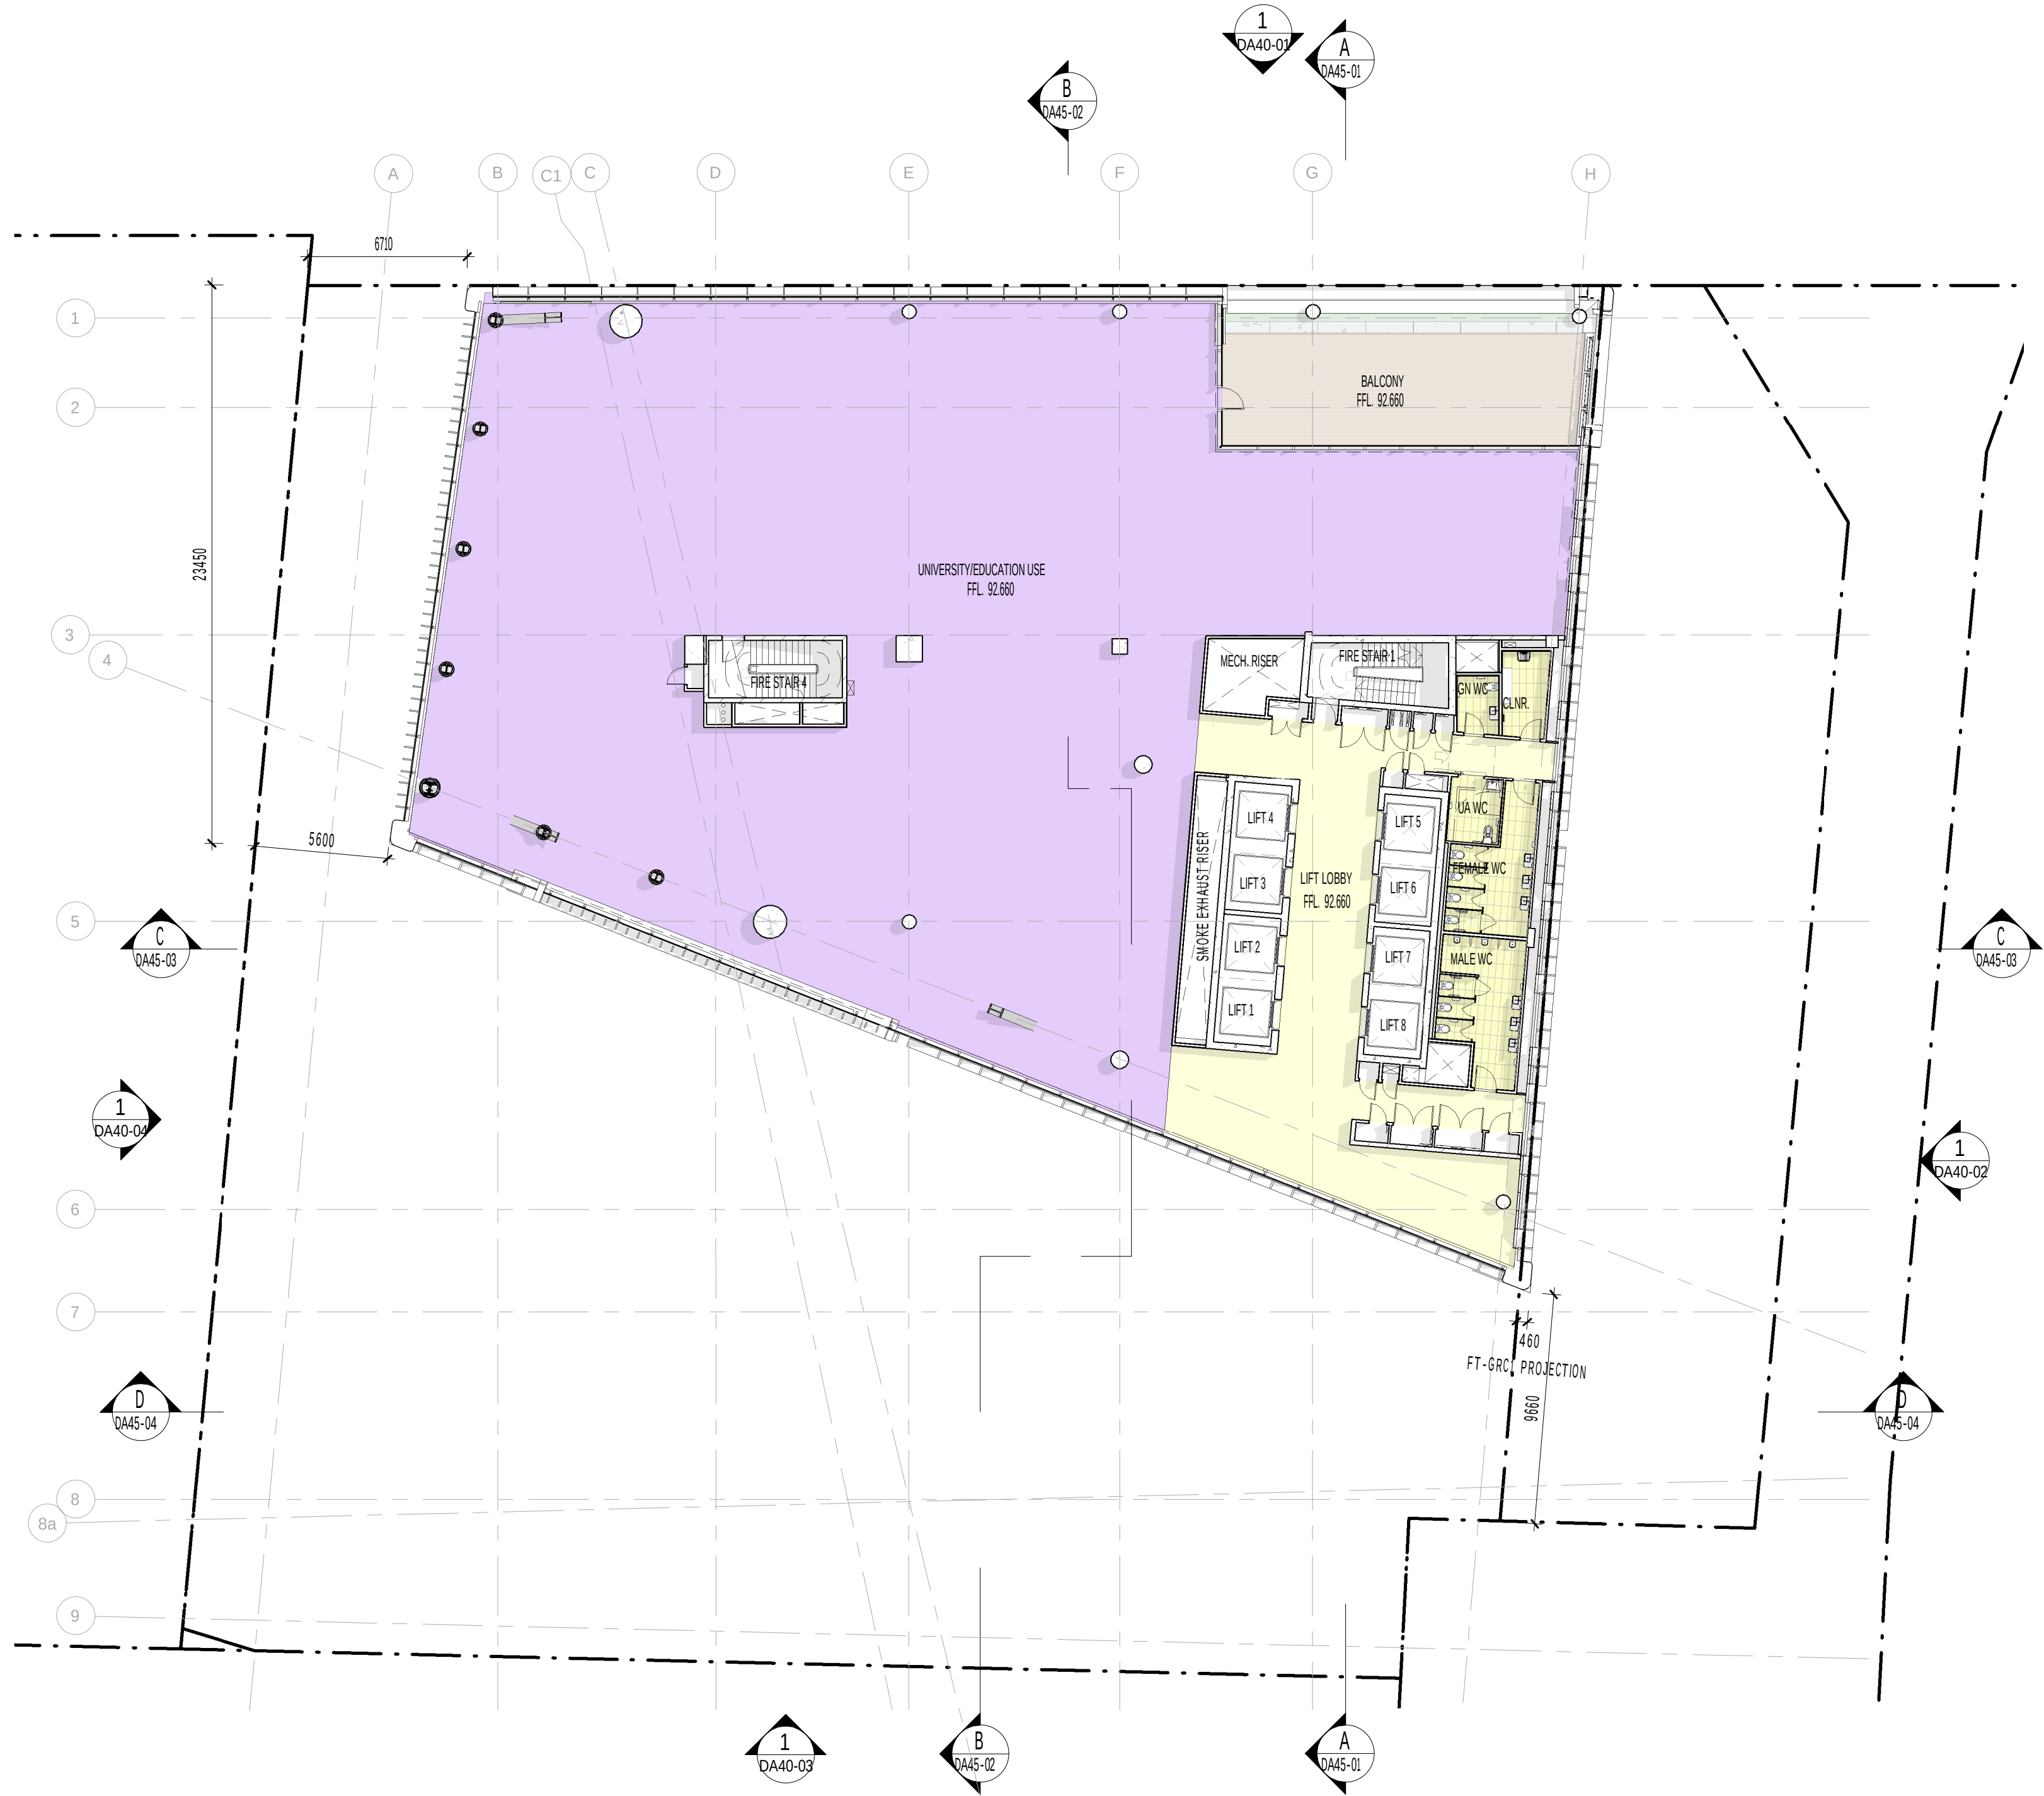

0 10 20 30 40 50 60 70 80 90 100  
ALL DIMENSIONS ARE IN MILLIMETERS. DO NOT SCALE DRAWINGS FOR CRITICAL DIMENSIONS.

CLIENT  
**Walker Corporation**  
Level 21 Governor Macquarie Tower,  
1 Farrer Place, Sydney NSW 2000  
T +61 2 9273 9600 F +61 2 9252 7400

BUILDING SURVEYOR  
**Group DLA**  
Level 3, 10 Bridge Street, Sydney, NSW 2000  
T +61 8355 3160 F +61 2 6355 3169

CIVIL ENGINEER  
**Meinhardt Bonacci**  
Level 4, 66 Clarence St, Sydney NSW 2000, Australia  
T +61 2 8247 8400

SERVICES ENGINEER  
**Norman Disney & Young**  
Level 1, 60 Miller Street, North Sydney, NSW 2060, Australia  
T +61 2 9928 6800 F +61 2 9955 6900

ESD, VERTICAL TRANSPORT & FIRE ENGINEER  
**Umow Lai**  
L4, 10 Yarra Street, South Yarra VIC 3141  
T: +61 3 9249 0288 F: +61 3 9249 0299

LANDSCAPE ARCHITECT  
**Aspect Studios**  
Level 4/160 Queen Street Melbourne VIC 3000  
T: +61 3 9417 6844

STRUCTURAL ENGINEER  
**TTW**  
Level 3, 48 Chandos Street, St Leonards, NSW 2065, Australia  
T+61 2 9439 7288

FACADE ENGINEER  
**Inhabit**  
Citic House, Level 6/99 King Street Melbourne VIC 3000  
T: +61 3 8669 2777

TRAFFIC ENGINEER  
**Arup**  
Level 5, Barrack Place, 151 Clarence Street, Sydney NSW 2000  
T: +61 2 9320 9320

REV. DETAILS  
1 ISSUED FOR SSDA  
2 ISSUED FOR SSDA RTS  
3 DRAFT ISSUE - SSDA PLANS  
4 ISSUED FOR SSD-9831 - DRIE REQUEST FOR INFORMATION

DATE  
12.08.2019  
20.08.2020  
01.12.2020  
17.12.2020

DA APPLICANT  
**WESTERN SYDNEY UNIVERSITY**  
Level 3, 246 Bourke Street  
Melbourne Victoria  
Australia - 3000  
T +61 3 9600 2818  
F +61 3 9600 2819  
lyons@lyonsarch.com.au  
www.lyonsarch.com.au

Locked Bag 1797, Penrith NSW 2751  
T +61 2 9852 5222

GENERAL NOTES  
THE CONTRACTOR MUST VERIFY ALL DIMENSIONS ON SITE BEFORE COMMENCING ANY WORK OR MAKING OF ANY SHOP DRAWINGS. FIGURED DIMENSIONS MUST BE USED IN PREFERENCE TO SCALED DIMENSIONS. ALL SCALED DIMENSIONS MUST BE VERIFIED ON SITE. THIS DRAWING IS COPYRIGHT AND REMAINS THE PROPERTY OF THE ARCHITECT.

PROJECT  
**BANKSTOWN CITY CAMPUS DEVELOPMENT**

74 RICKARD RD.  
BANKSTOWN NSW 2200

DRAWING TITLE  
**PLAN - LEVEL 16**

SEARS APPLICATION  
NOT FOR CONSTRUCTION

SCALE  
**1 : 200 @A1**

JOB No. DRAWN CHECKED  
UW04 LYONS RH  
DATE  
17.12.2020

DRAWING No. REVISION  
**DA30-19**  
**4**





0 10 20 30 40 50 60 70 80 90 100  
ALL DIMENSIONS ARE IN MILLIMETERS. DO NOT SCALE DRAWINGS FOR CRITICAL DIMENSIONS.

CLIENT  
**Walker Corporation**  
Level 21 Governor Macquarie Tower,  
1 Farrer Place, Sydney NSW 2000  
T +61 2 9273 9600 F +61 2 9252 7400

BUILDING SURVEYOR  
**Group DLA**  
Level 3, 10 Bridge Street, Sydney, NSW 2000  
T +61 8355 3160 F +61 2 6355 3109

CIVIL ENGINEER  
**Meinhardt Bonacci**  
Level 4, 66 Clarence St, Sydney NSW 2000, Australia  
T +61 2 8247 8400

SERVICES ENGINEER  
**Norman Disney & Young**  
Level 1, 60 Miller Street, North Sydney, NSW 2060, Australia  
T +61 2 9928 6800 F +61 2 9955 6900

ESD, VERTICAL TRANSPORT & FIRE ENGINEER  
**Umow Lai**  
L4, 10 Yarra Street, South Yarra VIC 3141  
T: +61 3 9249 0288 F: +61 3 9249 0299

LANDSCAPE ARCHITECT  
**Aspect Studios**  
Level 4/160 Queen Street Melbourne VIC 3000  
T: +61 3 9417 6844

STRUCTURAL ENGINEER  
**TTW**  
Level 3, 48 Chandos Street, St Leonards, NSW 2065, Australia  
T+61 2 9439 7288

FACADE ENGINEER  
**Inhabit**  
Citic House, Level 6/99 King Street Melbourne VIC 3000  
T: +61 3 8669 2777

TRAFFIC ENGINEER  
**Arup**  
Level 5, Barrack Place, 151 Clarence Street, Sydney NSW 2000  
T: +61 2 9320 9320

REV. DETAILS  
1 ISSUED FOR SSDA  
2 ISSUED FOR SSDA RTS  
3 DRAFT ISSUE - SSDA PLANS  
4 ISSUED FOR SSD-9831 - DRIE REQUEST FOR INFORMATION

DATE  
12.08.2019  
20.08.2020  
01.12.2020  
17.12.2020

DA APPLICANT  
**WESTERN SYDNEY UNIVERSITY**  
Level 3, 246 Bourke Street  
Melbourne Victoria  
Australia - 3000  
T +61 3 9600 2818  
F +61 3 9600 2819  
lyons@lyonsarch.com.au  
www.lyonsarch.com.au

Locked Bag 1797, Penrith NSW 2751  
T +61 2 9852 5222

GENERAL NOTES  
THE CONTRACTOR MUST VERIFY ALL DIMENSIONS ON SITE BEFORE COMMENCING ANY WORK OR MAKING OF ANY SHOP DRAWINGS. FIGURED DIMENSIONS MUST BE USED IN PREFERENCE TO SCALED DIMENSIONS. ALL SCALED DIMENSIONS MUST BE VERIFIED ON SITE. THIS DRAWING IS COPYRIGHT AND REMAINS THE PROPERTY OF THE ARCHITECT.

PROJECT  
**BANKSTOWN CITY CAMPUS DEVELOPMENT**

74 RICKARD RD.  
BANKSTOWN NSW 2200

DRAWING TITLE  
**PLAN - LEVEL 17**

SEARS APPLICATION  
NOT FOR CONSTRUCTION

SCALE  
**1 : 200 @A1**

JOB No. DRAWN CHECKED DATE  
UW04 LYONSRH 17.12.2020

DRAWING No. REVISION  
**DA30-20 4**





0 10 20 30 40 50 60 70 80 90 100  
ALL DIMENSIONS ARE IN MILLIMETERS. DO NOT SCALE DRAWINGS FOR CRITICAL DIMENSIONS.

CLIENT  
**Walker Corporation**  
Level 21 Governor Macquarie Tower,  
1 Farrer Place, Sydney NSW 2000  
T +61 2 9273 9600 F +61 2 9252 7400

BUILDING SURVEYOR  
**Group DLA**  
Level 3, 10 Bridge Street, Sydney, NSW 2000  
T +61 8355 3160 F +61 2 8355 3169

CIVIL ENGINEER  
**Meinhardt Bonacci**  
Level 4, 66 Clarence St, Sydney NSW 2000, Australia  
T +61 2 8247 8400

SERVICES ENGINEER  
**Norman Disney & Young**  
Level 1, 60 Miller Street, North Sydney, NSW 2060, Australia  
T +61 2 9928 6800 F +61 2 9955 6900

ESD, VERTICAL TRANSPORT & FIRE ENGINEER  
**Umow Lai**  
L4, 10 Yarra Street, South Yarra VIC 3141  
T: +61 3 9249 0288 F: +61 3 9249 0299

LANDSCAPE ARCHITECT  
**Aspect Studios**  
Level 4/160 Queen Street Melbourne VIC 3000  
T: +61 3 9417 6844

STRUCTURAL ENGINEER  
**TTW**  
Level 3, 48 Chandos Street, St Leonards, NSW 2065, Australia  
T+61 2 9439 7288

FACADE ENGINEER  
**Inhabit**  
Citic House, Level 6/99 King Street Melbourne VIC 3000  
T: +61 3 8669 2777

TRAFFIC ENGINEER  
**Arup**  
Level 5, Barrack Place, 151 Clarence Street, Sydney NSW 2000  
T: +61 2 9320 9320

REV. DETAILS  
1 ISSUED FOR SSDA  
2 ISSUED FOR SSDA RTS  
3 DRAFT ISSUE - SSDA PLANS  
4 ISSUED FOR SSD-9831 - DRIE REQUEST FOR INFORMATION

DATE  
12.08.2019  
20.08.2020  
01.12.2020  
17.12.2020

DA APPLICANT  
**WESTERN SYDNEY UNIVERSITY**  
Locked Bag 1797, Penrith NSW 2751  
T +61 2 9852 5222

GENERAL NOTES  
THE CONTRACTOR MUST VERIFY ALL DIMENSIONS ON SITE BEFORE COMMENCING ANY WORK OR MAKING OF ANY SHOP DRAWINGS. FIGURED DIMENSIONS MUST BE USED IN PREFERENCE TO SCALED DIMENSIONS. ALL SCALED DIMENSIONS MUST BE VERIFIED ON SITE. THIS DRAWING IS COPYRIGHT AND REMAINS THE PROPERTY OF THE ARCHITECT.

Level 3, 246 Bourke Street  
Melbourne Victoria  
Australia - 3000  
T +61 3 9600 2818  
F +61 3 9600 2819  
lyons@lyonsarch.com.au  
www.lyonsarch.com.au


**Lyons**

PROJECT  
**BANKSTOWN CITY CAMPUS DEVELOPMENT**  
74 RICKARD RD.  
BANKSTOWN NSW 2200  
DRAWING TITLE  
**PLAN - LEVEL 18**

SEARS APPLICATION  
NOT FOR CONSTRUCTION

SCALE  
**1 : 200 @A1**  
DATE  
**17.12.2020**  
REVISION  
**4**



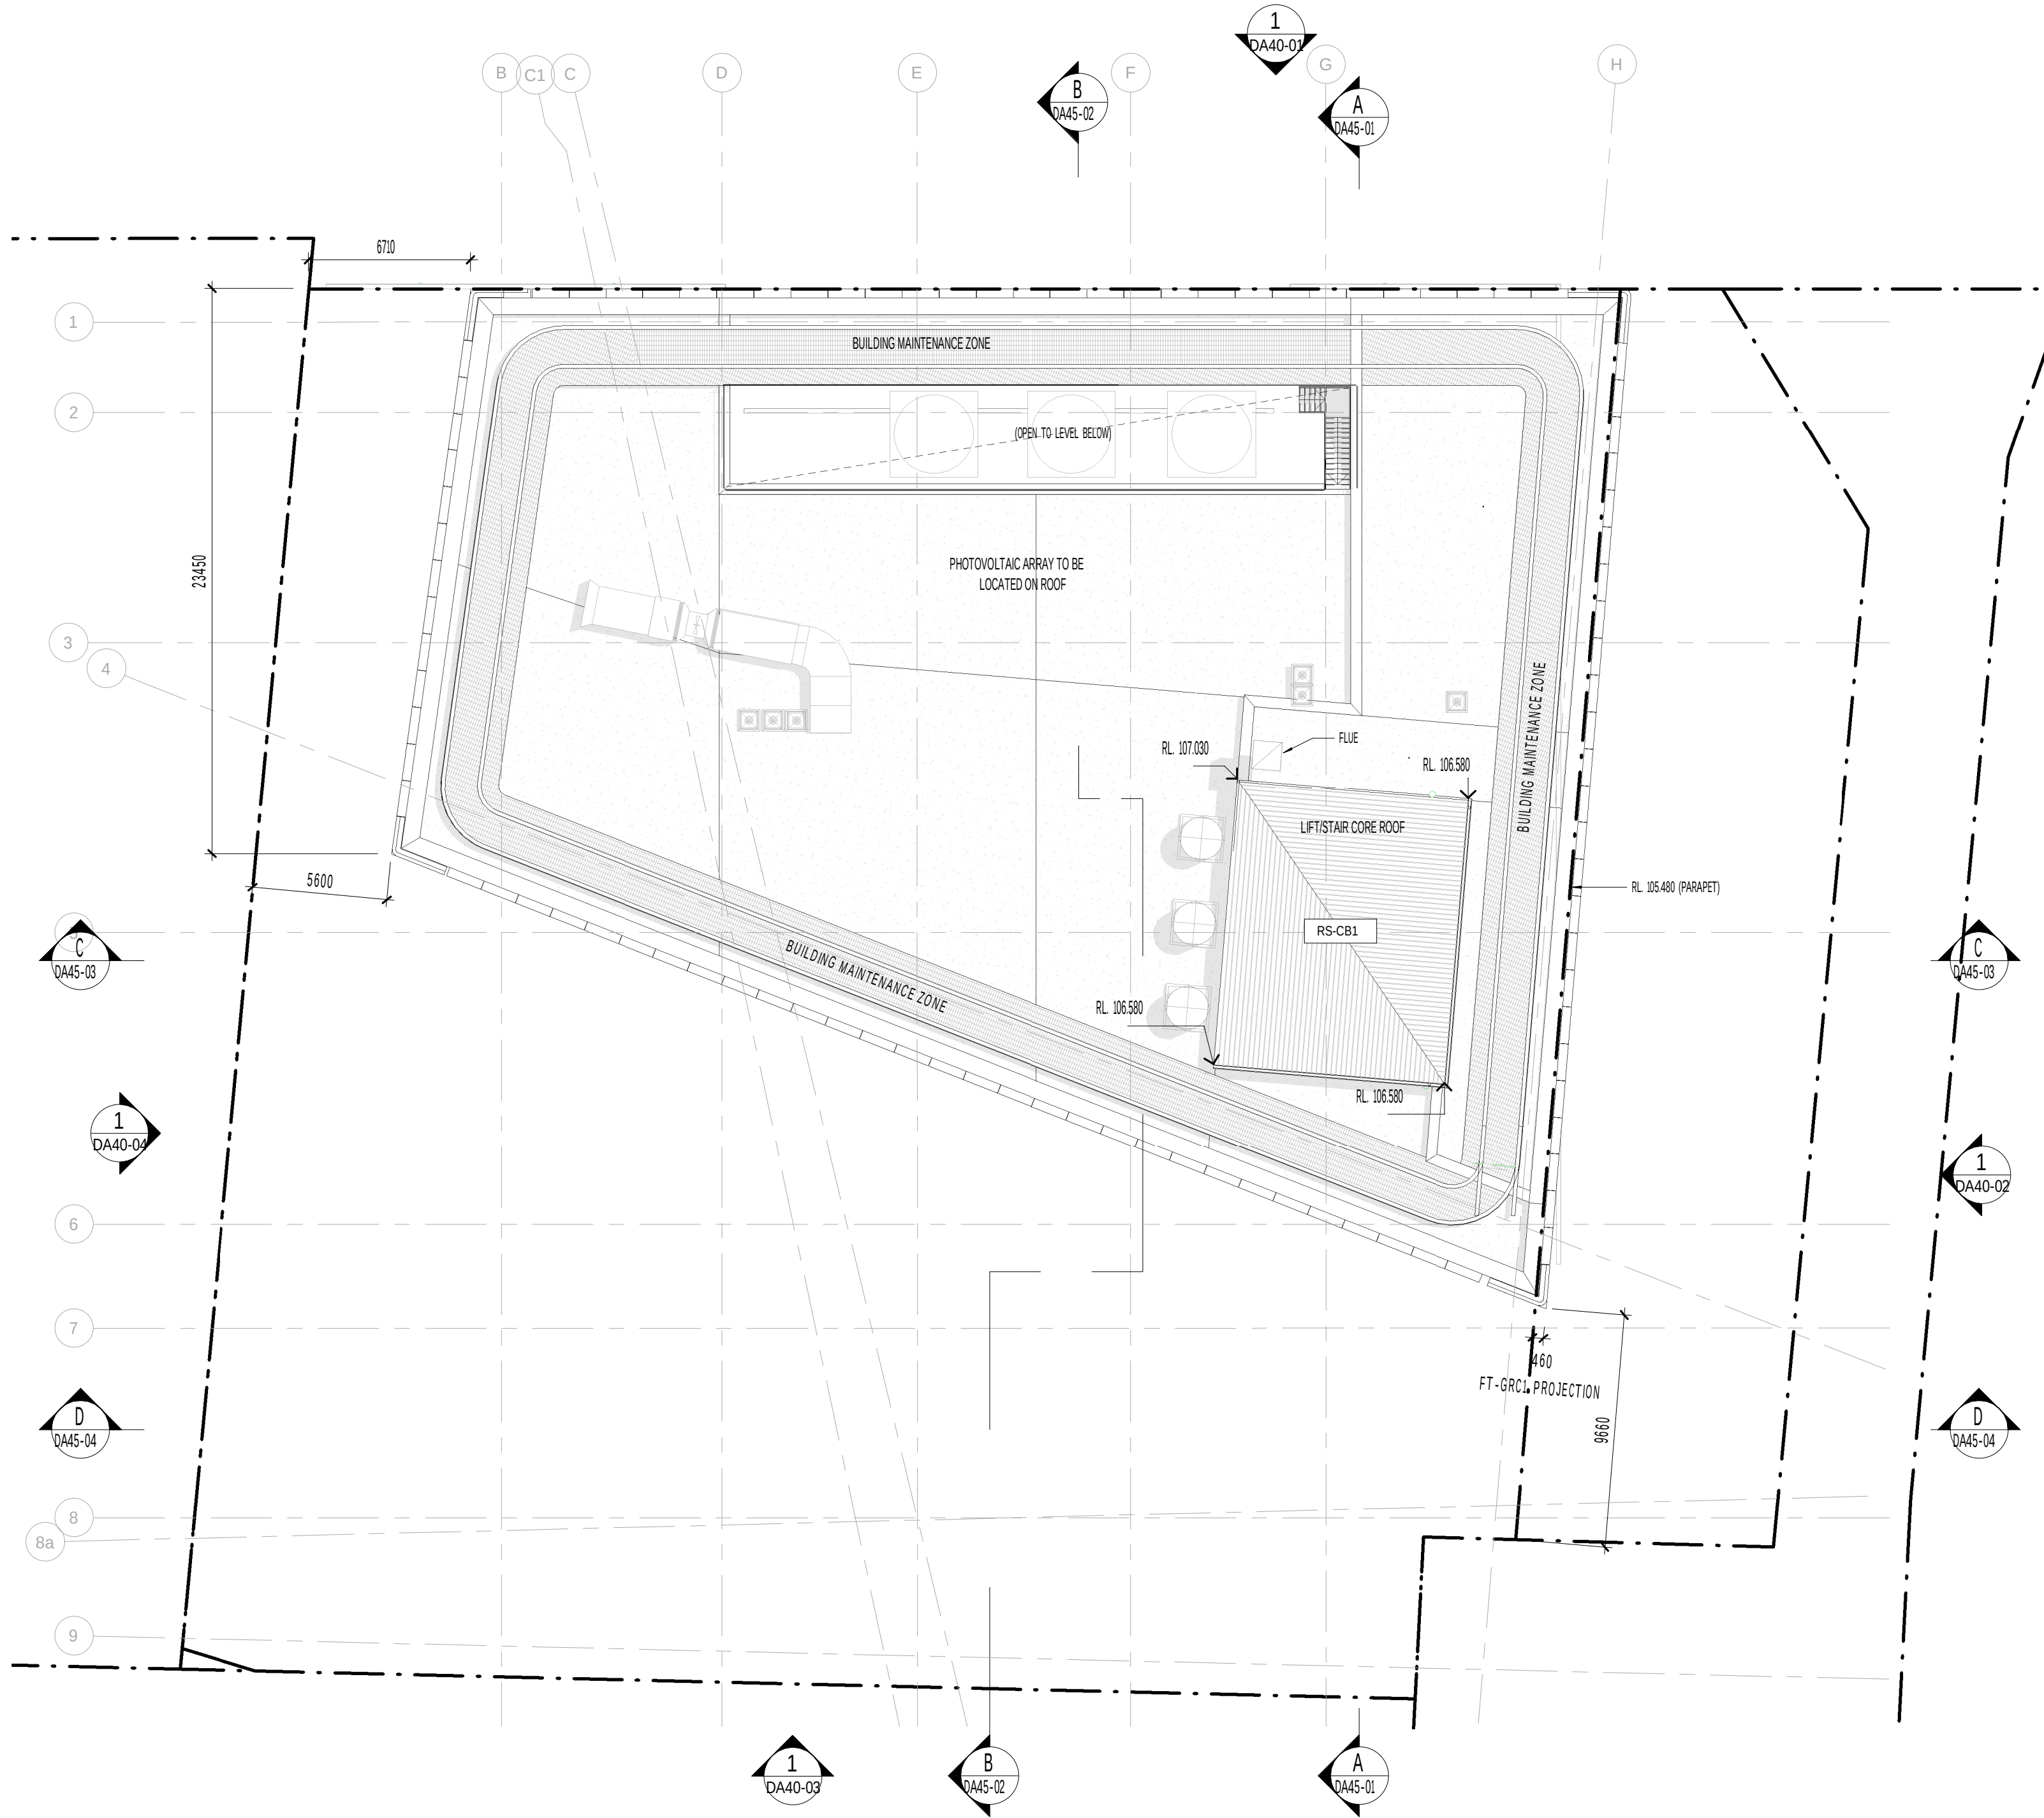

0 10 20 30 40 50 60 70 80 90 100  
ALL DIMENSIONS ARE IN MILLIMETERS. DO NOT SCALE DRAWINGS FOR CRITICAL DIMENSIONS.

CLIENT  
**Walker Corporation**  
Level 21 Governor Macquarie Tower,  
1 Farrer Place, Sydney NSW 2000  
T +61 2 9273 9600 F +61 2 9252 7400

BUILDING SURVEYOR  
**Group DLA**  
Level 3, 10 Bridge Street, Sydney, NSW 2000  
T +61 8355 3160 F +61 2 6355 3169

CIVIL ENGINEER  
**Meinhardt Bonacci**  
Level 4, 66 Clarence St, Sydney NSW 2000, Australia  
T +61 2 8247 8400

SERVICES ENGINEER  
**Norman Disney & Young**  
Level 1, 60 Miller Street, North Sydney, NSW 2060, Australia  
T +61 2 9928 6800 F +61 2 9955 6900

ESD, VERTICAL TRANSPORT & FIRE ENGINEER  
**Umow Lai**  
L4, 10 Yarra Street, South Yarra VIC 3141  
T: +61 3 9249 0288 F: +61 3 9249 0299

LANDSCAPE ARCHITECT  
**Aspect Studios**  
Level 4/160 Queen Street Melbourne VIC 3000  
T: +61 3 9417 6844

STRUCTURAL ENGINEER  
**TTW**  
Level 3, 48 Chandos Street, St Leonards, NSW 2065, Australia  
T+61 2 9439 7288

FACADE ENGINEER  
**Inhabit**  
Citic House, Level 6/99 King Street Melbourne VIC 3000  
T: +61 3 8669 2777

TRAFFIC ENGINEER  
**Arup**  
Level 5, Barrack Place, 151 Clarence Street, Sydney NSW 2000  
T: +61 2 9320 9320

REV. DETAILS  
1 ISSUED FOR SSDA  
2 ISSUED FOR SSDA RTS  
3 DRAFT ISSUE - SSDA PLANS  
4 ISSUED FOR SSD-9831 - DRIE REQUEST FOR INFORMATION

DATE  
12.08.2019  
18.08.2020  
01.12.2020  
17.12.2020

DA APPLICANT  
**WESTERN SYDNEY UNIVERSITY**  
Locked Bag 1797, Penrith NSW 2751  
T +61 2 9852 5222

GENERAL NOTES  
THE CONTRACTOR MUST VERIFY ALL DIMENSIONS ON SITE BEFORE COMMENCING ANY WORK OR MAKING OF ANY SHOP DRAWINGS. FIGURED DIMENSIONS MUST BE USED IN PREFERENCE TO SCALED DIMENSIONS. ALL SCALED DIMENSIONS MUST BE VERIFIED ON SITE. THIS DRAWING IS COPYRIGHT AND REMAINS THE PROPERTY OF THE ARCHITECT.

Level 3, 246 Bourke Street  
Melbourne Victoria  
Australia 3000  
T +61 3 9600 2818  
F +61 3 9600 2819  
lyons@lyonsarch.com.au  
www.lyonsarch.com.au


**Lyons**

PROJECT  
**BANKSTOWN CITY CAMPUS DEVELOPMENT**  
74 RICKARD RD.  
BANKSTOWN NSW 2200  
DRAWING TITLE  
**PLAN - LEVEL 19 (ROOF PLAN)**

SEARS APPLICATION  
NOT FOR CONSTRUCTION

SCALE  
**1 : 200 @A1**  
DATE  
**17.12.2020**  
REVISION  
**4**



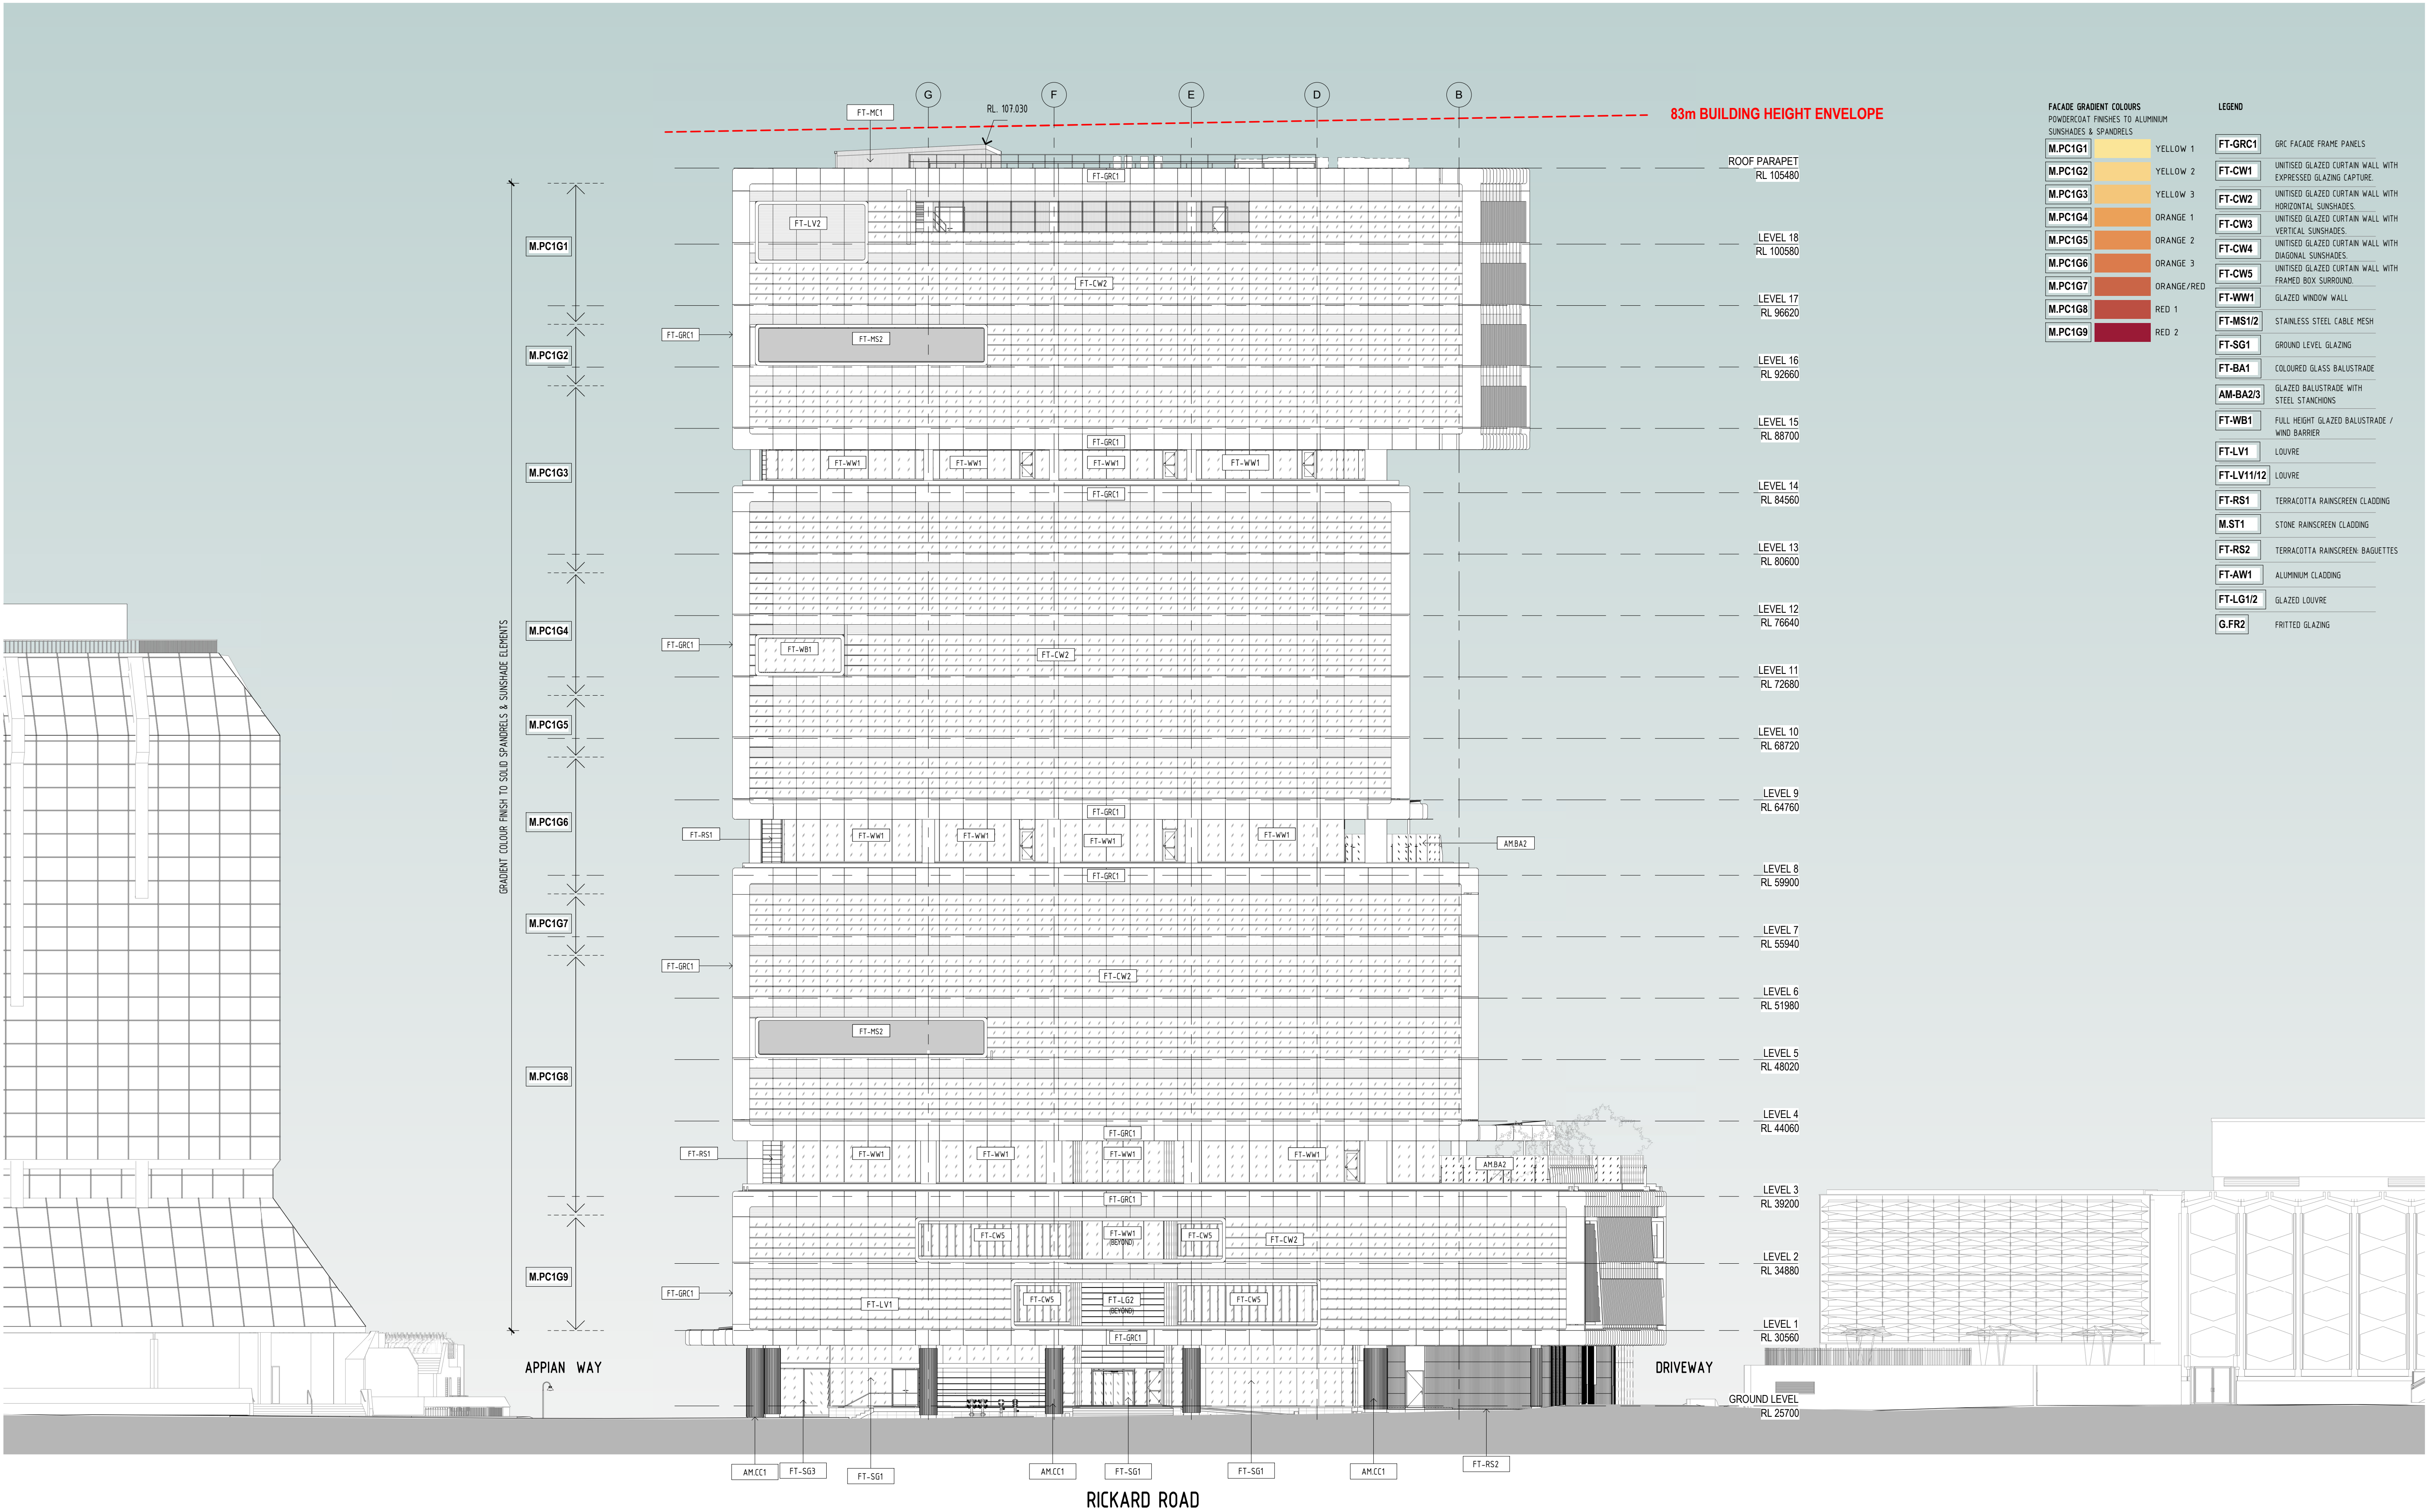

| FACADE GRADIENT COLOURS          |            | LEGEND     |                                                              |
|----------------------------------|------------|------------|--------------------------------------------------------------|
| POWDERCOAT FINISHES TO ALUMINIUM |            |            |                                                              |
| SUNSHADES & SPANDELS             |            |            |                                                              |
| M.PC1G1                          | YELLOW 1   | FT-GR1     | GRC FACADE FRAME PANELS                                      |
| M.PC1G2                          | YELLOW 2   | FT-CW1     | UNITISED GLAZED CURTAIN WALL WITH EXPRESSED GLAZING CAPTURE. |
| M.PC1G3                          | YELLOW 3   | FT-CW2     | UNITISED GLAZED CURTAIN WALL WITH HORIZONTAL SUNSHADES       |
| M.PC1G4                          | ORANGE 1   | FT-CW3     | UNITISED GLAZED CURTAIN WALL WITH VERTICAL SUNSHADES         |
| M.PC1G5                          | ORANGE 2   | FT-CW4     | UNITISED GLAZED CURTAIN WALL WITH DIAGONAL SUNSHADES         |
| M.PC1G6                          | ORANGE 3   | FT-CW5     | UNITISED GLAZED CURTAIN WALL WITH FRAMED BOX SURROUND.       |
| M.PC1G7                          | ORANGE/RED | FT-WW1     | GLAZED WINDOW WALL                                           |
| M.PC1G8                          | RED 1      | FT-MS1/2   | STAINLESS STEEL CABLE MESH                                   |
| M.PC1G9                          | RED 2      | FT-SG1     | GROUND LEVEL GLAZING                                         |
|                                  |            | FT-BA1     | COLOURED GLASS BALUSTRADE                                    |
|                                  |            | AM-BA2/3   | GLAZED BALUSTRADE WITH STEEL STANCHIONS                      |
|                                  |            | FT-WB1     | FULL HEIGHT GLAZED BALUSTRADE / WIND BARRIER                 |
|                                  |            | FT-LV1     | LOUVRE                                                       |
|                                  |            | FT-LV11/12 | LOUVRE                                                       |
|                                  |            | FT-RS1     | TERRACOTTA RAINSCREEN CLADDING                               |
|                                  |            | M.ST1      | STONE RAINSCREEN CLADDING                                    |
|                                  |            | FT-RS2     | TERRACOTTA RAINSCREEN: BAGUETTES                             |
|                                  |            | FT-AW1     | ALUMINIUM CLADDING                                           |
|                                  |            | FT-LG1/2   | GLAZED LOUVRE                                                |
|                                  |            | G.FR2      | FRITTED GLAZING                                              |

CLIENT  
**Walker Corporation**  
Level 21 Governor Macquarie Tower,  
1 Farrer Place, Sydney NSW 2000  
T +61 2 9928 6800 F +61 2 9955 6900

BUILDING SURVEYOR  
**Group DLA**  
Level 3, 10 Bridge Street, Sydney, NSW 2000  
T +61 8355 3160 F +61 2 8355 3169

CIVIL ENGINEER  
**Meinhardt Bonacci**  
Level 4, 66 Clarence St, Sydney NSW 2000, Australia  
T +61 2 8247 8400

SERVICES ENGINEER  
**Norman Disney & Young**  
Level 1, 60 Miller Street, North Sydney, NSW 2060, Australia  
T +61 2 9928 6800 F +61 2 9955 6900

ESD, VERTICAL TRANSPORT & FIRE ENGINEER  
**Umow Lai**  
L4, 10 Yarra Street, South Yarra VIC 3141  
T: +61 3 9249 0286 F: +61 3 9249 0299

LANDSCAPE ARCHITECT  
**Aspect Studios**  
Level 4/160 Queen Street Melbourne VIC 3000  
T: +61 3 9417 6844

STRUCTURAL ENGINEER  
**TTW**  
Level 3, 48 Chandos Street, St Leonards, NSW 2065, Australia  
T +61 2 9439 7268

FACADE ENGINEER  
**Inhabit**  
Citic House, Level 6/99 King Street Melbourne VIC 3000  
T: +61 3 8669 2777

TRAFFIC ENGINEER  
**Arup**  
Level 5, Barrack Place, 151 Clarence Street, Sydney NSW 2000  
T: +61 2 9320 9320

REV. DETAILS  
1 ISSUED FOR SSDA  
2 BUILDING CHANGE ZONES INDICATED  
3 ISSUED FOR SSDA RTS  
4 ISSUES FOR COORDINATION  
5 ISSUED FOR SSD-9831 - DRIE REQUEST FOR INFORMATION

DATE  
12.08.2019  
06.08.2020  
18.08.2020  
16.12.2020  
17.12.2020

DA APPLICANT  
**WESTERN SYDNEY UNIVERSITY**  
Looked Bag 1797, Penrith NSW 2751  
T +61 2 9852 5222

GENERAL NOTES  
THE CONTRACTOR MUST VERIFY ALL DIMENSIONS ON SITE BEFORE COMMENCING ANY WORK OR MAKING UP ANY SHOP DRAWINGS. FIGURED DIMENSIONS MUST BE USED IN PREFERENCE TO SCALED DIMENSIONS. ALL SCALED DIMENSIONS MUST BE VERIFIED ON SITE. THIS DRAWING IS COPYRIGHT AND REMAINS THE PROPERTY OF THE ARCHITECT.

Level 3, 246 Bourke Street  
Melbourne Victoria  
Australia 3000  
T +61 3 9600 2818  
F +61 3 9600 2819  
lyons@lyonsarch.com.au  
www.lyonsarch.com.au

**Lyons**


PROJECT  
**BANKSTOWN CITY CAMPUS DEVELOPMENT**  
74 RICKARD RD.  
BANKSTOWN NSW 2200

DRAWING TITLE  
**BUILDING ELEVATIONS - NORTH (RICKARD RD.)**

SEARS APPLICATION  
NOT FOR CONSTRUCTION

SCALE  
**1:200 @A1**  
DATE  
**17.12.2020**  
REVISION  
**5**



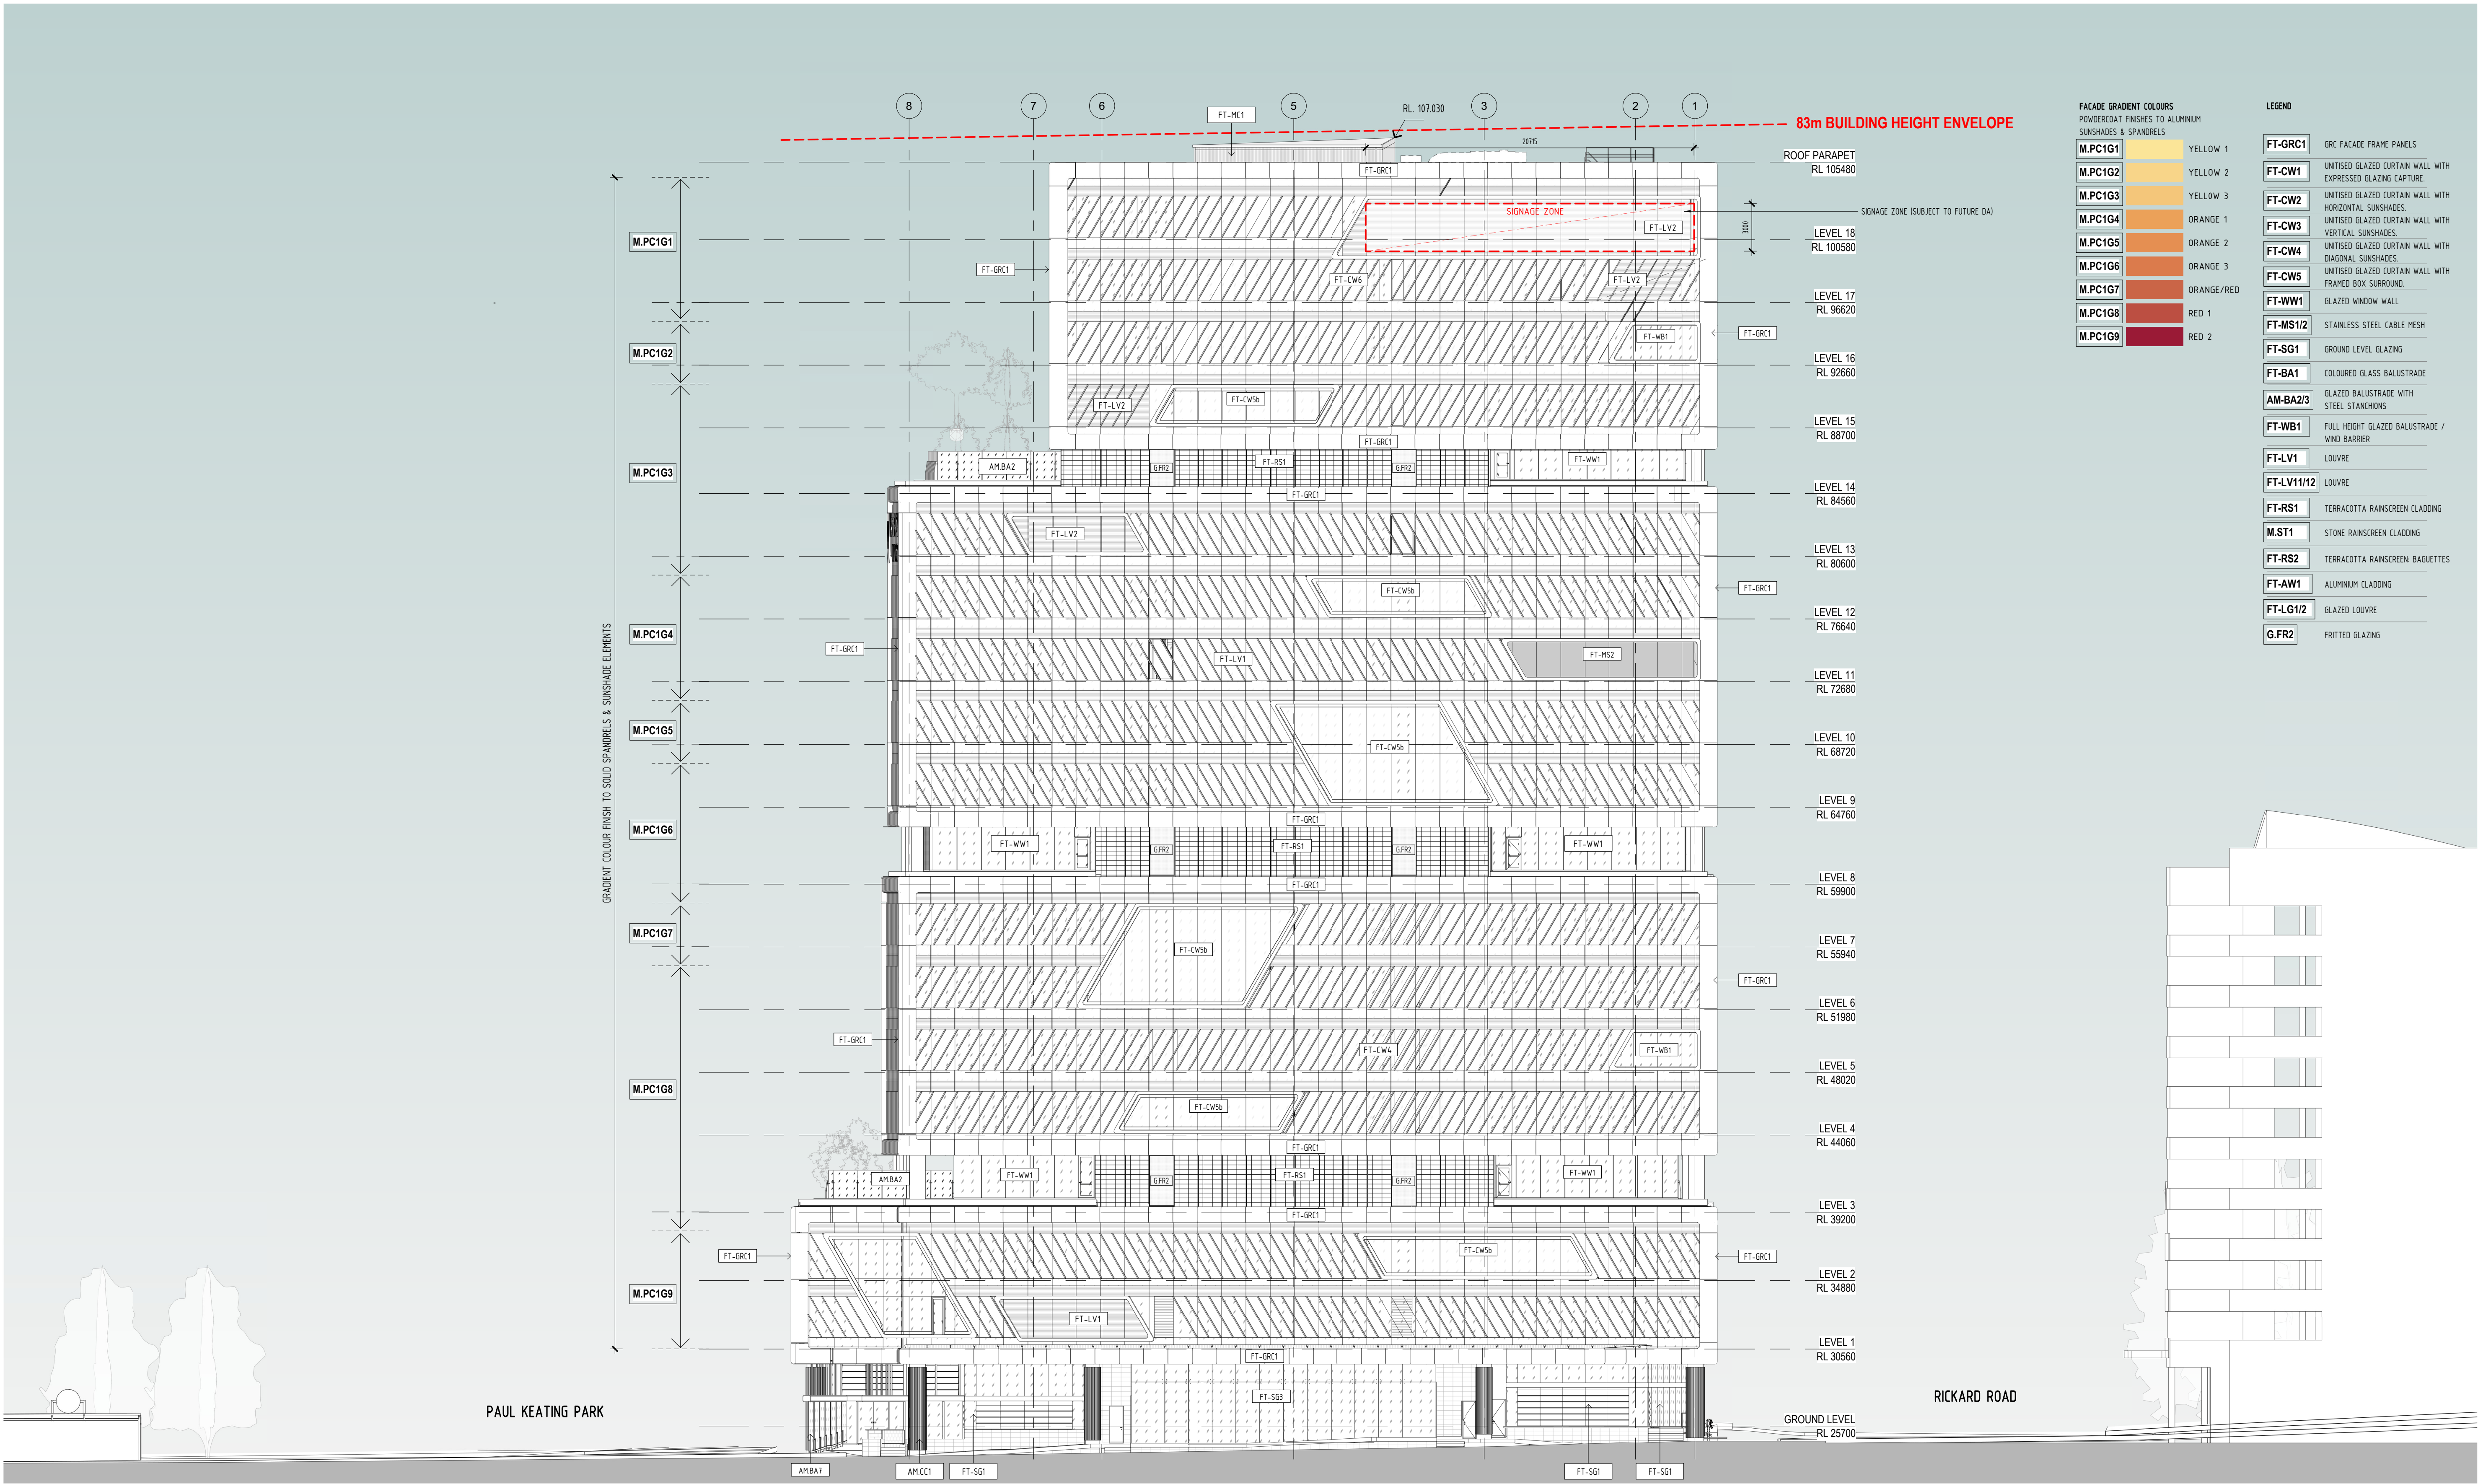

CLIENT

**Walker Corporation**  
Level 21 Governor Macquarie Tower,  
1 Farrer Place, Sydney NSW 2000  
T +61 2 9273 9600 F +61 2 9252 7400

BUILDING SURVEYOR

**Group DLA**  
Level 3, 10 Bridge Street, Sydney, NSW 2000  
T +61 8355 3160 F +61 2 8355 3169

CIVIL ENGINEER

**Meinhardt Bonacchi**  
Level 4, 66 Clarence St, Sydney NSW 2000, Australia  
T +61 2 8247 8400

SERVICES ENGINEER

**Norman Disney & Young**  
Level 1, 60 Miller Street, North Sydney, NSW 2060, Australia  
T +61 2 9928 6800 F +61 2 9955 6900

ESD, VERTICAL TRANSPORT & FIRE ENGINEER

**Umow Lai**  
L4, 10 Yarra Street, South Yarra VIC 3141  
T: +61 3 9249 0286 F: +61 3 9249 0299

LANDSCAPE ARCHITECT

**Aspect Studios**  
Level 4/160 Queen Street Melbourne VIC 3000  
T: +61 3 9417 6844

STRUCTURAL ENGINEER

**TTW**  
Level 3, 48 Chandos Street, St Leonards, NSW 2065, Australia  
T+61 2 9439 7288

FAÇADE ENGINEER

**Inhabit**  
Citic House, Level 6/99 King Street Melbourne VIC 3000  
T: +61 3 8669 2777

TRAFFIC ENGINEER

**Arup**  
Level 5, Barrack Place, 151 Clarence Street, Sydney NSW 2000  
T: +61 2 9320 8320

REV. DETAILS

1 ISSUED FOR SSDA  
2 REVISED ISSUE FOR SSDA  
3 BUILDING SIGNAGE ZONES INDICATED  
4 ISSUED FOR SSDA RTS  
5 ISSUES FOR COORDINATION  
6 ISSUED FOR SSD-9831 - DPIE REQUEST FOR INFORMATION

DATE

12.08.2019  
16.08.2019  
05.08.2020  
18.08.2020  
16.12.2020  
17.12.2020

DA APPLICANT

**WESTERN SYDNEY UNIVERSITY**  
Looked Bag 1797, Penrith NSW 2751  
T +61 2 9852 5222

GENERAL NOTES

THE CONTRACTOR MUST VERIFY ALL DIMENSIONS ON SITE BEFORE COMMENCING ANY WORK OR MAKING UP ANY SHOP DRAWINGS. FIGURED DIMENSIONS MUST BE USED IN PREFERENCE TO SCALED DIMENSIONS. ALL SCALED DIMENSIONS MUST BE VERIFIED ON SITE. THIS DRAWING IS COPYRIGHT AND REMAINS THE PROPERTY OF THE ARCHITECT.

Level 3, 246 Bourke Street  
Melbourne Victoria  
Australia 3000  
T +61 3 9600 2818  
F +61 3 9600 2819  
lyons@lyonsarch.com.au  
www.lyonsarch.com.au

**Lyons**

PROJECT

**BANKSTOWN CITY CAMPUS DEVELOPMENT**  
74 RICKARD RD.  
BANKSTOWN NSW 2200

DRAWING TITLE

**BUILDING ELEVATIONS - EAST (APIAN WAY)**

SEARS APPLICATION  
NOT FOR CONSTRUCTION

SCALE

**1:200 @A1**

DATE

**17.12.2020**

REVISION

**6**

JOB No.



**UW04 LYONS RH**

DRAWING No.

**DA40-02**

A1 841 x 594  
PRINTED: 17/12/2020 11:06:46 AM



 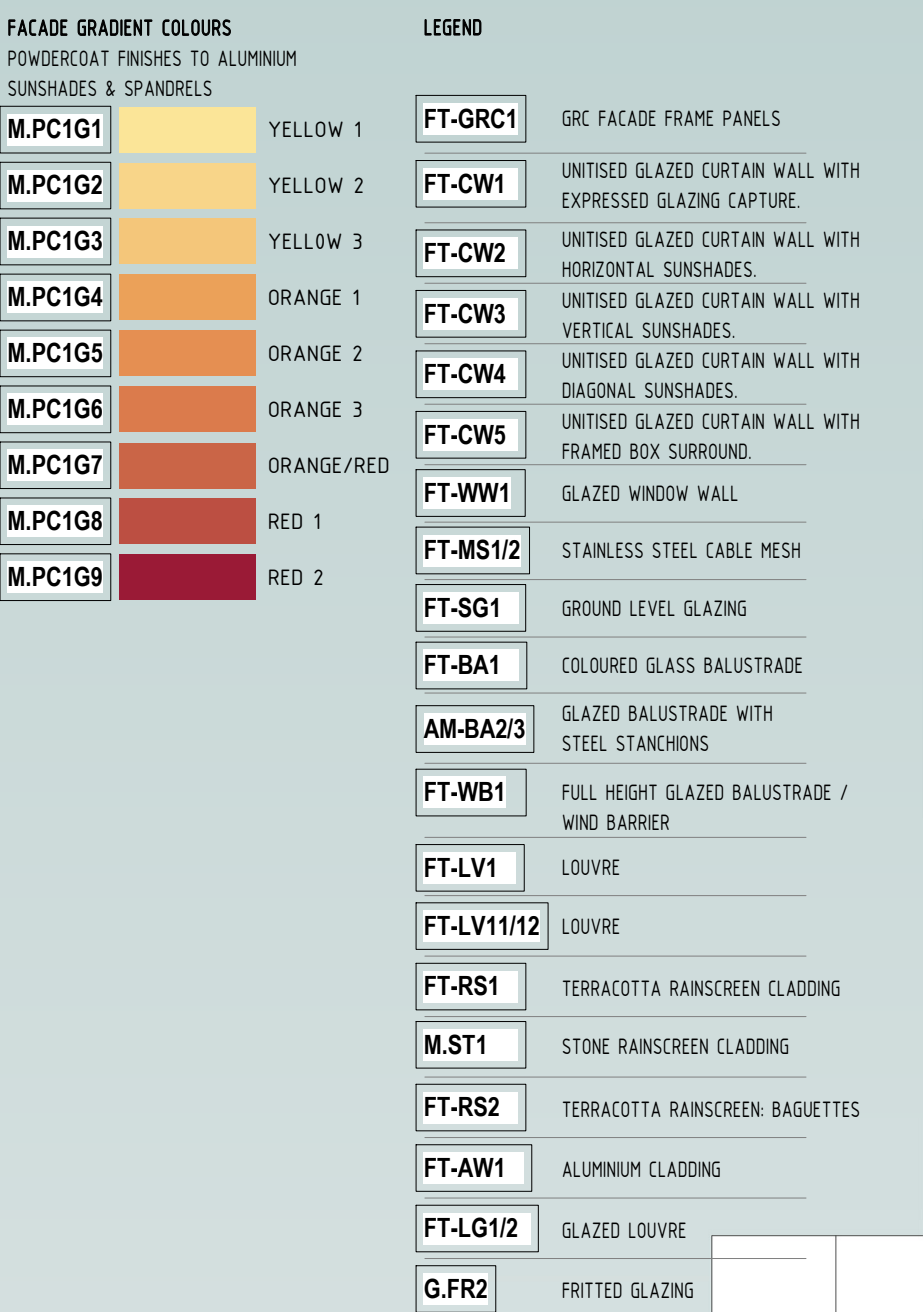

CIVIL ENGINEER  
**Meinhardt Bonacci**  
Level 4, 66 Clarence St, Sydney NSW 2000, Australia  
T +61 2 8247 8400

LANDSCAPE ARCHITECT  
**Aspect Studios**  
Level 4/160 Queen Street Melbourne VIC 3000  
T: +61 3 9417 6844

TRAFFIC ENGINEER  
**Arup**  
Level 5, Barrack Place, 151 Clarence Street, Sydney NSW 2000  
T: +61 2 9320 9320

| DATE       |
|------------|
| 12.08.2019 |
| 16.08.2019 |
| 05.08.2020 |
| 18.08.2020 |
| 16.12.2020 |
| 17.12.2020 |

## GENERAL NOTES

THE CONTRACTOR MUST VERIFY ALL DIMENSIONS ON SITE BEFORE COMMENCING ANY WORK OR MAKING OF ANY SHOP DRAWINGS. FIGURED DIMENSIONS MUST BE USED IN PREFERENCE TO SCALED DIMENSIONS. ALL SCALED DIMENSIONS MUST BE VERIFIED ON SITE. THIS DRAWING IS COPYRIGHT AND REMAINS THE PROPERTY OF THE ARCHITECT.

www.lyonsarch.com.au

**LYONS**

74 RICKARD RD.  
BANKSTOWN NSW 2200


---

DRAWING TITLE

**BUILDING ELEVATIONS - SOUTH**

|             |       |         |            |
|-------------|-------|---------|------------|
|             |       |         | SCALE      |
|             |       |         | 1:200 @A1  |
| JOB No.     | DRAWN | CHECKED | DATE       |
| UW04        | LYONS | SRH     | 17.12.2020 |
| DRAWING No. |       |         | REVISION   |
| DA40-03     |       |         | 6          |



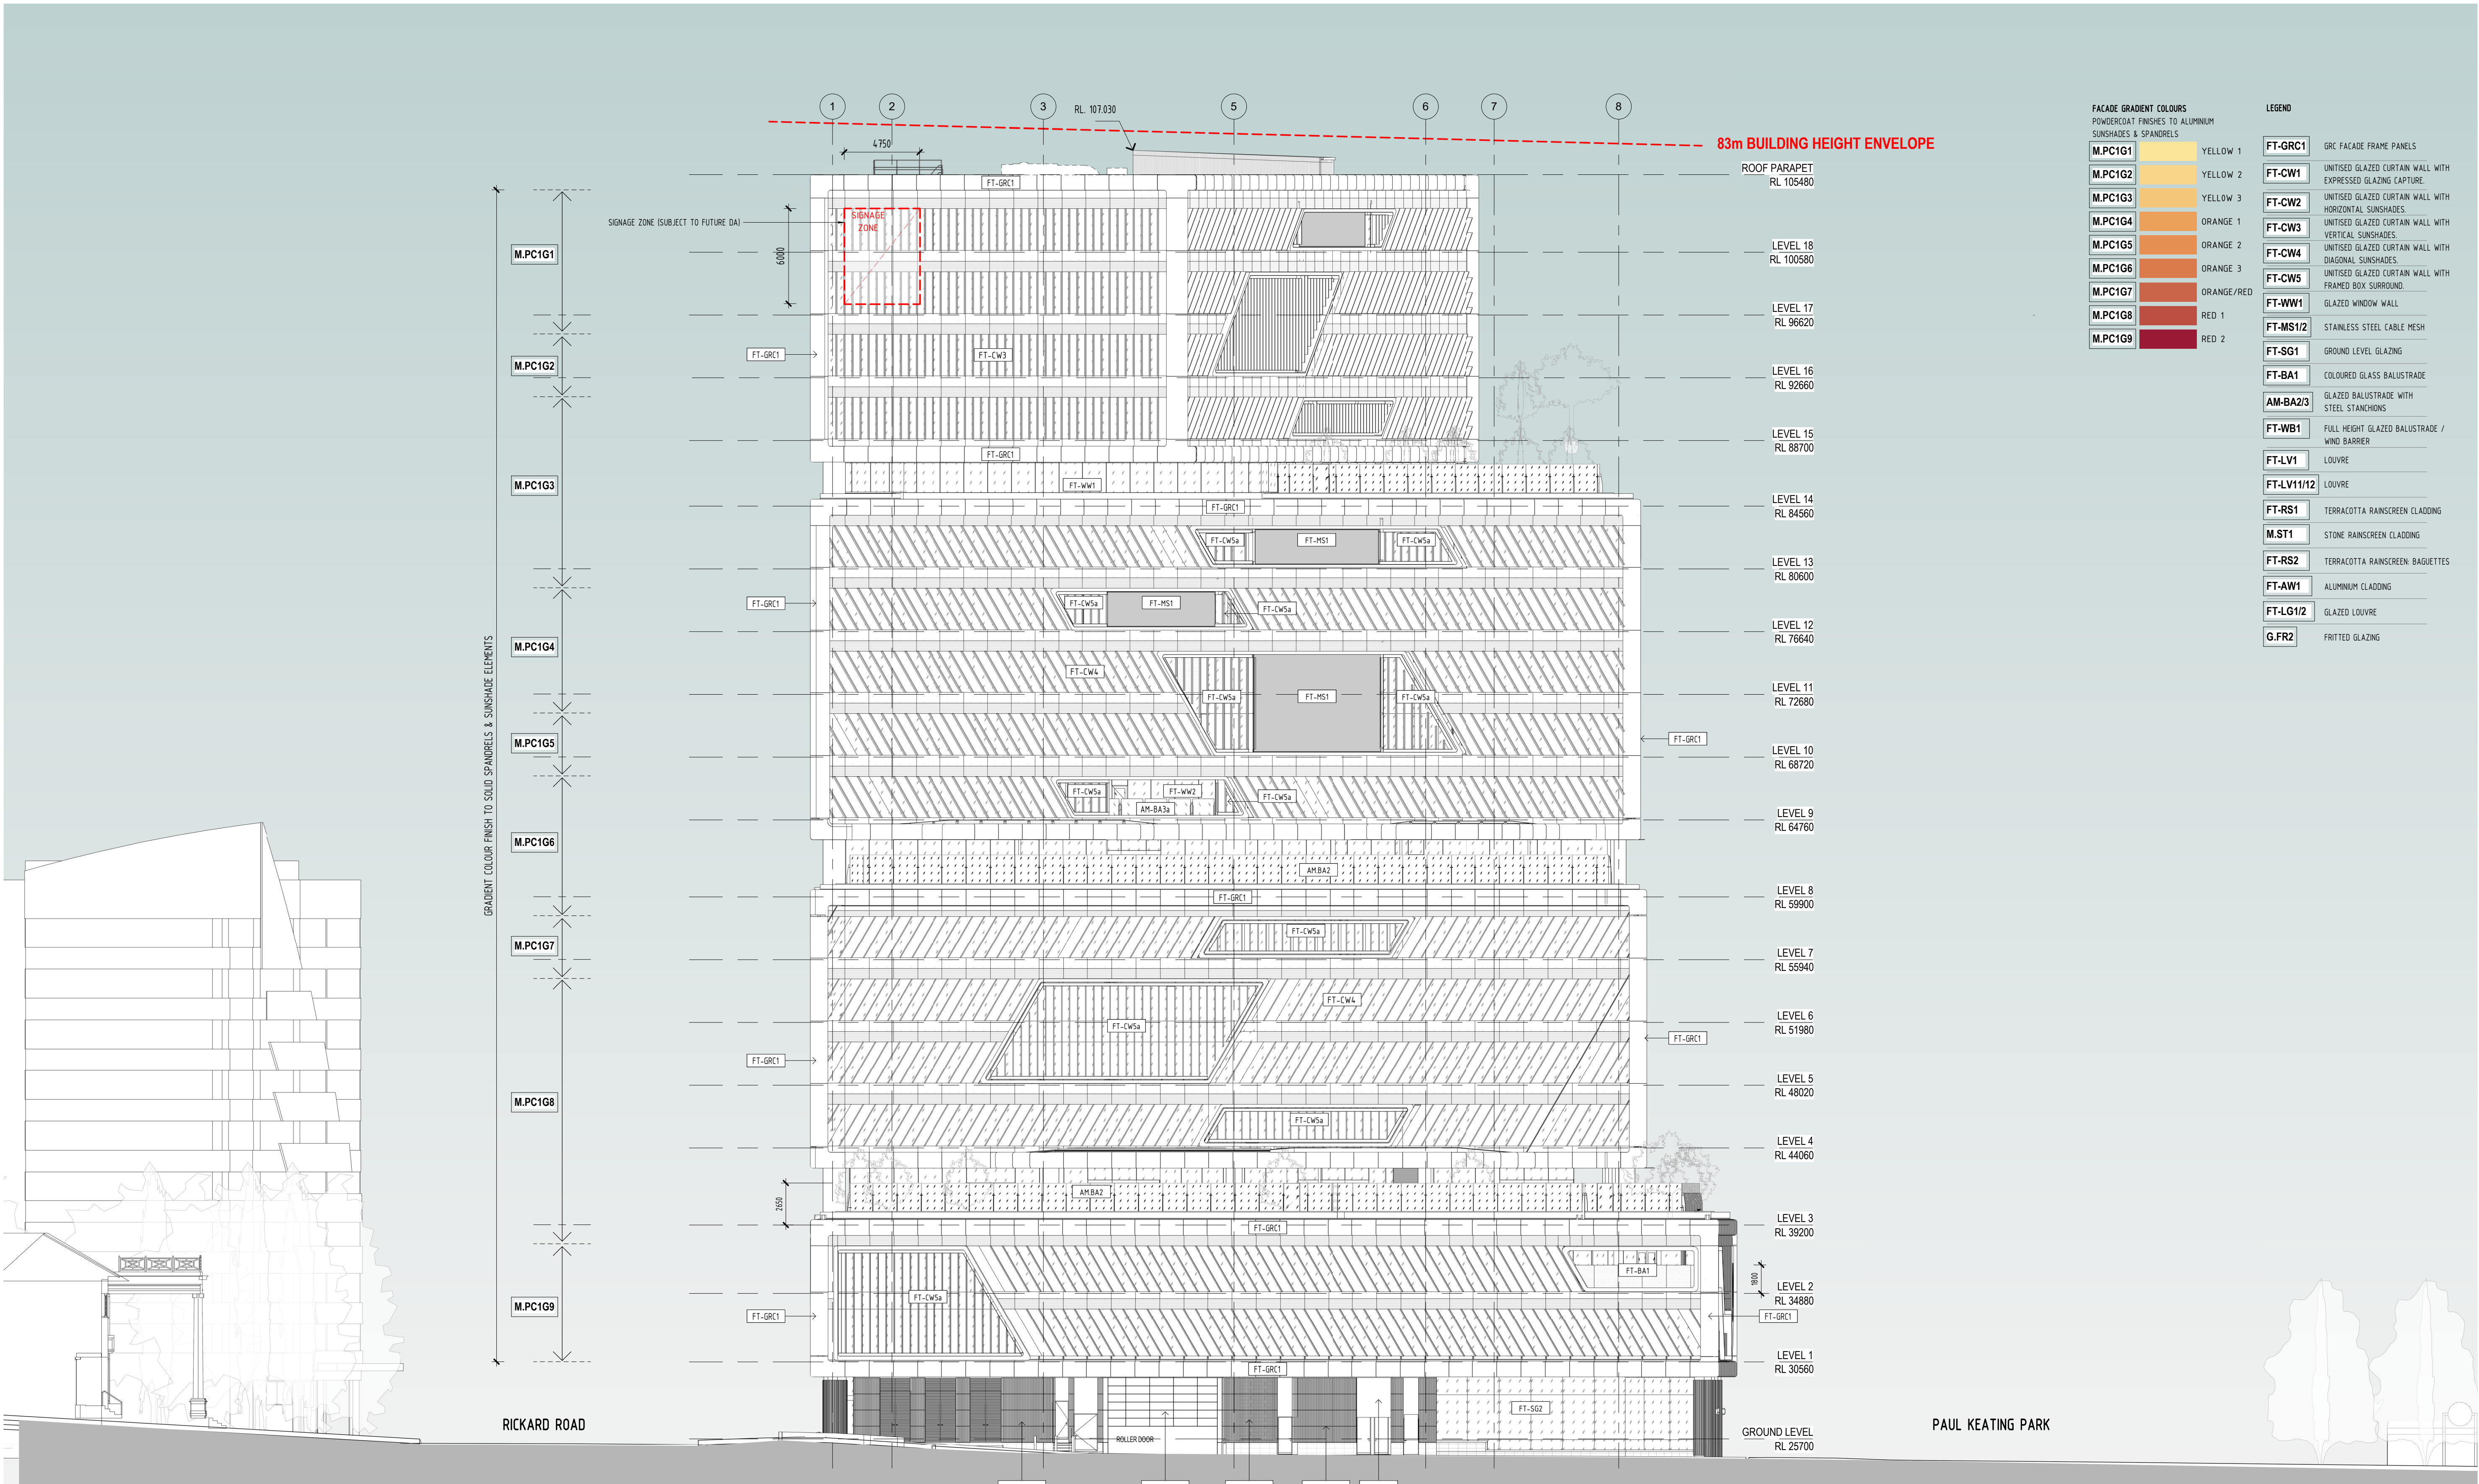

A1 841 x 594  
PRINTED: 17/12/2020 11:08:21 AM

**CLIENT**  
**Walker Corporation**  
Level 21 Governor Macquarie Tower,  
1 Farrer Place, Sydney NSW 2000  
T +61 2 9273 9600 F +61 2 9252 7400

**BUILDING SURVEYOR**  
**Group DLA**  
Level 3, 10 Bridge Street, Sydney NSW 2000  
T +61 8355 3160 F +61 2 8355 3169

**CIVIL ENGINEER**  
**Meinhardt Bonacci**  
Level 4, 66 Clarence St, Sydney NSW 2000, Australia  
T +61 2 8247 8400

**SERVICES ENGINEER**  
**Norman Disney & Young**  
Level 1, 60 Miller Street, North Sydney, NSW 2060, Australia  
T +61 2 9928 6800 F +61 2 9955 6900

**ESD, VERTICAL TRANSPORT & FIRE ENGINEER**  
**Umow Lai**  
L4, 10 Yarra Street, South Yarra VIC 3141  
T: +61 3 9249 0286 F: +61 3 9249 0299

**LANDSCAPE ARCHITECT**  
**Aspect Studios**  
Level 4/160 Queen Street Melbourne VIC 3000  
T: +61 3 9417 6844

**STRUCTURAL ENGINEER**  
**TTW**  
Level 3, 48 Chandos Street, St Leonards, NSW 2065, Australia  
T +61 2 9439 7268

**FAÇADE ENGINEER**  
**Inhabit**  
Citic House, Level 6/99 King Street Melbourne VIC 3000  
T: +61 3 8669 2777

**TRAFFIC ENGINEER**  
**Arup**  
Level 5, Barrack Place, 151 Clarence Street, Sydney NSW 2000  
T: +61 2 9320 8320

**REV. DETAILS**

|   |                                                    |            |
|---|----------------------------------------------------|------------|
| 1 | ISSUED FOR SSDA                                    | 12.08.2019 |
| 2 | REVISED ISSUE FOR SSDA                             | 16.08.2019 |
| 3 | BUILDING SIGNAGE ZONES INDICATED                   | 05.08.2020 |
| 4 | ISSUED FOR SSDA RTS                                | 18.08.2020 |
| 5 | ISSUES FOR COORDINATION                            | 16.12.2020 |
| 6 | ISSUED FOR SSD-9831 - DPIE REQUEST FOR INFORMATION | 17.12.2020 |

**DATE**

|            |
|------------|
| 12.08.2019 |
| 16.08.2019 |
| 05.08.2020 |
| 18.08.2020 |
| 16.12.2020 |
| 17.12.2020 |

**DA APPLICANT**  
**WESTERN SYDNEY UNIVERSITY**  
Looked Bag 1797, Penrith NSW 2751  
T +61 2 9852 5222

**GENERAL NOTES**  
THE CONTRACTOR MUST VERIFY ALL DIMENSIONS ON SITE BEFORE COMMENCING ANY WORK OR MAKING UP ANY SHOP DRAWINGS. FIGURED DIMENSIONS MUST BE USED IN PREFERENCE TO SCALED DIMENSIONS. ALL SCALED DIMENSIONS MUST BE VERIFIED ON SITE. THIS DRAWING IS COPYRIGHT AND REMAINS THE PROPERTY OF THE ARCHITECT.

Level 3, 246 Bourke Street  
Melbourne Victoria  
Australia 3000  
T +61 3 9600 2818  
F +61 3 9600 2819  
lyons@lyonsarch.com.au  
www.lyonsarch.com.au

**Lyons**

**PROJECT**  
**BANKSTOWN CITY CAMPUS DEVELOPMENT**  
74 RICKARD RD.  
BANKSTOWN NSW 2200

**DRAWING TITLE**  
**BUILDING ELEVATIONS - WEST**

0 10 20 30 40 50 60 70 80 90 100  
ALL DIMENSIONS ARE IN MILLIMETERS. DO NOT SCALE DRAWINGS FOR CRITICAL DIMENSIONS.

**SEARS APPLICATION**  
**NOT FOR CONSTRUCTION**

**NORTH**

**SCALE**  
1:200 @A1



**DATE**  
17.12.2020

**REVISION**  
6

**JOB No.** UW04 **DRAWN** LYONS **CHECKED** RH

**DRAWING No.** **DA40-04**



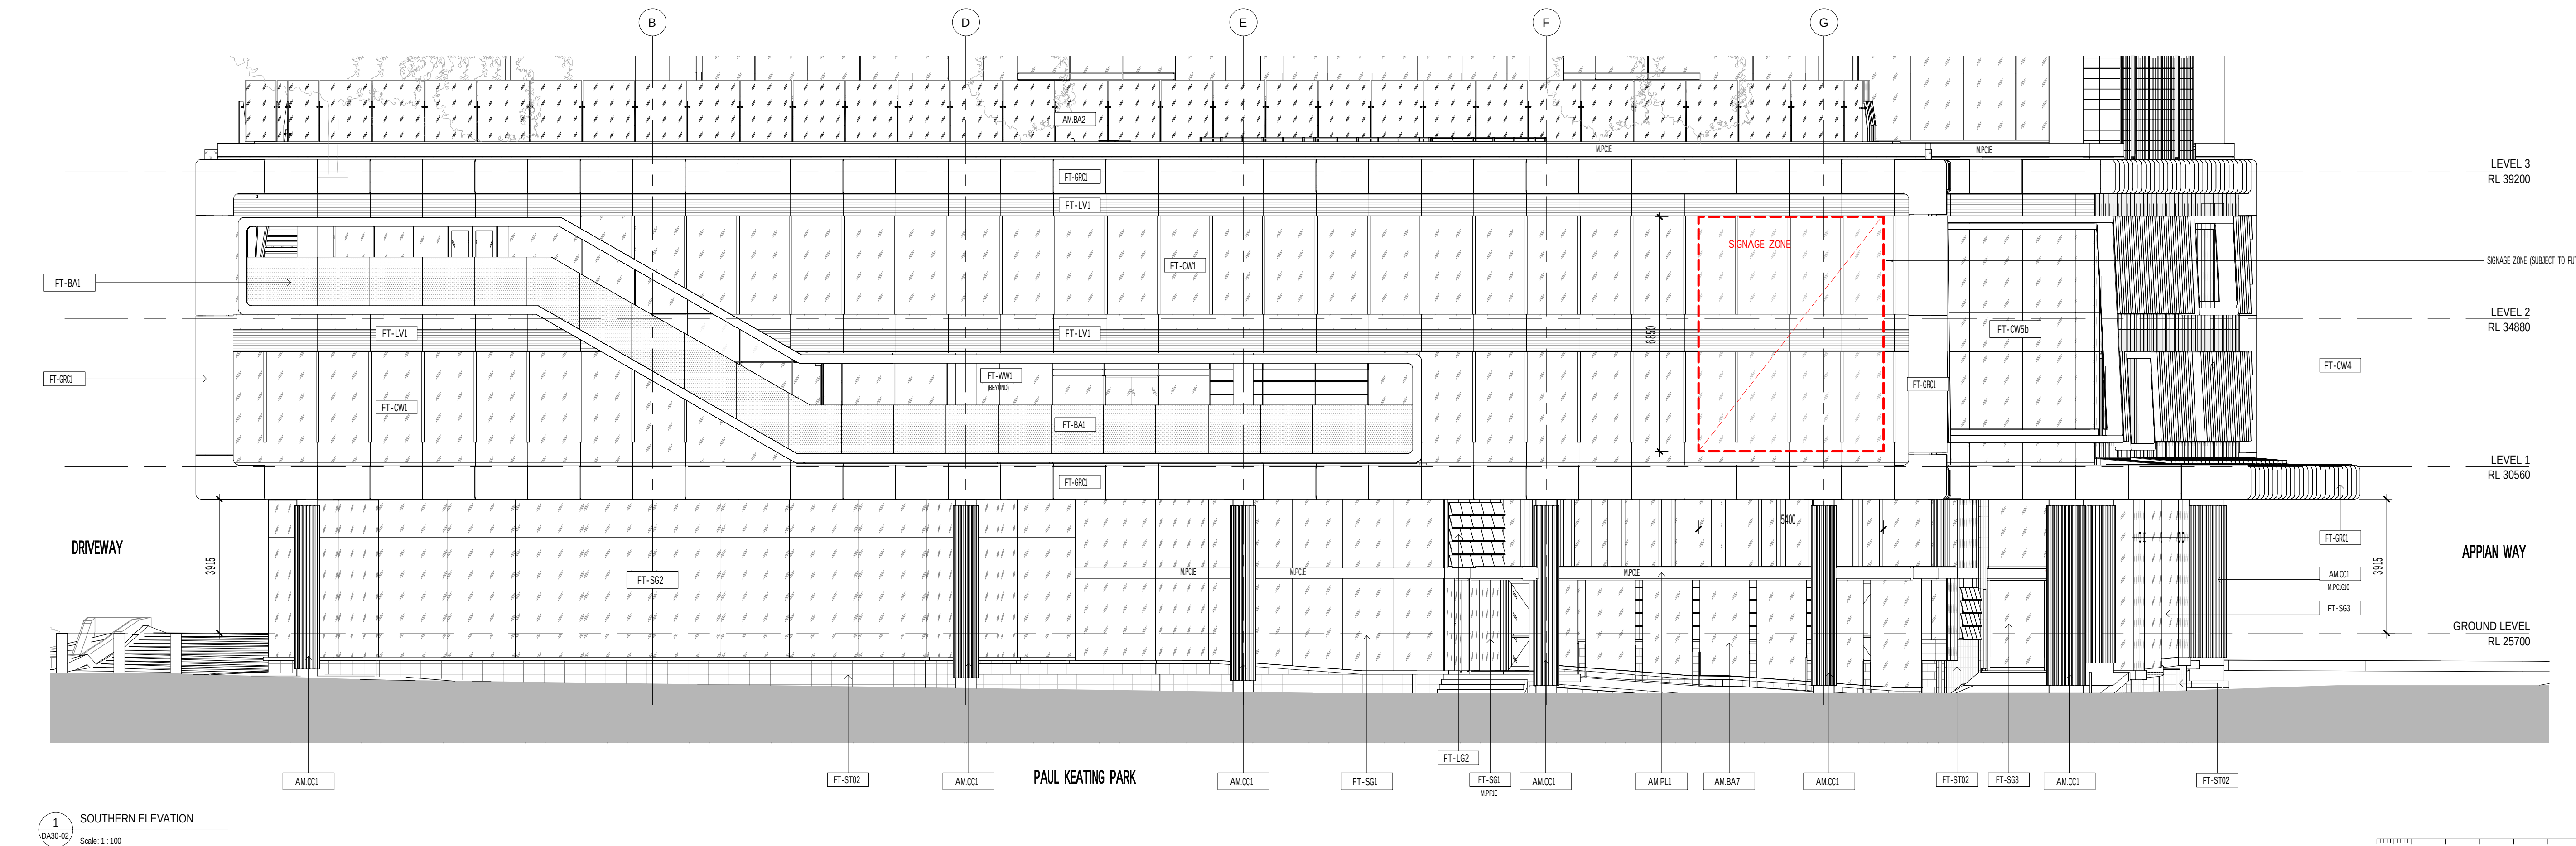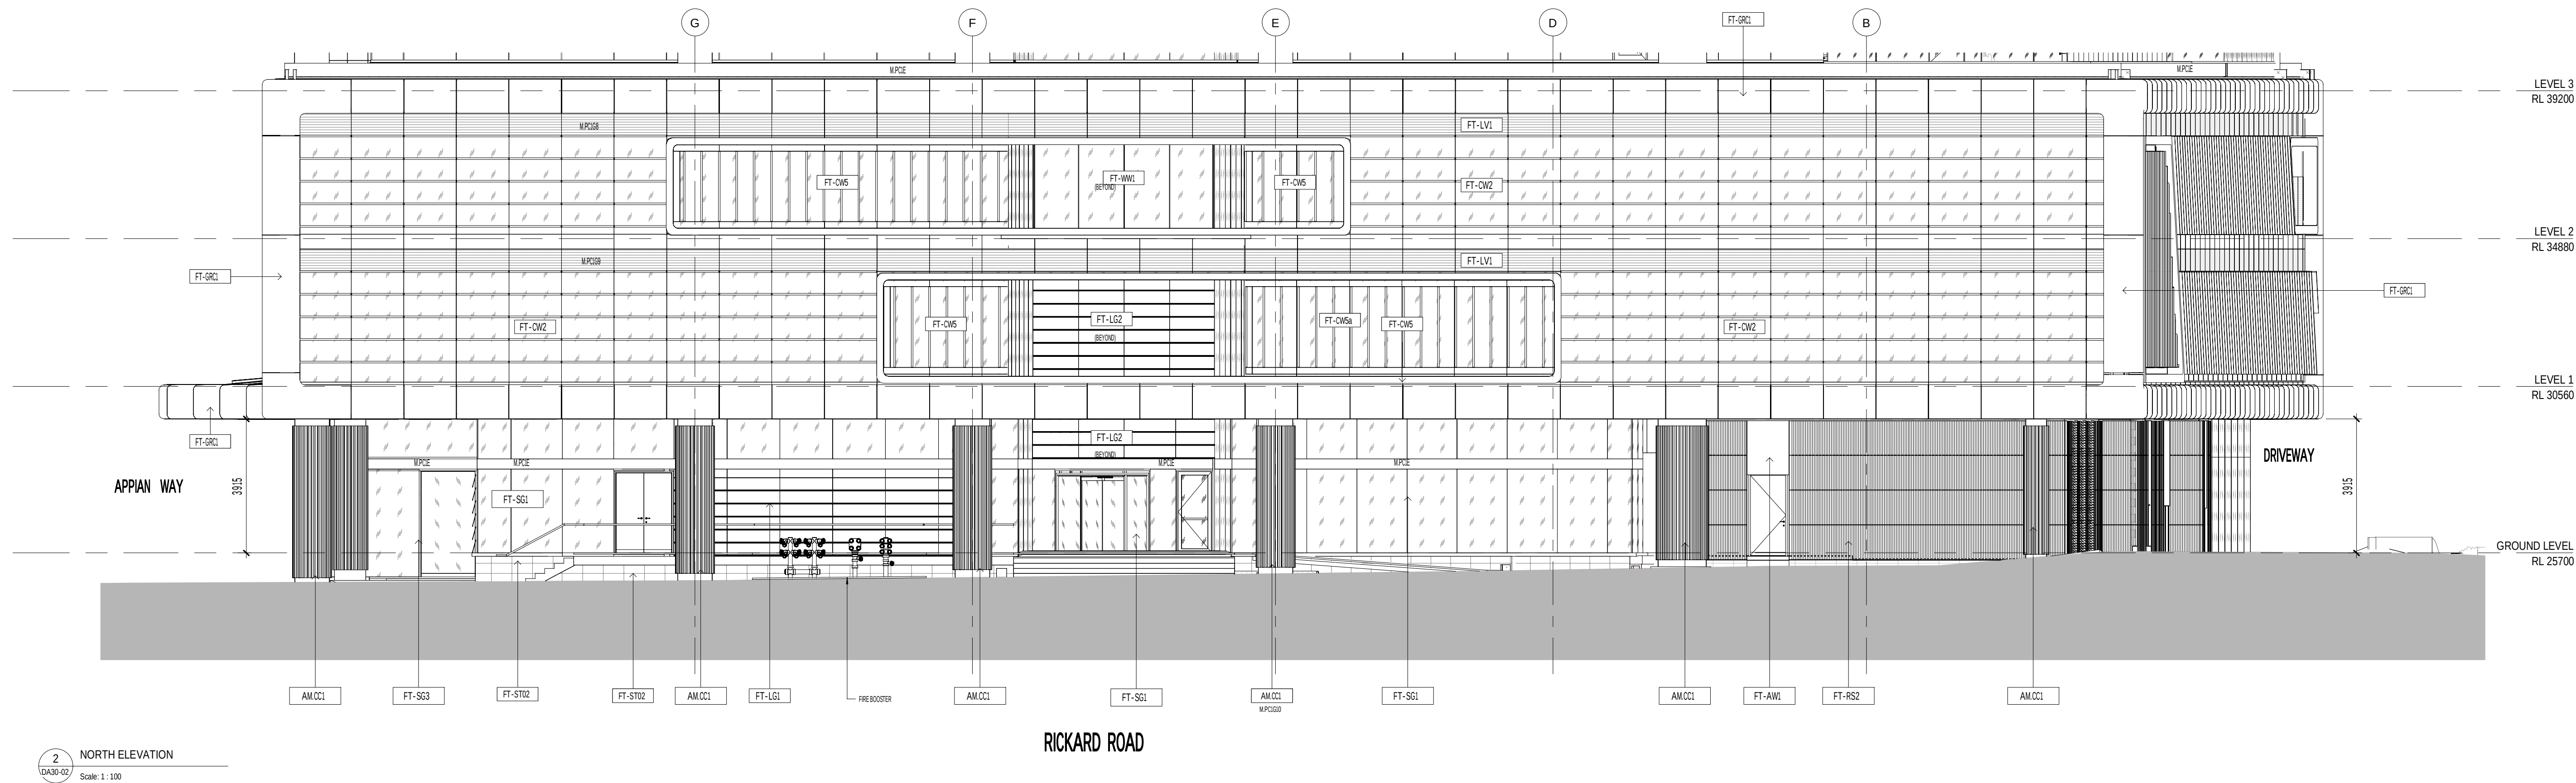

CLIENT  
**Walker Corporation**  
Level 21 Governor Macquarie Tower,  
1 Farrer Place, Sydney NSW 2000  
T +61 2 9273 9600 F +61 2 9252 7400

BUILDING SURVEYOR  
**Group DLA**  
Level 3, 10 Bridge Street, Sydney, NSW 2000  
T +61 8355 3160 F +61 2 8355 3169

CIVIL ENGINEER  
**Meinhardt Bonacci**  
Level 4, 66 Clarence St, Sydney NSW 2000, Australia  
T +61 2 8247 8400

SERVICES ENGINEER  
**Norman Disney & Young**  
Level 1, 60 Miller Street, North Sydney, NSW 2060, Australia  
T +61 2 9928 6800 F +61 2 9955 6900

ESD, VERTICAL TRANSPORT & FIRE ENGINEER  
**Umow Lai**  
L4, 10 Yarra Street, South Yarra VIC 3141  
T +61 3 9249 0288 F +61 3 9249 0299

LANDSCAPE ARCHITECT  
**Aspect Studios**  
Level 4/160 Queen Street Melbourne VIC 3000  
T +61 3 9417 6844

STRUCTURAL ENGINEER  
**TTW**  
Level 3, 48 Chandos Street, St Leonards, NSW 2065, Australia  
T +61 2 9439 7288

FAÇADE ENGINEER  
**Inhabit**  
Citic House, Level 6/99 King Street Melbourne VIC 3000  
T +61 3 8669 2777

TRAFFIC ENGINEER  
**Arup**  
Level 5, Barrack Place, 151 Clarence Street, Sydney NSW 2000  
T +61 2 9320 9320

REV. DETAILS  
1 ISSUED FOR SSD-9831 - DPIE REQUEST  
FOR INFORMATION

DATE  
17.12.2020

DA APPLICANT  
**WESTERN SYDNEY UNIVERSITY**  
Locked Bag 1797, Penrith NSW 2751  
T +61 2 9852 5222

GENERAL NOTES  
THE CONTRACTOR MUST VERIFY ALL DIMENSIONS ON SITE BEFORE COMMENCING ANY WORK  
OR MAKING UP ANY SHOP DRAWINGS. FIGURED DIMENSIONS MUST BE USED IN PREFERENCE TO  
SCALED DIMENSIONS. ALL SCALED DIMENSIONS MUST BE VERIFIED ON SITE. THIS DRAWING IS  
COPYRIGHT AND REMAINS THE PROPERTY OF THE ARCHITECT.

Level 3, 246 Bourke Street  
Melbourne Victoria  
Australia 3000  
T +61 3 9600 2818  
F +61 3 9600 2819  
lyons@lyonsarch.com.au  
www.lyonsarch.com.au

**Lyons**


PROJECT  
**BANKSTOWN CITY CAMPUS  
DEVELOPMENT**  
74 RICKARD RD.  
BANKSTOWN NSW 2200  
DRAWING TITLE  
**DETAILED ELEVATIONS PODIUM 1**

ALL DIMENSIONS ARE IN MILLIMETERS. DO NOT SCALE DRAWINGS  
FOR CRITICAL DIMENSIONS.

SEARS APPLICATION  
NOT FOR CONSTRUCTION


SCALE  
1 : 100 @A1  
DATE  
17.12.2020  
REVISION  
1  
JOB No. DRAWN CHECKED  
UW04 PC/DI RH  
DRAWING No.  
**DA41-01**



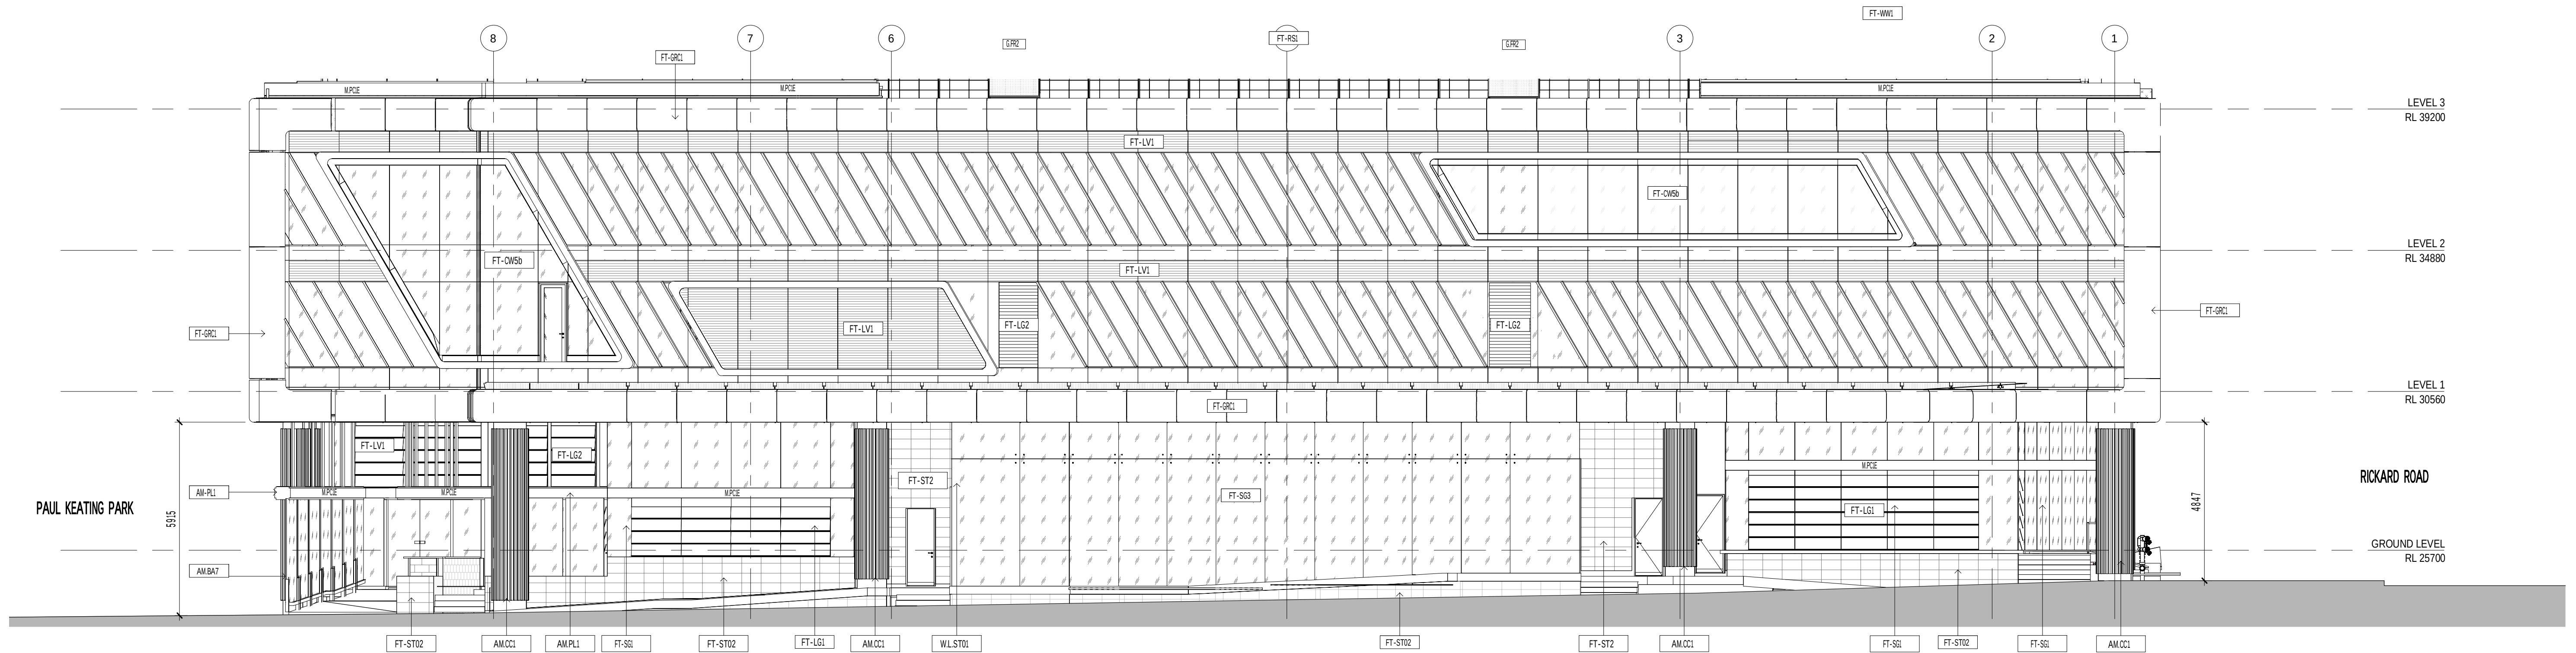

1 DA41-02\_Building Elevations - East  
Scale: 1:100

APPIAN WAY

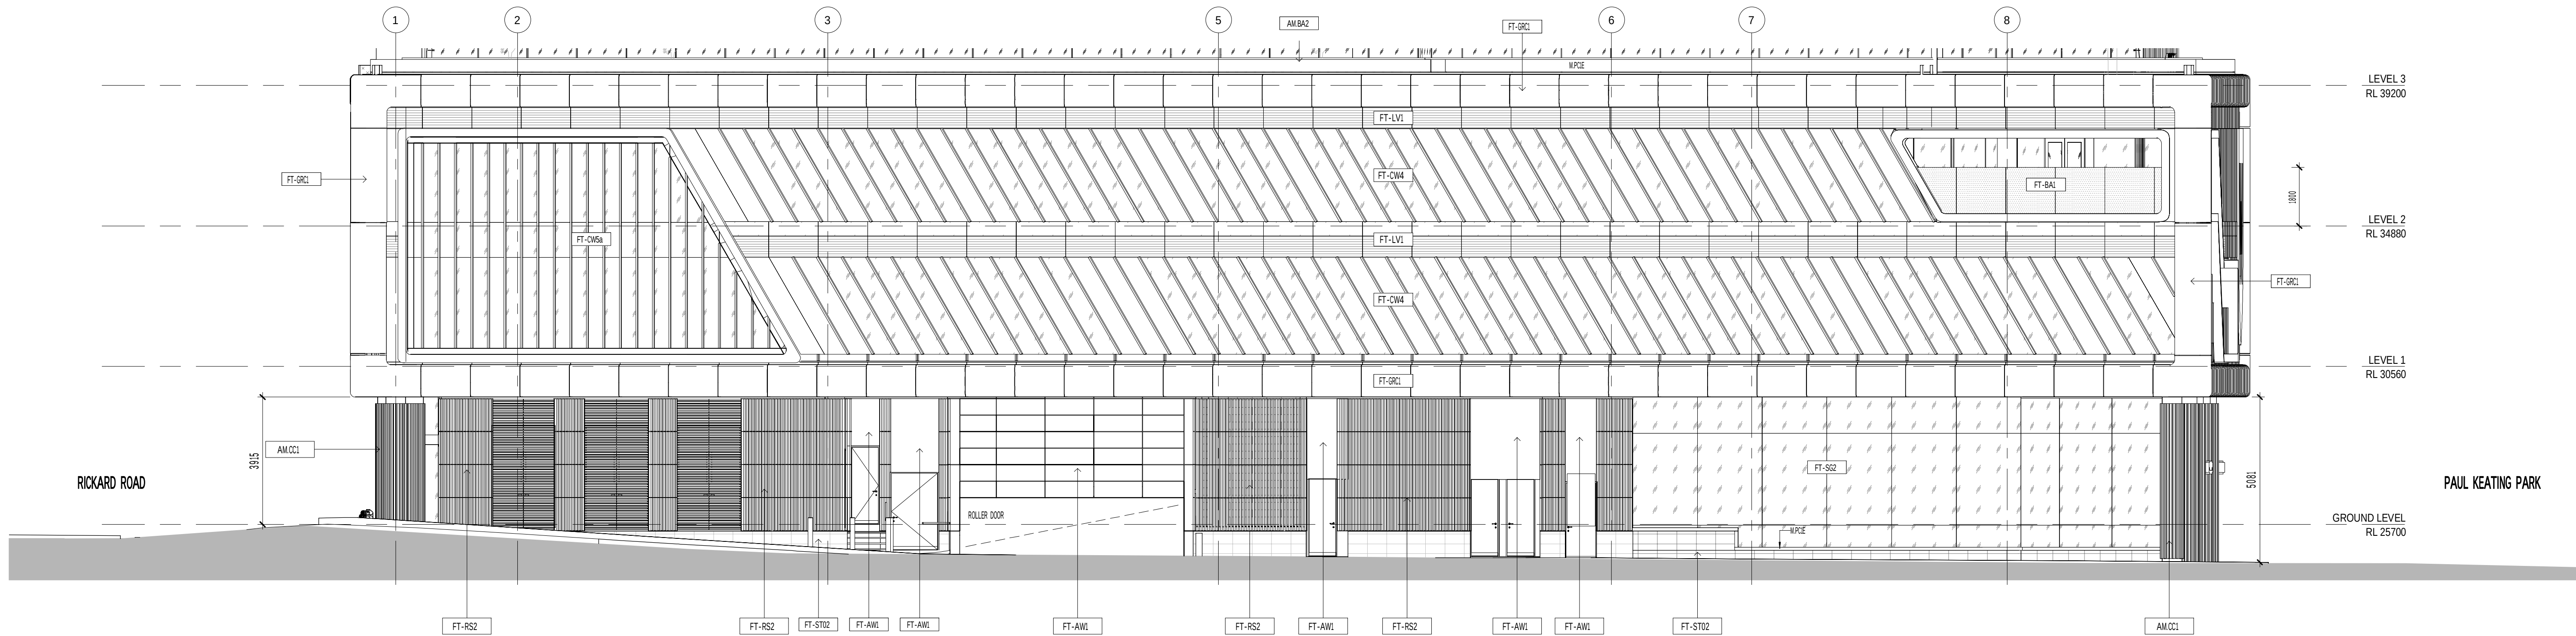

2 WESTERN ELEVATION  
Scale: 1:100

CLIENT  
**Walker Corporation**  
Level 21 Governor Macquarie Tower,  
1 Farrer Place, Sydney NSW 2000  
T +61 2 9273 9600 F +61 2 9252 7400

BUILDING SURVEYOR  
**Group DLA**  
Level 3, 10 Bridge Street, Sydney, NSW 2000  
T +61 8355 3160 F +61 2 8355 3109

CIVIL ENGINEER  
**Meinhardt Bonacci**  
Level 4, 66 Clarence St, Sydney NSW 2000, Australia  
T +61 2 8247 8400

SERVICES ENGINEER  
**Norman Disney & Young**  
Level 1, 60 Miller Street, North Sydney, NSW 2060, Australia  
T +61 2 9928 6800 F +61 2 9955 6900

ESD, VERTICAL TRANSPORT & FIRE ENGINEER  
**Umow Lai**  
L4, 10 Yarra Street, South Yarra VIC 3141  
T: +61 3 9249 0288 F: +61 3 9249 0299

LANDSCAPE ARCHITECT  
**Aspect Studios**  
Level 4/160 Queen Street Melbourne VIC 3000  
T: +61 3 9417 6844

STRUCTURAL ENGINEER  
**TTW**  
Level 3, 48 Chandos Street, St Leonards, NSW 2065, Australia  
T+61 2 9439 7288

FACADE ENGINEER  
**Inhabit**  
Citic House, Level 6/99 King Street Melbourne VIC 3000  
T: +61 3 8669 2777

TRAFFIC ENGINEER  
**Arup**  
Level 5, Barrack Place, 151 Clarence Street, Sydney NSW 2000  
T: +61 2 9320 9320

REV. DETAILS  
1 ISSUED FOR SSD-9831 - DPIE REQUEST  
FOR INFORMATION

DATE  
17.12.2020

DA APPLICANT  
**WESTERN SYDNEY UNIVERSITY**

Locked Bag 1797, Penrith NSW 2751  
T +61 2 9852 5222

#### GENERAL NOTES

THE CONTRACTOR MUST VERIFY ALL DIMENSIONS ON SITE BEFORE COMMENCING ANY WORK.  
OR MAKING OF ANY SHOP DRAWINGS. FIGURED DIMENSIONS MUST BE USED IN PREFERENCE TO  
SCALED DIMENSIONS. ALL SCALED DIMENSIONS MUST BE VERIFIED ON SITE. THIS DRAWING IS  
COPYRIGHT AND REMAINS THE PROPERTY OF THE ARCHITECT.

Level 3, 246 Bourke Street  
Melbourne Victoria  
Australia - 3000  
T +61 3 9600 2818  
F +61 3 9600 2819  
lyons@lyonsarch.com.au  
www.lyonsarch.com.au

**Lyons**

PROJECT  
**BANKSTOWN CITY CAMPUS  
DEVELOPMENT**

74 RICKARD RD.  
BANKSTOWN NSW 2200

DRAWING TITLE  
**DETAILED ELEVATIONS PODIUM 2**

0 10 20 30 40 50 60 70 80 90 100  
ALL DIMENSIONS ARE IN MILLIMETERS. DO NOT SCALE DRAWINGS  
FOR CRITICAL DIMENSIONS.


SEARS APPLICATION  
NOT FOR CONSTRUCTION

NORTH  
SCALE  
1 : 100 @A1

JOB No. DRAWN CHECKED  
UW04 PC/DI RH  
DATE  
17.12.2020

DRAWING No. REVISION  
**DA41-02** **1**



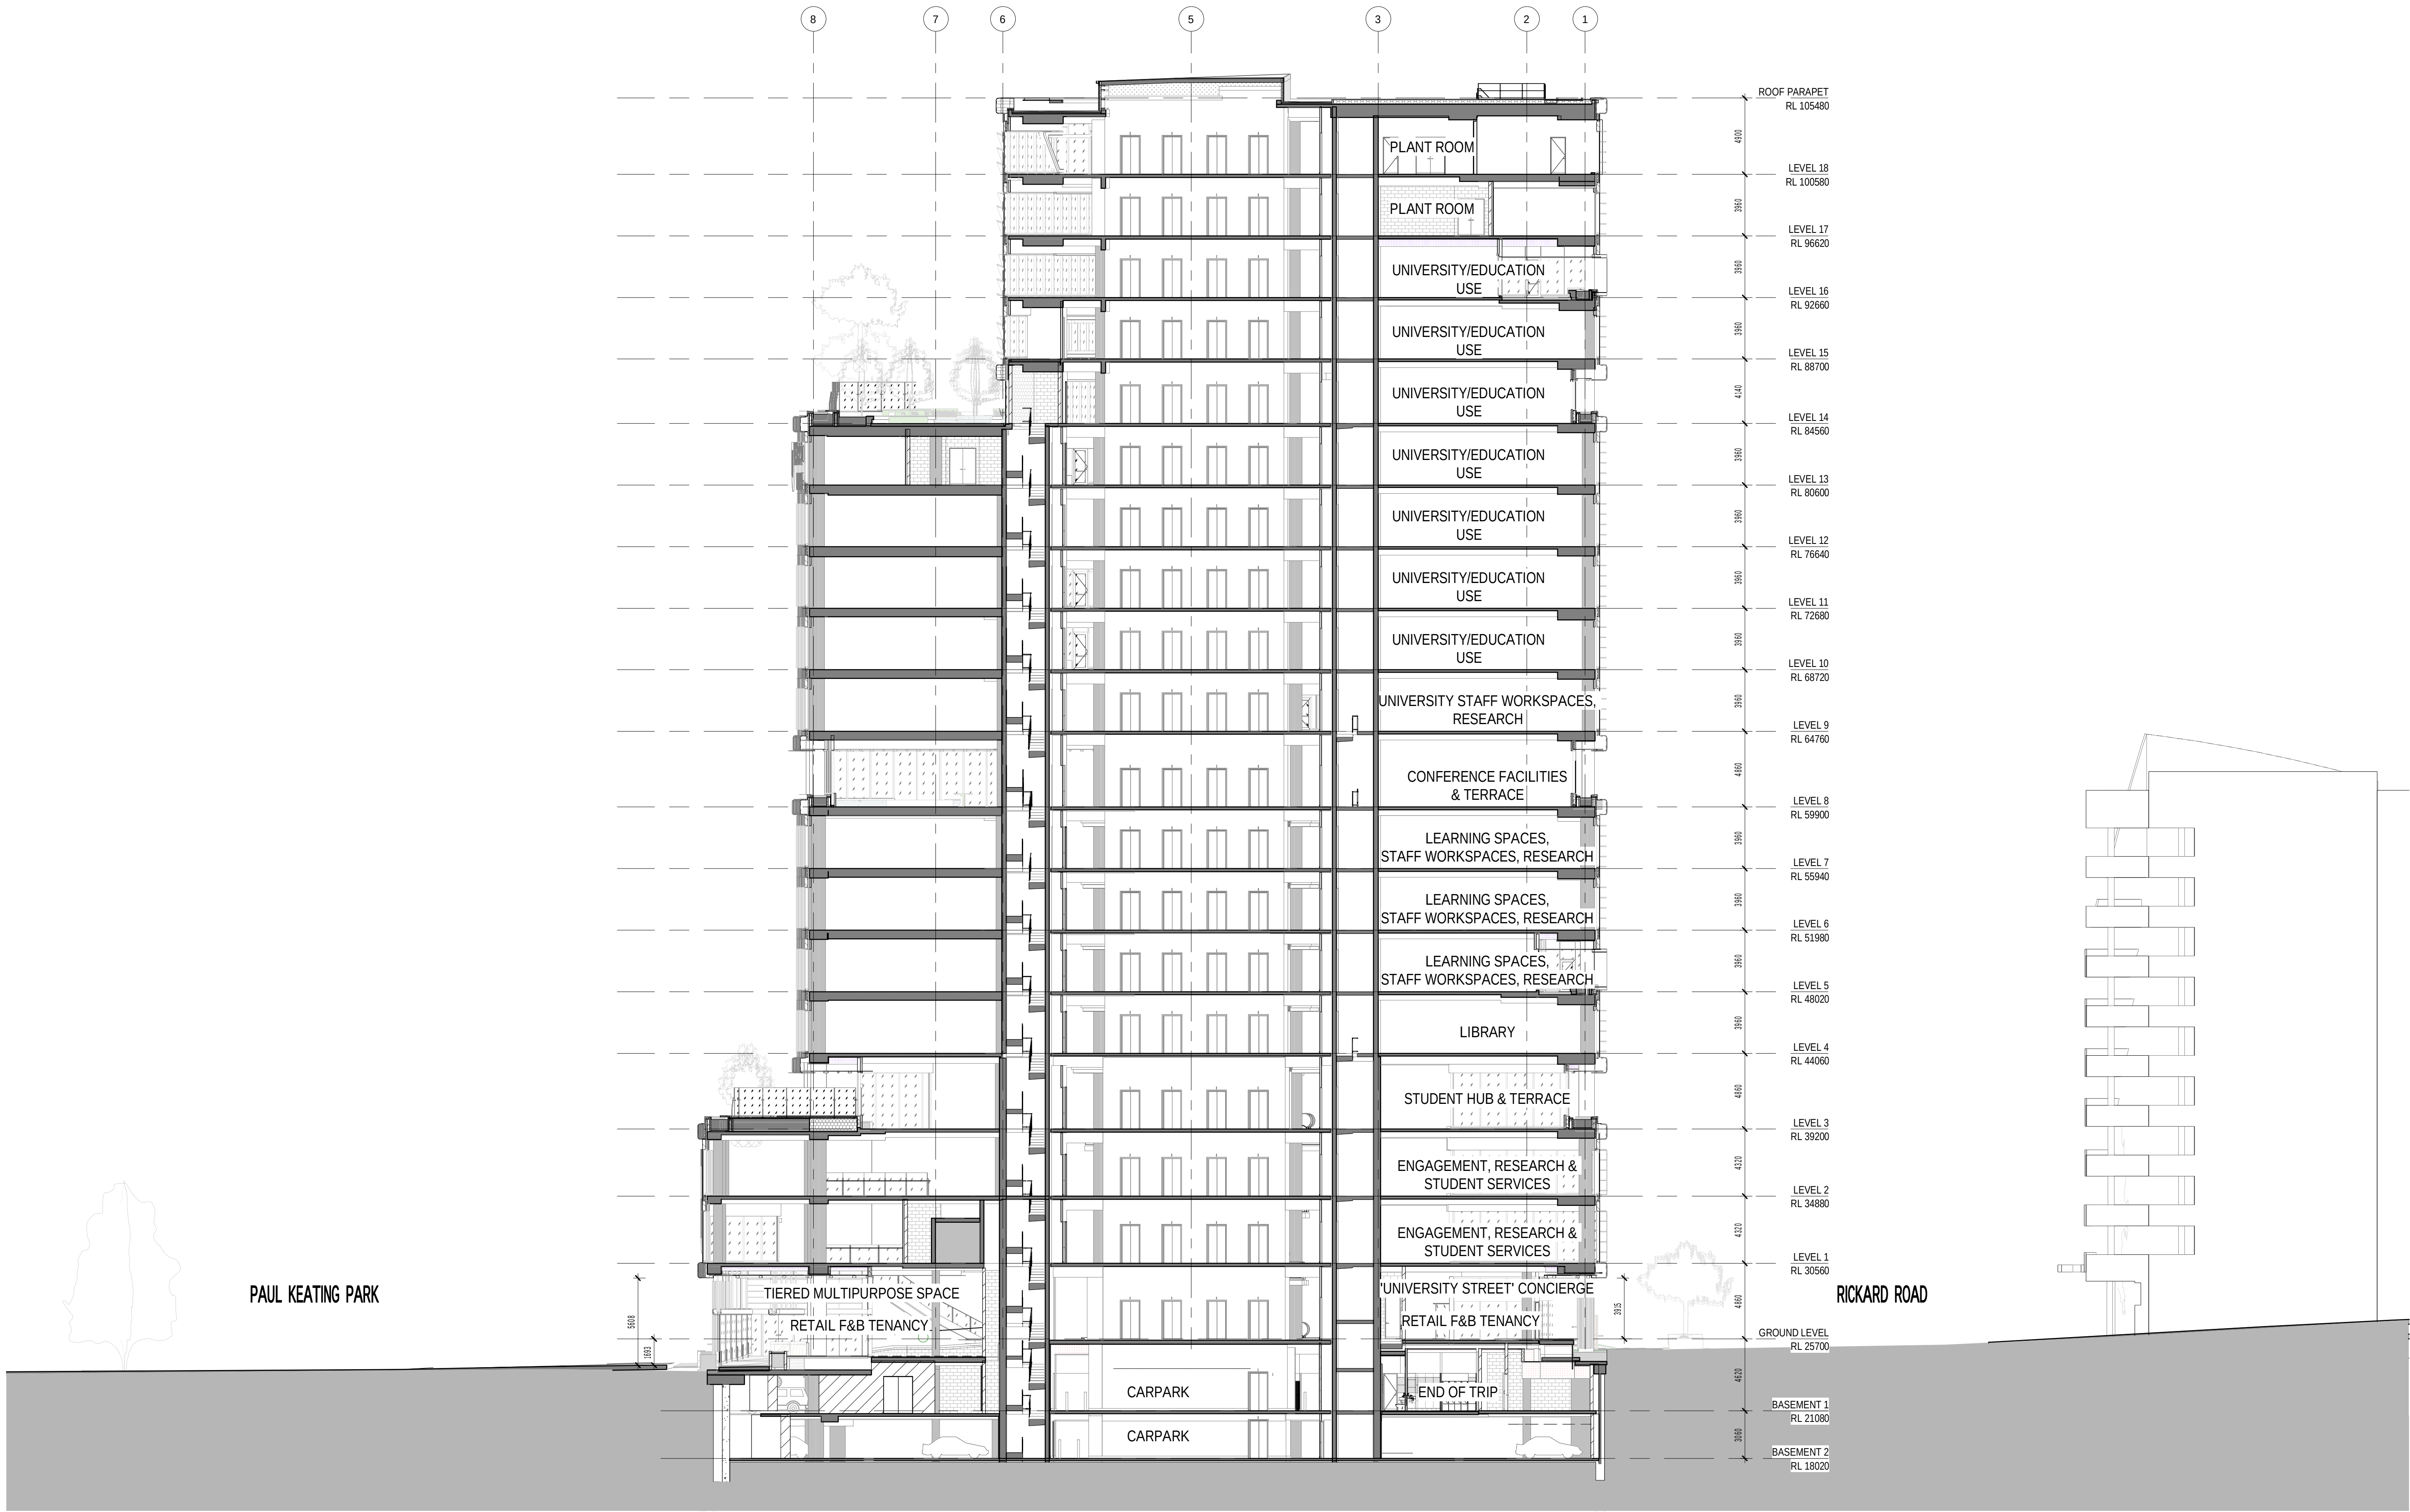

41.841 x 594  
PRINTED: 17-Dec-20 10:10:39 AM

**CLIENT**  
**Walker Corporation**  
Level 21 Governor Macquarie Tower,  
1 Farrer Place, Sydney NSW 2000  
T +61 2 8273 9600 F +61 2 9252 7400

**BUILDING SURVEYOR**  
**Group DLA**  
Level 3, 10 Bridge Street, Sydney, NSW 2000  
T +61 8355 3160 F +61 2 8355 3169

**CIVIL ENGINEER**  
**Meinhardt Bonacci**  
Level 4, 66 Clarence St, Sydney NSW 2000, Australia  
T +61 2 8247 8400

**SERVICES ENGINEER**  
**Norman Disney & Young**  
Level 1, 60 Miller Street, North Sydney, NSW 2060, Australia  
T +61 2 9928 6800 F +61 2 9955 6900

**ESD, VERTICAL TRANSPORT & FIRE ENGINEER**  
**Umwow Lai**  
L4, 10 Yarra Street, South Yarra VIC 3141  
T: +61 3 9249 0288 F: +61 3 9249 0299

**LANDSCAPE ARCHITECT**  
**Aspect Studios**  
Level 4/160 Queen Street Melbourne VIC 3000  
T: +61 3 9417 6844

**STRUCTURAL ENGINEER**  
**TTW**  
Level 3, 48 Chandos Street, St Leonards, NSW 2065, Australia  
T +61 2 9439 7288

**FACADE ENGINEER**  
**Inhabit**  
Citic House, Level 6/99 King Street Melbourne VIC 3000  
T: +61 3 8669 2777

**TRAFFIC ENGINEER**  
**Arup**  
Level 5, Barrack Place, 151 Clarence Street, Sydney NSW 2000  
T: +61 2 9320 9320

**REV. DETAILS**  
1 ISSUED FOR SSDA  
2 ISSUED FOR SSDA RTS  
3 ISSUED FOR SSD-9831 - DPIE REQUEST FOR INFORMATION

**DATE**  
12.08.2019  
18.08.2020  
17.12.2020

**DA APPLICANT**  
**WESTERN SYDNEY UNIVERSITY**  
Level 3, 246 Bourke Street  
Melbourne Victoria  
Australia 3000  
T +61 3 9600 2818  
F +61 3 9600 2819  
lyons@lyonsarch.com.au  
www.lyonsarch.com.au

Locked Bag 1797, Penrith NSW 2751  
T +61 2 9852 5222

**GENERAL NOTES**  
THE CONTRACTOR MUST VERIFY ALL DIMENSIONS ON SITE BEFORE COMMENCING ANY WORK OR MAKING OF ANY SHOP DRAWINGS. FIGURED DIMENSIONS MUST BE USED IN PREFERENCE TO SCALED DIMENSIONS. ALL SCALED DIMENSIONS MUST BE VERIFIED ON SITE. THIS DRAWING IS COPYRIGHT AND REMAINS THE PROPERTY OF THE ARCHITECT.

**Lyons**

**PROJECT**  
**BANKSTOWN CITY CAMPUS DEVELOPMENT**  
74 RICKARD RD.  
BANKSTOWN NSW 2200

**DRAWING TITLE**  
**BUILDING SECTION A**

0 10 20 30 40 50 60 70 80 90 100  
ALL DIMENSIONS ARE IN MILLIMETERS. DO NOT SCALE DRAWINGS FOR CRITICAL DIMENSIONS.

**SEARS APPLICATION**  
**NOT FOR CONSTRUCTION**

**NORTH**

**SCALE**  
**1 : 200 @A1**

**DATE**  
**17.12.2020**

**REVISION**  
**3**


**DRAWING No.**  
**DA45-01**

**JOB No.**  
**UW04 LYONS RH**

**DRAWN**  
**LYONS RH**

**CHECKED**



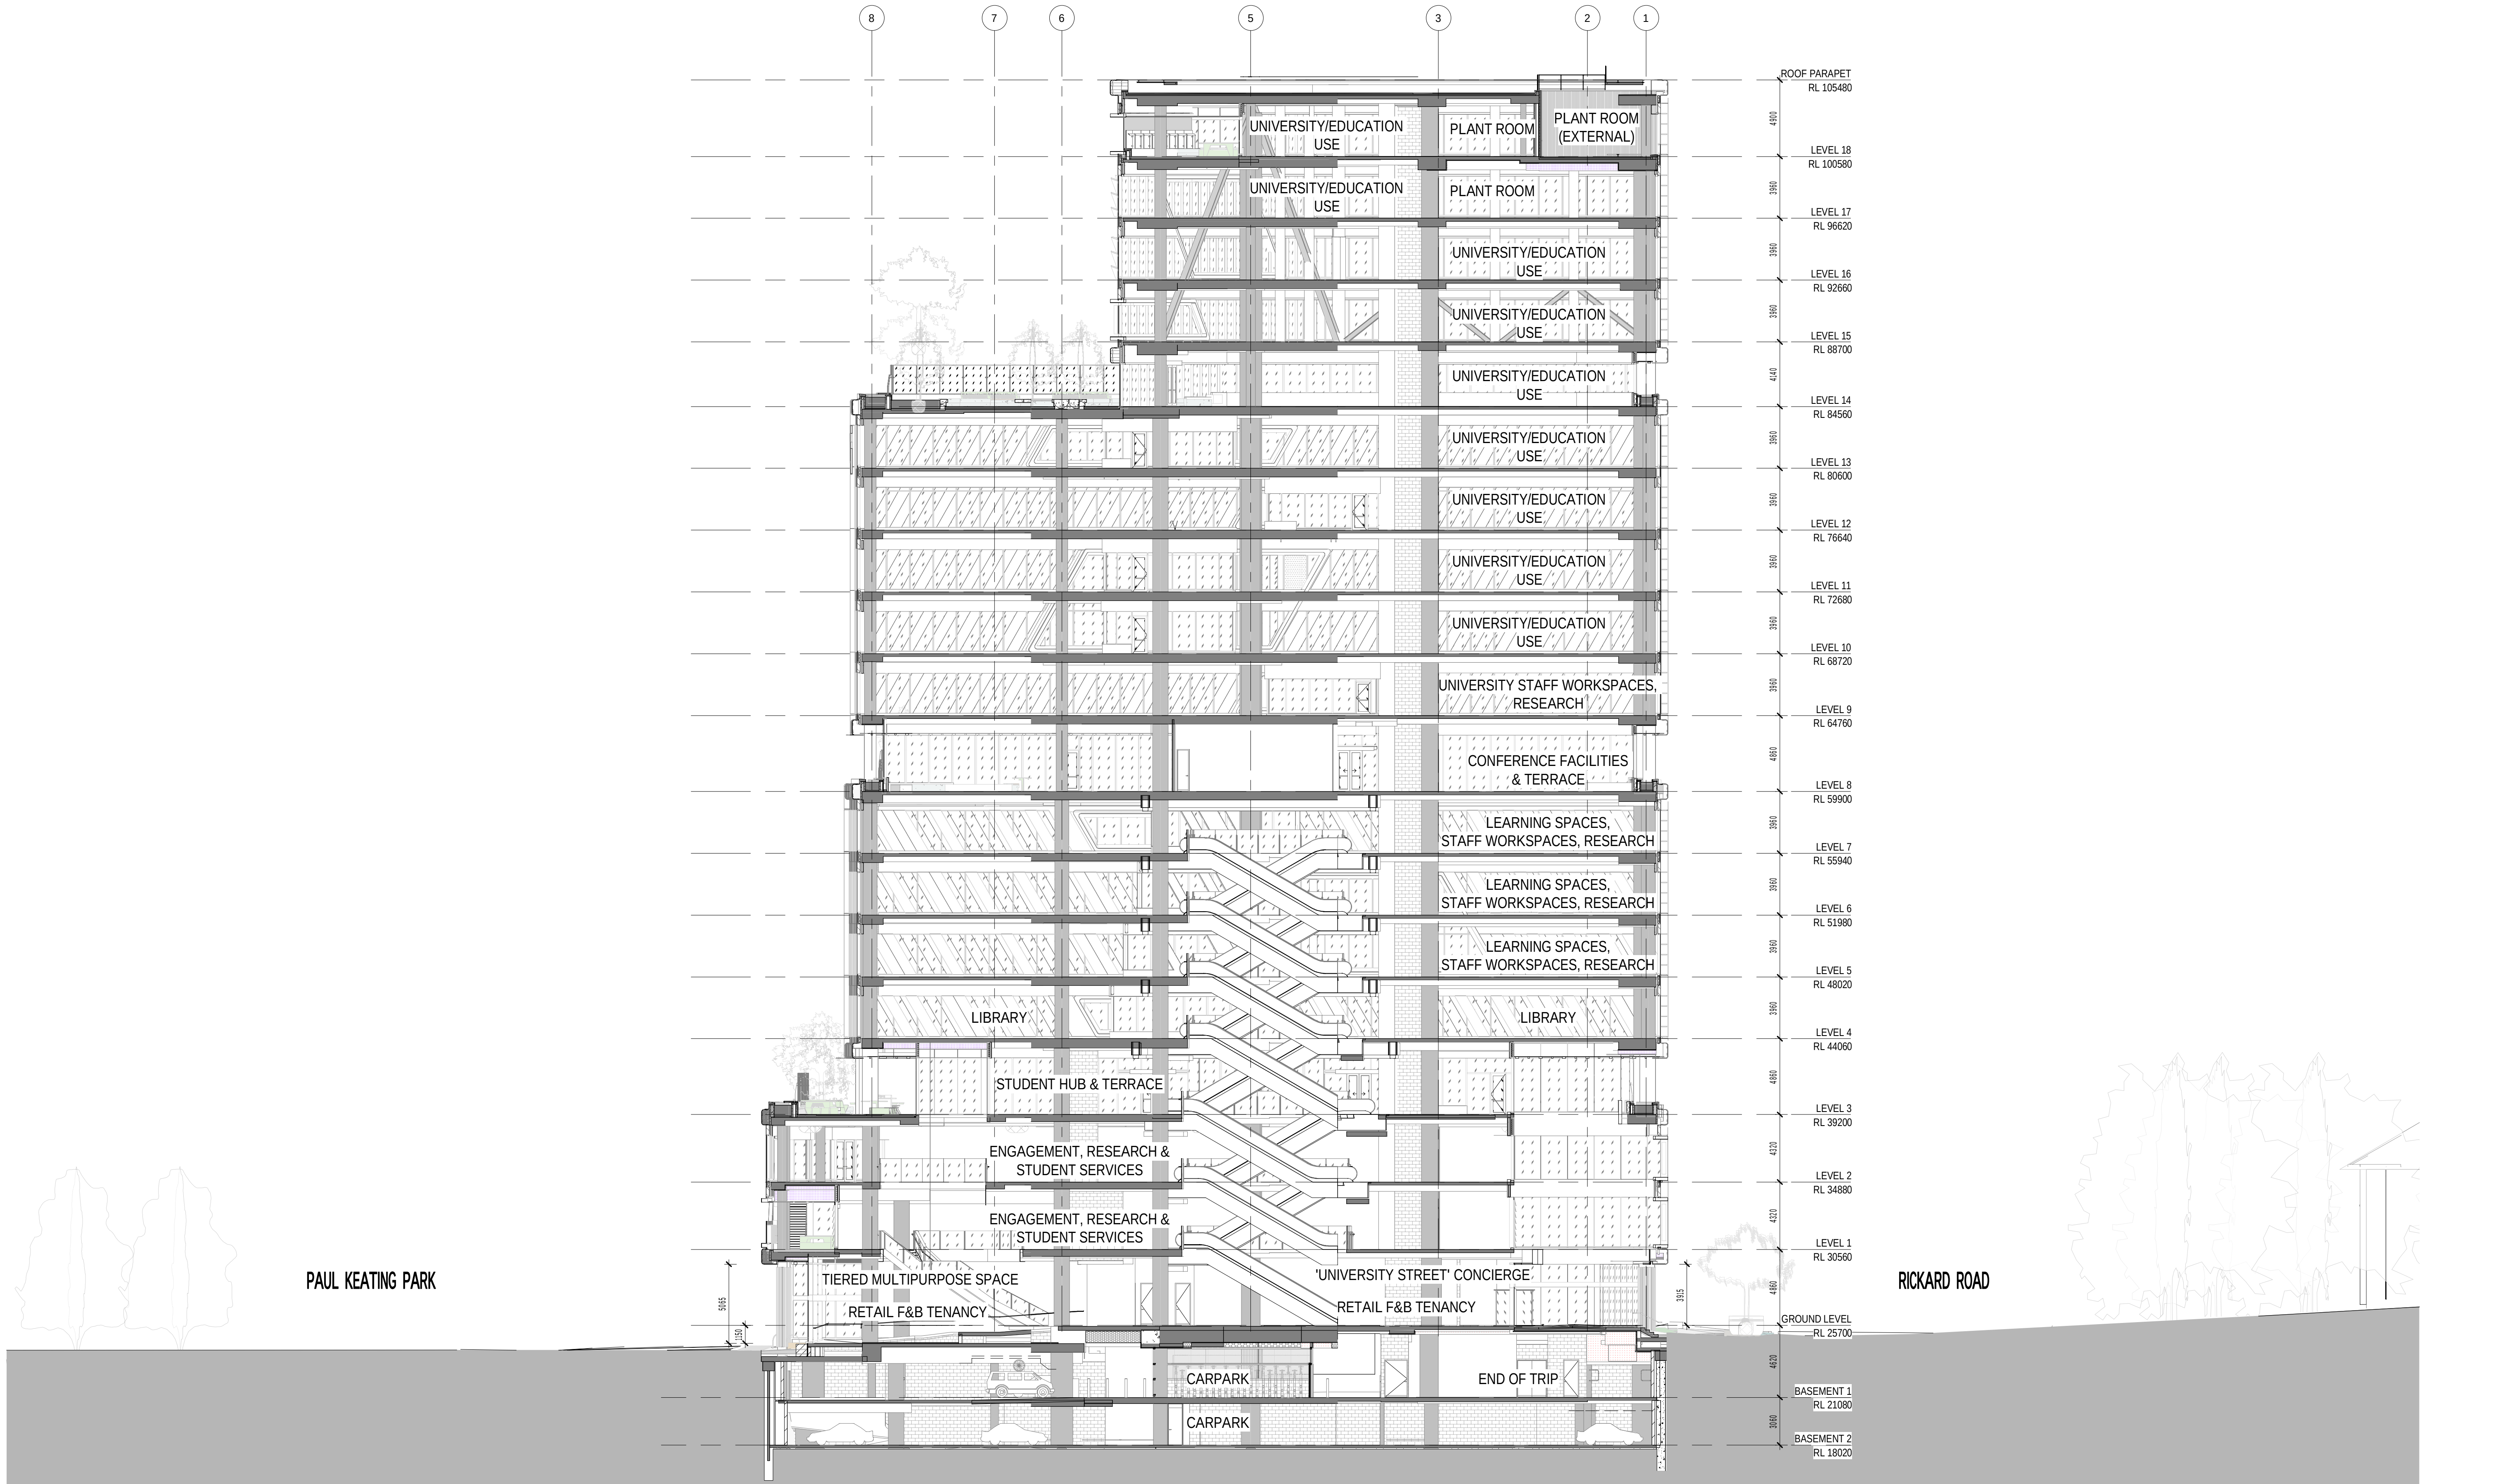

41.841 x 594  
PRINTED: 17-Dec-20 10:11:51 AM

CLIENT  
**Walker Corporation**  
Level 21 Governor Macquarie Tower,  
1 Farrer Place, Sydney NSW 2000  
T +61 2 8273 9600 F +61 2 9252 7400

BUILDING SURVEYOR  
**Group DLA**  
Level 3, 10 Bridge Street, Sydney, NSW 2000  
T +61 8355 3160 F +61 2 8355 3169

CIVIL ENGINEER  
**Meinhardt Bonacci**  
Level 4, 66 Clarence St, Sydney NSW 2000, Australia  
T +61 2 8247 8400

SERVICES ENGINEER  
**Norman Disney & Young**  
Level 1, 60 Miller Street, North Sydney, NSW 2060, Australia  
T +61 2 9928 6800 F +61 2 9955 6900

ESD, VERTICAL TRANSPORT & FIRE ENGINEER  
**Umow Lai**  
L4, 10 Yarra Street, South Yarra VIC 3141  
T: +61 3 9249 0288 F: +61 3 9249 0299

LANDSCAPE ARCHITECT  
**Aspect Studios**  
Level 4/160 Queen Street Melbourne VIC 3000  
T: +61 3 9417 6844

STRUCTURAL ENGINEER  
**TTW**  
Level 3, 48 Chandos Street, St Leonards, NSW 2065, Australia  
T +61 2 9439 7288

FAÇADE ENGINEER  
**Inhabit**  
Citic House, Level 6/99 King Street Melbourne VIC 3000  
T: +61 3 8669 2777

TRAFFIC ENGINEER  
**Arup**  
Level 5, Barrack Place, 151 Clarence Street, Sydney NSW 2000  
T: +61 2 9320 9320

REV. DETAILS  
1 ISSUED FOR SSDA  
2 ISSUED FOR SSDA RTS  
3 ISSUED FOR SSD-9831 - DPIE REQUEST FOR INFORMATION

DATE  
12.08.2019  
18.08.2020  
17.12.2020

DA APPLICANT  
**WESTERN SYDNEY UNIVERSITY**  
Locked Bag 1797, Penrith NSW 2751  
T +61 2 9852 5222

GENERAL NOTES  
THE CONTRACTOR MUST VERIFY ALL DIMENSIONS ON SITE BEFORE COMMENCING ANY WORK OR MAKING OF ANY SHOP DRAWINGS. FIGURED DIMENSIONS MUST BE USED IN PREFERENCE TO SCALED DIMENSIONS. ALL SCALED DIMENSIONS MUST BE VERIFIED ON SITE. THIS DRAWING IS COPYRIGHT AND REMAINS THE PROPERTY OF THE ARCHITECT.

Level 3, 246 Bourke Street  
Melbourne Victoria  
Australia 3000  
T +61 3 9600 2818  
F +61 3 9600 2819  
lyons@lyonsarch.com.au  
www.lyonsarch.com.au

**Lyons**

PROJECT  
**BANKSTOWN CITY CAMPUS DEVELOPMENT**  
74 RICKARD RD.  
BANKSTOWN NSW 2200

DRAWING TITLE  
**BUILDING SECTION B**

0 10 20 30 40 50 60 70 80 90 100  
ALL DIMENSIONS ARE IN MILLIMETERS. DO NOT SCALE DRAWINGS FOR CRITICAL DIMENSIONS.

SEARS APPLICATION  
NOT FOR CONSTRUCTION

SCALE  
1 : 200 @A1

DATE  
17.12.2020


REVISION  
3

JOB No. DRAWN CHECKED  
UW04 LYONS RH

DRAWING No.  
DA45-02





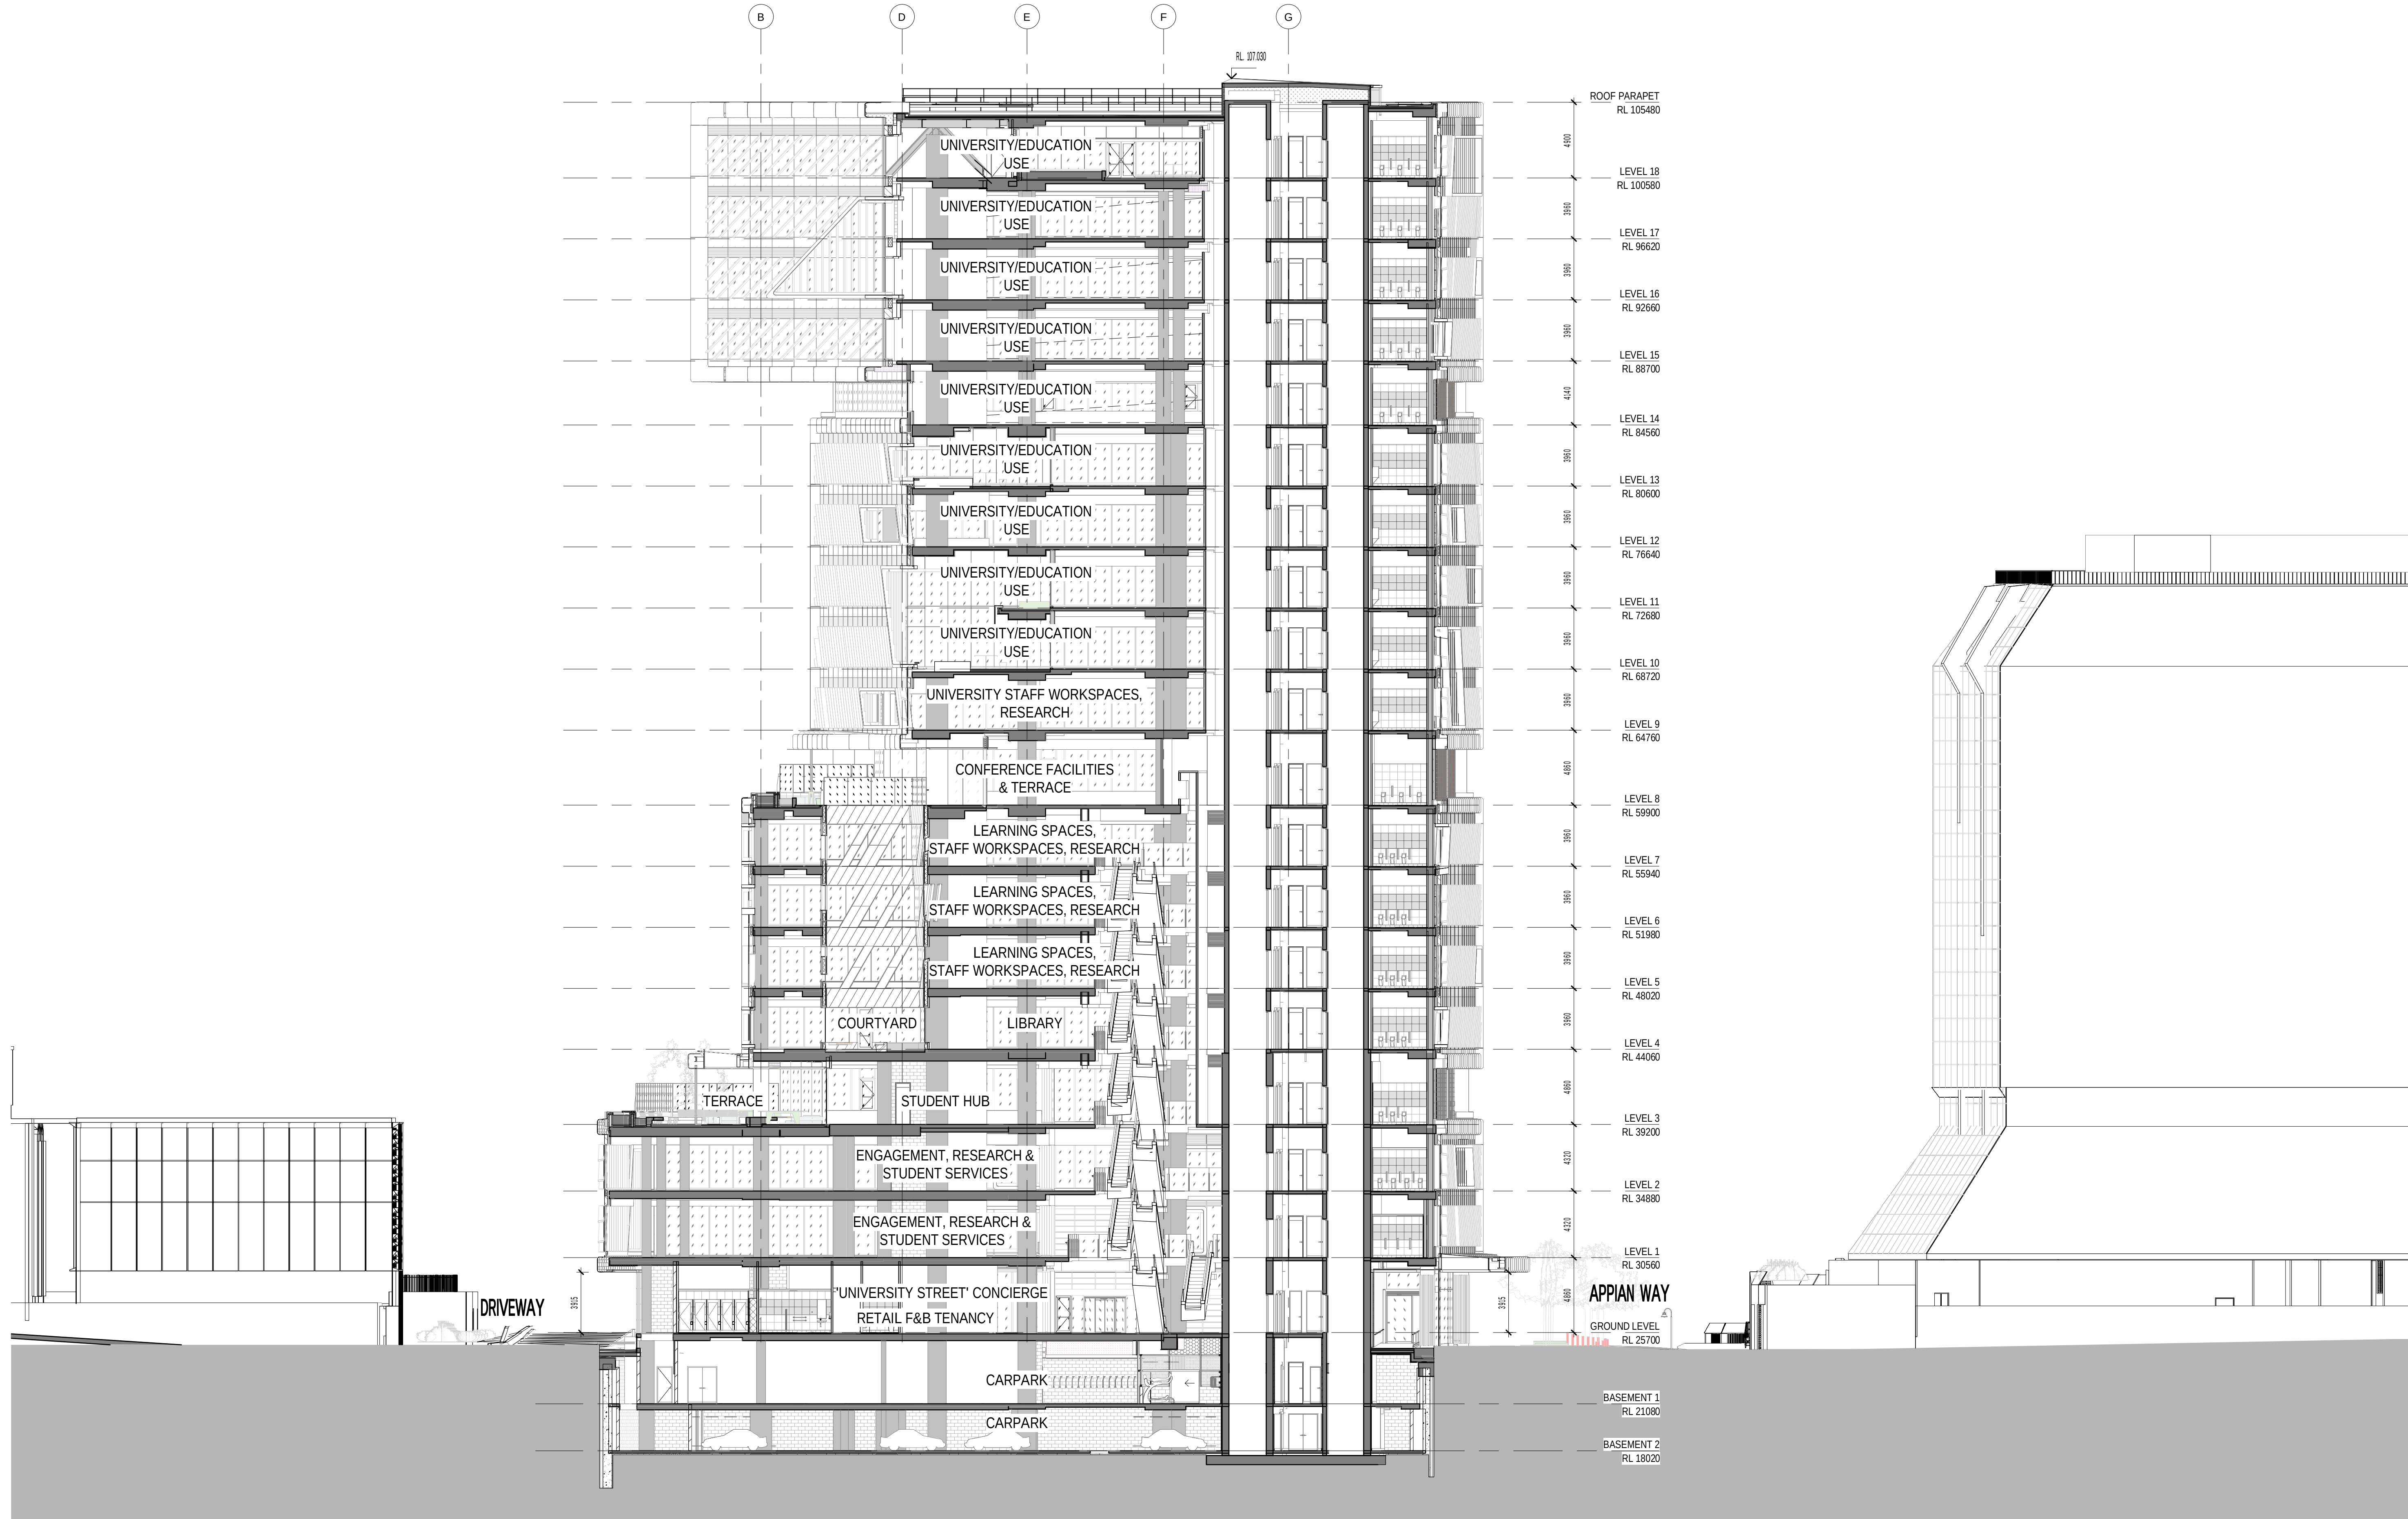

CLIENT  
**Walker Corporation**  
Level 21 Governor Macquarie Tower,  
1 Farrer Place, Sydney NSW 2000  
T +61 2 9273 9600 F +61 2 9252 7400

BUILDING SURVEYOR  
**Group DLA**  
Level 3, 10 Bridge Street, Sydney, NSW 2000  
T +61 8355 3160 F +61 2 8355 3169

CIVIL ENGINEER  
**Meinhardt Bonacci**  
Level 4, 66 Clarence St, Sydney NSW 2000, Australia  
T +61 2 8247 8400

SERVICES ENGINEER  
**Norman Disney & Young**  
Level 1, 60 Miller Street, North Sydney, NSW 2060, Australia  
T +61 2 9928 6800 F +61 2 9955 6900

ESD, VERTICAL TRANSPORT & FIRE ENGINEER  
**Umow Lai**  
L4, 10 Yarra Street, South Yarra VIC 3141  
T: +61 3 9249 0288 F: +61 3 9249 0299

LANDSCAPE ARCHITECT  
**Aspect Studios**  
Level 4/160 Queen Street Melbourne VIC 3000  
T: +61 3 9417 6844

STRUCTURAL ENGINEER  
**TTW**  
Level 3, 48 Chandos Street, St Leonards, NSW 2065, Australia  
T +61 2 9439 7288

FAÇADE ENGINEER  
**Inhabit**  
Citic House, Level 6/99 King Street Melbourne VIC 3000  
T: +61 3 8669 2777

TRAFFIC ENGINEER  
**Arup**  
Level 5, Barrack Place, 151 Clarence Street, Sydney NSW 2000  
T: +61 2 9320 9320

REV. DETAILS  
1 ISSUED FOR SSDA  
2 ISSUED FOR SSDA RTS  
3 ISSUED FOR SSD-9831 - DPIE REQUEST FOR INFORMATION

DATE  
12.08.2019  
18.08.2020  
17.12.2020

DA APPLICANT  
**WESTERN SYDNEY UNIVERSITY**  
Locked Bag 1797, Penrith NSW 2751  
T +61 2 9852 5222

GENERAL NOTES  
THE CONTRACTOR MUST VERIFY ALL DIMENSIONS ON SITE BEFORE COMMENCING ANY WORK OR MAKING OF ANY SHOP DRAWINGS. FIGURED DIMENSIONS MUST BE USED IN PREFERENCE TO SCALED DIMENSIONS. ALL SCALED DIMENSIONS MUST BE VERIFIED ON SITE. THIS DRAWING IS COPYRIGHT AND REMAINS THE PROPERTY OF THE ARCHITECT.

Level 3, 246 Bourke Street  
Melbourne Victoria  
Australia - 3000  
T +61 3 9600 2818  
F +61 3 9600 2819  
lyons@lyonsarch.com.au  
www.lyonsarch.com.au

**Lyons**


PROJECT  
**BANKSTOWN CITY CAMPUS DEVELOPMENT**  
74 RICKARD RD.  
BANKSTOWN NSW 2200  
DRAWING TITLE  
**BUILDING SECTION C**

0 10 20 30 40 50 60 70 80 90 100  
ALL DIMENSIONS ARE IN MILLIMETERS. DO NOT SCALE DRAWINGS FOR CRITICAL DIMENSIONS.

SEARS APPLICATION  
NOT FOR CONSTRUCTION

SCALE  
1 : 200 @A1  
DATE  
17.12.2020  
REVISION  
3  
JOB No. DRAWN CHECKED  
UW04 LYONSRH  
DRAWING No.  
DA45-03



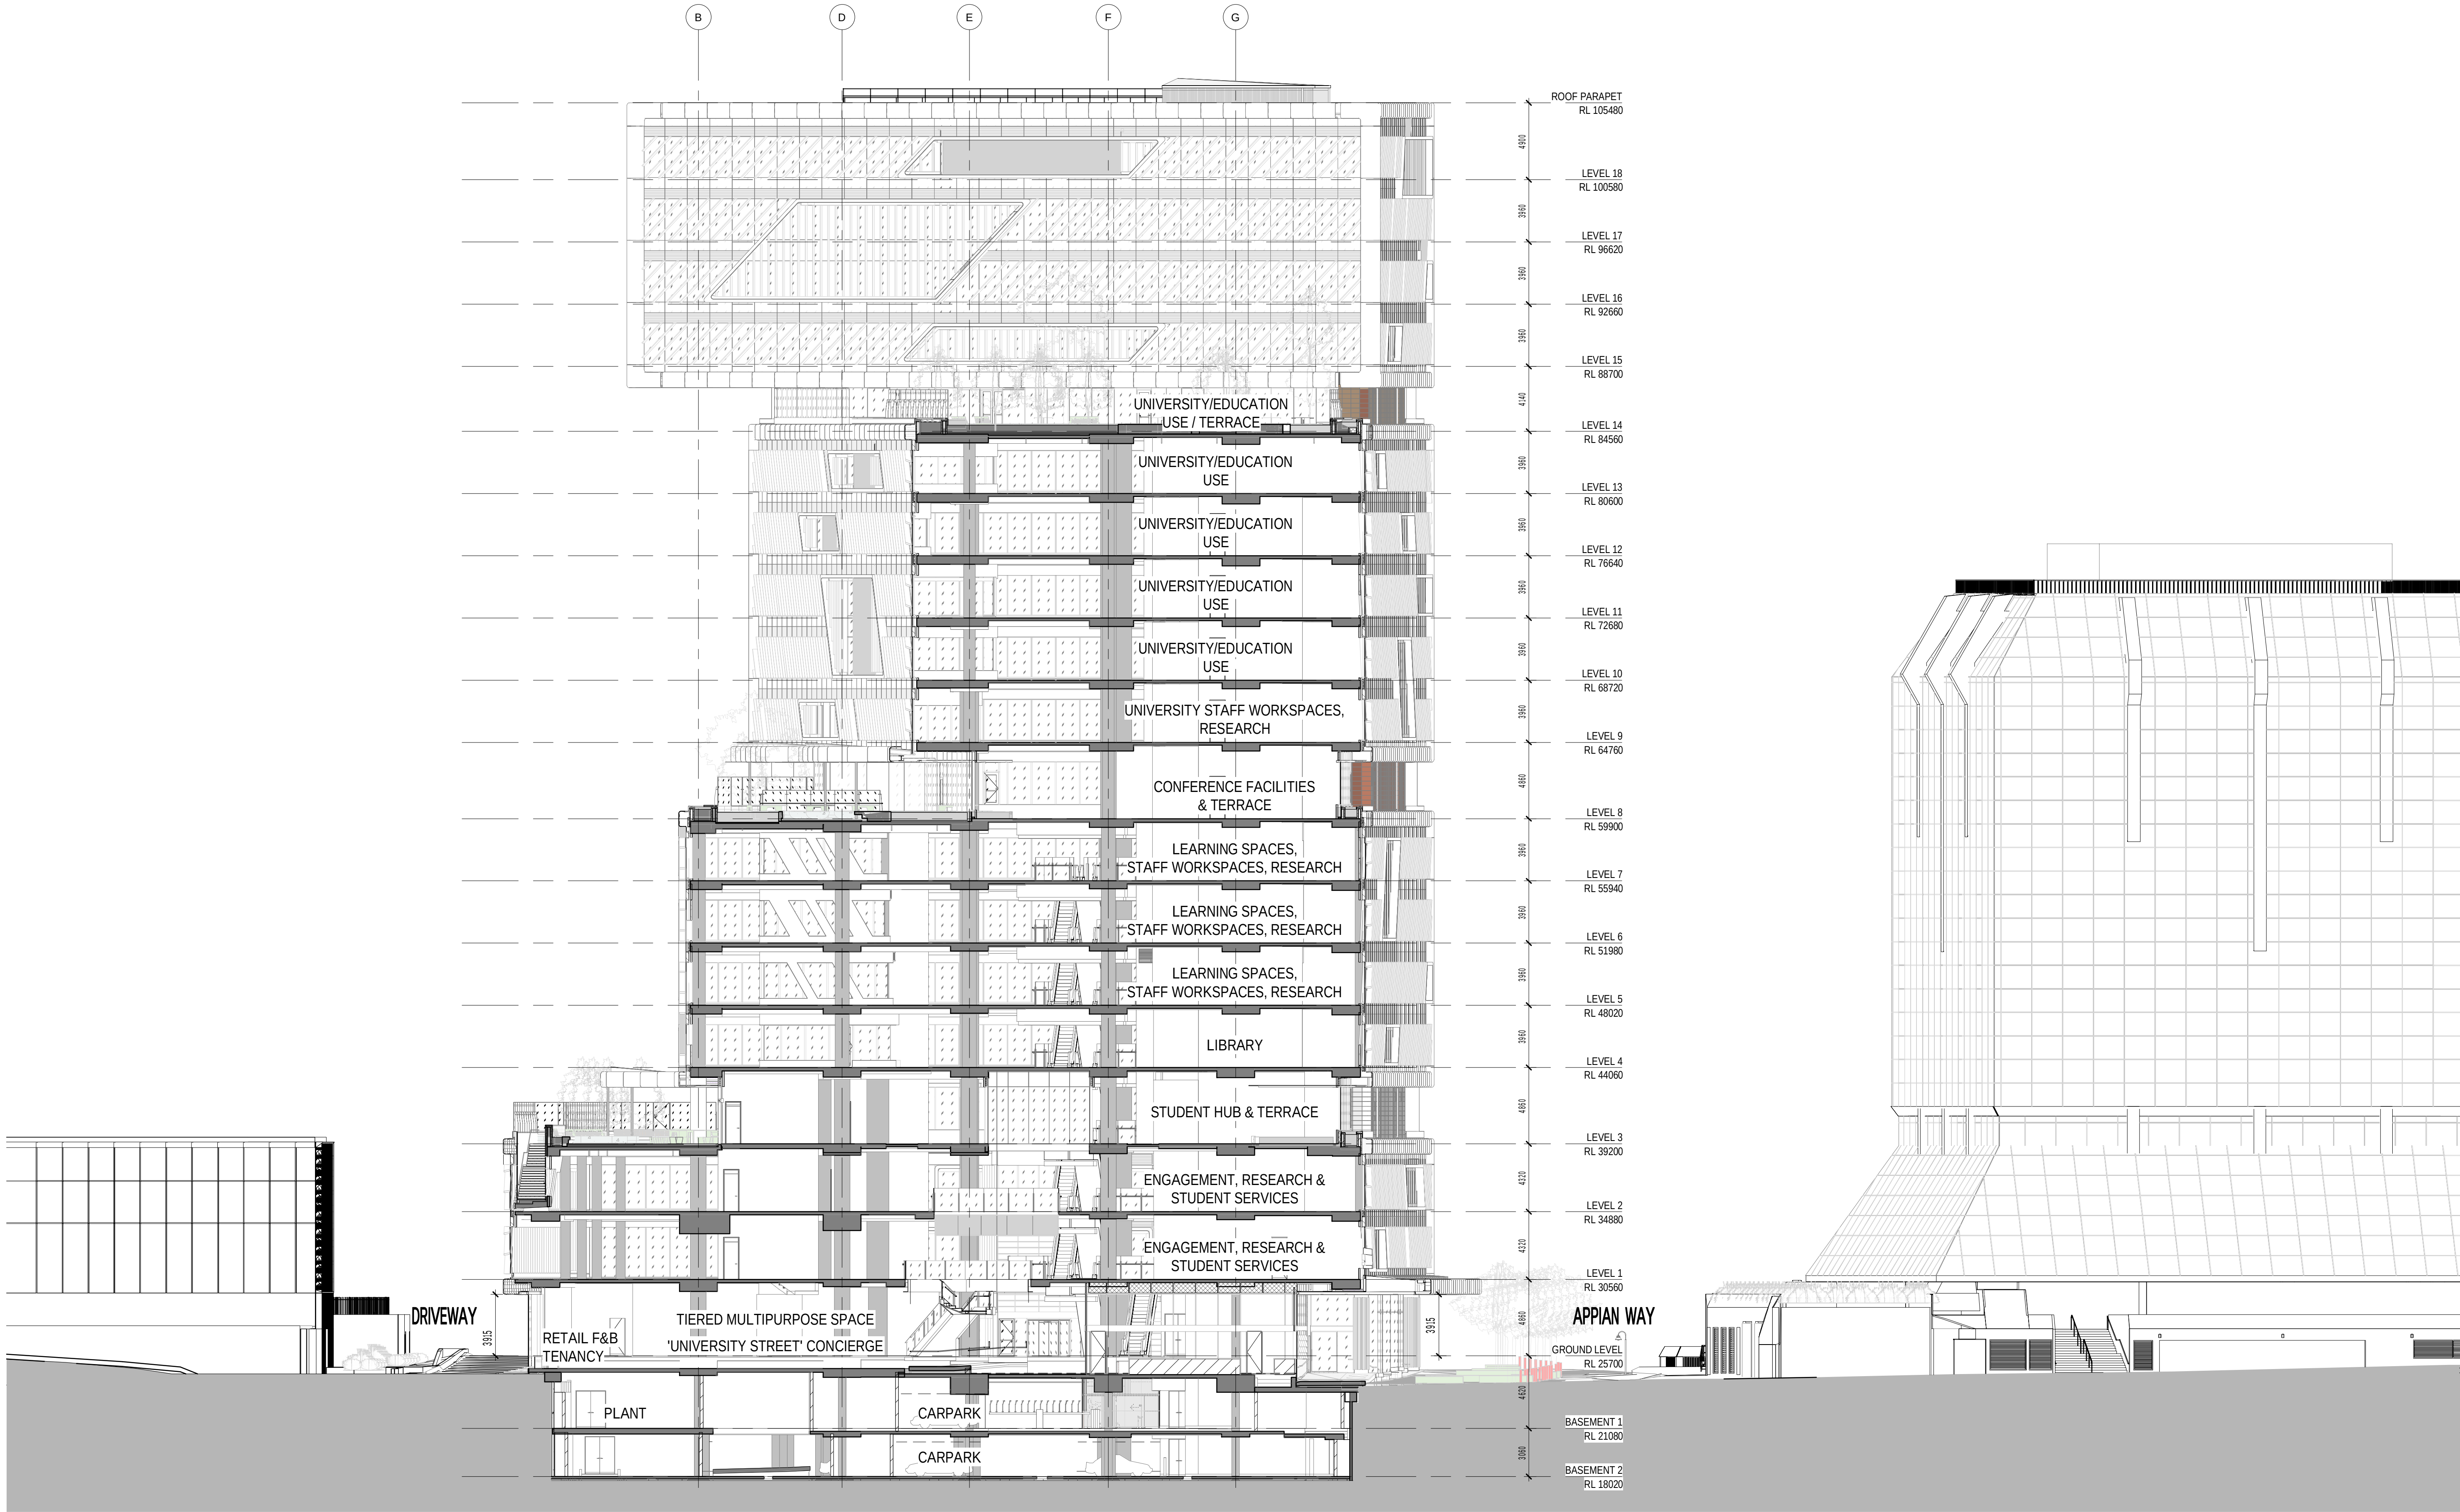

A1 841 x 594  
PRINTED: 17-Dec-20 10:15:56 AM

CLIENT  
**Walker Corporation**  
Level 21 Governor Macquarie Tower,  
1 Farrer Place, Sydney NSW 2000  
T +61 2 8273 9600 F +61 2 9252 7400

BUILDING SURVEYOR  
**Group DLA**  
Level 3, 10 Bridge Street, Sydney, NSW 2000  
T +61 8355 3160 F +61 2 8355 3169

CIVIL ENGINEER  
**Meinhardt Bonacci**  
Level 4, 66 Clarence St, Sydney NSW 2000, Australia  
T +61 2 8247 8400

SERVICES ENGINEER  
**Norman Disney & Young**  
Level 1, 60 Miller Street, North Sydney, NSW 2060, Australia  
T +61 2 9928 6800 F +61 2 9955 6900

ESD, VERTICAL TRANSPORT & FIRE ENGINEER  
**Umow Lai**  
L4, 10 Yarra Street, South Yarra VIC 3141  
T: +61 3 9249 0288 F: +61 3 9249 0299

LANDSCAPE ARCHITECT  
**Aspect Studios**  
Level 4/160 Queen Street Melbourne VIC 3000  
T: +61 3 9417 6844

STRUCTURAL ENGINEER  
**TTW**  
Level 3, 48 Chandos Street, St Leonards, NSW 2065, Australia  
T+61 2 9439 7288

FAÇADE ENGINEER  
**Inhabit**  
Citic House, Level 6/99 King Street Melbourne VIC 3000  
T: +61 3 8669 2777

TRAFFIC ENGINEER  
**Arup**  
Level 5, Barrack Place, 151 Clarence Street, Sydney NSW 2000  
T: +61 2 9320 9320

REV. DETAILS  
1 ISSUED FOR SSDA  
2 ISSUED FOR SSDA RTS  
3 ISSUED FOR SSD-9831 - DPIE REQUEST FOR INFORMATION

DATE  
12.08.2019  
18.08.2020  
17.12.2020

DA APPLICANT  
**WESTERN SYDNEY UNIVERSITY**  
Locked Bag 1797, Penrith NSW 2751  
T +61 2 9852 5222

GENERAL NOTES  
THE CONTRACTOR MUST VERIFY ALL DIMENSIONS ON SITE BEFORE COMMENCING ANY WORK OR MAKING OF ANY SHOP DRAWINGS. FIGURED DIMENSIONS MUST BE USED IN PREFERENCE TO SCALED DIMENSIONS. ALL SCALED DIMENSIONS MUST BE VERIFIED ON SITE. THIS DRAWING IS COPYRIGHT AND REMAINS THE PROPERTY OF THE ARCHITECT.

Level 3, 246 Bourke Street  
Melbourne Victoria  
Australia 3000  
T +61 3 9600 2818  
F +61 3 9600 2819  
lyons@lyonsarch.com.au  
www.lyonsarch.com.au

**Lyons**

PROJECT  
**BANKSTOWN CITY CAMPUS DEVELOPMENT**  
74 RICKARD RD.  
BANKSTOWN NSW 2200

DRAWING TITLE  
**BUILDING SECTION D**

0 10 20 30 40 50 60 70 80 90 100  
ALL DIMENSIONS ARE IN MILLIMETERS. DO NOT SCALE DRAWINGS FOR CRITICAL DIMENSIONS.

SEARS APPLICATION  
NOT FOR CONSTRUCTION

NORTH  
SCALE  
1 : 200 @A1

JOB No. DRAWN CHECKED  
UW04 LYONS RH

DATE  
17.12.2020

DRAWING No. REVISION  
DA45-04 3