

2024029: LANDSCAPE ARCHITECTURAL DRAWING LIST

Sheet Number	Sheet Name	Revision
LD-DA000	COVER SHEET & DESIGN STATEMENT	3
LD-DA001	PLANTING SCHEDULE & LEGENDS	2
LD-DA002	LANDSCAPE COMPLIANCE DIAGRAMS	2
LD-DA100	OVERALL GROUND FLOOR PLAN	3
LD-DA101	DETAILED FLOOR PLAN LOWER GROUND FLOOR PLAN	3
LD-DA103	DETAILED FLOOR PLAN UPPER GROUND FLOOR PLAN	2
LD-DA110	DETAILED FLOOR LEVEL 3 PODIUM PLAN	2
LD-DA200	OVERALL GROUND FLOOR PLANTING PLAN	2
LD-DA201	PLANTING PLAN LOWER GROUND FLOOR PLAN	2
LD-DA202	PLANTING PLAN UPPER GROUND FLOOR PLAN	2
LD-DA210	PLANTING PLAN LEVEL 3 PODIUM PLAN	2
LD-DA400	PLANTING PLAN LEVEL 3 PODIUM PLAN	2
LD-DA401	SECTION	2
LD-DA402	SECTION	2
LD-DA403	SECTION	2
LD-DA404	SECTION	2
LD-DA405	SECTION	2
LD-DA900	TYPICAL DETAILS & OUTLINE SPECIFICATION & MAINTENANCE	2



NOTE:

- DO NOT SCALE FROM DRAWINGS. WRITTEN DIMENSIONS GOVERN. IF IN DOUBT OBTAIN WRITTEN ADVICE FROM LAND AND FORM OR WHERE APPLICABLE VIA THE PRINCIPAL'S REPRESENTATIVE.
- ALL DIMENSIONS ARE IN MILLIMETERS UNLESS OTHERWISE STATED. ALL DIMENSIONS ARE MINIMUM SETTING OUT REQUIREMENTS.
- ALL DIMENSIONS SHOULD BE VERIFIED ON SITE PRIOR TO PROCEEDING WITH THE WORKS. NOTIFY THE PRINCIPALS REPRESENTATIVE IN WRITING OF ANY DISCREPANCIES
- ALL LANDSCAPE DRAWINGS MUST BE READ IN CONJUNCTION WITH RELEVANT CONTRACTS, ARCHITECTURAL REPORTS, SCHEDULES AND SPECIFICATIONS AND ALL OTHER CONSULTANT / CONTRACT DOCUMENTATION. NOTIFY THE PRINCIPALS REPRESENTATIVE OF ANY DISCREPANCIES BETWEEN DOCUMENTATION IN WRITING TO OBTAIN CLARIFICATION DIRECTION
- INSTALLATION OF SYSTEMS AND PROPRIETARY PRODUCTS TO BE STRICTLY IN ACCORDANCE WITH MANUFACTURERS RECOMMENDATIONS.
- ALL WORK TO COMPLY WITH THE NATIONAL CONSTRUCTION CODE INCLUDING RELEVANT AUSTRALIAN STANDARDS AND REQUIREMENTS OF THE BUILDING CODE OF AUSTRALIA AND AUSTRALIAN WORK HEALTH AND SAFETY LEGISLATION.
- DESIGN DRAWINGS ARE BASED ON SURVEY INFORMATION. PRIOR TO DETAILED DESIGN AND CONSTRUCTION, THE CONTRACTOR IS TO UNDERTAKE A FULL SURVEY TO VERIFY ALL DIMENSIONS AND CONFIRM LOCATION OF EXISTING SERVICES.
- FOR TREE RETENTION AND REMOVAL PLAN PLEASE REFER TO ARBORIST REPORT AND TREE IMPACT ASSESSMENT REPORT.

NOT FOR CONSTRUCTION

					CLIENT		ARCHITECT		LANDSCAPE		DO NOT SCALE		Drawn RI		Designer RI/ RI		Client HOMES NSW			
											Conditions of Use. This document may only be used by the client (and any other person who the client has agreed can use this document) for the purpose for which it was prepared and must not be used by any other person or for any other purpose.		Drafting RI		Design RI		Project 618-624 MOWBRAY ROAD, LANE COVE			
3 S455 STATE SIGNIFICANT DEVELOPMENT APPLICATION					RH RI RI 05.11.25								Approved (Project Director) RI		Date		Title COVER SHEET & DESIGN STATEMENT			
2 SSDA RFI					RH RI RI 24.03.25								Scale		This Drawing must not be used for Construction unless signed as Approved		Original Size A1		Drawing No: LD-DA000	
1 STATE SIGNIFICANT DESIGN APPLICATION					RH RI RI 30.09.24														Rev: 3	
No Revision Note: * indicates signatures on original issue of drawing or last revision of drawing					Drawn Job Manager Project Director Date															


PLANT SCHEDULE DEVELOPMENT APPLICATION							
CODE	SPECIES	COMMON NAME	ORIGIN	POT SIZE	EST. MATURE HT	INSTALL SIZE	SPACING / QTY
PROPOSED TREES							
LIV aus	Livistona australis	Cabbage Palm	Native	400L	12-15m	N/A	6
CYA coo	Cyathe a cooperi	Australian Tree Fern	Native	75L	6-12m	N/A	22
COR gum	Corymbia gummifera	Red bloodwood	Native	45L	15-20m	N/A	1
DIC ant	Dicksonia antarctica	Soft Tree Fern	Native	45L	6-12m	N/A	9
BAN ser	Banksia serrata	Old Man Banksia	Native	45L	4-6m	N/A	14
EUC cam	Eucalyptus camfieldii	Camfield's Stringybark	Native	75L	4-9m	N/A	5
BAC cit	Backhousia citriodora	Lemon Myrtle	Native	75L	4-7m	N/A	23
ELA ret	Eleoacarpus reticulatis	Blueberry Ash	Native	100L	6-10m	N/A	14
ACA fal	Acacia falcata	Sickle Wattle	Native	45L	2-5m	N/A	10
ACA ret	Acacia retinodes	Silver Wattle	Native	45L	2-5m	N/A	22
TRI lau	Tristaniopsis laurina	Water Gum	Native	45L	6-8m	N/A	17
MIX TYPE 1 - SHADE/ PART SHADE							
SHRUBS							
ALP cae	Alpinia caerulea	Native Ginger	Native	200mm	1-3m	500mm	1 per m2
ACA myr	Acacia myrtifolia	Myrtle wattle	Native	200mm	1-3m	500mm	1 per m2
BUR spi	Bursaria spinosa	Native Blackthorn	Native	200mm	1m x 1m	300mm	2 per m2
BAU rub	Bauera rubioides	River Rose	Native	200mm	1-1.5m	300mm	2 per m2
ASP nid	Asplenium nidus	Bird's nest fern	Native	200mm	1-1.5m	300mm	2 per m2
CAR gla	Carpobrotus glaucescens 'CAR10'	Aussie Rambler	Native	150mm	200mm	100mm	4 per m2
BAN spi	Banksia spinulosa	Hairpin Banksia	Native	300mm	1-3m	300mm	1 per m2
CAL dub	Calochlaena dubia	Soft Bracken	Native	150mm	0.4m x 1m	100mm	4 per m2
GOO ova	Goodenia ovata	Hop goodenia	Native	150mm	0.2m x 0.6m	100mm	3 per m2
DIC dis	Dictichlis distochophylla	Australian Salt-Grass	Native	150mm	0.2m x 0.6m	100mm	3 per m2
SPI ser	Spinifex sericeus	Hairy Spinifex	Native	150mm	0.2m x 0.6m	100mm	3 per m2
DOR exc	Doranth es excelsa	Gymea Lilly	Native	300mm	1-3m	300mm	1 per m2
SYZ pan	Syzygium paniculatum	Lilly Pilly	Native	150mm	1-3m	100mm	2 per m2
ZIE smi	Zenia smithii	Sandfly zeria	Native	300mm	1-1.5m	300mm	2 per m2
GRASSES							
DIA cae	Dianella caerulea	Cassa Blue	Native	150mm	60cm x 60cm	100mm	3 per m2
LOM lon	Lomandra longfolia 'Tanika'	Matt Rush	Native	150mm	60cm x 60cm	200mm	3 per m2
CLI min	Clivia miniata	Clivia	Native	150mm	60cm x 60cm	200mm	3 per m2
THE tri	Themeda triandra	Kangaroo Grass	Native	150mm	0.2m x 0.6m	100mm	3 per m2
CRO exa	Croea exalata	Waxflower	Native	150mm	0.3m x 0.7m	100mm	4 per m2
DIC cri	Dichelachne crinita	Longhair Plume Grass	Native	200mm	1-1.5m	300mm	2 per m2
POA lab	Poa labillardierei	Common Tussock-grass	Native	150mm	100cm x 60cm	200mm	3 per m2
ART mil	Arthropodium milleflorum	Vanilla Lily	Native	150mm	60cm x 60cm	200mm	3 per m2
CLIMBERS + GROUNDCOVERS							
VIO hed	Viola hederacea	Native Violet	Native	150mm	0.2m x 0.5m	100mm	4 per m2
ZOY ten	Zoysia tenuifolia	No - Mow Grass	Native	150mm	0.2m x 0.6m	100mm	4 per m2
MYO par	Myoporum parvifolium 'yareena'	Creeping Boobialla	Native	150mm	0.2m x 5m	100mm	4 per m2
DIC rep	Dichondra repens	Kidneyweed	Native	150mm	0.2m x 0.6m	100mm	4 per m2
CAS gla	Casuarina glauca	Cousin it	Native	150mm	0.3m x 1m	100mm	4 per m2
PAN pan	Pandorea pandorana	Wonga Wonga Vine	Native	150mm	0.2m x 5m	100mm	4 per m2
SAR har	Sarcopetalum harveanum	The Pearl Vine	Native	150mm	0.3m x 1m	100mm	4 per m2
CIS ant	Cissus antarctica	Kangaroo vine	Native	150mm	0.2m x 0.6m	100mm	4 per m2
MIX TYPE 2 - FULL SUN/ PART SHADE							
SHRUBS							
HAK ser	Hakea sericea	Bushy Needlewood	Native	300mm	1-3m	300mm	1 per m2
CAL dub	Calochlaena dubia	Soft Bracken	Native	150mm	0.4m x 1m	100mm	4 per m2
ASP nid	Asplenium nidus	Bird's nest fern	Native	200mm	1-1.5m	300mm	2 per m2
BAU rub	Bauera rubioides	River Rose	Native	200mm	1-1.5m	300mm	2 per m2
OZO dio	Ozothamnus diosmifolius	Rice Flower	Native	200mm	1-1.5m	300mm	2 per m2
BAN spi	Banksia spinulosa	Hairpin Banksia	Native	300mm	1-3m	300mm	1 per m2
GRASSES							
LOM lon	Lomandra longfolia 'Tanika'	Matt Rush	Native	150mm	60cm x 60cm	200mm	3 per m2
CRO exa	Croea exalata	Waxflower	Native	150mm	0.3m x 0.7m	100mm	4 per m2
DIC cri	Dichelachne crinita	Longhair Plume Grass	Native	200mm	1-1.5m	300mm	2 per m2
POA lab	Poa labillardierei	Common Tussock-grass	Native	150mm	100cm x 60cm	200mm	3 per m2
CLIMBERS + GROUNDCOVERS							
MYO par	Myoporum parvifolium 'yareena'	Creeping Boobialla	Native	150mm	0.2m x 5m	100mm	4 per m2
CAS gla	Casuarina glauca	Cousin it	Native	150mm	0.3m x 1m	100mm	4 per m2
SAR har	Sarcopetalum harveanum	The Pearl Vine	Native	150mm	0.3m x 1m	100mm	4 per m2
CIS ant	Cissus antarctica	Kangaroo vine	Native	150mm	0.2m x 0.6m	100mm	4 per m2
DIC rep	Dichondra repens	Kidneyweed	Native	150mm	0.2m x 0.6m	100mm	4 per m2
MIX TYPE 3- PART SHADE							
SHRUBS							
ALP cae	Alpinia caerulea	Native Ginger	Native	200mm	1-3m	500mm	1 per m2
PHI xan	Philodendron xanadu	Xanadu Philodendron	Native	200mm	1m x 1m	300mm	2 per m2
ASP nid	Asplenium nidus	Bird's nest fern	Native	200mm	1-1.5m	300mm	2 per m2
CAR gla	Carpobrotus glaucescens 'CAR10'	Aussie Rambler	Native	150mm	200mm	100mm	4 per m2
THE aus	Themeda triandra	Kangaroo Grass	Native	150mm	0.2m x 0.6m	100mm	3 per m2
DIC dis	Dictichlis distochophylla	Australian Salt-Grass	Native	150mm	0.2m x 0.6m	100mm	3 per m2
SPI ser	Spinifex sericeus	Hairy Spinifex	Native	150mm	0.2m x 0.6m	100mm	3 per m2
DOR exc	Doranth es excelsa	Gymea Lilly	Native	300mm	1-3m	300mm	1 per m2
GRASSES							
DIA cae	Dianella caerulea	Cassa Blue	Native	150mm	60cm x 60cm	100mm	3 per m2
LOM lon	Lomandra longfolia 'Tanika'	Matt Rush	Native	150mm	60cm x 60cm	200mm	3 per m2
CLI min	Clivia miniata	Clivia	Native	150mm	60cm x 60cm	200mm	3 per m2
CLIMBERS + GROUNDCOVERS							
VIO hed	Viola hederacea	Native Violet	Native	150mm	0.2m x 0.5m	100mm	4 per m2
ZOY ten	Zoysia tenuifolia	No - Mow Grass	Native	150mm	0.2m x 0.6m	100mm	4 per m2
MYO par	Myoporum parvifolium 'yareena'	Creeping Boobialla	Native	150mm	0.2m x 5m	100mm	4 per m2
CIS ant	Cissus antarctica	Kangaroo vine	Native	150mm	0.2m x 0.6m	100mm	4 per m2

NOTE: PLANTING NUMBERS AND SCHEDULES FOR DA PURPOSES - SUBJECT TO DESIGN DEVELOPMENT

LEGENDS

REFER TO SCHEDULE OF LANDSCAPE WORKS FOR DETAILS & FINISHES


GENERAL

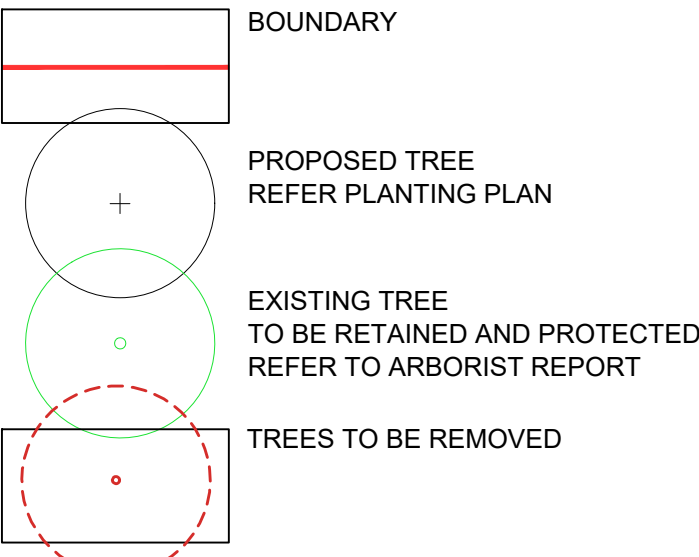


FINISHES - HARDSCAPE



GRADING & DRAINAGE

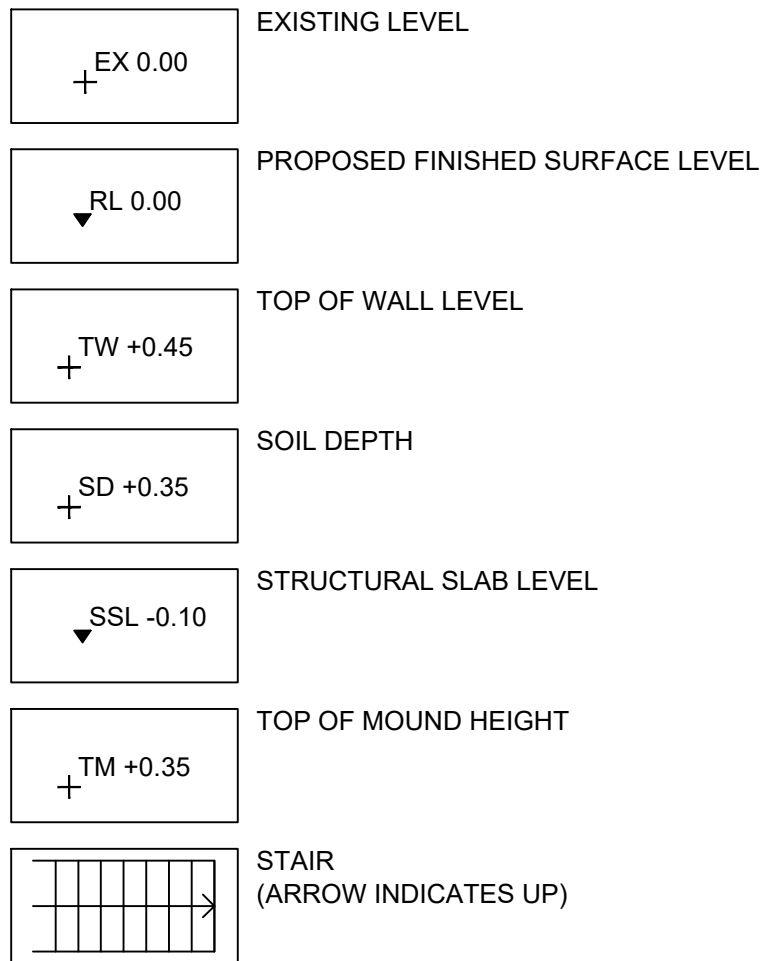


PLANTING

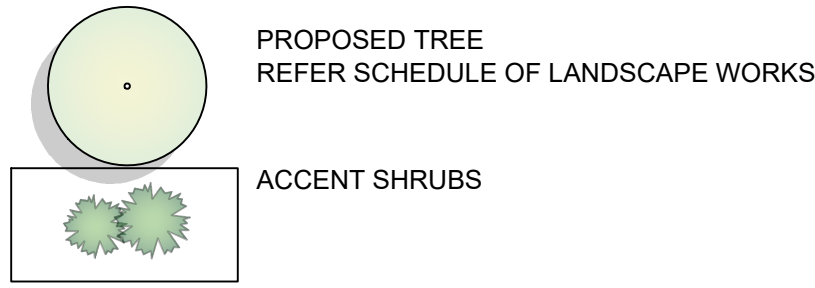


NOTE:
REFER PLANT SCHEDULE FOR PLANT SPECIES, QUANTITIES, POT SIZES + INSTALLATION REQUIREMENTS.


EDGE TREATMENT

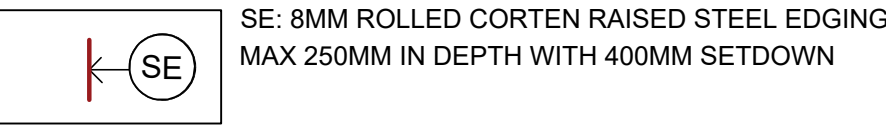

FINISHES - SOFTSCAPE

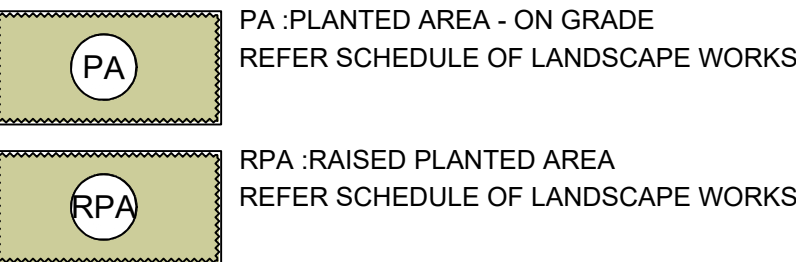

FURNITURE & LIGHTING

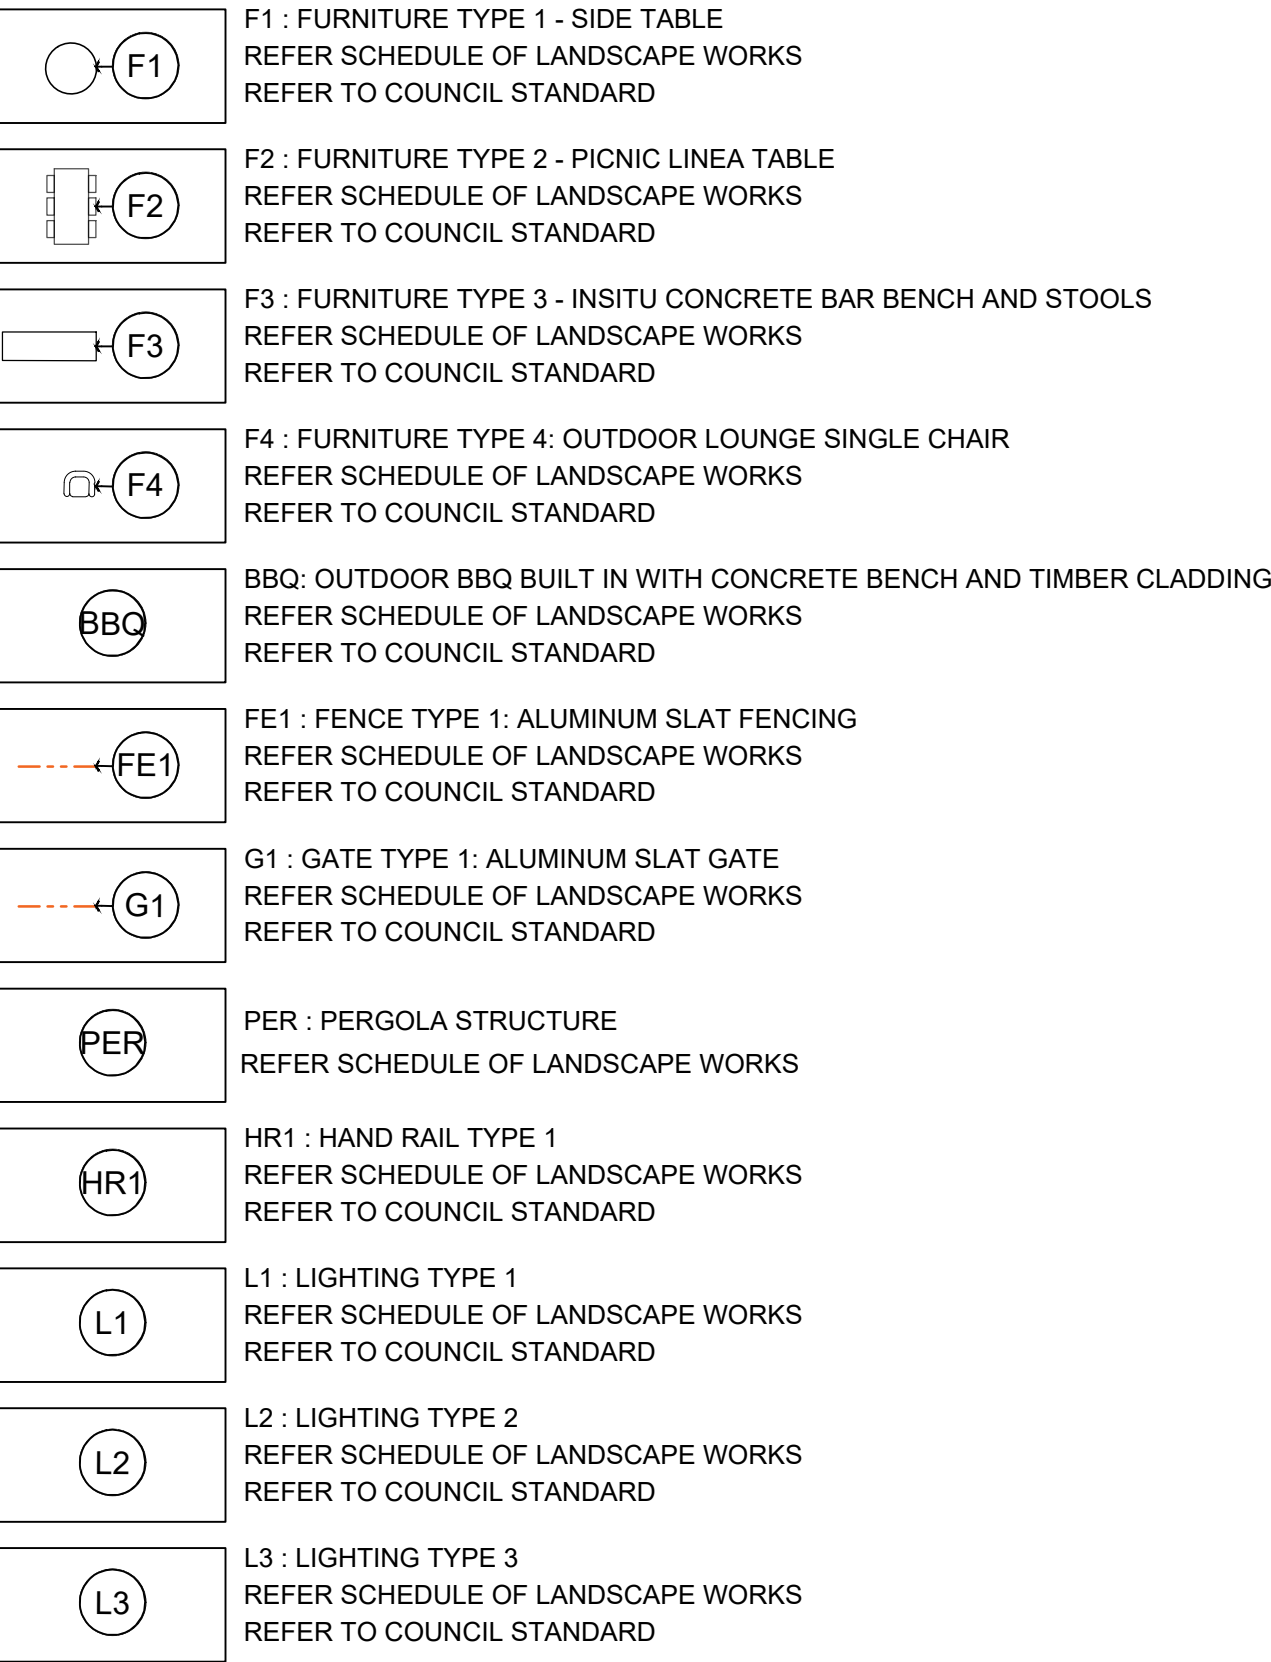

NOTE:
LIGHTING SHOWN INDICATIVELY - SUBJECT TO ENGINEERS INPUT

KERB TYPES TO ENGINEER DETAILS

NOT FOR CONSTRUCTION

	</	
--	--	----	--

CLIENT



ARCHITECT

LANDSCAPE

DKO

DO NOT SCALE

Drawn

RH

Designer

RI/ RH

Drafting

RI

Design

RI

Approved

(Project Director)

Date

Scale

This Drawing must not be used for Construction unless signed as Approved

Client

HOMES NSW

Project

618-624 MOWBRAY ROAD, LANE COVE

Title

PLANTING SCHEDULE & LEGENDS


Original Size

A1

Drawing No:


LD-DA001

Rev: 2

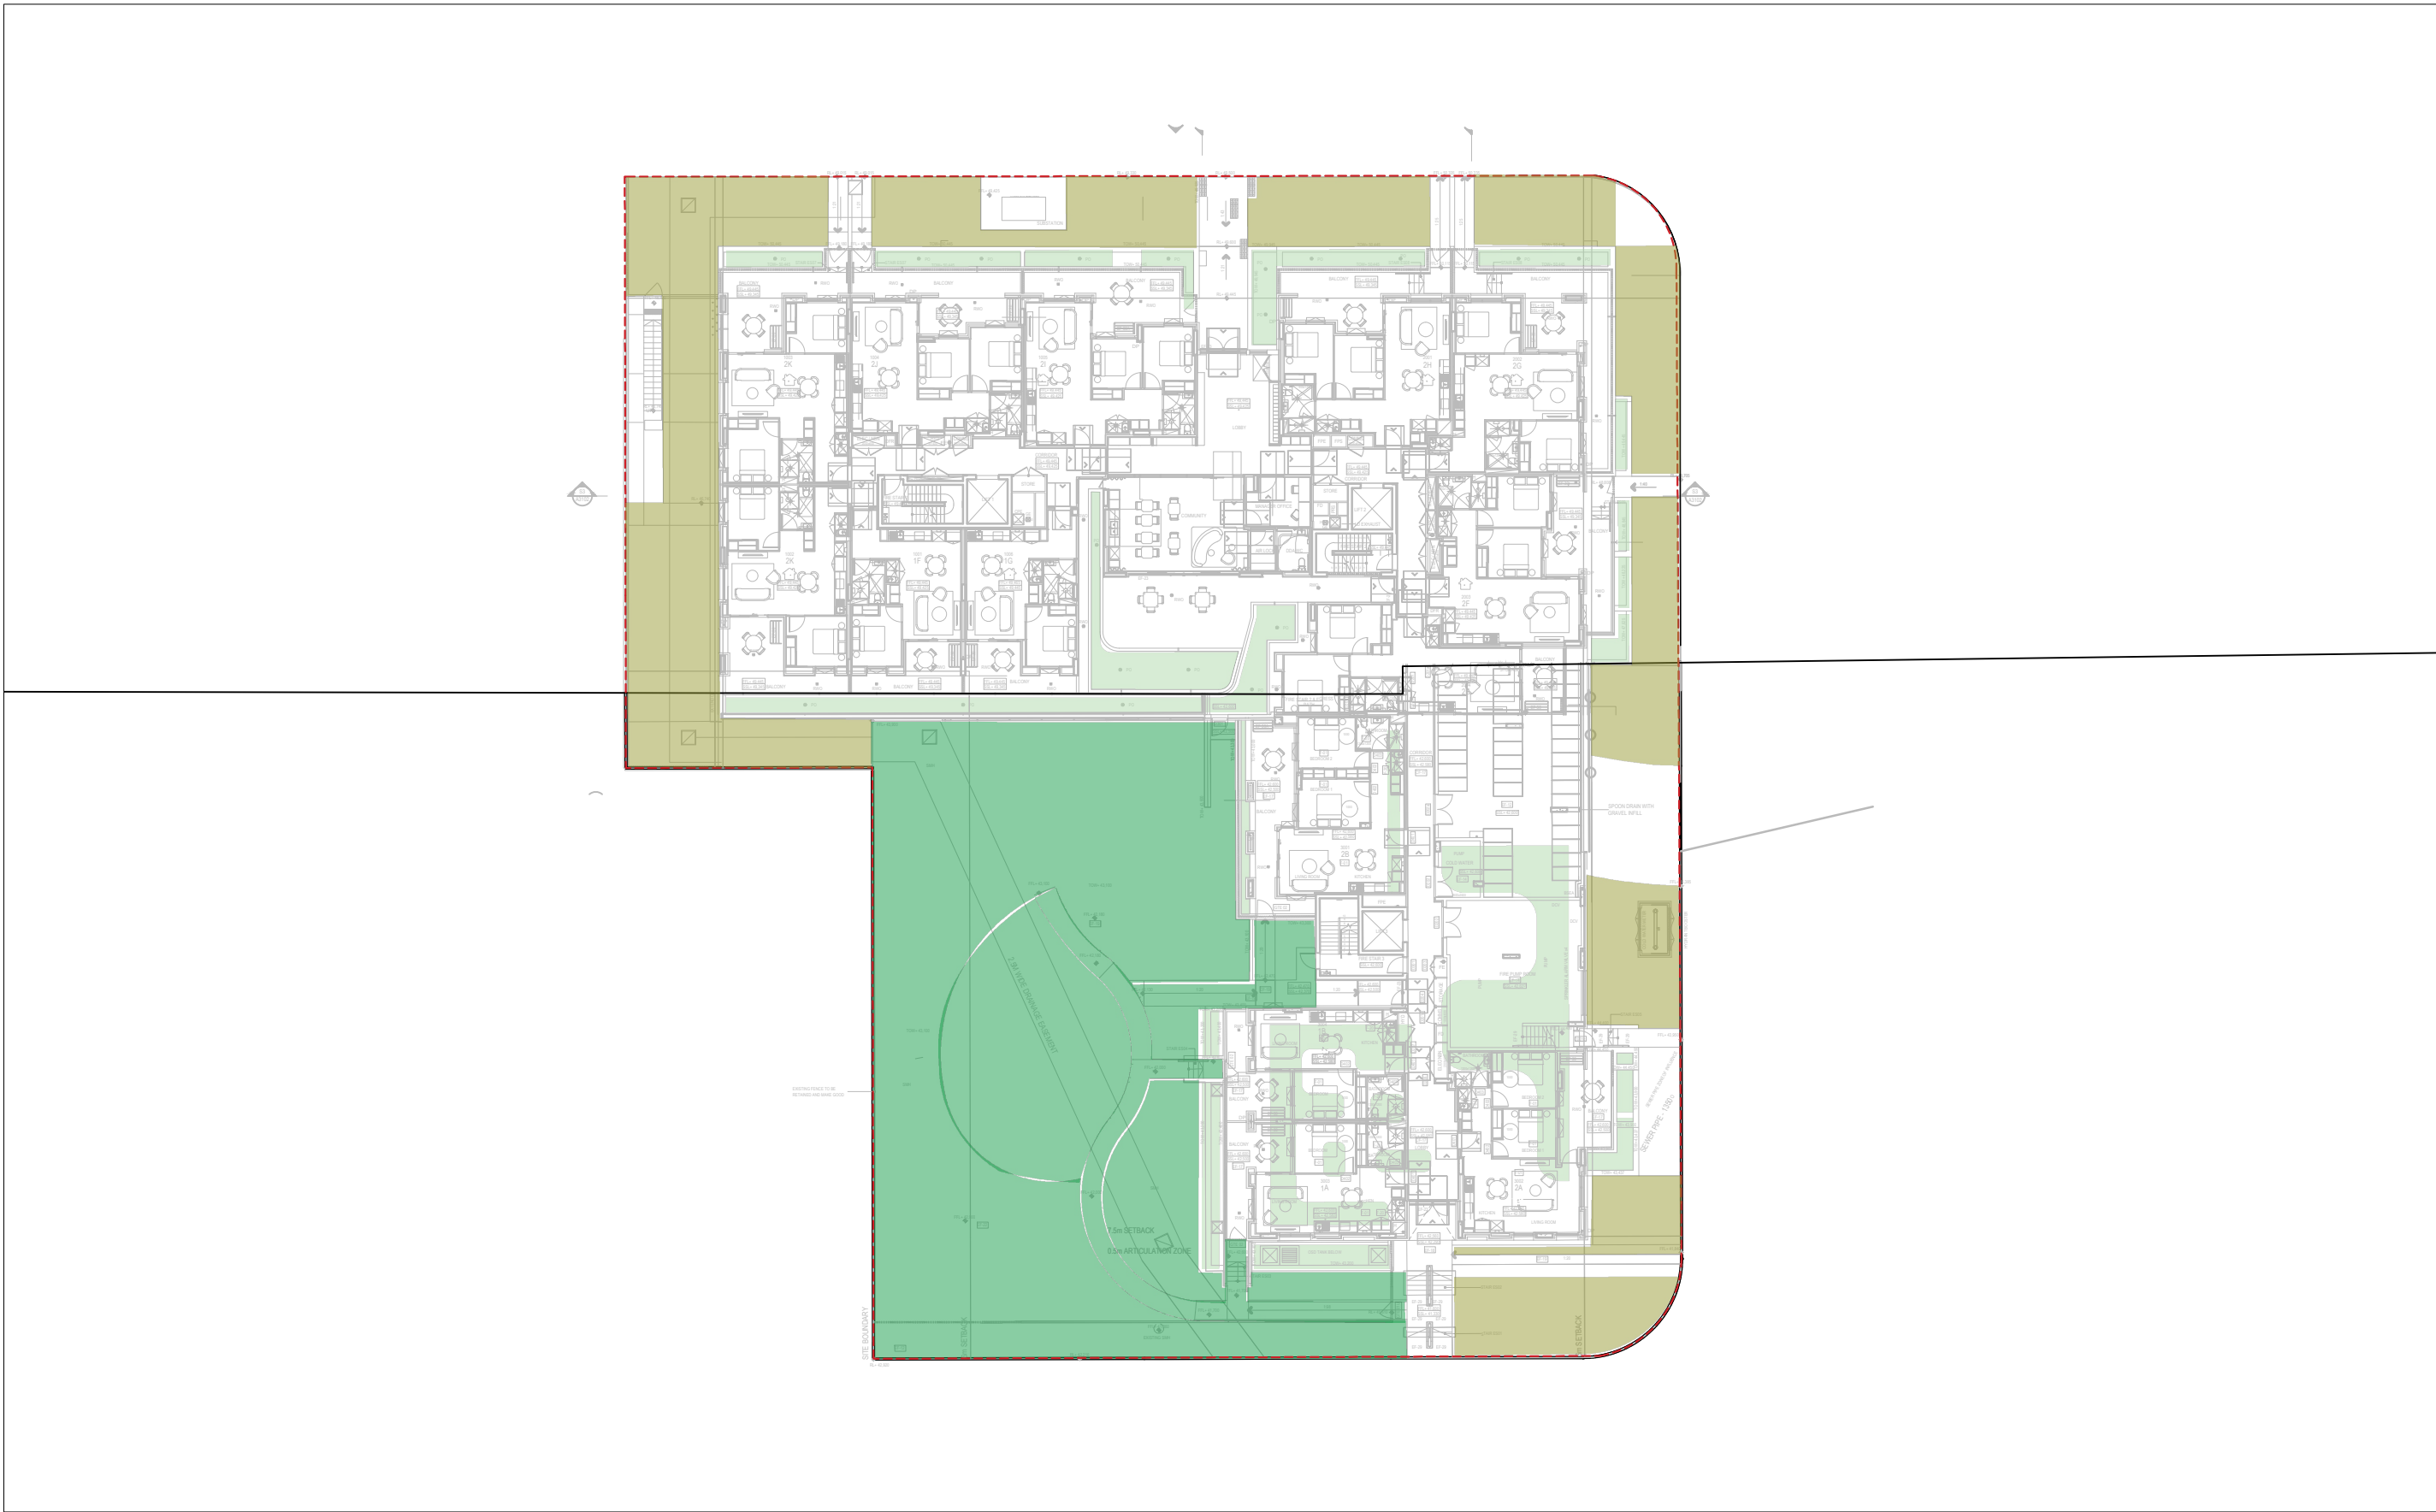

DCP REQUIREMENT: 41% LANDSCAPED AREA

- DEEP SOIL <6m: 21%
- DEEP SOIL >6m: 20%
- LANDSCAPE ON STRUCTURE: 7%

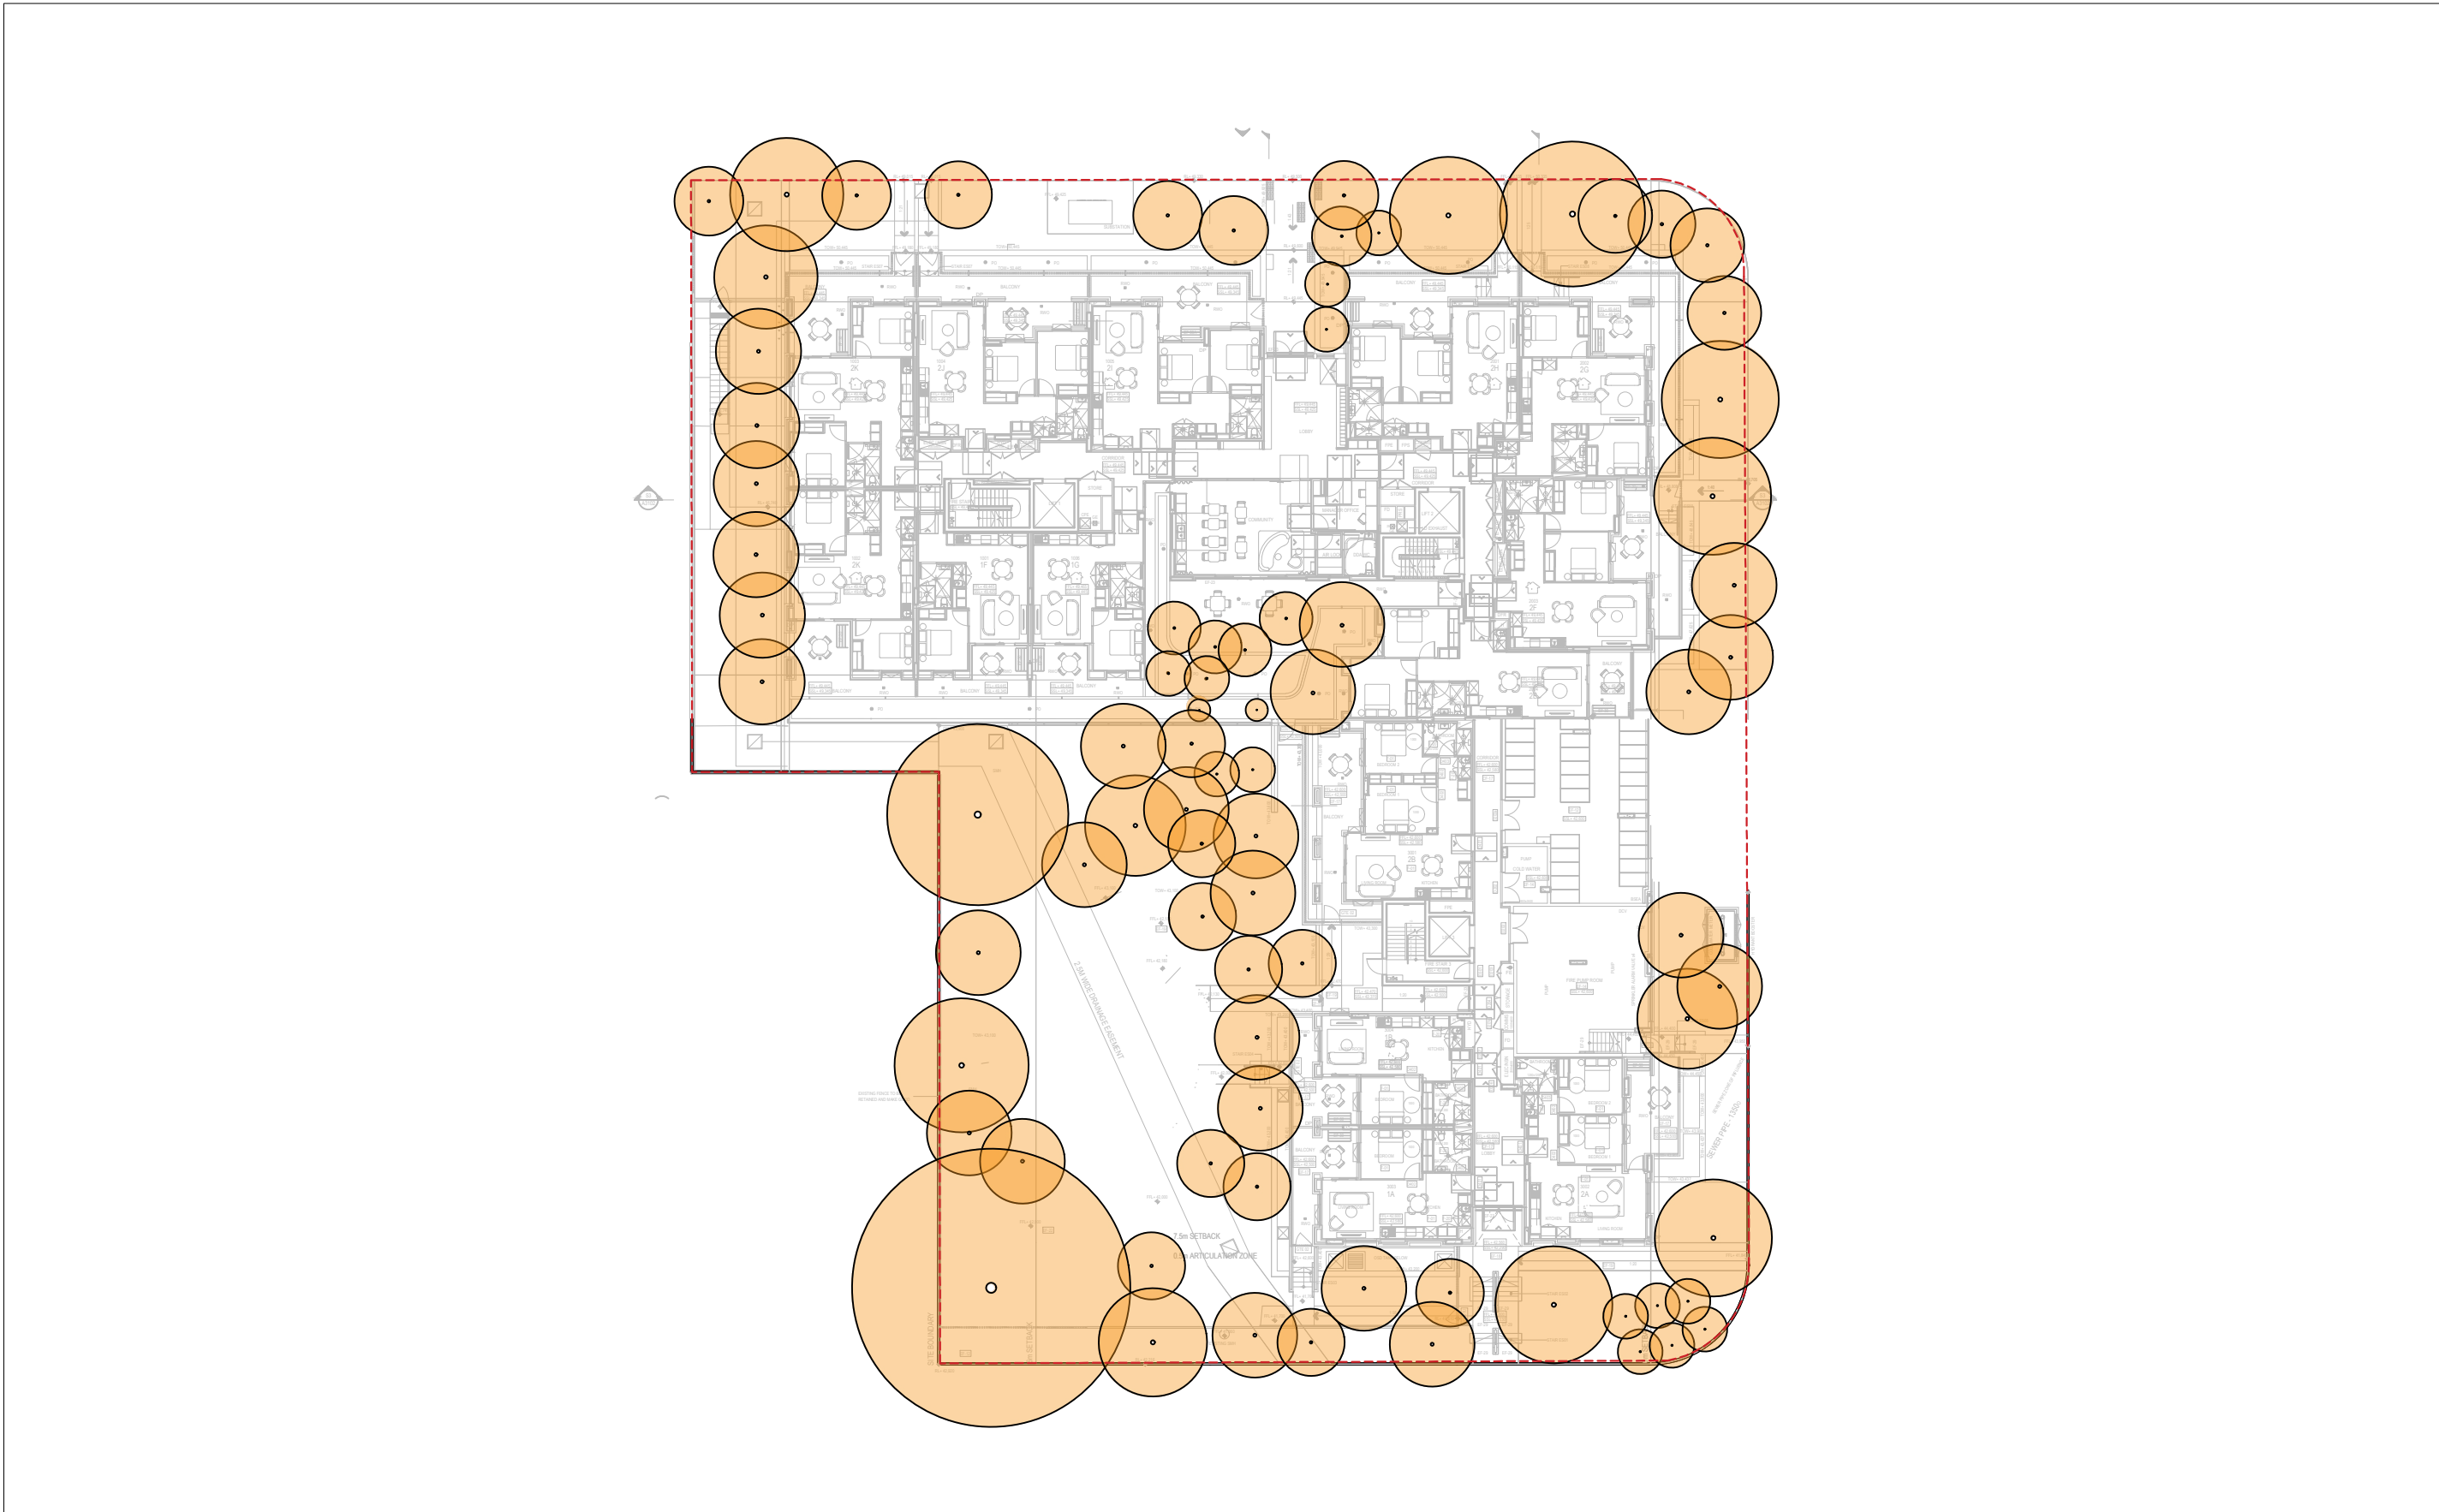

DCP REQUIREMENT 35% CANOPY COVERAGE

- TOTAL CANOPY COVER AT MATURITY = 1584m2 = 37%
- NOTE: CANOPY OVERLAP AND AREAS OUTSIDE THE SIDE BOUNDARY ARE NOT INCLUDED IN THE CALCULATION.

NOT FOR CONSTRUCTION

2	S455 STATE SIGNIFICANT DEVELOPMENT APPLICATION	RH	RI	RI	05.11.25
1	STATE SIGNIFICANT DESIGN APPLICATION	RH	RI	RI	30.09.24
No	Revision	Note: * indicates signatures on original issue of drawing or last revision of drawing			
Drawn	Job Manager	Project Director	Date		

Plot Date: 3 March 2026 - 9:19 AM Plotted by: Ranine Hamed

Cad File No: Z:\2026\2025031 Lane Cove Link Wentworth CC\Drawings\CAD\Internal CC\2025029-LD-DA100.dwg

CLIENT



ARCHITECT

LANDSCAPE



DO NOT SCALE

Conditions of Use.
This document may only be used by the client (and any other person who the client has agreed can use this document) for the purpose for which it was prepared and must not be used by any other person or for any other purpose.


Drawn RH	Designer RI/ RH
Drafting Check RI	Design Check RI
Approved (Project Director) Date	
Scale	This Drawing must not be used for Construction unless signed as Approved

Client **HOMES NSW**
Project **618-624 MOWBRAY ROAD, LANE COVE**
Title **LANDSCAPE COMPLIANCE DIAGRAMS**

Original Size **A1** Drawing No: **LD-DA002**

Rev: 2


REFER TO CC102

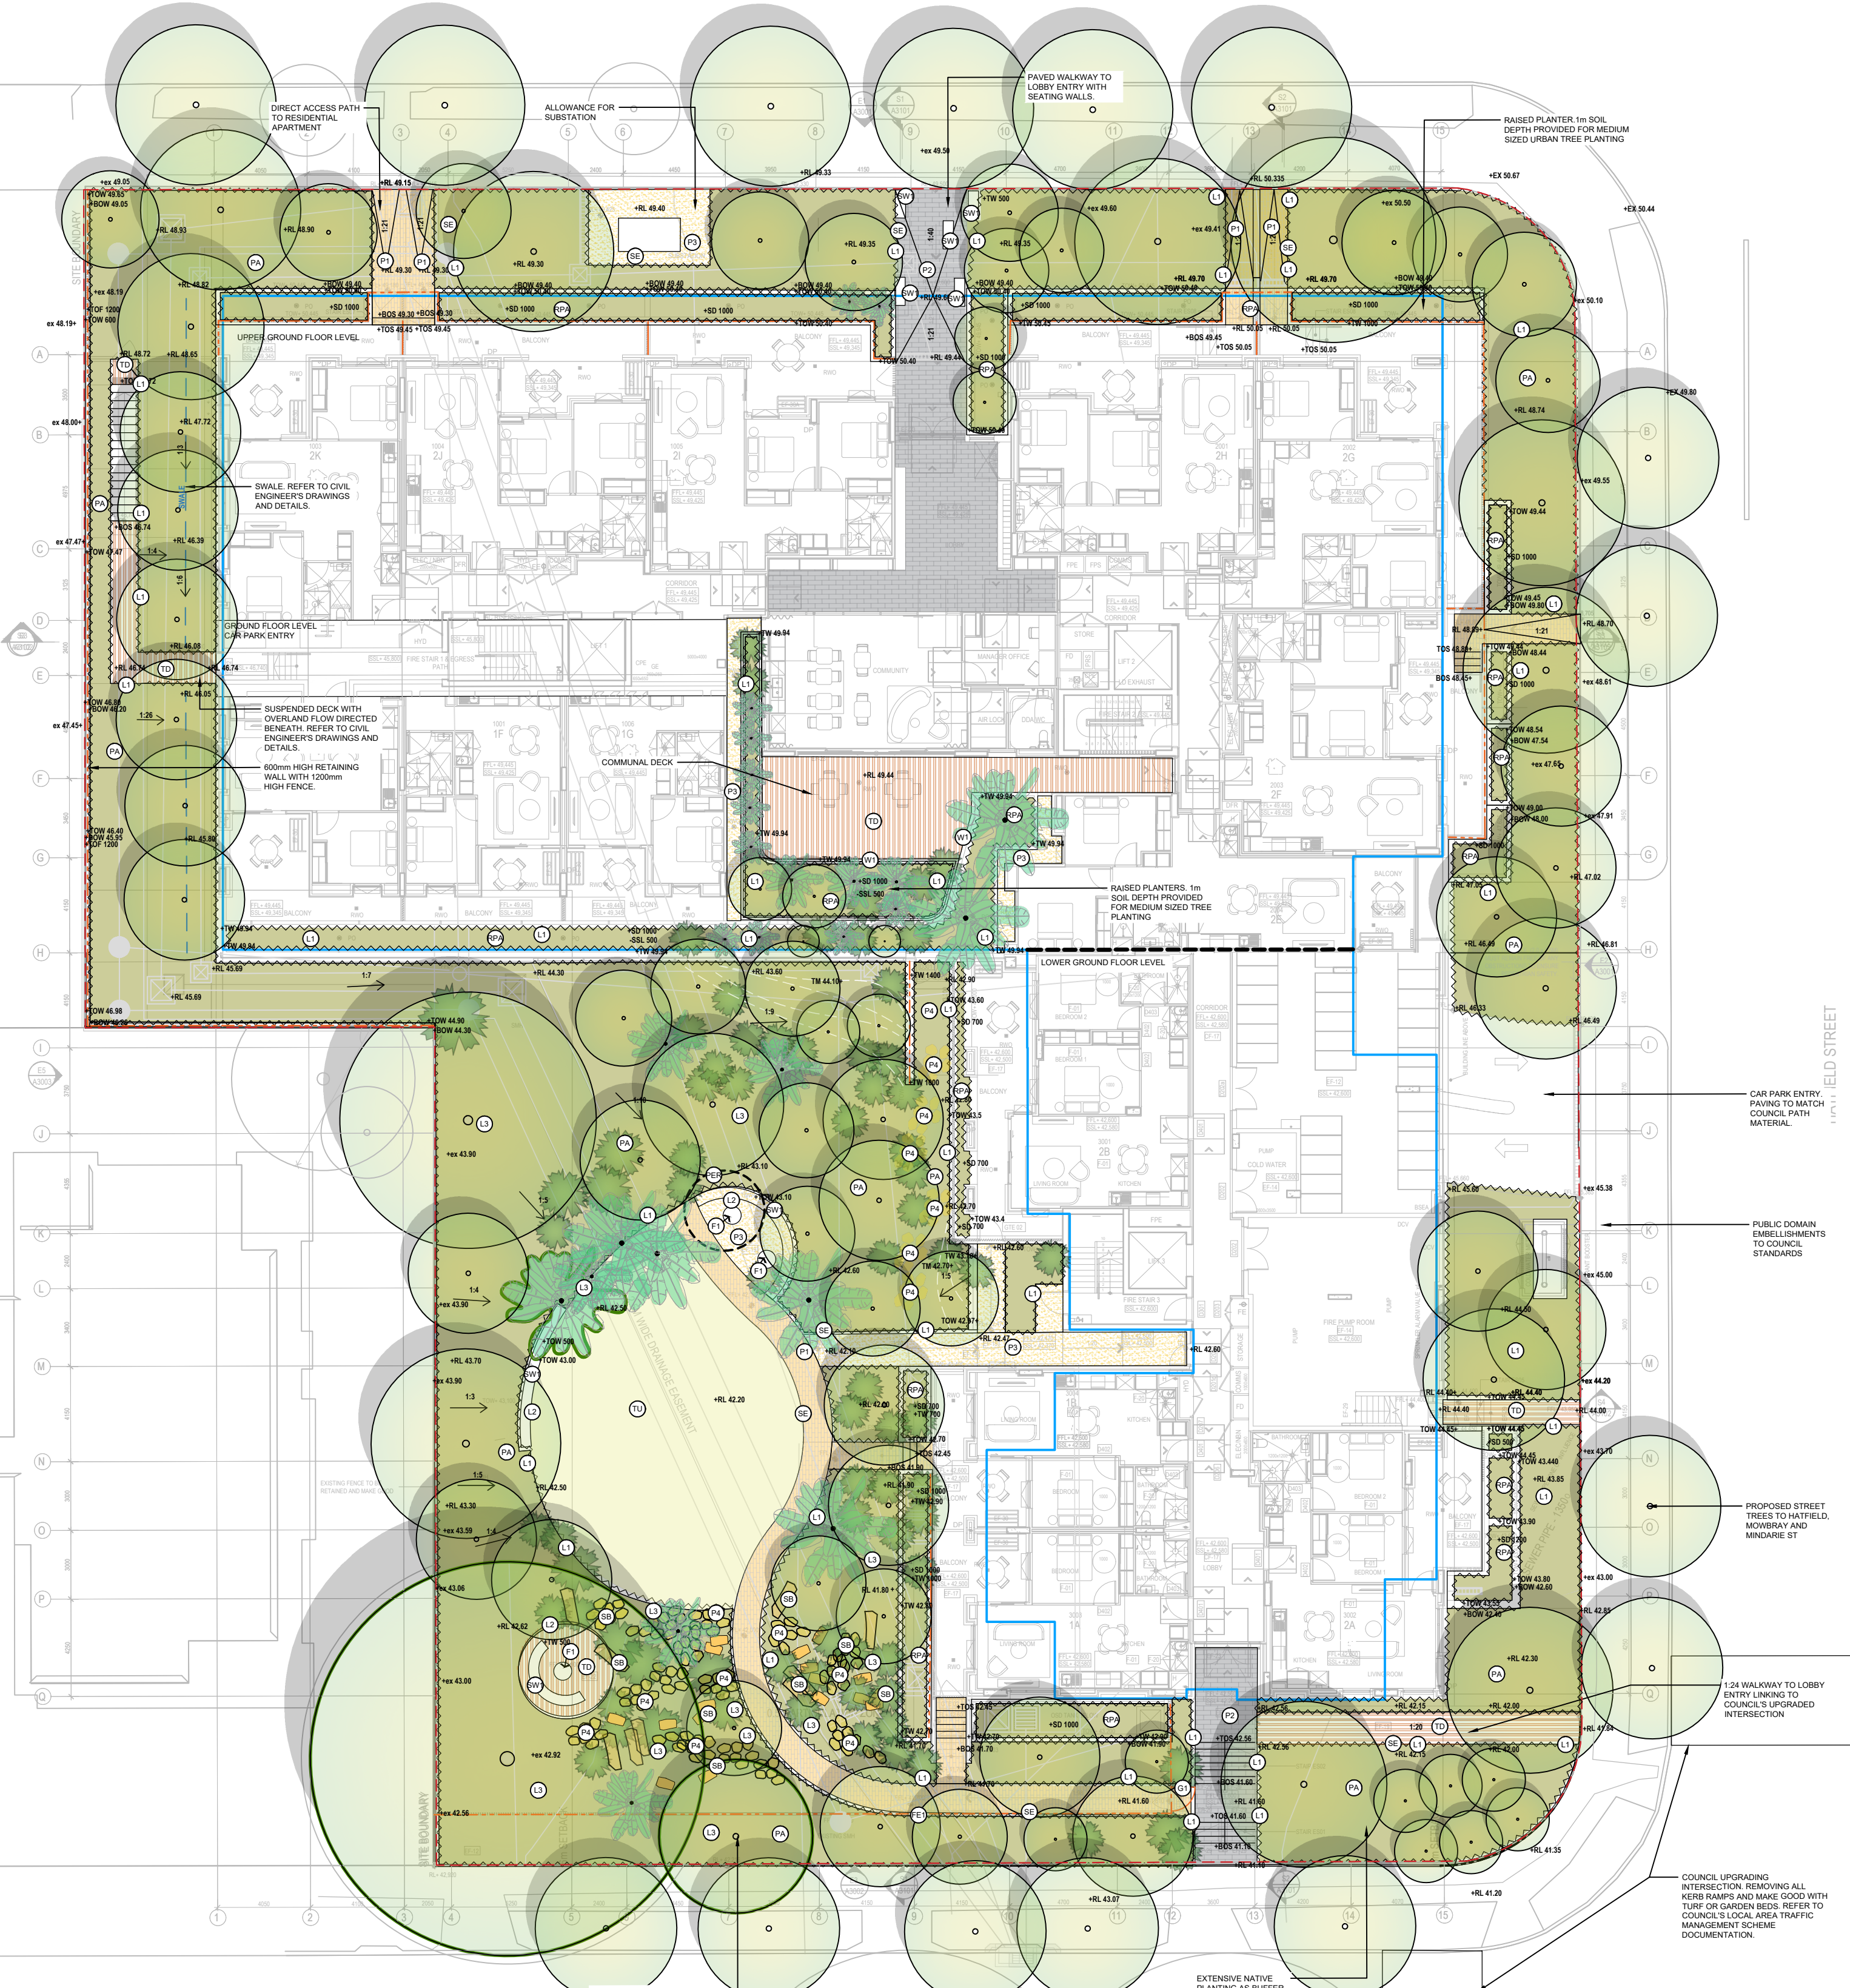

REFER TO CC101

NOT FOR CONSTRUCTION

3	S455 STATE SIGNIFICANT DEVELOPMENT APPLICATION	RH	RI	RI	05.11.25
2	SSDA RFI	RH	RI	RI	24.03.25
1	STATE SIGNIFICANT DESIGN APPLICATION	RH	RI	RI	30.09.24
No	Revision	Note: * indicates signatures on original issue of drawing or last revision of drawing	Drawn	Job Manager	Project Director

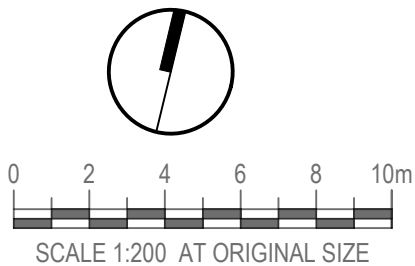

CLIENT



ARCHITECT

LANDSCAPE



DO NOT SCALE

Conditions of Use.
This document may only be used by the client (and any other person who the client has agreed can use this document) for the purpose for which it was prepared and must not be used by any other person or for any other purpose.

Drawn RH

Drafting RI

Approved (Project Director)
Date

Scale

Designer RH/RI

Design Check RI

This Drawing must not be used for Construction unless signed as Approved

Client HOMES NSW

Project 618-624 MOWBRAY ROAD, LANE COVE

Title OVERALL GROUND FLOOR PLAN

Original Size


A1 Drawing No: LD-DA100

Rev: 3



NOT FOR CONSTRUCTION

3	S455 STATE SIGNIFICANT DEVELOPMENT APPLICATION	RH	RI	RI	05.11.25
2	SSDA RFI	RH	RI	RI	24.03.25
1	STATE SIGNIFICANT DESIGN APPLICATION	RH	RI	RI	30.09.24
No	Revision	Note: * Indicates signatures on original issue of drawing or last revision of drawing	Drawn	Job Manager	Project Director
					Date

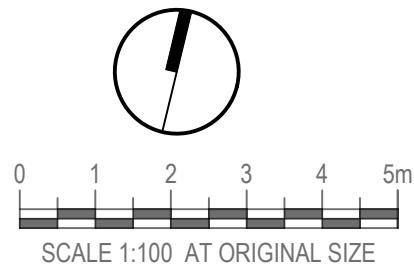

CLIENT



ARCHITECT LANDSCAPE



DO NOT SCALE

Conditions of Use.
This document may only be used by the client (and any other person who the client has agreed can use this document) for the purpose for which it was prepared and must not be used by any other person or for any other purpose.

Drawn RH
Drafting RI
Approved (Project Director)
Date
Scale

Designer RH/RI
Design Check RI
This Drawing must not be used for Construction unless signed as Approved

Client HOMES NSW
Project 618-624 MOWBRAY ROAD, LANE COVE
Title DETAILED FLOOR PLAN LOWER GROUND FLOOR PLAN
Original Size A1 Drawing No: LD-DA101
Rev: 3




							CLIENT		ARCHITECT		LANDSCAPE		DO NOT SCALE		Drawn RH		Designer RH/RI		Client HOMES NSW					
															Conditions of Use. This document may only be used by the client (and any other person who the client has agreed can use this document) for the purpose for which it was prepared and must not be used by any other person or for any other purpose.		Drafting RI		Design Check RI		Project 618-624 MOWBRAY ROAD, LANE COVE			
2 S455 STATE SIGNIFICANT DEVELOPMENT APPLICATION					RH		RI		RI		05.11.25				Approved (Project Director)				Title DETAILED FLOOR PLAN UPPER GROUND FLOOR PLAN					
1 STATE SIGNIFICANT DESIGN APPLICATION					RH		RI		RI		30.09.24				Date									
No Revision Note: * indicates signatures on original issue of drawing or last revision of drawing					Drawn		Job Manager		Project Director		Date				Scale		This Drawing must not be used for Construction unless signed as Approved		Original Size A1 Drawing No: LD-DA103 Rev: 2					



NOT FOR CONSTRUCTION

2	S455 STATE SIGNIFICANT DEVELOPMENT APPLICATION	RH	RI	RI	05.11.25
1	STATE SIGNIFICANT DESIGN APPLICATION	RH	RI	RI	30.09.24
No	Revision	Note: * indicates signatures on original issue of drawing or last revision of drawing	Drawn	Job Manager	Project Director

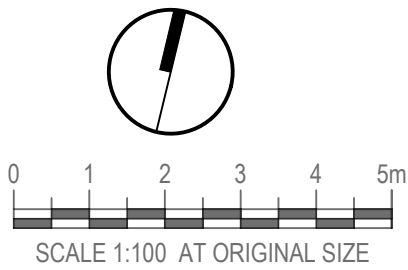

CLIENT



ARCHITECT

LANDSCAPE



DO NOT SCALE

Conditions of Use.
This document may only be used by the client (and any other person who the client has agreed can use this document) for the purpose for which it was prepared and must not be used by any other person or for any other purpose.


Drawn	RH	Designer	RH/RI
Drafting	RI	Design	RI
Check		Check	
Approved		(Project Director)	
Date			
Scale			

Client **HOMES NSW**
Project **618-624 MOWBRAY ROAD, LANE COVE**
Title **DETAILED FLOOR LEVEL 3 PODIUM PLAN**

Original Size
A1 Drawing No: **LD-DA110**

Rev: 2


REFER TO CC102

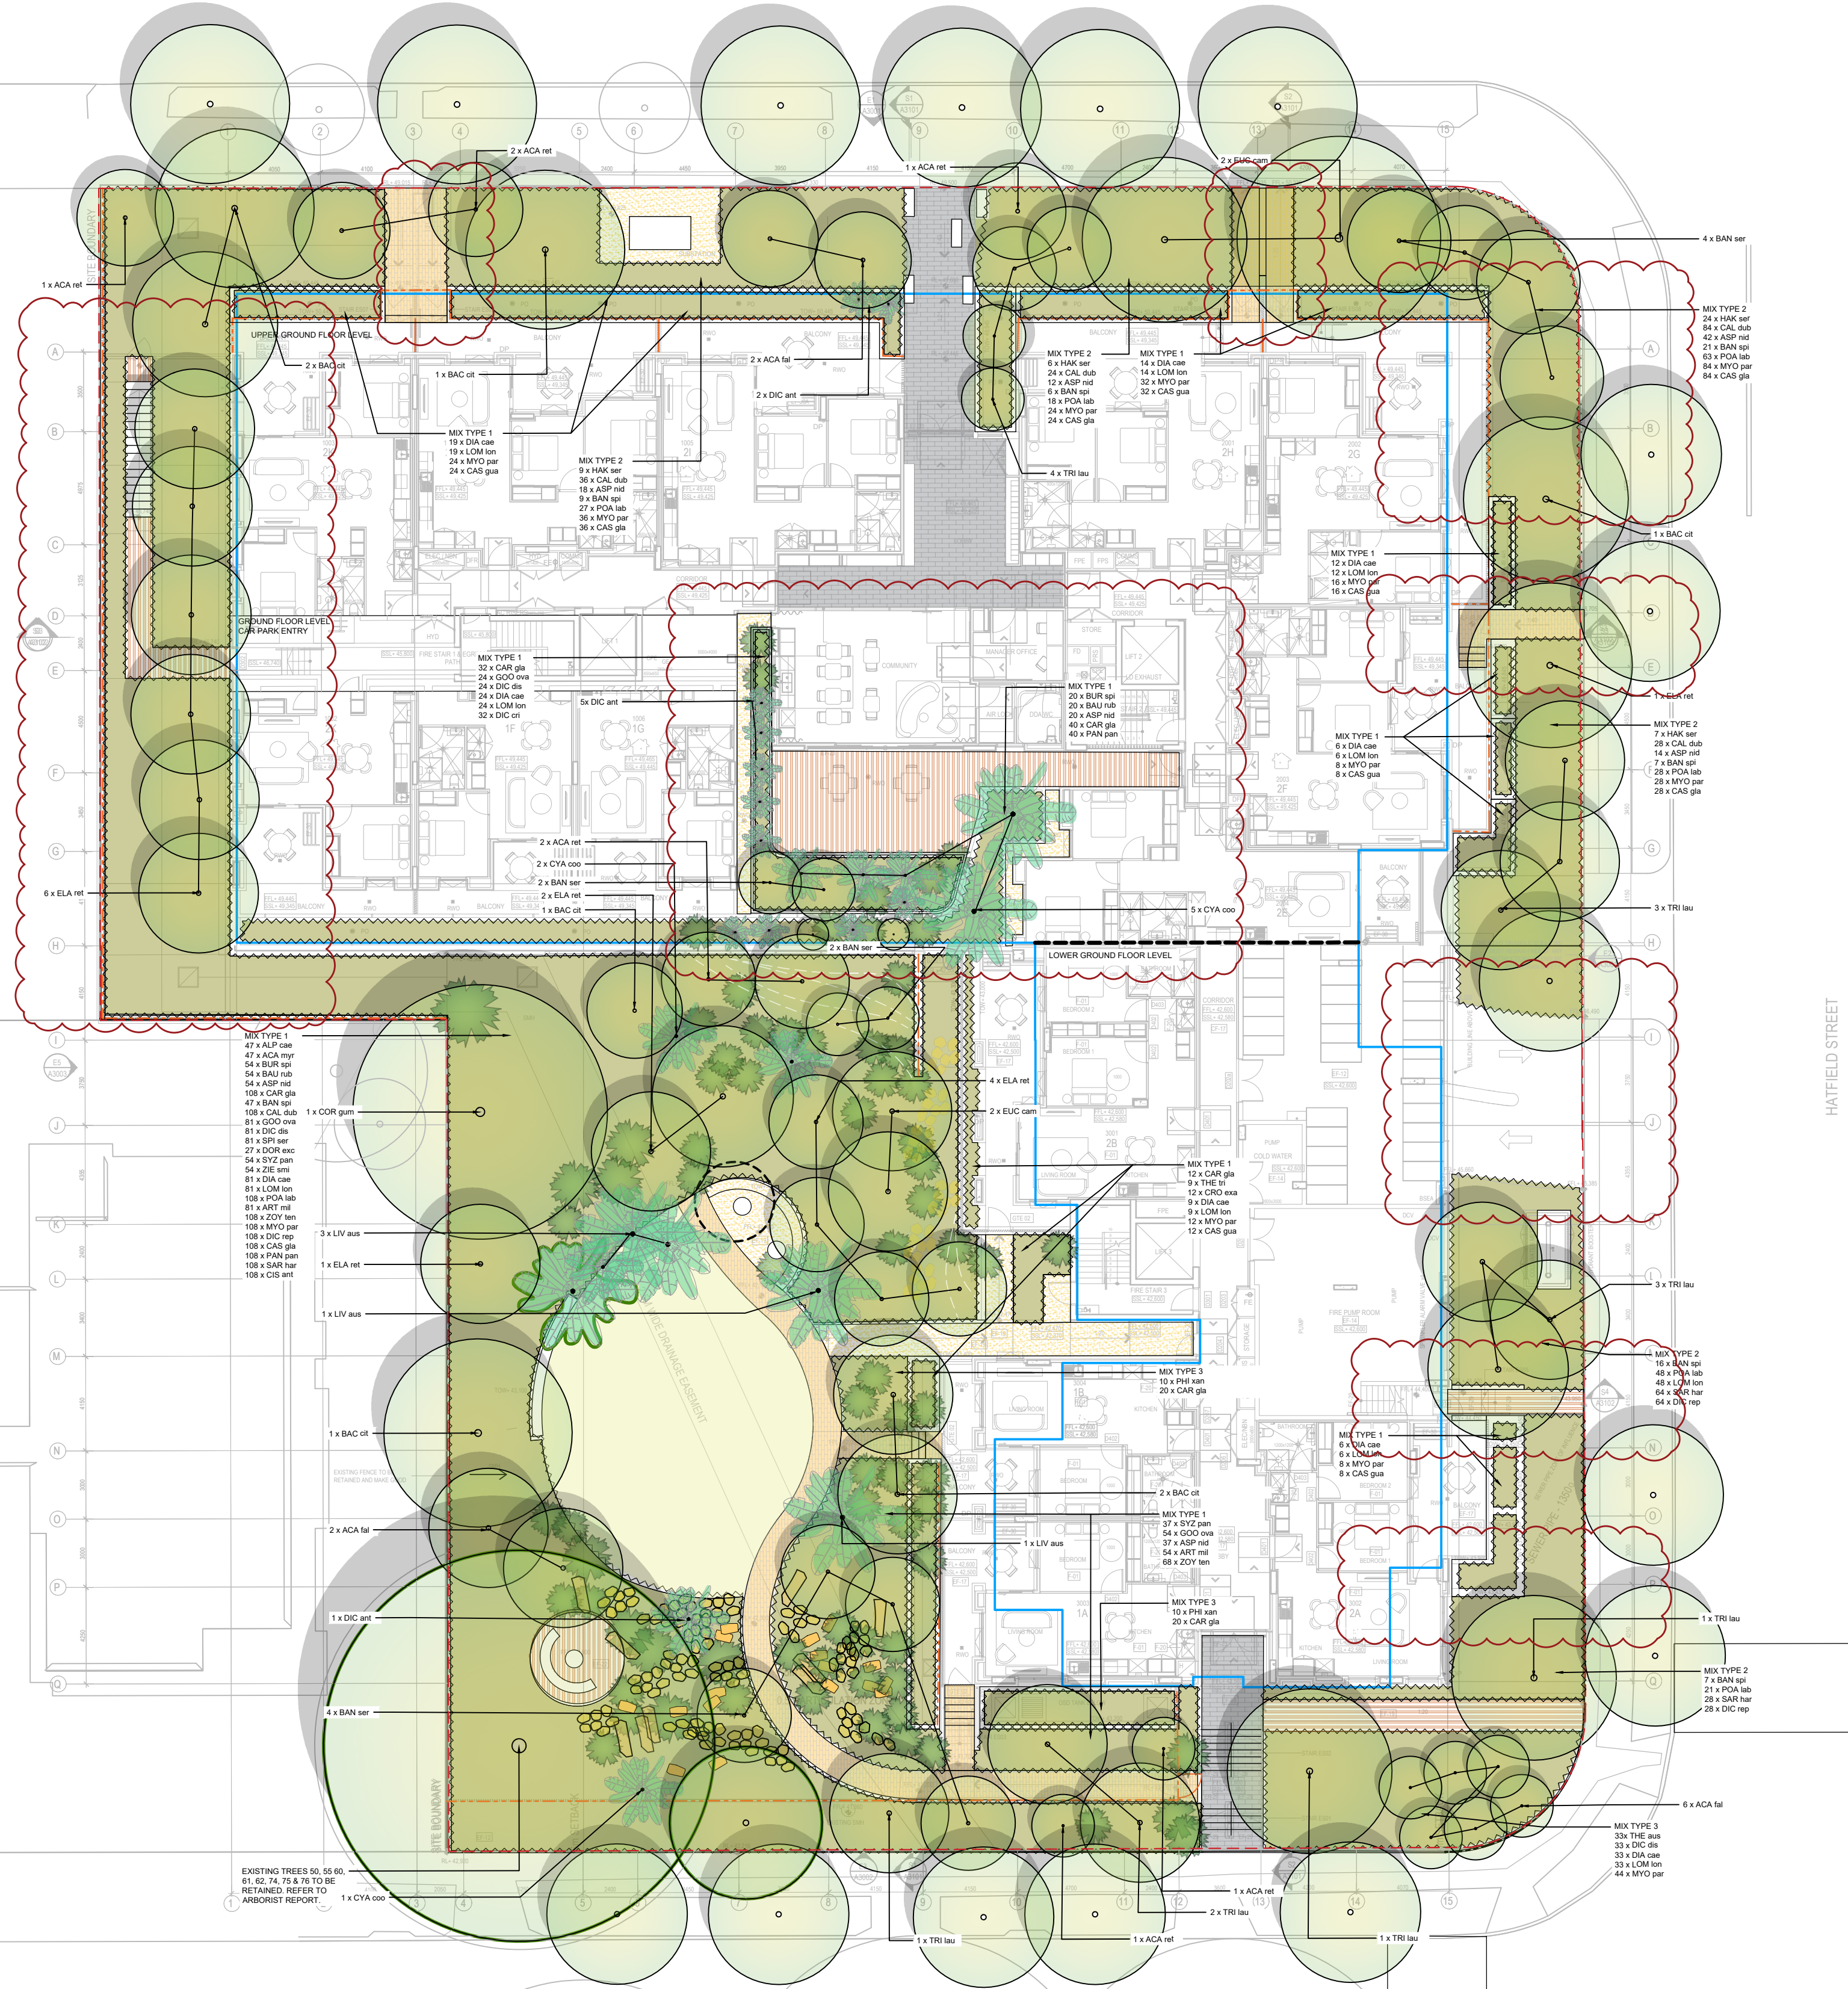

REFER TO CC101

NOT FOR CONSTRUCTION

2	S455 STATE SIGNIFICANT DEVELOPMENT APPLICATION	RH	RI	RI	05.11.25
1	STATE SIGNIFICANT DESIGN APPLICATION	RH	RI	RI	30.09.24
No	Revision	Note: * indicates signatures on original issue of drawing or last revision of drawing	Drawn	Job Manager	Project Director
					Date

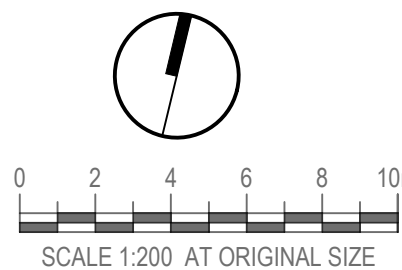

CLIENT



ARCHITECT

LANDSCAPE



DO NOT SCALE

Conditions of Use.
This document may only be used by the client (and any other person who the client has agreed can use this document) for the purpose for which it was prepared and must not be used by any other person or for any other purpose.

Drawn RH

Drafting RI

Approved (Project Director)

Date

Scale

Designer RH/RI

Design Check RI

This Drawing must not be used for Construction unless signed as Approved

Client HOMES NSW

Project 618-624 MOWBRAY ROAD, LANE COVE
Title OVERALL GROUND FLOOR PLANTING PLAN

Original Size A1 Drawing No: LD-DA200

Rev: 2




					CLIENT		ARCHITECT		LANDSCAPE		DO NOT SCALE		Drawn RH	Designer RH/RI	Client HOMES NSW
													Drafting RI	Design Check RI	Project 618-624 MOWBRAY ROAD, LANE COVE
													Approved (Project Director) Date		Title PLANTING PLAN LOWER GROUND FLOOR PLAN
													Scale	This Drawing must not be used for Construction unless signed as Approved	Original Size A1 Drawing No: LD-DA201
															Rev: 2



NOT FOR CONSTRUCTION

No	Revision	Note: * indicates signatures on original issue of drawing or last revision of drawing	Drawn	Job Manager	Project Director	Date
2	S455 STATE SIGNIFICANT DEVELOPMENT APPLICATION		RH	RI	RI	05.11.25
1	STATE SIGNIFICANT DESIGN APPLICATION		RH	RI	RI	30.09.24

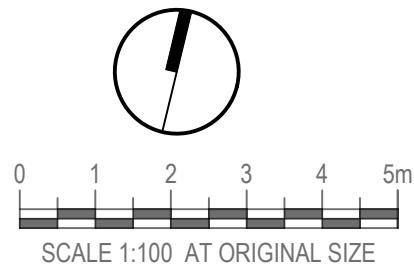

CLIENT



ARCHITECT



LANDSCAPE

DO NOT SCALE

Conditions of Use.
This document may only be used by the client (and any other person who the client has agreed can use this document) for the purpose for which it was prepared and must not be used by any other person or for any other purpose.

Drawn	RH	Designer	RH/RI
Drafting	RI	Design	RI
Check		Check	
Approved		(Project Director)	
Date			
Scale			

Client	HOMES NSW
Project	618-624 MOWBRAY ROAD, LANE COVE
Title	PLANTING PLAN LEVEL 3 PODIUM PLAN
Original Size	A1
Drawing No:	LD-DA210
Rev:	2




NOT FOR CONSTRUCTION

2	S455 STATE SIGNIFICANT DEVELOPMENT APPLICATION	RH	RI	RI	05.11.25
1	STATE SIGNIFICANT DEVELOPMENT APPLICATION	RH	RI	RI	20.03.25
No	Revision	Note: * Indicates signatures on original issue of drawing or last revision of drawing	Drawn	Job Manager	Project Director

Plot Date: 14 April 2026 - 9:24 AM

Plotted by: Ranine Hamed

Cad File No: Z:\2025\2025031 Lane Cove Link Wentworth CC\Drawings\CAD\Internal CC\2024029-LD-DA400.dwg

 

CLIENT



Link
Wentworth
Providing homes, building futures.

ARCHITECT



LANDSCAPE



DO NOT SCALE

Conditions of Use.
This document may only be used by the client (and any other person who the client has agreed can use this document) for the purpose for which it was prepared and must not be used by any other person or for any other purpose.

Drawn RH

Drafting Check RI

Approved (Project Director)
Date

Scale

Designer RH/RI

Design Check RI

This Drawing must not be used for Construction unless signed as Approved


Client

Project **618-624 MOWBARY ROAD, LANE COVE**
Title **SECTION - COMMUNAL OPEN SPACE**

Original Size


A1 Drawing No: **LD-DA400**

Rev: 2

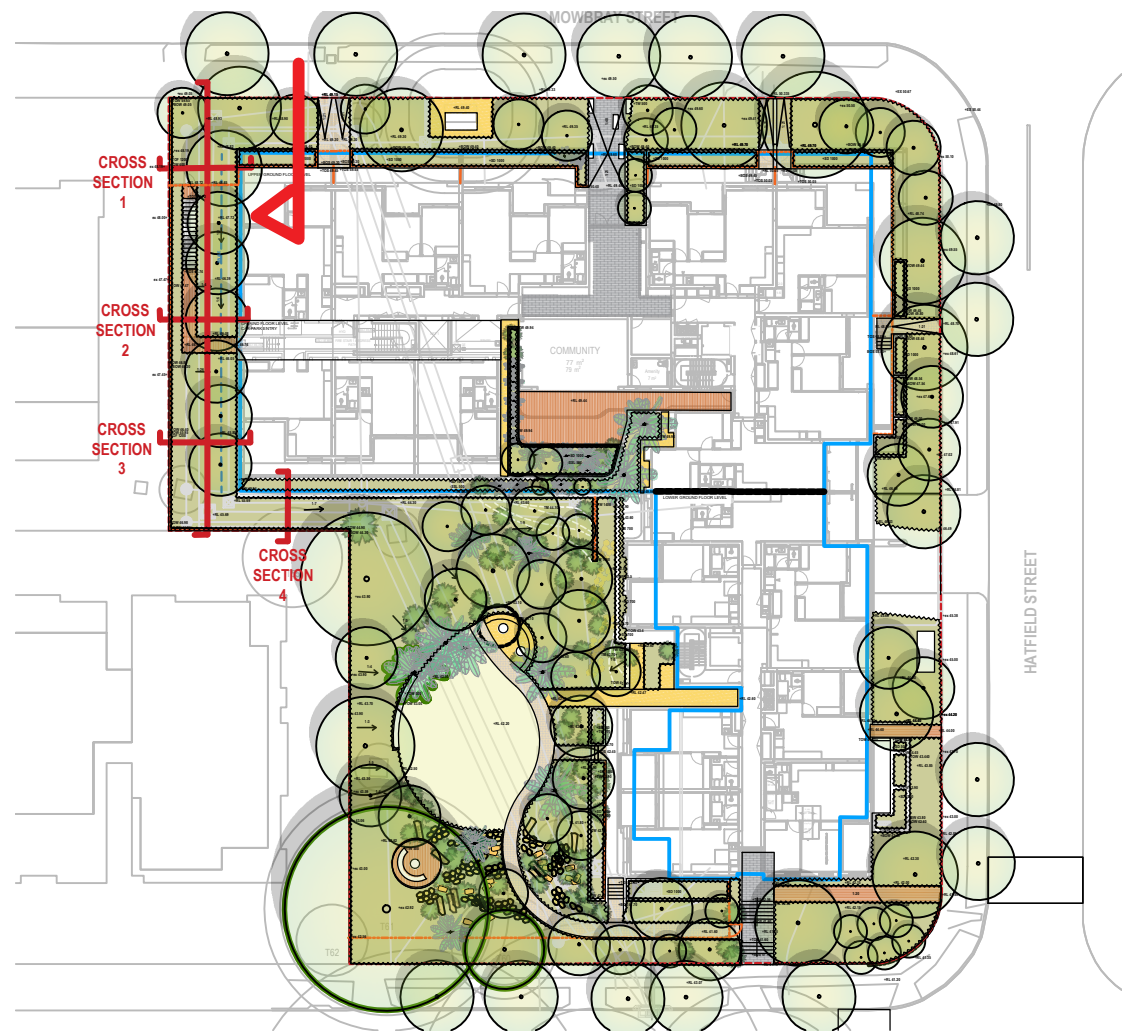

NOT FOR CONSTRUCTION

2	S455 STATE SIGNIFICANT DEVELOPMENT APPLICATION	RH	RI	RI	05.11.25
1	STATE SIGNIFICANT DEVELOPMENT APPLICATION	RH	RI	RI	30.09.24
No	Revision	Note: * Indicates signatures on original issue of drawing or last revision of drawing	Drawn	Job Manager	Project Director

 

CLIENT



Link
Wentworth
Providing homes, building futures.

ARCHITECT



LANDSCAPE



DO NOT SCALE

Conditions of Use.
This document may only be used by the client (and any other person who the client has agreed can use this document) for the purpose for which it was prepared and must not be used by any other person or for any other purpose.

Drawn RH

Drafting RI

Approved
(Project Director)
Date

Scale

Designer RH/RI

Design
Check RI

This Drawing must not be used for Construction unless signed as Approved


Client

Project **618-624 MOWBARY ROAD, LANE COVE**
Title **SECTION - MOWBRAY STREET FRONTAGE**

Original Size

A1 Drawing No: **LD-DA401**

Rev: **2**

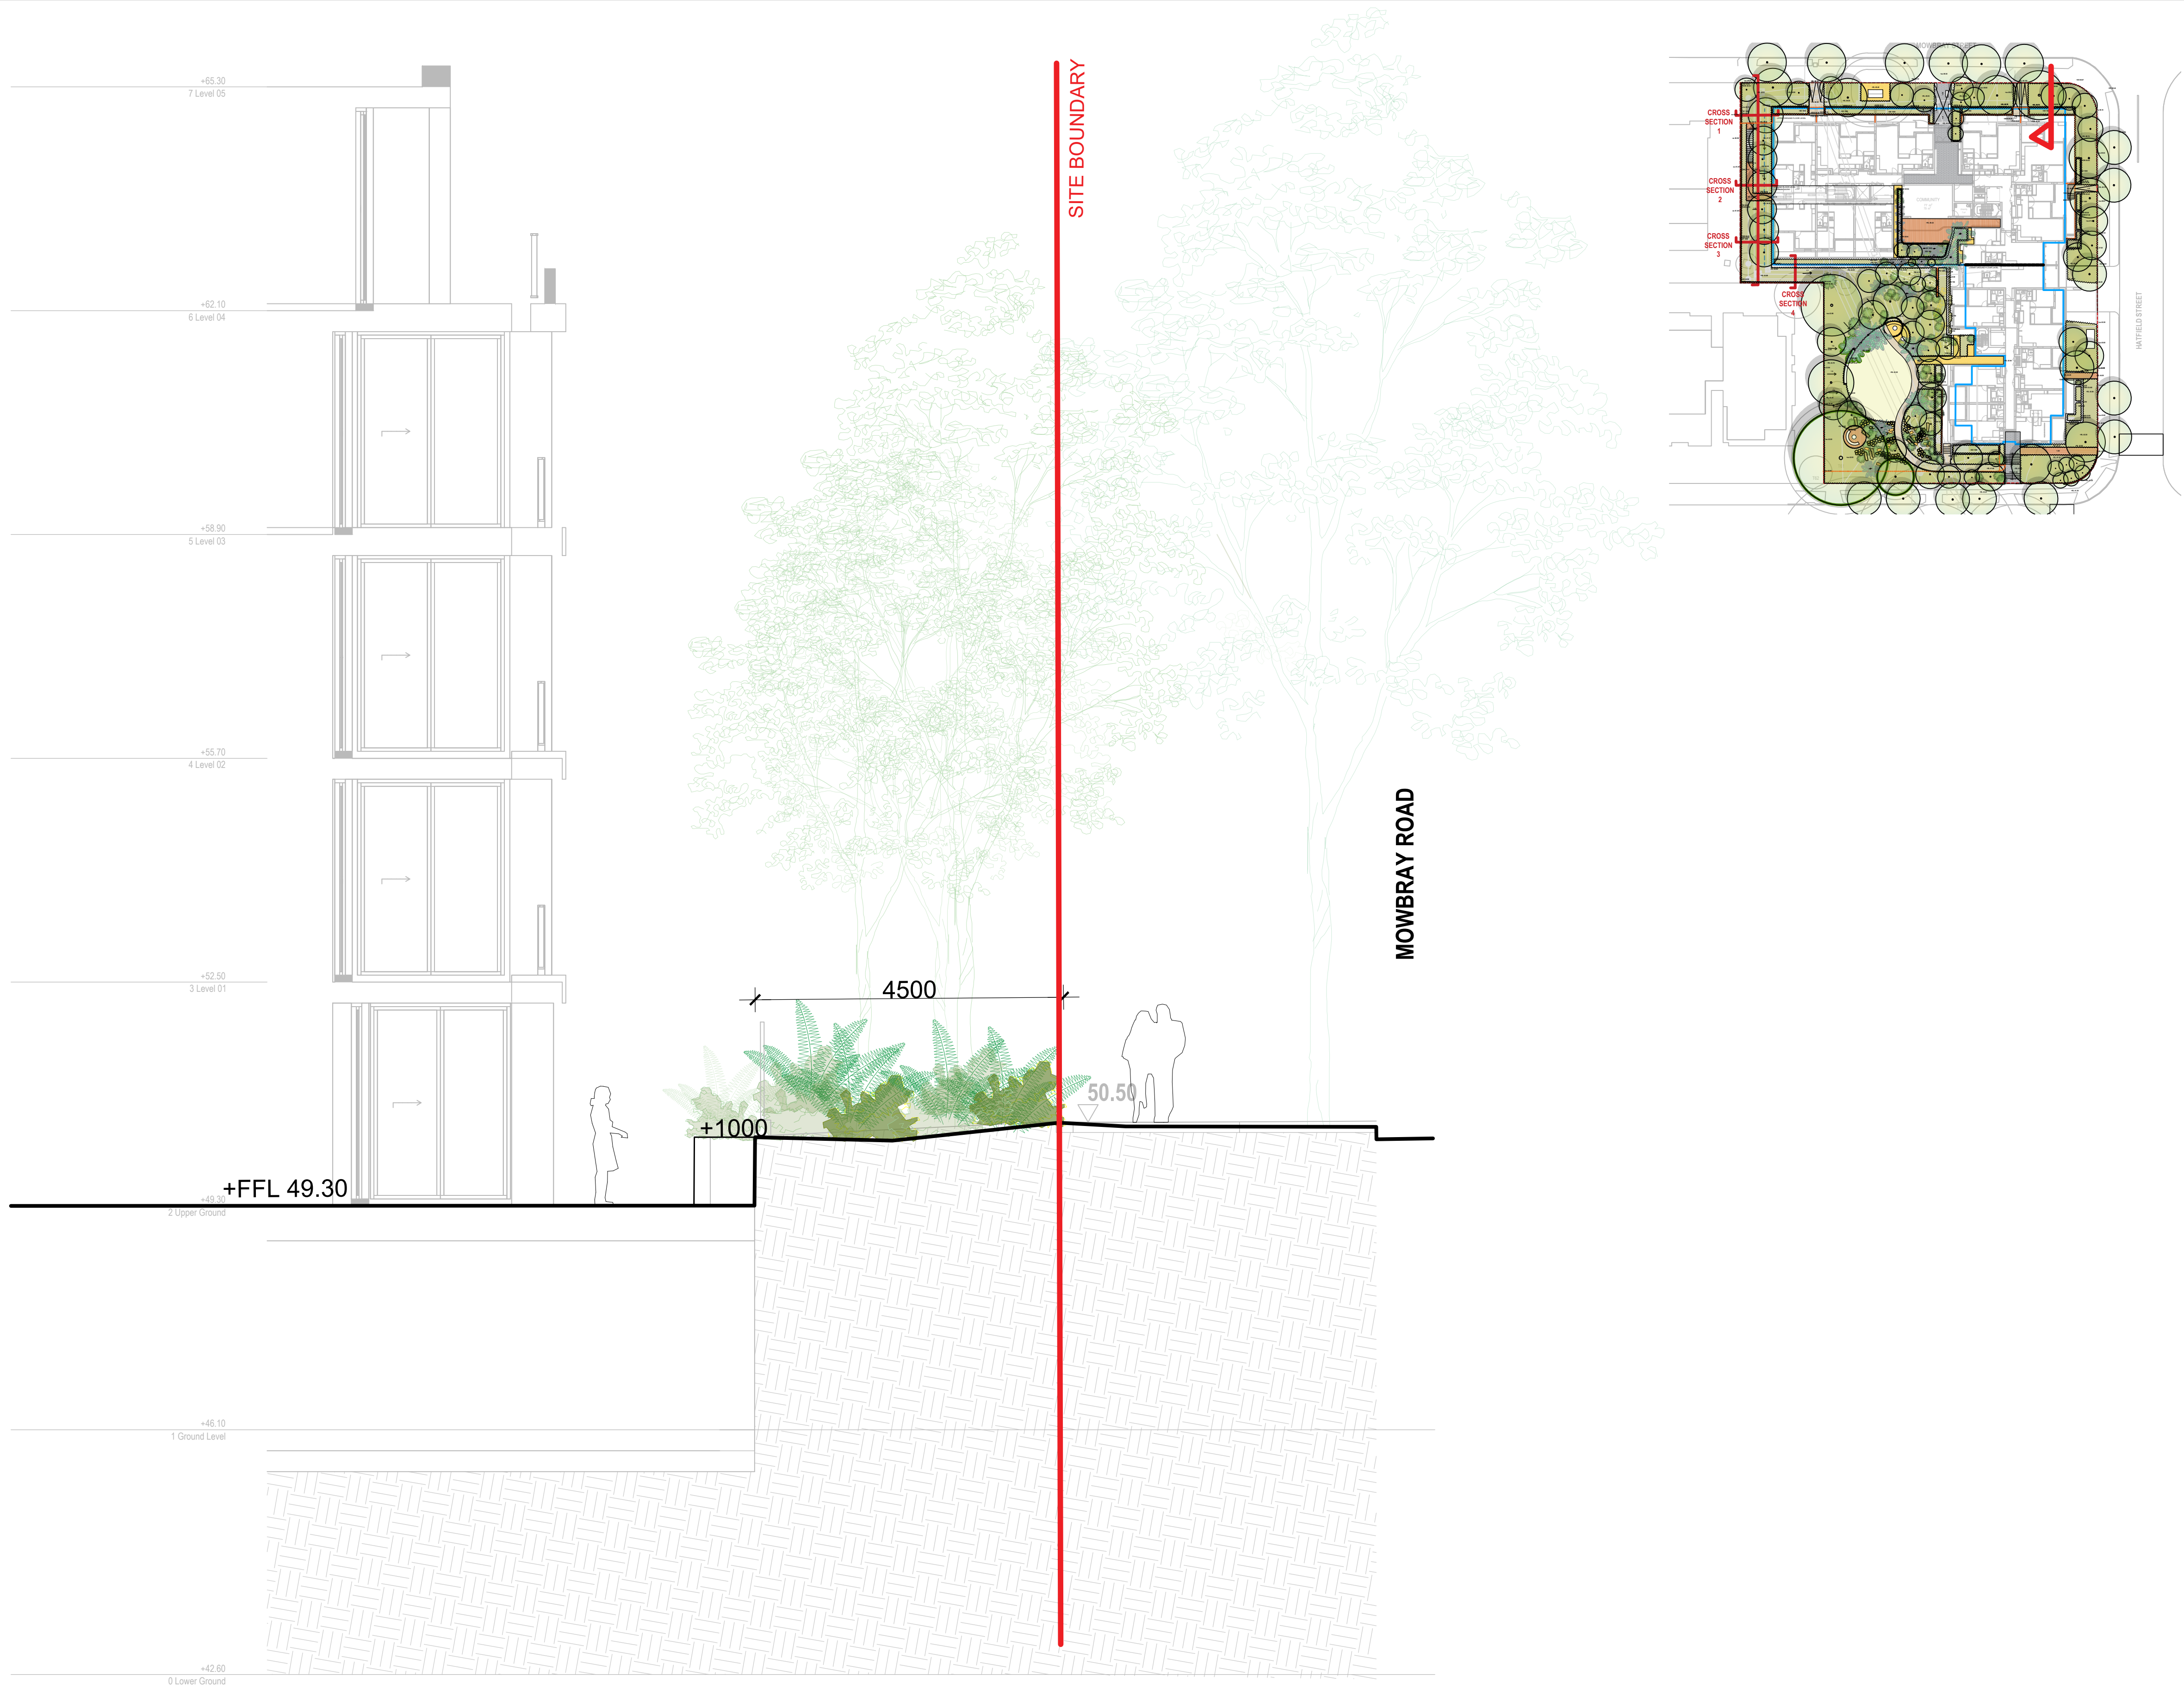

NOT FOR CONSTRUCTION

2	S455 STATE SIGNIFICANT DEVELOPMENT APPLICATION	RH	RI	RI	05.11.25
1	STATE SIGNIFICANT DEVELOPMENT APPLICATION	RH	RI	RI	30.09.24
No	Revision	Note: * Indicates signatures on original issue of drawing or last revision of drawing			
Drawn	Job Manager	Project Director	Date		



CLIENT



ARCHITECT

LANDSCAPE

DKO

Land+Form

DO NOT SCALE

Conditions of Use.
This document may only be used by the client (and any other person who the client has agreed can use this document) for the purpose for which it was prepared and must not be used by any other person or for any other purpose.

Drawn RH

Drafting Check RI

Approved (Project Director)
Date

Scale

Designer RH/RI

Design Check RI

This Drawing must not be used for Construction unless signed as Approved



Client

Project **618-624 MOWBARY ROAD, LANE COVE**
Title **SECTION - MOWBRAY STREET FRONTAGE**

Original Size

A1 Drawing No: **LD-DA402**

Rev: **2**

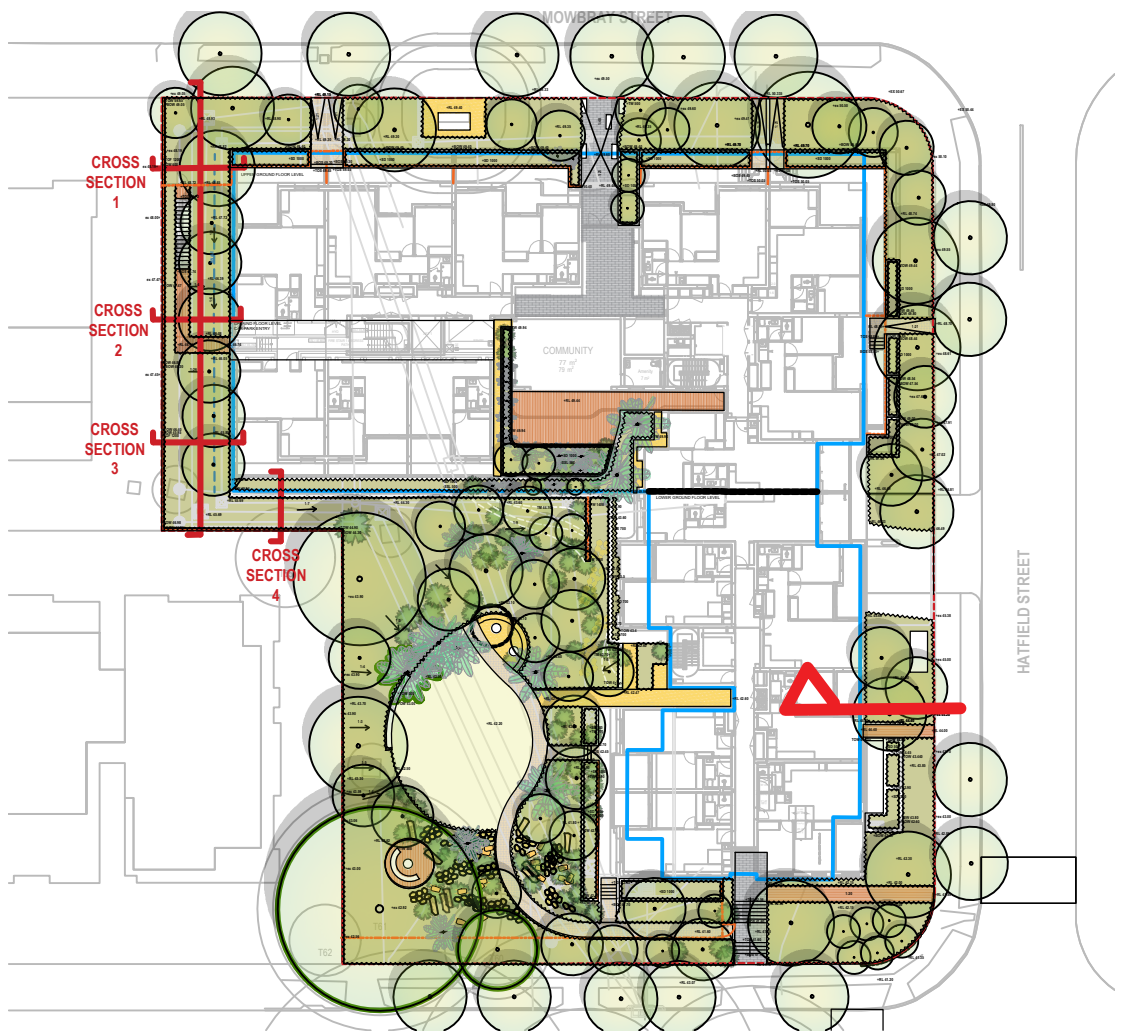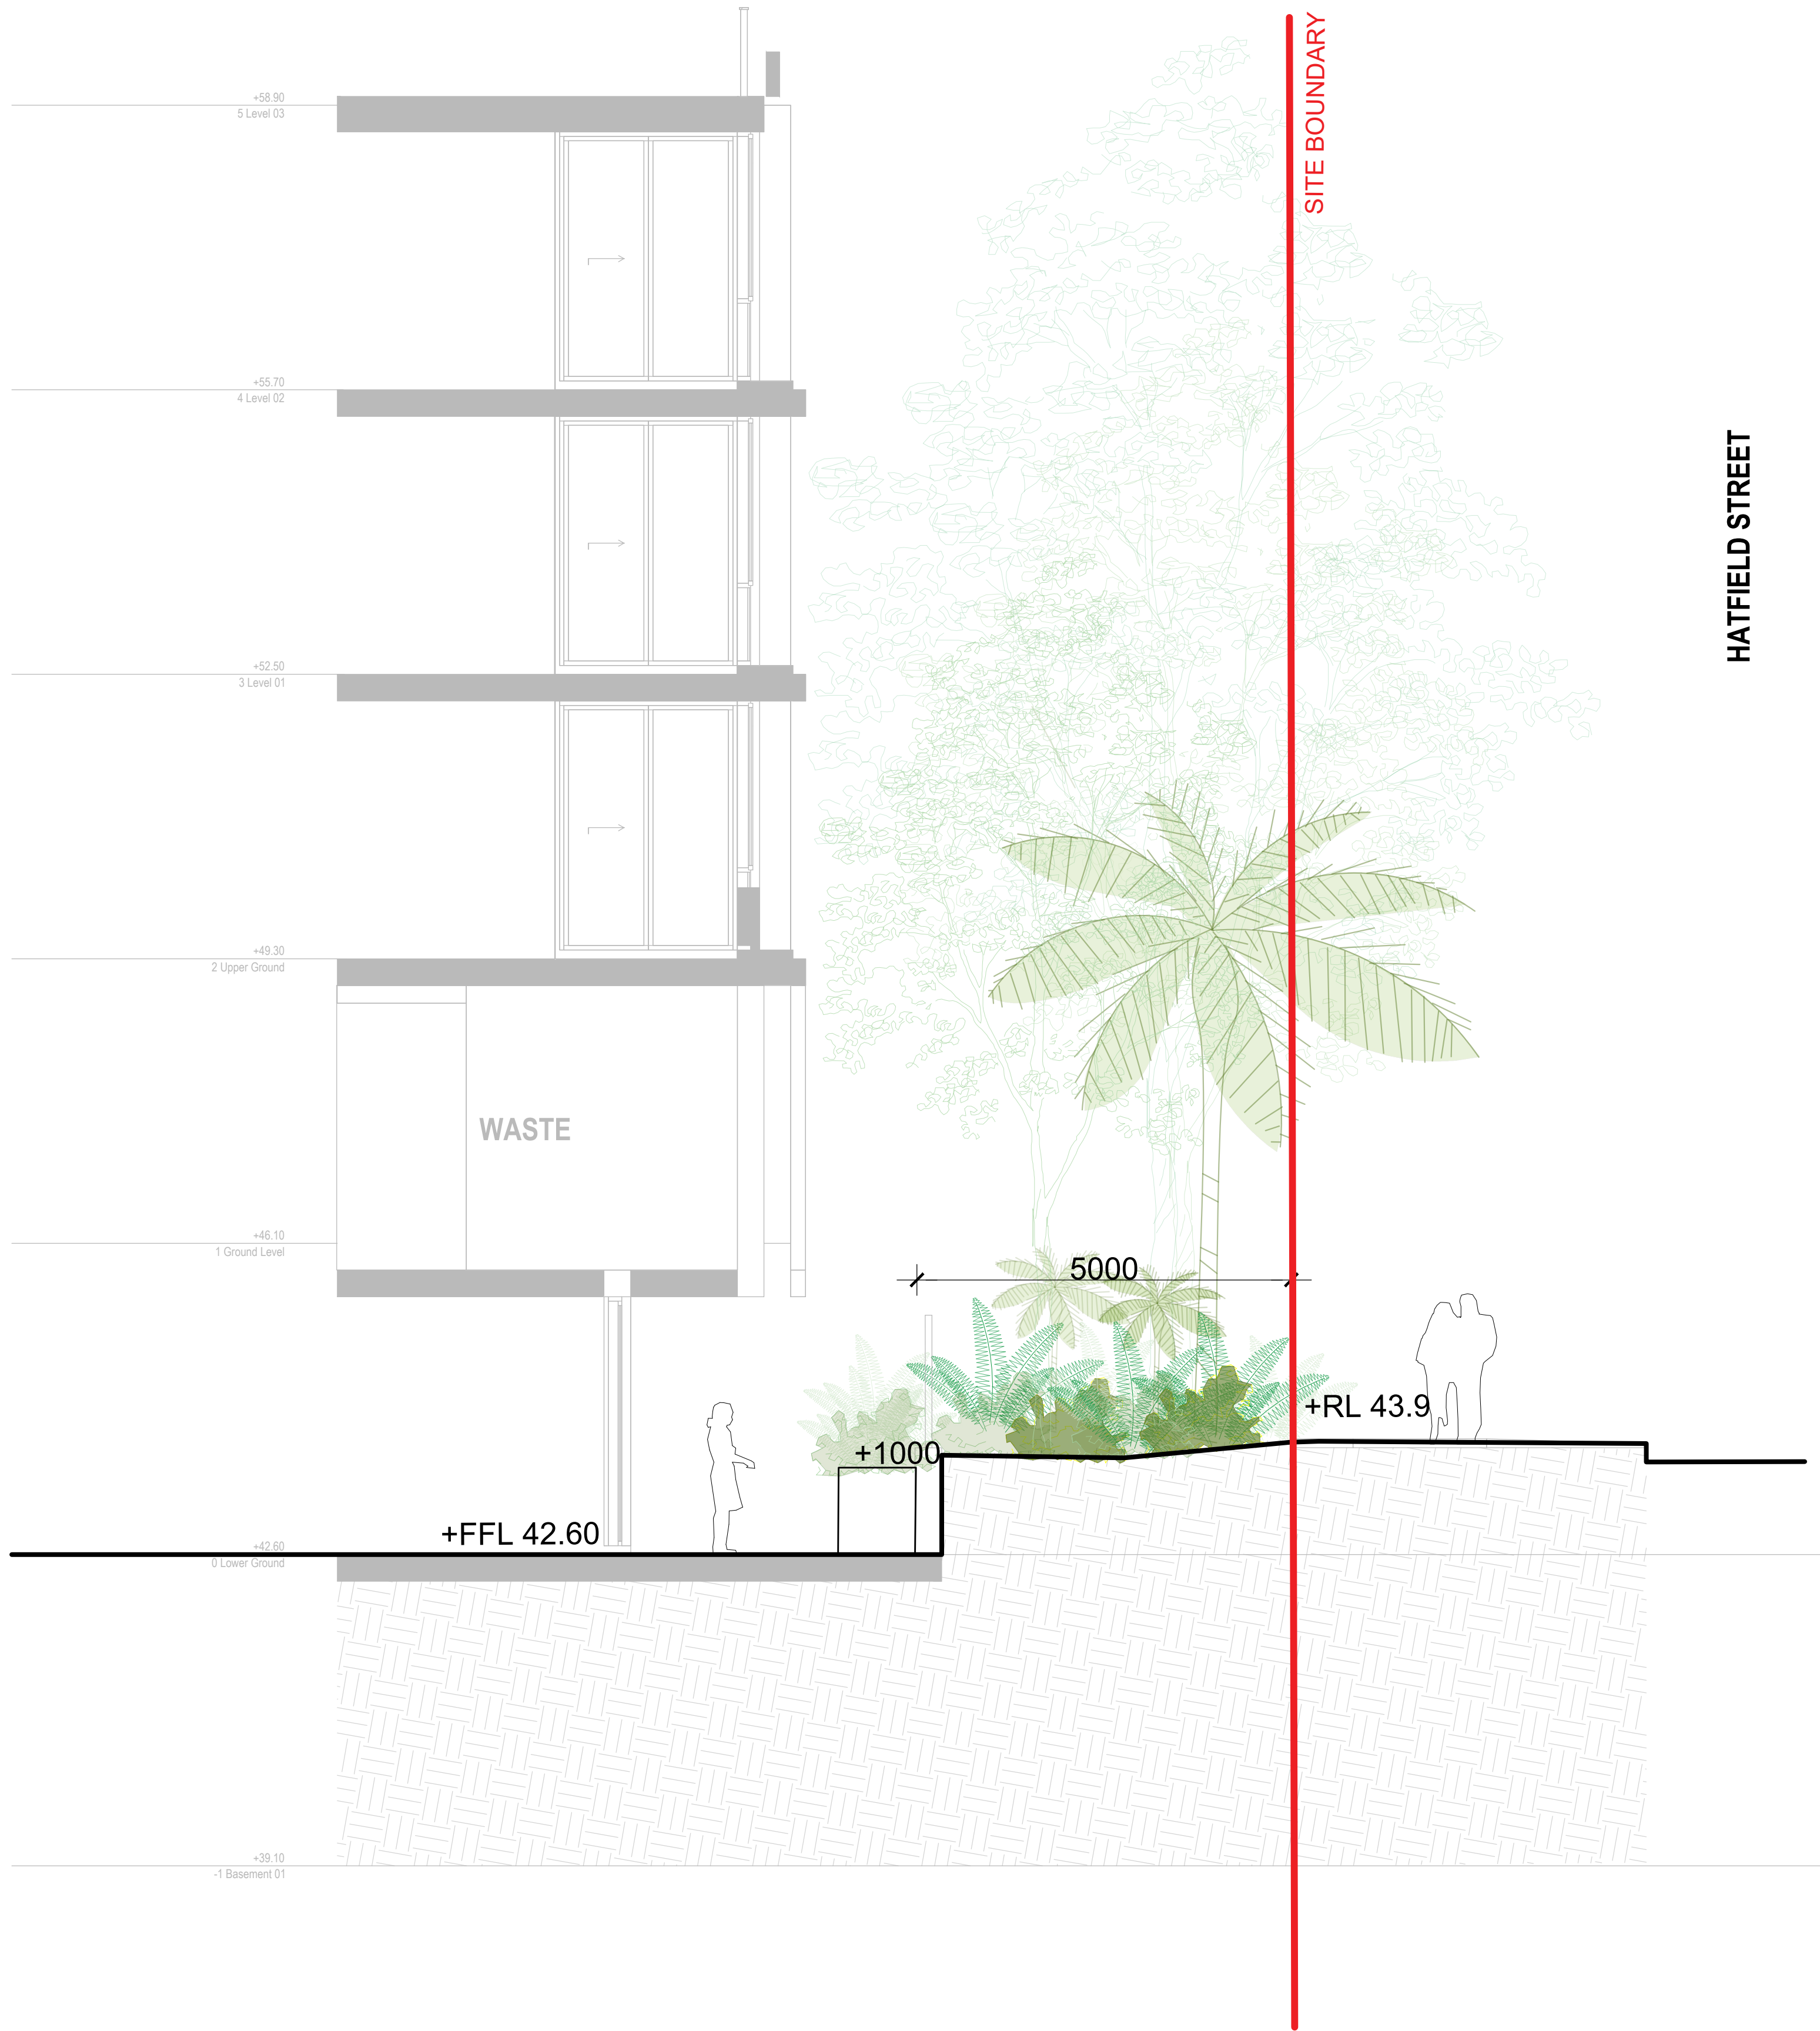

NOT FOR CONSTRUCTION

2	S455 STATE SIGNIFICANT DEVELOPMENT APPLICATION	RH	RI	RI	05.11.25
1	STATE SIGNIFICANT DEVELOPMENT APPLICATION	RH	RI	RI	30.09.24
No	Revision	Note: * Indicates signatures on original issue of drawing or last revision of drawing	Drawn	Job Manager	Project Director



CLIENT



ARCHITECT

LANDSCAPE



DO NOT SCALE

Conditions of Use.
This document may only be used by the client (and any other person who the client has agreed can use this document) for the purpose for which it was prepared and must not be used by any other person or for any other purpose.

Drawn RH

Drafting Check RI

Approved (Project Director)
Date

Scale

Designer RH/RI

Design Check RI

This Drawing must not be used for Construction unless signed as Approved

Client

Project 618-624 MOWBARY ROAD, LANE COVE
Title SECTION - HATFIELD STREET FRONTAGE






Original Size

A1 Drawing No: LD-DA403

Rev: 2




--	--	

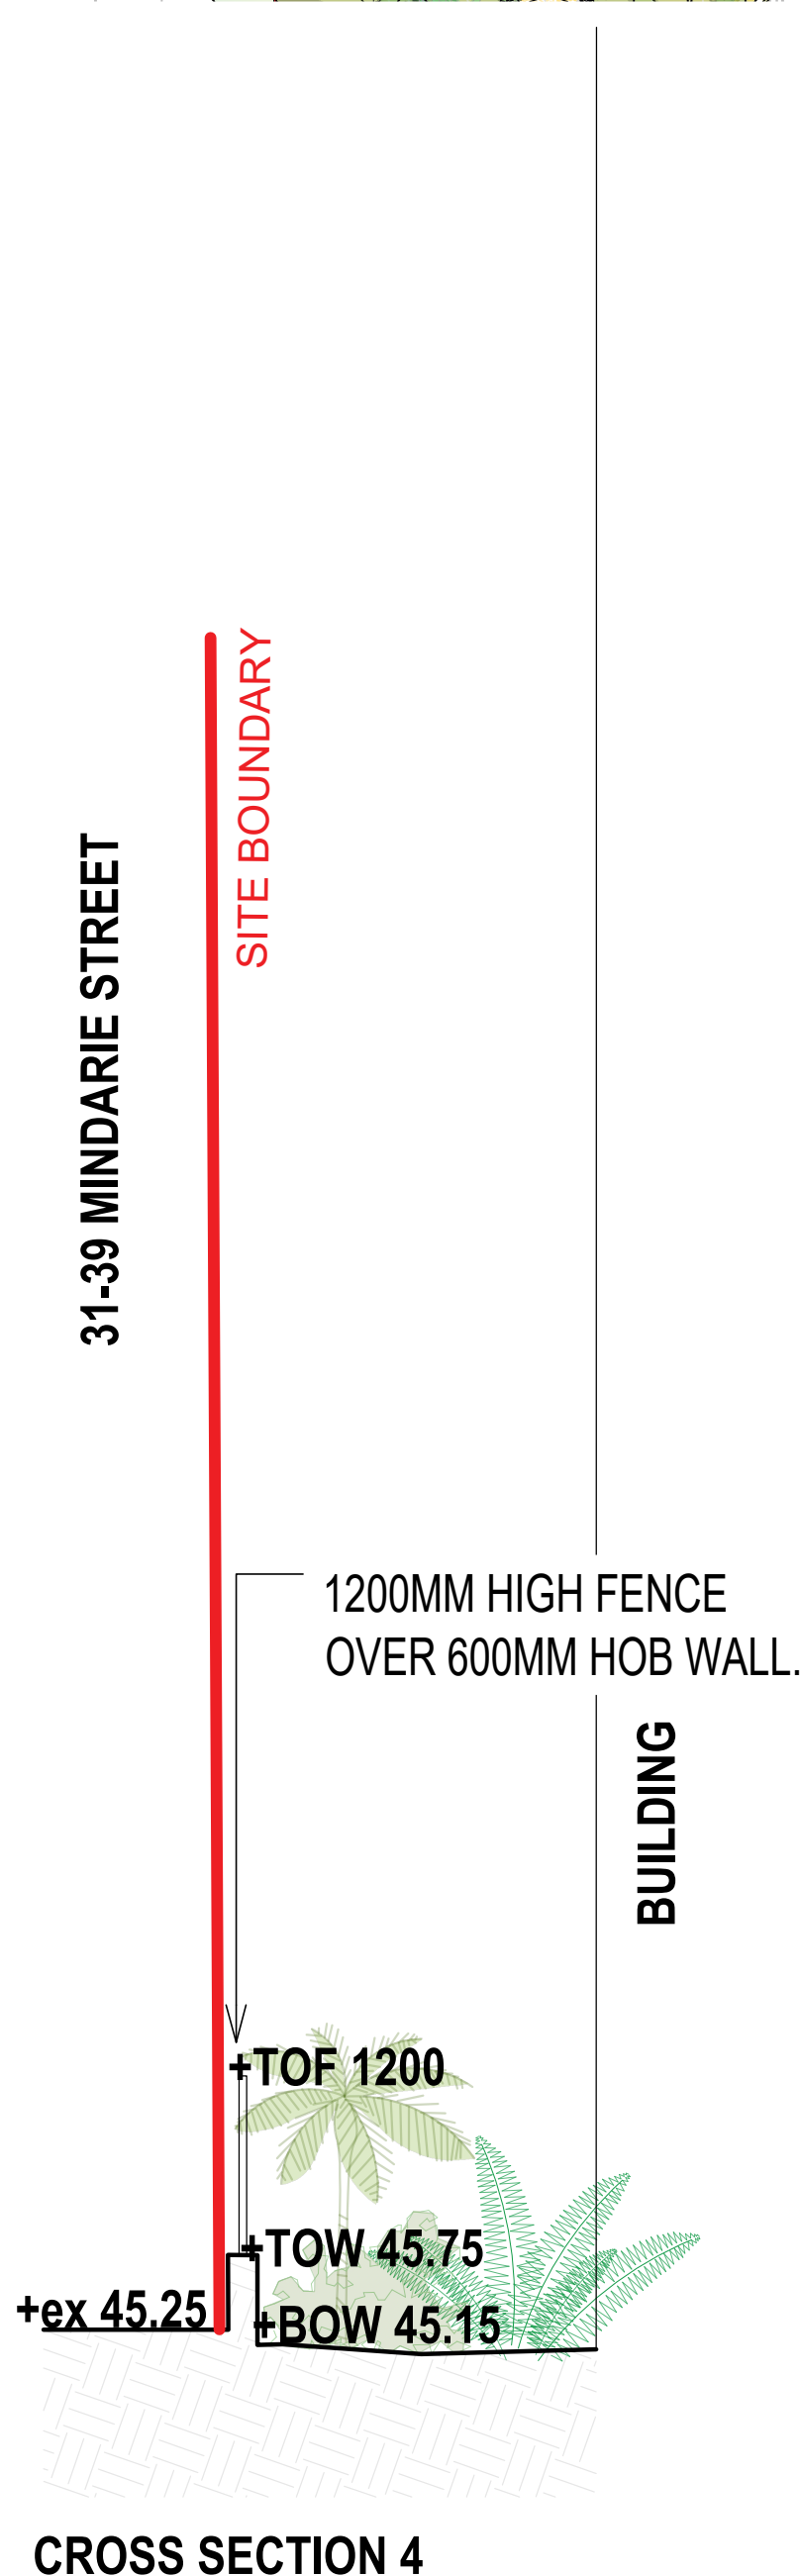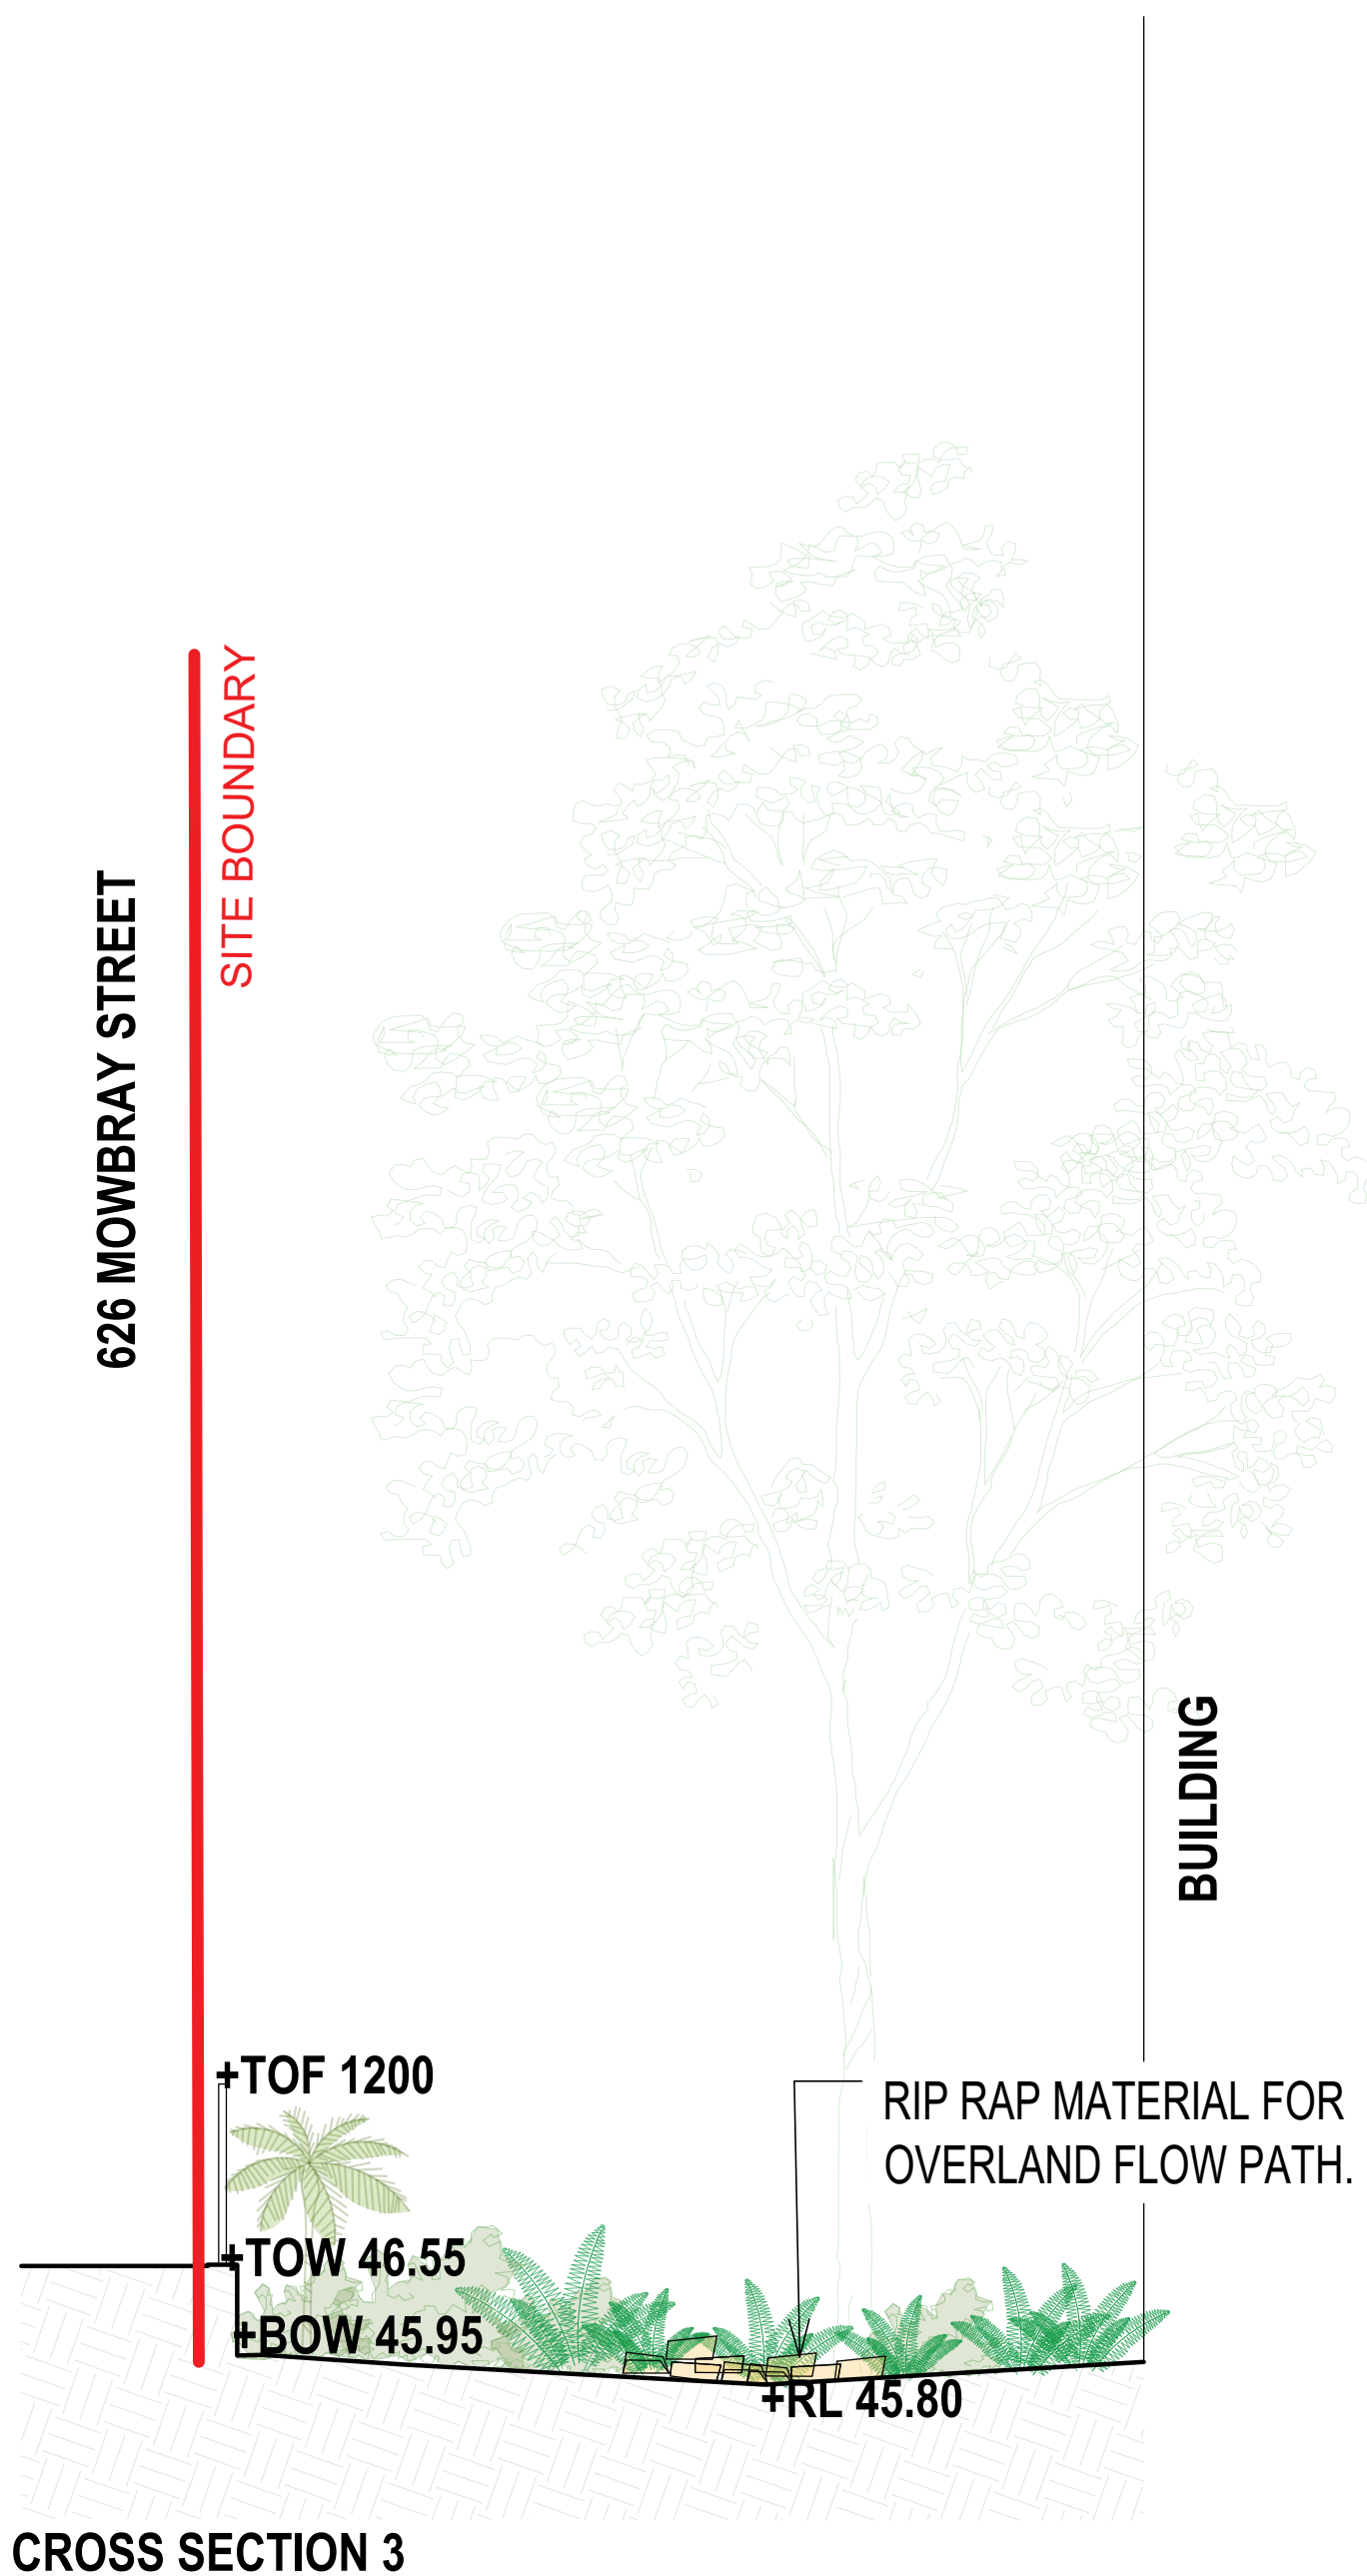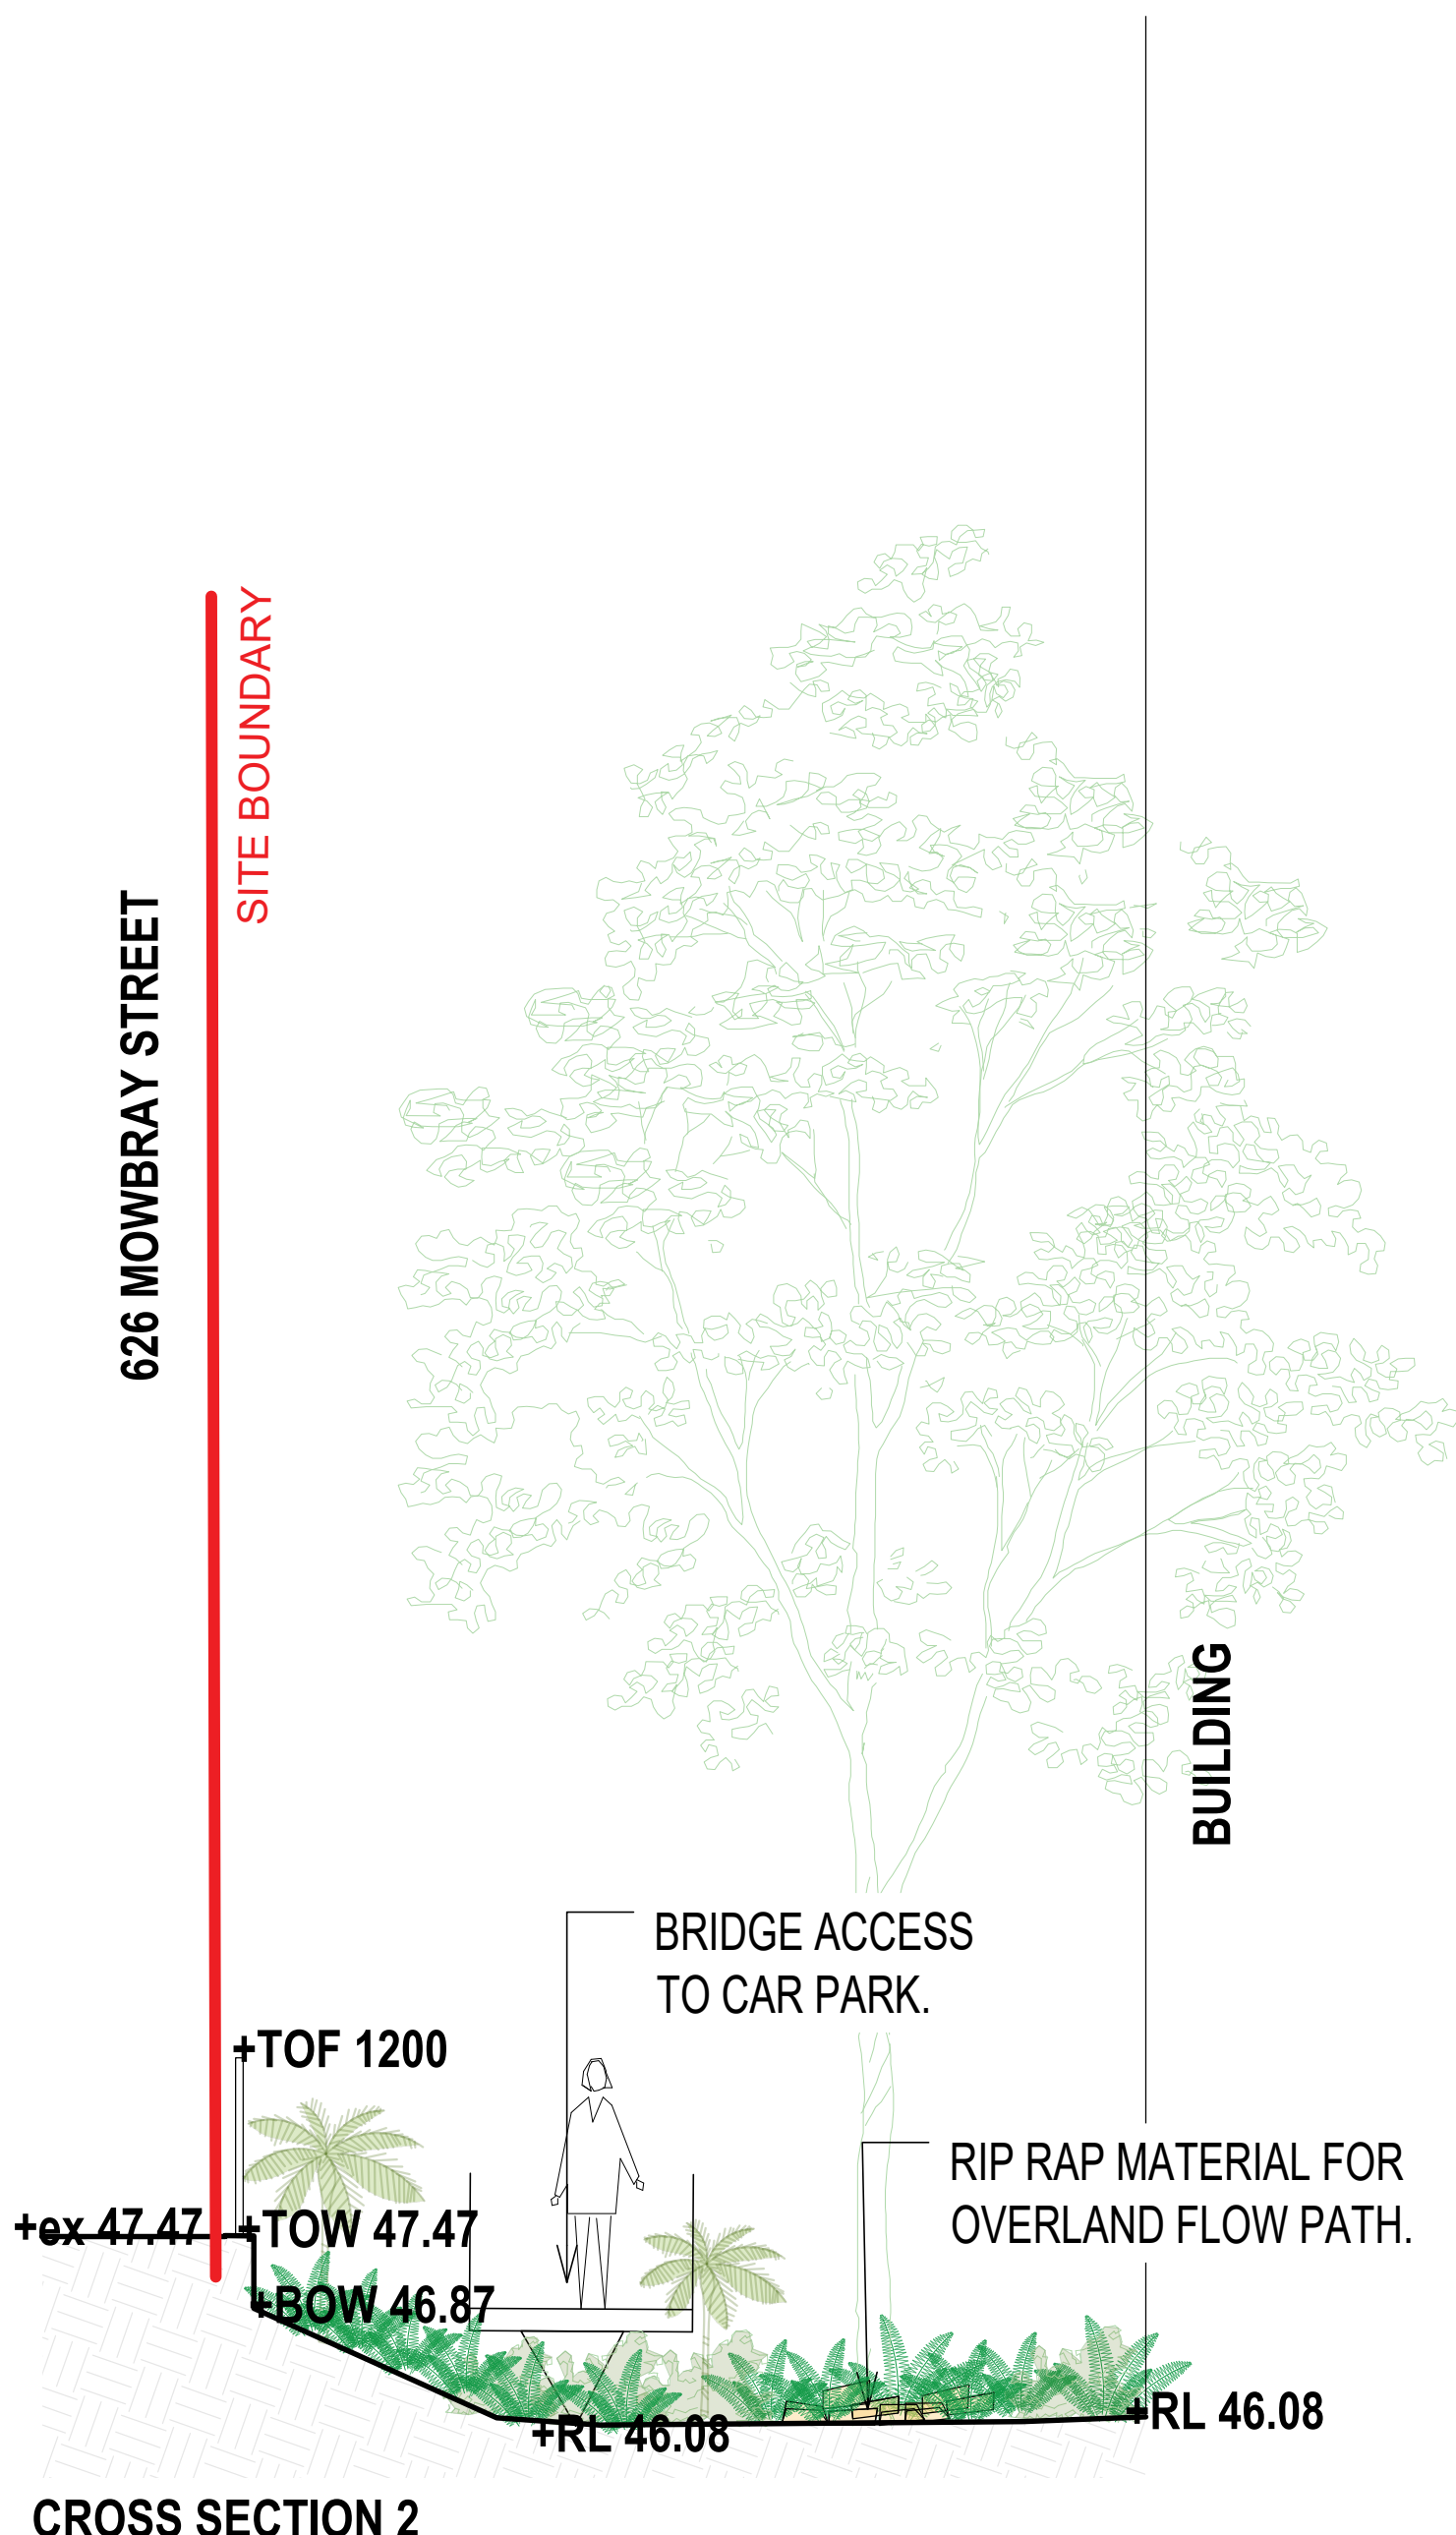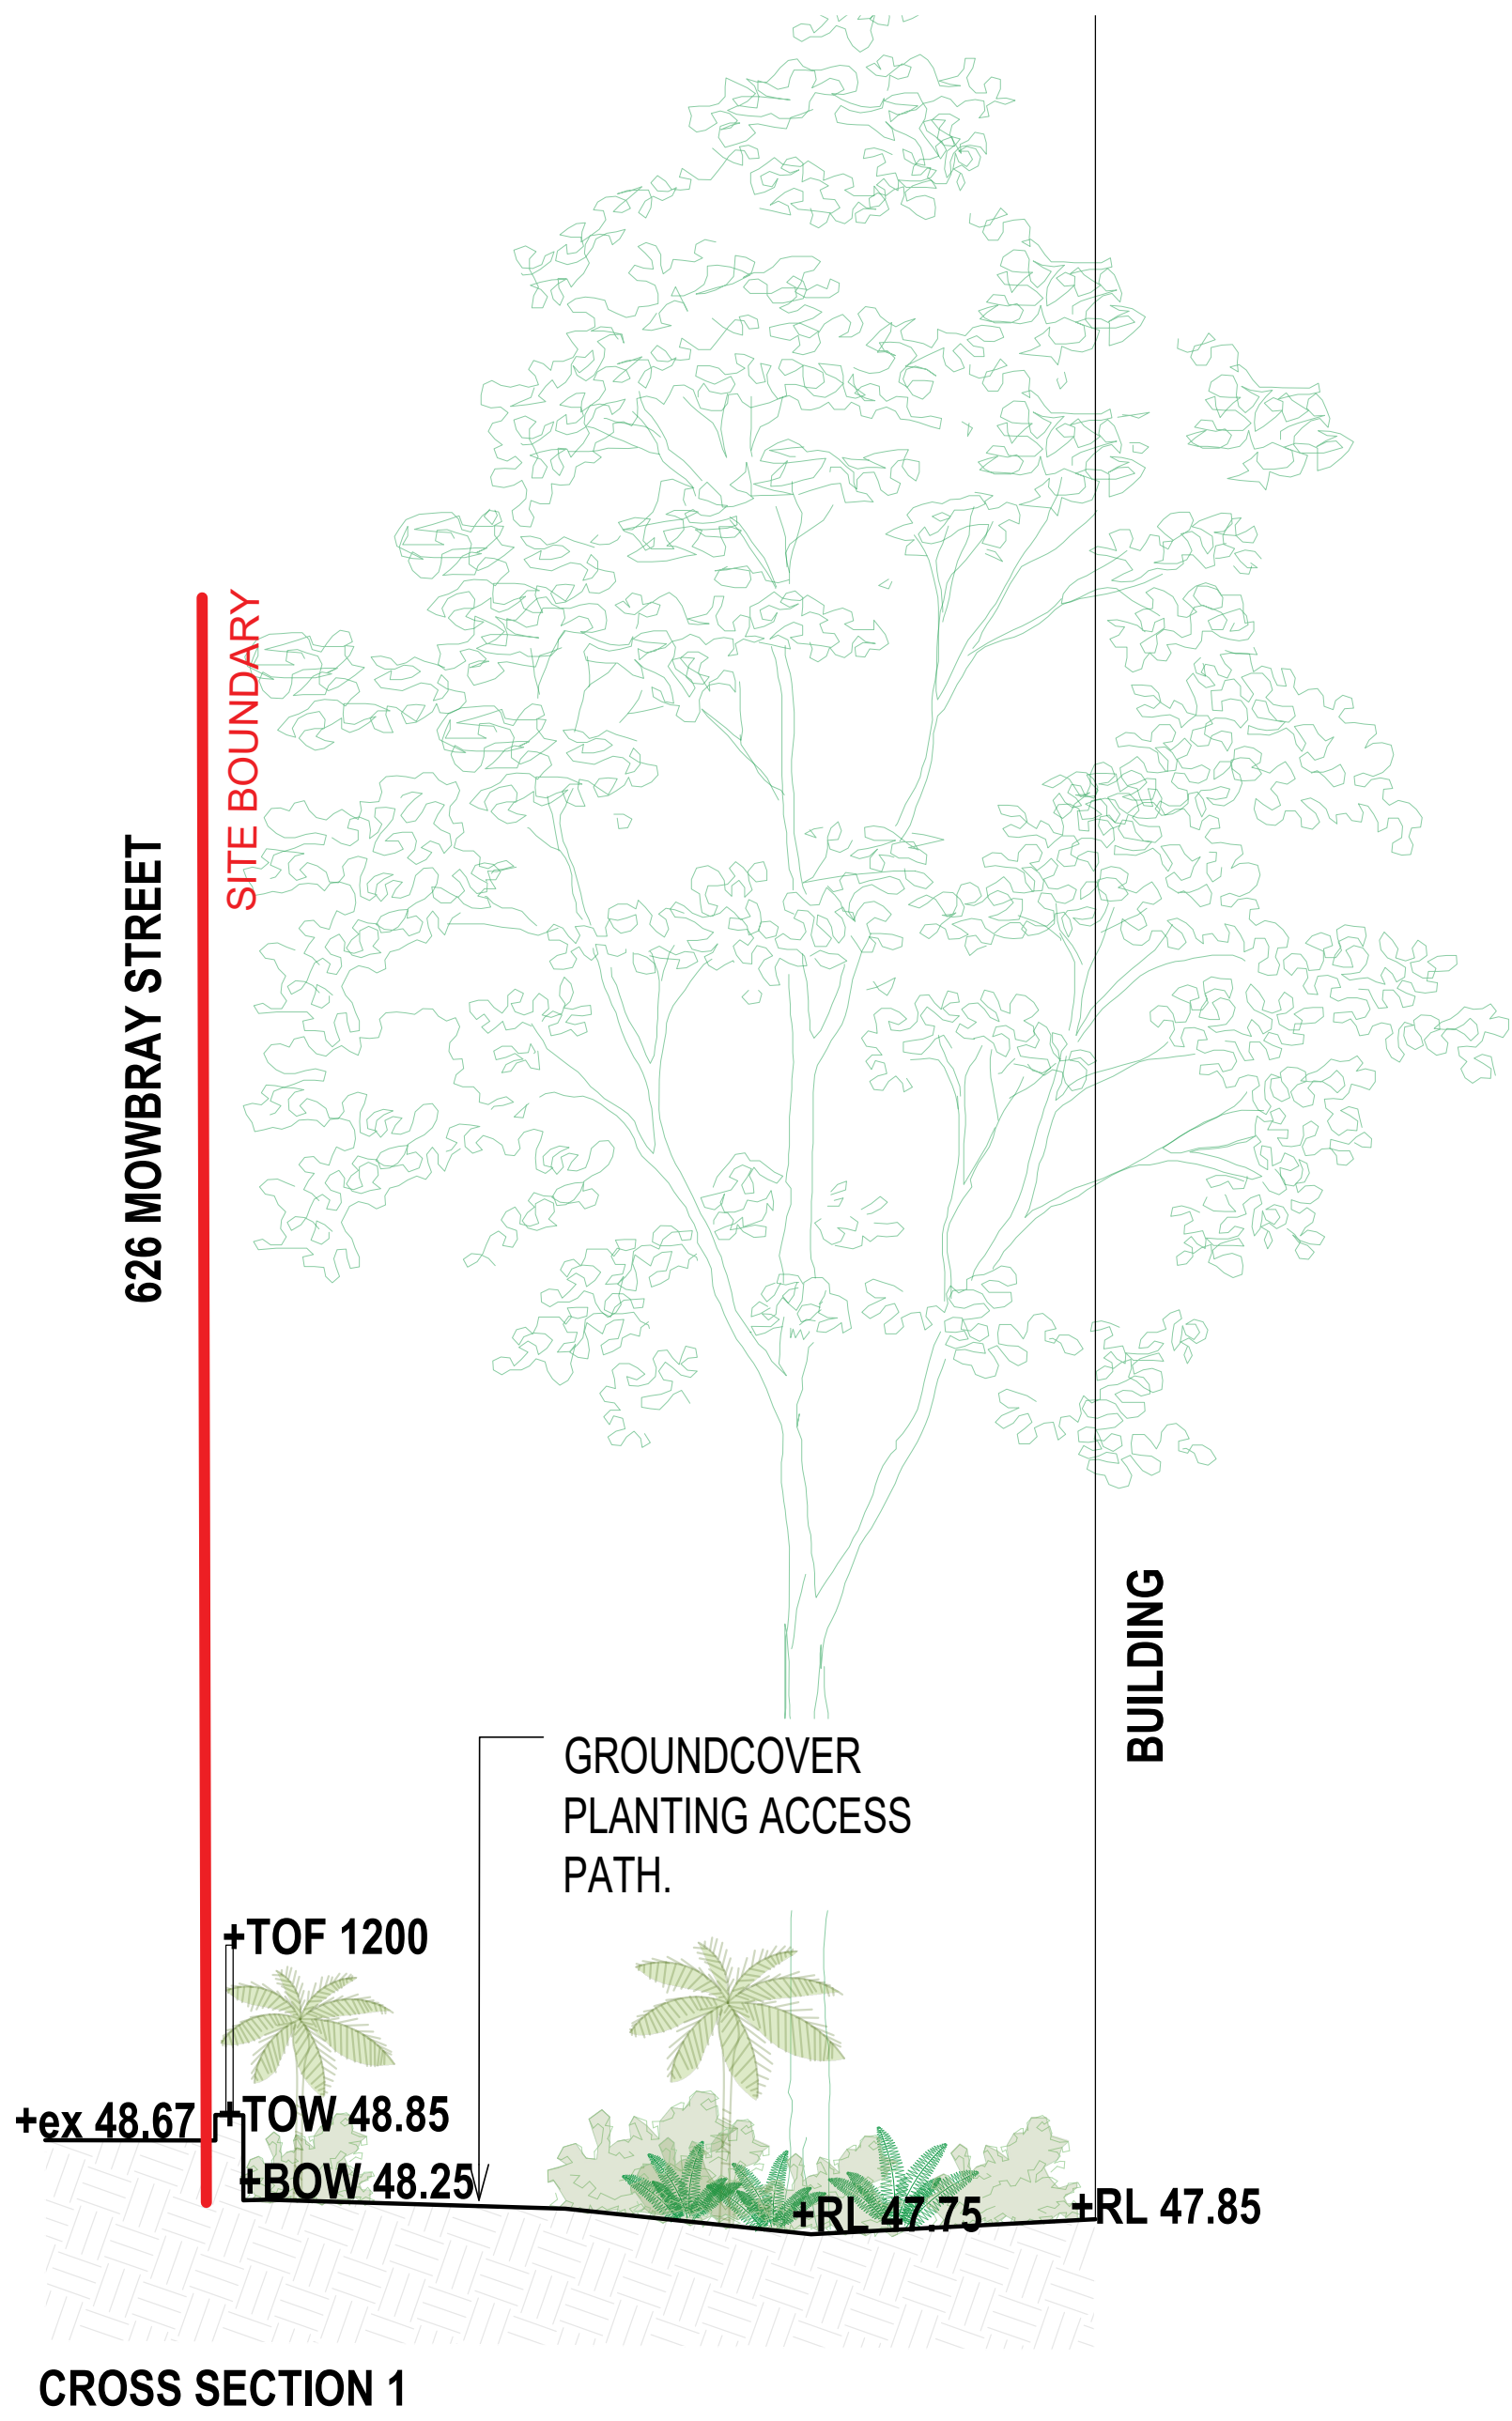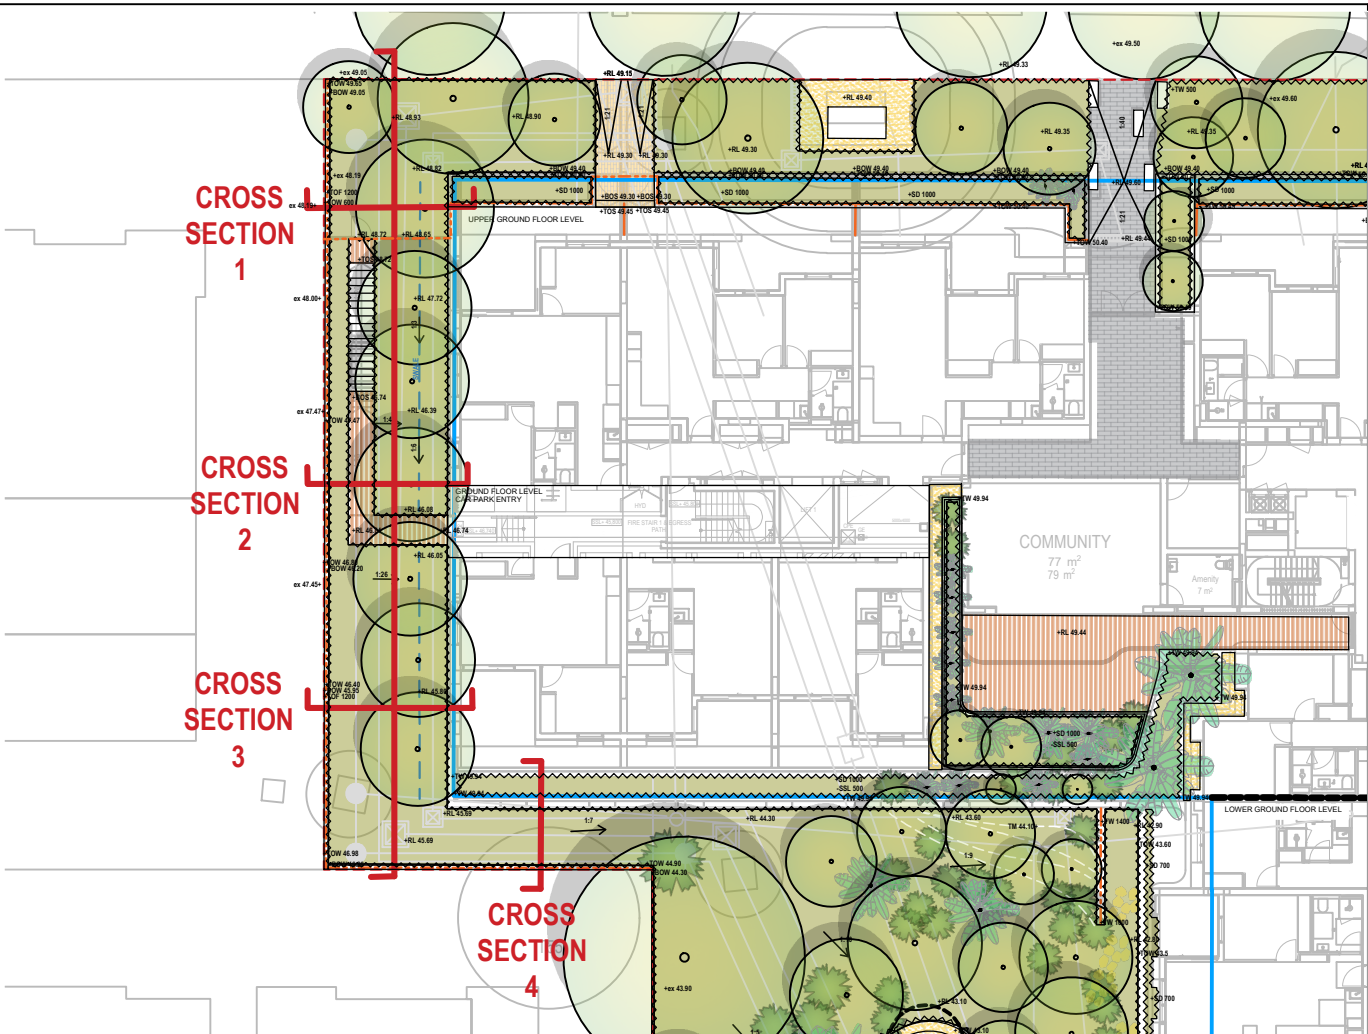

NOT FOR CONSTRUCTION

2	S455 STATE SIGNIFICANT DEVELOPMENT APPLICATION	RH	RI	RI	05.11.25
1	STATE SIGNIFICANT DEVELOPMENT APPLICATION	RH	RI	RI	24.03.25
No	Revision	Note: * Indicates signatures on original issue of drawing or last revision of drawing	Drawn	Job Manager	Project Director

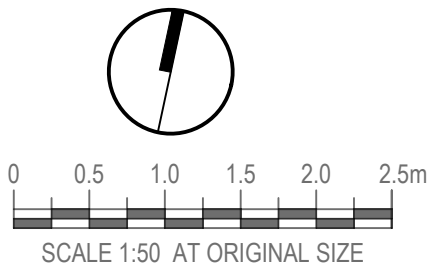

CLIENT



ARCHITECT



LANDSCAPE



DO NOT SCALE

Conditions of Use.
This document may only be used by the client (and any other person who the client has agreed can use this document) for the purpose for which it was prepared and must not be used by any other person or for any other purpose.

Drawn	RH	Designer	RH/RI
Drafting Check	RI	Design Check	RI
Approved (Project Director)	Date		
Scale	This Drawing must not be used for Construction unless signed as Approved		

Client	618-624 MOWBARY ROAD, LANE COVE		
Project	OVERLAND FLOW PATH CROSS SECTIONS		
Title			
Original Size	A1	Drawing No:	LD-DA405
Rev:	2		

LANDSCAPE OUTLINE SPECIFICATION NOTES

GENERAL:

Note the following is an outline specification for DA purposes only.

All works are to be performed by suitably qualified and experienced trades persons in landscape works. All works shall be supervised by a qualified superintendent.

SERVICES IDENTIFICATION

The contractor shall verify the position of all services prior to the commencement of works and take all necessary precautions to protect services during implementation works.

SITE ESTABLISHMENT

The contractor shall establish site access and compound in position agreed with the Superintendent and or subject to Council approval. The Contractor shall be totally responsible for protecting the site works during construction and establishment including vegetation, pedestrian and vehicular management. Implement erosion control and site management practices to secure the site and to comply with all statutory requirements.

EARTHWORKS & DRAINAGE

Bulk earthworks are by the civil contractor. The landscape contractor shall allow for minor earth trimming and profiling to prepare landscape areas to accept the nominated treatment. Protect exposed earthworks with temporary erosion measures and coordinate the on-site disposal of excess spoil with the Superintendent.

SUBSOIL AGRICULTURAL DRAINS:

All tree positions shall be free draining with positive drainage to SW outlets or natural drainage systems. Install 100mm diameter agg. drains including 200mm wide column of 10-20mm crushed drainage gravel and geo-textile fabric - Bidum A24. Seek direction from the site superintendent.

PIT LIDS:

The Contractor is to protect all pit lids during earthworks preparation. Retain Telstra concrete oval covers & pit checker plate steel pit covers, and concrete service pits. New pit lids are to be suitable for paver infill.

HARD LANDSCAPE WORKS

PAVEMENTS:

Modular Pavement Systems - Pedestrian: Stone paving product
Pavements systems shall conform to the approved Public Domain Framework and or Council's streetscape guidelines to the extent defined on the landscape plans. Supply and install pavements to the pattern nominated over concrete base including; base preparation, mortar bedding, placement, mechanical cutting, expansion | control joints, grout jointing and finishing to achieve levels and positive drainage.

ROADWORKS: Refer to Engineers drawings for grading, materials and set-out.

FURNITURE & FIXINGS

Supply and install furniture and fixing in the positions nominated on the plans or as agreed on site with the superintendent. All items are to be installed on concrete base slab or in-ground footings strictly in accordance with the manufacturer's specification. Where necessary, allow for cutting of pavements and or core drilling installation method.

The pavements shall comply with Council and Australian Standards

LIGHTING

Refer to the electrical engineer's plans for lighting circuits and installation. The general layout are nominated on the landscape plans.

SOFT LANDSCAPE WORKS

SOIL MIX:

Imported Soil Mix:

All planter areas shall have a minimum soil depth of 300mm and 100mm to turf | grass areas with landscape quality soil that conforms to AS 4419 Soils for Landscaping and Gardens.

Ameliorated site topsoil mix:

The Contractor is to use stockpiled site topsoil adding soil additives and chemicals; lime gypsum and fertiliser nutrients to achieve AS4419.

SAMPLE & TESTING:

Provide 1kg soil mix test sample and data to of imported or modify site soil , clearly

identified and referenced to the test data, prepared by an independent soil laboratory. Submit to the Superintendent for approval prior to supply and placement.

FERTILISER: Apply slow release Organic fertiliser at the time of planting with pellets to advanced tree positions strictly in accordance with the manufacturers specification and with regard to season, soil mix, watering regimes and sub grade conditions.

PLANT MATERIALS:

Refer to the plant schedule. The contractor shall ensure that all plant materials are secured immediately upon award of contract. Failure to do so will not give rise to substitutions or extensions of time. All stock shall be grown in open areas which are exposed to the sun and wind to promote vigorous plant growth and to harden plants off. All plant material shall be pest and disease free. All plant material shall not be root bound or damaged. Plant densities shall reflect accepted industry standards and Councils guidelines for Landscape Works and be sourced from an accredited nursery. The Contractor will be responsible for purchasing and coordination of delivery to satisfy the construction program. It is the Contractor's responsibility to check trees at the supply source and to accept delivery of the trees at site, ensuring that the trees are supplied in accordance with the specification and are in good health. The Contractor shall allow for unloading and placement of all advanced tree materials.

All bag stock shall conform to the specification and must be secured from an Accredited Nursery. The current Natspec Guide "Purchasing Landscape Trees" is a **guide only** for quality tree production. All trees must be able to be planted without the use of tree stakes. Any trees requiring staking to be held vertical shall be rejected.

ADVANCED TREES:

Plant stock shall have a well developed straight stem with tri-branching structure and healthy canopy typical to the species and to the minimum sizes scheduled.

Excavate a hole a minimum 2X wider than the root ball and deep enough to accept a minimum 200mm of topsoil below. Break up the base of the hole to a further depth of 200mm, and loosen compacted sides of the hole as necessary to prevent confinement of root growth to the hole. Loosen sides of root ball to promote growth. Backfill with nominated soil mix, lightly tamp and water to eliminate air pockets. Ensure positive drainage to all tree positions.

Supply and install root barrier as nominated and staking as detailed on plans.

IRRIGATION SYSTEM: Supply and install an automatically controlled system to landscape areas identified on the plans to achieve 25mm/week precipitation rate. This system shall have a rain switch and have backflow prevention devices fitted in accordance with Councils regulations.

MAINTENANCE PERIOD:

General

Planting maintenance period: the planting maintenance period will be 52 weeks and will commence from the date of practical completion. Of each phase of planting works (hereby specified to be a separable part of the works). It is anticipated that planting works will be undertaken in one phase
Planting maintenance program: 2 weeks prior to practical completion, furnish a proposed planting establishment program, and amend it as required. Such proposal should contain details of the types and frequency of maintenance activities involved with the establishment of plants and grassed areas. Comply with the approved program.
Planting maintenance log book: keep a log book recording when and what maintenance work has been done and what materials, including approved toxic materials, have been used. Log book must be signed off by the client's representative after each maintenance visit. Maintain log book in location nominated by superintendent. All entries are to be initialised by person nominated by superintendent. Log book to contain a copy of the approved planting establishment program.
Product warranty: submit the supplier's written statement certifying that plants are true to the required species and type, and are free from diseases, pests and weeds.
Insurance: the contractor is to ensure suitable insurance cover and / or bank guarantee is in place for the theft and / or damage of all works executed under this contract for the plant maintenance period.


All Drawings To Be Read In Conjunction With Structural, Mechanical, Hydraulic and Electrical Engineers' Detail Drawings And Specifications.

**** ALL WORKS WITHIN THE PUBLIC DOMAIN IN ACCORDANCE WITH LANE COVE COUNCIL SPECIFICATION AND DETAILS**


All Levels Indicated Taken To Australian Height Datum (AHD)

Refer to Detail Drawings For Typical Details.

Generally All Materials & Construction to Comply To AS 3700

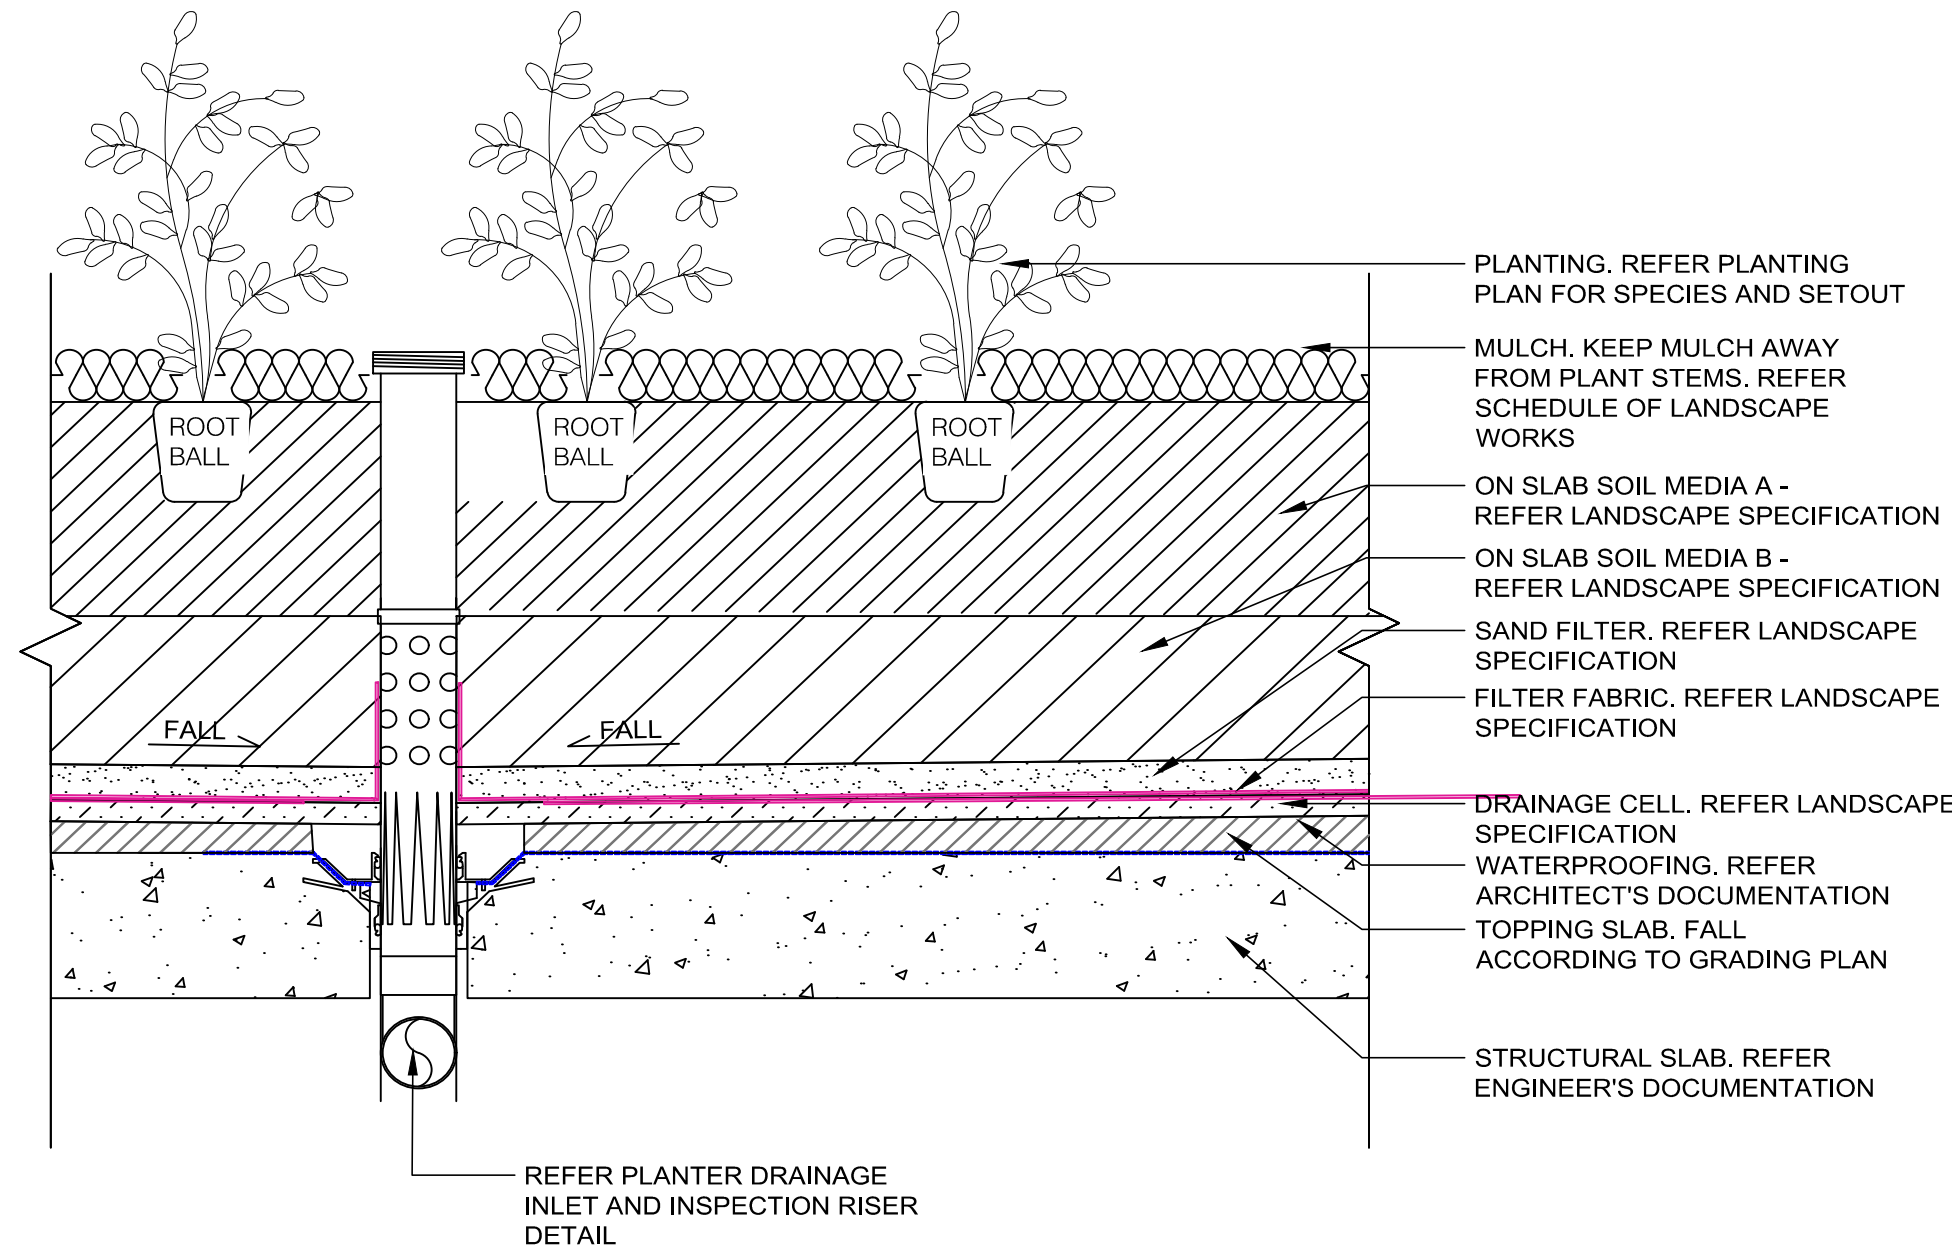


1 TYPICAL DETAIL: PLANTER ON SLAB
1:10

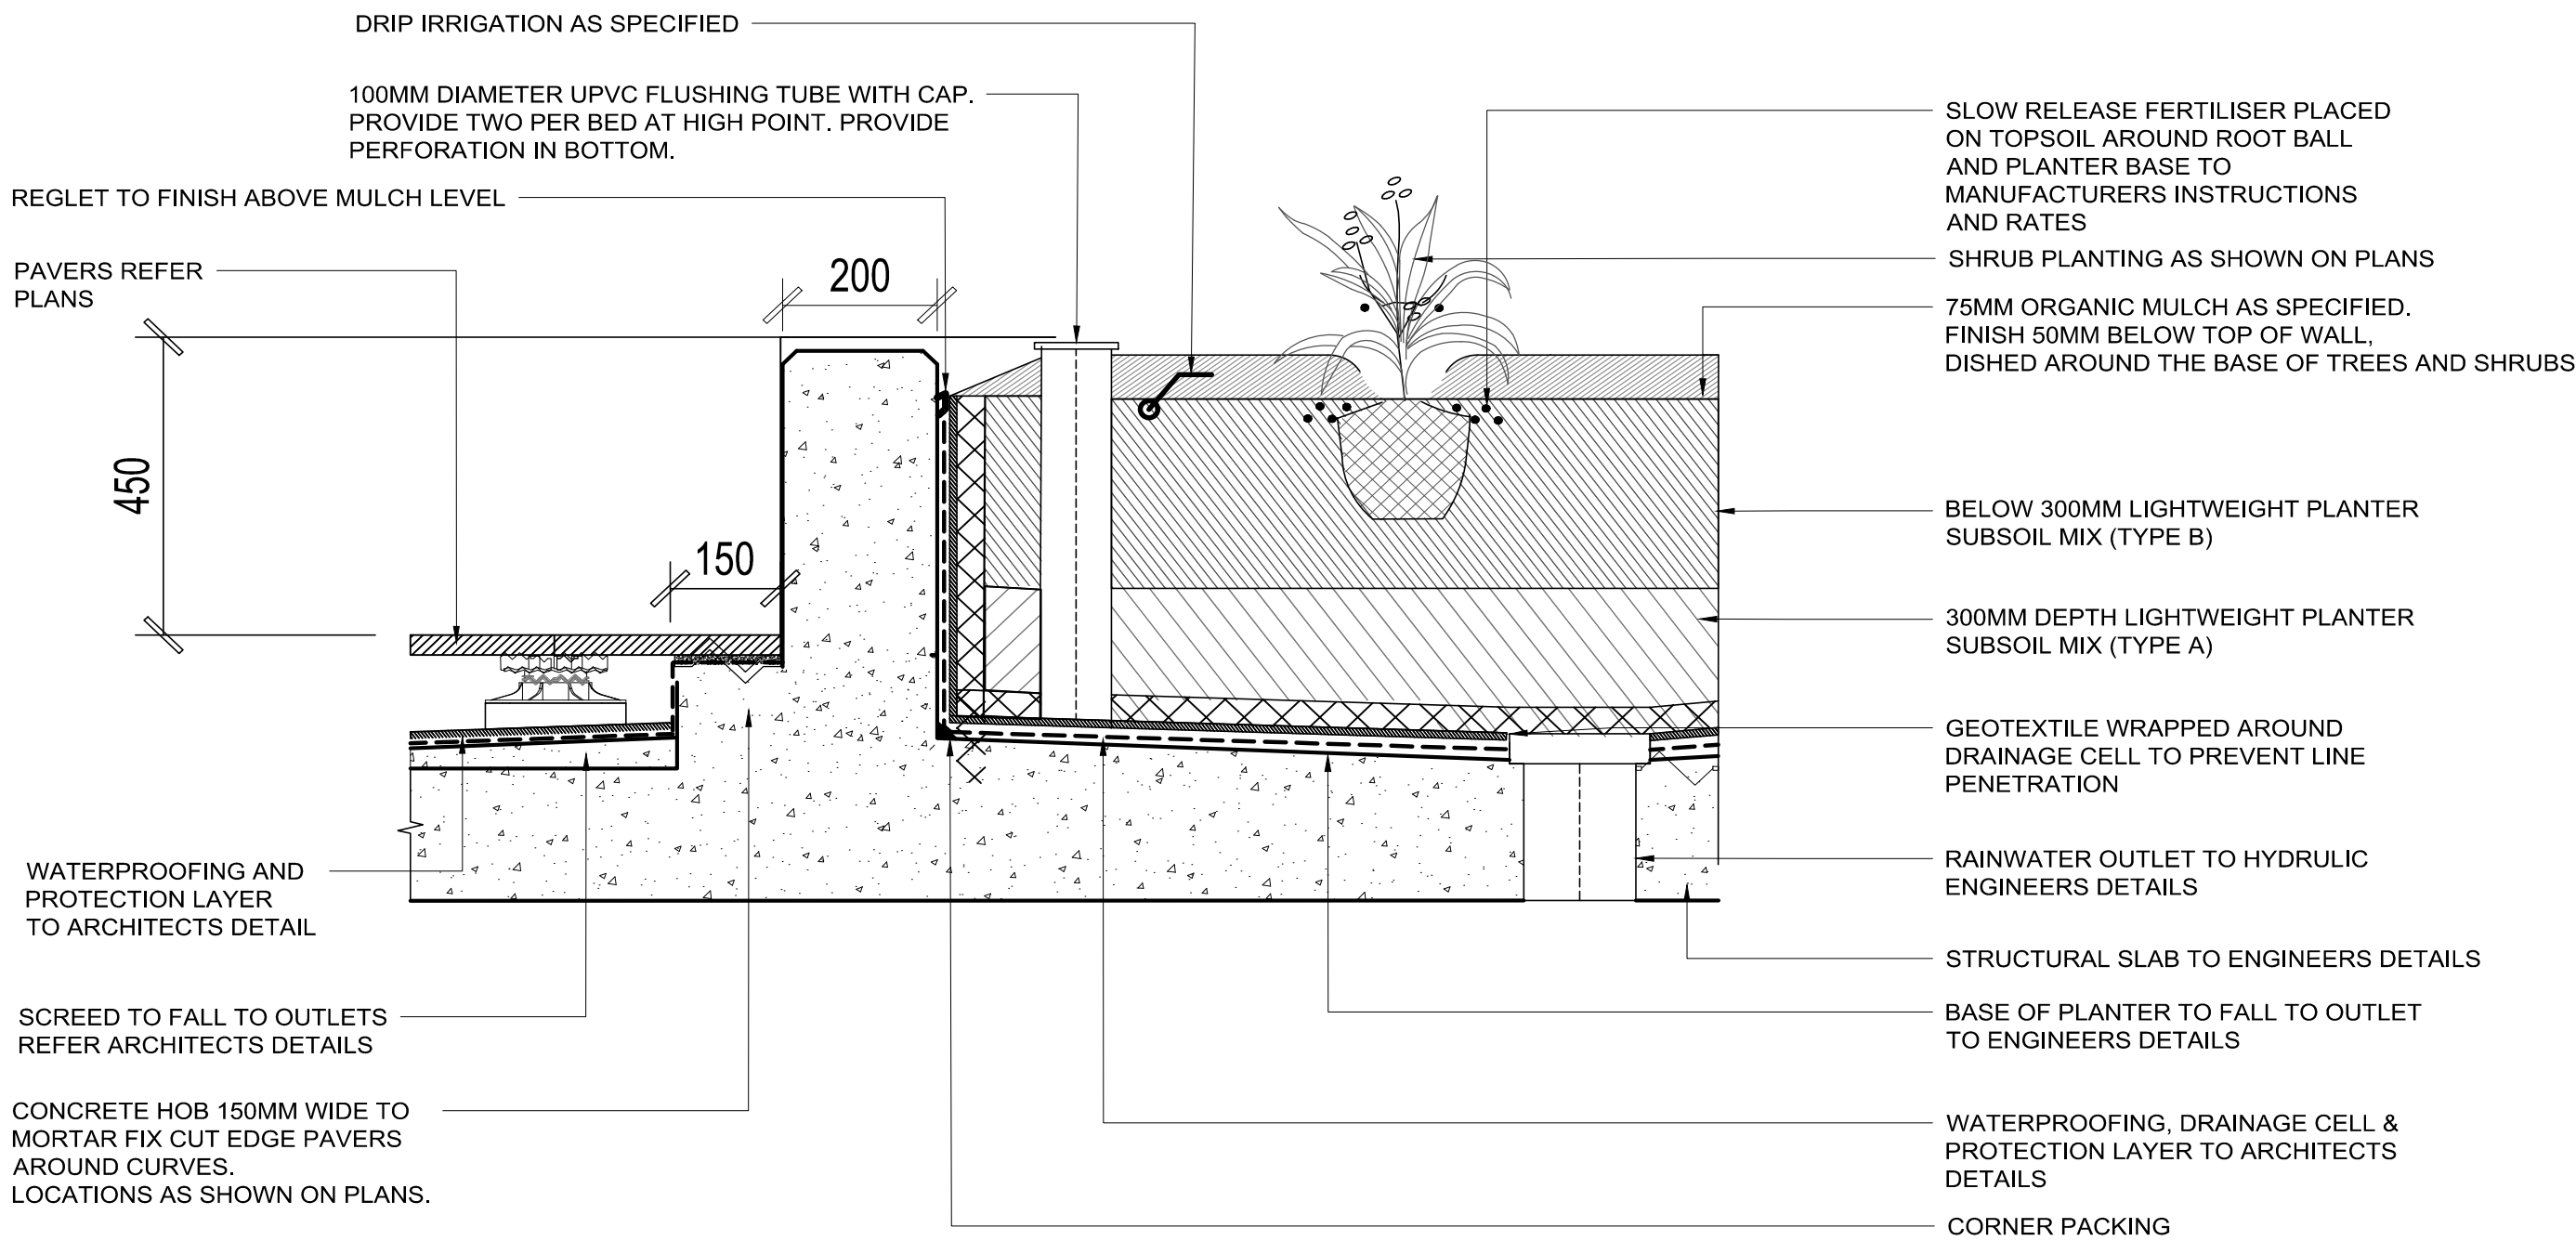

2 TYPICAL DETAIL: WALL TYPE 1
1:10

NOT FOR CONSTRUCTION

2	S455 STATE SIGNIFICANT DEVELOPMENT APPLICATION	RH	RI	RI	05.11.25
1	STATE SIGNIFICANT DESIGN APPLICATION	RH	RI	RI	30.09.24
No	Revision	Note: * indicates signatures on original issue of drawing or last revision of drawing	Drawn	Job Manager	Project Director
					Date

 

CLIENT



Link
Wentworth
Providing homes, building futures.

ARCHITECT

LANDSCAPE



DO NOT SCALE

Conditions of Use.
This document may only be used by the client (and any other person who the client has agreed can use this document) for the purpose for which it was prepared and must not be used by any other person or for any other purpose.

Drawn RH

Drafting RI

Check
Approved
(Project Director)

Date

Scale

Designer RH/RI

Design RI

Check

Scale

This Drawing must not be used for Construction unless signed as Approved

Client HOMES NSW

Project 618-624 MOWBRAY ROAD, LANE COVE

Title TYPICAL DETAILS & OUTLINE MAINTENANCE SPECIFICATION

Original Size

A1

Drawing No: LD-DA900

Rev: 2