

DRAWING LIST

PHOTOMONTAGES

DWG No	DESCRIPTION	NAME	ISSUE
A0001	BUILDING 01 SPORTS FACILITIES BUILDING	PHOTOMONTAGE NEILD AVENUE - VIEW 1	C
A0002	BUILDING 01 SPORTS FACILITIES BUILDING	PHOTOMONTAGE NEILD AVENUE - VIEW 2	C
A0003	BUILDING 01 SPORTS FACILITIES BUILDING	PHOTOMONTAGE VIALOUX ST - VIEW 1	C
A0004	BUILDING 02 CAR PARK	PHOTOMONTAGE ALMA ST - VIEW 1	C
A0005	BUILDING 01 SPORTS FACILITIES BUILDING	PHOTOMONTAGE OF WEIGALL SPORTS COMPLEX - VIEW 1	C
A0006	WEIGALL SPORTS COMPLEX [BUILDING 01 AND BUILDING 02]	PHOTOMONTAGE OF WEIGALL SPORTS COMPLEX + CARPARK - VIEW 1	C

SITE PLANS

DWG No	DESCRIPTION	NAME	ISSUE
A1000	WEIGALL SPORTS COMPLEX [BUILDING 01 AND BUILDING 02]	LOCALITY PLAN	C
A1001	WEIGALL SPORTS COMPLEX [BUILDING 01 AND BUILDING 02]	SITE PLAN	C

DEMOLITION PLAN

DWG No	DESCRIPTION	NAME	ISSUE
A1100	WEIGALL SPORTS COMPLEX [BUILDING 01 AND BUILDING 02]	DEMOLITION PLAN	C

GENERAL ARRANGEMENT PLANS

DWG No	DESCRIPTION	NAME	ISSUE
A2100	BUILDING 01 SPORTS FACILITIES BUILDING	BASEMENT	C
A2101	BUILDING 01 SPORTS FACILITIES BUILDING	GROUND	C
A2102	BUILDING 01 SPORTS FACILITIES BUILDING	MEZZANINE	C
A2103	BUILDING 01 SPORTS FACILITIES BUILDING	FIRST	C
A2104	BUILDING 01 SPORTS FACILITIES BUILDING	SECOND	C
A2105	BUILDING 01 SPORTS FACILITIES BUILDING	ROOF	C
A2110	BUILDING 02 CAR PARK	LOWER/UPPER GROUND	C
A2111	BUILDING 02 CAR PARK	LOWER/UPPER FIRST	C

ELEVATIONS

DWG No	DESCRIPTION	NAME	ISSUE
A3100	BUILDING 01 SPORTS FACILITIES BUILDING	NORTH AND SOUTH	C
A3101	BUILDING 01 SPORTS FACILITIES BUILDING	EAST AND WEST	C
A3110	BUILDING 02 CAR PARK	NORTH AND SOUTH	C
A3111	BUILDING 02 CAR PARK	EAST AND WEST	C

SECTIONS

DWG No	DESCRIPTION	NAME	ISSUE
A3200	BUILDING 01 SPORTS FACILITIES BUILDING	01 AND 02	C
A3201	BUILDING 01 SPORTS FACILITIES BUILDING	03 AND 04	C
A3210	BUILDING 02 CAR PARK	01 AND 02	C
A3211	BUILDING 02 CAR PARK	03 AND 04	C

WALL SECTIONS

DWG No	DESCRIPTION	NAME	ISSUE
A4100	BUILDING 01 SPORTS FACILITIES BUILDING	WALL SECTION	C
A4101	BUILDING 01 SPORTS FACILITIES BUILDING	WALL SECTION	C
A4102	BUILDING 01 SPORTS FACILITIES BUILDING	WALL SECTION	C
A4103	BUILDING 01 SPORTS FACILITIES BUILDING	SOUTHERN BOUNDARY FENCE DETAIL	B

MATERIAL PALETTE

DWG No	DESCRIPTION	NAME	ISSUE
A4104	WEIGALL SPORTS COMPLEX [BUILDING 01 AND BUILDING 02]	MATERIAL PALETTE	C

SOLAR ACCESS STUDIES

DWG No	DESCRIPTION	NAME	ISSUE
A9100	BUILDING 01 SPORTS FACILITIES BUILDING	PLAN EXISTING JUNE 21 SHEET 01	C
A9101	BUILDING 01 SPORTS FACILITIES BUILDING	PLAN EXISTING JUNE 21 SHEET 01	C
A9102	BUILDING 01 SPORTS FACILITIES BUILDING	PLAN PROPOSED JUNE 21 SHEET 01	C
A9103	BUILDING 01 SPORTS FACILITIES BUILDING	PLAN PROPOSED JUNE 21 SHEET 02	C
A9200	BUILDING 01 SPORTS FACILITIES BUILDING	SUN EYE EXISTING JUNE 21	C
A9201	BUILDING 01 SPORTS FACILITIES BUILDING	SUN EYE PROPOSED JUNE 21	C

SSDA

SGS Weigall Sports Complex

Neild Ave, Rushcutters Bay

	Revisions <table><tr><th>No.</th><th>Date</th><th>Description</th><th>Checked</th><th>Approved</th></tr><tr><td>A</td><td>02/09/2020</td><td>ISSUED FOR SSDA</td><td>ADC</td><td>LC</td></tr><tr><td>B</td><td>19/03/2021</td><td>ISSUED TO DPIE FOR RIS</td><td></td><td></td></tr><tr><td>C</td><td>10/06/2021</td><td>ISSUED TO DPIE FOR RIS2</td><td></td><td></td></tr></table>	No.	Date	Description	Checked	Approved	A	02/09/2020	ISSUED FOR SSDA	ADC	LC	B	19/03/2021	ISSUED TO DPIE FOR RIS			C	10/06/2021	ISSUED TO DPIE FOR RIS2					Key	Client Sydney Grammar School	Architect AJ+C ALLEN JACK+COTTIER 79 Myrtle Street Chippendale NSW 2008 AUSTRALIA ph +61 2 9311 8222 fx +61 2 9311 8200 ABN 53 003 782 250	Project SGS Weigall Sports Complex Neild Ave, Rushcutters Bay	Drawing Title WEIGALL SPORTS COMPLEX BUILDING 01 AND BUILDING 02 COVER SHEET	Scale	Drawing No. A0000	Issue C
No.	Date	Description	Checked	Approved																											
A	02/09/2020	ISSUED FOR SSDA	ADC	LC																											
B	19/03/2021	ISSUED TO DPIE FOR RIS																													
C	10/06/2021	ISSUED TO DPIE FOR RIS2																													
						Proj. No. 19086		Sheet Status NOT FOR CONSTRUCTION																							



Revisions <table><tr><th>No.</th><th>Date</th><th>Description</th></tr><tr><td>A</td><td>02/09/2020</td><td>ISSUED FOR SSDA</td></tr><tr><td>B</td><td>19/03/2021</td><td>ISSUED TO DPIE FOR RIS</td></tr><tr><td>C</td><td>10/06/2021</td><td>ISSUED TO DPIE FOR RIS2</td></tr></table>	No.	Date	Description	A	02/09/2020	ISSUED FOR SSDA	B	19/03/2021	ISSUED TO DPIE FOR RIS	C	10/06/2021	ISSUED TO DPIE FOR RIS2	Checked ADC Approved LC		Key	Client	Project	Architect	Project	Drawing Title	Scale	Drawing No.	Issue
	No.	Date	Description																				
	A	02/09/2020	ISSUED FOR SSDA																				
	B	19/03/2021	ISSUED TO DPIE FOR RIS																				
C	10/06/2021	ISSUED TO DPIE FOR RIS2																					
				Sydney Grammar School		AJ+C ALLEN JACK+COTTIER 79 Myrtle Street Chippendale NSW 2008 AUSTRALIA ph +61 2 9311 8222 fx +61 2 9311 8200 ABN 53 003 782 250	SGS Weigall Sports Complex	WEIGALL SPORTS COMPLEX	@A1	A0001	C												
					Neild Ave, Rushcutters Bay			BUILDING 01 AND BUILDING 02															
								PHOTOMONTAGE NEILD AVENUE - VIEW 1															
									Sheet Status														
							Proj. No. 19086	NOT FOR CONSTRUCTION															



Revisions <table><tr><th>No.</th><th>Date</th><th>Description</th></tr><tr><td>A</td><td>02/09/2020</td><td>ISSUED FOR SSDA</td></tr><tr><td>B</td><td>19/03/2021</td><td>ISSUED TO DPIE FOR RIS</td></tr><tr><td>C</td><td>10/06/2021</td><td>ISSUED TO DPIE FOR RIS2</td></tr></table>			No.	Date	Description	A	02/09/2020	ISSUED FOR SSDA	B	19/03/2021	ISSUED TO DPIE FOR RIS	C	10/06/2021	ISSUED TO DPIE FOR RIS2	Checked ADC Approved LC		Key		Client Sydney Grammar School		Architect AJ+C ALLEN JACK+COTTIER 79 Myrtle Street Chippendale NSW 2008 AUSTRALIA ph +61 2 9311 8222 fx +61 2 9311 8200 ABN 53 003 782 250		Project SGS Weigall Sports Complex Neild Ave, Rushcutters Bay		Proj. No. 19086		Drawing Title WEIGALL SPORTS COMPLEX BUILDING 01 AND BUILDING 02 PHOTOMONTAGE NEILD AVENUE - VIEW 2		Sheet Status NOT FOR CONSTRUCTION		Scale @A1		Drawing No. A0002		Issue C	
No.	Date	Description																																		
A	02/09/2020	ISSUED FOR SSDA																																		
B	19/03/2021	ISSUED TO DPIE FOR RIS																																		
C	10/06/2021	ISSUED TO DPIE FOR RIS2																																		



Revisions <table><tr><th>No.</th><th>Date</th><th>Description</th></tr><tr><td>A</td><td>02/09/2020</td><td>ISSUED FOR SSDA</td></tr><tr><td>B</td><td>19/03/2021</td><td>ISSUED TO DPIE FOR RIS</td></tr><tr><td>C</td><td>10/06/2021</td><td>ISSUED TO DPIE FOR RIS2</td></tr></table>	No.	Date	Description	A	02/09/2020	ISSUED FOR SSDA	B	19/03/2021	ISSUED TO DPIE FOR RIS	C	10/06/2021	ISSUED TO DPIE FOR RIS2	Checked ADC Approved LC	Key	Client Sydney Grammar School	Architect AJ+C ALLEN JACK+COTTIER 79 Myrtle Street Chippendale NSW 2008 AUSTRALIA ph +61 2 9311 8222 fx +61 2 9311 8200 ABN 53 003 782 250	Project SGS Weigall Sports Complex Neild Ave, Rushcutters Bay Proj. No. 19086	Drawing Title WEIGALL SPORTS COMPLEX BUILDING 01 AND BUILDING 02 PHOTOMONTAGE VIALOUX ST - VIEW 1	Scale @A1	Drawing No. A0003	Issue C
	No.	Date	Description																		
	A	02/09/2020	ISSUED FOR SSDA																		
	B	19/03/2021	ISSUED TO DPIE FOR RIS																		
C	10/06/2021	ISSUED TO DPIE FOR RIS2																			
Sheet Status NOT FOR CONSTRUCTION																					



	Revisions		Checked ADC	Approved LC	Key	Client Sydney Grammar School	Architect AJ+C ALLEN JACK+COTTIER 79 Myrtle Street Chippendale NSW 2008 AUSTRALIA ph +61 2 9311 8222 fx +61 2 9311 8200 ABN 53 003 782 250	Project SGS Weigall Sports Complex Neild Ave, Rushcutters Bay Proj. No. 19086	Drawing Title	Scale	Drawing No.	Issue	
	No.	Date							Description	WEIGALL SPORTS COMPLEX	@A1	A0004	C
	A	02/09/2020							ISSUED FOR SSDA	BUILDING 01 AND BUILDING 02 PHOTOMONTAGE ALMA ST - VIEW 1			
	B	19/03/2021							ISSUED TO DPIE FOR RIS				
C	10/06/2021	ISSUED TO DPIE FOR RIS2	Sheet Status										
									NOT FOR CONSTRUCTION				




	Revisions <table><tr><th>No.</th><th>Date</th><th>Description</th></tr><tr><td>A</td><td>02/09/2020</td><td>ISSUED FOR SSDA</td></tr><tr><td>B</td><td>19/03/2021</td><td>ISSUED TO DPIE FOR RIS</td></tr><tr><td>C</td><td>10/06/2021</td><td>ISSUED TO DPIE FOR RIS2</td></tr></table>	No.	Date	Description	A	02/09/2020	ISSUED FOR SSDA	B	19/03/2021	ISSUED TO DPIE FOR RIS	C	10/06/2021	ISSUED TO DPIE FOR RIS2	Checked ADC Approved LC	Key	Client Sydney Grammar School	Architect AJ+C ALLEN JACK+COTTIER 79 Myrtle Street Chippendale NSW 2008 AUSTRALIA ph +61 2 9311 8222 fx +61 2 9311 8200 ABN 53 003 782 250	Project SGS Weigall Sports Complex Neild Ave, Rushcutters Bay Proj. No. 19086	Drawing Title WEIGALL SPORTS COMPLEX BUILDING 01 AND BUILDING 02 PHOTOMONTAGE OF WEIGALL SPORTS COMPLEX - VIEW 1 Sheet Status NOT FOR CONSTRUCTION	Scale @A1	Drawing No. A0005	Issue C
No.	Date	Description																				
A	02/09/2020	ISSUED FOR SSDA																				
B	19/03/2021	ISSUED TO DPIE FOR RIS																				
C	10/06/2021	ISSUED TO DPIE FOR RIS2																				



	Revisions <table><tr><th>No.</th><th>Date</th><th>Description</th></tr><tr><td>A</td><td>02/09/2020</td><td>ISSUED FOR SSDA</td></tr><tr><td>B</td><td>19/03/2021</td><td>ISSUED TO DPIE FOR RIS</td></tr><tr><td>C</td><td>10/06/2021</td><td>ISSUED TO DPIE FOR RIS2</td></tr></table>	No.	Date	Description	A	02/09/2020	ISSUED FOR SSDA	B	19/03/2021	ISSUED TO DPIE FOR RIS	C	10/06/2021	ISSUED TO DPIE FOR RIS2	Checked ADC	Approved LC	Key	Client Sydney Grammar School	Architect AJ+C ALLEN JACK+COTTIER 79 Myrtle Street Chippendale NSW 2008 AUSTRALIA ph +61 2 9311 8222 fx +61 2 9311 8200 ABN 53 003 782 250	Project SGS Weigall Sports Complex Neild Ave, Rushcutters Bay Proj. No. 19086	Drawing Title WEIGALL SPORTS COMPLEX BUILDING 01 AND BUILDING 02 PHOTOMONTAGE OF WEIGALL SPORTS COMPLEX + CARPARK - VIEW Sheet Status NOT FOR CONSTRUCTION	Scale @A1	Drawing No. A0006	Issue C
	No.	Date	Description																				
	A	02/09/2020	ISSUED FOR SSDA																				
	B	19/03/2021	ISSUED TO DPIE FOR RIS																				
C	10/06/2021	ISSUED TO DPIE FOR RIS2																					



Revisions	No.	Date	Description	Checked	Approved
A	02/09/2020	ISSUED FOR SSDA	ADC	LC	
B	19/03/2021	ISSUED TO DPIE FOR RIS			
C	10/06/2021	ISSUED TO DPIE FOR RIS2			

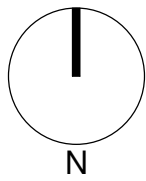

Key

Client
Sydney Grammar School

Architect
AJ+C
ALLEN JACK+COTTIER
79 Myrtle Street Chippendale NSW 2008 AUSTRALIA
ph +61 2 9311 8222 fx +61 2 9311 8200
ABN 53 003 782 250

Project
SGS Weigall Sports Complex
Nield Ave, Rushcutters Bay

Proj. No. 19086

Drawing Title
**WEIGALL SPORTS COMPLEX
BUILDING 01 AND BUILDING 02
LOCALITY PLAN**

Sheet Status
NOT FOR CONSTRUCTION


Scale
1 : 1000
@A1

Drawing No.
A1000

Issue
C



Revisions	No.	Date	Description	Checked	Approved
A	02/09/2020	ISSUED FOR SSDA	ADC	LC	
B	19/03/2021	ISSUED TO DPIE FOR RIS			
C	10/06/2021	ISSUED TO DPIE FOR RIS2			

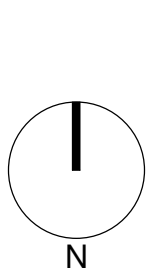

Client
Sydney Grammar School

Architect
AJ+C
ALLEN JACK+COTTIER
79 Myrtle Street Chippendale NSW 2008 AUSTRALIA
ph +61 2 9311 8222 fx +61 2 9311 8200
ABN 53 003 782 250


Project
SGS Weigall Sports Complex
Neild Ave, Rushcutters Bay
Proj. No. 19086

Drawing Title
**WEIGALL SPORTS COMPLEX
BUILDING 01 AND BUILDING 02
SITE PLAN**
Sheet Status
NOT FOR CONSTRUCTION


Scale
1 : 500 @A1
Drawing No.
A1001
Issue
C
0 5 10 20 40 m



ELEMENTS TO BE DEMOLISHED	Revisions <table><thead><tr><th>No.</th><th>Date</th><th>Description</th></tr></thead><tbody><tr><td>A</td><td>02/09/2020</td><td>ISSUED FOR SSDA</td></tr><tr><td>B</td><td>19/03/2021</td><td>ISSUED TO DPIE FOR RIS</td></tr><tr><td>C</td><td>10/06/2021</td><td>ISSUED TO DPIE FOR RIS2</td></tr></tbody></table> Checked ADC Approved LC	No.	Date	Description	A	02/09/2020	ISSUED FOR SSDA	B	19/03/2021	ISSUED TO DPIE FOR RIS	C	10/06/2021	ISSUED TO DPIE FOR RIS2	Key N	Client Sydney Grammar School	Architect AJ+C ALLEN JACK+COTTIER 79 Myrtle Street Chippendale NSW 2008 AUSTRALIA ph +61 2 9311 8222 fx +61 2 9311 8200 ABN 53 003 782 250	Project SGS Weigall Sports Complex Neild Ave, Rushcutters Bay Proj. No. 19086	Drawing Title WEIGALL SPORTS COMPLEX BUILDING 01 AND BUILDING 02 DEMOLITION PLAN Sheet Status NOT FOR CONSTRUCTION	Scale 1 : 500 @A1 0 5 10 20 40 m Drawing No. A1100 Issue C
No.	Date	Description																	
A	02/09/2020	ISSUED FOR SSDA																	
B	19/03/2021	ISSUED TO DPIE FOR RIS																	
C	10/06/2021	ISSUED TO DPIE FOR RIS2																	

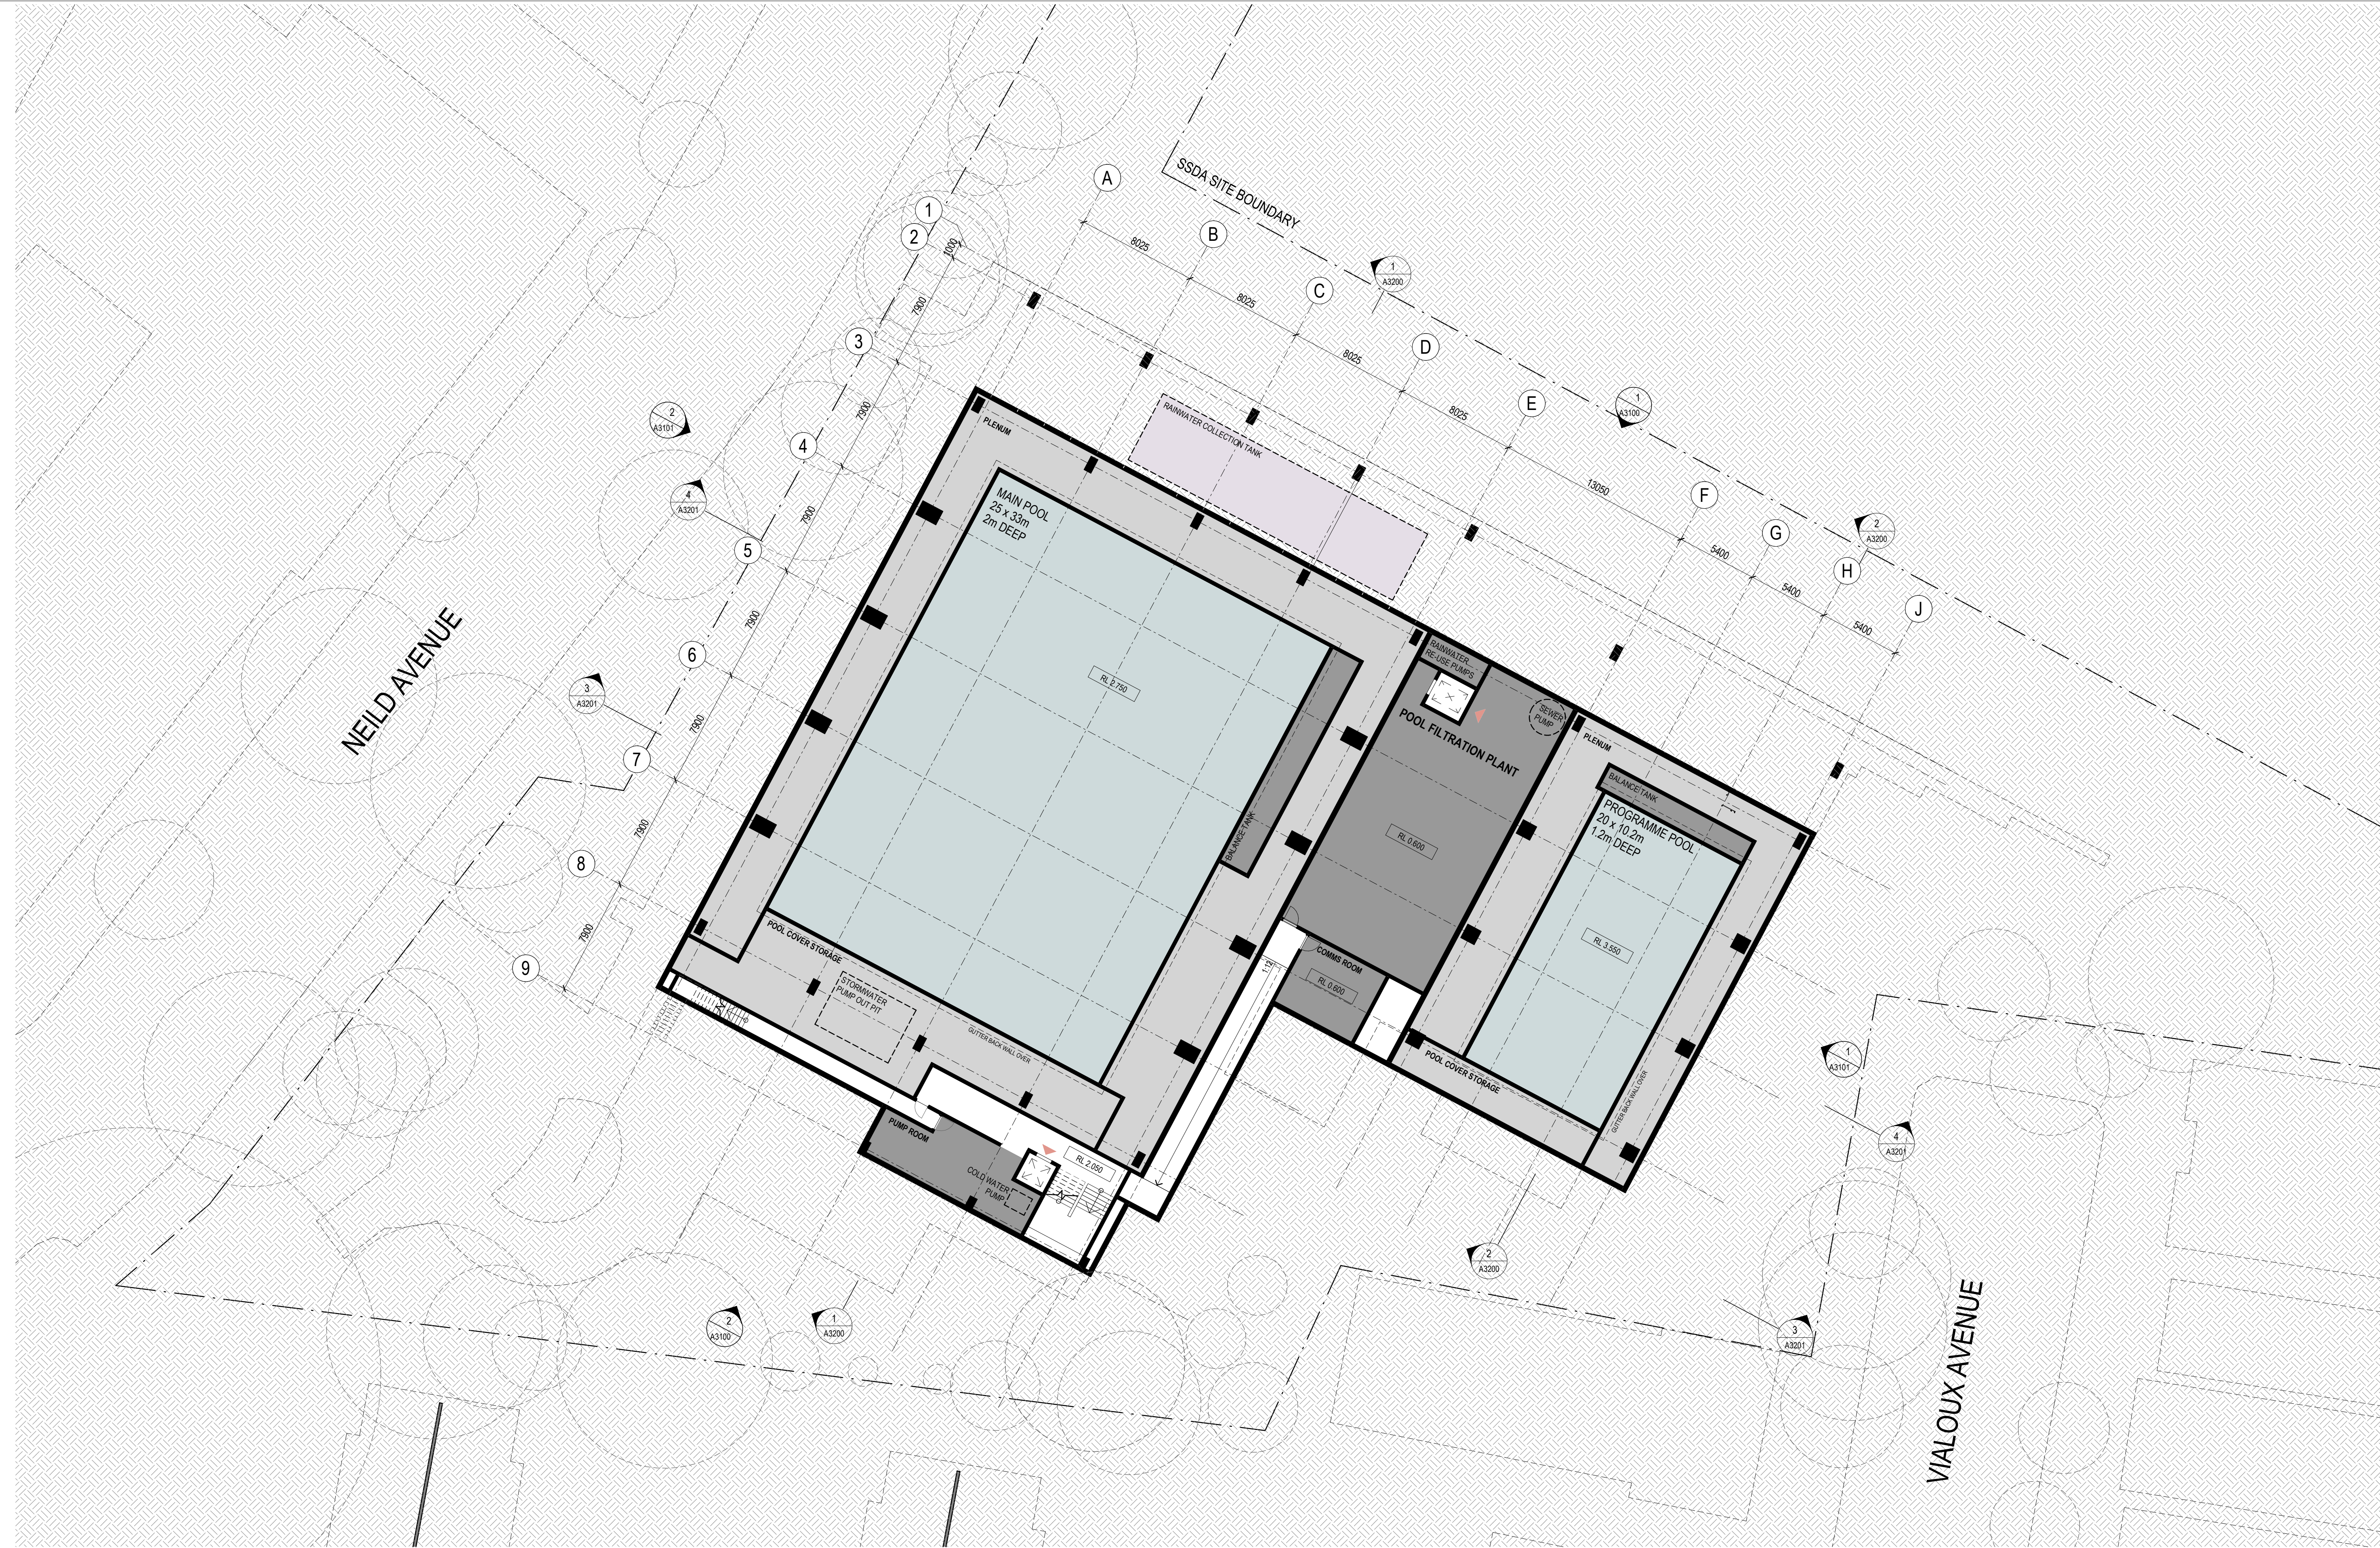

<table><tr><td>Revisions</td><td>No.</td><td>Date</td><td>Description</td><td>Checked</td><td>Approved</td></tr><tr><td>A</td><td>02/09/2020</td><td></td><td>ISSUED FOR SSDA</td><td>ADC</td><td>LC</td></tr><tr><td>B</td><td>19/03/2021</td><td></td><td>ISSUED TO DPIE FOR RIS</td><td></td><td></td></tr><tr><td>C</td><td>10/06/2021</td><td></td><td>ISSUED TO DPIE FOR RIS2</td><td></td><td></td></tr></table>			Revisions	No.	Date	Description	Checked	Approved	A	02/09/2020		ISSUED FOR SSDA	ADC	LC	B	19/03/2021		ISSUED TO DPIE FOR RIS			C	10/06/2021		ISSUED TO DPIE FOR RIS2			<table><tr><td>Key</td><td></td></tr><tr><td>N</td><td></td></tr></table>		Key		N		Client Sydney Grammar School	Architect  79 Myrtle Street Chippendale NSW 2008 AUSTRALIA ph +61 2 9311 8222 fx +61 2 9311 8200 ABN 53 003 782 250	Project SGS Weigall Sports Complex Neild Ave, Rushcutters Bay Proj. No. 19086	Drawing Title BUILDING 01 SPORTS FACILITIES BUILDING GENERAL ARRANGEMENT PLAN BASEMENT Sheet Status NOT FOR CONSTRUCTION	Scale 1 : 200 @A1 Drawing No. A2100 Issue C
Revisions	No.	Date	Description	Checked	Approved																																
A	02/09/2020		ISSUED FOR SSDA	ADC	LC																																
B	19/03/2021		ISSUED TO DPIE FOR RIS																																		
C	10/06/2021		ISSUED TO DPIE FOR RIS2																																		
Key																																					
N																																					
						DRAFT																															

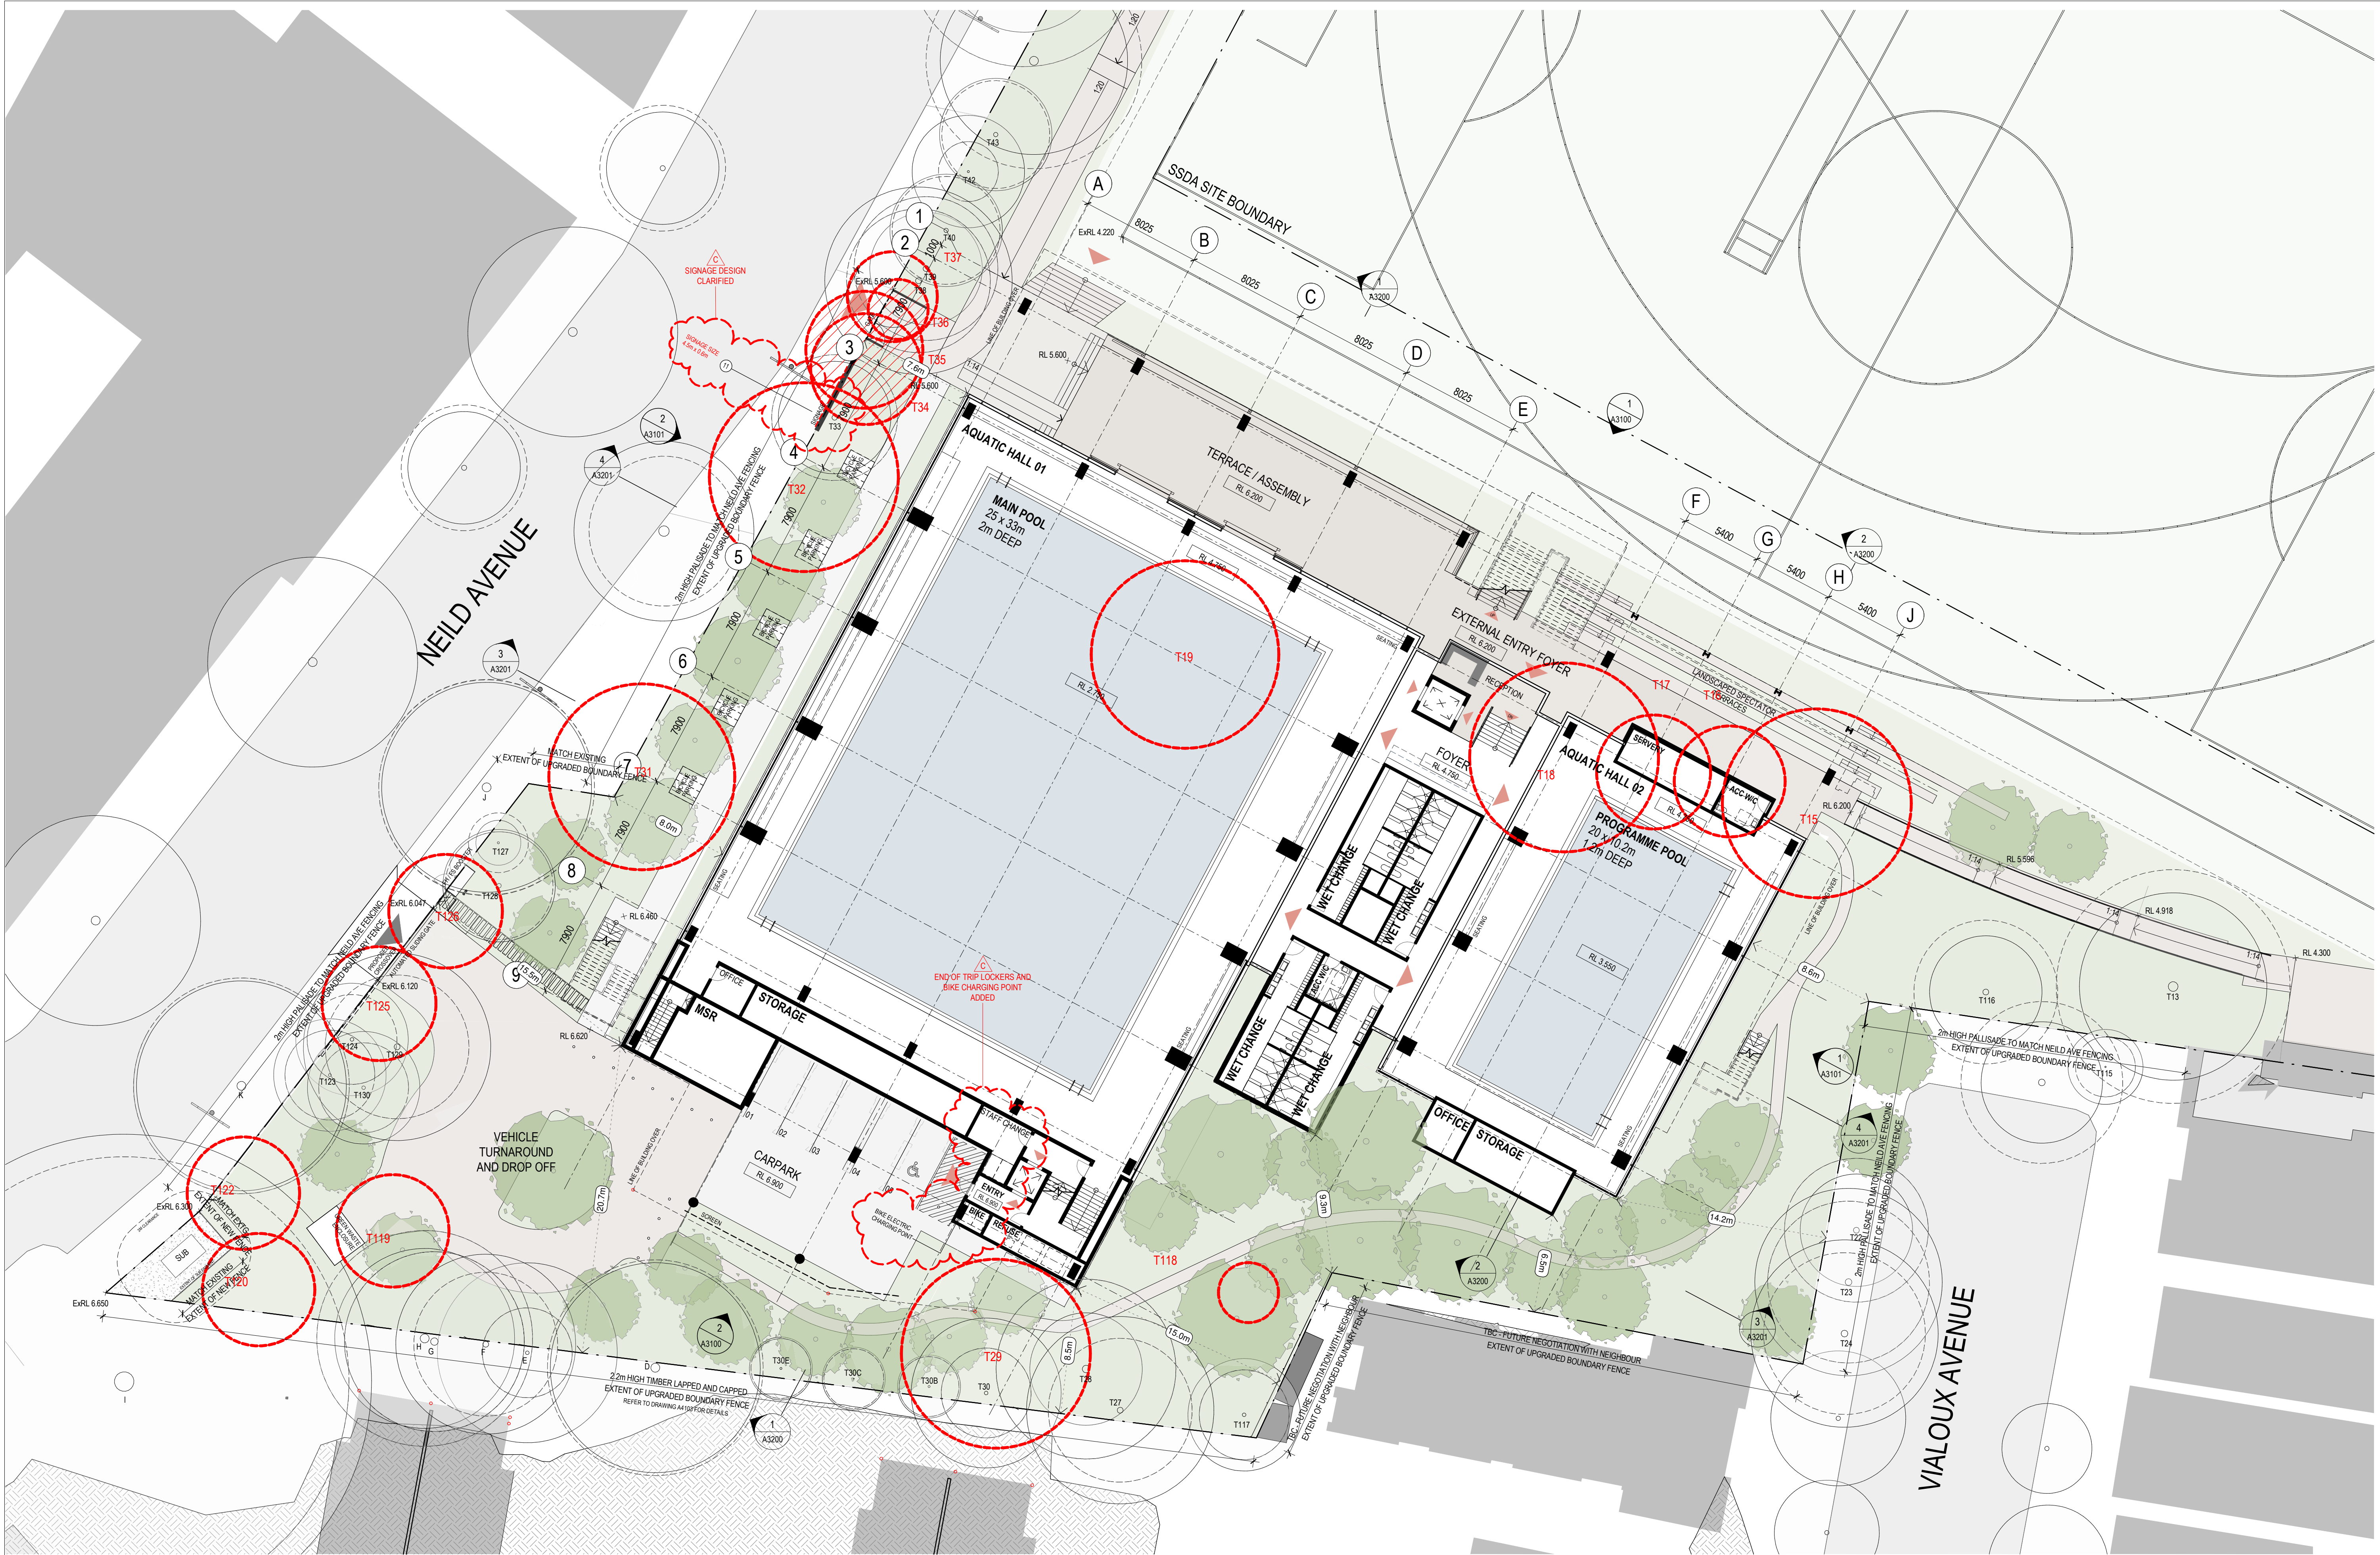


Revisions		
No.	Date	Description
A	02/09/2020	ISSUED FOR SSDA
B	19/03/2021	ISSUED TO DPIE FOR RIS
C	10/06/2021	ISSUED TO DPIE FOR RIS2

Checked
ADC

Approved
LC

Key

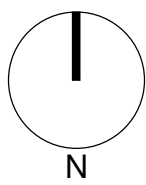

Client
Sydney Grammar School

Architect

AJ+C
ALLEN JACK+COTTIER

79 Myrtle Street Chippendale NSW 2008 AUSTRALIA
ph +61 2 9311 8222 fx +61 2 9311 8200
ABN 53 003 782 250

Project

SGS Weigall Sports Complex
Neild Ave, Rushcutters Bay

Proj. No. 19086

Drawing Title

BUILDING 01
SPORTS FACILITIES BUILDING
GENERAL ARRANGEMENT PLAN
GROUND

Sheet Status

NOT FOR CONSTRUCTION

Scale

1 : 200 @A1


Drawing No.

A2101

Issue

C

DRAFT

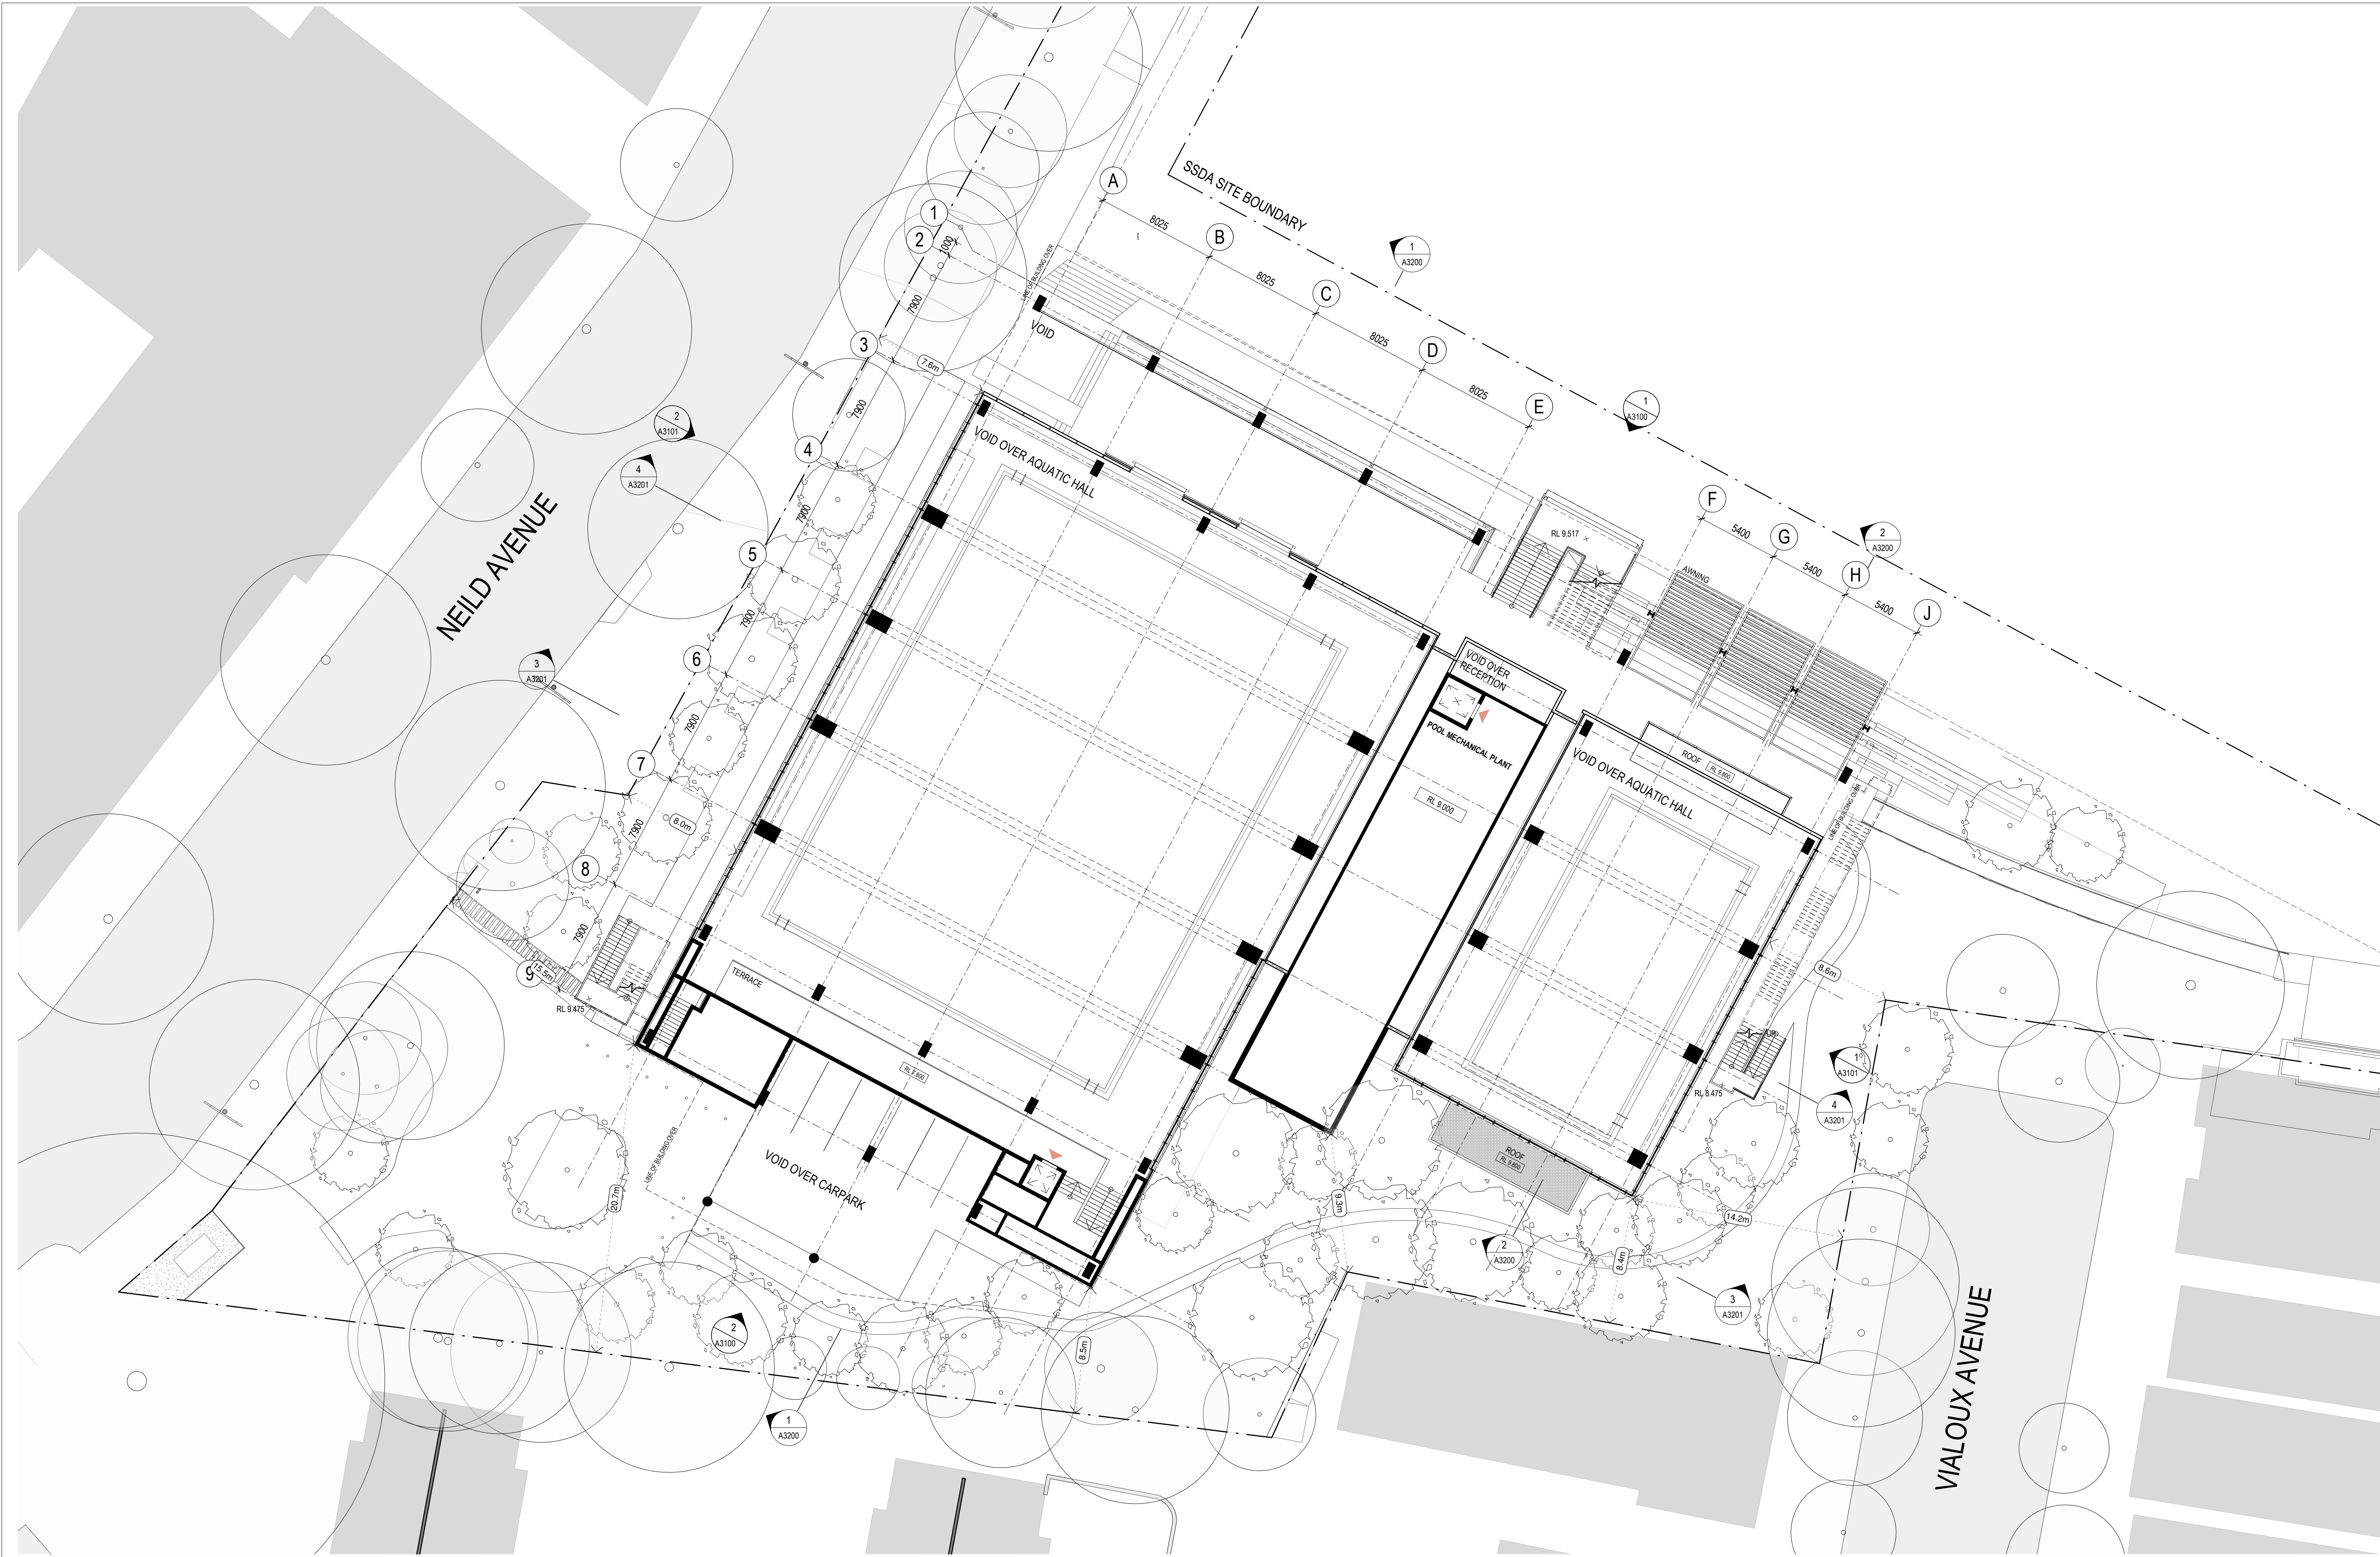

Revisions <table><tr><th>No.</th><th>Date</th><th>Description</th></tr><tr><td>A</td><td>02/09/2020</td><td>ISSUED FOR SSDA</td></tr><tr><td>B</td><td>19/03/2021</td><td>ISSUED TO DPIE FOR RIS</td></tr><tr><td>C</td><td>10/06/2021</td><td>ISSUED TO DPIE FOR RIS2</td></tr></table>	No.	Date	Description	A	02/09/2020	ISSUED FOR SSDA	B	19/03/2021	ISSUED TO DPIE FOR RIS	C	10/06/2021	ISSUED TO DPIE FOR RIS2	Checked ADC Approved LC	Key N	Client Sydney Grammar School	Architect AJ+C ALLEN JACK+COTTIER 79 Myrtle Street Chippendale NSW 2008 AUSTRALIA ph +61 2 9311 8222 fx +61 2 9311 8200 ABN 53 003 782 250	Project SGS Weigall Sports Complex Neild Ave, Rushcutters Bay Proj. No. 19086	Drawing Title BUILDING 01 SPORTS FACILITIES BUILDING GENERAL ARRANGEMENT PLAN MEZZANINE Sheet Status NOT FOR CONSTRUCTION	Scale 1 : 200 @A1	Drawing No. A2102	Issue C
No.	Date	Description																			
A	02/09/2020	ISSUED FOR SSDA																			
B	19/03/2021	ISSUED TO DPIE FOR RIS																			
C	10/06/2021	ISSUED TO DPIE FOR RIS2																			
		DRAFT																			



Revisions <table><tr><th>No.</th><th>Date</th><th>Description</th></tr><tr><td>A</td><td>02/09/2020</td><td>ISSUED FOR SSDA</td></tr><tr><td>B</td><td>19/03/2021</td><td>ISSUED TO DPIE FOR RIS</td></tr><tr><td>C</td><td>10/06/2021</td><td>ISSUED TO DPIE FOR RIS2</td></tr></table>	No.	Date	Description	A	02/09/2020	ISSUED FOR SSDA	B	19/03/2021	ISSUED TO DPIE FOR RIS	C	10/06/2021	ISSUED TO DPIE FOR RIS2	Checked ADC Approved LC	Key N	Client Sydney Grammar School	Architect AJ+C ALLEN JACK+COTTIER 79 Myrtle Street Chippendale NSW 2008 AUSTRALIA ph +61 2 9311 8222 fx +61 2 9311 8200 ABN 53 003 782 250	Project SGS Weigall Sports Complex Neild Ave, Rushcutters Bay	Drawing Title BUILDING 01 SPORTS FACILITIES BUILDING GENERAL ARRANGEMENT PLAN FIRST	Scale 1 : 200 @A1	Drawing No. A2103	Issue C
No.	Date	Description																			
A	02/09/2020	ISSUED FOR SSDA																			
B	19/03/2021	ISSUED TO DPIE FOR RIS																			
C	10/06/2021	ISSUED TO DPIE FOR RIS2																			
Sheet Status NOT FOR CONSTRUCTION		DRAFT																			
Proj. No. 19086																					

NEILD AVENUE

VIALOUX AVENUE

SIGNAGE DESIGN
CLARIFIED

SSDA SITE BOUNDARY

VOID OVER MAIN MULTIPURPOSE HALL 01

EXTERNAL FOYER

MULTIPURPOSE SPORTS HALL 03


MULTIPURPOSE SPORTS HALL 04

MECH PLANT

Revisions	No.	Date	Description
A	02/09/2020	ISSUED FOR SSDA	
B	19/03/2021	ISSUED TO DPIE FOR RIS	
C	10/06/2021	ISSUED TO DPIE FOR RIS2	

Checked
ADC

Approved
LC

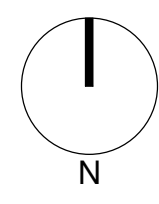

Key

Client
Sydney Grammar School

Architect

AJ+C
ALLEN JACK+COTTIER

79 Myrtle Street Chippendale NSW 2008 AUSTRALIA
ph +61 2 9311 8222 fx +61 2 9311 8200
ABN 53 003 782 250

Project

SGS Weigall Sports Complex
Neild Ave, Rushcutters Bay

Proj. No. 19086

Drawing Title

BUILDING 01
SPORTS FACILITIES BUILDING
GENERAL ARRANGEMENT PLAN
SECOND

Sheet Status

NOT FOR CONSTRUCTION

Scale

1 : 200 @A1

Drawing No.

A2104


Issue

C

DRAFT



Revisions		Description	Checked	Approved
No.	Date			
A	02/09/2020	ISSUED FOR SSDA	ADC	LC
B	19/03/2021	ISSUED TO DPIE FOR RIS		
C	10/06/2021	ISSUED TO DPIE FOR RIS2		

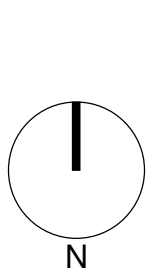

Client
Sydney Grammar School

Architect
AJ+C
ALLEN JACK+COTTIER
79 Myrtle Street Chippendale NSW 2008 AUSTRALIA
ph +61 2 9311 8222 fx +61 2 9311 8200
ABN 53 003 782 250


Project
SGS Weigall Sports Complex
Neild Ave, Rushcutters Bay
Proj. No. 19086

Drawing Title
**BUILDING 02
CAR PARK
GENERAL ARRANGEMENT PLAN
LOWER/UPPER GROUND**
Sheet Status
NOT FOR CONSTRUCTION


Scale
1 : 200 @A1
Drawing No.
A2110
Issue
C
DRAFT



Revisions <table><tr><th>No.</th><th>Date</th><th>Description</th></tr><tr><td>A</td><td>02/09/2020</td><td>ISSUED FOR SSDA</td></tr><tr><td>B</td><td>19/03/2021</td><td>ISSUED TO DPIE FOR RIS</td></tr><tr><td>C</td><td>10/06/2021</td><td>ISSUED TO DPIE FOR RIS2</td></tr></table>	No.	Date	Description	A	02/09/2020	ISSUED FOR SSDA	B	19/03/2021	ISSUED TO DPIE FOR RIS	C	10/06/2021	ISSUED TO DPIE FOR RIS2	Client Checked Approved ADC LC	Key N	Client Sydney Grammar School	Architect AJ+C ALLEN JACK+COTTIER 79 Myrtle Street Chippendale NSW 2008 AUSTRALIA ph +61 2 9311 8222 fx +61 2 9311 8200 ABN 53 003 782 250	Project SGS Weigall Sports Complex Neild Ave, Rushcutters Bay Proj. No. 19086	Drawing Title BUILDING 02 CAR PARK GENERAL ARRANGEMENT PLAN LOWER/UPPER FIRST	Scale 1 : 200 @A1	Drawing No. A2111	Issue C
	No.	Date	Description																		
	A	02/09/2020	ISSUED FOR SSDA																		
	B	19/03/2021	ISSUED TO DPIE FOR RIS																		
C	10/06/2021	ISSUED TO DPIE FOR RIS2																			
				Sheet Status NOT FOR CONSTRUCTION	DRAFT																

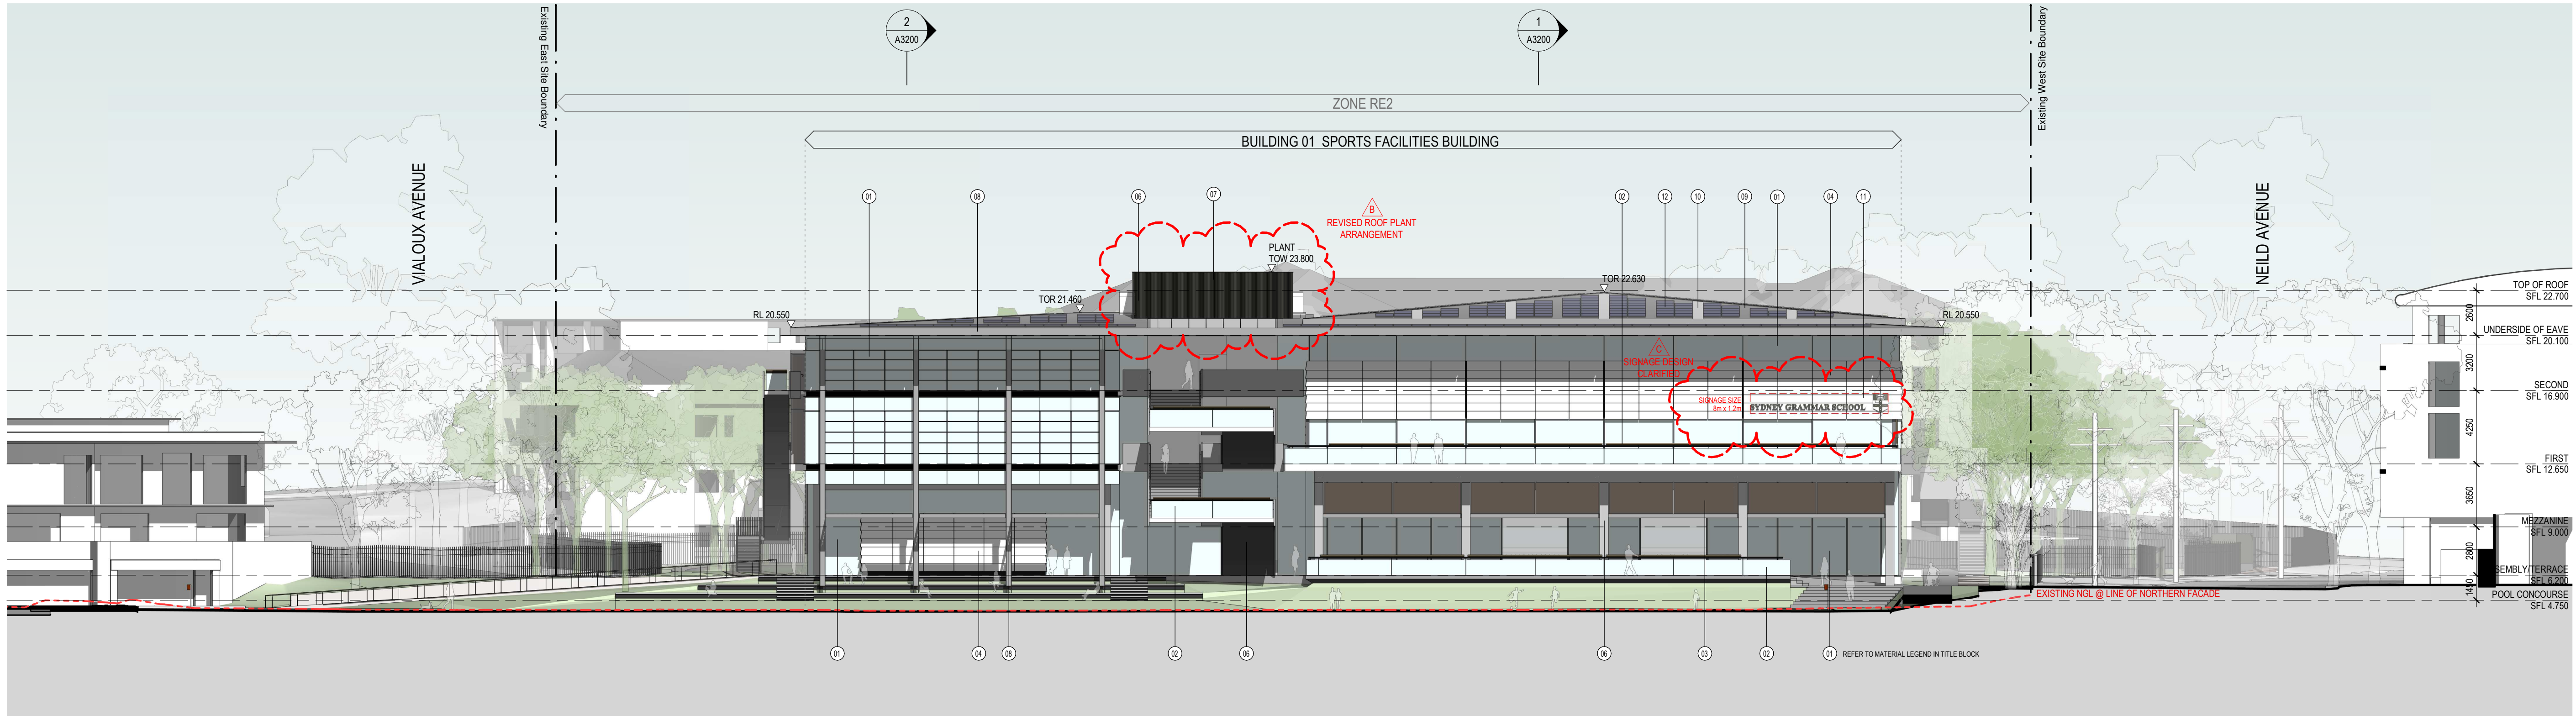

1 NORTH ELEVATION

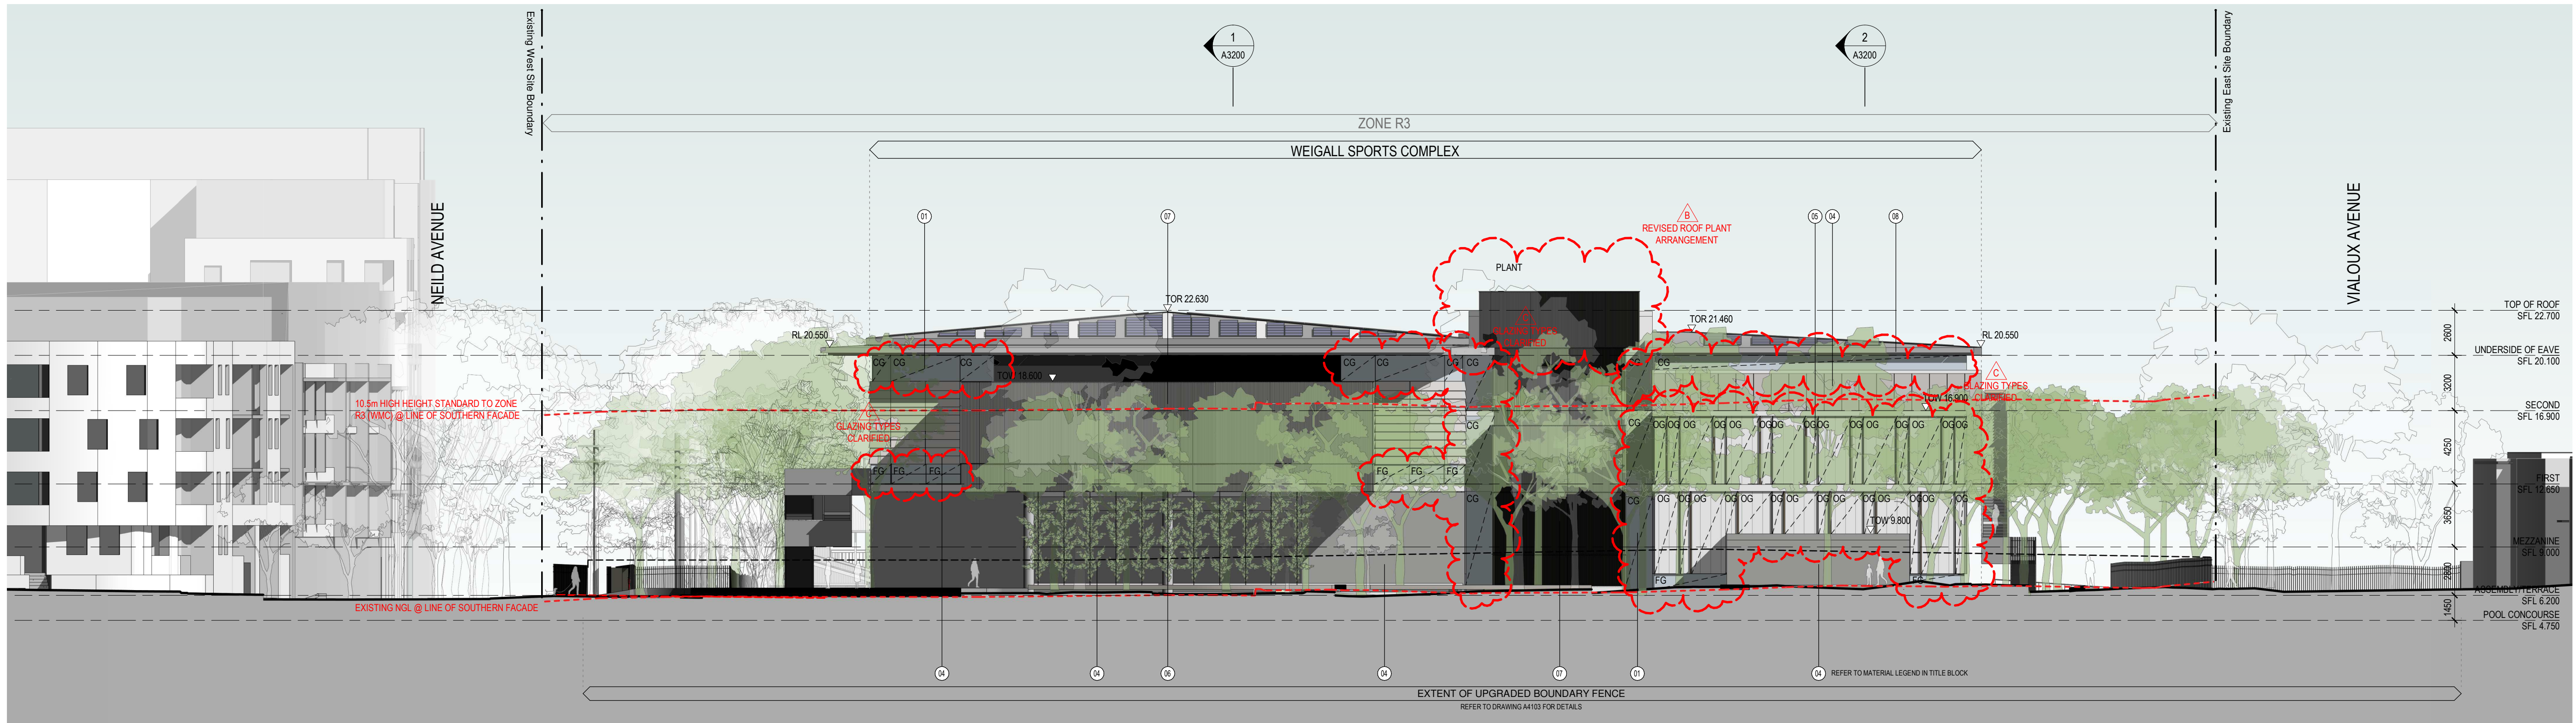

2 SOUTH ELEVATION

MATERIAL LEGEND:		
(1) GLAZING	(8) CONCRETE / MASONRY	(11) SIGNAGE
(2) BALUSTRADE	(9) LOUVRES	(12) PHOTOVOLTAIC ARRAY
(3) OPERABLE SCREENS	(10) STEELWORK	
(4) SOLID WALL CLADDING	(13) SOLID ROOF CLADDING	
(5) OBSCURE GLAZING/CLADDING	(14) SEMI-OPAQUE ROOF CLADDING	

Revisions		
No.	Date	Description
A	02/09/2020	ISSUED FOR SSDA
B	19/03/2021	ISSUED TO DPIE FOR RIS
C	10/06/2021	ISSUED TO DPIE FOR RIS2

Checked	Approved
ADC	LC



Key	
CG	CLEAR GLAZING
FG	FRTTED GLAZING
OG	OBSCURE GLAZING/CLADDING


Client
Sydney Grammar School

Architect
AJ+C ALLEN JACK+COTTIER
79 Myrtle Street Chippendale NSW 2008 AUSTRALIA ph +61 2 9311 8222 fx +61 2 9311 8200 ABN 53 003 782 250

Project
SGS Weigall Sports Complex Neild Ave, Rushcutters Bay
Proj. No. 19086

Drawing Title
BUILDING 01 SPORTS FACILITIES BUILDING ELEVATIONS NORTH AND SOUTH
Sheet Status
NOT FOR CONSTRUCTION

Scale	Drawing No.	Issue
1 : 200 @A1	A3100	C
DRAFT		

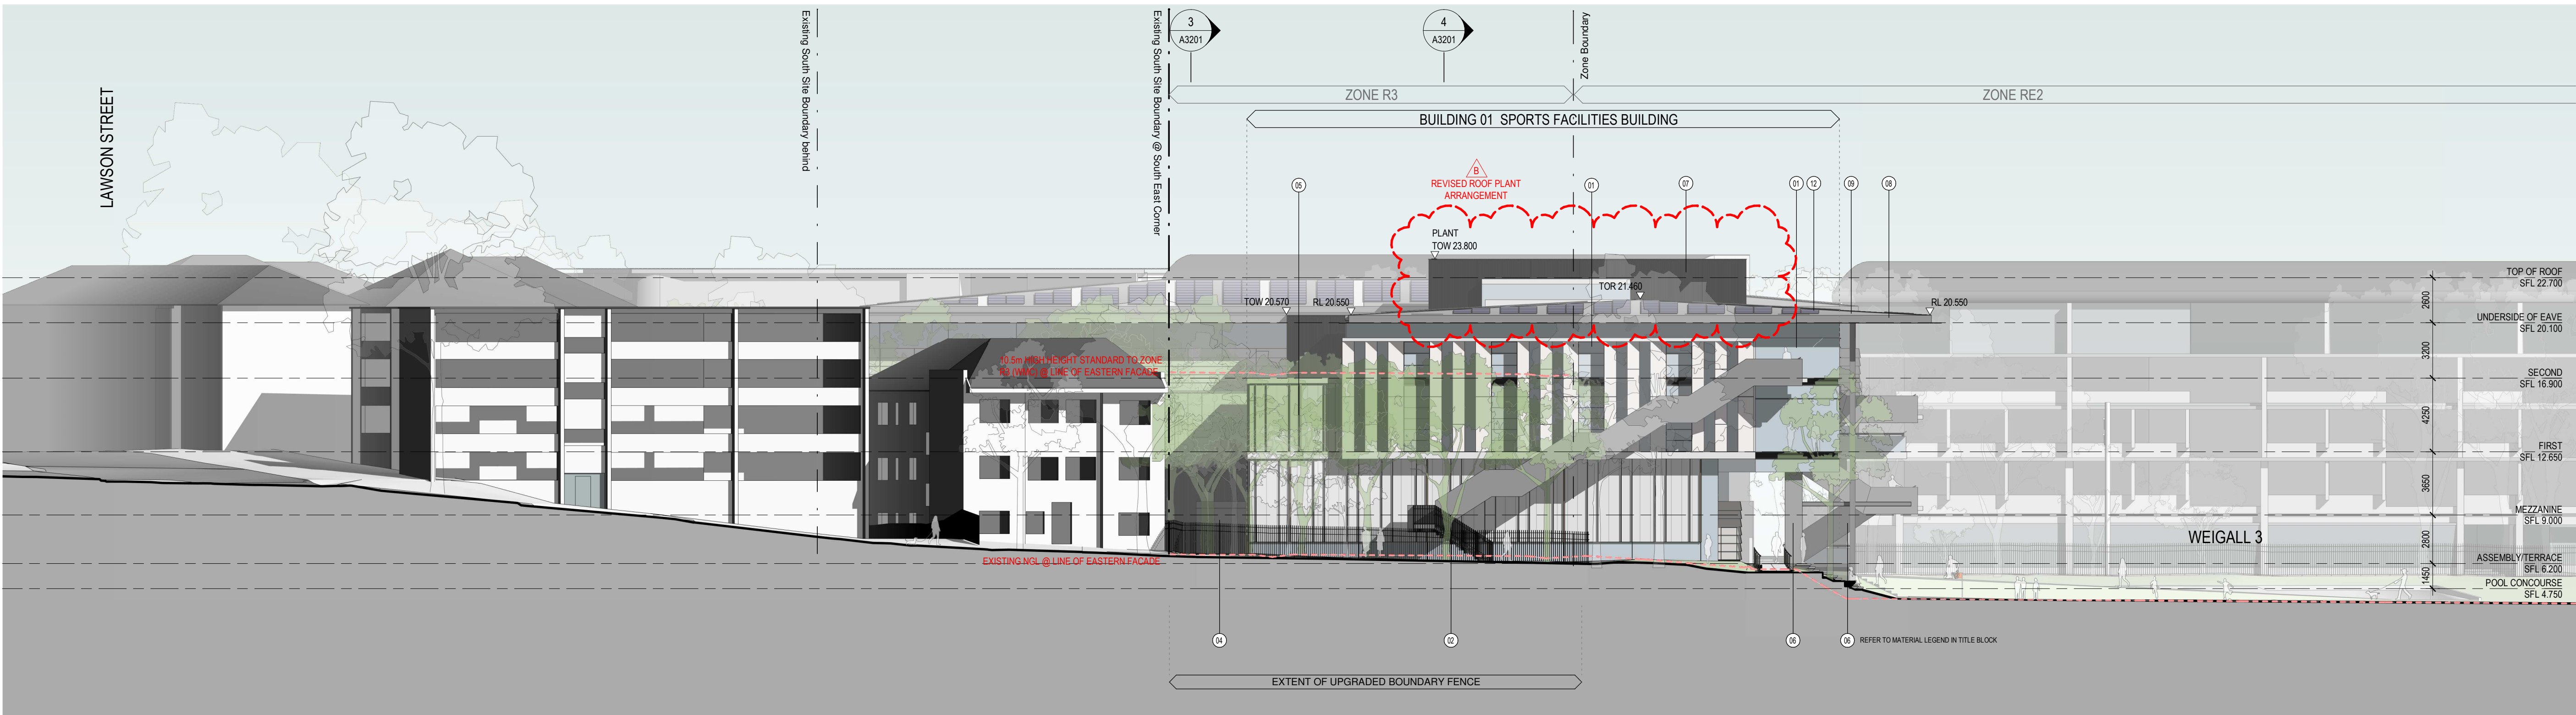

1 EAST ELEVATION



2 WEST ELEVATION

MATERIAL LEGEND:	
(1) GLAZING	(16) CONCRETE/MASONRY
(2) BALUSTRADE	(17) LOUVRES
(3) OPERABLE SCREENS	(18) STEELWORK
(4) SOLID WALL CLADDING	(19) SOLID ROOF CLADDING
(5) OBSCURE GLAZING/CLADDING	(20) SEMI-OPAQUE ROOF CLADDING

Revisions		
No.	Date	Description
A	02/09/2020	ISSUED FOR SSDA
B	19/03/2021	ISSUED TO DPIE FOR RIS
C	10/06/2021	ISSUED TO DPIE FOR RIS2

Checked
ADC

Approved
LC

Key

Client

Sydney Grammar School

Architect

AJ+C
ALLEN JACK+COTTIER

79 Myrtle Street Chippendale NSW 2008 AUSTRALIA
ph +61 2 9311 8222 fx +61 2 9311 8200
ABN 53 003 782 250

Project

SGS Weigall Sports Complex
Neild Ave, Rushcutters Bay

Proj. No. 19086

Drawing Title

BUILDING 01
SPORTS FACILITIES BUILDING
ELEVATIONS
EAST AND WEST

Sheet Status

NOT FOR CONSTRUCTION

Scale

1 : 200 @ A1


Drawing No.

A3101


Issue

C


DRAFT

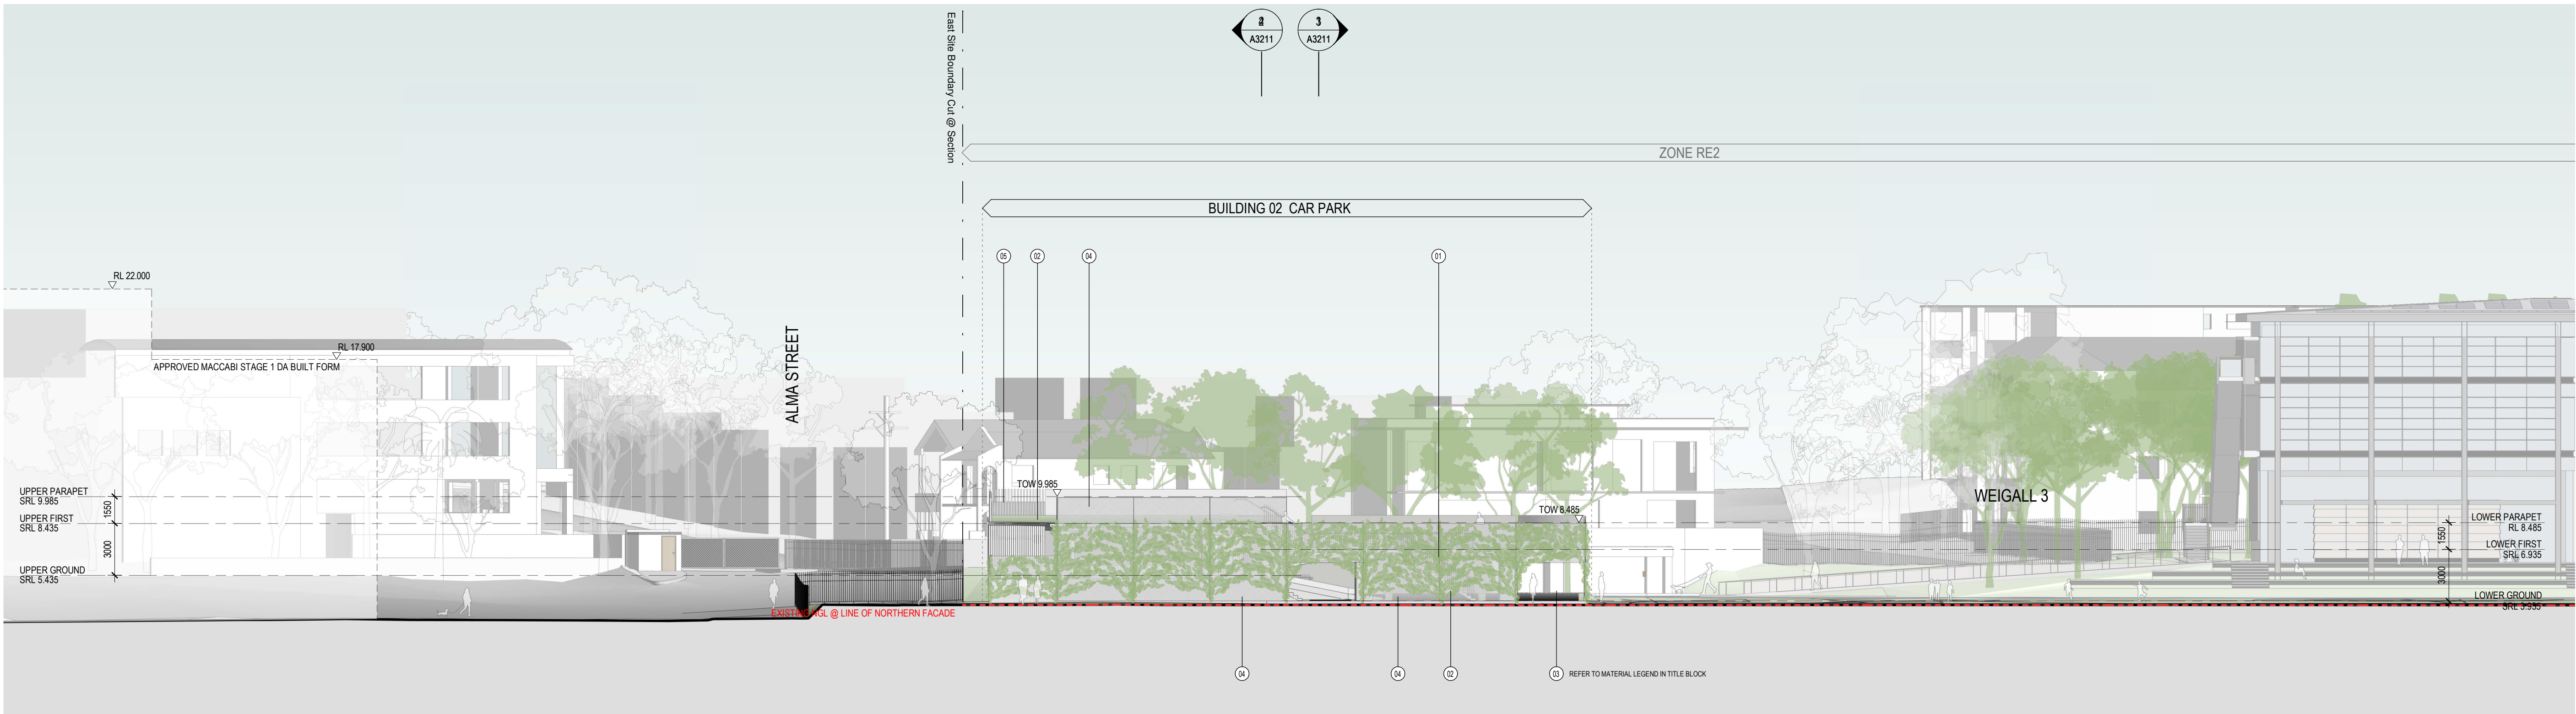

1 NORTH ELEVATION

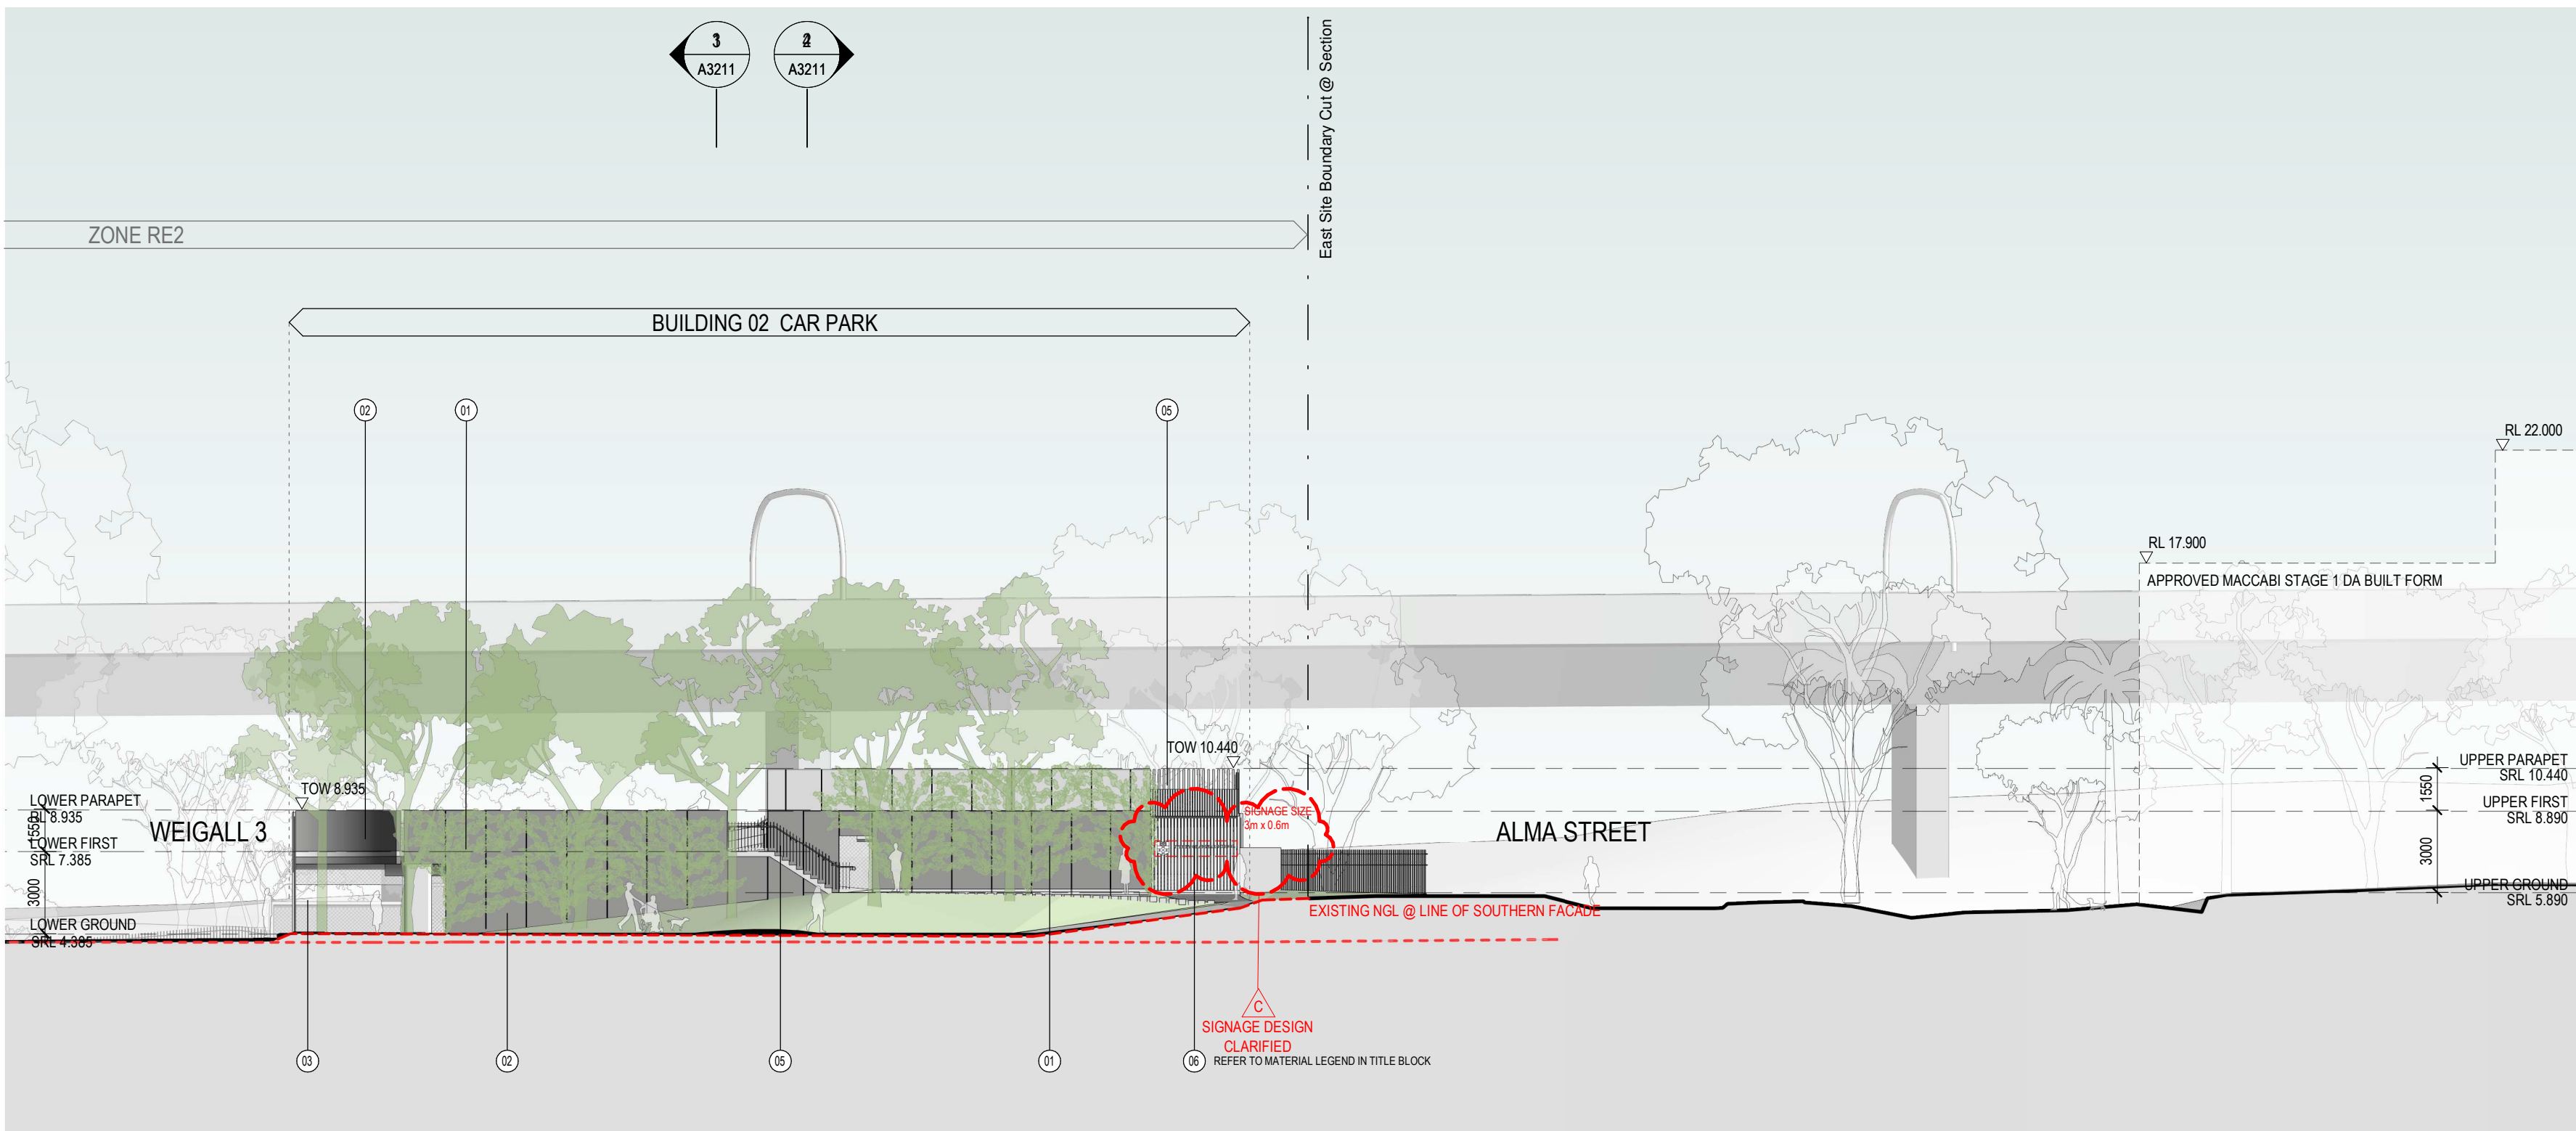


2 SOUTH ELEVATION

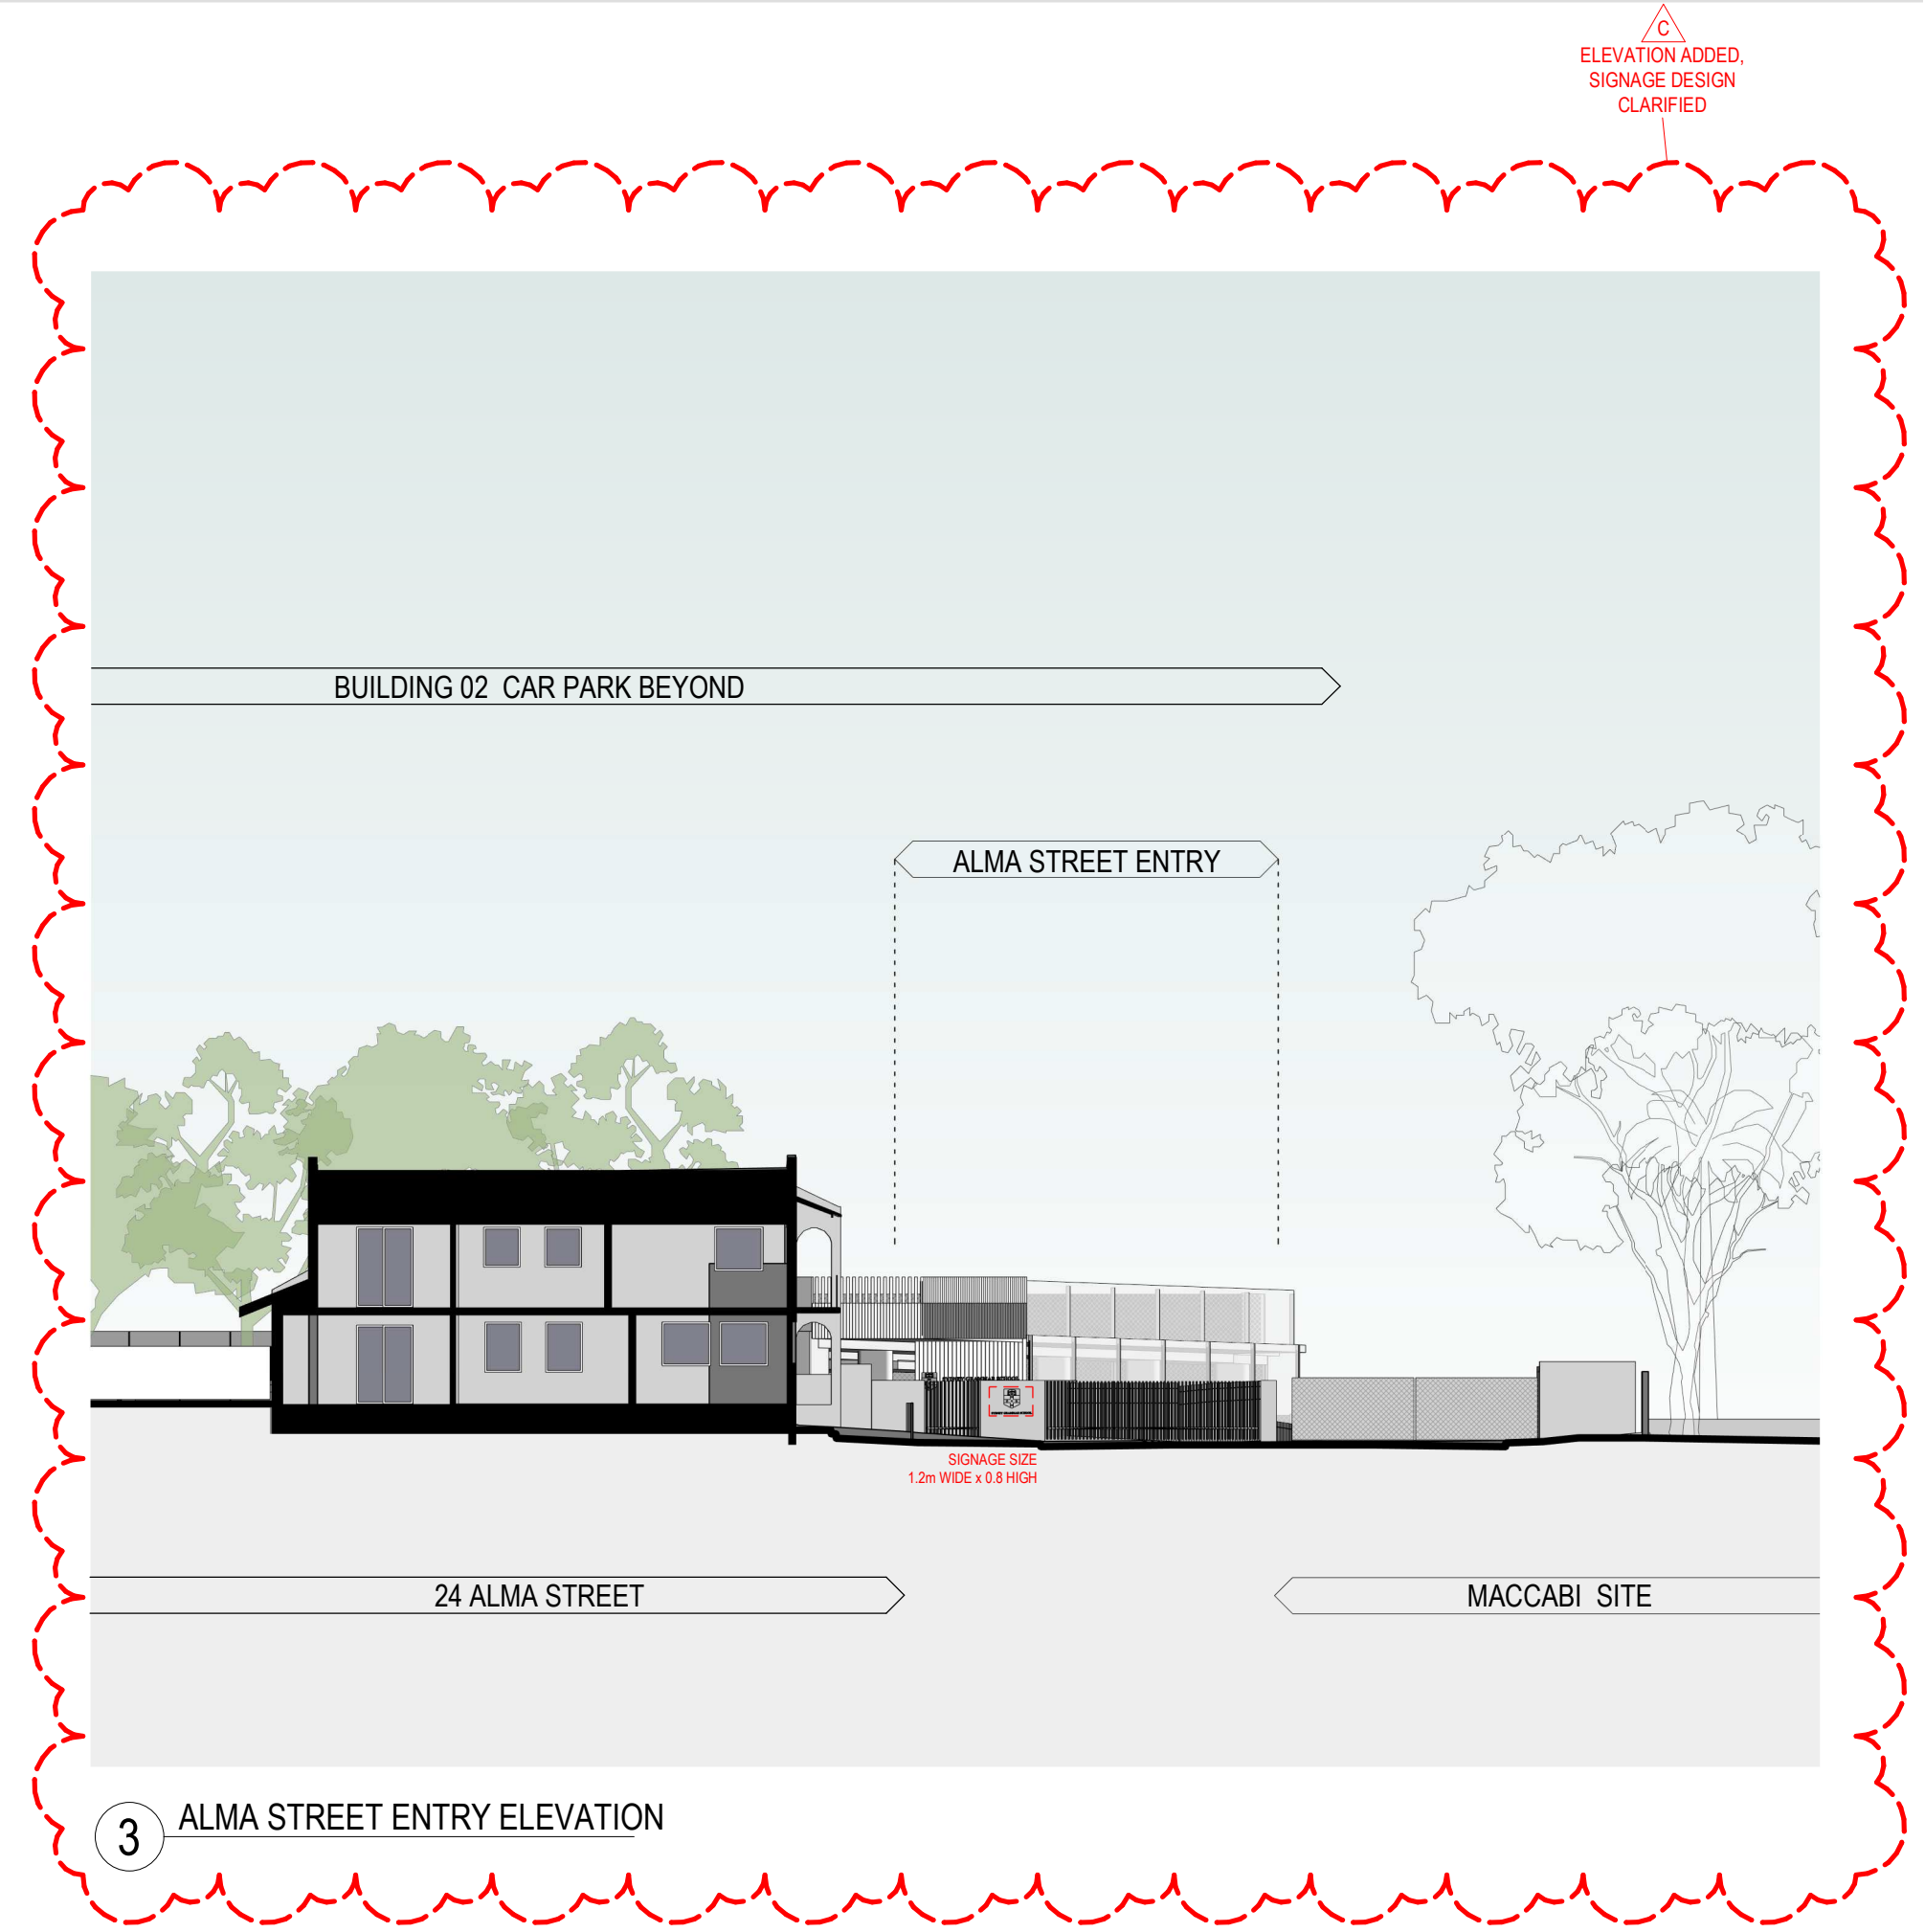


3 ALMA STREET ENTRY ELEVATION

MATERIAL LEGEND: (01) LANDSCAPED FACADE (02) CONCRETE/MASONRY (03) OPERABLE NETTING (04) FIXED NETTING (05) STEELWORK (06) SIGNAGE		Revisions No. Date Description A 02/09/2020 ISSUED FOR SSDA B 19/03/2021 ISSUED TO DPIE FOR RIS C 10/06/2021 ISSUED TO DPIE FOR RIS2	Checked ADC	Approved LC	Key	Client Sydney Grammar School	Architect AJ+C ALLEN JACK+COTTIER 79 Myrtle Street Chippendale NSW 2008 AUSTRALIA ph +61 2 9311 8222 fx +61 2 9311 8200 ABN 53 003 782 250	Project SGS Weigall Sports Complex Neild Ave, Rushcutters Bay Proj. No. 19086	Drawing Title BUILDING 02 CAR PARK ELEVATIONS NORTH AND SOUTH Sheet Status NOT FOR CONSTRUCTION	Scale 1 : 200 @A1 DRAFT	Drawing No. A3110	Issue C
---	--	---	-----------------------	-----------------------	------------	--	---	---	---	---	------------------------------------	--------------------------



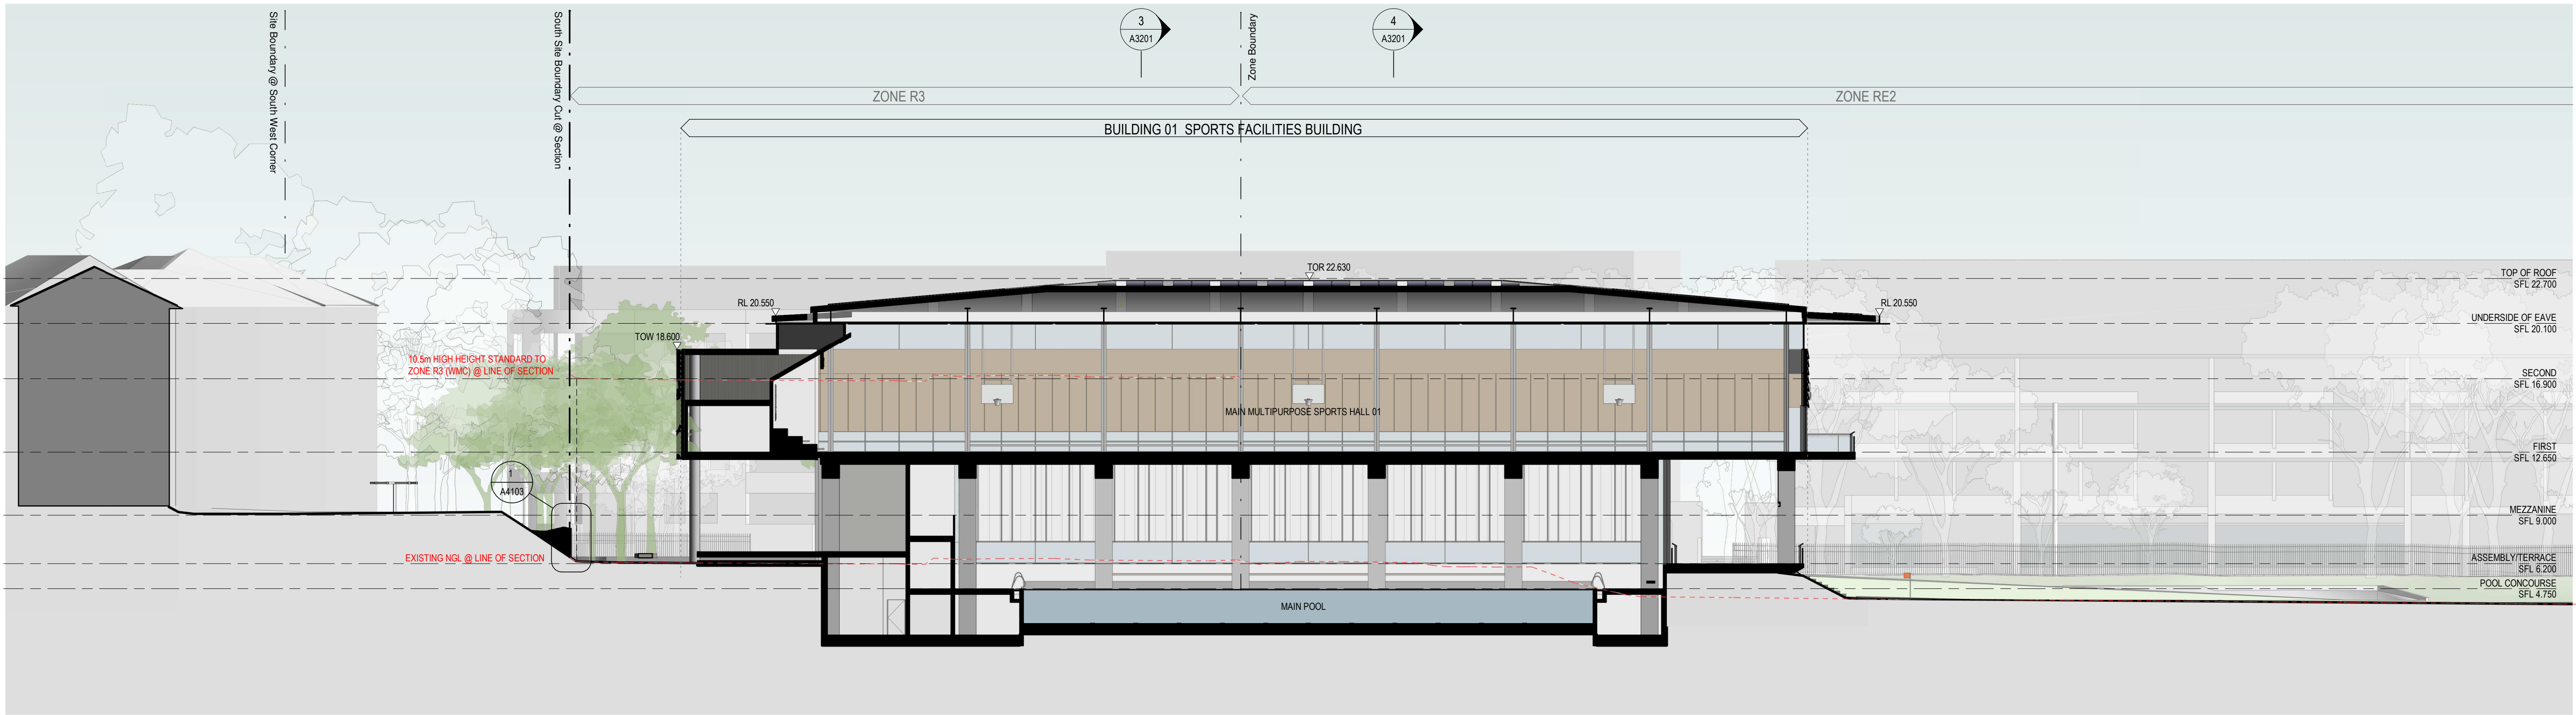

1 SECTION 01

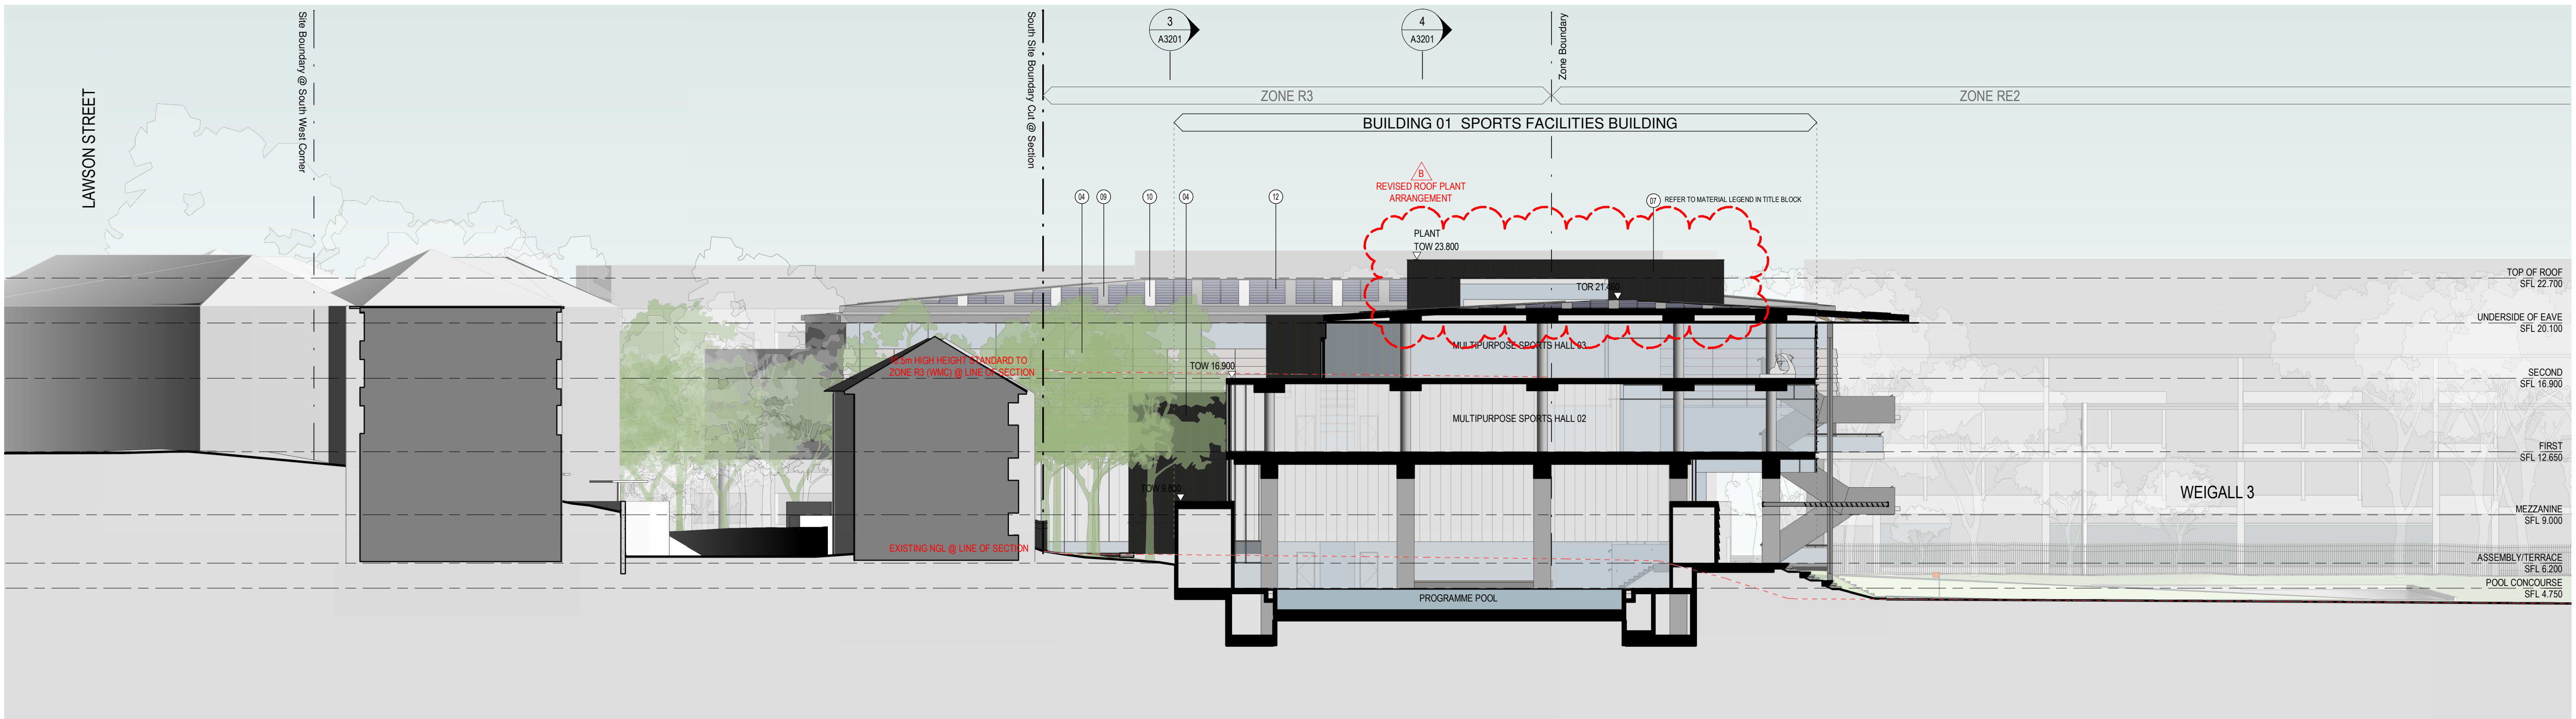

2 SECTION 02

MATERIAL LEGEND:		
01 GLAZING	06 CONCRETE/MASONRY	11 SIGNAGE
02 BALUSTRADE	07 LOUVRES	12 PHOTOVOLTAIC ARRAY
03 OPERABLE SCREENS	08 STEELWORK	
04 SOLID WALL CLADDING	09 SOLID ROOF CLADDING	
05 OBSCURE GLAZING/CLADDING	10 SEMI-OPAQUE ROOF CLADDING	

Revisions		
No.	Date	Description
A	02/09/2020	ISSUED FOR SSDA
B	19/03/2021	ISSUED TO DPIE FOR RIS
C	10/06/2021	ISSUED TO DPIE FOR RIS2

Checked	Approved
ADC	LC

Key

Client
Sydney Grammar School

Architect
AJ+C
ALLEN JACK+COTTIER
79 Myrtle Street Chippendale NSW 2008 AUSTRALIA
ph +61 2 9311 8222 fx +61 2 9311 8200
ABN 53 003 782 250

Project
SGS Weigall Sports Complex
Neild Ave, Rushcutters Bay

Drawing Title
**BUILDING 01
SPORTS FACILITIES BUILDING
SECTIONS
01 AND 02**


Sheet Status
NOT FOR CONSTRUCTION

Scale
1 : 200 @A1


Drawing No.
A3200

Issue
C

DRAFT

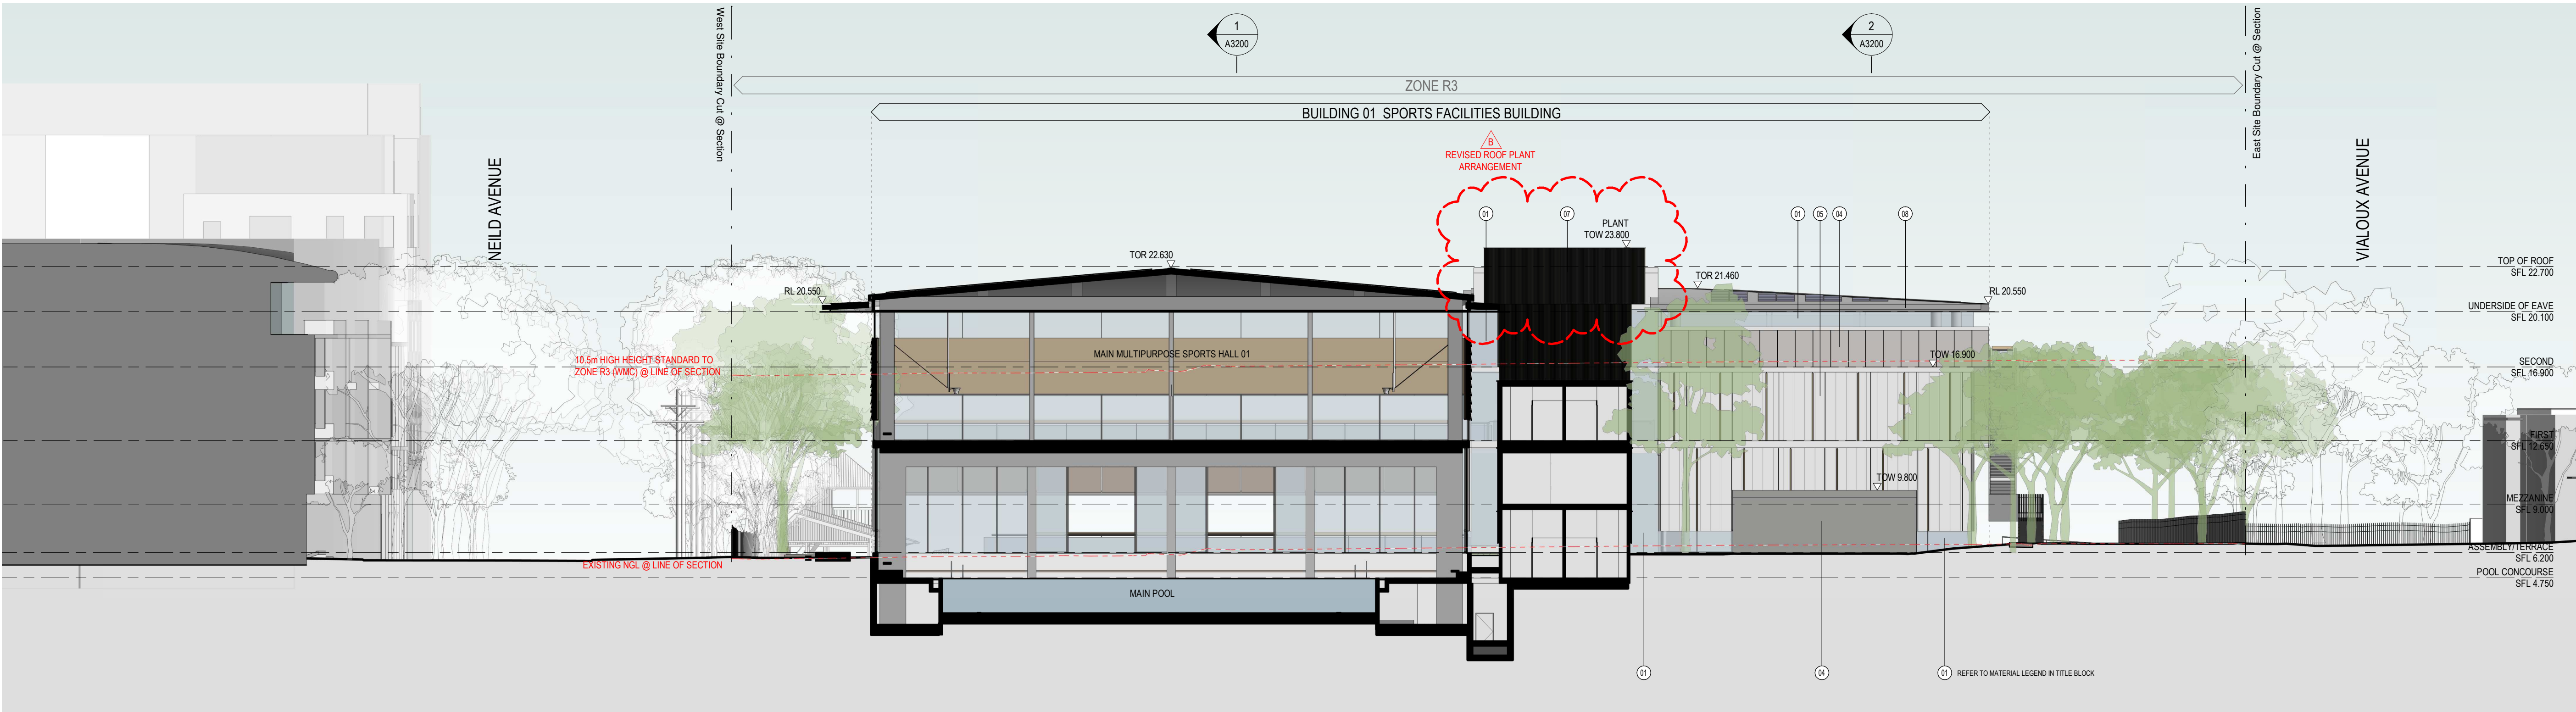


3 SECTION 03

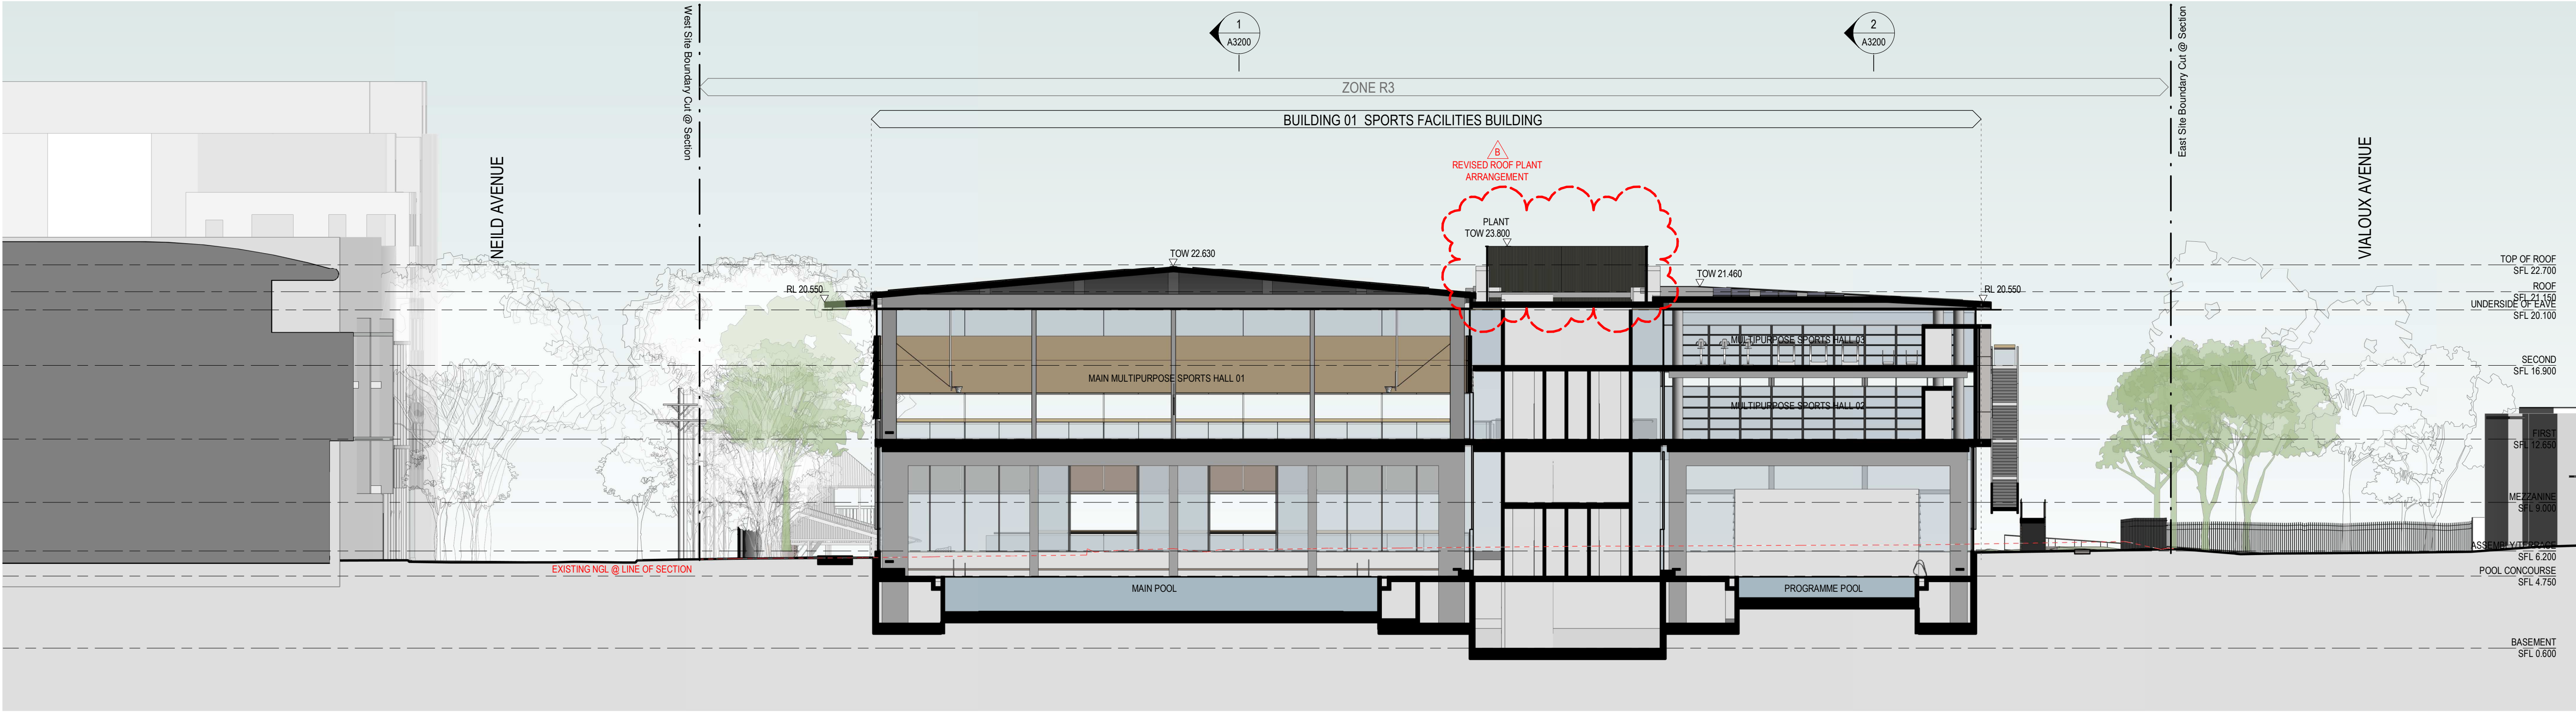


4 SECTION 04

MATERIAL LEGEND: (1) GLAZING (2) BALUSTRADE (3) OPERABLE SCREENS (4) SOLID WALL CLADDING (5) OBSCURE GLAZING/CLADDING (6) CONCRETE / MASONRY (7) LOUVRES (8) STEELWORK (9) SOLID ROOF CLADDING (10) SEMI-OPAQUE ROOF CLADDING (11) SIGNAGE (12) PHOTOVOLTAIC ARRAY			Revisions No. Date Description A 02/09/2021 ISSUED FOR SSDA B 19/03/2021 ISSUED TO DRIE FOR RIS C 10/06/2021 ISSUED TO DRIE FOR RIS2	Checked ADC	Approved LC	Key	Client Sydney Grammar School	Architect AJ+C ALLEN JACK + COTTIER 79 Myrtle Street Chippendale NSW 2008 AUSTRALIA ph +61 2 9311 8222 fx +61 2 9311 8200 ABN 53 003 782 250	Project SGS Weigall Sports Complex Nield Ave, Rushcutters Bay Proj. No. 19086	Drawing Title BUILDING 01 SPORTS FACILITIES BUILDING SECTIONS 03 AND 04 Sheet Status NOT FOR CONSTRUCTION	Scale 1 : 200 @A1 Drawing No. A3201 Issue C DRAFT
---	--	--	---	-----------------------	-----------------------	------------	--	---	---	---	---

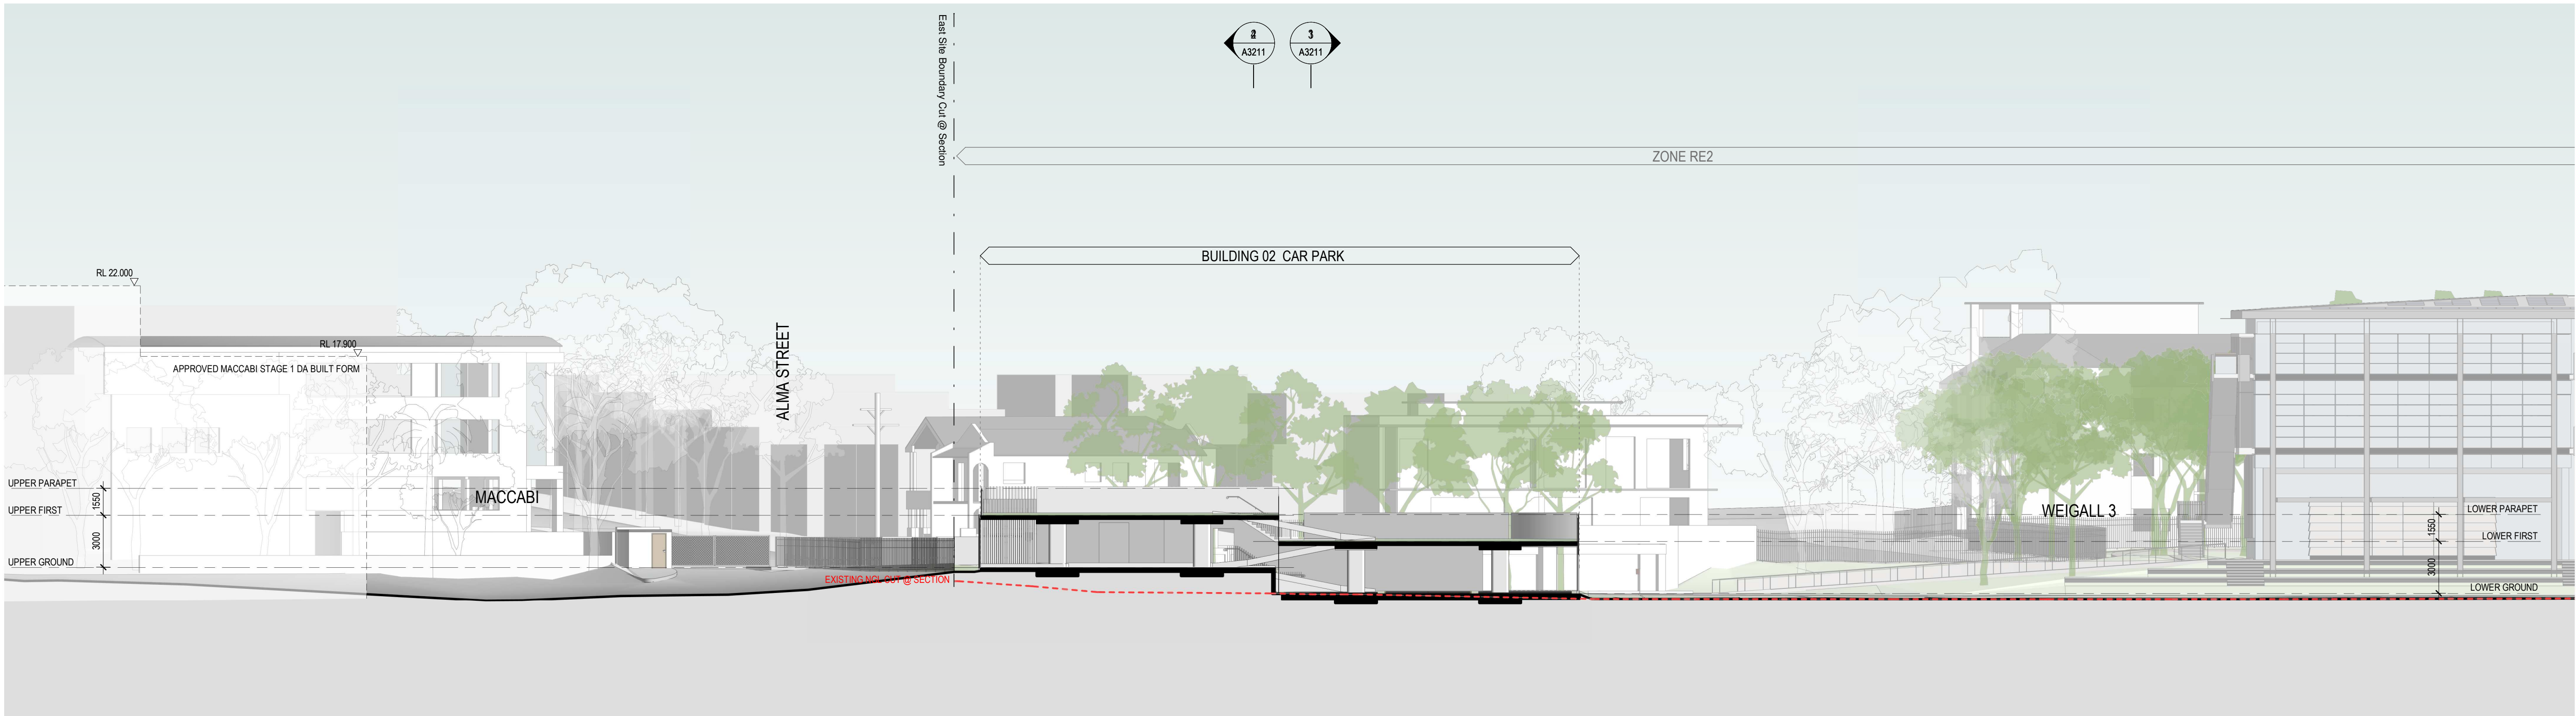

1 SECTION 01

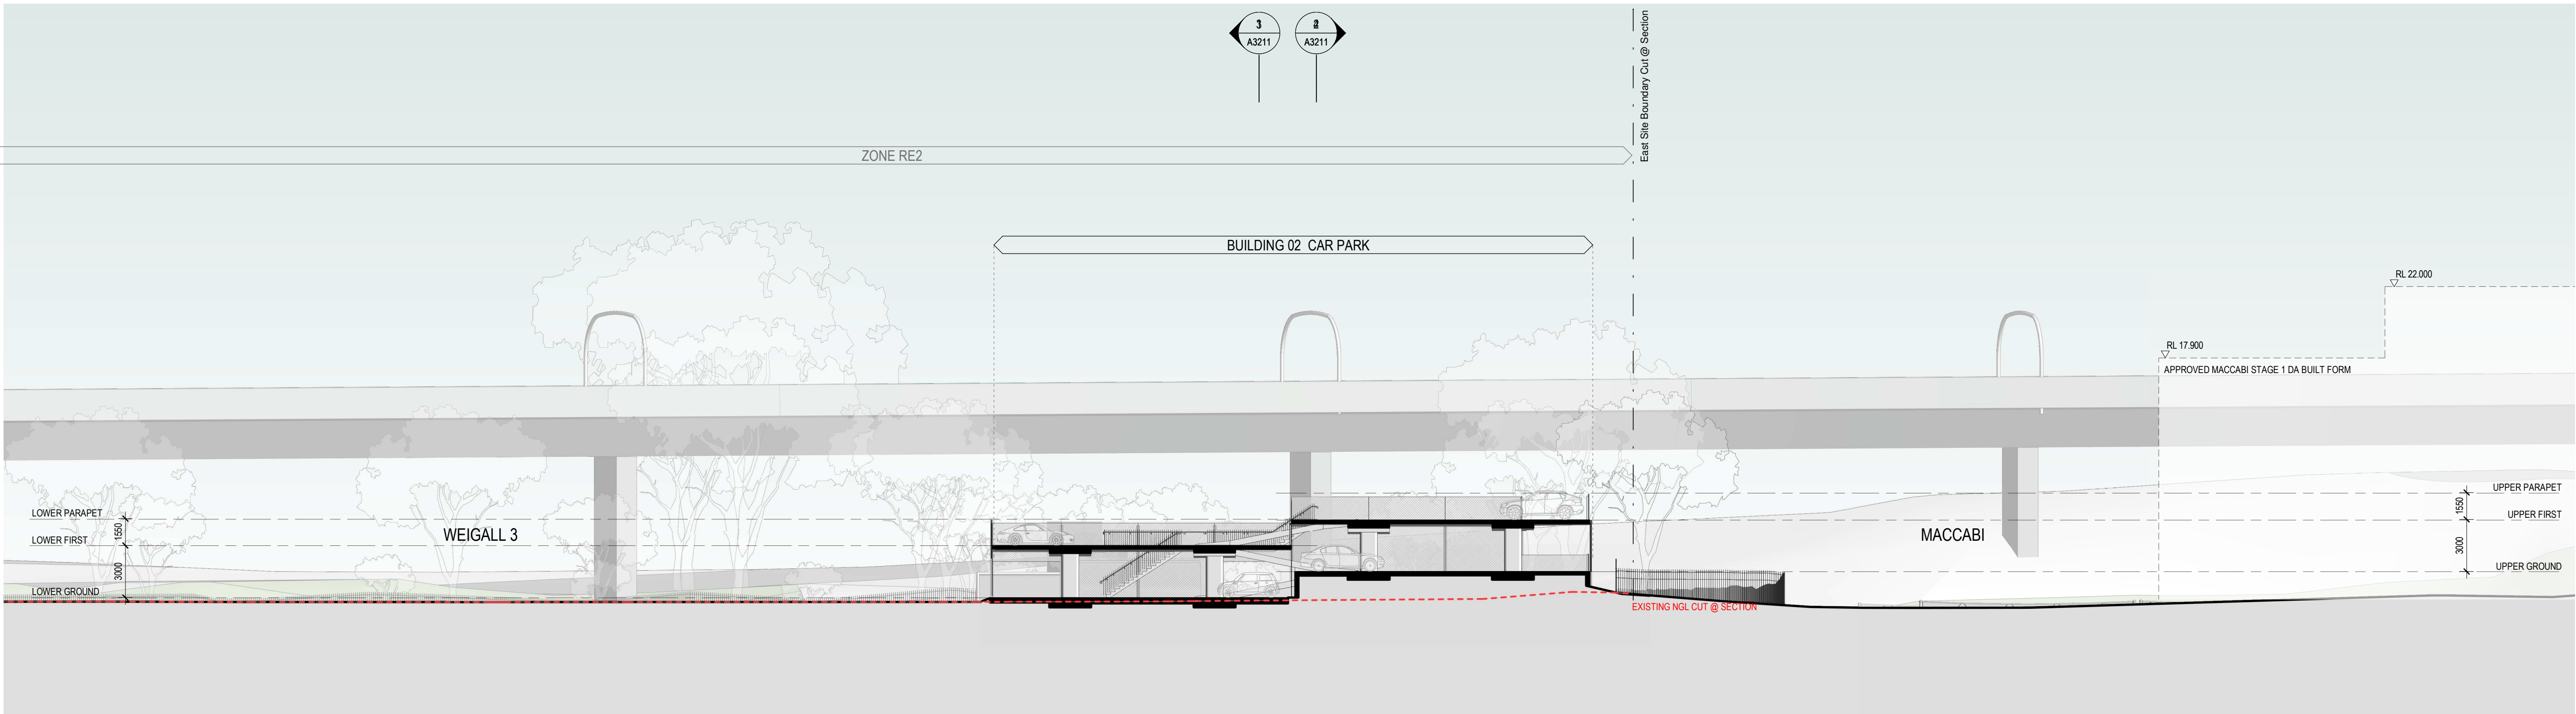

2 SECTION 02

Revisions	No.	Date	Description	Checked	Approved
A	02/09/2020	ISSUED FOR SSDA	ADC	LC	
B	19/03/2021	ISSUED TO DPIE FOR RIS			
C	10/06/2021	ISSUED TO DPIE FOR RIS2			

Checked
ADC

Approved
LC

Key

Client
Sydney Grammar School

Architect
AJ+C
ALLEN JACK+COTTIER
79 Myrtle Street Chippendale NSW 2008 AUSTRALIA
ph +61 2 9311 8222 fx +61 2 9311 8200
ABN 53 003 782 250

Project
SGS Weigall Sports Complex
Neild Ave, Rushcutters Bay

Proj. No. 19086

Drawing Title
BUILDING 02
CAR PARK
SECTIONS
01 AND 02


Sheet Status
NOT FOR CONSTRUCTION

Scale
1 : 200 @A1


Drawing No.
A3210

Issue
C

DRAFT

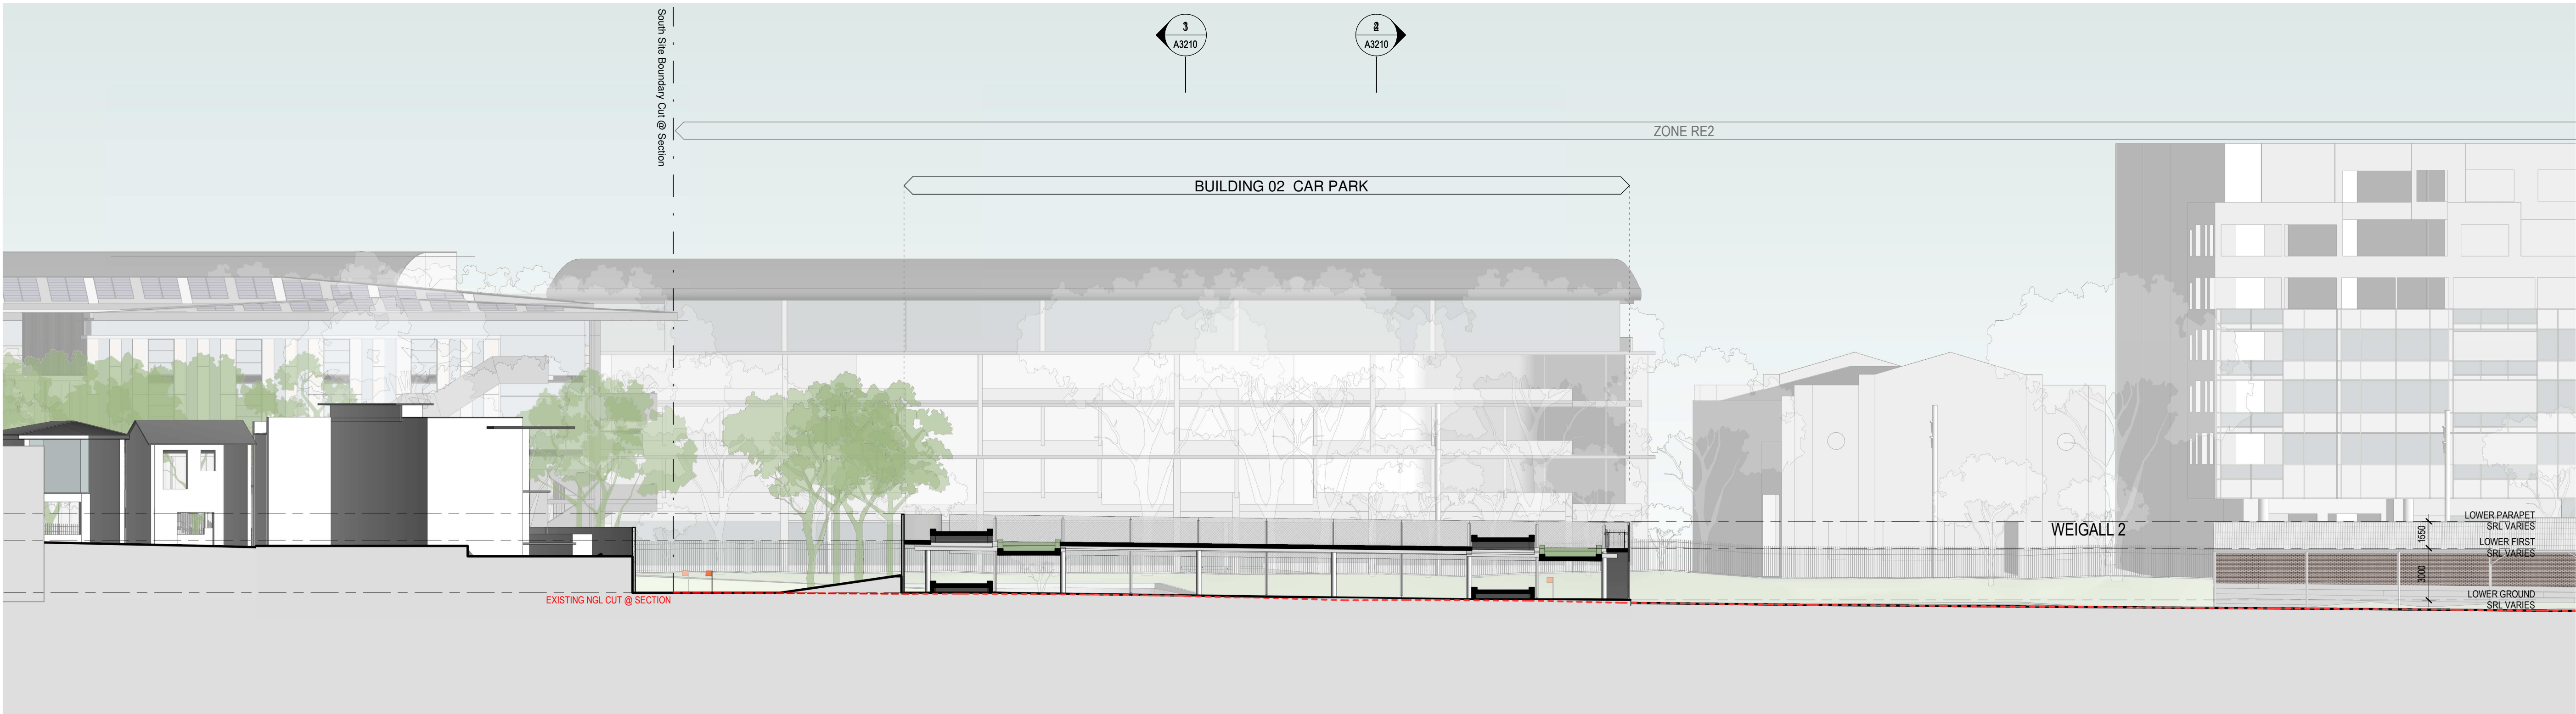


1 SECTION 03

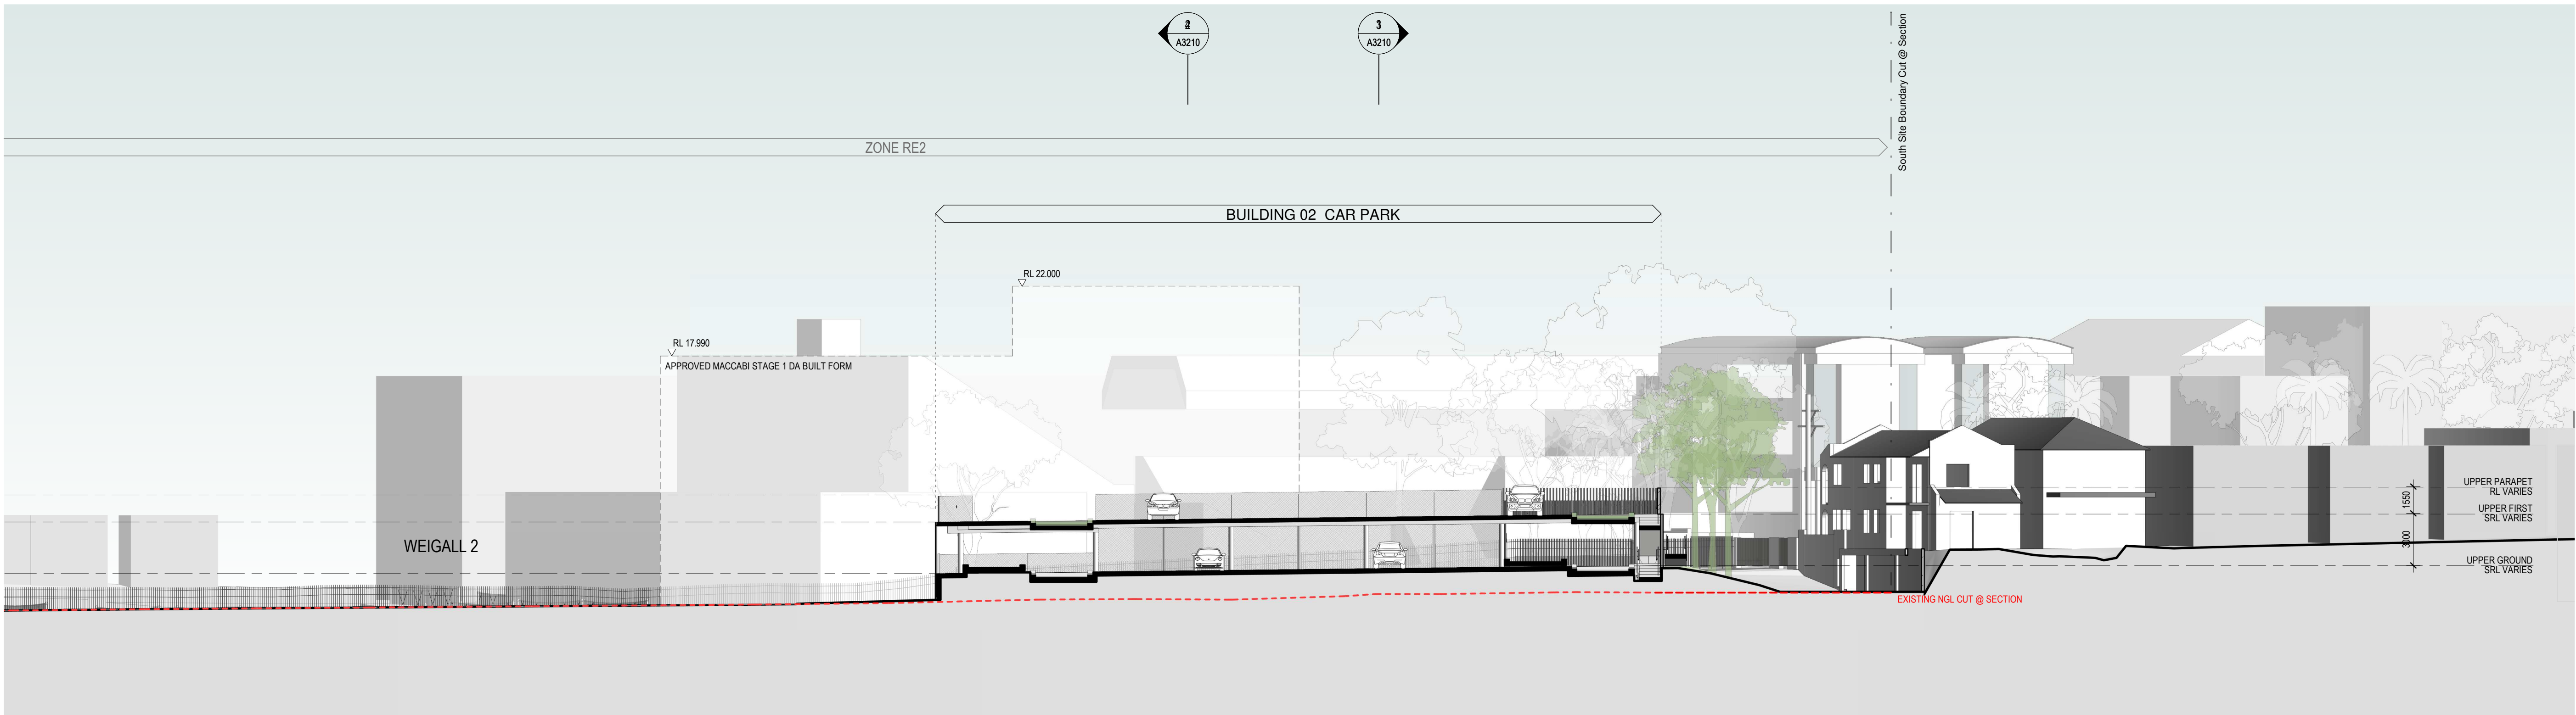


2 SECTION 04

Revisions <table><tr><th>No.</th><th>Date</th><th>Description</th></tr><tr><td>A</td><td>02/09/2020</td><td>ISSUED FOR SSDA</td></tr><tr><td>B</td><td>19/03/2021</td><td>ISSUED TO DPIE FOR RIS</td></tr><tr><td>C</td><td>10/06/2021</td><td>ISSUED TO DPIE FOR RIS2</td></tr></table>	No.	Date	Description	A	02/09/2020	ISSUED FOR SSDA	B	19/03/2021	ISSUED TO DPIE FOR RIS	C	10/06/2021	ISSUED TO DPIE FOR RIS2	Checked ADC Approved LC		Key	Client Sydney Grammar School	Architect AJ+C ALLEN JACK+COTTIER 79 Myrtle Street Chippendale NSW 2008 AUSTRALIA ph +61 2 9311 8222 fx +61 2 9311 8200 ABN 53 003 782 250	Project SGS Weigall Sports Complex Neild Ave, Rushcutters Bay Proj. No. 19086	Drawing Title BUILDING 02 CAR PARK SECTIONS 03 AND 04 Sheet Status NOT FOR CONSTRUCTION	Scale 1 : 200 @A1	Drawing No. A3211	Issue C
	No.	Date	Description																			
	A	02/09/2020	ISSUED FOR SSDA																			
	B	19/03/2021	ISSUED TO DPIE FOR RIS																			
C	10/06/2021	ISSUED TO DPIE FOR RIS2																				

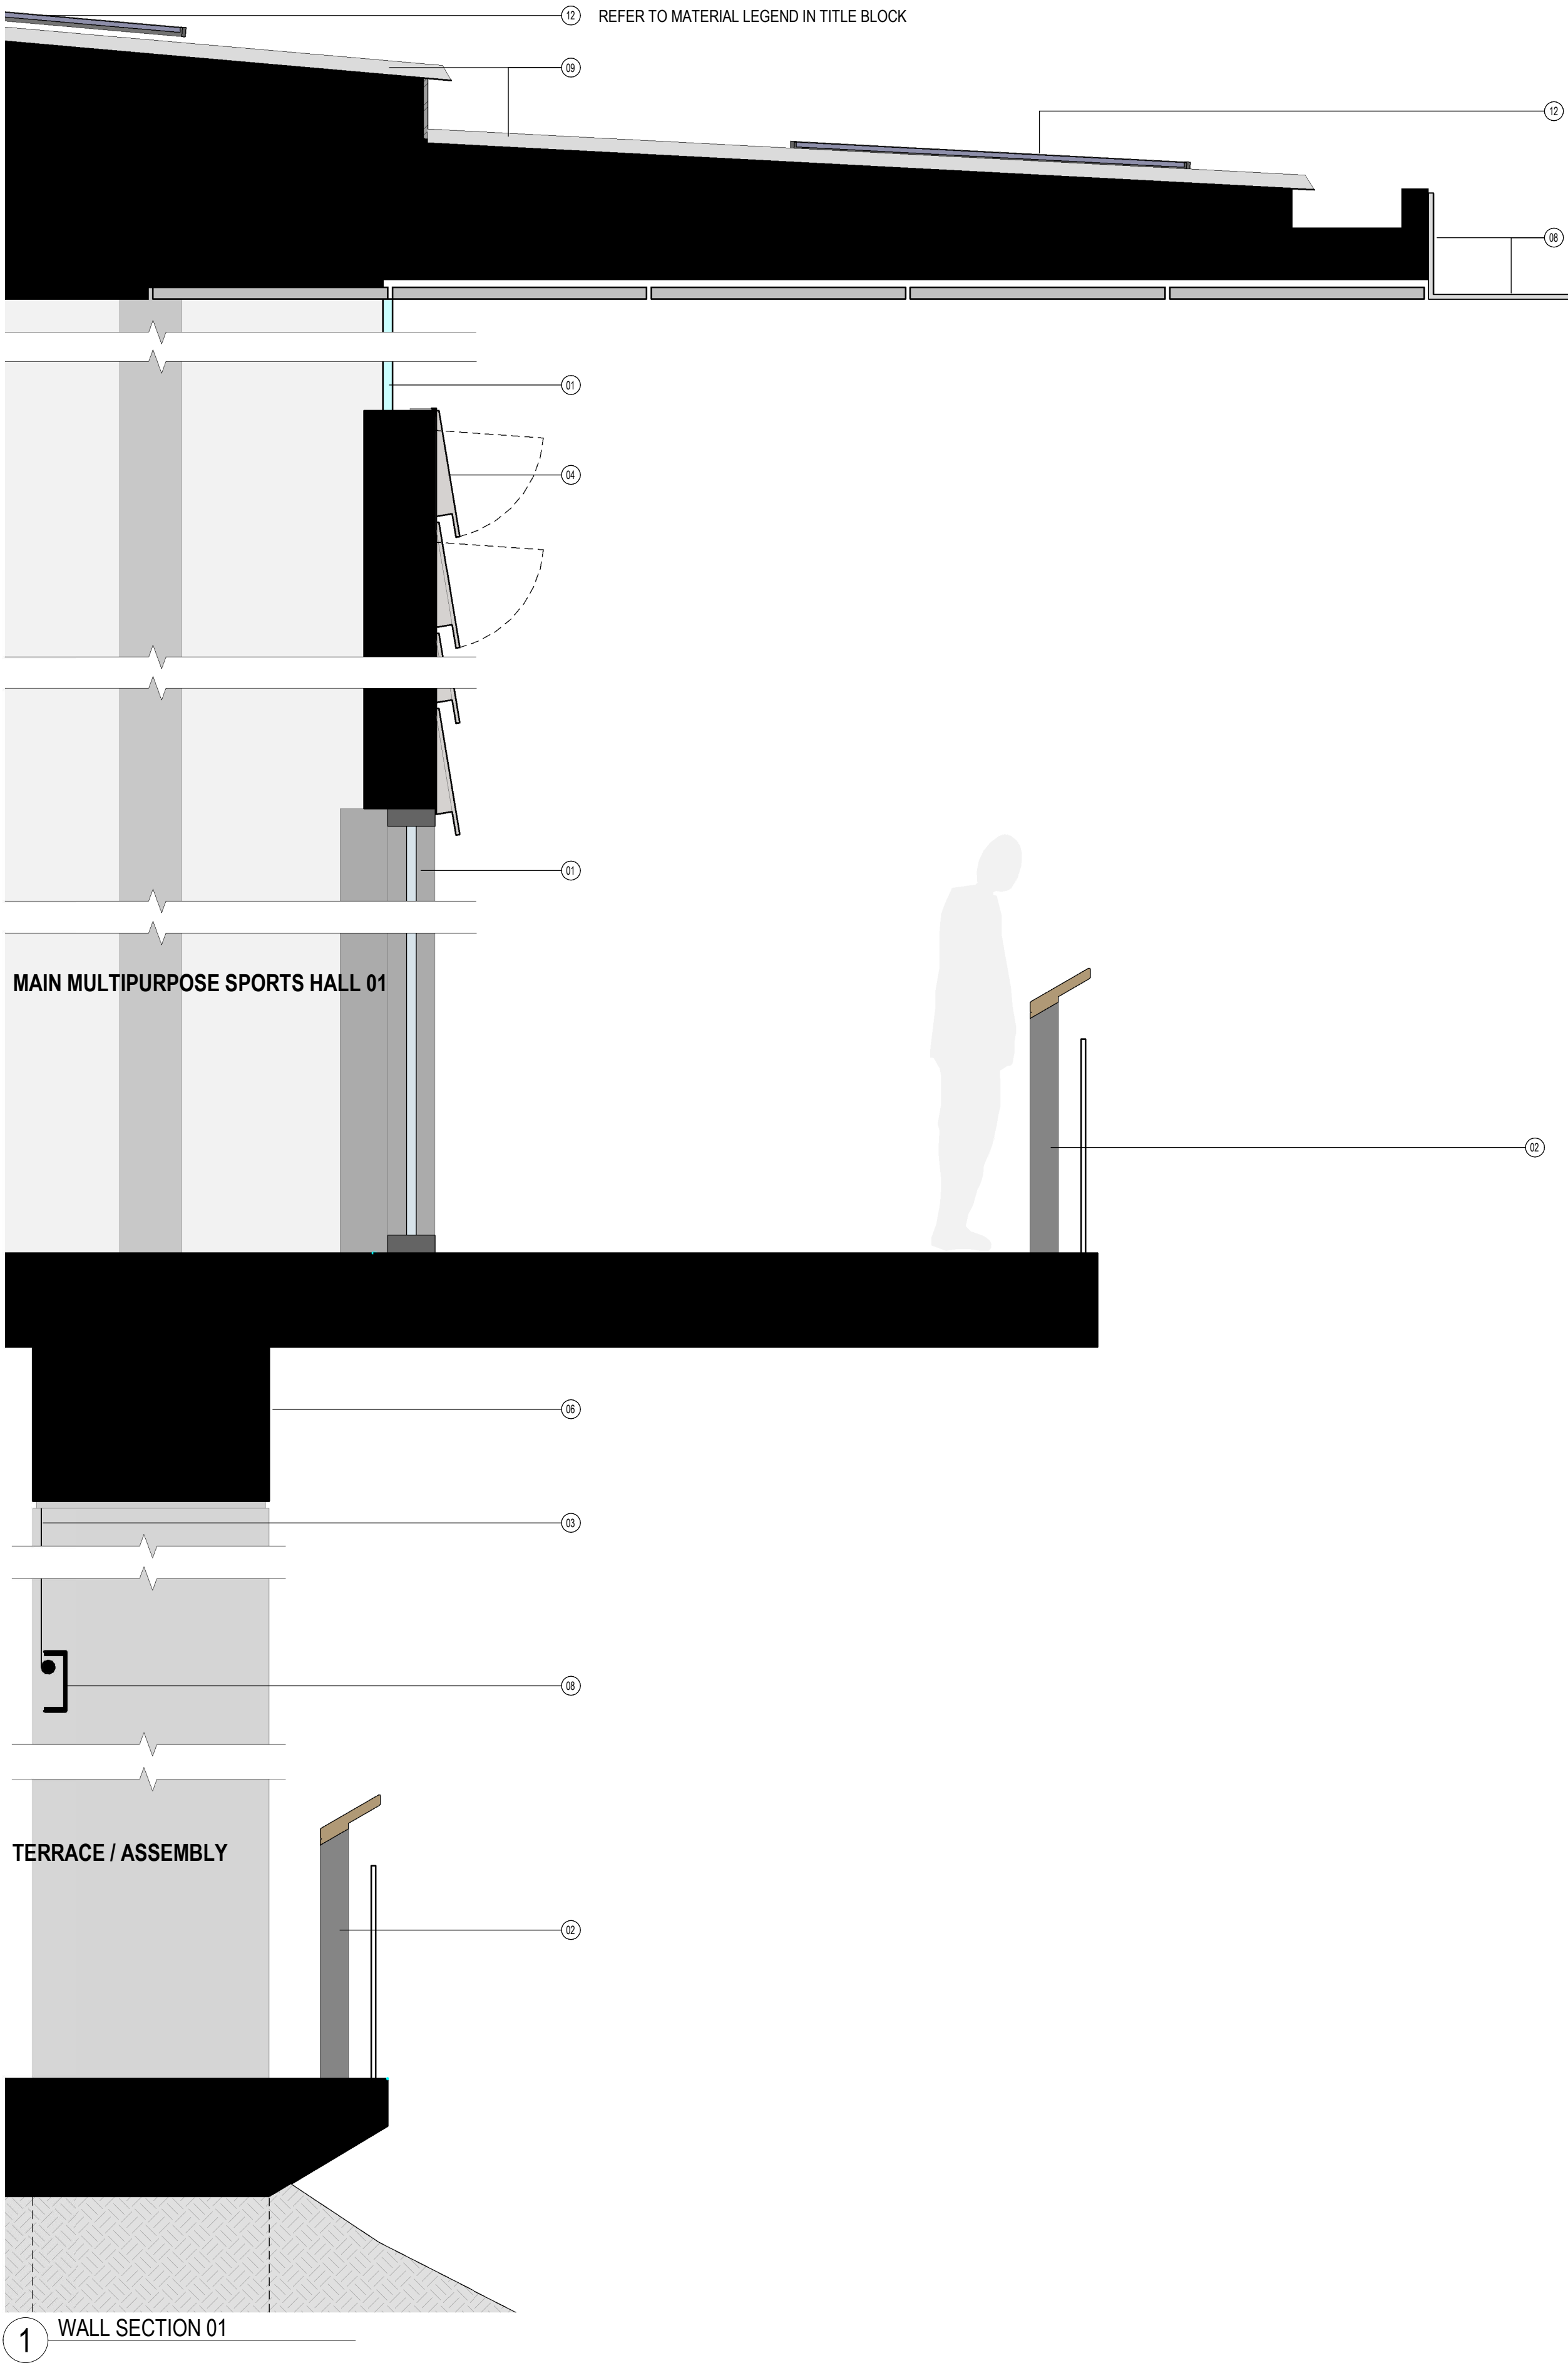

MATERIAL LEGEND:		Revisions		Checked		Approved		Key		Client		Architect		Project		Drawing Title		Scale		Drawing No.		Issue			
01 GLAZING 02 BALUSTRADE 03 OPERABLE SCREENS 04 SOLID WALL CLADDING 05 OBSCURE GLAZING/CLADDING		06 CONCRETE / MASONRY 07 LOUVRES 08 STEELWORK 09 SOLID ROOF CLADDING 10 SEMI-OPAQUE ROOF CLADDING		11 SIGNAGE 12 PHOTOVOLTAIC ARRAY		ADC		LC		N		Sydney Grammar School		AJ+C ALLEN JACK+COTTIER 79 Myrtle Street Chippendale NSW 2008 AUSTRALIA ph +61 2 9311 8222 fx +61 2 9311 8200 ABN 53 003 782 250		SGS Weigall Sports Complex		BUILDING 01 SPORTS FACILITIES BUILDING WALL SECTION WALL SECTION		As indicated @A1		A4100		C	
														Neild Ave, Rushcutters Bay		NOT FOR CONSTRUCTION		DRAFT							
														Proj. No. 19086											

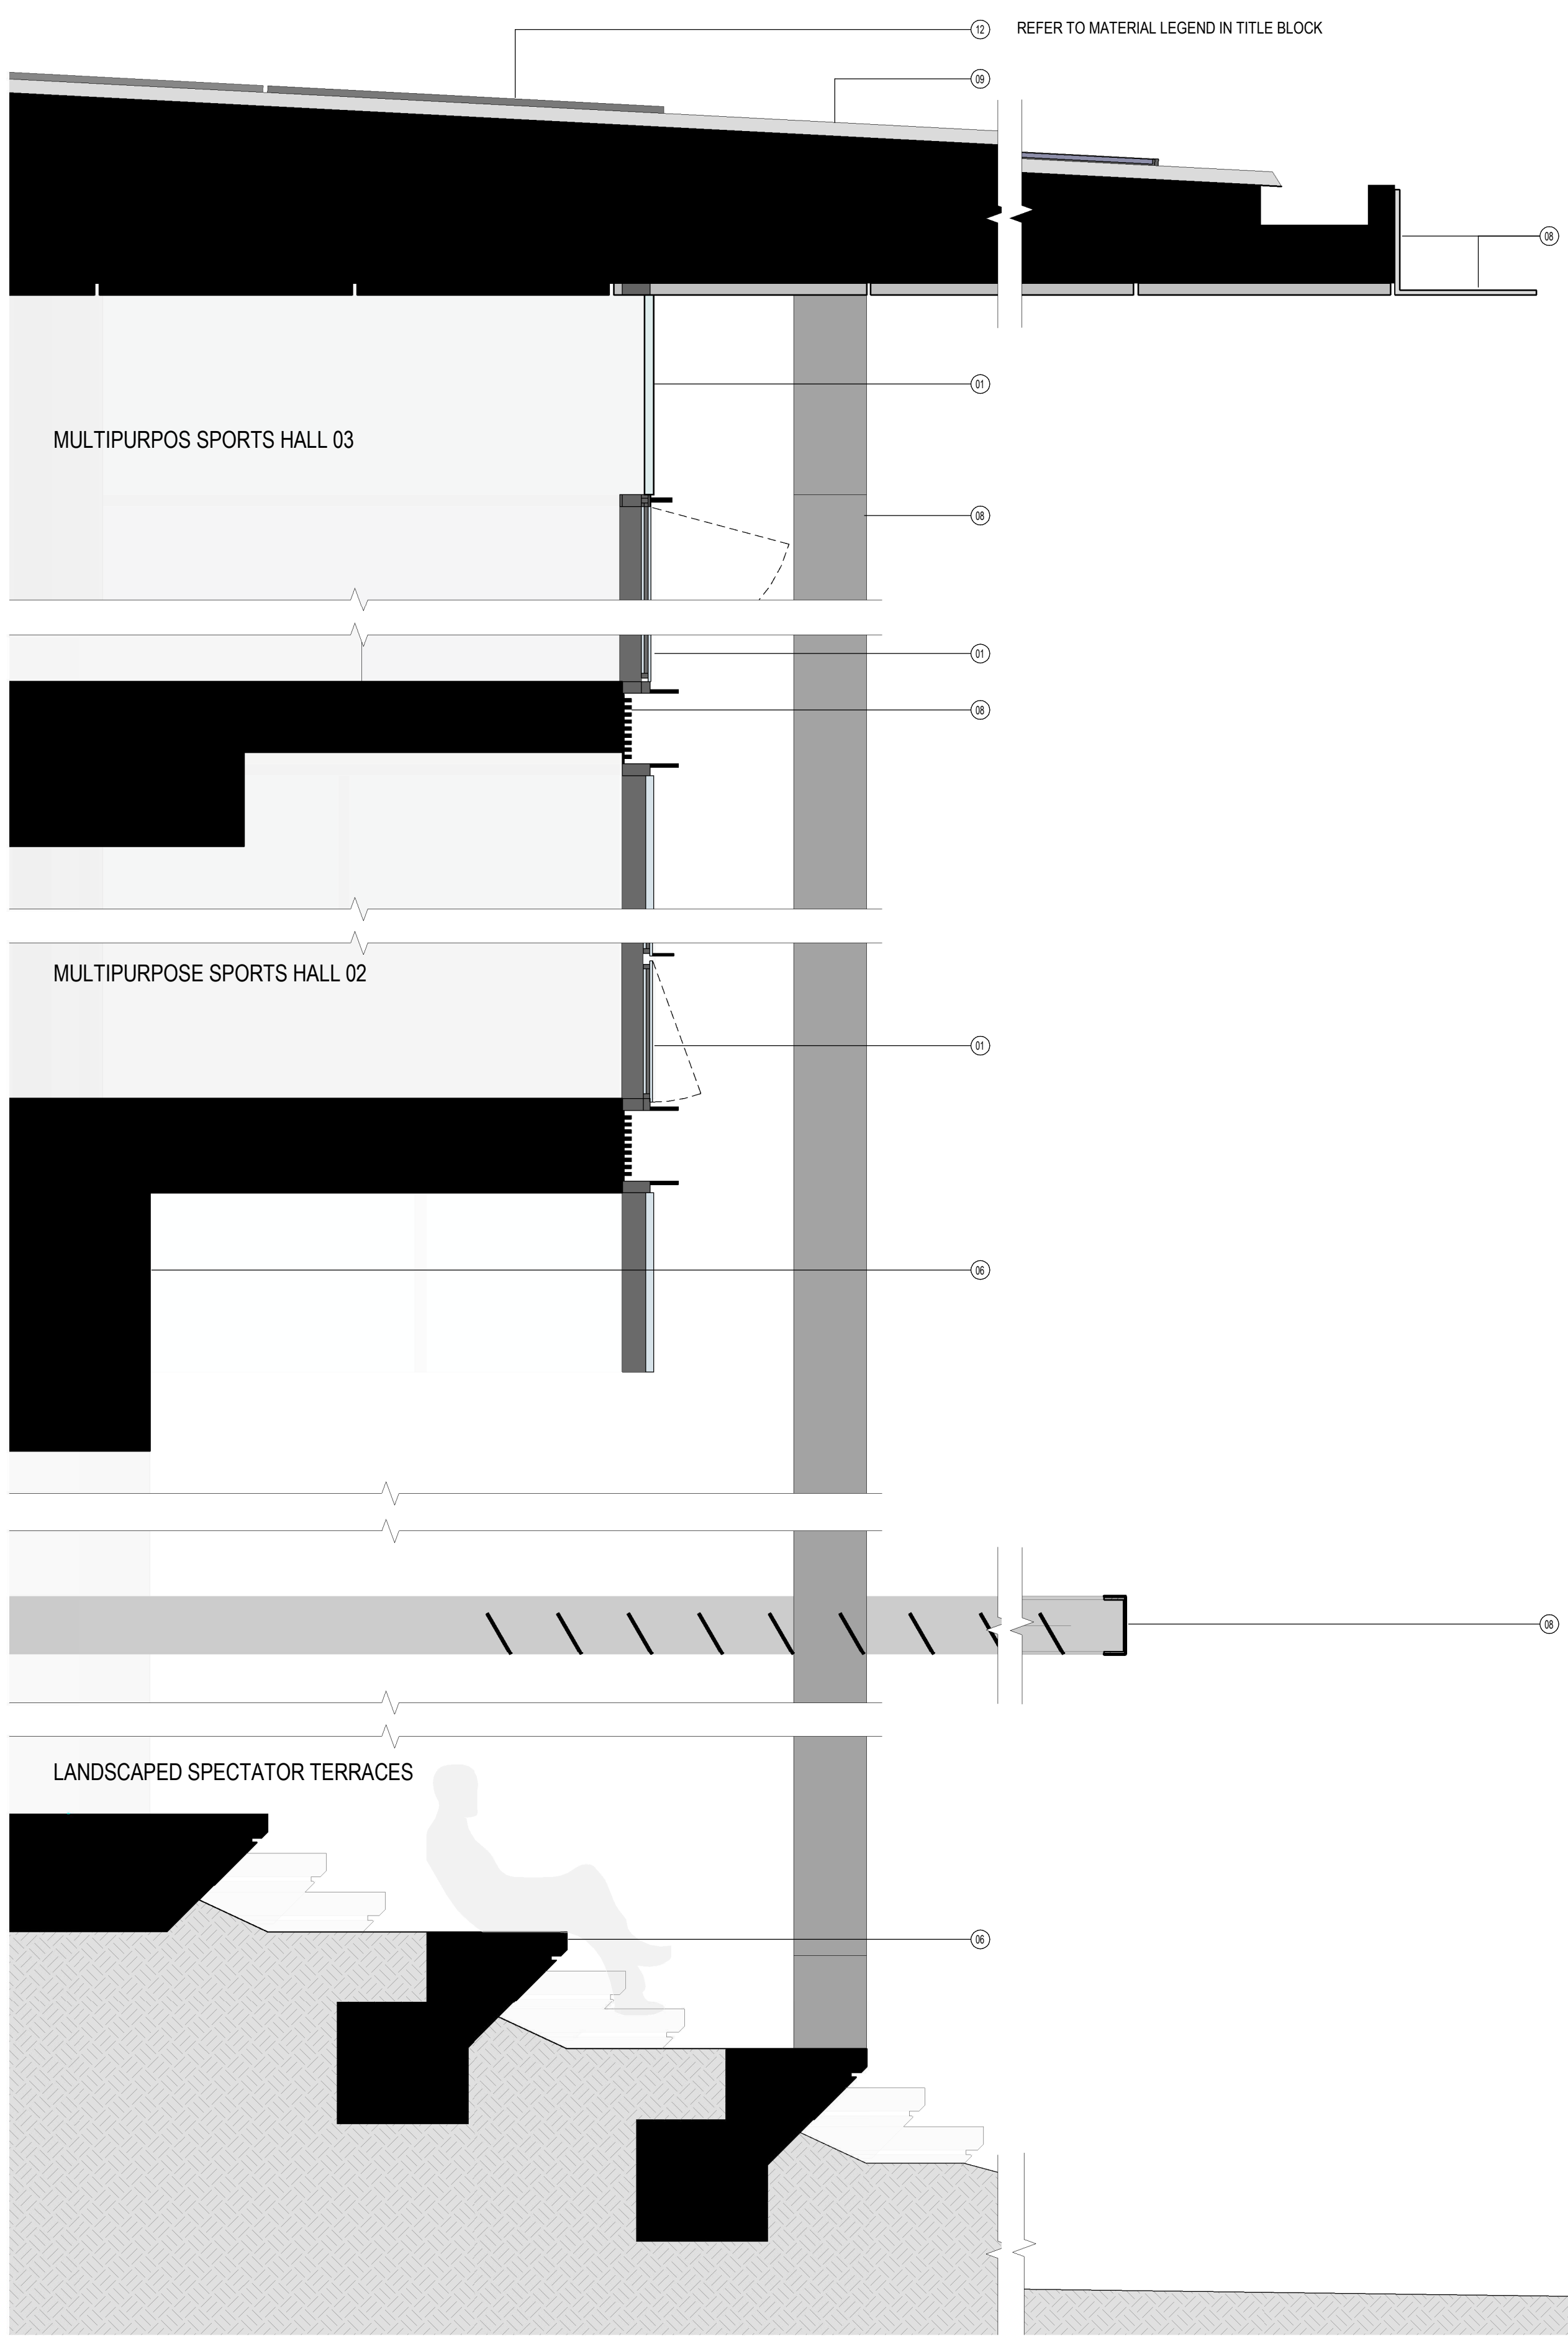


1 WALL SECTION 2

MATERIAL LEGEND:	
(11) GLAZING	(16) CONCRETE / MASONRY
(12) BALUSTRADE	(17) LOUVRES
(13) OPERABLE SCREENS	(18) STEELWORK
(14) SOLID WALL CLADDING	(19) SOLID ROOF GLAZING
(15) OBSCURE GLAZING/CLADDING	(20) SEMI-OPAQUE ROOF CLADDING

Revisions		
No.	Date	Description
A	02/09/2020	ISSUED FOR SSDA
B	19/03/2021	ISSUED TO DPIE FOR RIS
C	10/06/2021	ISSUED TO DPIE FOR RIS2

Checked
ADC

Approved
LC

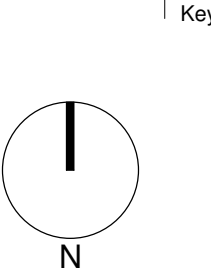

Client
Sydney Grammar School

Architect
AJ+C
ALLEN JACK+COTTIER
79 Myrtle Street Chippendale NSW 2008 AUSTRALIA
ph +61 2 9311 8222 fx +61 2 9311 8200
ABN 53 003 782 250

Project
SGS Weigall Sports Complex
Neild Ave, Rushcutters Bay

Proj. No. 19086

Drawing Title
BUILDING 01
SPORTS FACILITIES BUILDING


Sheet Status
NOT FOR CONSTRUCTION

Scale
As indicated
@A1

Drawing No.
A4101

Issue
C

DRAFT

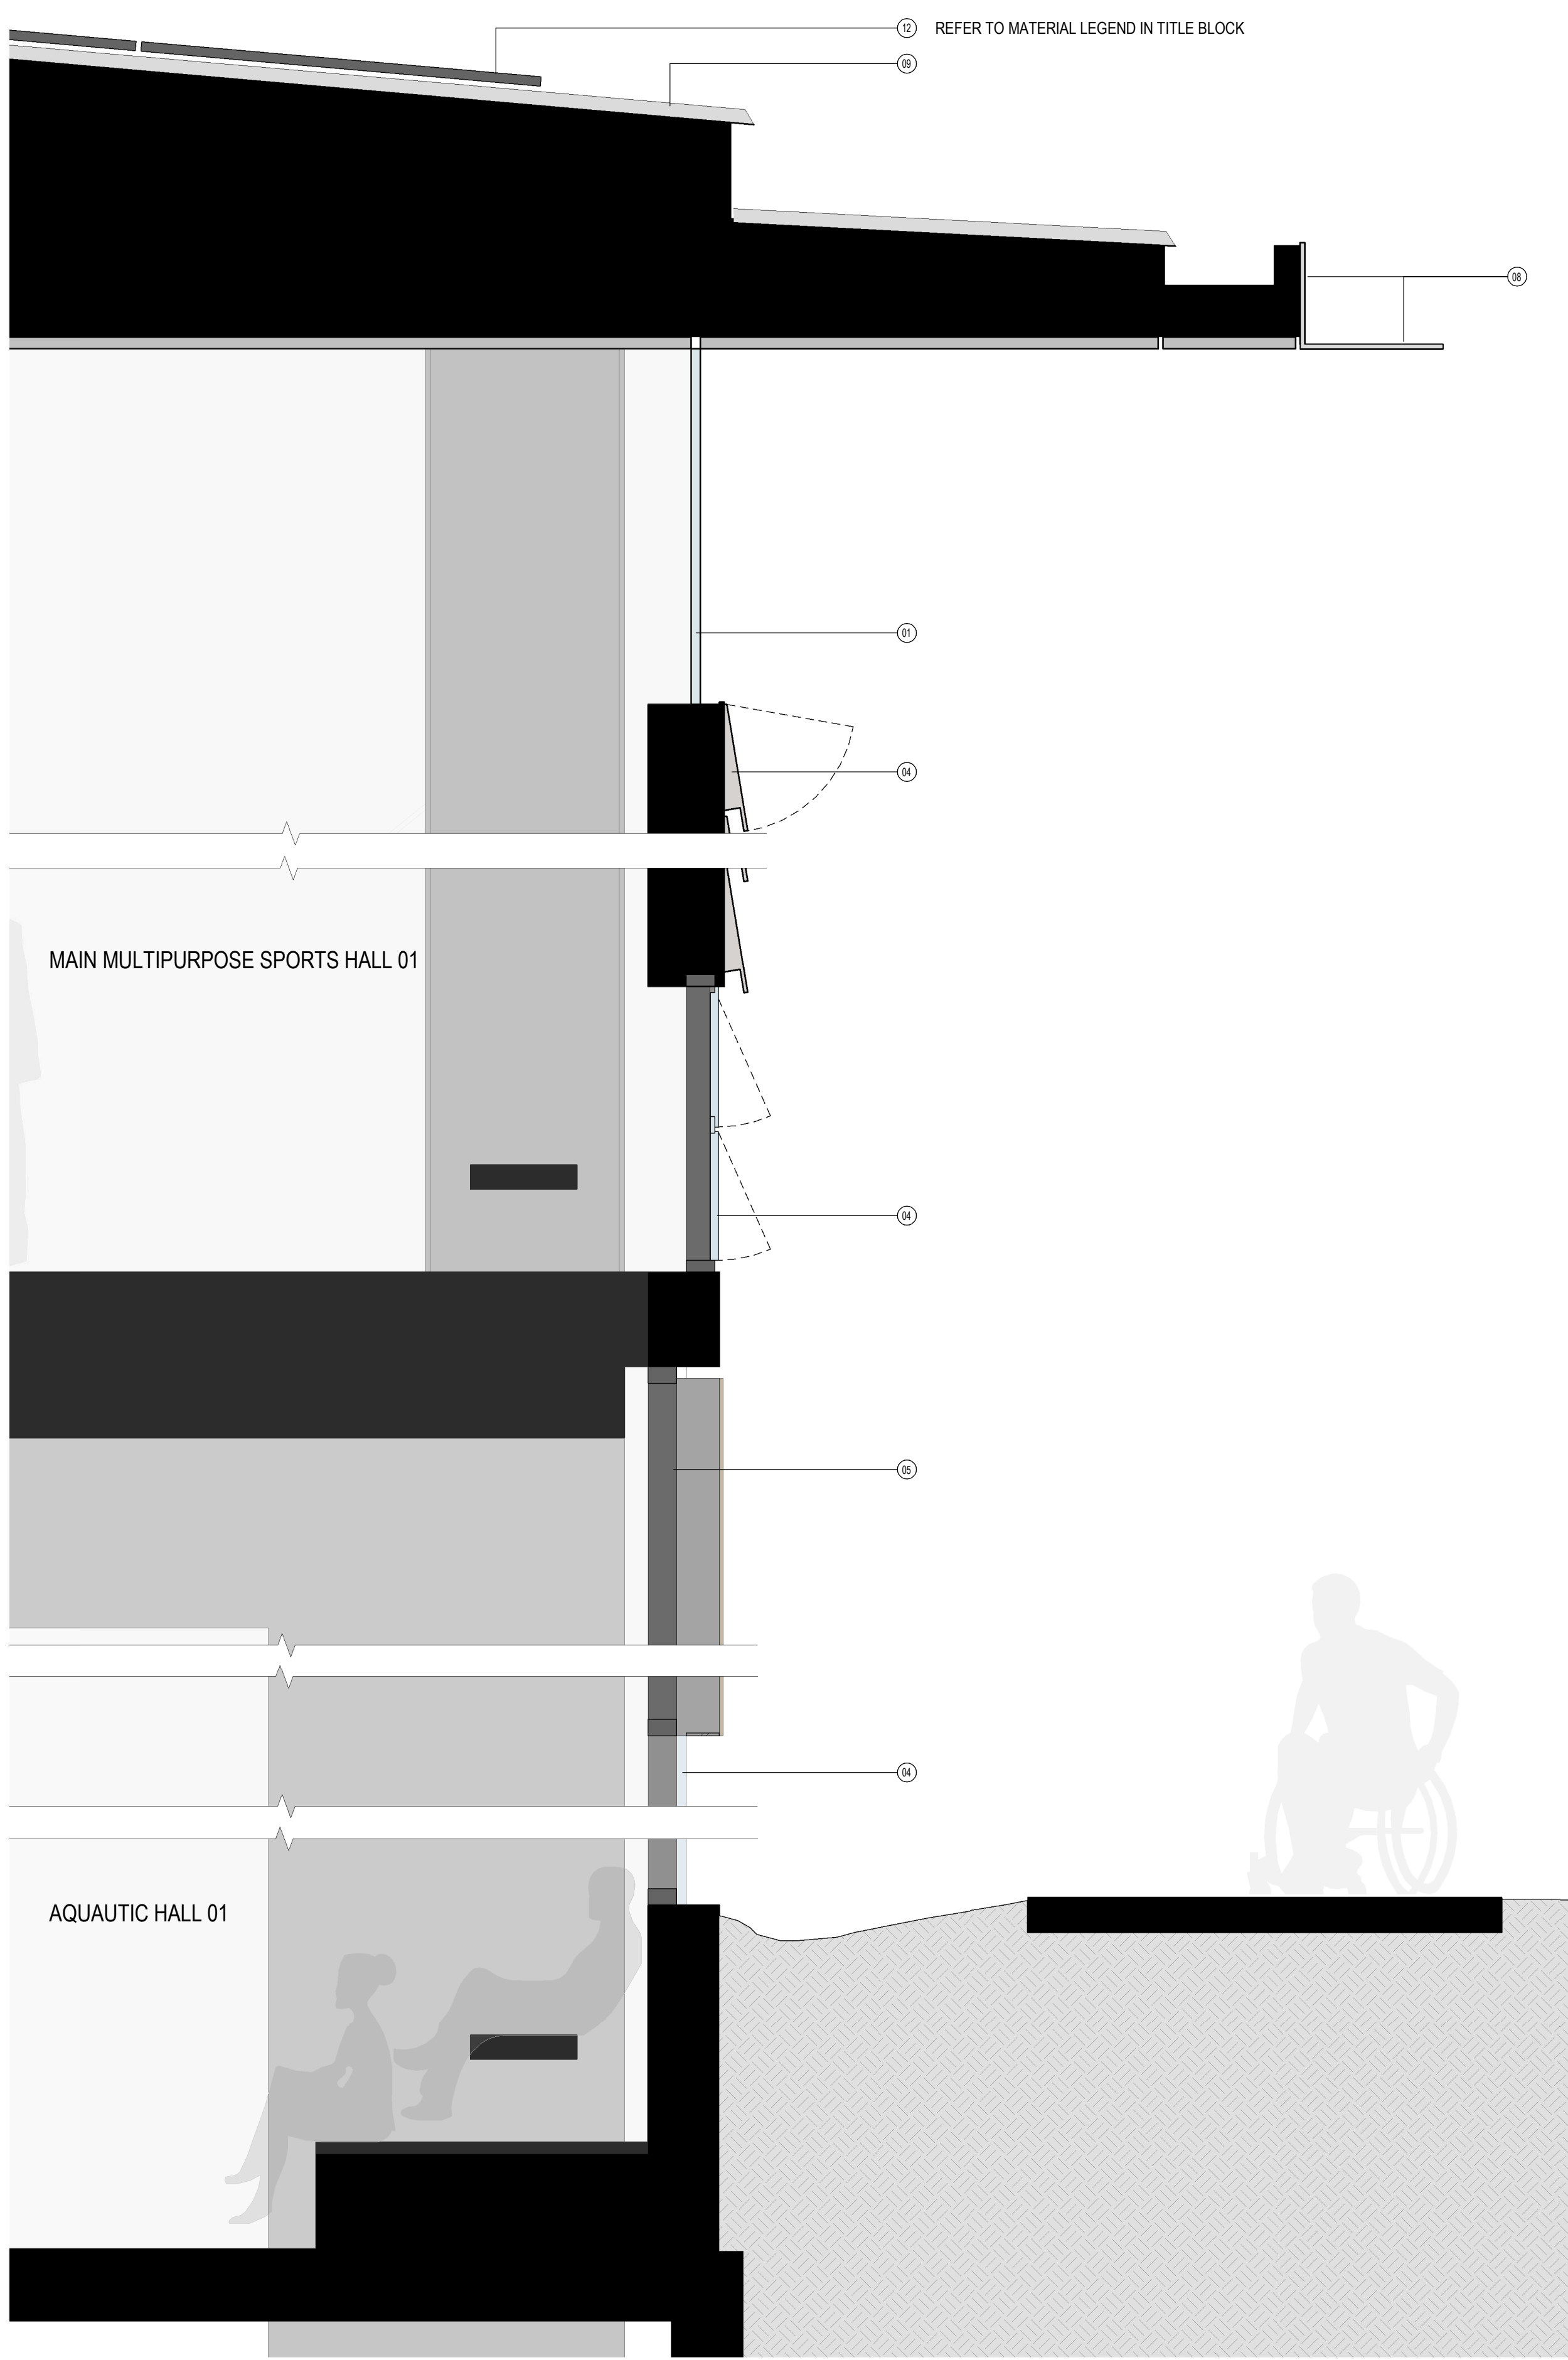

MATERIAL LEGEND: 01 GLAZING 02 BALUSTRADE 03 OPERABLE SCREENS 04 SOLID WALL CLADDING 05 OBSOLETE GLAZING/CLADDING 06 CONCRETE / MASONRY 07 LOUVERES 08 STEELWORK 09 SOLID ROOF CLADDING 10 SEMI-OPAQUE ROOF CLADDING
--

11


SIGNAGE

12


PHOTOVOLTAIC ARRAY




FOR EXTENT OF SOUTHERN BOUNDARY
FENCE REFER TO DRAWING A2101
BUILDING 01 SPORTS FACILITIES
BUILDING - GENERAL ARRANGEMENT
PLAN - GROUND

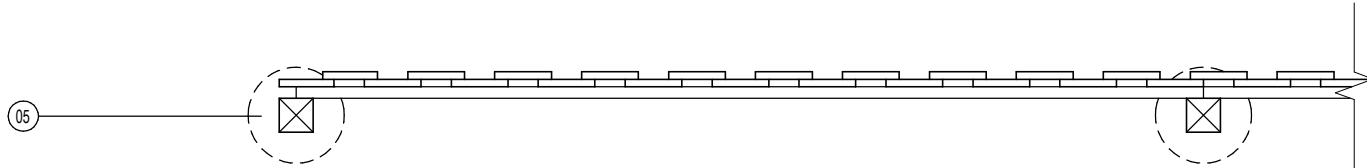

4 TYPICAL PLAN
SOUTHERN BOUNDARY FENCE

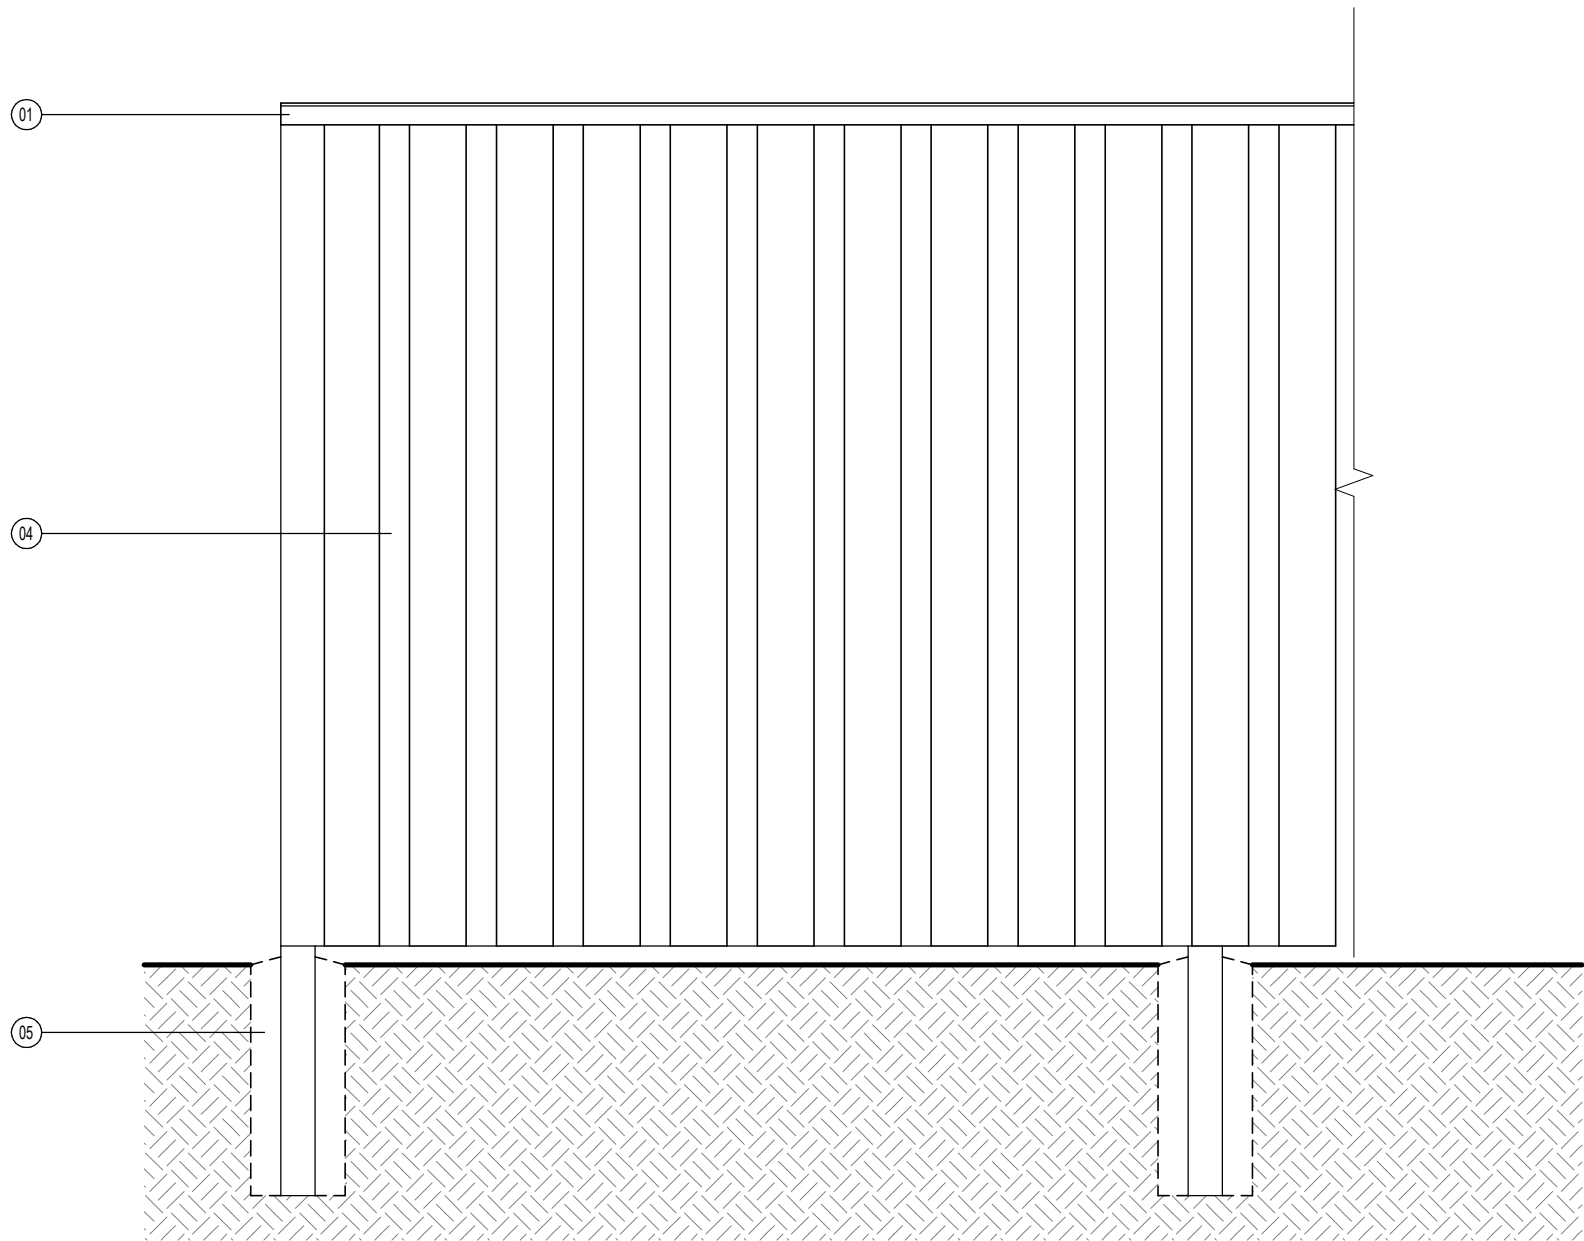

3 TYPICAL ELEVATION -SGS WEIGALL SIDE
SOUTHERN BOUNDARY FENCE

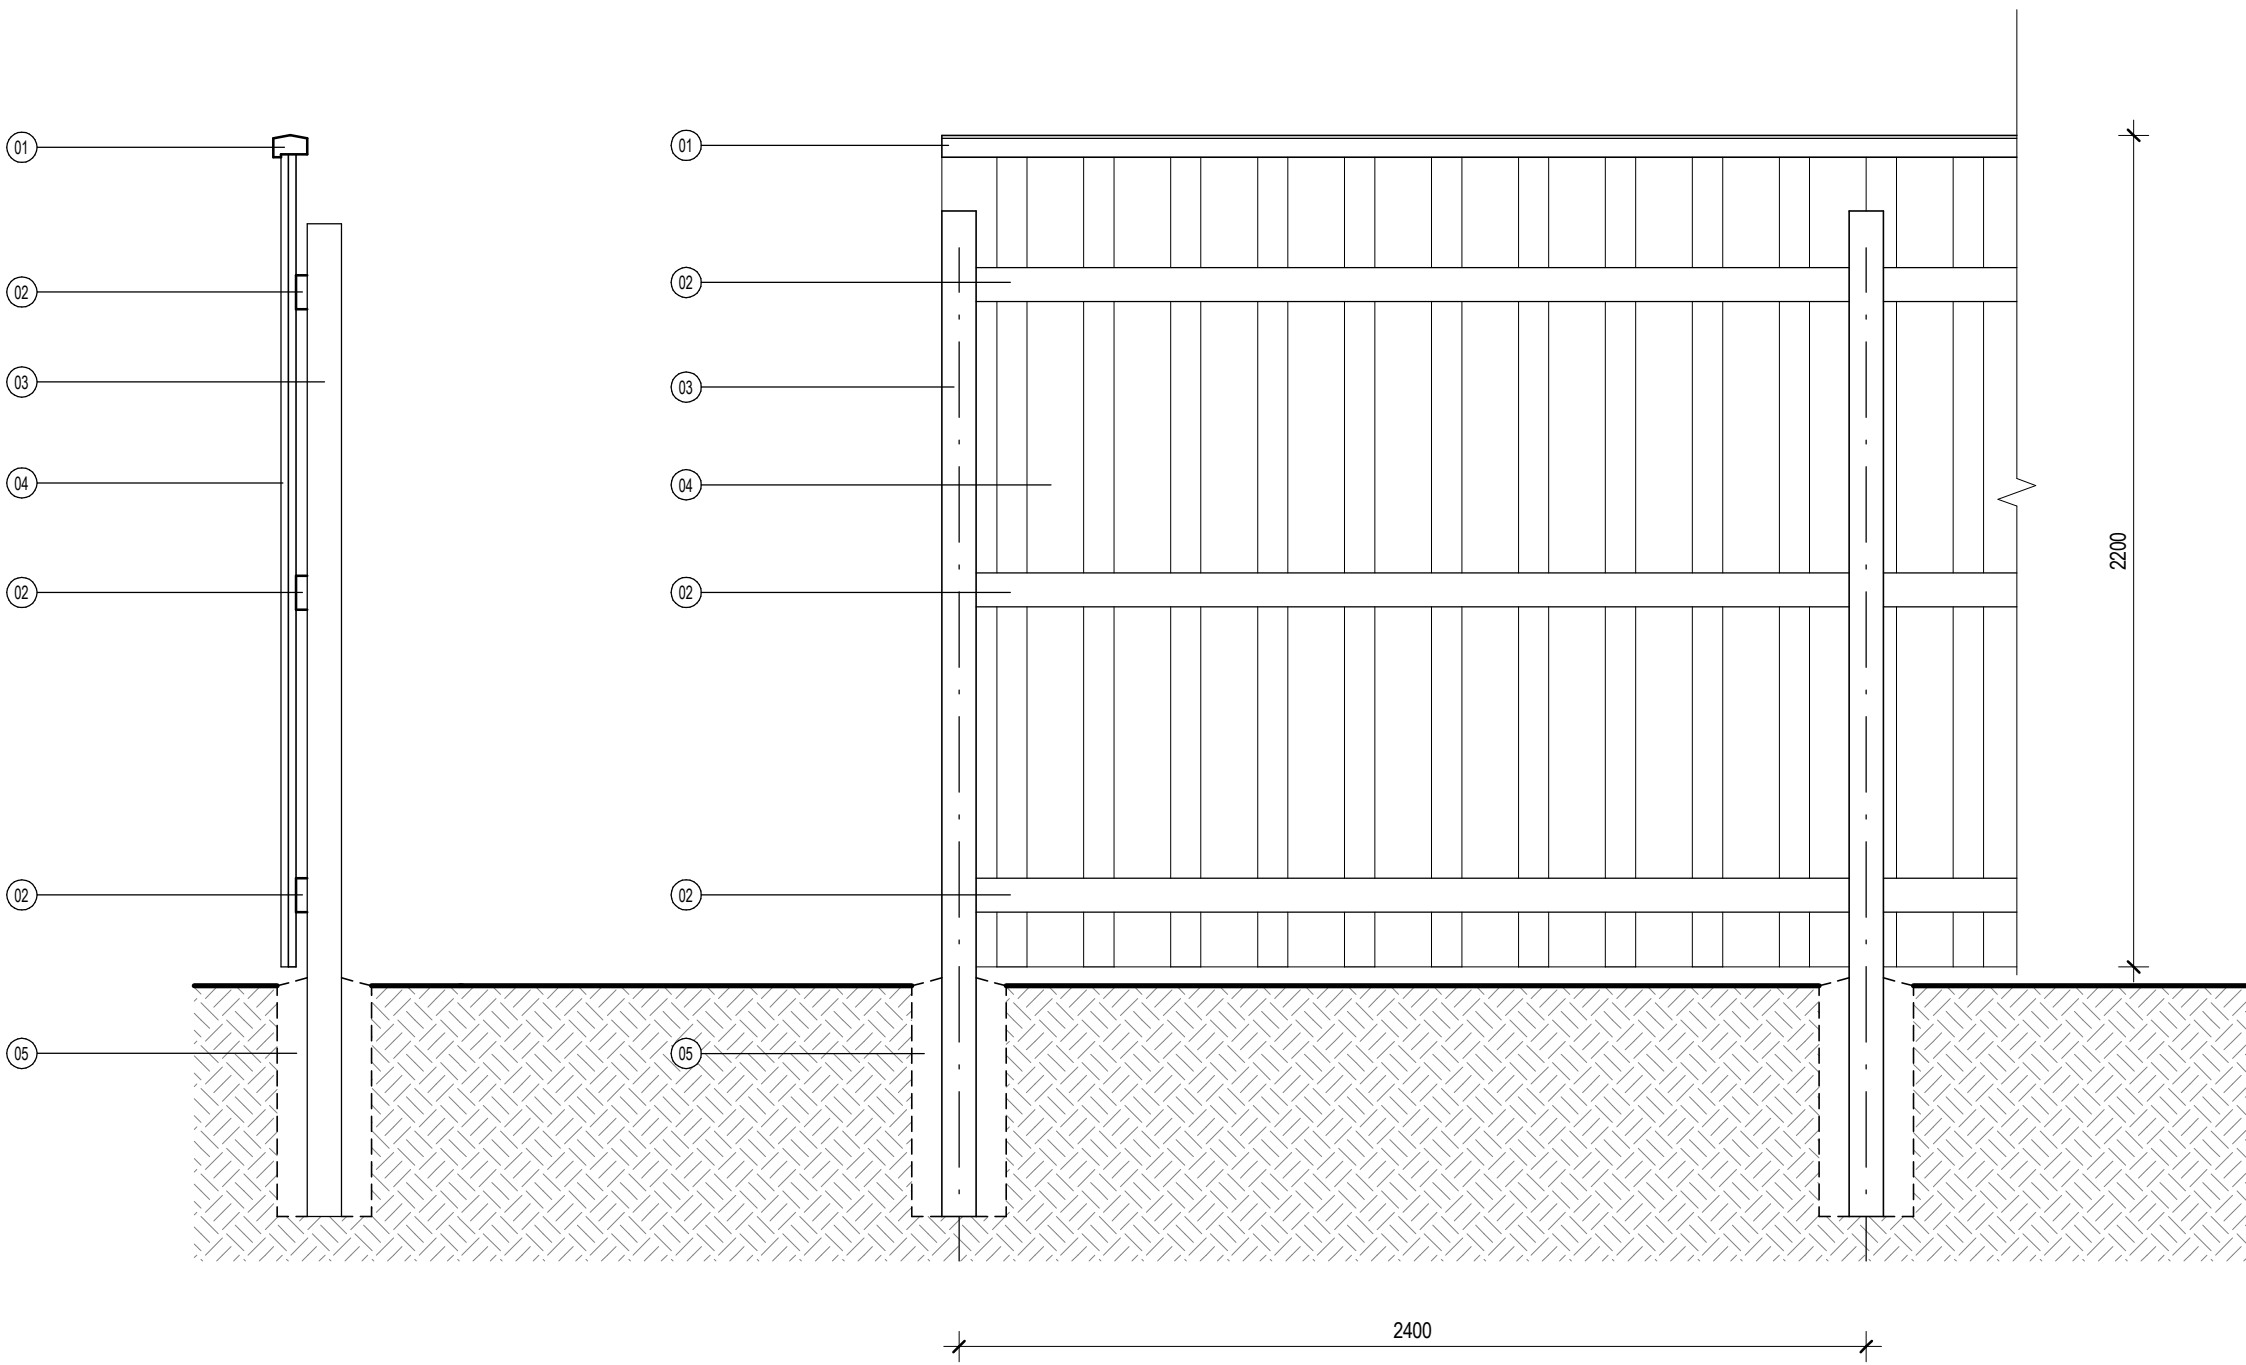

1 TYPICAL SECTION
SOUTHERN BOUNDARY FENCE

2 TYPICAL ELEVATION - NEIGHBOUR'S SIDE
SOUTHERN BOUNDARY FENCE

- LEGEND:
- 01 HARDWOOD TIMBER CAPPING
 - 02 HARDWOOD TIMBER RAILS - 3 OFF
 - 03 HARDWOOD TIMBER POSTS - 2400 CENTRES
 - 04 HARDWOOD TIMBER PALINGS - LAPPED
 - 05 POST FOOTING

Revisions	No.	Date	Description	Checked	Approved
A	1903/2021		ISSUED TO DPIE FOR RIS		
B	10/06/2021		ISSUED TO DPIE FOR RIS2		

Key

Client
Sydney Grammar School

Architect
AJ+C
ALLEN JACK+COTTIER
79 Myrtle Street Chippendale NSW 2008 AUSTRALIA
ph +61 2 9311 8222 fx +61 2 9311 8200
ABN 53 003 782 250

Project
SGS Weigall Sports Complex
Neild Ave, Rushcutters Bay

Proj. No. 19086

Drawing Title
**WEIGALL SPORTS COMPLEX
BUILDING 01 AND BUILDING 02
SOUTHERN BOUNDARY FENCE
DETAIL**


Sheet Status
NOT FOR CONSTRUCTION

Scale
1 : 20 @A1


Drawing No.
A4103

Issue
B


0 200 400 800 1600 mm

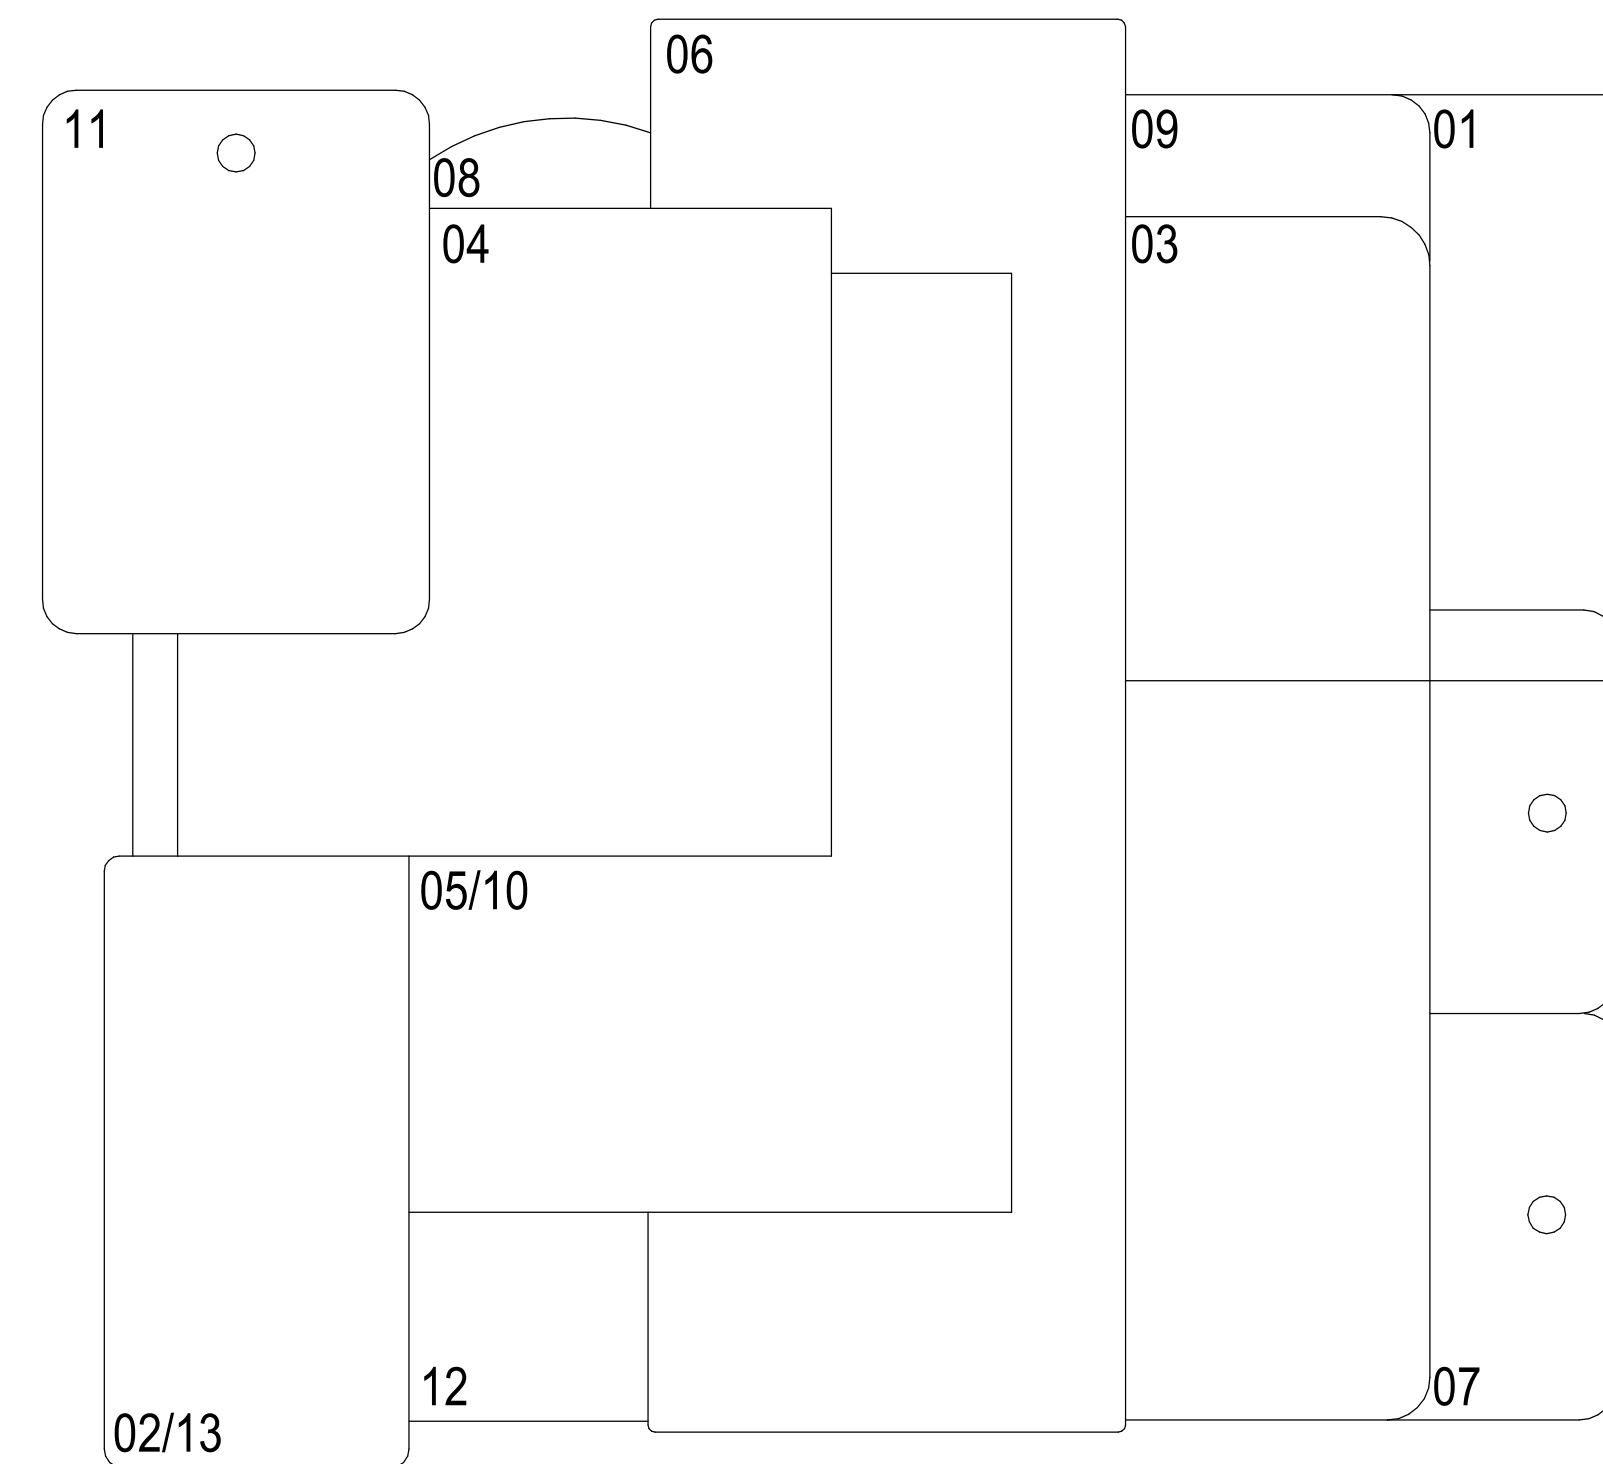


- | MATERIAL LEGEND: | | <table><thead><tr><th colspan="2">Revisions</th></tr><tr><th>No.</th><th>Date</th></tr></thead><tbody><tr><td>A</td><td>02/09/2020</td></tr><tr><td>B</td><td>19/03/2021</td></tr><tr><td>C</td><td>10/06/2021</td></tr></tbody></table> | | Revisions | | No. | Date | A | 02/09/2020 | B | 19/03/2021 | C | 10/06/2021 | <table><thead><tr><th>Description</th></tr></thead><tbody><tr><td>ISSUED FOR SSDA</td></tr><tr><td>ISSUED TO DPE FOR RIS</td></tr><tr><td>ISSUED TO DPE FOR RIS2</td></tr></tbody></table> | | Description | ISSUED FOR SSDA | ISSUED TO DPE FOR RIS | ISSUED TO DPE FOR RIS2 | <table><thead><tr><th>Checked</th><th>Approved</th></tr><tr><td>ADC</td><td>LC</td></tr></thead></table> | | Checked | Approved | ADC | LC | Key | | Client | | Architect | | Project | | Drawing Title | | Scale | | Drawing No. | | Issue | |
|---|
| Revisions | |
| No. | Date | |
| A | 02/09/2020 | |
| B | 19/03/2021 | |
| C | 10/06/2021 | |
| Description | |
| ISSUED FOR SSDA | |
| ISSUED TO DPE FOR RIS | |
| ISSUED TO DPE FOR RIS2 | |
| Checked | Approved | |
| ADC | LC | |
| | | | | | | Sydney Grammar School | | <div><div>AJ+C</div><div>ALLEN JACK+COTTIER</div></div> <div>79 Myrtle Street Chippendale NSW 2008 AUSTRALIA
ph +61 2 9311 8222 fx +61 2 9311 8200
ABN 53 003 782 250</div> | | SGS Weigall Sports Complex
Neild Ave, Rushcutters Bay | | WEIGALL SPORTS COMPLEX
BUILDING 01 AND BUILDING 02
MATERIAL PALETTE | | As indicated
@A1 | | A4104 | | C | | | | | | | | | | | | | | | | | | | | | | | |
| <div><div>11</div>GLAZING</div> <div><div>12</div>BALUSTRADE</div> <div><div>13</div>OPERABLE SCREENS</div> <div><div>14</div>SOLID WALL CLADDING</div> <div><div>15</div>SEMI-OPAQUE WALL CLADDING</div> | | <div><div>16</div>CONCRETE / MASONRY</div> <div><div>17</div>LOUVRES</div> <div><div>18</div>STEEL WORK</div> <div><div>19</div>SOLID ROOF CLADDING</div> <div><div>20</div>SEMI-OPAQUE ROOF CLADDING</div> | | | | | | | | Proj. No. 19086 | | Sheet Status
NOT FOR CONSTRUCTION | | | | | | | | | | | | | | | | | | | | | | | | | | | | | |

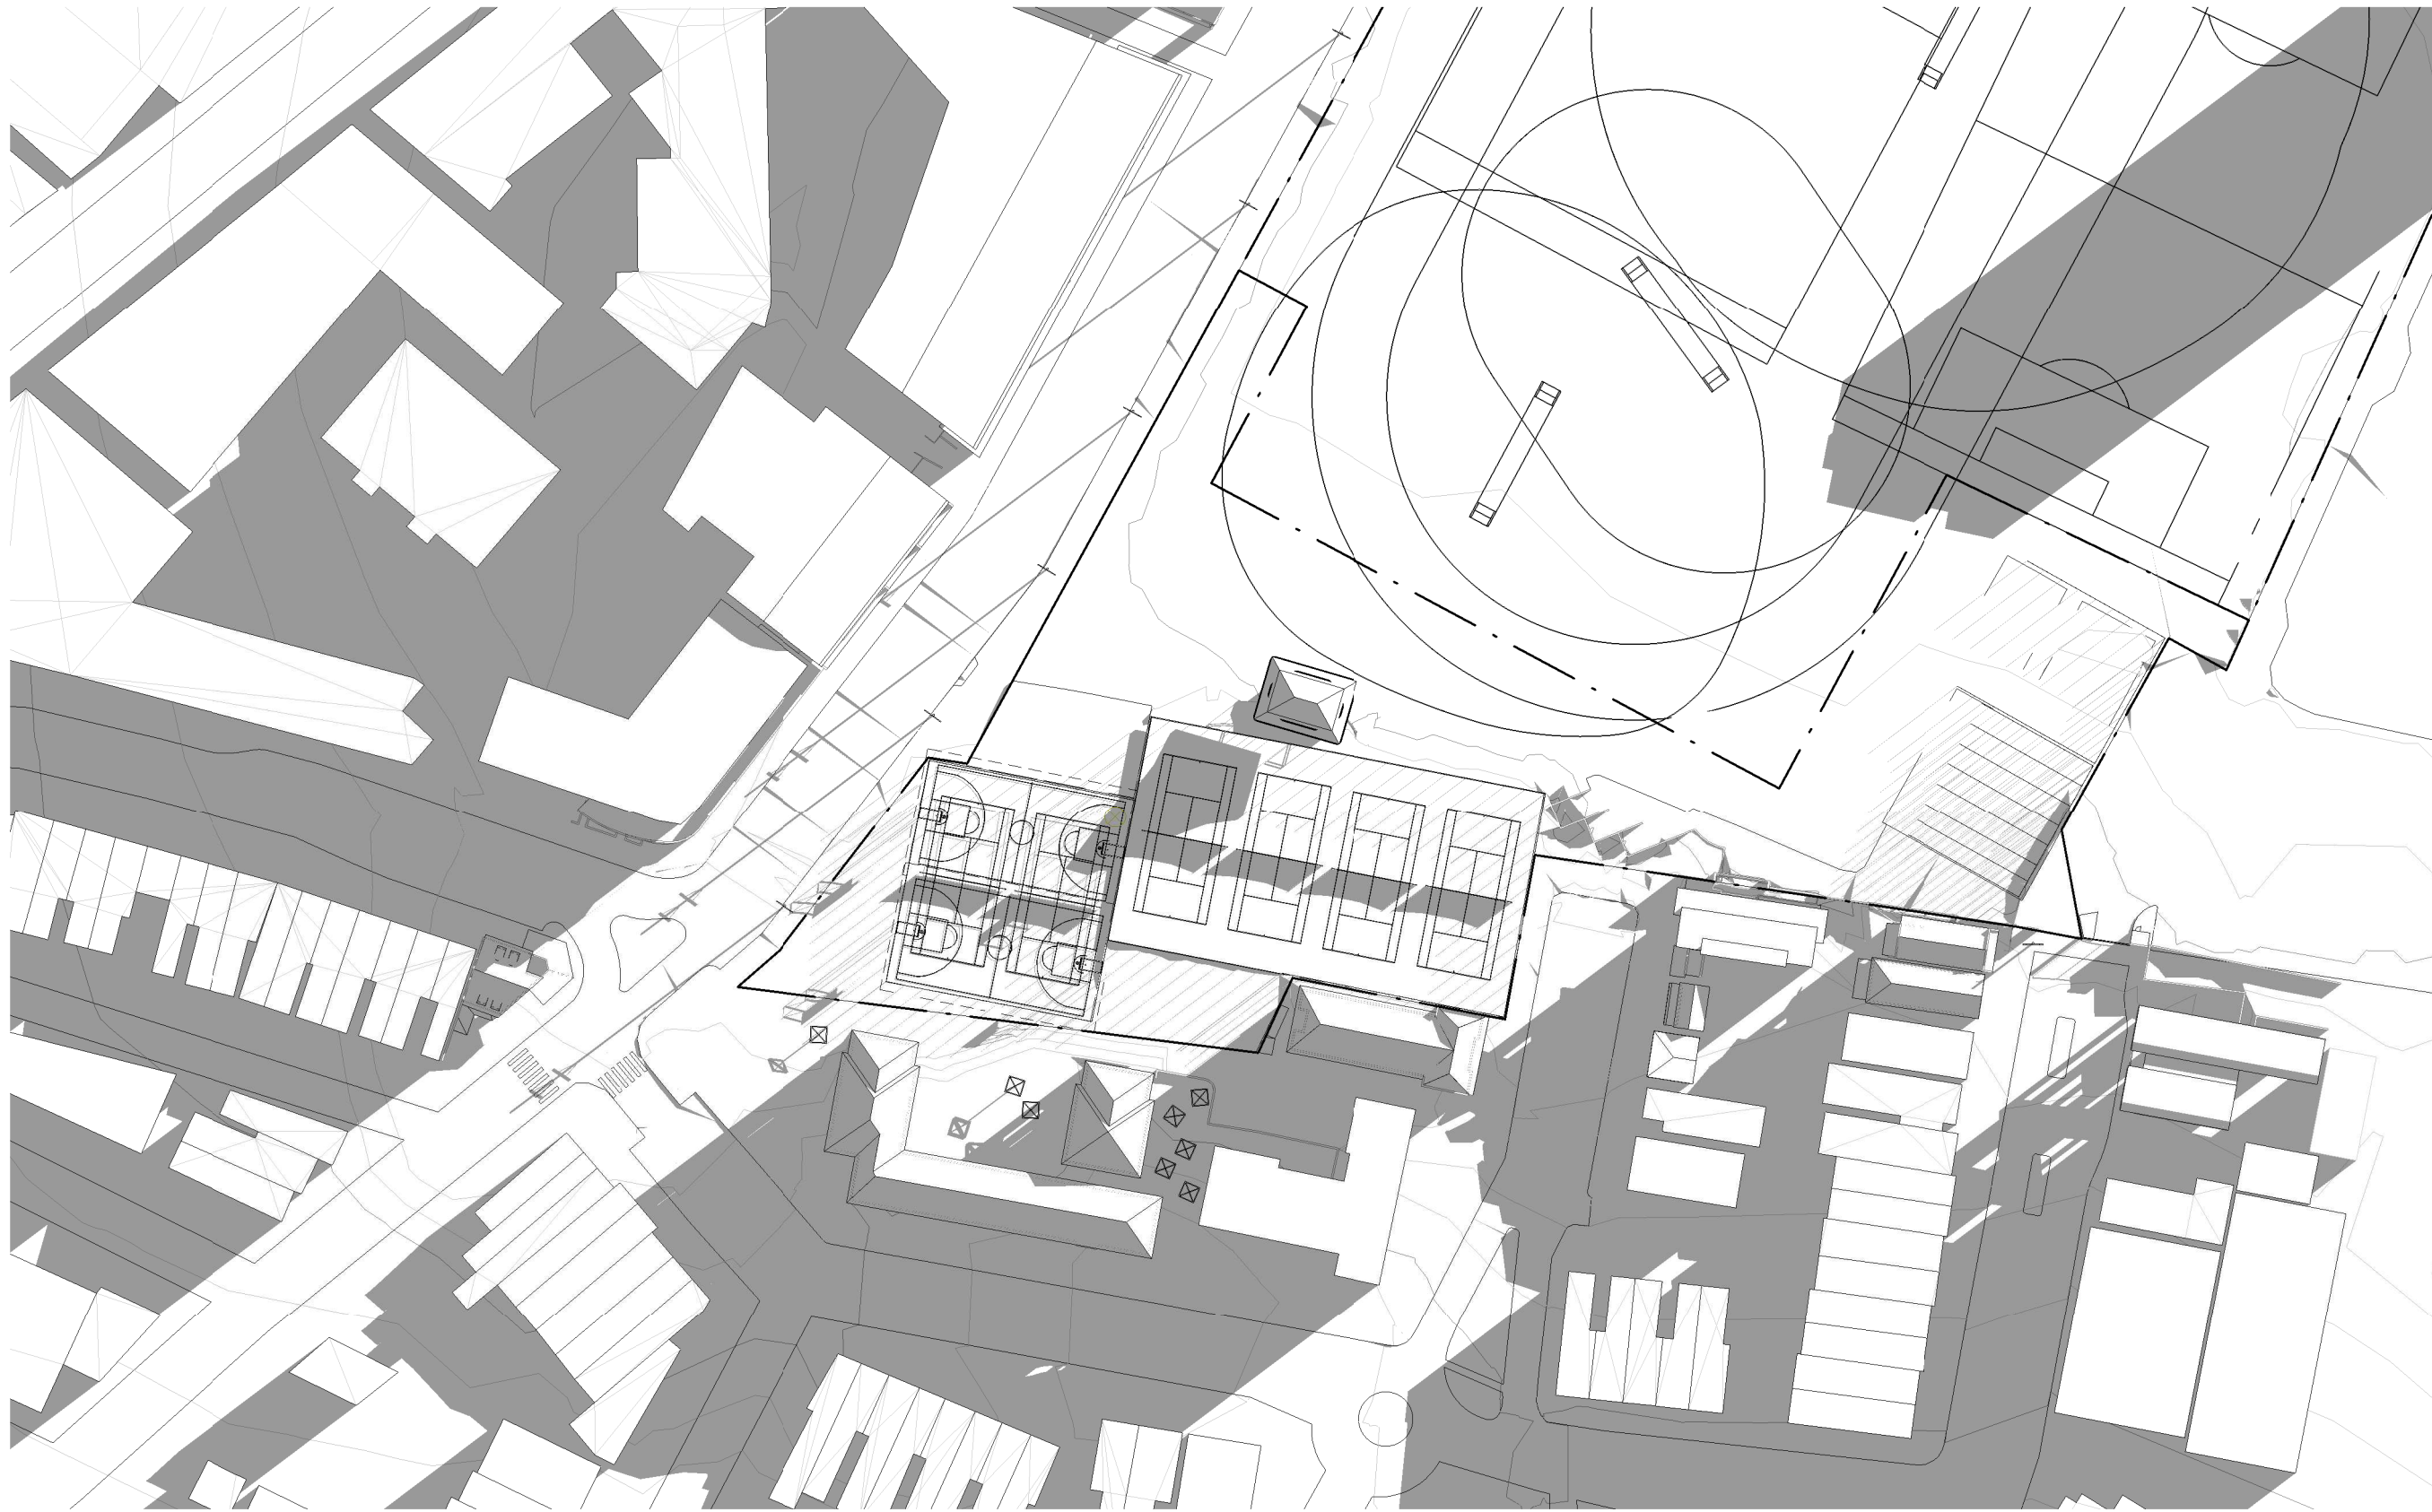


1 21/06 09 00 AM

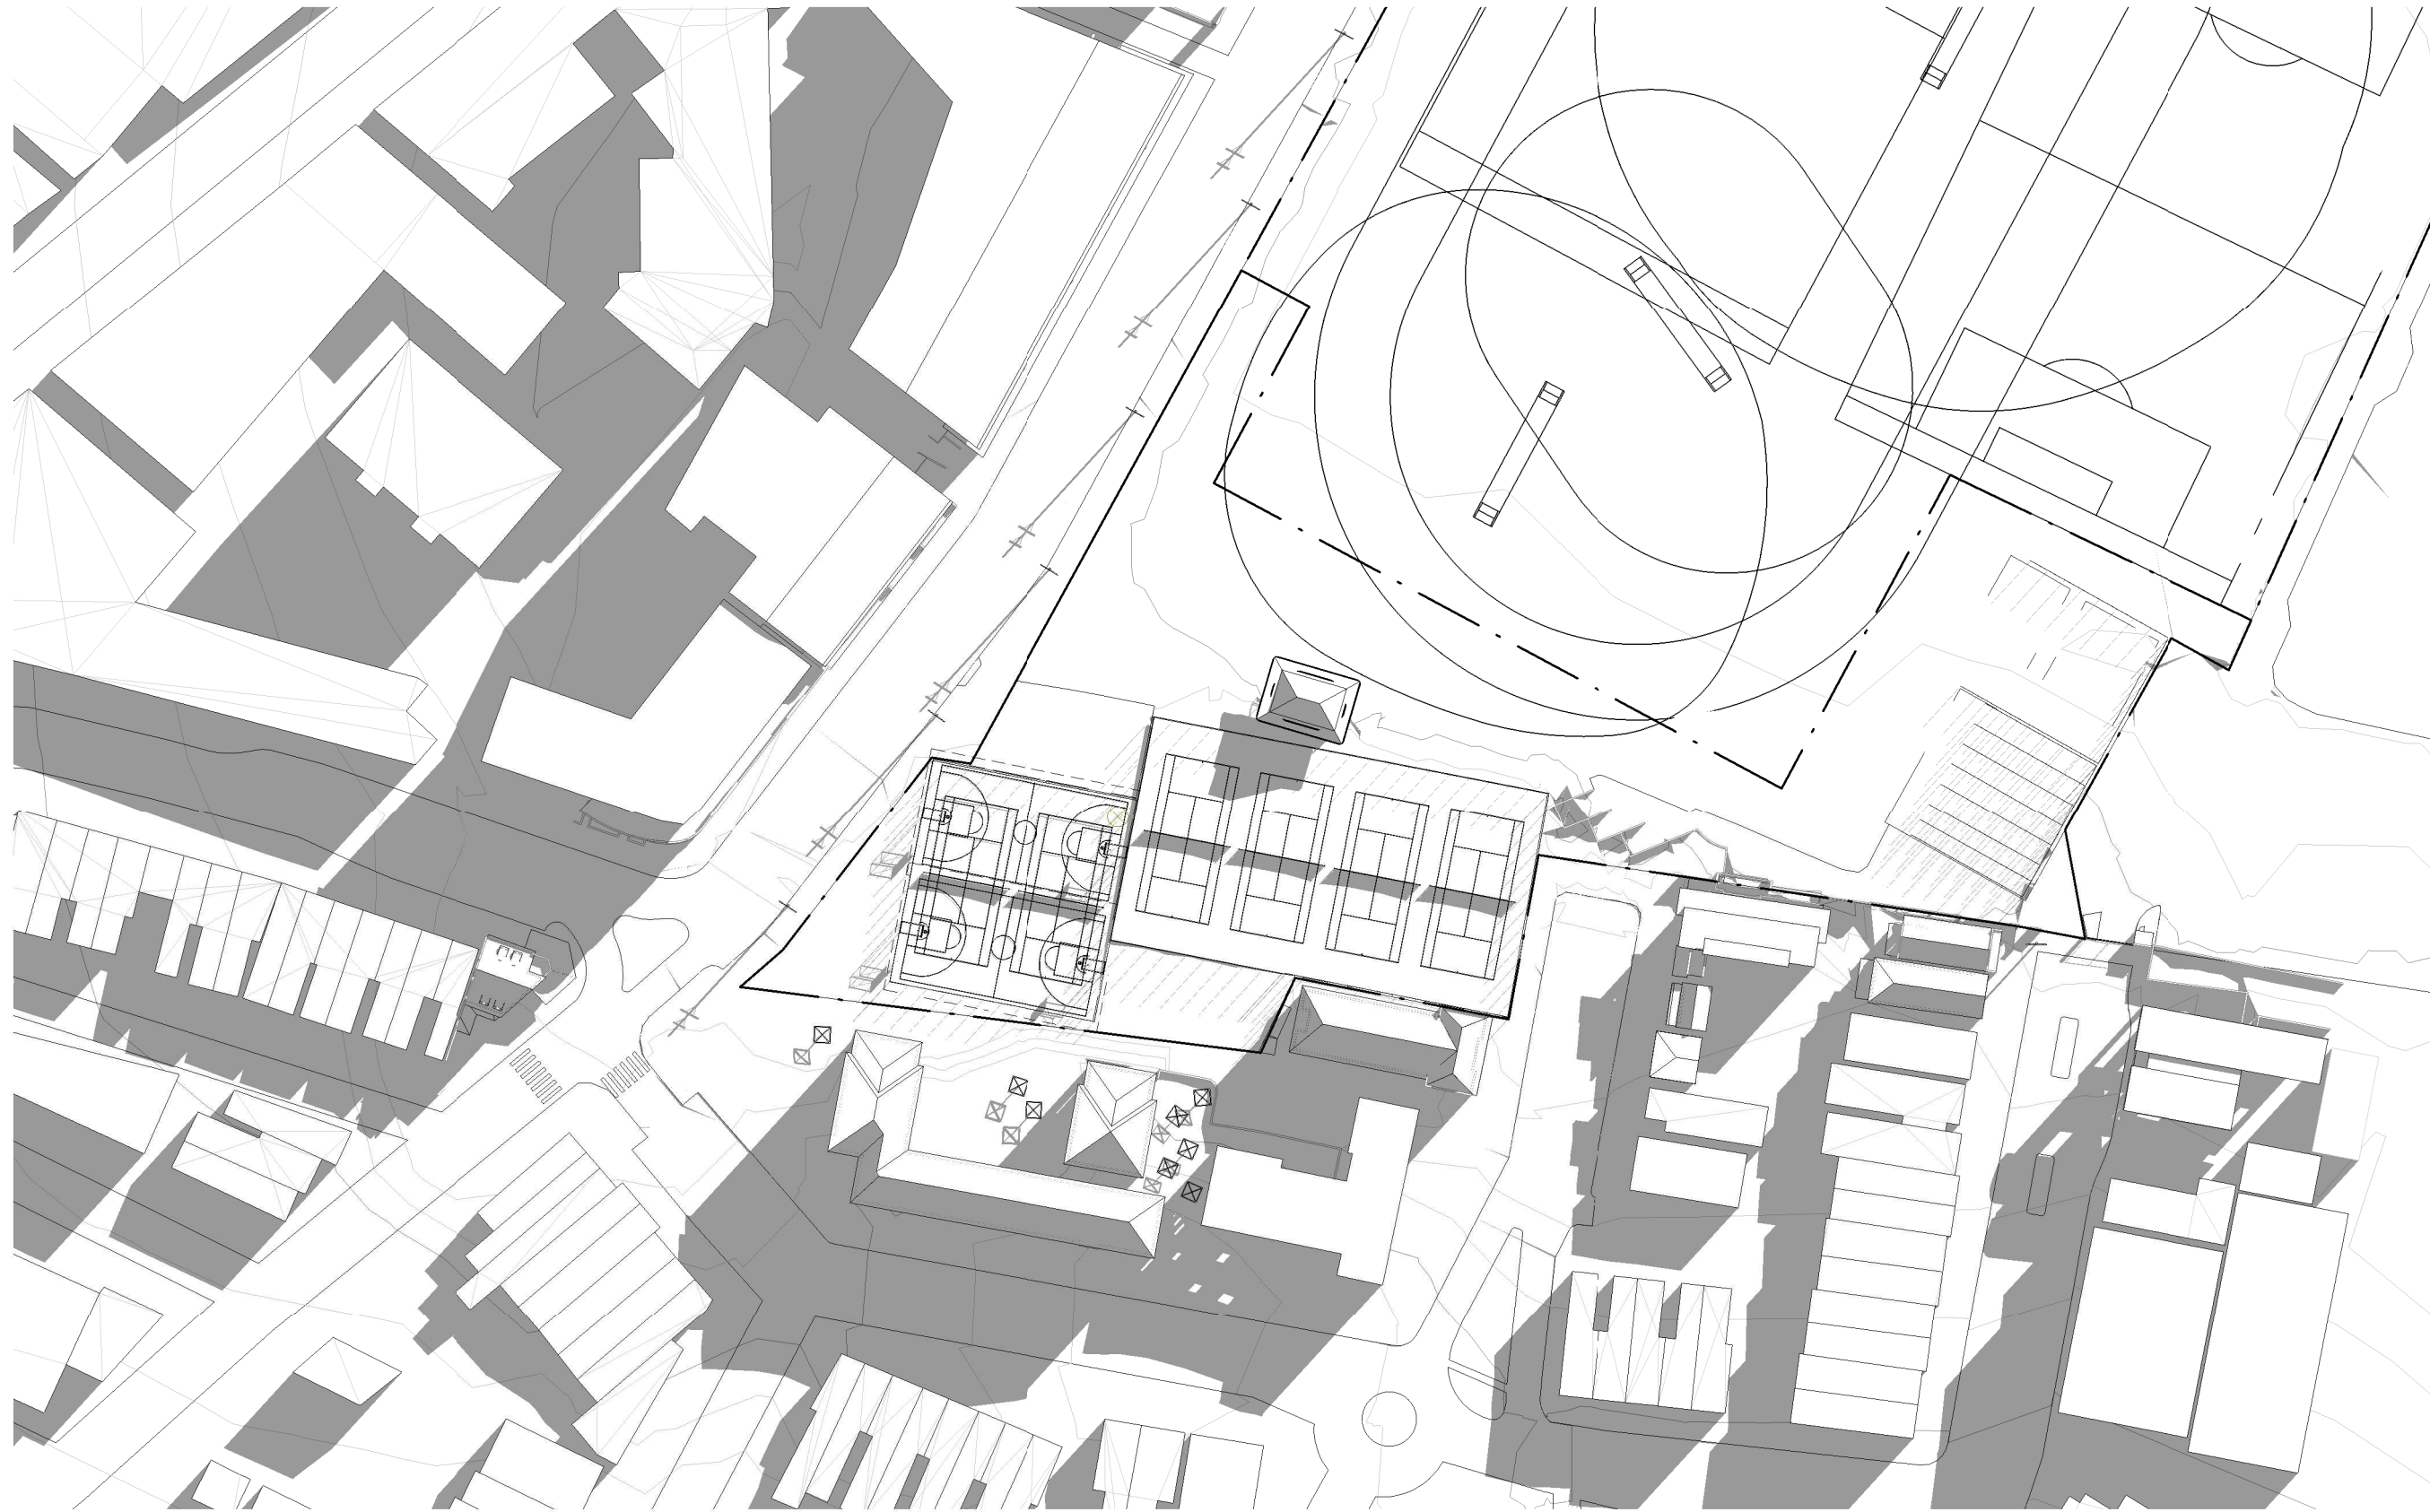

2 21/06 10 00 AM

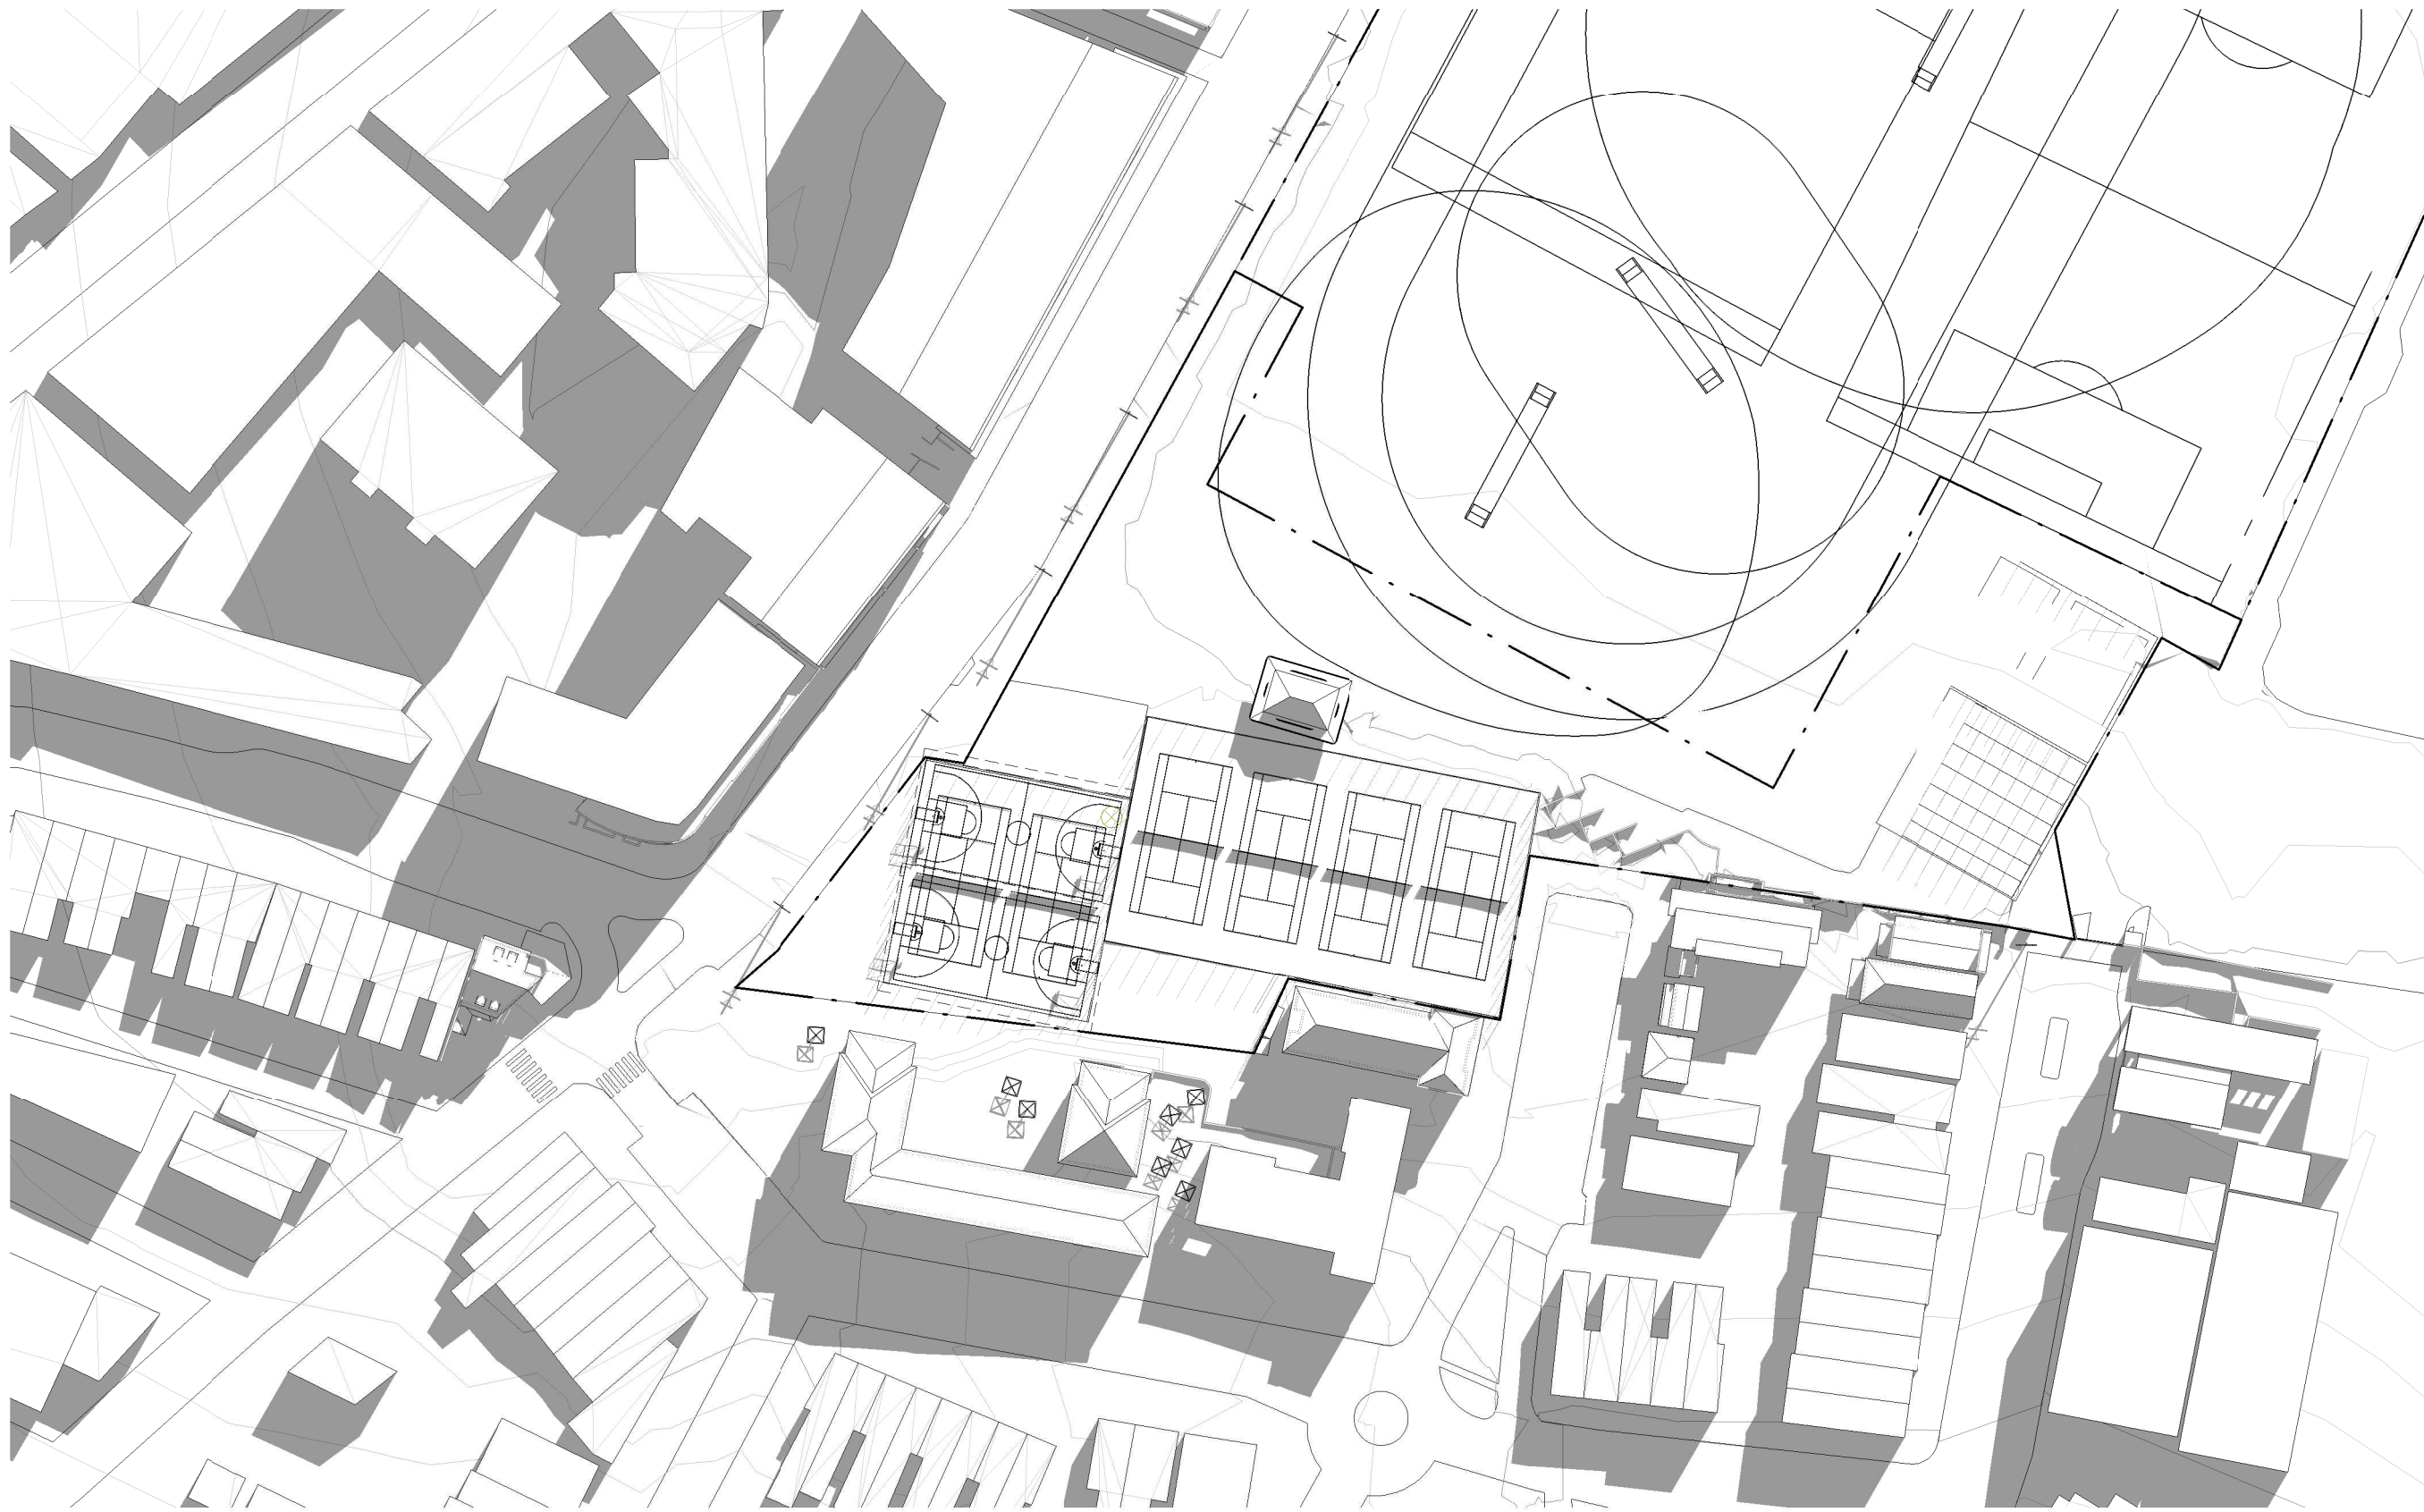


3 21/06 11 00 AM

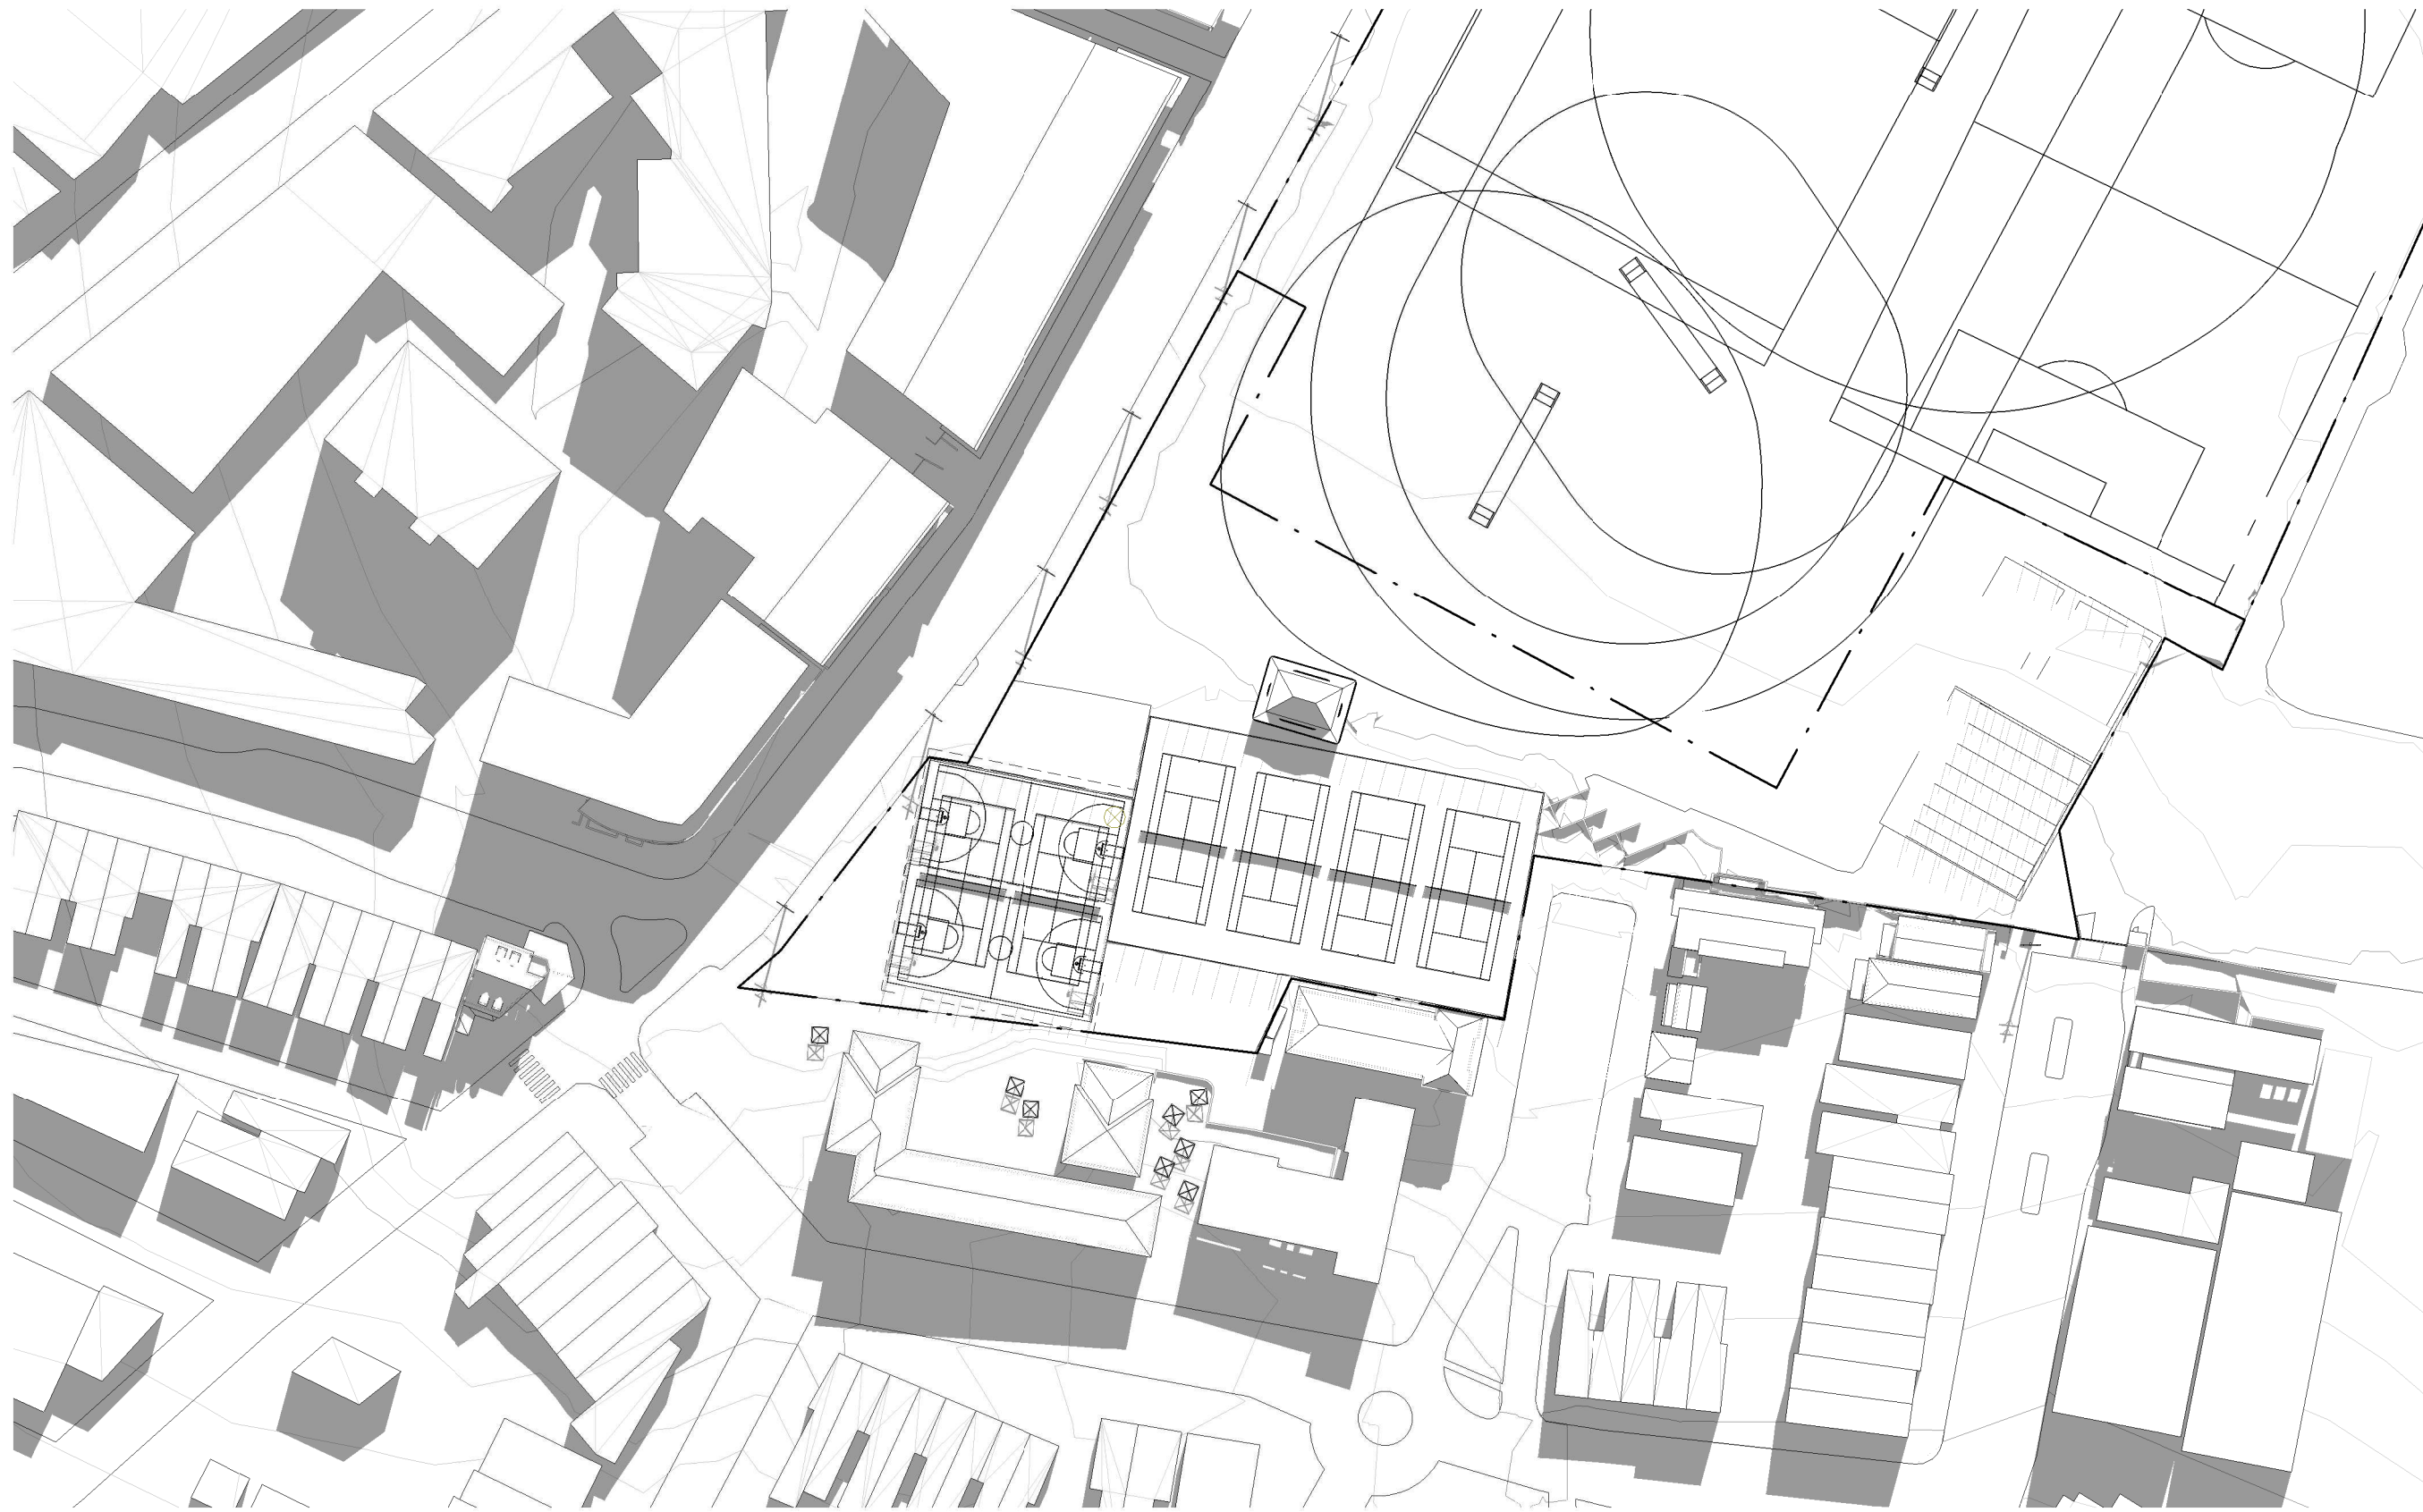

4 21/06 12 00 PM

Revisions	No.	Date	Description	Checked	Approved
A	02/09/2020	ISSUED FOR SSDA	ADC	LC	
B	19/03/2021	ISSUED TO DPIE FOR RIS			
C	10/06/2021	ISSUED TO DPIE FOR RIS2			

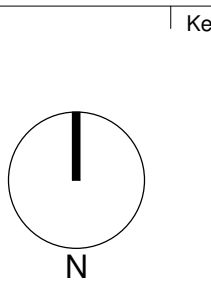

Key


Client
Sydney Grammar School

Architect
AJ+C
ALLEN JACK+COTTIER
79 Myrtle Street Chippendale NSW 2008 AUSTRALIA
ph +61 2 9311 8222 fx +61 2 9311 8200
ABN 53 003 782 250


Project
SGS Weigall Sports Complex
Neild Ave, Rushcutters Bay
Proj. No. 19086

Drawing Title
**WEIGALL SPORTS COMPLEX
BUILDING 01 AND BUILDING 02
SOLAR ACCESS STUDIES
PLAN EXISTING JUNE 21 SHEET 01**
Sheet Status
NOT FOR CONSTRUCTION


Scale 1 : 1000 @A1	Drawing No. A9100	Issue C
DRAFT		

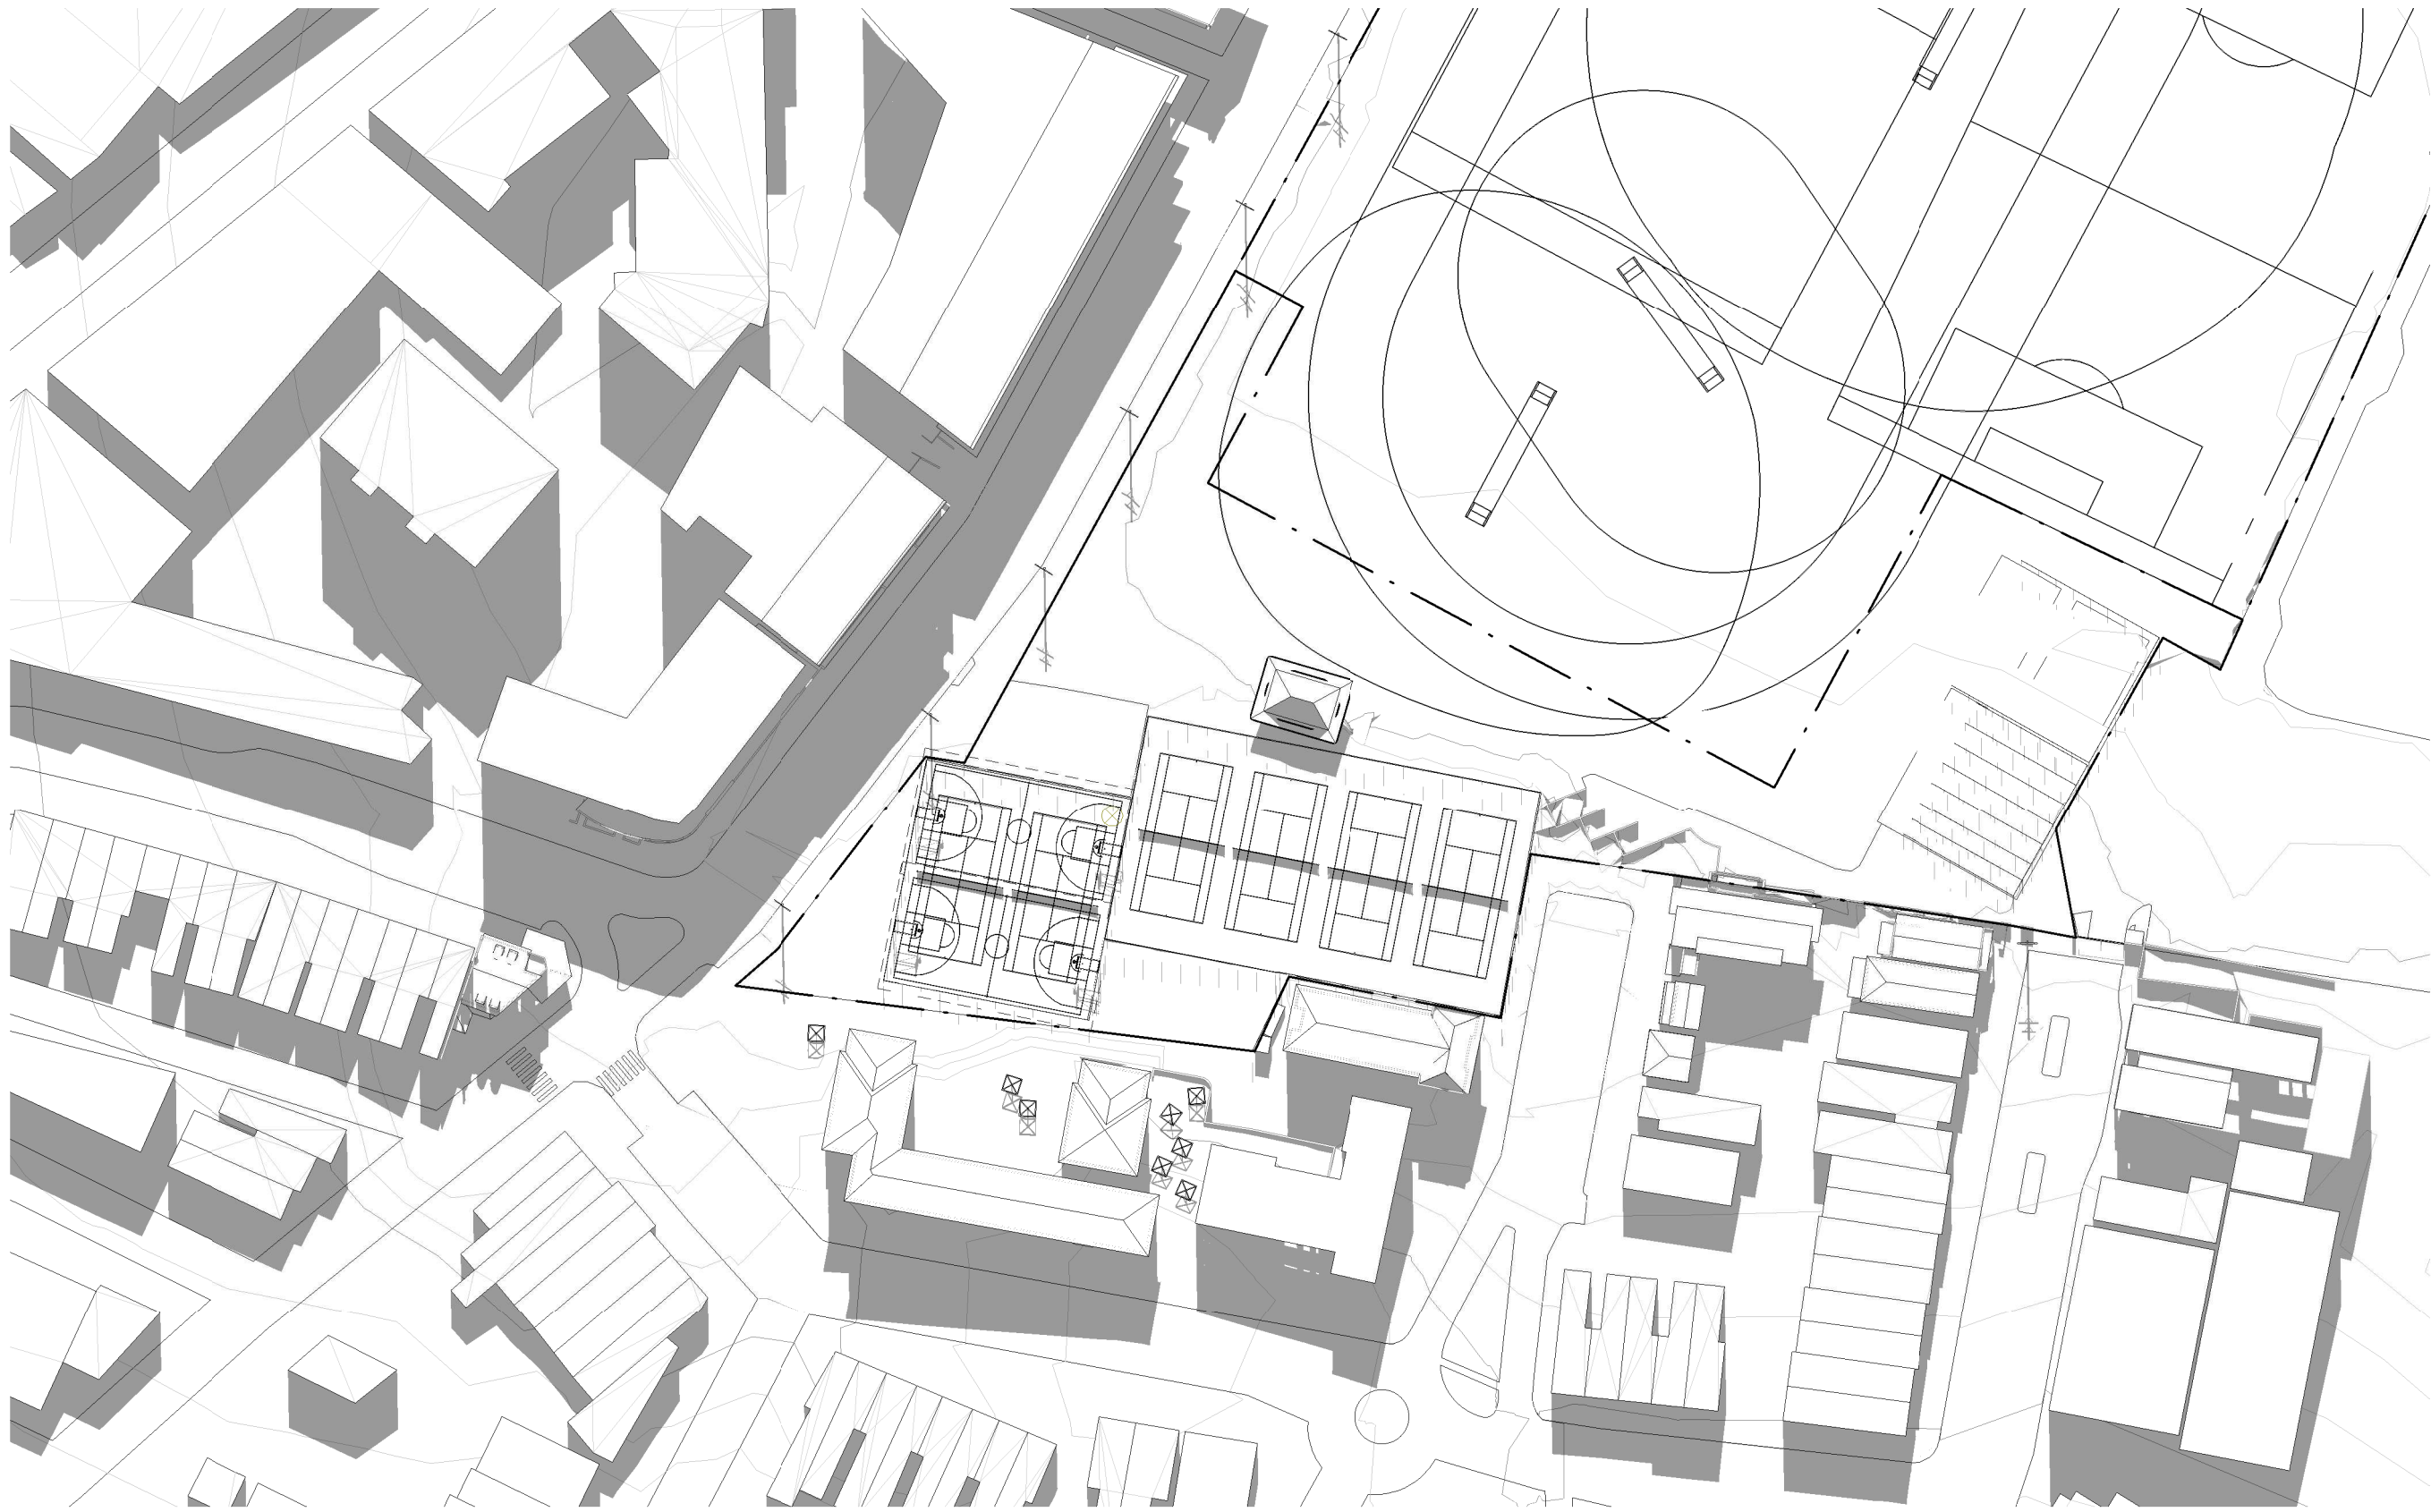

1 21/06 13 00 PM

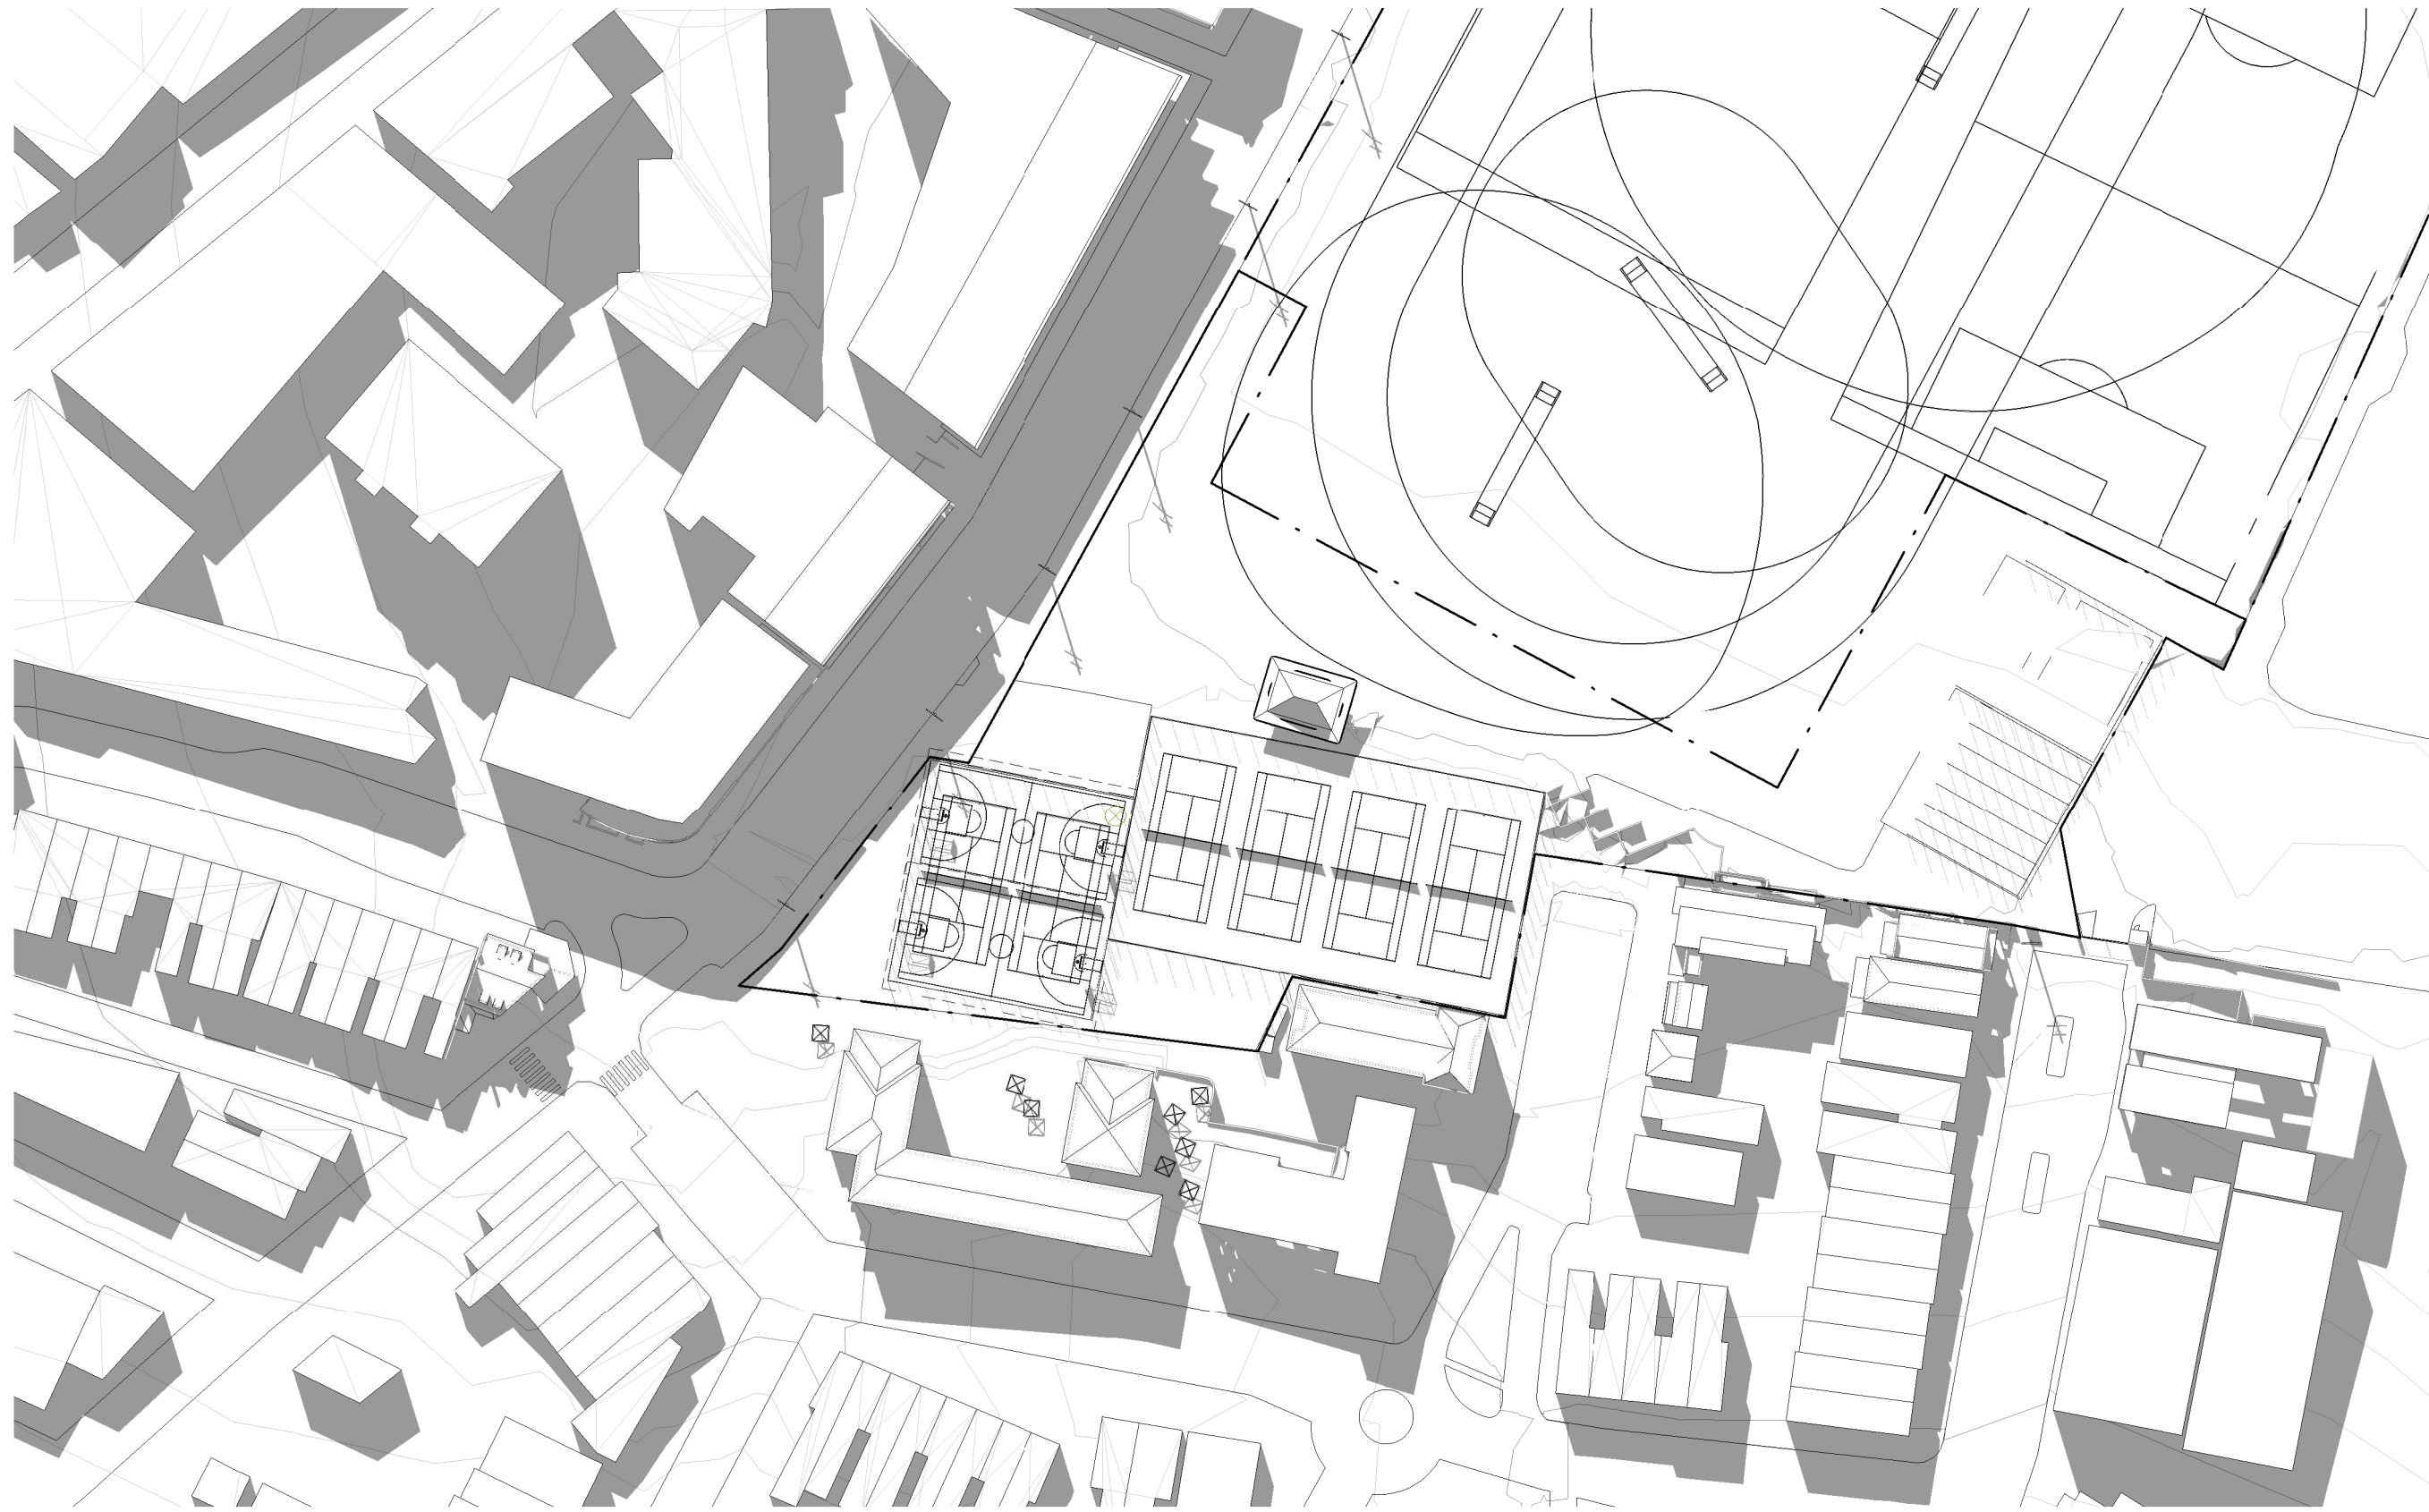


2 21/06 14 00 PM

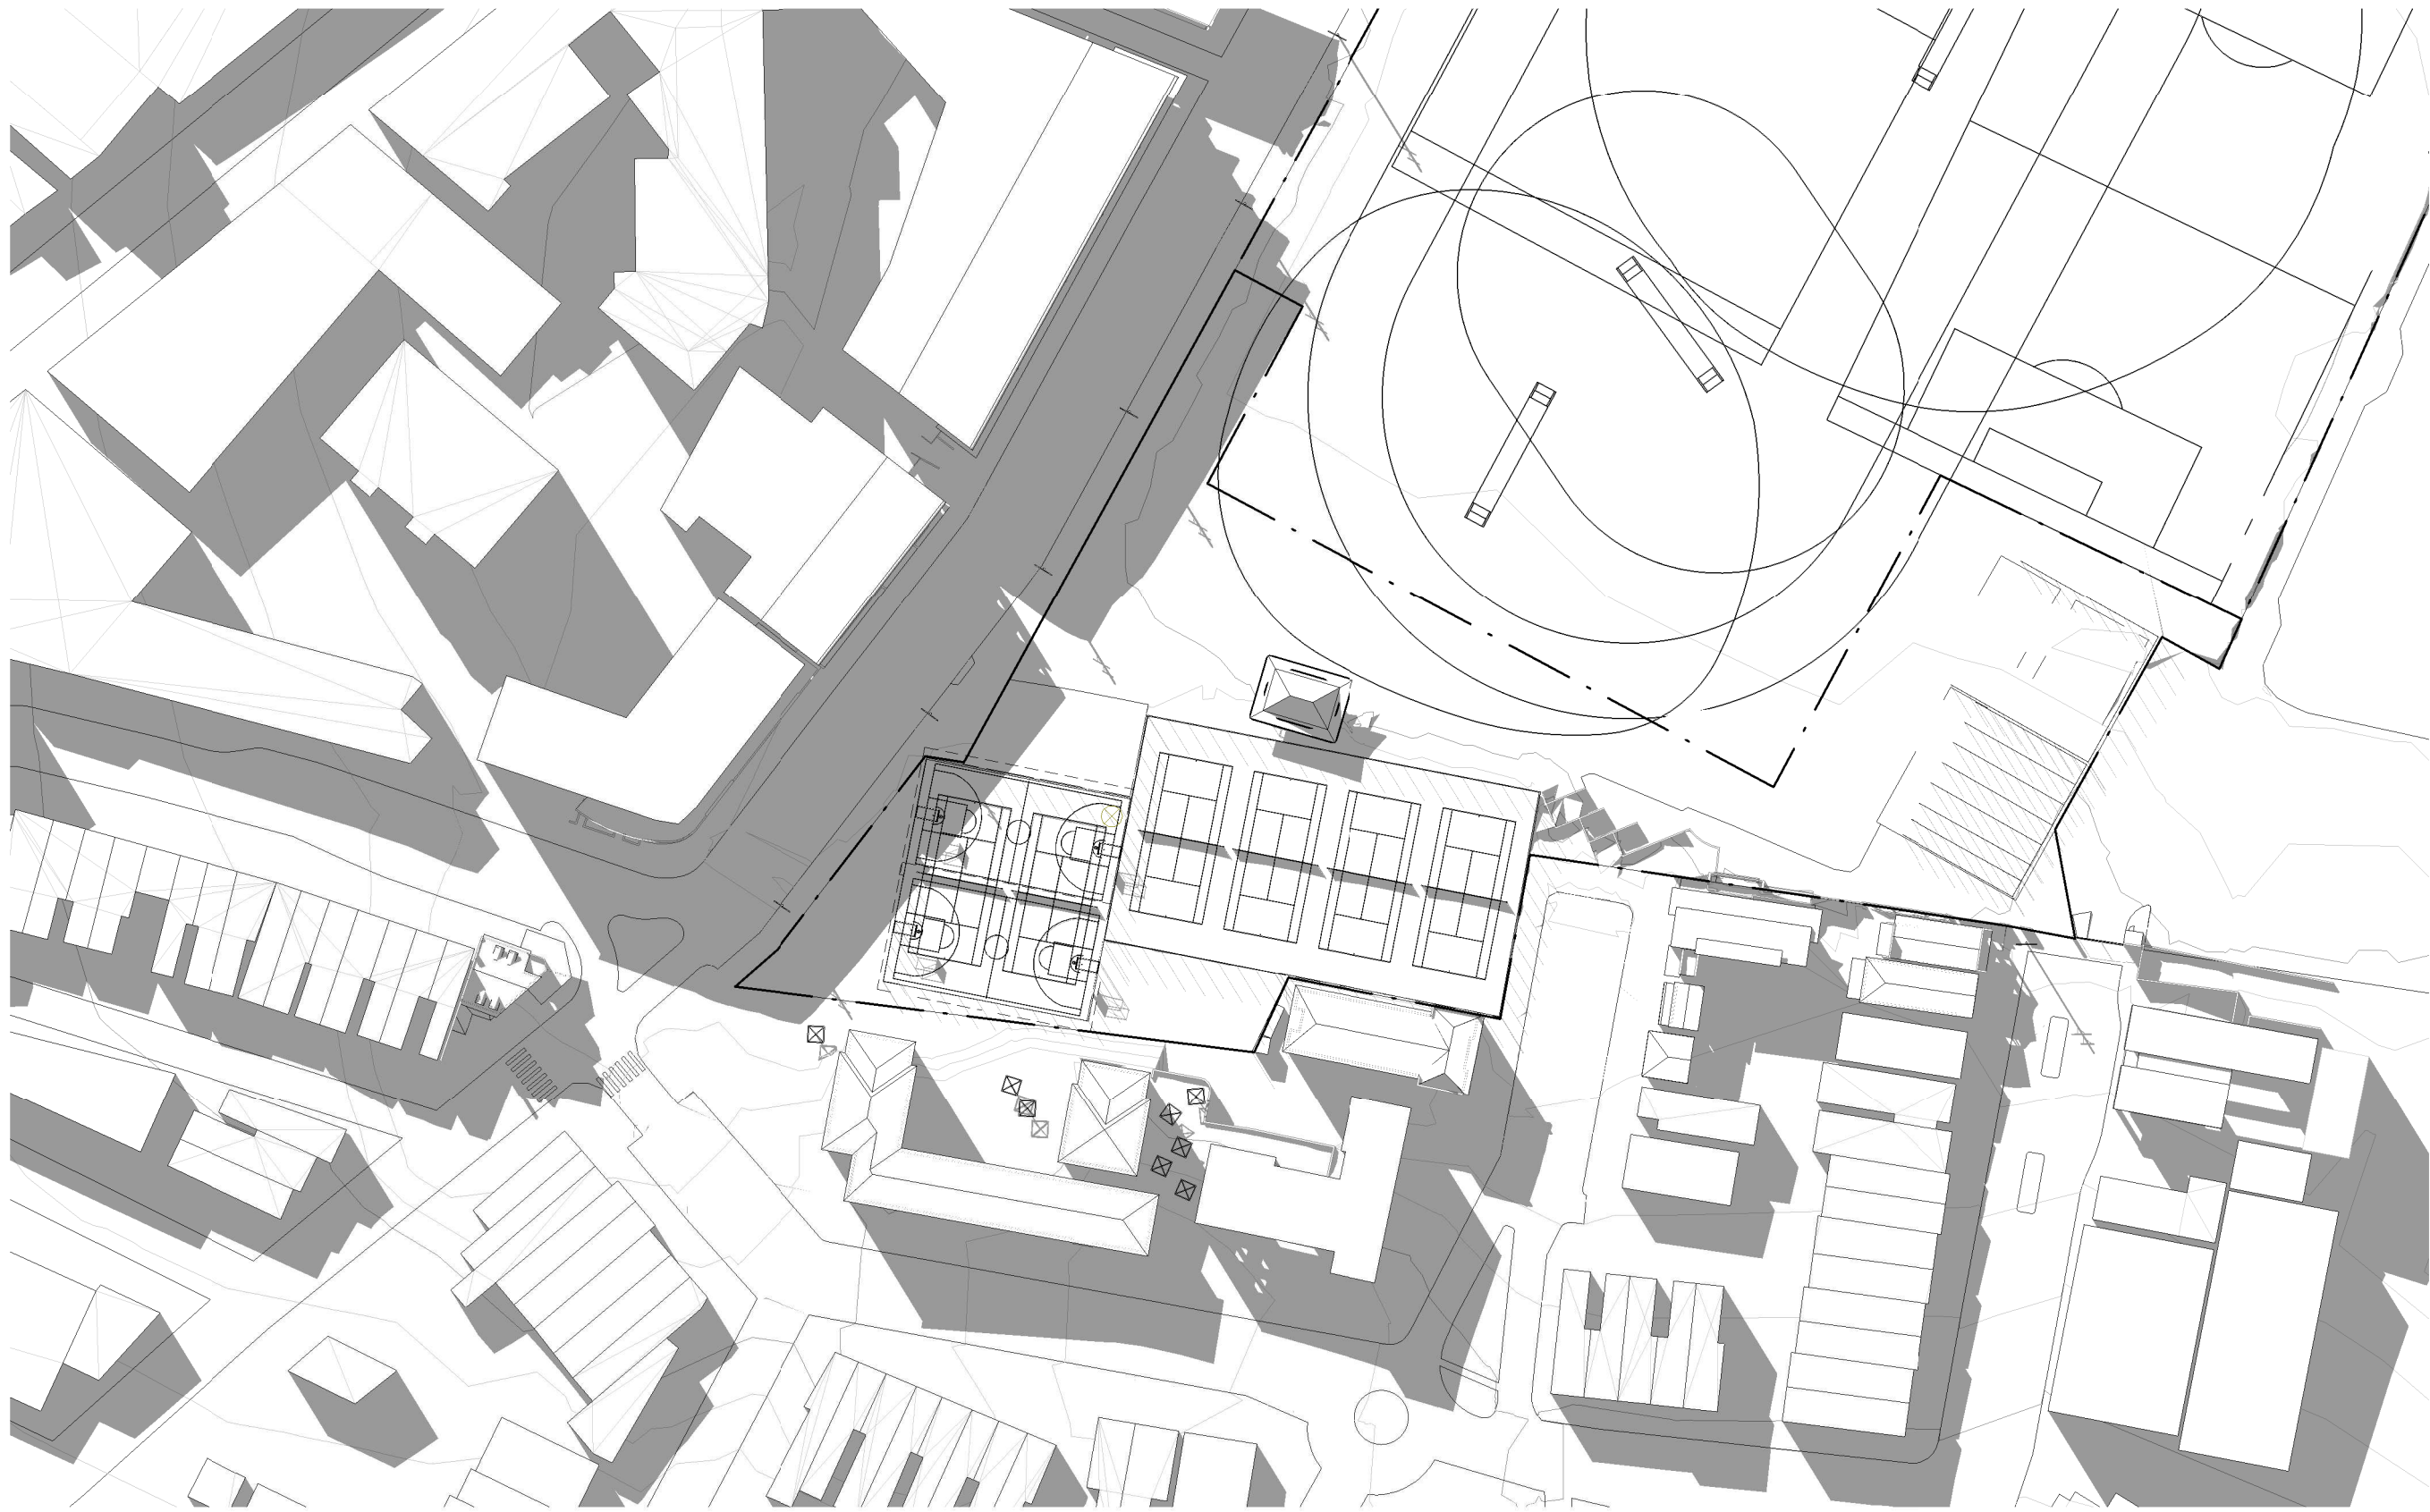

3 21/06 15 00 PM

Revisions	No.	Date	Description	Checked	Approved
A	02/09/2020	ISSUED FOR SSDA	ADC	LC	
B	19/03/2021	ISSUED TO DPIE FOR RIS			
C	10/06/2021	ISSUED TO DPIE FOR RIS2			

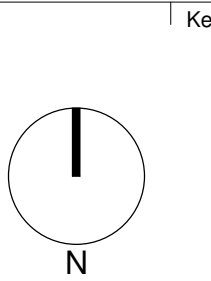


Client
Sydney Grammar School

Architect
AJ+C
ALLEN JACK+COTTIER
79 Myrtle Street Chippendale NSW 2008 AUSTRALIA
ph +61 2 9311 8222 fx +61 2 9311 8200
ABN 53 003 782 250


Project
SGS Weigall Sports Complex
Neild Ave, Rushcutters Bay
Proj. No. 19086

Drawing Title
**WEIGALL SPORTS COMPLEX
BUILDING 01 AND BUILDING 02
SOLAR ACCESS STUDIES
PLAN EXISTING JUNE 21 SHEET 01**
Sheet Status
NOT FOR CONSTRUCTION

Scale 1 : 1000 @A1	Drawing No. A9101	Issue C
DRAFT		

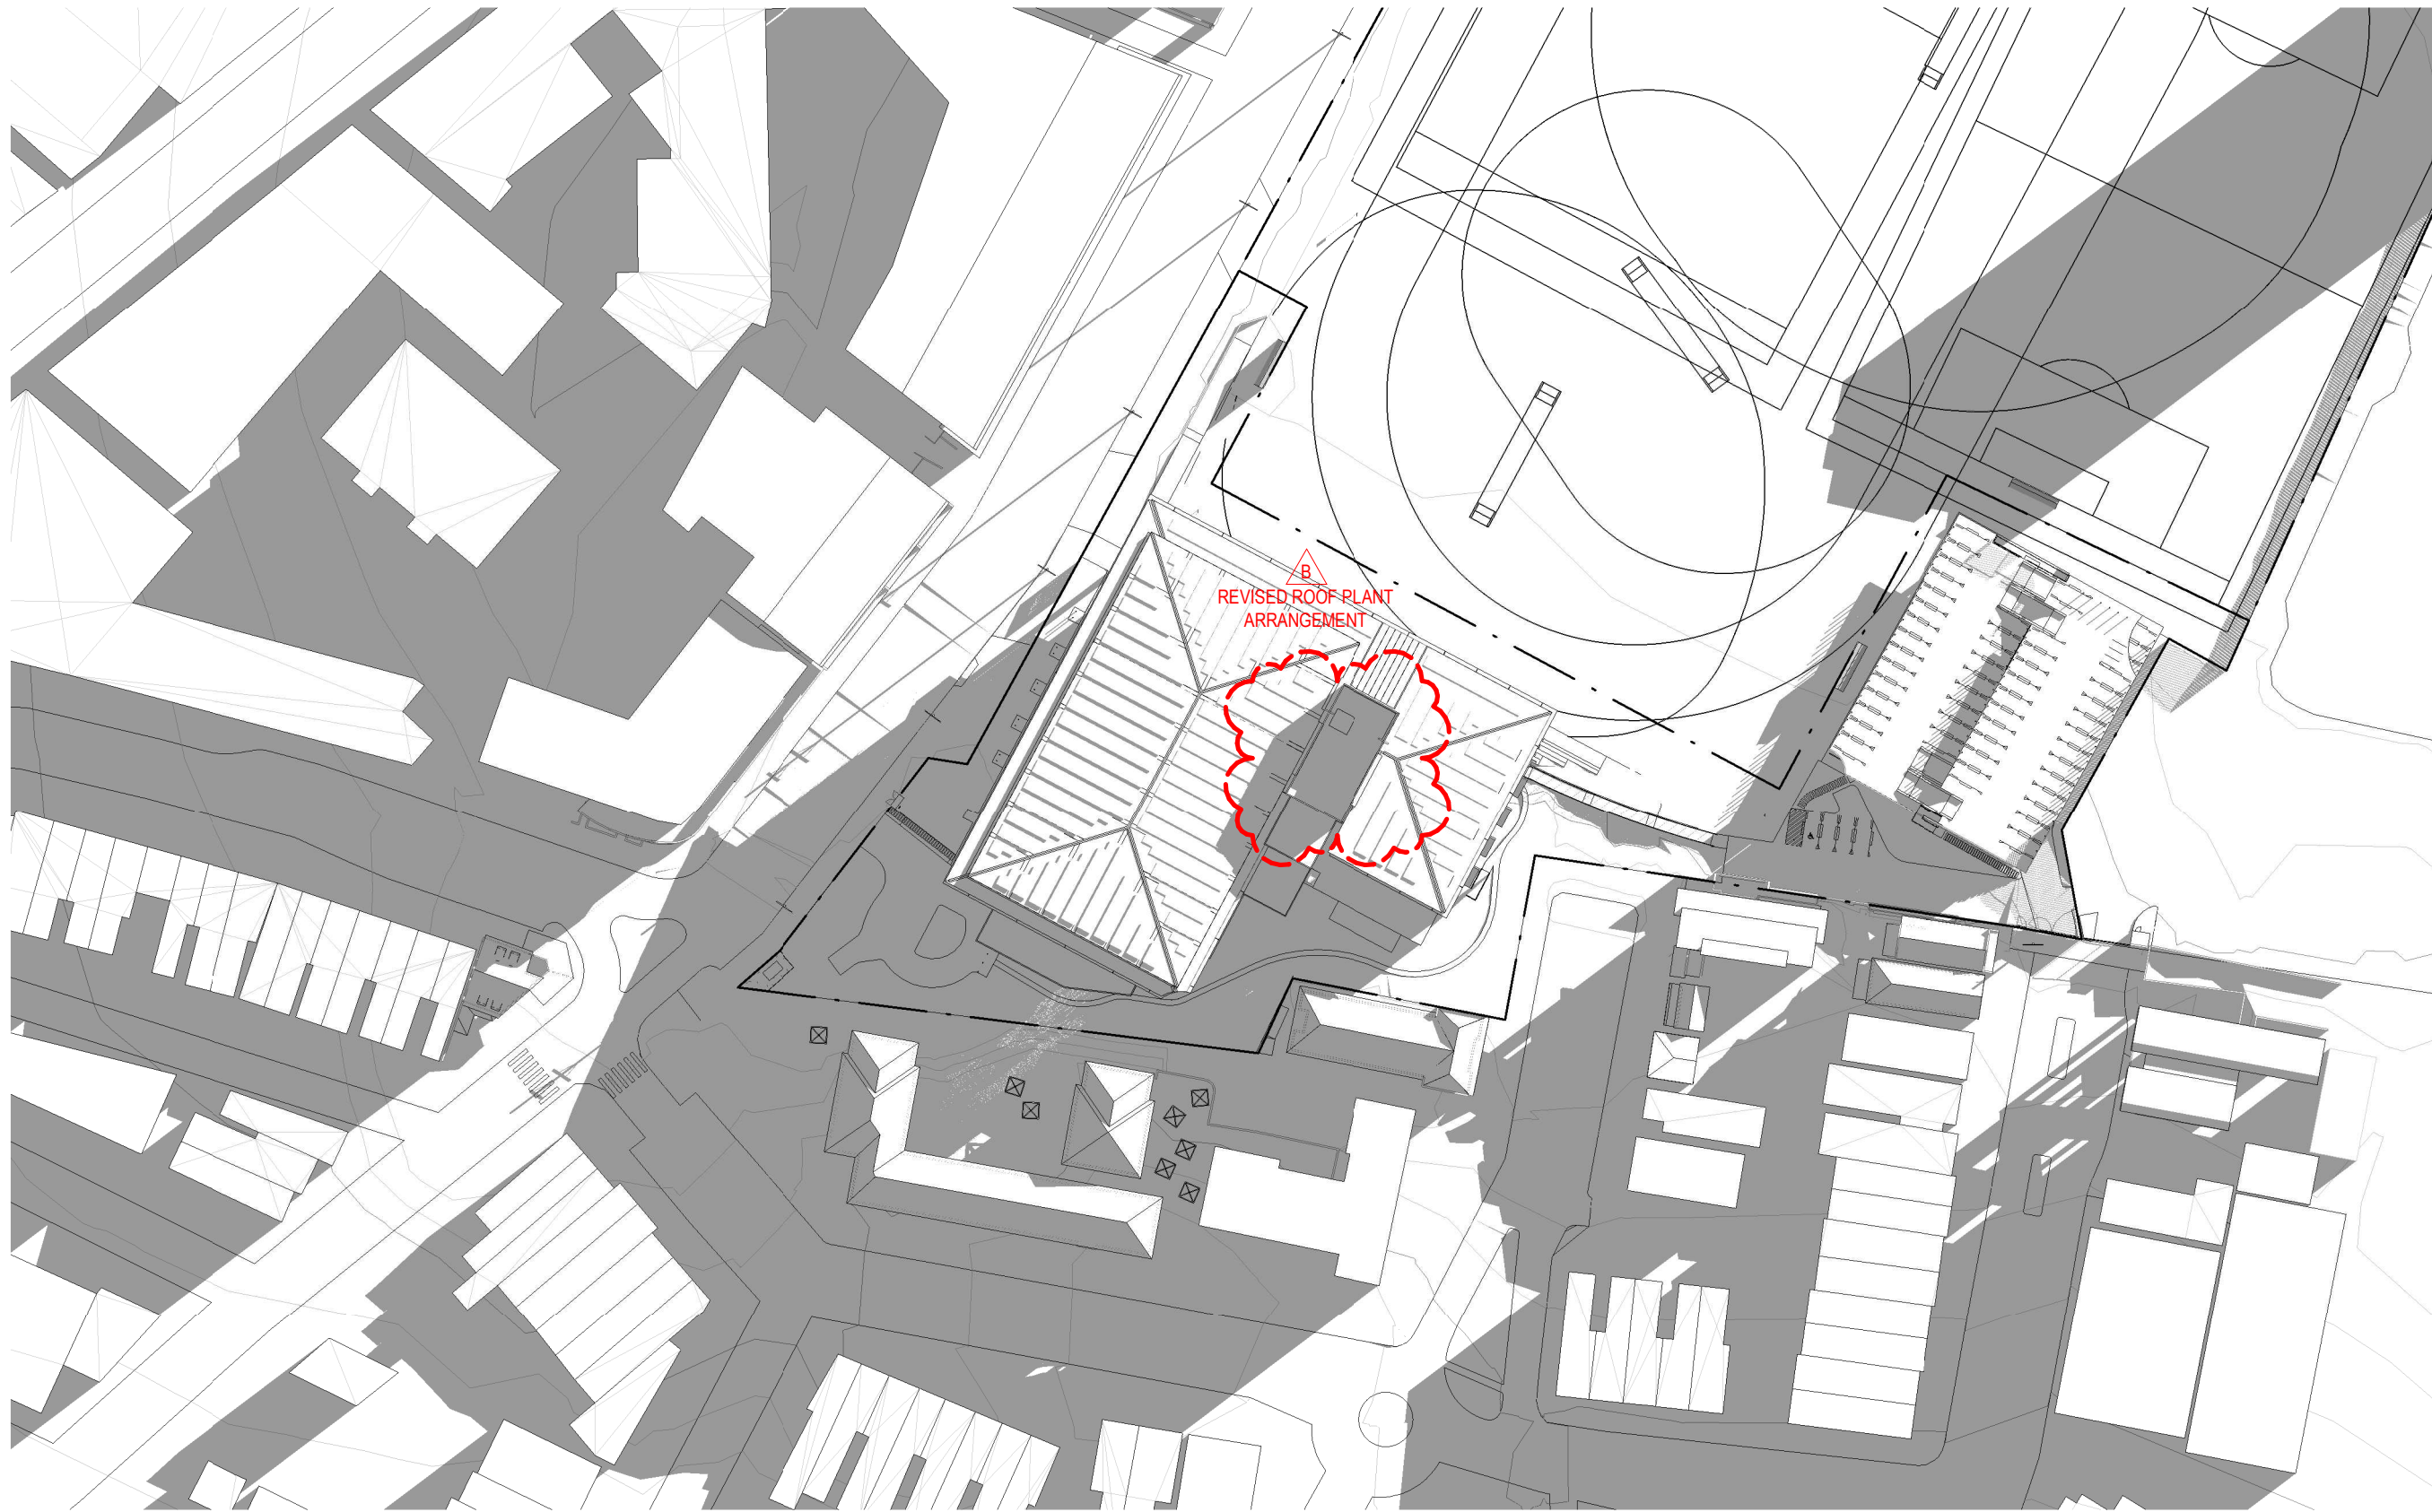


1 21/06 09 00 AM

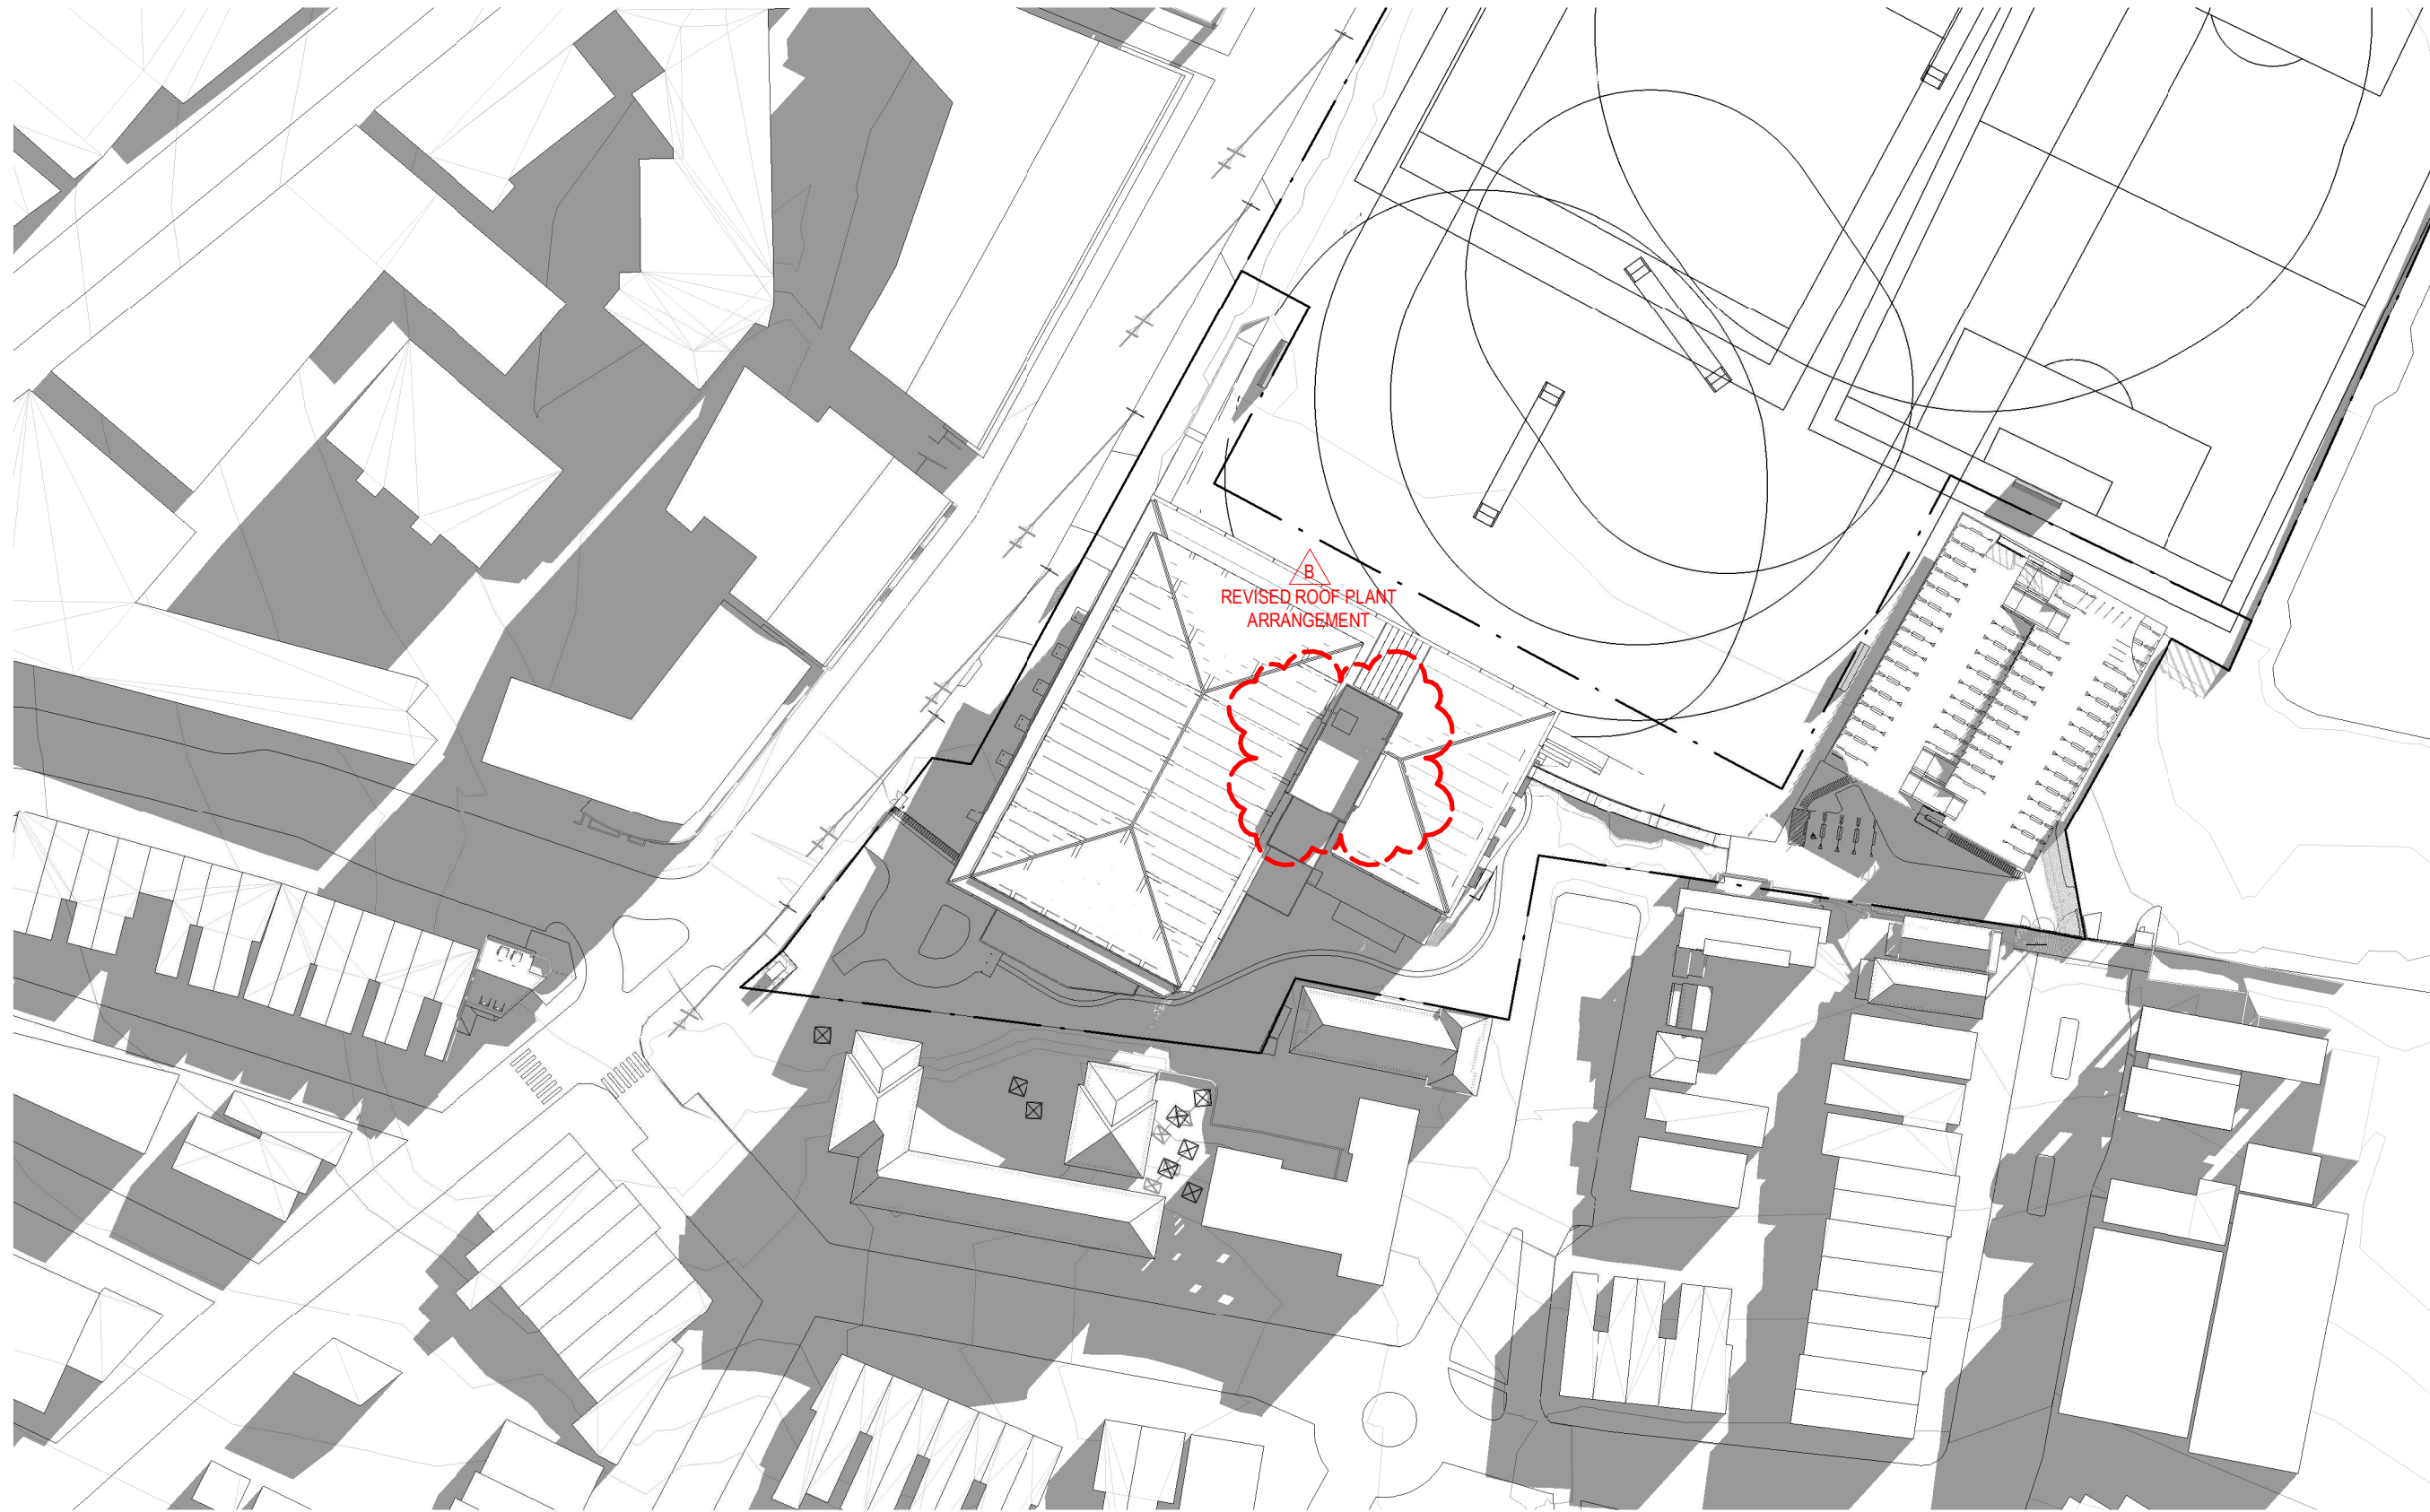

2 21/06 10 00 AM




3 21/06 11 00 AM

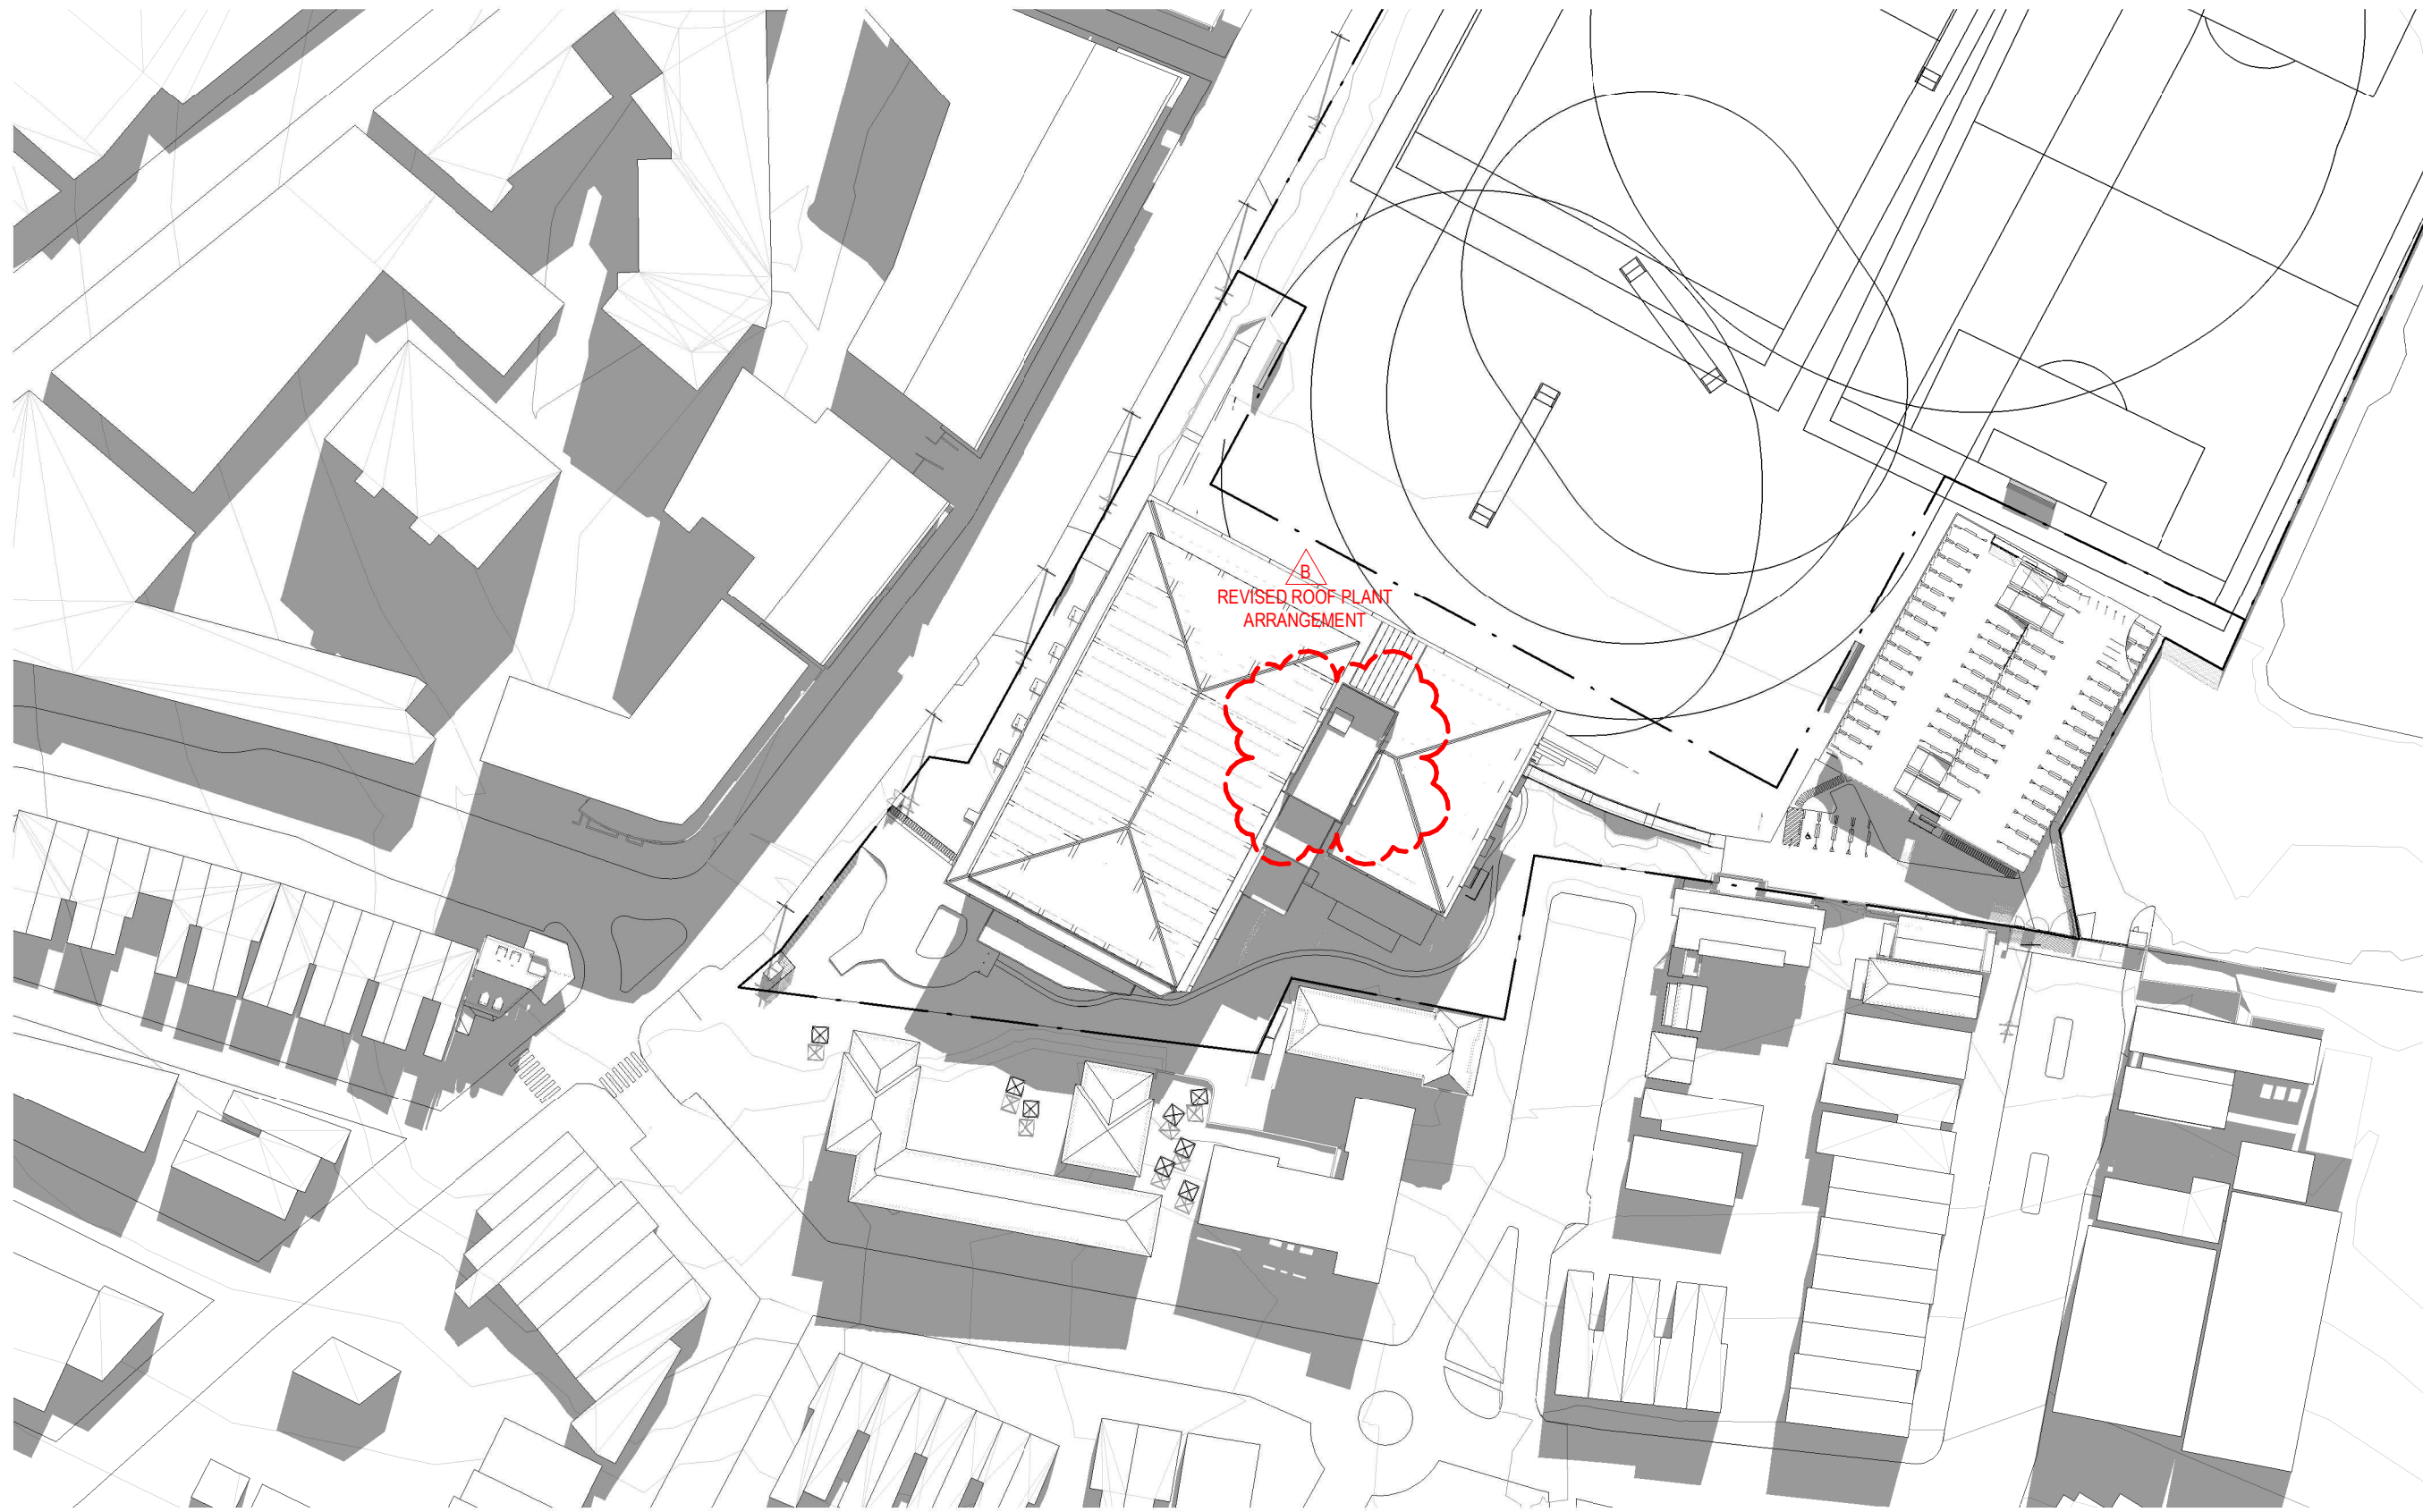

4 21/06 12 00 PM

Revisions	No.	Date	Description	Checked	Approved
A	02/09/2020	ISSUED FOR SSDA	ADC	LC	
B	19/03/2021	ISSUED TO DPIE FOR RIS			
C	10/06/2021	ISSUED TO DPIE FOR RIS2			

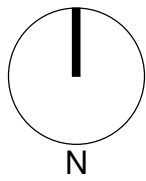

Key

Client
Sydney Grammar School

Architect
AJ+C
ALLEN JACK+COTTIER
79 Myrtle Street Chippendale NSW 2008 AUSTRALIA
ph +61 2 9311 8222 fx +61 2 9311 8200
ABN 53 003 782 250

Project
SGS Weigall Sports Complex
Neild Ave, Rushcutters Bay

Proj. No. 19086

Drawing Title
**WEIGALL SPORTS COMPLEX
BUILDING 01 AND BUILDING 02
SOLAR ACCESS STUDIES
PLAN PROPOSED JUNE 21 SHEET 01**


Sheet Status
NOT FOR CONSTRUCTION

Scale
1 : 1000
@A1


DRAFT

Drawing No.
A9102


Issue
C

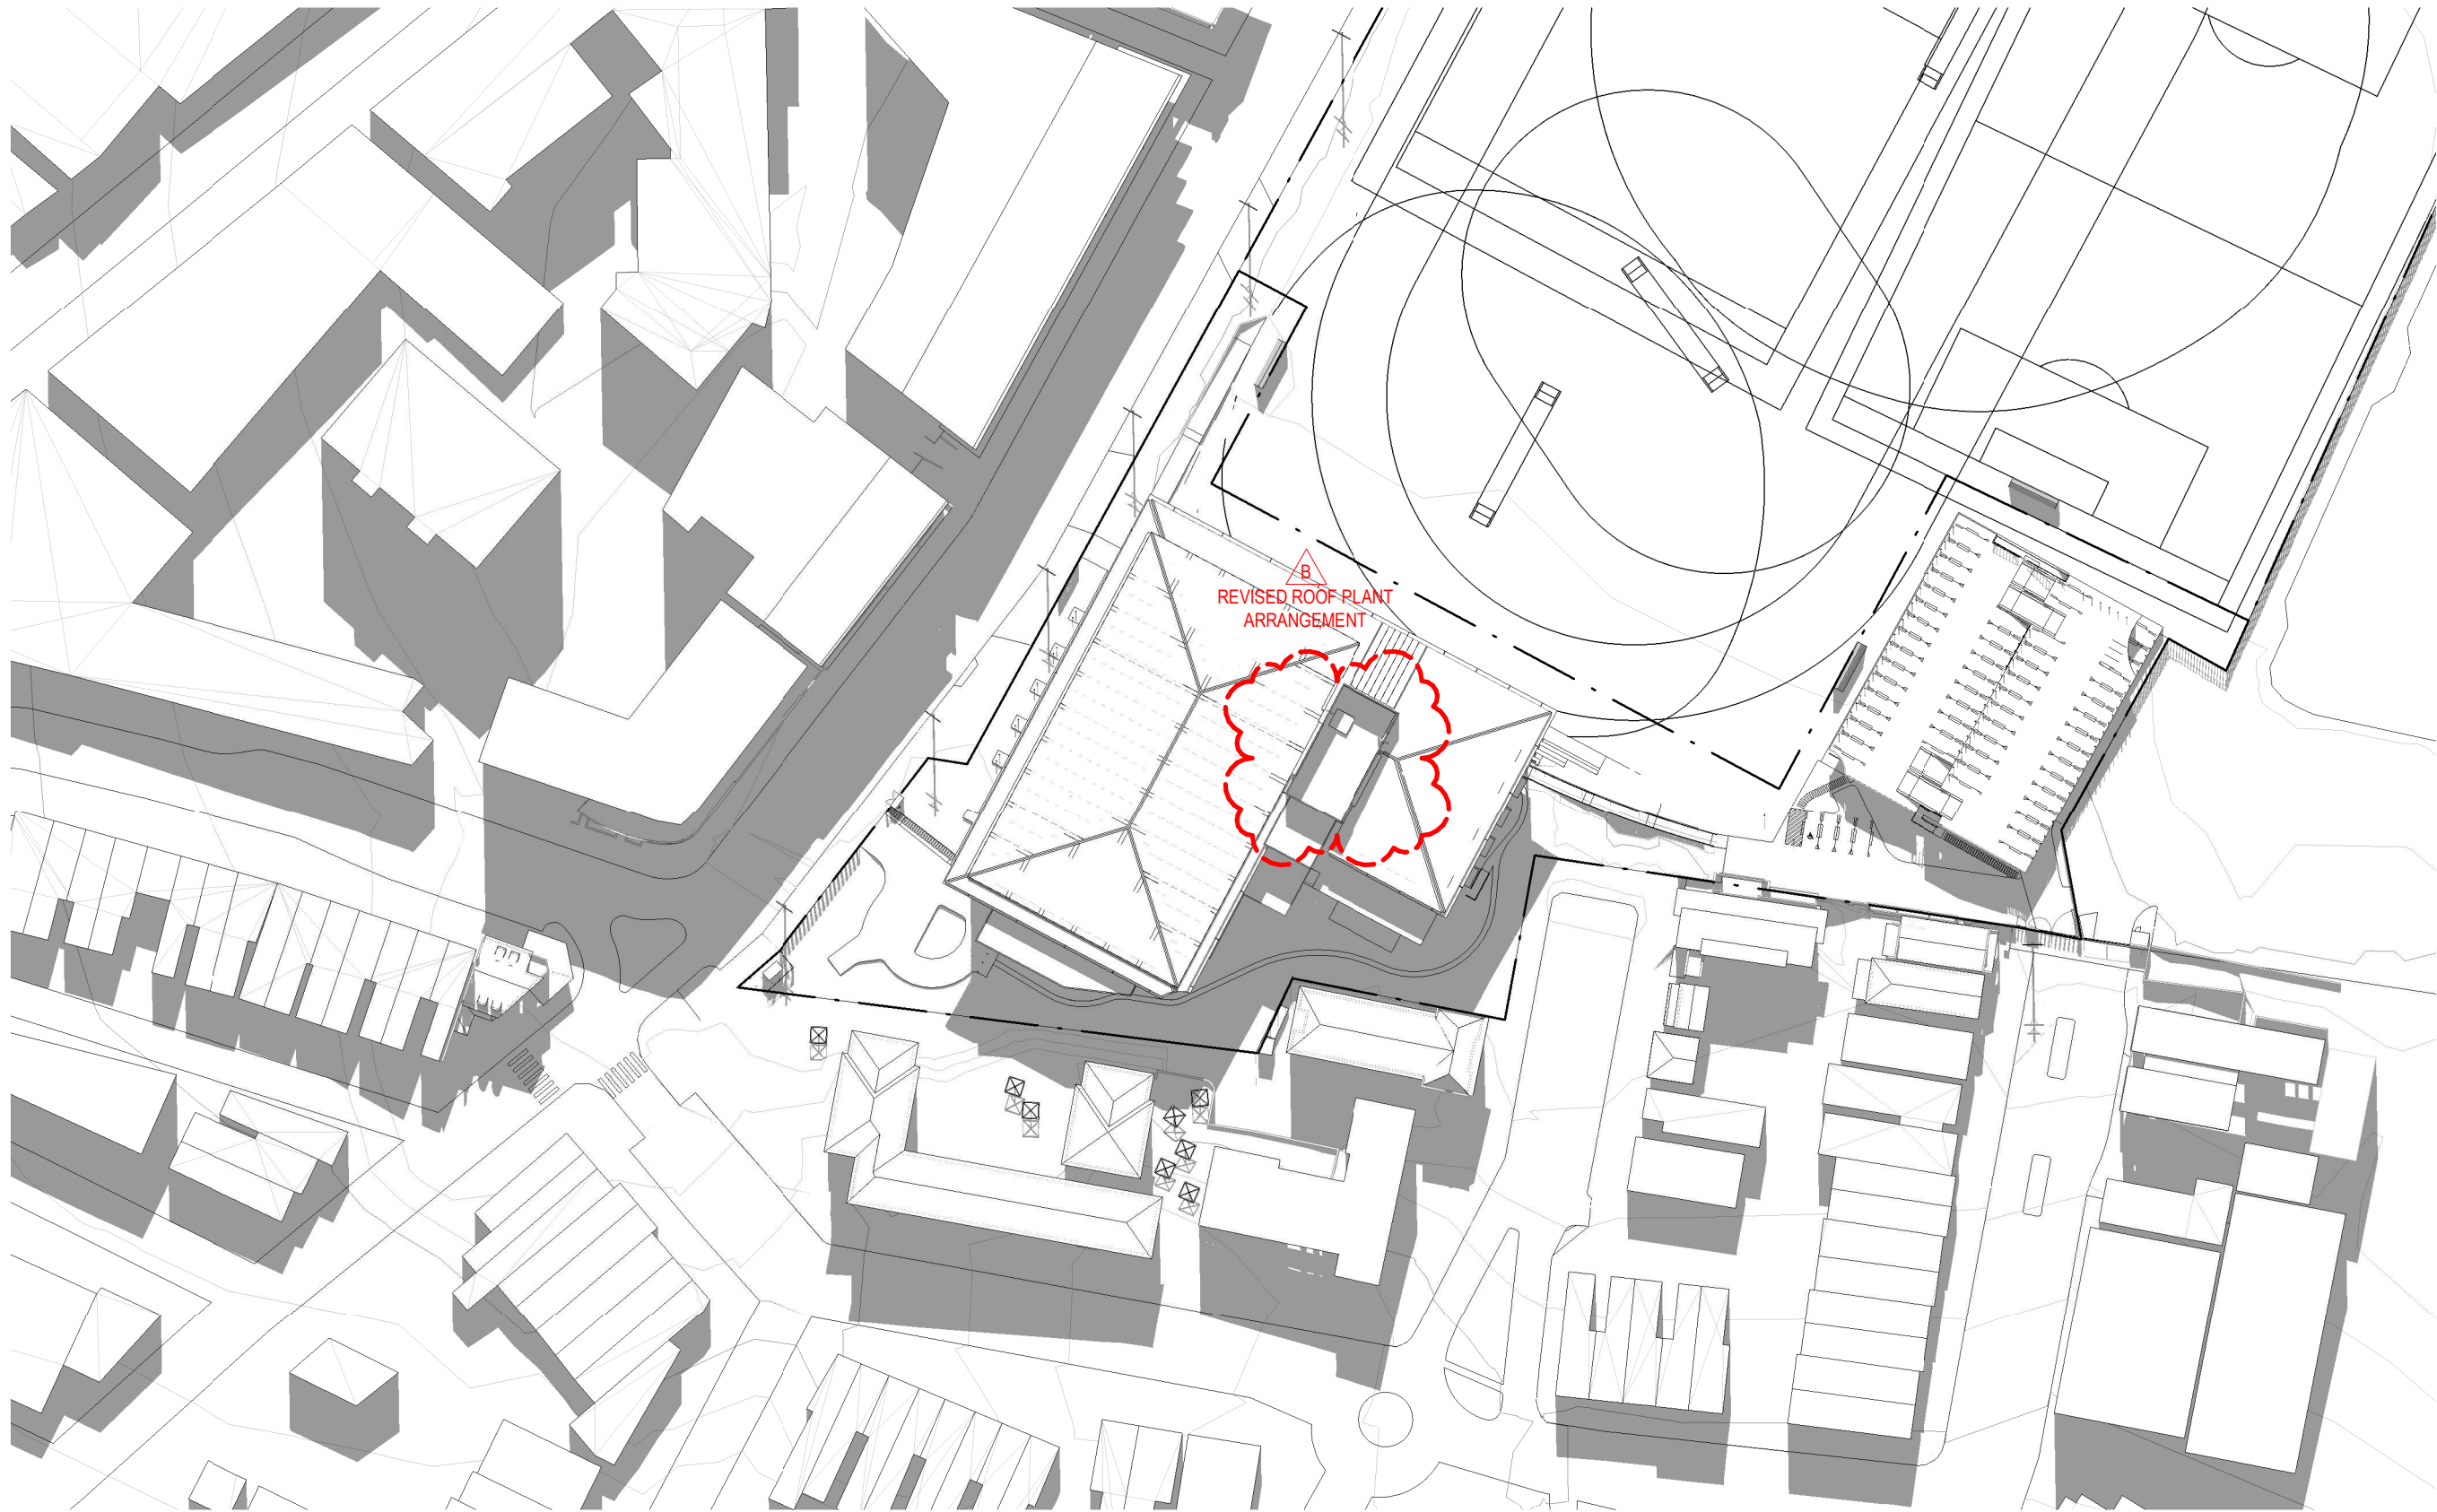

1 21/06 13 00 PM

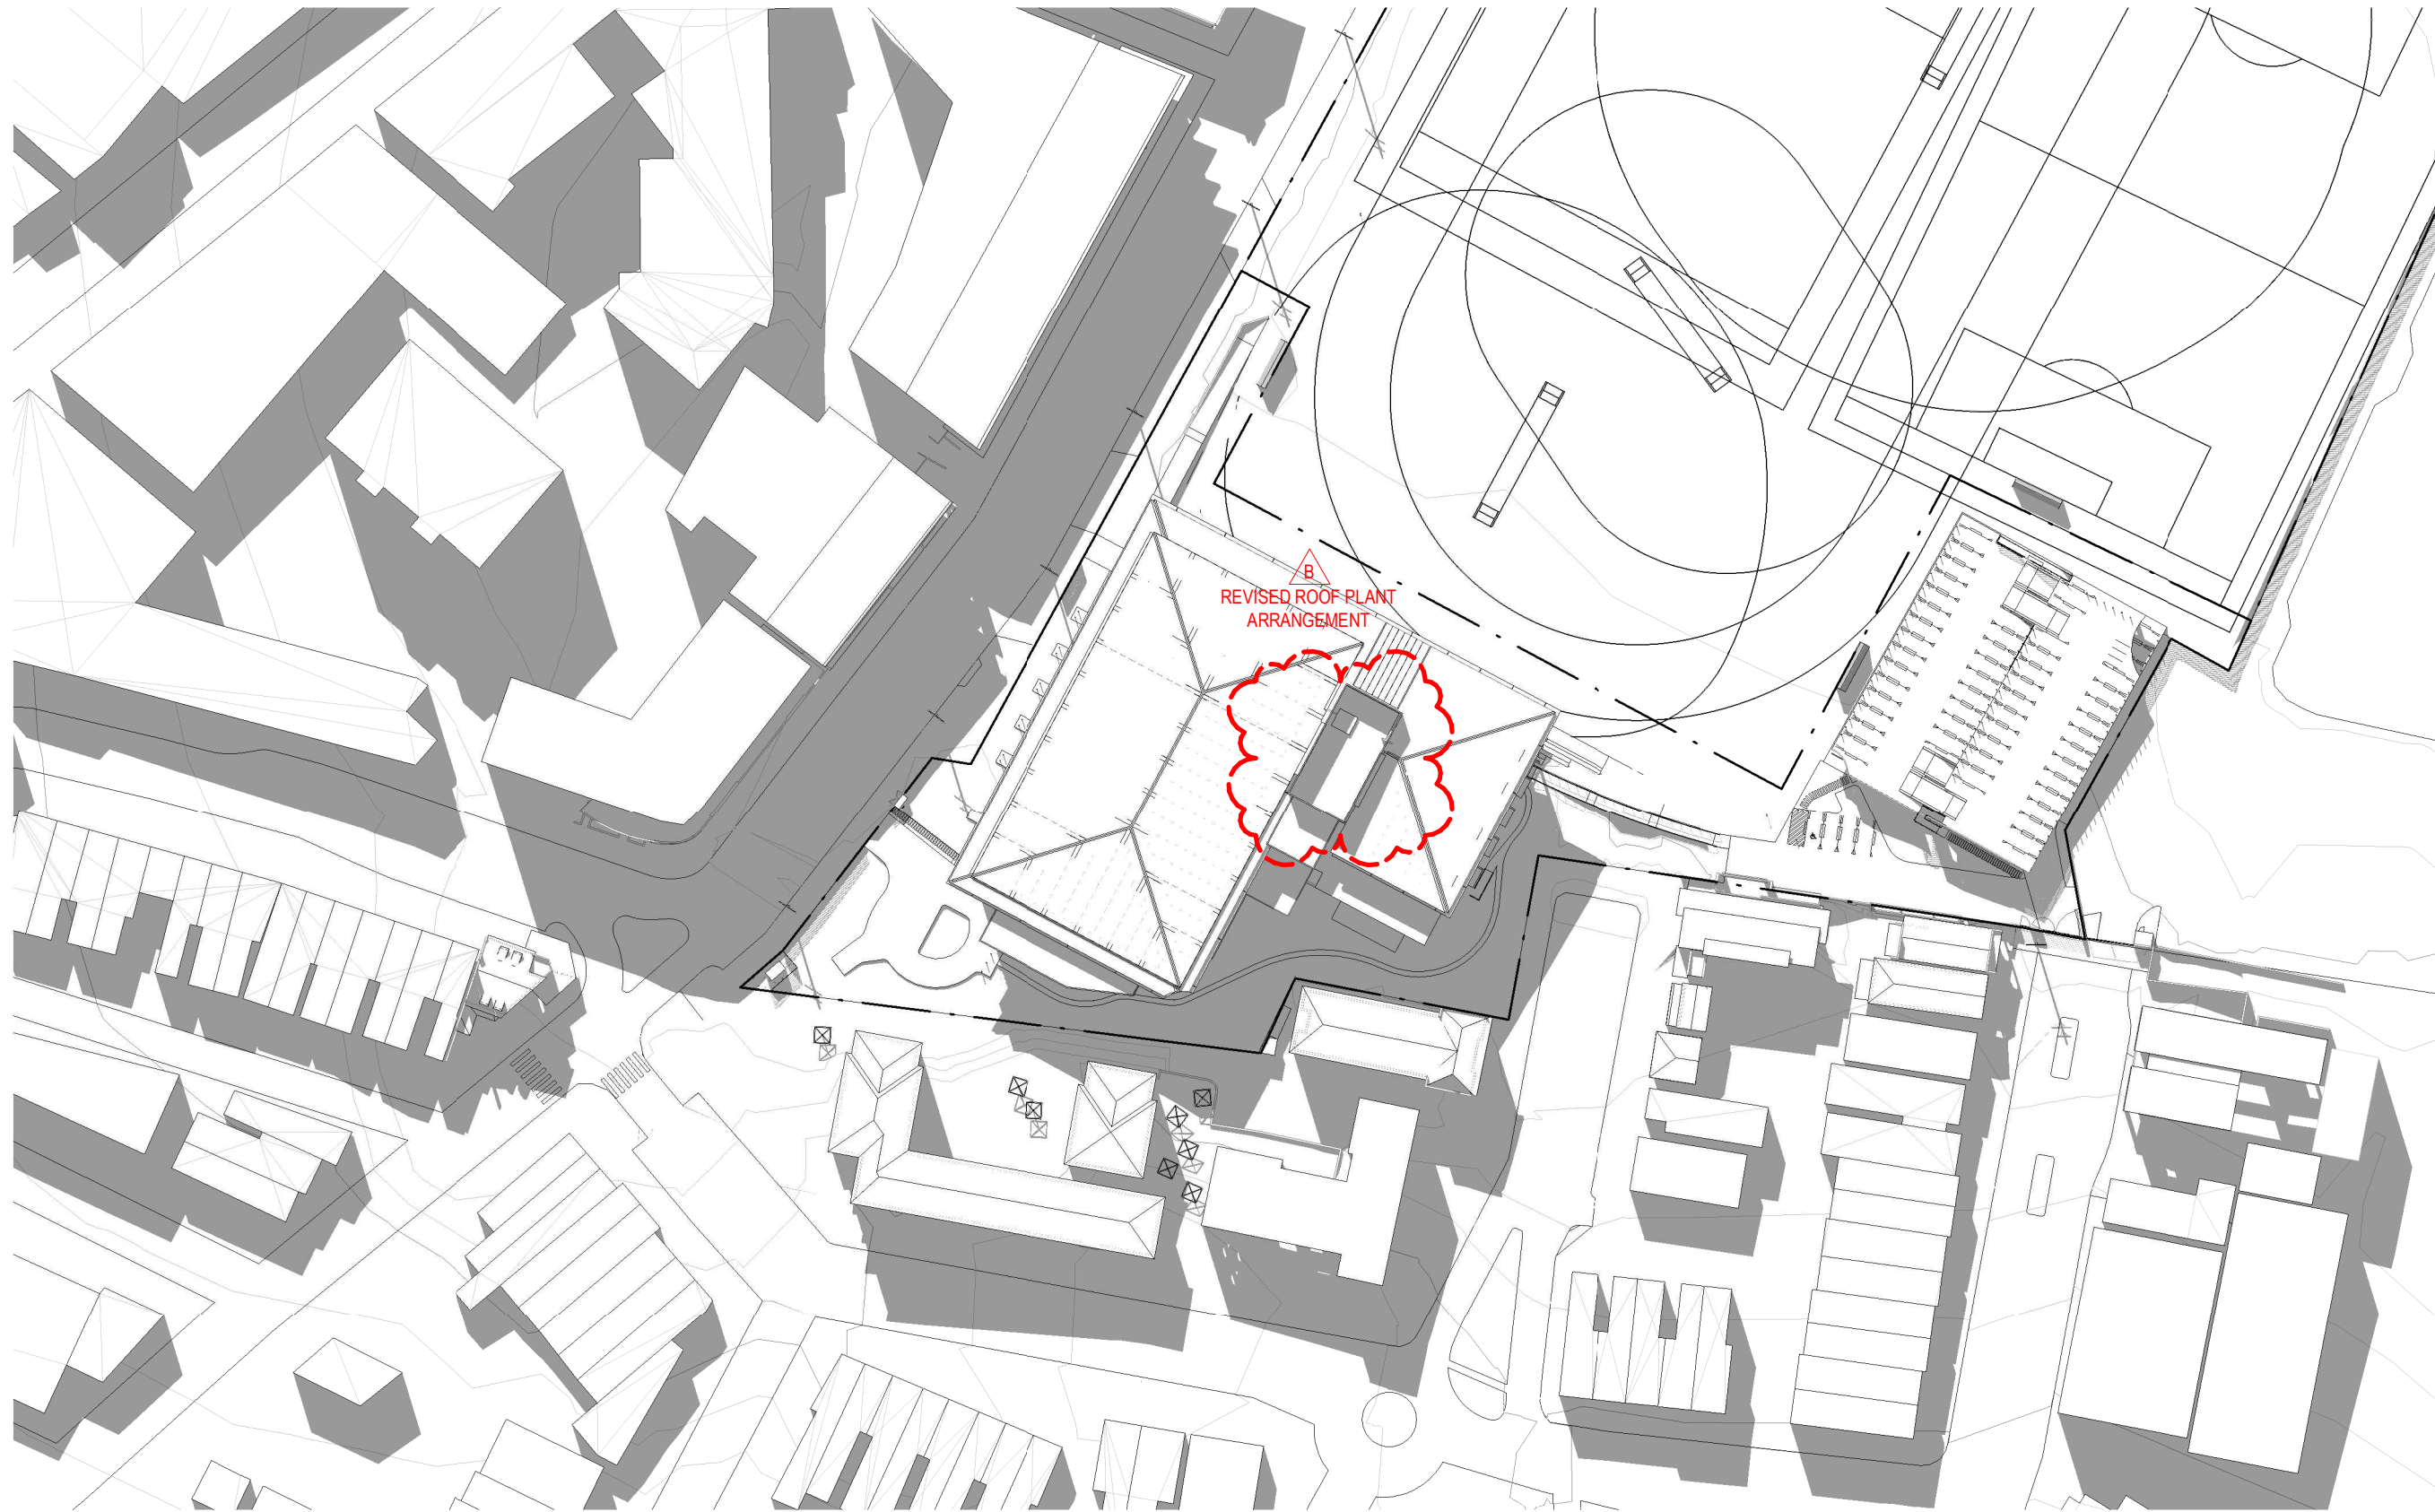


2 21/06 14 00 PM

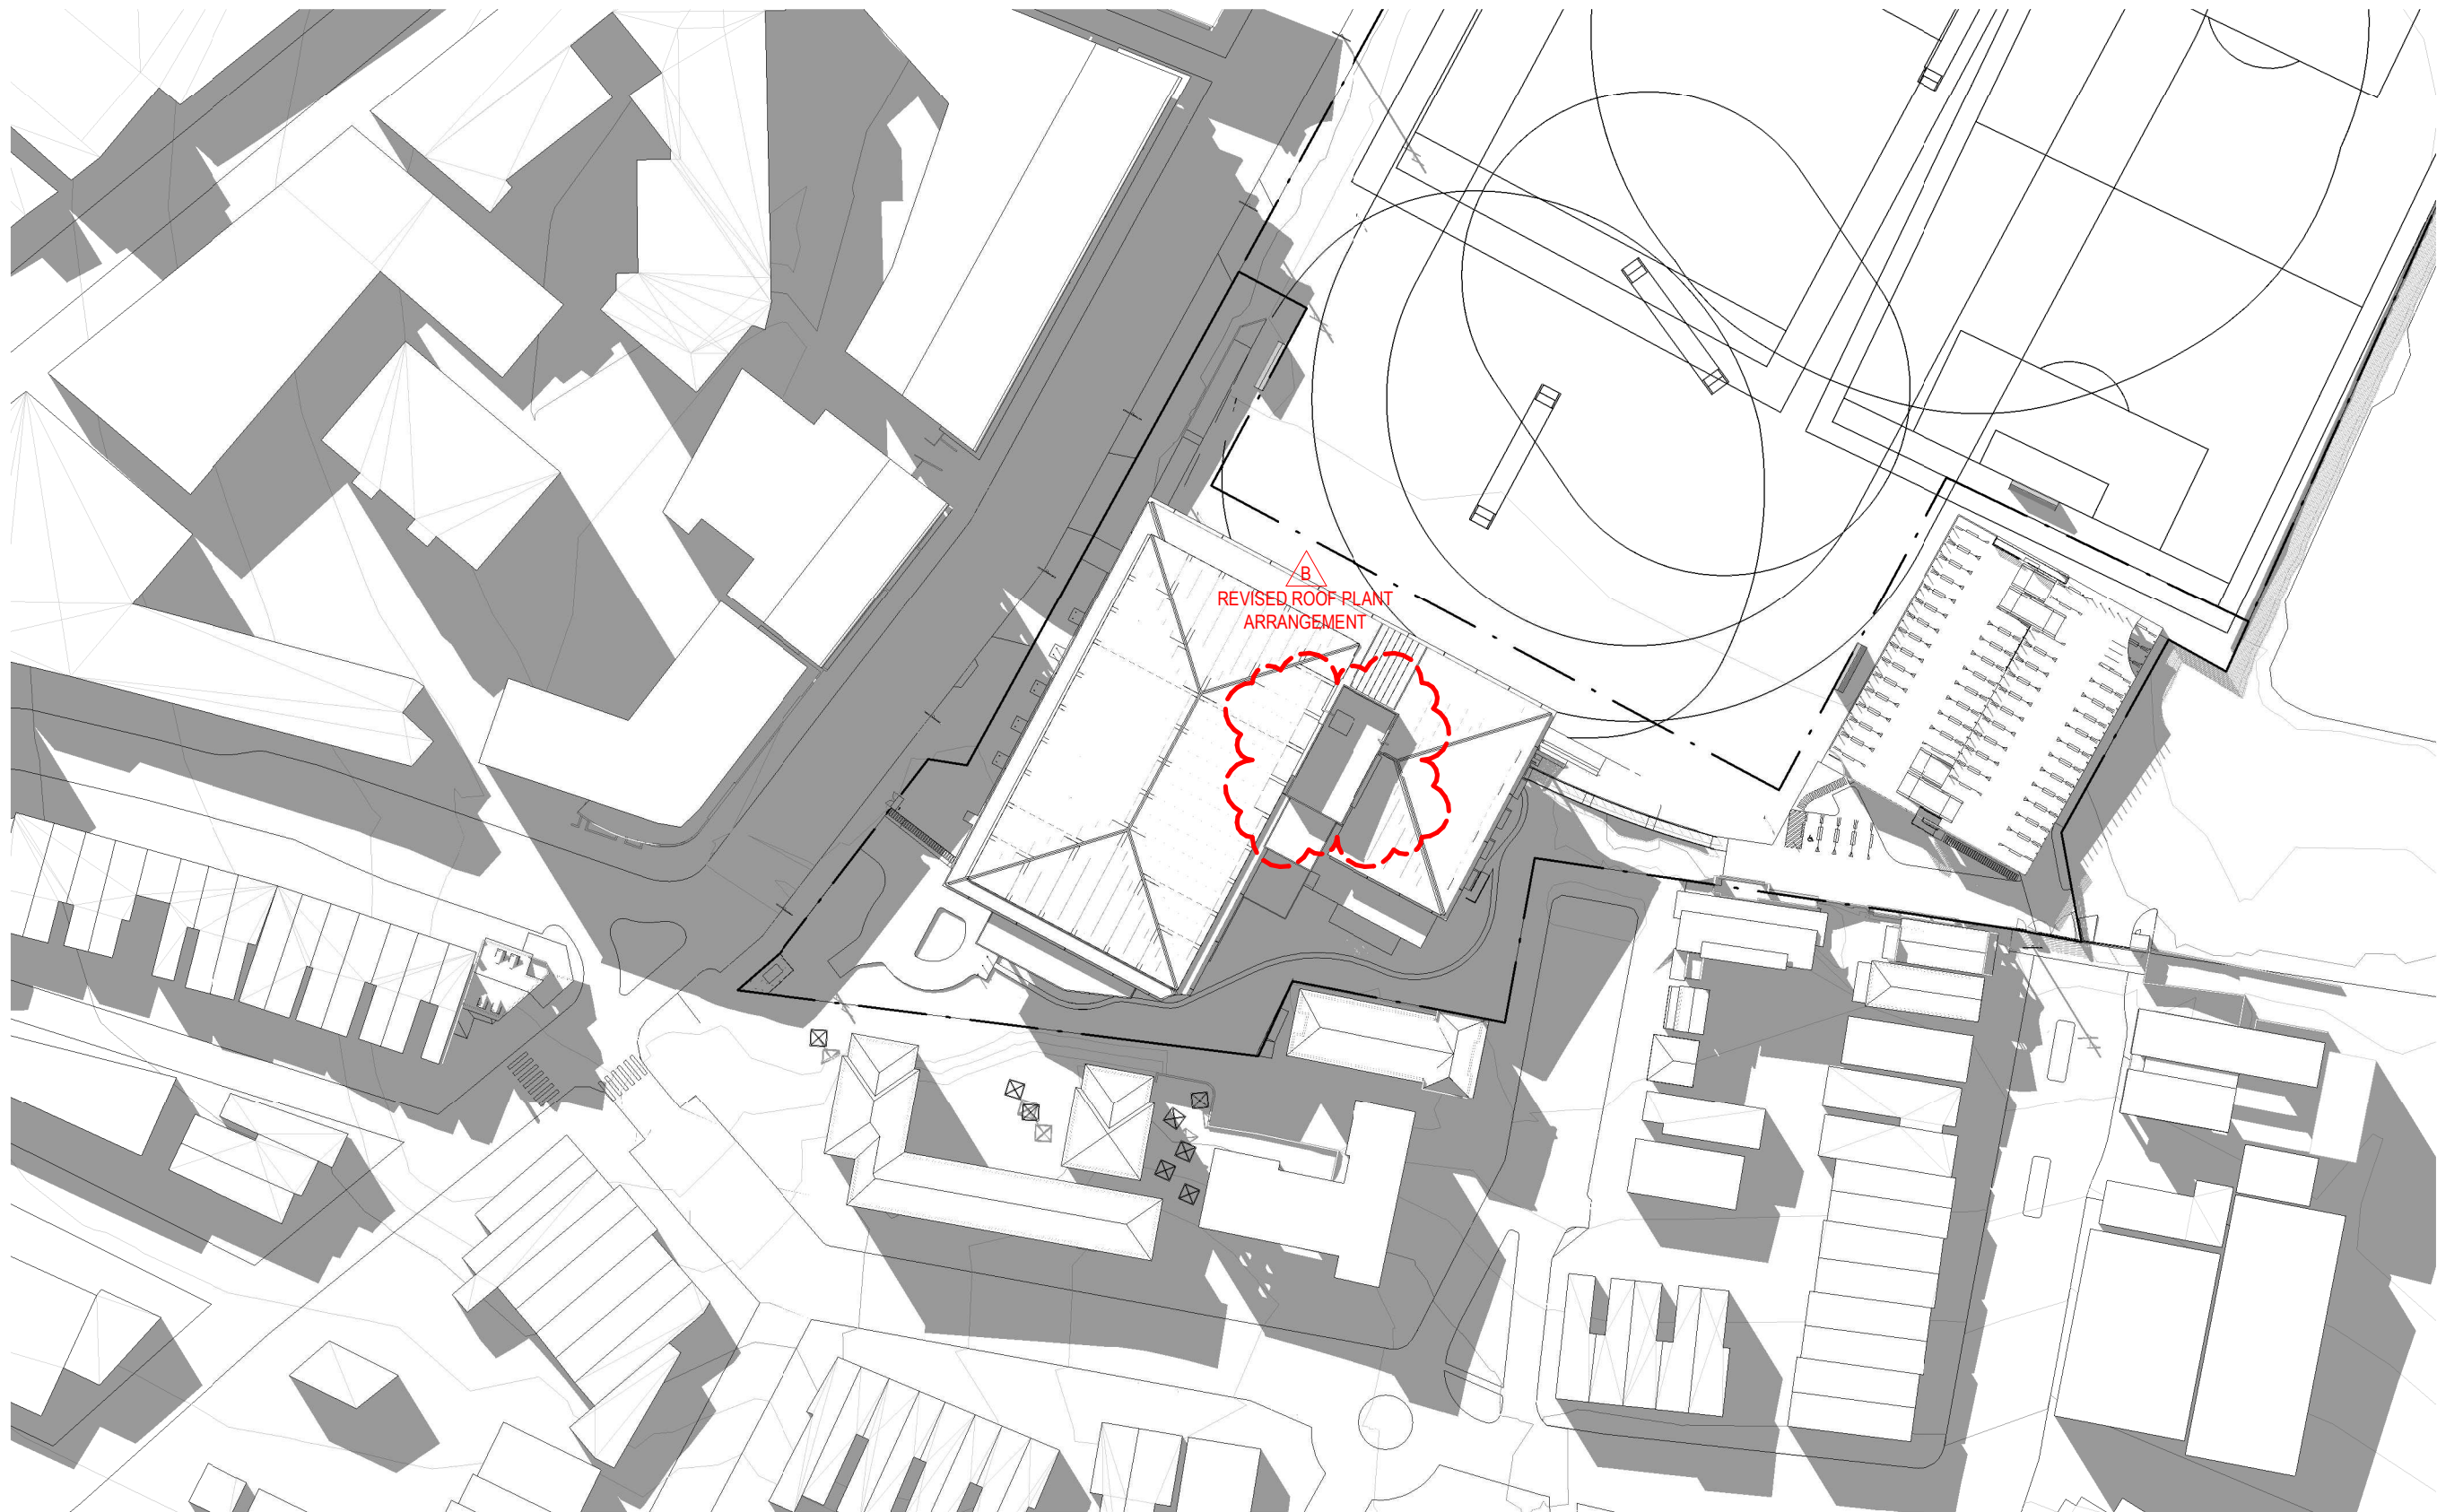

3 21/06 15 00 PM

Revisions	No.	Date	Description	Checked	Approved
A	02/09/2020	ISSUED FOR SSDA	ADC	LC	
B	19/03/2021	ISSUED TO DPIE FOR RIS			
C	10/06/2021	ISSUED TO DPIE FOR RIS2			

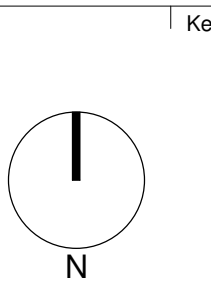













Client
Sydney Grammar School

Architect
AJ+C
ALLEN JACK+COTTIER
79 Myrtle Street Chippendale NSW 2008 AUSTRALIA
ph +61 2 9311 8222 fx +61 2 9311 8200
ABN 53 003 782 250

Project
SGS Weigall Sports Complex
Neild Ave, Rushcutters Bay
Proj. No. 19086

Drawing Title
**WEIGALL SPORTS COMPLEX
BUILDING 01 AND BUILDING 02
SOLAR ACCESS STUDIES
PLAN PROPOSED JUNE 21 SHEET 02**
Sheet Status
NOT FOR CONSTRUCTION


Scale
1 : 1000
@A1
Drawing No.
A9103
Issue
C
DRAFT

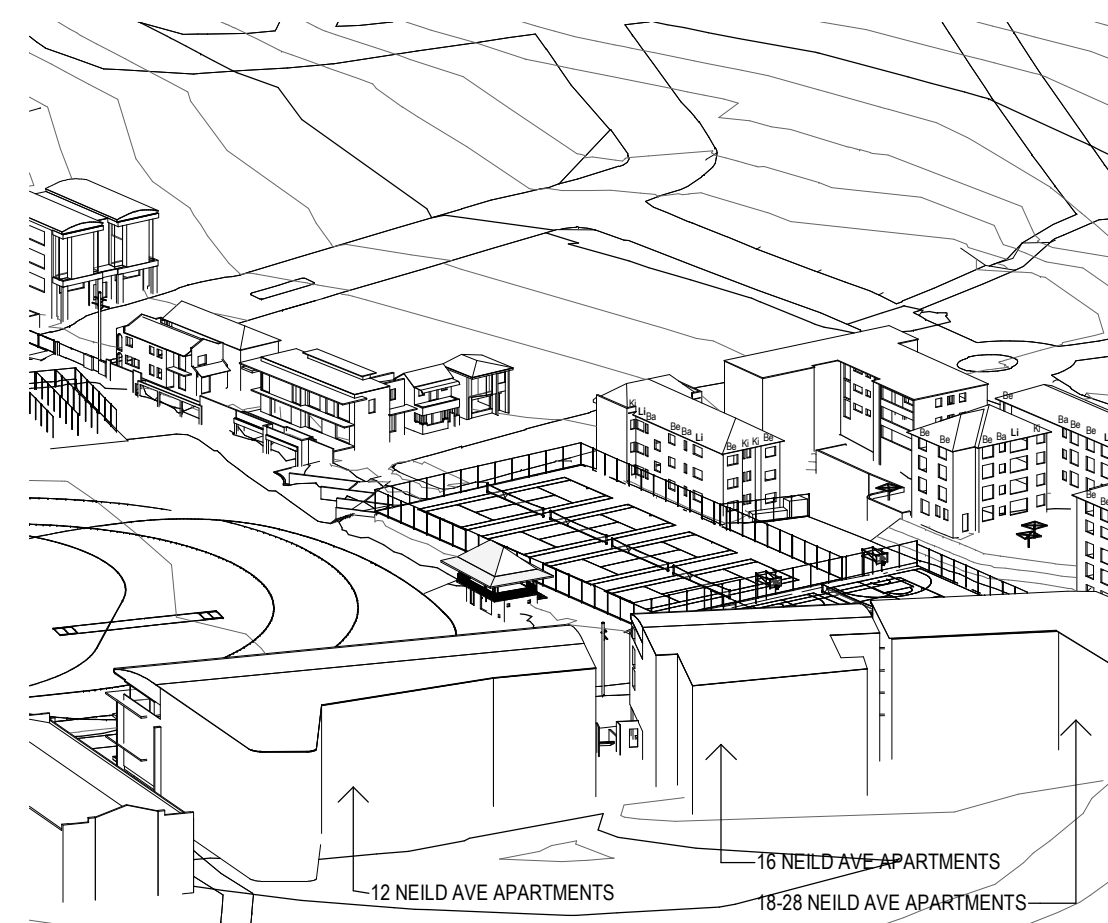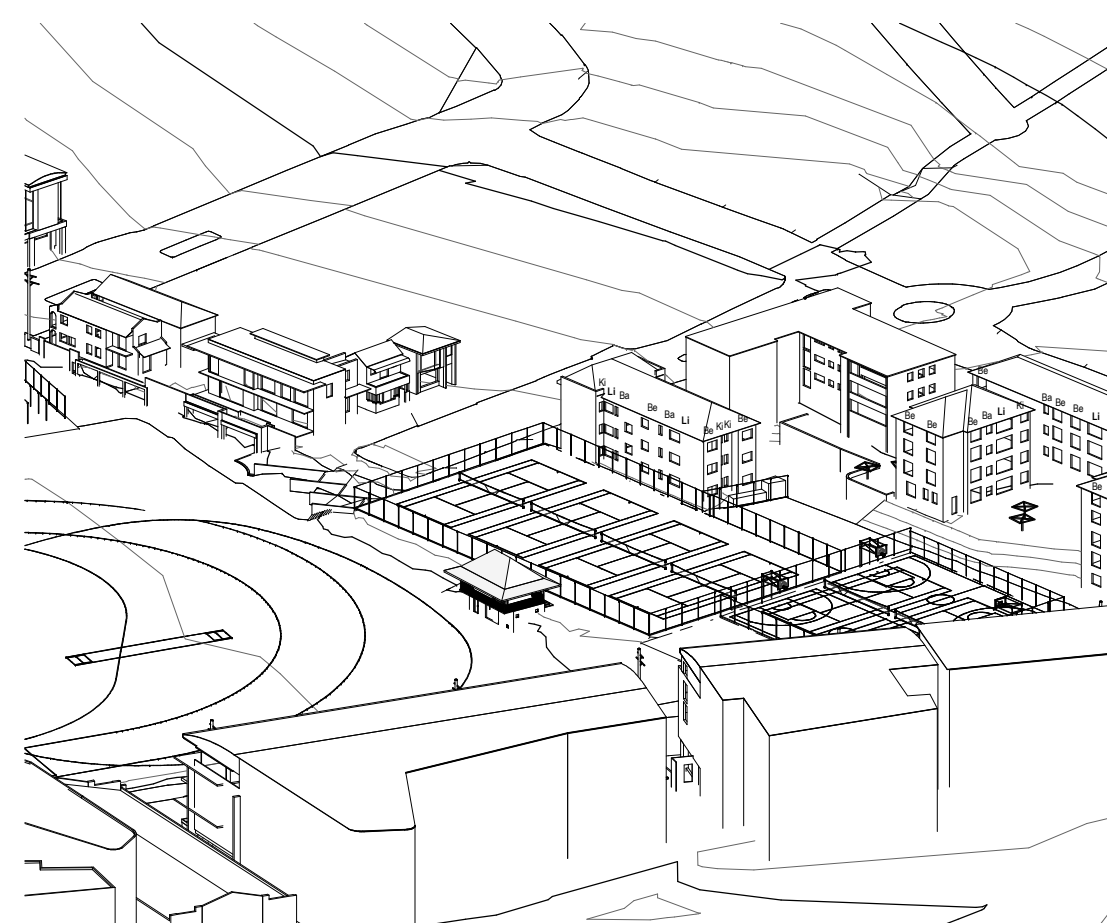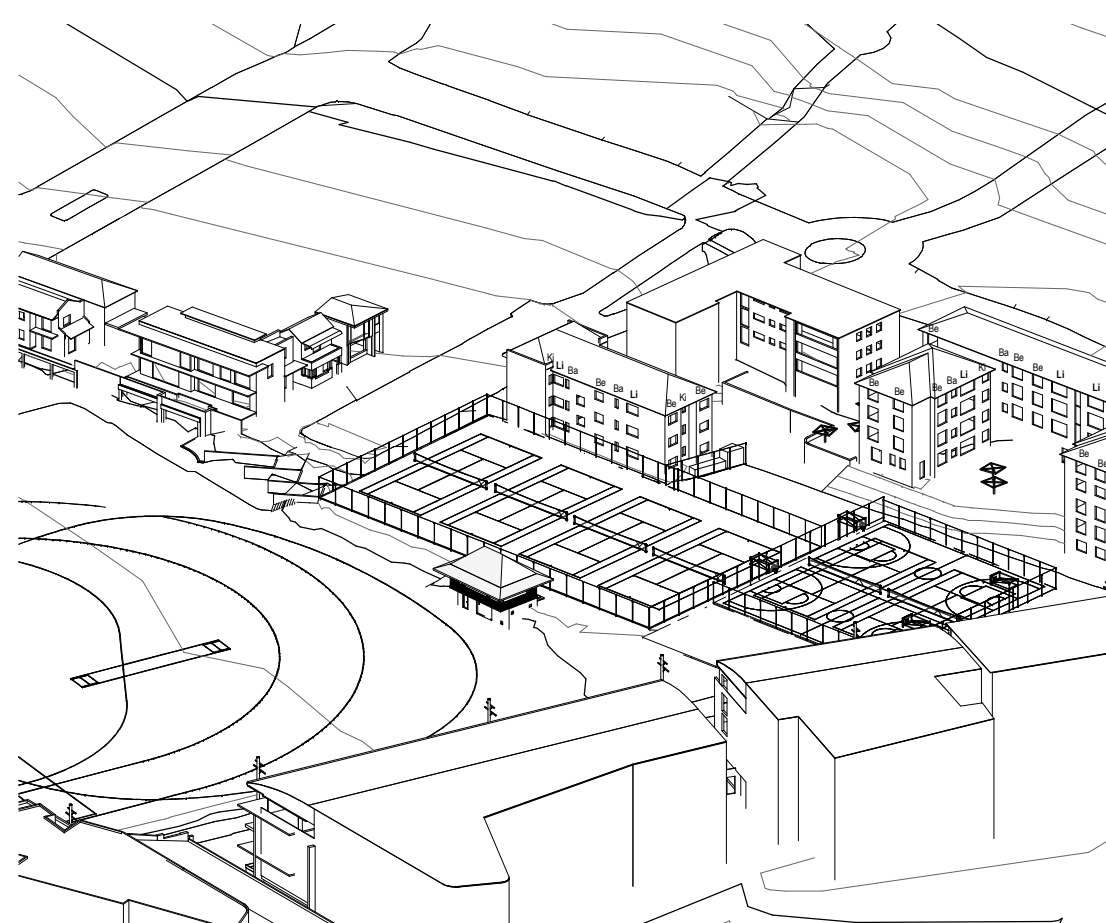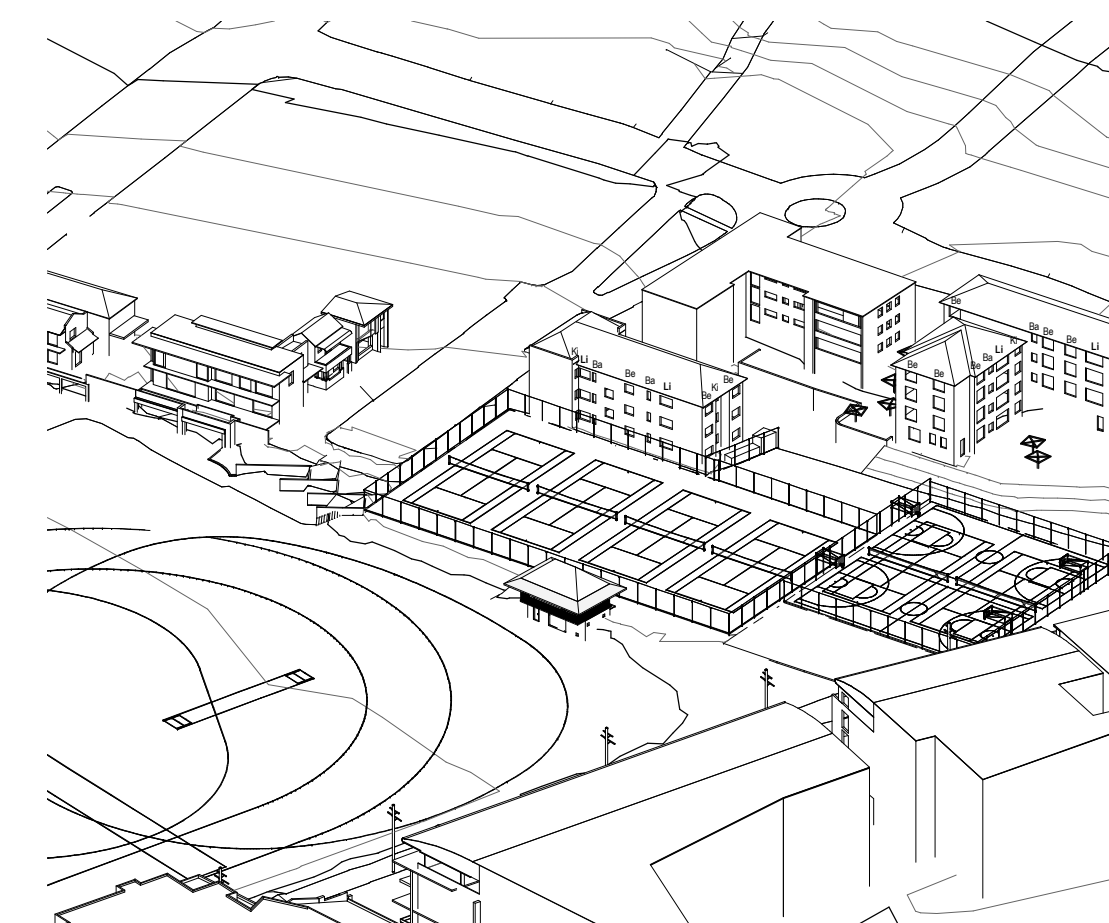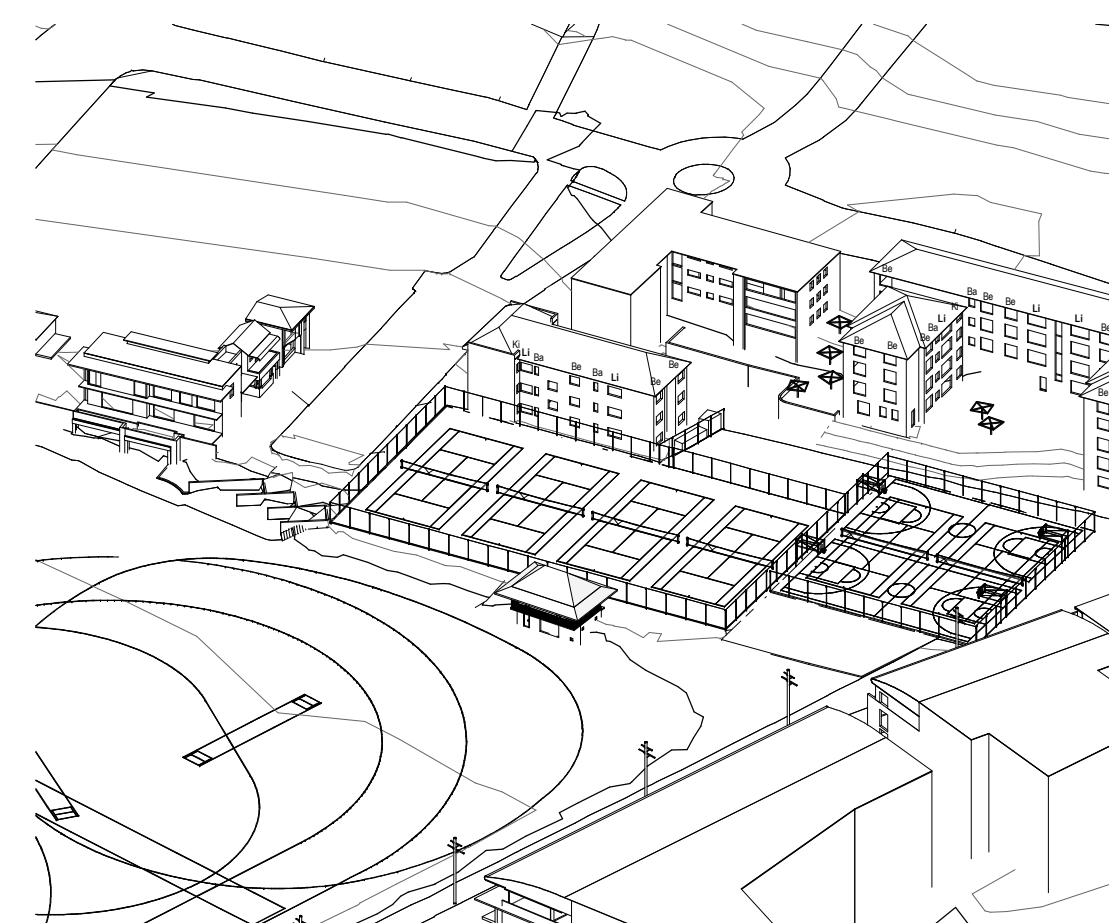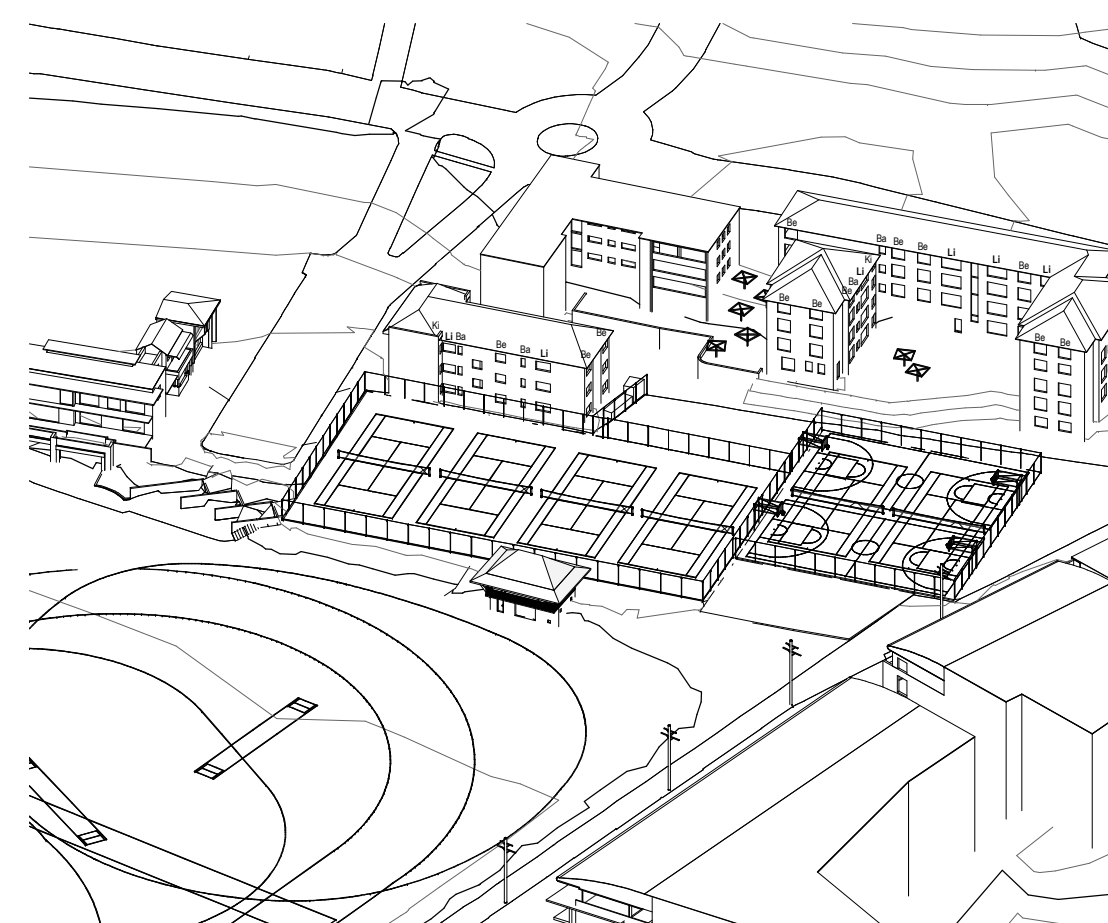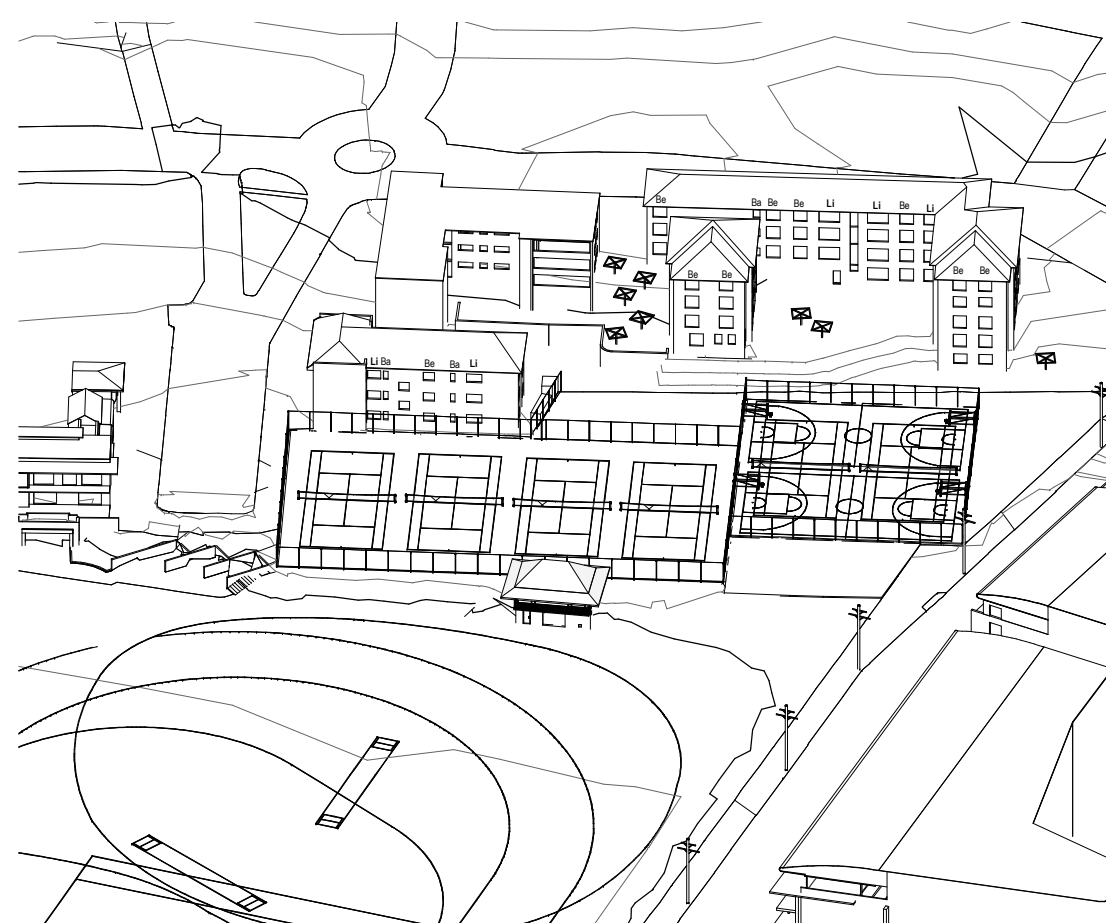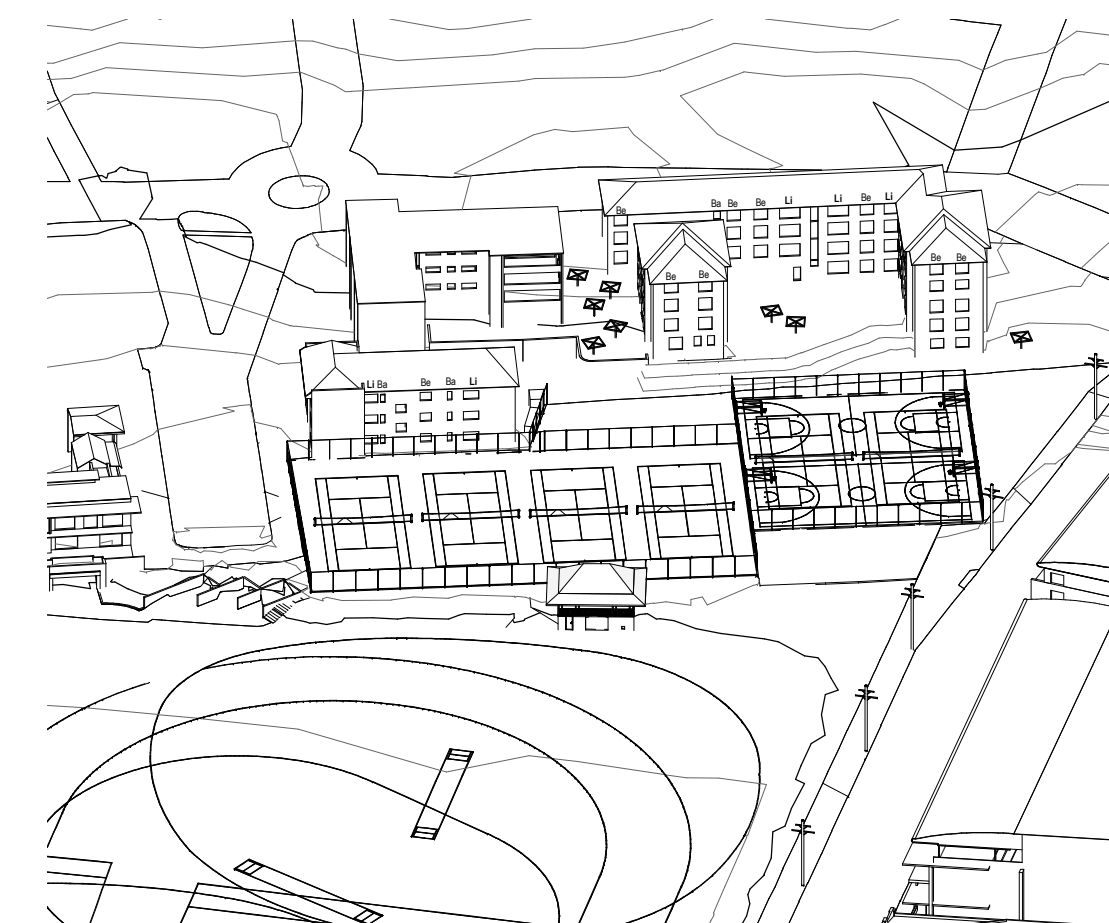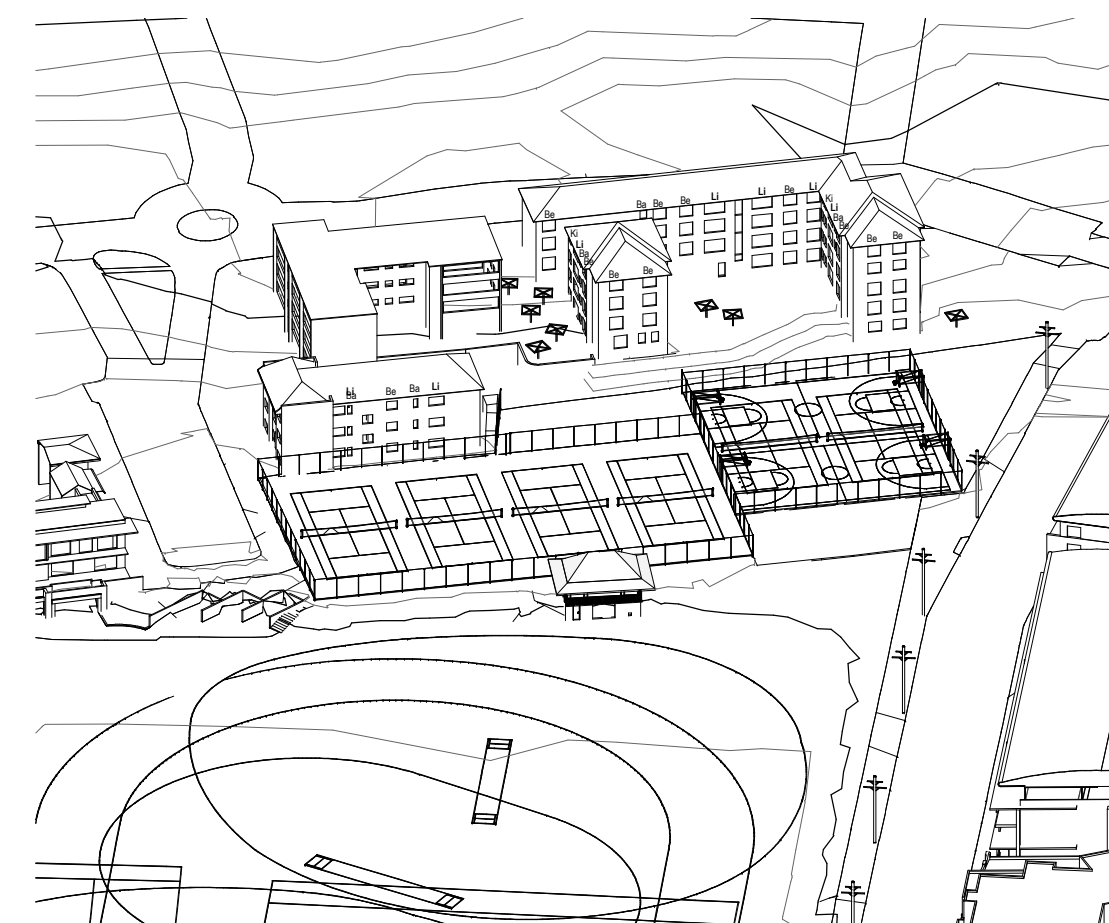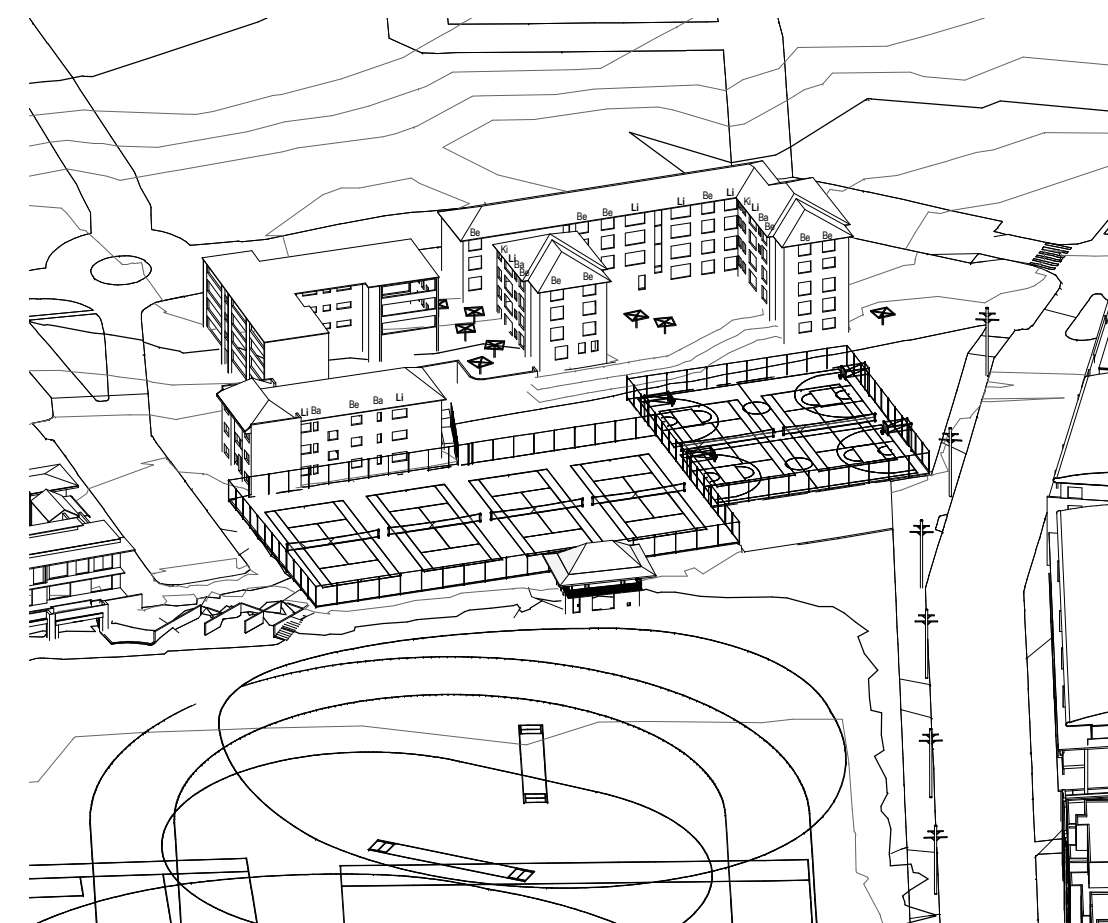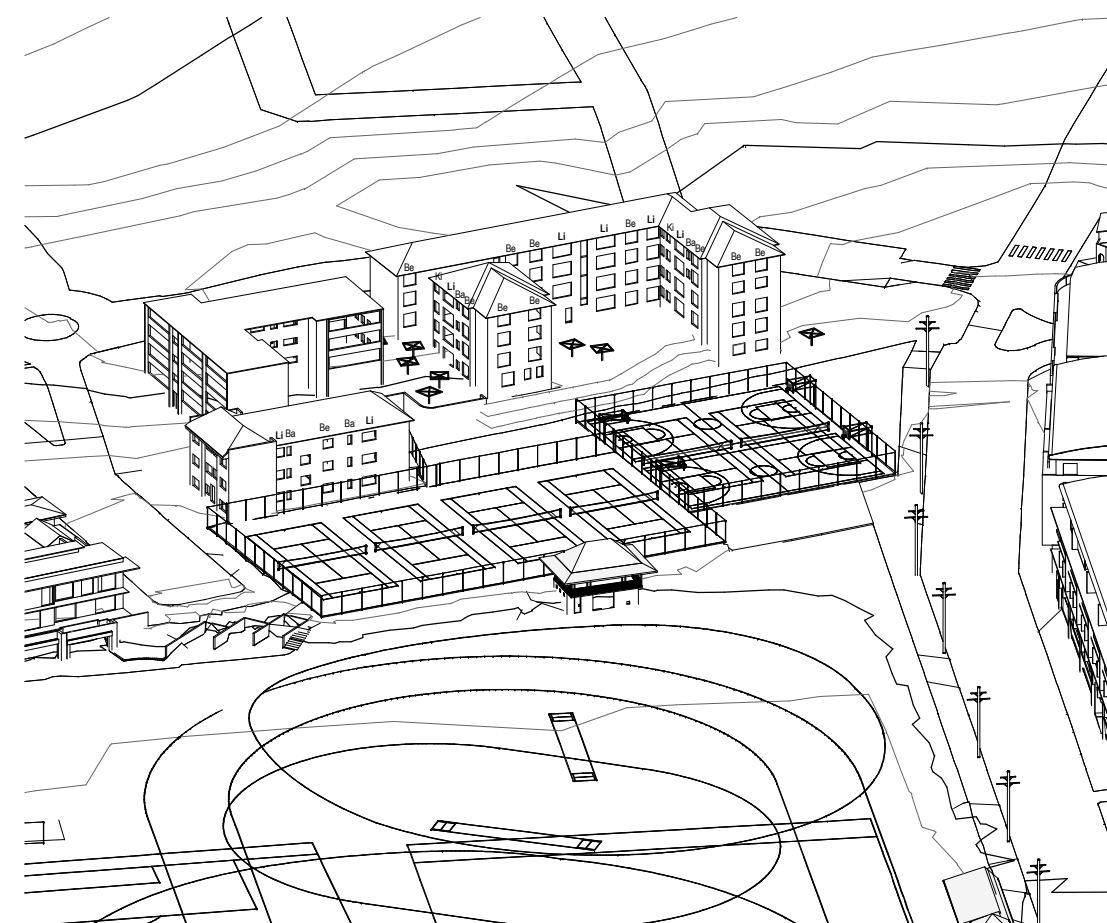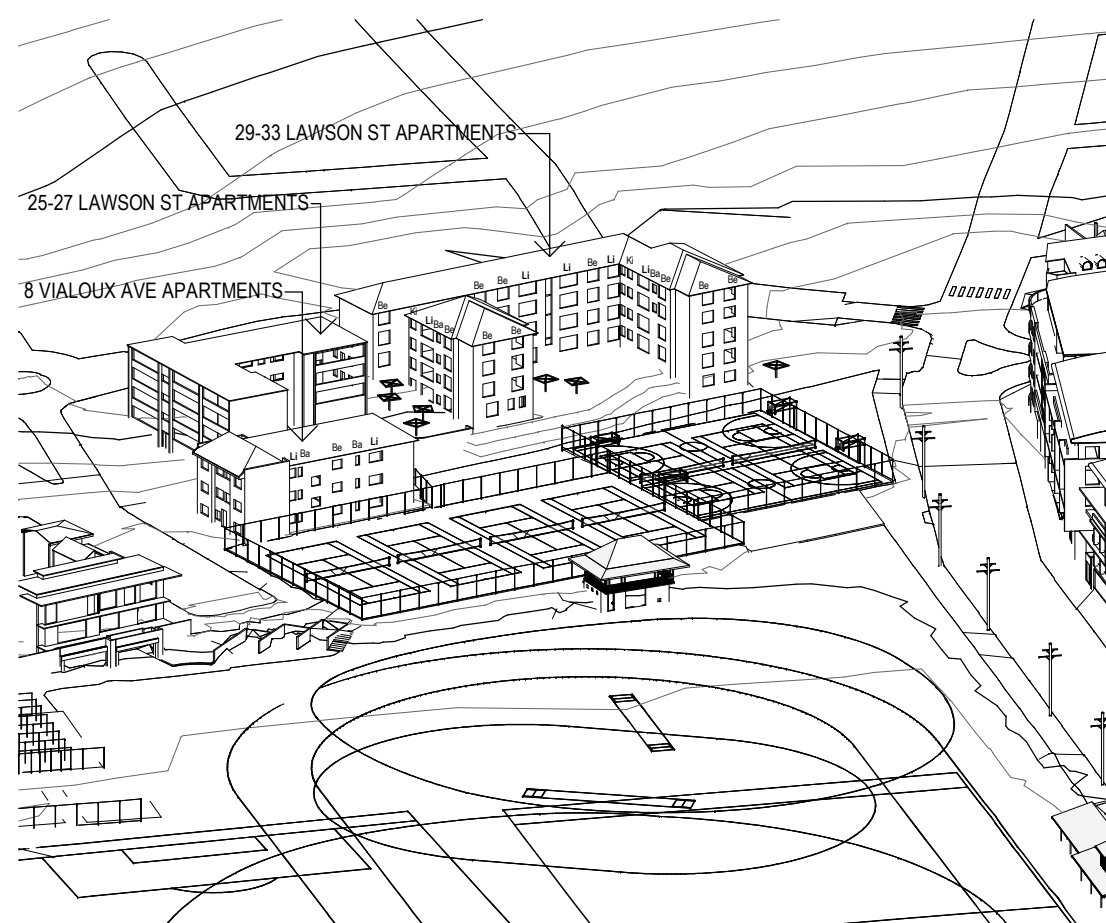


Revisions <table><tr><th>No</th><th>Date</th><th>Description</th></tr><tr><td>A</td><td>02/09/2020</td><td>ISSUED FOR SSDA</td></tr><tr><td>B</td><td>19/03/2021</td><td>ISSUED TO DRIE FOR RIS</td></tr><tr><td>C</td><td>10/06/2021</td><td>ISSUED TO DRIE FOR RIS2</td></tr></table>	No	Date	Description	A	02/09/2020	ISSUED FOR SSDA	B	19/03/2021	ISSUED TO DRIE FOR RIS	C	10/06/2021	ISSUED TO DRIE FOR RIS2	Checked ADC Approved LC	Key N	Client Sydney Grammar School	Architect AJ+C ALLEN JACK+COTTER 79 Myrtle Street Chippendale NSW 2008 AUSTRALIA ph +61 2 9311 8222 fx +61 2 9311 8200 ABN 53 003 782 250	Project SGS Weigall Sports Complex Neild Ave, Rushcutters Bay Proj. No. 19086	Drawing Title WEIGALL SPORTS COMPLEX BUILDING 01 AND BUILDING 02 SOLAR ACCESS STUDIES SUN EYE EXISTING JUNE 21 Sheet Status NOT FOR CONSTRUCTION	Scale @A1 Drawing No. A9200 Issue C DRAFT
No	Date	Description																	
A	02/09/2020	ISSUED FOR SSDA																	
B	19/03/2021	ISSUED TO DRIE FOR RIS																	
C	10/06/2021	ISSUED TO DRIE FOR RIS2																	

LOT DATE & TIME


10/06/2023 13:10:35 PM

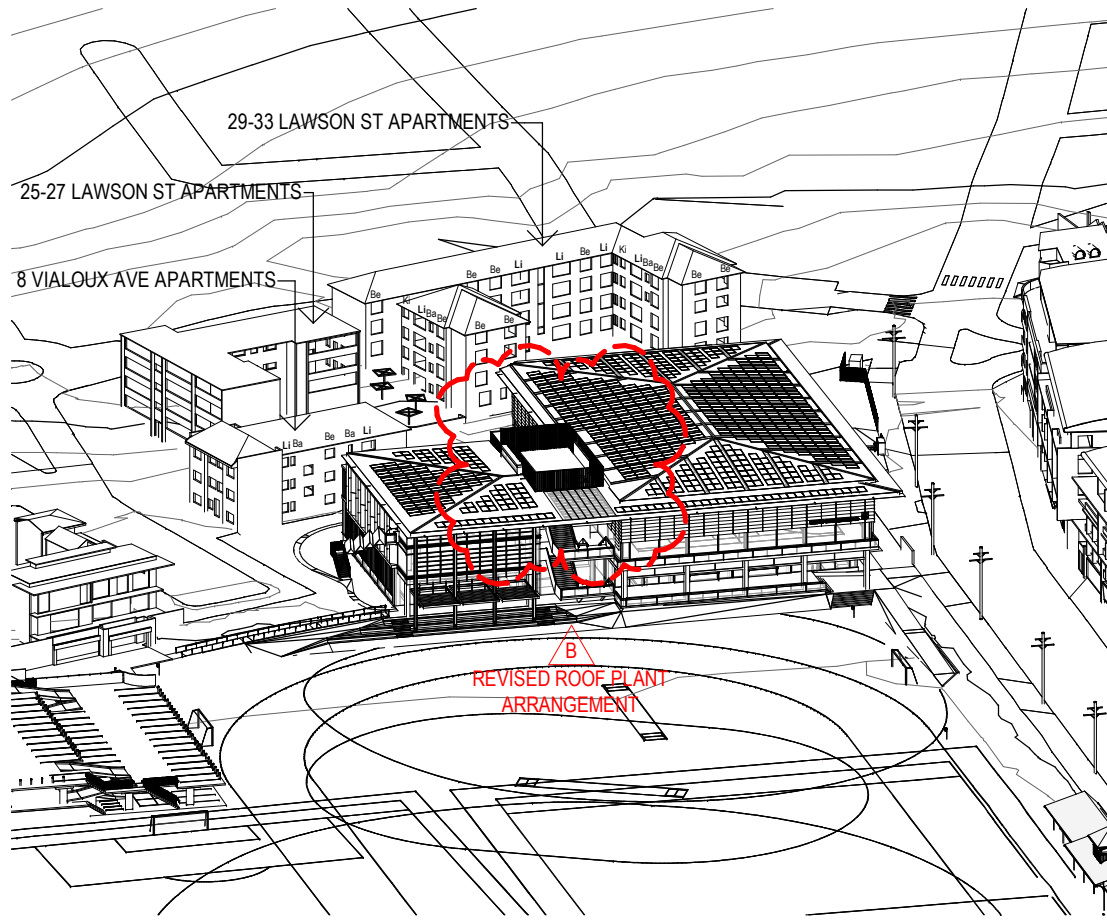


1 9 00 AM

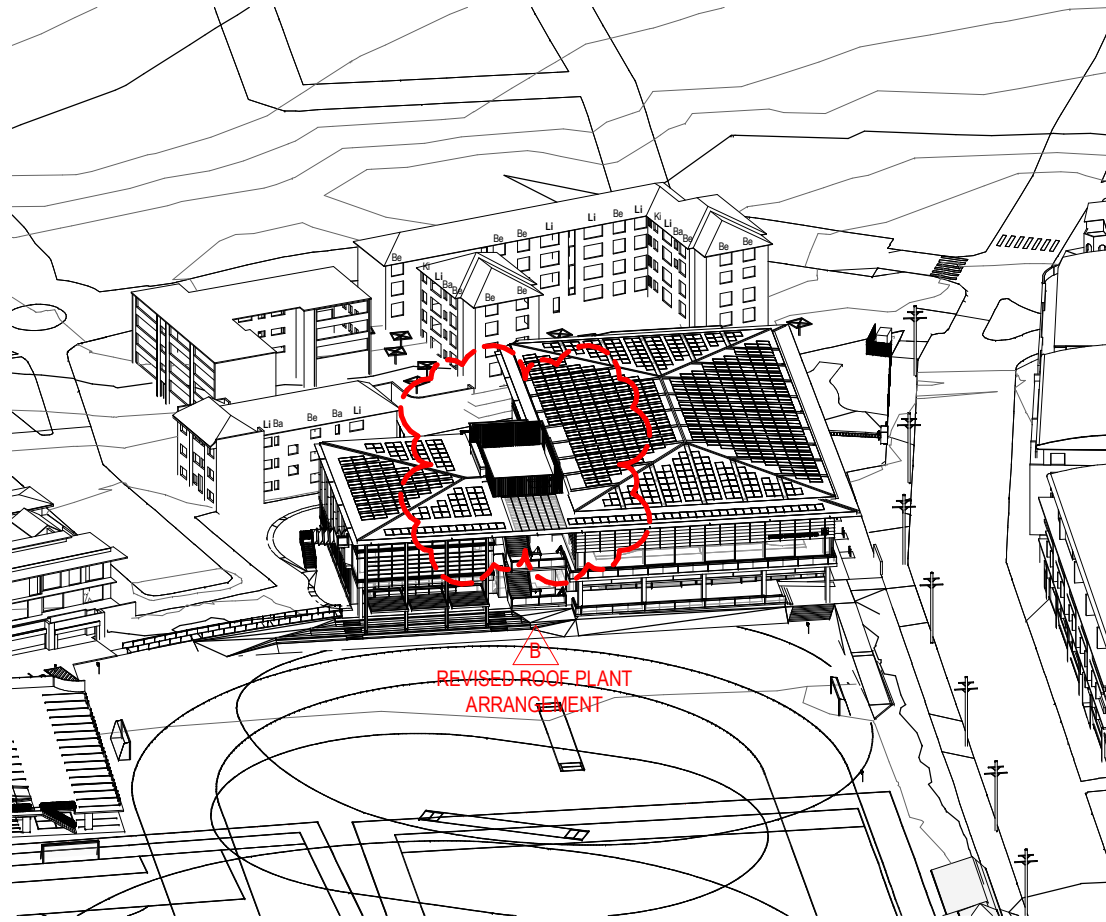


2 9 30 AM

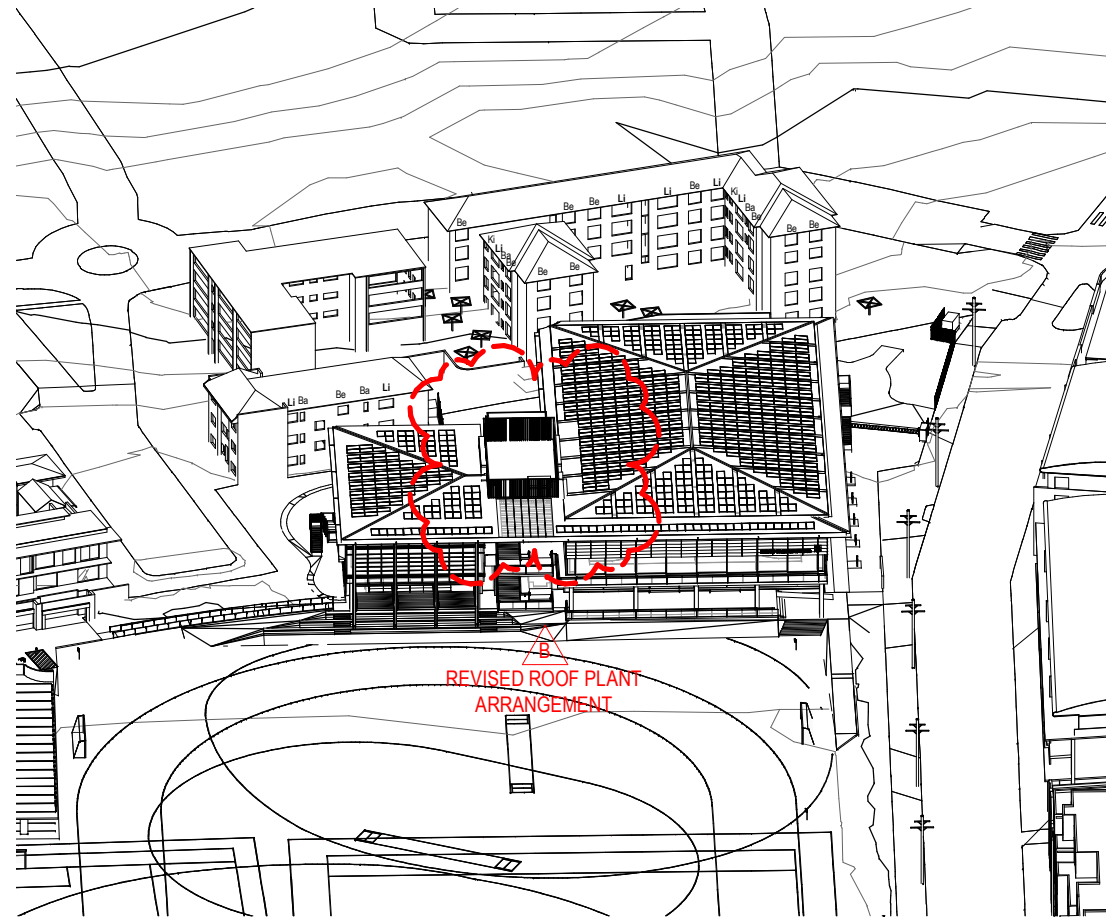


3 10 00 AM

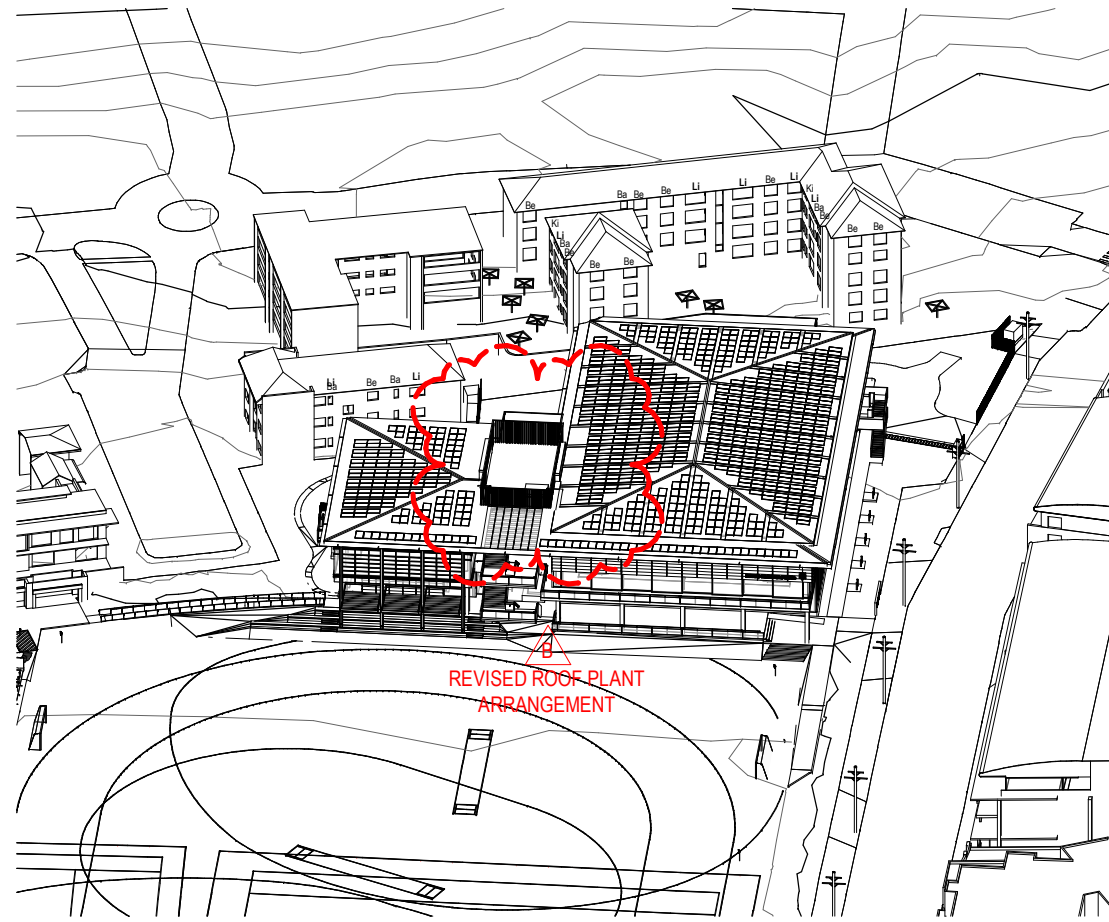


4 10 30 AM

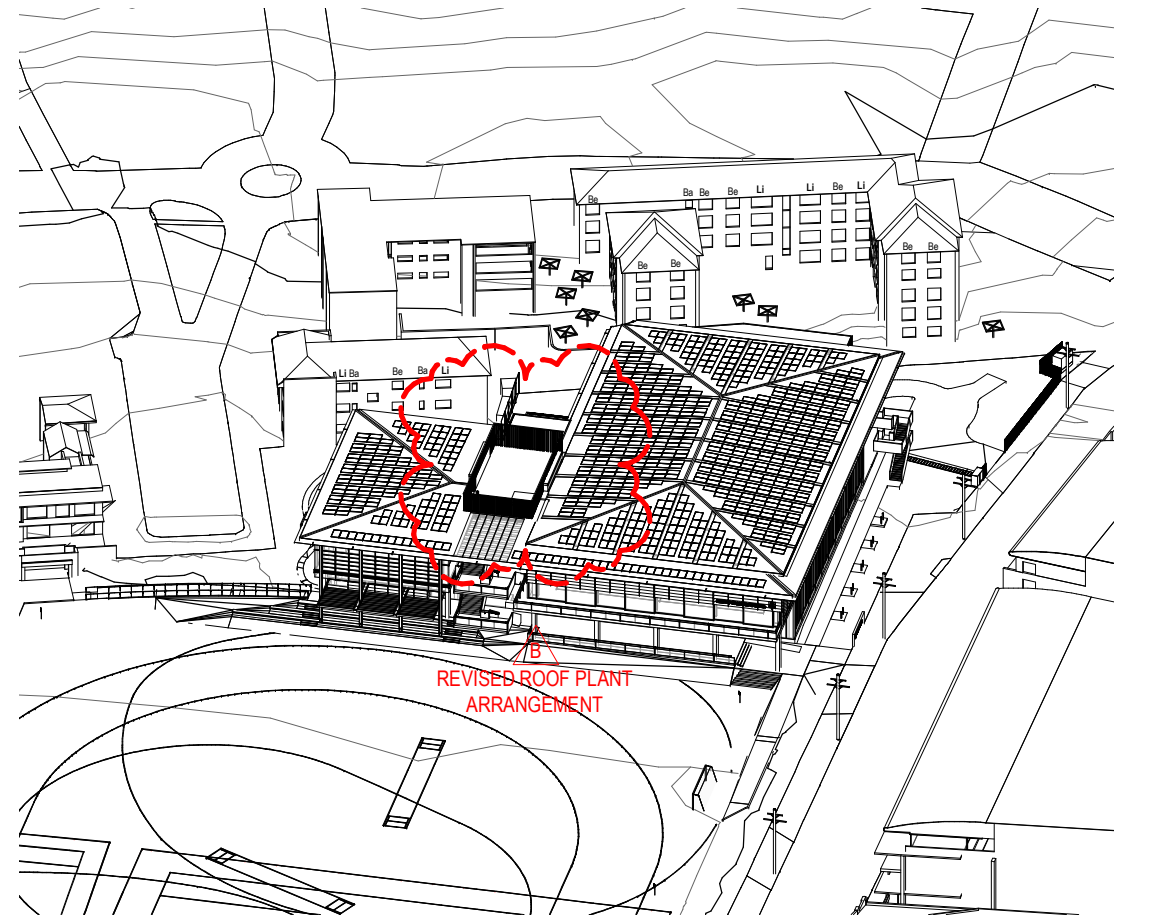


5 11 00 AM

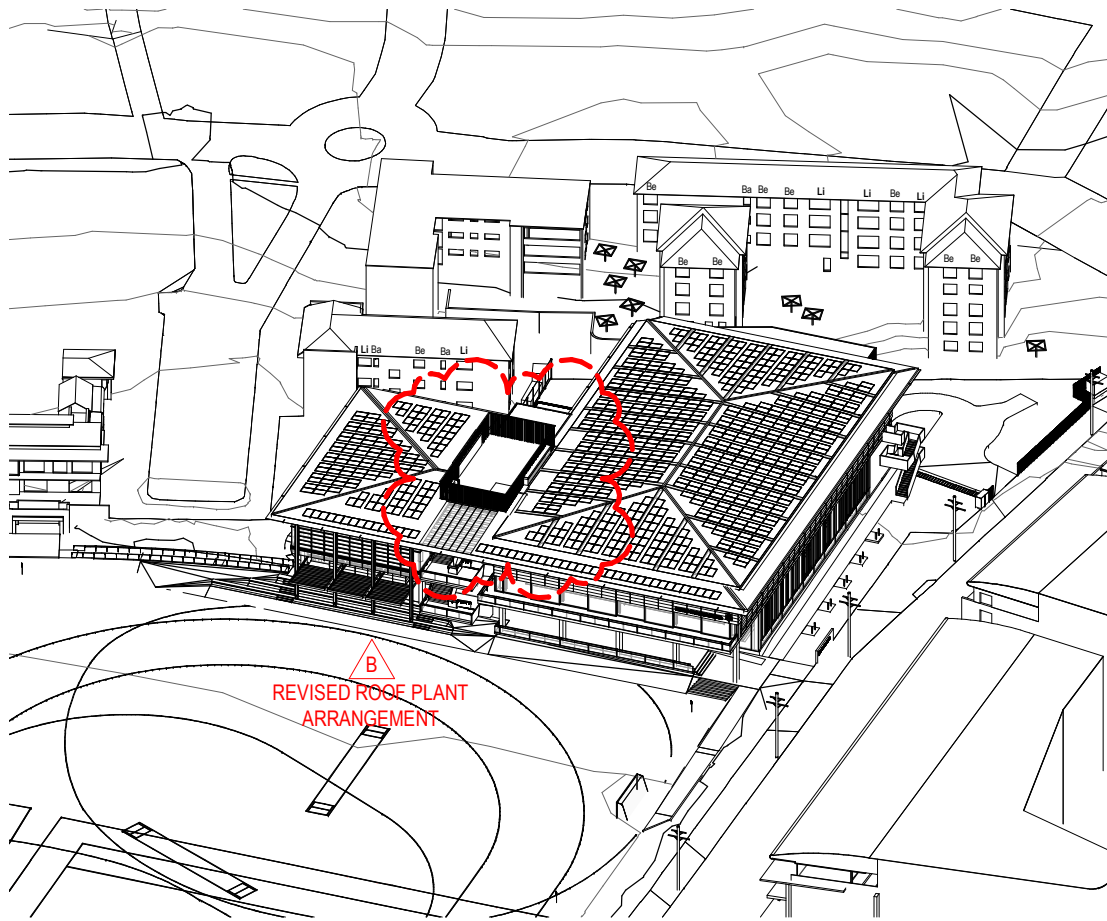


6 11 30 AM

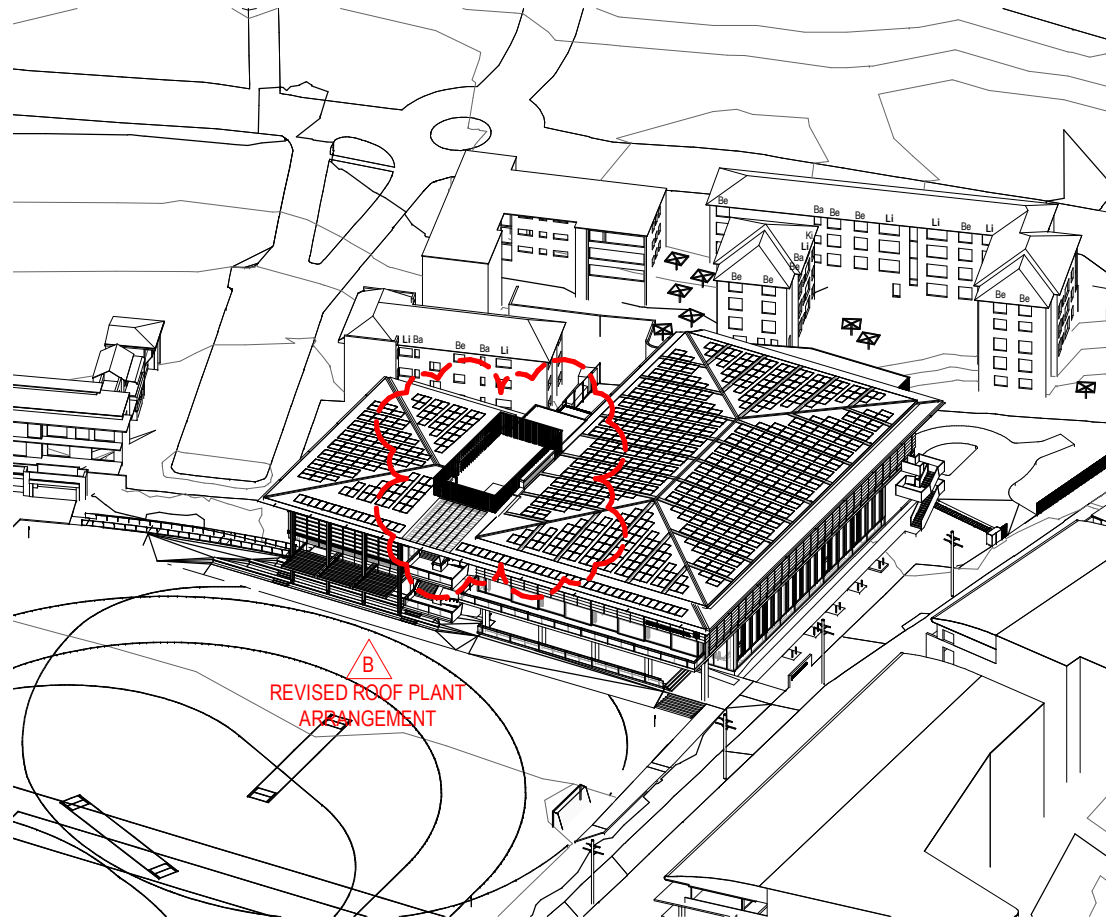


7 12 00 PM

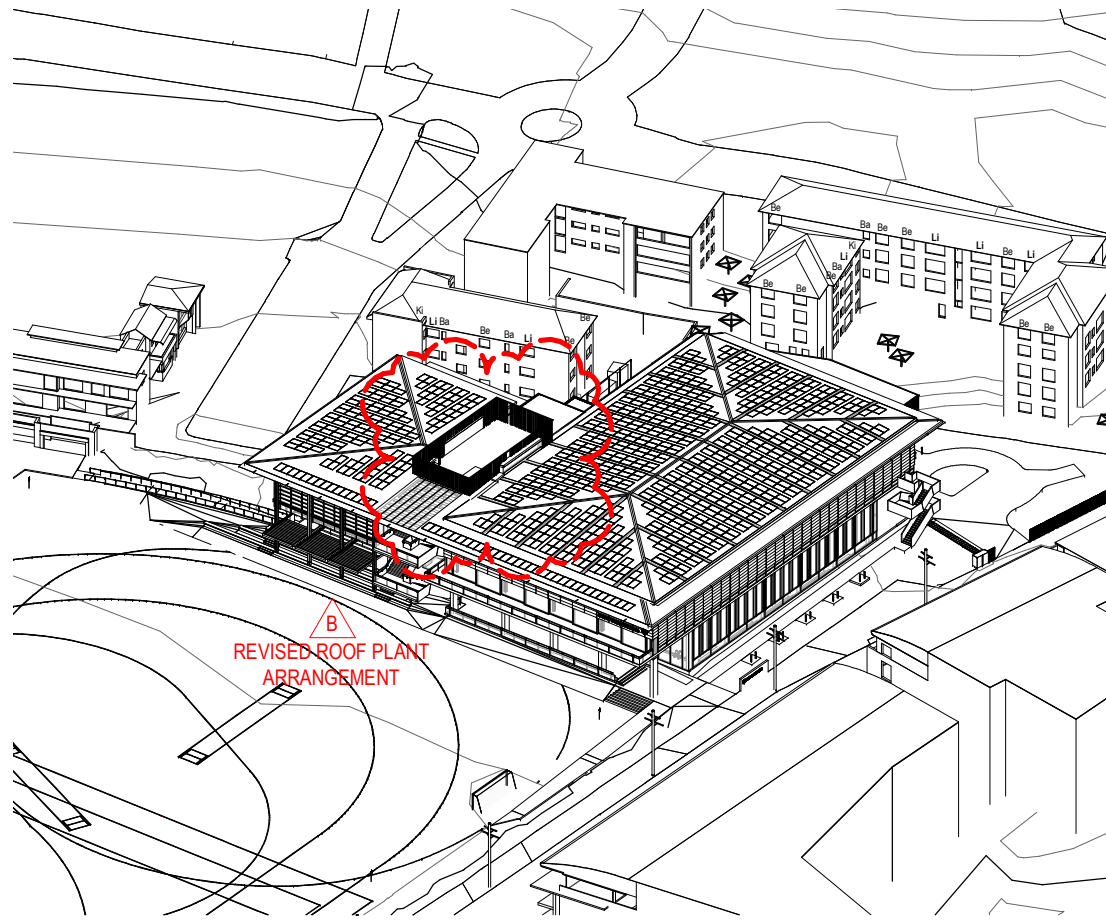


8 12 30 PM

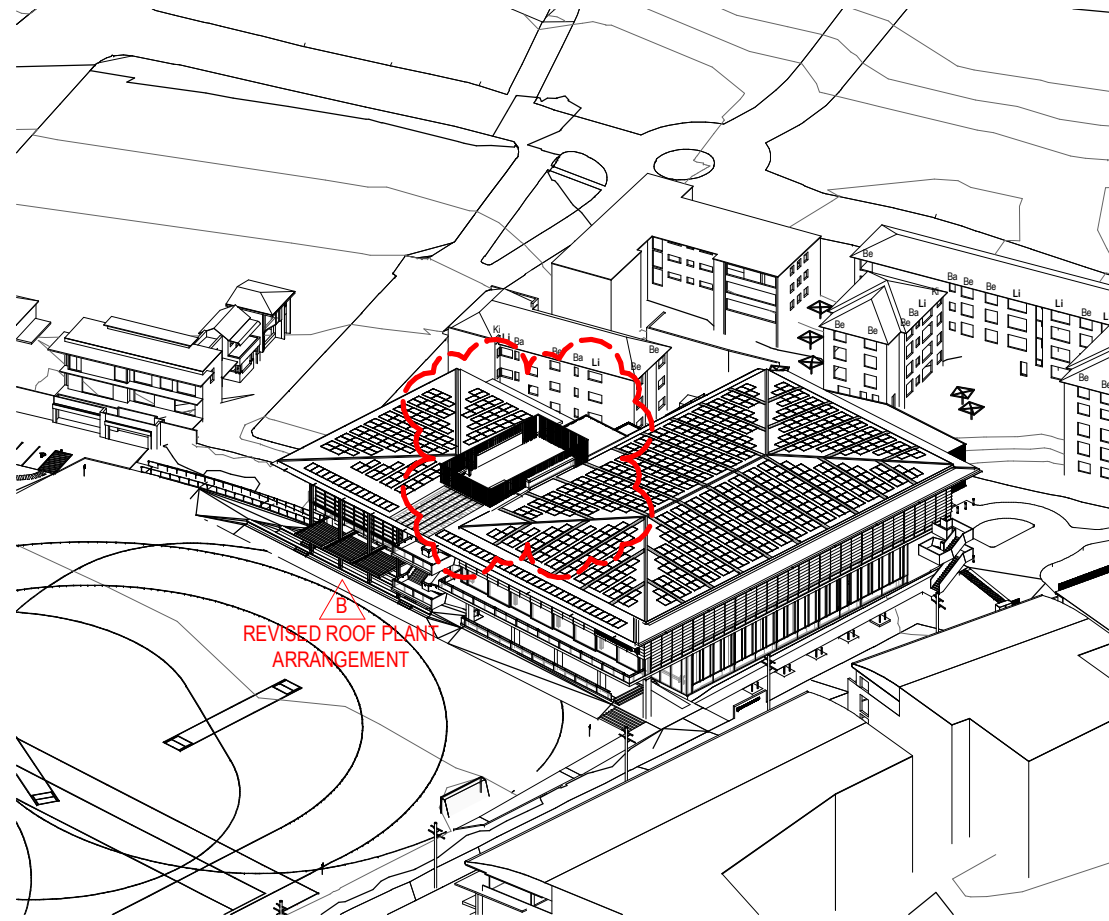


9 13 00 PM

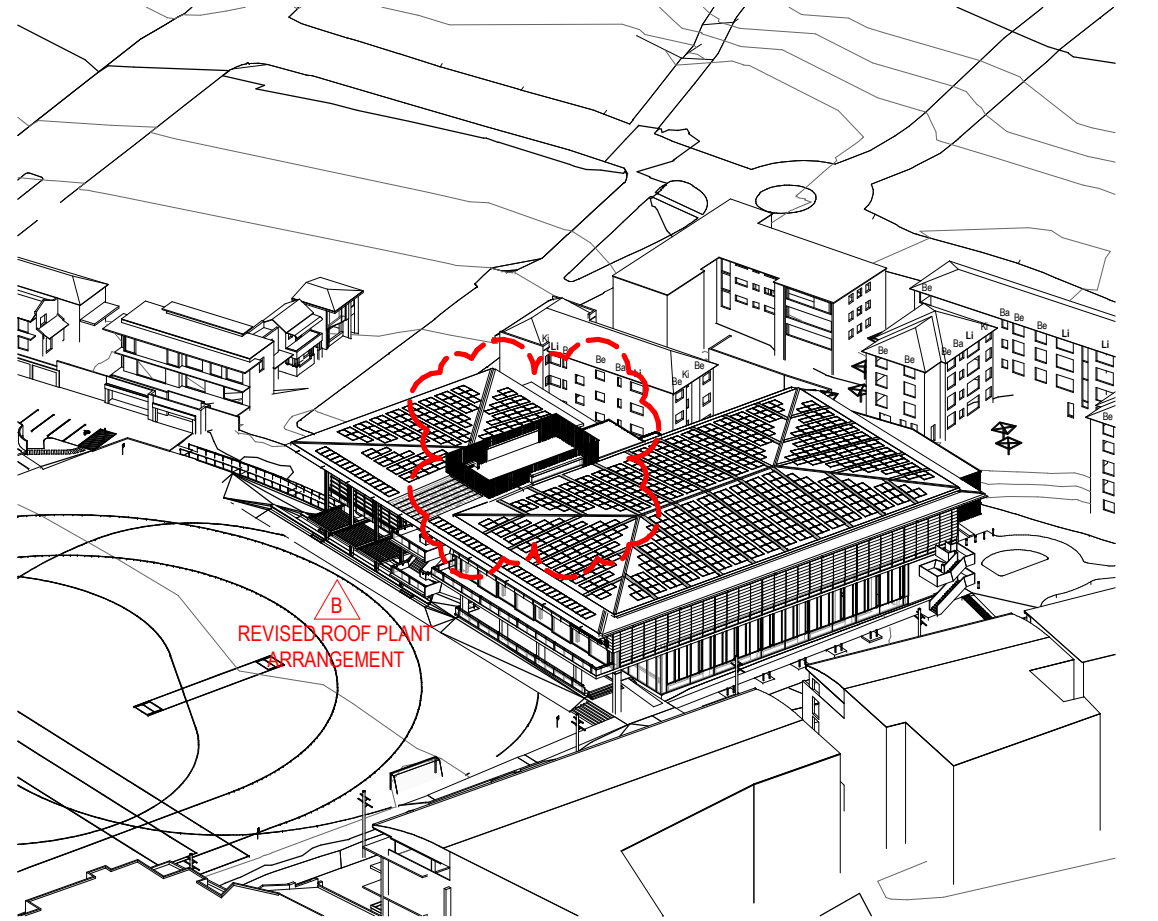


10 13 30 PM

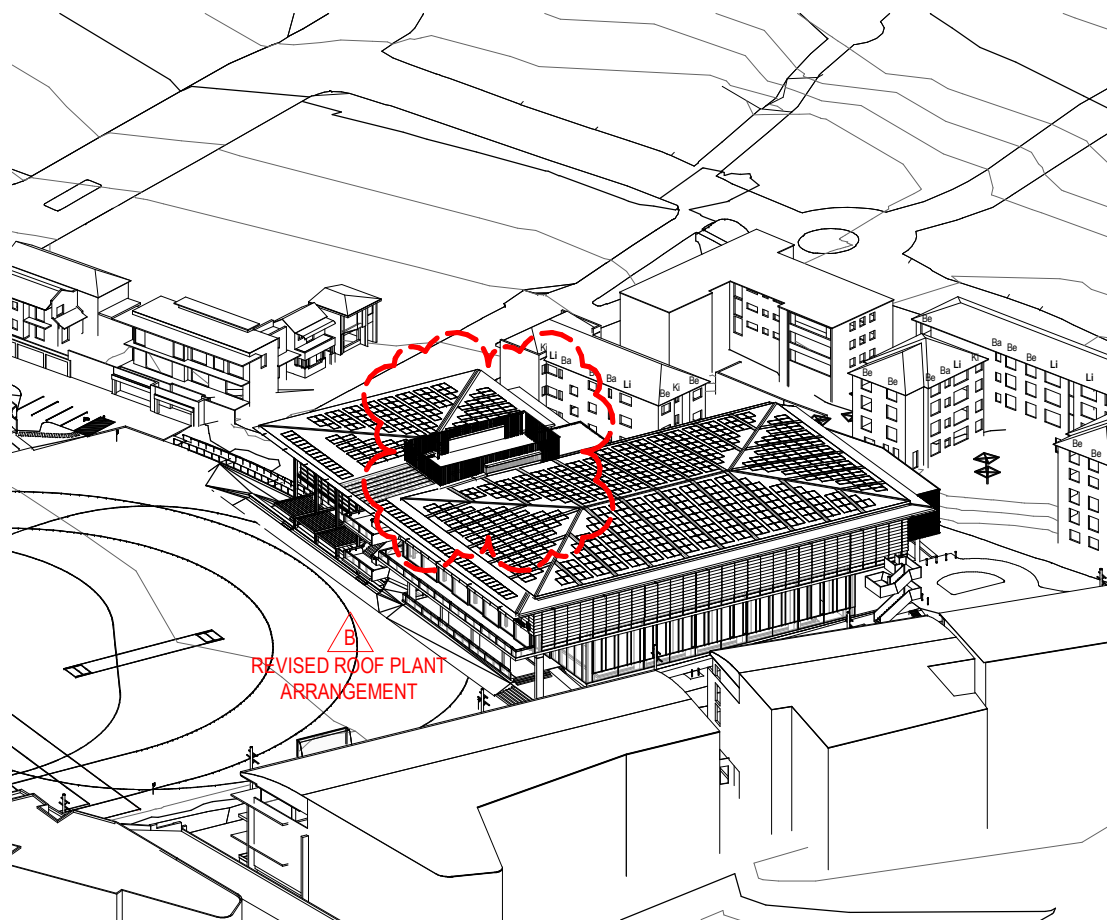

11 14 00 PM

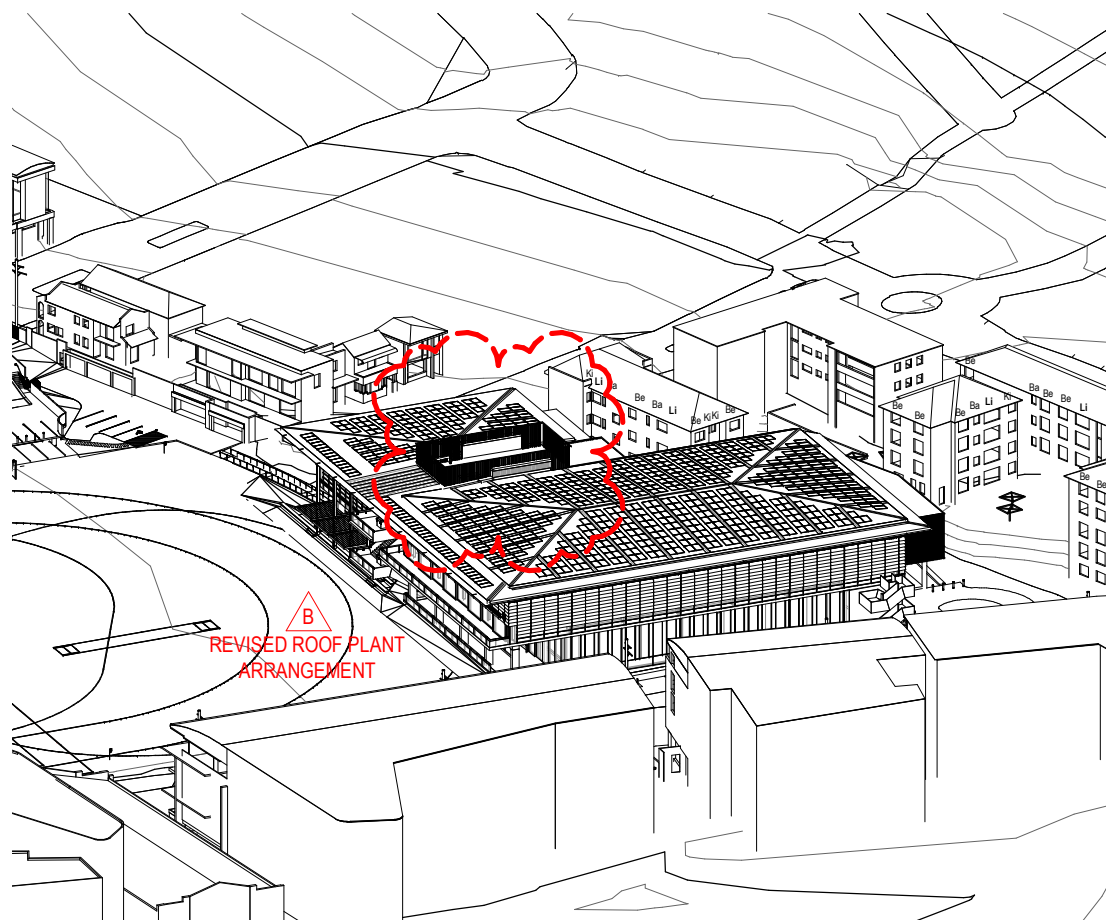

12 14 30 PM

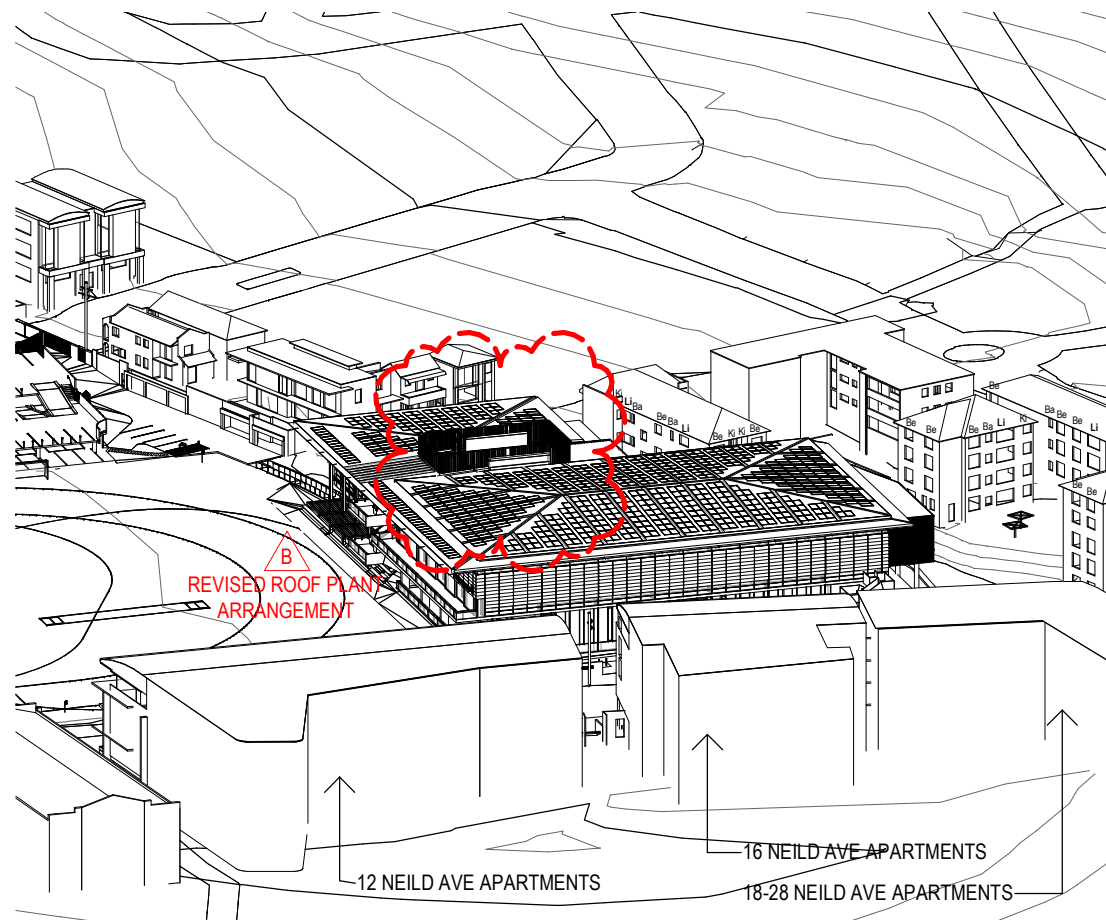


13 15 00 PM

Revisions		
No.	Date	Description
A	02/09/2020	ISSUED FOR SSDA
B	19/03/2021	ISSUED TO DPIE FOR RIS
C	10/06/2021	ISSUED TO DPIE FOR RIS2

Checked
ADC

Approved
LC

Key

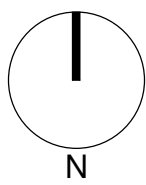

Client
Sydney Grammar School

Architect

AJ+C
ALLEN JACK+COTTIER

79 Myrtle Street Chippendale NSW 2008 AUSTRALIA
ph +61 2 9311 8222 fx +61 2 9311 8200
ABN 53 003 782 250

Project
SGS Weigall Sports Complex
Neild Ave, Rushcutters Bay

Proj. No. 19086

Drawing Title
WEIGALL SPORTS COMPLEX
BUILDING 01 AND BUILDING 02
SOLAR ACCESS STUDIES
SUN EYE PROPOSED JUNE 21

Sheet Status
NOT FOR CONSTRUCTION

Scale
@A1

Drawing No.
A9201

Issue
C

DRAFT