

ST. ANTHONY OF PADUA CATHOLIC SCHOOL AUSTRAL - DETAILED DA



DETAILED PROPOSAL - DRAWING REGISTER		
Sheet Number	Sheet Name	Revision
DA001	TITLE SHEET + DRAWING REGISTER	13
DA002	SITE PLAN EXISTING - AERIAL PHOTO	9
DA003	SITE PLAN - EXISTING	9
DA005	SITE PLAN	15
DA051	STAGING	8
DA052	STAGE 1 PLAN	6
DA053	STAGE 2 PLAN	6
DA054	STAGE 3 PLAN	7
DA055	STAGE 4 PLAN	7
DA056	STAGE 5 PLAN	7
DA057	STAGE 6 PLAN	7
DA058	FUTURE STAGES	6
DA059	ALL STAGES	2
DA060	FENCING PLAN	2
DA101	SITE DEMOLITION PLAN	9
DA102	SITE PLAN - LOWER GROUND	17
DA103	SITE PLAN - GROUND	16
DA104	SITE PLAN - LEVEL 1	17
DA105	SITE PLAN - LEVEL 2	17
DA106	SITE PLAN - ROOF PLAN	14
DA111	HUB BUILDING - FLOOR PLAN - LOWER GROUND	12
DA112	HUB BUILDING - FLOOR PLAN - GROUND	14

DETAILED PROPOSAL - DRAWING REGISTER		
Sheet Number	Sheet Name	Revision
DA113	HUB BUILDING FLOOR PLAN - LEVEL 1	14
DA114	HUB BUILDING - FLOOR PLAN - LEVEL 2	13
DA115	HUB BUILDING - ROOF PLAN	11
DA116	HALL - FLOOR PLAN	11
DA117	HALL - ROOF PLAN	7
DA118	CHILDCARE CENTRE - FLOOR PLAN	7
DA131	GFA - LOWER GROUND AND GROUND	11
DA132	GFA - LEVEL 1 + 2	10
DA201	SITE ELEVATIONS	13
DA211	HUB BUILDING - ELEVATIONS	11
DA212	HALL BUILDING - ELEVATIONS	10
DA213	CHILDCARE CENTRE - ELEVATIONS	8
DA301	SITE SECTIONS	13
DA311	HUB BUILDING - SECTIONS	8
DA312	HALL BUILDING - SECTIONS	7
DA313	CHILDCARE CENTRE - SECTIONS	6
DA401	PERSPECTIVE - PIAZZA_WIDE	7
DA402	PERSPECTIVE - PIAZZA_HALL + BELL TOWER	6
DA403	PERSPECTIVE - PIAZZA_CHAPEL	6
DA404	PERSPECTIVE - PIAZZA	2
DA405	PERSPECTIVE - FORUM NORTH ENTRY	2
DA406	PERSPECTIVE - INDOOR RECREATIONAL CENTRE + HALL - VIEW 01	3

DETAILED PROPOSAL - DRAWING REGISTER		
Sheet Number	Sheet Name	Revision
DA407	PERSPECTIVE - INDOOR RECREATIONAL CENTRE + HALL - VIEW 02	3
DA408	PERSPECTIVE - ELC	1
DA409	PERSPECTIVE - FORUM VIEW 01	2
DA410	PERSPECTIVE - FORUM VIEW 02	2
DA501	TYPICAL SECTION - FORM	2
DA502	FACADE CONCEPT	2
DA901	EXTERNAL FINISHES SCHEDULE	10

COPYRIGHT © MUNNS SLY MOORE ARCHITECTS 2011 Reproduction of the whole or part of the document constitutes an infringement of copyright. The information, ideas and concepts contained in this document are confidential. The recipient(s) of this document is/are prohibited from disclosing such information, ideas and concepts to any person without the prior written consent of the copyright holder.		
NOTES		
1.	Use figured dimensions. Do not scale from drawings.	
2.	All dimensions are in millimetres, except levels and drawings to scale of 1:500 and smaller which are given in metres.	
3.	Drawings to be read in conjunction with specifications and/or schedules.	
4.	Contractor to verify all dimensions and levels on site prior to commencing any work or making of shop drawings, and seek instructions if any discrepancies are found.	
	NO.	DATE
		DESCRIPTION
	13	10.03.202
	12	03.10.2019
	11	28.05.2019
	10	02.11.2018
	9	01.11.2018
	8	22.10.2018
	7	11.10.2018
	6	10.10.2018
	5	09.08.2018
	4	26.07.2018
	3	17.04.2018
	2	10.04.2018
	1	10.04.2018



PROJECT
ST ANTHONY OF PADUA

CLIENT
SYDNEY CATHOLIC SCHOOLS

DRAWING
DETAILED PROPOSAL
TITLE SHEET + DRAWING
REGISTER

STATUS
FOR APPROVAL

DATE 10.03.202 FILE Documentation\REV17\4032_NP_DA_SF_detached.rvt

DRAWN Author CHECKED Checker VERIFIED Checker

LOT DP SUBURB PROJECT ADDRESS

MUNNS SLY MOORE architects

MUNNS SLY MOORE ARCHITECTS PTY LTD
9 Hall Street | PO Box 5093 | Lyneham ACT 2602 Australia
P +61 2 6248 8922 F +61 2 6248 8300
www.munnesslymoore.com.au

SCALE: @A1

0 100 200 300 400 600 800

PROJECT NO. 4032

NORTH

REVISION

DA001

13



1 SITE PLAN - EXISTING - AERIAL PHOTO
1 : 2000

COPYRIGHT © MUNNS SLY MOORE ARCHITECTS 2011
Reproduction of the whole or part of the document constitutes an infringement of copyright. The information, ideas and concepts contained in this document are confidential. The recipient(s) of this document is/are prohibited from disclosing such information, ideas and concepts to any person without the prior written consent of the copyright holder.

- NOTES
- Use figured dimensions. Do not scale from drawings.
 - All dimensions are in millimetres, except levels and drawings to scale of 1:500 and smaller which are given in metres. Drawings to be read in conjunction with specifications and/or schedules.
 - Contractor to verify all dimensions and levels on site prior to commencing any work or making of shop drawings, and seek instructions if any discrepancies are found.

9	03.10.2019	ISSUE FOR APPROVAL
8	01.11.2018	FOR APPROVAL
7	22.10.2018	ISSUE FOR INFORMATION
6	11.10.2018	ISSUE FOR INFORMATION
5	10.10.2018	ISSUE FOR APPROVAL
4	26.07.2018	ISSUE FOR APPROVAL
3	17.04.2018	ISSUE FOR INFORMATION
2	10.04.2018	ISSUE FOR INFORMATION
1	10.04.2018	ISSUE FOR INFORMATION
NO.	DATE	DESCRIPTION



PROJECT
ST ANTHONY OF PADUA

CLIENT
SYDNEY CATHOLIC SCHOOLS

DRAWING
DETAILED PROPOSAL
SITE PLAN EXISTING -
AERIAL PHOTO

STATUS FOR APPROVAL


DATE	03.10.2019	FILE	P:\4032-St Anthony of Padua\Siteplan\Siteplan_4032_MPS_Site_Plan_4032.dwg
DRAWN	Author	CHECKED	Checker
LOT	DP	SUBURB	PROJECT ADDRESS

MUNNS SLY MOORE architects

MUNNS SLY MOORE ARCHITECTS PTY LTD
9 Hall Street | PO Box 5093 | Lyneham ACT 2602 Australia
P +61 2 6248 8922 F +61 2 6248 8300
www.munnesslymoore.com.au

SCALE: 1 : 2000 @A1

PROJECT NO.	DRAWING NO.	REVISION
4032	DA002	9

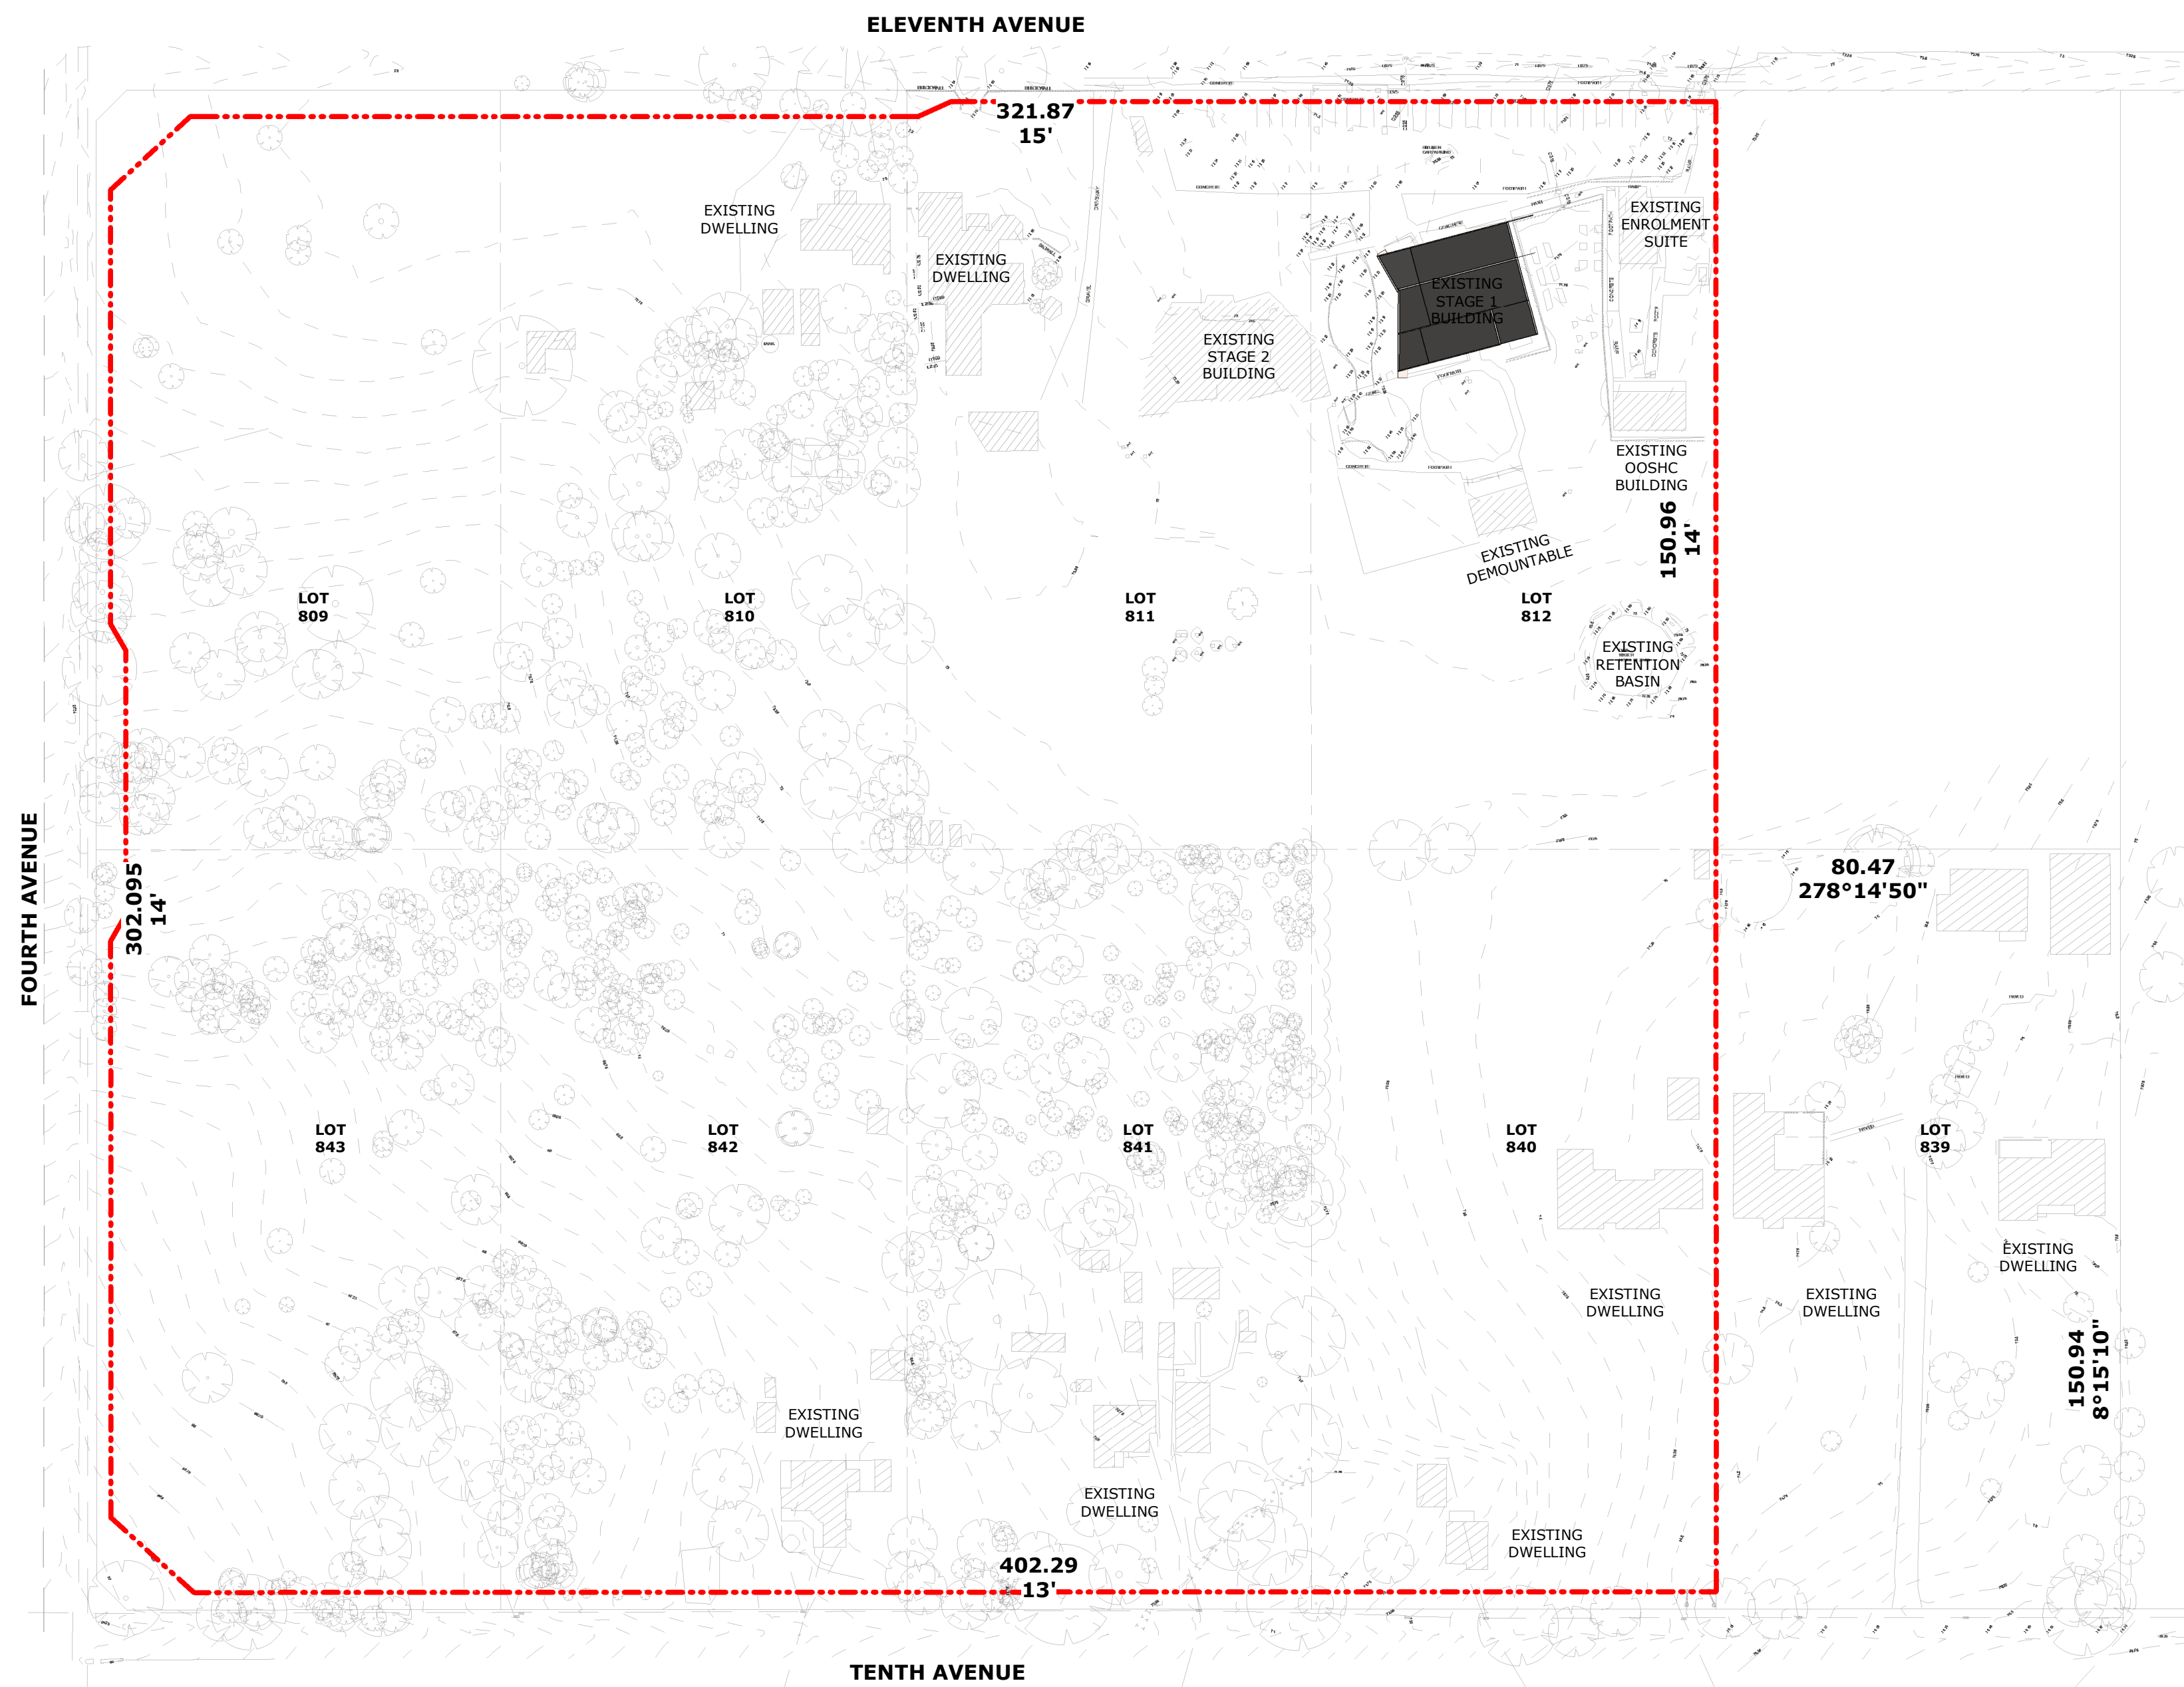

1 SITE PLAN - EXISTING
1 : 1000

COPYRIGHT © MUNNS SLY MOORE ARCHITECTS 2011
Reproduction of the whole or part of the document constitutes an infringement of copyright. The information, ideas and concepts contained in this document are confidential. The recipient(s) of this document is/are prohibited from disclosing such information, ideas and concepts to any person without the prior written consent of the copyright holder.

- NOTES
- Use figured dimensions. Do not scale from drawings.
 - All dimensions are in millimetres, except levels and drawings to scale of 1:500 and smaller which are given in metres.
 - Drawings to be read in conjunction with specifications and/or schedules.
 - Contractor to verify all dimensions and levels on site prior to commencing any work or making of shop drawings, and seek instructions if any discrepancies are found.

9	03.10.2019	ISSUE FOR APPROVAL
8	01.11.2018	FOR APPROVAL
7	22.10.2018	ISSUE FOR INFORMATION
6	11.10.2018	ISSUE FOR INFORMATION
5	10.10.2018	ISSUE FOR APPROVAL
4	26.07.2018	ISSUE FOR APPROVAL
3	17.04.2018	ISSUE FOR INFORMATION
2	10.04.2018	ISSUE FOR INFORMATION
1	10.04.2018	ISSUE FOR INFORMATION
NO.	DATE	DESCRIPTION



PROJECT
ST ANTHONY OF PADUA

CLIENT
SYDNEY CATHOLIC SCHOOLS

DRAWING
DETAILED PROPOSAL
SITE PLAN - EXISTING

STATUS FOR APPROVAL

DATE	03.10.2019	FILE	F:\4032-St Anthony of Padua\Masterplan_ Documentation\4032_MPD_SAP_04.dwg
DRAWN	Author	CHECKED	Checker
LOT	DP	SUBURB	PROJECT ADDRESS

MUNNS SLY MOORE architects

MUNNS SLY MOORE ARCHITECTS PTY LTD
9 Hall Street | PO Box 5093 | Lyneham ACT 2602 Australia
P +61 2 6248 8922 F +61 2 6248 8300
www.munnslymoore.com.au

SCALE: 1 : 1000 @A1

PROJECT NO.	DRAWING NO.	REVISION
4032	DA003	9



1 SITE PLAN - STAGE 1
1 : 1000

LEGEND

--- PROPOSED SITE BOUNDARY/
ROAD RESERVE LINE

--- EXISTING SITE BOUNDARY

COPYRIGHT © MUNNS SLY MOORE ARCHITECTS 2011
Reproduction of the whole or part of the document constitutes an infringement of copyright. The information, ideas and concepts contained in this document are confidential. The recipient(s) of this document is/are prohibited from disclosing such information, ideas and concepts to any person without the prior written consent of the copyright holder.

- NOTES
- Use figured dimensions. Do not scale from drawings.
 - All dimensions are in millimetres, except levels and drawings scale of 1:500 and smaller which are given in metres.
 - Drawings to be read in conjunction with specifications and/or schedules.
 - Contractor to verify all dimensions and levels on site prior to commencing any work or making of shop drawings, and seek instructions if any discrepancies are found.

15	10.03.202	ISSUE FOR APPROVAL
14	20.02.2020	FOR INFORMATION
13	19.02.2020	FOR INFORMATION
12	11.11.2019	FOR INFORMATION
11	03.10.2019	ISSUE FOR APPROVAL
10	24.09.2019	FOR INFORMATION
9	13.09.2019	FOR INFORMATION
8	13.06.2019	FOR INFORMATION
7	28.05.2019	FOR INFORMATION
6	01.11.2018	FOR APPROVAL
5	22.10.2018	ISSUE FOR INFORMATION
4	15.10.2018	ISSUE FOR INFORMATION
3	11.10.2018	ISSUE FOR INFORMATION
2	10.10.2018	ISSUE FOR APPROVAL
1	26.07.2018	ISSUE FOR APPROVAL

NO. DATE DESCRIPTION



PROJECT
ST ANTHONY OF PADUA

CLIENT
SYDNEY CATHOLIC SCHOOLS

DRAWING
DETAILED PROPOSAL
SITE PLAN

STATUS FOR APPROVAL


DATE	10.03.202	FILE	P:\4032-St Anthony of Padua\Masterplan_Documentation\4032_MSP_Site_Plan.dwg
DRAWN	Author	CHECKED	Checker
LOT	DP	SUBURB	PROJECT ADDRESS

MUNNS SLY MOORE architects

MUNNS SLY MOORE ARCHITECTS PTY LTD
9 Hall Street | PO Box 5093 | Lyneham ACT 2602 Australia
P +61 2 6248 8922 F +61 2 6248 8300
www.munnslymoore.com.au

SCALE: 1 : 1000 @A1

PROJECT NO.	4032	DRAWING NO.	DA005	REVISION	15
-------------	------	-------------	-------	----------	----

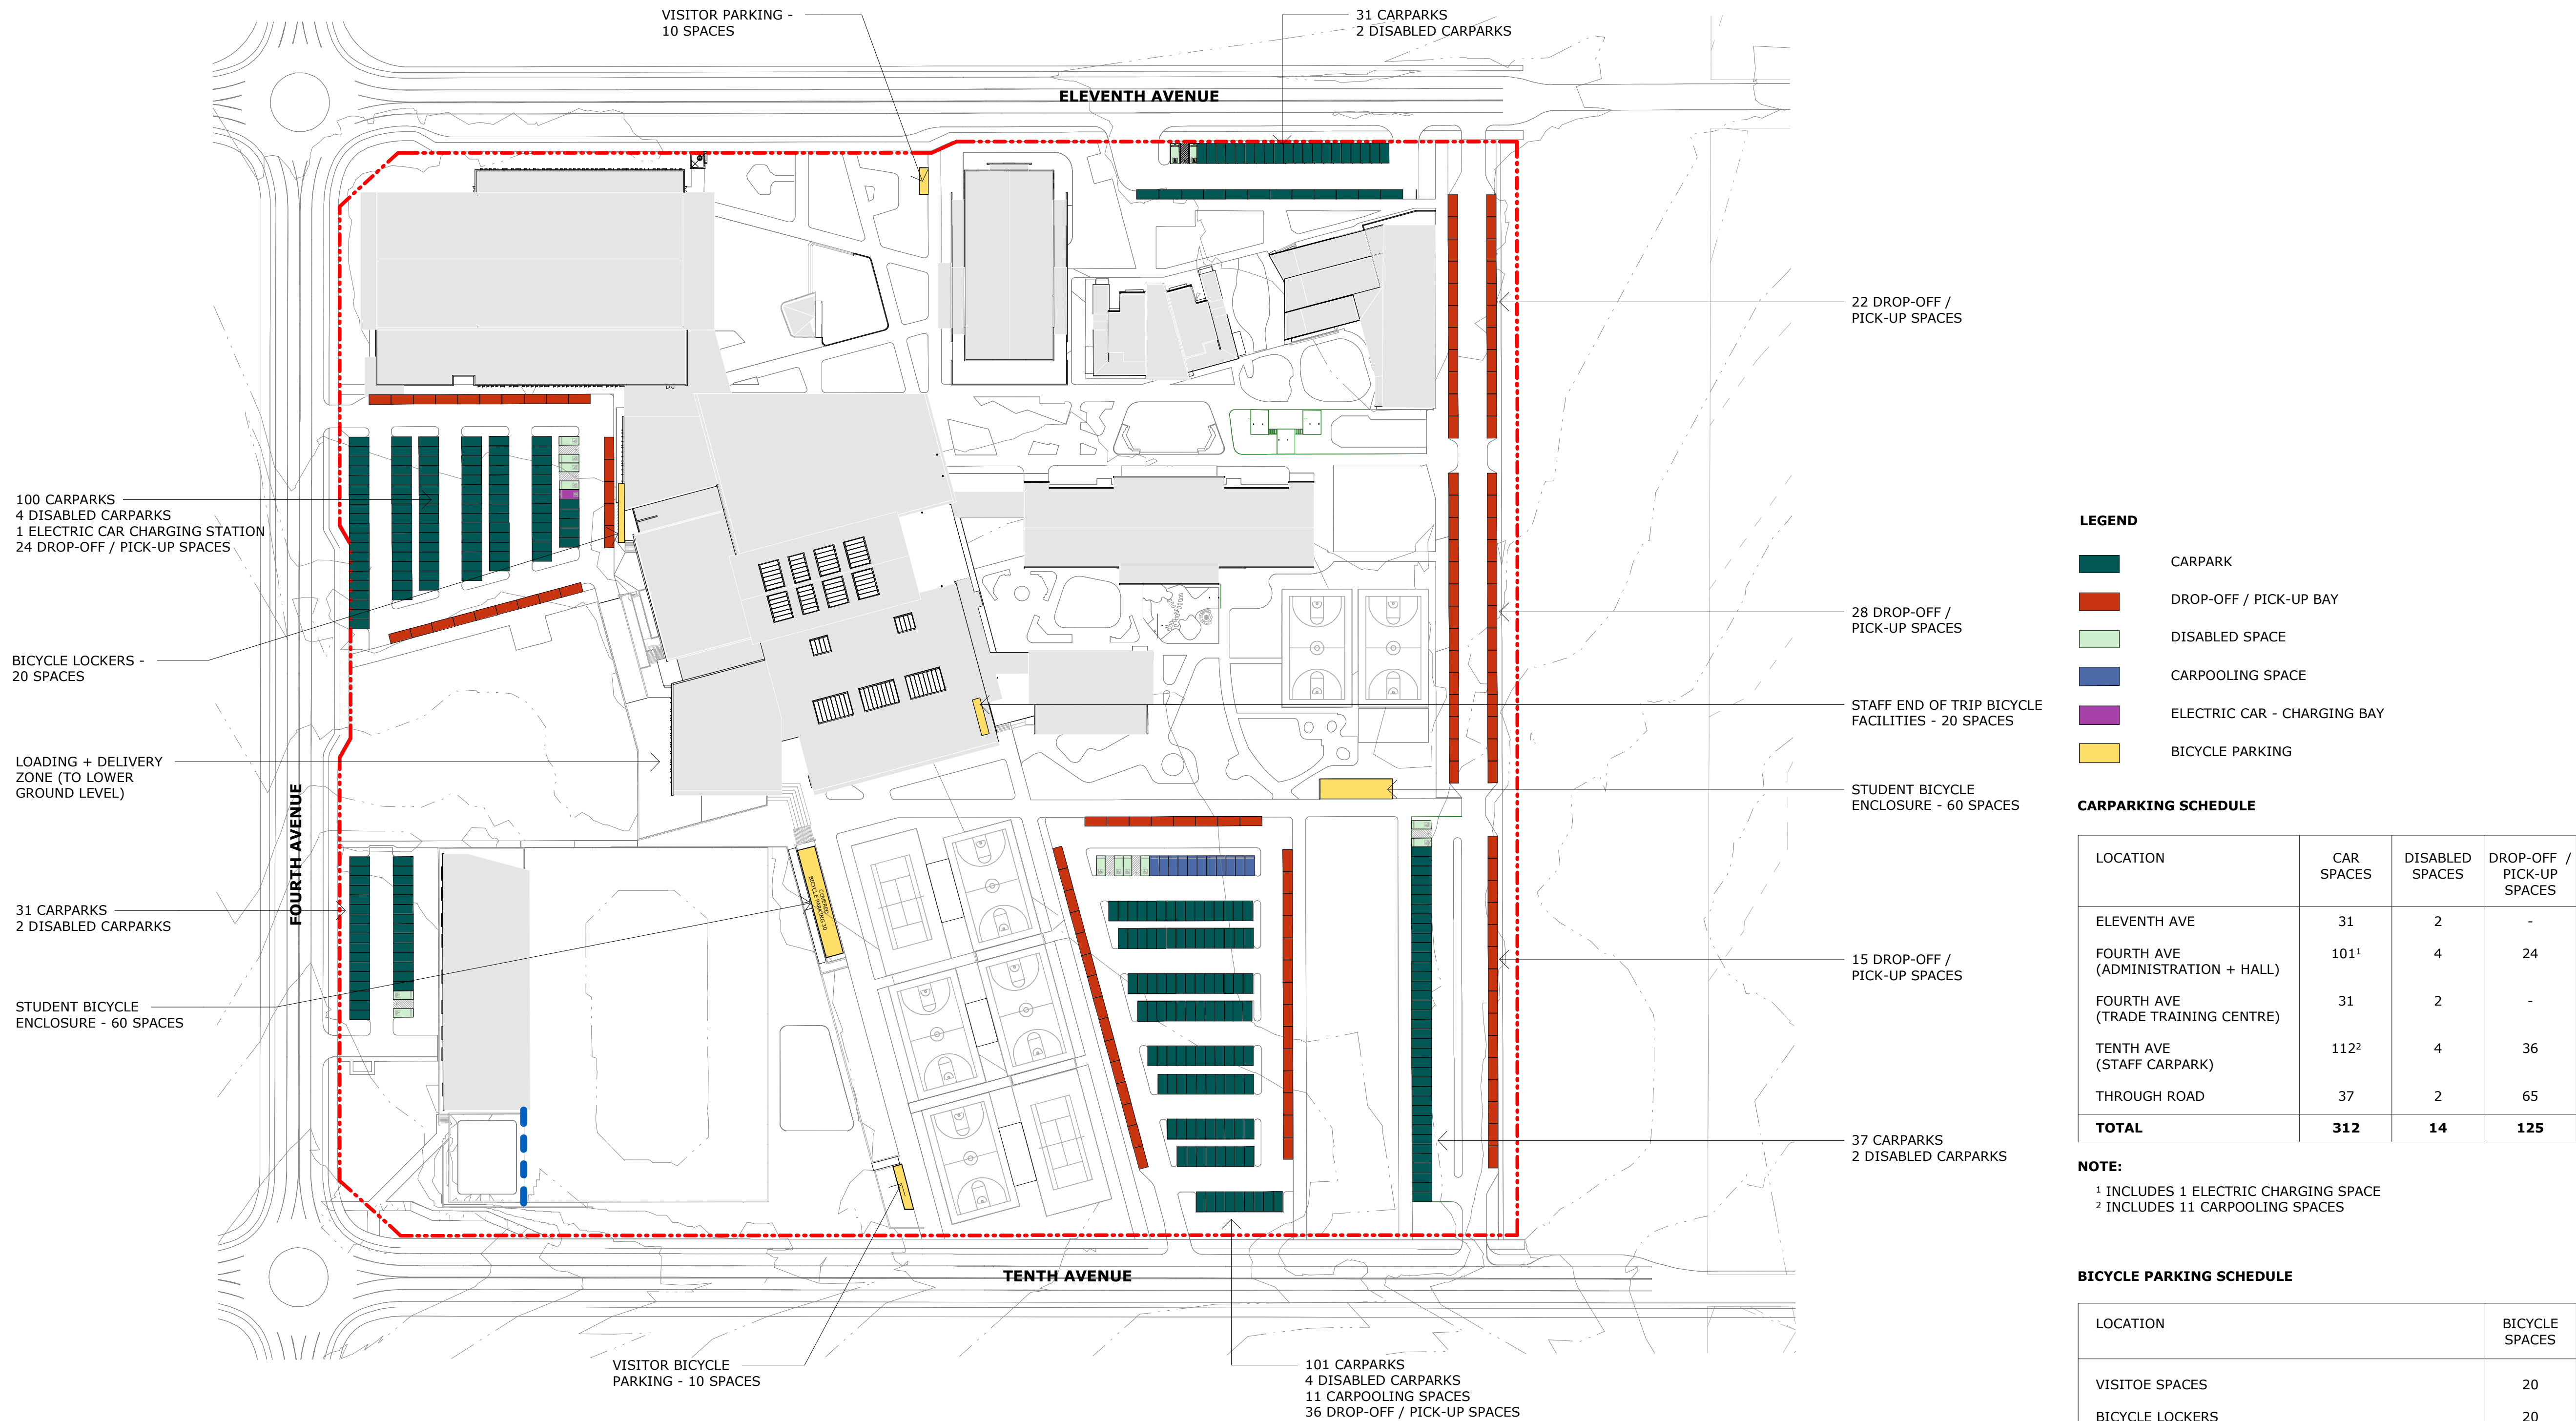

1 CAR AND BICYCLE PARKING PLAN
1 : 1000

COPYRIGHT © MUNNS SLY MOORE ARCHITECTS 2011
Reproduction of the whole or part of the document constitutes an infringement of copyright. The information, ideas and concepts contained in this document are confidential. The recipient(s) of this document is/are prohibited from disclosing such information, ideas and concepts to any person without the prior written consent of the copyright holder.

- NOTES
- Use figured dimensions. Do not scale from drawings.
 - All dimensions are in millimetres, except levels and drawings to scale of 1:500 and smaller which are given in metres.
 - Drawings to be read in conjunction with specifications and/or schedules.
 - Contractor to verify all dimensions and levels on site prior to commencing any work or making of shop drawings, and seek instructions if any discrepancies are found.

5	10.03.202	ISSUE FOR APPROVAL
4	03.10.2019	ISSUE FOR APPROVAL
3	24.09.2019	FOR INFORMATION
2	19.09.2019	FOR INFORMATION
1	13.09.2019	FOR INFORMATION
NO.	DATE	DESCRIPTION



PROJECT
ST ANTHONY OF PADUA

CLIENT
SYDNEY CATHOLIC SCHOOLS

DRAWING
DETAILED PROPOSAL
CAR + BICYCLE PARKING
PLAN

STATUS
FOR APPROVAL


DATE	10.03.202	FILE	F:\4032-St Anthony of Padua\Masterplan\Documentation\4032_MP_SA_MP_detached.rvt
DRAWN	Author	CHECKED	Checker
LOT	DP	SUBURB	PROJECT ADDRESS

MUNNS SLY MOORE architects


MUNNS SLY MOORE ARCHITECTS PTY LTD
9 Hall Street | PO Box 5093 | Lyneham ACT 2602 Australia
P +61 2 6248 8922 F +61 2 6248 8300
www.munnesslymoore.com.au

SCALE: As indicated @A1


PROJECT NO.	DRAWING NO.	REVISION
4032	DA006	5

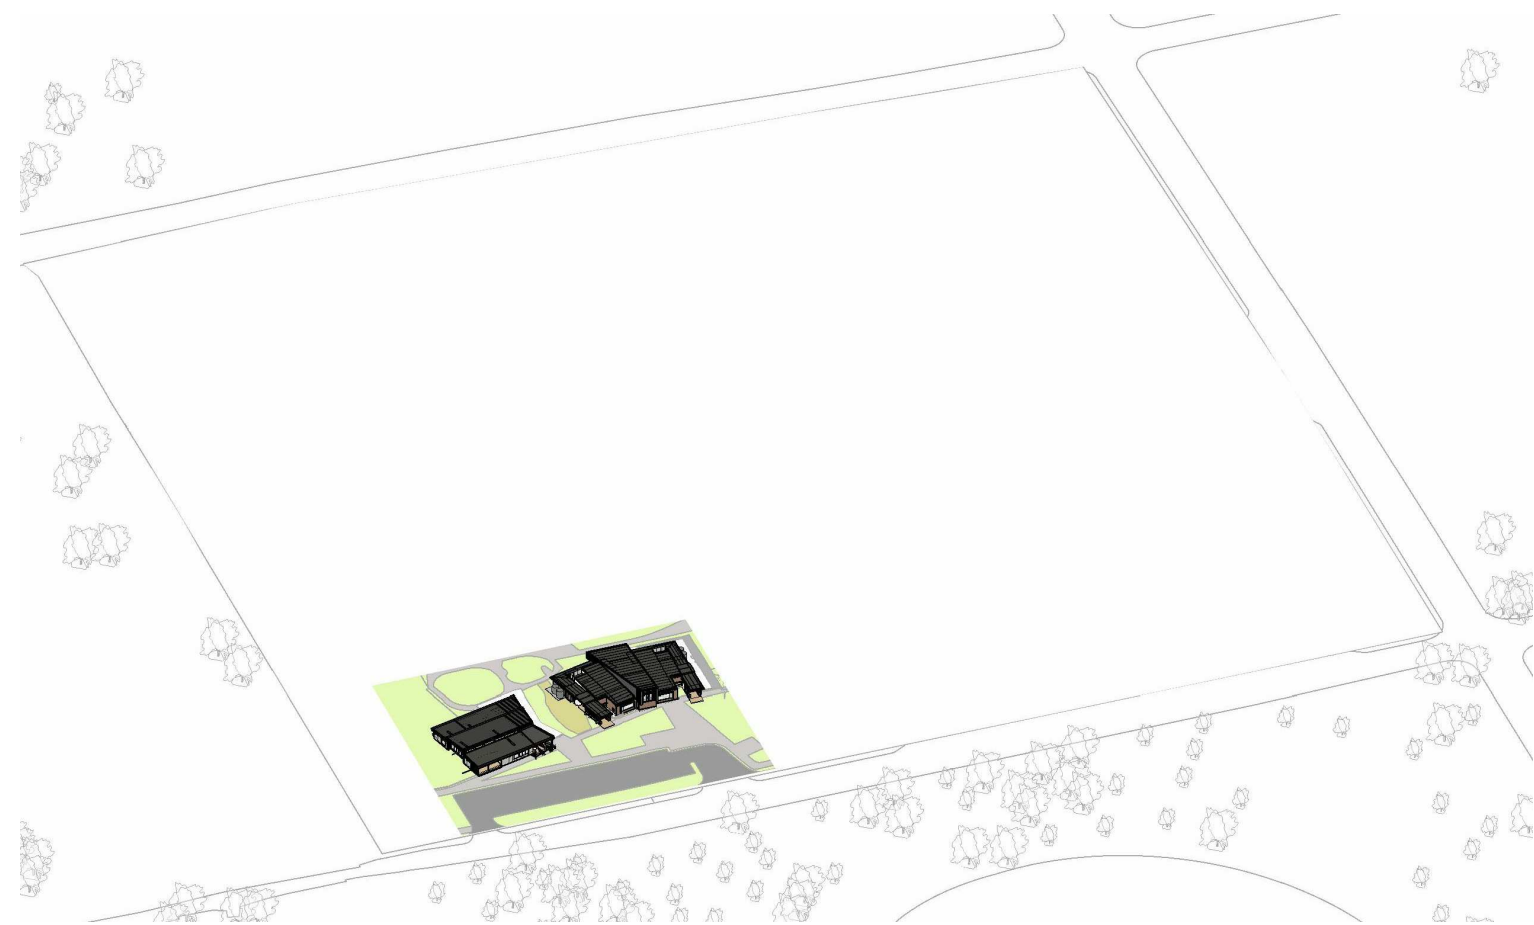


EXISTING

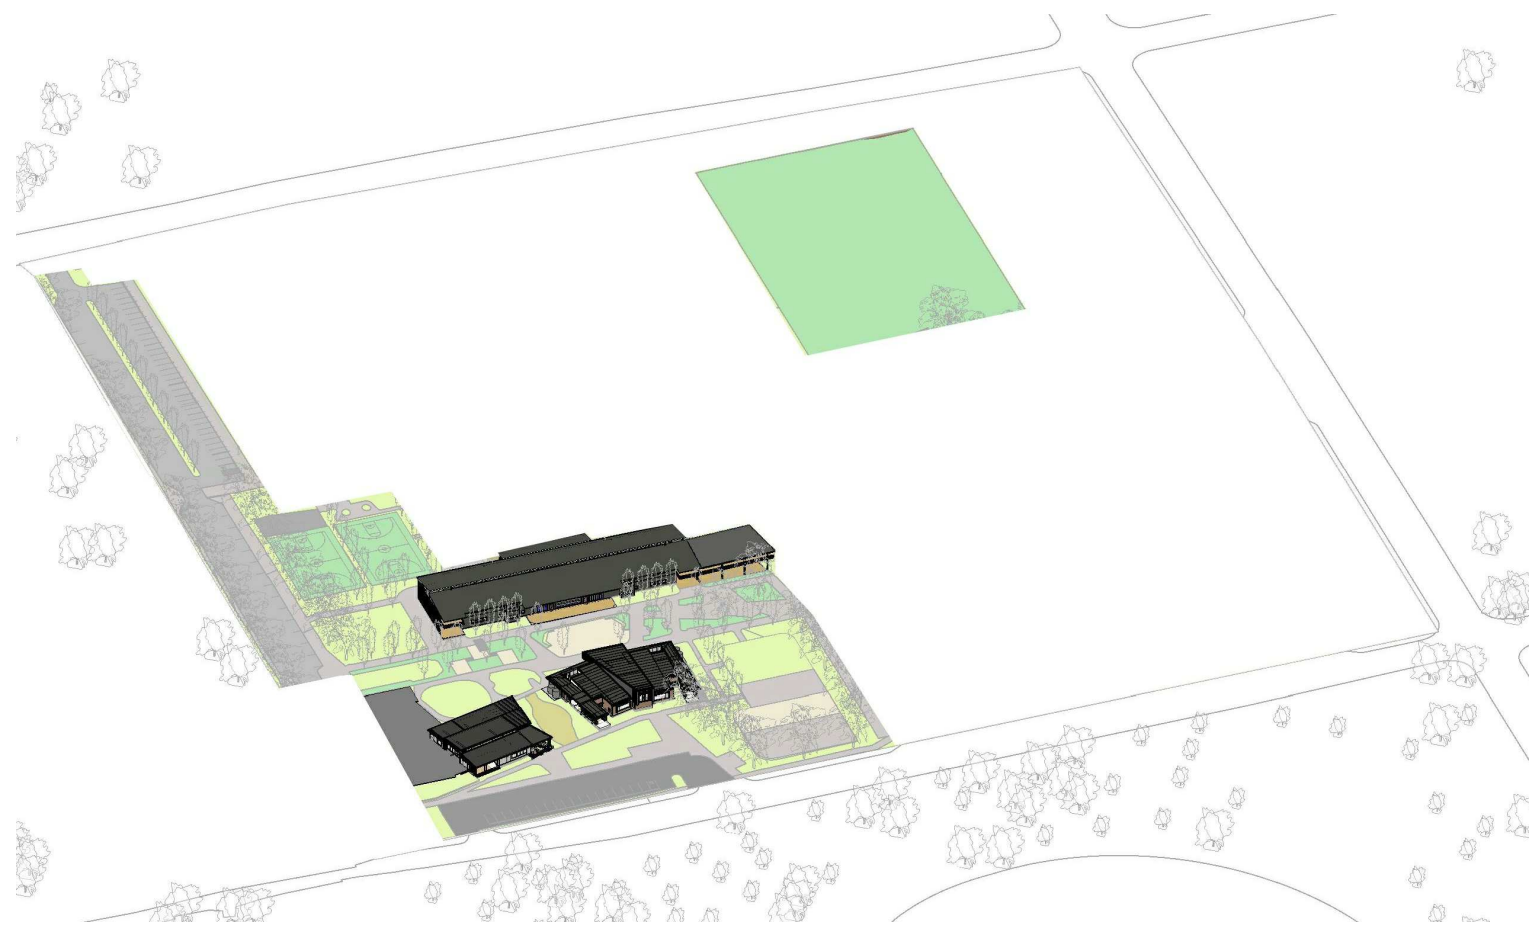


STAGE 1 + 2

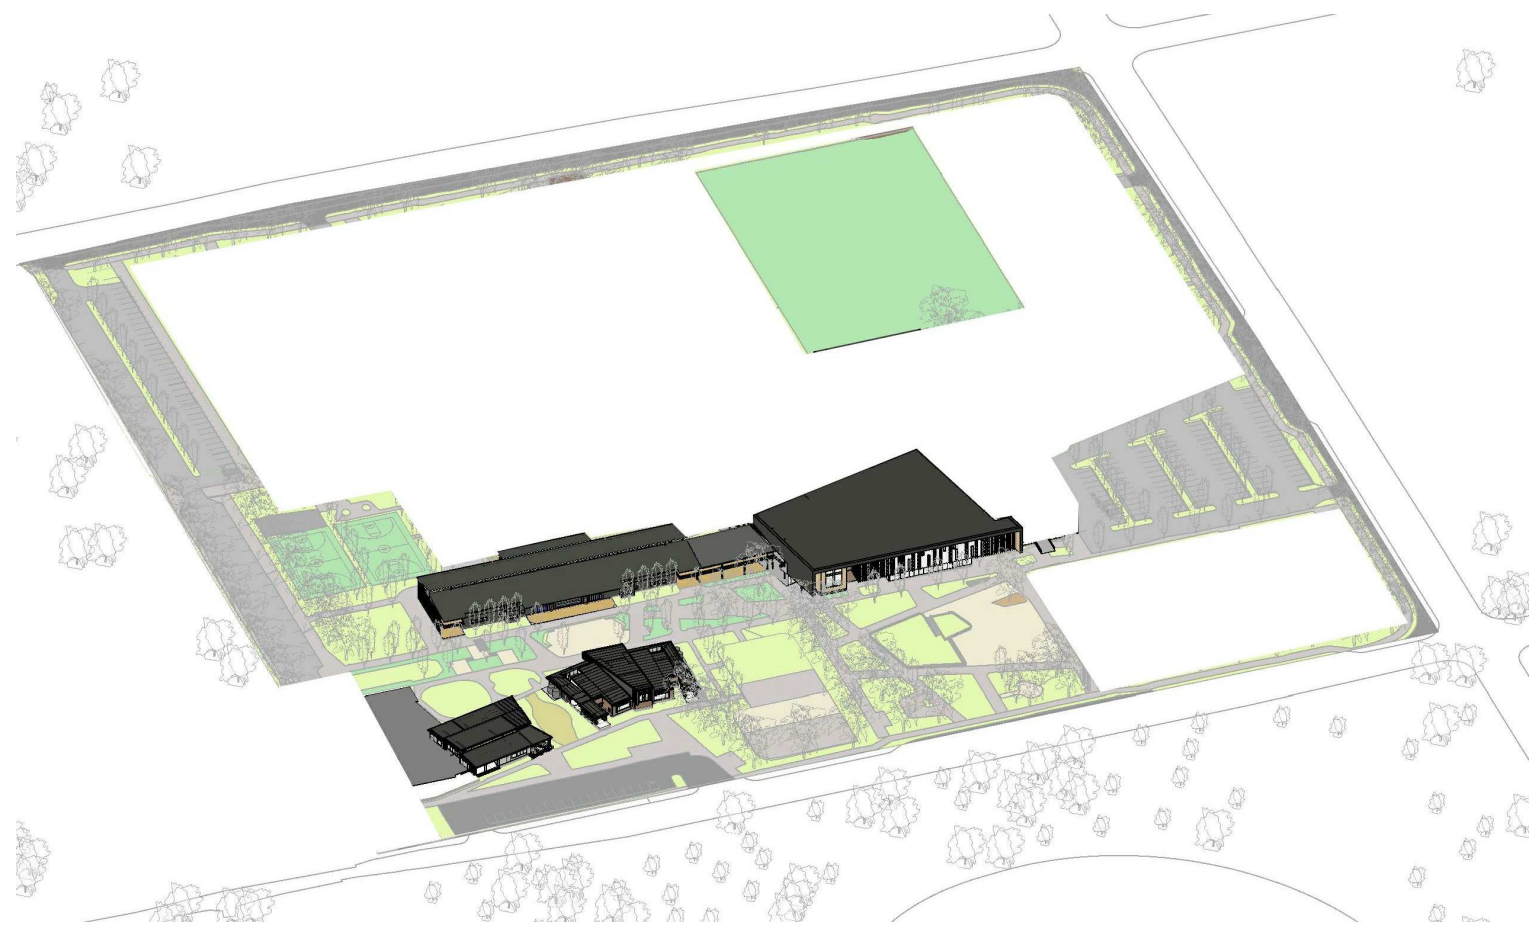


STAGE 3

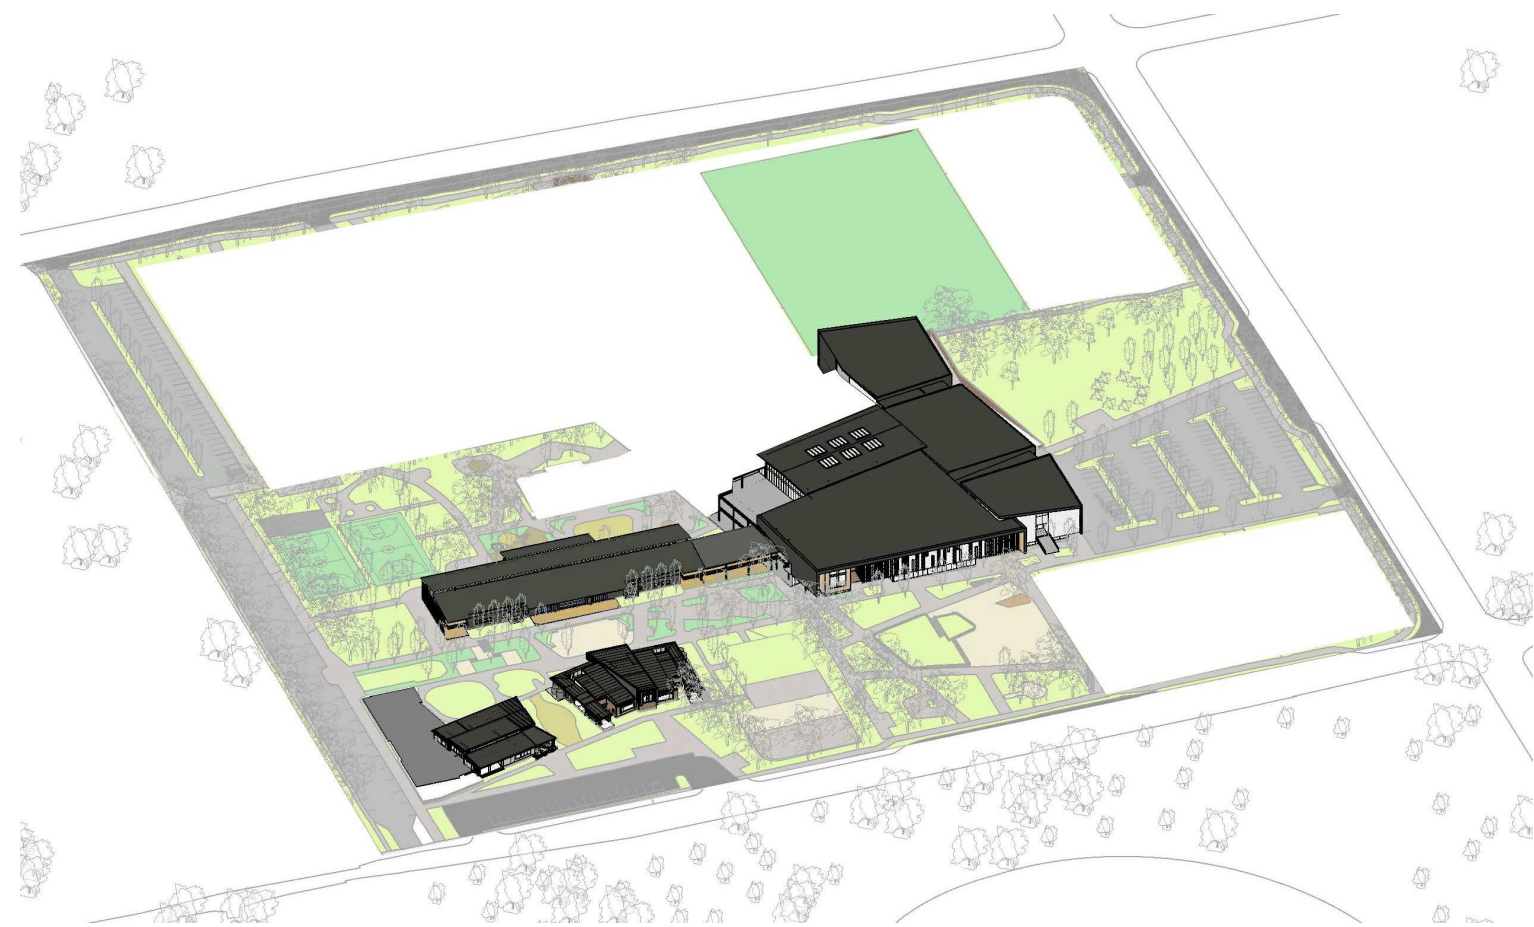

STAGE 4

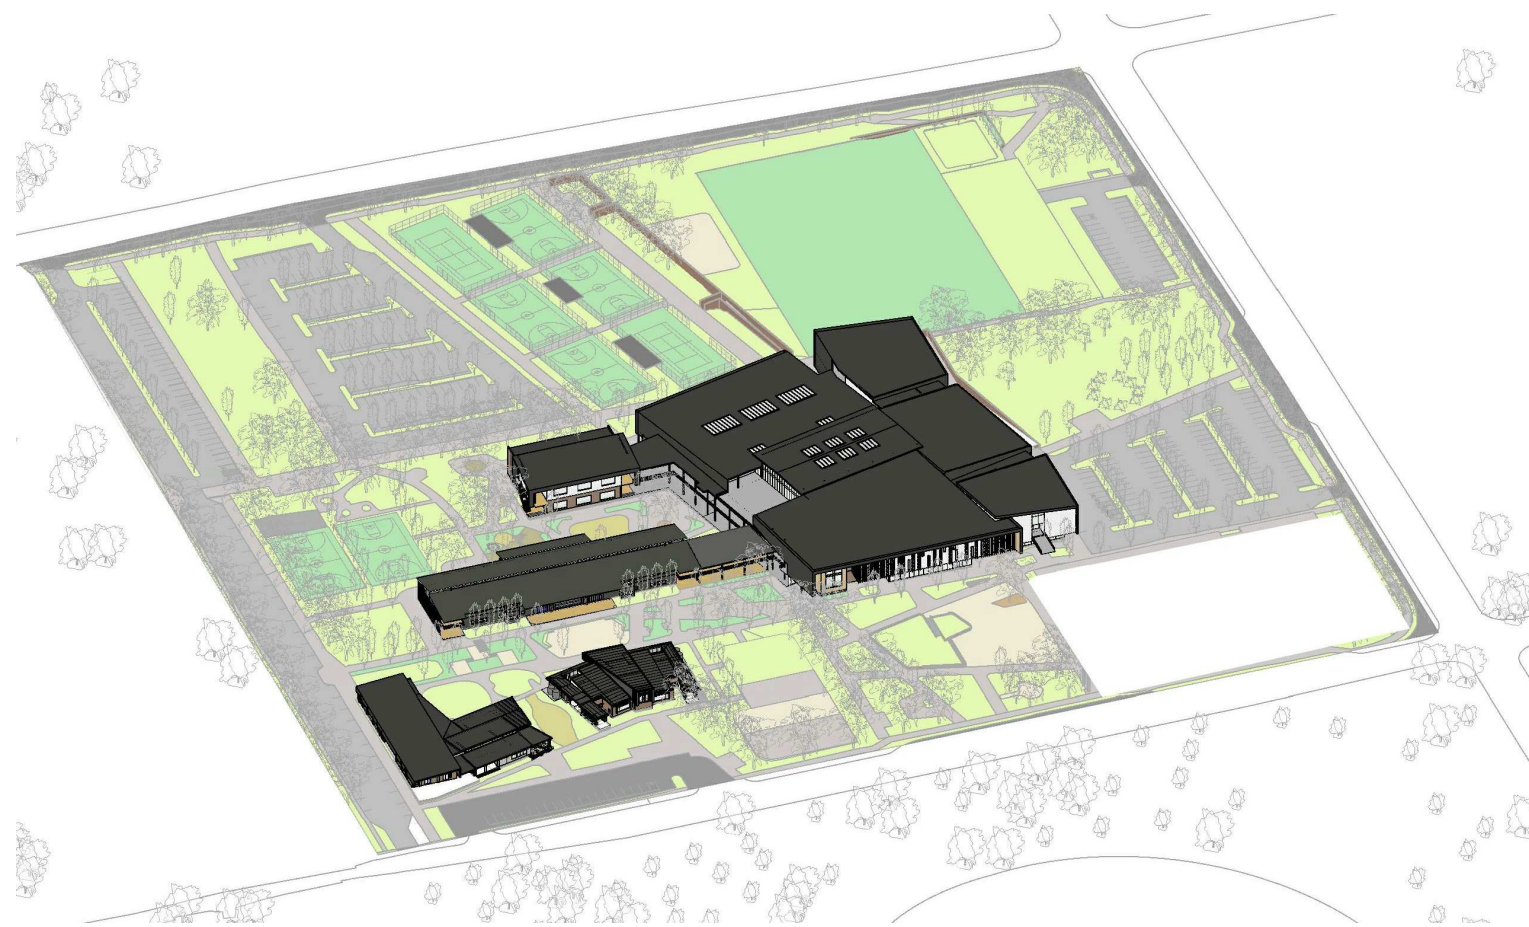

STAGE 5

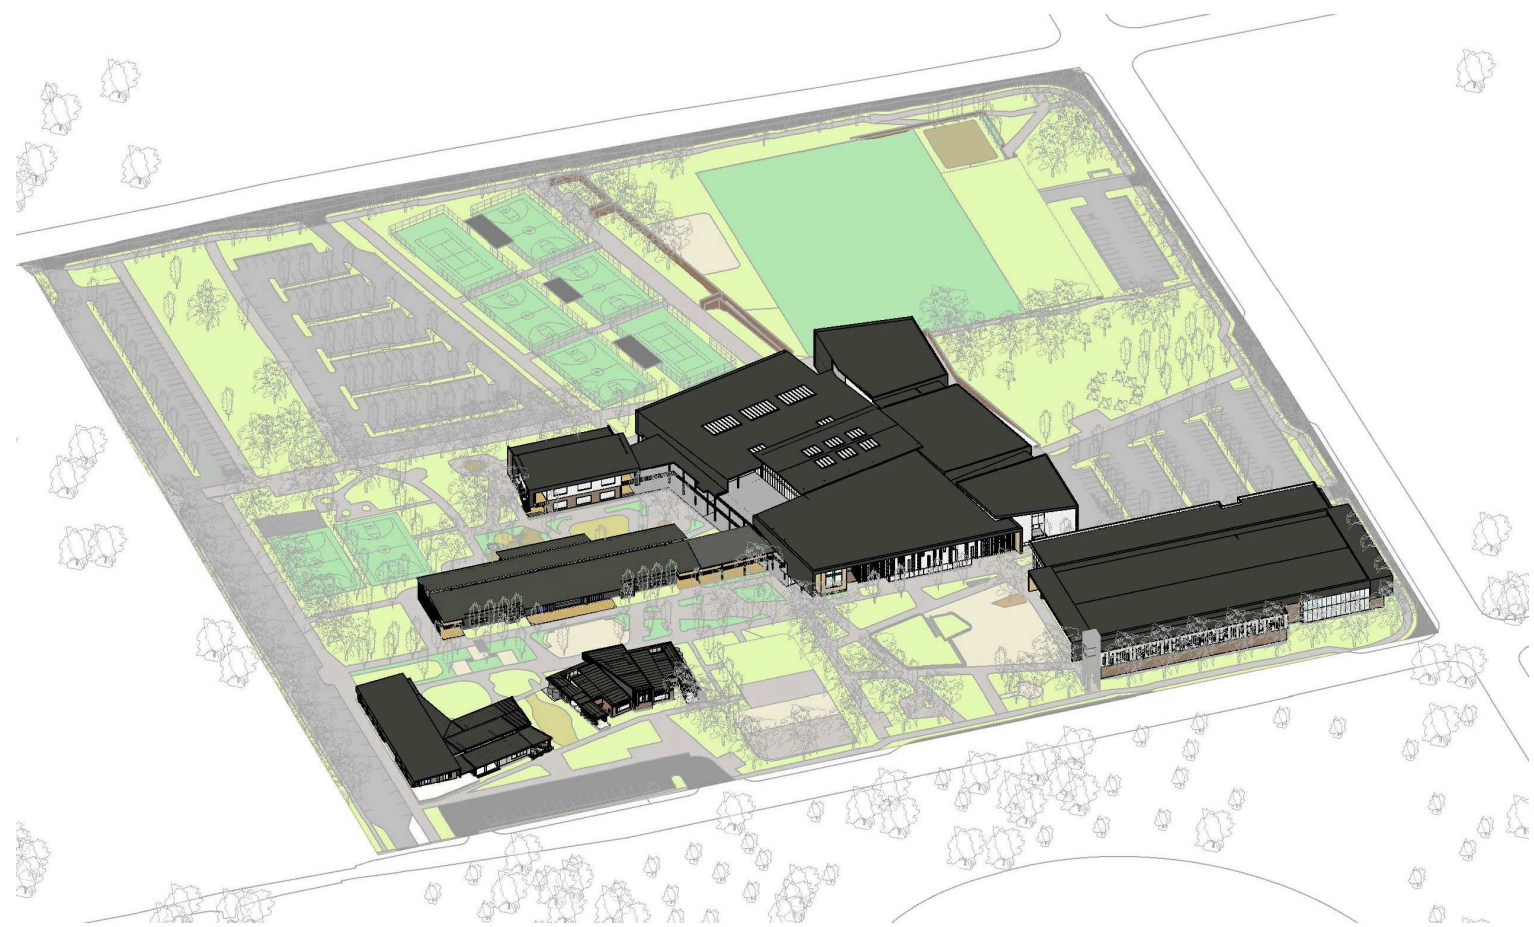

STAGE 6

COPYRIGHT © MUNNS SLY MOORE ARCHITECTS 2011
Reproduction of the whole or part of the document constitutes an infringement of copyright. The information, ideas and concepts contained in this document are confidential. The recipient(s) of this document is/are prohibited from disclosing such information, ideas and concepts to any person without the prior written consent of the copyright holder.

- NOTES
- Use figured dimensions. Do not scale from drawings.
 - All dimensions are in millimetres, except levels and drawings to scale of 1:500 and smaller which are given in metres.
 - Drawings to be read in conjunction with specifications and/or schedules.
 - Contractor to verify all dimensions and levels on site prior to commencing any work or making of shop drawings, and seek instructions if any discrepancies are found.

8	11.11.2019	FOR INFORMATION
7	03.10.2019	ISSUE FOR APPROVAL
6	24.07.2019	FOR INFORMATION
5	28.05.2019	FOR INFORMATION
4	01.11.2018	FOR APPROVAL
3	22.10.2018	ISSUE FOR INFORMATION
2	11.10.2018	ISSUE FOR INFORMATION
1	10.10.2018	ISSUE FOR APPROVAL
NO.	DATE	DESCRIPTION



PROJECT
ST ANTHONY OF PADUA

CLIENT
SYDNEY CATHOLIC SCHOOLS

DRAWING
DETAILED PROPOSAL
STAGING

STATUS
FOR APPROVAL


DATE	11.11.2019	FILE	P:\4032-St Anthony of Padua\Materials\Documentation\4032-DA051-DA051.dwg
DRAWN	Author	CHECKED	Checker
LOT	DP	SUBURB	PROJECT ADDRESS

MUNNS SLY MOORE architects

MUNNS SLY MOORE ARCHITECTS PTY LTD
9 Hall Street | PO Box 5093 | Lyneham ACT 2602 Australia
P +61 2 6248 8922 F +61 2 6248 8300
www.munnesslymoore.com.au

SCALE: @A1

0	100	200	300	400	500	600	700	800
PROJECT NO.	4032	DRAWING NO.	DA051	REVISION	8			

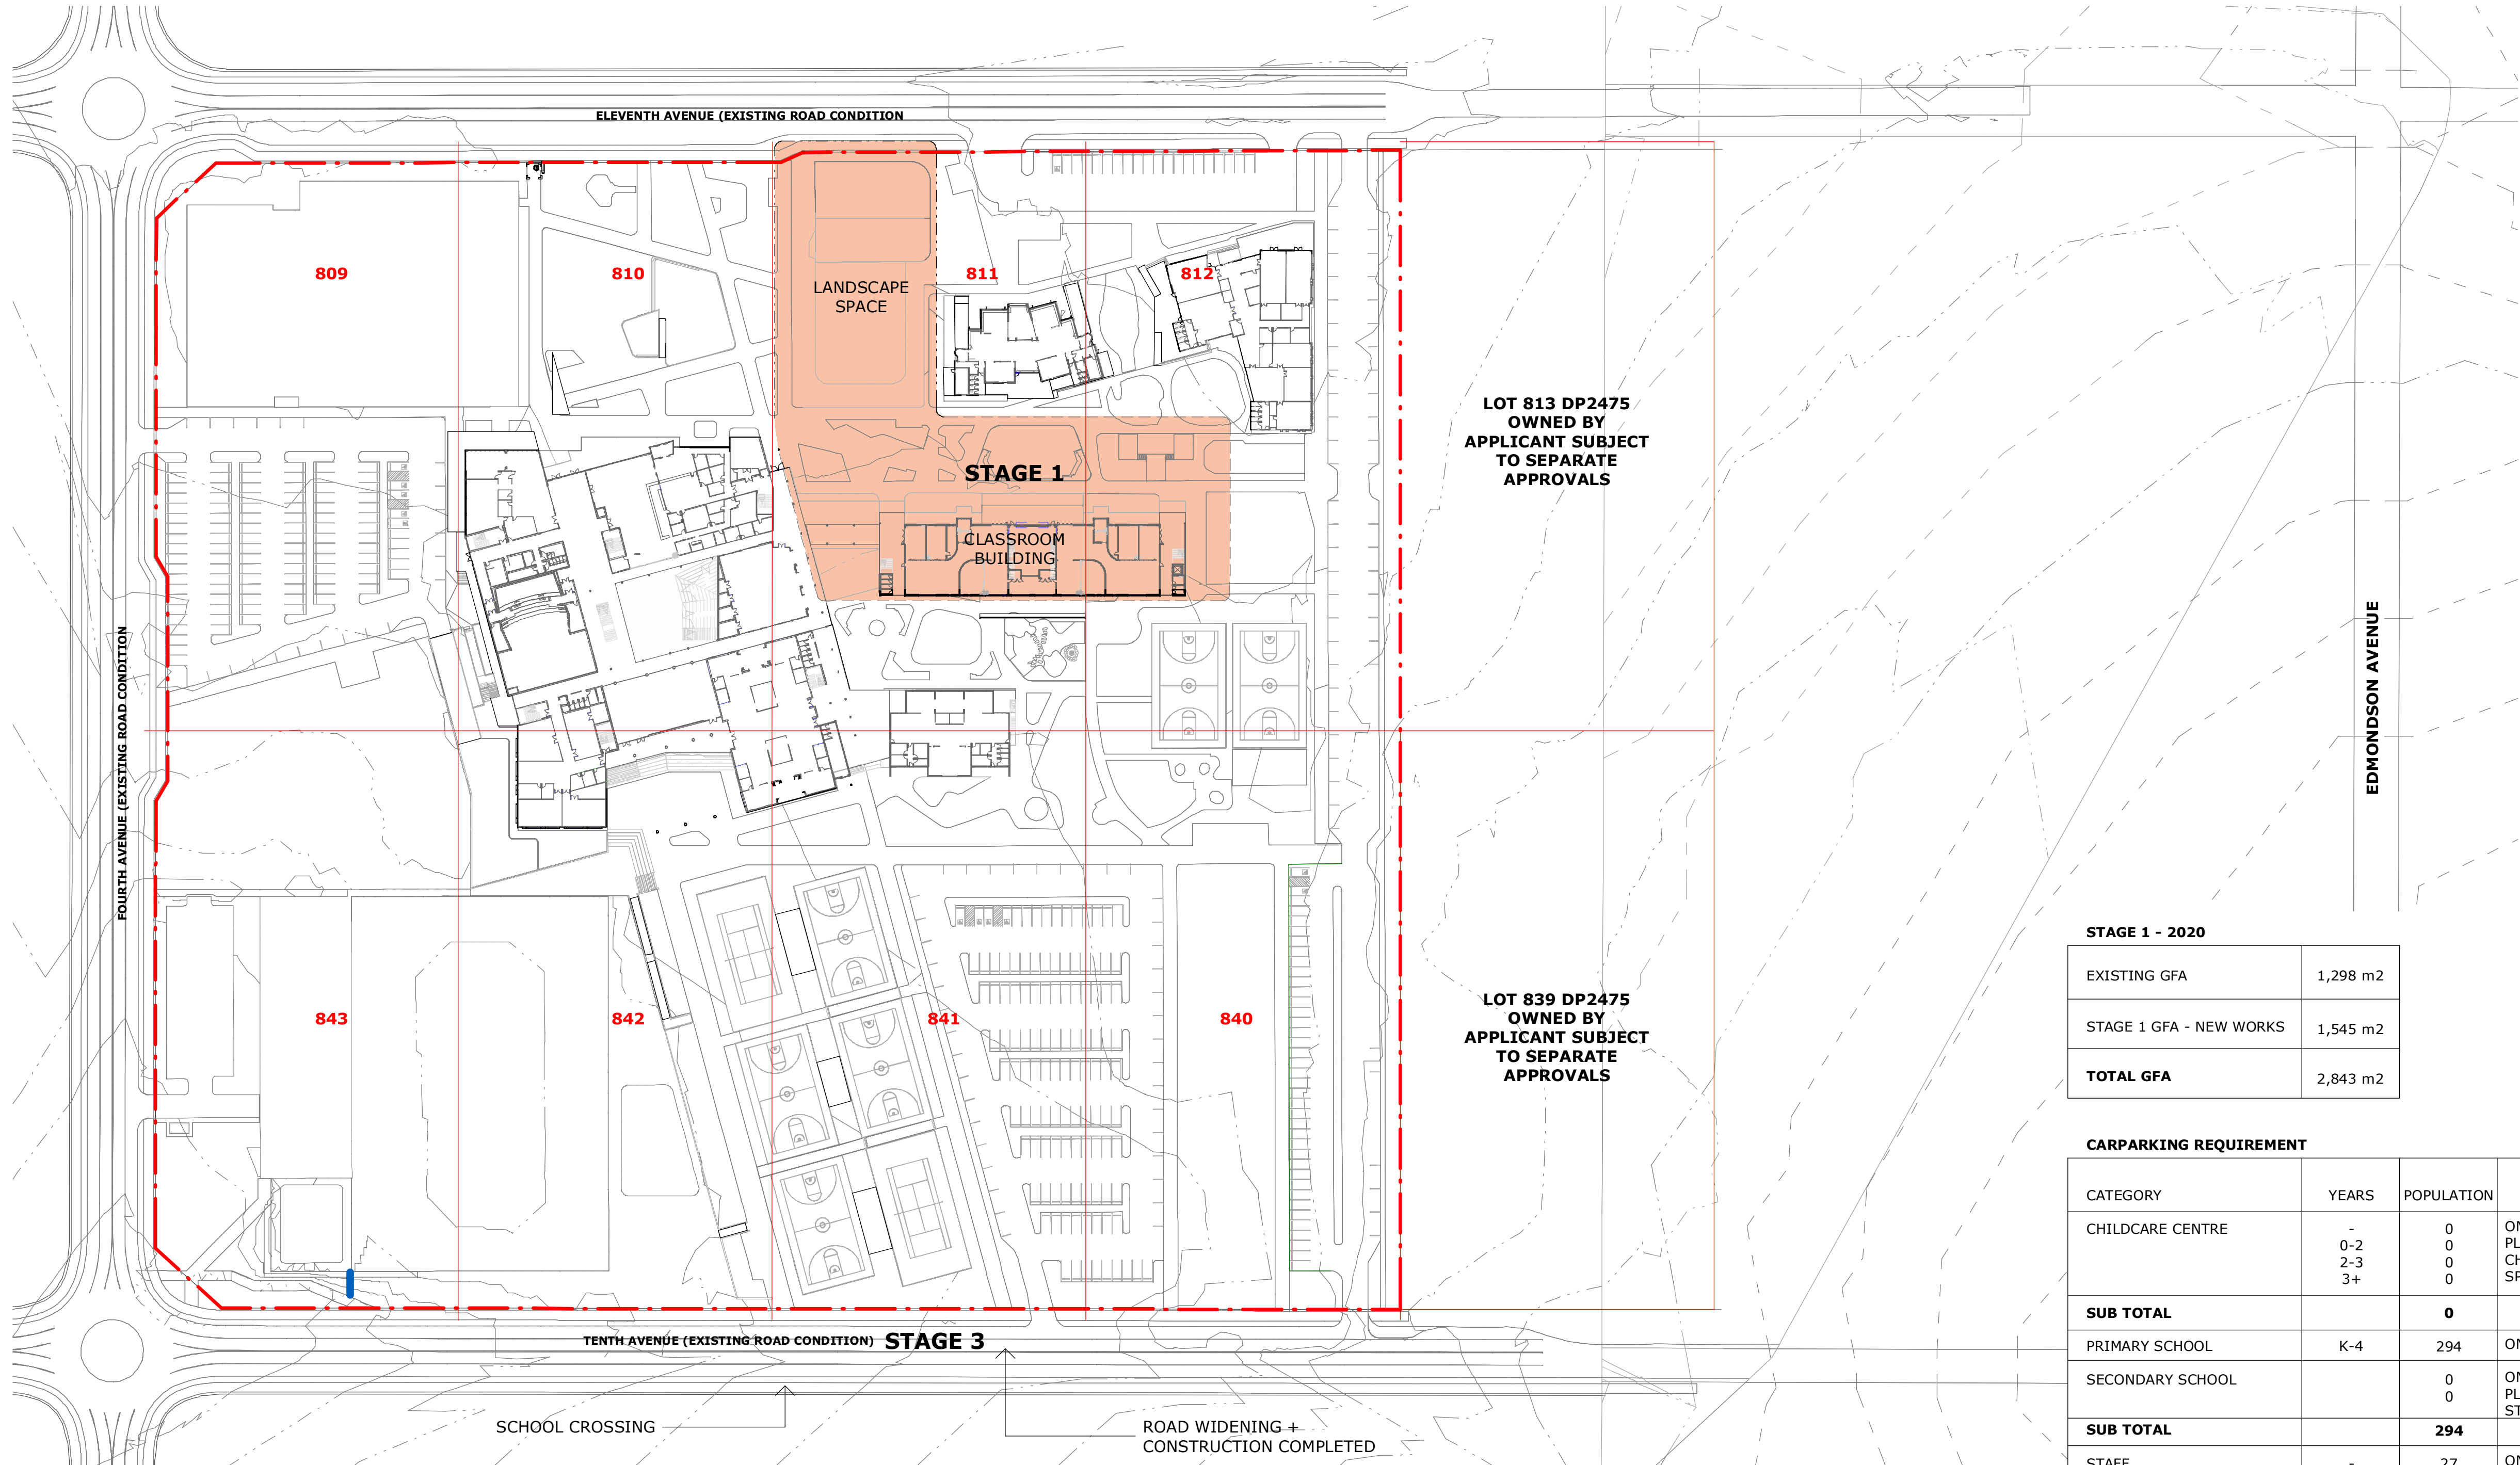

1 DIAGRAM - STAGING 1
1 : 1000

STAGE 1 - 2020	
EXISTING GFA	1,298 m2
STAGE 1 GFA - NEW WORKS	1,545 m2
TOTAL GFA	2,843 m2

CARPARKING REQUIREMENT				
CATEGORY	YEARS	POPULATION	CARPARK RATE	CARPARK REQUIREMENT
CHILDCARE CENTRE	-	0	ONE SPACE / 6 CHILDREN;	0
	0-2	0	PLUS ONE SPACE / 8	0
	2-3	0	CHILDREN (2-3); PLUS ONE	0
	3+	0	SPACE / 10 CHILDREN (3+)	0
SUB TOTAL		0		0 SPACES
PRIMARY SCHOOL	K-4	294	ONE SPACE / 100 STUDENTS	3
SECONDARY SCHOOL		0	ONE SPACE / 100 STUDENTS;	0
		0	PLUS ONE SPACE / 5 YEAR 12	0
			STUDENTS	
SUB TOTAL		294		3 SPACES
STAFF	-	27	ONE SPACE / STAFF MEMBER	27
SUBTOTAL		27		27 SPACES
CAR SPACES REQUIRED				30 SPACES

CARPARKING, DROP-OFF & PICK-UP AND BIKE PARKING SPACES			
	EXISTING	PROPOSED STAGE 1	TOTAL
CAR SPACES	33 SPACES	-	33 SPACES
BIKE PARKING SPACES	-	10 SPACES	10 SPACES
DROP-OFF & PICK-UP SPACES	-	-	-

MUNNS SLY MOORE architects

MUNNS SLY MOORE ARCHITECTS PTY LTD
9 Hall Street | PO Box 5093 | Lyneham ACT 2602 Australia
P +61 2 6248 8922 F +61 2 6248 8300
www.munnesslymoore.com.au

COPYRIGHT © MUNNS SLY MOORE ARCHITECTS 2011
Reproduction of the whole or part of the document constitutes an infringement of copyright. The information, ideas and concepts contained in this document are confidential. The recipient(s) of this document is/are prohibited from disclosing such information, ideas and concepts to any person without the prior written consent of the copyright holder.

- NOTES
- Use figured dimensions. Do not scale from drawings.
 - All dimensions are in millimetres, except levels and drawings to scale of 1:500 and smaller which are given in metres.
 - Drawings to be read in conjunction with specifications and/or schedules.
 - Contractor to verify all dimensions and levels on site prior to commencing any work or making of shop drawings, and seek instructions if any discrepancies are found.

NO.	DATE	DESCRIPTION
7	11.03.2020	ISSUE FOR APPROVAL
6	10.03.2020	ISSUE FOR APPROVAL
5	19.02.2020	FOR INFORMATION
4	03.10.2019	ISSUE FOR APPROVAL
3	20.09.2019	FOR INFORMATION
2	13.09.2019	FOR INFORMATION
1	16.08.2019	FOR INFORMATION



PROJECT
ST ANTHONY OF PADUA

CLIENT
SYDNEY CATHOLIC SCHOOLS


DRAWING
DETAILED PROPOSAL
STAGE 1 PLAN

STATUS
FOR APPROVAL

DATE	11.03.2020	FILE	Documentation\REV\14032_RP_DA_SF_detached.rvt
DRAWN	Author	CHECKED	Checker
LOT	DP	SUBURB	PROJECT ADDRESS

SCALE: As indicated @A1

PROJECT NO.	DRAWING NO.	REVISION
4032	DA052	7

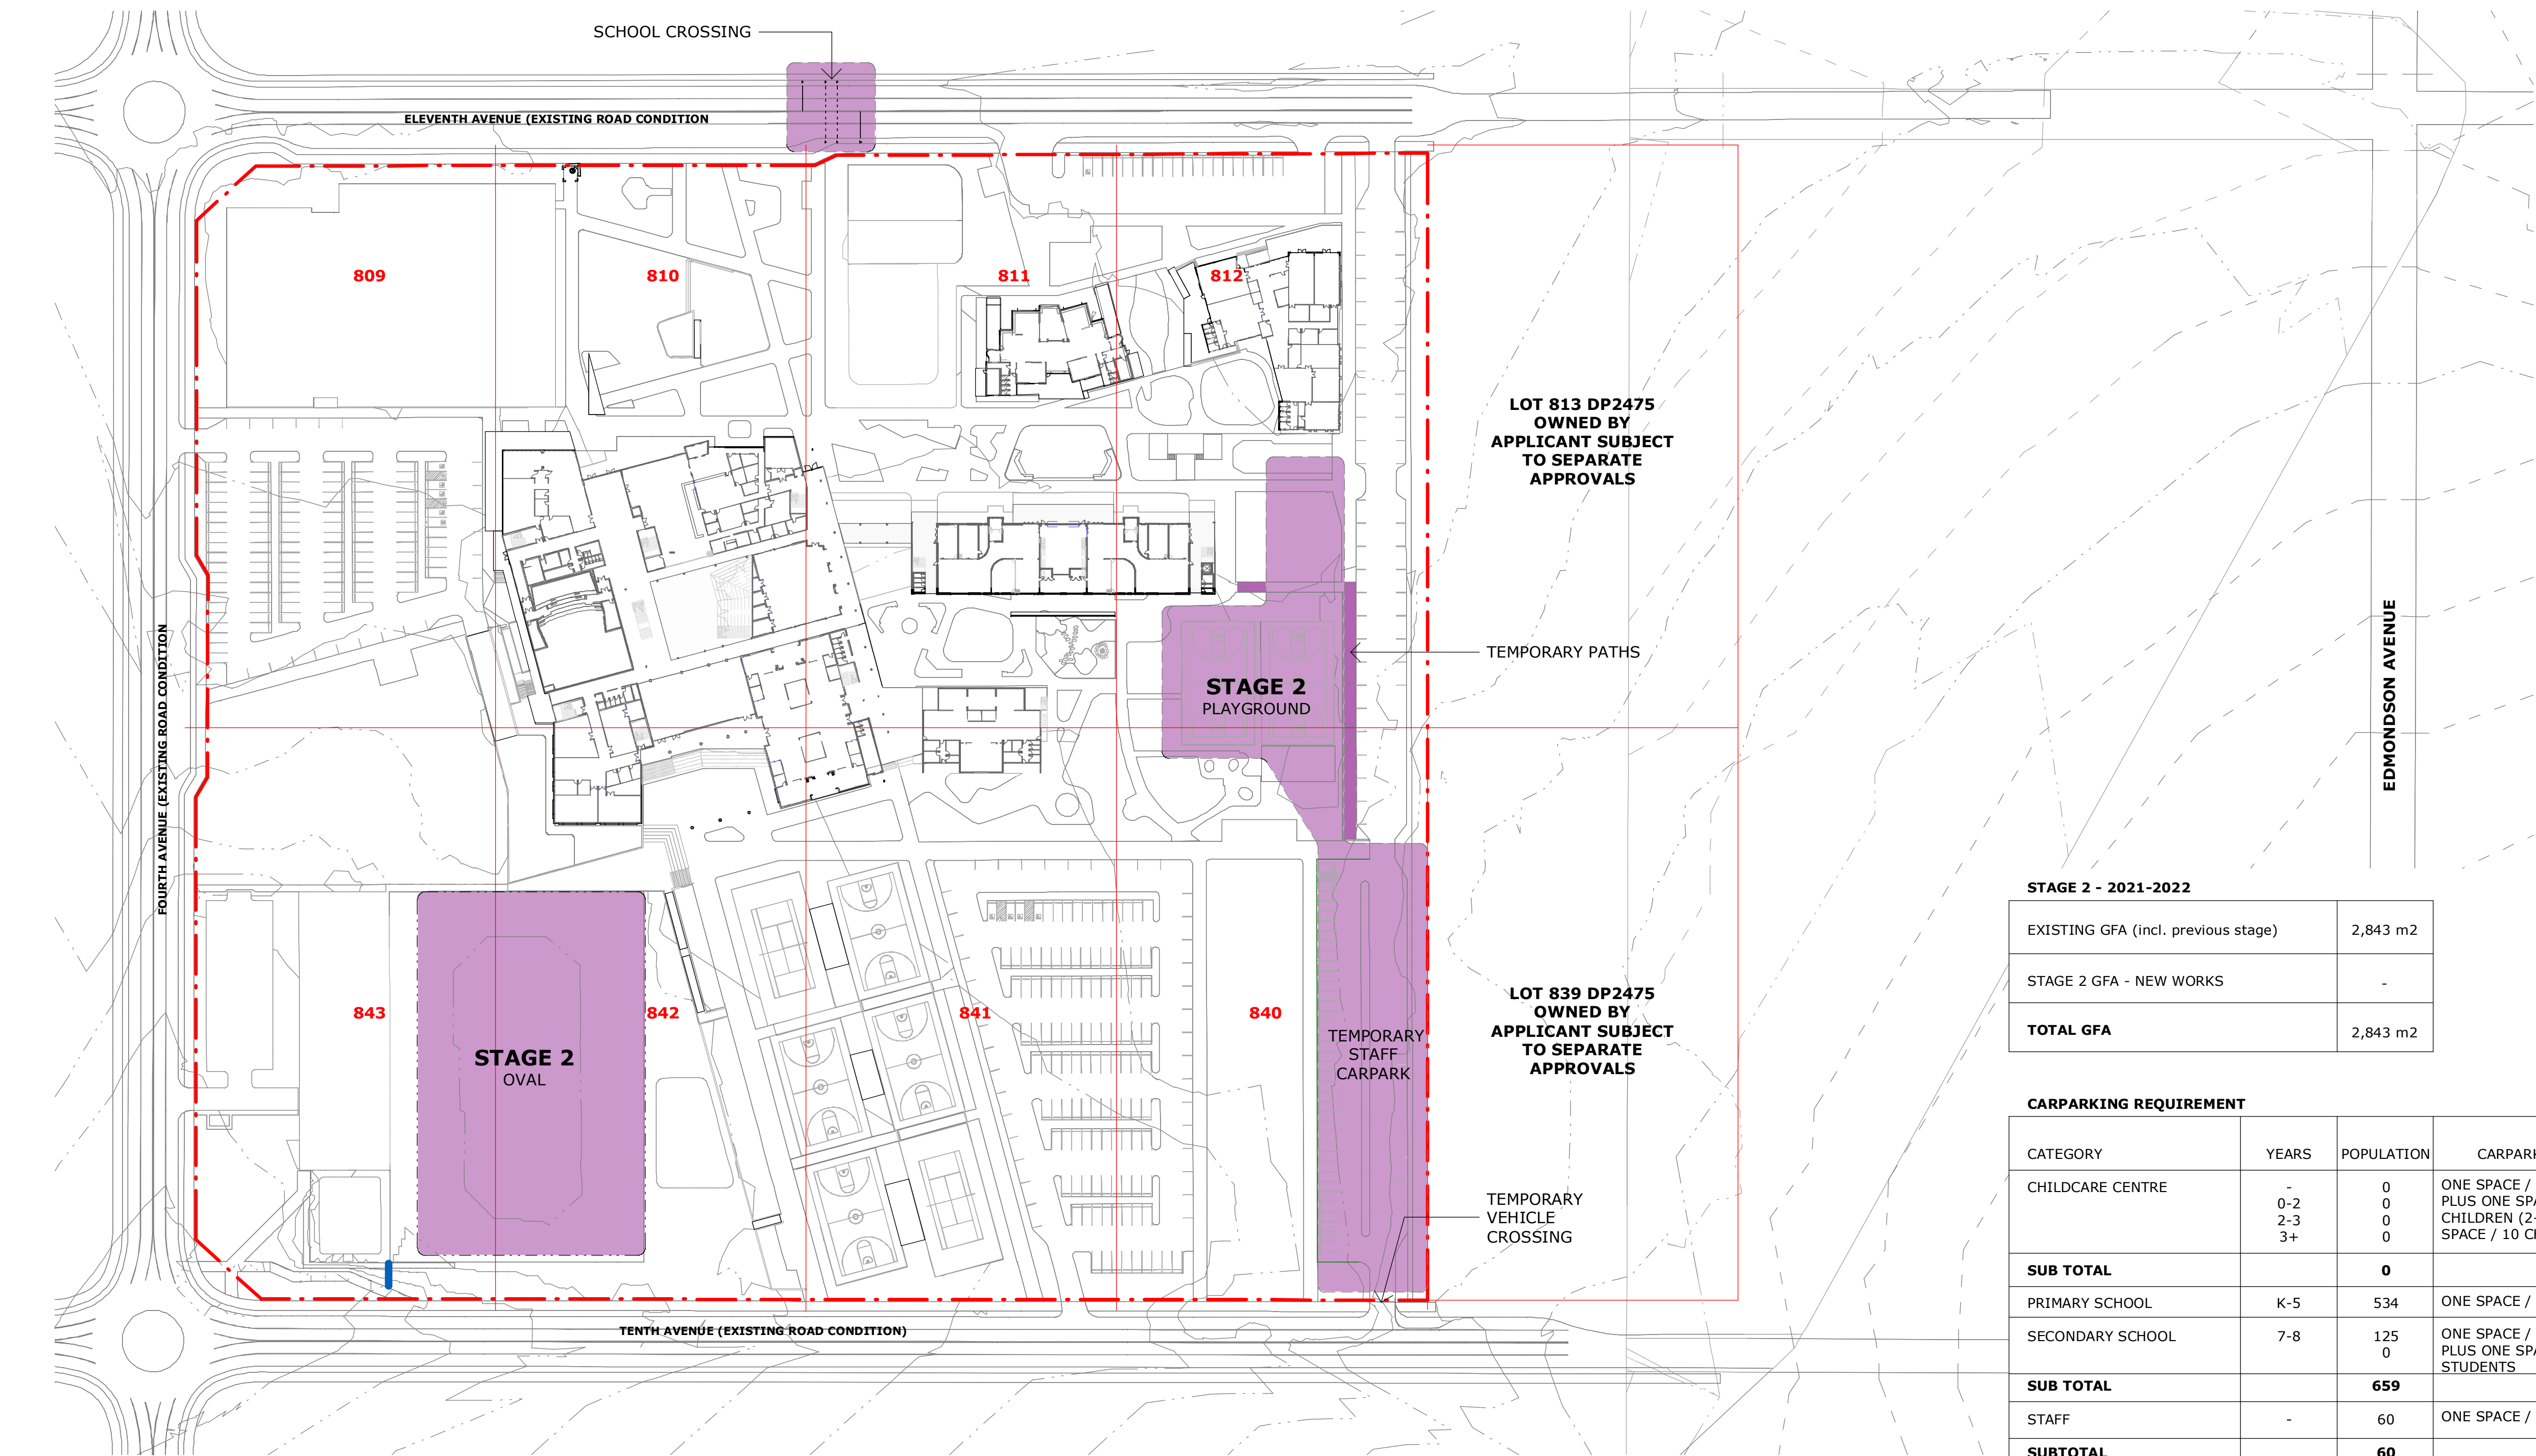

1 DIAGRAM - STAGING 2
1 : 1000

STAGE 2 - 2021-2022	
EXISTING GFA (incl. previous stage)	2,843 m2
STAGE 2 GFA - NEW WORKS	-
TOTAL GFA	2,843 m2

CARPARKING REQUIREMENT				
CATEGORY	YEARS	POPULATION	CARPARK RATE	CARPARK REQUIREMENT
CHILDCARE CENTRE	-	0	ONE SPACE / 6 CHILDREN; PLUS ONE SPACE / 8 CHILDREN (2-3); PLUS ONE SPACE / 10 CHILDREN (3+)	0
	0-2	0		0
	2-3	0		0
	3+	0		0
SUB TOTAL		0		0 SPACES
PRIMARY SCHOOL	K-5	534	ONE SPACE / 100 STUDENTS	5.3
SECONDARY SCHOOL	7-8	125	ONE SPACE / 100 STUDENTS; PLUS ONE SPACE / 5 YEAR 12 STUDENTS	1.2
		0		0
SUB TOTAL		659		7 SPACES
STAFF	-	60	ONE SPACE / STAFF MEMBER	60
SUBTOTAL		60		60 SPACES
CAR SPACES REQUIRED				67 SPACES

CARPARKING, DROP-OFF & PICK-UP AND BIKE PARKING SPACES			
	EXISTING (incl. previous stage)	PROPOSED STAGE 2	TOTAL
CAR SPACES	33 SPACES	39 SPACES	72 SPACES
BIKE PARKING SPACES	10	-	10 SPACES
DROP-OFF & PICK-UP SPACES	-	15 SPACES	15 SPACES

MUNNS SLY MOORE architects

MUNNS SLY MOORE ARCHITECTS PTY LTD
9 Hall Street | PO Box 5093 | Lyneham ACT 2602 Australia
P +61 2 6248 8922 F +61 2 6248 8300
www.munnslymoore.com.au

St Anthony of Padua
CATHOLIC SCHOOL AUSTRAL

Sydney Catholic Schools
INSPIRING SPIRITS AND MINDS

PROJECT
ST ANTHONY OF PADUA

CLIENT
SYDNEY CATHOLIC SCHOOLS

DRAWING
DETAILED PROPOSAL
STAGE 2 PLAN

STATUS
FOR APPROVAL

DATE 11.03.2020 FILE Documentation\REV01\4032_NP_DA_SF_detached.rvt
DRAWN Author CHECKED Checker VERIFIED Checker
LOT DP SUBURB PROJECT ADDRESS


SCALE: As indicated @A1

PROJECT NO. 4032 DRAWING NO. DA053
REVISION 7

COPYRIGHT © MUNNS SLY MOORE ARCHITECTS 2011
Reproduction of the whole or part of the document constitutes an infringement of copyright. The information, ideas and concepts contained in this document are confidential. The recipient(s) of this document is/are prohibited from disclosing such information, ideas and concepts to any person without the prior written consent of the copyright holder.

NOTES
1. Use figured dimensions. Do not scale from drawings.
2. All dimensions are in millimetres, except levels and drawings to scale of 1:500 and smaller which are given in metres.
3. Drawings to be read in conjunction with specifications and/or schedules.
4. Contractor to verify all dimensions and levels on site prior to commencing any work or making of shop drawings, and seek instructions if any discrepancies are found.

NO.	DATE	DESCRIPTION
7	11.03.2020	ISSUE FOR APPROVAL
6	10.03.2020	ISSUE FOR APPROVAL
5	19.02.2020	FOR INFORMATION
4	03.10.2019	ISSUE FOR APPROVAL
3	20.09.2019	FOR INFORMATION
2	13.09.2019	FOR INFORMATION
1	16.08.2019	FOR INFORMATION

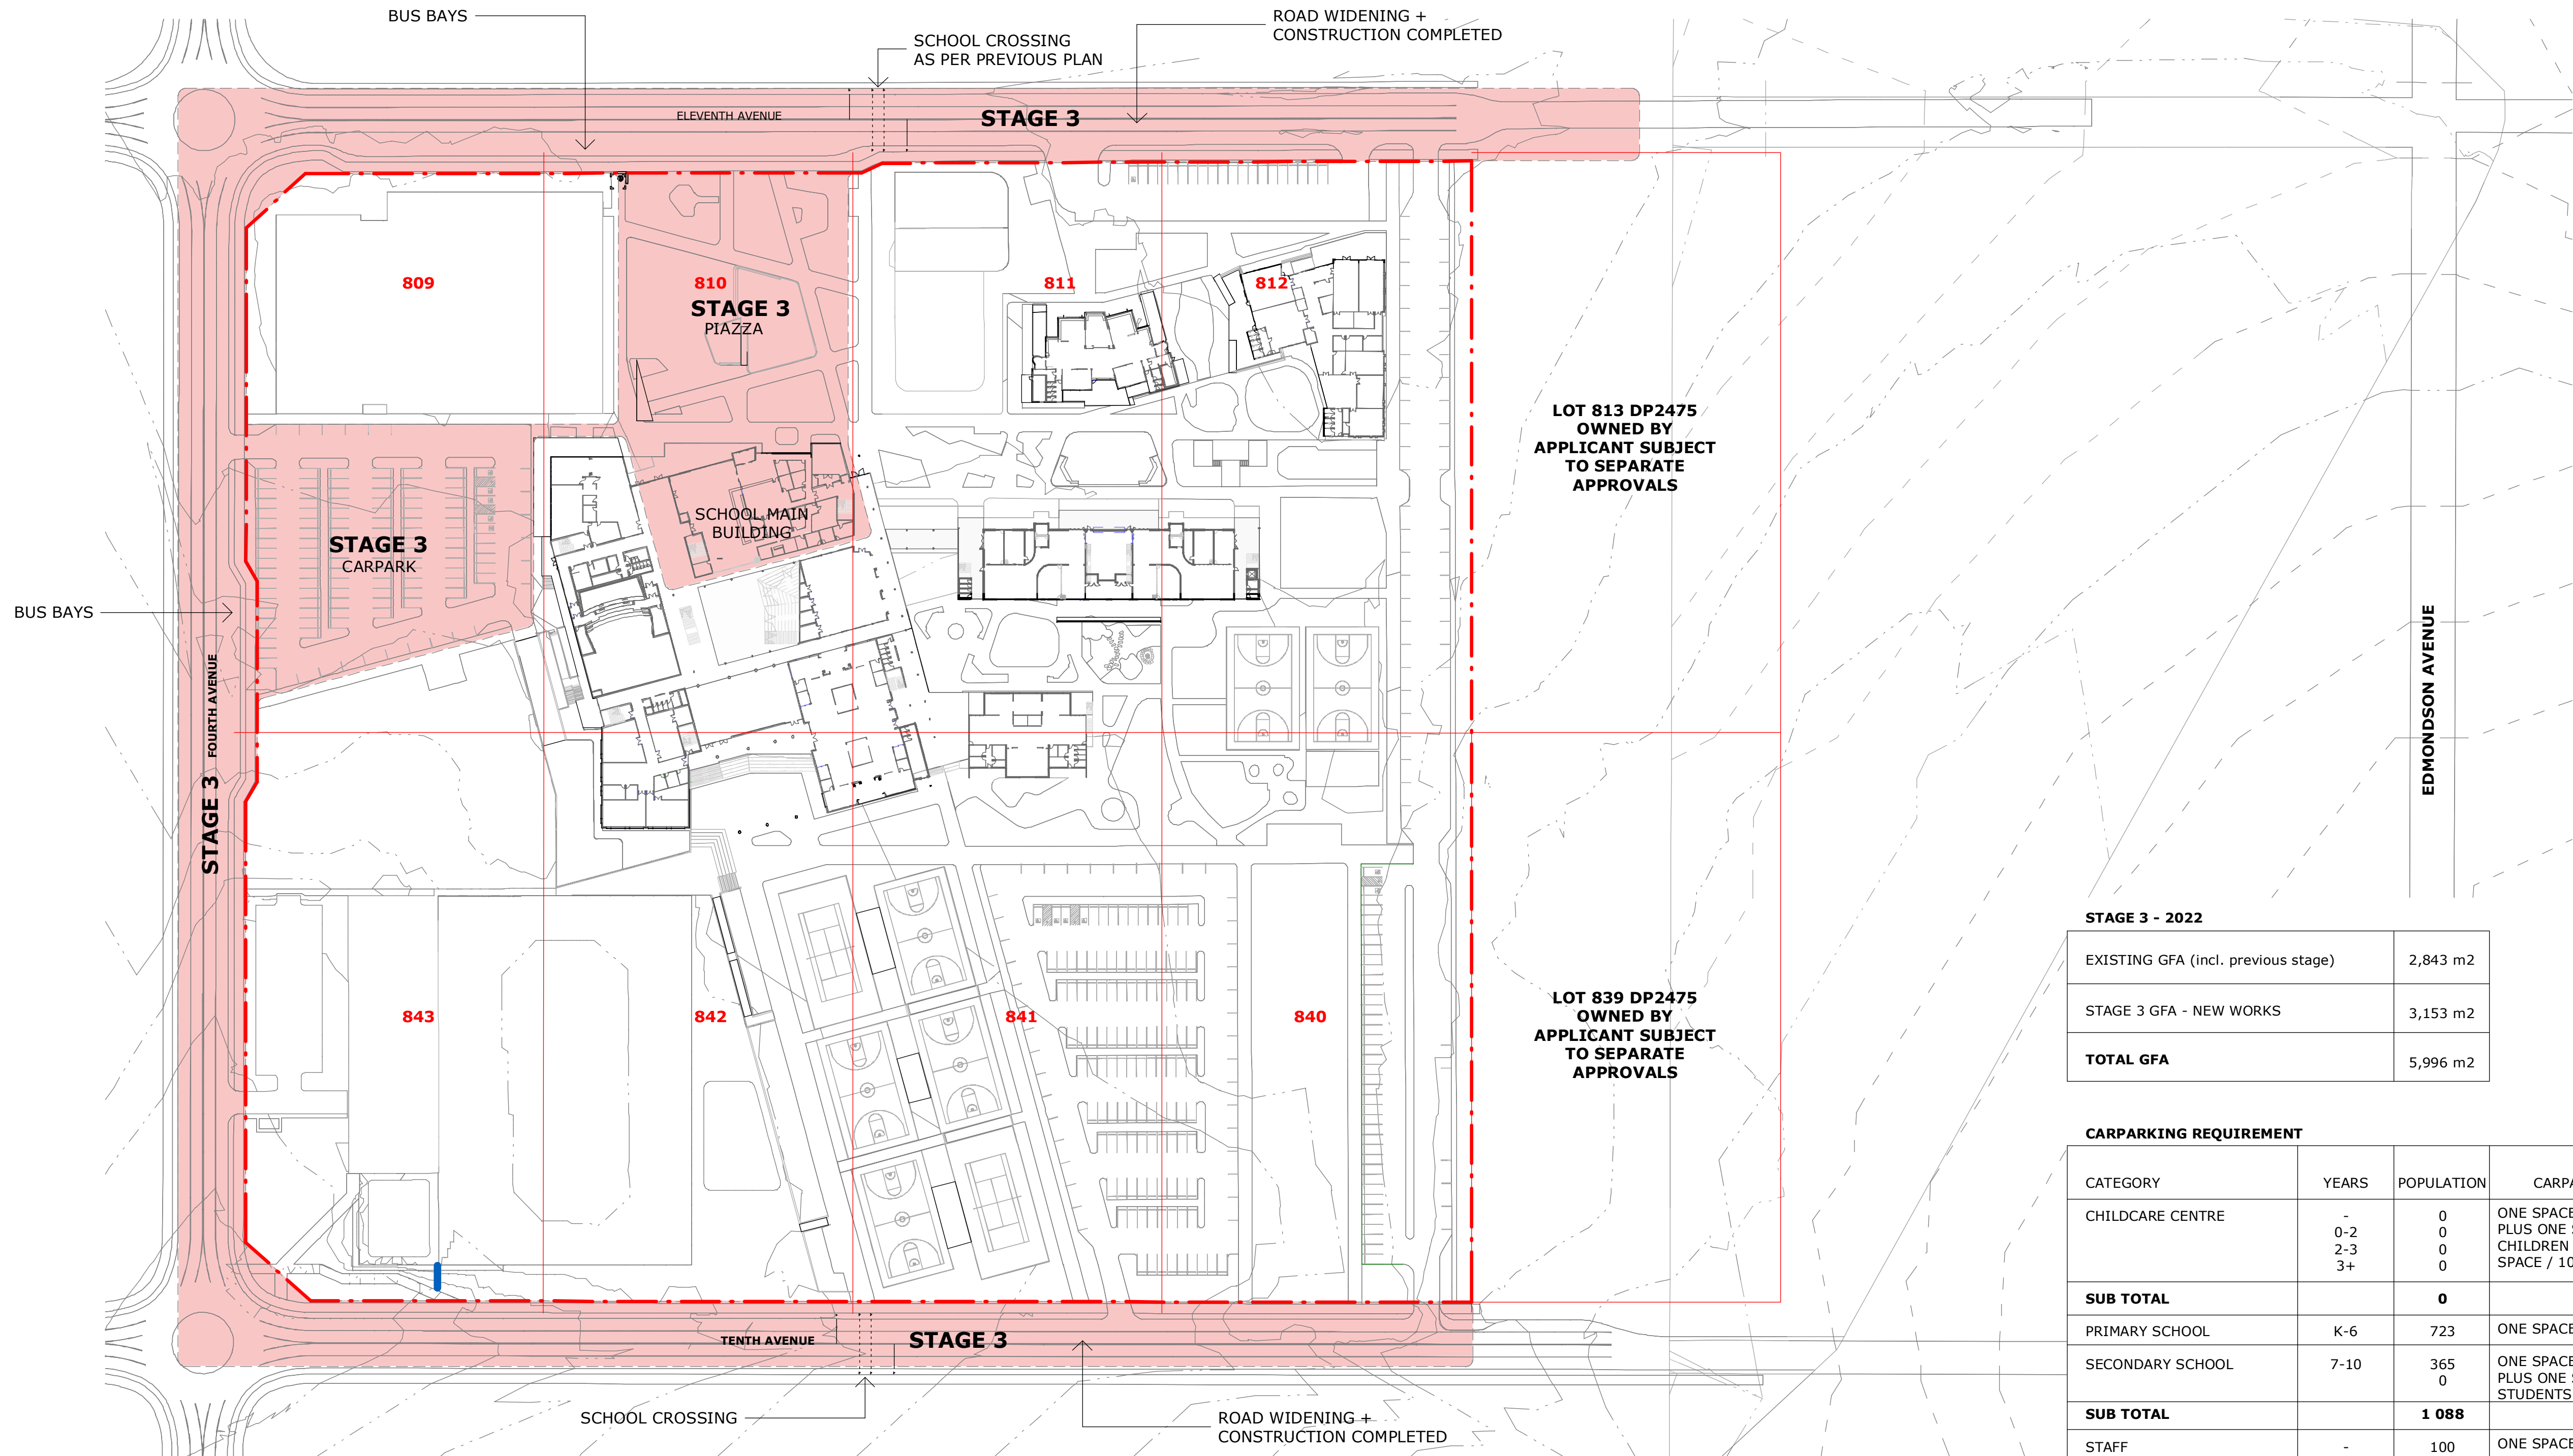

1 DIAGRAM - STAGING 3
1 : 1000

STAGE 3 - 2022	
EXISTING GFA (incl. previous stage)	2,843 m2
STAGE 3 GFA - NEW WORKS	3,153 m2
TOTAL GFA	5,996 m2

CARPARKING REQUIREMENT				
CATEGORY	YEARS	POPULATION	CARPARK RATE	CARPARK REQUIREMENT
CHILDCARE CENTRE	-	0	ONE SPACE / 6 CHILDREN;	0
	0-2	0	PLUS ONE SPACE / 8	0
	2-3	0	CHILDREN (2-3); PLUS ONE	0
	3+	0	SPACE / 10 CHILDREN (3+)	0
SUB TOTAL		0		0 SPACES
PRIMARY SCHOOL	K-6	723	ONE SPACE / 100 STUDENTS	7.3
SECONDARY SCHOOL	7-10	365	ONE SPACE / 100 STUDENTS;	3.7
		0	PLUS ONE SPACE / 5 YEAR 12	0
		0	STUDENTS	
SUB TOTAL		1 088		11 SPACES
STAFF	-	100	ONE SPACE / STAFF MEMBER	100
SUBTOTAL		100		100 SPACES
CAR SPACES REQUIRED				111 SPACES

CARPARKING, DROP-OFF & PICK-UP AND BIKE PARKING SPACES			
	EXISTING (incl. previous stage)	PROPOSED STAGE 3	TOTAL
CAR SPACES	72 SPACES	105 SPACES	177 SPACES
BIKE PARKING SPACES	10 SPACES	20 SPACES	30 SPACES
DROP-OFF & PICK-UP SPACES	15 SPACES	24 SPACES	39 SPACES

MUNNS SLY MOORE architects

MUNNS SLY MOORE ARCHITECTS PTY LTD
9 Hall Street | PO Box 5093 | Lyneham ACT 2602 Australia
P +61 2 6248 8922 F +61 2 6248 8300
www.munnsslymoore.com.au

COPYRIGHT © MUNNS SLY MOORE ARCHITECTS 2011
Reproduction of the whole or part of the document constitutes an infringement of copyright. The information, ideas and concepts contained in this document are confidential. The recipient(s) of this document is/are prohibited from disclosing such information, ideas and concepts to any person without the prior written consent of the copyright holder.

- NOTES
- Use figured dimensions. Do not scale from drawings.
 - All dimensions are in millimetres, except levels and drawings to scale of 1:500 and smaller which are given in metres.
 - Drawings to be read in conjunction with specifications and/or schedules.
 - Contractor to verify all dimensions and levels on site prior to commencing any work or making of shop drawings, and seek instructions if any discrepancies are found.

NO.	DATE	DESCRIPTION
8	11.03.2020	ISSUE FOR APPROVAL
7	10.03.2020	ISSUE FOR APPROVAL
6	19.02.2020	FOR INFORMATION
5	05.11.2019	FOR INFORMATION
4	03.10.2019	ISSUE FOR APPROVAL
3	20.09.2019	FOR INFORMATION
2	13.09.2019	FOR INFORMATION
1	16.08.2019	FOR INFORMATION

St Anthony of Padua
CATHOLIC SCHOOL AUSTRAL

Sydney Catholic Schools
INSPIRING SPIRITS AND MINDS

PROJECT
ST ANTHONY OF PADUA


CLIENT
SYDNEY CATHOLIC SCHOOLS

DRAWING
DETAILED PROPOSAL
STAGE 3 PLAN

STATUS FOR APPROVAL
DATE 11.03.2020 FILE Documentation\REV01\4032_RP_DA_SF_detached.rvt
DRAWN Author CHECKED Checker VERIFIED Checker
LOT DP SUBURB PROJECT ADDRESS

SCALE: As indicated @A1

PROJECT NO. 4032 DRAWING NO. DA054 REVISION 8

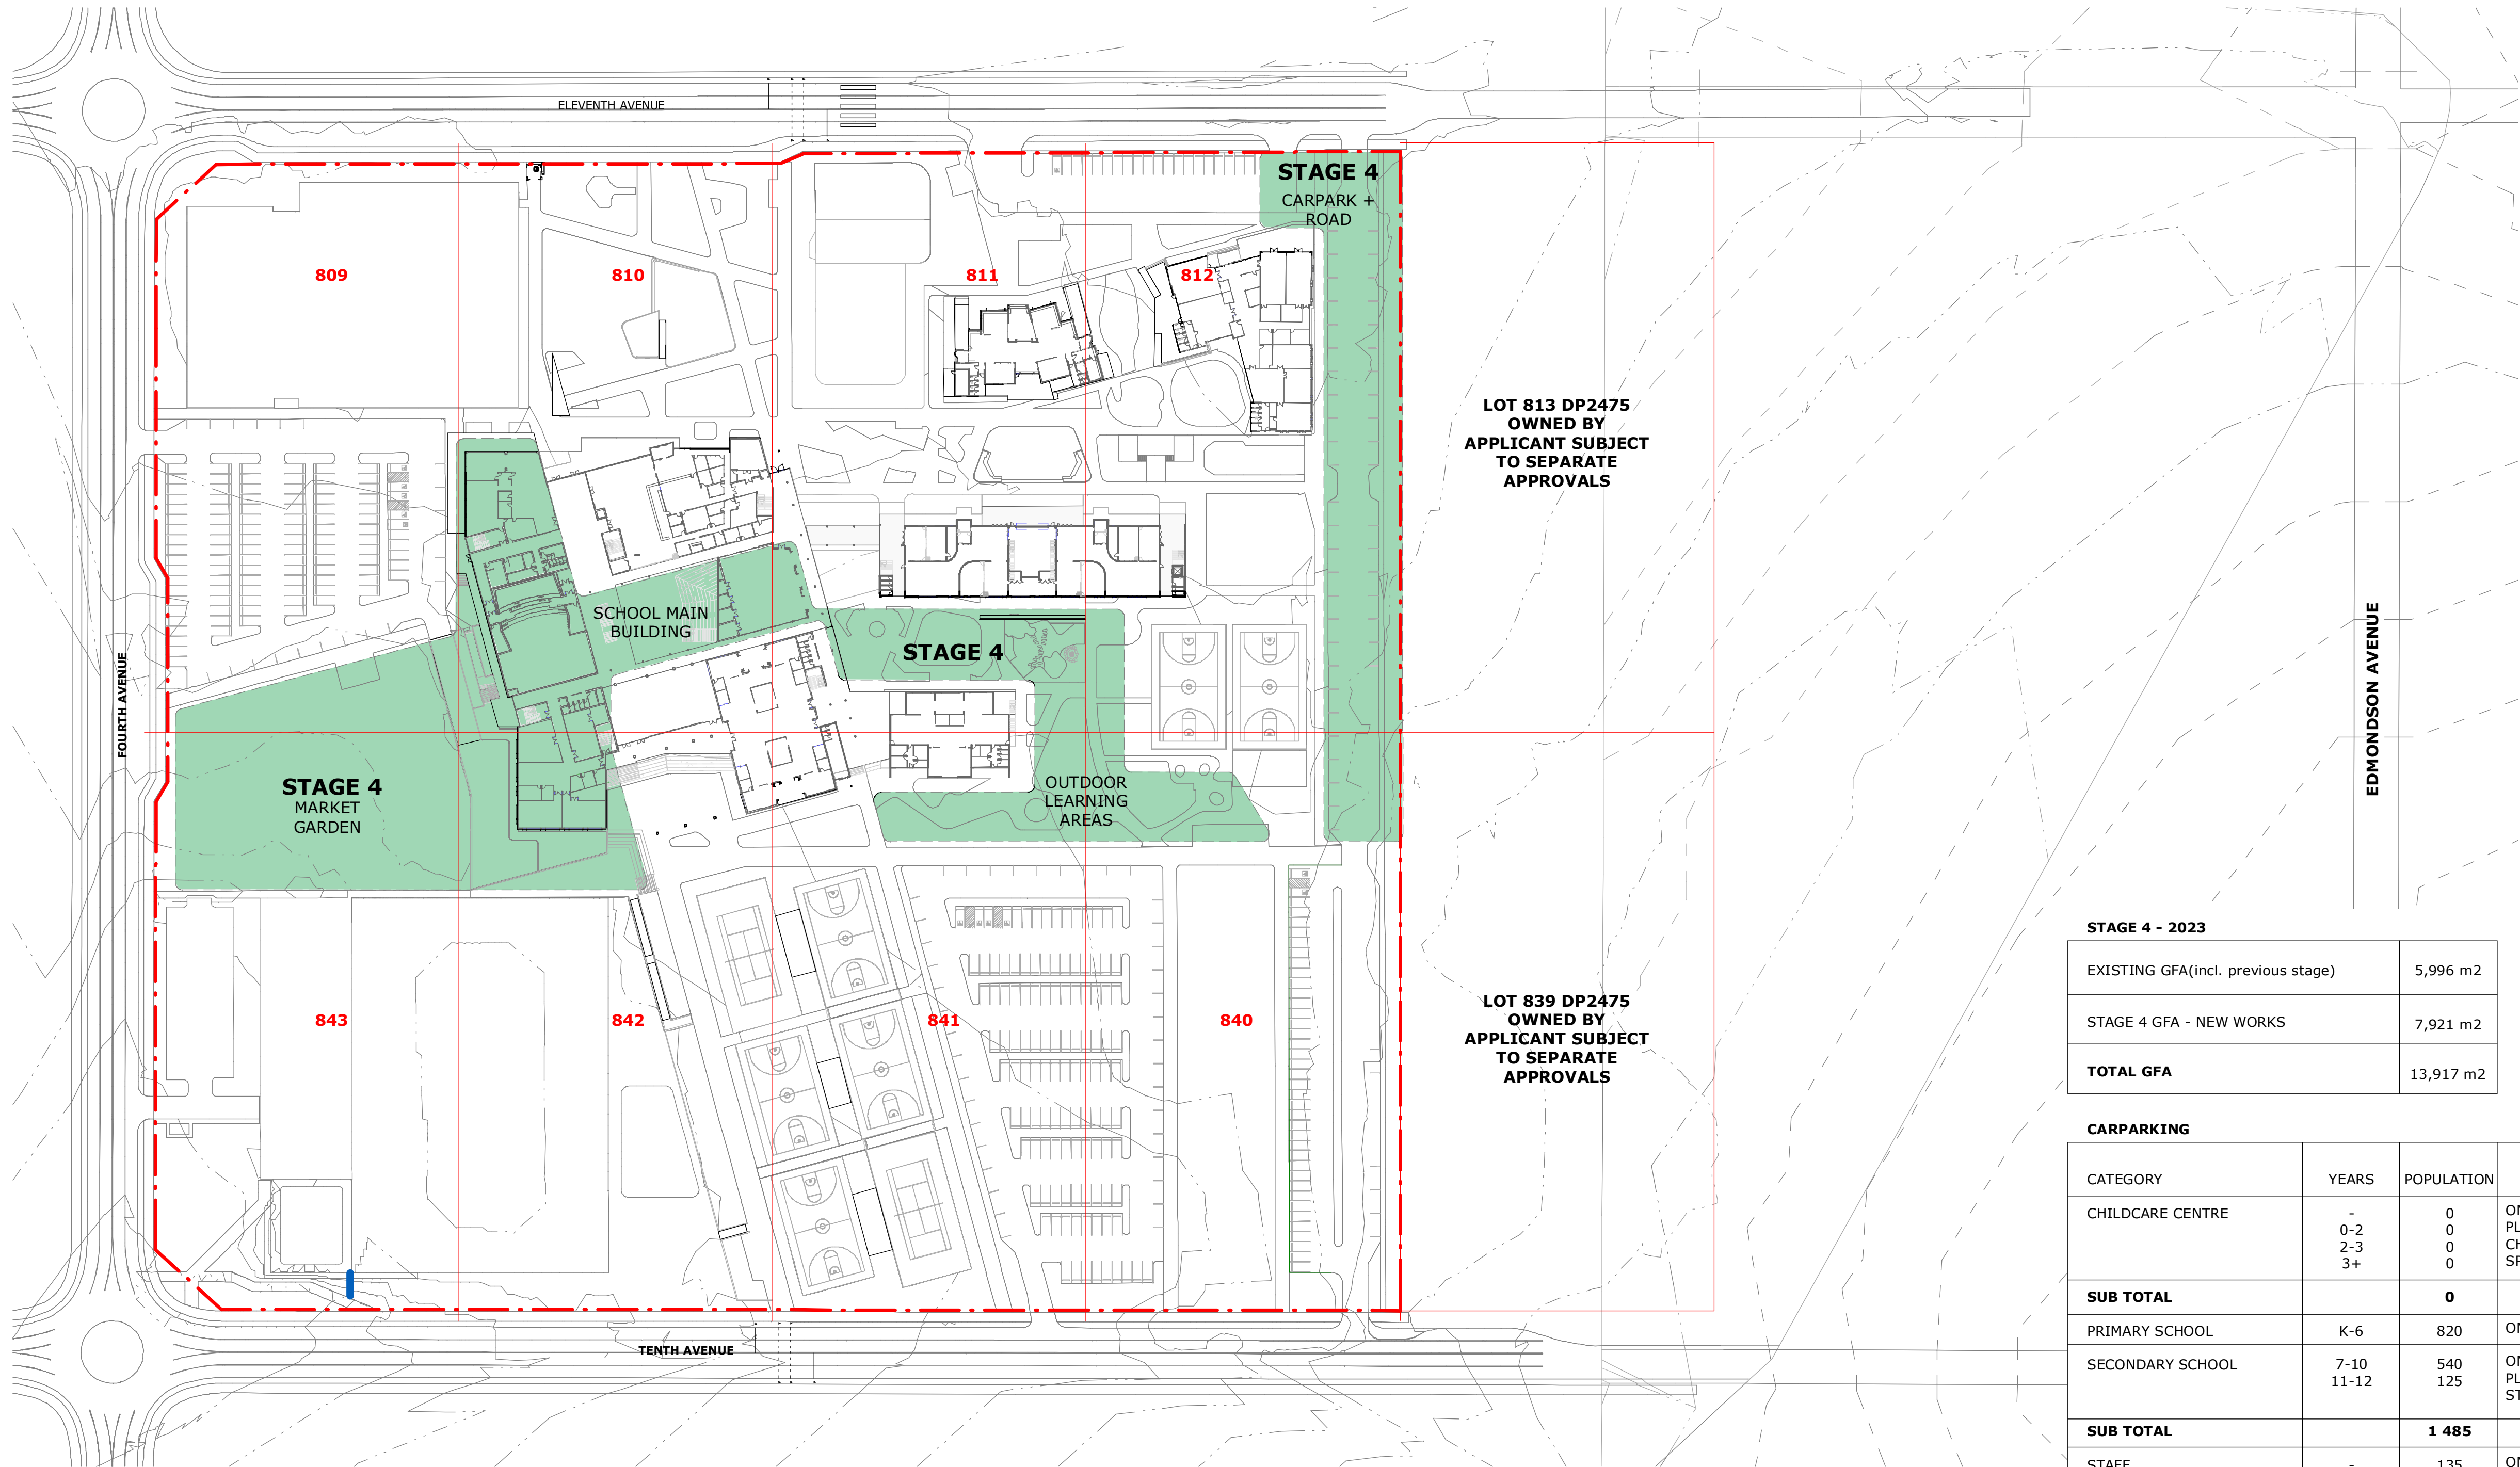

1 DIAGRAM - STAGING 4
1 : 1000

STAGE 4 - 2023	
EXISTING GFA(incl. previous stage)	5,996 m2
STAGE 4 GFA - NEW WORKS	7,921 m2
TOTAL GFA	13,917 m2

CARPARKING				
CATEGORY	YEARS	POPULATION	CARPARK RATE	CARPARK REQUIREMENT
CHILDCARE CENTRE	-	0	ONE SPACE / 6 CHILDREN; PLUS ONE SPACE / 8 CHILDREN (2-3); PLUS ONE SPACE / 10 CHILDREN (3+)	0
	0-2	0		0
	2-3	0		0
	3+	0		0
SUB TOTAL		0		0 SPACES
PRIMARY SCHOOL	K-6	820	ONE SPACE / 100 STUDENTS	8.2
SECONDARY SCHOOL	7-10	540	ONE SPACE / 100 STUDENTS; PLUS ONE SPACE / 5 YEAR 12 STUDENTS	5.4
	11-12	125		1.3 25
SUB TOTAL		1 485		40 SPACES
STAFF	-	135	ONE SPACE / STAFF MEMBER	135
SUBTOTAL		135		135 SPACES
CAR SPACES REQUIRED				175 SPACES

CARPARKING, DROP-OFF & PICK-UP AND BIKE PARKING SPACES			
	EXISTING (incl. previous stage)	PROPOSED STAGE 4	TOTAL
CAR SPACES	177 SPACES	50 SPACES	227 SPACES
BIKE PARKING SPACES	30 SPACES	60 SPACES	90 SPACES
DROP-OFF & PICK-UP SPACES	39 SPACES	50 SPACES	89 SPACES

MUNNS SLY MOORE architects

MUNNS SLY MOORE ARCHITECTS PTY LTD
9 Hall Street | PO Box 5093 | Lyneham ACT 2602 Australia
P +61 2 6248 8922 F +61 2 6248 8300
www.munnslymoore.com.au

COPYRIGHT © MUNNS SLY MOORE ARCHITECTS 2011
Reproduction of the whole or part of the document constitutes an infringement of copyright. The information, ideas and concepts contained in this document are confidential. The recipient(s) of this document is/are prohibited from disclosing such information, ideas and concepts to any person without the prior written consent of the copyright holder.

- NOTES
- Use figured dimensions. Do not scale from drawings.
 - All dimensions are in millimetres, except levels and drawings to scale of 1:500 and smaller which are given in metres.
 - Drawings to be read in conjunction with specifications and/or schedules.
 - Contractor to verify all dimensions and levels on site prior to commencing any work or making of shop drawings, and seek instructions if any discrepancies are found.

NO.	DATE	DESCRIPTION
8	11.03.2020	ISSUE FOR APPROVAL
7	10.03.2020	ISSUE FOR APPROVAL
6	19.02.2020	FOR INFORMATION
5	05.11.2019	FOR INFORMATION
4	03.10.2019	ISSUE FOR APPROVAL
3	20.09.2019	FOR INFORMATION
2	13.09.2019	FOR INFORMATION
1	16.08.2019	FOR INFORMATION



PROJECT
ST ANTHONY OF PADUA


CLIENT
SYDNEY CATHOLIC SCHOOLS


DRAWING
DETAILED PROPOSAL
STAGE 4 PLAN

STATUS FOR APPROVAL
DATE 11.03.2020 FILE C:\Users\st Anthony of Padua\Documents\Documentation\4\ Documentation\REV01\4032_RP_DA_SF_detached.rvt
DRAWN Author CHECKED Checker VERIFIED Checker
LOT DP SUBURB PROJECT ADDRESS

SCALE: As indicated @A1

PROJECT NO. 4032 DRAWING NO. DA055 REVISION 8

 

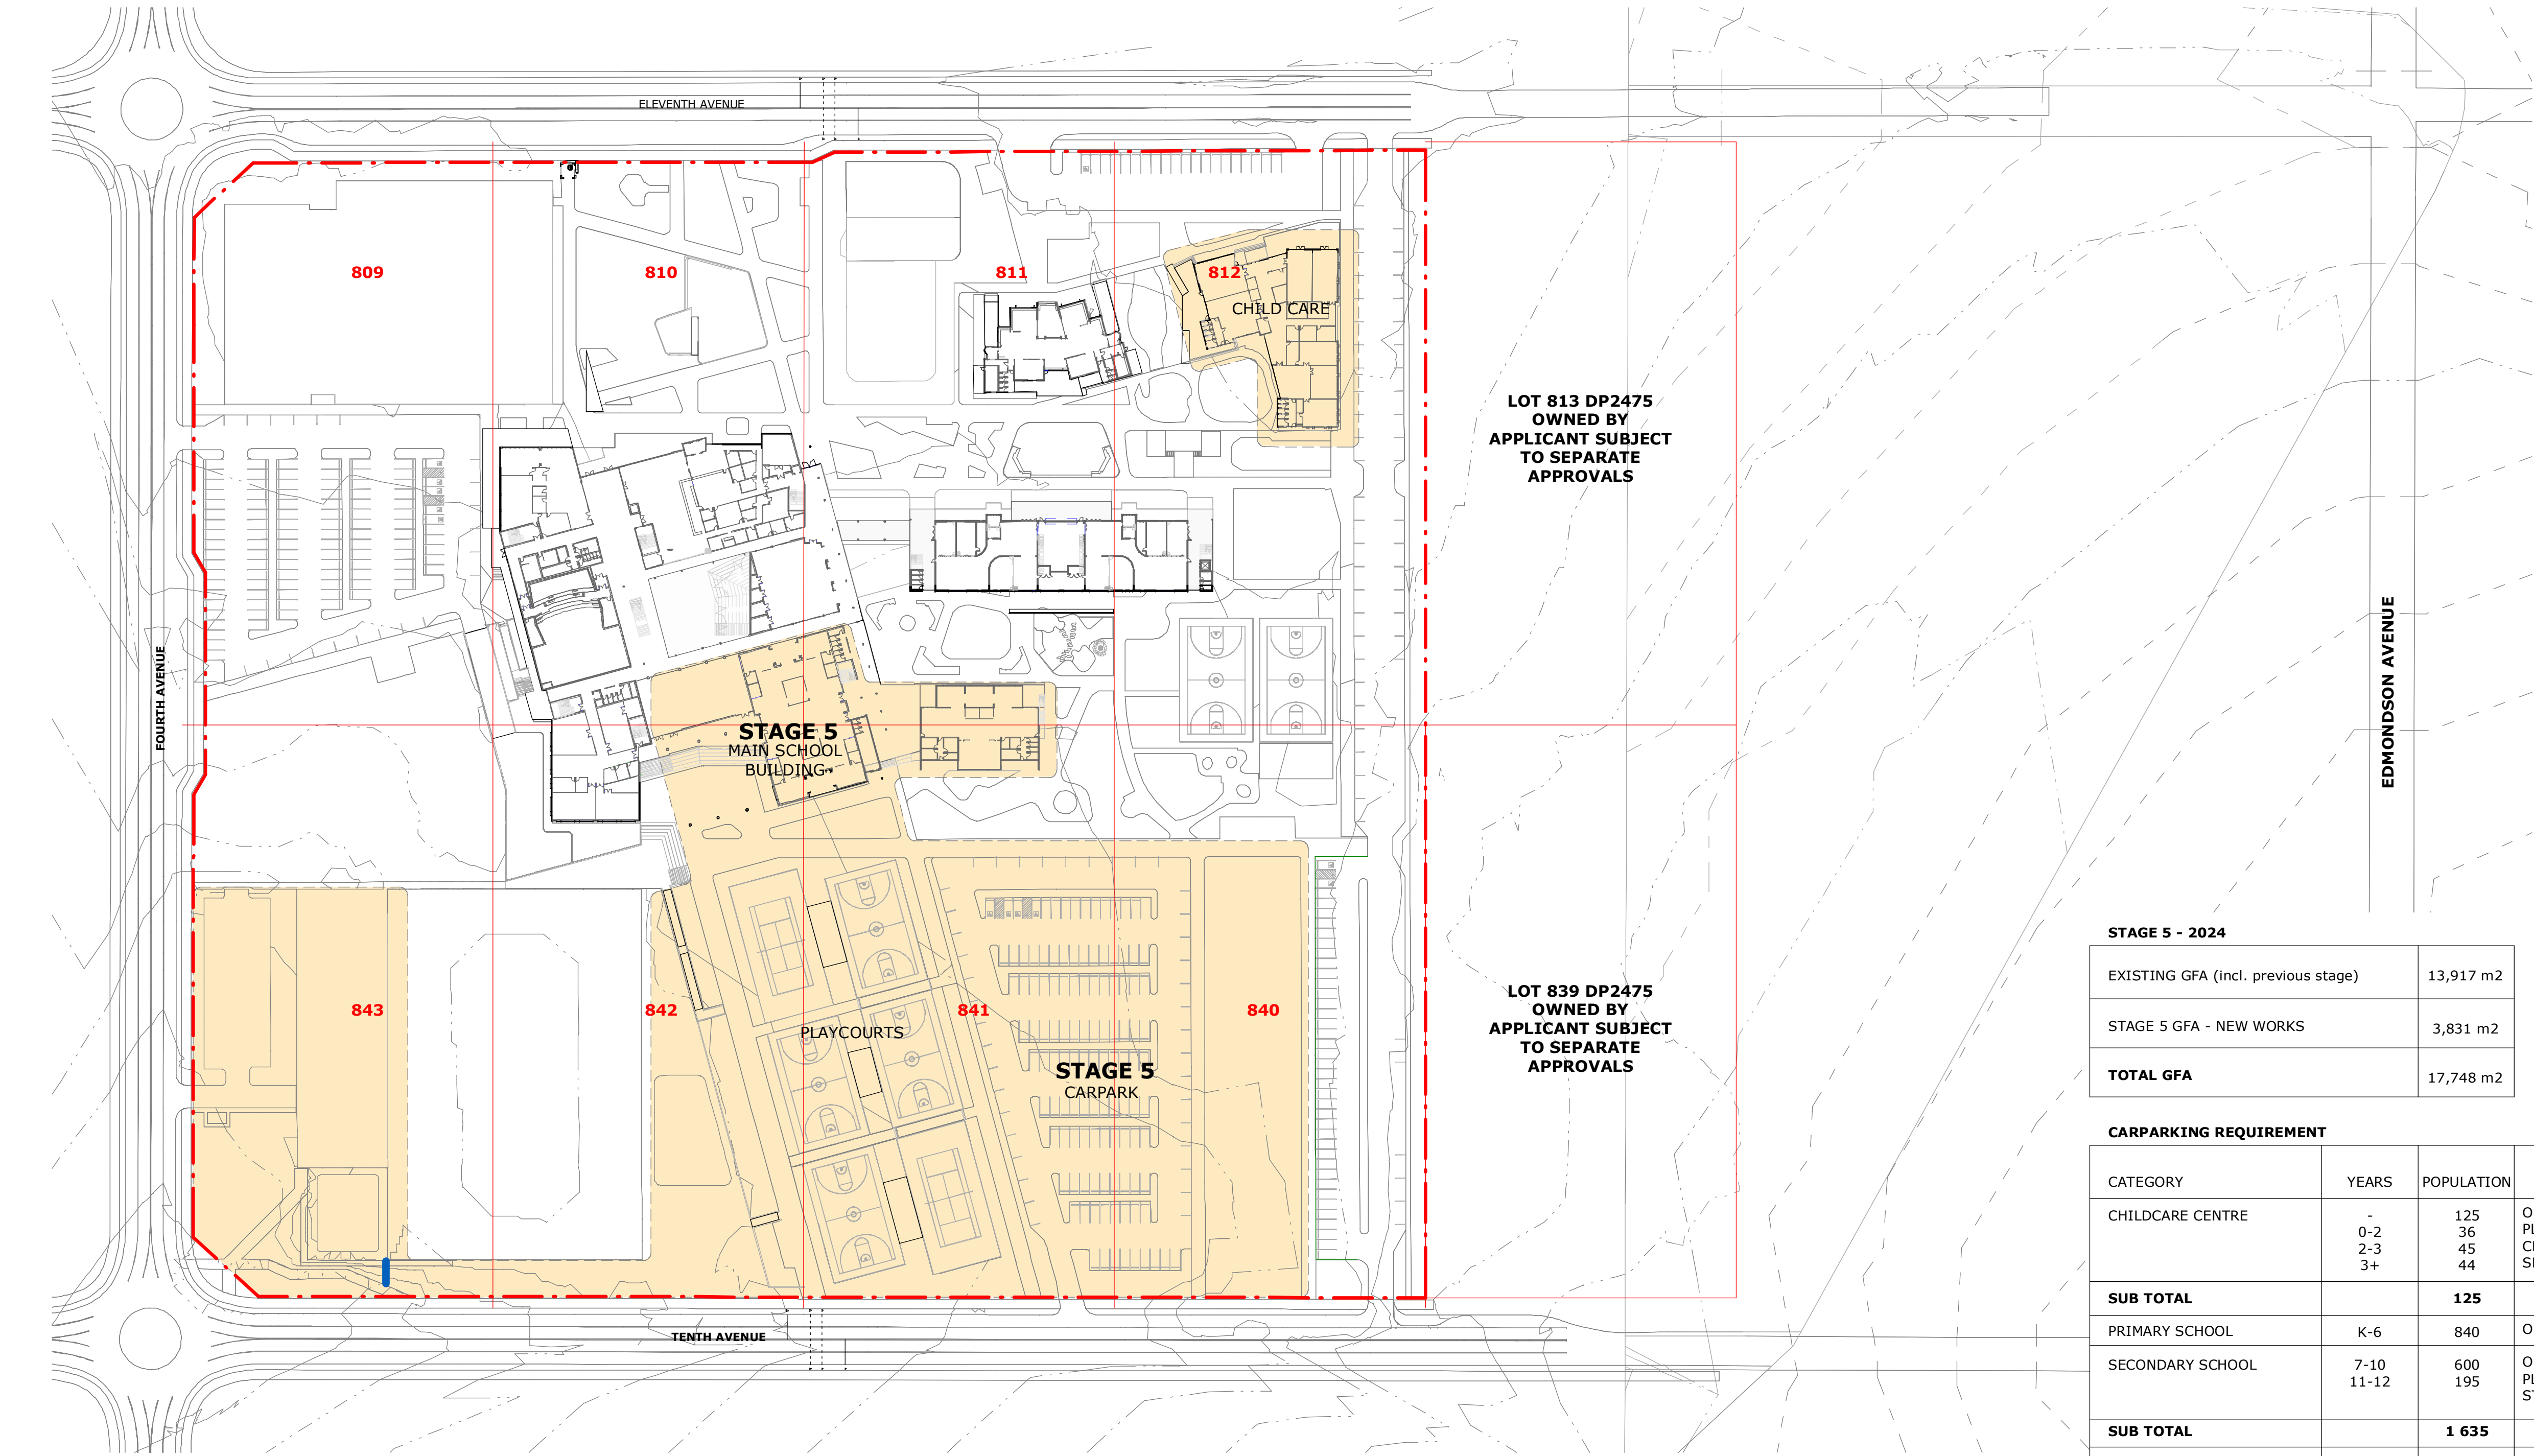

1 DIAGRAM - STAGING 5
1 : 1000

STAGE 5 - 2024	
EXISTING GFA (incl. previous stage)	13,917 m2
STAGE 5 GFA - NEW WORKS	3,831 m2
TOTAL GFA	17,748 m2

CARPARKING REQUIREMENT				
CATEGORY	YEARS	POPULATION	CARPARK RATE	CARPARK REQUIREMENT
CHILDCARE CENTRE	-	125	ONE SPACE / 6 CHILDREN; PLUS ONE SPACE / 8 CHILDREN (2-3); PLUS ONE SPACE / 10 CHILDREN (3+)	20.8
	0-2	36		9
	2-3	45		5.6
	3+	44		4.4
SUB TOTAL		125		40 SPACES
PRIMARY SCHOOL	K-6	840	ONE SPACE / 100 STUDENTS	8.4
SECONDARY SCHOOL	7-10 11-12	600 195	ONE SPACE / 100 STUDENTS; PLUS ONE SPACE / 5 YEAR 12 STUDENTS	6 2 39
SUB TOTAL		1 635		56 SPACES
STAFF	-	150	ONE SPACE / STAFF MEMBER	150
SUBTOTAL		150		150 SPACES
CAR SPACES REQUIRED				246 SPACES

CARPARKING, DROP-OFF & PICK-UP AND BIKE PARKING SPACES			
	EXISTING (incl. previous stage)	PROPOSED STAGE 5	TOTAL
CAR SPACES	227 SPACES	99 SPACES	326 SPACES
BIKE PARKING SPACES	90 SPACES	90 SPACES	180 SPACES
DROP-OFF & PICK-UP SPACES	89 SPACES	56 SPACES	145 SPACES

MUNNS SLY MOORE architects

MUNNS SLY MOORE ARCHITECTS PTY LTD
9 Hall Street | PO Box 5093 | Lyneham ACT 2602 Australia
P +61 2 6248 8922 F +61 2 6248 8300
www.munnslymoore.com.au

COPYRIGHT © MUNNS SLY MOORE ARCHITECTS 2011
Reproduction of the whole or part of the document constitutes an infringement of copyright. The information, ideas and concepts contained in this document are confidential. The recipient(s) of this document is/are prohibited from disclosing such information, ideas and concepts to any person without the prior written consent of the copyright holder.

- NOTES
- Use figured dimensions. Do not scale from drawings.
 - All dimensions are in millimetres, except levels and drawings scale of 1:500 and smaller which are given in metres.
 - Drawings to be read in conjunction with specifications and/or schedules.
 - Contractor to verify all dimensions and levels on site prior to commencing any work or making of shop drawings, and seek instructions if any discrepancies are found.

NO.	DATE	DESCRIPTION
8	11.03.2020	ISSUE FOR APPROVAL
7	10.03.2020	ISSUE FOR APPROVAL
6	19.02.2020	FOR INFORMATION
5	05.11.2019	FOR INFORMATION
4	03.10.2019	ISSUE FOR APPROVAL
3	20.09.2019	FOR INFORMATION
2	13.09.2019	FOR INFORMATION
1	16.08.2019	FOR INFORMATION

St Anthony of Padua
CATHOLIC SCHOOL AUSTRAL

Sydney Catholic Schools
INSPIRING SPIRITS AND MINDS

PROJECT
ST ANTHONY OF PADUA


CLIENT
SYDNEY CATHOLIC SCHOOLS


DRAWING
DETAILED PROPOSAL
STAGE 5 PLAN

STATUS FOR APPROVAL
DATE 11.03.2020 FILE Documentation\REVTS\4032_NP_DA_SF_detached.rvt
DRAWN Author CHECKED Checker VERIFIED Checker
LOT DP SUBURB PROJECT ADDRESS

SCALE: As indicated @A1

PROJECT NO. 4032
DRAWING NO. DA056
REVISION 8

 

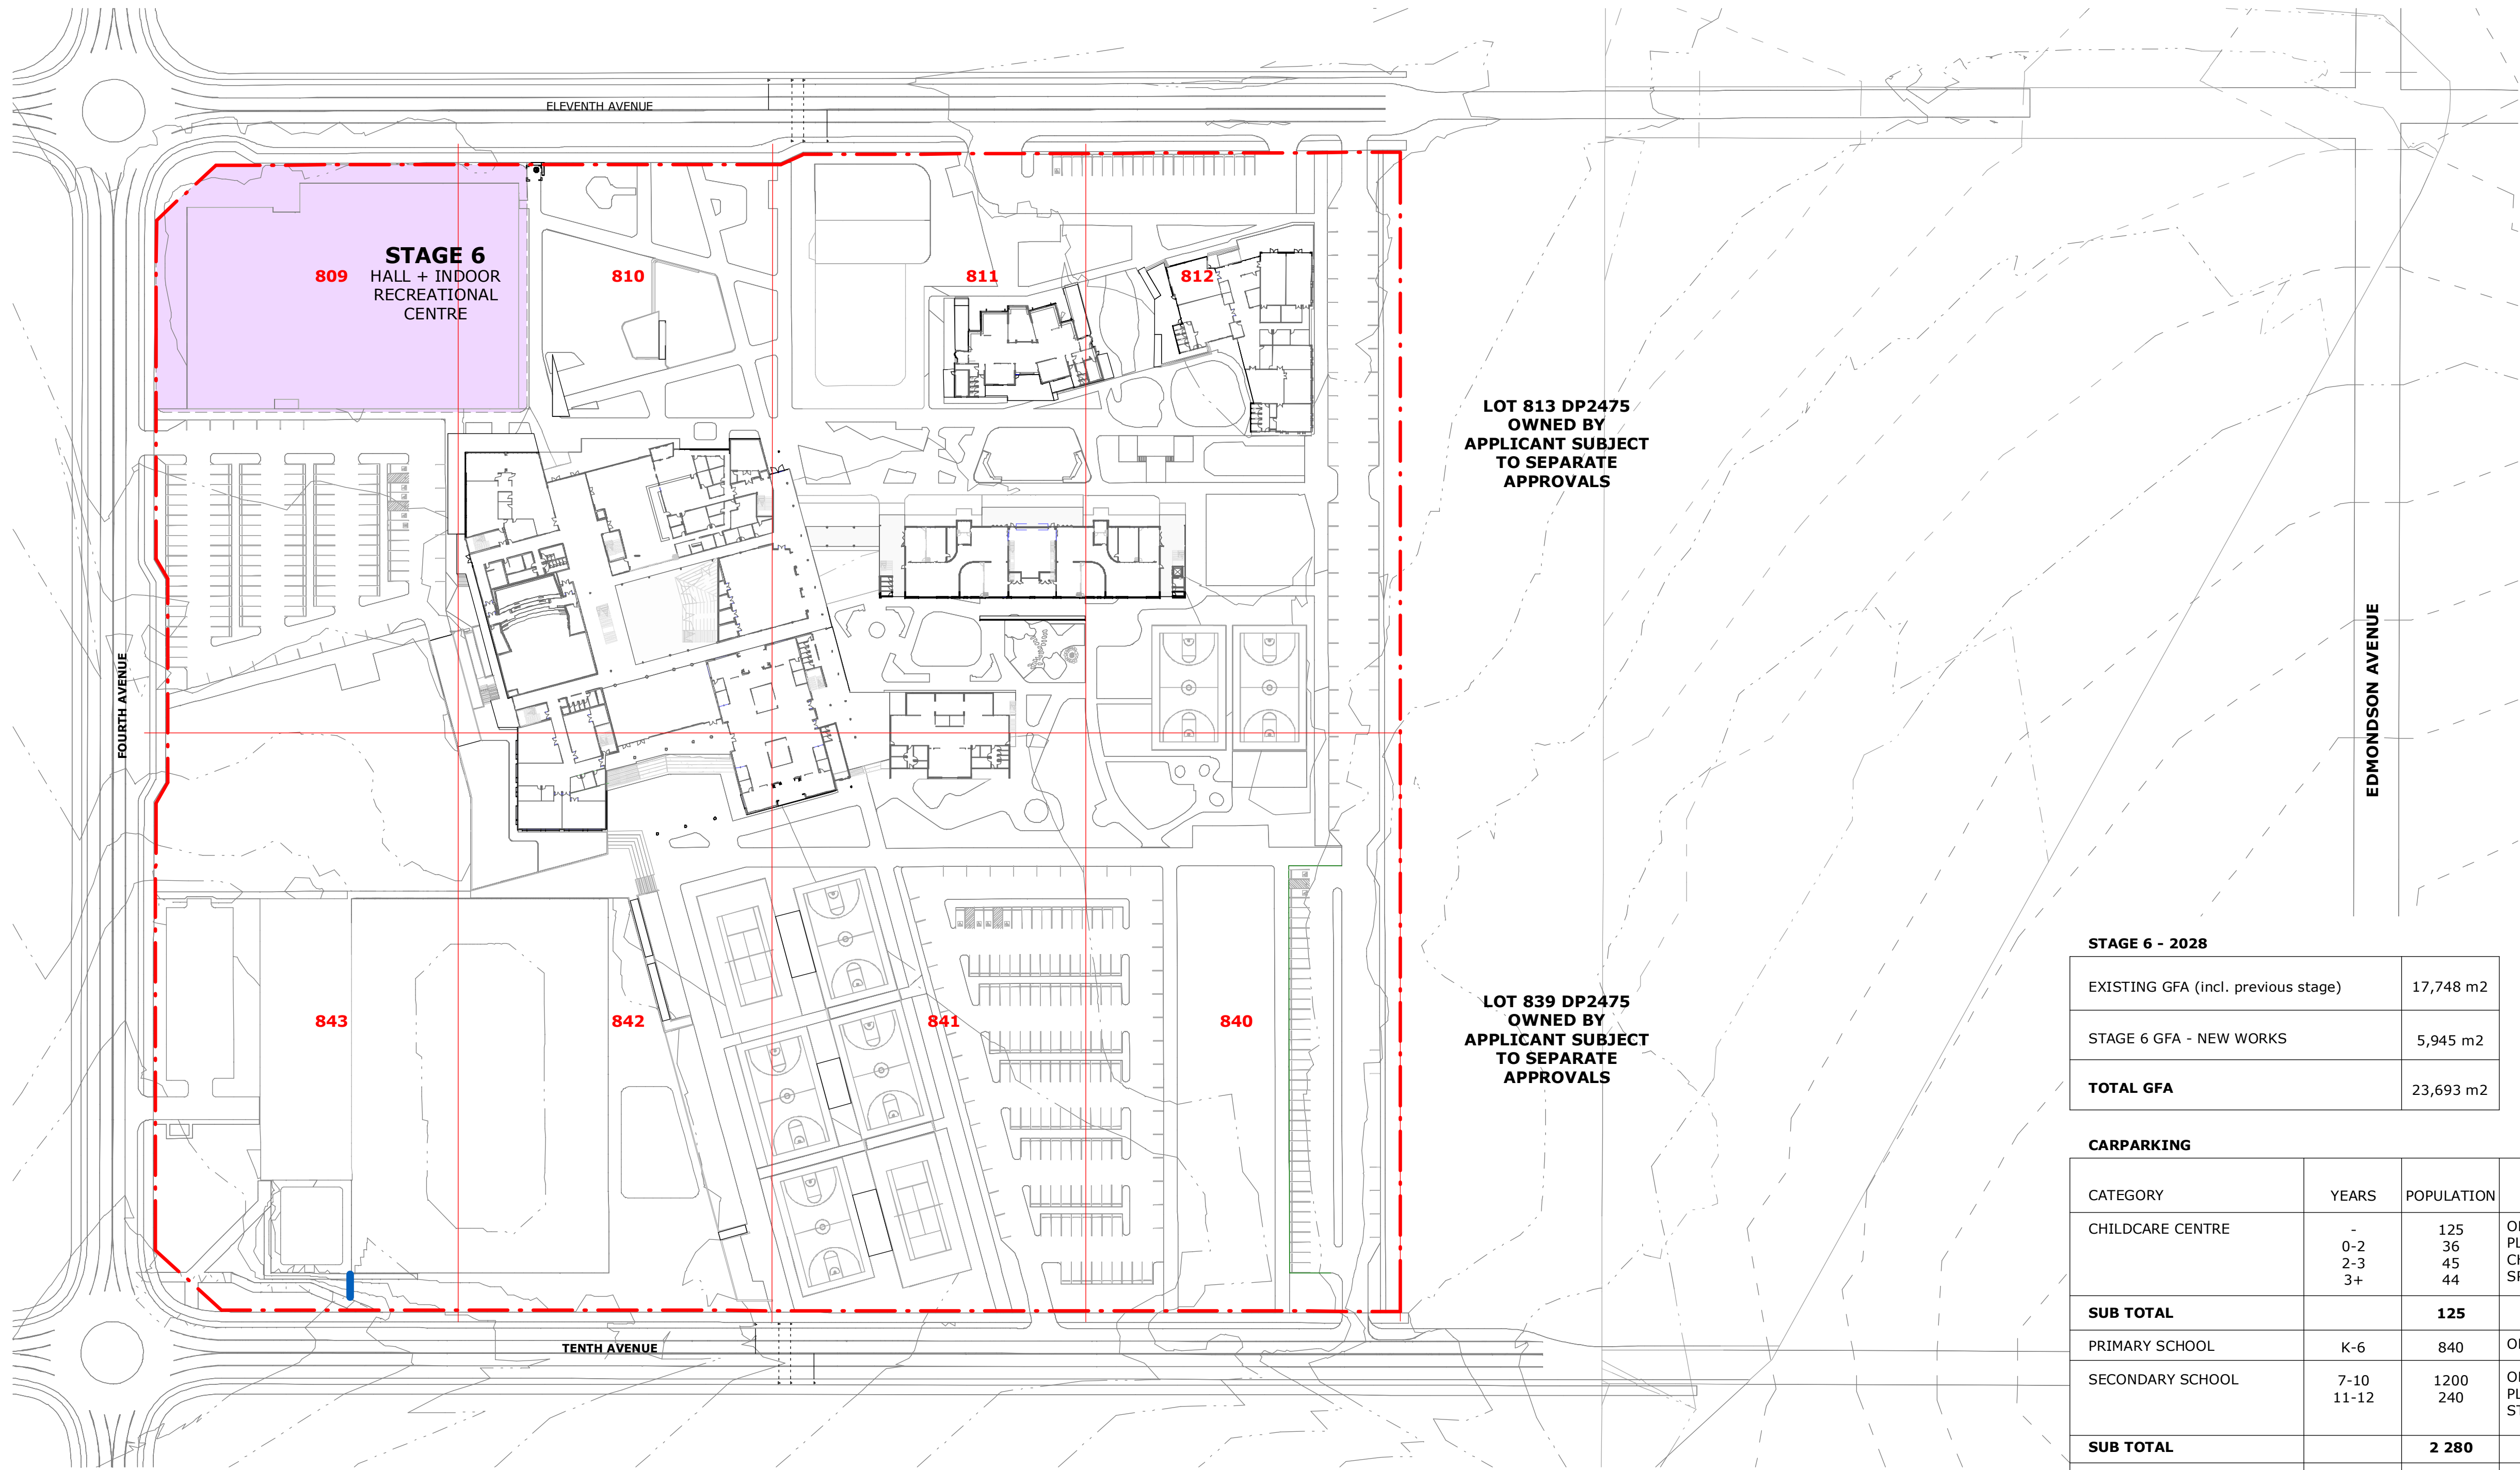

1 DIAGRAM - STAGING 6
1 : 1000

STAGE 6 - 2028	
EXISTING GFA (incl. previous stage)	17,748 m2
STAGE 6 GFA - NEW WORKS	5,945 m2
TOTAL GFA	23,693 m2

CARPARKING				
CATEGORY	YEARS	POPULATION	CARPARK RATE	CARPARK REQUIREMENT
CHILDCARE CENTRE	-	125	ONE SPACE / 6 CHILDREN;	20.8
	0-2	36	PLUS ONE SPACE / 8	9
	2-3	45	CHILDREN (2-3); PLUS ONE	5.6
	3+	44	SPACE / 10 CHILDREN (3+)	4.4
SUB TOTAL		125		40 SPACES
PRIMARY SCHOOL	K-6	840	ONE SPACE / 100 STUDENTS	8.4
SECONDARY SCHOOL	7-10 11-12	1200 240	ONE SPACE / 100 STUDENTS; PLUS ONE SPACE / 5 YEAR 12 STUDENTS	12 2.4 48
SUB TOTAL		2 280		71 SPACES
STAFF	-	200	ONE SPACE / STAFF MEMBER	200
SUBTOTAL		200		200 SPACES
CAR SPACES REQUIRED				311 SPACES

CARPARKING, DROP-OFF & PICK-UP AND BIKE PARKING SPACES			
	EXISTING (incl. previous stage)	PROPOSED STAGE 5	TOTAL
CAR SPACES	326 SPACES	-	326 SPACES
BIKE PARKING SPACES	180 SPACES	-	180 SPACES
DROP-OFF & PICK-UP SPACES	145 SPACES	-	145 SPACES

MUNNS SLY MOORE architects

MUNNS SLY MOORE ARCHITECTS PTY LTD
9 Hall Street | PO Box 5093 | Lyneham ACT 2602 Australia
P +61 2 6248 8922 F +61 2 6248 8300
www.munnslymoore.com.au

COPYRIGHT © MUNNS SLY MOORE ARCHITECTS 2011
Reproduction of the whole or part of the document constitutes an infringement of copyright. The information, ideas and concepts contained in this document are confidential. The recipient(s) of this document is/are prohibited from disclosing such information, ideas and concepts to any person without the prior written consent of the copyright holder.

- NOTES
- Use figured dimensions. Do not scale from drawings.
 - All dimensions are in millimetres, except levels and drawings scale of 1:500 and smaller which are given in metres.
 - Drawings to be read in conjunction with specifications and/or schedules.
 - Contractor to verify all dimensions and levels on site prior to commencing any work or making of shop drawings, and seek instructions if any discrepancies are found.

NO.	DATE	DESCRIPTION
8	11.03.2020	ISSUE FOR APPROVAL
7	10.03.2020	ISSUE FOR APPROVAL
6	19.02.2020	FOR INFORMATION
5	05.11.2019	FOR INFORMATION
4	03.10.2019	ISSUE FOR APPROVAL
3	20.09.2019	FOR INFORMATION
2	13.09.2019	FOR INFORMATION
1	16.08.2019	FOR INFORMATION



PROJECT
ST ANTHONY OF PADUA

CLIENT
SYDNEY CATHOLIC SCHOOLS

DRAWING
DETAILED PROPOSAL
STAGE 6 PLAN


STATUS FOR APPROVAL

DATE	11.03.2020	FILE	C:\Users\st Anthony of Padua\Documents\Documentation\44\
DRAWN	Author	CHECKED	Checker
LOT	DP	SUBURB	PROJECT ADDRESS

SCALE: As indicated @A1

PROJECT NO. 4032
DRAWING NO. DA057
REVISION 8



 

NOTES

1. Use figured dimensions. Do not scale from drawings.
2. All dimensions are in millimetres, except levels and drawings to scale of 1:500 and smaller which are given in metres.
3. Drawings to be read in conjunction with specifications and/or schedules.
4. Contractor to verify all dimensions and levels on site prior to commencing any work or making of shop drawings, and seek instructions if any discrepancies are found.


6	10.03.202	ISSUE FOR APPROVAL
5	05.11.2019	FOR INFORMATION
4	03.10.2019	ISSUE FOR APPROVAL
3	20.09.2019	FOR INFORMATION
2	13.09.2019	FOR INFORMATION
1	16.08.2019	FOR INFORMATION
NO.	DATE	DESCRIPTION




STATUS FOR APPROVAL					
DATE	10.03.202	FILE	P:\6032-S1 Anthony of Padua Masterplan\c. Documentation\e4. Documentation\REV\10\6032_MP_DA_WF_detached.rvt		
DRAWN	Author	CHECKED	Checker	VERIFIED	Checker
LOT		DP		SUBURB	PROJECT A

MUNNS SLY MOORE ARCHITECTS PTY LTD ABN 30 008 534 049
9 Hall Street | PO Box 5093 | Lyneham ACT 2602 Australia
P +61 2 6248 8922 **F** +61 2 6248 8300
Nominated Architect Robert Sly FAIA ACT #331 NSW #6712 www.munnsslymoore.com.au

SCALE: 1 : 1000 @A1

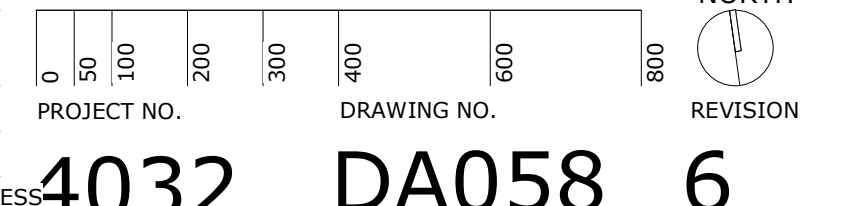

10

 

NOTES

1. Use figured dimensions. Do not scale from drawings.
2. All dimensions are in millimetres, except levels and drawings to scale of 1:500 and smaller which are given in metres.
3. Drawings to be read in conjunction with specifications and/or schedules.
4. Contractor to verify all dimensions and levels on site prior to commencing any work or making of shop drawings, and seek instructions if any discrepancies are found.

[illegible]


STATUS						FOR APPROVAL	
DATE	10.03.202	FILE	P:\6032-St Anthony of Padua Masterplan\c. Documentation\64. Documentation\REV171\6032_MP_DA_WF_detached.rvt				
DRAWN	Author	CHECKED	Checker	VERIFIED	Checker		
LOT		DP		SUBURB	PROJECT A		

SCALE: 1 : 1000 @A1

0 50 100 200 300 400 600 800

PROJECT NO. DRAWING NO. REVISION

4032 DA059 2

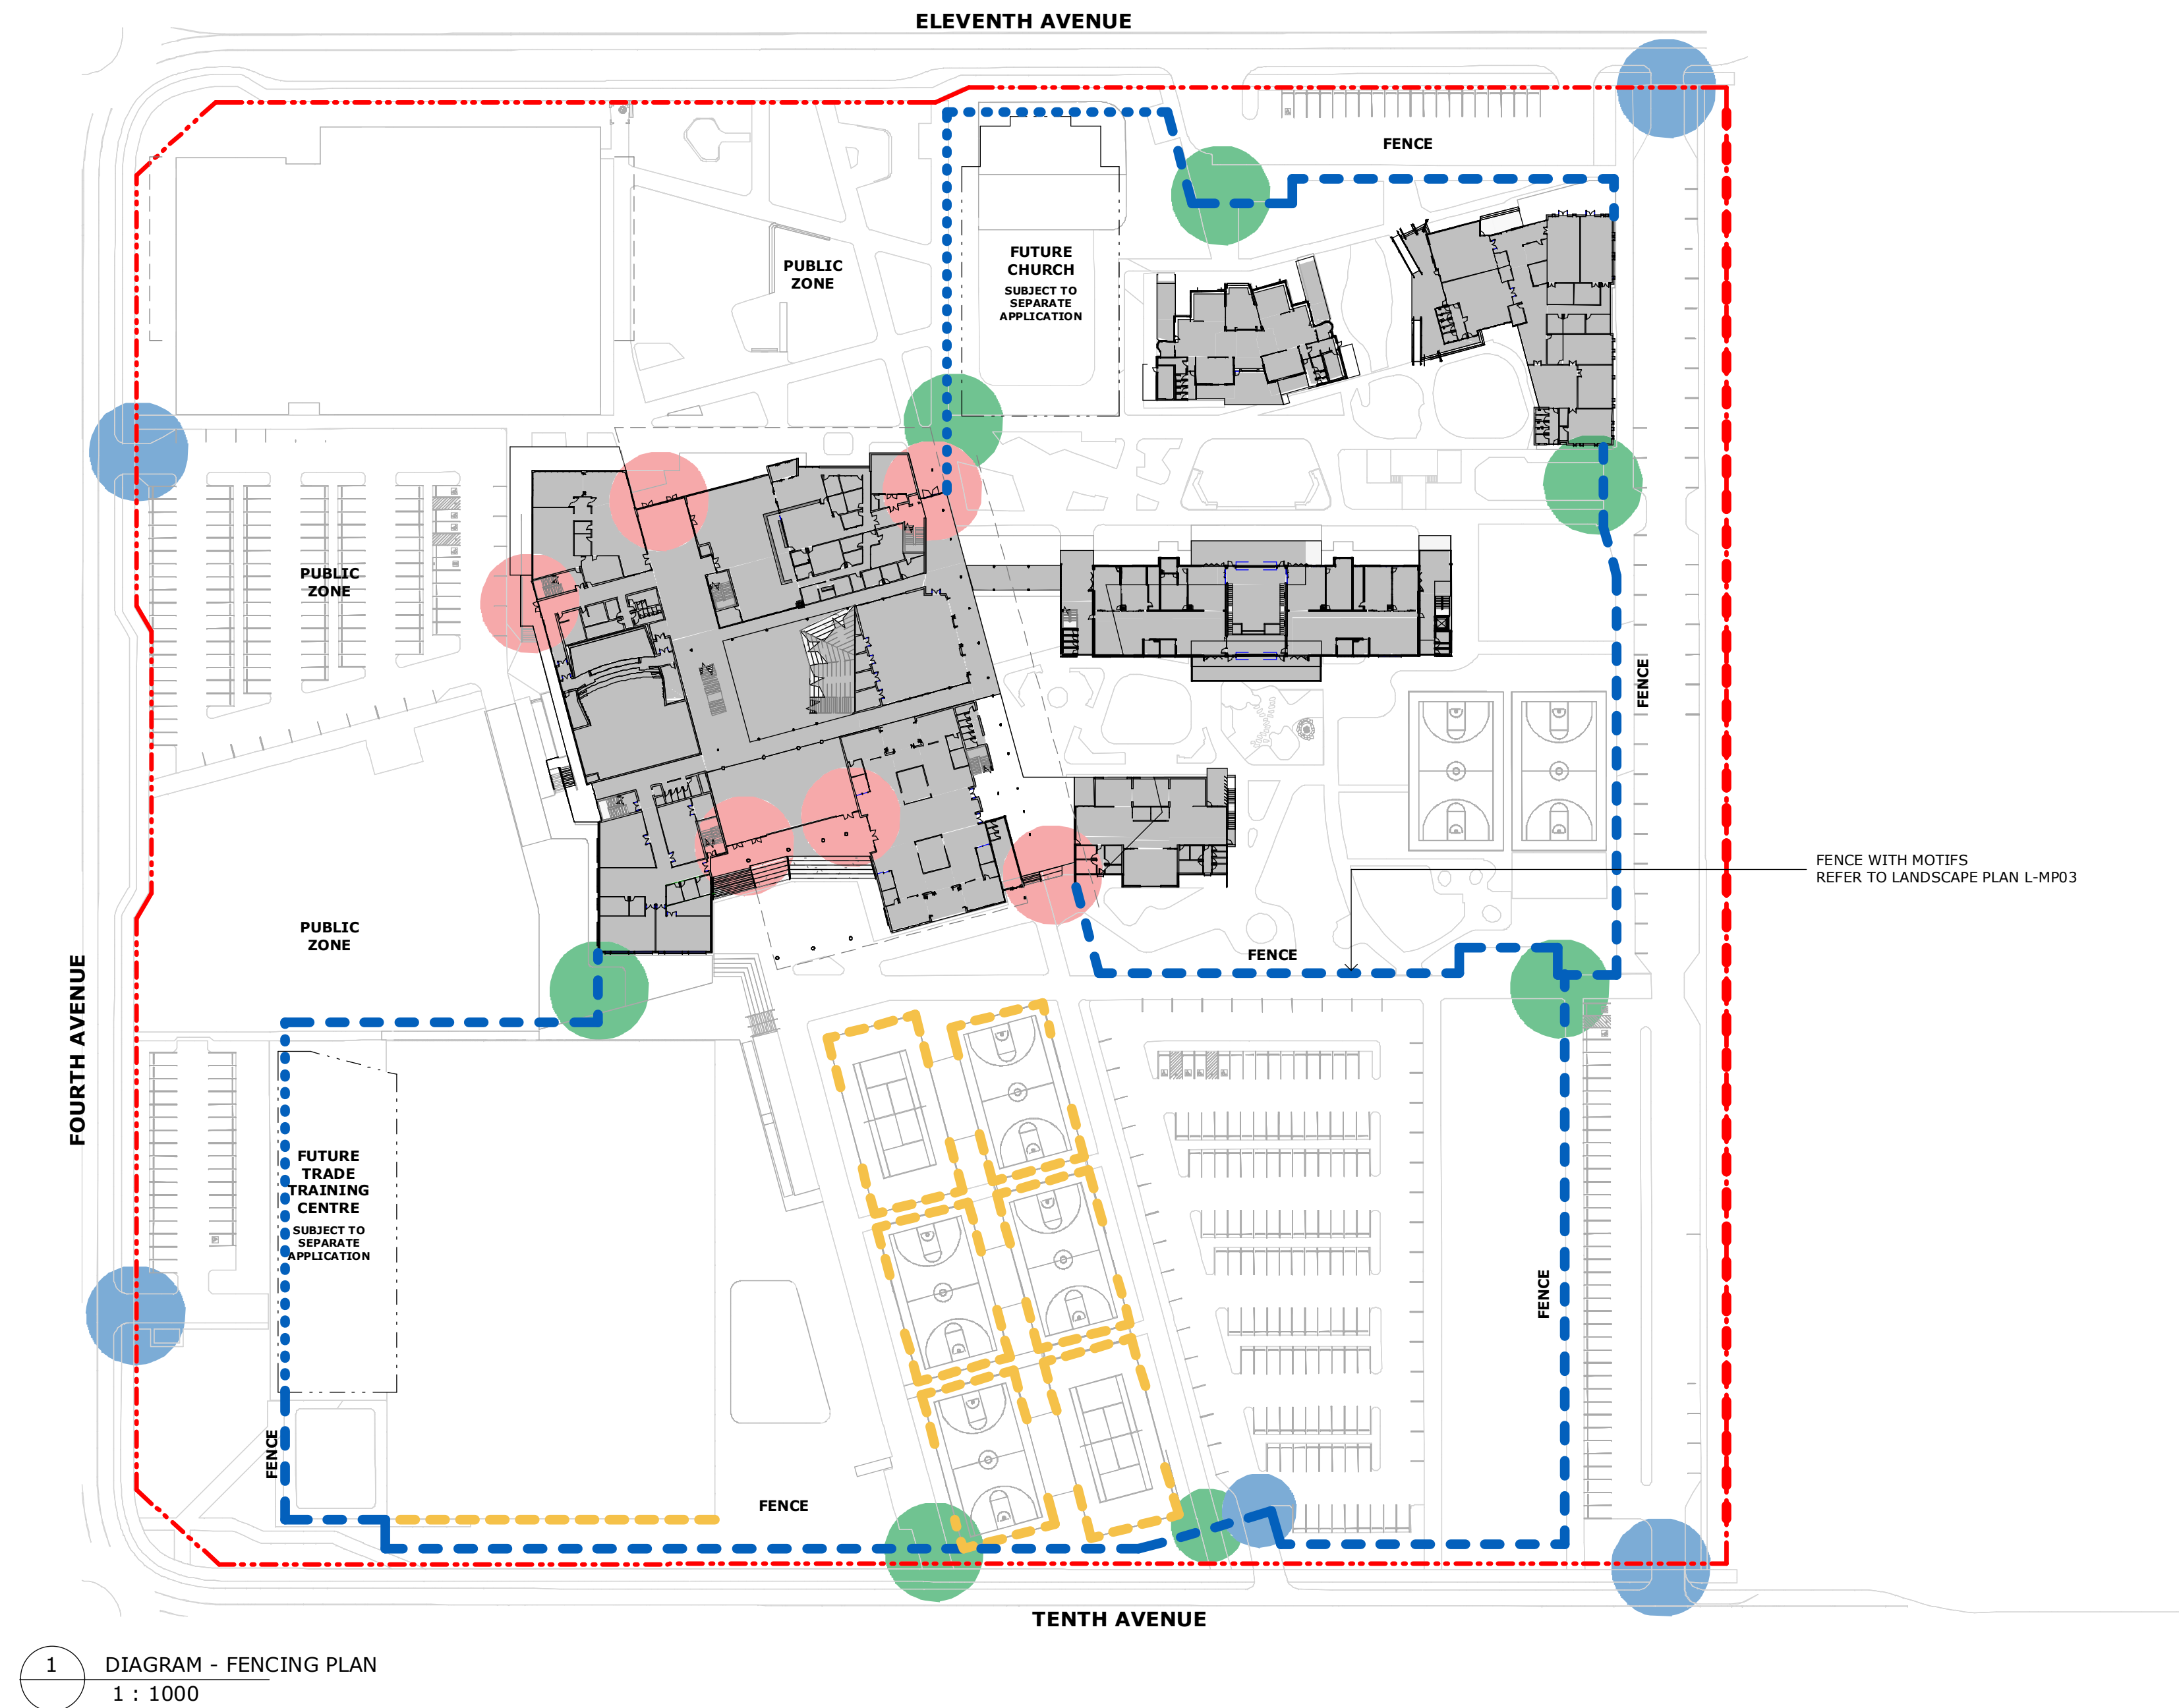

1 DIAGRAM - FENCING PLAN
1 : 1000

- FENCING LEGEND**
- PEDESTRIAN GATE / SITE ENTRY
 - BUILDING ENTRY
 - VEHICULAR ENTRY
 - 1.8m HIGH PALISADE FENCE + GATES TO MATCH. BLACK POWDERCOAT FINISH
 - 1.8m HIGH PALISADE FENCE + GATES TO MATCH. FENCE ONLY PROVIDED UNTIL CHURCH & TRADE TRAINING CENTRE CONSTRUCTED
 - 1.8m HIGH TIMBER PAILING FENCE. LAPPED & CAPPED
 - 3.0m HIGH EXPANDED MESH FENCE. BLACK PVC + POWDERCOAT FINISH

COPYRIGHT © MUNNS SLY MOORE ARCHITECTS 2011
Reproduction of the whole or part of the document constitutes an infringement of copyright. The information, ideas and concepts contained in this document are confidential. The recipient(s) of this document is/are prohibited from disclosing such information, ideas and concepts to any person without the prior written consent of the copyright holder.

NOTES

- Use figured dimensions. Do not scale from drawings.
- All dimensions are in millimetres, except levels and drawings to scale of 1:500 and smaller which are given in metres.
- Drawings to be read in conjunction with specifications and/or schedules.
- Contractor to verify all dimensions and levels on site prior to commencing any work or making of shop drawings, and seek instructions if any discrepancies are found.

2	10.03.202	ISSUE FOR APPROVAL
1	19.02.2020	FOR INFORMATION
NO.	DATE	DESCRIPTION

St Anthony of Padua
CATHOLIC SCHOOL AUSTRAL

Sydney Catholic Schools
INSPIRING SPIRITS AND MINDS

PROJECT
ST ANTHONY OF PADUA

CLIENT
SYDNEY CATHOLIC SCHOOLS

MUNNS SLY MOORE architects

MUNNS SLY MOORE ARCHITECTS PTY LTD
9 Hall Street | PO Box 5093 | Lyneham ACT 2602 Australia
P +61 2 6248 8922 F +61 2 6248 8300
www.munnslymoore.com.au

STATUS **FOR APPROVAL**

DATE	10.03.202	FILE	Documentation\REV\4032_NP_DA_SF_detached.rvt
DRAWN	Author	CHECKED	Checker
LOT	DP	SUBURB	PROJECT ADDRESS

SCALE: As indicated @A1

PROJECT NO. **4032**

DRAWING NO. **DA060**

REVISION **2**

NORTH

REMOVE EXISTING 2 STOREY BRICK AND TILED ROOF HOUSE;
CAP OFF ALL SERVICES IN ACCORDANCE WITH ELECTRICAL AND
HYDRAULIC DOCUMENTATION

REMOVE EXISTING CONCRETE DRIVEWAY

REMOVE EXISTING SINGLE STOREY BRICK AND TILED ROOF
HOUSE; CAP OFF ALL SERVICES IN ACCORDANCE WITH
ELECTRICAL AND HYDRAULIC DOCUMENTATION

REMOVE EXISTING METAL AWNING ROOF, METAL GARAGE AND
TIMBER SHED; TERRACE PAVING AND ASSOCIATED
LANDSCAPING

REMOVE EXISTING METAL SHED

REMOVE EXISTING TREES AND VEGETATION

REMOVE EXISTING METAL SHEDS

REMOVE EXISTING GALVANIZED SHED

REMOVE EXISTING METAL SHED

REMOVE EXISTING FIBRO GARAGE

REMOVE EXISTING SINGLE STOREY WEATHERBOARD COTTAGE
METAL ROOF HOUSE; TERRACE PAVING AND ASSOCIATED
LANDSCAPING; CAP OFF ALL SERVICES IN ACCORDANCE WITH
ELECTRICAL AND HYDRAULIC DOCUMENTATION

REMOVE EXISTING SINGLE STOREY BRICK COTTAGE TILE ROOF

REMOVE EXISTING CONCRETE DRIVEWAY

REMOVE EXISTING GRAVEL DRIVEWAY

REMOVE EXISTING PART OF DRIVEWAY AND CARP LOTS AS
REQUIRED TO FACILITATE NEW WORKS

REMOVE EXISTING SINGLE STOREY BRICK AND TILED ROOF
HOUSE; CAP OFF ALL SERVICES IN ACCORDANCE WITH
ELECTRICAL AND HYDRAULIC DOCUMENTATION

REMOVE EXISTING FOOTPATH AS REQUIRED TO FACILITATE NEW
WORKS

REMOVE EXISTING DEMOUNTABLE BUILDINGS

REMOVE EXISTING BRICK GARAGE

REMOVE EXISTING DEMOUNTABLE BUILDINGS

REMOVE EXISTING WATER DAM. CAP OFF ALL SERVICES IN
ACCORDANCE WITH HYDRAULIC DOCUMENTATION.

REMOVE AND CLEAR EXISTING DIRT PILE

REMOVE EXISTING 3 OFF STORAGE CONTAINERS

REMOVE EXISTING SHED

REMOVE EXISTING SINGLE STOREY BRICK AND TILED ROOF
HOUSE. CAP OFF ALL SERVICES IN ACCORDANCE WITH
ELECTRICAL AND HYDRAULIC DOCUMENTATION

REMOVE EXISTING TREES AND VEGETATION

REMOVE EXISTING CONCRETE DRIVEWAYS

REMOVE EXISTING FIBRO BUILDING

REMOVE EXISTING METAL SHED

REMOVE EXISTING FIBRO COTTAGE TILE ROOF

REMOVE EXISTING SINGLE STOREY FIBRO COTTAGE METAL ROOF

REMOVE EXISTING GRAVEL DRIVEWAY

1 SITE PLAN - DEMOLITION PLAN
1 : 1000

DEMOLITION NOTES

GENERAL NOTES:

1. MASONRY WALLS TO BE DEMOLISHED COMPLETELY, INCLUDING
FOOTINGS AND WALLS BELOW FINISHED SLAB OR GROUND LEVEL.
REFER TO STRUCTURAL ENGINEERS DETAILS FOR FILL
REQUIREMENTS AT FOUNDATIONS AND SEPTIC TANK LOCATIONS.

2. DEMOLISH EXTERNAL CONCRETE/ BITUMEN SURFACES/
SEGMENTAL PAVERS. TAKE CARE NOT TO DAMAGE ADJACENT
SURFACES/ PROPERTIES AND PROTECT FOR REMAINDER OF
WORKS.

3. RETAIN AND PROTECT ALL EXISTING TREES UNLESS NOTED
OTHERWISE.

4. PROVIDE TEMPORARY ACCESS TO ENROLMENT SUITE
ADMINISTRATION AT ALL TIMES DURING THE WORKS.

SERVICE NOTES:

5. ALL REDUNDANT SERVICES TO BE CAPPED OFF. REFER TO
ELECTRICAL AND HYDRAULIC ENGINEERS SPECIFICATION AND
DRAWING.

6. WHERE HYDRAULIC FIXTURES ARE TO BE REMOVED, ALL
REDUNDANT SERVICES TO BE CAPPED OFF. REFER TO HYDRAULIC
ENGINEERS SPECIFICATION AND DRAWINGS.

7. REFER TO ELECTRICAL ENGINEERS SPECIFICATION AND
DRAWINGS FOR SCOPE OF ELECTRICAL DEMOLITION.

MUNNS SLY MOORE architects

MUNNS SLY MOORE ARCHITECTS PTY LTD
9 Hall Street | PO Box 5093 | Lyneham ACT 2602 Australia
P +61 2 6248 8922 F +61 2 6248 8300
www.munnslymoore.com.au

St Anthony of Padua
CATHOLIC SCHOOL AUSTRAL

Sydney Catholic Schools
INSPIRING SPIRITS AND MINDS

PROJECT
ST ANTHONY OF PADUA

CLIENT
SYDNEY CATHOLIC SCHOOLS

DRAWING
DETAILED PROPOSAL
SITE DEMOLITION PLAN

STATUS FOR APPROVAL

DATE 03.10.2019 FILE P:\4032-St Anthony of Padua\Drawings\Documentation\4032-
DRAWN Author CHECKED Checker VERIFIED Checker
LOT DP SUBURB PROJECT ADDRESS

SCALE: As indicated @A1


PROJECT NO. DRAWING NO. REVISION

4032 DA101 9

COPYRIGHT © MUNNS SLY MOORE ARCHITECTS 2011
Reproduction of the whole or part of the document constitutes an
infringement of copyright. The information, ideas and concepts
contained in this document are confidential. The recipient(s) of
this document is/are prohibited from disclosing such information,
ideas and concepts to any person without the prior written consent of
the copyright holder.

NOTES
1. Use figured dimensions. Do not scale from drawings.
2. All dimensions are in millimetres, except levels and drawings
scale of 1:500 and smaller which are given in metres.
3. Drawings to be read in conjunction with specifications and/or
schedules.
4. Contractor to verify all dimensions and levels on site prior to
commencing any work or making of shop drawings, and seek
instructions if any discrepancies are found.

9	03.10.2019	ISSUE FOR APPROVAL
8	01.11.2018	FOR APPROVAL
7	22.10.2018	ISSUE FOR INFORMATION
6	11.10.2018	ISSUE FOR INFORMATION
5	10.10.2018	ISSUE FOR APPROVAL
4	26.07.2018	ISSUE FOR APPROVAL
3	17.04.2018	ISSUE FOR INFORMATION
2	10.04.2018	ISSUE FOR INFORMATION
1	10.04.2018	ISSUE FOR INFORMATION
NO.	DATE	DESCRIPTION

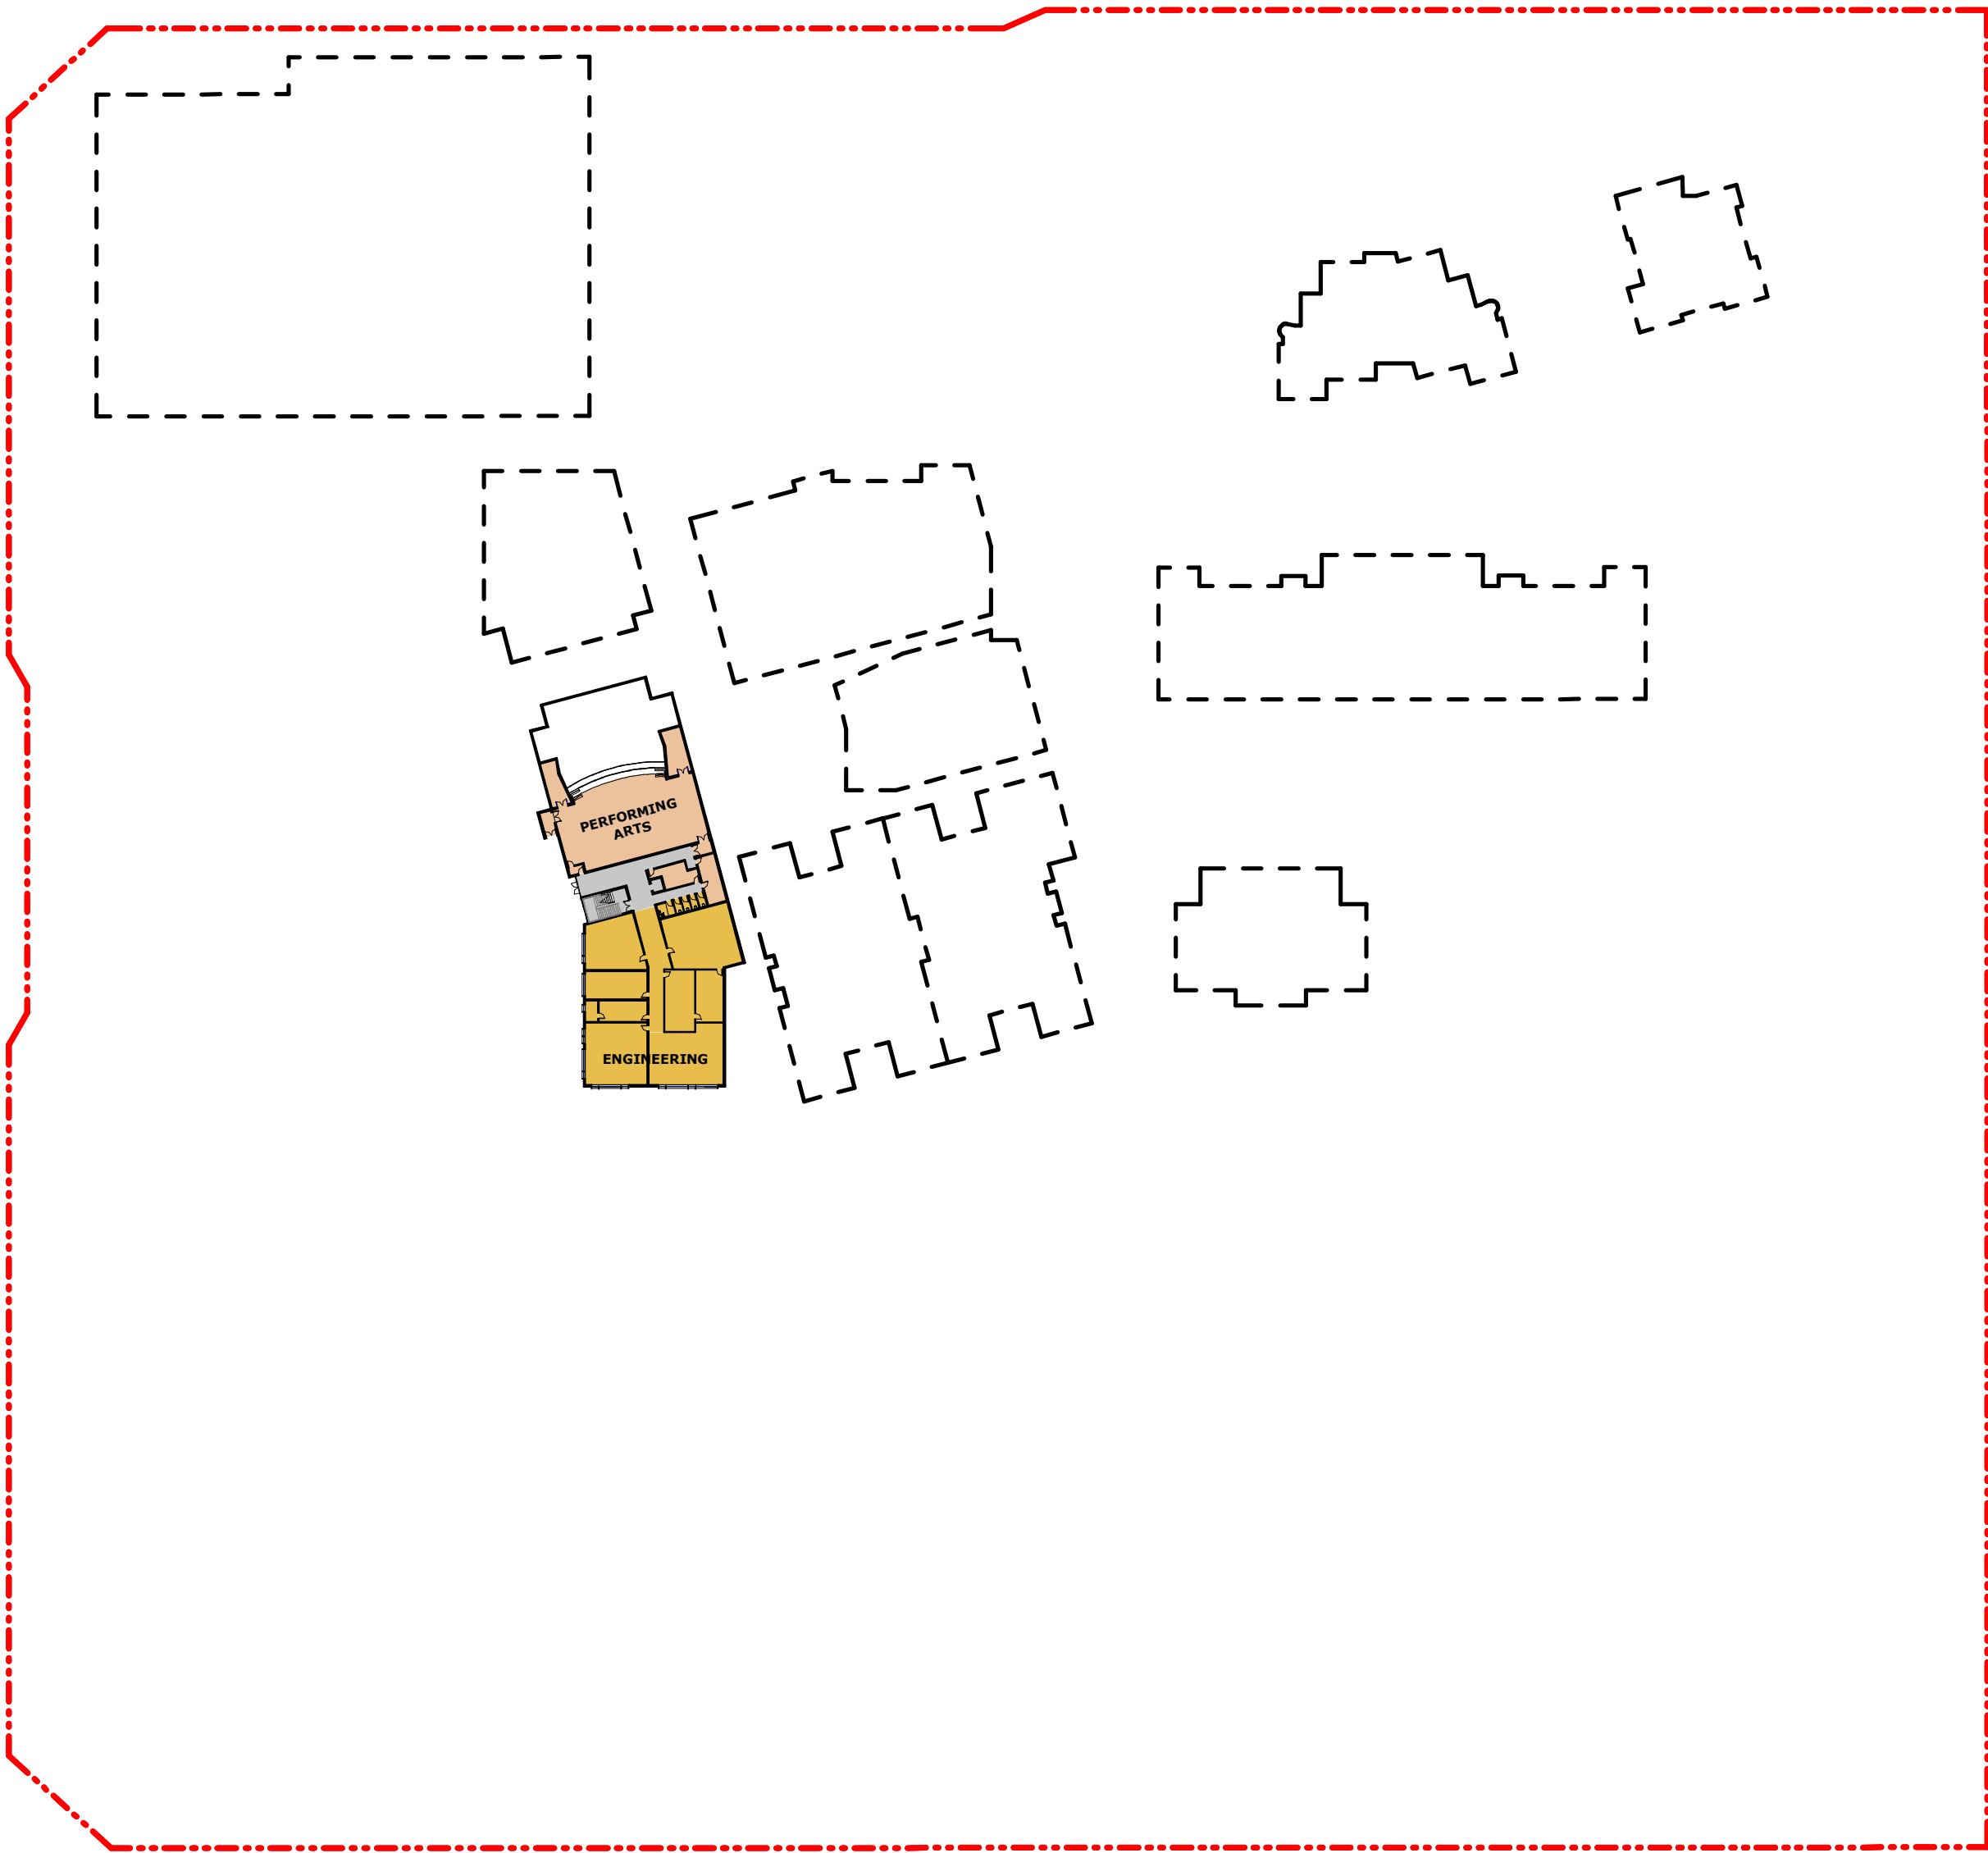

1 SITE PLAN - BELOW GROUND
1 : 1000

COPYRIGHT © MUNNS SLY MOORE ARCHITECTS 2011
Reproduction of the whole or part of the document constitutes an infringement of copyright. The information, ideas and concepts contained in this document are confidential. The recipient(s) of this document is/are prohibited from disclosing such information, ideas and concepts to any person without the prior written consent of the copyright holder.

- NOTES
- Use figured dimensions. Do not scale from drawings.
 - All dimensions are in millimetres, except levels and drawings to scale of 1:500 and smaller which are given in metres. Drawings to be read in conjunction with specifications and/or schedules.
 - Contractor to verify all dimensions and levels on site prior to commencing any work or making of shop drawings, and seek instructions if any discrepancies are found.

17	10.03.202	ISSUE FOR APPROVAL
16	19.02.2020	FOR INFORMATION
15	13.02.2020	FOR INFORMATION
14	03.10.2019	ISSUE FOR APPROVAL
13	28.05.2019	FOR INFORMATION
12	20.05.2019	FOR INFORMATION
11	09.05.2019	FOR INFORMATION
10	07.05.2019	FOR INFORMATION
9	01.11.2018	FOR APPROVAL
8	22.10.2018	ISSUE FOR INFORMATION
7	11.10.2018	ISSUE FOR INFORMATION
6	10.10.2018	ISSUE FOR APPROVAL
5	09.08.2018	ISSUE FOR APPROVAL
4	26.07.2018	ISSUE FOR APPROVAL
3	17.04.2018	ISSUE FOR INFORMATION
NO.	DATE	DESCRIPTION



PROJECT
ST ANTHONY OF PADUA

CLIENT
SYDNEY CATHOLIC SCHOOLS

DRAWING
DETAILED PROPOSAL
SITE PLAN - LOWER
GROUND

STATUS FOR APPROVAL


DATE	10.03.202	FILE	F:\4033-St Anthony of Padua\Proposals - Documentation\44-Documentation\REVIST\4032_MP_SA_WF_detached.rvt
DRAWN	Author	CHECKED	Checker
LOT	DP	SUBURB	PROJECT ADDRESS

MUNNS SLY MOORE architects

MUNNS SLY MOORE ARCHITECTS PTY LTD
9 Hall Street | PO Box 5093 | Lyneham ACT 2602 Australia
P +61 2 6248 8922 F +61 2 6248 8300
www.munnesslymoore.com.au

SCALE: 1 : 1000 @A1

PROJECT NO.	DRAWING NO.	REVISION
4032	DA102	17

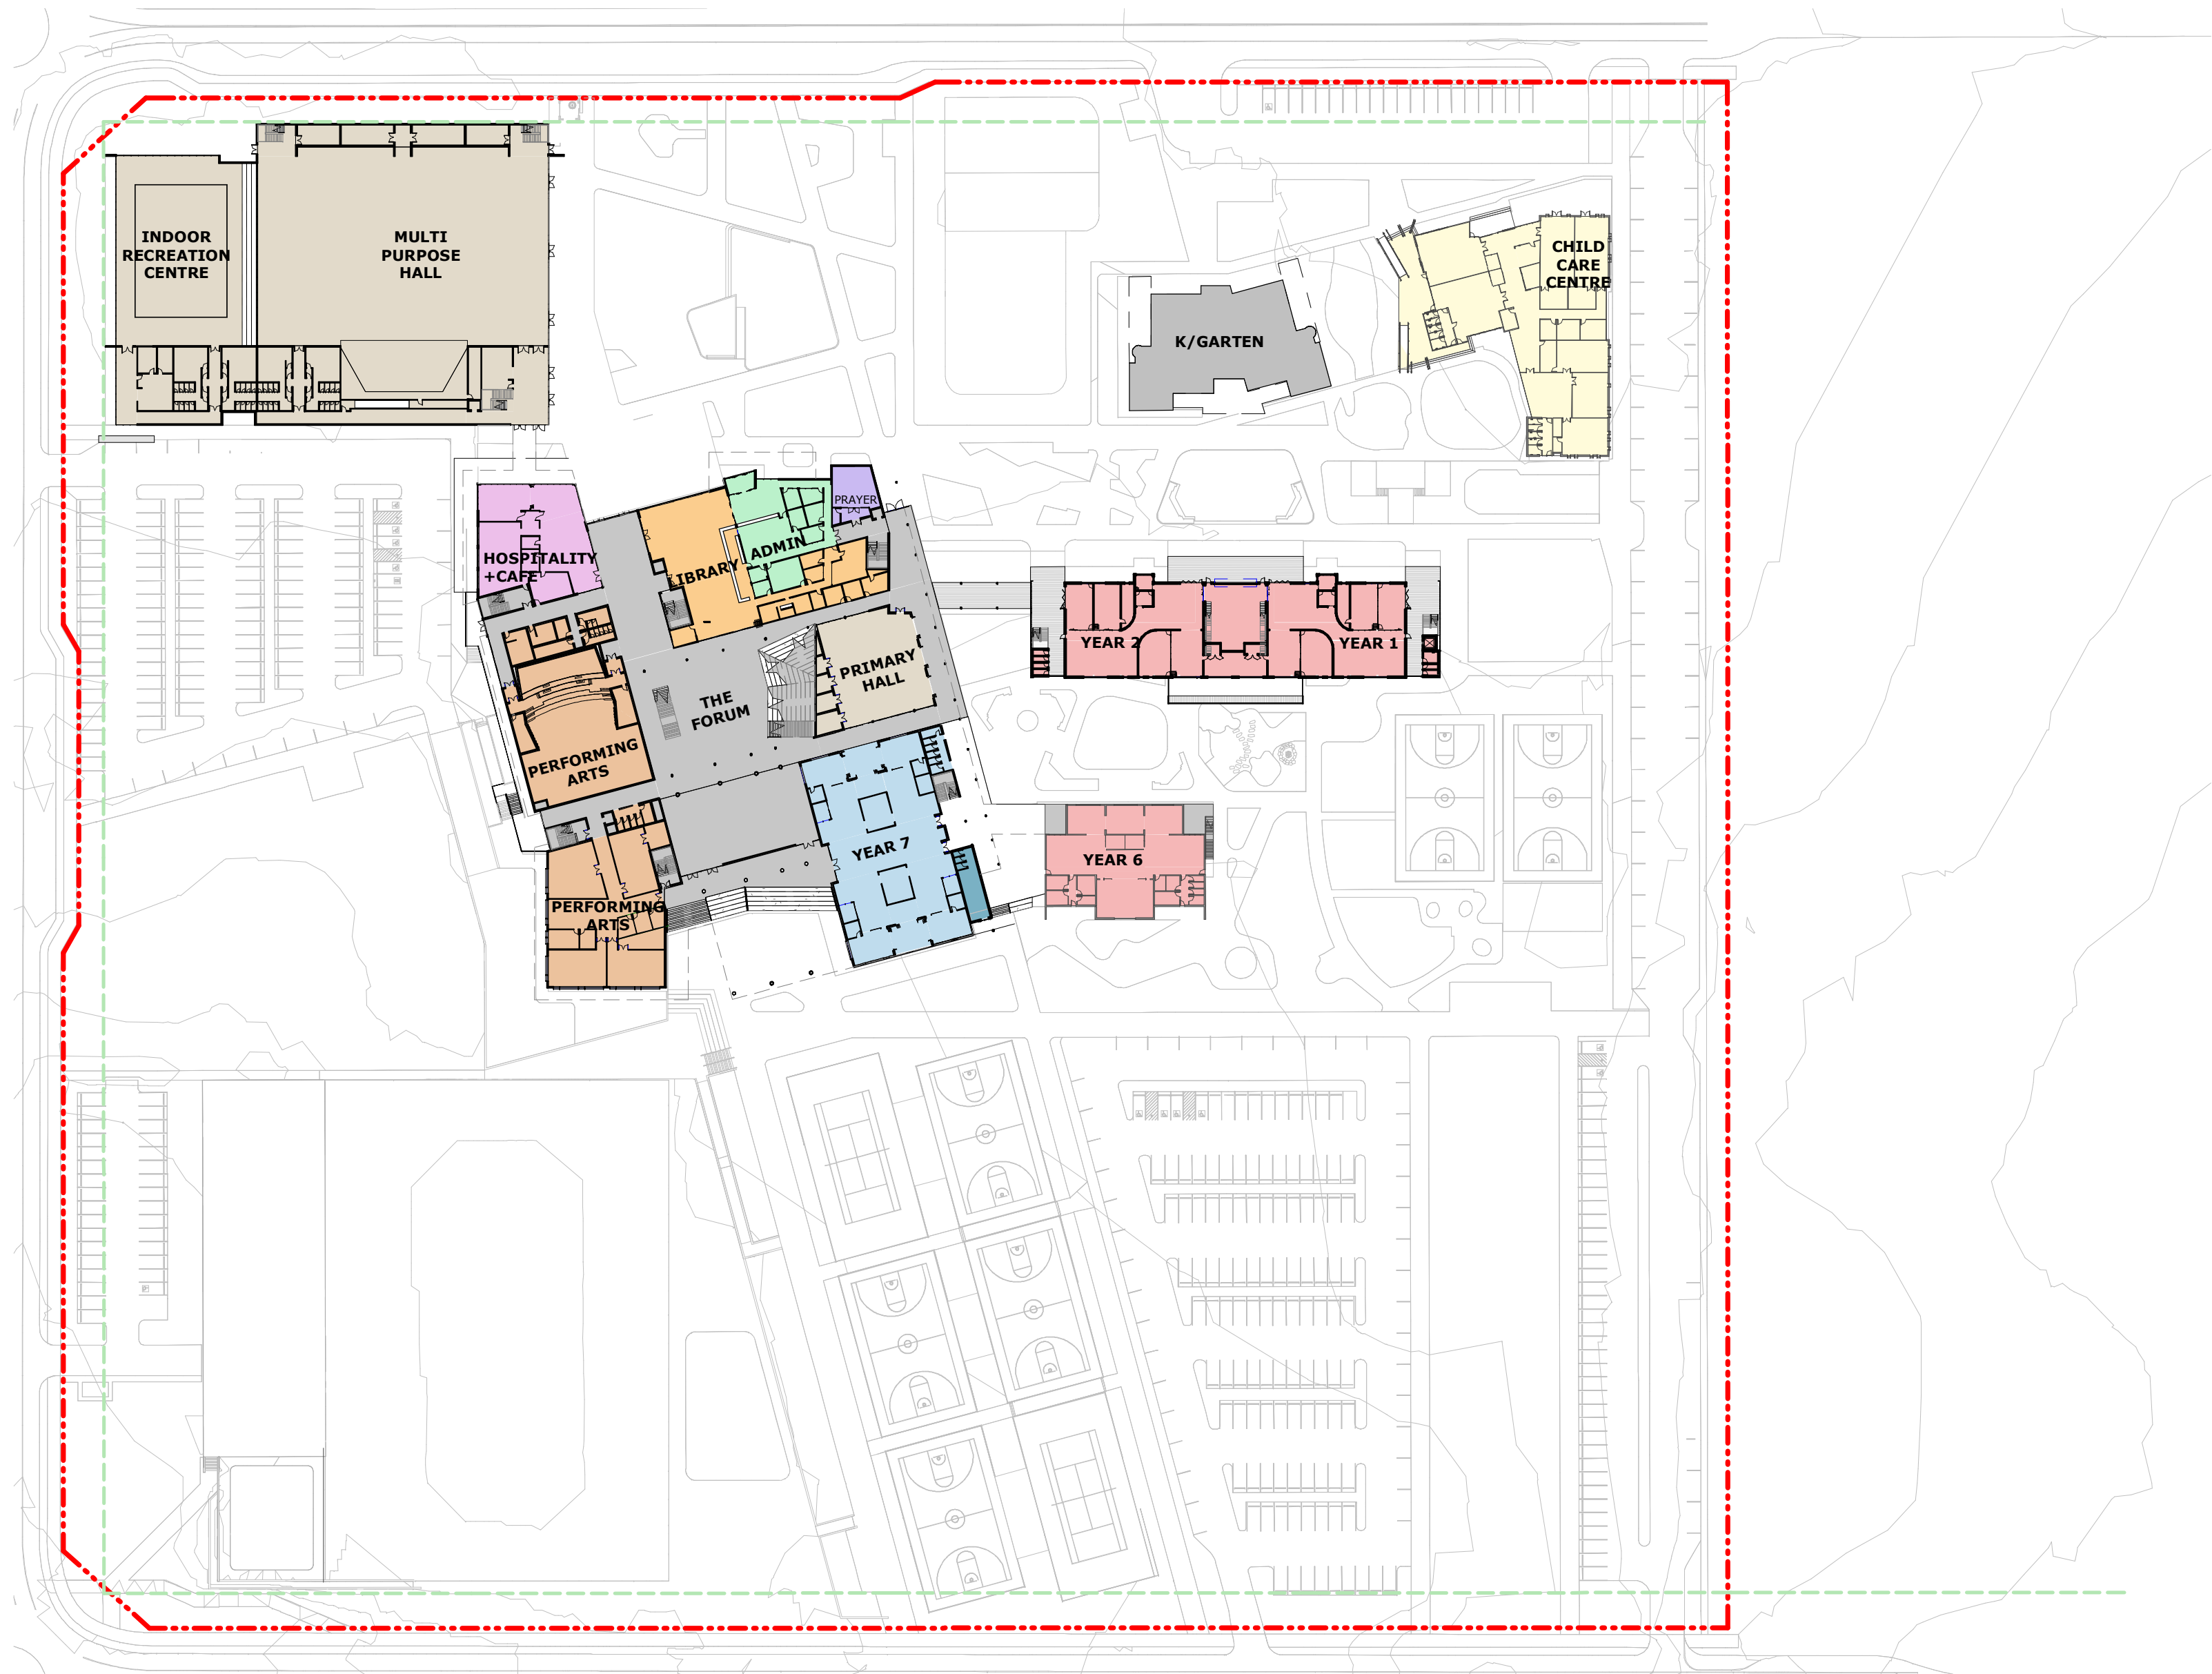

1 SITE PLAN - GROUND PLAN
1 : 1000

- LEGEND**
- ADMIN
 - CHILD CARE CENTRE
 - CIRCULATION
 - ENGINEERING
 - EXISTING BUILDINGS
 - HALL
 - HOSPITALITY
 - JR. SCHOOL
 - MIDDLE SCHOOL
 - PERFORMING ARTS
 - RESOURCE + WELLNESS
 - SACRED SPACES
 - SCIENCE
 - SENIOR SCHOOL
 - STUDENT
 - TRADE TRAINING CENTRE
 - VISUAL ARTS
 - Calculating...

COPYRIGHT © MUNNS SLY MOORE ARCHITECTS 2011
Reproduction of the whole or part of the document constitutes an infringement of copyright. The information, ideas and concepts contained in this document are confidential. The recipient(s) of this document is/are prohibited from disclosing such information, ideas and concepts to any person without the prior written consent of the copyright holder.

- NOTES
- Use figured dimensions. Do not scale from drawings.
 - All dimensions are in millimetres, except levels and drawings to scale of 1:500 and smaller which are given in metres.
 - Drawings to be read in conjunction with specifications and/or schedules.
 - Contractor to verify all dimensions and levels on site prior to commencing any work or making of shop drawings, and seek instructions if any discrepancies are found.

16	10.03.202	ISSUE FOR APPROVAL
15	19.02.2020	FOR INFORMATION
14	13.02.2020	FOR INFORMATION
13	03.10.2019	ISSUE FOR APPROVAL
12	28.05.2019	FOR INFORMATION
11	20.05.2019	FOR INFORMATION
10	09.05.2019	FOR INFORMATION
9	07.05.2019	FOR INFORMATION
8	22.10.2018	ISSUE FOR INFORMATION
7	11.10.2018	ISSUE FOR INFORMATION
6	10.10.2018	ISSUE FOR APPROVAL
5	09.08.2018	ISSUE FOR APPROVAL
4	26.07.2018	ISSUE FOR APPROVAL
3	17.04.2018	ISSUE FOR INFORMATION
2	10.04.2018	ISSUE FOR INFORMATION
NO.	DATE	DESCRIPTION



PROJECT
ST ANTHONY OF PADUA

CLIENT
SYDNEY CATHOLIC SCHOOLS

DRAWING
DETAILED PROPOSAL
SITE PLAN - GROUND

STATUS
FOR APPROVAL

DATE	10.03.202	FILE	F:\4032-St Anthony of Padua\Proposals - Documentation\4032-Documentation\REVIST\4032_MP_SA_WF_detailed.rvt
DRAWN	Author	CHECKED	Checker
LOT	DP	SUBURB	PROJECT ADDRESS

MUNNS SLY MOORE architects

MUNNS SLY MOORE ARCHITECTS PTY LTD
9 Hall Street | PO Box 5093 | Lyneham ACT 2602 Australia
P +61 2 6248 8922 F +61 2 6248 8300
www.munnesslymoore.com.au

SCALE: 1 : 1000 @A1

PROJECT NO.	DRAWING NO.	REVISION
4032	DA103	16



1 SITE PLAN - PL01
1 : 1000

- LEGEND**
- ADMIN
 - CHILD CARE CENTRE
 - CIRCULATION
 - ENGINEERING
 - EXISTING BUILDINGS
 - HALL
 - HOSPITALITY
 - JR. SCHOOL
 - MIDDLE SCHOOL
 - PERFORMING ARTS
 - RESOURCE + WELLNESS
 - SACRED SPACES
 - SCIENCE
 - SENIOR SCHOOL
 - STUDENT
 - TRADE TRAINING CENTRE
 - VISUAL ARTS
 - Calculating...

COPYRIGHT © MUNNS SLY MOORE ARCHITECTS 2011 Reproduction of the whole or part of the document constitutes an infringement of copyright. The information, ideas and concepts contained in this document are confidential. The recipient(s) of this document is/are prohibited from disclosing such information, ideas and concepts to any person without the prior written consent of the copyright holder.			17.	10.03.202	ISSUE FOR APPROVAL
			16.	19.02.2020	FOR INFORMATION
			15.	13.02.2020	FOR INFORMATION
			14.	03.10.2019	ISSUE FOR APPROVAL
			13.	28.05.2019	FOR INFORMATION
			12.	20.05.2019	FOR INFORMATION
			11.	09.05.2019	FOR INFORMATION
			10.	07.05.2019	FOR INFORMATION
			9.	01.11.2018	FOR APPROVAL
			8.	22.10.2018	ISSUE FOR INFORMATION
			7.	11.10.2018	ISSUE FOR INFORMATION
			6.	10.10.2018	ISSUE FOR APPROVAL
			5.	09.08.2018	ISSUE FOR APPROVAL
			4.	26.07.2018	ISSUE FOR APPROVAL
			3.	17.04.2018	ISSUE FOR INFORMATION
			NO.	DATE	DESCRIPTION

NOTES

1. Use figured dimensions. Do not scale from drawings.

2. All dimensions are in millimetres, except levels and drawings to scale of 1:500 and smaller which are given in metres.

3. Drawings to be read in conjunction with specifications and/or schedules.

4. Contractor to verify all dimensions and levels on site prior to commencing any work or making of shop drawings, and seek instructions if any discrepancies are found.



PROJECT
ST ANTHONY OF PADUA

CLIENT
SYDNEY CATHOLIC SCHOOLS

DRAWING
DETAILED PROPOSAL
SITE PLAN - LEVEL 1

STATUS
FOR APPROVAL


DATE	10.03.202	FILE	F:\4032-St Anthony of Padua-Masterplan-Documentation\4032_MP_SA_MP_detached.rvt
DRAWN	Author	CHECKED	Checker
LOT	DP	SUBURB	PROJECT ADDRESS

MUNNS SLY MOORE architects

MUNNS SLY MOORE ARCHITECTS PTY LTD
9 Hall Street | PO Box 5093 | Lyneham ACT 2602 Australia
P +61 2 6248 8922 F +61 2 6248 8300
www.munnsslymoore.com.au

SCALE: 1 : 1000 @A1

PROJECT NO.	4032	DRAWING NO.	DA104	REVISION	17
-------------	------	-------------	-------	----------	----

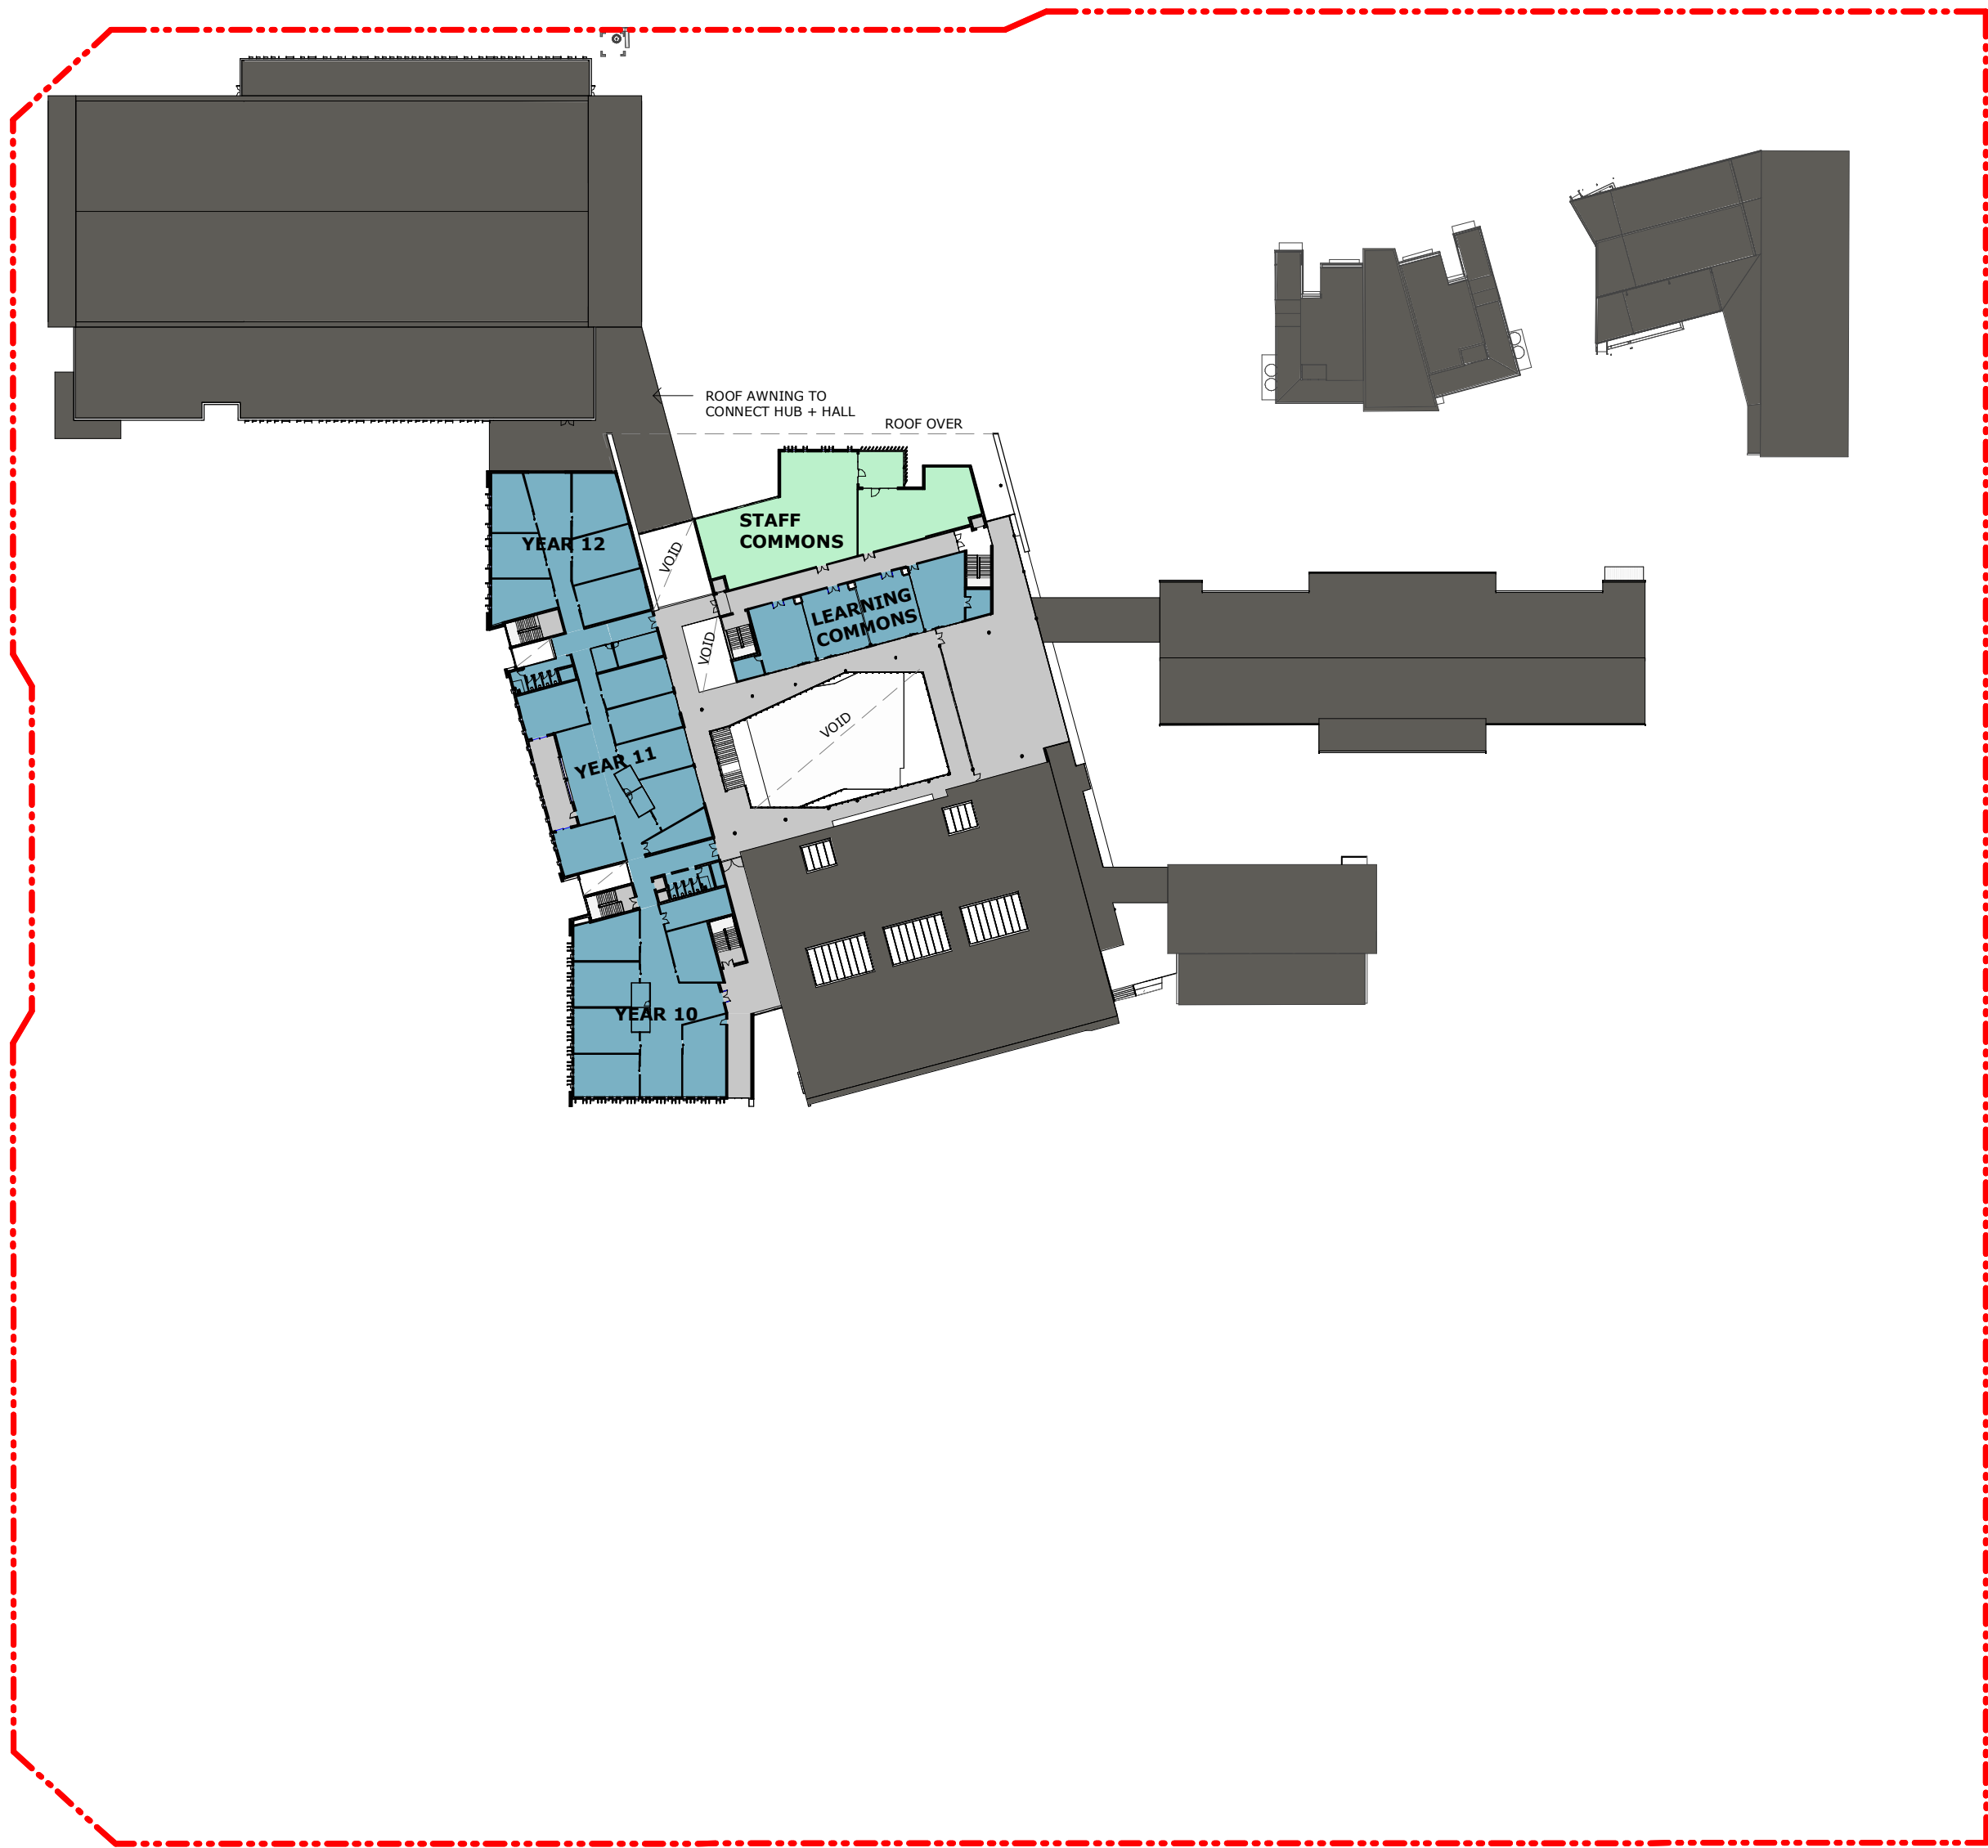

1 SITE PLAN - PL02
1 : 1000

LEGEND

- ADMIN
- CHILD CARE CENTRE
- CIRCULATION
- ENGINEERING
- EXISTING BUILDINGS
- HALL
- HOSPITALITY
- JR. SCHOOL
- MIDDLE SCHOOL
- PERFORMING ARTS
- RESOURCE + WELLNESS
- SACRED SPACES
- SCIENCE
- SENIOR SCHOOL
- STUDENT
- TRADE TRAINING CENTRE
- VISUAL ARTS
- Calculating...

MUNNS SLY MOORE architects

MUNNS SLY MOORE ARCHITECTS PTY LTD
9 Hall Street | PO Box 5093 | Lyneham ACT 2602 Australia
P +61 2 6248 8922 F +61 2 6248 8300
www.munnsslymoore.com.au

St Anthony of Padua
CATHOLIC SCHOOL AUSTRAL

Sydney Catholic Schools
INSPIRING SPIRITS AND MINDS

PROJECT
ST ANTHONY OF PADUA

CLIENT
SYDNEY CATHOLIC SCHOOLS

DRAWING
DETAILED PROPOSAL
SITE PLAN - LEVEL 2

STATUS FOR APPROVAL

DATE	10.03.202	FILE	F:\4032-St Anthony of Padua\Masterplan-Documentation\4032_Site_Plan_Details.dwg
DRAWN	Author	CHECKED	Checker
LOT	DP	SUBURB	PROJECT ADDRESS

SCALE: 1 : 1000 @A1




PROJECT NO. DRAWING NO. REVISION

4032 DA105 17

COPYRIGHT © MUNNS SLY MOORE ARCHITECTS 2011
Reproduction of the whole or part of the document constitutes an infringement of copyright. The information, ideas and concepts contained in this document are confidential. The recipient(s) of this document is/are prohibited from disclosing such information, ideas and concepts to any person without the prior written consent of the copyright holder.

- NOTES
- Use figured dimensions. Do not scale from drawings.
 - All dimensions are in millimetres, except levels and drawings to scale of 1:500 and smaller which are given in metres.
 - Drawings to be read in conjunction with specifications and/or schedules.
 - Contractor to verify all dimensions and levels on site prior to commencing any work or making of shop drawings, and seek instructions if any discrepancies are found.

NO.	DATE	DESCRIPTION
17	10.03.202	ISSUE FOR APPROVAL
16	19.02.2020	FOR INFORMATION
15	13.02.2020	FOR INFORMATION
14	03.10.2019	ISSUE FOR APPROVAL
13	28.05.2019	FOR INFORMATION
12	20.05.2019	FOR INFORMATION
11	09.05.2019	FOR INFORMATION
10	07.05.2019	FOR INFORMATION
9	01.11.2018	FOR APPROVAL
8	22.10.2018	ISSUE FOR INFORMATION
7	11.10.2018	ISSUE FOR INFORMATION
6	10.10.2018	ISSUE FOR APPROVAL
5	09.08.2018	ISSUE FOR APPROVAL
4	26.07.2018	ISSUE FOR APPROVAL
3	17.04.2018	ISSUE FOR INFORMATION

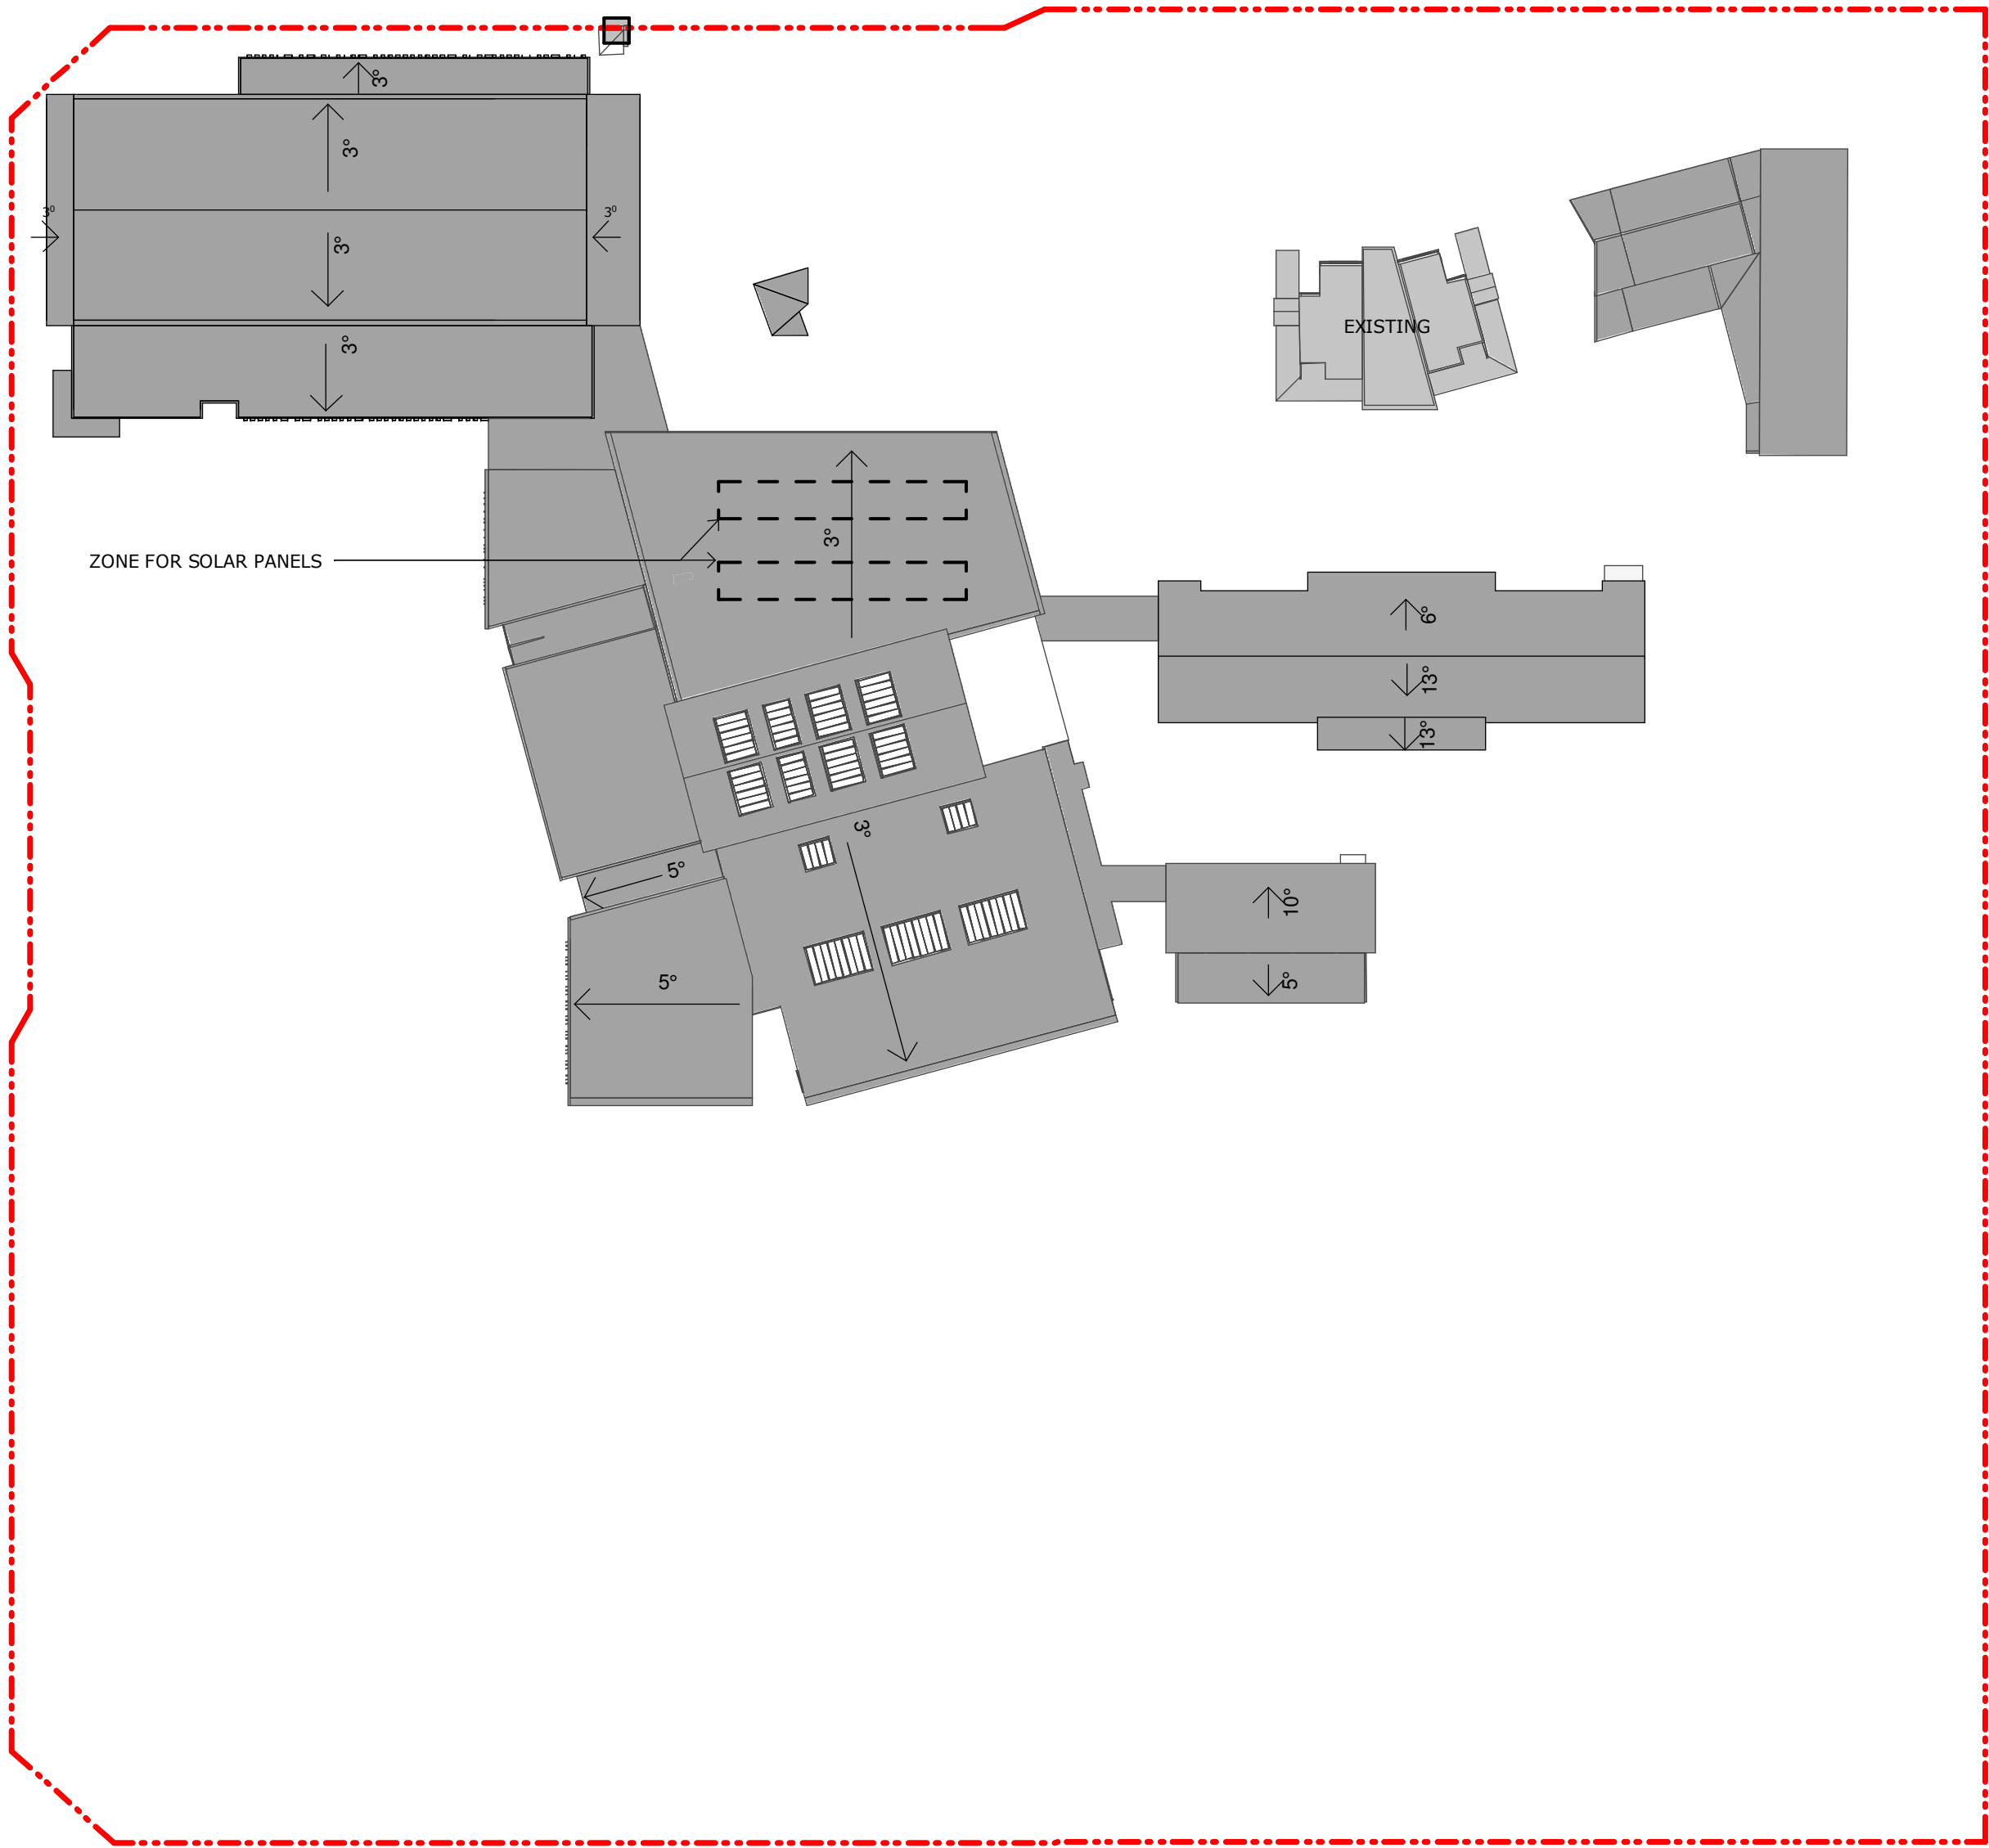

1 ROOF PLAN
1 : 1000

COPYRIGHT © MUNNS SLY MOORE ARCHITECTS 2011
Reproduction of the whole or part of the document constitutes an infringement of copyright. The information, ideas and concepts contained in this document are confidential. The recipient(s) of this document is/are prohibited from disclosing such information, ideas and concepts to any person without the prior written consent of the copyright holder.

- NOTES
- Use figured dimensions. Do not scale from drawings.
 - All dimensions are in millimetres, except levels and drawings to scale of 1:500 and smaller which are given in metres.
 - Drawings to be read in conjunction with specifications and/or schedules.
 - Contractor to verify all dimensions and levels on site prior to commencing any work or making of shop drawings, and seek instructions if any discrepancies are found.

14	10.03.202	ISSUE FOR APPROVAL
13	19.02.2020	FOR INFORMATION
12	03.10.2019	ISSUE FOR APPROVAL
11	28.05.2019	FOR INFORMATION
10	20.05.2019	FOR INFORMATION
9	09.05.2019	FOR INFORMATION
8	01.11.2018	FOR APPROVAL
7	22.10.2018	ISSUE FOR INFORMATION
6	11.10.2018	ISSUE FOR INFORMATION
5	10.10.2018	ISSUE FOR APPROVAL
4	26.07.2018	ISSUE FOR APPROVAL
3	17.04.2018	ISSUE FOR INFORMATION
2	10.04.2018	ISSUE FOR INFORMATION
1	10.04.2018	ISSUE FOR INFORMATION
NO.	DATE	DESCRIPTION



PROJECT
ST ANTHONY OF PADUA

CLIENT
SYDNEY CATHOLIC SCHOOLS

DRAWING
DETAILED PROPOSAL
SITE PLAN - ROOF PLAN

STATUS
FOR APPROVAL

DATE	10.03.202	FILE	F:\0032-St Anthony of Padua-Redesign-Documentation\4.
DRAWN	Author	CHECKED	Checker
LOT	DP	SUBURB	PROJECT ADDRESS


MUNNS SLY MOORE architects

MUNNS SLY MOORE ARCHITECTS PTY LTD
9 Hall Street | PO Box 5093 | Lyneham ACT 2602 Australia
P +61 2 6248 8922 F +61 2 6248 8300
www.munnsslymoore.com.au

SCALE: 1 : 1000 @A1

0	100	200	300	400	500	600	700	800
PROJECT NO.								DRAWING NO.
4032								DA106
REVISION								14



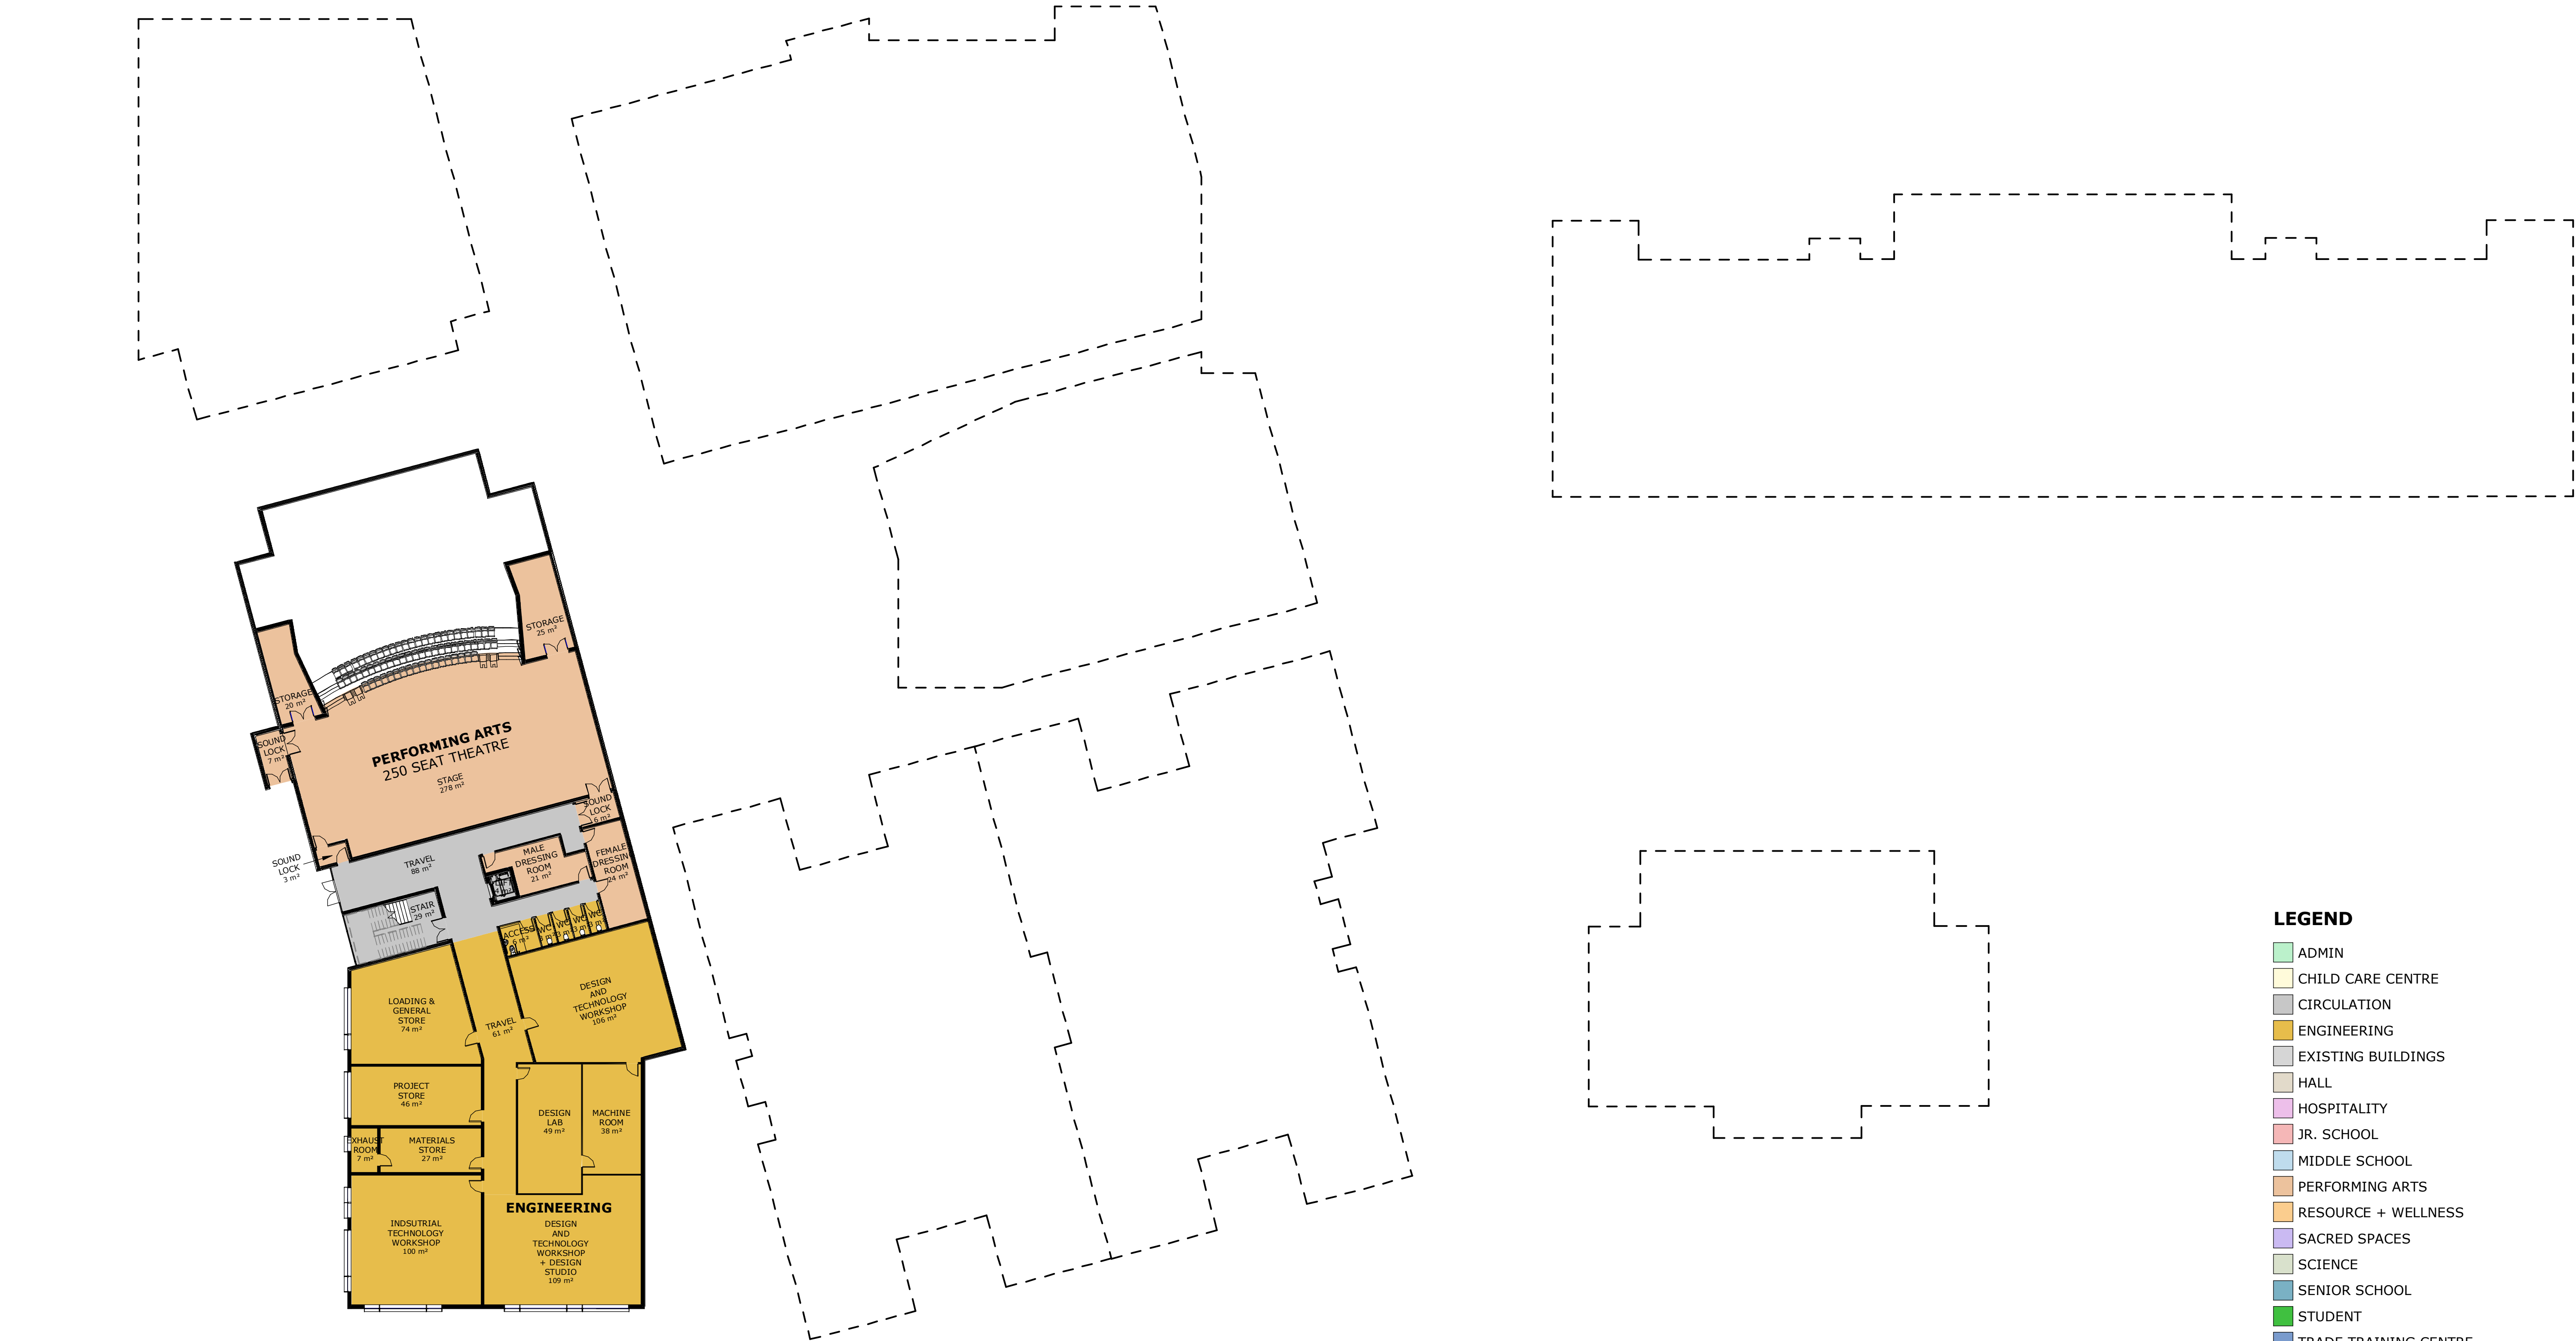

- LEGEND**
- ADMIN
 - CHILD CARE CENTRE
 - CIRCULATION
 - ENGINEERING
 - EXISTING BUILDINGS
 - HALL
 - HOSPITALITY
 - JR. SCHOOL
 - MIDDLE SCHOOL
 - PERFORMING ARTS
 - RESOURCE + WELLNESS
 - SACRED SPACES
 - SCIENCE
 - SENIOR SCHOOL
 - STUDENT
 - TRADE TRAINING CENTRE
 - VISUAL ARTS

1 PART SITE PLAN - HUB - BELOW GROUND
1 : 250

COPYRIGHT © MUNNS SLY MOORE ARCHITECTS 2011
Reproduction of the whole or part of the document constitutes an infringement of copyright. The information, ideas and concepts contained in this document are confidential. The recipient(s) of this document is/are prohibited from disclosing such information, ideas and concepts to any person without the prior written consent of the copyright holder.

- NOTES
- Use figured dimensions. Do not scale from drawings.
 - All dimensions are in millimetres, except levels and drawings to scale of 1:500 and smaller which are given in metres.
 - Drawings to be read in conjunction with specifications and/or schedules.
 - Contractor to verify all dimensions and levels on site prior to commencing any work or making of shop drawings, and seek instructions if any discrepancies are found.

NO.	DATE	DESCRIPTION
12	19.02.2020	FOR INFORMATION
11	03.10.2019	ISSUE FOR APPROVAL
10	28.05.2019	FOR INFORMATION
9	01.11.2018	FOR APPROVAL
8	22.10.2018	ISSUE FOR INFORMATION
7	11.10.2018	ISSUE FOR INFORMATION
6	10.10.2018	ISSUE FOR APPROVAL
5	09.08.2018	ISSUE FOR APPROVAL
4	26.07.2018	ISSUE FOR APPROVAL
3	17.04.2018	ISSUE FOR INFORMATION
2	10.04.2018	ISSUE FOR INFORMATION
1	10.04.2018	ISSUE FOR INFORMATION



PROJECT
ST ANTHONY OF PADUA

CLIENT
SYDNEY CATHOLIC SCHOOLS

DRAWING
DETAILED PROPOSAL
HUB BUILDING - FLOOR
PLAN - LOWER GROUND

STATUS FOR APPROVAL



DATE	19.02.2020	FILE	Documentation\REV1\4032_NP_DA_SF_detached.rvt
DRAWN	Author	CHECKED	Checker
LOT	DP	SUBURB	PROJECT ADDRESS

MUNNS SLY MOORE architects

MUNNS SLY MOORE ARCHITECTS PTY LTD
9 Hall Street | PO Box 5093 | Lyneham ACT 2602 Australia
P +61 2 6248 8922 F +61 2 6248 8300
www.munnesslymoore.com.au

SCALE: 1 : 250 @A1

PROJECT NO.	4032	DRAWING NO.	DA111	REVISION	12
-------------	------	-------------	-------	----------	----

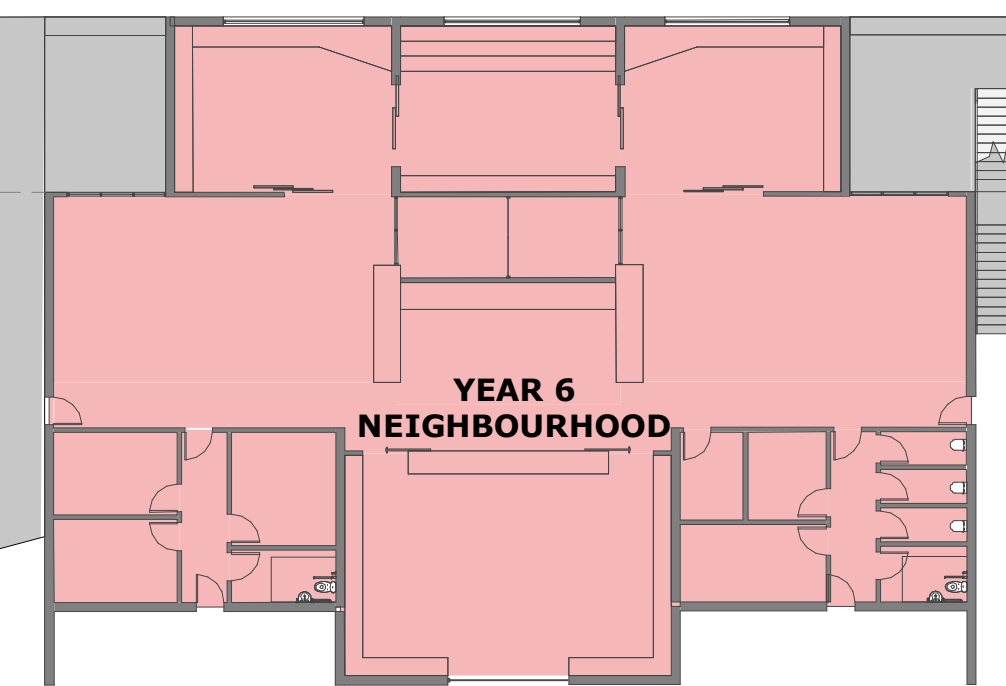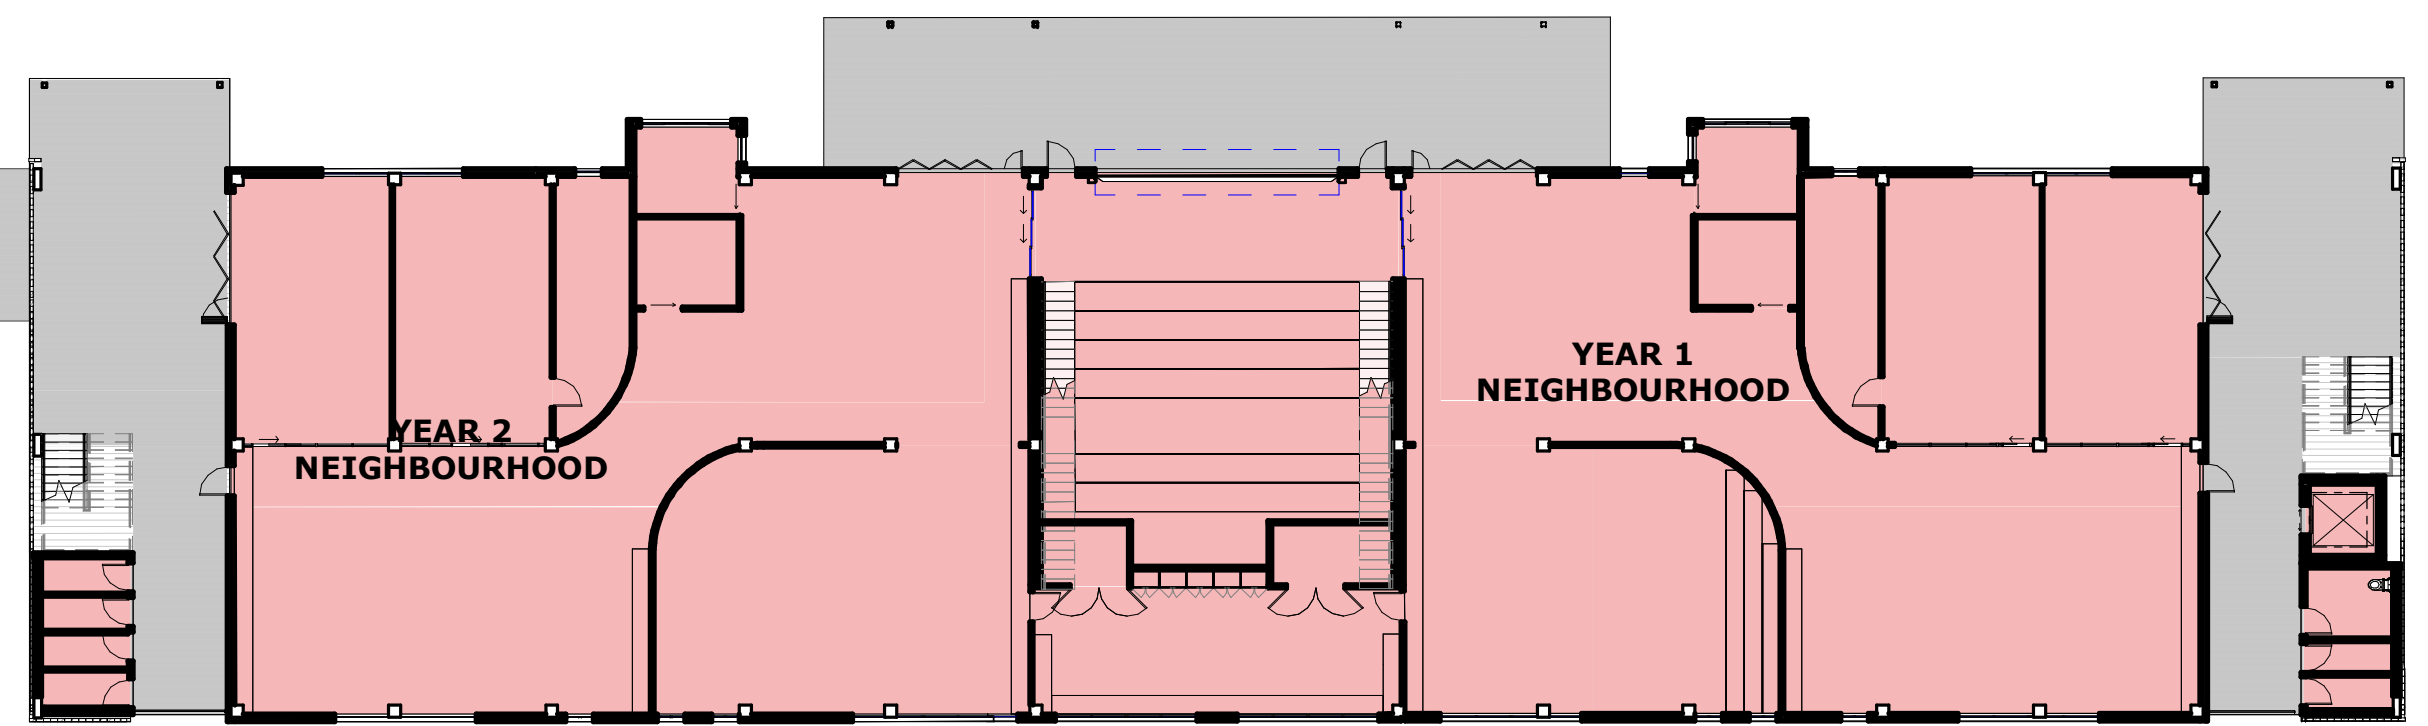

LEGEND

- ADMIN
- CHILD CARE CENTRE
- CIRCULATION
- ENGINEERING
- EXISTING BUILDINGS
- HALL
- HOSPITALITY
- JR. SCHOOL
- MIDDLE SCHOOL
- PERFORMING ARTS
- RESOURCE + WELLNESS
- SACRED SPACES
- SCIENCE
- SENIOR SCHOOL
- STUDENT
- TRADE TRAINING CENTRE
- VISUAL ARTS
- Calculating...

1 PART SITE PLAN - HUB - GROUND
1 : 250

COPYRIGHT © MUNNS SLY MOORE ARCHITECTS 2011
Reproduction of the whole or part of the document constitutes an infringement of copyright. The information, ideas and concepts contained in this document are confidential. The recipient(s) of this document is/are prohibited from disclosing such information, ideas and concepts to any person without the prior written consent of the copyright holder.

- NOTES
- Use figured dimensions. Do not scale from drawings.
 - All dimensions are in millimetres, except levels and drawings to scale of 1:500 and smaller which are given in metres.
 - Drawings to be read in conjunction with specifications and/or schedules.
 - Contractor to verify all dimensions and levels on site prior to commencing any work or making of shop drawings, and seek instructions if any discrepancies are found.

14	19.02.2020	FOR INFORMATION
13	13.02.2020	FOR INFORMATION
12	03.10.2019	ISSUE FOR APPROVAL
11	13.09.2019	FOR INFORMATION
10	28.05.2019	FOR INFORMATION
9	01.11.2018	FOR APPROVAL
8	22.10.2018	ISSUE FOR INFORMATION
7	11.10.2018	ISSUE FOR INFORMATION
6	10.10.2018	ISSUE FOR APPROVAL
5	09.08.2018	ISSUE FOR APPROVAL
4	26.07.2018	ISSUE FOR APPROVAL
3	17.04.2018	ISSUE FOR INFORMATION
2	10.04.2018	ISSUE FOR INFORMATION
1	10.04.2018	ISSUE FOR INFORMATION
NO.	DATE	DESCRIPTION



PROJECT
ST ANTHONY OF PADUA

CLIENT
SYDNEY CATHOLIC SCHOOLS

DRAWING
DETAILED PROPOSAL
HUB BUILDING - FLOOR
PLAN - GROUND


STATUS FOR APPROVAL

DATE	19.02.2020	FILE	F:\4032-St Anthony of Padua\Proposals - Documentation\4032
DRAWN	Author	CHECKED	Checker
LOT	DP	SUBURB	PROJECT ADDRESS

MUNNS SLY MOORE ARCHITECTS PTY LTD
9 Hall Street | PO Box 5093 | Lyneham ACT 2602 Australia
P +61 2 6248 8922 F +61 2 6248 8300
www.munnslymoore.com.au

SCALE: 1 : 250 @A1

PROJECT NO.	DRAWING NO.	REVISION
4032	DA112	14

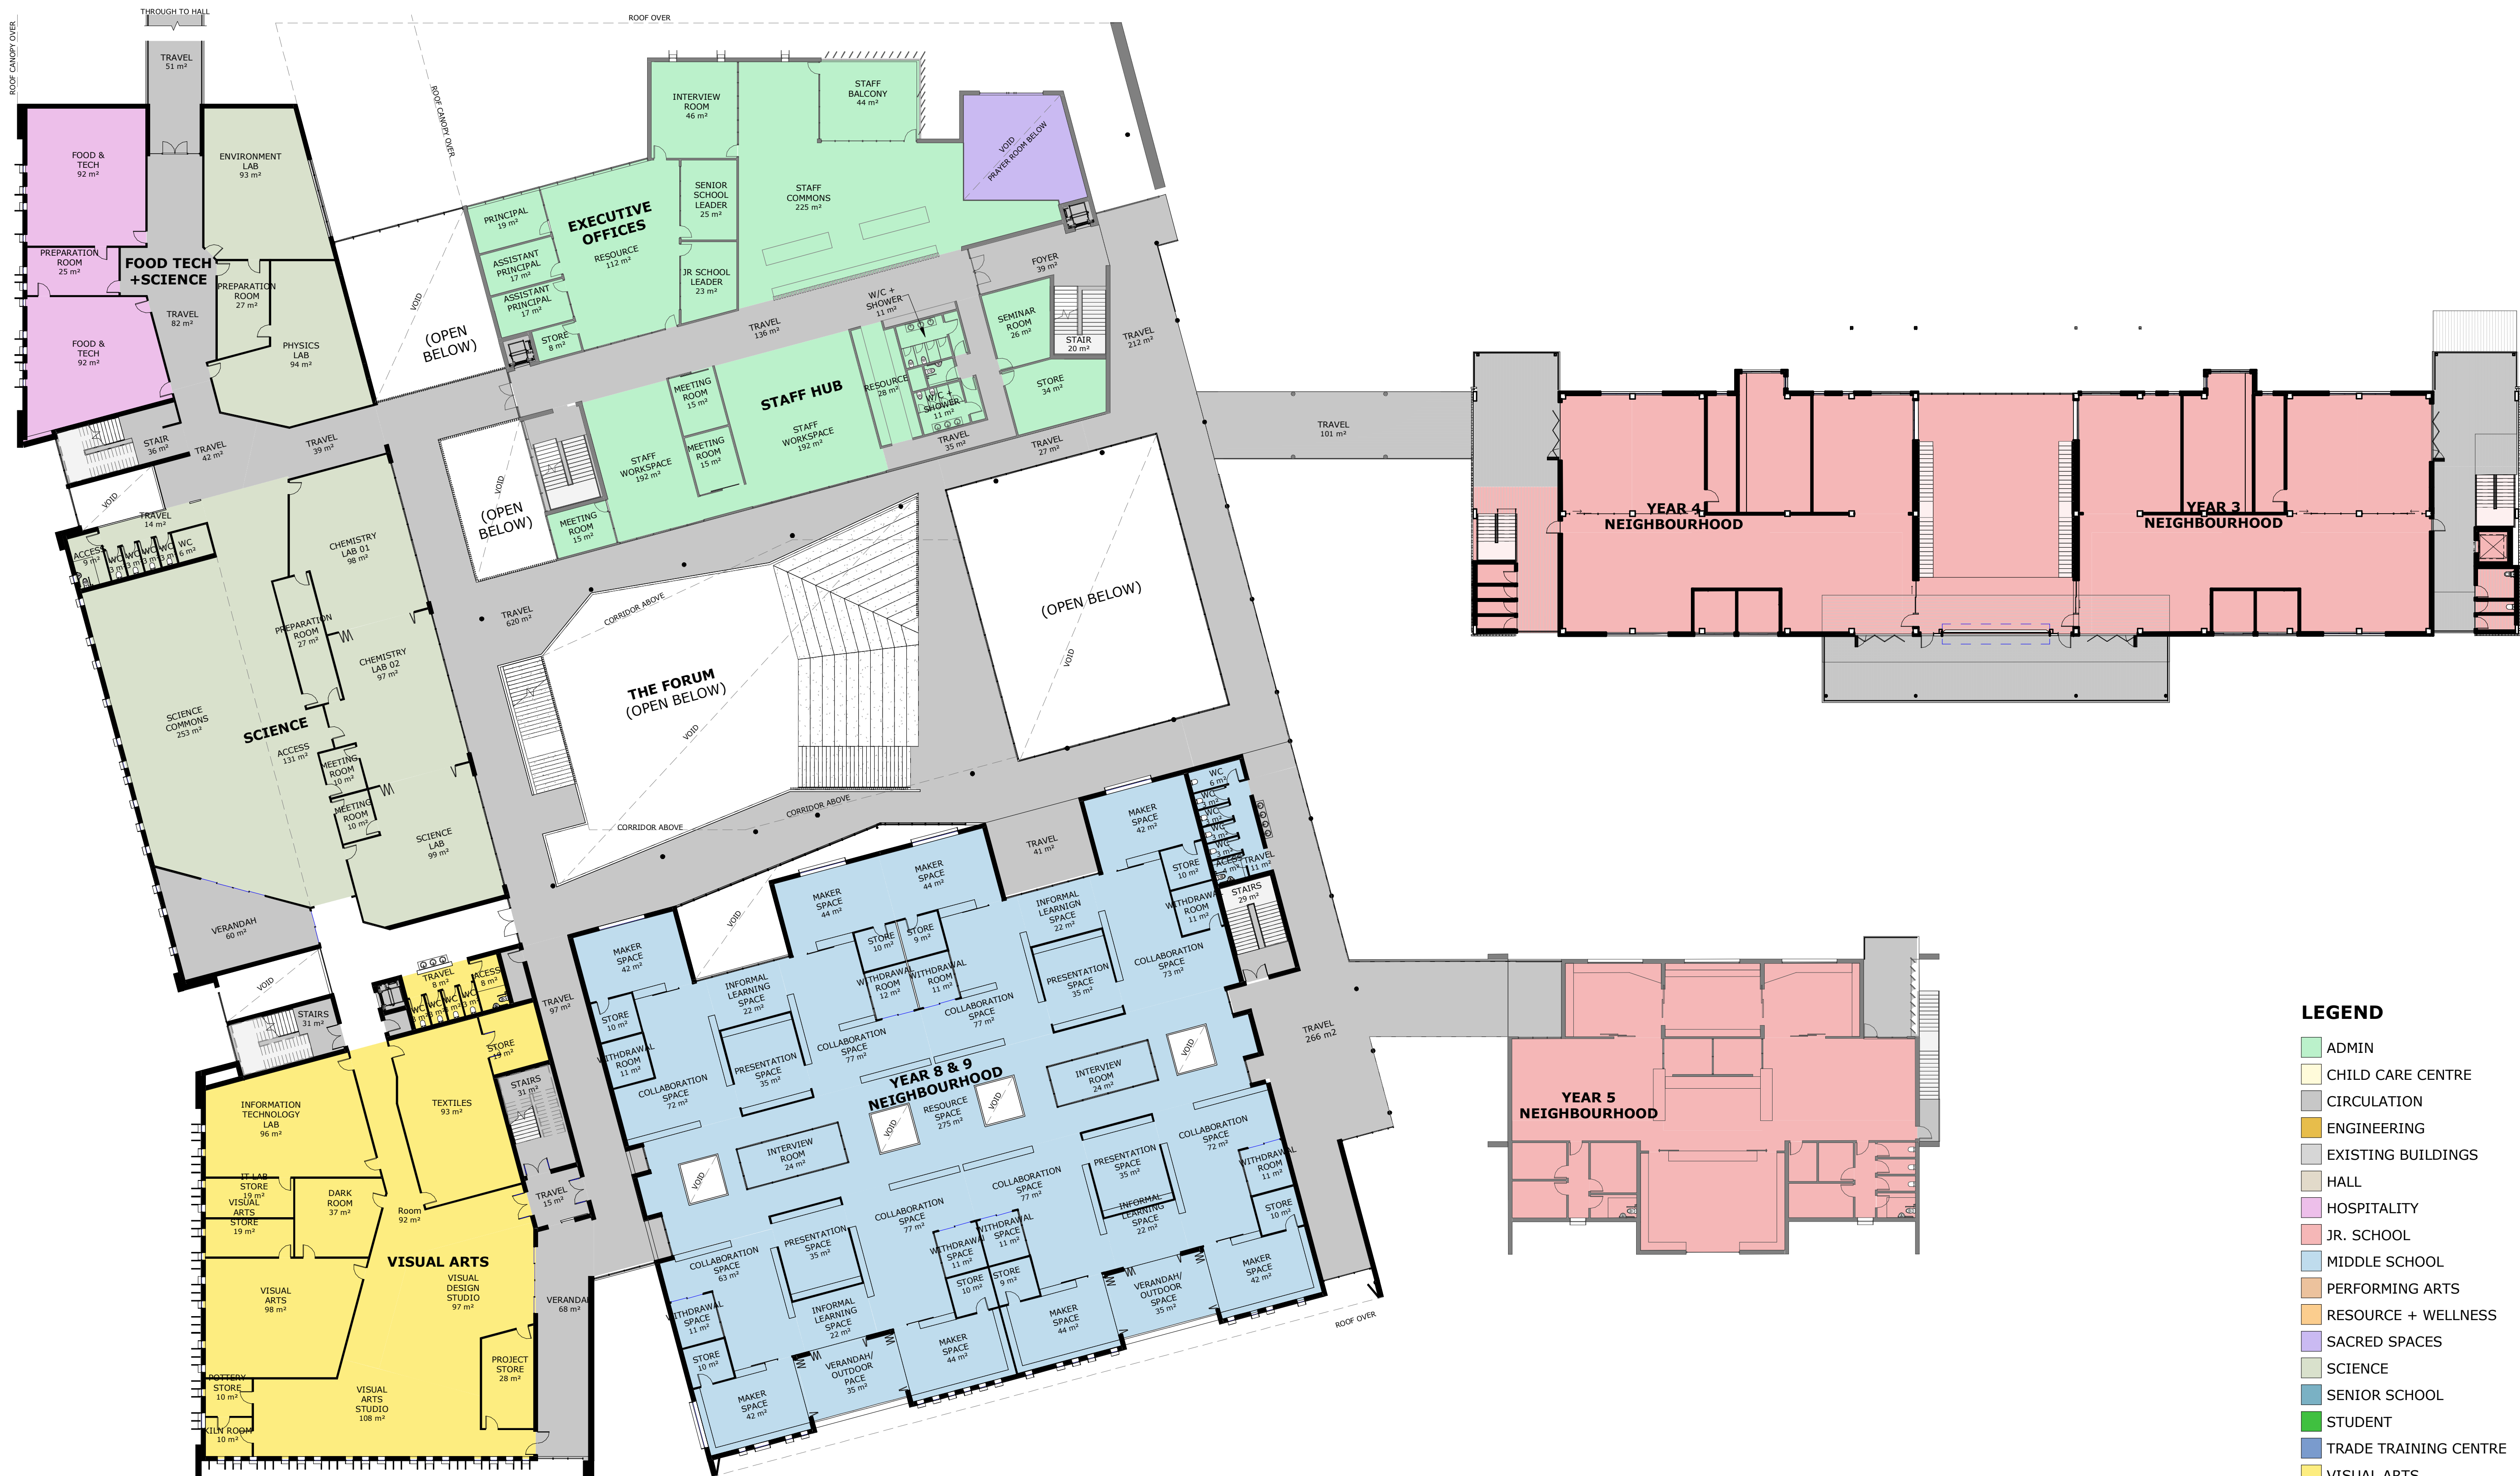

1 PART SITE PLAN - HUB - PL01
1 : 250

LEGEND

- ADMIN
- CHILD CARE CENTRE
- CIRCULATION
- ENGINEERING
- EXISTING BUILDINGS
- HALL
- HOSPITALITY
- JR. SCHOOL
- MIDDLE SCHOOL
- PERFORMING ARTS
- RESOURCE + WELLNESS
- SACRED SPACES
- SCIENCE
- SENIOR SCHOOL
- STUDENT
- TRADE TRAINING CENTRE
- VISUAL ARTS
- Calculating...

MUNNS SLY MOORE architects

COPYRIGHT © MUNNS SLY MOORE ARCHITECTS 2011
Reproduction of the whole or part of the document constitutes an infringement of copyright. The information, ideas and concepts contained in this document are confidential. The recipient(s) of this document is/are prohibited from disclosing such information, ideas and concepts to any person without the prior written consent of the copyright holder.

- NOTES
- Use figured dimensions. Do not scale from drawings.
 - All dimensions are in millimetres, except levels and drawings scale of 1:500 and smaller which are given in metres.
 - Drawings to be read in conjunction with specifications and/or schedules.
 - Contractor to verify all dimensions and levels on site prior to commencing any work or making of shop drawings, and seek instructions if any discrepancies are found.

14	19.02.2020	FOR INFORMATION
13	13.02.2020	FOR INFORMATION
12	03.10.2019	ISSUE FOR APPROVAL
11	13.09.2019	FOR INFORMATION
10	28.05.2019	FOR INFORMATION
9	01.11.2018	FOR APPROVAL
8	22.10.2018	ISSUE FOR INFORMATION
7	11.10.2018	ISSUE FOR INFORMATION
6	10.10.2018	ISSUE FOR APPROVAL
5	09.08.2018	ISSUE FOR APPROVAL
4	26.07.2018	ISSUE FOR APPROVAL
3	17.04.2018	ISSUE FOR INFORMATION
2	10.04.2018	ISSUE FOR INFORMATION
1	10.04.2018	ISSUE FOR INFORMATION
NO.	DATE	DESCRIPTION



PROJECT
ST ANTHONY OF PADUA

CLIENT
SYDNEY CATHOLIC SCHOOLS


DRAWING
DETAILED PROPOSAL
HUB BUILDING FLOOR PLAN
- LEVEL 1


STATUS FOR APPROVAL

DATE	19.02.2020	FILE	F:\4032-St Anthony of Padua\Proposals - Documentation\4032_MPS_SLA_V01_detailed.rvt
DRAWN	Author	CHECKED	Checker
LOT	DP	SUBURB	PROJECT ADDRESS

SCALE: 1 : 250 @A1

PROJECT NO.	4032	DRAWING NO.	DA113	REVISION	14
-------------	------	-------------	-------	----------	----

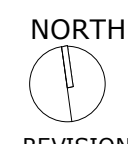

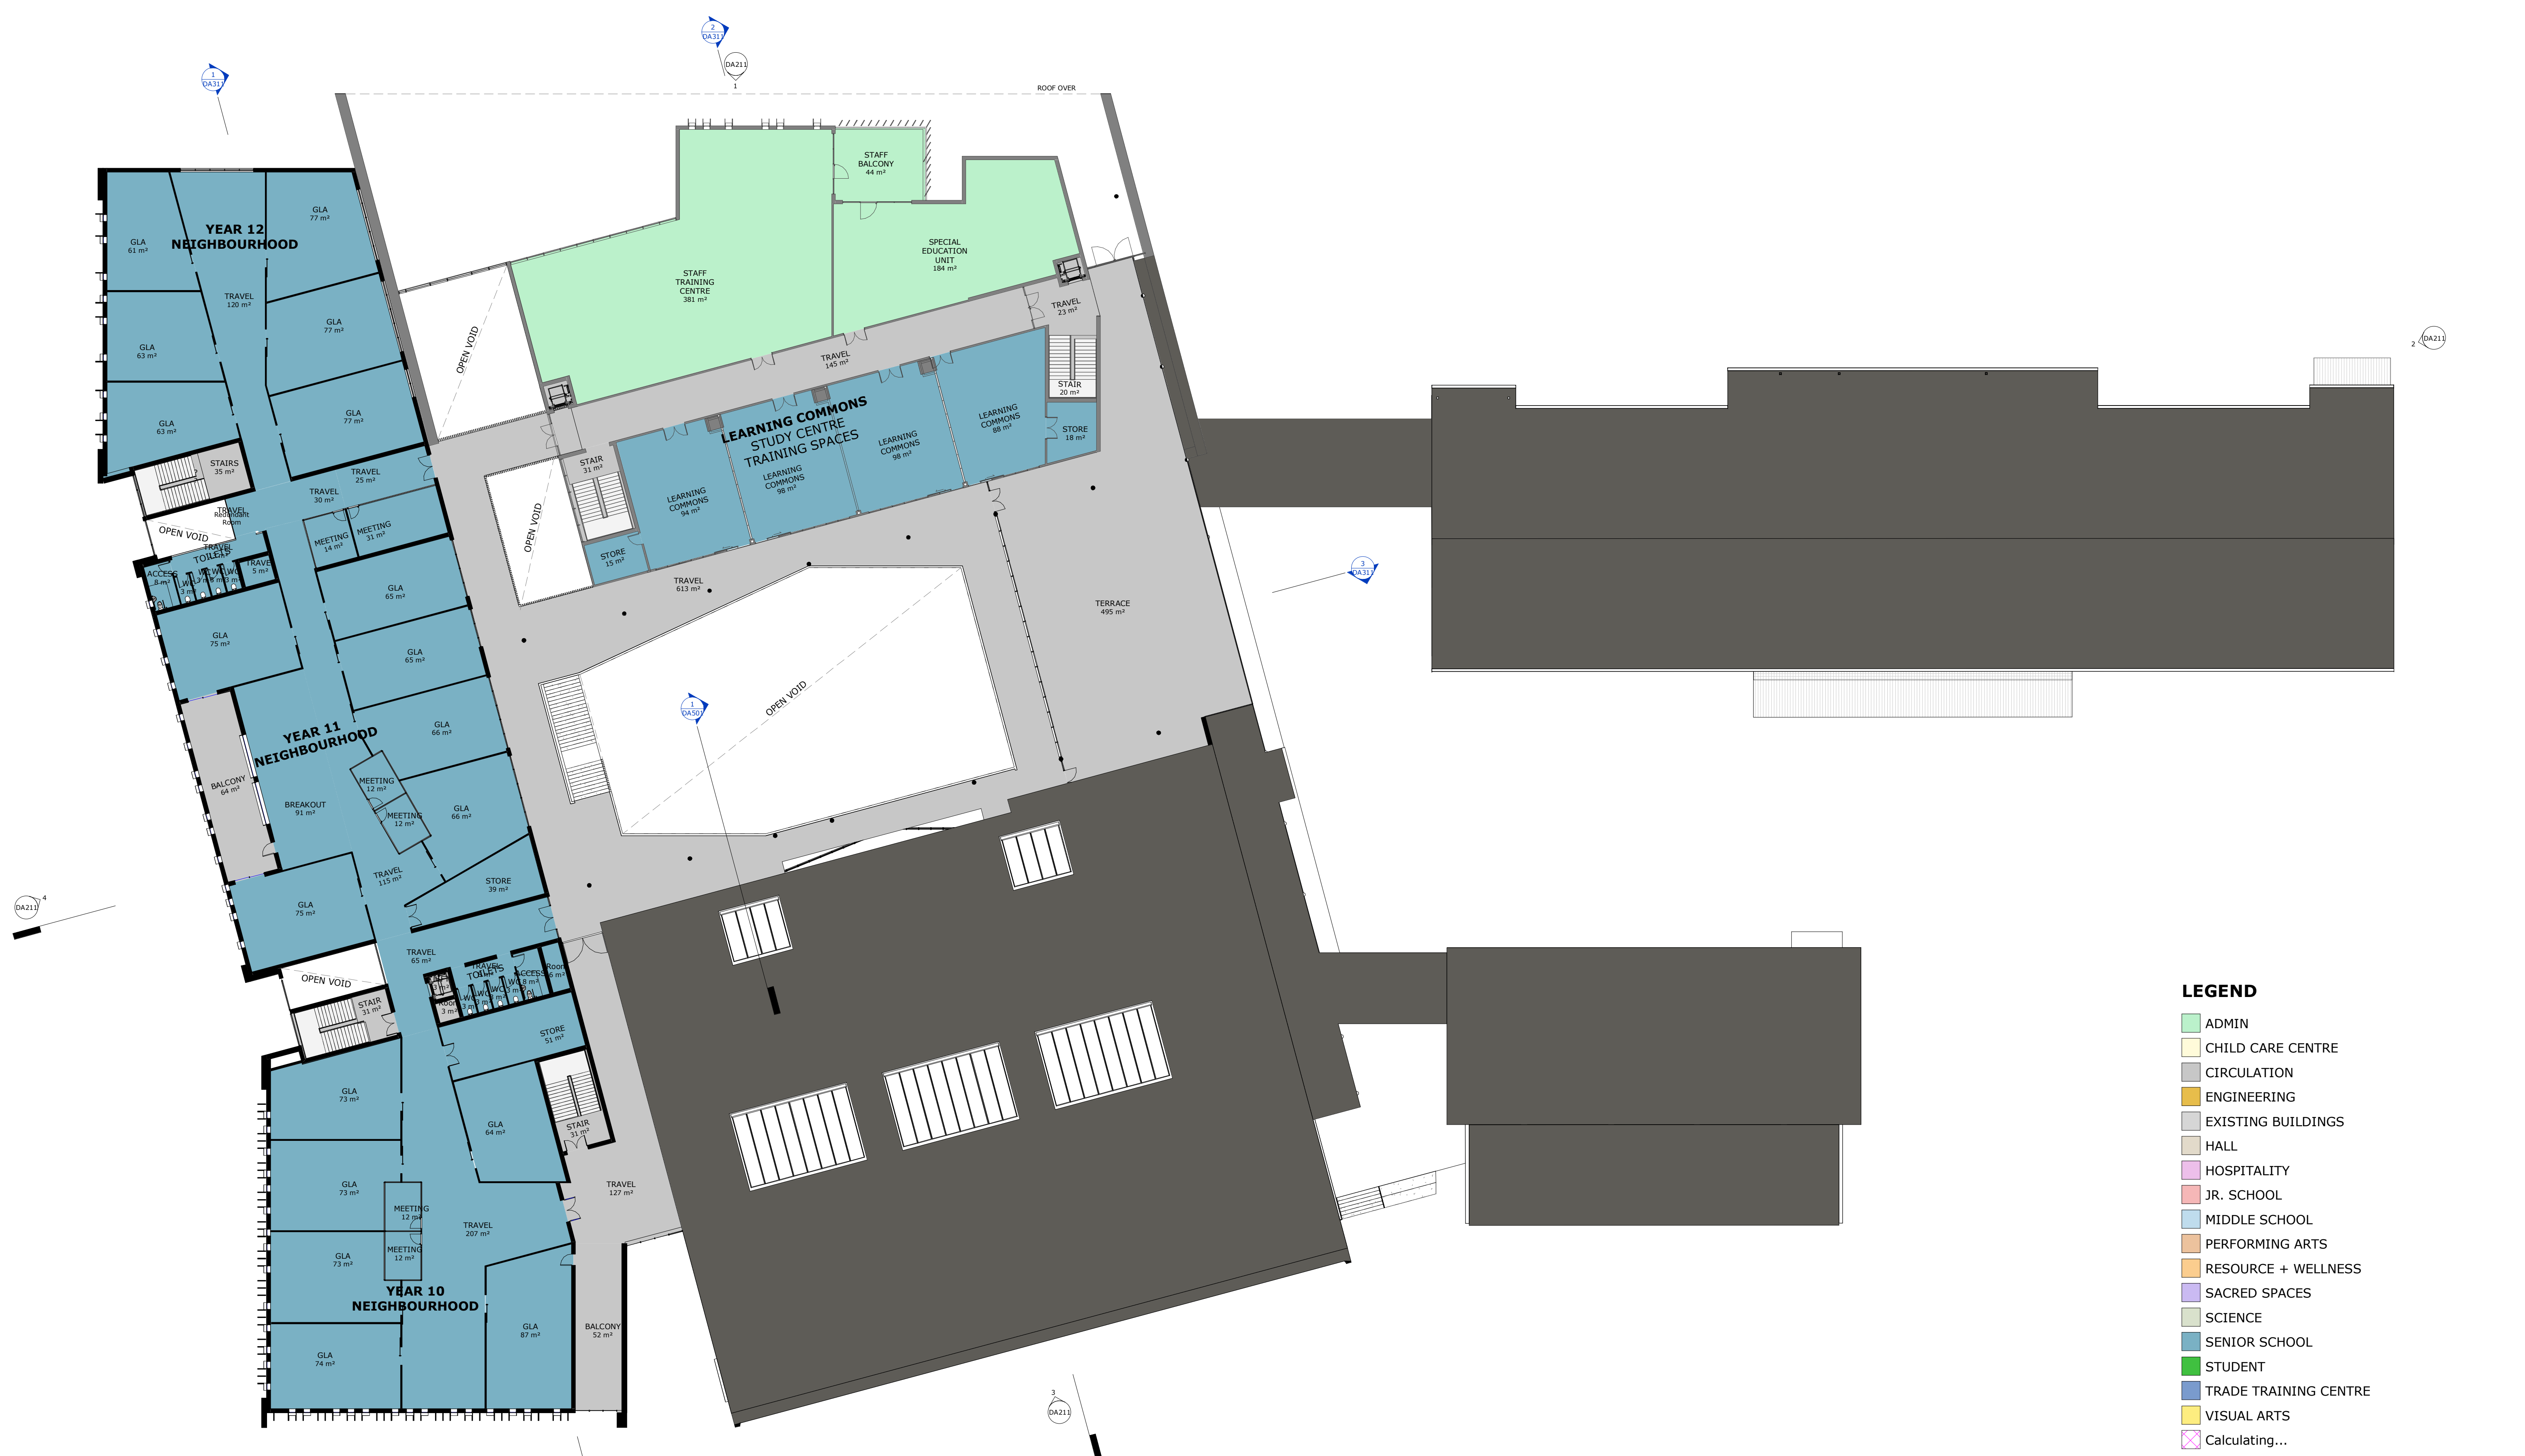

1 PART SITE PLAN - HUB - PL02
1 : 250

COPYRIGHT © MUNNS SLY MOORE ARCHITECTS 2011 Reproduction of the whole or part of the document constitutes an infringement of copyright. The information, ideas and concepts contained in this document are confidential. The recipient(s) of this document is/are prohibited from disclosing such information, ideas and concepts to any person without the prior written consent of the copyright holder.		
NOTES		
1.	Use figured dimensions. Do not scale from drawings.	
2.	All dimensions are in millimetres, except levels and drawings scale of 1:500 and smaller which are given in metres.	
3.	Drawings to be read in conjunction with specifications and/or schedules.	
4.	Contractor to verify all dimensions and levels on site prior to commencing any work or making of shop drawings, and seek instructions if any discrepancies are found.	
NO.	DATE	DESCRIPTION
13	19.02.2020	FOR INFORMATION
12	13.02.2020	FOR INFORMATION
11	03.10.2019	ISSUE FOR APPROVAL
10	28.05.2019	FOR INFORMATION
9	01.11.2018	FOR APPROVAL
8	22.10.2018	ISSUE FOR INFORMATION
7	11.10.2018	ISSUE FOR INFORMATION
6	10.10.2018	ISSUE FOR APPROVAL
5	09.08.2018	ISSUE FOR APPROVAL
4	26.07.2018	ISSUE FOR APPROVAL
3	17.04.2018	ISSUE FOR INFORMATION
2	10.04.2018	ISSUE FOR INFORMATION
1	10.04.2018	ISSUE FOR INFORMATION



PROJECT
ST ANTHONY OF PADUA

CLIENT
SYDNEY CATHOLIC SCHOOLS

DRAWING
**DETAILED PROPOSAL
HUB BUILDING - FLOOR
PLAN - LEVEL 2**

STATUS **FOR APPROVAL**

DATE	19.02.2020	FILE	F:\4032-St Anthony of Padua\Masterplans\Documentation\4032_MPS_SAP_2020.dwg
DRAWN	Author	CHECKED	Checker
LOT	DP	SUBURB	PROJECT ADDRESS

- LEGEND**
- ADMIN
 - CHILD CARE CENTRE
 - CIRCULATION
 - ENGINEERING
 - EXISTING BUILDINGS
 - HALL
 - HOSPITALITY
 - JR. SCHOOL
 - MIDDLE SCHOOL
 - PERFORMING ARTS
 - RESOURCE + WELLNESS
 - SACRED SPACES
 - SCIENCE
 - SENIOR SCHOOL
 - STUDENT
 - TRADE TRAINING CENTRE
 - VISUAL ARTS
 - Calculating...


MUNNS SLY MOORE architects

4032 DA114 13


SCALE: 1 : 250 @A1

PROJECT NO. 4032 DRAWING NO. DA114 REVISION 13

NORTH

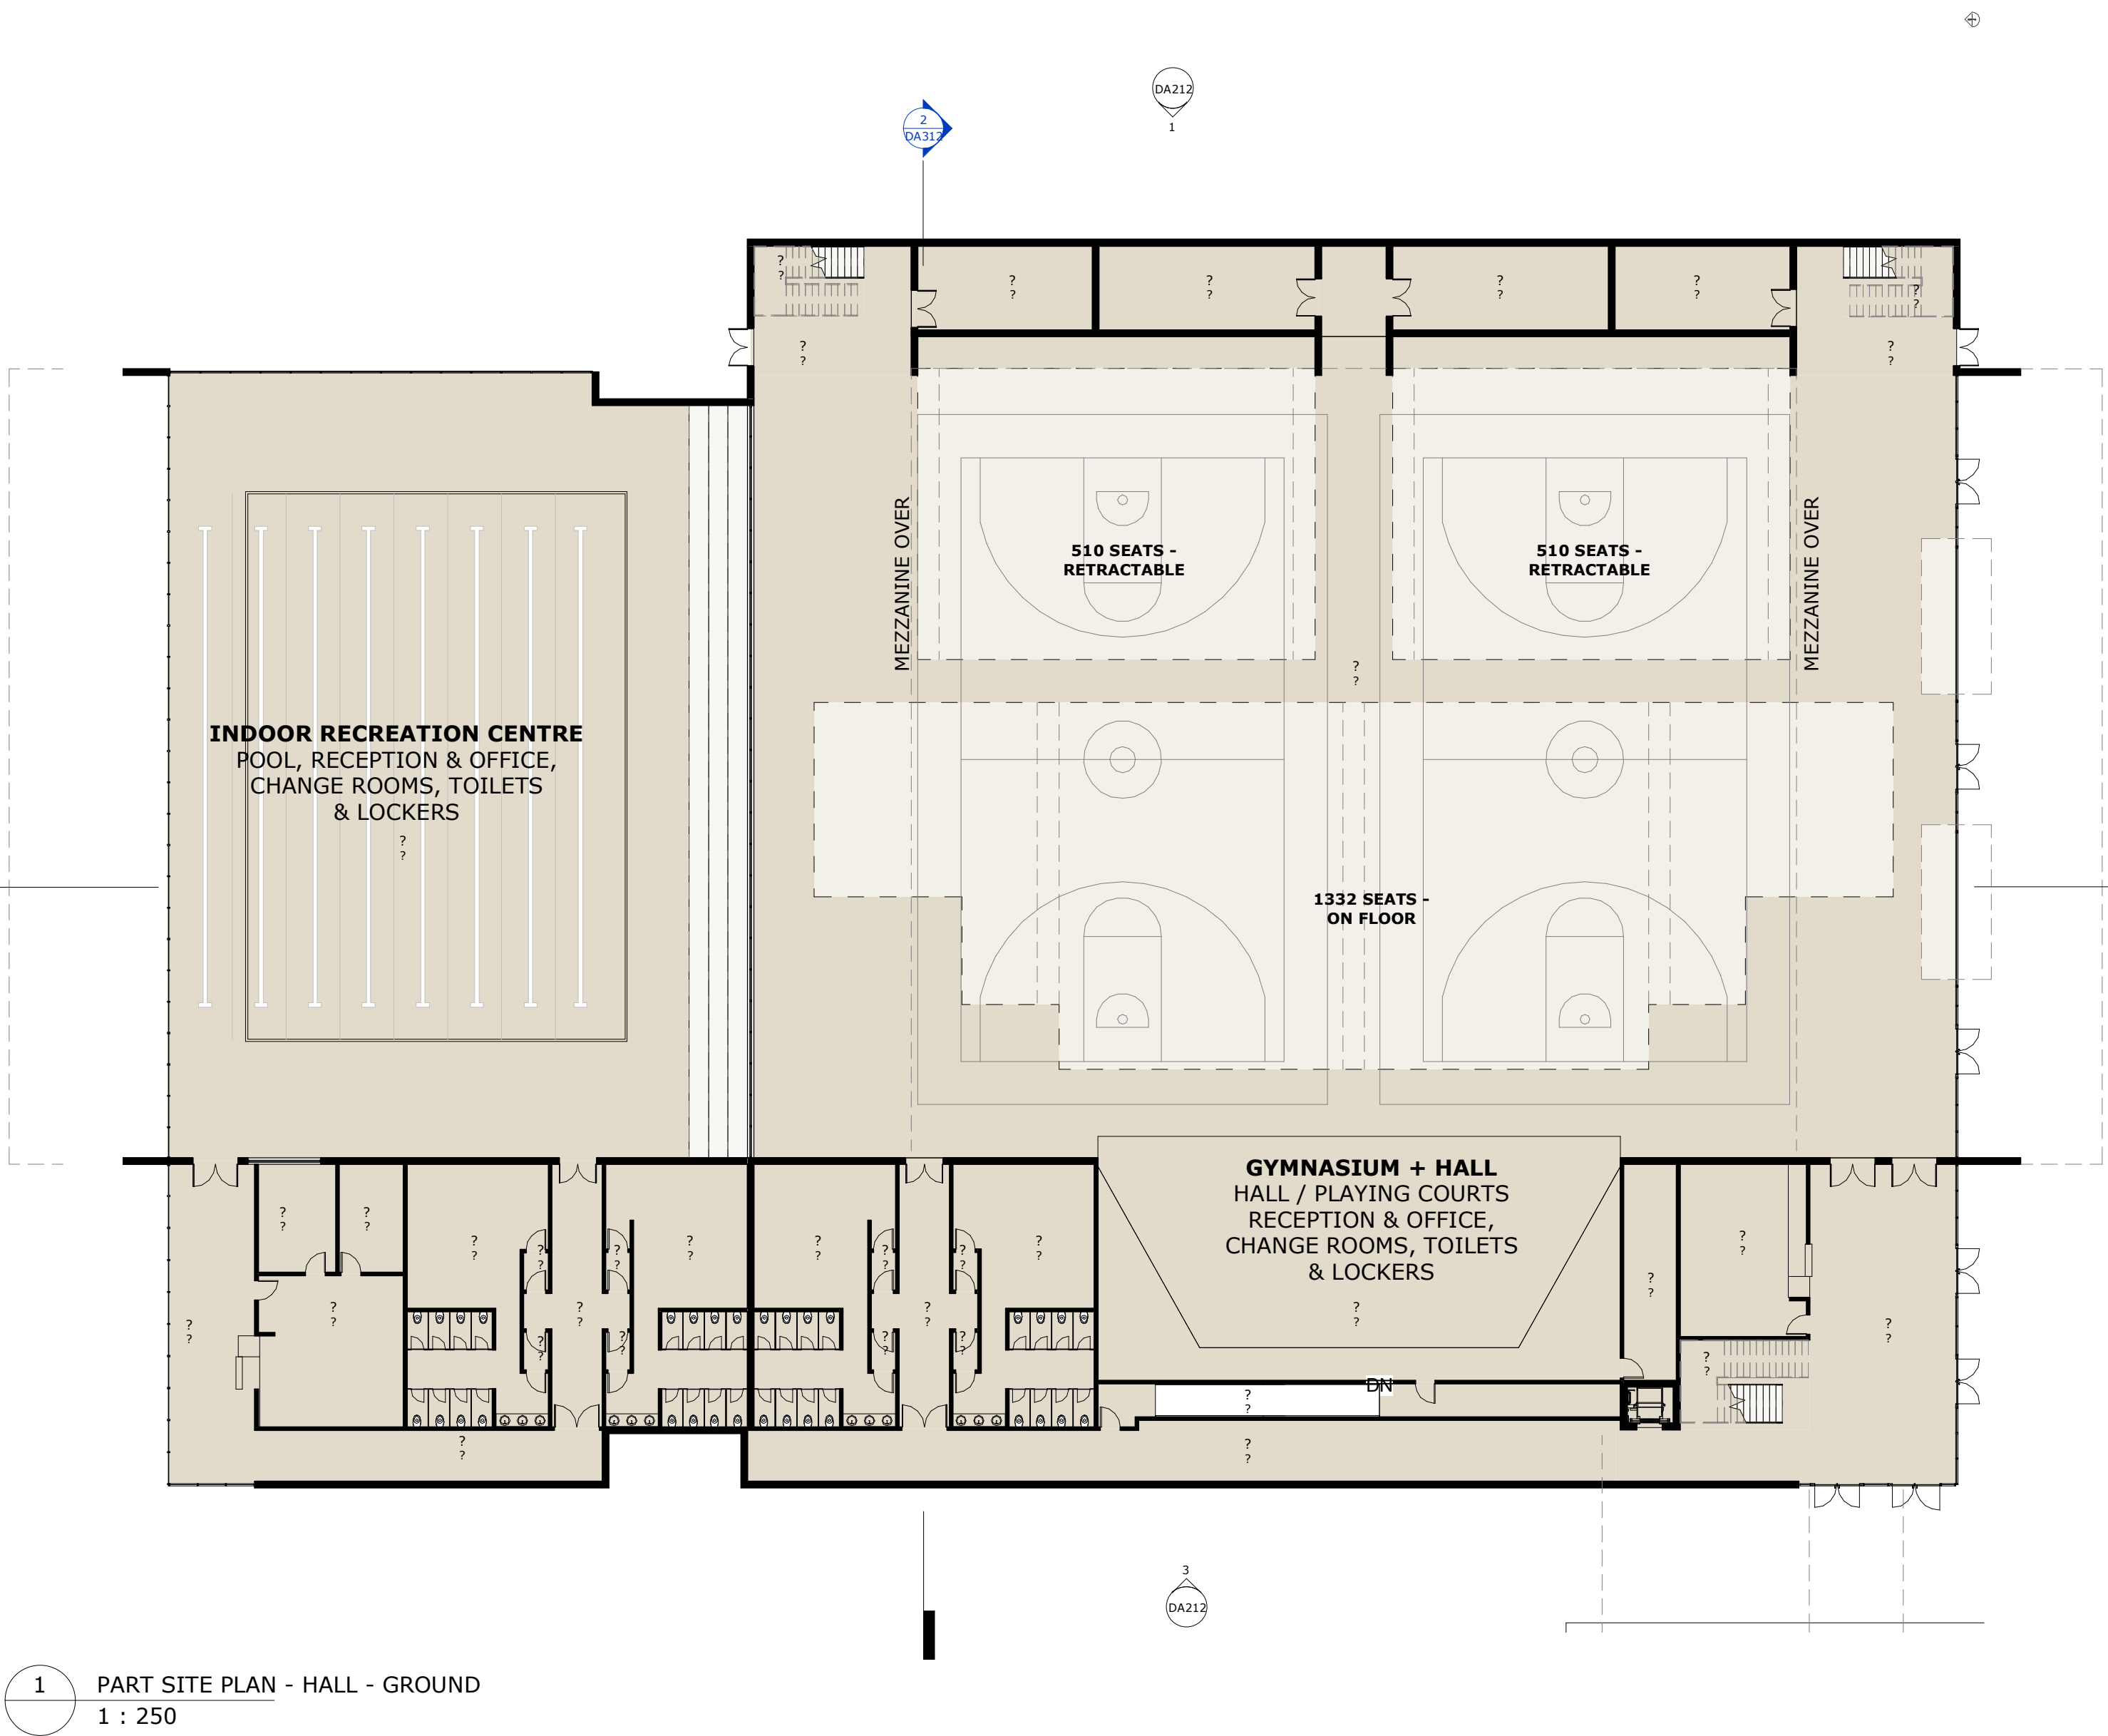

1 PART SITE PLAN - HALL - GROUND
1 : 250

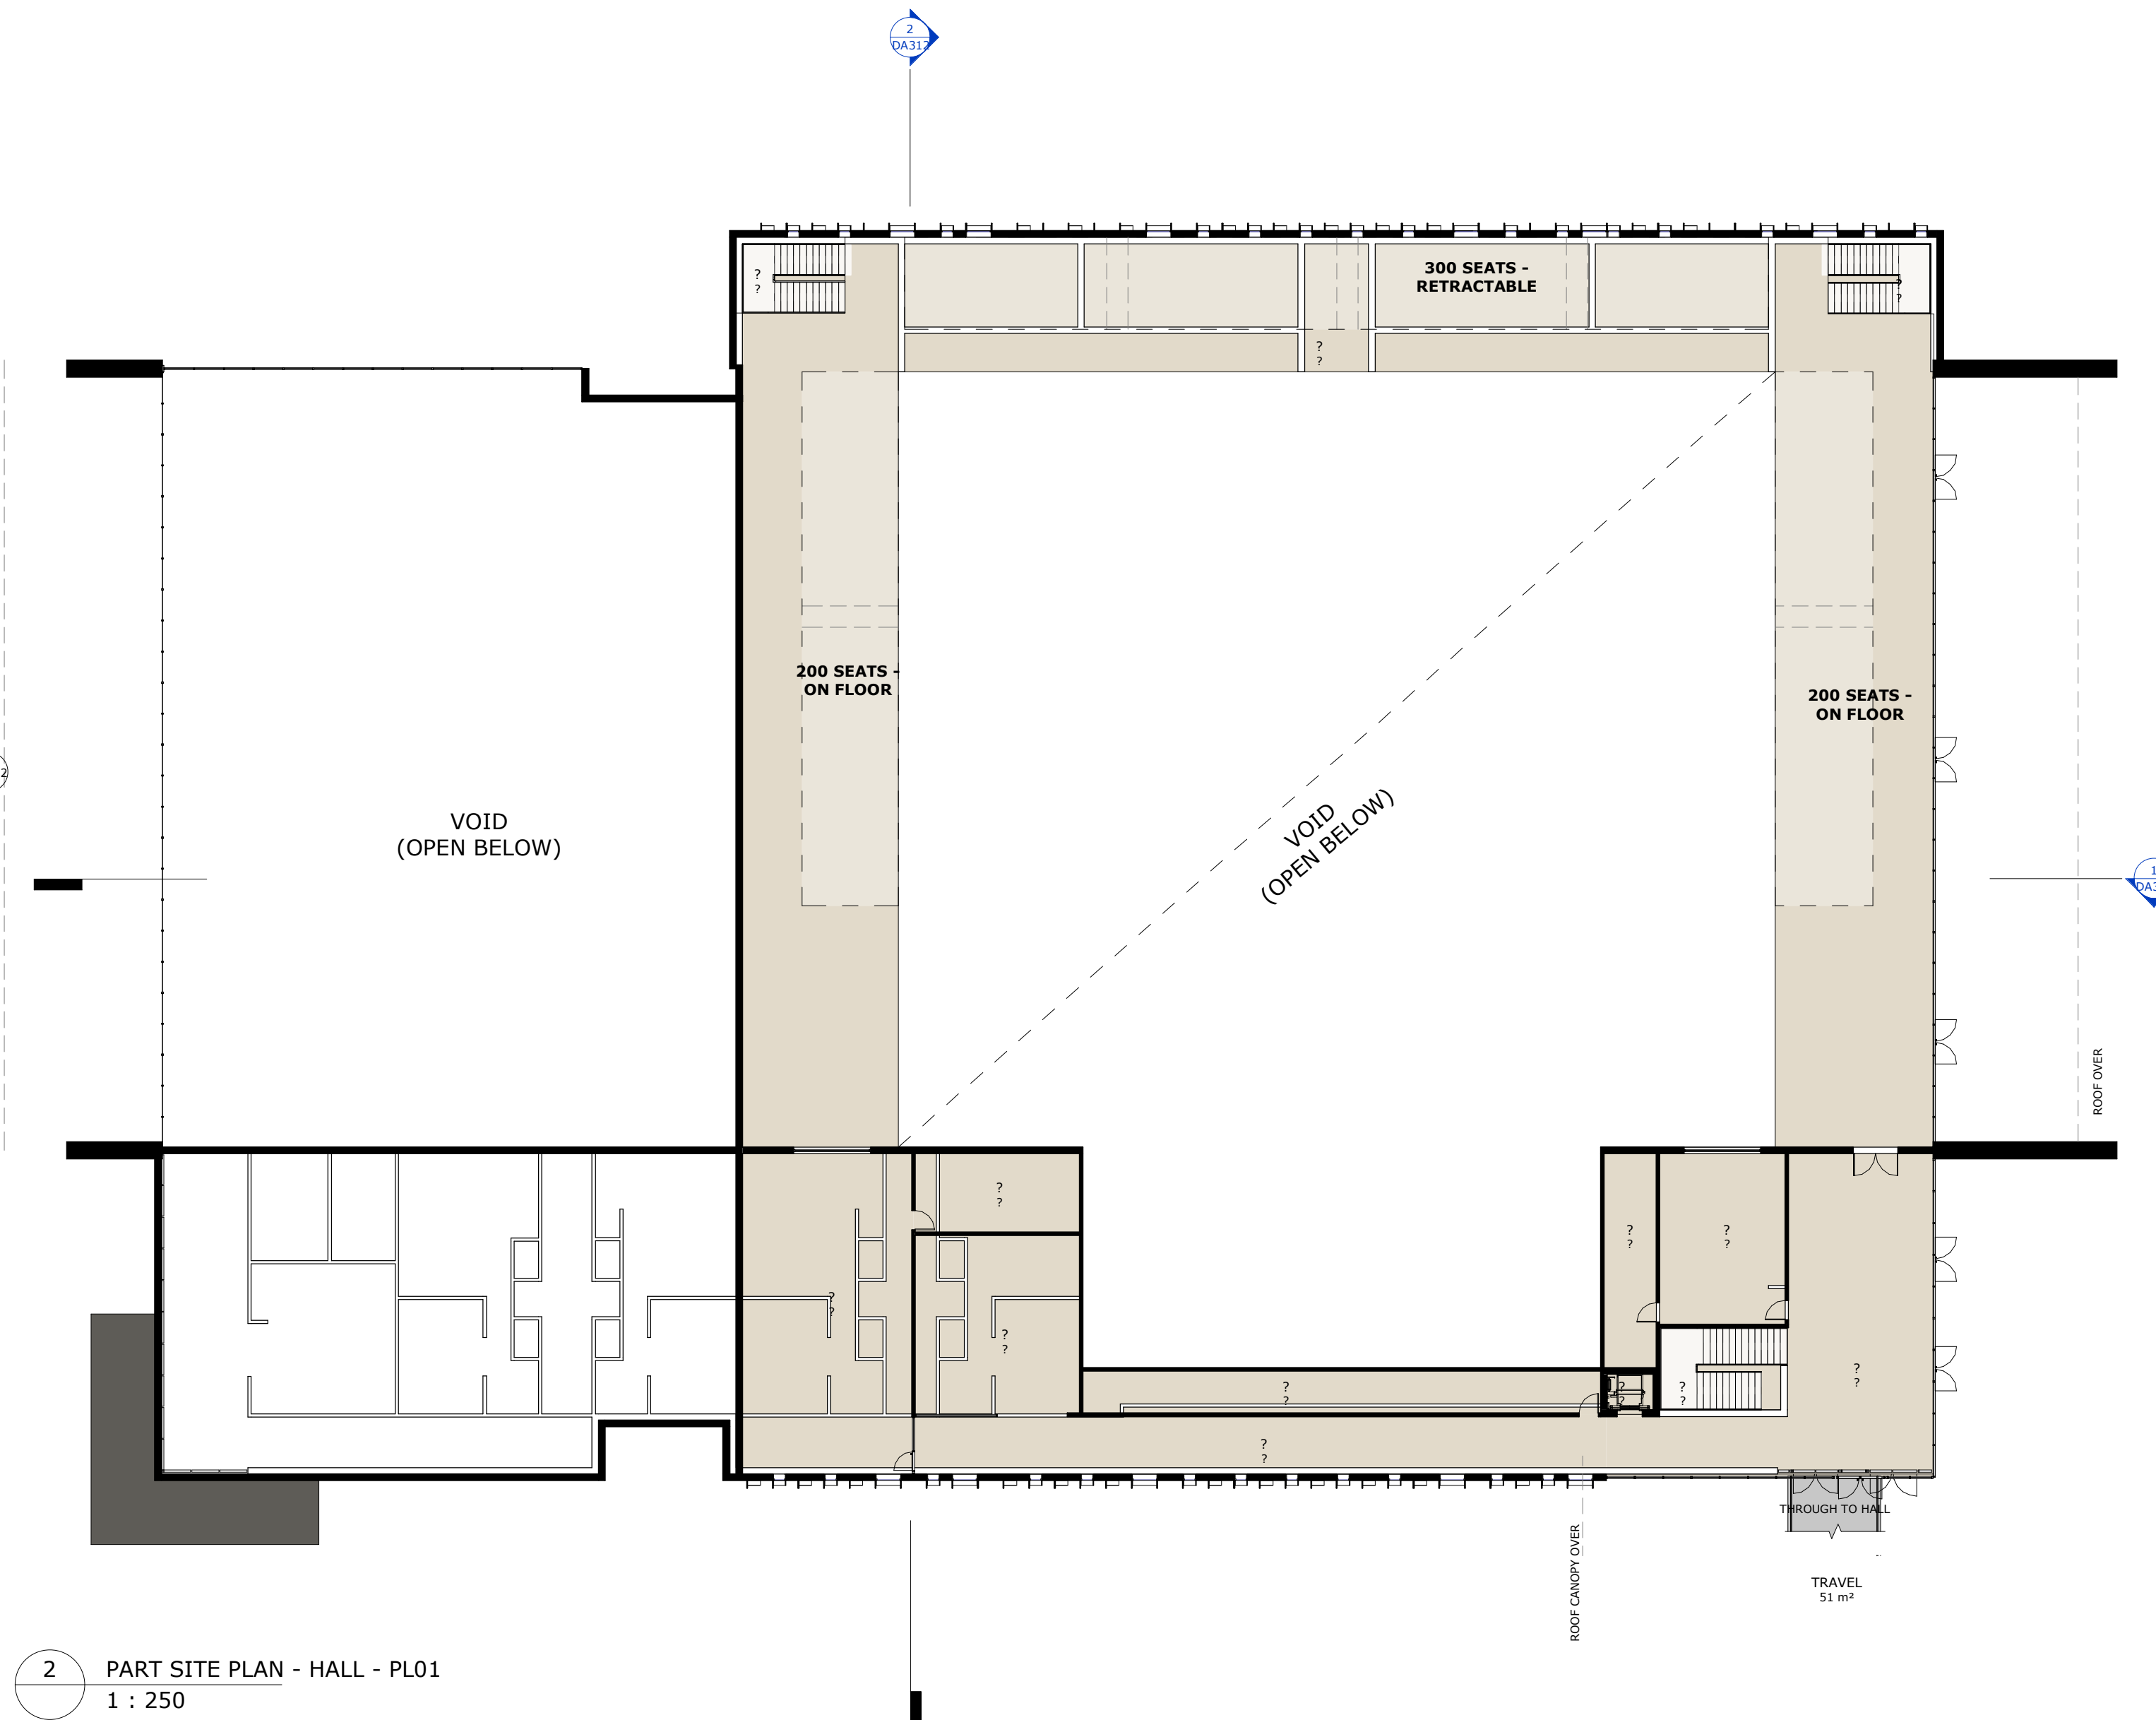

2 PART SITE PLAN - HALL - PL01
1 : 250

LEGEND

- | | |
|--------------------|-----------------------|
| ADMIN | PERFORMING ARTS |
| CHILD CARE CENTRE | RESOURCE + WELLNESS |
| CIRCULATION | SACRED SPACES |
| ENGINEERING | SCIENCE |
| EXISTING BUILDINGS | SENIOR SCHOOL |
| HALL | STUDENT |
| HOSPITALITY | TRADE TRAINING CENTRE |
| JR. SCHOOL | VISUAL ARTS |
| MIDDLE SCHOOL | Calculating... |

MUNNS SLY MOORE architects

MUNNS SLY MOORE ARCHITECTS PTY LTD
9 Hall Street | PO Box 5093 | Lyneham ACT 2602 Australia
P +61 2 6248 8922 F +61 2 6248 8300
www.munns Sly Moore.com.au

COPYRIGHT © MUNNS SLY MOORE ARCHITECTS 2011
Reproduction of the whole or part of the document constitutes an infringement of copyright. The information, ideas and concepts contained in this document are confidential. The recipient(s) of this document is/are prohibited from disclosing such information, ideas and concepts to any person without the prior written consent of the copyright holder.

- NOTES
- Use figured dimensions. Do not scale from drawings.
 - All dimensions are in millimetres, except levels and drawings to scale of 1:500 and smaller which are given in metres.
 - Drawings to be read in conjunction with specifications and/or schedules.
 - Contractor to verify all dimensions and levels on site prior to commencing any work or making of shop drawings, and seek instructions if any discrepancies are found.

NO.	DATE	DESCRIPTION
11	10.03.202	ISSUE FOR APPROVAL
10	03.10.2019	ISSUE FOR APPROVAL
9	01.11.2018	FOR APPROVAL
8	22.10.2018	ISSUE FOR INFORMATION
7	11.10.2018	ISSUE FOR INFORMATION
6	10.10.2018	ISSUE FOR APPROVAL
5	09.08.2018	ISSUE FOR APPROVAL
4	26.07.2018	ISSUE FOR APPROVAL
3	17.04.2018	ISSUE FOR INFORMATION
2	10.04.2018	ISSUE FOR INFORMATION
1	10.04.2018	ISSUE FOR INFORMATION



PROJECT
ST ANTHONY OF PADUA

CLIENT
SYDNEY CATHOLIC SCHOOLS


DRAWING
DETAILED PROPOSAL
HALL - FLOOR PLAN

STATUS
FOR APPROVAL

DATE	10.03.202	FILE	Documentation\REVIST\0322_MP_SA_MP_detailed.rvt
DRAWN	Author	CHECKED	Checker
LOT	DP	SUBURB	PROJECT ADDRESS

SCALE: 1 : 250 @A1

PROJECT NO.	DRAWING NO.	REVISION
4032	DA116	11

 

NOTES

1. Use figured dimensions. Do not scale from drawings.
2. All dimensions are in millimetres, except levels and drawings scale of 1:500 and smaller which are given in metres.
3. Drawings to be read in conjunction with specifications and/or schedules.
4. Contractor to verify all dimensions and levels on site prior to commencing any work or making of shop drawings, and seek instructions if any discrepancies are found.

7	10.03.202	ISSUE FOR APPROVAL
6	03.10.2019	ISSUE FOR APPROVAL
5	01.11.2018	FOR APPROVAL
4	22.10.2018	ISSUE FOR INFORMATION
3	11.10.2018	ISSUE FOR INFORMATION
2	10.10.2018	ISSUE FOR APPROVAL
1	09.08.2018	ISSUE FOR APPROVAL
NO.	DATE	DESCRIPTION




STATUS		FOR APPROVAL			
DATE	10.03.202	P:\4032-St Anthony of Padua Masterplan\e...Documentation\4032- Documentation\REV1\4032_HP_DA_WF_detached.rvt			
DRAWN	Author	CHECKED	Checker	VERIFIED	Checker
LOT		DP		SUBURB	PROJECT A

SCALE: 1 : 250 @A1


0 50 100 200 300 400 600 800

PROJECT NO. DRAWING NO. REVISION

4032 DA117 7

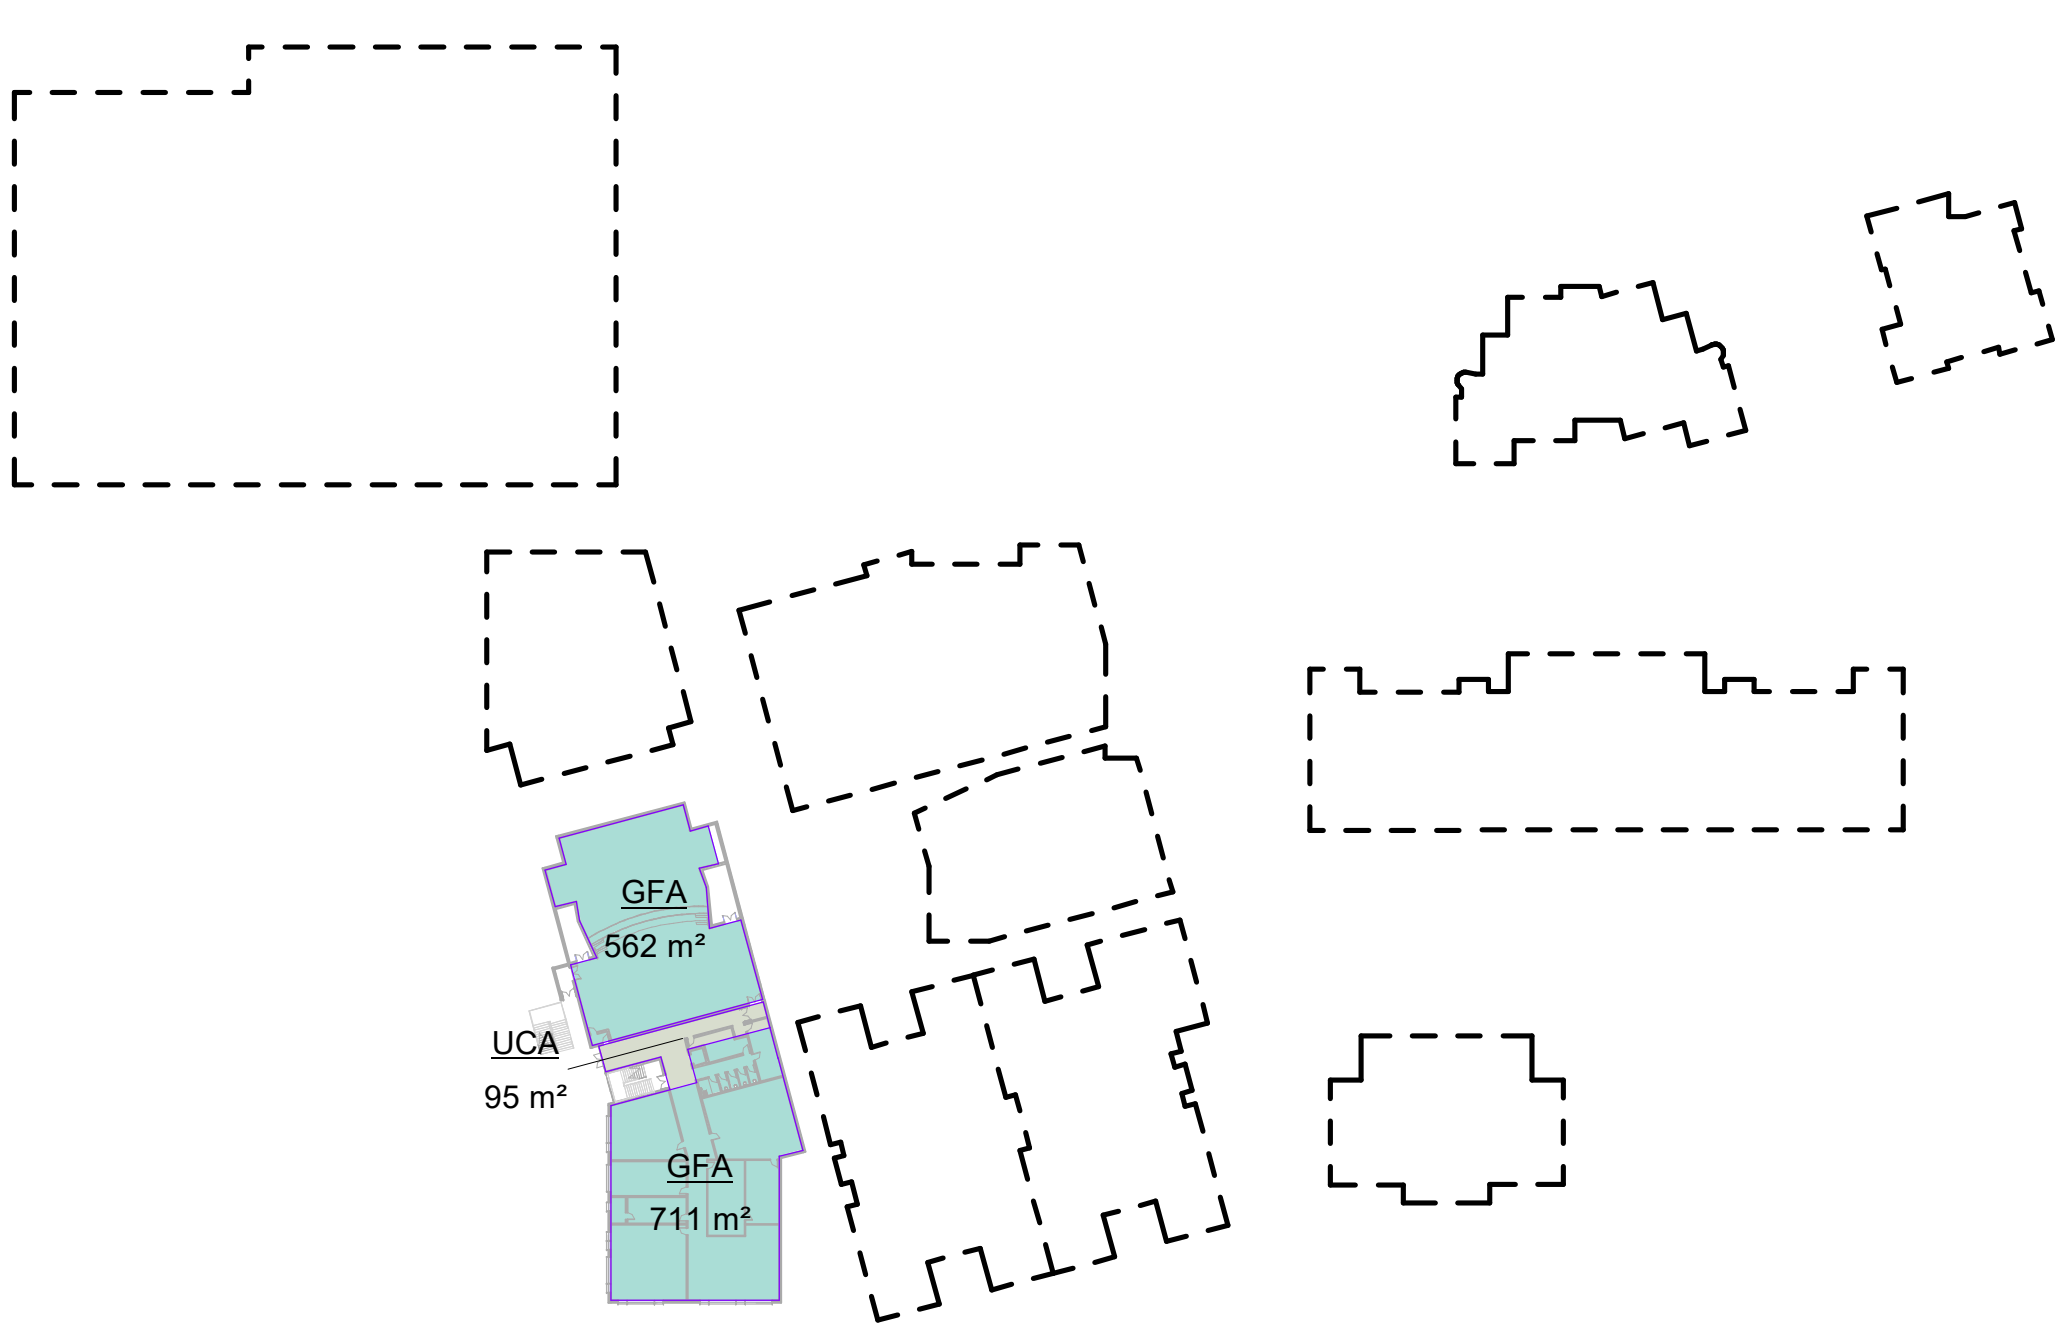

1 GFA - BELOW GROUND
1 : 1000

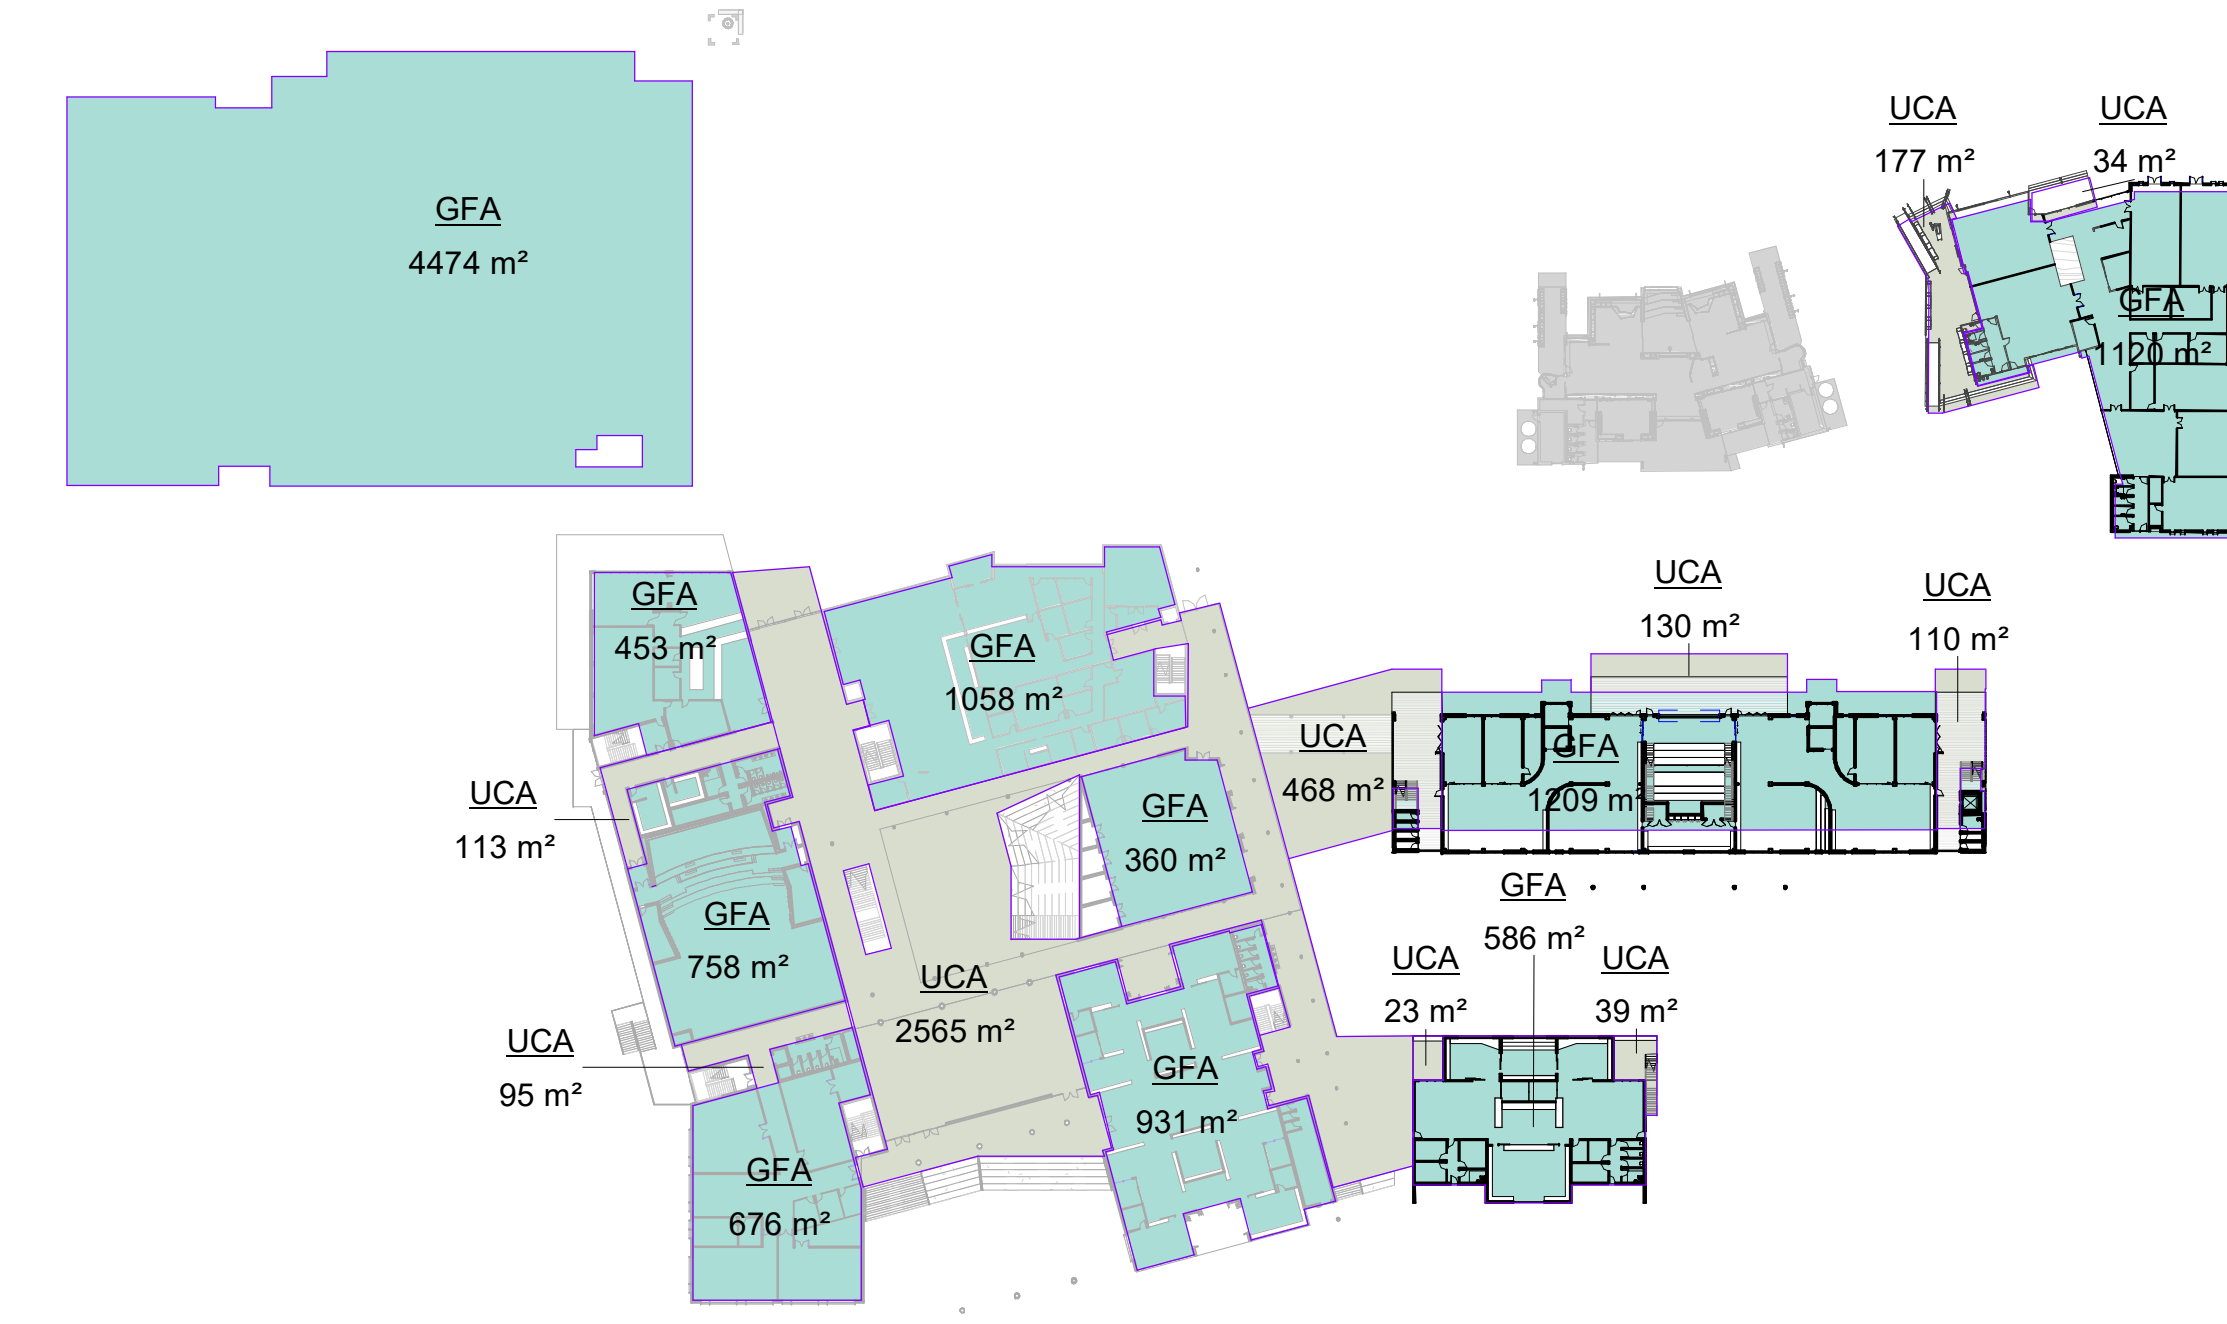

2 GFA - GROUND
1 : 1000

Area Schedule GFA		
Level	Name	Area
GFA - BELOW GROUND	GFA	1273 m ²
GFA - GROUND	GFA	13138 m ²
GFA - LEVEL 1	GFA	8256 m ²
GFA - LEVEL 2	GFA	3178 m ²
Grand total		25845 m ²

Area Schedule UCA		
Level	Name	Area
Not Placed	UCA	0 m ²
GFA - BELOW GROUND	UCA	95 m ²
GFA - GROUND	UCA	4025 m ²
GFA - LEVEL 1	UCA	2260 m ²
GFA - LEVEL 2	UCA	1634 m ²
Grand total		8015 m ²

GFA

- EXISTING
- GFA
- UCA

COPYRIGHT © MUNNS SLY MOORE ARCHITECTS 2011
Reproduction of the whole or part of the document constitutes an infringement of copyright. The information, ideas and concepts contained in this document are confidential. The recipient(s) of this document is/are prohibited from disclosing such information, ideas and concepts to any person without the prior written consent of the copyright holder.

- NOTES
- Use figured dimensions. Do not scale from drawings.
 - All dimensions are in millimetres, except levels and drawings to scale of 1:500 and smaller which are given in metres.
 - Drawings to be read in conjunction with specifications and/or schedules.
 - Contractor to verify all dimensions and levels on site prior to commencing any work or making of shop drawings, and seek instructions if any discrepancies are found.

11	10.03.202	ISSUE FOR APPROVAL
10	19.02.2020	FOR INFORMATION
9	03.10.2019	ISSUE FOR APPROVAL
8	28.05.2019	FOR INFORMATION
7	01.11.2018	FOR APPROVAL
6	22.10.2018	ISSUE FOR INFORMATION
5	11.10.2018	ISSUE FOR INFORMATION
4	10.10.2018	ISSUE FOR APPROVAL
3	09.08.2018	ISSUE FOR APPROVAL
2	26.07.2018	ISSUE FOR APPROVAL
1	20.04.2018	ISSUE FOR INFORMATION
NO.	DATE	DESCRIPTION



PROJECT
ST ANTHONY OF PADUA

CLIENT
SYDNEY CATHOLIC SCHOOLS

DRAWING
DETAILED PROPOSAL
GFA - LOWER GROUND AND GROUND

STATUS
FOR APPROVAL

DATE	10.03.202	FILE	P:\0033-St Anthony of Padua\Masterplan_Documentation\ek...
DRAWN	Author	CHECKED	Checker
LOT	DP	SUBURB	PROJECT ADDRESS



MUNNS SLY MOORE architects

MUNNS SLY MOORE ARCHITECTS PTY LTD
9 Hall Street | PO Box 5093 | Lyneham ACT 2602 Australia
P +61 2 6248 8922 F +61 2 6248 8300
www.munns Sly Moore.com.au

SCALE: 1 : 1000 @A1

PROJECT NO. 4032
DRAWING NO. DA131
REVISION 11



  

 EXISTING
 GFA
 UCA

NOTES

1. Use figured dimensions. Do not scale from drawings.
2. All dimensions are in millimetres, except levels and drawings to scale of 1:500 and smaller which are given in metres.
3. Drawings to be read in conjunction with specifications and/or schedules.
4. Contractor to verify all dimensions and levels on site prior to commencing any work or making of shop drawings, and seek instructions if any discrepancies are found.

10	19.02.2020	FOR INFORMATION
9	03.10.2019	ISSUE FOR APPROVAL
8	28.05.2019	FOR INFORMATION
7	01.11.2018	FOR APPROVAL
6	22.10.2018	ISSUE FOR INFORMATION
5	11.10.2018	ISSUE FOR INFORMATION
4	10.10.2018	ISSUE FOR APPROVAL
3	09.08.2018	ISSUE FOR APPROVAL
2	26.07.2018	ISSUE FOR APPROVAL
1	20.04.2018	ISSUE FOR INFORMATION
NO.	DATE	DESCRIPTION



CLIENT
SYDNEY CATHOLIC SCHOOLS

DRAWING
DETAILED PROPOSAL
GFA - LEVEL 1 + 2


STATUS FOR APPROVAL

DATE	19.02.2020	FILE	P:\4032-St Anthony of Padua Masterplan\4. Documentation\4. Documentation\REV\4032_MP_DA_WF_detached.rvt		
DRAWN	Author	CHECKED	Checker	VERIFIED	Checker
LOT		DP		SUBURB	PROJECT ADDRESS

MUNNS **SLY** **MOORE** architects




SCALE: 1 : 1000 @A1

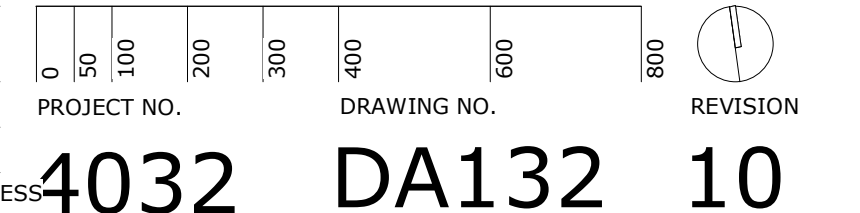




1 SITE ELEVATION_NORTH
1 : 500

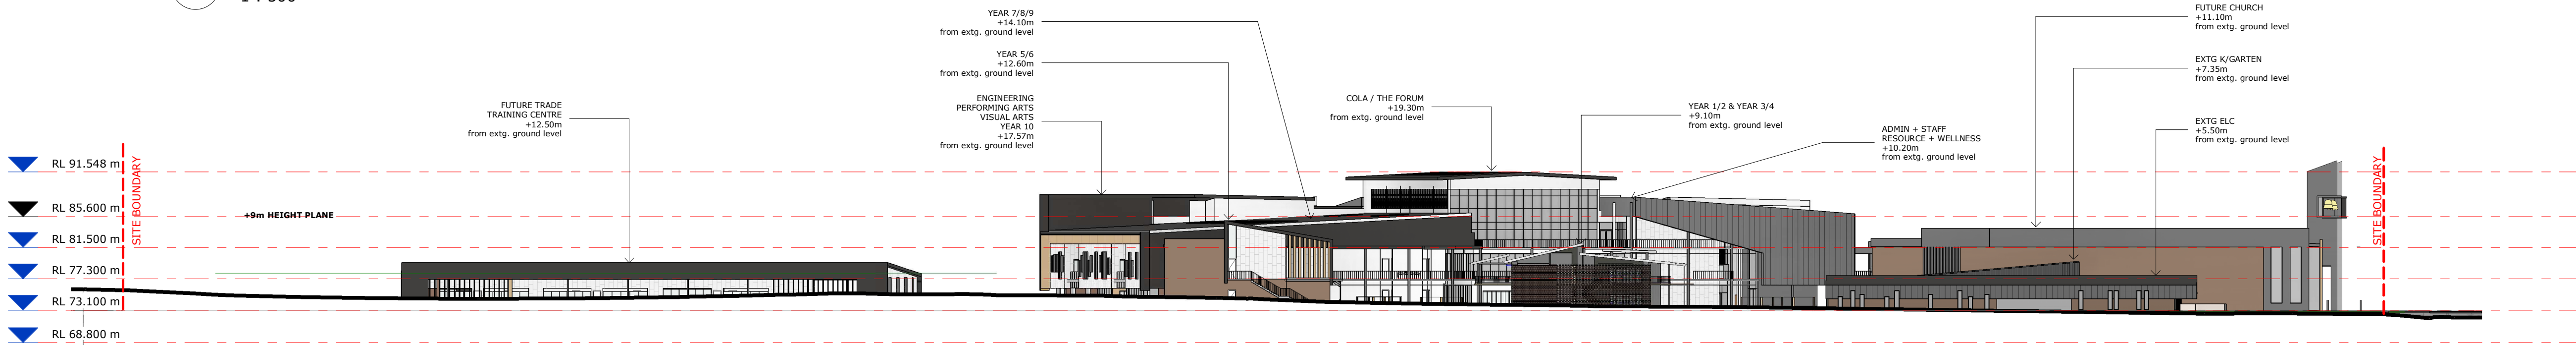

2 SITE ELEVATION_EAST
1 : 500



3 SITE ELEVATION_SOUTH
1 : 500

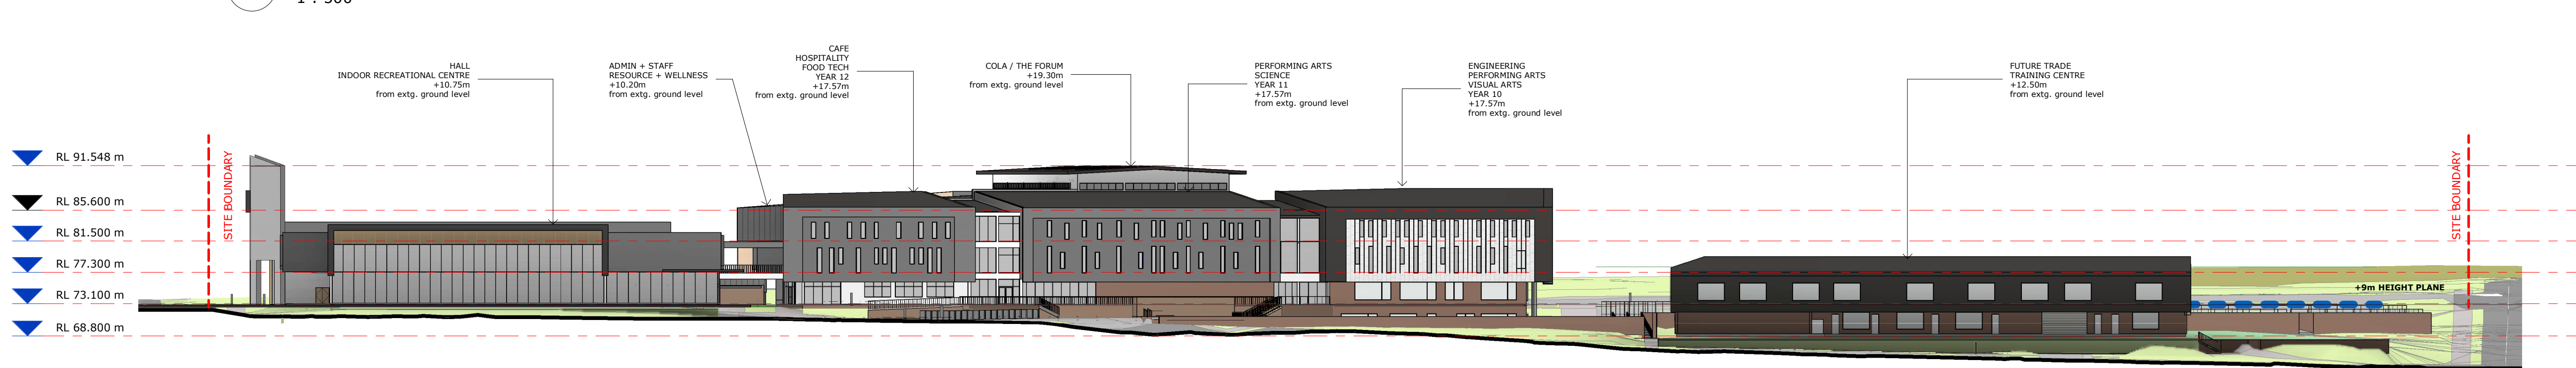

4 SITE ELEVATION_WEST
1 : 500

COPYRIGHT © MUNNS SLY MOORE ARCHITECTS 2011
Reproduction of the whole or part of the document constitutes an infringement of copyright. The information, ideas and concepts contained in this document are confidential. The recipient(s) of this document is/are prohibited from disclosing such information, ideas and concepts to any person without the prior written consent of the copyright holder.

- NOTES
- Use figured dimensions. Do not scale from drawings.
 - All dimensions are in millimetres, except levels and drawings to scale of 1:500 and smaller which are given in metres.
 - Drawings to be read in conjunction with specifications and/or schedules.
 - Contractor to verify all dimensions and levels on site prior to commencing any work or making of shop drawings, and seek instructions if any discrepancies are found.

NO.	DATE	DESCRIPTION
13	19.02.2020	FOR INFORMATION
12	03.10.2019	ISSUE FOR APPROVAL
11	24.07.2019	FOR INFORMATION
10	28.05.2019	FOR INFORMATION
9	01.11.2018	FOR APPROVAL
8	22.10.2018	ISSUE FOR INFORMATION
7	11.10.2018	ISSUE FOR INFORMATION
6	10.10.2018	ISSUE FOR APPROVAL
5	26.07.2018	ISSUE FOR APPROVAL
4	04.05.2018	ISSUE FOR INFORMATION
3	17.04.2018	ISSUE FOR INFORMATION
2	10.04.2018	ISSUE FOR INFORMATION
1	10.04.2018	ISSUE FOR INFORMATION



PROJECT
ST ANTHONY OF PADUA

CLIENT
SYDNEY CATHOLIC SCHOOLS

DRAWING
DETAILED PROPOSAL
SITE ELEVATIONS

STATUS FOR APPROVAL


DATE	Author	CHECKED	Checker	VERIFIED	Checker
19.02.2020					
LOT	DP	SUBURB	PROJECT ADDRESS		

MUNNS SLY MOORE architects


MUNNS SLY MOORE ARCHITECTS PTY LTD ABN 30 008 534 049
9 Hall Street | PO Box 5093 | Lyneham ACT 2602 Australia
P +61 2 6248 8922 F +61 2 6248 8300
www.munnesslymoore.com.au

SCALE: 1 : 500 @A1

PROJECT NO.	DRAWING NO.	REVISION
4032	DA201	13

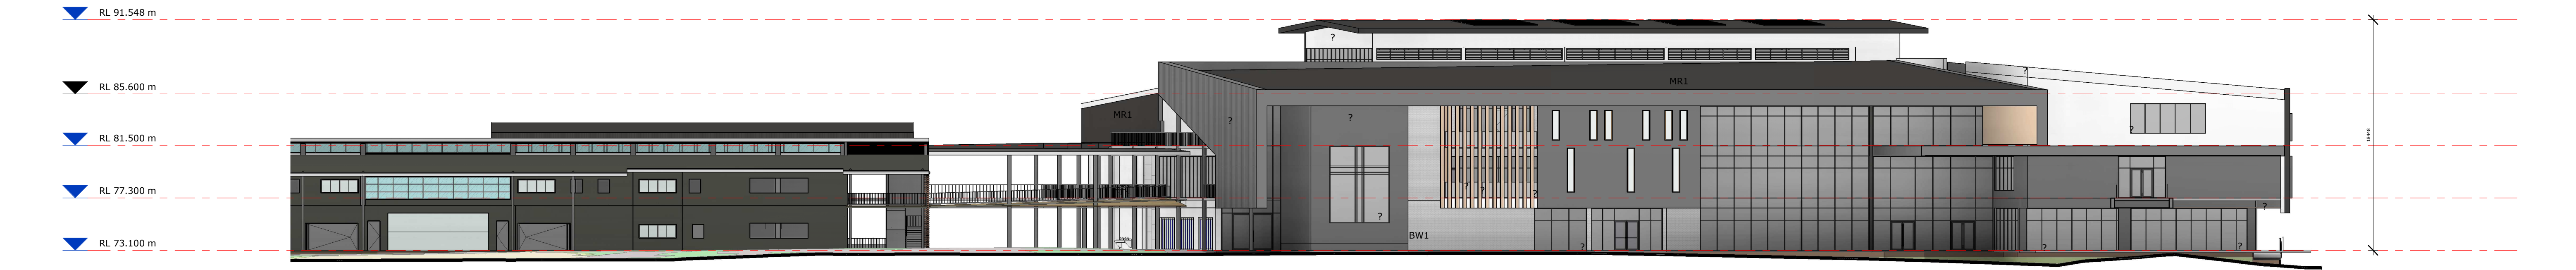

1 HUB - ELEVATION_ NORTH
1 : 250

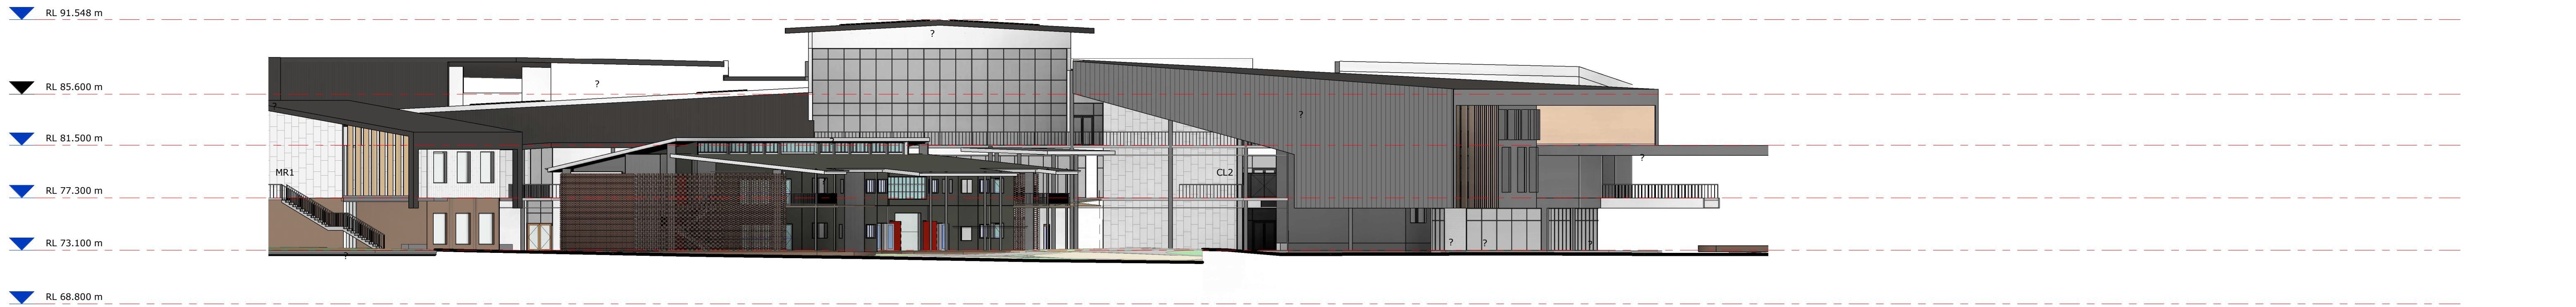

2 HUB - ELEVATION_ EAST
1 : 250



3 HUB - ELEVATION_ SOUTH
1 : 250



4 HUB - ELEVATION_ WEST
1 : 250

LEGEND	
X - SUFFIX INDICATES CODE FOR LEGEND PURPOSES ONLY. REFER TO FINISHES SCHEDULE, FITTINGS + EQUIPMENT SCHEDULE FOR ALL CODES.	
BWX	BRICKWORK
CLX	CLADDING
CONCX	CONCRETE
GLX	GLASS
MRX	ROOF SHEETING
SCRX	SCREEN

COPYRIGHT © MUNNS SLY MOORE ARCHITECTS 2011
Reproduction of the whole or part of the document constitutes an infringement of copyright. The information, ideas and concepts contained in this document are confidential. The recipient(s) of this document is/are prohibited from disclosing such information, ideas and concepts to any person without the prior written consent of the copyright holder.

- NOTES
- Use figured dimensions. Do not scale from drawings.
 - All dimensions are in millimetres, except levels and drawings to scale of 1:500 and smaller which are given in metres.
 - Drawings to be read in conjunction with specifications and/or schedules.
 - Contractor to verify all dimensions and levels on site prior to commencing any work or making of shop drawings, and seek instructions if any discrepancies are found.

NO.	DATE	DESCRIPTION
11	03.10.2019	ISSUE FOR APPROVAL
10	13.09.2019	FOR INFORMATION
9	24.07.2019	FOR INFORMATION
8	28.05.2019	FOR INFORMATION
7	01.11.2018	FOR APPROVAL
6	22.10.2018	ISSUE FOR INFORMATION
5	11.10.2018	ISSUE FOR INFORMATION
4	10.10.2018	ISSUE FOR APPROVAL
3	26.07.2018	ISSUE FOR APPROVAL
2	17.04.2018	ISSUE FOR INFORMATION
1	10.04.2018	ISSUE FOR INFORMATION



PROJECT
ST ANTHONY OF PADUA

CLIENT
SYDNEY CATHOLIC SCHOOLS

DRAWING
DETAILED PROPOSAL
HUB BUILDING -
ELEVATIONS

STATUS FOR APPROVAL


DATE	Author	CHECKED	Checker	VERIFIED	Checker
03.10.2019					
LOT	DP	SUBURB	PROJECT ADDRESS		

MUNNS SLY MOORE architects


MUNNS SLY MOORE ARCHITECTS PTY LTD
9 Hall Street | PO Box 5093 | Lyneham ACT 2602 Australia
P +61 2 6248 8922 F +61 2 6248 8300
www.munnslymoore.com.au

SCALE: 1 : 250 @A1


PROJECT NO.	DRAWING NO.	REVISION
4032	DA211	11

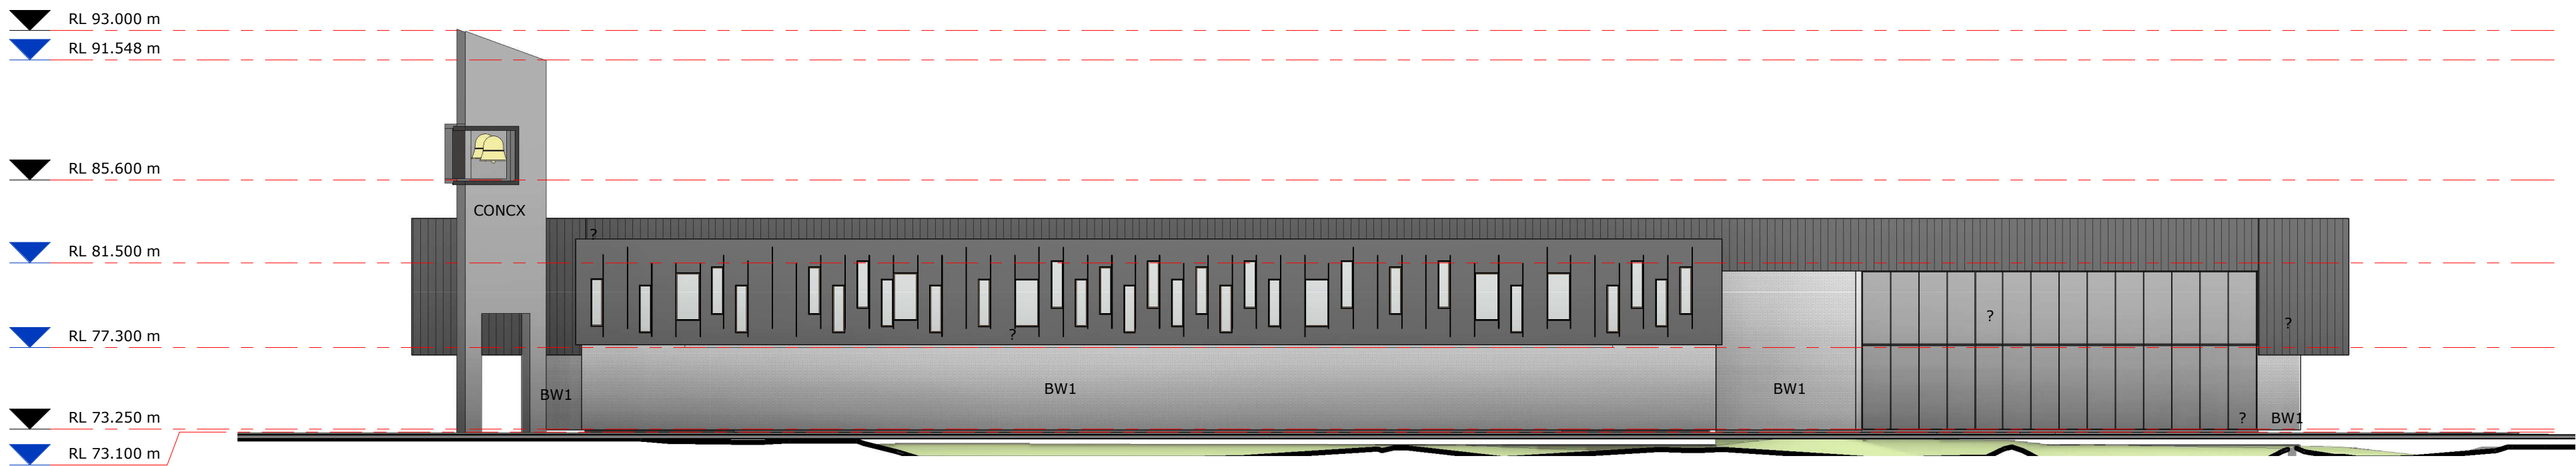


1 HALL - ELEVATION_ NORTH
1 : 250

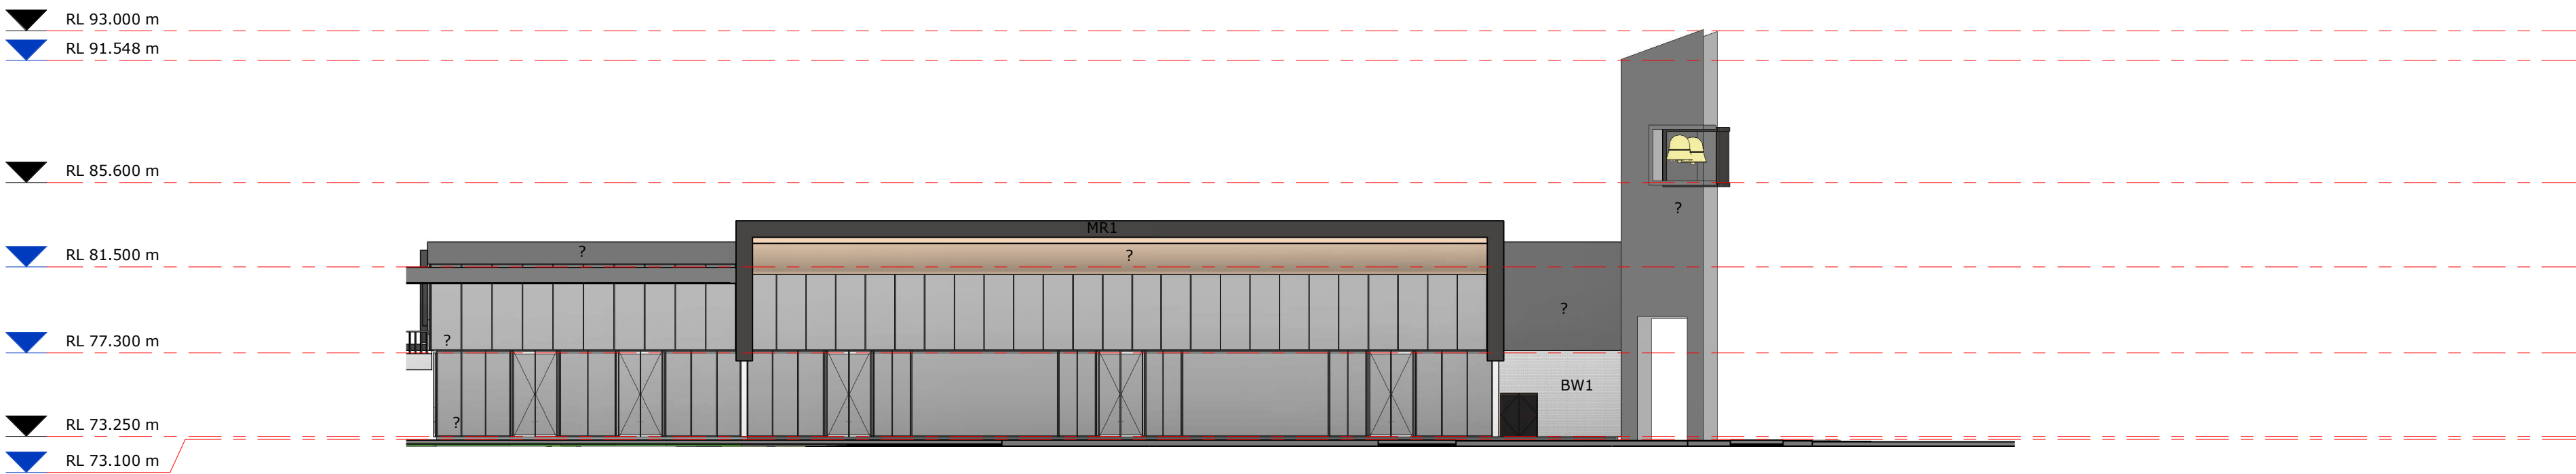

2 HALL - ELEVATION_ EAST
1 : 250

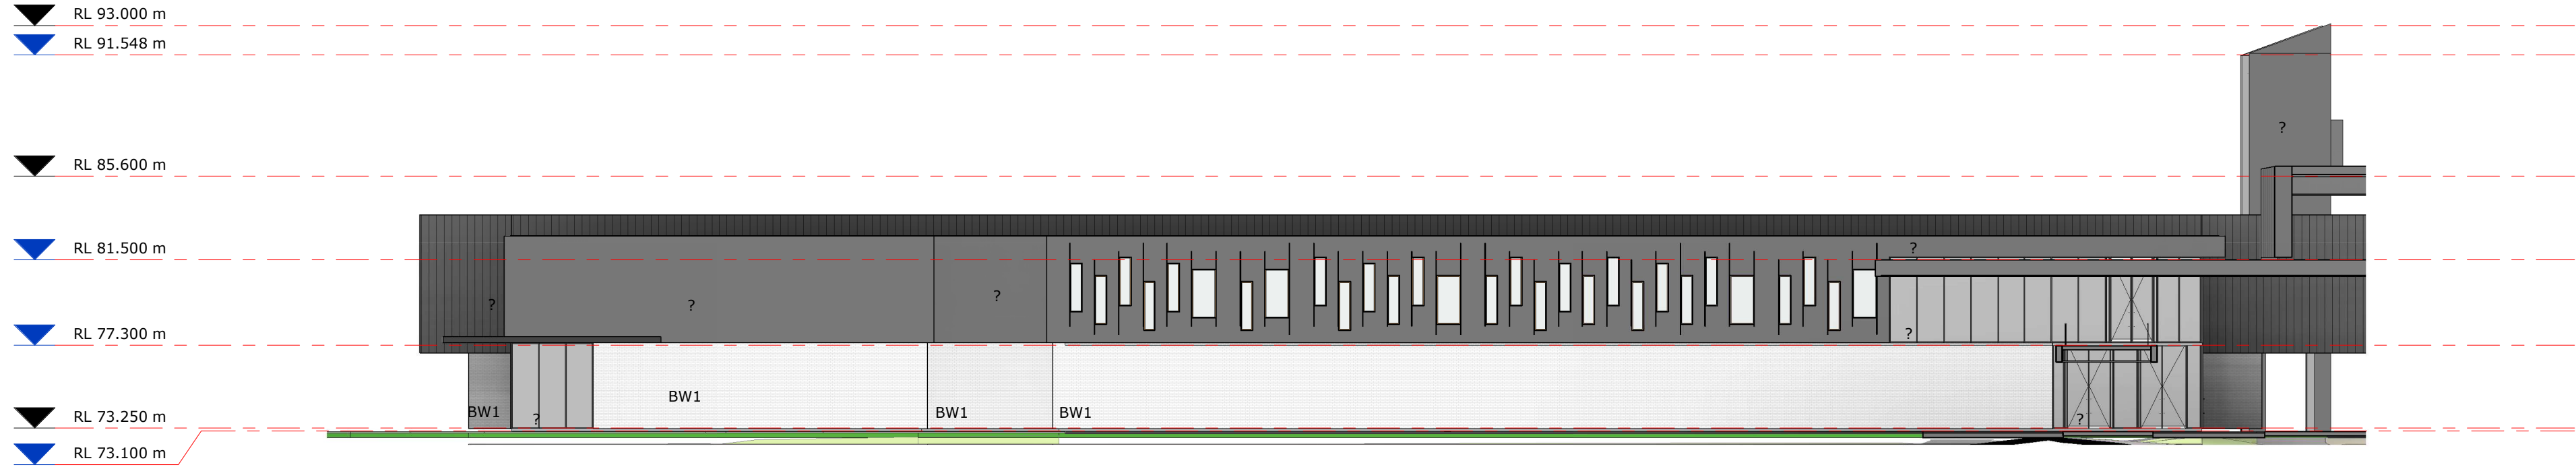

3 HALL - ELEVATION_ SOUTH
1 : 250

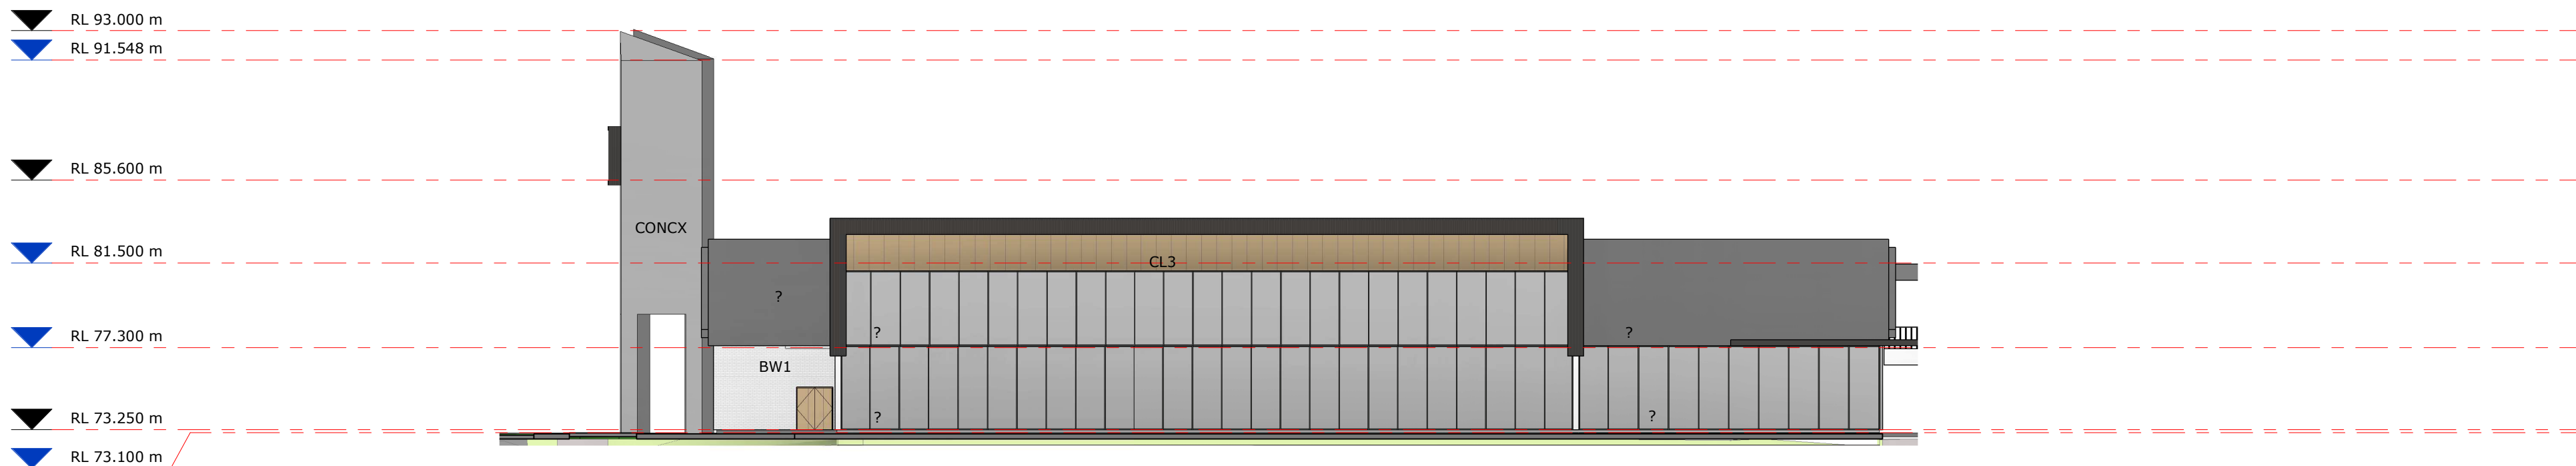

4 HALL - ELEVATION_ WEST
1 : 250

LEGEND

X - SUFFIX INDICATES CODE FOR LEGEND PURPOSES ONLY. REFER TO FINISHES SCHEDULE, FITTINGS + EQUIPMENT SCHEDULE FOR ALL CODES.

BWX BRICKWORK
CLX CLADDING
CONCX CONCRETE
GLX GLASS
MRX ROOF SHEETING
SCRX SCREEN

COPYRIGHT © MUNNS SLY MOORE ARCHITECTS 2011
Reproduction of the whole or part of the document constitutes an infringement of copyright. The information, ideas and concepts contained in this document are confidential. The recipient(s) of this document is/are prohibited from disclosing such information, ideas and concepts to any person without the prior written consent of the copyright holder.

NOTES

- Use figured dimensions. Do not scale from drawings.
- All dimensions are in millimetres, except levels and drawings scale of 1:500 and smaller which are given in metres.
- Drawings to be read in conjunction with specifications and/or schedules.
- Contractor to verify all dimensions and levels on site prior to commencing any work or making of shop drawings, and seek instructions if any discrepancies are found.

NO.	DATE	DESCRIPTION
10	10.03.2022	ISSUE FOR APPROVAL
9	03.10.2019	ISSUE FOR APPROVAL
8	24.07.2019	FOR INFORMATION
7	01.11.2018	FOR APPROVAL
6	22.10.2018	ISSUE FOR INFORMATION
5	11.10.2018	ISSUE FOR INFORMATION
4	10.10.2018	ISSUE FOR APPROVAL
3	26.07.2018	ISSUE FOR APPROVAL
2	17.04.2018	ISSUE FOR INFORMATION
1	10.04.2018	ISSUE FOR INFORMATION



PROJECT
ST ANTHONY OF PADUA

CLIENT
SYDNEY CATHOLIC SCHOOLS

DRAWING
DETAILED PROPOSAL
HALL BUILDING -
ELEVATIONS

STATUS
FOR APPROVAL

DATE	Author	CHECKED	Checker	VERIFIED	Checker
10.03.2022					
LOT	DP	SUBURB	PROJECT ADDRESS		

MUNNS SLY MOORE architects


MUNNS SLY MOORE ARCHITECTS PTY LTD
9 Hall Street | PO Box 5093 | Lyneham ACT 2602 Australia
P +61 2 6248 8922 F +61 2 6248 8300
www.munnesslymoore.com.au

SCALE: 1 : 250 @A1


PROJECT NO.	DRAWING NO.	REVISION
4032	DA212	10




1 CHILD CARE CENTRE - ELEVATION_ NORTH
1 : 250

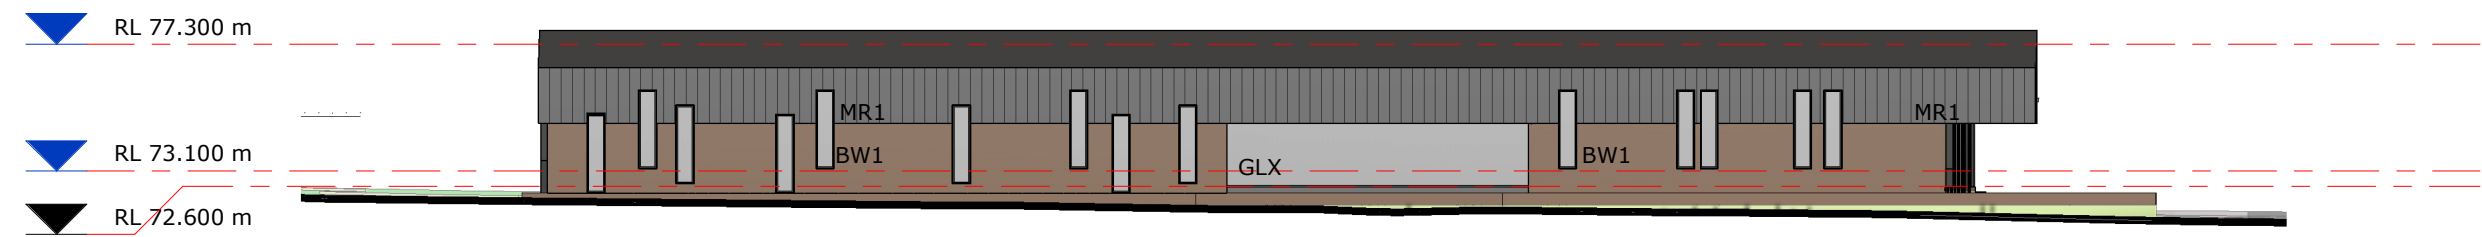

2 CHILD CARE CENTRE - ELEVATION_ EAST
1 : 250

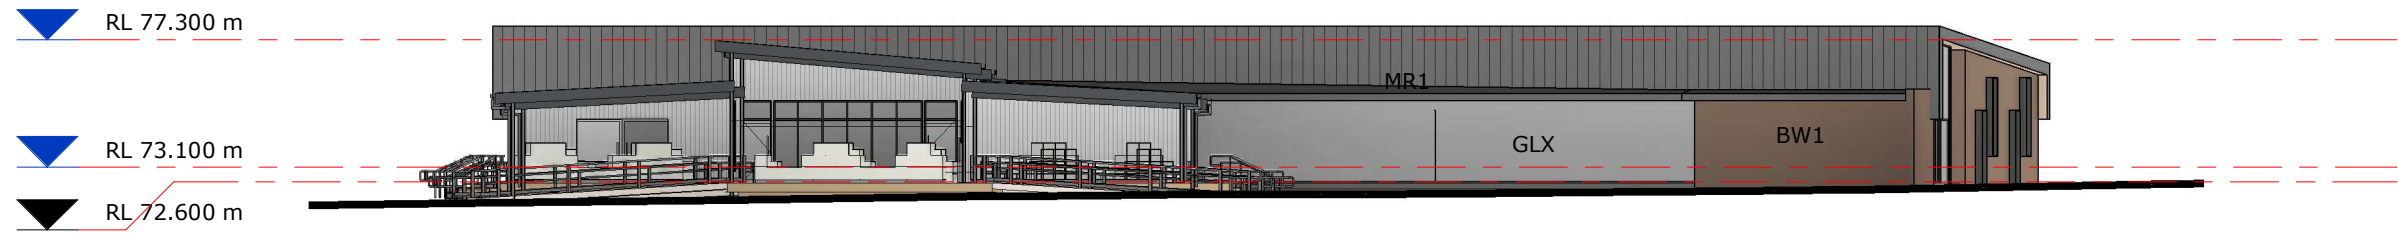

4 CHILD CARE CENTRE - ELEVATION_ WEST
1 : 250

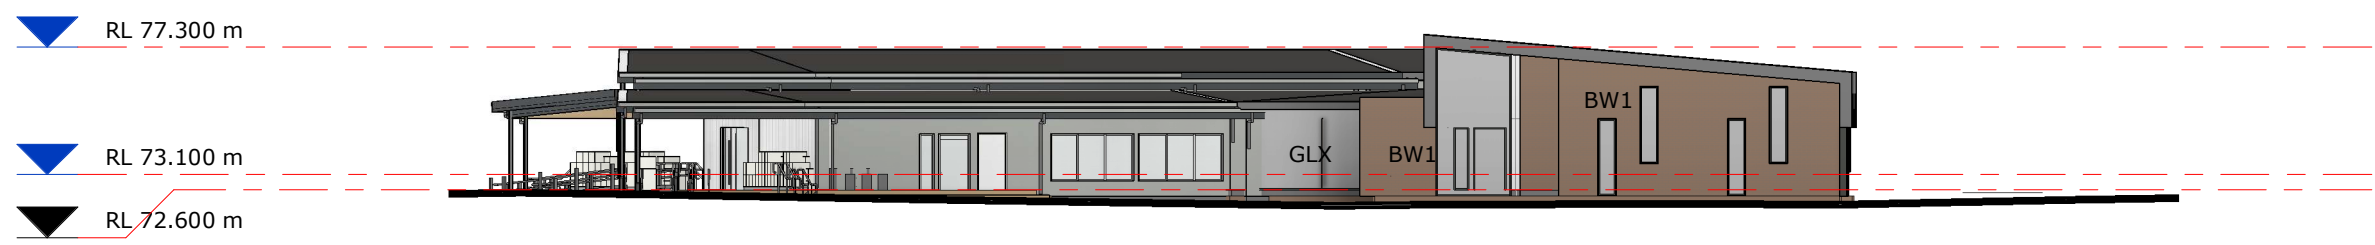

3 CHILD CARE CENTRE - ELEVATION_ SOUTH
1 : 250

LEGEND

X - SUFFIX INDICATES CODE FOR LEGEND PURPOSES ONLY. REFER TO FINISHES SCHEDULE, FITTINGS + EQUIPMENT SCHEDULE FOR ALL CODES.

BWX	BRICKWORK
CLX	CLADDING
CONCX	CONCRETE
GLX	GLASS
MRX	ROOF SHEETING
SCRX	SCREEN

COPYRIGHT © MUNNS SLY MOORE ARCHITECTS 2011
Reproduction of the whole or part of the document constitutes an infringement of copyright. The information, ideas and concepts contained in this document are confidential. The recipient(s) of this document is/are prohibited from disclosing such information, ideas and concepts to any person without the prior written consent of the copyright holder.

- NOTES
- Use figured dimensions. Do not scale from drawings.
 - All dimensions are in millimetres, except levels and drawings scale of 1:500 and smaller which are given in metres.
 - Drawings to be read in conjunction with specifications and/or schedules.
 - Contractor to verify all dimensions and levels on site prior to commencing any work or making of shop drawings, and seek instructions if any discrepancies are found.

8	10.03.202	ISSUE FOR APPROVAL
7	03.10.2019	ISSUE FOR APPROVAL
6	24.07.2019	FOR INFORMATION
5	01.11.2018	FOR APPROVAL
4	22.10.2018	ISSUE FOR INFORMATION
3	11.10.2018	ISSUE FOR INFORMATION
2	10.10.2018	ISSUE FOR APPROVAL
1	26.07.2018	ISSUE FOR APPROVAL
NO.	DATE	DESCRIPTION



PROJECT
ST ANTHONY OF PADUA

CLIENT
SYDNEY CATHOLIC SCHOOLS

DRAWING
DETAILED PROPOSAL
CHILDCARE CENTRE -
ELEVATIONS

STATUS FOR APPROVAL

DATE	10.03.202	FILE	P:\0033-St Anthony of Padua\0033-St Anthony of Padua\Documentation\04-Detailed\04-Detailed.rvt
DRAWN	Author	CHECKED	Checker
LOT	DP	SUBURB	PROJECT ADDRESS

MUNNS SLY MOORE architects

MUNNS SLY MOORE ARCHITECTS PTY LTD ABN 30 008 534 049
9 Hall Street | PO Box 5093 | Lyneham ACT 2602 Australia
P +61 2 6248 8922 F +61 2 6248 8300
www.munnesslymoore.com.au

SCALE: 1 : 250 @A1

PROJECT NO.

4032





DRAWING NO.

DA213

NORTH

REVISION

8

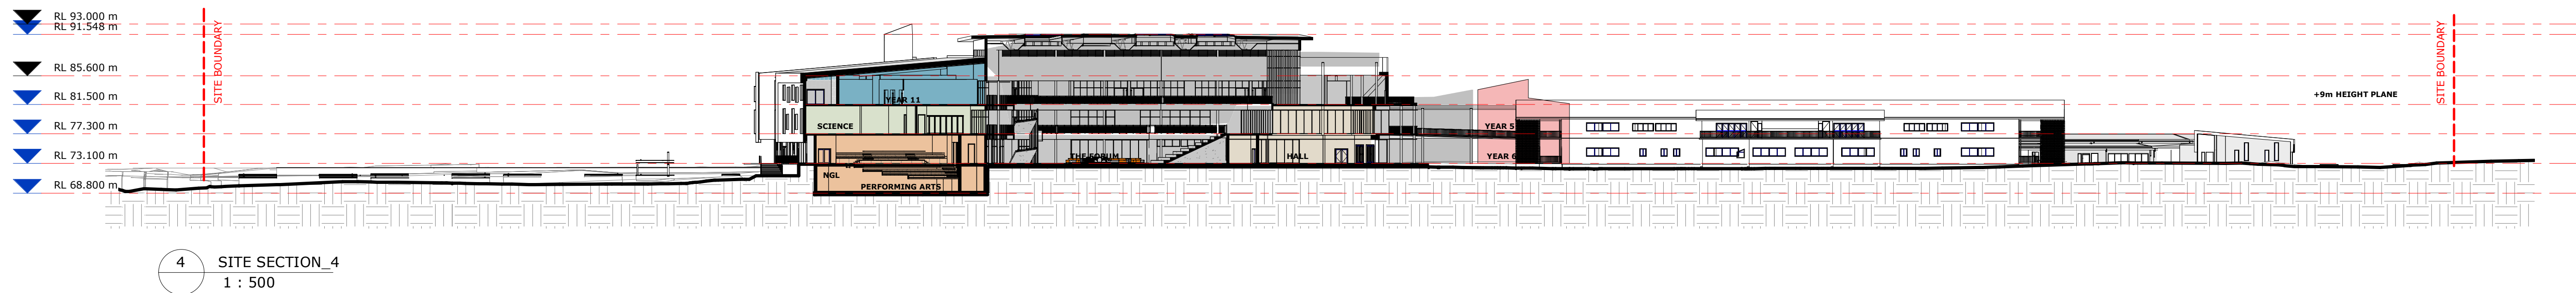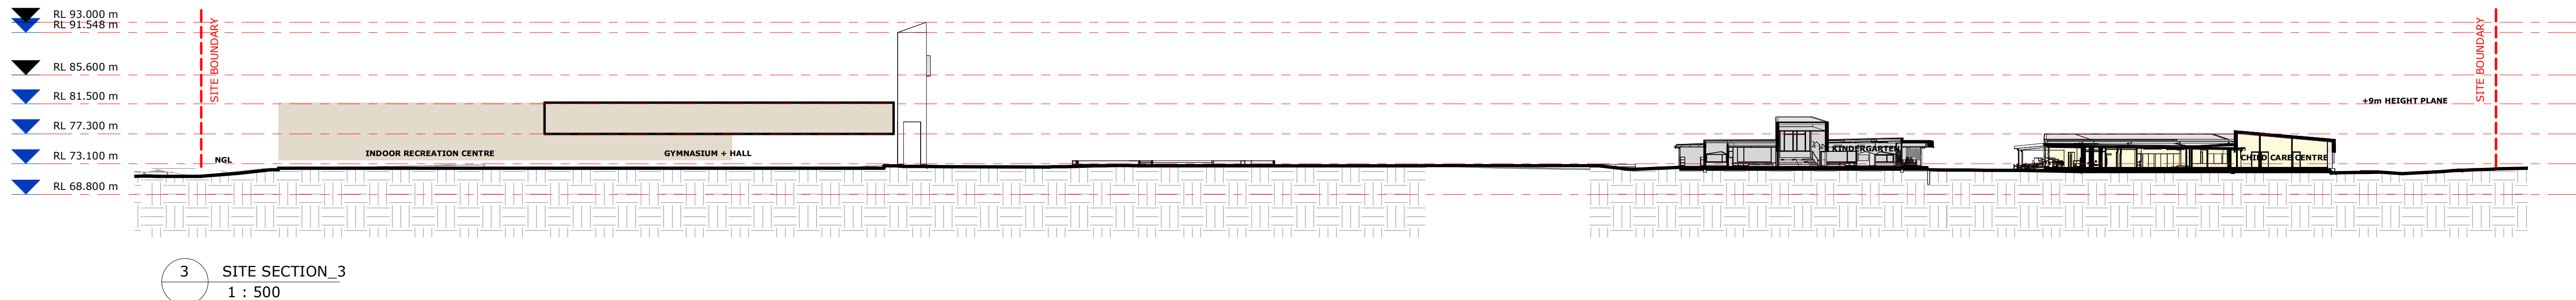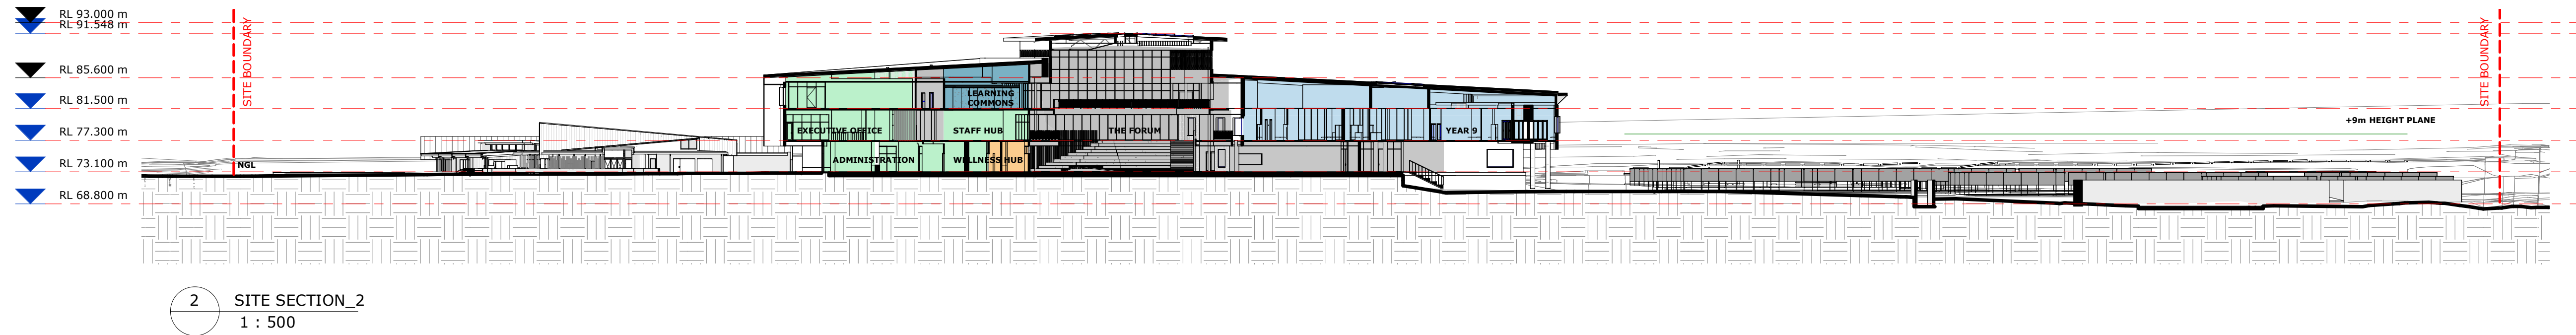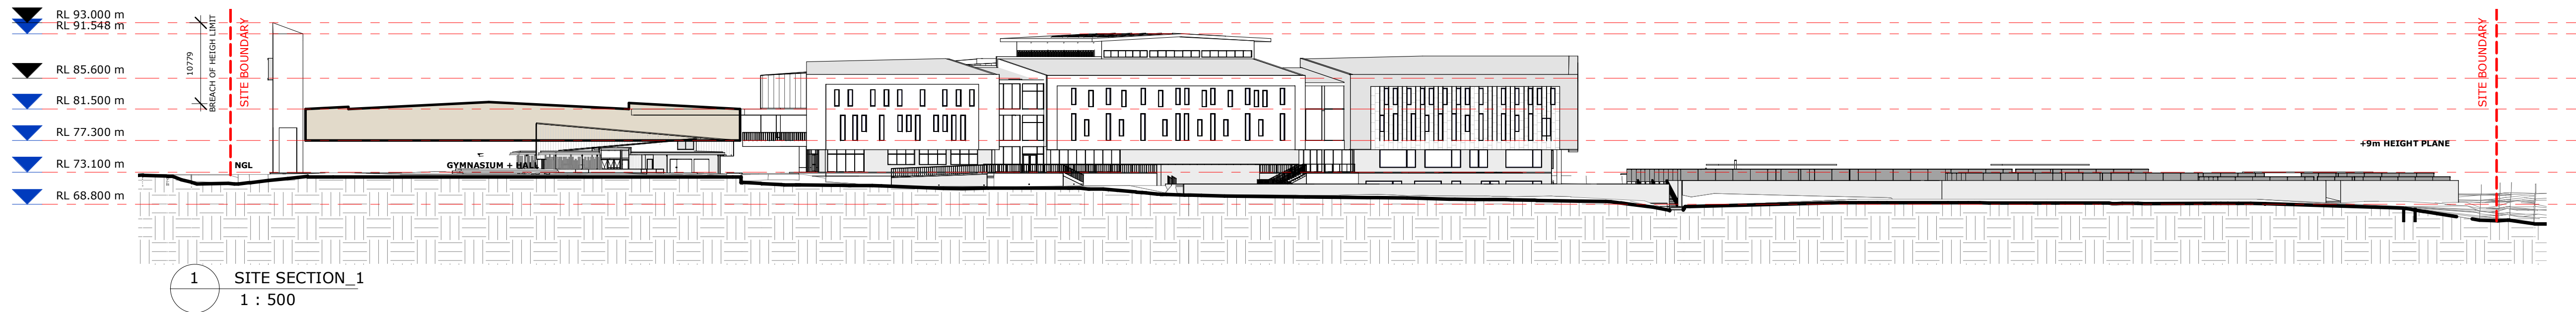

COPYRIGHT © MUNNS SLY MOORE ARCHITECTS 2011
Reproduction of the whole or part of the document constitutes an infringement of copyright. The information, ideas and concepts contained in this document are confidential. The recipient(s) of this document is/are prohibited from disclosing such information, ideas and concepts to any person without the prior written consent of the copyright holder.

NOTES

- Use figured dimensions. Do not scale from drawings.
- All dimensions are in millimetres, except levels and drawings to scale of 1:500 and smaller which are given in metres.
- Drawings to be read in conjunction with specifications and/or schedules.
- Contractor to verify all dimensions and levels on site prior to commencing any work or making of shop drawings, and seek instructions if any discrepancies are found.

NO.	DATE	DESCRIPTION
13	10.03.202	ISSUE FOR APPROVAL
12	03.10.2019	ISSUE FOR APPROVAL
11	24.07.2019	FOR INFORMATION
10	28.05.2019	FOR INFORMATION
9	01.11.2018	FOR APPROVAL
8	22.10.2018	ISSUE FOR INFORMATION
7	11.10.2018	ISSUE FOR INFORMATION
6	10.10.2018	ISSUE FOR APPROVAL
5	26.07.2018	ISSUE FOR APPROVAL
4	04.05.2018	ISSUE FOR INFORMATION
3	17.04.2018	ISSUE FOR INFORMATION
2	10.04.2018	ISSUE FOR INFORMATION
1	10.04.2018	ISSUE FOR INFORMATION



PROJECT
ST ANTHONY OF PADUA

CLIENT
SYDNEY CATHOLIC SCHOOLS

DRAWING
DETAILED PROPOSAL
SITE SECTIONS

STATUS FOR APPROVAL

DATE	Author	CHECKED	Checker	VERIFIED	Checker
10.03.202					
LOT	DP	SUBURB	PROJECT ADDRESS		

MUNNS SLY MOORE architects

MUNNS SLY MOORE ARCHITECTS PTY LTD ABN 30 008 534 049
9 Hall Street | PO Box 5093 | Lyneham ACT 2602 Australia
P +61 2 6248 8922 F +61 2 6248 8300
www.munnesslymoore.com.au


SCALE: 1 : 500 @A1

PROJECT NO. 4032


DRAWING NO. DA301

REVISION 13


NORTH

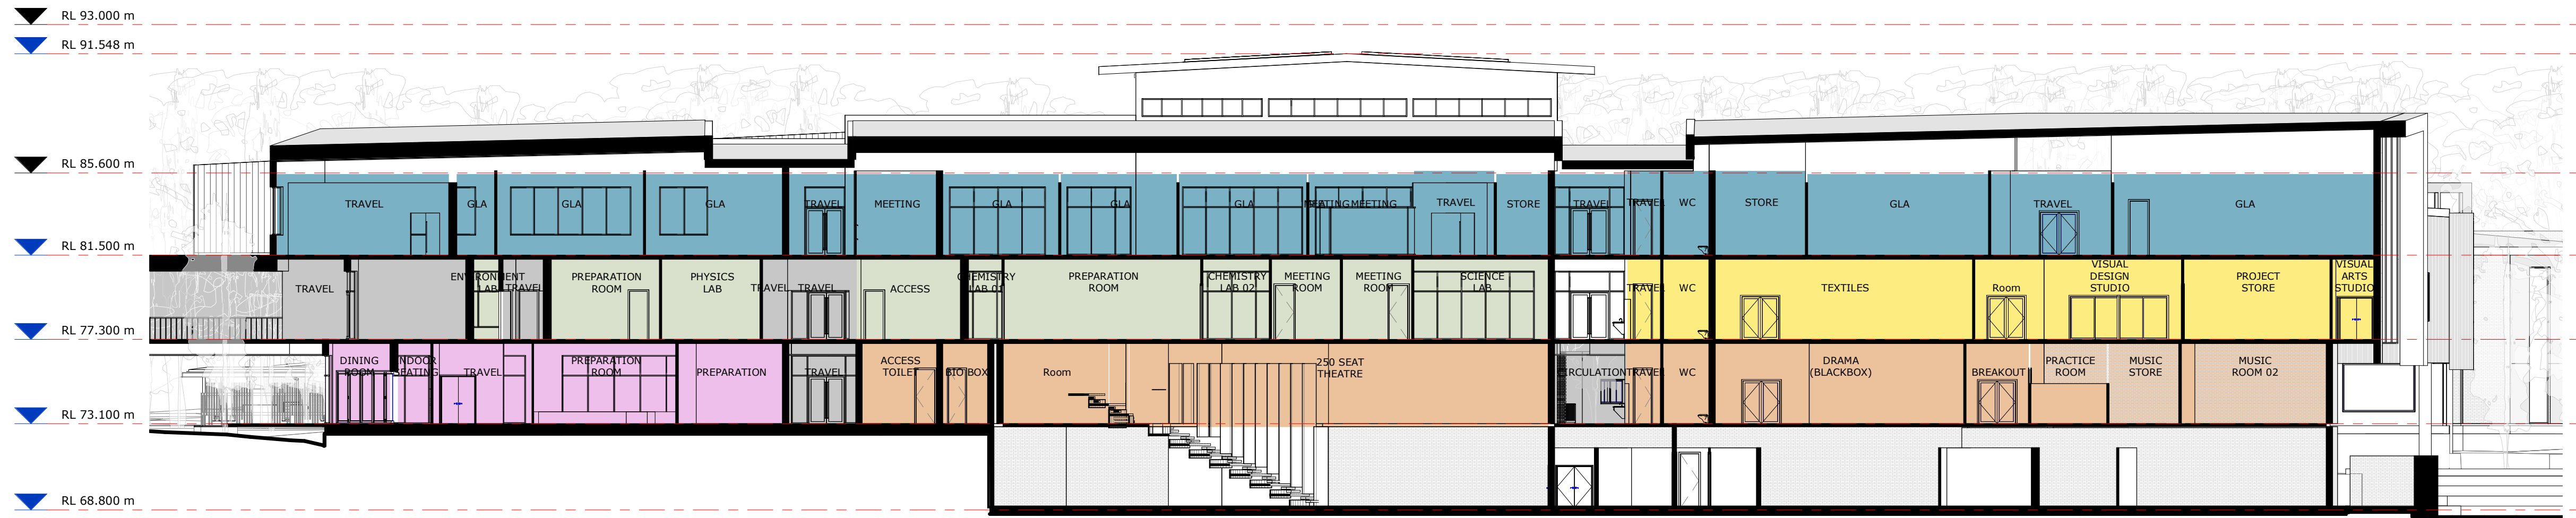

1 HUB BUILDING - SECTION 1
1 : 200

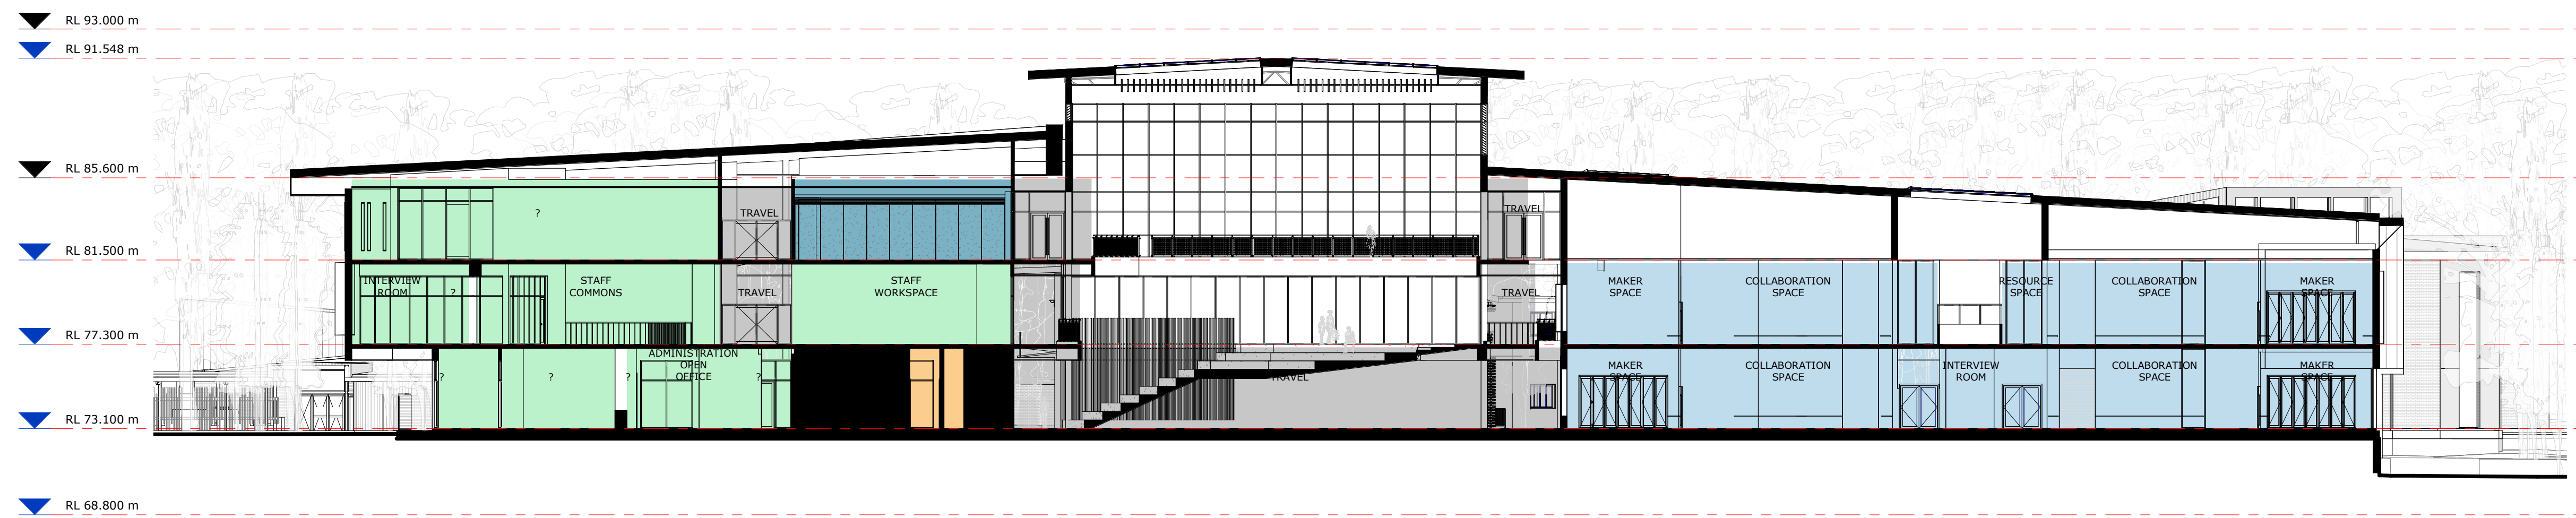

2 HUB BUILDING - SECTION 2
1 : 200

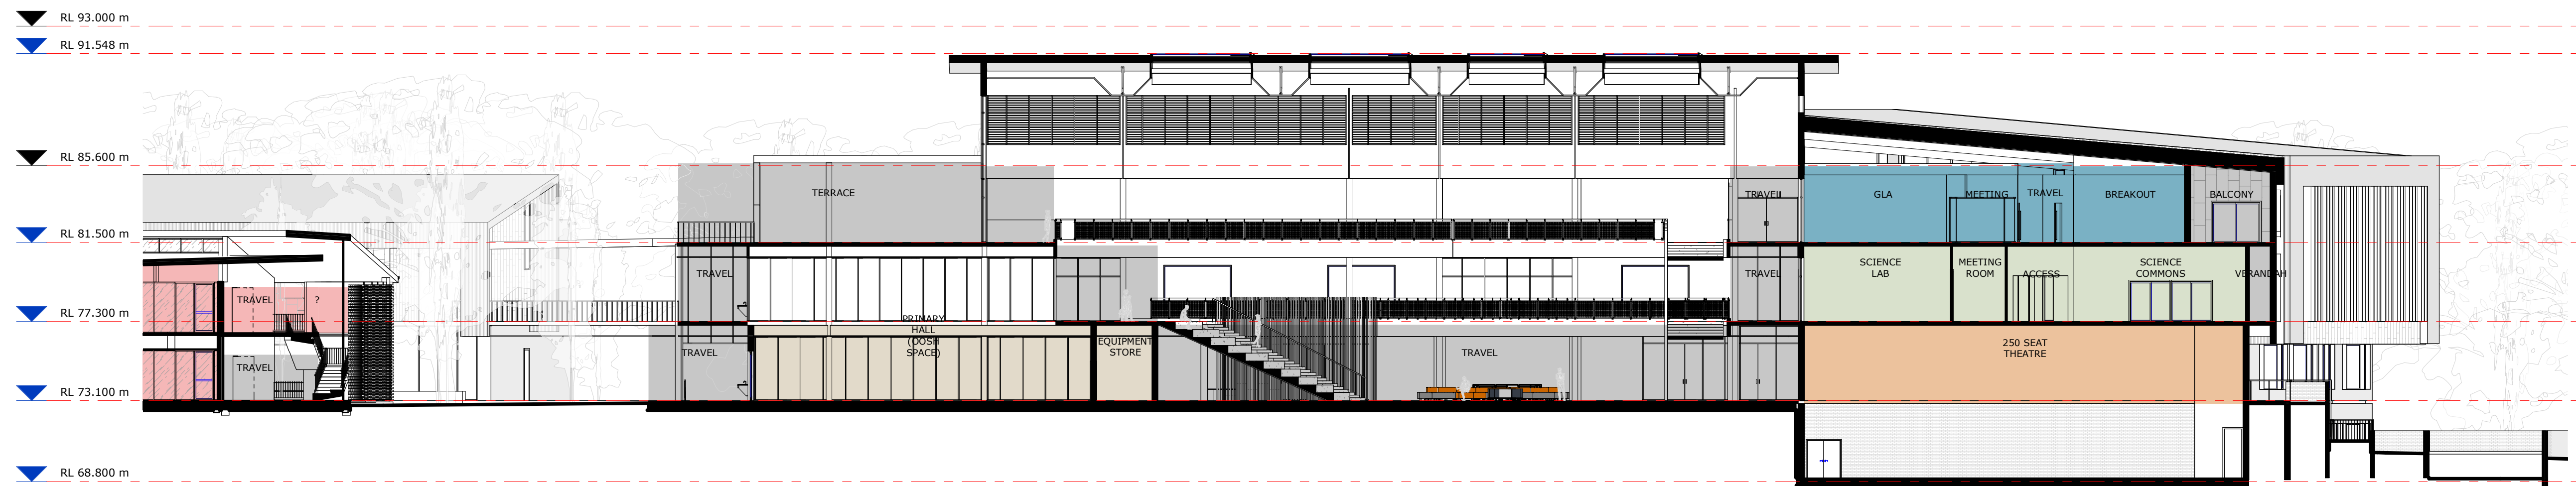

3 HUB BUILDING - SECTION 3
1 : 200

COPYRIGHT © MUNNS SLY MOORE ARCHITECTS 2011
Reproduction of the whole or part of the document constitutes an infringement of copyright. The information, ideas and concepts contained in this document are confidential. The recipient(s) of this document is/are prohibited from disclosing such information, ideas and concepts to any person without the prior written consent of the copyright holder.

- NOTES
- Use figured dimensions. Do not scale from drawings.
 - All dimensions are in millimetres, except levels and drawings to scale of 1:500 and smaller which are given in metres.
 - Drawings to be read in conjunction with specifications and/or schedules.
 - Contractor to verify all dimensions and levels on site prior to commencing any work or making of shop drawings, and seek instructions if any discrepancies are found.

NO.	DATE	DESCRIPTION
8	10.03.202	ISSUE FOR APPROVAL
7	03.10.2019	ISSUE FOR APPROVAL
6	24.07.2019	FOR INFORMATION
5	28.05.2019	FOR INFORMATION
4	01.11.2018	FOR APPROVAL
3	22.10.2018	ISSUE FOR INFORMATION
2	11.10.2018	ISSUE FOR INFORMATION
1	10.10.2018	ISSUE FOR APPROVAL



PROJECT
ST ANTHONY OF PADUA

CLIENT
SYDNEY CATHOLIC SCHOOLS

DRAWING
DETAILED PROPOSAL
HUB BUILDING - SECTIONS

STATUS FOR APPROVAL


DATE	10.03.202	FILE	F:\0033-St Anthony of Padua\Proposals\Documentation\ek...
DRAWN	Author	CHECKED	Checker
LOT	DP	SUBURB	PROJECT ADDRESS

MUNNS SLY MOORE architects

MUNNS SLY MOORE ARCHITECTS PTY LTD
9 Hall Street | PO Box 5093 | Lyneham ACT 2602 Australia
P +61 2 6248 8922 F +61 2 6248 8300
www.munnslymoore.com.au

SCALE: 1 : 200 @A1

PROJECT NO.	4032
DRAWING NO.	DA311
REVISION	8

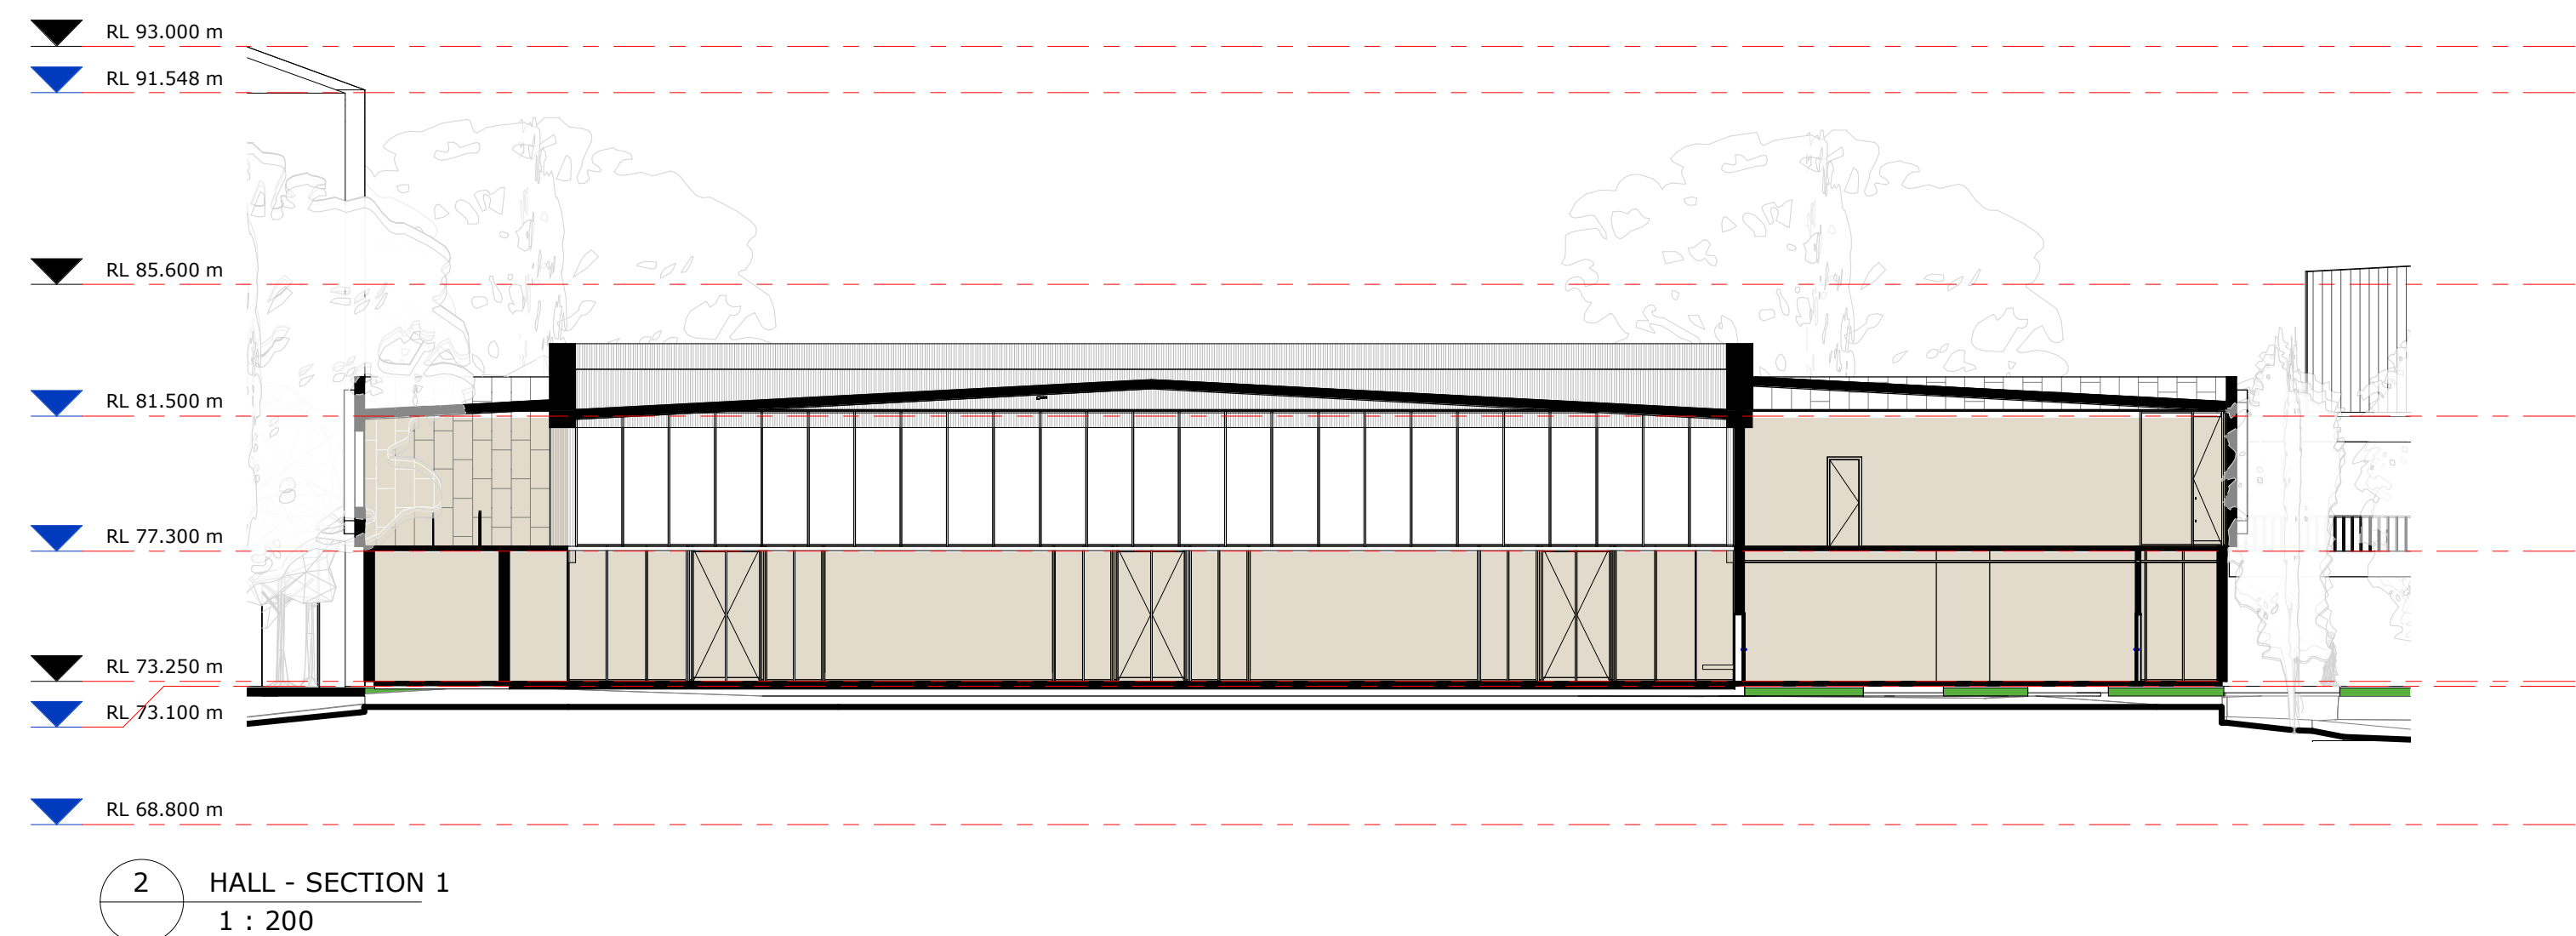

NOTES

1. Use figured dimensions. Do not scale from drawings.
2. All dimensions are in millimetres, except levels and drawings to scale of 1:500 and smaller which are given in metres.
3. Drawings to be read in conjunction with specifications and/or schedules.
4. Contractor to verify all dimensions and levels on site prior to commencing any work or making of shop drawings, and seek instructions if any discrepancies are found.

7	10.03.202	ISSUE FOR APPROVAL
6	03.10.2019	ISSUE FOR APPROVAL
5	24.07.2019	FOR INFORMATION
4	01.11.2018	FOR APPROVAL
3	22.10.2018	ISSUE FOR INFORMATION
2	11.10.2018	ISSUE FOR INFORMATION
1	10.10.2018	ISSUE FOR APPROVAL
NO.	DATE	DESCRIPTION



CLIENT
SYDNEY CATHOLIC SCHOOLS

STATUS FOR APPROVAL

DATE	10.03.202	FILE	P:\4032-St Anthony of Padua Masterplan\c.Documentation\44.Documentation\REV\T\4032_MP_DA_WF_detached.rvt		
DRAWN	Author	CHECKED	Checker	VERIFIED	Checker
LOT		DP		SUBURB	PROJECT ADDRESS



SCALE: 1 : 200 @A1

0 50 100 200 300 400 600 800

PROJECT NO. DRAWING NO. NORTH

REVISION

4032 DA312 7

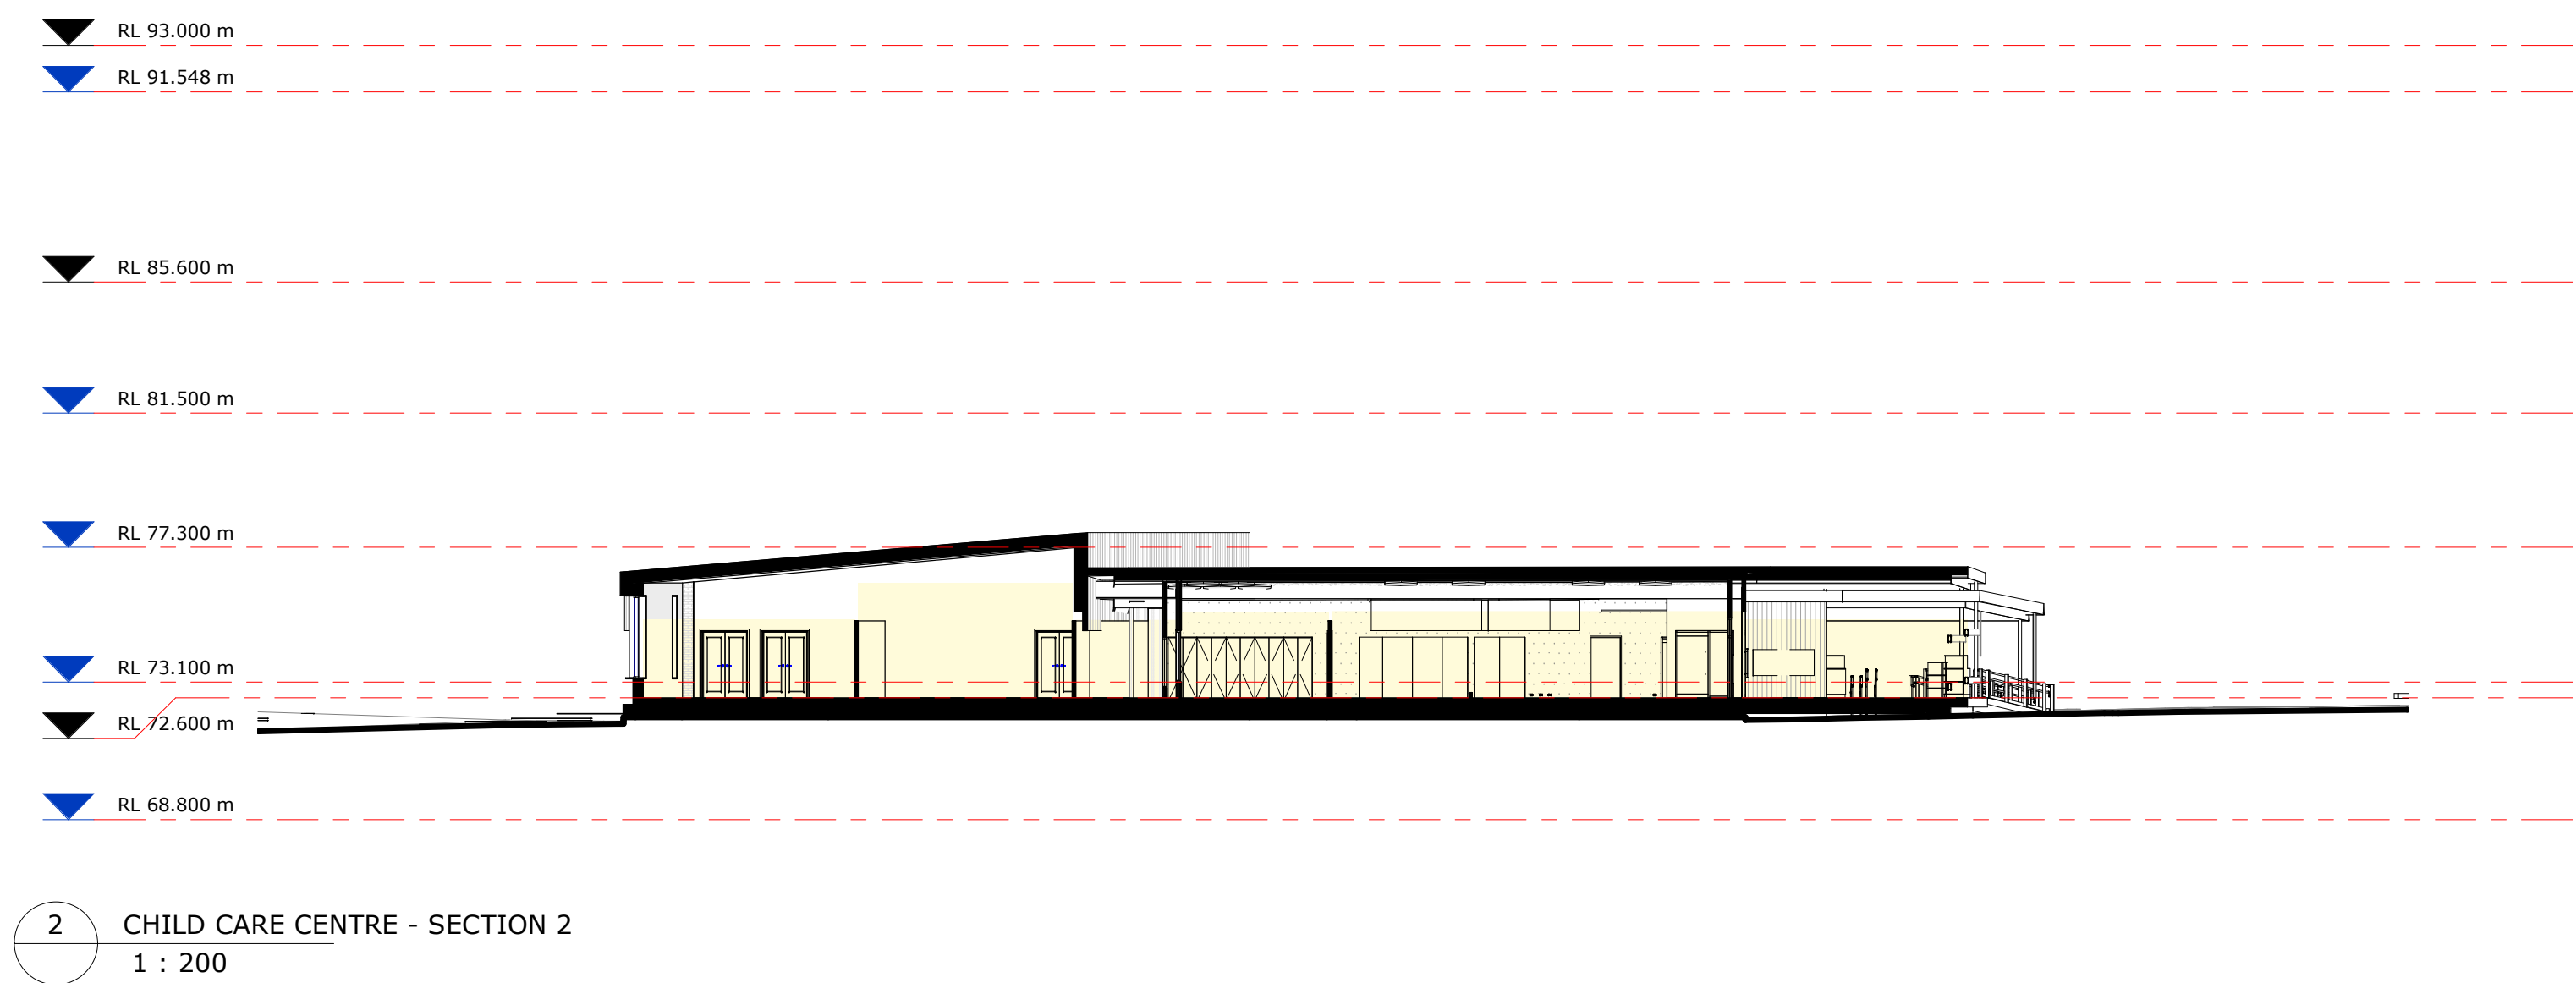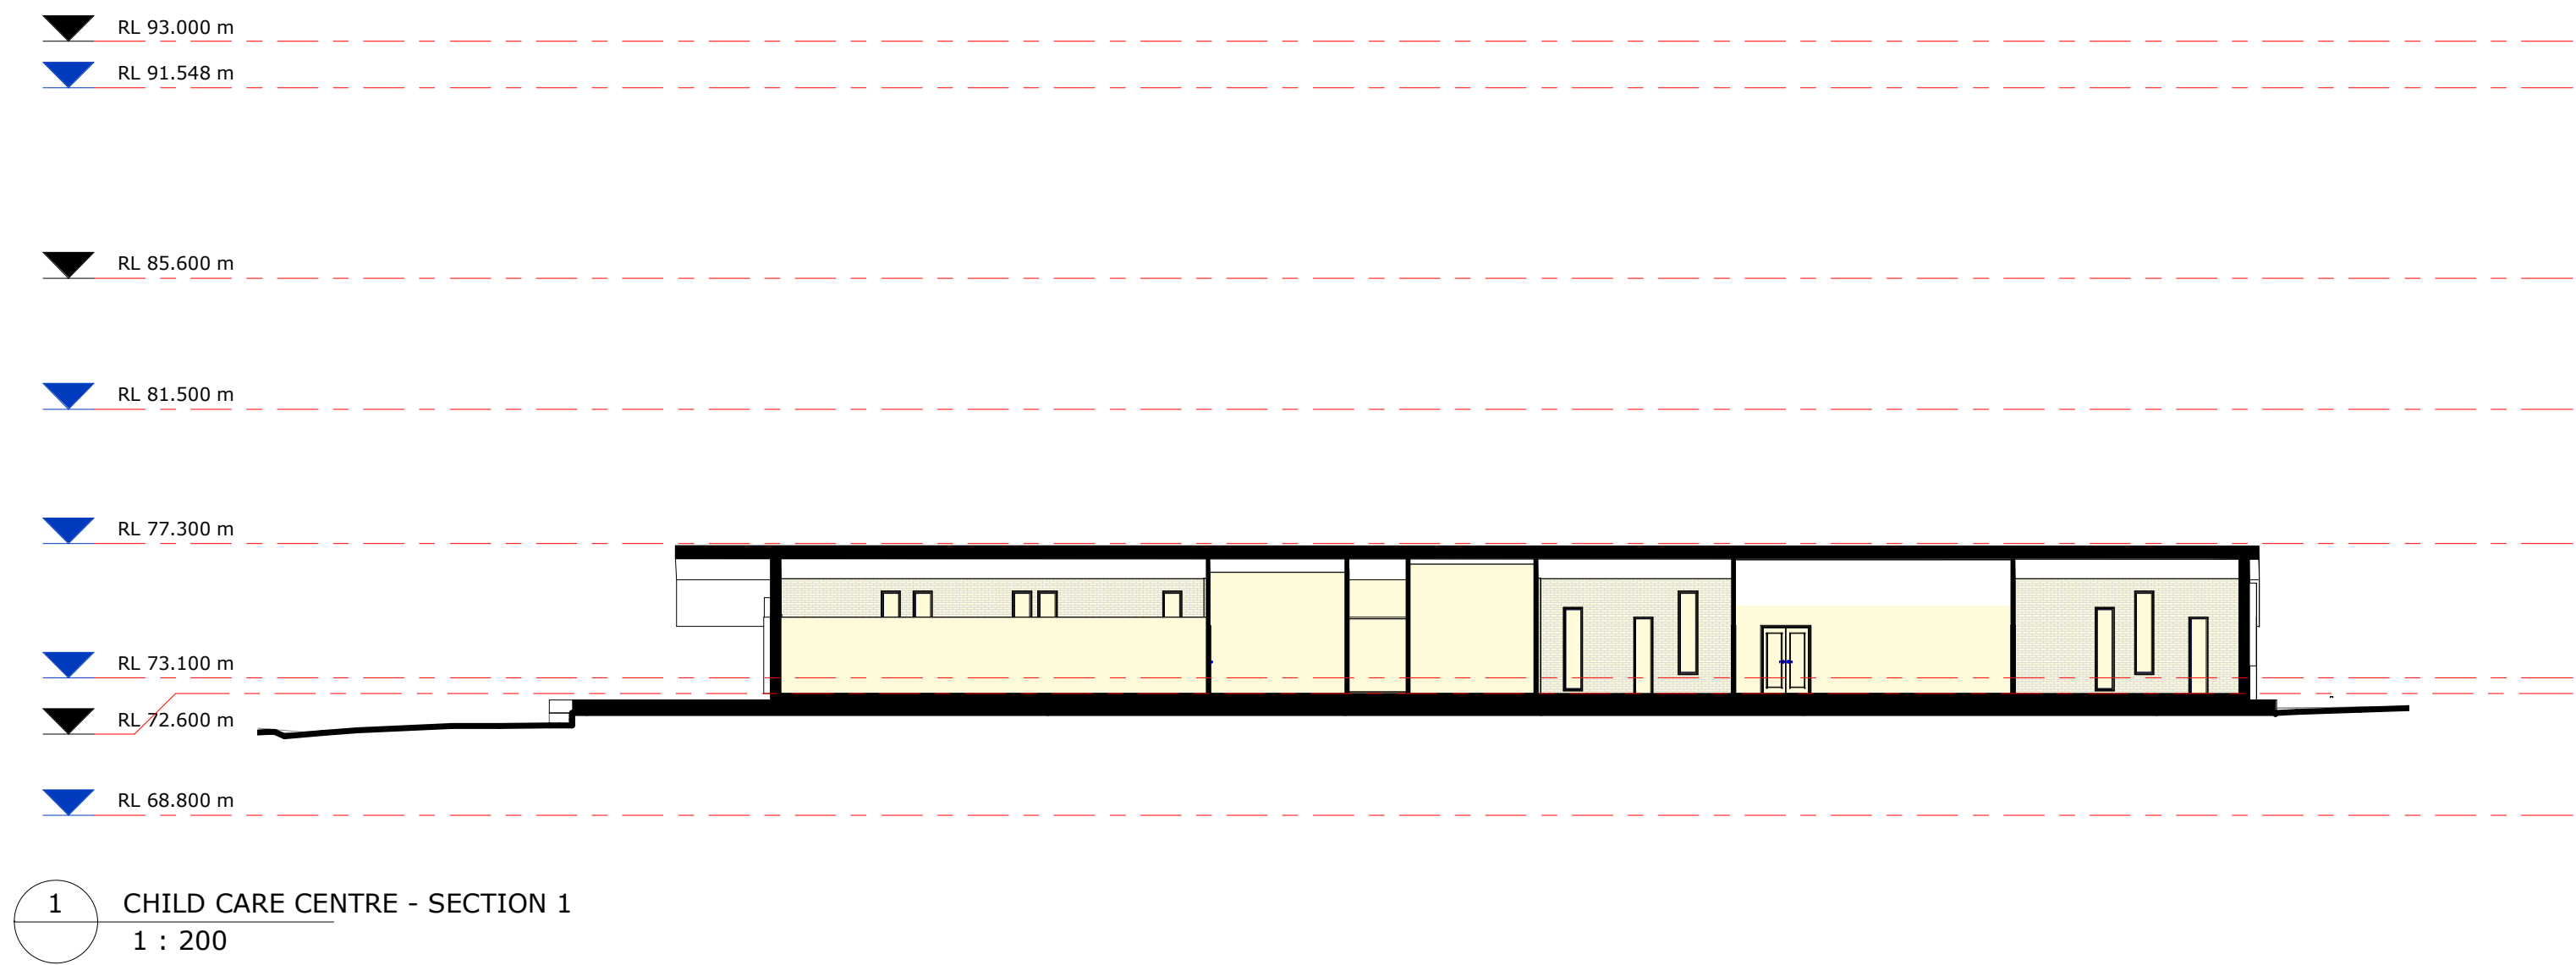

COPYRIGHT © MUNNS SLY MOORE ARCHITECTS 2011
Reproduction of the whole or part of the document constitutes an infringement of copyright. The information, ideas and concepts contained in this document are confidential. The recipient(s) of this document is/are prohibited from disclosing such information, ideas and concepts to any person without the prior written consent of the copyright holder.

- NOTES
- Use figured dimensions. Do not scale from drawings.
 - All dimensions are in millimetres, except levels and drawings to scale of 1:500 and smaller which are given in metres.
 - Drawings to be read in conjunction with specifications and/or schedules.
 - Contractor to verify all dimensions and levels on site prior to commencing any work or making of shop drawings, and seek instructions if any discrepancies are found.

6	03.10.2019	ISSUE FOR APPROVAL
5	24.07.2019	FOR INFORMATION
4	01.11.2018	FOR APPROVAL
3	22.10.2018	ISSUE FOR INFORMATION
2	11.10.2018	ISSUE FOR INFORMATION
1	10.10.2018	ISSUE FOR APPROVAL
NO.	DATE	DESCRIPTION



PROJECT
ST ANTHONY OF PADUA

CLIENT
SYDNEY CATHOLIC SCHOOLS

DRAWING
DETAILED PROPOSAL
CHILDCARE CENTRE -
SECTIONS

STATUS
FOR APPROVAL

DATE	03.10.2019	FILE	F:\4032-St Anthony of Padua\Materials\Documentation\4032_MPD_SLM_Detailed.rvt
DRAWN	Author	CHECKED	Checker
LOT	DP	SUBURB	PROJECT ADDRESS


MUNNS SLY MOORE architects

MUNNS SLY MOORE ARCHITECTS PTY LTD
9 Hall Street | PO Box 5093 | Lyneham ACT 2602 Australia
P +61 2 6248 8922 F +61 2 6248 8300
www.munnsslymoore.com.au


SCALE: 1 : 200 @A1

PROJECT NO.	4032
DRAWING NO.	DA313
REVISION	6


NORTH

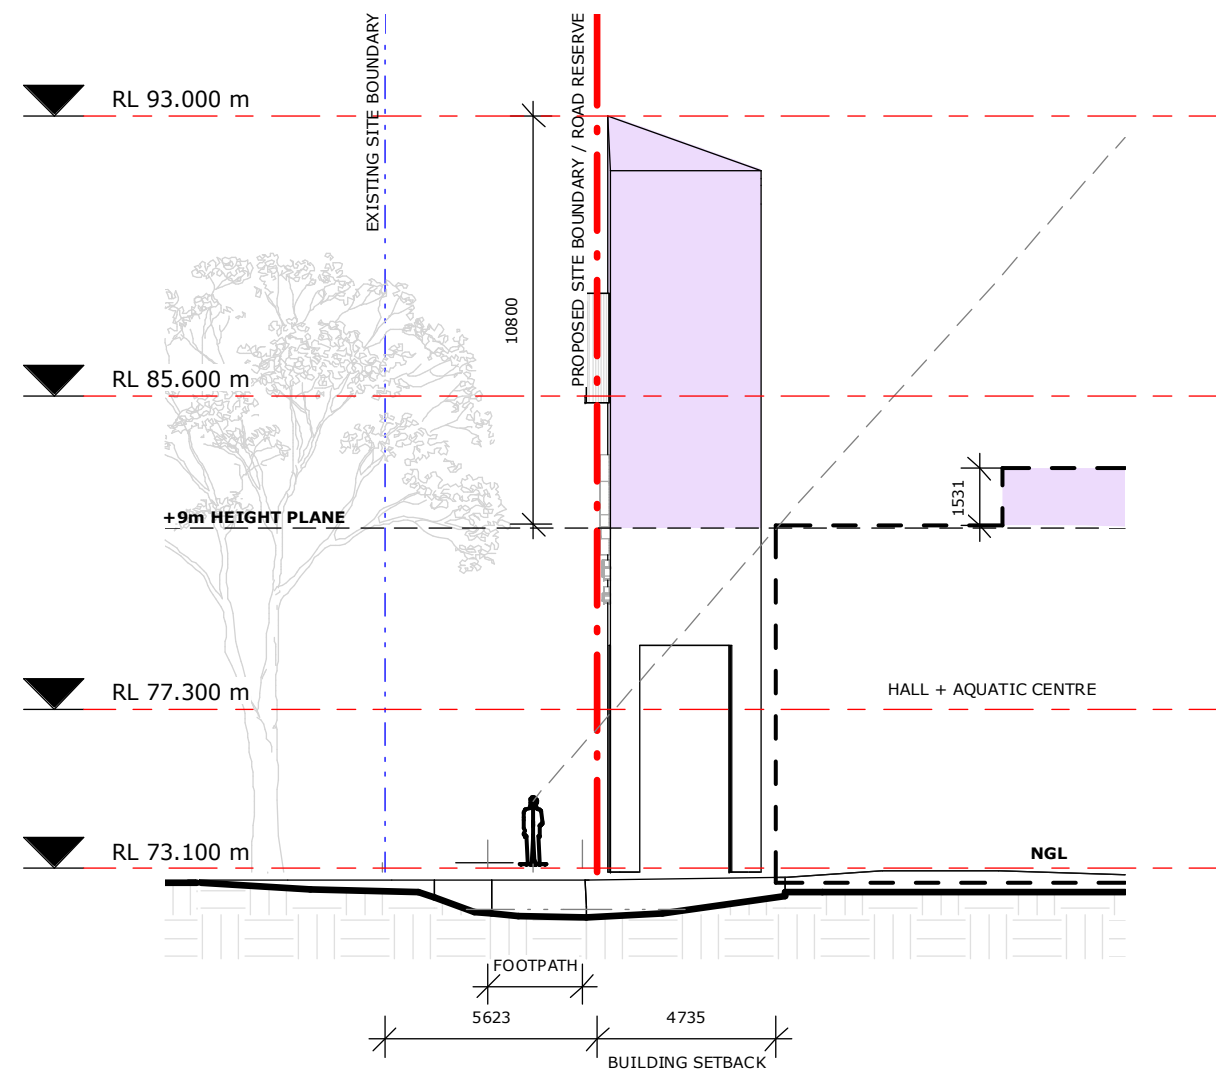


1 SEC. 1 - ELEVENTH AVENUE
1 : 200

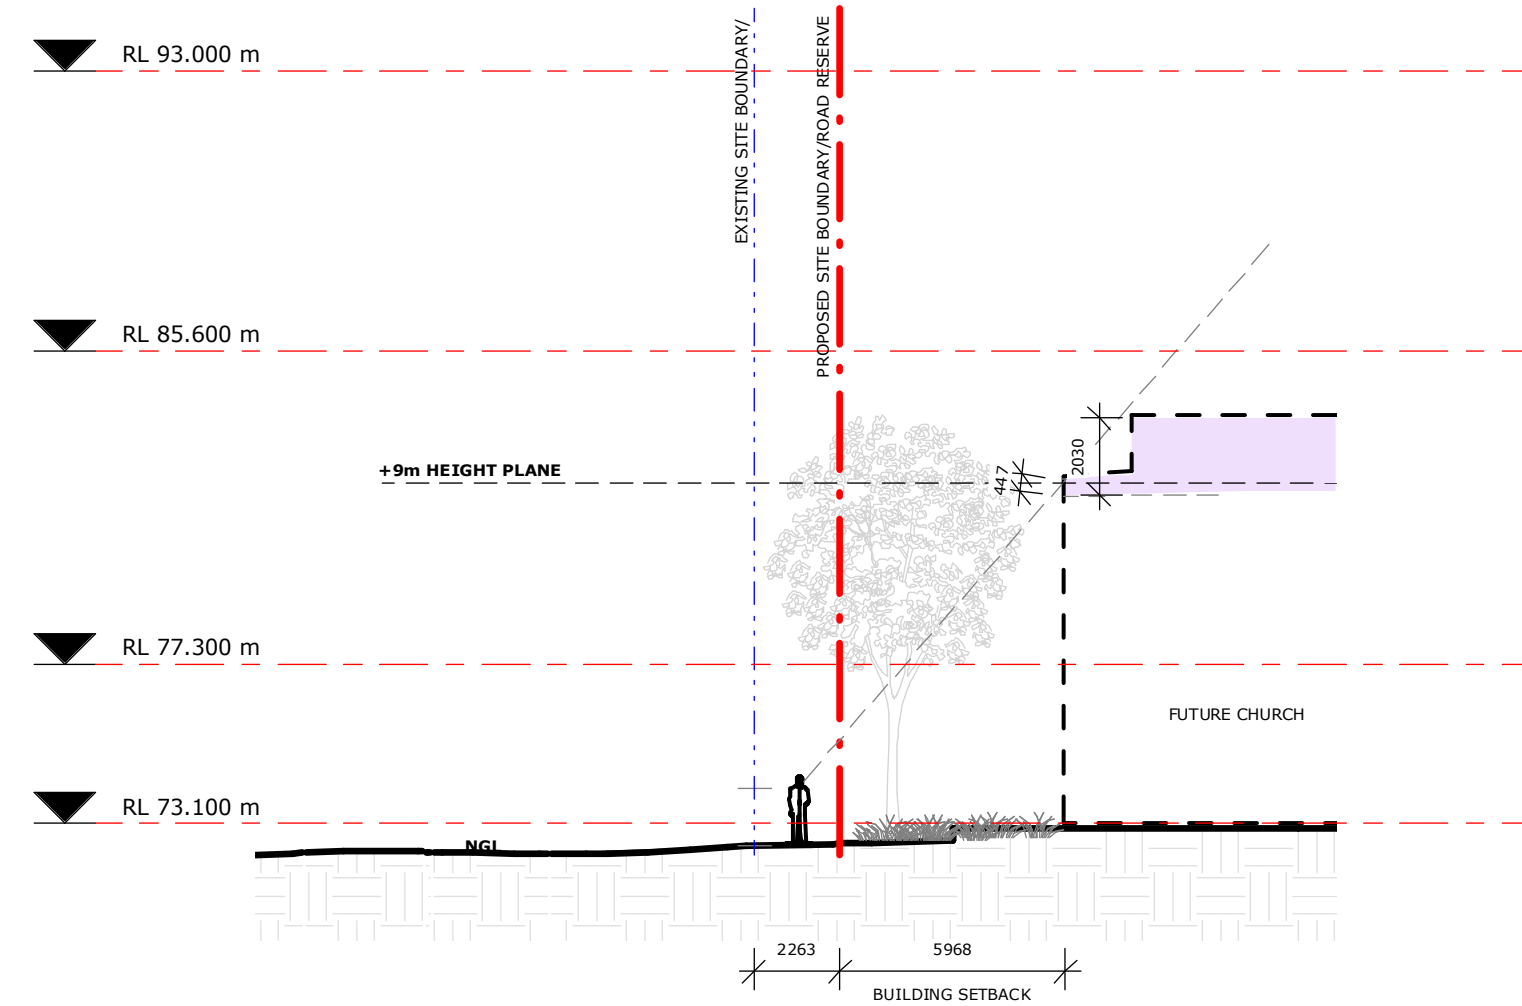

2 SEC. 3 - ELEVENTH AVENUE
1 : 200

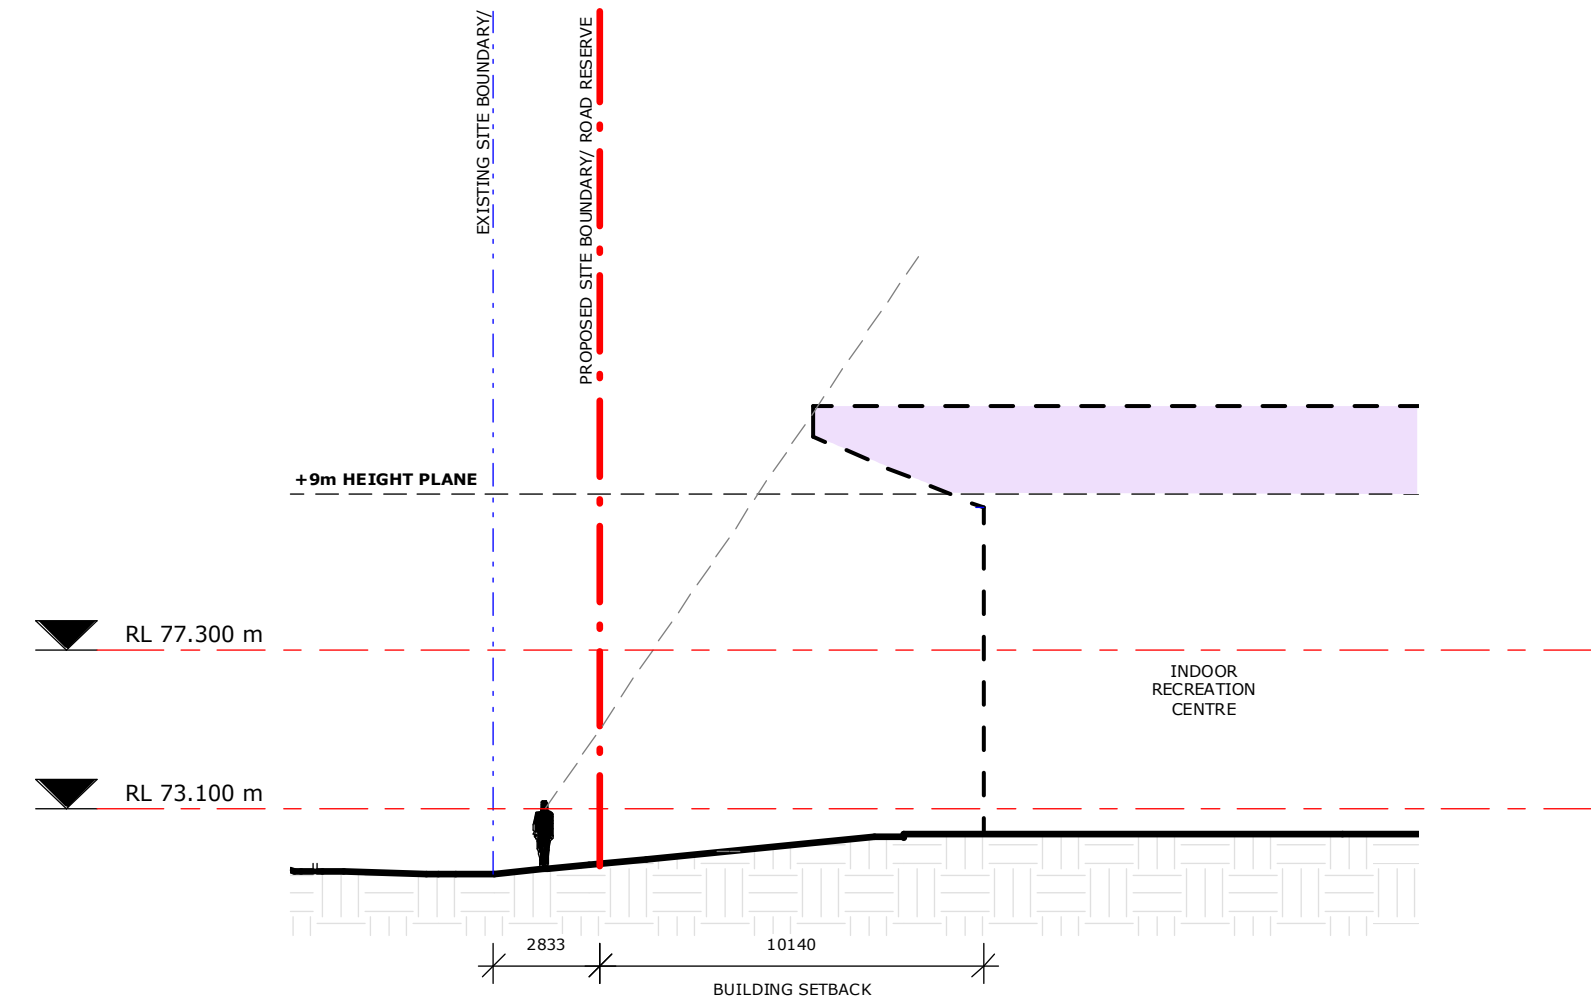


5 SEC. 4 - FOURTH AVENUE
1 : 200

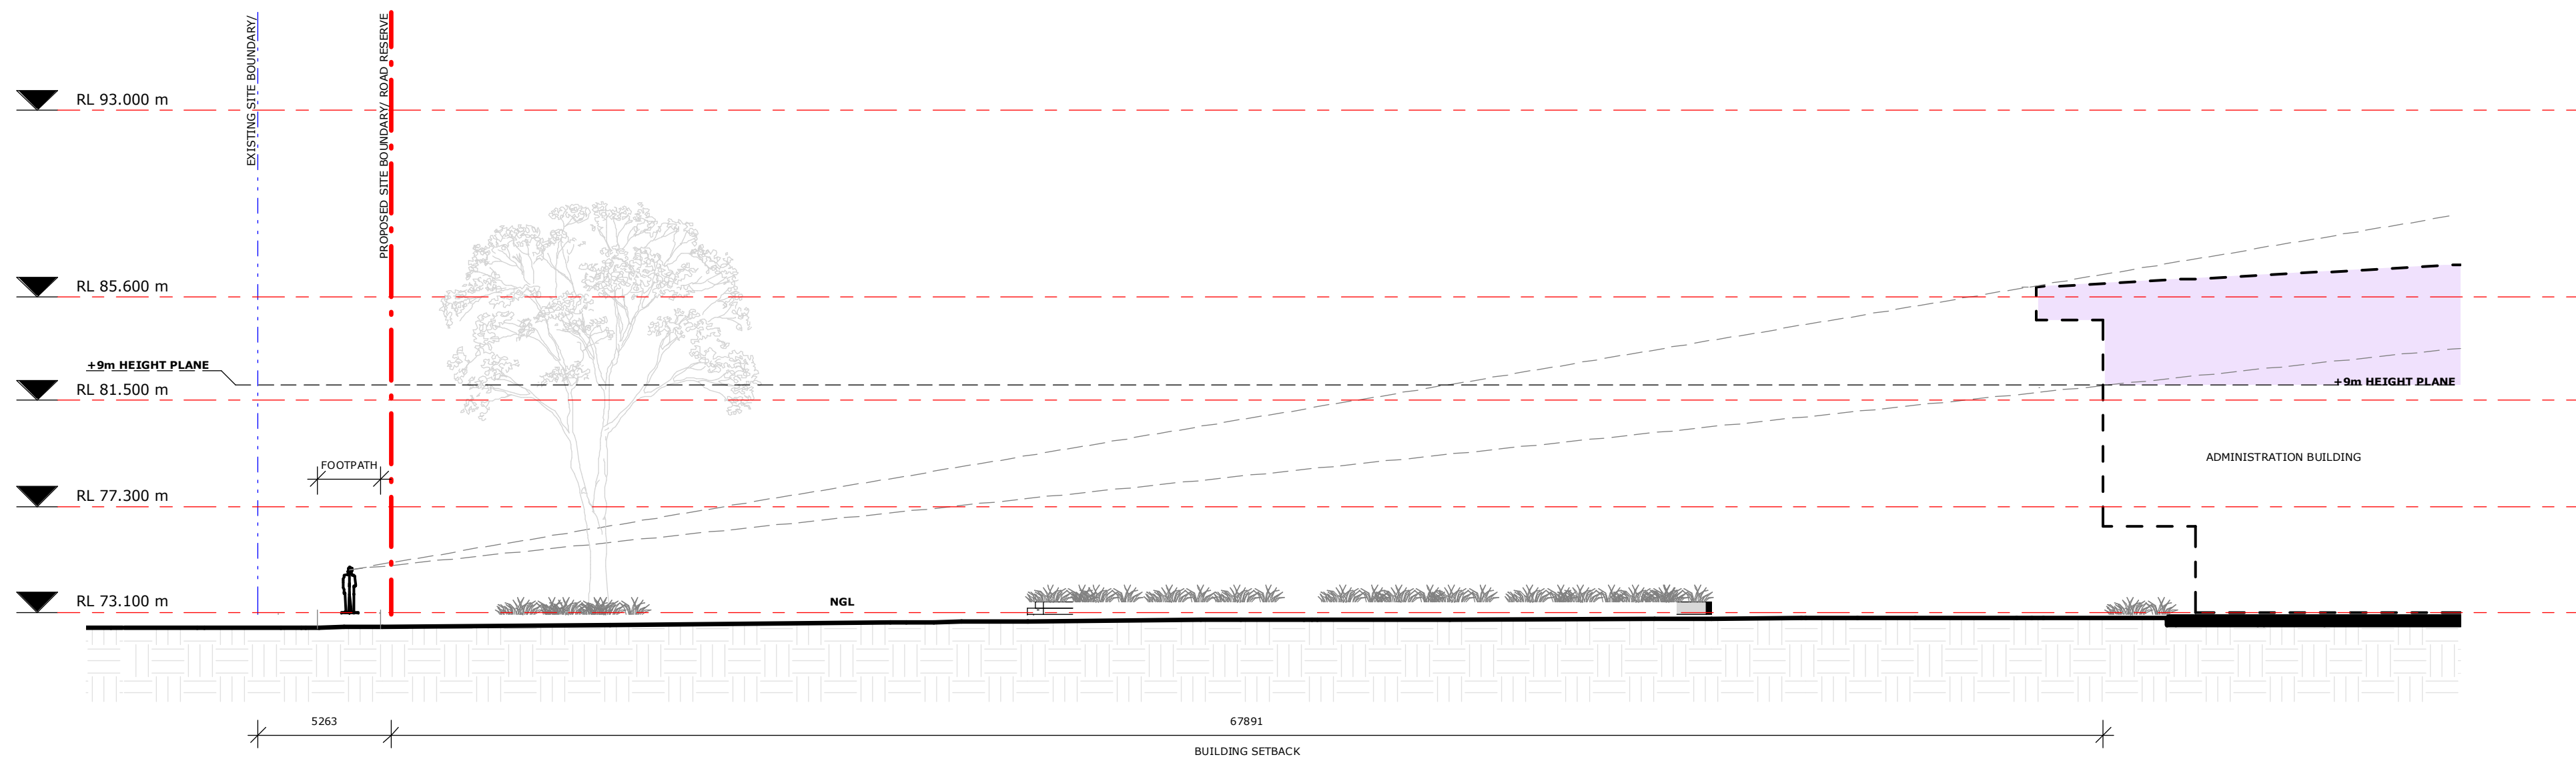

3 SEC. 2 - ELEVENTH AVENUE
1 : 200

KEY PLAN - HEIGHT STUDY_1

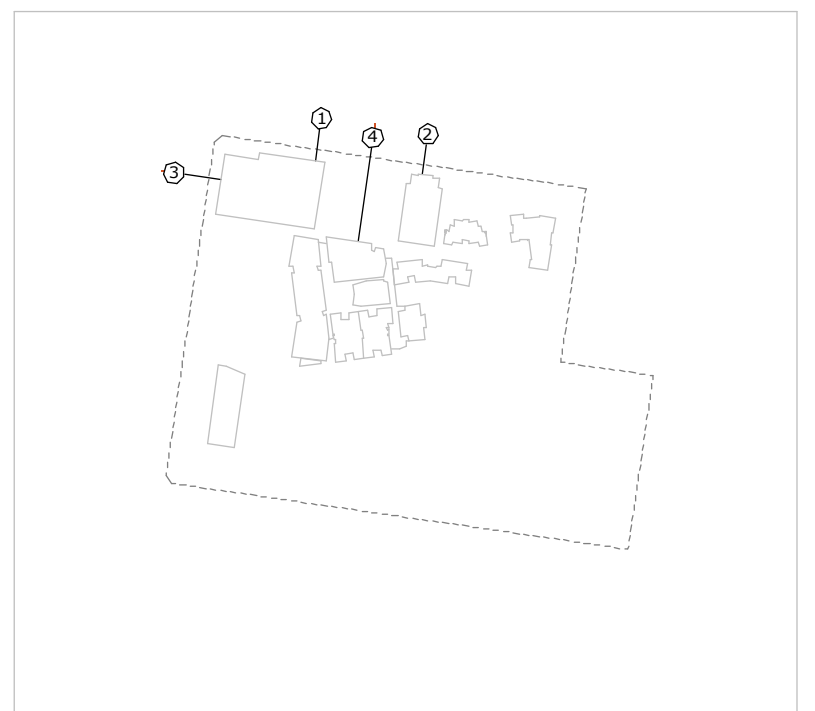

COPYRIGHT © MUNNS SLY MOORE ARCHITECTS 2011
Reproduction of the whole or part of the document constitutes an infringement of copyright. The information, ideas and concepts contained in this document are confidential. The recipient(s) of this document is/are prohibited from disclosing such information, ideas and concepts to any person without the prior written consent of the copyright holder.

- NOTES
- Use figured dimensions. Do not scale from drawings.
 - All dimensions are in millimetres, except levels and drawings scale of 1:500 and smaller which are given in metres.
 - Drawings to be read in conjunction with specifications and/or schedules.
 - Contractor to verify all dimensions and levels on site prior to commencing any work or making of shop drawings, and seek instructions if any discrepancies are found.

6	11.03.2020	ISSUE FOR APPROVAL
5	22.10.2018	ISSUE FOR INFORMATION
4	11.10.2018	ISSUE FOR INFORMATION
3	10.10.2018	ISSUE FOR APPROVAL
2	26.07.2018	ISSUE FOR APPROVAL
1	04.05.2018	ISSUE FOR INFORMATION
NO.	DATE	DESCRIPTION



PROJECT
ST ANTHONY OF PADUA

CLIENT
SYDNEY CATHOLIC SCHOOLS

DRAWING
DETAILED PROPOSAL
HEIGHT STUDY - SHEET 1

STATUS
FOR APPROVAL

DATE 11.03.2020 FILE Documentation\REV1\4032_NP_DA_SF_detached.rvt

DRAWN Author CHECKED Checker VERIFIED Checker

LOT DP SUBURB PROJECT ADDRESS

MUNNS SLY MOORE architects



MUNNS SLY MOORE ARCHITECTS PTY LTD ABN 30 008 534 049
9 Hall Street | PO Box 5093 | Lyneham ACT 2602 Australia
P +61 2 6248 8922 F +61 2 6248 8300
www.munnslymoore.com.au

SCALE: As indicated @A1


PROJECT NO. 4032 DRAWING NO. DA351

REVISION 6


NORTH

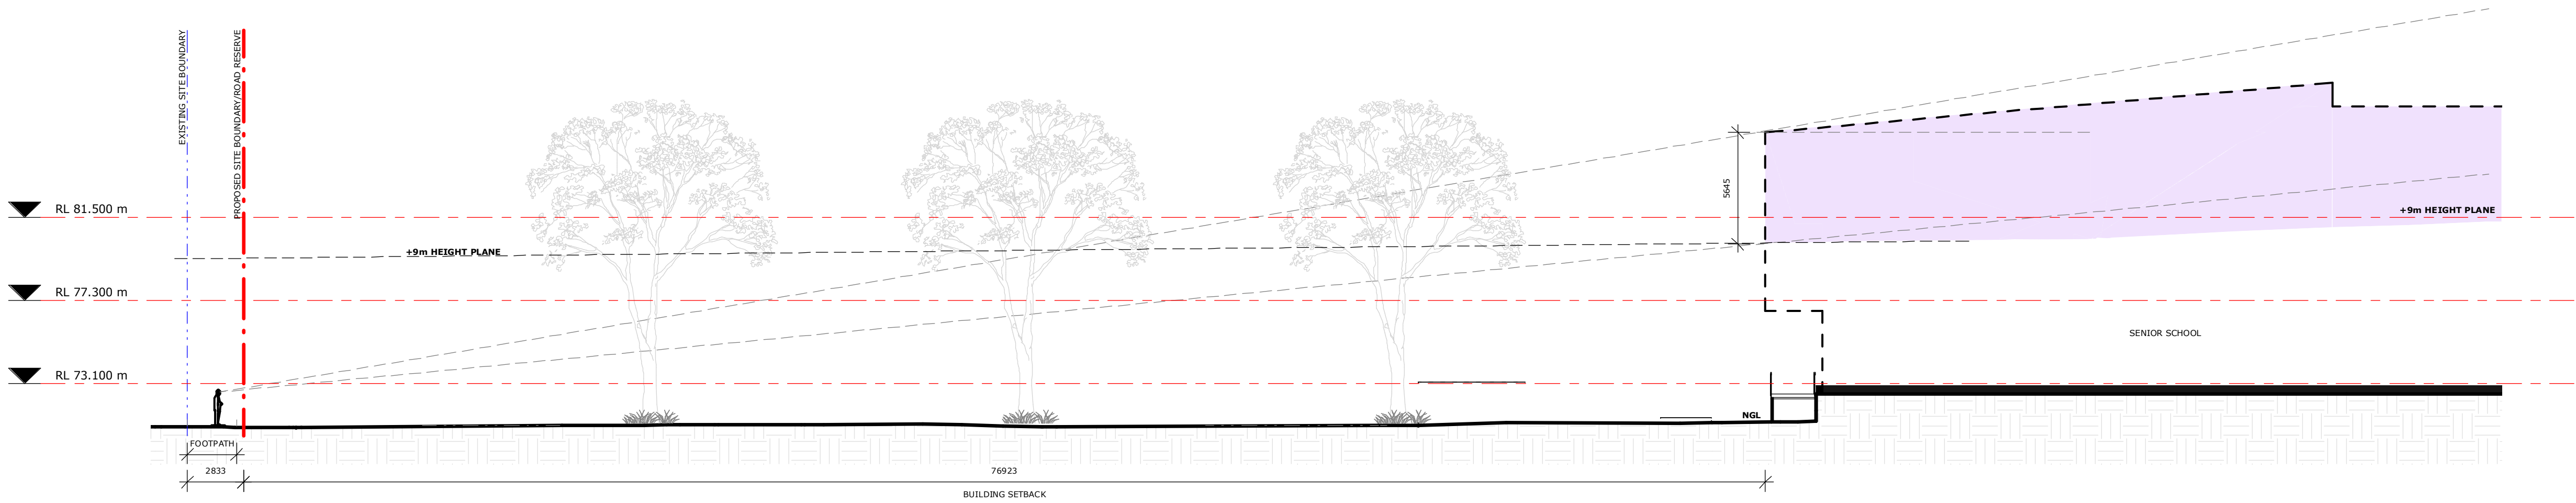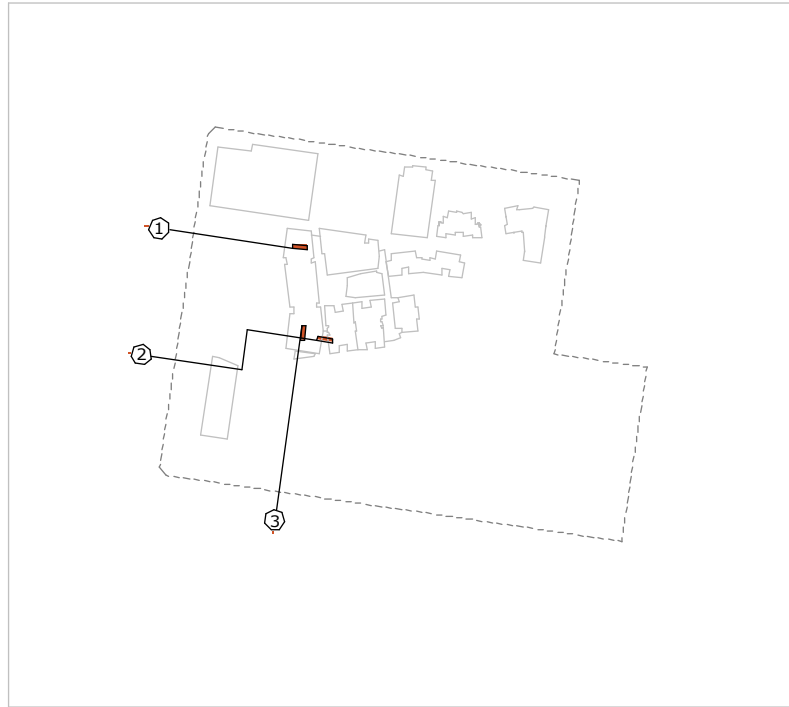

1 SEC. 5 - FOURTH AVENUE
1 : 200

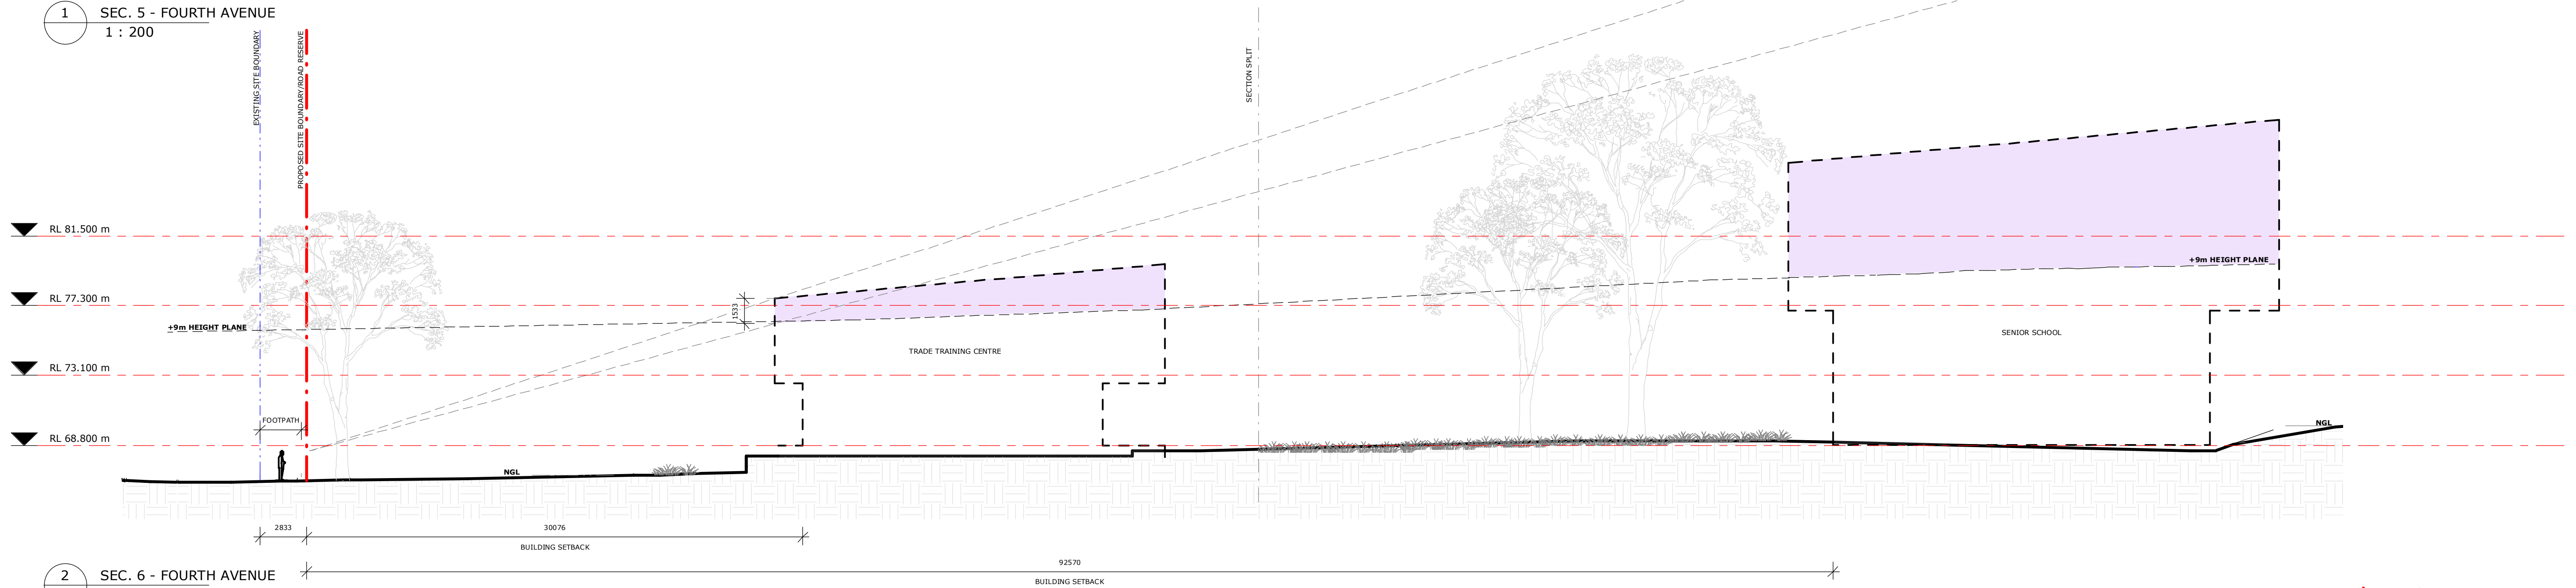

2 SEC. 6 - FOURTH AVENUE
1 : 200

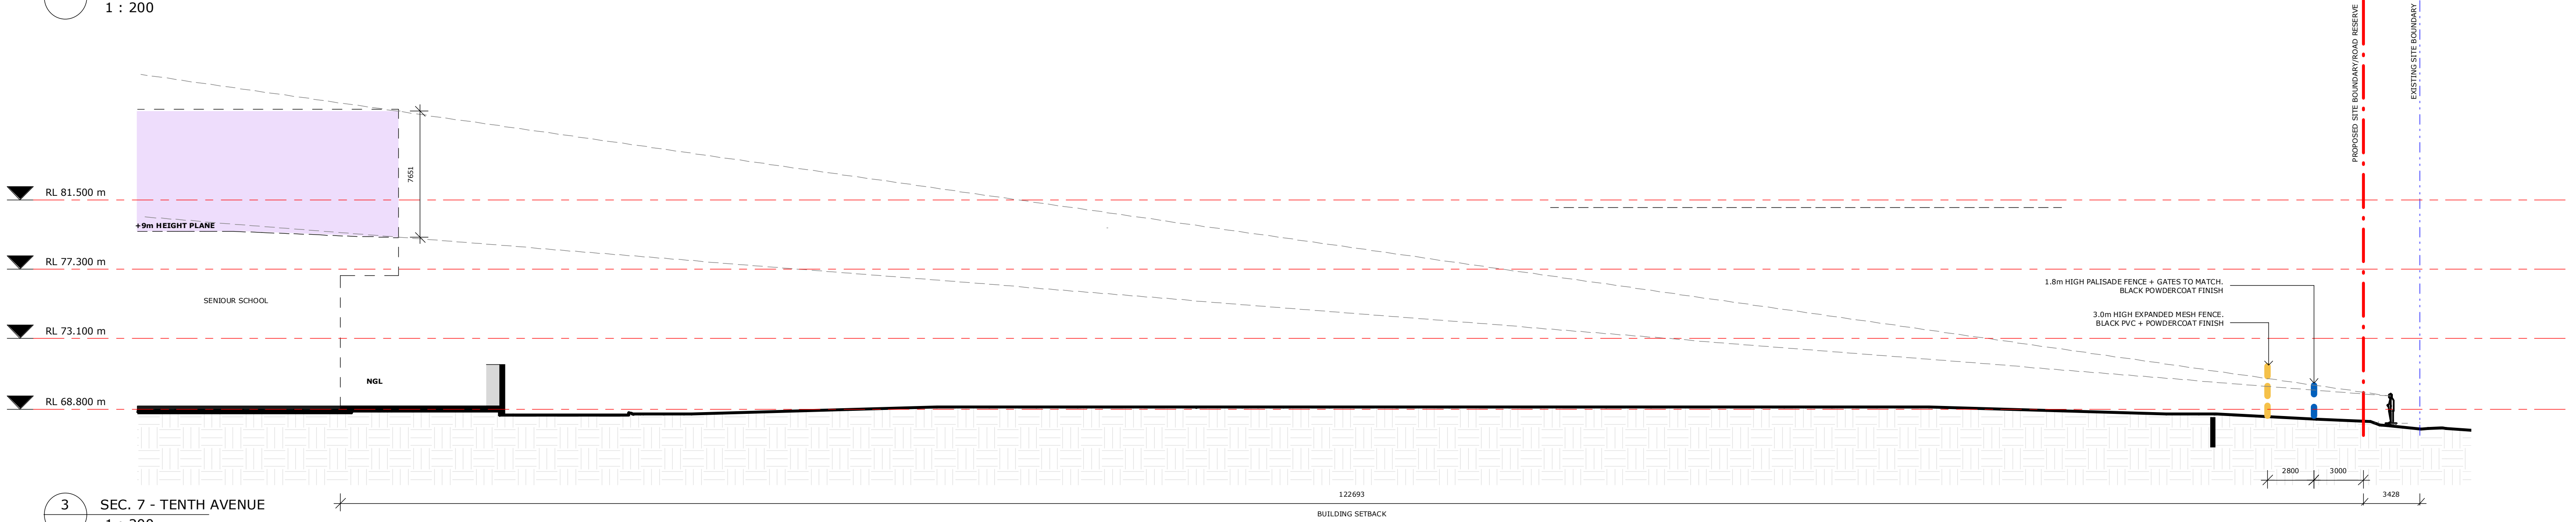

3 SEC. 7 - TENTH AVENUE
1 : 200

COPYRIGHT © MUNNS SLY MOORE ARCHITECTS 2011
Reproduction of the whole or part of the document constitutes an infringement of copyright. The information, ideas and concepts contained in this document are confidential. The recipient(s) of this document is/are prohibited from disclosing such information, ideas and concepts to any person without the prior written consent of the copyright holder.

- NOTES
1. Use figured dimensions. Do not scale from drawings.
 2. All dimensions are in millimetres, except levels and drawings scale of 1:500 and smaller which are given in metres.
 3. Drawings to be read in conjunction with specifications and/or schedules.
 4. Contractor to verify all dimensions and levels on site prior to commencing any work or making of shop drawings, and seek instructions if any discrepancies are found.

NO.	DATE	DESCRIPTION
6	11.03.2020	ISSUE FOR APPROVAL
5	22.10.2018	ISSUE FOR INFORMATION
4	11.10.2018	ISSUE FOR INFORMATION
3	10.10.2018	ISSUE FOR APPROVAL
2	26.07.2018	ISSUE FOR APPROVAL
1	04.05.2018	ISSUE FOR INFORMATION



PROJECT
ST ANTHONY OF PADUA

CLIENT
SYDNEY CATHOLIC SCHOOLS

DRAWING
DETAILED PROPOSAL
HEIGHT STUDY - SHEET 2


STATUS FOR APPROVAL
DATE 11.03.2020 FILE Documentation\REV\14032_RP_DA_SF_detached.rvt
DRAWN Author CHECKED Checker VERIFIED Checker
LOT DP SUBURB PROJECT ADDRESS

MUNNS SLY MOORE architects

MUNNS SLY MOORE ARCHITECTS PTY LTD
9 Hall Street | PO Box 5093 | Lyneham ACT 2602 Australia
P +61 2 6248 8922 F +61 2 6248 8300
www.munnslymoore.com.au


SCALE: As indicated @A1

PROJECT NO. 4032
DRAWING NO. DA352
REVISION 6

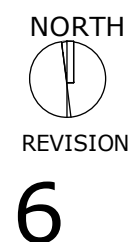



KEY PLAN - PIAZZA_WIDE

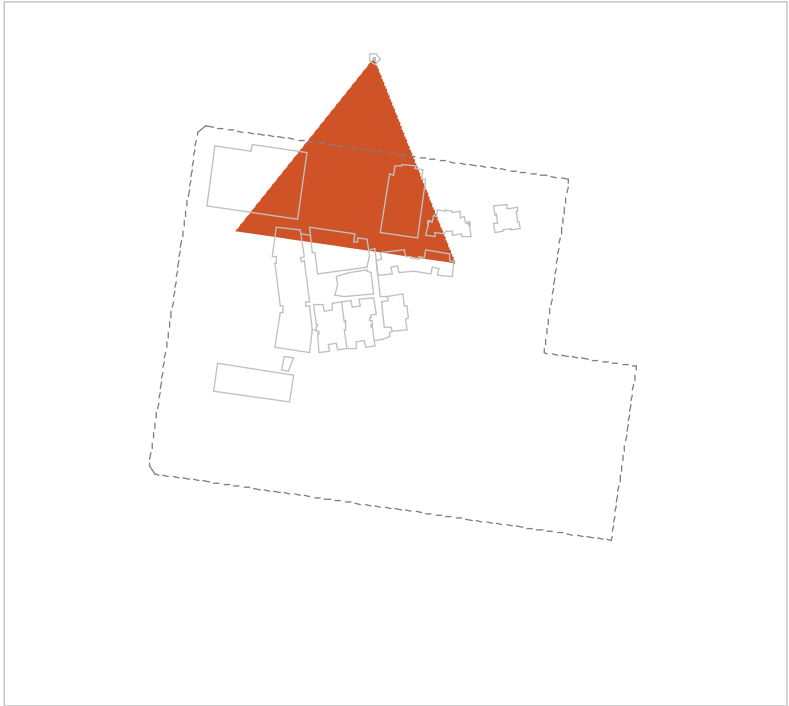

MUNNS SLY MOORE architects

MUNNS SLY MOORE ARCHITECTS PTY LTD
9 Hall Street | PO Box 5093 | Lyneham ACT 2602 Australia
P +61 2 6248 8922 F +61 2 6248 8300
www.munnsslymoore.com.au

COPYRIGHT © MUNNS SLY MOORE ARCHITECTS 2011
Reproduction of the whole or part of the document constitutes an infringement of copyright. The information, ideas and concepts contained in this document are confidential. The recipient(s) of this document is/are prohibited from disclosing such information, ideas and concepts to any person without the prior written consent of the copyright holder.

- NOTES
- Use figured dimensions. Do not scale from drawings.
 - All dimensions are in millimetres, except levels and drawings to scale of 1:500 and smaller which are given in metres.
 - Drawings to be read in conjunction with specifications and/or schedules.
 - Contractor to verify all dimensions and levels on site prior to commencing any work or making of shop drawings, and seek instructions if any discrepancies are found.

7	10.03.202	ISSUE FOR APPROVAL
6	03.10.2019	ISSUE FOR APPROVAL
5	01.11.2018	FOR APPROVAL
4	22.10.2018	ISSUE FOR INFORMATION
3	11.10.2018	ISSUE FOR INFORMATION
2	10.10.2018	ISSUE FOR APPROVAL
1	26.07.2018	ISSUE FOR APPROVAL
NO.	DATE	DESCRIPTION



PROJECT
ST ANTHONY OF PADUA

CLIENT
SYDNEY CATHOLIC SCHOOLS


DRAWING
DETAILED PROPOSAL
PERSPECTIVE -
PIAZZA_WIDE

STATUS FOR APPROVAL

DATE	10.03.202	FILE	E:\0033-St Anthony of Padua\Medium\04 - Documentation\04 - Documentation\REV01\0432_NP_DA_SF_detached.rvt
DRAWN	Author	CHECKED	Checker
LOT	DP	SUBURB	PROJECT ADDRESS


SCALE: 1 : 6500 @A1

0	100	200	300	400	600	800
PROJECT NO.	4032	DRAWING NO.	DA401	REVISION	7	

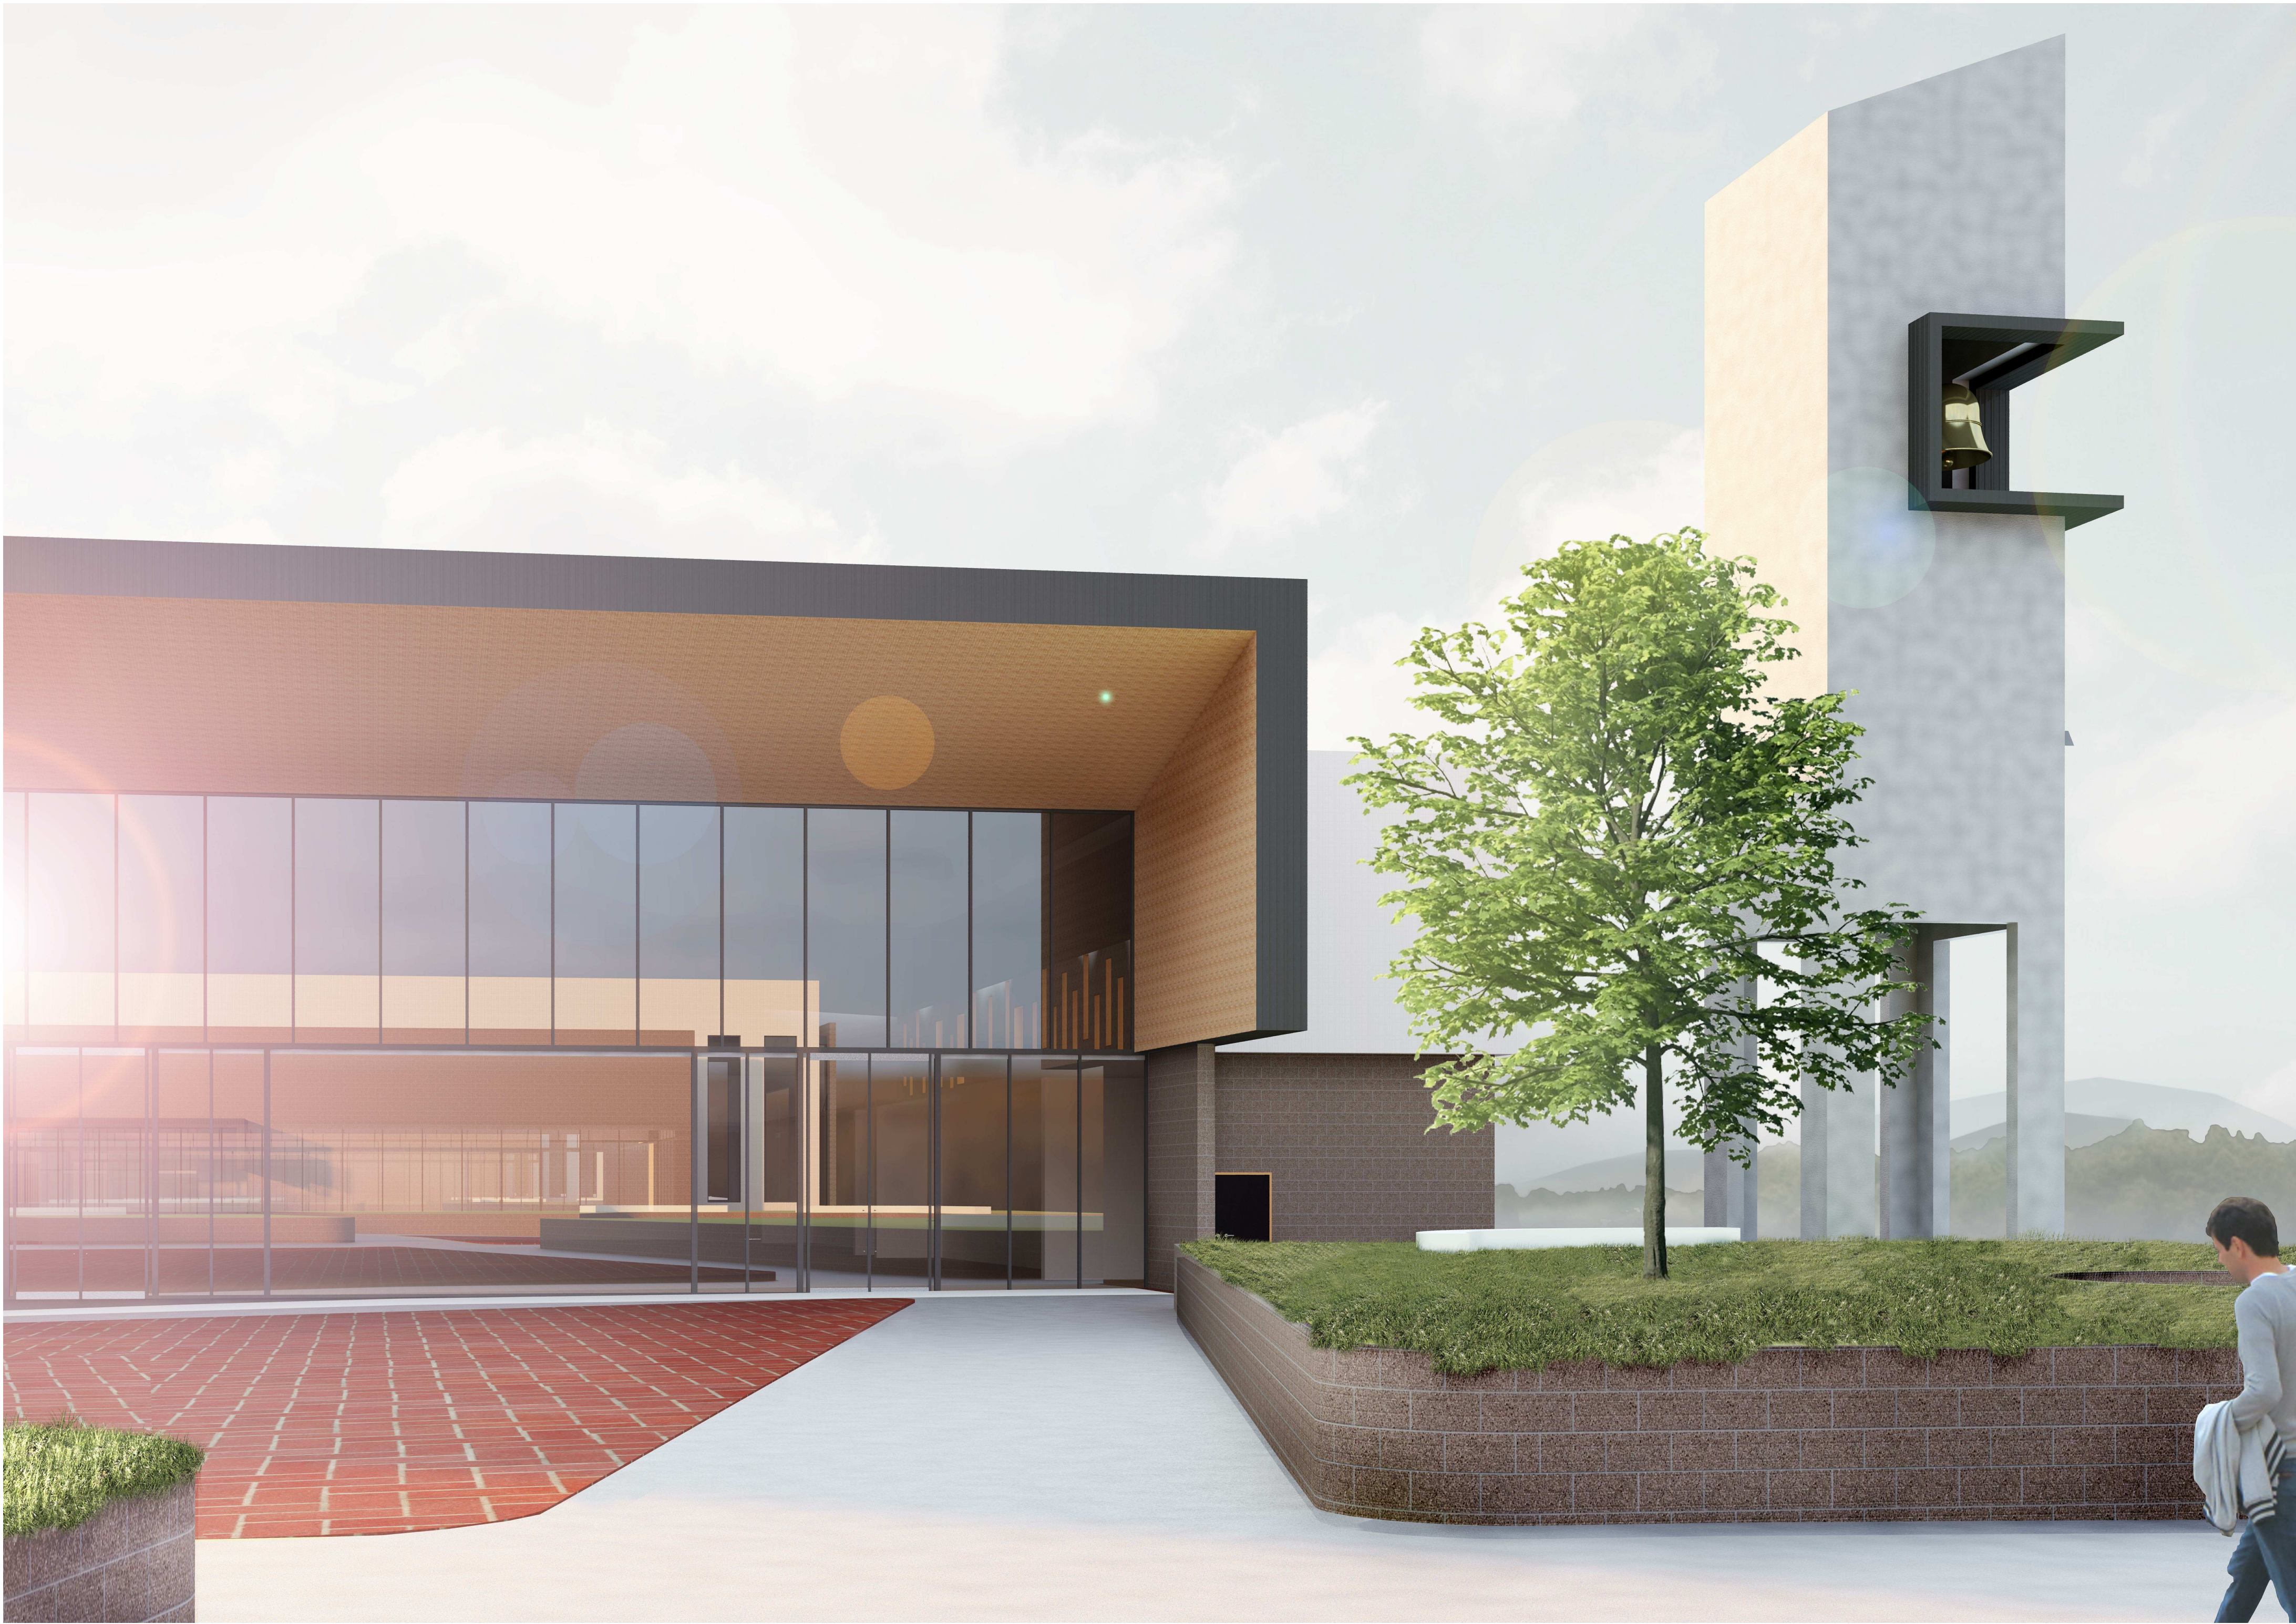

PERSPECTIVES - PIAZZA_ HALL+ BELL TOVER

KEY PLAN - PIAZZA_HALL + BELL TOWER

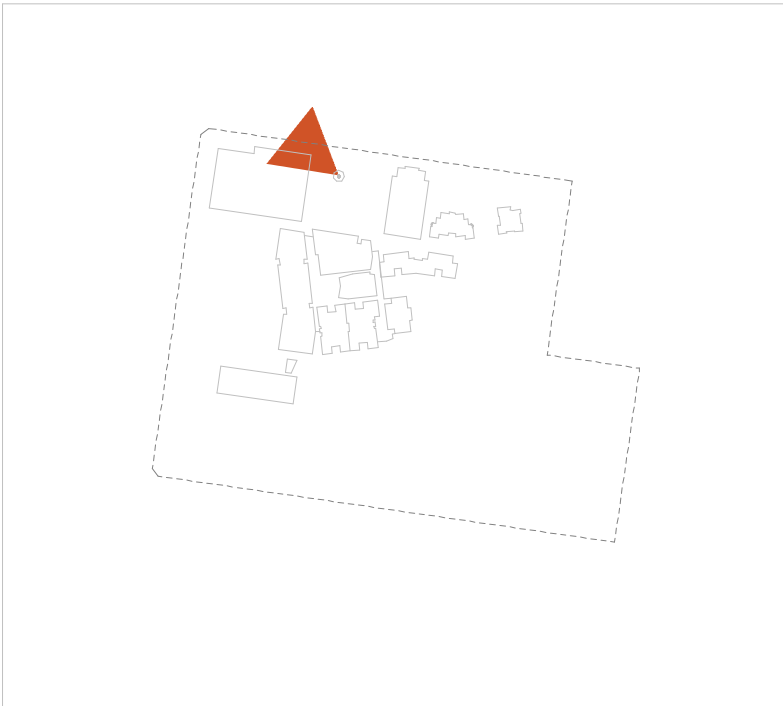

COPYRIGHT © MUNNS SLY MOORE ARCHITECTS 2011
Reproduction of the whole or part of the document constitutes an infringement of copyright. The information, ideas and concepts contained in this document are confidential. The recipient(s) of this document is/are prohibited from disclosing such information, ideas and concepts to any person without the prior written consent of the copyright holder.

NOTES

1. Use figured dimensions. Do not scale from drawings.
2. All dimensions are in millimetres, except levels and drawings to scale of 1:500 and smaller which are given in metres.
3. Drawings to be read in conjunction with specifications and/or schedules.
4. Contractor to verify all dimensions and levels on site prior to commencing any work or making of shop drawings, and seek instructions if any discrepancies are found.

6.	03.10.2019	ISSUE FOR APPROVAL
5.	01.11.2018	FOR APPROVAL
4.	22.10.2018	ISSUE FOR INFORMATION
3.	11.10.2018	ISSUE FOR INFORMATION
2.	10.10.2018	ISSUE FOR APPROVAL
1.	26.07.2018	ISSUE FOR APPROVAL
NO.	DATE	DESCRIPTION



PROJECT
ST ANTHONY OF PADUA

CLIENT
SYDNEY CATHOLIC SCHOOLS

DRAWING
DETAILED PROPOSAL
PERSPECTIVE -
PIAZZA_HALL + BELL
TOWER

STATUS FOR APPROVAL

DATE	03.10.2019	FILE	P:\4032-St Anthony of Padua\Materials\Documentation\4032_MP_SA_MP_detailed.rvt
DRAWN	Author	CHECKED	Checker
LOT	DP	SUBURB	PROJECT ADDRESS

MUNNS SLY MOORE architects

MUNNS SLY MOORE ARCHITECTS PTY LTD ABN 30 008 534 049
9 Hall Street | PO Box 5093 | Lyneham ACT 2602 Australia
P +61 2 6248 8922 F +61 2 6248 8300
www.munnslymoore.com.au


SCALE: As indicated @A1

0	50	100	200	300	400	600	800	
PROJECT NO.			DRAWING NO.			REVISION		
4032			DA402			6		



PERSPECTIVES - PIAZZA_CHAPEL

KEY PLAN - PIAZZA_PIAZZA_CHAPEL

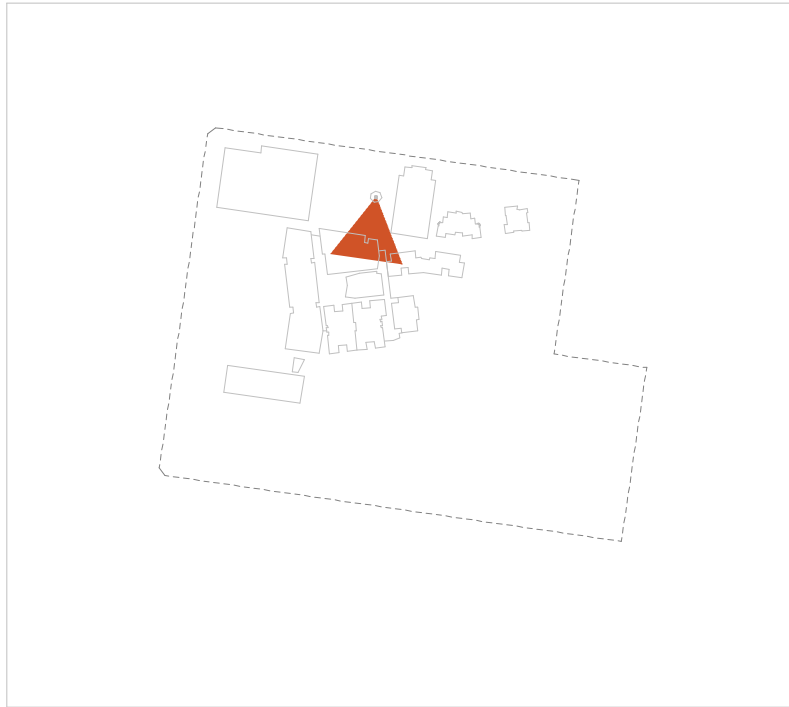

MUNNS SLY MOORE architects

COPYRIGHT © MUNNS SLY MOORE ARCHITECTS 2011
Reproduction of the whole or part of the document constitutes an infringement of copyright. The information, ideas and concepts contained in this document are confidential. The recipient(s) of this document is/are prohibited from disclosing such information, ideas and concepts to any person without the prior written consent of the copyright holder.

- NOTES
- Use figured dimensions. Do not scale from drawings.
 - All dimensions are in millimetres, except levels and drawings to scale of 1:500 and smaller which are given in metres.
 - Drawings to be read in conjunction with specifications and/or schedules.
 - Contractor to verify all dimensions and levels on site prior to commencing any work or making of shop drawings, and seek instructions if any discrepancies are found.

6	03.10.2019	ISSUE FOR APPROVAL
5	01.11.2018	FOR APPROVAL
4	22.10.2018	ISSUE FOR INFORMATION
3	11.10.2018	ISSUE FOR INFORMATION
2	10.10.2018	ISSUE FOR APPROVAL
1	26.07.2018	ISSUE FOR APPROVAL
NO.	DATE	DESCRIPTION



PROJECT
ST ANTHONY OF PADUA

CLIENT
SYDNEY CATHOLIC SCHOOLS

DRAWING
DETAILED PROPOSAL
PERSPECTIVE -
PIAZZA_CHAPEL


STATUS
FOR APPROVAL

DATE	03.10.2019	FILE	F:\4032-St Anthony of Padua\Masterplan\4. Documentation\44.
DRAWN	Author	CHECKED	Checker
LOT	DP	SUBURB	PROJECT ADDRESS

SCALE: As indicated @A1

0	100	200	300	400	500	600	800
PROJECT NO.	4032	DRAWING NO.	DA403	REVISION	6		

NORTH

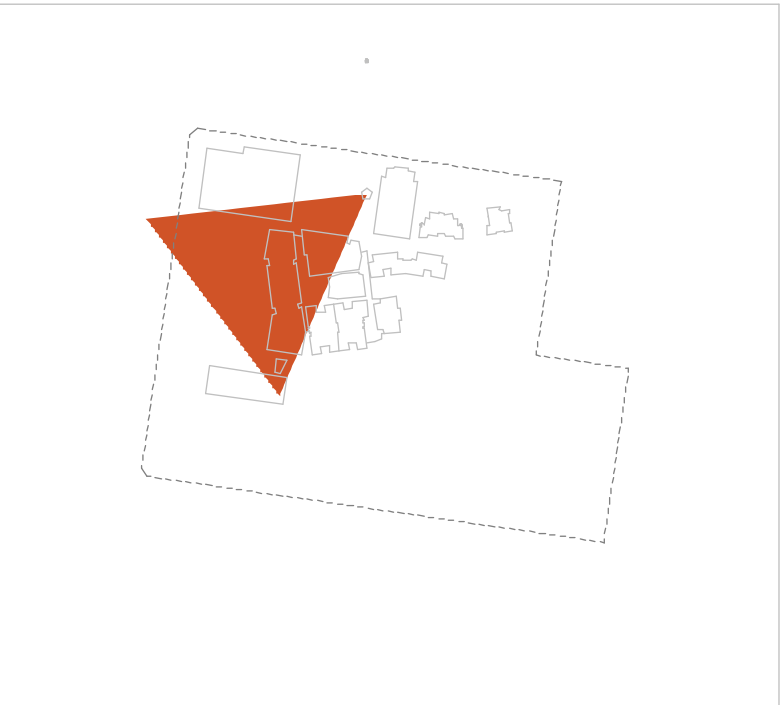

KEY PLAN - PIAZZA

MUNNS SLY MOORE architects

COPYRIGHT © MUNNS SLY MOORE ARCHITECTS 2011
Reproduction of the whole or part of the document constitutes an infringement of copyright. The information, ideas and concepts contained in this document are confidential. The recipient(s) of this document is/are prohibited from disclosing such information, ideas and concepts to any person without the prior written consent of the copyright holder.

NOTES

1. Use figured dimensions. Do not scale from drawings.

2. All dimensions are in millimetres, except levels and drawings to scale of 1:500 and smaller which are given in metres.

3. Drawings to be read in conjunction with specifications and/or schedules.

4. Contractor to verify all dimensions and levels on site prior to commencing any work or making of shop drawings, and seek instructions if any discrepancies are found.

NO.	DATE	DESCRIPTION
2	10.03.202	ISSUE FOR APPROVAL
1	19.02.2020	FOR INFORMATION



St Anthony of Padua

CATHOLIC SCHOOL AUSTRAL



Sydney Catholic Schools

INSPIRING SPIRITS AND MINDS

PROJECT

ST ANTHONY OF PADUA

CLIENT

SYDNEY CATHOLIC SCHOOLS

DRAWING

DETAILED PROPOSAL
PERSPECTIVE - PIAZZA

STATUS

FOR APPROVAL

DATE

10.03.202

FILE

E:\0000-St Anthony of Padua\Media\shop\Documentation\44-Detailed\DA404_SLP.dwg

DRAWN

Author

CHECKED

Checker

VERIFIED

Checker

LOT

DP

SUBURB

PROJECT ADDRESS



MUNNS SLY MOORE ARCHITECTS PTY LTD

9 Hall Street | PO Box 5093 | Lyneham ACT 2602 Australia

P +61 2 6248 8922 F +61 2 6248 8300

www.munnslymoore.com.au

ABN 30 008 534 049

Nominated Architect Robert Sly FAIA ACT #331 NSW #63712

SCALE: 1 : 6500 @A1

0 100 200 300 400 600 800

PROJECT NO.

4032

DRAWING NO.

DA404


NORTH

REVISION

2



KEY PLAN - COLA ENTRY

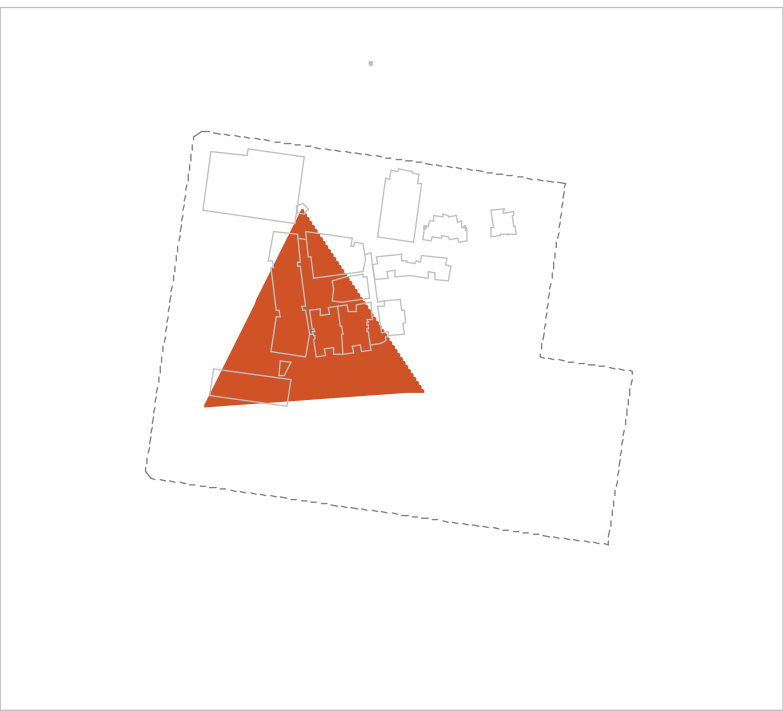

COPYRIGHT © MUNNS SLY MOORE ARCHITECTS 2011
Reproduction of the whole or part of the document constitutes an infringement of copyright. The information, ideas and concepts contained in this document are confidential. The recipient(s) of this document is/are prohibited from disclosing such information, ideas and concepts to any person without the prior written consent of the copyright holder.

NOTES

- Use figured dimensions. Do not scale from drawings.
- All dimensions are in millimetres, except levels and drawings to scale of 1:500 and smaller which are given in metres.
- Drawings to be read in conjunction with specifications and/or schedules.
- Contractor to verify all dimensions and levels on site prior to commencing any work or making of shop drawings, and seek instructions if any discrepancies are found.

2	10.03.202	ISSUE FOR APPROVAL
1	19.02.2020	FOR INFORMATION
NO.	DATE	DESCRIPTION



PROJECT
ST ANTHONY OF PADUA

CLIENT
SYDNEY CATHOLIC SCHOOLS

DRAWING
**DETAILED PROPOSAL
PERSPECTIVE - FORUM
NORTH ENTRY**

STATUS **FOR APPROVAL**

DATE	10.03.202	FILE	E:\0000-St Anthony of Padua-Modelshop-Documentation\4
DRAWN	Author	CHECKED	Checker
LOT	DP	SUBURB	PROJECT ADDRESS

MUNNS SLY MOORE architects

MUNNS SLY MOORE ARCHITECTS PTY LTD ABN 30 008 534 049
9 Hall Street | PO Box 5093 | Lyneham ACT 2602 Australia
P +61 2 6248 8922 F +61 2 6248 8300
www.munnesslymoore.com.au

SCALE: 1 : 6500 @A1

PROJECT NO. **4032**

DRAWING NO. **DA405**


REVISION **2**

NORTH

4032 DA406 3



KEY PLAN - INDOOR REC. CENTRE + HALL_2

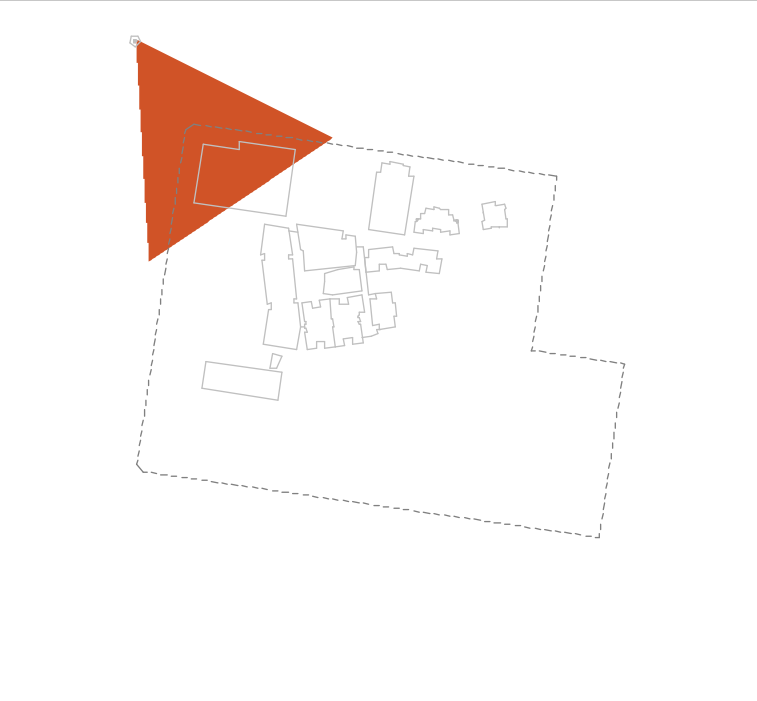

MUNNS SLY MOORE architects

MUNNS SLY MOORE ARCHITECTS PTY LTD
9 Hall Street | PO Box 5093 | Lyneham ACT 2602 Australia
P +61 2 6248 8922 F +61 2 6248 8300
www.munnsslymoore.com.au

SCALE: 1 : 6500 @A1

0 100 200 300 400 500 600 700 800

PROJECT NO. 4032

DRAWING NO. DA407

REVISION 3

NORTH

REVISION

COPYRIGHT © MUNNS SLY MOORE ARCHITECTS 2011 Reproduction of the whole or part of the document constitutes an infringement of copyright. The information, ideas and concepts contained in this document are confidential. The recipient(s) of this document is/are prohibited from disclosing such information, ideas and concepts to any person without the prior written consent of the copyright holder.			_____	_____	_____
NOTES			_____	_____	_____
1.	Use figured dimensions. Do not scale from drawings.		_____	_____	_____
2.	All dimensions are in millimetres, except levels and drawings scale of 1:500 and smaller which are given in metres.		_____	_____	_____
3.	Drawings to be read in conjunction with specifications and/or schedules.		_____	_____	_____
4.	Contractor to verify all dimensions and levels on site prior to commencing any work or making of shop drawings, and seek instructions if any discrepancies are found.		_____	_____	_____
	NO.	DATE	DESCRIPTION		
	3	10.03.202	ISSUE FOR APPROVAL		
	2	03.10.2019	ISSUE FOR APPROVAL		
	1	03.09.2019	FOR INFORMATION		



St Anthony of Padua
CATHOLIC SCHOOL AUSTRAL



Sydney Catholic Schools
INSPIRING SPIRITS AND MINDS


PROJECT
ST ANTHONY OF PADUA

CLIENT
SYDNEY CATHOLIC SCHOOLS

DRAWING
CONCEPT PROPOSAL
PERSPECTIVE - INDOOR
RECREATIONAL CENTRE +
HALL - VIEW 02

STATUS FOR APPROVAL

DATE	10.03.202	FILE	Documents\REV\4032_NP_DA_SF_detached.rvt
DRAWN	Author	CHECKED	Checker
LOT	DP	SUBURB	PROJECT ADDRESS

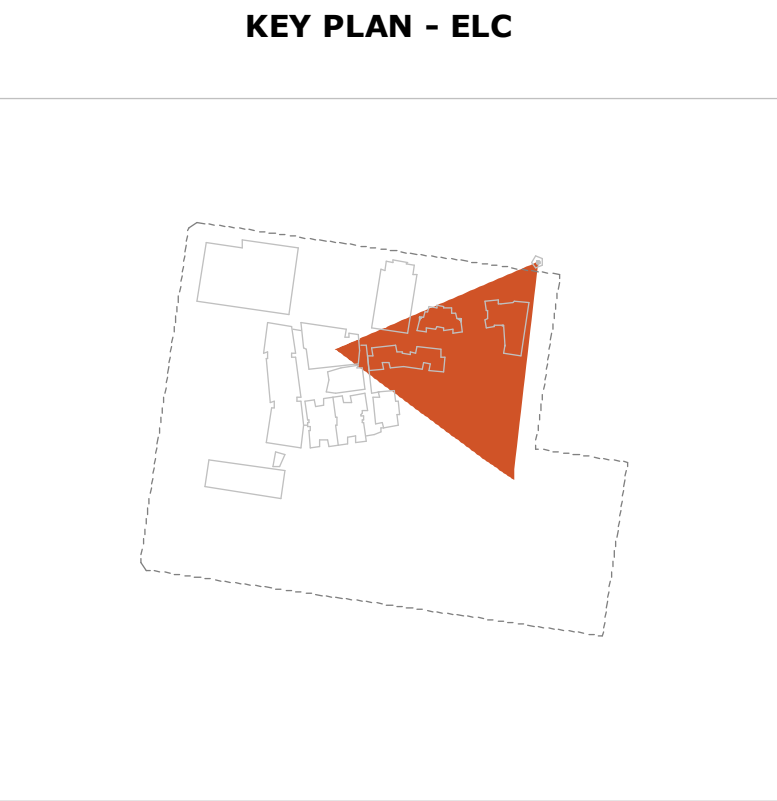[illegible]

SCALE: 1 : 6500 @A1


0 50 100 200 300 400 600 800

PROJECT NO. DRAWING NO. REVISION

ESS **4032 DA408 1**

NORTH



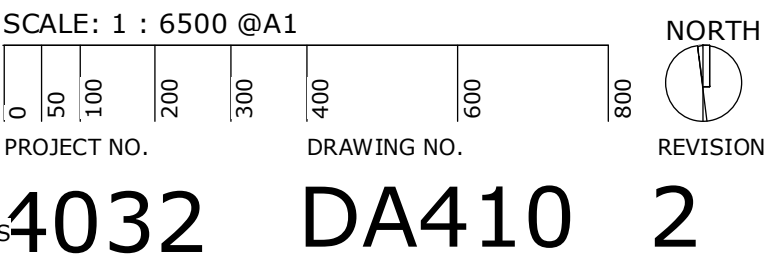

NOTES

1. Use figured dimensions. Do not scale from drawings.
2. All dimensions are in millimetres, except levels and drawings to scale of 1:500 and smaller which are given in metres.
3. Drawings to be read in conjunction with specifications and/or schedules.
4. Contractor to verify all dimensions and levels on site prior to commencing any work or making of shop drawings, and seek instructions if any discrepancies are found.

[illegible]

CLIENT
SYDNEY CATHOLIC SCHOOLS

STATUS FOR APPROVAL						
P:\4032-S2 Anthony of Padua Masterplan\ie...Documentation\ie...						
DATE	10.03.202	FILE	Documentation\REV7\4032_S2_PAD_WF_detailed.rvt			
DRAWN	Author	CHECKED	Checker	VERIFIED	Checker	
LOT		DP		SUBURB	PROJECT	ADDRESS



SCALE: 1 : 6500 @A1


0 50 100 200 300 400 600 800

PROJECT NO. DRAWING NO. REVISION

4032 DA410 2

NORTH



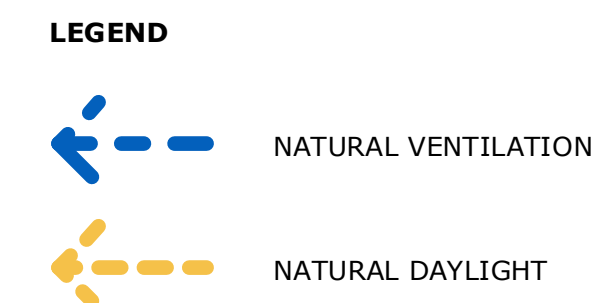

COPYRIGHT © MUNNS SLY MOORE ARCHITECTS 2011

Reproduction of the whole or part of the document constitutes an infringement of copyright. The information, ideas and concepts contained in this document are confidential. The recipient(s) of this document is/are prohibited from disclosing such information, ideas and concepts to any person without the prior written consent of the copyright holder.

NOTES

1. Use figured dimensions. Do not scale from drawings.
2. All dimensions are in millimetres, except levels and drawings scale of 1:500 and smaller which are given in metres.
3. Drawings to be read in conjunction with specifications and/or schedules.
4. Contractor to verify all dimensions and levels on site prior to commencing any work or making of shop drawings, and seek instructions if any discrepancies are found.

NO.	DATE	DESCRIPTION
2	10.03.2012	ISSUE FOR APPROVAL
1	19.02.2020	FOR INFORMATION



STATUS FOR APPROVAL					
P:\4032-S2 Anthony of Padua Masterplan\enr_documentation\enr_documentation\REVIT\4032_MP_DA_WF_detached.rvt					
DATE	10.03.202	FILE			
DRAWN	Author	CHECKED	Checker	VERIFIED	Checker
LOT		DP		SUBIRB	PROJECT

 **MUNNSSLY MOORE ARCHITECTS PTY LTD** ABN 30 008 534 049
9 Hall Street | PO Box 5093 | Lyneham ACT 2602 Australia
P +61 2 6248 8922 F +61 2 6248 8300
Nominated Architect Robert Sly FAIA ACT #331 NSW #6712 www.munnsslymoore.com.au

SCALE: As indicated @A1

PROJECT NO. 4032

DRAWING NO. DA501

REVISION 2

NORTH



PROFILED METAL CLADDING WRAPS
 PAST THE ROOF OF THE BUILDINGS
 TO FRAME THE FACADES AND
 HIGHLIGHT ENTRY LOCATIONS. THESE
 HIGHLIGHTS PROVIDE GENEROUS
 OVERHANGS WHICH PROVIDE
 PROTECTION FROM INCLEMENT
 WEATHER TO ENTREES

FEATURE TIMBER CLADDING AT THE UNDERSIDE OF UPPER FACADE

ALL OF THE BUILDINGS HAVE A ROBUST MASONRY BASE, GROUNDING THE SCHOOL TO THE SITE AND PROVIDING A DURABLE SOURCE OF THERMAL MASS. THE COLOUR OF THE BRICK IS REFLECTIVE OF THE TRUNKS OF THE NATIVE PLANTINGS AND HELP THE SCHOOL SIT WITHIN ITS PROPOSED LANDSCAPE SETTING

— OFF FORM CONCRETE

TYPICAL FACADE ELEVATION

THE PROPOSED DESIGN INCLUDES THE SELECTION OF A RANGE OF LOW MAINTENANCE, DURABLE AND COST-EFFECTIVE MATERIALS. THESE MATERIALS ARE PROPOSED TO REFLECT THE EXISTING NATIVE PLANTINGS OF THE SITE AND ARE USED TO ESTABLISH AN IDENTITY AND LANGUAGE FOR THE SCHOOL.

THE COLOUR PALETTE IS REFLECTIVE OF THE REMNANT EUCALYPT PLANTINGS AND PROVIDES A CONTEXTUAL RESPONSE FOR THE SCHOOL. THIS CONCEPT IS FURTHER ABSTRACTED THROUGH THE TEXTURAL NATURE OF MANY OF THE CHOSEN MATERIALS INCLUDING; BRICK, PROFILED METAL CLADDING, PREFINISHED FIBRE CEMENT, CONCRETE AND TIMBER SCREENING AND SHADING DEVICES. THE COLOUR PALETTE OF THE BUILDING HARMONIOUSLY COMPLIMENTS THE NATURAL SETTING AND ADDS TO THE SURROUNDING NEIGHBOURHOOD

THESE MAIN MATERIALS ARE OFFSET AGAINST:
CONCRETE ELEMENTS TO PROVIDE A DURABLE FINISH IN
HIGH TRAFFIC AREAS AND AS A SOURCE OF THERMAL
MASS.; AND CAREFULLY PLACED TIMBER CLADDING AND
SCREENS THAT PROVIDE A REFERENCE TO THE
ORIGINAL WOODY LANDS AND PROVIDE WARMTH.

COPYRIGHT © MUNN SLY MOORE ARCHITECTS 2011
 Reproduction of the whole or part of the document constitutes an infringement of copyright. The information, ideas and concepts contained in this document are confidential. The recipient(s) of this document is/are prohibited from disclosing such information, ideas and concepts to any person without the prior written consent of the copyright holder.

NOTES

1. Use figured dimensions. Do not scale from drawings.
2. All dimensions are in millimetres, except levels and drawings to scale of 1:500 and smaller which are given in metres.
3. Drawings to be read in conjunction with specifications and/or schedules.
4. Contractor to verify all dimensions and levels on site prior to commencing any work or making of shop drawings, and seek instructions if any discrepancies are found.

[illegible]PROJECT
ST ANTHONY OF PADUA

CLIENT
SYDNEY CATHOLIC SCHOOLS

DRAWING
DETAILED PROPOSAL
FACADE CONCEPT

STATUS **FOR APPROVAL**

DATE	10.03.2022	FILE	P:\032-St Anthony of Padua Masterplan\6. Documentation\6. Documentation\REVIT\4032_MP_DA_WF_detached.rvt		
DRAWN	Author	CHECKED	Checker	VERIFIED	Checker
LOT		DP		SUBURB	PROJECT ADDRESS

MUNNS SLY MOOREarchitects



SCALE: @A1


PROJECT NO. 15-1

DRAWING NO.

800
NORTH
REVISION

2

MR1 COLORBOND - SURFMIST

 

CL2 - PREFINISHED FIBRE CEMENT CLADDING





SSD1 - SUNSHADE POWDERCOATED ALUMINIUM BLADES



CL4 - TIMBER FEATURE CLADDING + SCREENS



CONC1 - OFF FORM CONCRETE

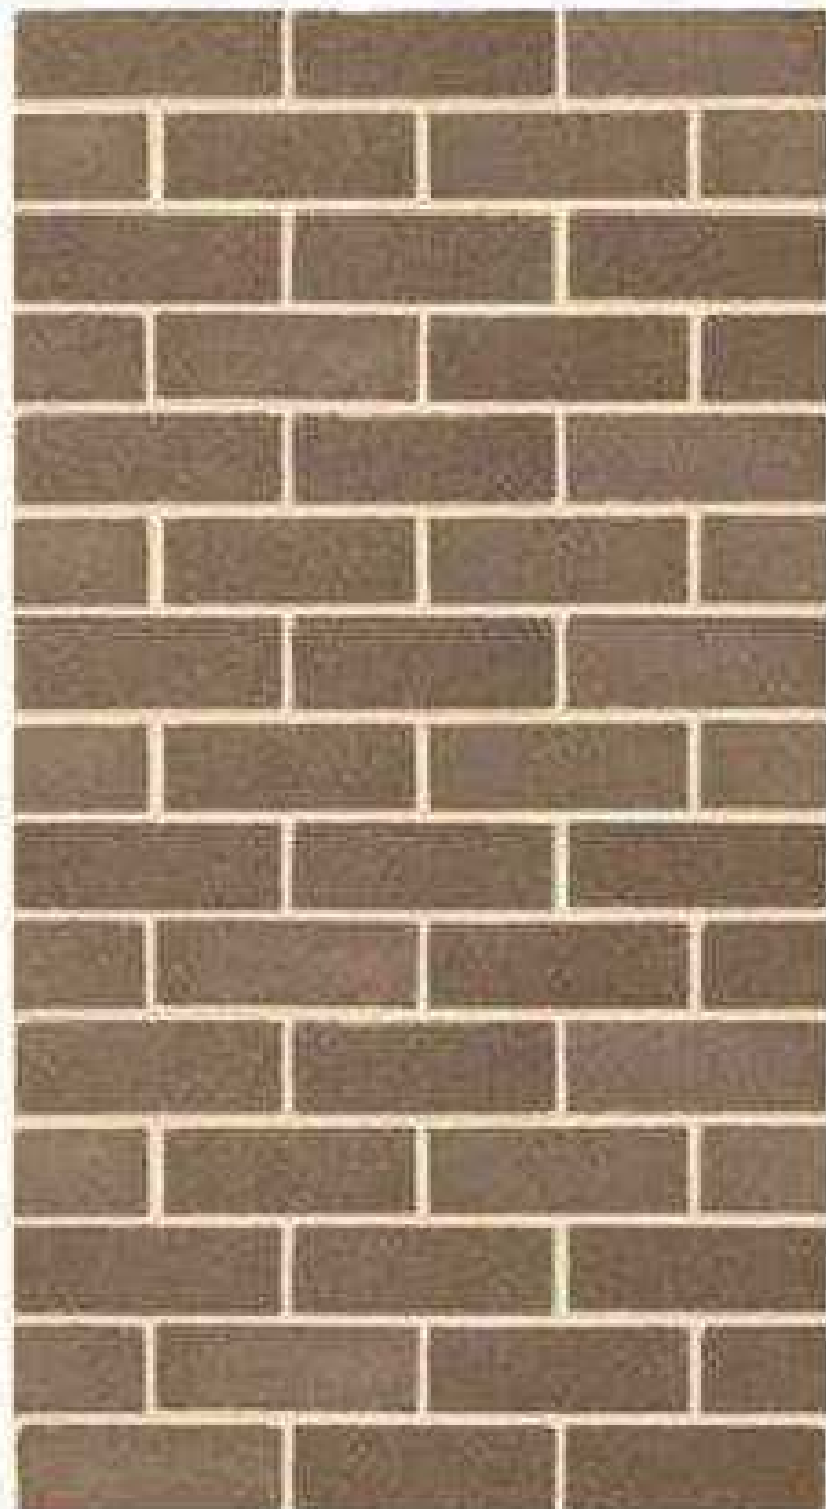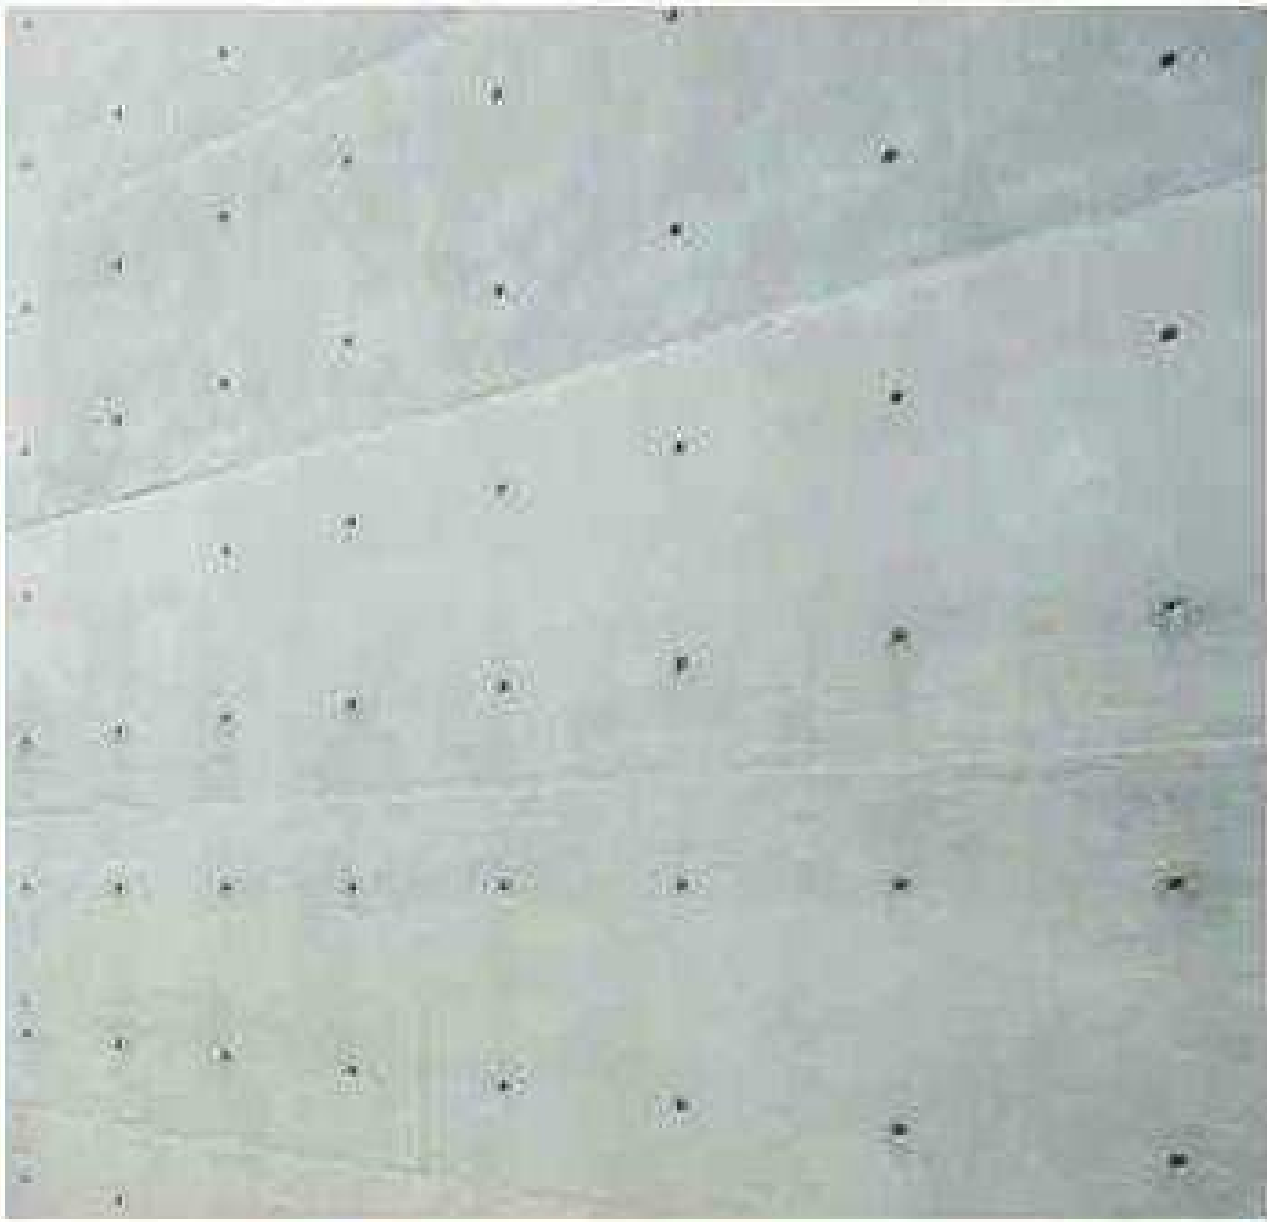

BWW1 - FACE BRICKWORK TO MATCH MURRAY GREY

FIBRE CEMENT CLADDING - COLOUR SCHEME



(ABOVE) BAL1 - BALUSTRADES PERFORATED PANELS



(BELOW) CL1 - PROFILED METAL CLADDING - WOODLAND GREY



CL3 - PLYWOOD CLADDING

1 EXTERNAL FINISHES
1 : 1

COPYRIGHT © MUNNS SLY MOORE ARCHITECTS 2011
Reproduction of the whole or part of the document constitutes an infringement of copyright. The information, ideas and concepts contained in this document are confidential. The recipient(s) of this document is/are prohibited from disclosing such information, ideas and concepts to any person without the prior written consent of the copyright holder.

- NOTES
- Use figured dimensions. Do not scale from drawings.
 - All dimensions are in millimetres, except levels and drawings to scale of 1:500 and smaller which are given in metres.
 - Drawings to be read in conjunction with specifications and/or schedules.
 - Contractor to verify all dimensions and levels on site prior to commencing any work or making of shop drawings, and seek instructions if any discrepancies are found.

NO.	DATE	DESCRIPTION
10	03.10.2019	ISSUE FOR APPROVAL
9	03.09.2019	FOR INFORMATION
8	01.11.2018	FOR APPROVAL
7	22.10.2018	ISSUE FOR INFORMATION
6	11.10.2018	ISSUE FOR INFORMATION
5	10.10.2018	ISSUE FOR APPROVAL
4	26.07.2018	ISSUE FOR APPROVAL
3	17.04.2018	ISSUE FOR INFORMATION
2	10.04.2018	ISSUE FOR INFORMATION
1	10.04.2018	ISSUE FOR INFORMATION



PROJECT
ST ANTHONY OF PADUA

CLIENT
SYDNEY CATHOLIC SCHOOLS

DRAWING
DETAILED PROPOSAL
EXTERNAL FINISHES
SCHEDULE

STATUS
FOR APPROVAL

DATE	Author	CHECKED	Checker	VERIFIED	Checker
03.10.2019					
LOT	DP	SUBURB	PROJECT ADDRESS		

MUNNS SLY MOORE architects

MUNNS SLY MOORE ARCHITECTS PTY LTD
9 Hall Street | PO Box 5093 | Lyneham ACT 2602 Australia
P +61 2 6248 8922 F +61 2 6248 8300
www.munnesslymoore.com.au

SCALE: 1 : 1 @A1

PROJECT NO.	DRAWING NO.	REVISION
4032	DA901	10