

SCEGGS DARLINGHURST MASTERPLAN

DRAWING LIST

SCEGGS DARLINGHURST MASTERPLAN

DRAWING NO.	SCALE	REVISION NO.	DRAWING NAME
AR.MP.0000	NTS	E	COVER SHEET & DRAWING SCHEDULE
AR.MP.1101	1:500	A	EXISTING SITE PLAN
AR.MP.1102	1:500	D	PROPOSED SITE PLAN
AR.MP.1103	1:1000	B	GFA CALCULATIONS
AR.MP.1104	1:1000	A	EXISTING AND DEMOLISHED GFA PLANS
AR.MP.2001	1:500	A	EXISTING SITE PLAN LEVEL 1
AR.MP.2002	1:500	A	EXISTING SITE PLAN LEVEL 2
AR.MP.2003	1:500	A	EXISTING SITE PLAN LEVEL 3
AR.MP.2004	1:500	A	EXISTING SITE PLAN LEVEL 4
AR.MP.2005	1:500	A	EXISTING SITE PLAN LEVEL 5
AR.MP.2006	1:500	A	EXISTING SITE PLAN LEVEL 6
AR.MP.2007	1:500	A	EXISTING SITE PLAN LEVEL 7
AR.MP.2008	1:500	A	EXISTING ROOF PLAN
AR.MP.2101	1:500	E	PROPOSED MASTERPLAN ENVELOPE LEVEL 1
AR.MP.2102	1:500	D	PROPOSED MASTERPLAN ENVELOPE LEVEL 2
AR.MP.2103	1:500	C	PROPOSED MASTERPLAN ENVELOPE LEVEL 3
AR.MP.2104	1:500	C	PROPOSED MASTERPLAN ENVELOPE LEVEL 4
AR.MP.2105	1:500	C	PROPOSED MASTERPLAN ENVELOPE LEVEL 5
AR.MP.2106	1:500	C	PROPOSED MASTERPLAN ENVELOPE LEVEL 6
AR.MP.2107	1:500	C	PROPOSED MASTERPLAN ENVELOPE LEVEL 7
AR.MP.2108	1:500	D	PROPOSED MASTERPLAN ENVELOPE ROOF LEVEL
AR.MP.2109	1:200	D	ENVELOPES DIMENSIONS LEVEL 1
AR.MP.2110	1:200	D	ENVELOPES DIMENSIONS LEVEL 2
AR.MP.2111	1:200	D	ENVELOPES DIMENSIONS ROOF LEVEL
AR.MP.2201	1:500	B	DEMOLITION PLAN LEVEL 1
AR.MP.2202	1:500	B	DEMOLITION PLAN LEVEL 2
AR.MP.2203	1:500	B	DEMOLITION PLAN LEVEL 3
AR.MP.2204	1:500	B	DEMOLITION PLAN LEVEL 4
AR.MP.2205	1:500	B	DEMOLITION PLAN LEVEL 5
AR.MP.2206	1:500	B	DEMOLITION PLAN LEVEL 6
AR.MP.2207	1:500	B	DEMOLITION PLAN LEVEL 7
AR.MP.2208	1:500	B	DEMOLITION ROOF PLAN
AR.MP.3001	1:250	A	EXISTING ELEVATIONS
AR.MP.3002	1:250	D	PROPOSED MASTERPLAN ENVELOPE ELEVATIONS
AR.MP.4001	1:250	B	EXISTING SECTIONS 1
AR.MP.4002	1:250	B	EXISTING SECTIONS 2
AR.MP.4003	1:250	C	PROPOSED MASTERPLAN ENVELOPE SECTIONS 1
AR.MP.4004	1:250	C	PROPOSED MASTERPLAN ENVELOPE SECTIONS 2
AR.MP.5001	1:1000	C	EXISTING SHADOW DIAGRAMS_SPRING-SUMMER-AUTUMN
AR.MP.5002	1:1000	C	PROPOSED SHADOW DIAGRAMS_SPRING-SUMMER-AUTUMN
AR.MP.5003	1:1000	C	EXISTING SHADOW DIAGRAMS_WINTER
AR.MP.5004	1:1000	C	PROPOSED SHADOW DIAGRAMS_WINTER
AR.MP.5005	1:500	C	EXISTING SHADOW DIAGRAMS_WINTER_THOMSON ST
AR.MP.5006	1:500	C	PROPOSED SHADOW DIAGRAMS_WINTER_THOMSON ST
AR.MP.5007	NTS	C	THOMSON STREET STREETSCAPE
AR.MP.5008	NTS	C	EXISTING SHADOWS ON THOMSON STREET ELEVATION_WINTER
AR.MP.5009	NTS	C	PROPOSED SHADOWS ON THOMSON STREET ELEVATION_WINTER

AR.MP.6001	NTS	C	3D HEIGHT PLANE 1
AR.MP.6002	NTS	C	3D HEIGHT PLANE 2
AR.MP.6003	NTS	B	3D HEIGHT PLANE 3
AR.MP.6004	NTS	B	3D HEIGHT PLANE 4
AR.MP.6005	NTS	B	3D HEIGHT PLANE 5
AR.MP.6006	NTS	B	3D HEIGHT PLANE 6
AR.MP.7001	NTS	B	MASTERPLAN 3D PUBLIC VIEW 1
AR.MP.7002	NTS	C	MASTERPLAN 3D PUBLIC VIEW 2
AR.MP.7003	NTS	B	MASTERPLAN 3D PUBLIC VIEW 3
AR.MP.7004	NTS	B	MASTERPLAN 3D PUBLIC VIEW 4
AR.MP.7005	NTS	C	MASTERPLAN 3D PUBLIC VIEW 5
AR.MP.7006	NTS	D	MASTERPLAN 3D PUBLIC VIEW 6
AR.MP.7007	NTS	B	MASTERPLAN 3D PUBLIC VIEW 7
AR.MP.7008	NTS	B	MASTERPLAN 3D PUBLIC VIEW 8
AR.MP.7009	NTS	B	MASTERPLAN 3D PUBLIC VIEW 9
AR.MP.7010	NTS	A	MASTERPLAN 3D PUBLIC VIEW 10
AR.MP.7011	NTS	A	MASTERPLAN 3D PUBLIC VIEW 11

WILKINSON HOUSE REDEVELOPMENT

DRAWING NO.	SCALE	REVISION NO.	DRAWING NAME
AR.DA.1001	1:200	A	WILKINSON HOUSE TEMPORARY DEMOUNTABLES PLAN
AR.DA.2001	1:100	A	WILKINSON HOUSE EXISTING BASEMENT PLAN
AR.DA.2002	1:100	A	WILKINSON HOUSE EXISTING GROUND PLAN
AR.DA.2003	1:100	A	WILKINSON HOUSE EXISTING LEVEL 1 PLAN
AR.DA.2004	1:100	A	WILKINSON HOUSE EXISTING LEVEL 2 PLAN
AR.DA.2101	1:100	A	WILKINSON HOUSE REDEVELOPMENT BASEMENT PLAN
AR.DA.2102	1:100	B	WILKINSON HOUSE REDEVELOPMENT GROUND PLAN
AR.DA.2103	1:100	B	WILKINSON HOUSE REDEVELOPMENT LEVEL 1 PLAN
AR.DA.2104	1:100	B	WILKINSON HOUSE REDEVELOPMENT LEVEL 2 PLAN
AR.DA.2105	1:100	C	WILKINSON HOUSE REDEVELOPMENT LEVEL 3 PLAN
AR.DA.3001	1:100	A	WILKINSON HOUSE EXISTING ELEVATIONS
AR.DA.3002	1:100	C	WILKINSON HOUSE REDEVELOPMENT ELEVATIONS
AR.DA.5001	NTS	B	WILKINSON HOUSE REDEVELOPMENT EXTERNAL MATERIALS AND FINISHES
AR.DA.6001	NTS	B	WILKINSON HOUSE REDEVELOPMENT 3D VIEW 1
AR.DA.6002	NTS	B	WILKINSON HOUSE REDEVELOPMENT 3D VIEW 2
AR.DA.6003	NTS	B	WILKINSON HOUSE REDEVELOPMENT 3D VIEW 3
AR.DA.6004	NTS	B	WILKINSON HOUSE REDEVELOPMENT FACADE CONCEPT

SCEGGS
DARLINGHURST



T +61 2 9332 1133
F +61 2 9332 1868

PROJECT MANAGER
Sandrick Project Directions

T + 61 2 8860 9490

BCA / ACCESS

Design Confidence

T + 61 2 8399 3707

ELECTRICAL / MECHANICAL
Erbas

T + 61 2 9437 1022

STATUTORY PLANNER
Urbis

T + 61 2 8233 9900

LANDSCAPE ARCHITECT
Context

T + 61 2 8244 8900

TRAFFIC CONSULTANT
Traffix

T + 61 2 8324 9700

LAND SURVEYOR
Rygate Surveyors

T + 61 2 9262 6800

STRUCTURAL / CIVIL
Taylor Thomson Whitting

T + 61 2 9439 7288

COMMUNITY CONSULTATION
Elton Consulting

T + 61 2 9387 2600

QUANTITY SURVEYOR
Altus Group

T + 61 2 9263 1252

HYDRAULIC
Erbas

T + 61 2 9437 1022

ACOUSTIC ENGINEER
Wilkinson Murray

T + 61 2 9437 4611

Rev	Date	Description	Checked	Auth.
A	23.11.18	ISSUE FOR SSD	IB	IB
B	21.01.19	ISSUE FOR SSD	IB	IB
C	19.08.19	AMENDED ENVELOPE	IB	RD
D	26.09.19	ISSUE FOR SSD RIS	IB	RD
E	15.01.20	REQUEST FOR INFORMATION	IB	RD

ABBREVIATIONS

Proj. Dir Proj. Arch Drawn
RD IB CP

Job No.

Date

Scale

160441 JAN 19 -

NSW Nominated Architects:
Robert Denton Registration No. 5782
Alex Kibble Registration No. 6015

Do not scale drawings. Verify all dimensions on site. Notify architect of all discrepancies

Project

SCEGGS DARLINGHURST
MASTERPLAN

Drawing Title

COVER SHEET &
DRAWING SCHEDULE

Drawing No.

AR.MP.0000


Revision

E

Tanner Kibble Denton Architects Pty Ltd
PO Box 660 Darlinghurst NSW 1300 Australia
Level 1, 19 Foster Street, Surry Hills NSW 2010 Australia
T +61 2 9281 4399
F +61 2 9281 4337
www.tkda.com.au



TKDArchitects
Tanner Kibble Denton

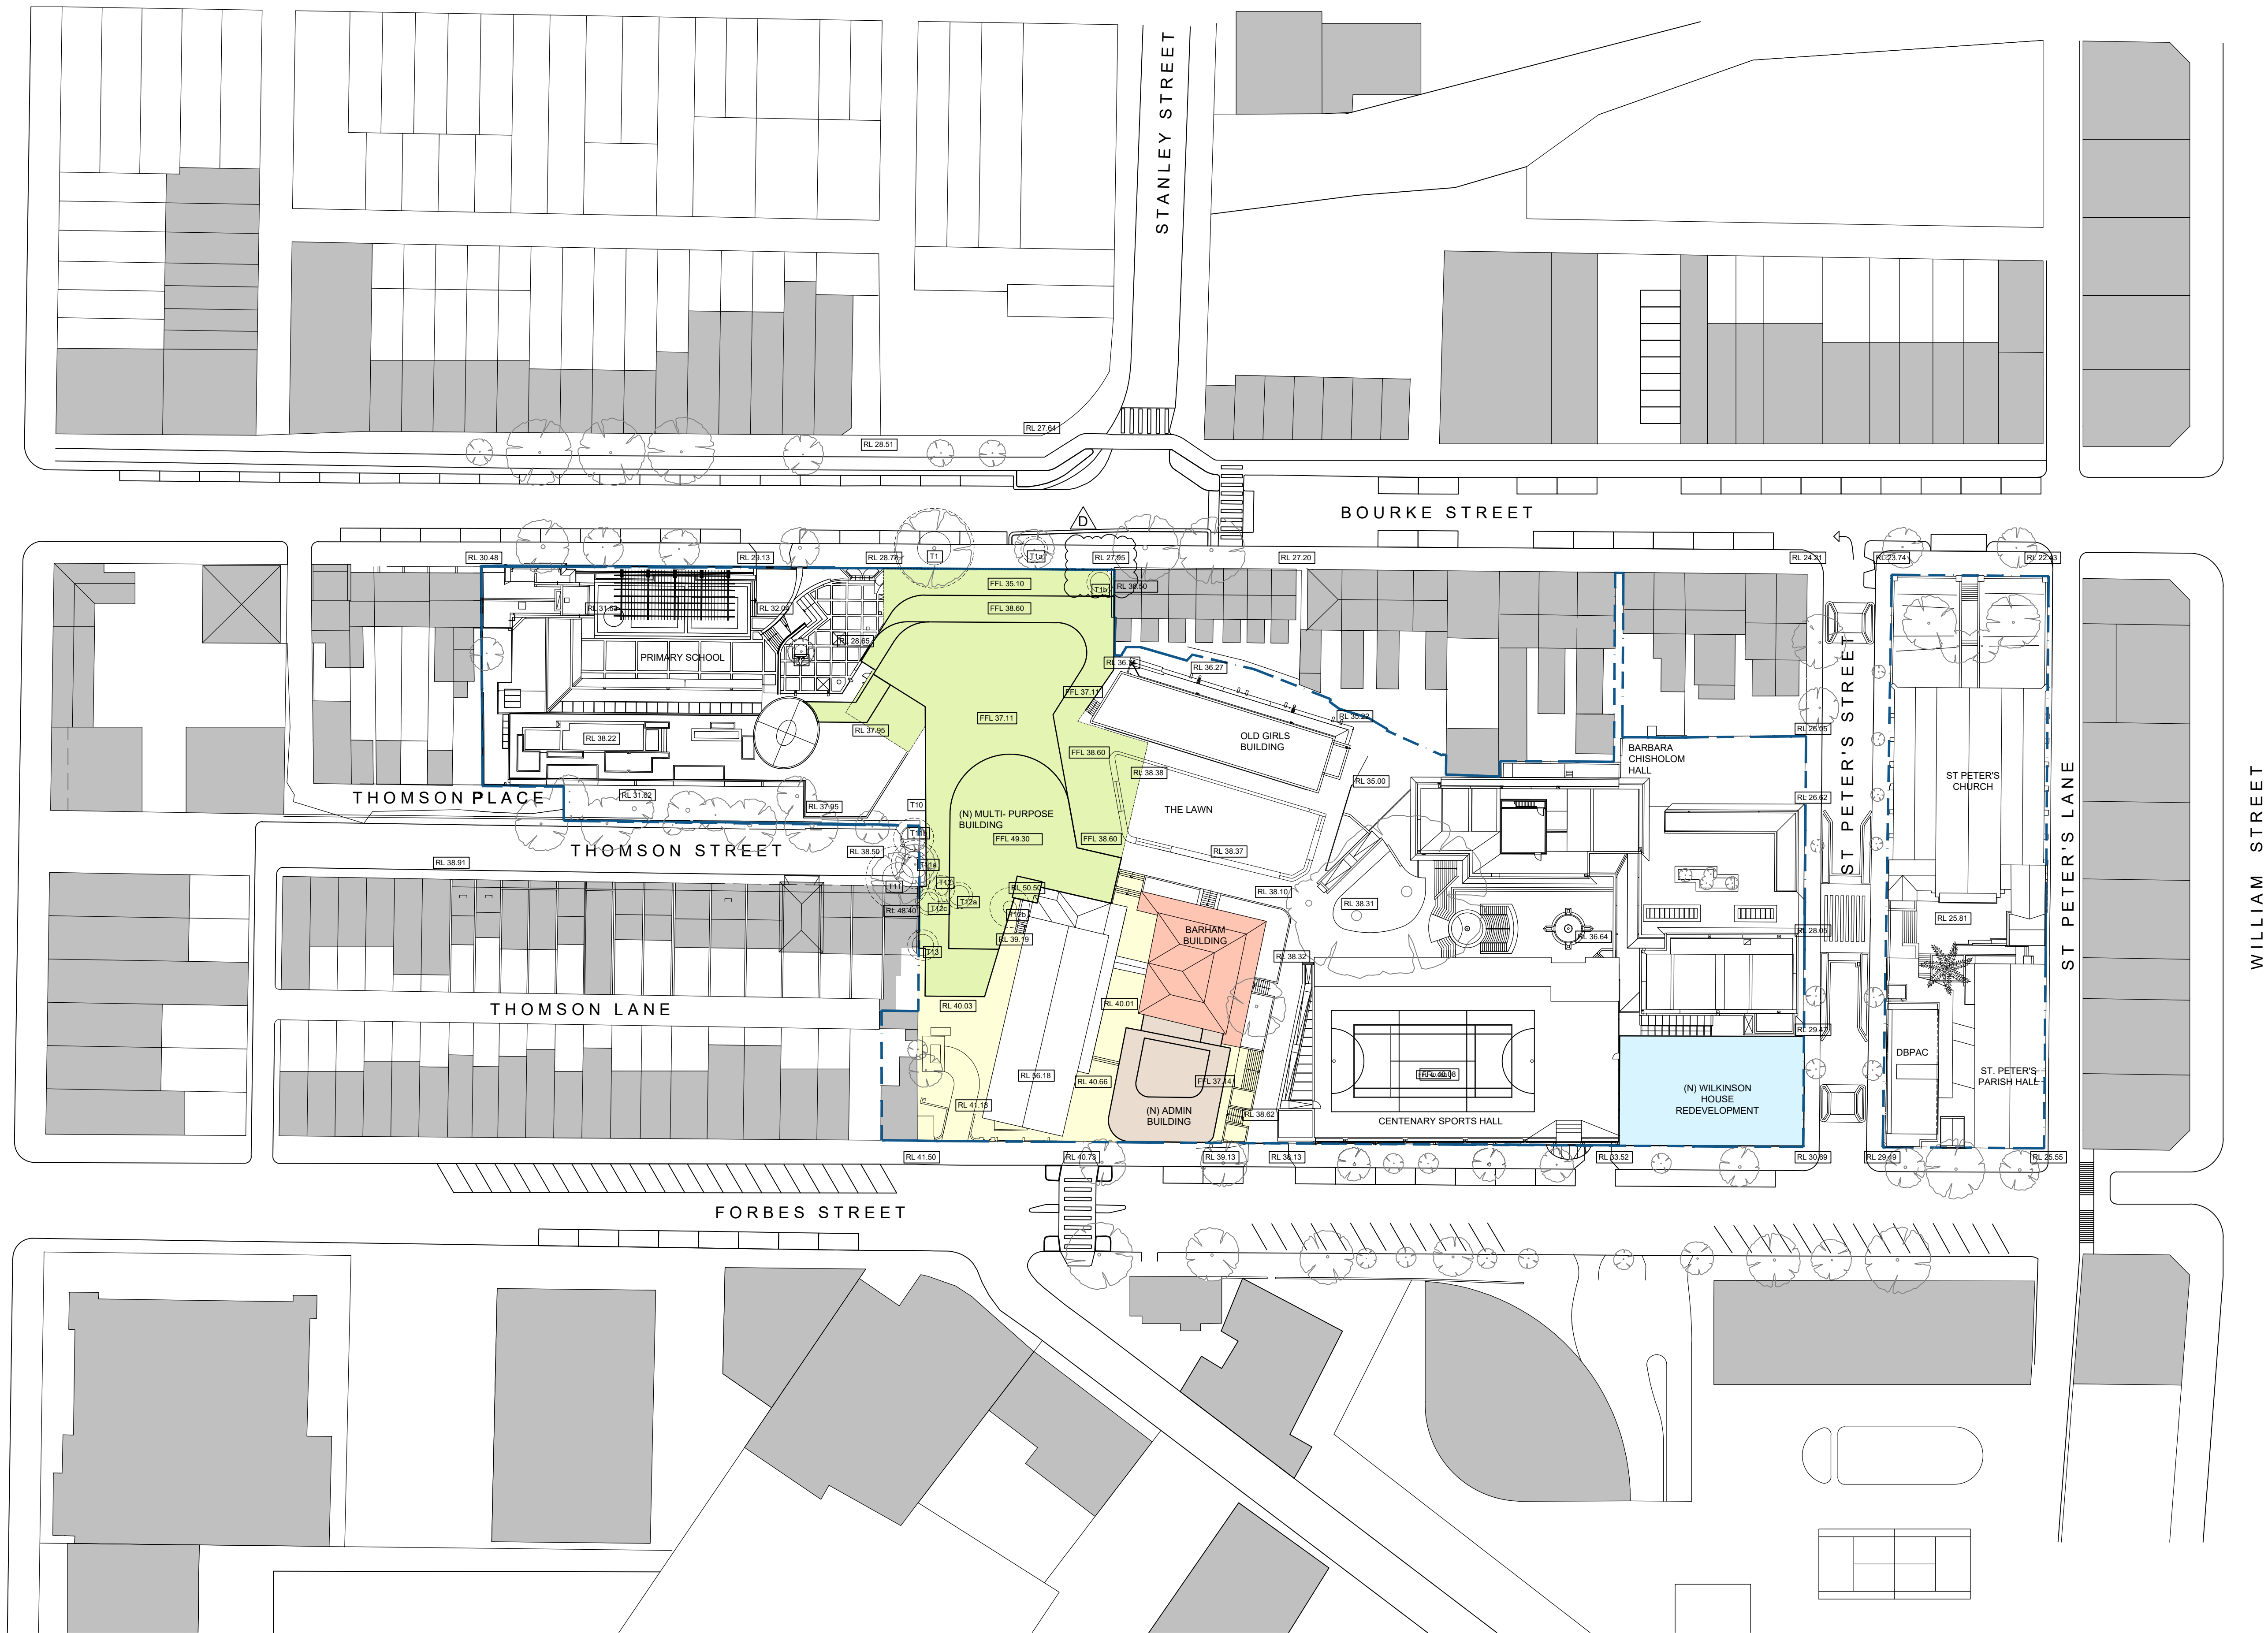

LEGENDS

- (N)MULTI-PURPOSE BUILDING
- (N)ADMINISTRATION BUILDING
- RESTORED BARHAM BUILDING
- REFURBISHED ENTRY
- (N)WILKINSON HOUSE REDEVELOPMENT
- — — — — SITE BOUNDARY

SCEGGS
DARLINGHURST



T +61 2 9332 1133
F +61 2 9332 1868

PROJECT MANAGER
Sandrick Project Directions
T + 61 2 8860 9490

BCA / ACCESS
Design Confidence
T + 61 2 8399 3707

ELECTRICAL / MECHANICAL
Erbas
T + 61 2 9437 1022

STATUTORY PLANNER
Urbis
T + 61 2 8233 9900

LANDSCAPE ARCHITECT
Context
T + 61 2 8244 8900

TRAFFIC CONSULTANT
Traffix
T + 61 2 8324 9700

LAND SURVEYOR
Rygate Surveyors
T + 61 2 9262 6800

STRUCTURAL / CIVIL
Taylor Thomson Whitting
T + 61 2 9439 7288

COMMUNITY CONSULTATION
Elton Consulting
T + 61 2 9387 2600

QUANTITY SURVEYOR
Altus Group
T + 61 2 9263 1252

HYDRAULIC
Erbas
T + 61 2 9437 1022

ACOUSTIC ENGINEER
Wilkinson Murray
T + 61 2 9437 4611


Rev	Date	Description	Checked	Auth.
A	23.11.18	ISSUE FOR SSD	IB	IB
B	12.07.19	AMENDED ENVELOPE	IB	RD
B	19.08.19	AMENDED ENVELOPE	IB	RD
C	26.09.19	ISSUE FOR SSD RIS	IB	RD
D	15.01.20	REQUEST FOR INFORMATION	IB	RD

ABBREVIATIONS

Proj. Dir	Proj. Arch	Drawn
RD	IB	CP
Job No.	Date	Scale
160441	NOV 18	1:500 @ A1

NSW Nominated Architects:
Robert Denton
Alex Kibble
Registration No. 5782
Registration No. 6015

Do not scale drawings. Verify all dimensions on site. Notify architect of all discrepancies

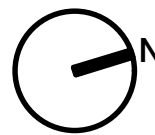

Project
**SCEGGS DARLINGHURST
MASTERPLAN**
Drawing Title


Drawing No.
AR.MP.1102

Revision
D

Tanner Kibble Denton Architects Pty Ltd
PO Box 660 Darlinghurst NSW 1300 Australia
Level 1, 19 Foster Street, Surry Hills NSW 2010 Australia
T +61 2 9281 4399
F +61 2 9281 4337
www.tkda.com.au



TKD Architects
Tanner Kibble Denton

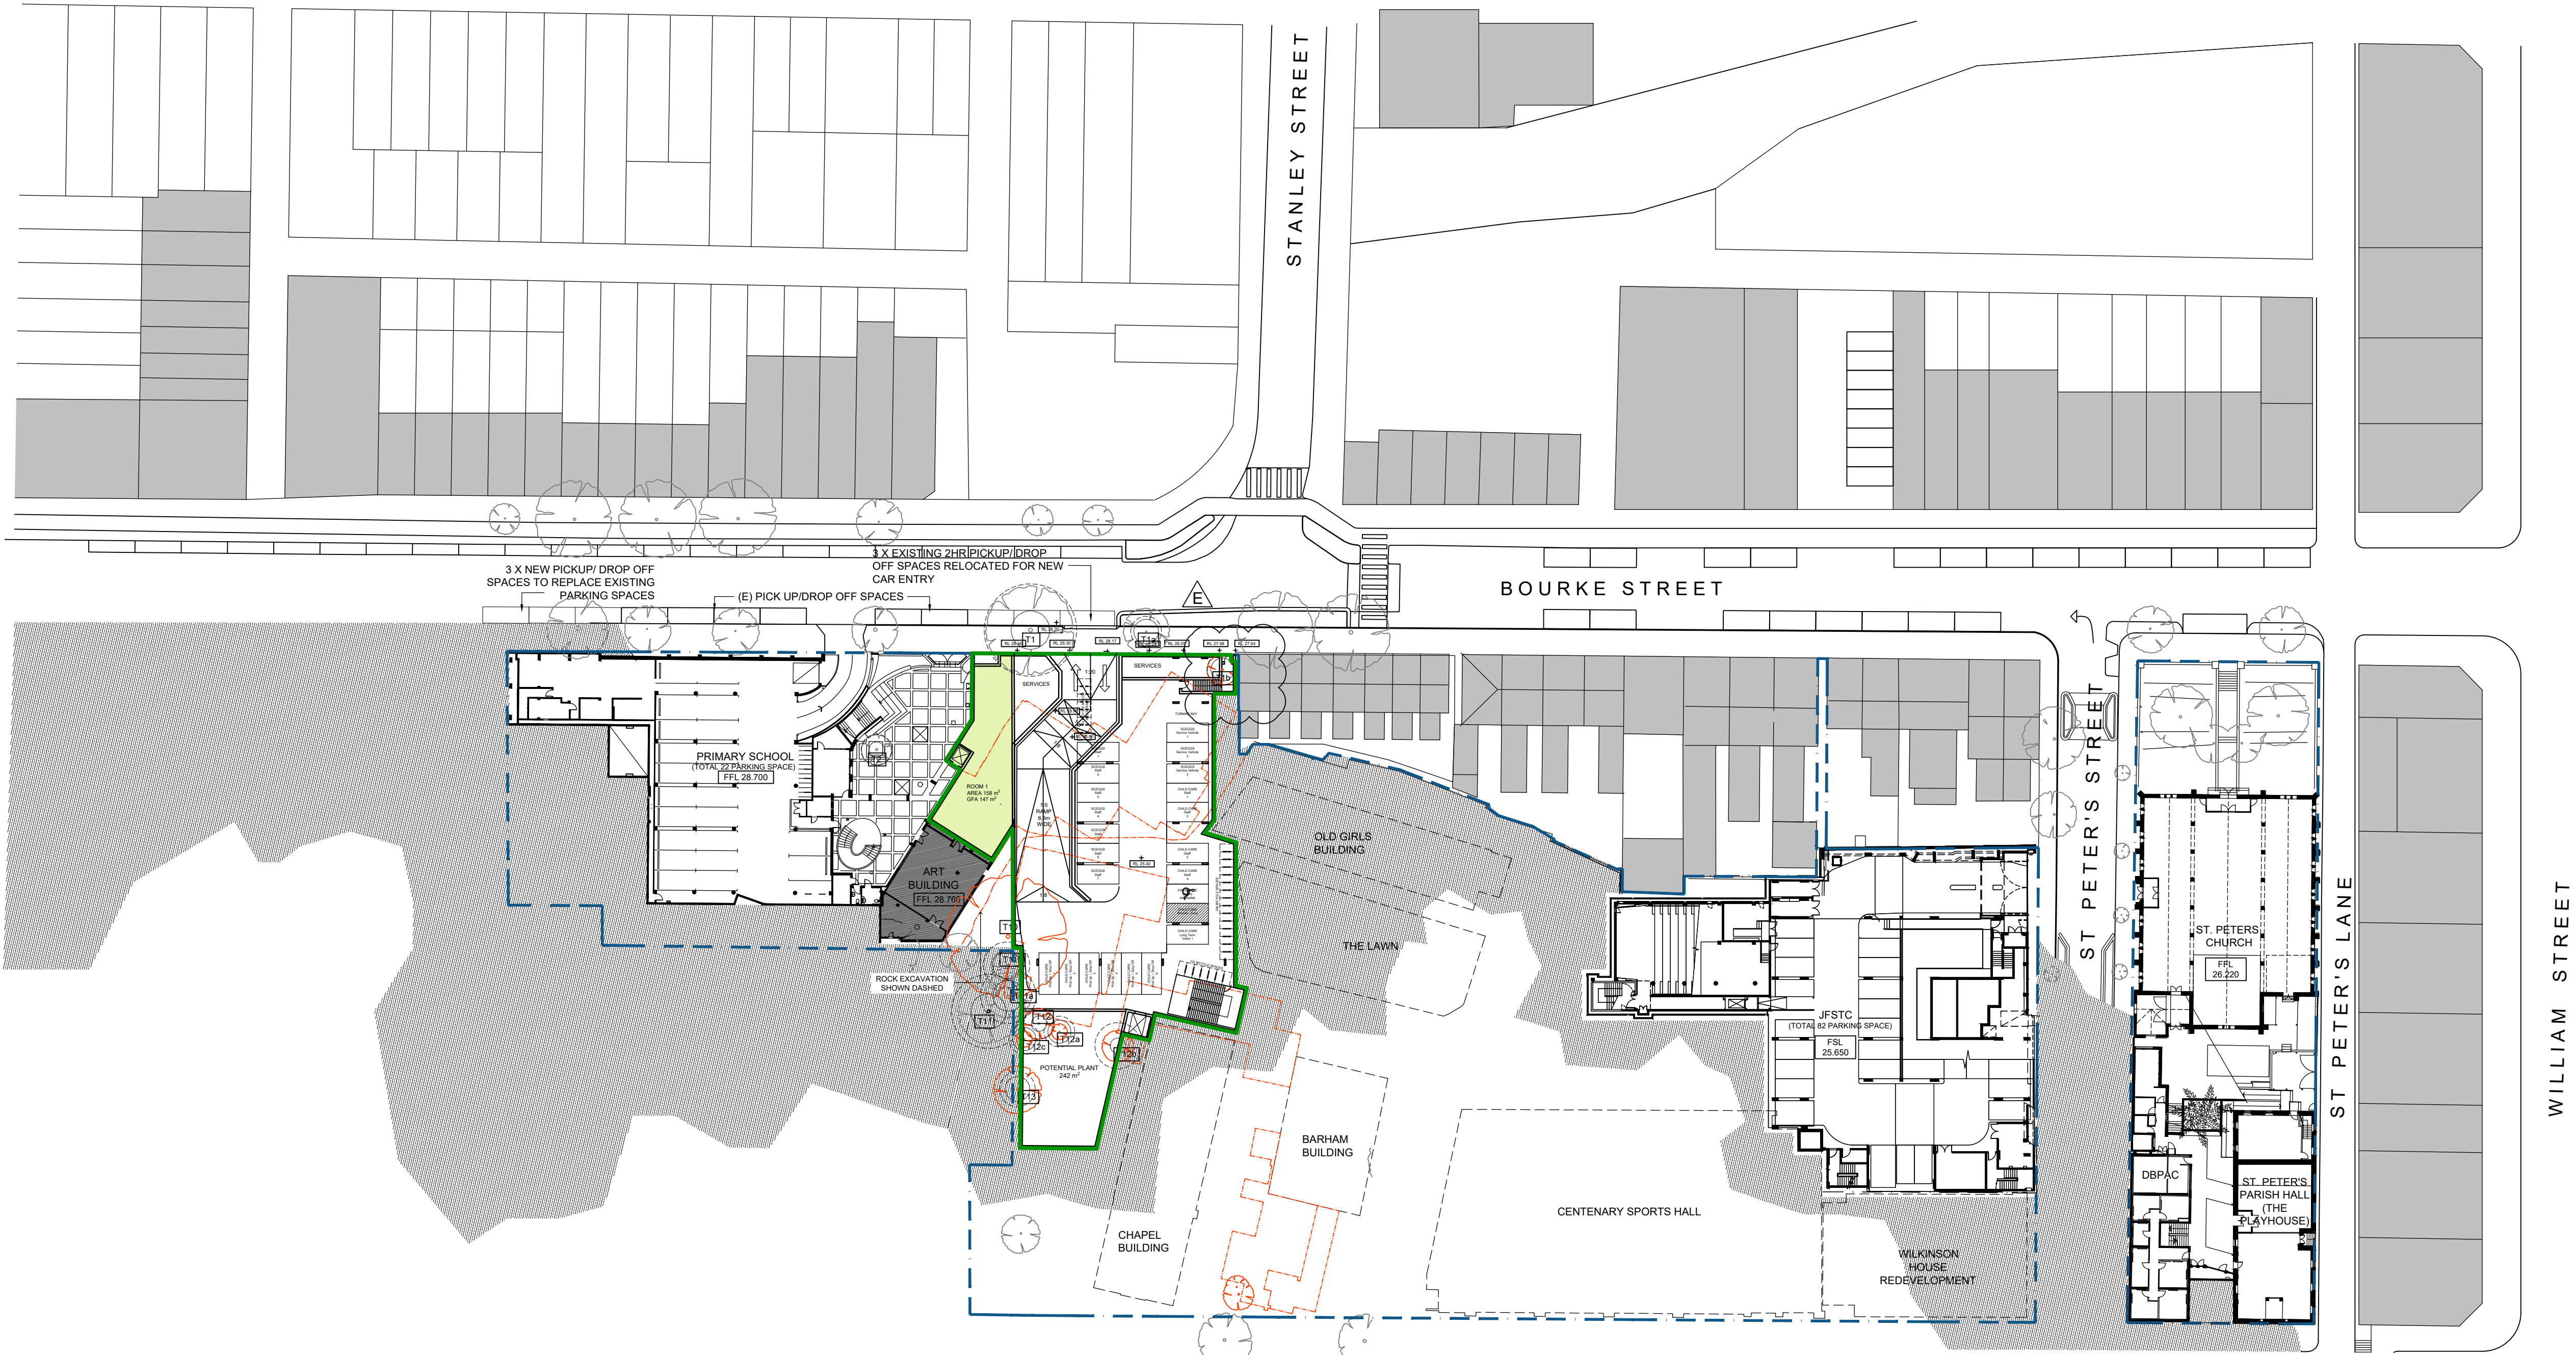

NOTE:
- MULTI PURPOSE BUILDING AND ADMIN BUILDING EXCLUDE EXTERNAL WALL AND 7% AREA FROM ENVELOPE AREA, TO CALCULATE GFA AND ALLOWS FOR DESIGN DEVELOPMENT FOR SERVICES, CIRCULATION, STORAGE, ETC.

SCEGGS
DARLINGHURST



T +61 2 9332 1133
F +61 2 9332 1868

PROJECT MANAGER
Sandrick Project Directions
T + 61 2 8860 9490

BCA / ACCESS
Design Confidence
T + 61 2 8399 3707

ELECTRICAL / MECHANICAL
Erbas
T + 61 2 9437 1022

STATUTORY PLANNER
Urbis
T + 61 2 8233 9900

LANDSCAPE ARCHITECT
Context
T + 61 2 8244 8900

TRAFFIC CONSULTANT
Trafrix
T + 61 2 8324 9700

LAND SURVEYOR
Rygate Surveyors
T + 61 2 9262 6800

STRUCTURAL / CIVIL
Taylor Thomson Whitting
T + 61 2 9439 7288

COMMUNITY CONSULTATION
Elton Consulting
T + 61 2 9387 2600

QUANTITY SURVEYOR
Altus Group
T + 61 2 9263 1252

HYDRAULIC
Erbas
T + 61 2 9437 1022

ACOUSTIC ENGINEER
Wilkinson Murray
T + 61 2 9437 4611

Rev	Date	Description	Checked	Auth.
A	23.11.18	ISSUE FOR SSD	IB	IB
B	12.07.19	AMENDED ENVELOPE	IB	RD
B	19.08.19	AMENDED ENVELOPE	IB	RD
C	17.09.19	CAR PARK ENTRANCE RELOCATION	IB	RD
D	26.09.19	ISSUE FOR SSD RIS	IB	RD
E	15.01.20	REQUEST FOR INFORMATION	IB	RD


ABBREVIATIONS

Proj. Dir	Proj. Arch	Drawn
RD	IB	CP
Job No.	Date	Scale
160441	NOV 18	1:500 @ A1

NSW Nominated Architects:
Robert Denton
Alex Kibble
Registration No. 5782
Registration No. 6015

Do not scale drawings. Verify all dimensions on site. Notify architect of all discrepancies

5 10 15 20 25 50 M

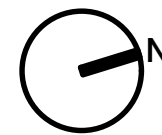

Project
**SCEGGS DARLINGHURST
MASTERPLAN**

Drawing Title
**PROPOSED MASTERPLAN
ENVELOPE LEVEL 1**

Drawing No.
AR.MP.2101


Revision
E

LEGENDS

- (N)MULTI-PURPOSE BUILDING
- (N)ADMINISTRATION BUILDING
- RESTORED BARHAM BUILDING
- REFURBISHED ENTRY
- (N)WILKINSON HOUSE REDEVELOPMENT
- SITE BOUNDARY

Tanner Kibble Denton Architects Pty Ltd
PO Box 660 Darlinghurst NSW 1300 Australia
Level 1, 19 Foster Street, Surry Hills NSW 2010 Australia
T +61 2 9281 4399
F +61 2 9281 4337
www.tkda.com.au



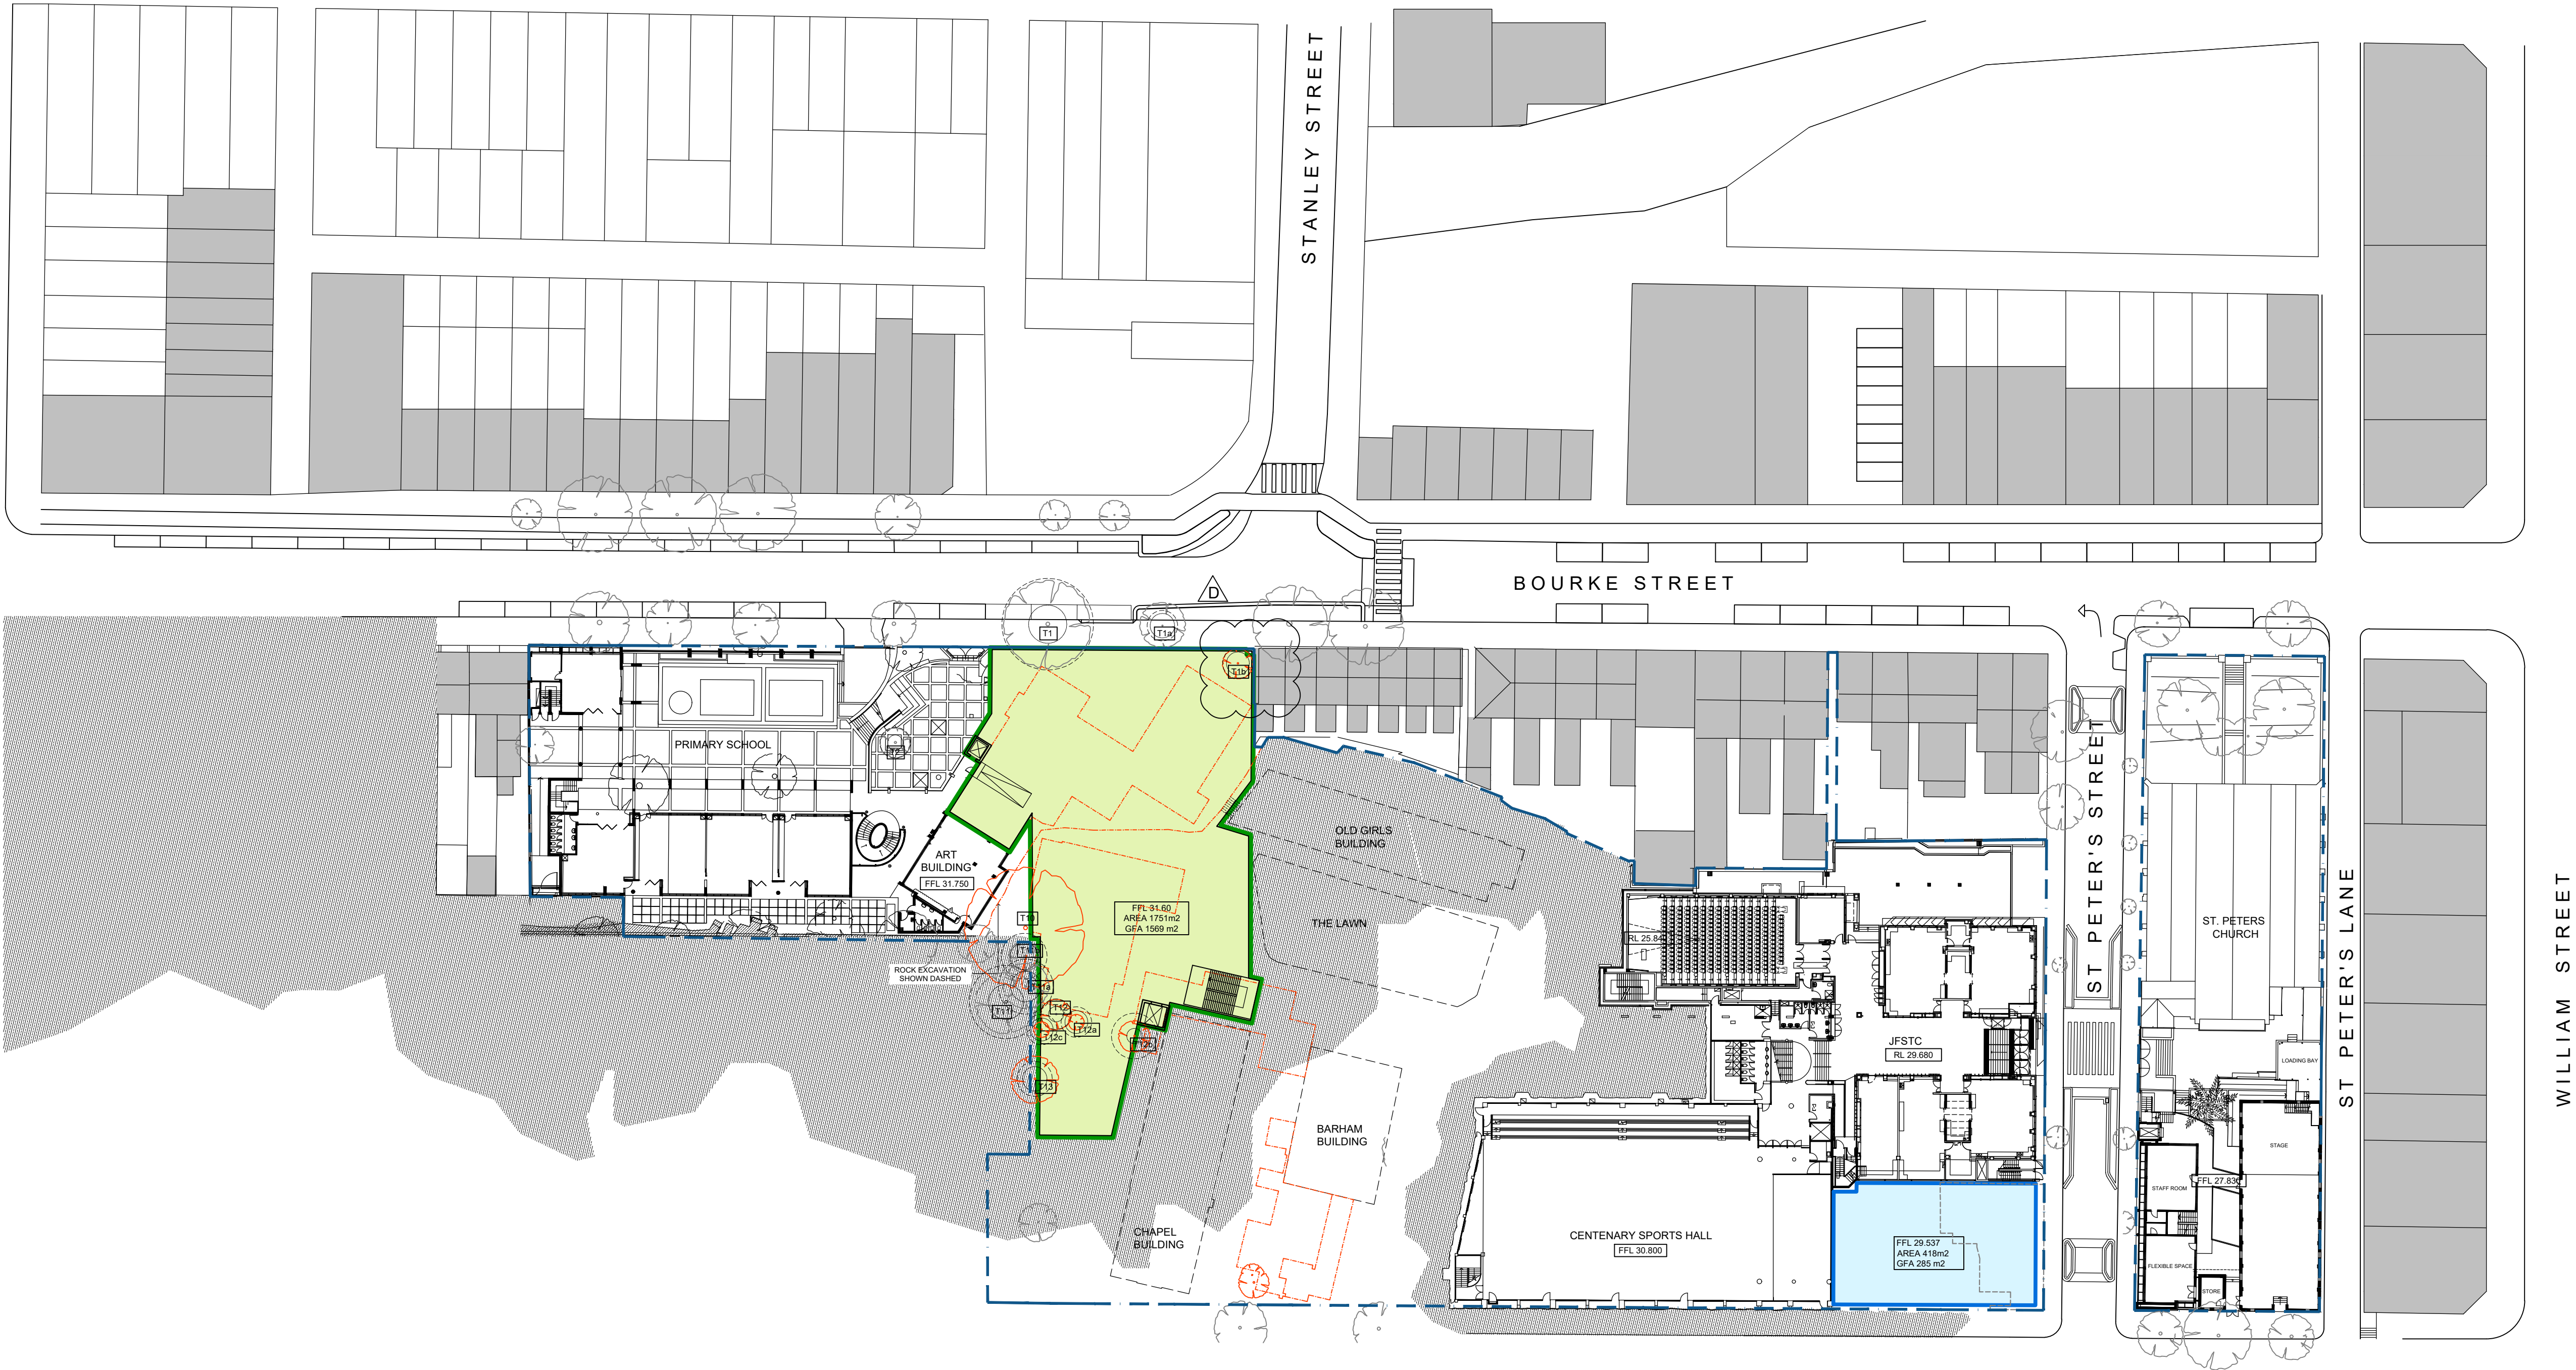

- LEGENDS**
- (N)MULTI-PURPOSE BUILDING
 - (N)ADMINISTRATION BUILDING
 - RESTORED BARHAM BUILDING
 - REFURBISHED ENTRY
 - (N)WILKINSON HOUSE REDEVELOPMENT
 - SITE BOUNDARY

NOTE:
- MULTI PURPOSE BUILDING AND ADMIN BUILDING EXCLUDE EXTERNAL WALL AND 7% AREA FROM ENVELOPE AREA,
TO CALCULATE GFA AND ALLOWS FOR DESIGN DEVELOPMENT FOR SERVICES, CIRCULATION, STORAGE, ETC.

**SCEGGS
DARLINGHURST**



T +61 2 9332 1133
F +61 2 9332 1868

PROJECT MANAGER
Sandrick Project Directions

T + 61 2 8860 9490

BCA / ACCESS
Design Confidence

T + 61 2 8399 3707

ELECTRICAL / MECHANICAL
Erbas

T + 61 2 9437 1022

STATUTORY PLANNER
Urbis

T + 61 2 8233 9900

LANDSCAPE ARCHITECT
Context

T + 61 2 8244 8900

TRAFFIC CONSULTANT
Traffix

T + 61 2 8324 9700

LAND SURVEYOR
Rygate Surveyors

T + 61 2 9262 6800

STRUCTURAL / CIVIL
Taylor Thomson Whitting

T + 61 2 9439 7288

COMMUNITY CONSULTATION
Elton Consulting

T + 61 2 9387 2600

QUANTITY SURVEYOR
Altus Group

T + 61 2 9263 1252

HYDRAULIC
Erbas

T + 61 2 9437 1022

ACOUSTIC ENGINEER
Wilkinson Murray

T + 61 2 9437 4611

Rev	Date	Description	Checked	Auth.
A	23.11.18	ISSUE FOR SSD	IB	IB
B	12.07.19	AMENDED ENVELOPE	IB	RD
C	19.08.19	AMENDED ENVELOPE	IB	RD
D	26.09.19	ISSUE FOR SSD RIS	IB	RD
	15.01.20	REQUEST FOR INFORMATION	IB	RD

ABBREVIATIONS


Proj. Dir	Proj. Arch	Drawn
RD	IB	CP
Job No.	Date	Scale
160441	NOV 18	1:500 @ A1

NSW Nominated Architects:
Robert Denton
Alex Kibble

Registration No. 5782
Registration No. 6015

Do not scale drawings. Verify all dimensions on site. Notify architect of all discrepancies

5 10 15 20 25 50 M

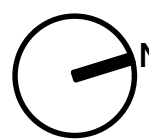

Project
**SCEGGS DARLINGHURST
MASTERPLAN**


Drawing Title
**PROPOSED MASTERPLAN
ENVELOPE LEVEL 2**

Drawing No.
AR.MP.2102

Revision
D

Tanner Kibble Denton Architects Pty Ltd
PO Box 660 Darlinghurst NSW 1300 Australia
Level 1, 19 Foster Street, Surry Hills NSW 2010 Australia
T +61 2 9281 4399
F +61 2 9281 4337
www.tkda.com.au



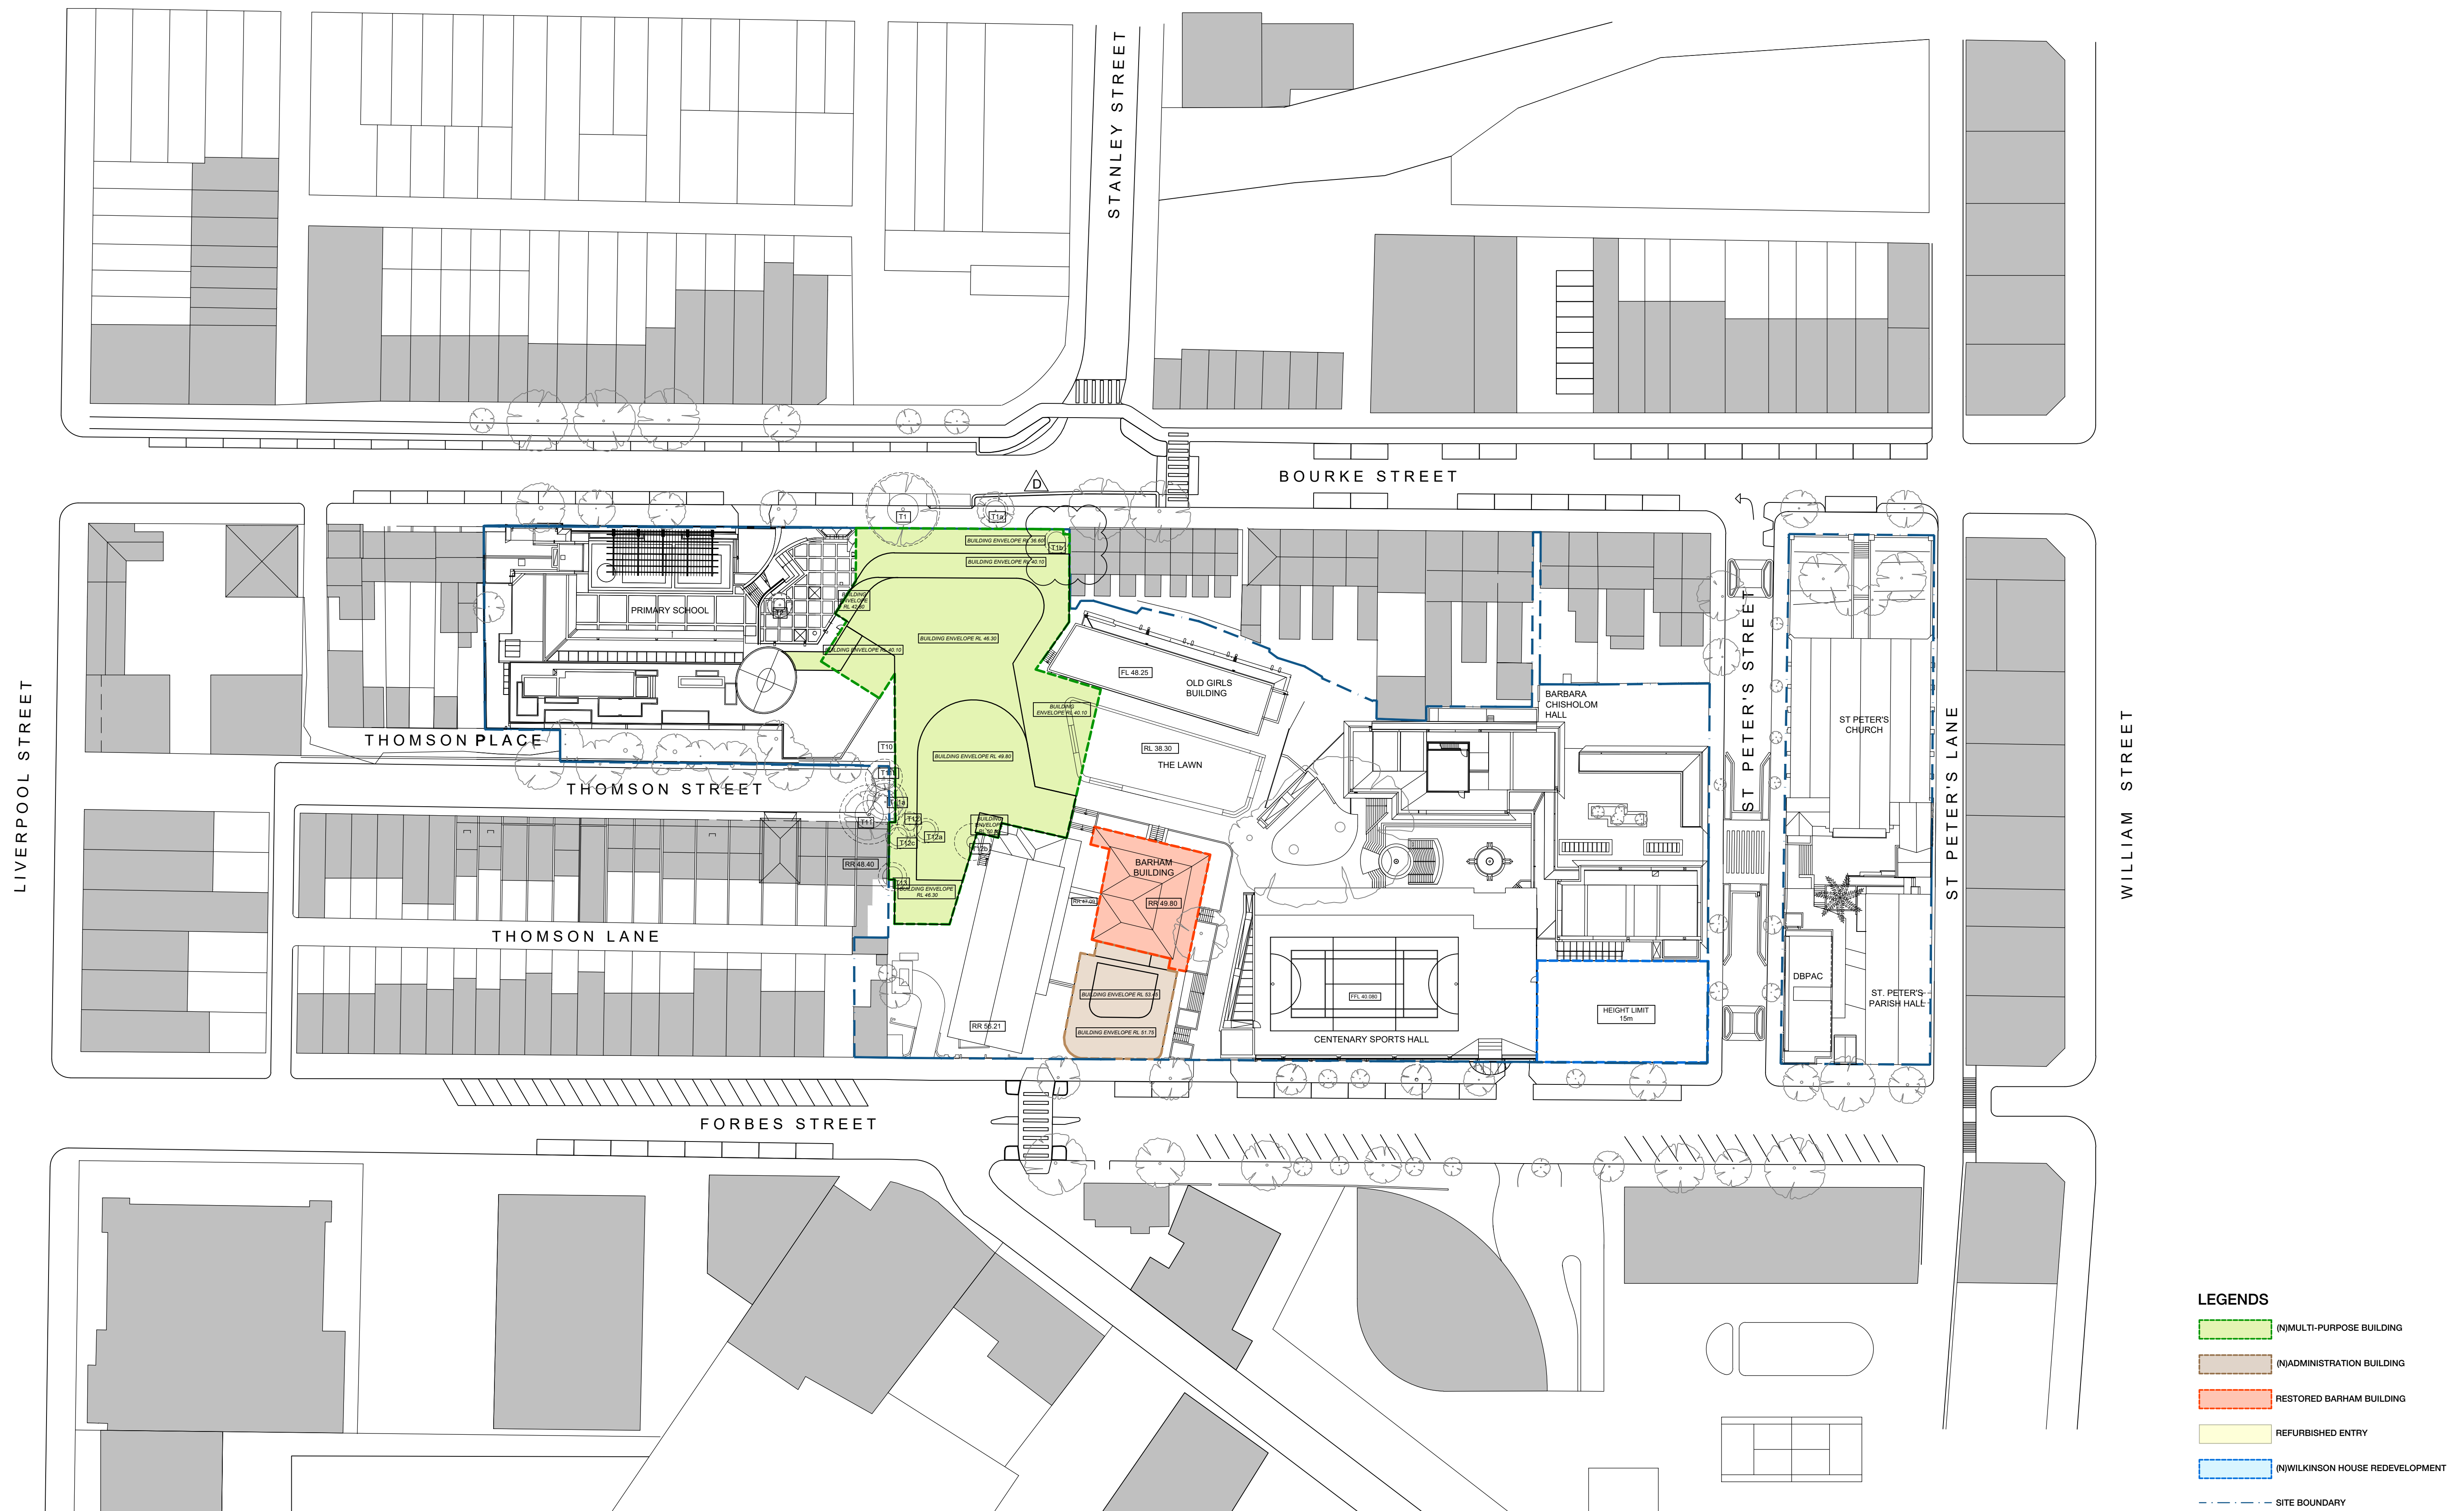

SCEGGS
DARLINGHURST



T +61 2 9332 1133
F +61 2 9332 1858

PROJECT MANAGER
Sandrick Project Directions
T + 61 2 8860 9490

BCA / ACCESS
Design Confidence
T + 61 2 8399 3707

ELECTRICAL / MECHANICAL
Erbas
T + 61 2 9437 1022

STATUTORY PLANNER
Urbis
T + 61 2 8233 9900

LANDSCAPE ARCHITECT
Context
T + 61 2 8244 8900

TRAFFIC CONSULTANT
Traffix
T + 61 2 8324 9700

LAND SURVEYOR
Rygate Surveyors
T + 61 2 9262 6800

STRUCTURAL / CIVIL
Taylor Thomson Whitting
T + 61 2 9439 7288

COMMUNITY CONSULTATION
Elton Consulting
T + 61 2 9387 2600

QUANTITY SURVEYOR
Altus Group
T + 61 2 9263 1252

HYDRAULIC
Erbas
T + 61 2 9437 1022

ACOUSTIC ENGINEER
Wilkinson Murray
T + 61 2 9437 4611


Rev	Date	Description	Checked	Auth.
A	23.11.18	ISSUE FOR SSD	IB	IB
B	12.07.19	AMENDED ENVELOPE	IB	RD
B	19.08.19	AMENDED ENVELOPE	IB	RD
C	26.09.19	ISSUE FOR SSD RIS	IB	RD
D	15.01.20	REQUEST FOR INFORMATION	IB	RD

ABBREVIATIONS

Proj. Dir	Proj. Arch	Drawn
RD	IB	CP
Job No.	Date	Scale
160441	NOV 18	1:500 @ A1

NSW Nominated Architects:
Robert Denton Registration No. 5782
Alex Kibble Registration No. 6015

Do not scale drawings. Verify all dimensions on site. Notify architect of all discrepancies

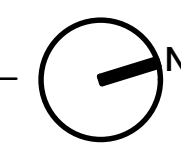

Project
**SCEGGS DARLINGHURST
MASTERPLAN**

Drawing Title
**PROPOSED MASTERPLAN
ENVELOPE ROOF LEVEL**

Drawing No.
AR.MP.2108

Revision

D


LEGENDS

-  (N)MULTI-PURPOSE BUILDING
 (N)ADMINISTRATION BUILDING
 RESTORED BARHAM BUILDING
 REFURBISHED ENTRY
 (N)WILKINSON HOUSE REDEVELOPMENT
 SITE BOUNDARY

Tanner Kibble Denton Architects Pty Ltd
PO Box 660 Darlinghurst NSW 1300 Australia
Level 1, 19 Foster Street, Surry Hills NSW 2010 Australia
T +61 2 9281 4399
F +61 2 9281 4337
www.tkda.com.au



TKDArchitects
Tanner Kibble Denton

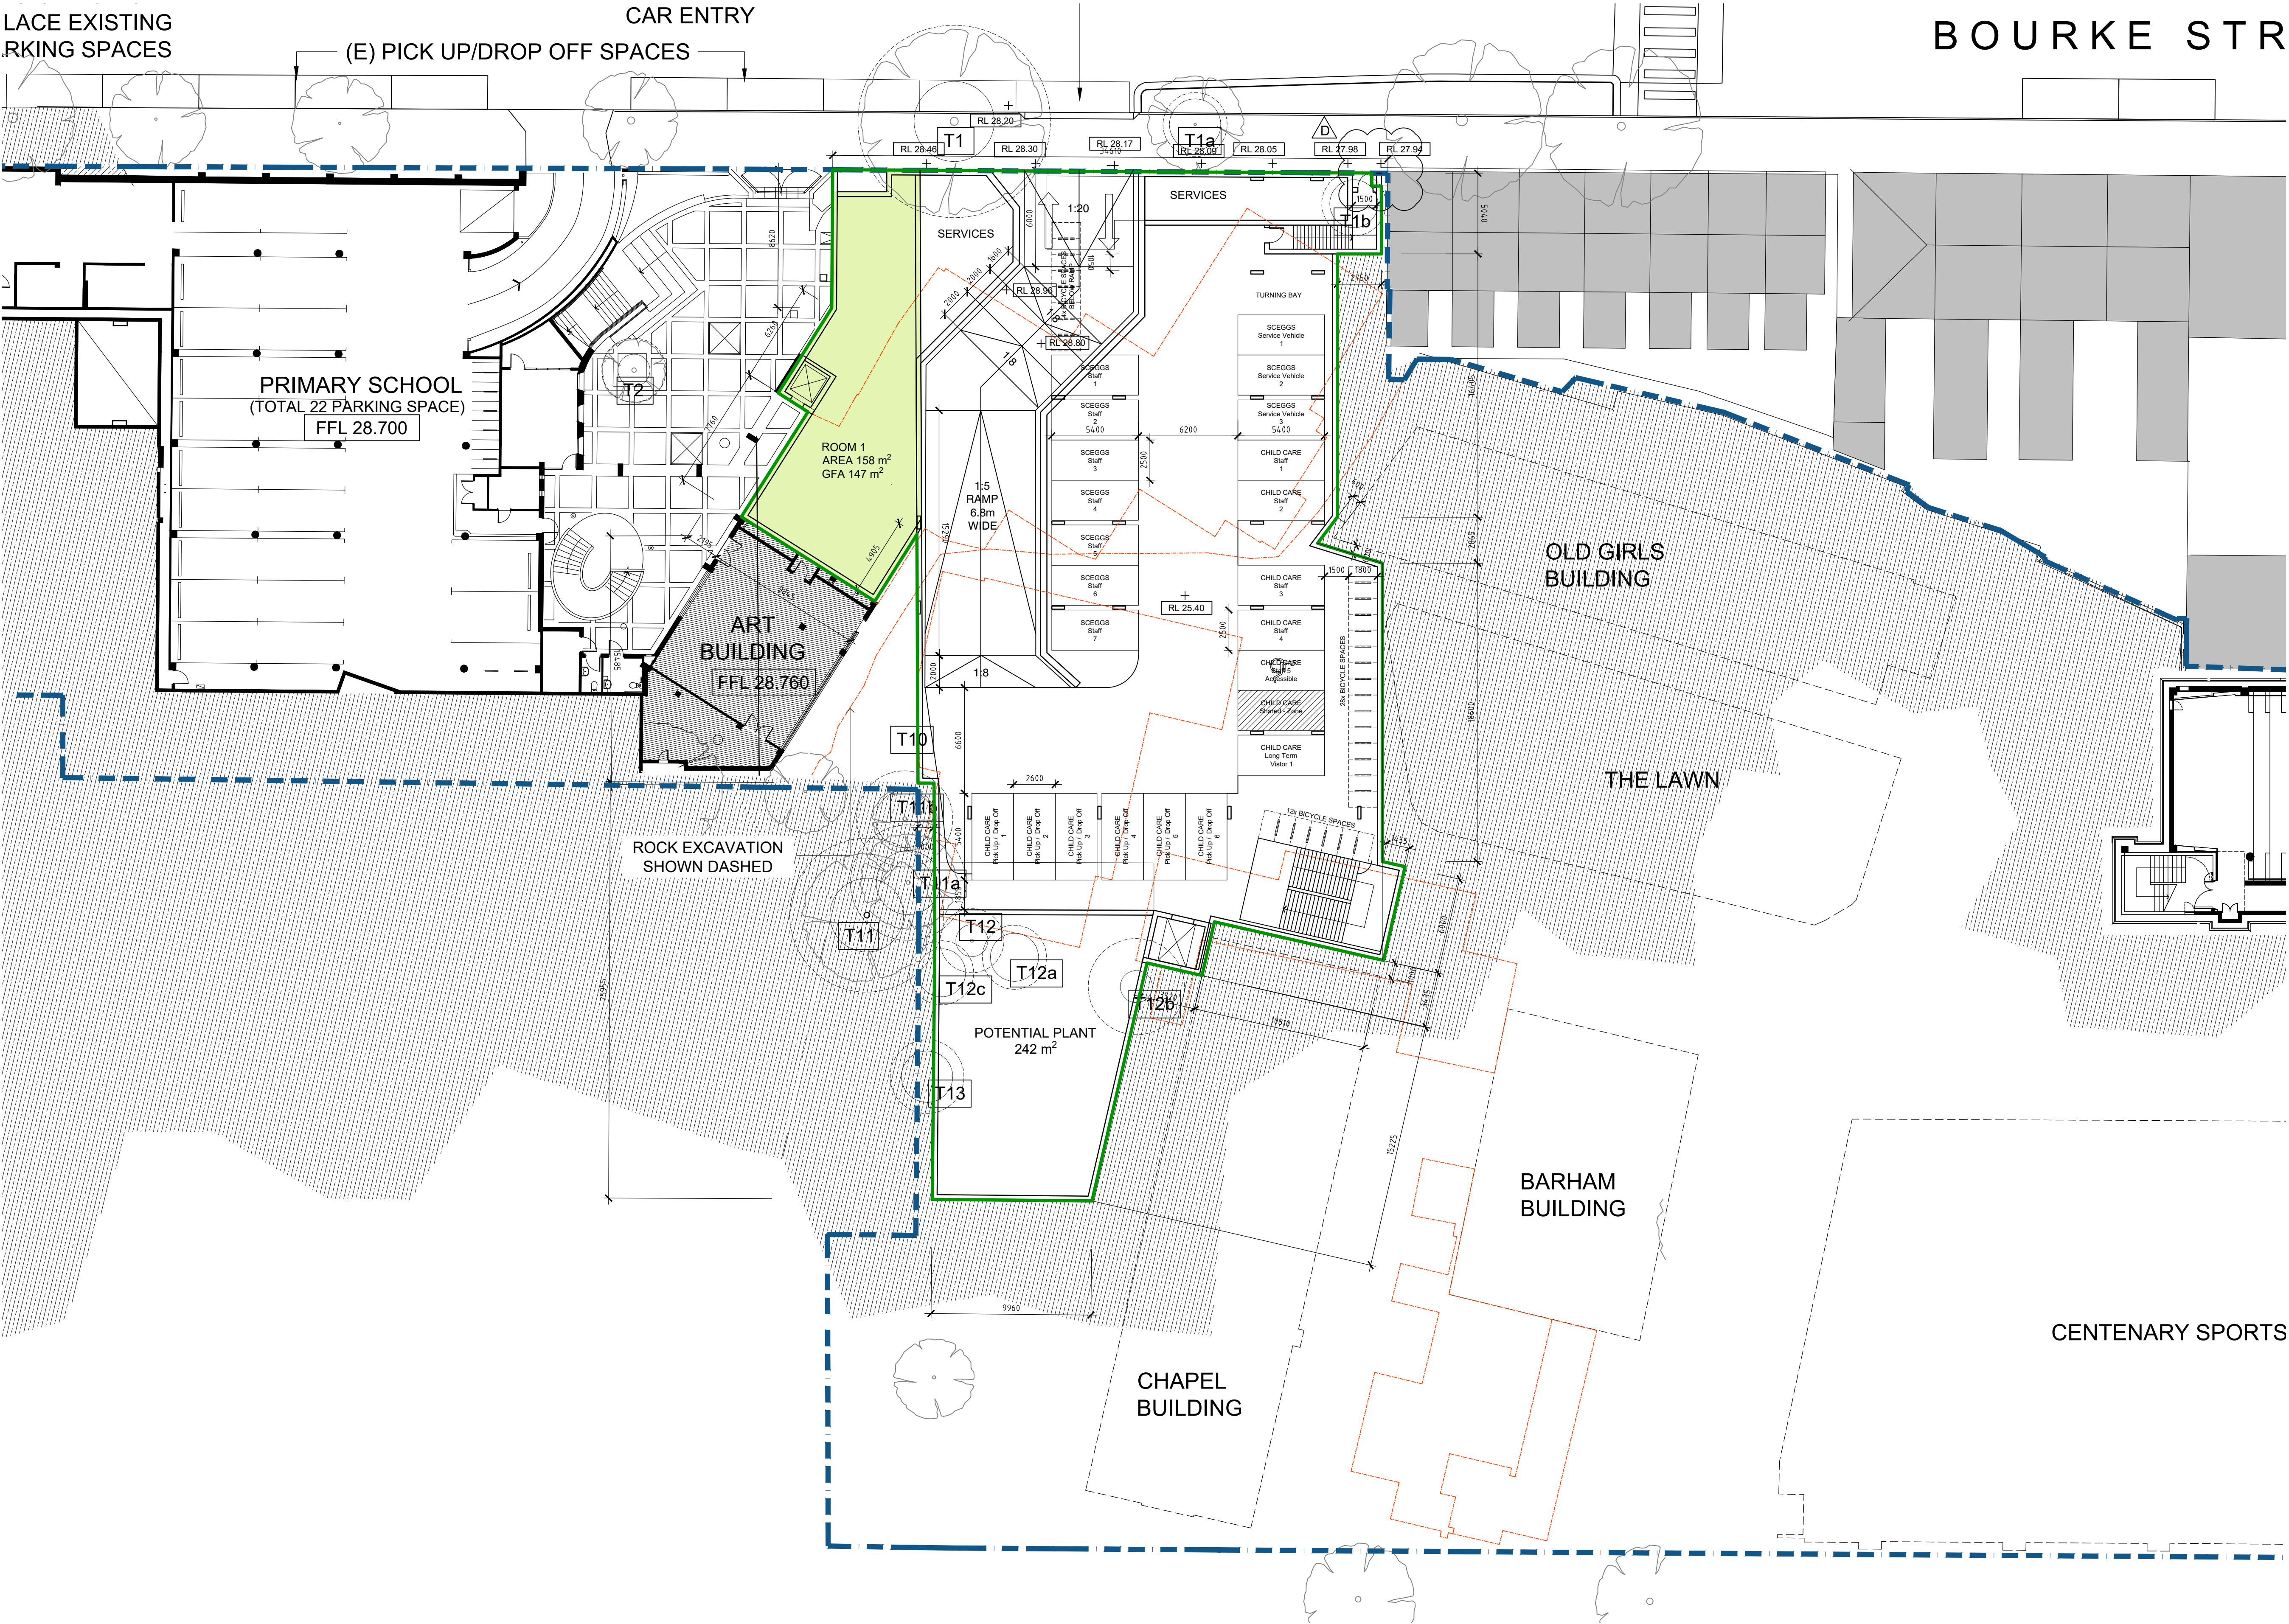

SCEGGS
DARLINGHURST



T +61 2 9332 1133
F +61 2 9332 1868

PROJECT MANAGER
Sandrick Project Directions

T + 61 2 8860 9490

BCA / ACCESS
Design Confidence

T + 61 2 8399 3707

ELECTRICAL / MECHANICAL
Erbas

T + 61 2 9437 1022

STATUTORY PLANNER
Urbis

T + 61 2 8233 9900

LANDSCAPE ARCHITECT
Context

T + 61 2 8244 8900

TRAFFIC CONSULTANT
Traffix

T + 61 2 8324 9700

LAND SURVEYOR
Rygate Surveyors

T + 61 2 9262 6800

STRUCTURAL / CIVIL
Taylor Thomson Whitting

T + 61 2 9439 7288

COMMUNITY CONSULTATION
Elton Consulting

T + 61 2 9387 2600

QUANTITY SURVEYOR
Altus Group

T + 61 2 9263 1252

HYDRAULIC
Erbas

T + 61 2 9437 1022

ACOUSTIC ENGINEER
Wilkinson Murray

T + 61 2 9437 4611

Rev	Date	Description	Checked	Auth.
A	23.11.18	ISSUE FOR SSD	IB	IB
B	12.07.19	AMENDED ENVELOPE	IB	RD
B	19.08.19	AMENDED ENVELOPE	IB	RD
C	26.09.19	ISSUE FOR SSD RIS	IB	RD
D	15.01.20	REQUEST FOR INFORMATION	IB	RD

ABBREVIATIONS

Proj. Dir	Proj. Arch	Drawn
RD	IB	CP
Job No.	Date	Scale
160441	NOV 18	1:200 @ A1

NSW Nominated Architects:
Robert Denton
Alex Kibble
Registration No. 5782
Registration No. 6015

Do not scale drawings. Verify all dimensions on site. Notify architect of all discrepancies

Project
**SCEGGS DARLINGHURST
MASTERPLAN**

Drawing Title
**ENVELOPES DIMENSIONS
LEVEL 1**

Drawing No.
AR.MP.2109


Revision
D

LEGENDS

- (N)MULTI-PURPOSE BUILDING
- (N)ADMINISTRATION BUILDING
- RESTORED BARHAM BUILDING
- REFURBISHED ENTRY
- (N)WILKINSON HOUSE REDEVELOPMENT
- SITE BOUNDARY

Tanner Kibble Denton Architects Pty Ltd
PO Box 660 Darlinghurst NSW 1300 Australia
Level 1, 19 Foster Street, Surry Hills NSW 2010 Australia
T +61 2 9281 4399
F +61 2 9281 4337
www.tkda.com.au

TKDArchitects
Tanner Kibble Denton

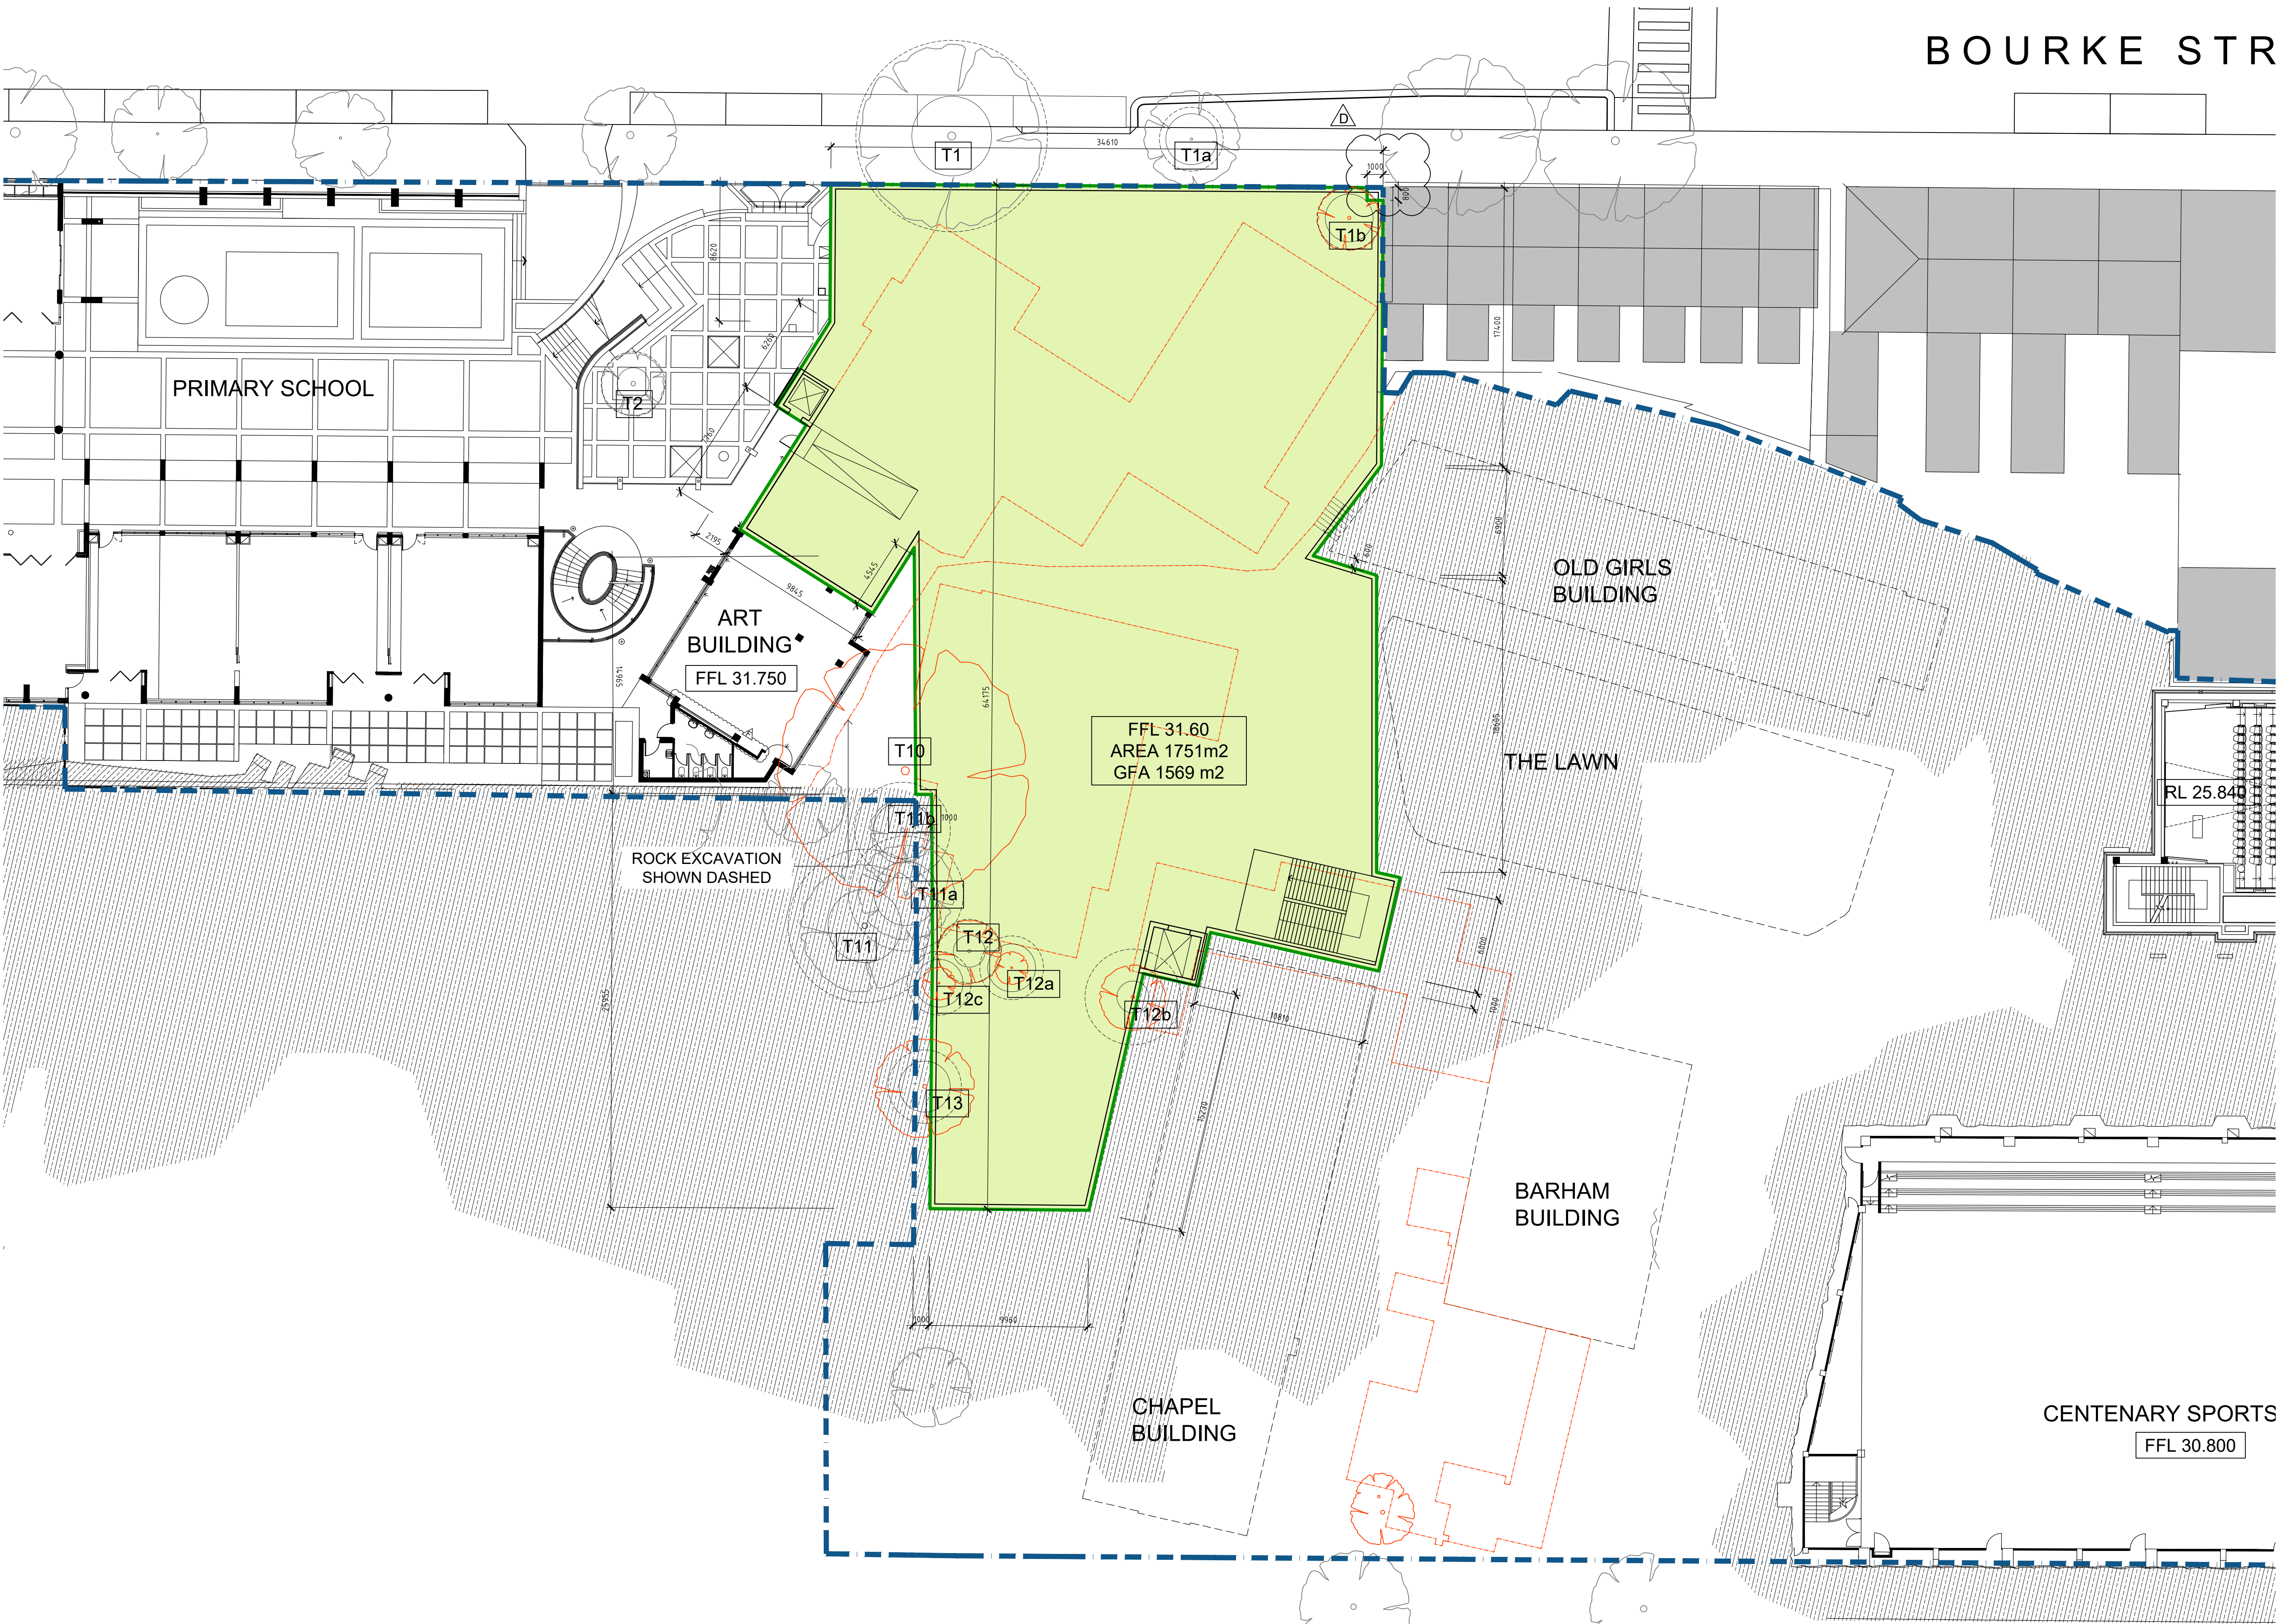

SCEGGS
DARLINGHURST



T +61 2 9332 1133
F +61 2 9332 1868

PROJECT MANAGER
Sandrick Project Directions
T + 61 2 8860 9490

BCA / ACCESS
Design Confidence
T + 61 2 8399 3707

ELECTRICAL / MECHANICAL
Erbas
T + 61 2 9437 1022

STATUTORY PLANNER
Urbis
T + 61 2 8233 9900

LANDSCAPE ARCHITECT
Context
T + 61 2 8244 8900

TRAFFIC CONSULTANT
Traffix
T + 61 2 8324 9700

LAND SURVEYOR
Rygate Surveyors
T + 61 2 9262 6800

STRUCTURAL / CIVIL
Taylor Thomson Whitting
T + 61 2 9439 7288

COMMUNITY CONSULTATION
Elton Consulting
T + 61 2 9387 2600

QUANTITY SURVEYOR
Altus Group
T + 61 2 9263 1252

HYDRAULIC
Erbas
T + 61 2 9437 1022

ACOUSTIC ENGINEER
Wilkinson Murray
T + 61 2 9437 4611


Rev	Date	Description	Checked	Auth.
A	23.11.18	ISSUE FOR SSD	IB	IB
B	12.07.19	AMENDED ENVELOPE	IB	RD
C	19.08.19	AMENDED ENVELOPE	IB	RD
D	26.09.19	ISSUE FOR SSD RIS	IB	RD
D	15.01.20	REQUEST FOR INFORMATION	IB	RD

ABBREVIATIONS

Proj. Dir	Proj. Arch	Drawn
RD	IB	CP
Job No.	Date	Scale
160441	NOV 18	1:200 @ A1

NSW Nominated Architects:
Robert Denton Registration No. 5782
Alex Kibble Registration No. 6015

Do not scale drawings. Verify all dimensions on site. Notify architect of all discrepancies

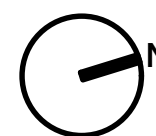

Project
**SCEGGS DARLINGHURST
MASTERPLAN**

Drawing Title
**ENVELOPES DIMENSIONS
LEVEL 2**


Drawing No.
AR.MP.2110

Revision
D

Tanner Kibble Denton Architects Pty Ltd
PO Box 660 Darlinghurst NSW 1300 Australia
Level 1, 19 Foster Street, Surry Hills NSW 2010 Australia
T +61 2 9281 4399
F +61 2 9281 4337
www.tkda.com.au



TKD Architects
Tanner Kibble Denton

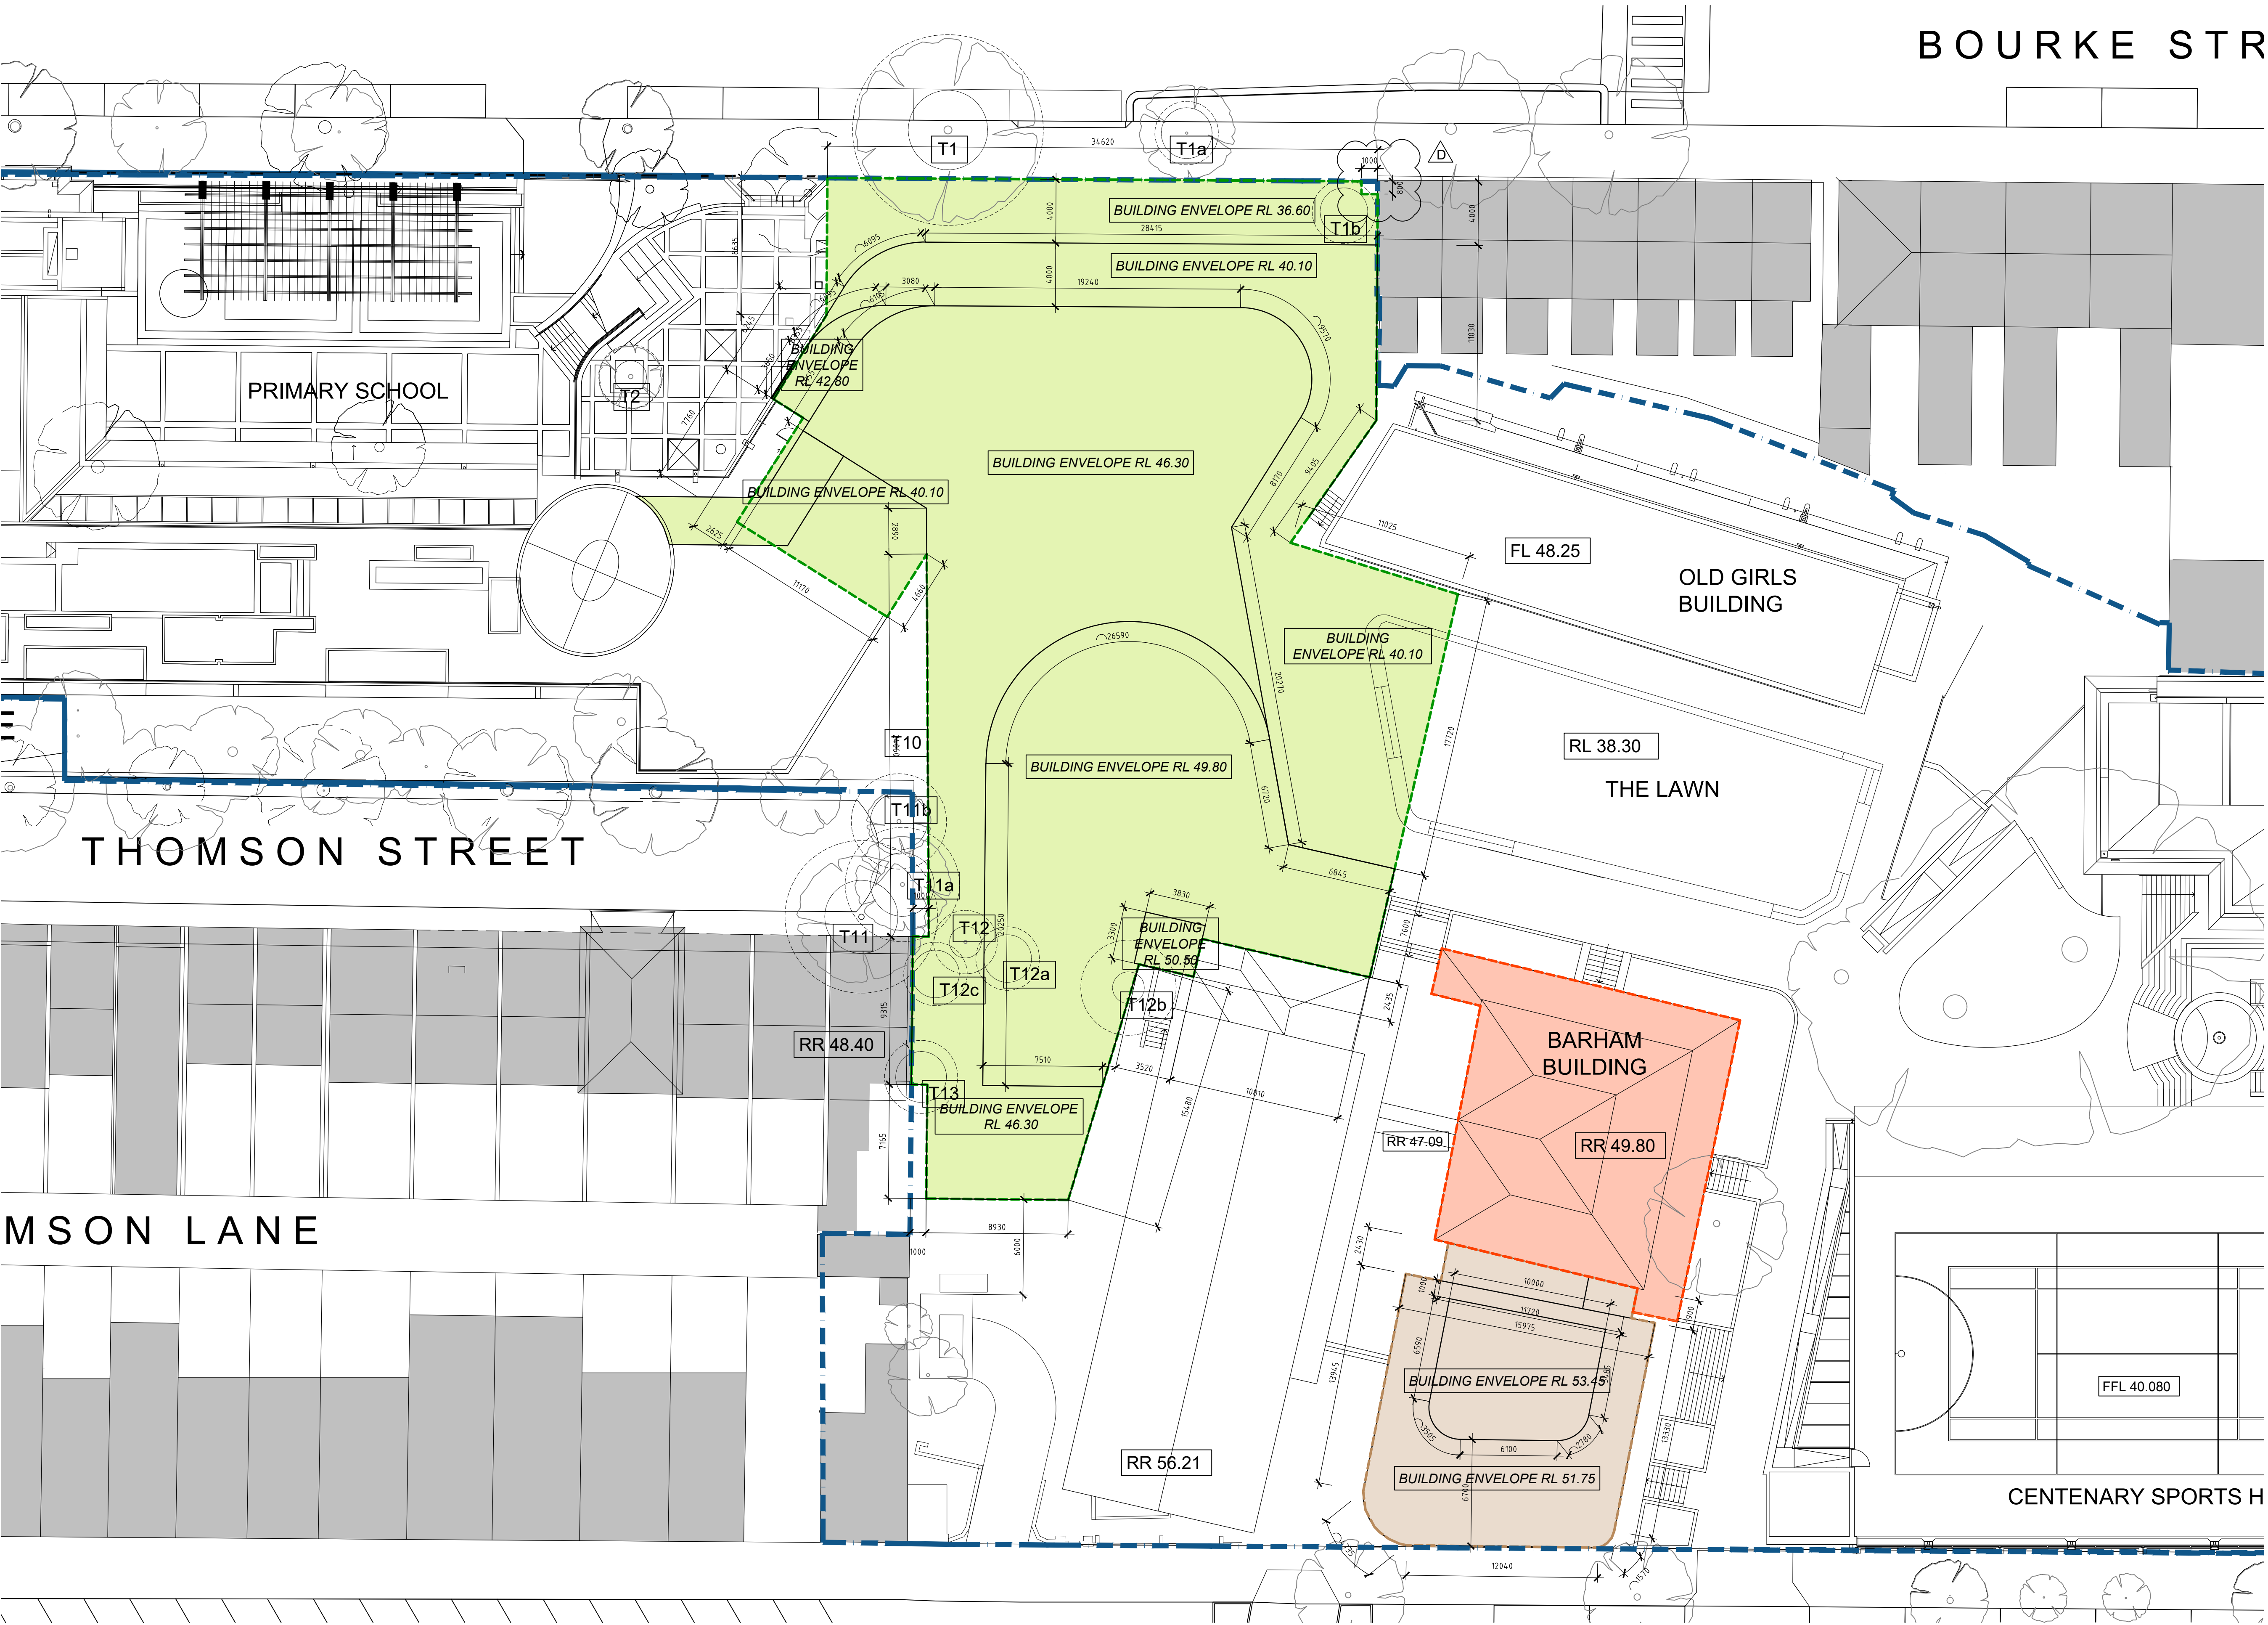

SCEGGS
DARLINGHURST



T +61 2 9332 1133
F +61 2 9332 1868

PROJECT MANAGER
Sandrick Project Directions

T + 61 2 8860 9490

BCA / ACCESS
Design Confidence

T + 61 2 8399 3707

ELECTRICAL / MECHANICAL
Erbas

T + 61 2 9437 1022

STATUTORY PLANNER
Urbis

T + 61 2 8233 9900

LANDSCAPE ARCHITECT
Context

T + 61 2 8244 8900

TRAFFIC CONSULTANT
Traffix

T + 61 2 8324 9700

LAND SURVEYOR
Rygate Surveyors

T + 61 2 9262 6800

STRUCTURAL / CIVIL
Taylor Thomson Whitting

T + 61 2 9439 7288

COMMUNITY CONSULTATION
Elton Consulting

T + 61 2 9387 2600

QUANTITY SURVEYOR
Altus Group

T + 61 2 9263 1252

HYDRAULIC
Erbas

T + 61 2 9437 1022

ACOUSTIC ENGINEER
Wilkinson Murray

T + 61 2 9437 4611


Rev	Date	Description	Checked	Auth.
A	23.11.18	ISSUE FOR SSD	IB	IB
B	12.07.19	AMENDED ENVELOPE	IB	RD
B	19.08.19	AMENDED ENVELOPE	IB	RD
D	15.01.20	REQUEST FOR INFORMATION	IB	RD

ABBREVIATIONS

Proj. Dir	Proj. Arch	Drawn
RD	IB	CP
Job No.	Date	Scale
160441	NOV 18	1:200 @ A1

NSW Nominated Architects:
Robert Denton
Alex Kibble
Registration No. 5782
Registration No. 6015

Do not scale drawings. Verify all dimensions on site. Notify architect of all discrepancies

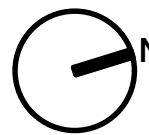

Project
**SCEGGS DARLINGHURST
MASTERPLAN**

Drawing Title
**ENVELOPES DIMENSIONS
ROOF LEVEL**

Drawing No.
AR.MP.2111


Revision
D

LEGENDS


- (N)MULTI-PURPOSE BUILDING
- (N)ADMINISTRATION BUILDING
- RESTORED BARHAM BUILDING
- REFURBISHED ENTRY
- (N)WILKINSON HOUSE REDEVELOPMENT
- SITE BOUNDARY

Tanner Kibble Denton Architects Pty Ltd
PO Box 660 Darlinghurst NSW 1300 Australia
Level 1, 19 Foster Street, Surry Hills NSW 2010 Australia
T +61 2 9281 4399
F +61 2 9281 4337
www.tkda.com.au


TKDArchitects
Tanner Kibble Denton

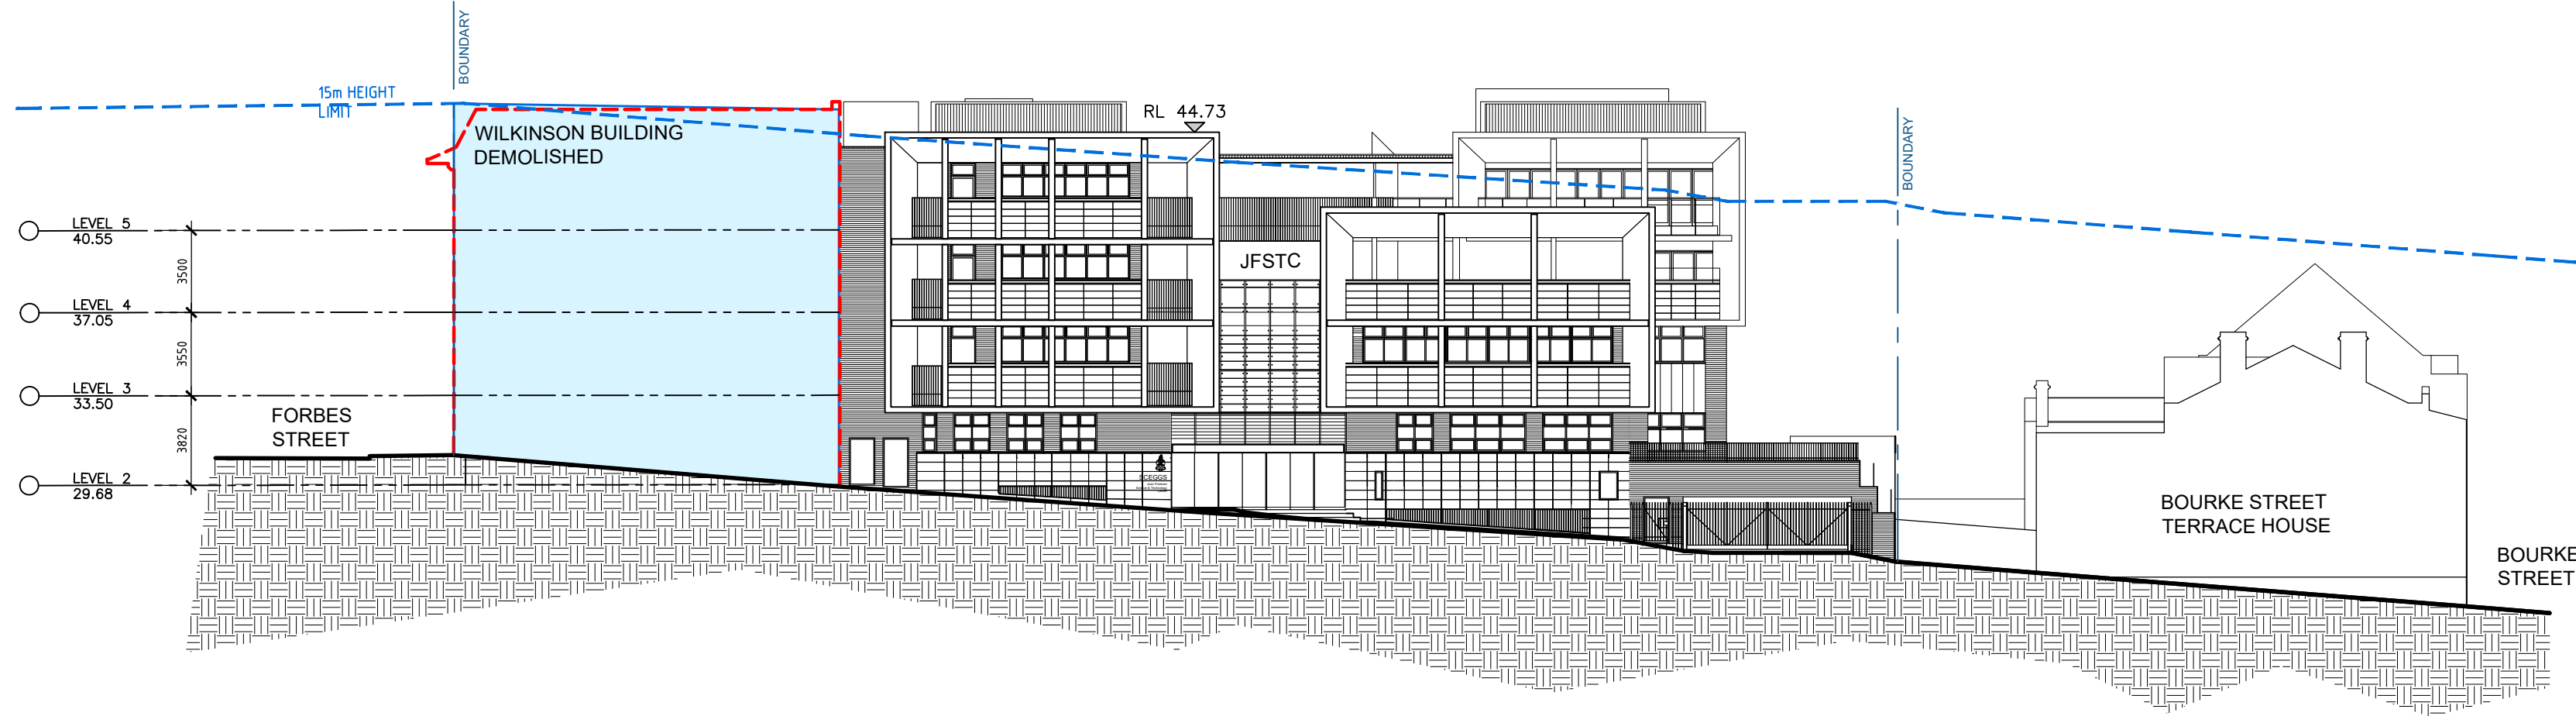


ELEVATION AA - ST PETER'S STREET

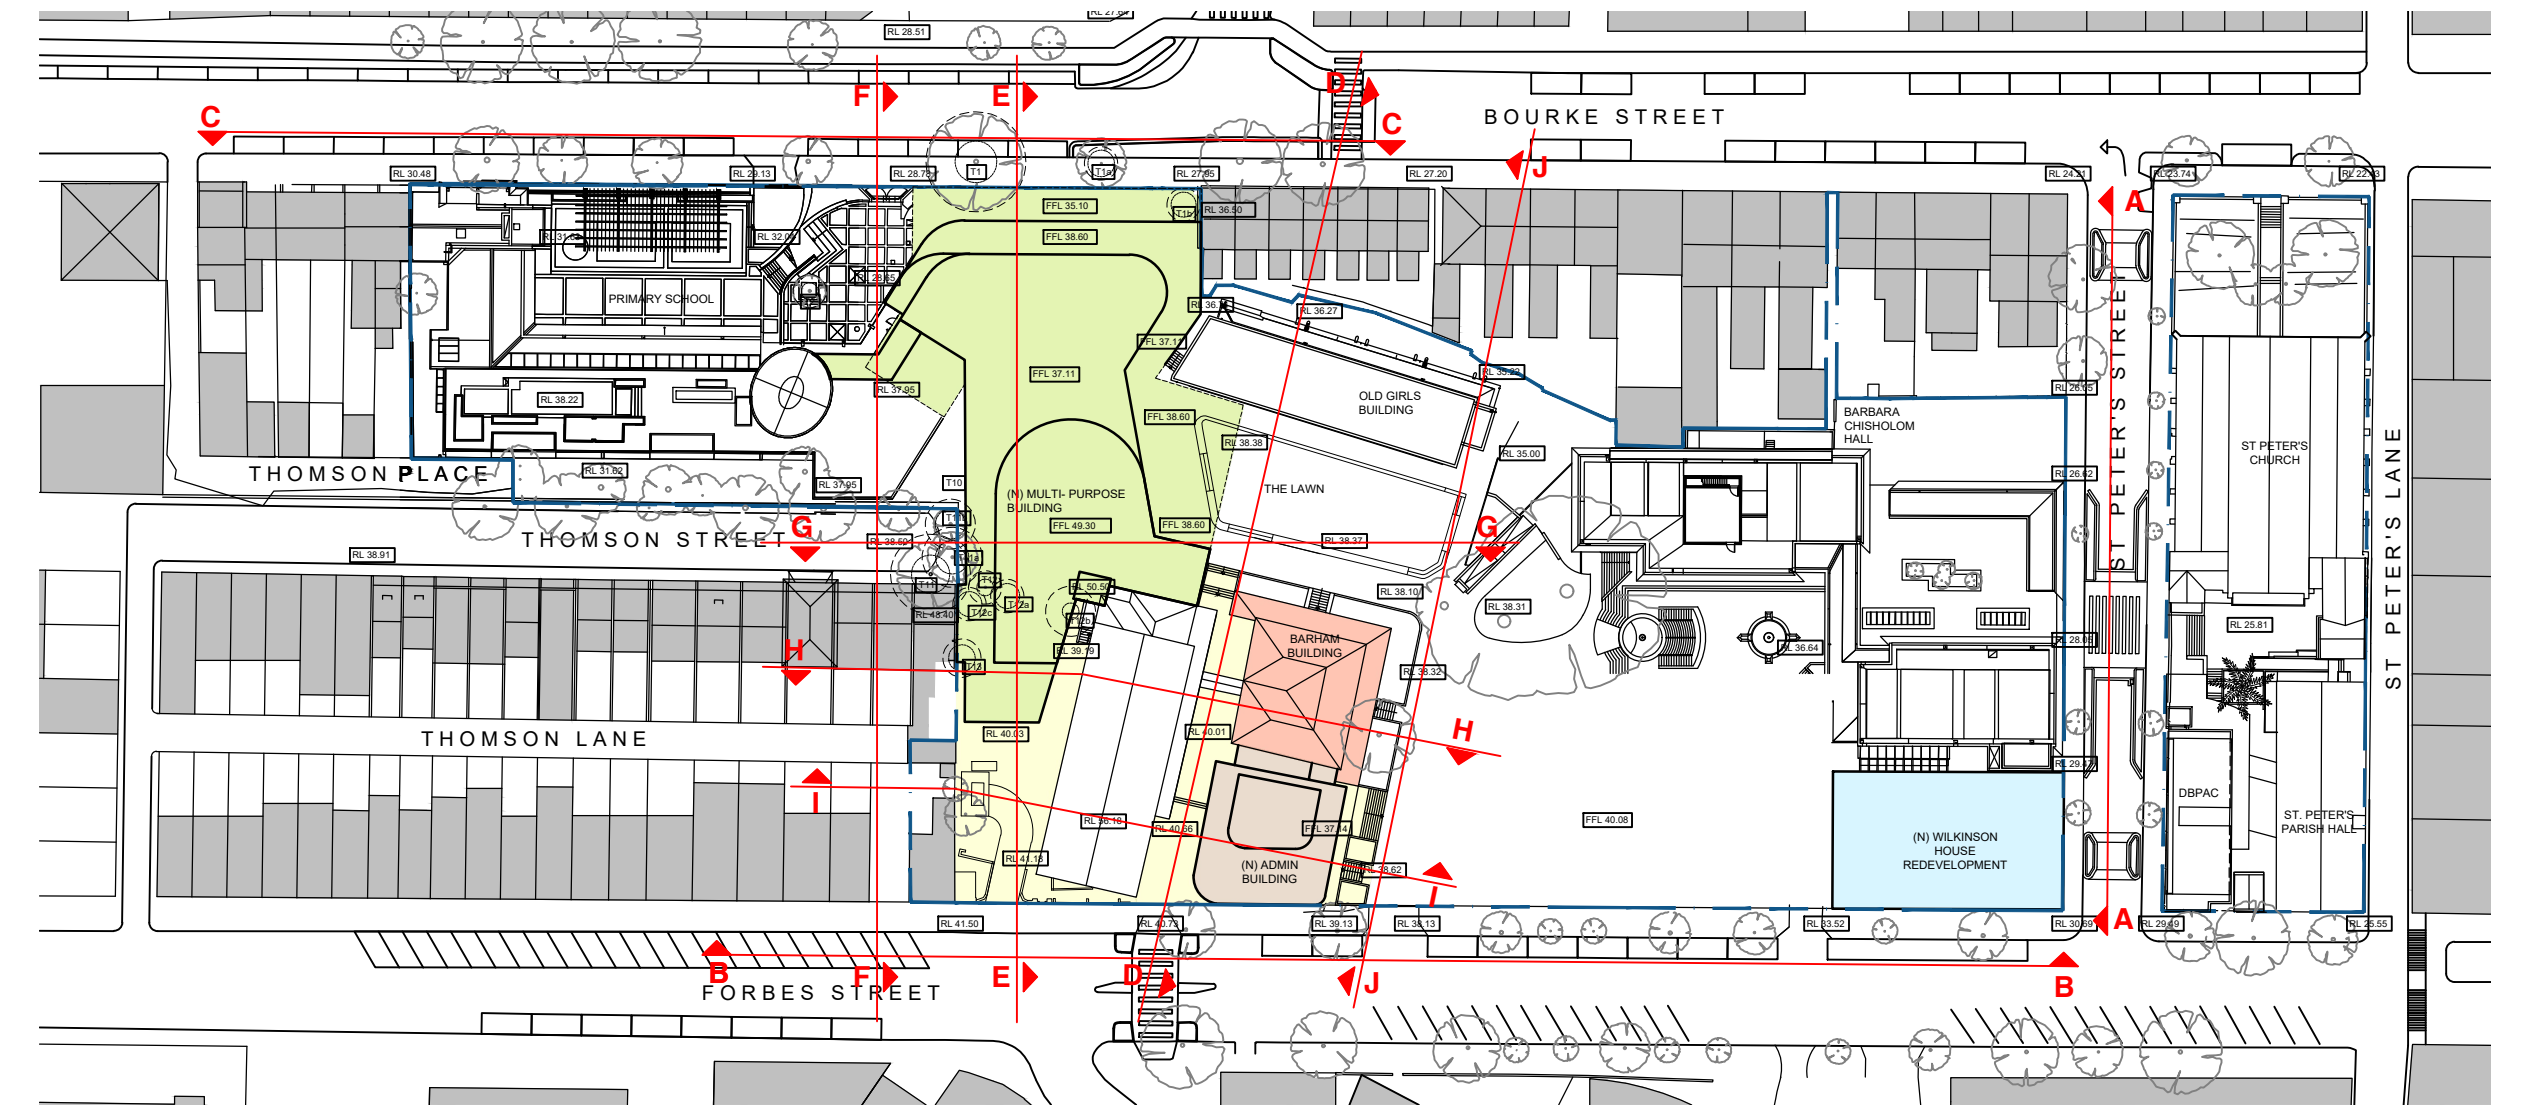

KEY DIAGRAM

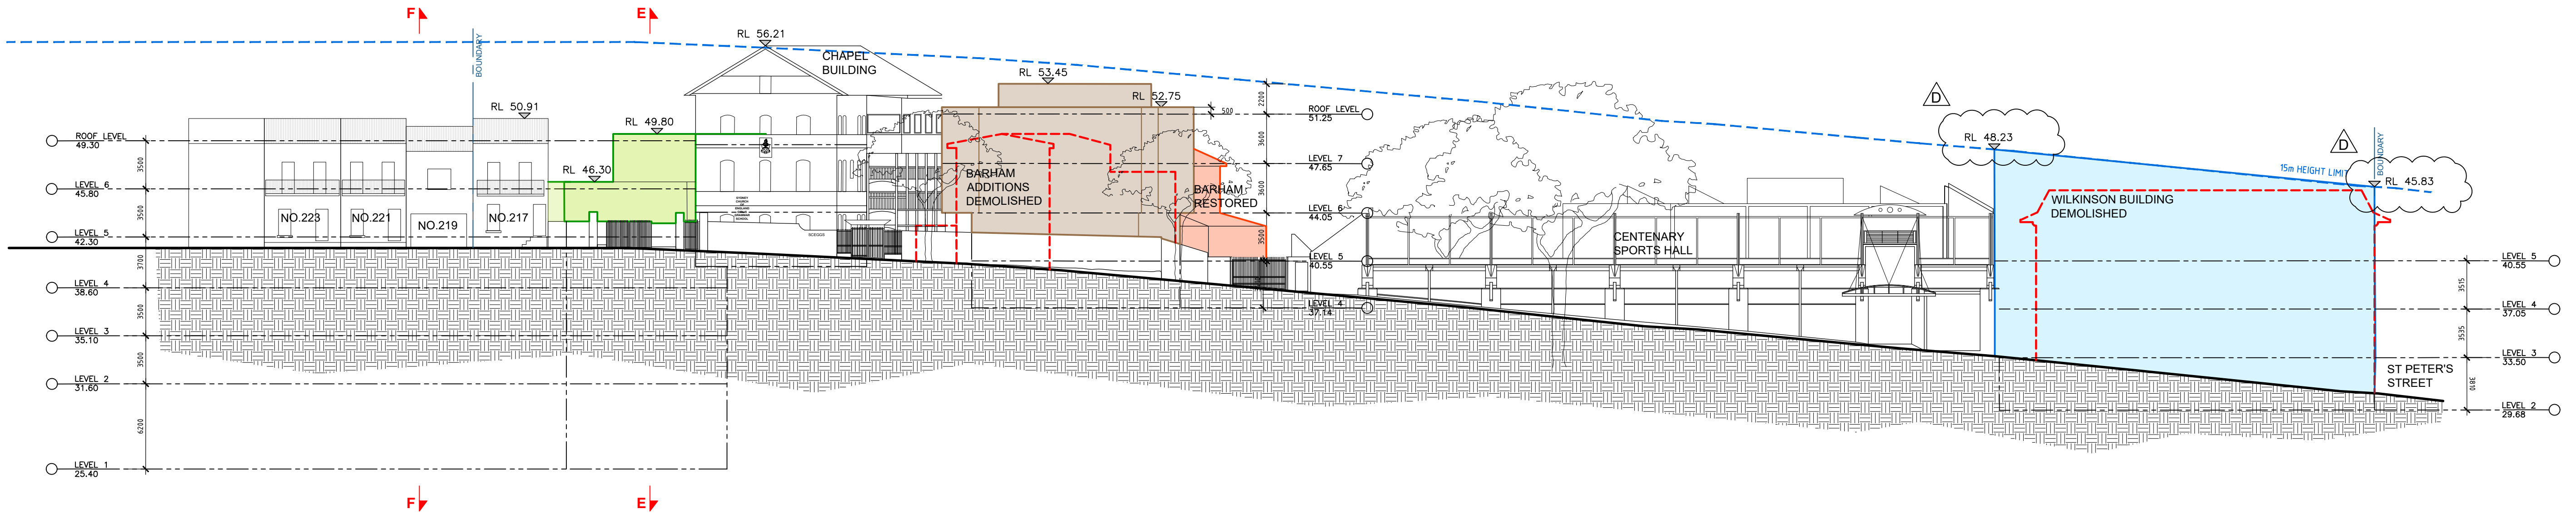

ELEVATION BB - FORBES STREET

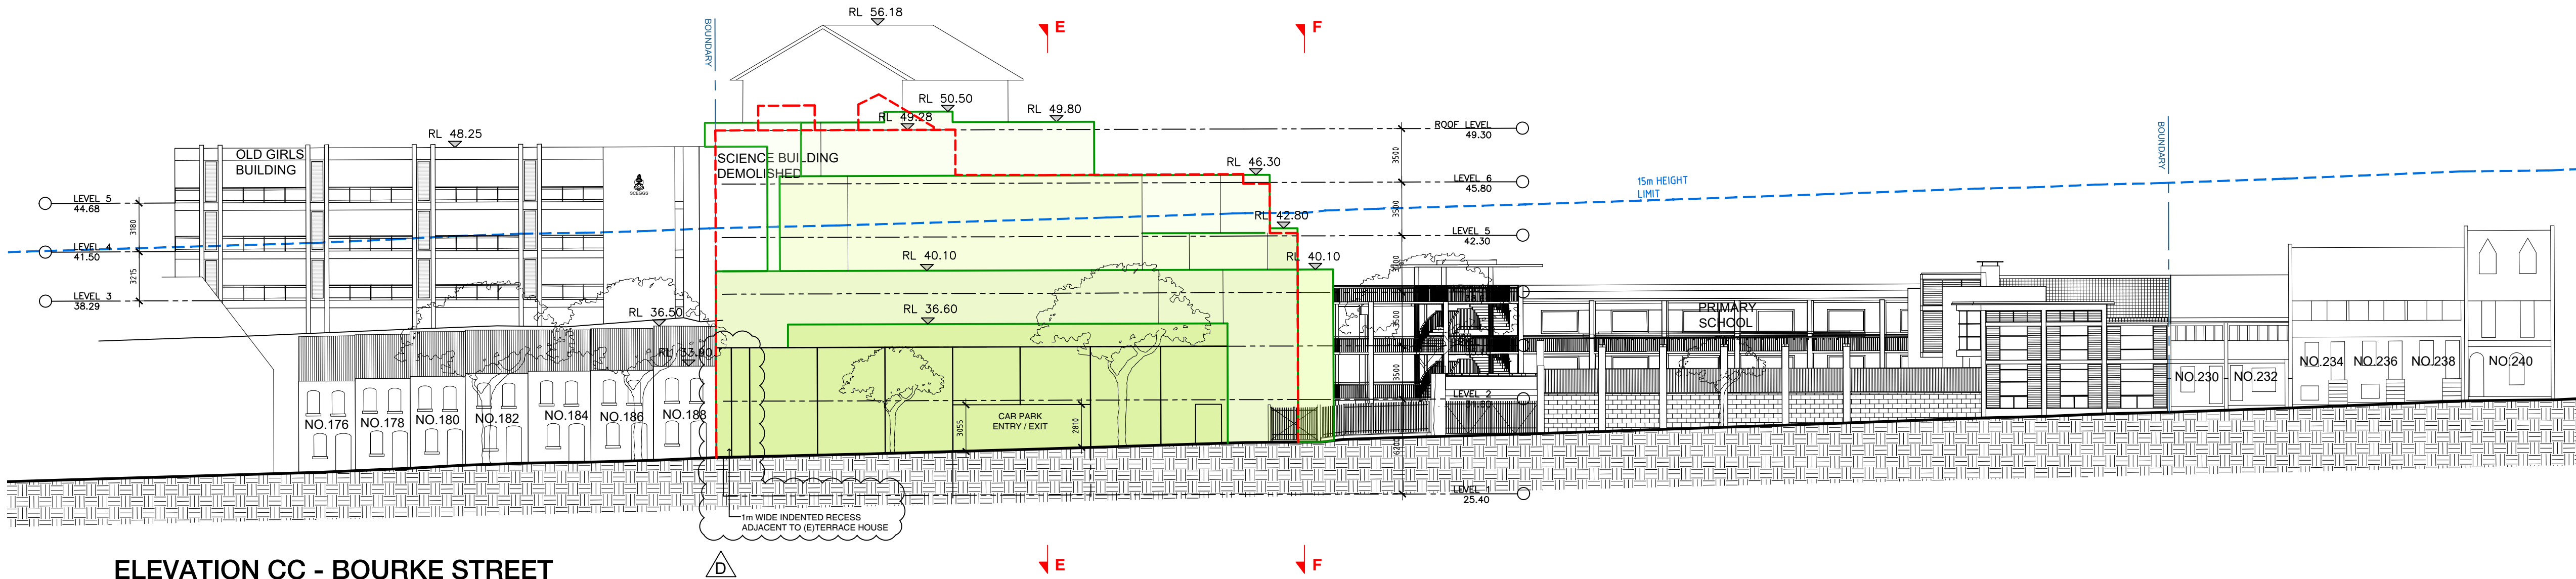

ELEVATION CC - BOURKE STREET

- LEGENDS**
- (N)MULTI-PURPOSE BUILDING
 - (N)ADMINISTRATION BUILDING
 - RESTORED BARHAM BUILDING
 - (N)WILKINSON HOUSE REDEVELOPMENT
 - BUILDING DEMOLISHED
 - SITE BOUNDARY
 - GROUND LEVEL EXCAVATED

SCEGGS DARLINGHURST



T +61 2 9332 1133
F +61 2 9332 1868

PROJECT MANAGER
Sandrick Project Directions
T + 61 2 8860 9490

BCA / ACCESS
Design Confidence
T + 61 2 8399 3707

ELECTRICAL / MECHANICAL
Erbas
T + 61 2 9437 1022

STATUTORY PLANNER
Urbis
T + 61 2 8233 9900

LANDSCAPE ARCHITECT
Context
T + 61 2 8244 8900

TRAFFIC CONSULTANT
Trafrix
T + 61 2 8324 9700

LAND SURVEYOR
Rygate Surveyors
T + 61 2 9262 6800

STRUCTURAL / CIVIL
Taylor Thomson Whitting
T + 61 2 9439 7288

COMMUNITY CONSULTATION
Elton Consulting
T + 61 2 9387 2600

QUANTITY SURVEYOR
Altus Group
T + 61 2 9263 1252

HYDRAULIC
Erbas
T + 61 2 9437 1022

ACOUSTIC ENGINEER
Wilkinson Murray
T + 61 2 9437 4611

Rev	Date	Description	Checked	Auth.
A	23.11.18	ISSUE FOR SSD	IB	IB
B	12.07.19	AMENDED ENVELOPE	IB	RD
C	19.08.19	AMENDED ENVELOPE	IB	RD
D	26.09.19	ISSUE FOR SSD RIS	IB	RD
D	15.01.20	REQUEST FOR INFORMATION	IB	RD

ABBREVIATIONS

Proj. Dir	Proj. Arch	Drawn
RD	IB	CP
Job No.	Date	Scale
160441	NOV 18	1:250

NSW Nominated Architects:
Robert Denton
Alex Kibble
Registration No. 5782
Registration No. 6015

Do not scale drawings. Verify all dimensions on site. Notify architect of all discrepancies


5 10 20 25 M

Project
SCEGGS DARLINGHURST
MASTERPLAN
Drawing Title
PROPOSED MASTERPLAN
ENVELOPE ELEVATIONS
Drawing No.
AR.MP.3002
Revision
D

Tanner Kibble Denton Architects Pty Ltd
PO Box 660 Darlinghurst NSW 1300 Australia
Level 1, 19 Foster Street, Surry Hills NSW 2010 Australia
T +61 2 9281 4399
F +61 2 9281 4337
www.tkda.com.au



TKD Architects
Tanner Kibble Denton

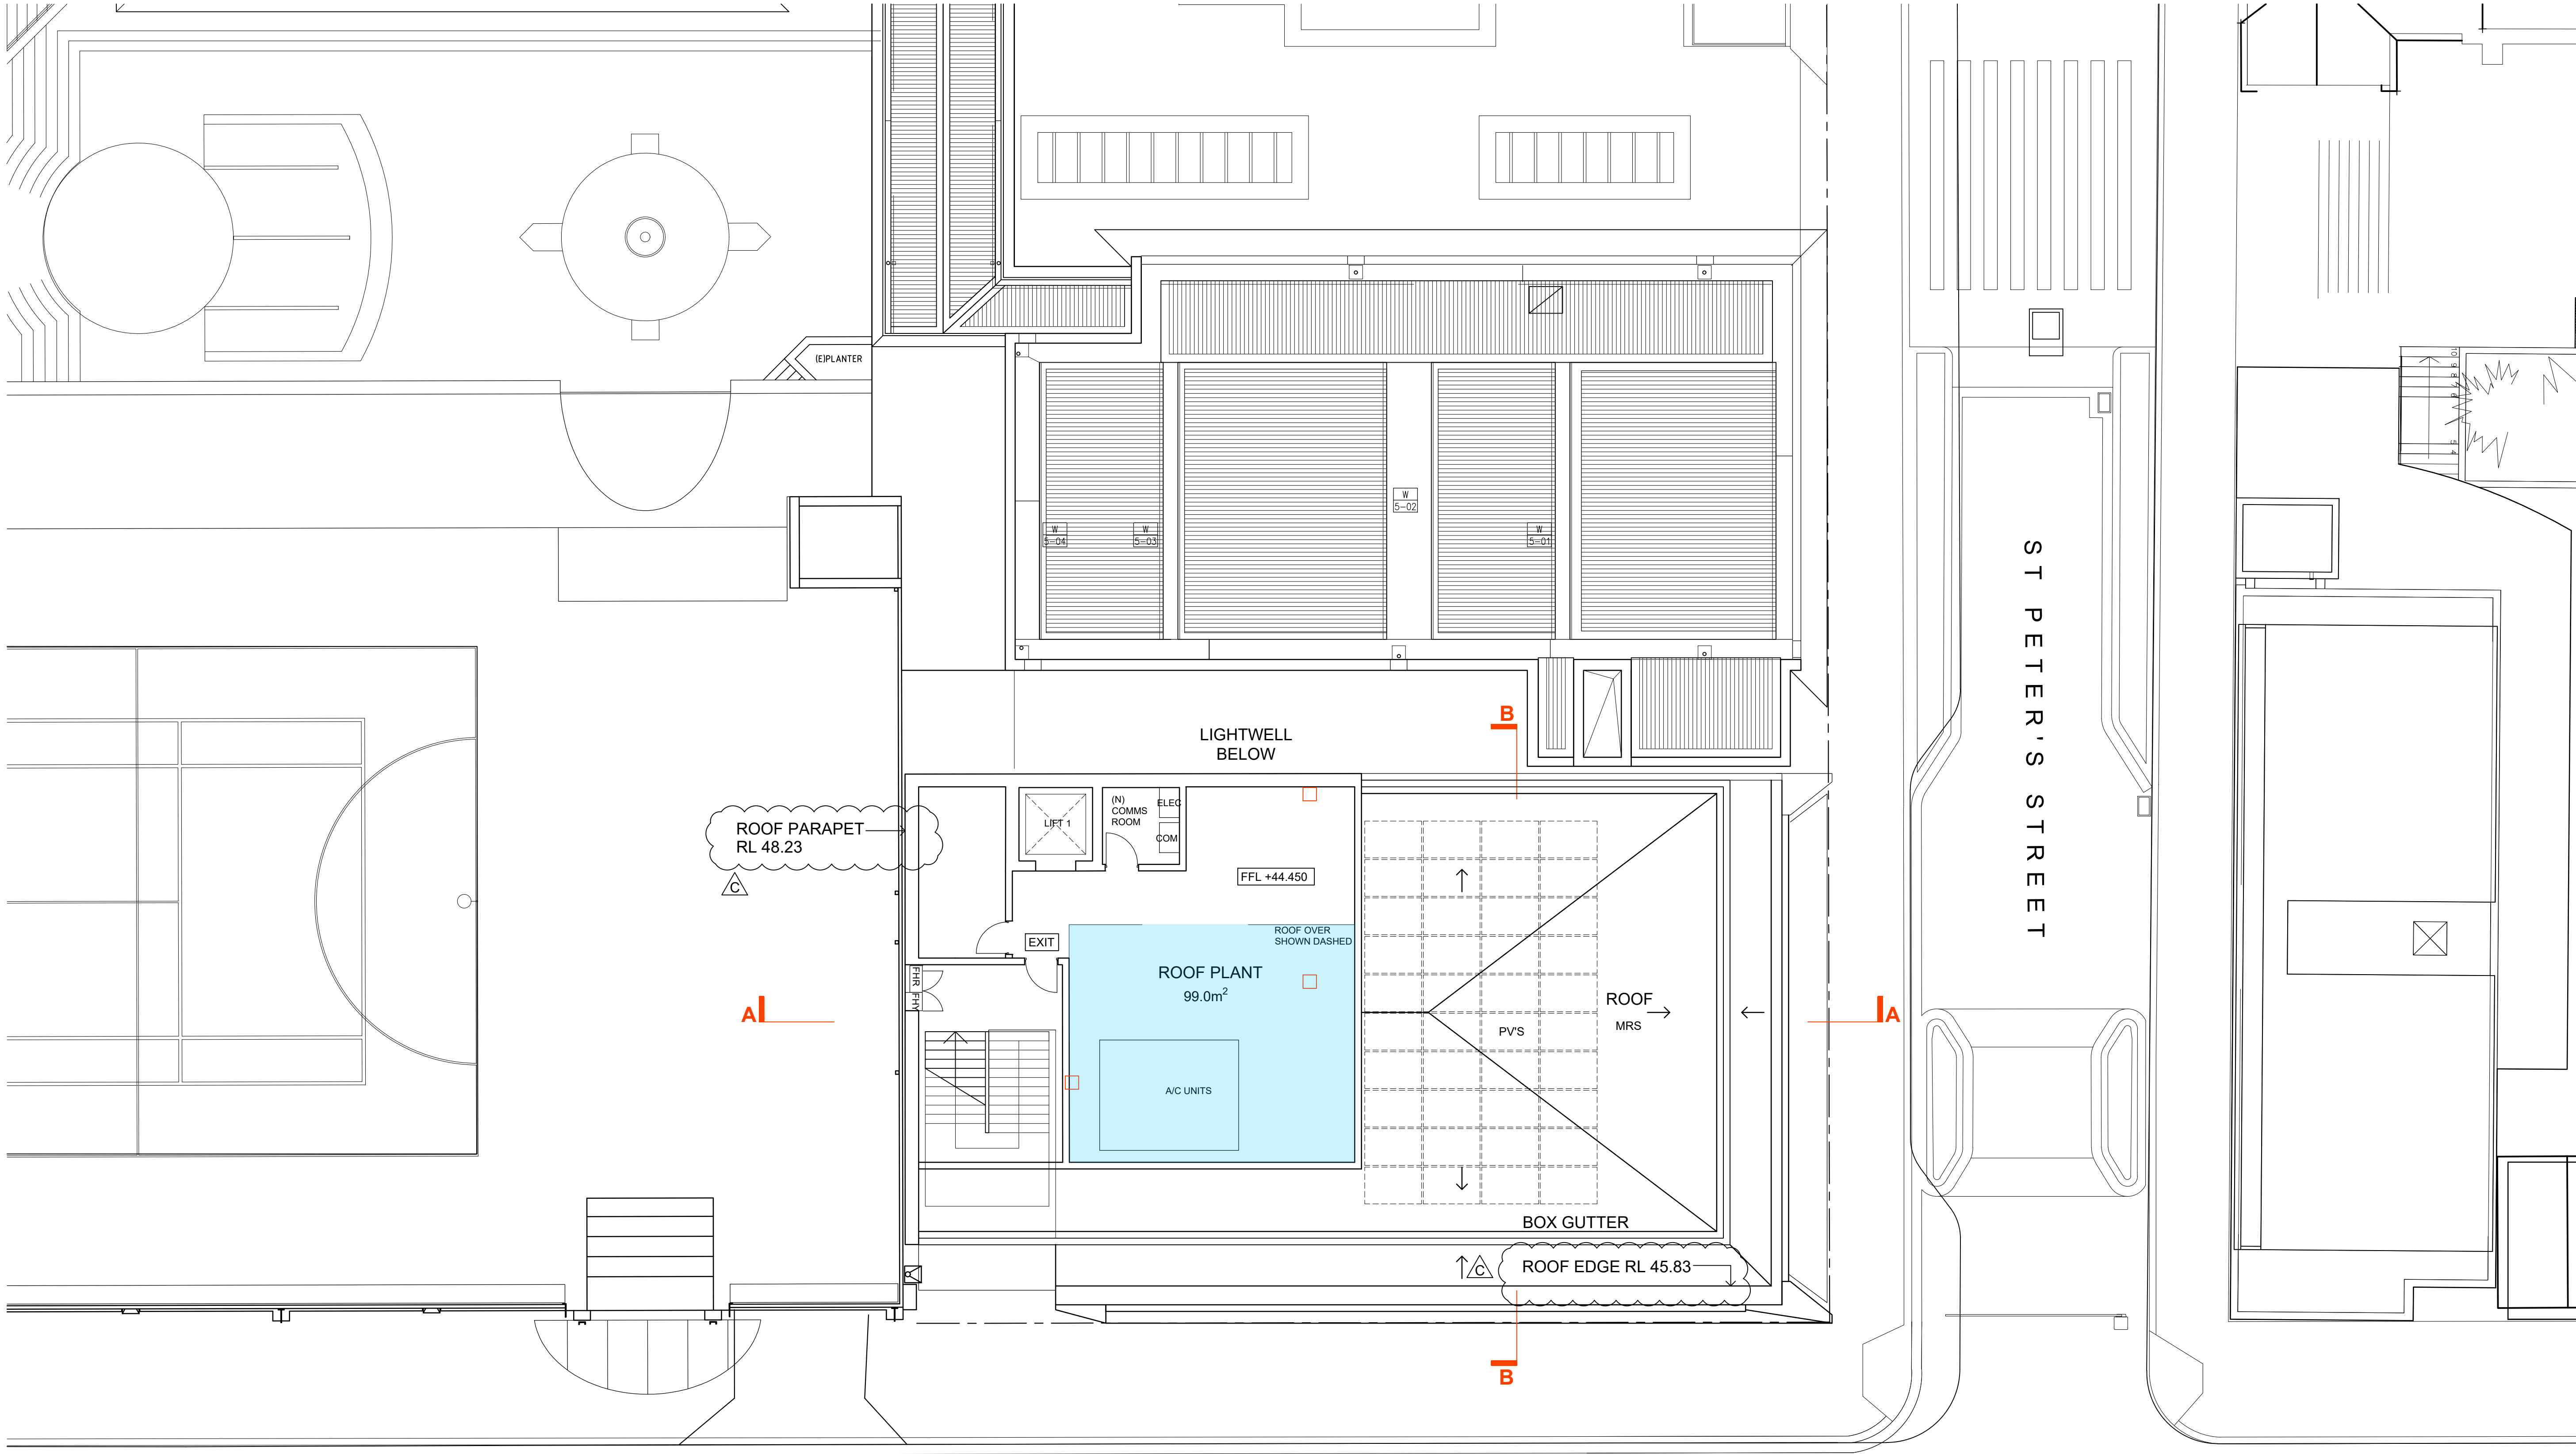

PROPOSED LEVEL 3 AREA: 99 m²

SCEGGS DARLINGHURST



T +61 2 9332 1133
F +61 2 9332 1858

PROJECT MANAGER
Sandrick Project Directions
T + 61 2 8860 9490

BCA / ACCESS
Design Confidence
T + 61 2 8399 3707

ELECTRICAL / MECHANICAL
Erbas
T + 61 2 9437 1022

STATUTORY PLANNER
Urbis
T + 61 2 8233 9900

LANDSCAPE ARCHITECT
Context
T + 61 2 8244 8900

TRAFFIC CONSULTANT
Traffix
T + 61 2 8324 9700

LAND SURVEYOR
Rygate Surveyors
T + 61 2 9262 6800

STRUCTURAL / CIVIL
Taylor Thomson Whitting
T + 61 2 9439 7288

COMMUNITY CONSULTATION
Elton Consulting
T + 61 2 9387 2600

QUANTITY SURVEYOR
Altus Group
T + 61 2 9263 1252

HYDRAULIC
Erbas
T + 61 2 9437 1022

ACOUSTIC ENGINEER
Wilkinson Murray
T + 61 2 9437 4611

Rev	Date	Description	Checked	Auth.
A	23.11.18	ISSUE FOR SSD	IB	IB
A	19.08.19	AMENDED ENVELOPE	IB	RD
B	26.09.19	ISSUE FOR SSD RIS	IB	RD
C	15.01.20	REQUEST FOR INFORMATION	IB	RD

ABBREVIATIONS

Proj. Dir	Proj. Arch	Drawn
RD	IB	CP
Job No.	Date	Scale
160441	NOV 18	1:100 @ A1

NSW Nominated Architects:
Robert Denton
Alex Kibble
Registration No. 5782
Registration No. 0015

Do not scale drawings. Verify all dimensions on site. Notify architect of all discrepancies

1 2 3 4 5 10 M

Project
SCEGGS DARLINGHURST
MASTERPLAN


Drawing Title
WILKINSON HOUSE
REDEV. LEVEL 3 PLAN

Drawing No.
AR.DA.2105


Revision
C

Tanner Kibble Denton Architects Pty Ltd
PO Box 660 Darlinghurst NSW 1300 Australia
Level 1, 19 Foster Street, Surry Hills NSW 2010 Australia
T +61 2 9281 4399
F +61 2 9281 4337
www.tkda.com.au

TKDArchitects
Tanner Kibble Denton

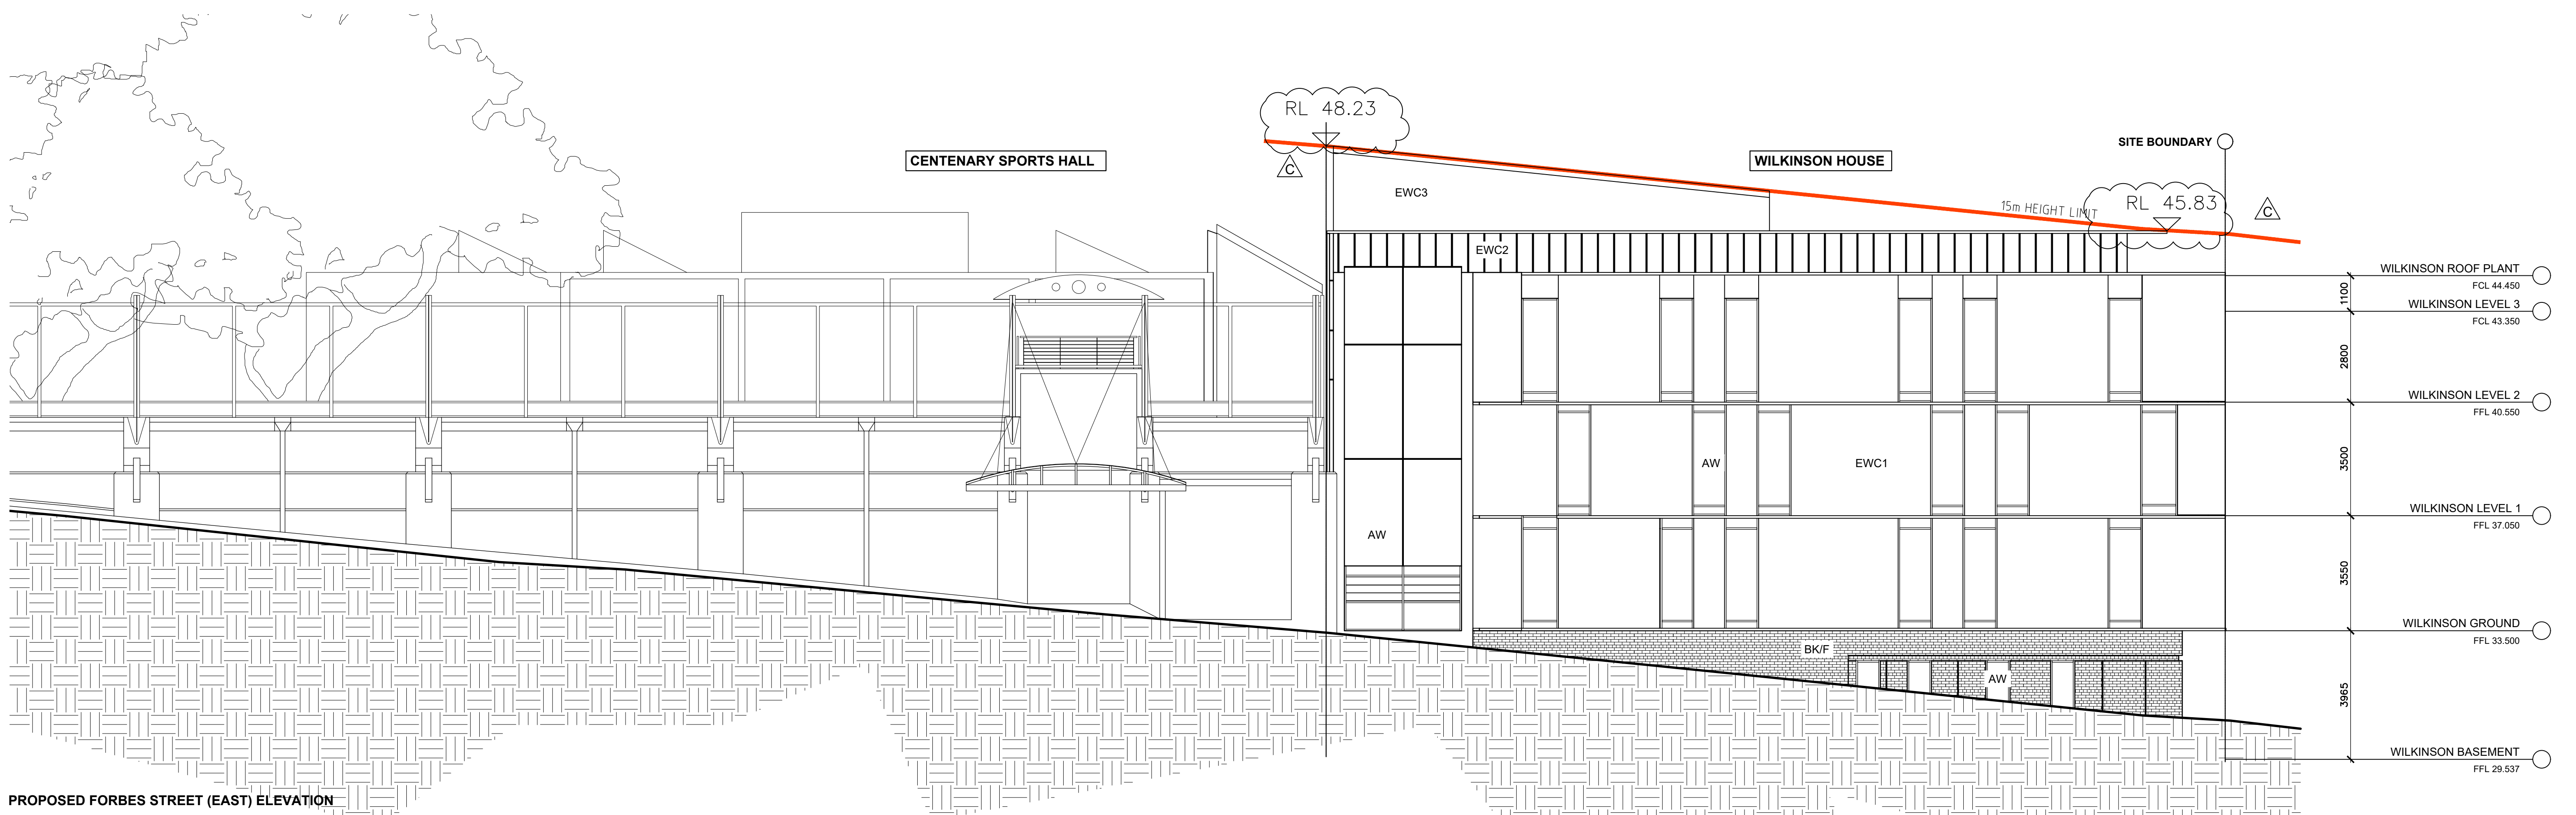

PROPOSED FORBES STREET (EAST) ELEVATION

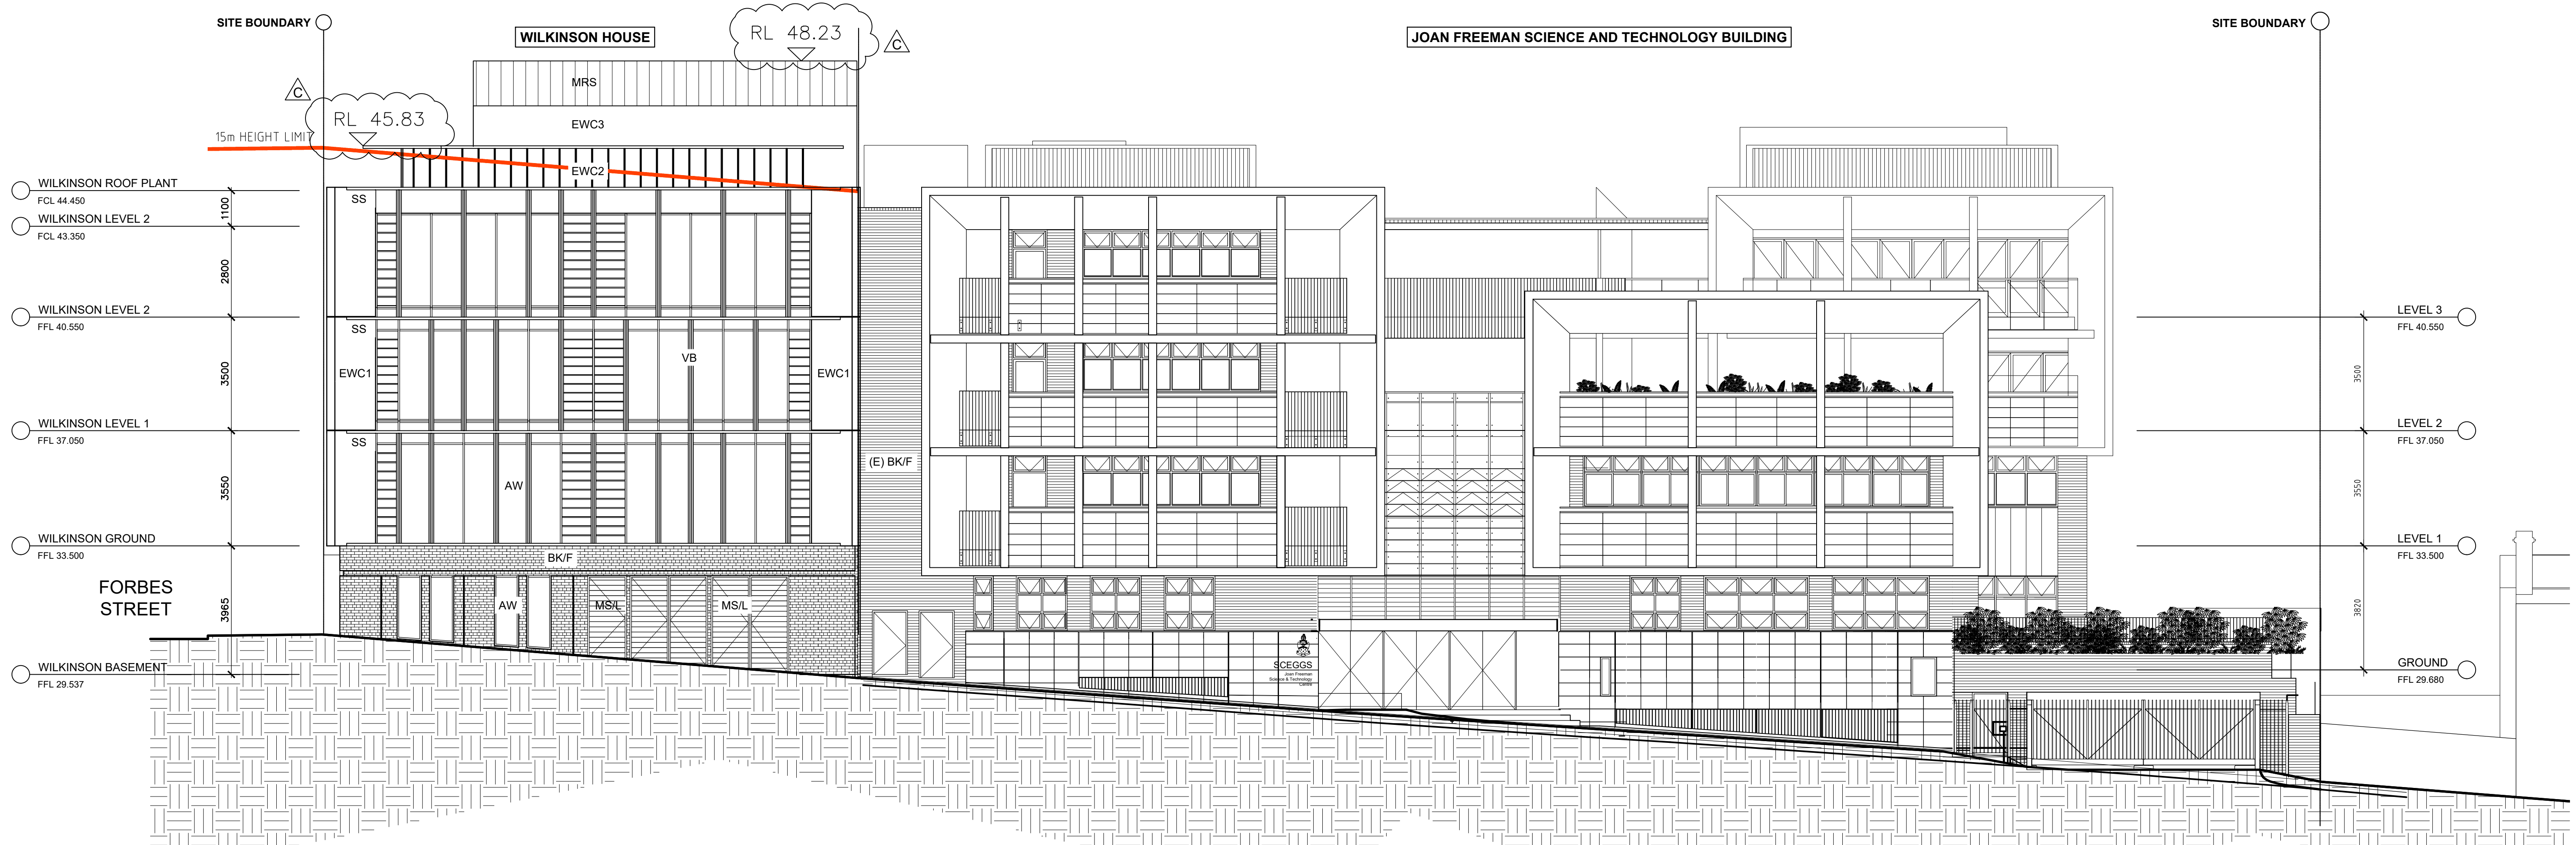

PROPOSED ST PETER'S STREET (NORTH) ELEVATION

SCEGGS DARLINGHURST



T +61 2 9332 1133
F +61 2 9332 1858

PROJECT MANAGER
Sandrick Project Directions
T + 61 2 8890 9490

BCA / ACCESS
Design Confidence
T + 61 2 8399 3707

ELECTRICAL / MECHANICAL
Erbas
T + 61 2 9437 1022

STATUTORY PLANNER
Urbis
T + 61 2 8233 9900

LANDSCAPE ARCHITECT
Context
T + 61 2 8244 8900

TRAFFIC CONSULTANT
Trafrix
T + 61 2 8324 9700

LAND SURVEYOR
Rygate Surveyors
T + 61 2 9262 6800

STRUCTURAL / CIVIL
Taylor Thomson Whitting
T + 61 2 9439 7288

COMMUNITY CONSULTATION
Elton Consulting
T + 61 2 9387 2600

QUANTITY SURVEYOR
Altus Group
T + 61 2 9263 1252

HYDRAULIC
Erbas
T + 61 2 9437 1022

ACOUSTIC ENGINEER
Wilkinson Murray
T + 61 2 9437 4611

Rev	Date	Description	Checked	Auth.
A	23.11.18	ISSUE FOR SSD	IB	IB
B	19.08.19	AMENDED ENVELOPE	IB	RD
B	26.09.19	ISSUE FOR SSD RIS	IB	RD
C	15.01.20	REQUEST FOR INFORMATION	IB	RD

ABBREVIATIONS	
(E)	EXISTING
(N)	NEW
AW	ALUMINUM WINDOW
MS/L	MILD STEEL LOUVRE
BK/F	BRICKWORK/FACE
EW	EXTERNAL WALL CLADDING
MRS	METAL ROOF SHEETING
PC	PRECAST CONCRETE
RT/TC	ROOF TILE/TERRACOTTA
SS	SUNSHADE
TW	TIMBER WINDOW
VB	VERTICAL BLADE
TL	TILES

Proj. Dir	Proj. Arch	Drawn
RD	IB	CP
Job No.	Date	Scale
160441	NOV 18	1:100 @ A1
NSW Nominated Architects: Robert Denton Registration No. 5782 Alex Kibble Registration No. 8015		
Do not scale drawings. Verify all dimensions on site. Notify architect of all discrepancies		

Project
SCEGGS DARLINGHURST MASTERPLAN
Drawing Title
WILKINSON HOUSE REDEV. ELEVATIONS
Drawing No.
AR.DA.3002

Revision
C

Tanner Kibble Denton Architects Pty Ltd
PO Box 660 Darlinghurst NSW 1300 Australia
Level 1, 19 Foster Street, Surry Hills NSW 2010 Australia
T +61 2 9281 4399
F +61 2 9281 4337
www.tkda.com.au



TKD Architects
Tanner Kibble Denton