




CLIENT
NSW Department of
Education | School
Infrastructure NSW
T+ (02) 9561 8287

Richard Crookes
Constructions

T+ (02) 9902 4700

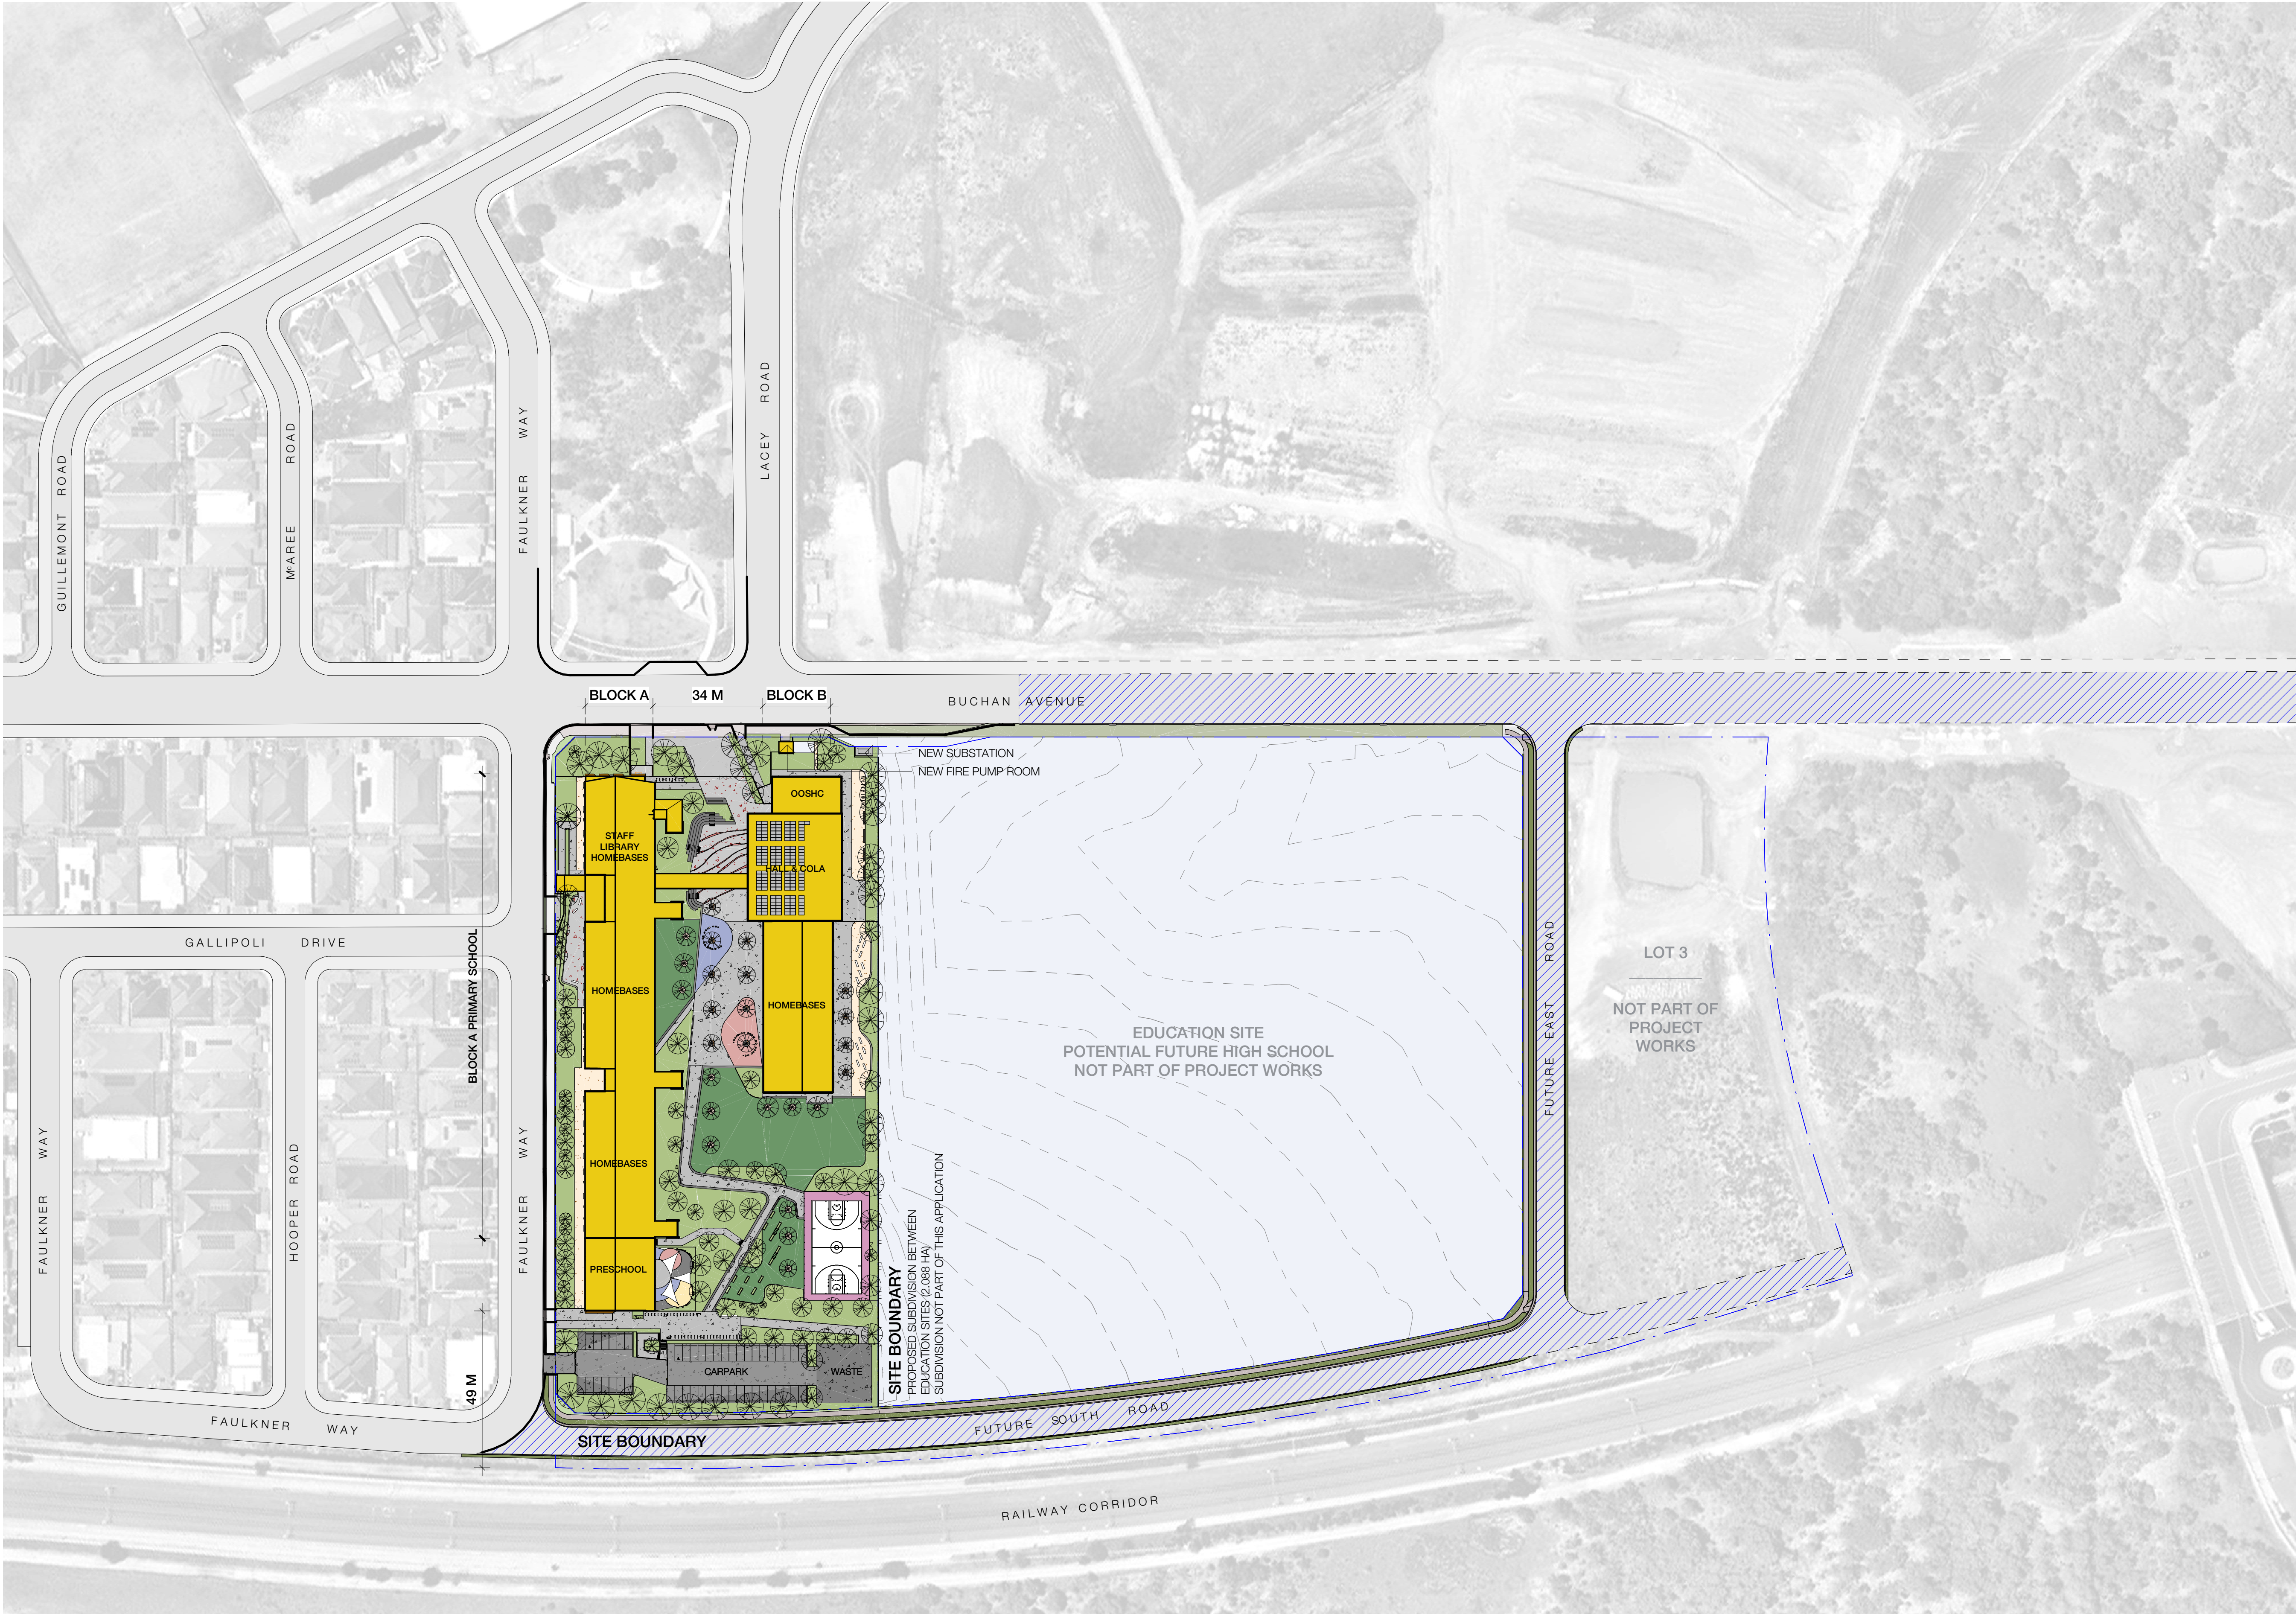

RICHARD CROOKES
CONSTRUCTIONS

Landscape Architecture
OCULUS

T+ (02) 9557 5533

Structural and Civil

NORTHROP

T+ (02) 9241 4188

Multidisciplinary Services

JHA CONSULTING ENGINEERS

T+ (02) 9437 1000

Project Managers
COLLIERS

T+ (02) 9249 2001

Traffic Consultant

PTC

T+ (02) 8920 0800

NSW Nominated Architects: Robert Denton Reg. No. 5782, Alex Kibble Reg. No. 6015

Do not scale drawings. Verify all dimensions on site. Notify architect of all discrepancies

Rev	Date	Description	Chkd	Auth
A	29.04.21	Issue for Coordination	HC	AK
B	31.05.21	Issue for SSDA	HC	AK
C	10.06.21	Issue for SSDA	HC	AK
D	13.08.21	Draft RTS Issue	HC	AK
E	19.08.21	Response to Submissions	HC	AK
F	12.10.21	Response to Submissions	HC	AK

Project
**NEW PRIMARY SCHOOL IN
EDMONDSON PARK**

BUCHAN AVE
EDMONDSON PARK

Drawing Title
SITE PLAN

Proj. Dir	Proj. Arch	Drawn	Sheet
AK	AH	HC	A1
Job No.	Date	Scale	
210002	12.10.21	1 : 1000	

Drawing No.

AR W- DW- 1001

Revision

F

0M 20 40 60 80 100

Tanner Kibble Denton Architects Pty Ltd

PO Box 660 Darlinghurst NSW 1300 Australia
Level 1, 19 Foster Street, Surry Hills NSW 2010 Australia

T +61 2 9281 4399

F +61 2 9281 4337

www.tkda.com.au



Tanner Kibble Denton

(E) BOUNDARY FENCE TO BE DEMOLISHED FOR (N) SCHOOL ENTRY FORECOURT


(E) OVERHEAD POWER LINES AND ASSOCIATED POWER POLES ON SURVEY HAVE BEEN DEMOLISHED PRIOR TO THIS DEVELOPMENT

(E) GRASS VERGE DEMOLISHED FOR (N) PEDESTRIAN PAVING

E) TOPOGRAPHY REGRADED IN ACCORDANCE WITH DA670/2021. (NOT PART OF THIS CONSENT)

(E) BOUNDARY FENCE TO BE DEMOLISHED FOR (N) CARPARK SECURITY GATE

(E) PAVEMENT, KERB AND GRASS VERGE DEMOLISHED FOR (N) CARPARK DRIVEWAY

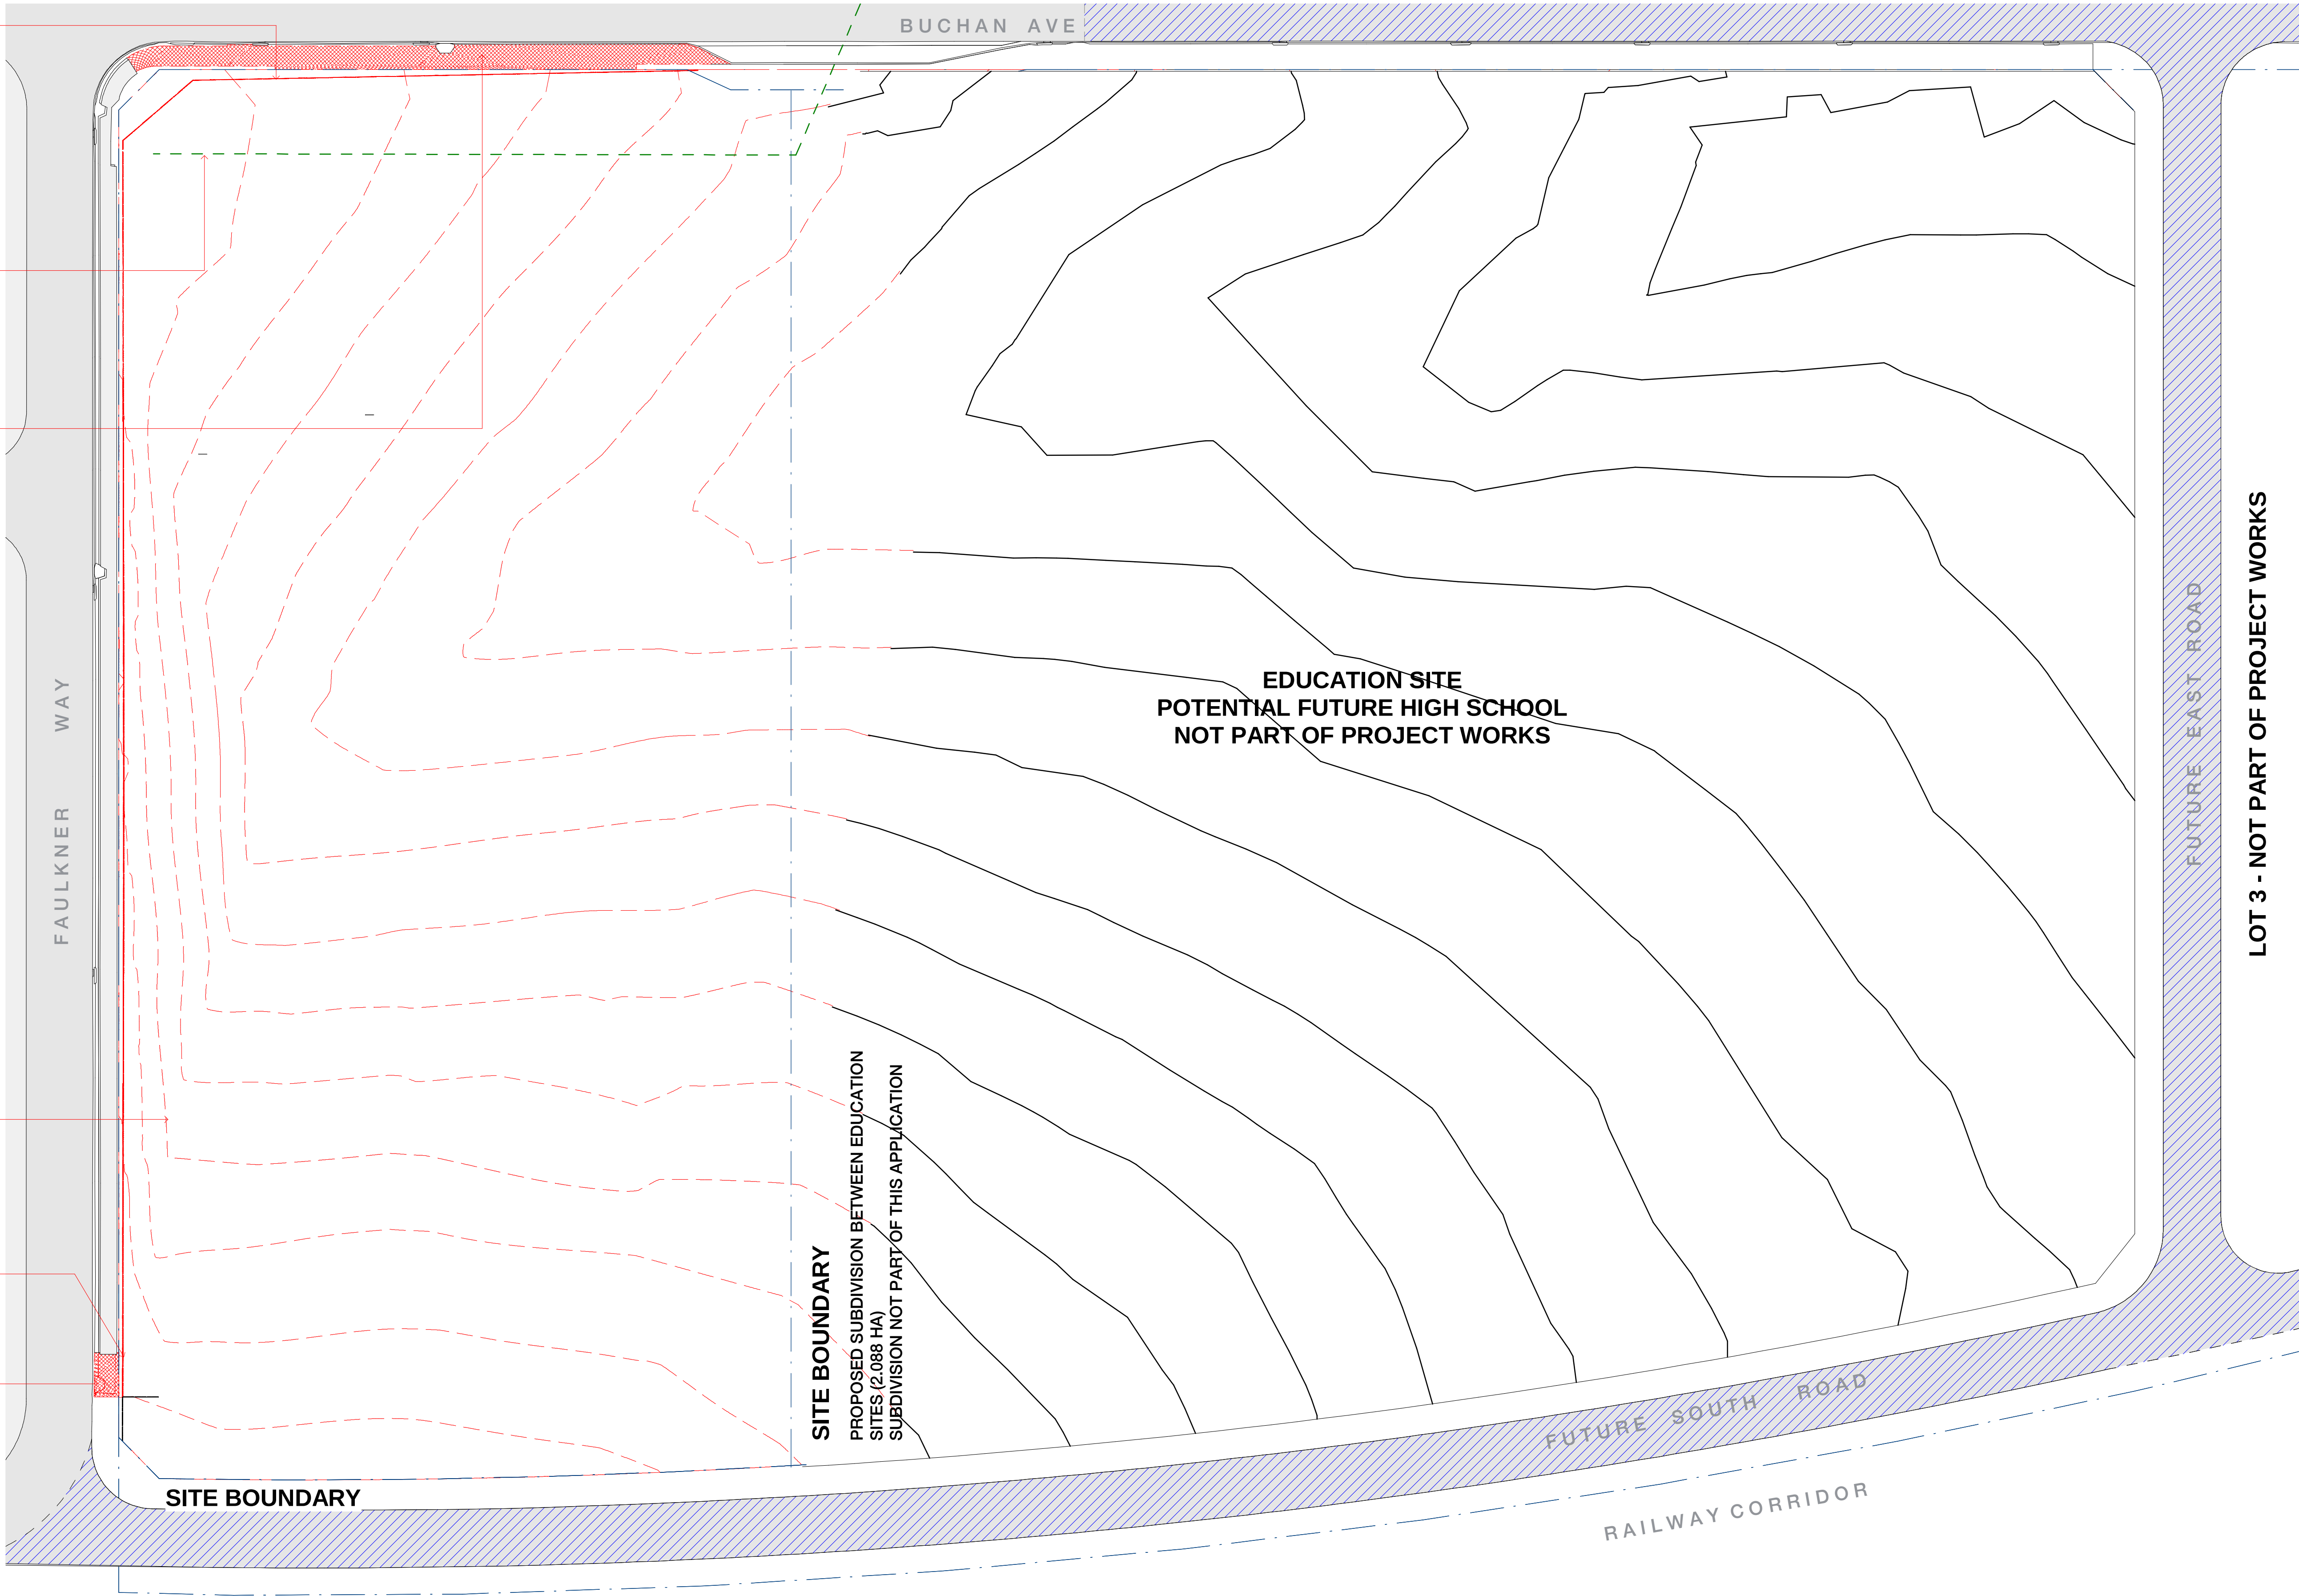

LOT 3 - NOT PART OF PROJECT WORKS

CLIENT
NSW Department of
Education | School
Infrastructure NSW
T+ (02) 9561 8287



Richard Crookes
Constructions

RICHARD CROOKES
CONSTRUCTIONS

T+ (02) 9902 4700

Landscape Architecture

OCULUS

T+ (02) 9557 5533

Structural and Civil

NORTHROP

T+ (02) 9241 4188

Multidisciplinary Services

JHA CONSULTING ENGINEERS

T+ (02) 9437 1000

Project Managers

COLLIERS

T+ (02) 9249 2001

Traffic Consultant

PTC

T+ (02) 8920 0800

NSW Nominated Architects: Robert Denton Reg. No. 5782, Alex Kibble Reg. No. 6015

Do not scale drawings. Verify all dimensions on site. Notify architect of all discrepancies

Rev	Date	Description	Chkd	Auth
A	31.05.21	Issue for SSDA	HC	AK
B	10.06.21	Issue for SSDA	HC	AK
C	12.10.21	Response to Submissions	HC	AK

Project

**NEW PRIMARY SCHOOL IN
EDMONDSON PARK**

BUCHAN AVE
EDMONDSON PARK

Drawing Title

DEMOLITION PLAN

Proj. Dir	Proj. Arch	Drawn	Sheet
AK	AH	HC	A1

Job No.	Date	Scale
210002	12.10.21	1 : 500

Drawing No.

AR W- DW- 1400

Revision

C

Tanner Kibble Denton Architects Pty Ltd

PO Box 660 Darlinghurst NSW 1300 Australia
Level 1, 19 Foster Street, Surry Hills NSW 2010 Australia

T +61 2 9281 4399


F +61 2 9281 4337

www.tkda.com.au



TKDArchitects

Tanner Kibble Denton

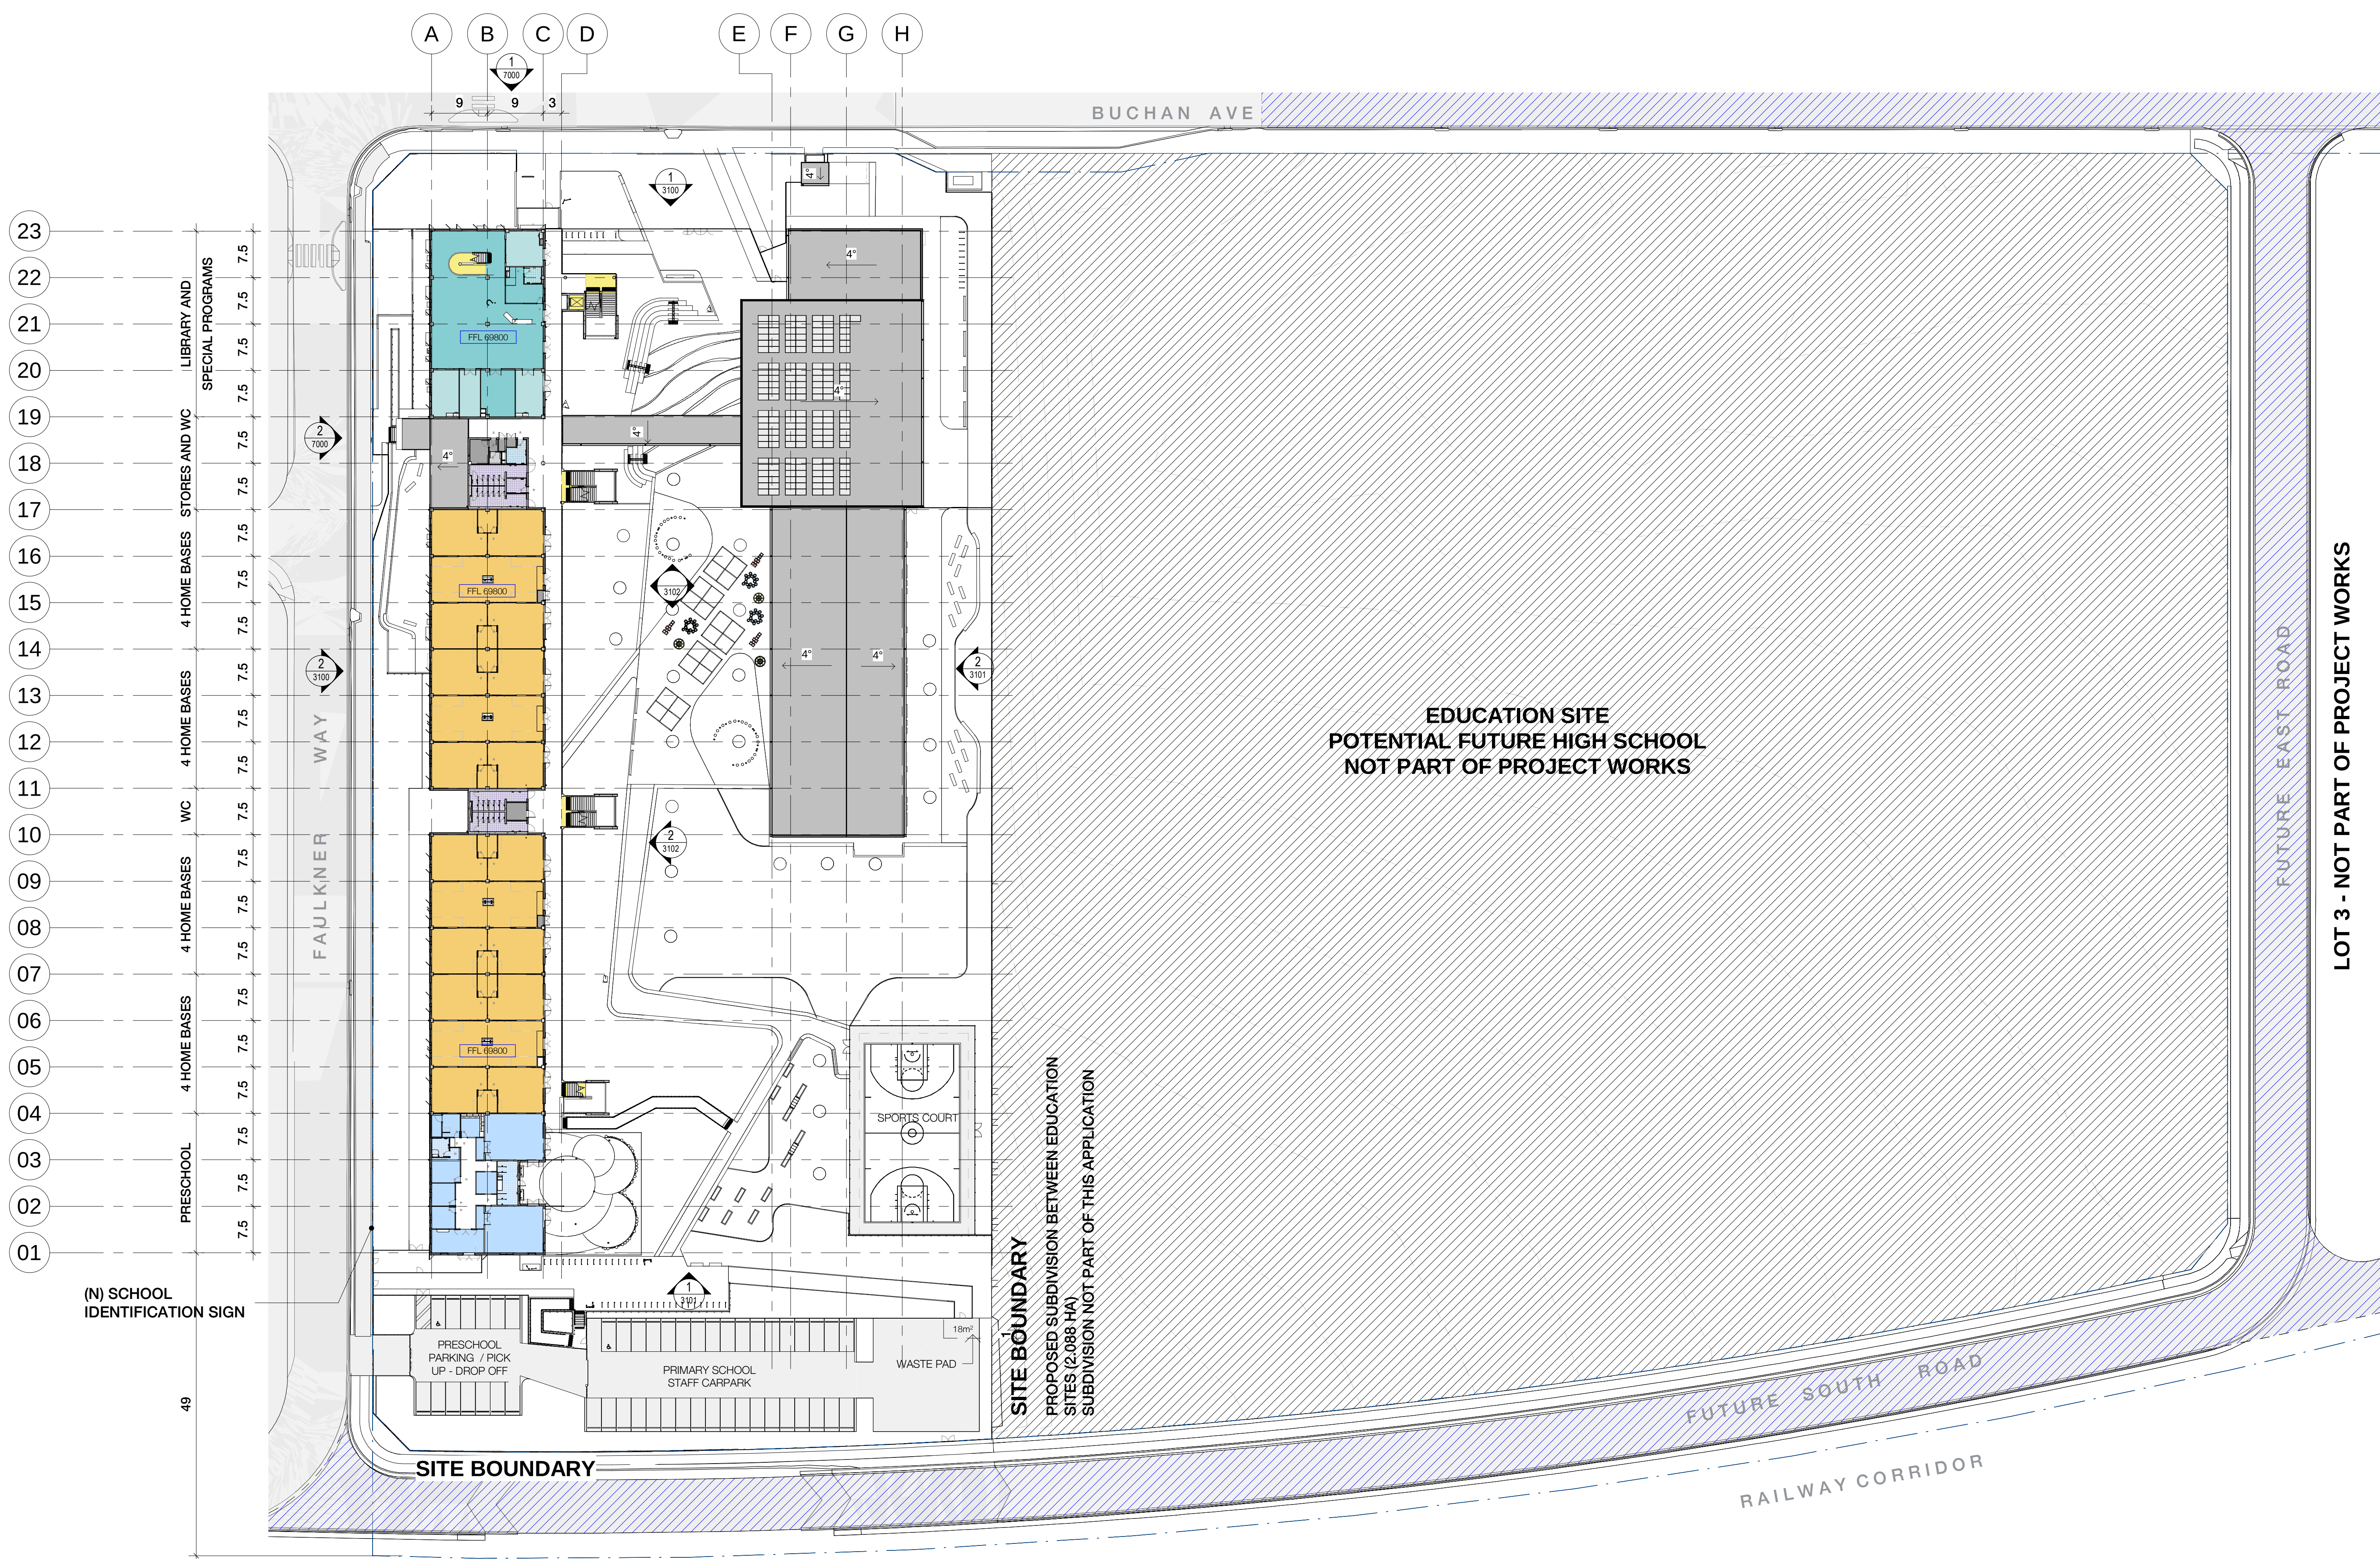

CLIENT
NSW Department of
Education | School
Infrastructure NSW
T+ (02) 9561 8287

Richard Crookes
Constructions

T+ (02) 9902 4700



RICHARD CROOKES
CONSTRUCTIONS

Landscape Architecture
OCULUS

T+ (02) 9557 5533

Structural and Civil
NORTHROP

T+ (02) 9241 4188

Multidisciplinary Services
JHA CONSULTING ENGINEERS

T+ (02) 9437 1000

Project Managers
COLLIERS

T+ (02) 9249 2001

Traffic Consultant
PTC

T+ (02) 8920 0800

NSW Nominated Architects: Robert Denton Reg. No. 5782, Alex Kibble Reg. No. 6015
Do not scale drawings. Verify all dimensions on site. Notify architect of all discrepancies

Rev	Date	Description	Chkd	Auth
A	20.04.21	Issue for Coordination	HC	AK
B	20.04.21	Issue for TSG	HC	AK
C	29.04.21	Issue for Coordination	HC	AK
D	31.05.21	Issue for SSDA	HC	AK
E	10.06.21	Issue for SSDA	HC	AK
F	13.08.21	Draft RIS Issue	HC	AK
G	19.08.21	Response to Submissions	HC	AK
H	12.10.21	Response to Submissions	HC	AK

Project
**NEW PRIMARY SCHOOL IN
EDMONDSON PARK**

BUCHAN AVE
EDMONDSON PARK

Drawing Title
**CAMPUS PLAN - FIRST FLOOR
PLAN**

Proj. Dir
AK

Proj. Arch
AH

Drawn
HC

Sheet
A1

Job No.

Date

Scale

210002

12.10.21

1 : 500

Drawing No.

AR W- DW- 2001

Revision

H


Tanner Kibble Denton Architects Pty Ltd


PO Box 660 Darlinghurst NSW 1300 Australia
Level 1, 19 Foster Street, Surry Hills NSW 2010 Australia


T +61 2 9281 4399
F +61 2 9281 4337
www.tkda.com.au



TKDArchitects
Tanner Kibble Denton

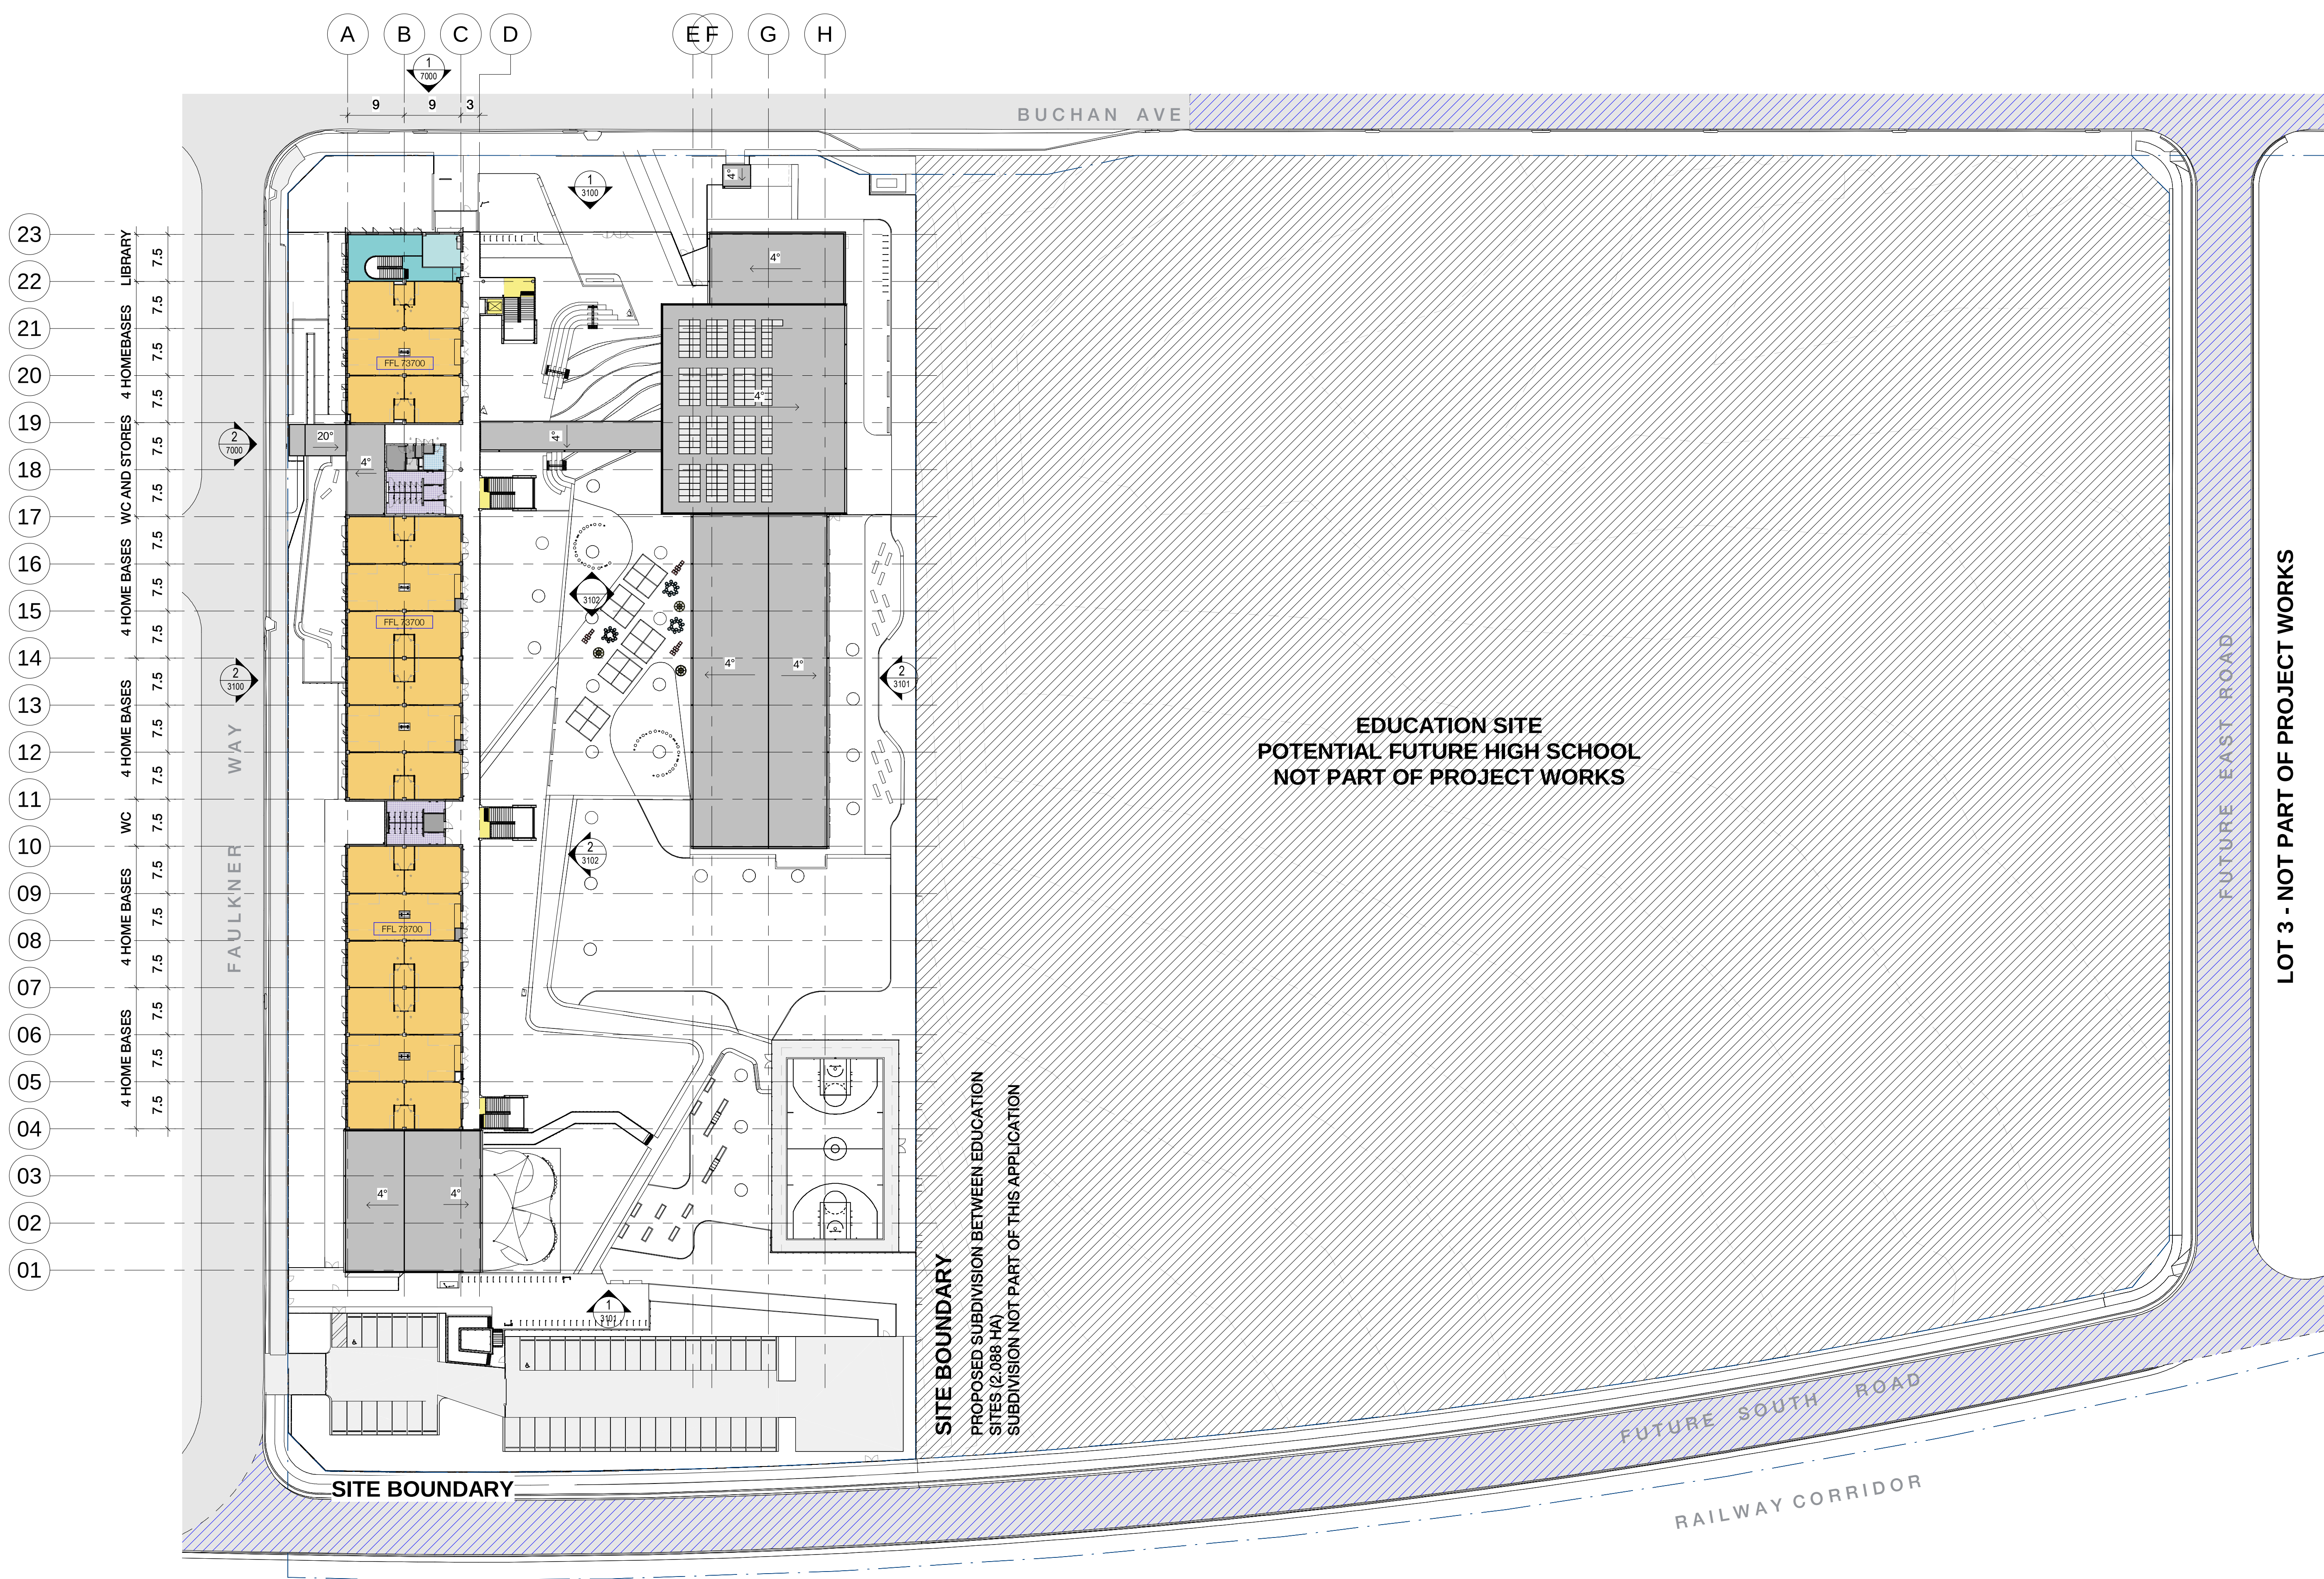

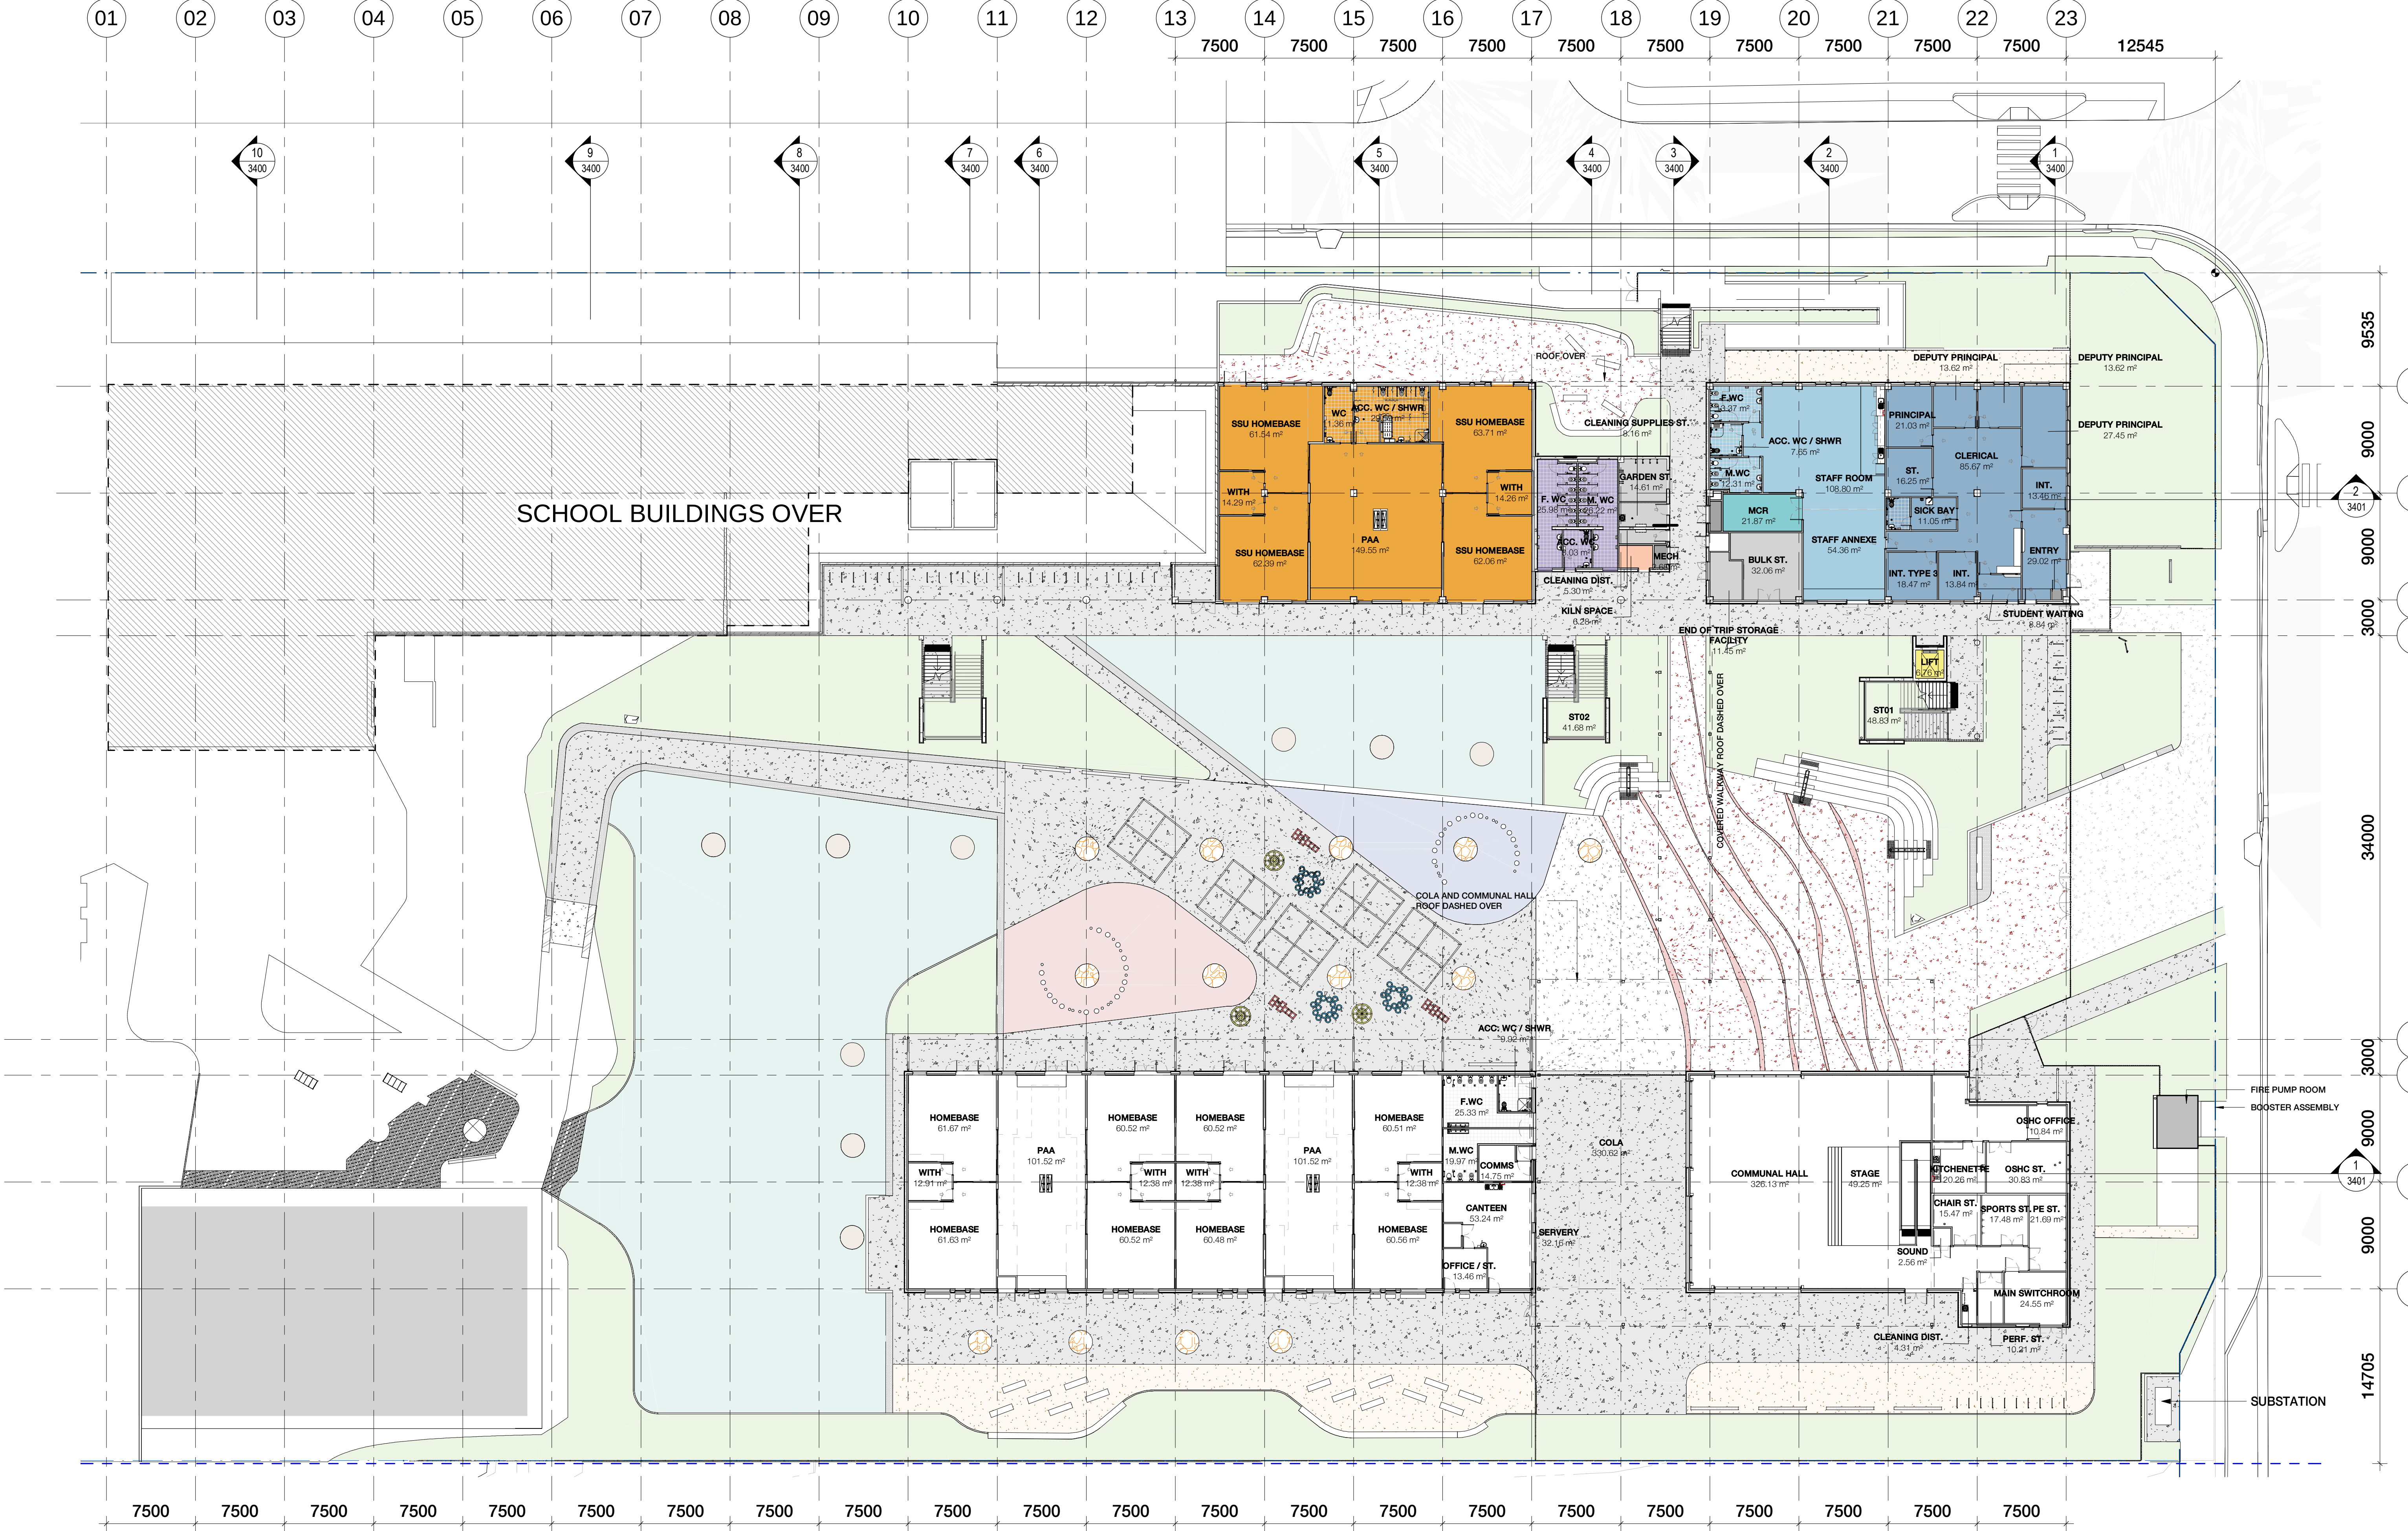

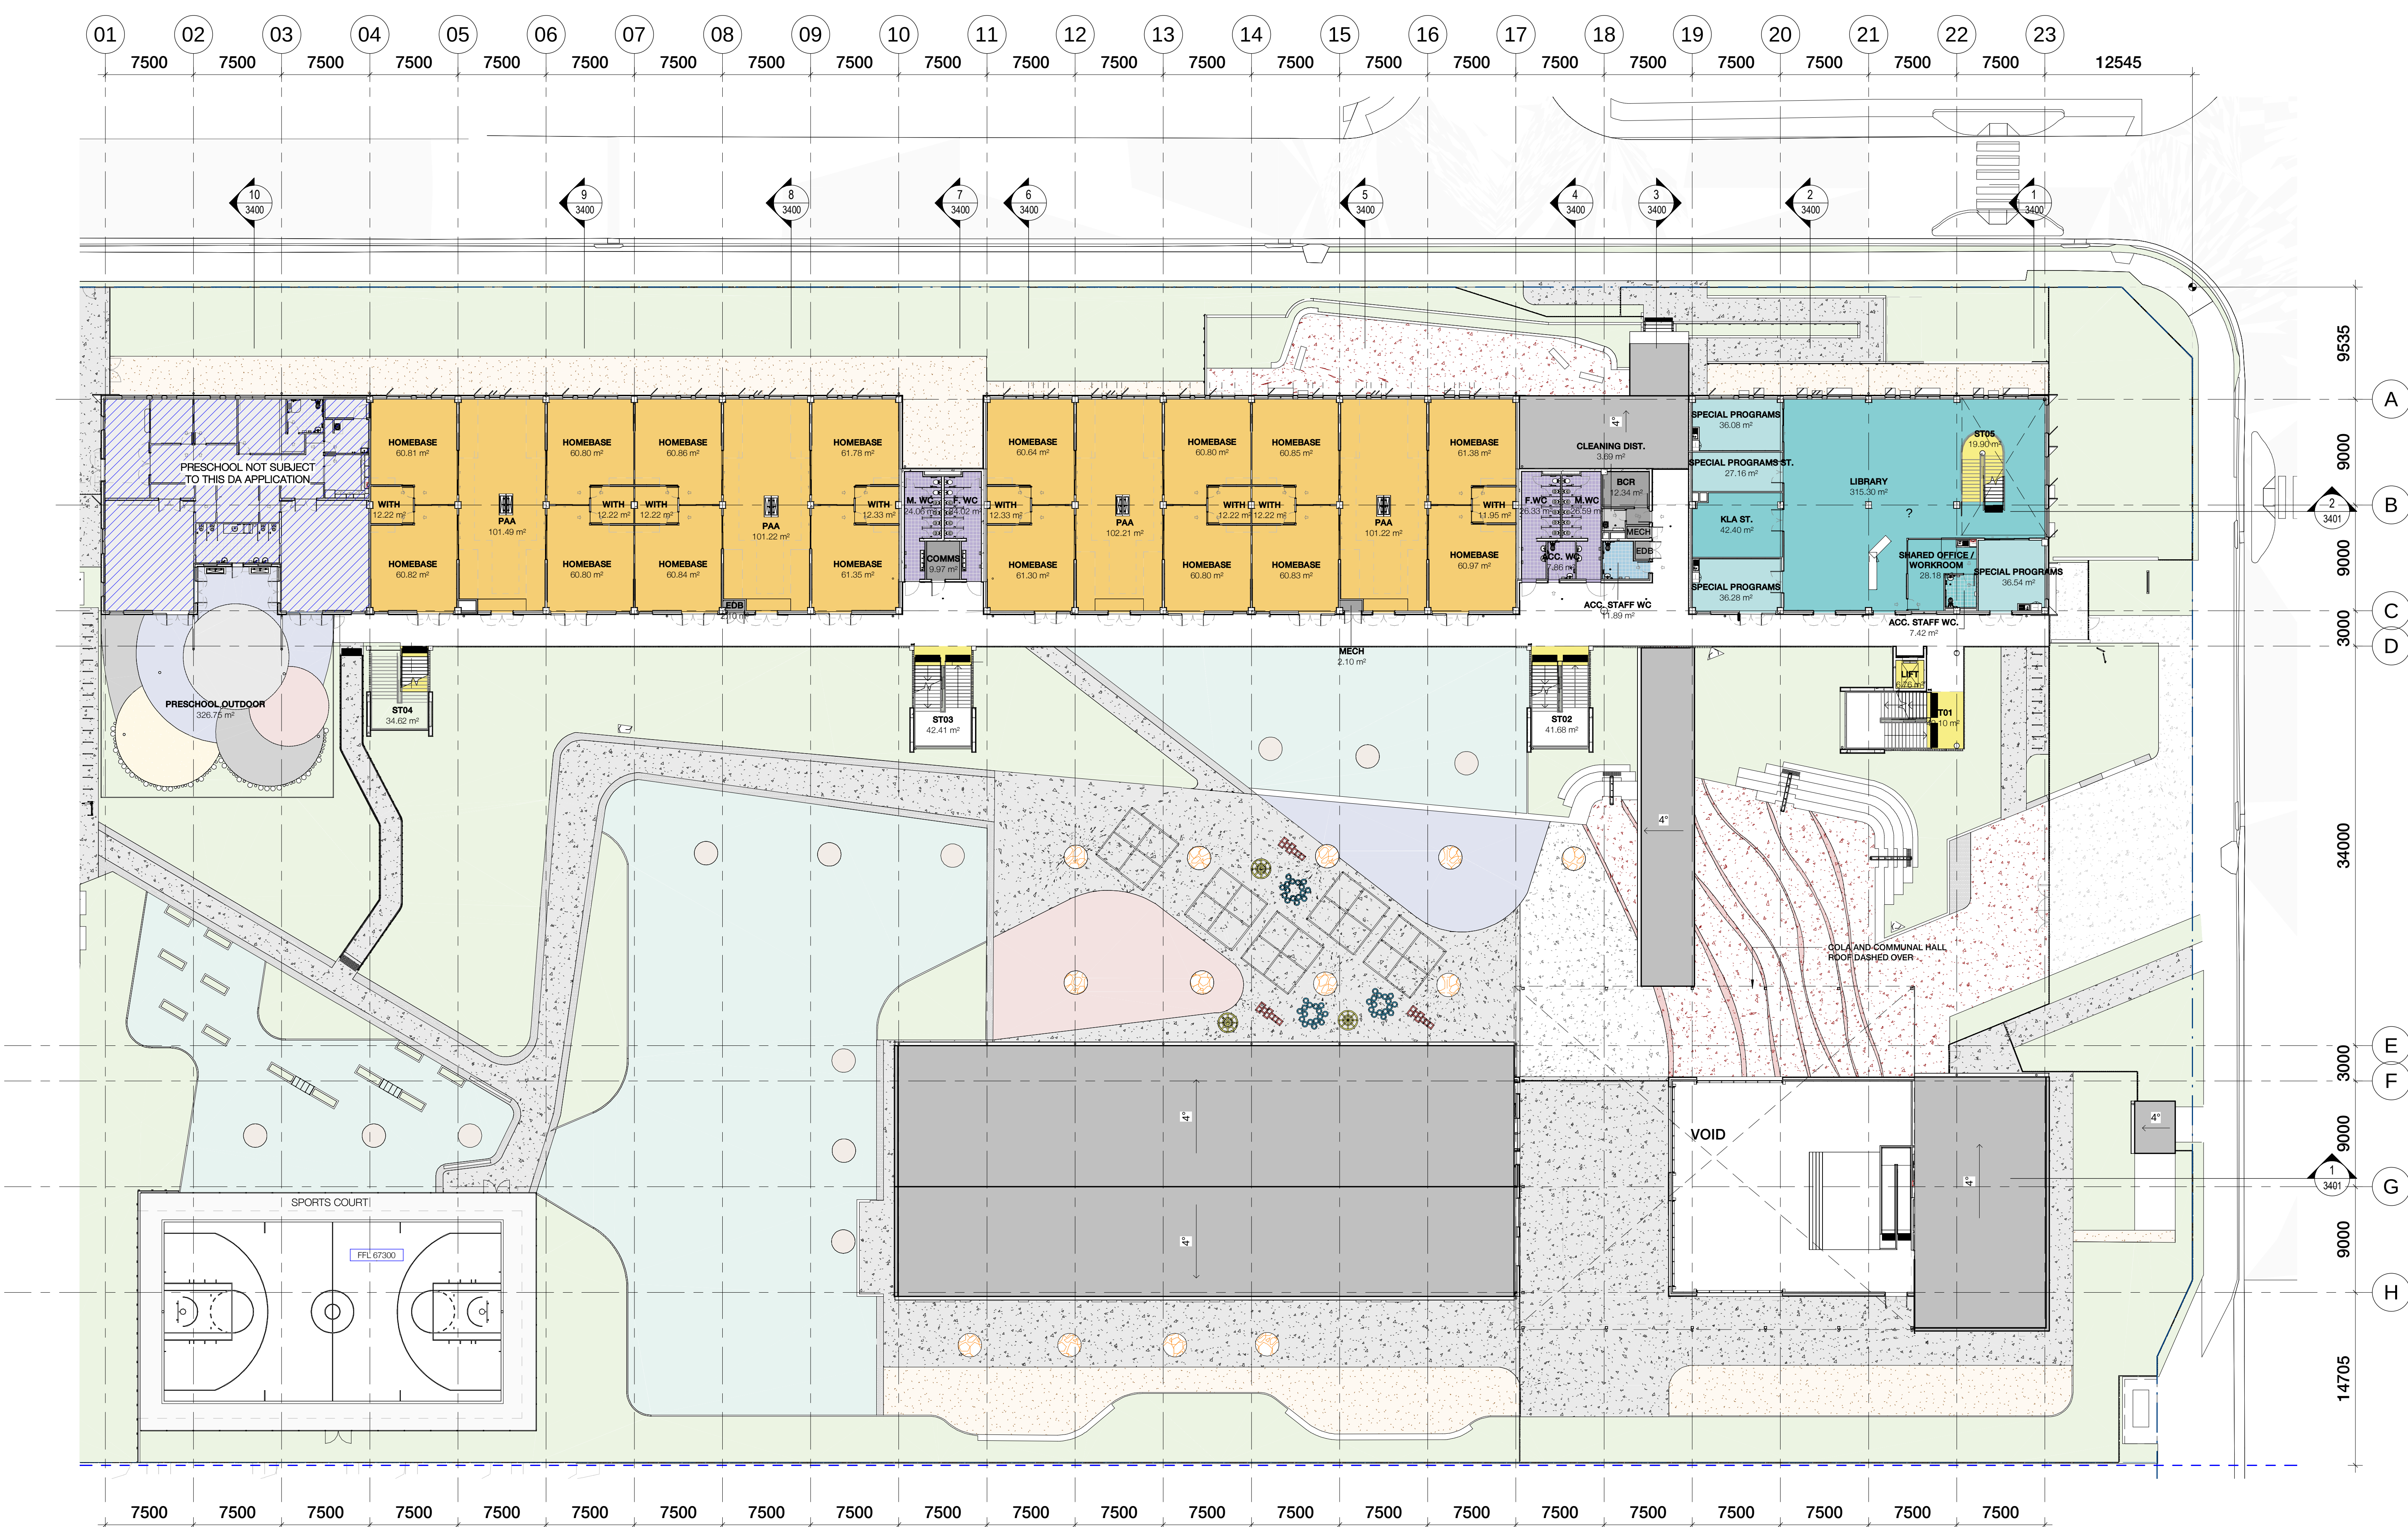

CLIENT
NSW Department of
Education | School
Infrastructure NSW
T+ (02) 9561 8287

Richard Crookes
Constructions
T+ (02) 9902 4700

NSW Education
School Infrastructure

RICHARD CROOKES
CONSTRUCTIONS

Landscape Architecture
OCULUS
T+ (02) 9557 5533
Structural and Civil
NORTHROP
T+ (02) 9241 4188
Multidisciplinary Services
JHA CONSULTING ENGINEERS
T+ (02) 9437 1000

Project Managers
COLLIERS
T+ (02) 9249 2001
Traffic Consultant
PTC
T+ (02) 8920 0800

NSW Nominated Architects: Robert Denton Reg. No. 5782, Alex Kibble Reg. No. 6015
Do not scale drawings. Verify all dimensions on site. Notify architect of all discrepancies


Rev	Date	Description	Chkd	Auth
A	20.04.21	Issue for Coordination	HC	AK
B	20.04.21	Issue for TSG	HC	AK
C	29.04.21	Issue for Coordination	HC	AK
D	31.05.21	Issue for SSDA	HC	AK
E	10.06.21	Issue for SSDA	HC	AK
F	13.08.21	Draft RIS Issue	HC	AK
G	19.08.21	Response to Submissions	HC	AK
H	12.10.21	Response to Submissions	HC	AK

Project
**NEW PRIMARY SCHOOL IN
EDMONDSON PARK**
BUCHAN AVE
EDMONDSON PARK
Drawing Title
FIRST FLOOR PLAN

Proj. Dir AK	Proj. Arch AH	Drawn HC	Sheet A1
Job No. 210002	Date 12.10.21	Scale 1 : 250	
Drawing No. AR W- DW- 2101	Revision H		

Tanner Kibble Denton Architects Pty Ltd
PO Box 660 Darlinghurst NSW 1300 Australia
Level 1, 19 Foster Street, Surry Hills NSW 2010 Australia
T +61 2 9281 4399
F +61 2 9281 4337
www.tkda.com.au

TKDArchitects
Tanner Kibble Denton

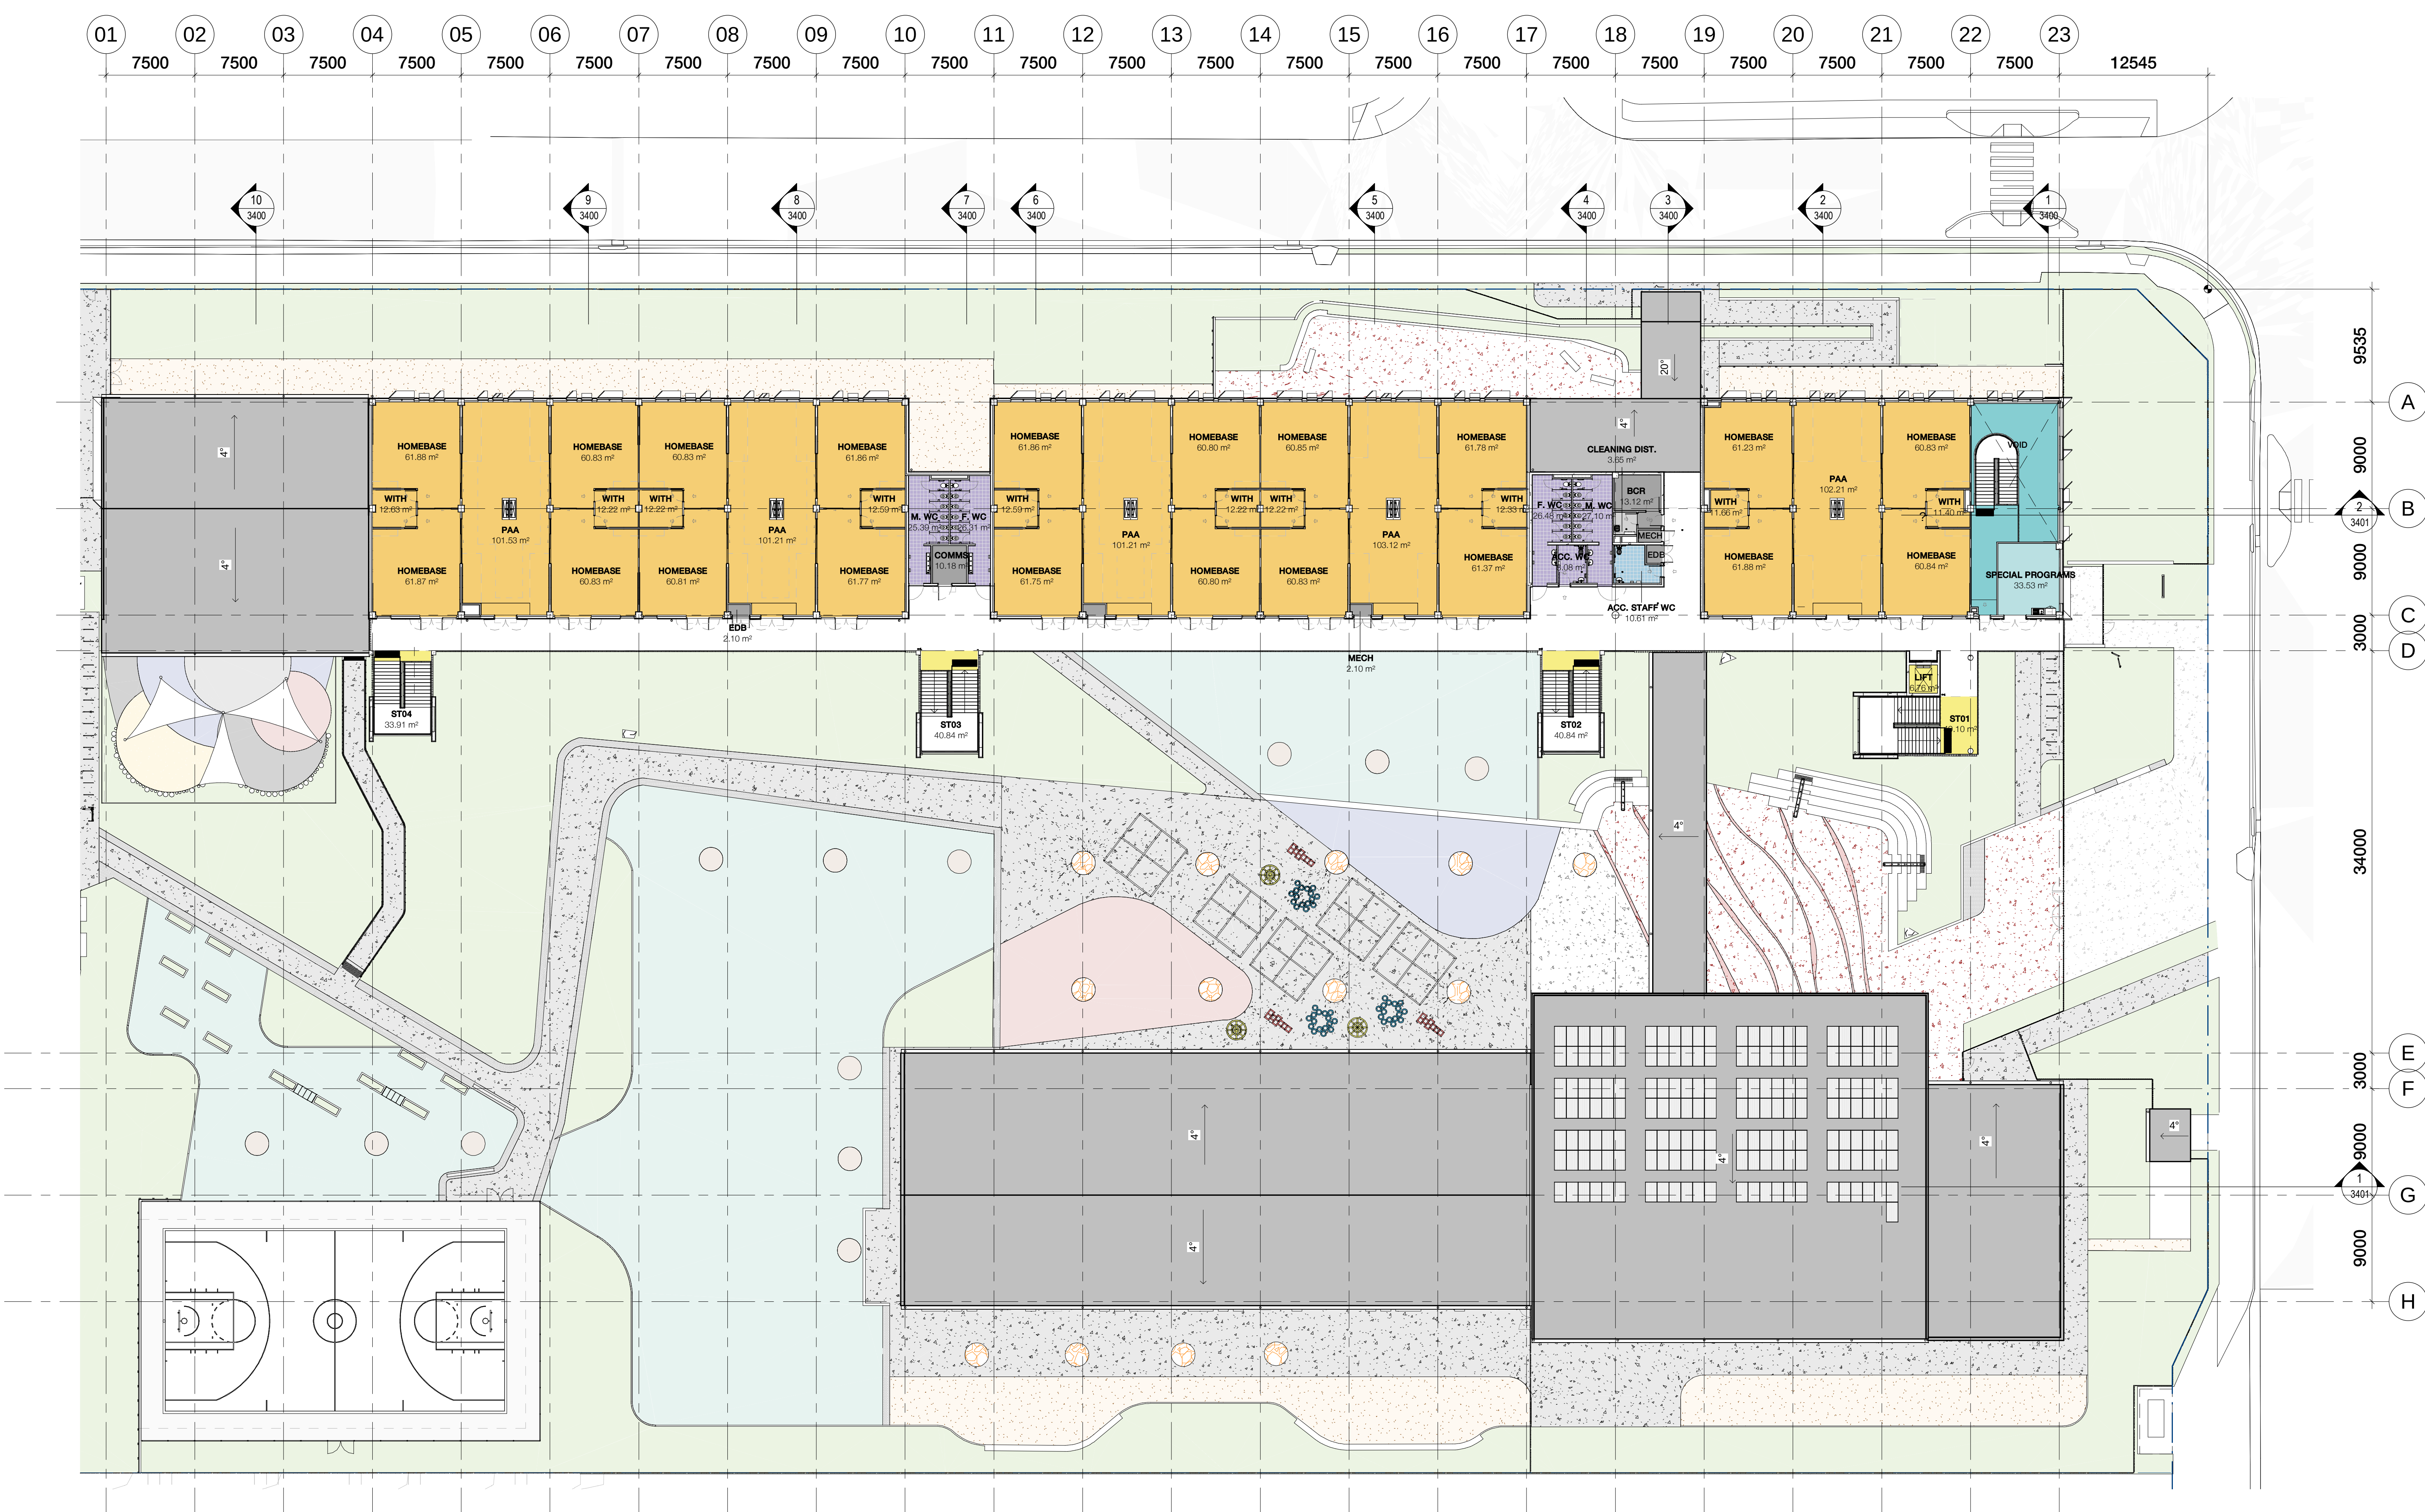

CLIENT
NSW Department of
Education | School
Infrastructure NSW
T+ (02) 9561 8287

Richard Crookes
Constructions

T+ (02) 9902 4700



RICHARD CROOKES
CONSTRUCTIONS

Landscape Architecture

OCULUS

T+ (02) 9557 5533

Structural and Civil

NORTHROP

T+ (02) 9241 4188

Multidisciplinary Services

JHA CONSULTING ENGINEERS

T+ (02) 9437 1000

Project Managers

COLLIERS

T+ (02) 9249 2001

Traffic Consultant

PTC

T+ (02) 8920 0800

NSW Nominated Architects: Robert Denton Reg. No. 5782, Alex Kibble Reg. No. 6015

Do not scale drawings. Verify all dimensions on site. Notify architect of all discrepancies

Rev	Date	Description	Chkd	Auth
A	20.04.21	Issue for Coordination	HC	AK
B	20.04.21	Issue for TSG	HC	AK
C	29.04.21	Issue for Coordination	HC	AK
D	31.05.21	Issue for SSDA	HC	AK
E	10.06.21	Issue for SSDA	HC	AK
F	13.08.21	Draft RIS Issue	HC	AK
G	19.08.21	Response to Submissions	HC	AK
H	12.10.21	Response to Submissions	HC	AK

Project
**NEW PRIMARY SCHOOL IN
EDMONDSON PARK**

BUCHAN AVE
EDMONDSON PARK

Drawing Title
SECOND FLOOR PLAN

Proj. Dir

AK

Proj. Arch

AH

Drawn

HC

Sheet

A1

Job No.

210002

Date

12.10.21

Scale

1 : 250

Drawing No.

AR W- DW- 2102

Revision

H

Tanner Kibble Denton Architects Pty Ltd

PO Box 660 Darlinghurst NSW 1300 Australia
Level 1, 19 Foster Street, Surry Hills NSW 2010 Australia


T +61 2 9281 4399

F +61 2 9281 4337

www.tkda.com.au



Tanner Kibble Denton

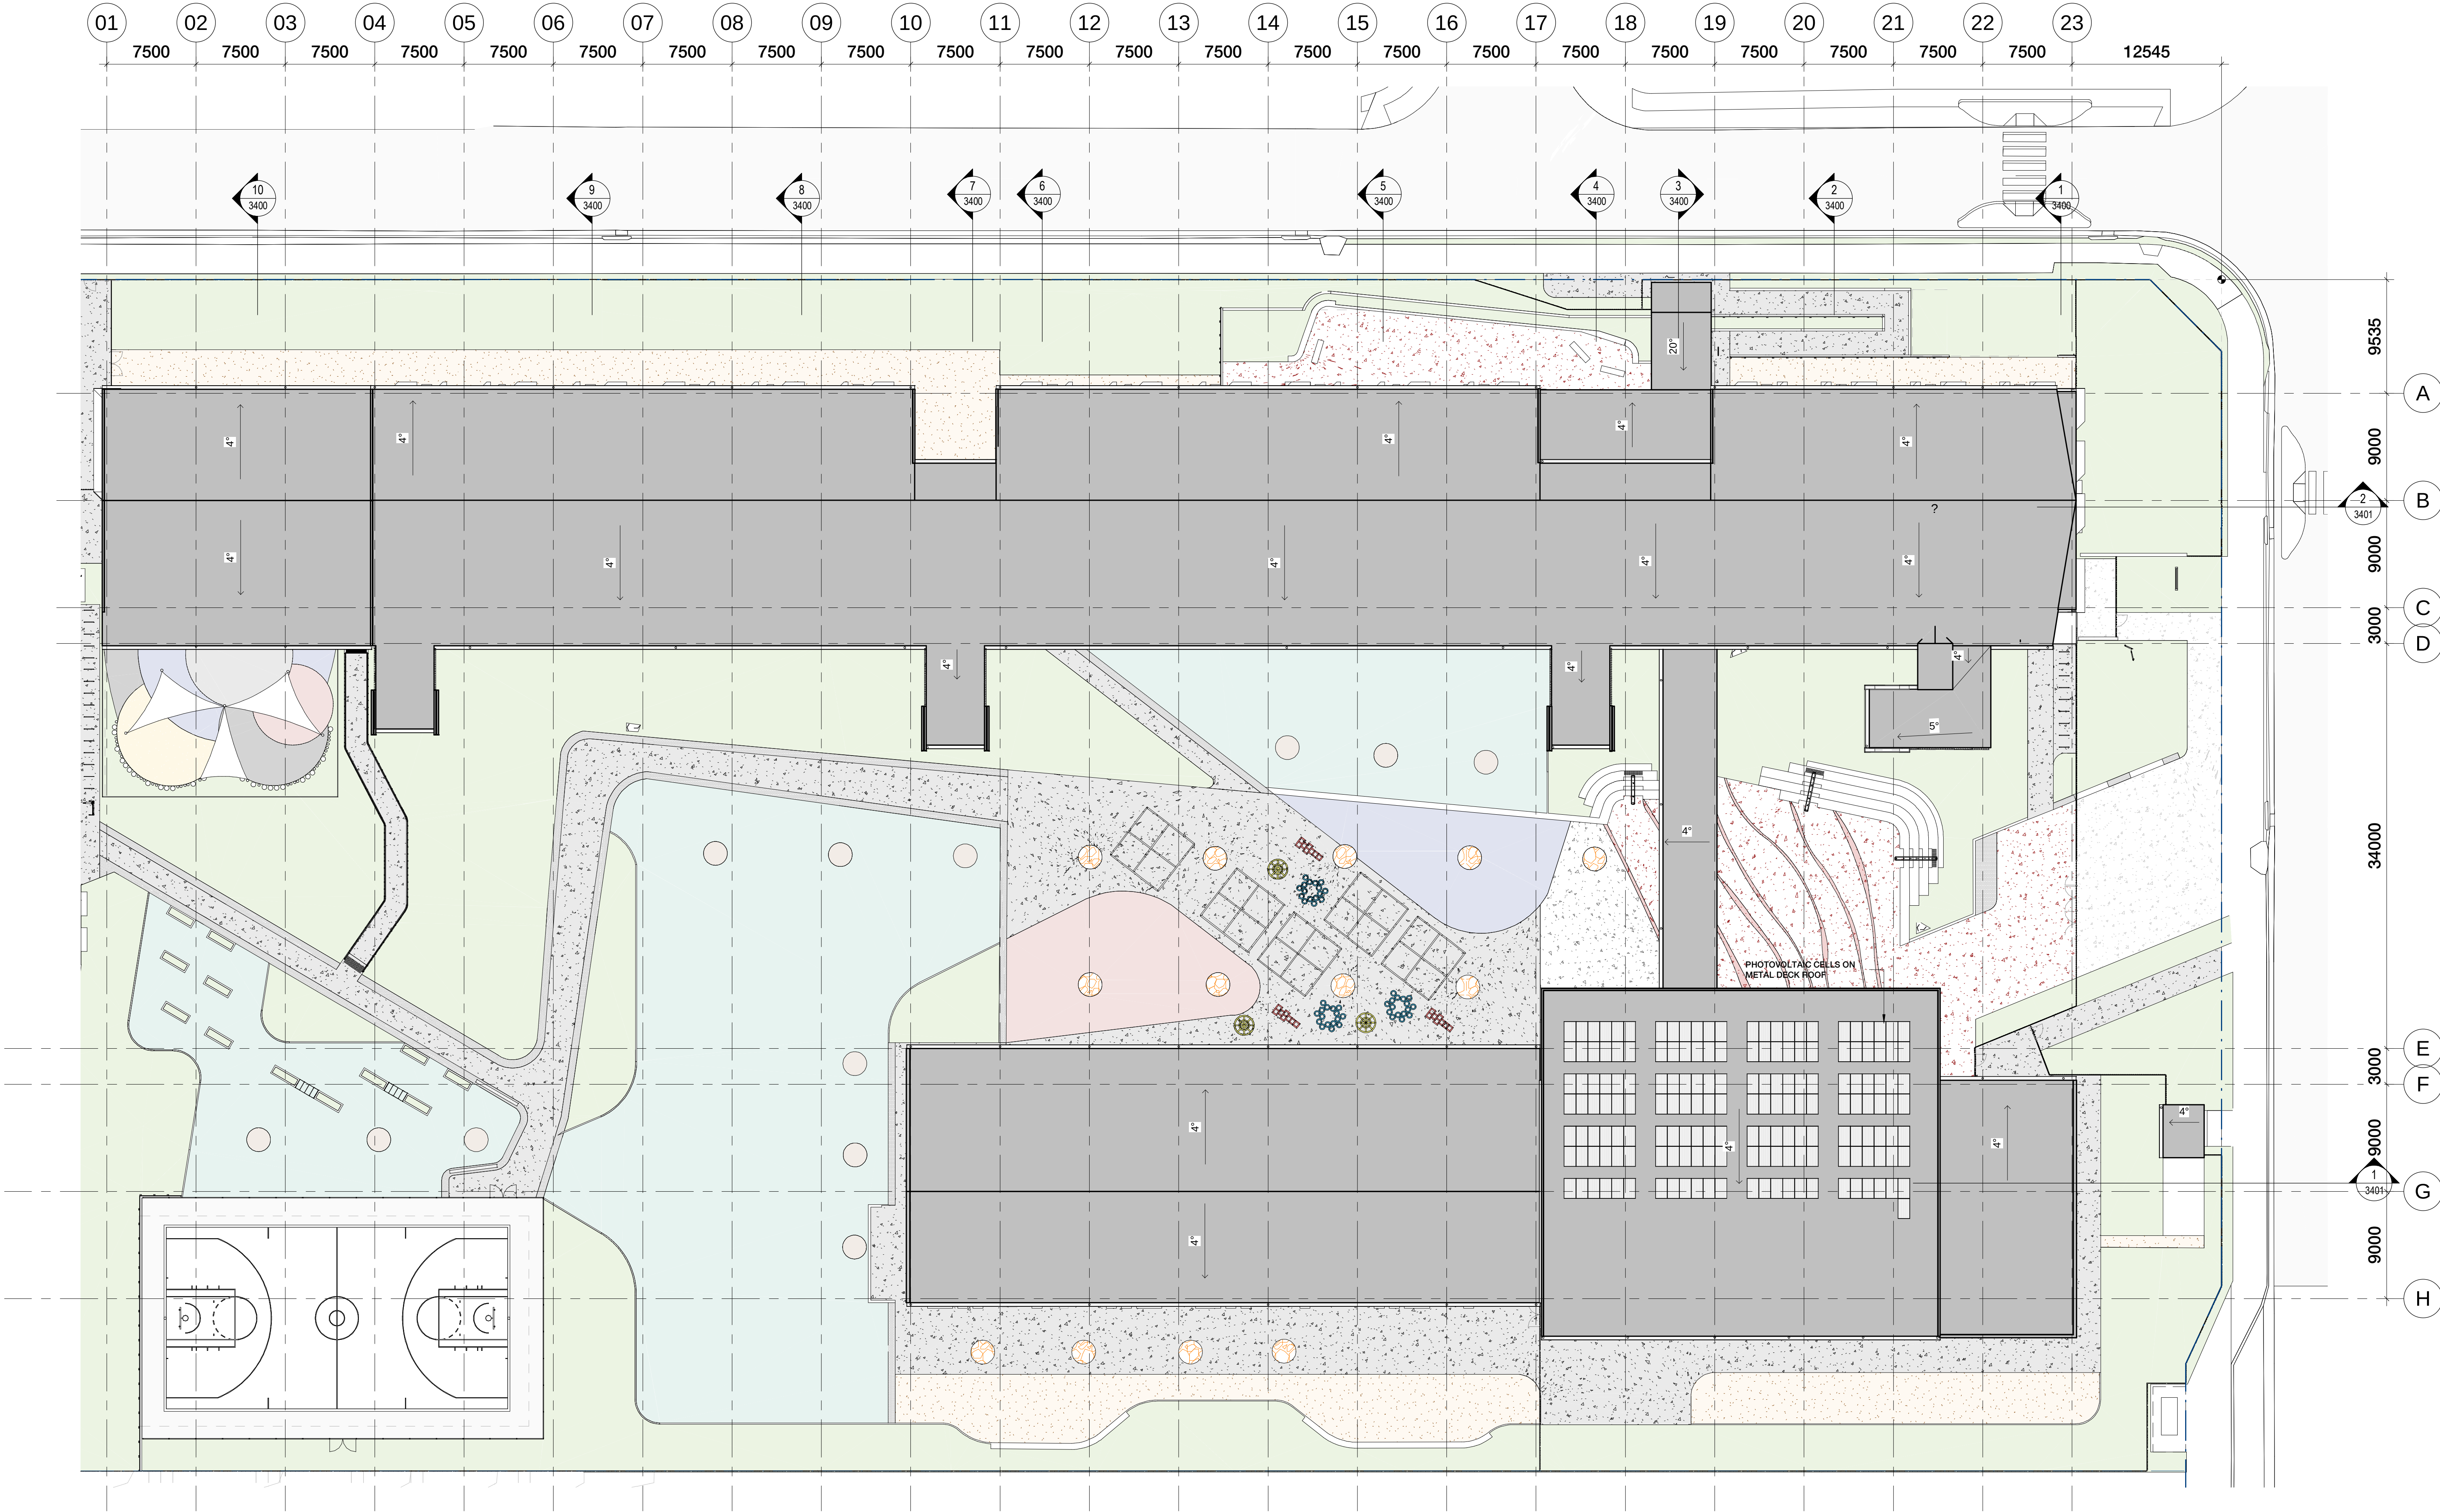

CLIENT
NSW Department of
Education | School
Infrastructure NSW
T+ (02) 9561 8287

Richard Crookes
Constructions

T+ (02) 9902 4700



RICHARD CROOKES
CONSTRUCTIONS

Landscape Architecture

OCULUS

T+ (02) 9557 5533

Structural and Civil

NORTHROP

T+ (02) 9241 4188

Multidisciplinary Services

JHA CONSULTING ENGINEERS

T+ (02) 9437 1000

Project Managers

COLLIERS

T+ (02) 9249 2001

Traffic Consultant

PTC

T+ (02) 8920 0800

NSW Nominated Architects: Robert Denton Reg. No. 5782, Alex Kibble Reg. No. 6015

Do not scale drawings. Verify all dimensions on site. Notify architect of all discrepancies

Rev	Date	Description	Chkd	Auth
A	20.04.21	Issue for Coordination	HC	AK
B	29.04.21	Issue for Coordination	HC	AK
C	31.05.21	Issue for SSDA	HC	AK
D	10.06.21	Issue for SSDA	HC	AK
E	13.08.21	Draft RIS Issue	HC	AK
F	19.08.21	Response to Submissions	HC	AK
G	12.10.21	Response to Submissions	HC	AK

Project

**NEW PRIMARY SCHOOL IN
EDMONDSON PARK**

BUCHAN AVE
EDMONDSON PARK

Drawing Title
ROOF PLAN

Proj. Dir

AK

Proj. Arch

AH

Drawn

HC

Sheet

A1

Job No.

210002

Date

12.10.21

Scale

1 : 250

Drawing No.

AR W- DW- 2103



Revision

G

Tanner Kibble Denton Architects Pty Ltd


PO Box 660 Darlinghurst NSW 1300 Australia
Level 1, 19 Foster Street, Surry Hills NSW 2010 Australia

T +61 2 9281 4399


F +61 2 9281 4337

www.tkda.com.au



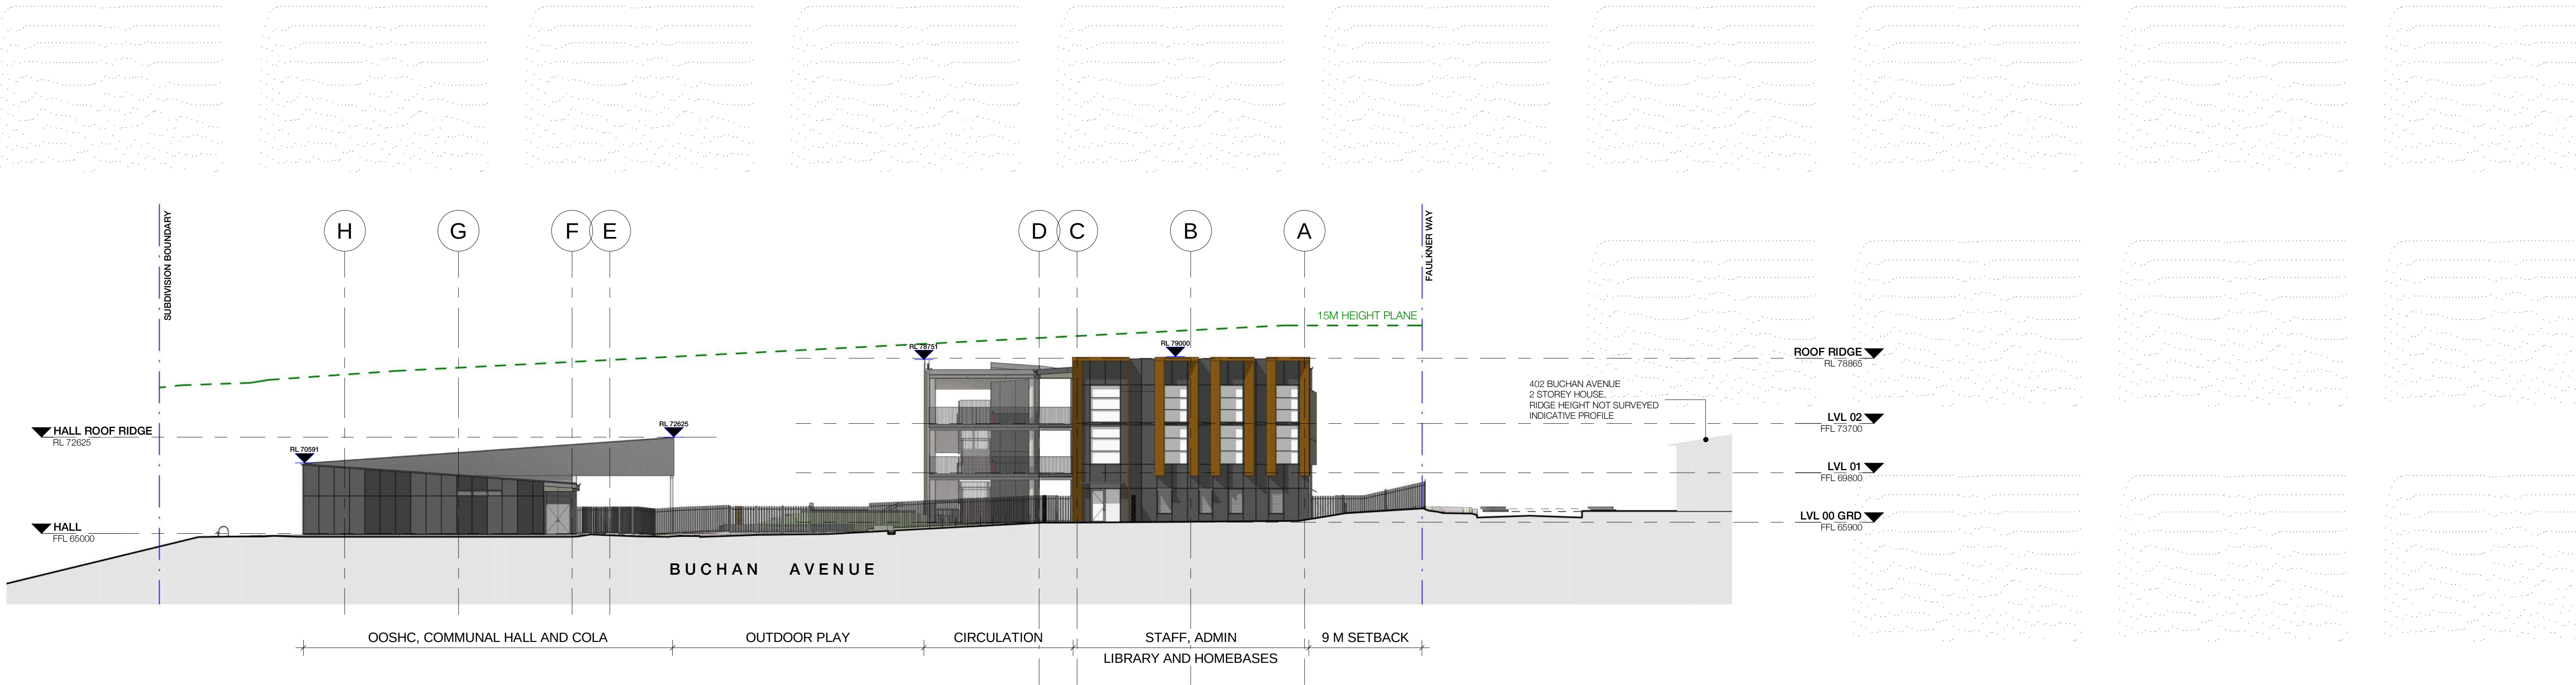

1 NORTH - EAST ELEVATION (BUCHAN AVENUE)
2000 1 : 250

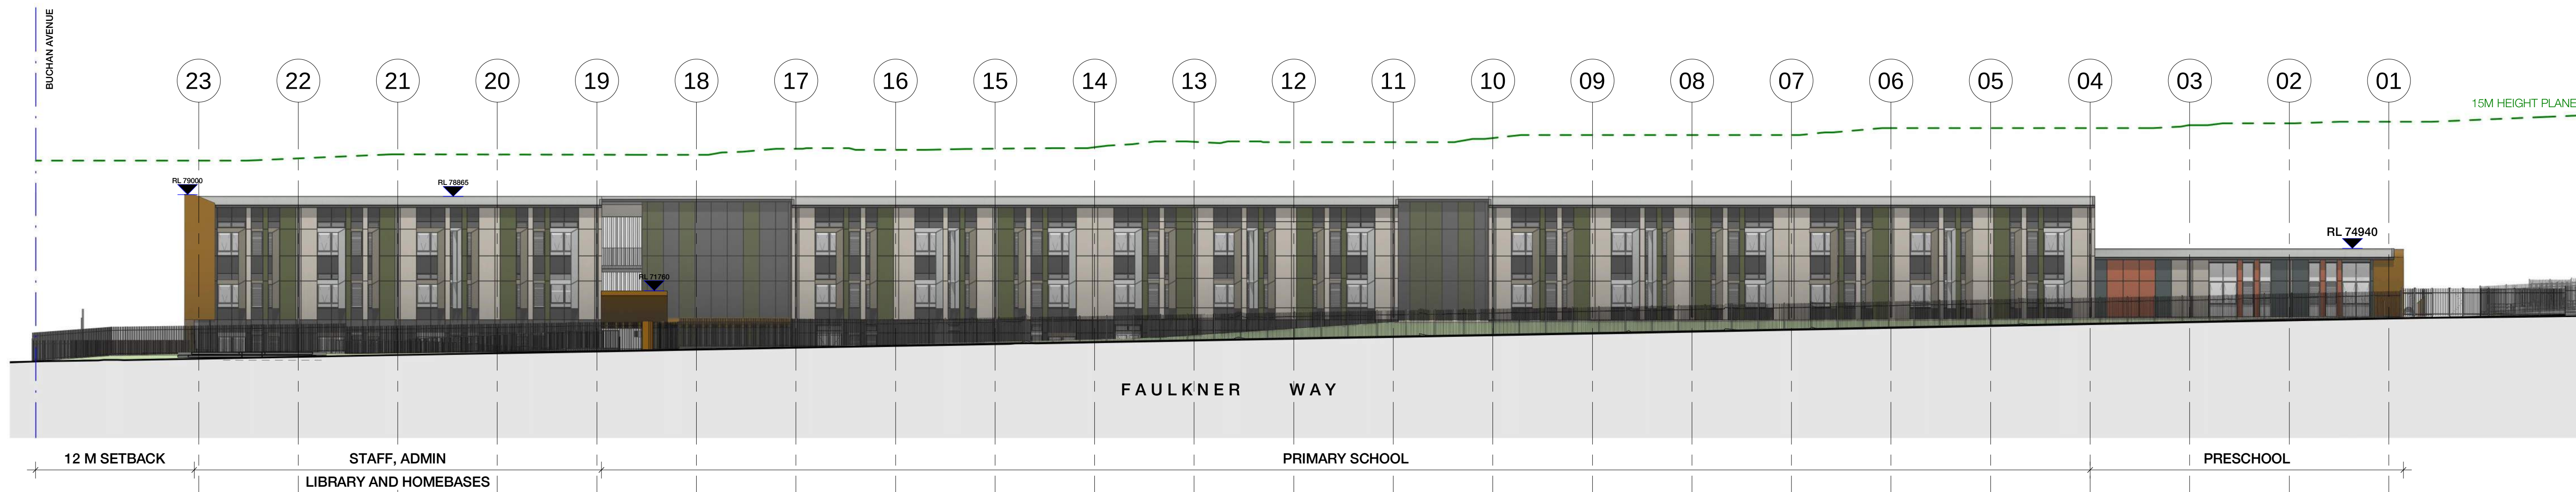

2 NORTH - WEST ELEVATION (FAULKNER WAY)
0005 1 : 250

CLIENT
NSW Department of
Education | School
Infrastructure NSW
T+ (02) 9561 8287

RICHARD CROOKES
CONSTRUCTIONS
T+ (02) 9902 4700

Landscape Architecture
OCULUS
T+ (02) 9557 5533

Structural and Civil
NORTHROP
T+ (02) 9241 4188

Multidisciplinary Services
JHA CONSULTING ENGINEERS
T+ (02) 9437 1000

Project Managers
COLLIERS
T+ (02) 9249 2001

Traffic Consultant
PTC
T+ (02) 8920 0800

NSW Nominated Architects: Robert Denton Reg. No. 5782, Alex Kibble Reg. No. 6015
Do not scale drawings. Verify all dimensions on site. Notify architect of all discrepancies

Rev	Date	Description	Chkd	Auth
P1	06.04.21	Issue for Coordination	HC	AK
A	29.04.21	Issue for Coordination	HC	AK
B	31.05.21	Issue for SSDA	HC	AK
C	10.06.21	Issue for SSDA	HC	AK
D	13.08.21	Draft RIS Issue	HC	AK
E	19.08.21	Response to Submissions	HC	AK
F	12.10.21	Response to Submissions	HC	AK

Project
**NEW PRIMARY SCHOOL IN
EDMONDSON PARK**

BUCHAN AVE
EDMONDSON PARK

Drawing Title
**EXTERNAL BUILDING ELEVATIONS
- SHEET 01**

Proj. Dir	Proj. Arch	Drawn	Sheet
AK	AH	HC	A1

Job No.	Date	Scale
210002	12.10.21	1 : 250


Drawing No. AR W- DW- 3100

Revision F


0M 5 10 15 20 25

Tanner Kibble Denton Architects Pty Ltd
PO Box 660 Darlinghurst NSW 1300 Australia
Level 1, 19 Foster Street, Surry Hills NSW 2010 Australia
T +61 2 9281 4399
F +61 2 9281 4337
www.tkda.com.au

TKDArchitects
Tanner Kibble Denton

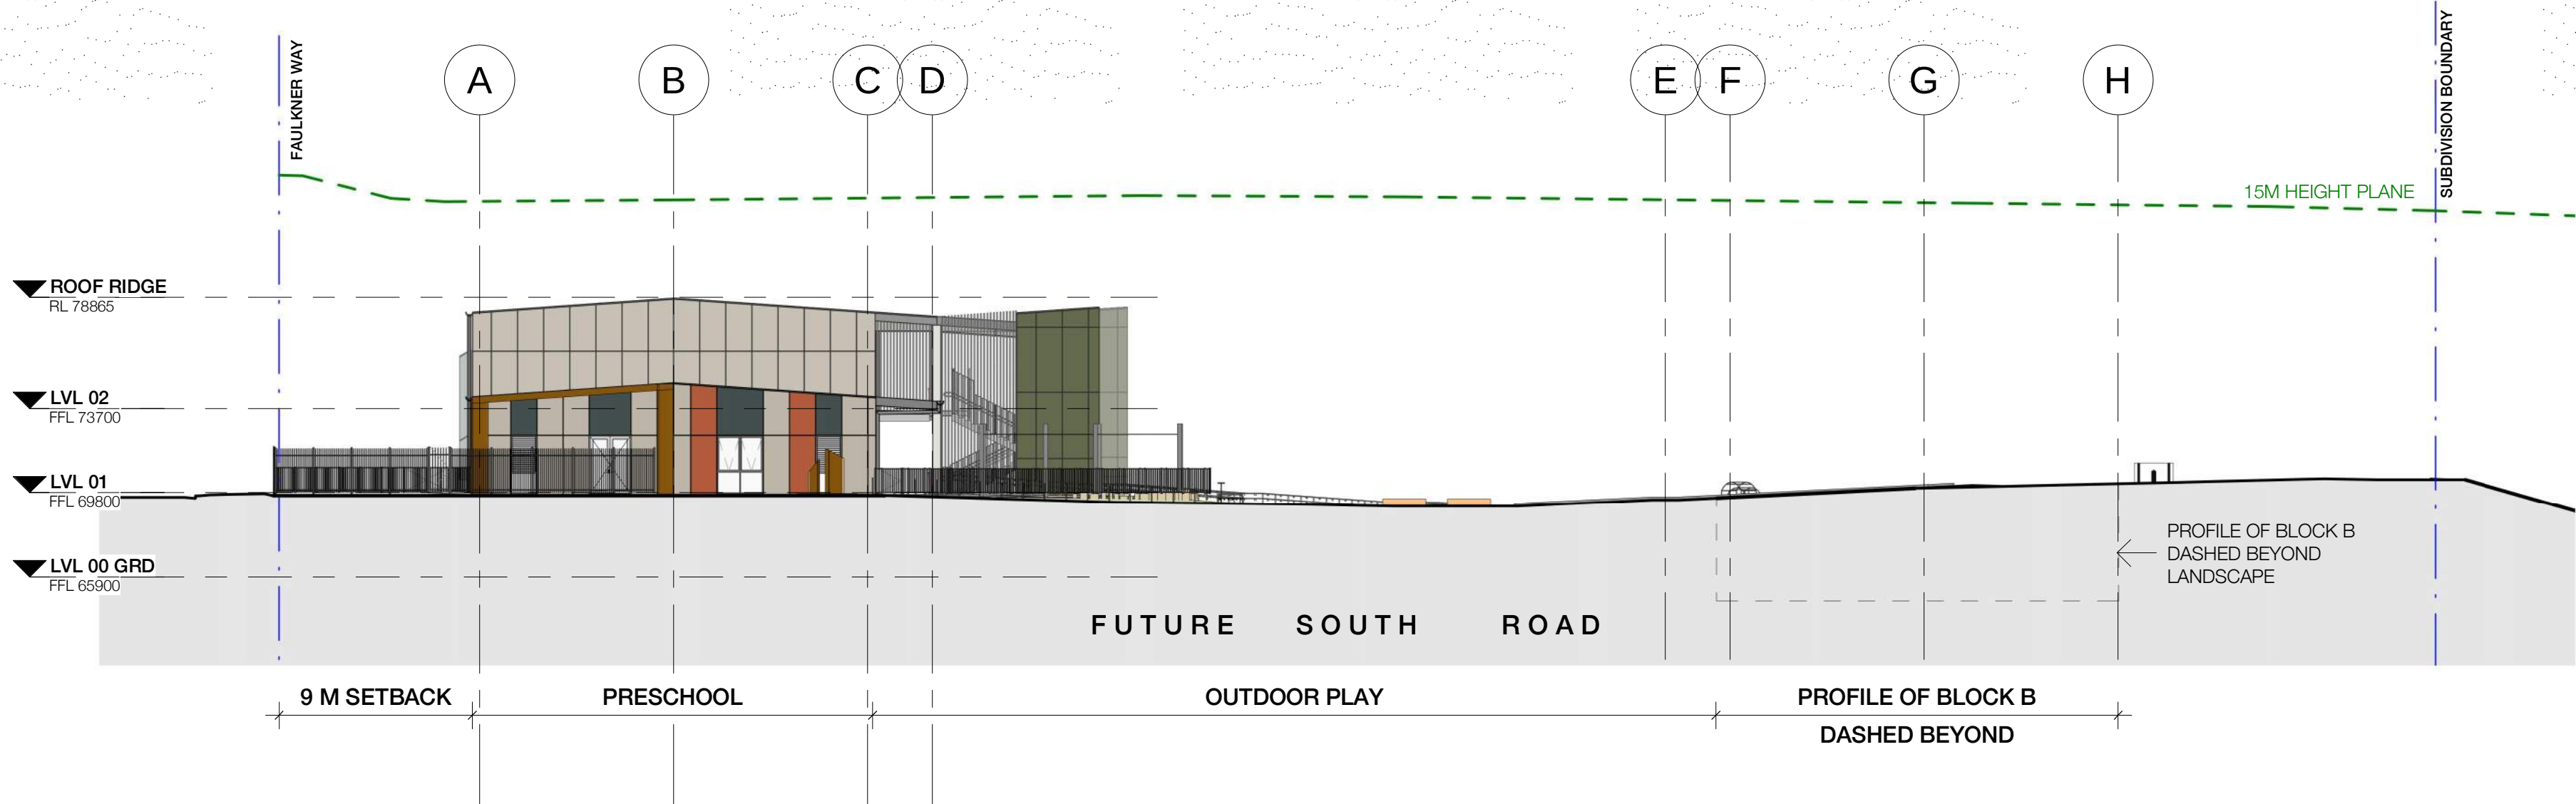

1 SOUTH - WEST ELEVATION
0005 1 : 250

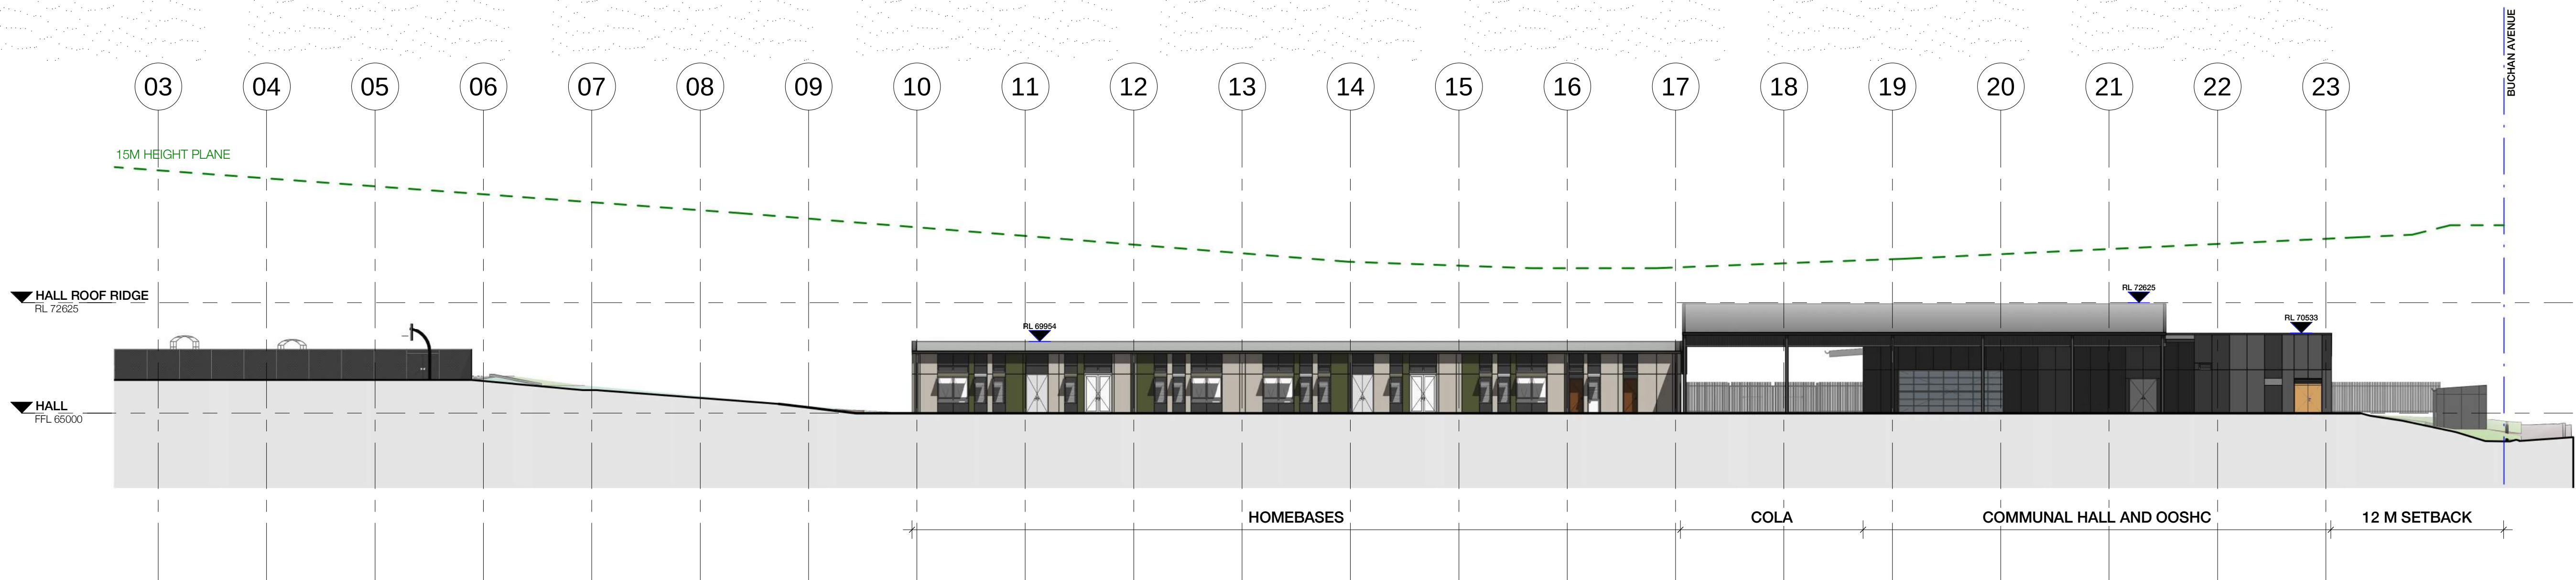

2 SOUTH-EAST ELEVATION
2000 1 : 250

CLIENT
NSW Department of
Education | School
Infrastructure NSW
T+ (02) 9561 8287

RICHARD CROOKES
CONSTRUCTIONS
T+ (02) 9902 4700

Landscape Architecture
OCULUS
T+ (02) 9557 5533

Structural and Civil
NORTHROP
T+ (02) 9241 4188

Multidisciplinary Services
JHA CONSULTING ENGINEERS
T+ (02) 9437 1000

Project Managers
COLLIERS
T+ (02) 9249 2001

Traffic Consultant
PTC
T+ (02) 8920 0800

NSW Nominated Architects: Robert Denton Reg. No. 5782, Alex Kibble Reg. No. 6015
Do not scale drawings. Verify all dimensions on site. Notify architect of all discrepancies

Rev	Date	Description	Chkd	Auth
A	20.04.21	Issue for Coordination	HC	AK
B	20.04.21	Issue for TSG	HC	AK
C	31.05.21	Issue for SSDA	HC	AK
D	10.06.21	Issue for SSDA	HC	AK
E	19.08.21	Response to Submissions	HC	AK
F	12.10.21	Response to Submissions	HC	AK

Project
**NEW PRIMARY SCHOOL IN
EDMONDSON PARK**

BUCHAN AVE
EDMONDSON PARK

Drawing Title
**EXTERNAL BUILDING ELEVATIONS
- SHEET 02**

Proj. Dir	Proj. Arch	Drawn	Sheet
AK	AH	HC	A1




Job No.	Date	Scale
210002	12.10.21	1 : 250

Drawing No. **AR W- DW- 3101** Revision **F**

0M 5 10 15 20 25

Tanner Kibble Denton Architects Pty Ltd
PO Box 660 Darlinghurst NSW 1300 Australia
Level 1, 19 Foster Street, Surry Hills NSW 2010 Australia
T +61 2 9281 4399
F +61 2 9281 4337
www.tkda.com.au

TKDArchitects
Tanner Kibble Denton

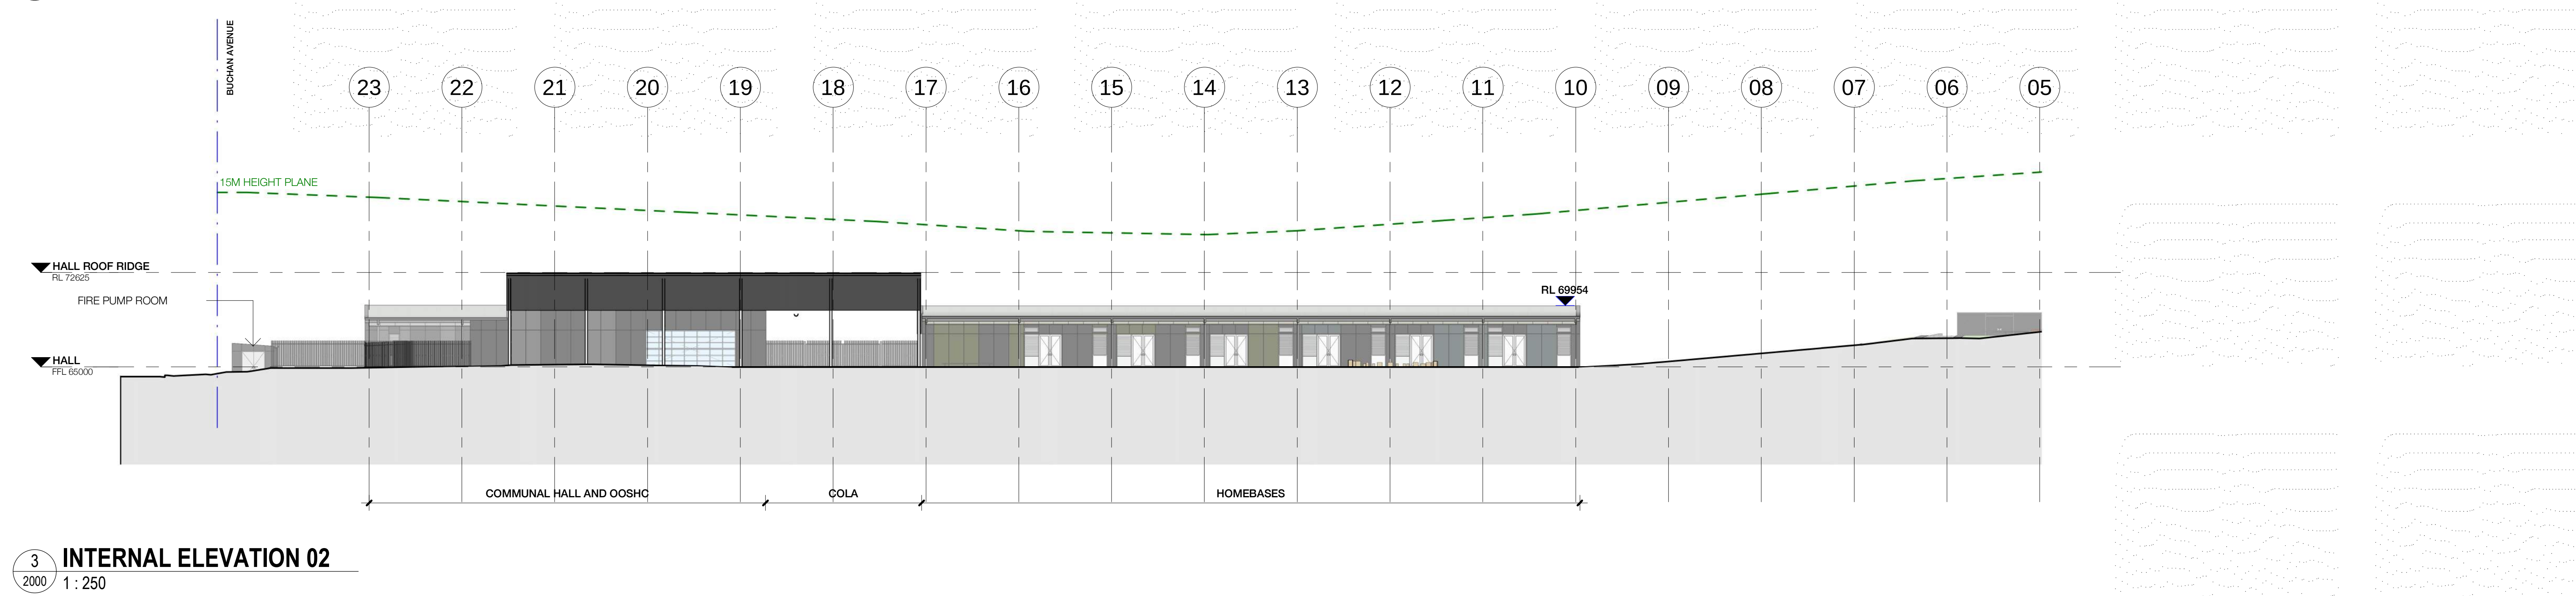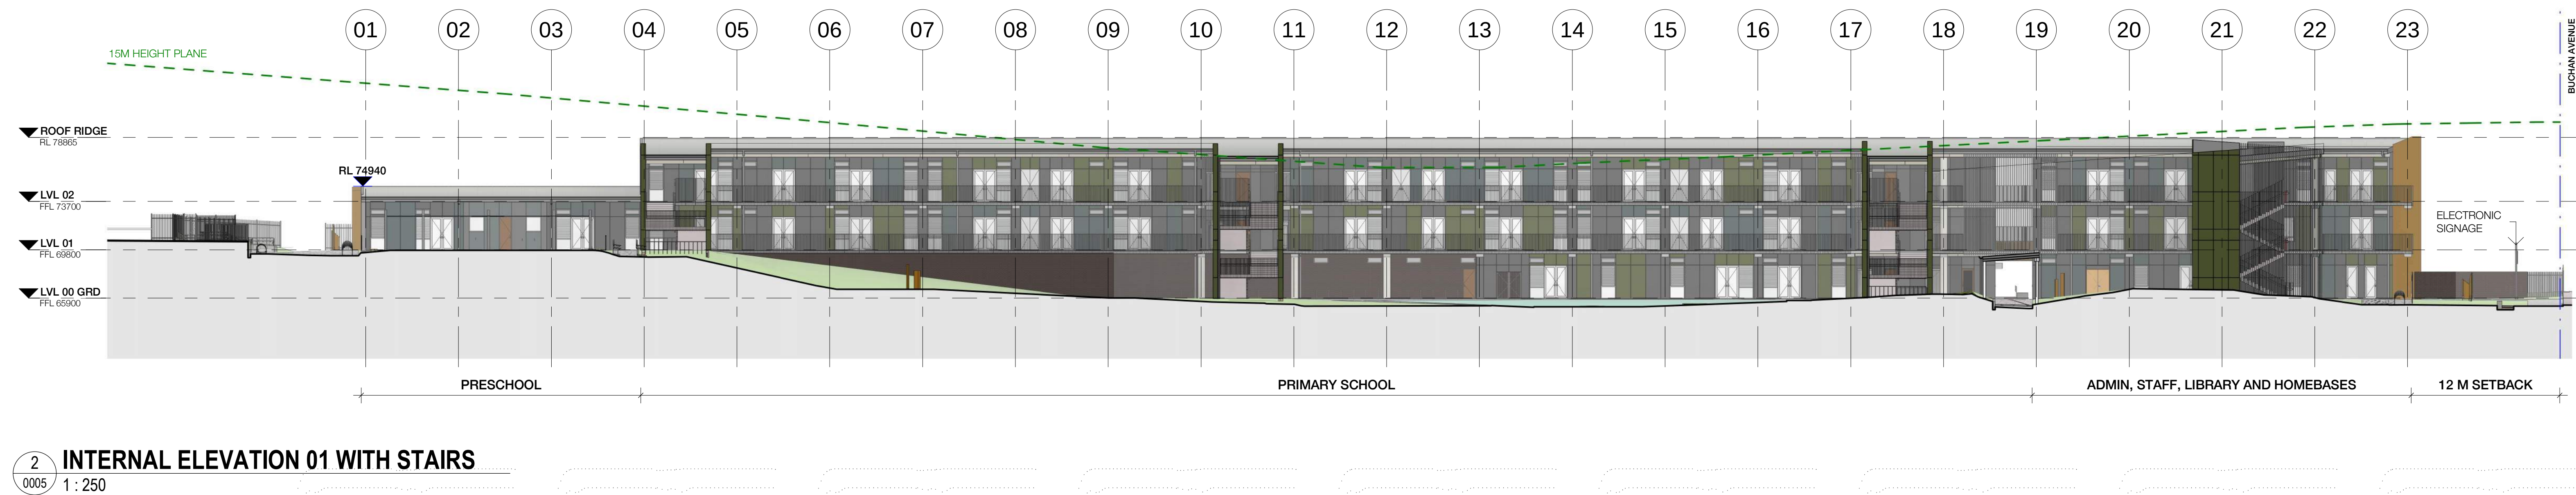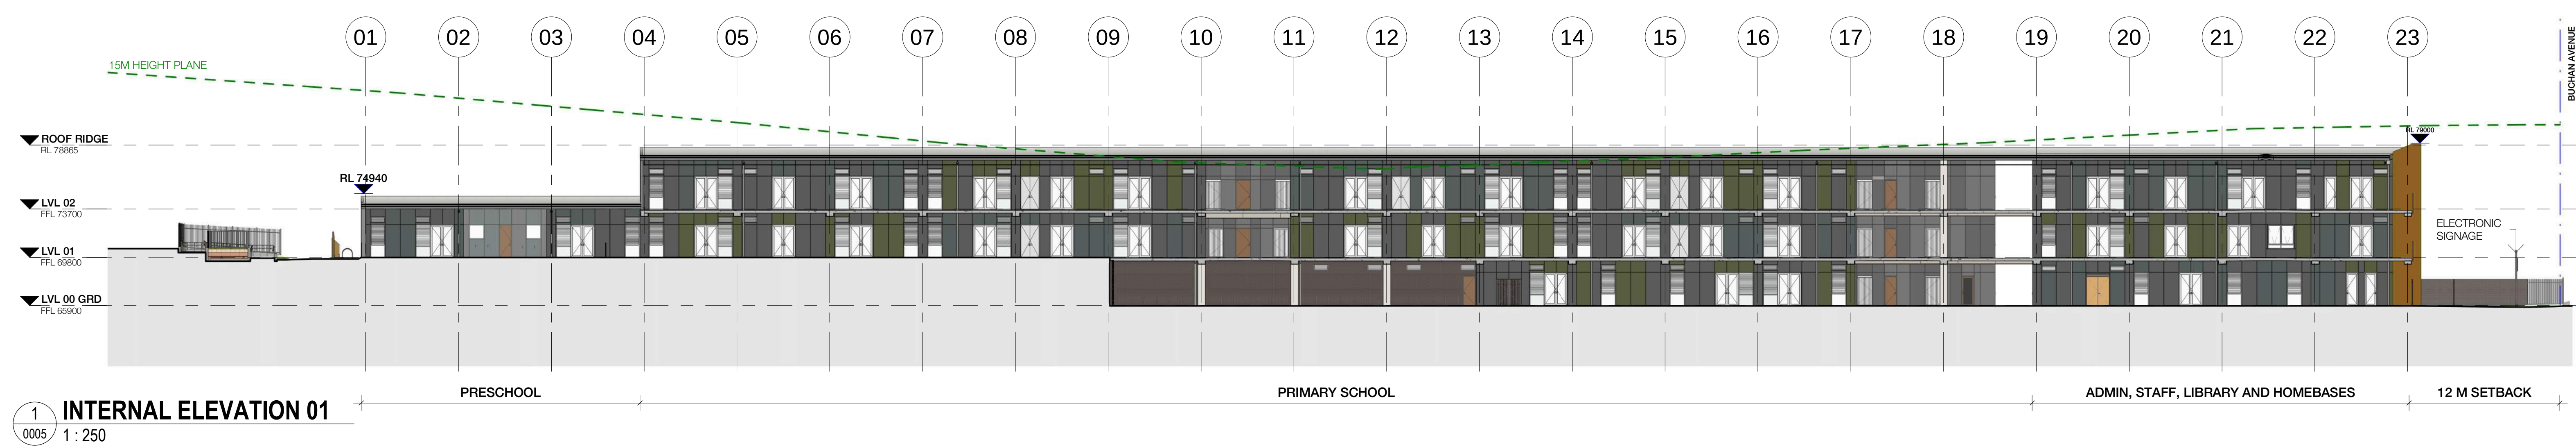

CLIENT
NSW Department of
Education | School
Infrastructure NSW
T+ (02) 9561 8287

Richard Crookes
Constructions
T+ (02) 9902 4700

NSW Education
School Infrastructure

RICHARD CROOKES
CONSTRUCTIONS

Landscape Architecture
OCULUS
T+ (02) 9557 5533

Structural and Civil
NORTHROP
T+ (02) 9241 4188

Multidisciplinary Services
JHA CONSULTING ENGINEERS
T+ (02) 9437 1000

Project Managers
COLLIERS
T+ (02) 9249 2001

Traffic Consultant
PTC
T+ (02) 8920 0800

NSW Nominated Architects: Robert Denton Reg. No. 5782, Alex Kibble Reg. No. 6015
Do not scale drawings. Verify all dimensions on site. Notify architect of all discrepancies

Rev	Date	Description	Chkd	Auth
P1	06.04.21	Issue for Coordination	HC	AK
A	29.04.21	Issue for Coordination	HC	AK
B	31.05.21	Issue for SSDA	HC	AK
C	10.06.21	Issue for SSDA	HC	AK
D	13.08.21	Draft RIS Issue	HC	AK
E	19.08.21	Response to Submissions	HC	AK
F	12.10.21	Response to Submissions	HC	AK

Project
**NEW PRIMARY SCHOOL IN
EDMONDSON PARK**

BUCHAN AVE
EDMONDSON PARK

Drawing Title
INTERNAL BUILDING ELEVATIONS

Proj. Dir	Proj. Arch	Drawn	Sheet
AK	AH	HC	A1

Job No.	Date	Scale
210002	12.10.21	1:250


Drawing No. **AR W- DW- 3102**

Revision **F**


0M 5 10 15 20 25

Tanner Kibble Denton Architects Pty Ltd
PO Box 660 Darlinghurst NSW 1300 Australia
Level 1, 19 Foster Street, Surry Hills NSW 2010 Australia
T +61 2 9281 4399
F +61 2 9281 4337
www.tkda.com.au


TKDArchitects
Tanner Kibble Denton

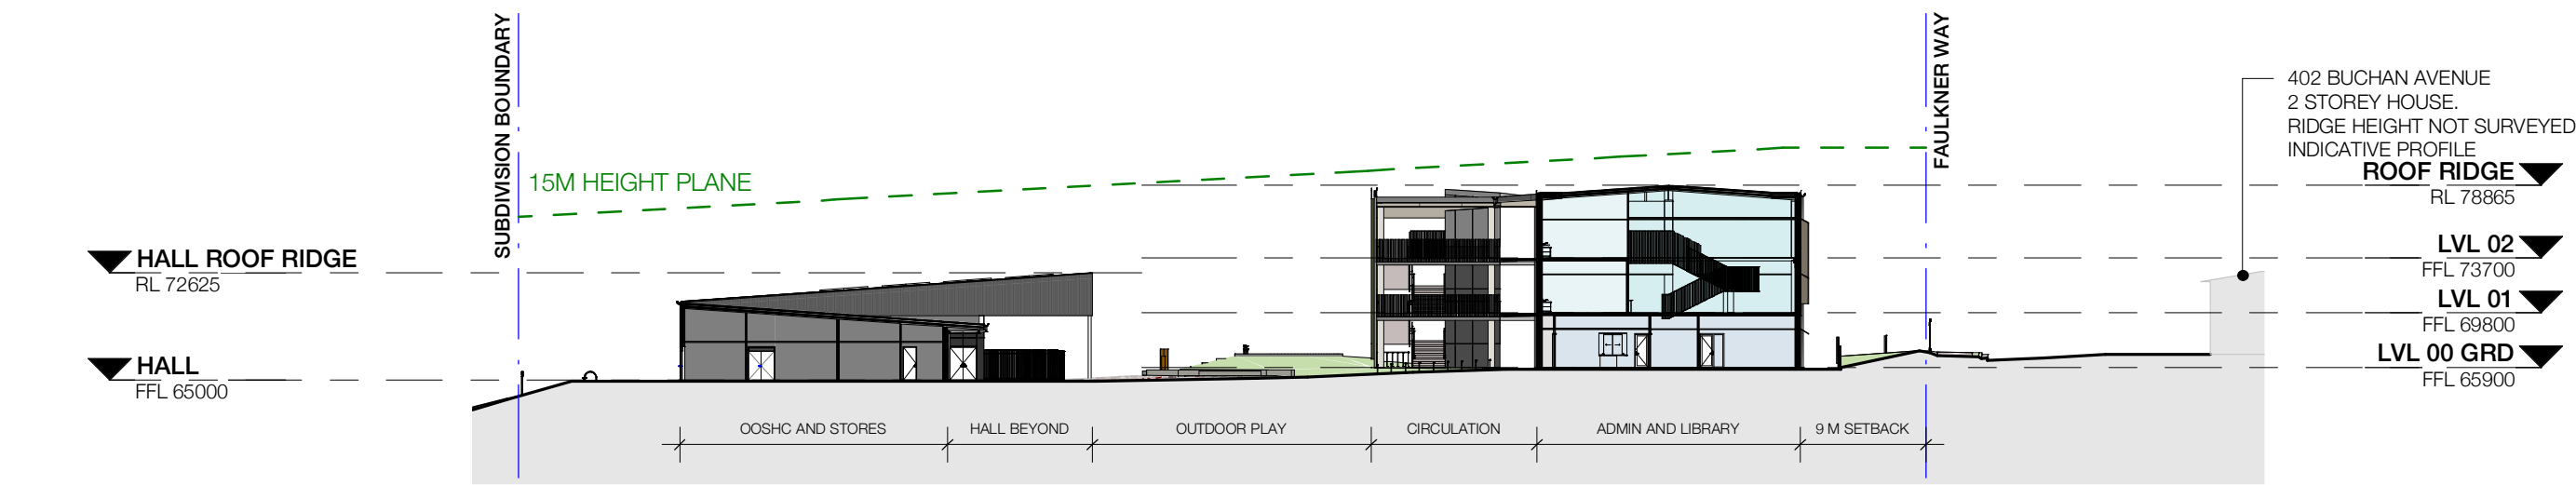


1 SECTION 1
2100 1 : 500

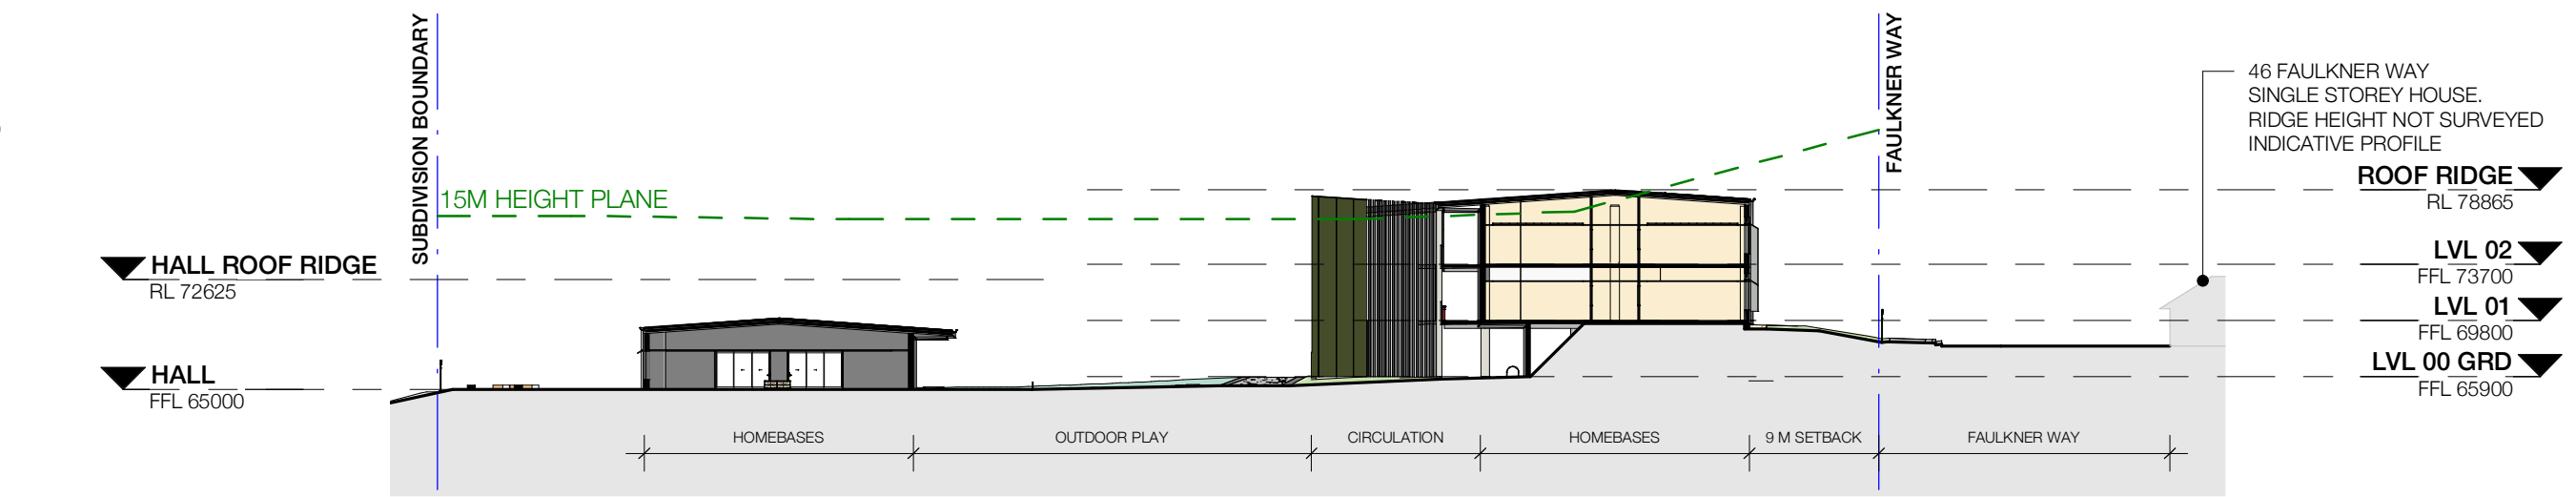


6 SECTION 6
2100 1 : 500

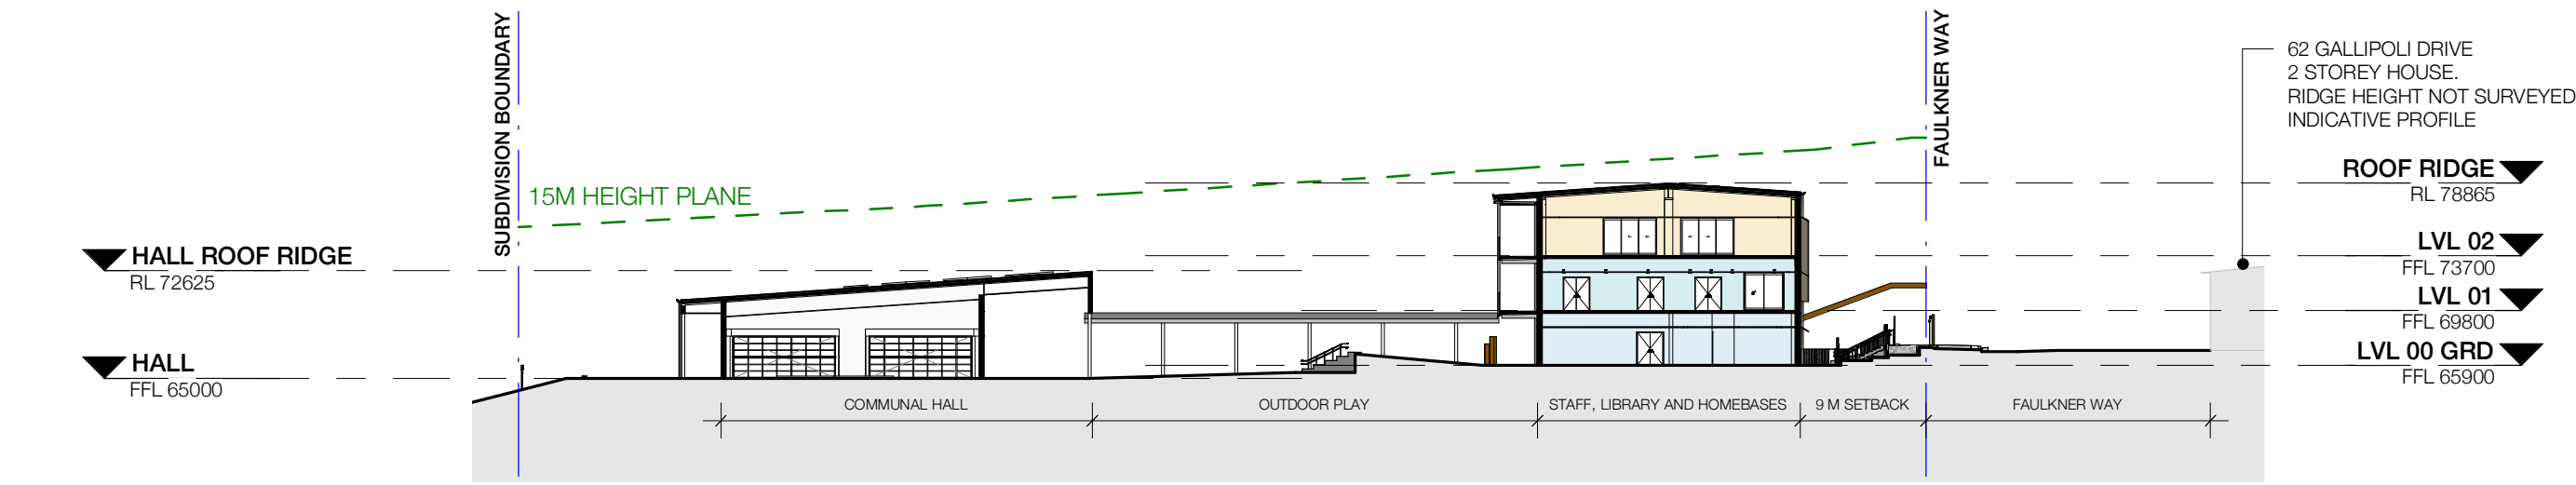


2 SECTION 2
2100 1 : 500

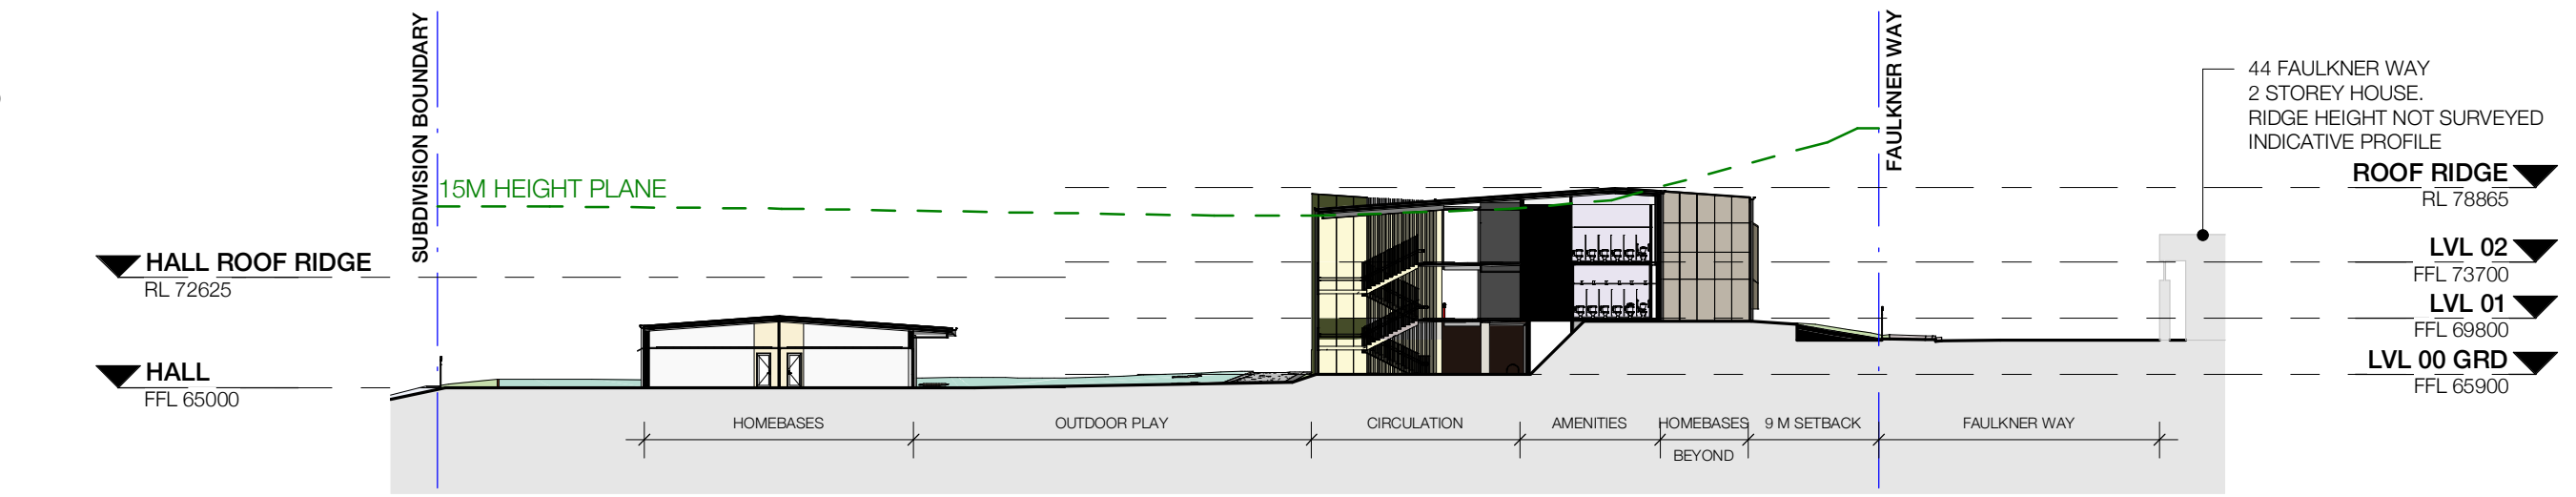


7 SECTION 7
2100 1 : 500

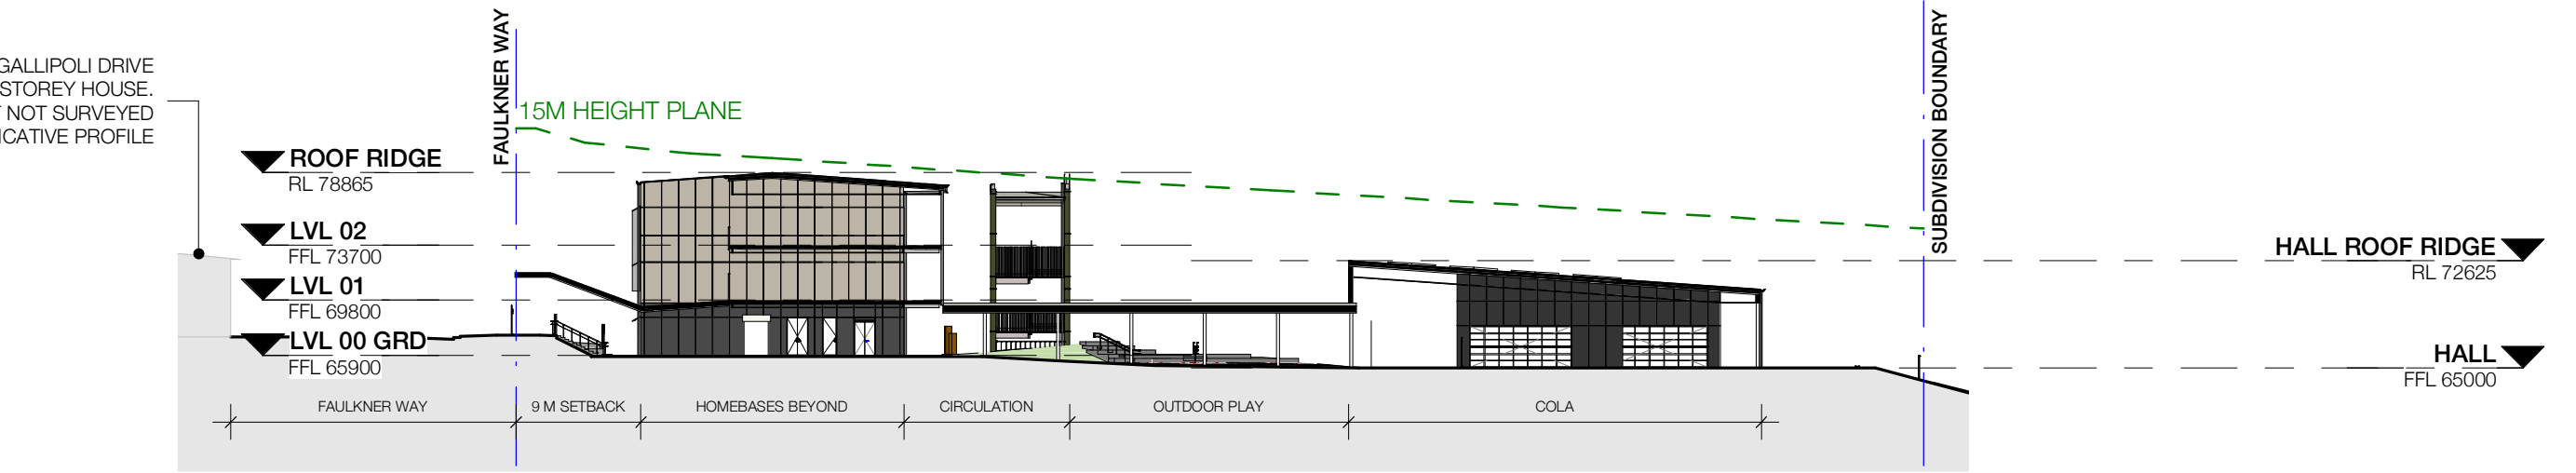


3 SECTION 3
2100 1 : 500

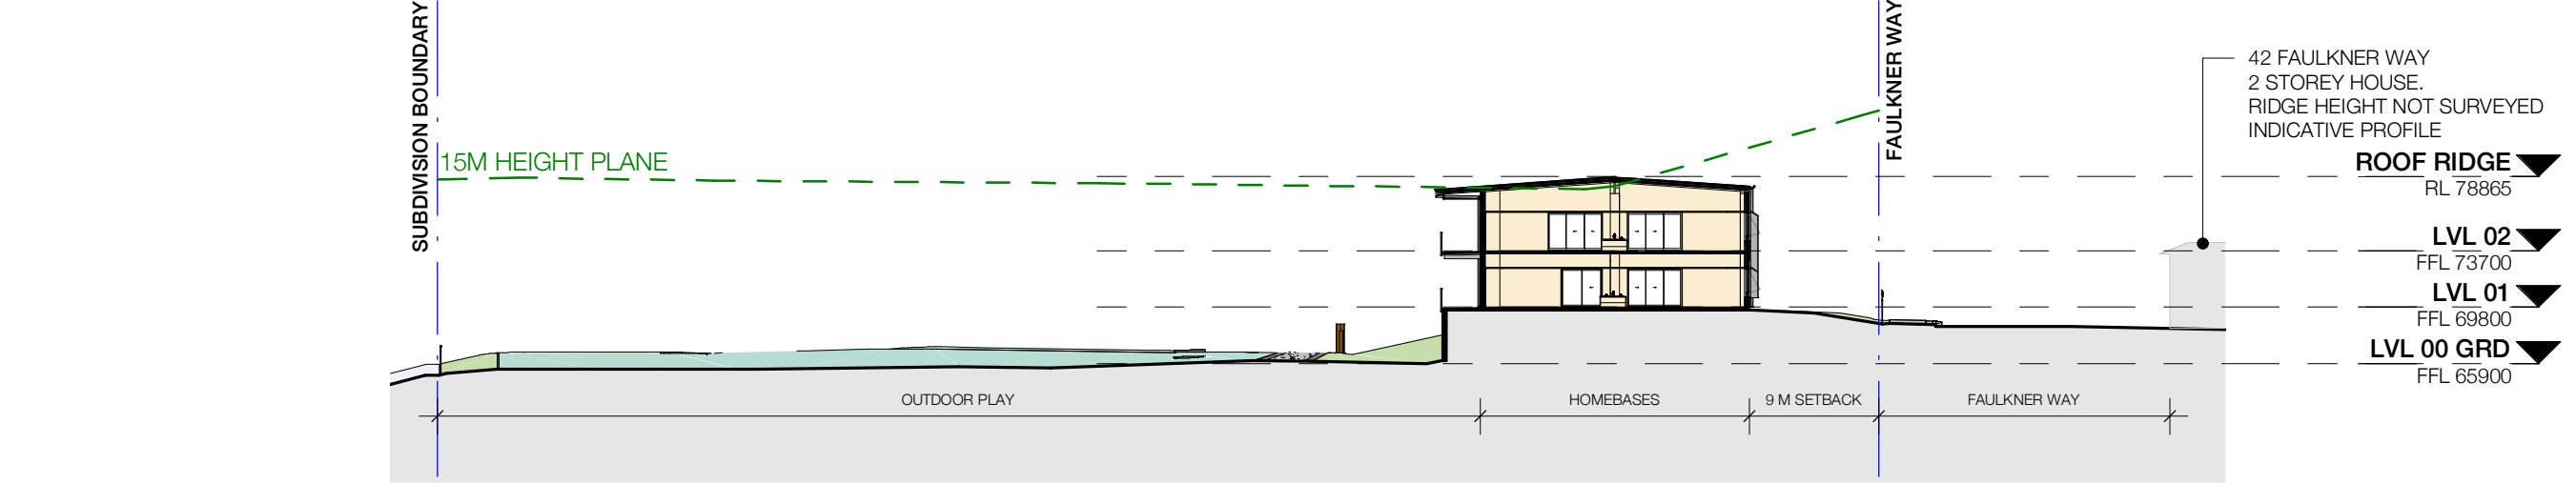


8 SECTION 8
2100 1 : 500

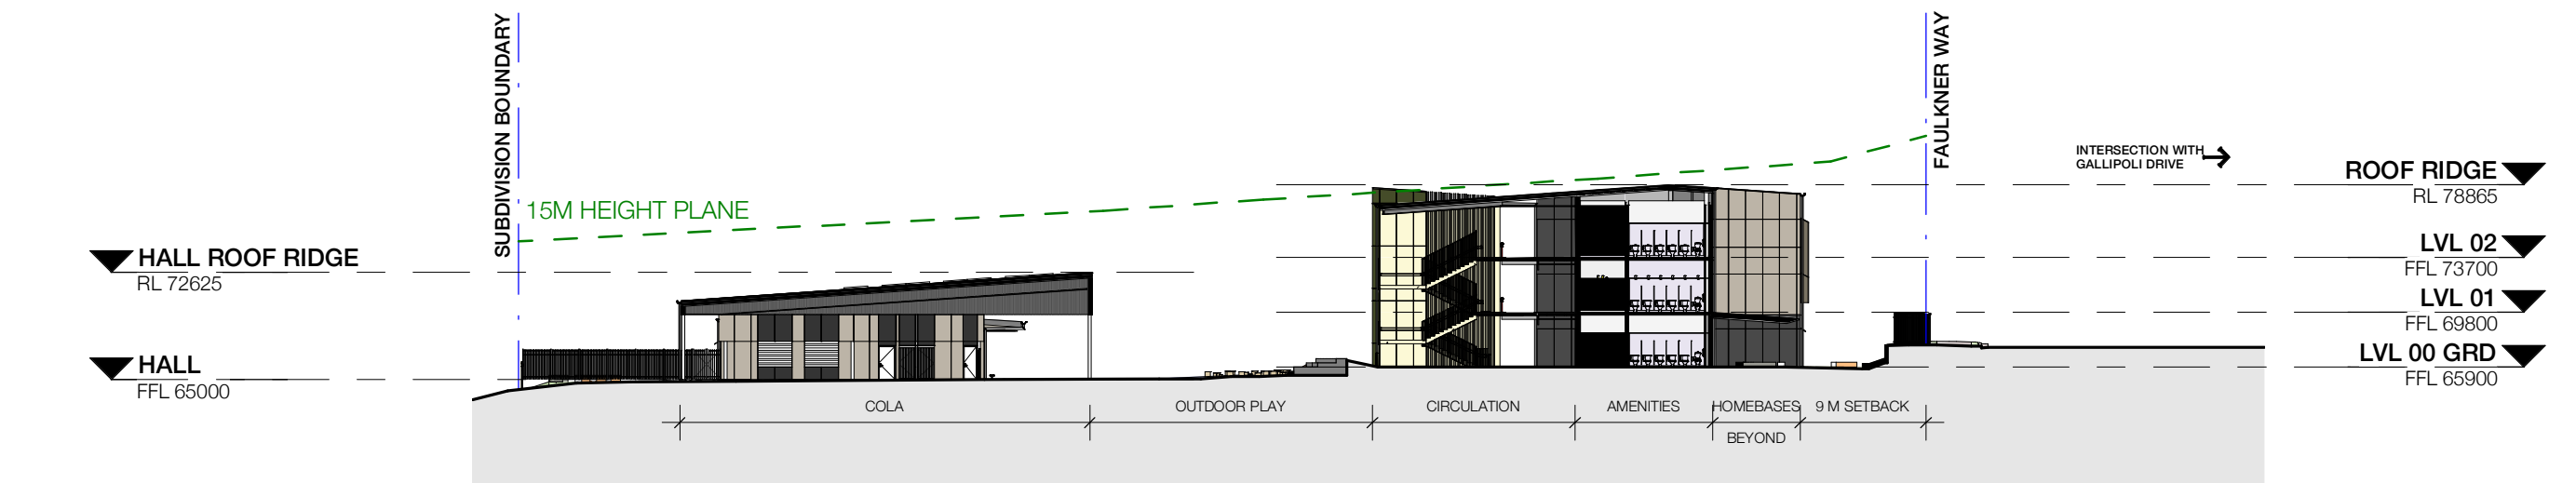


4 SECTION 4
2100 1 : 500

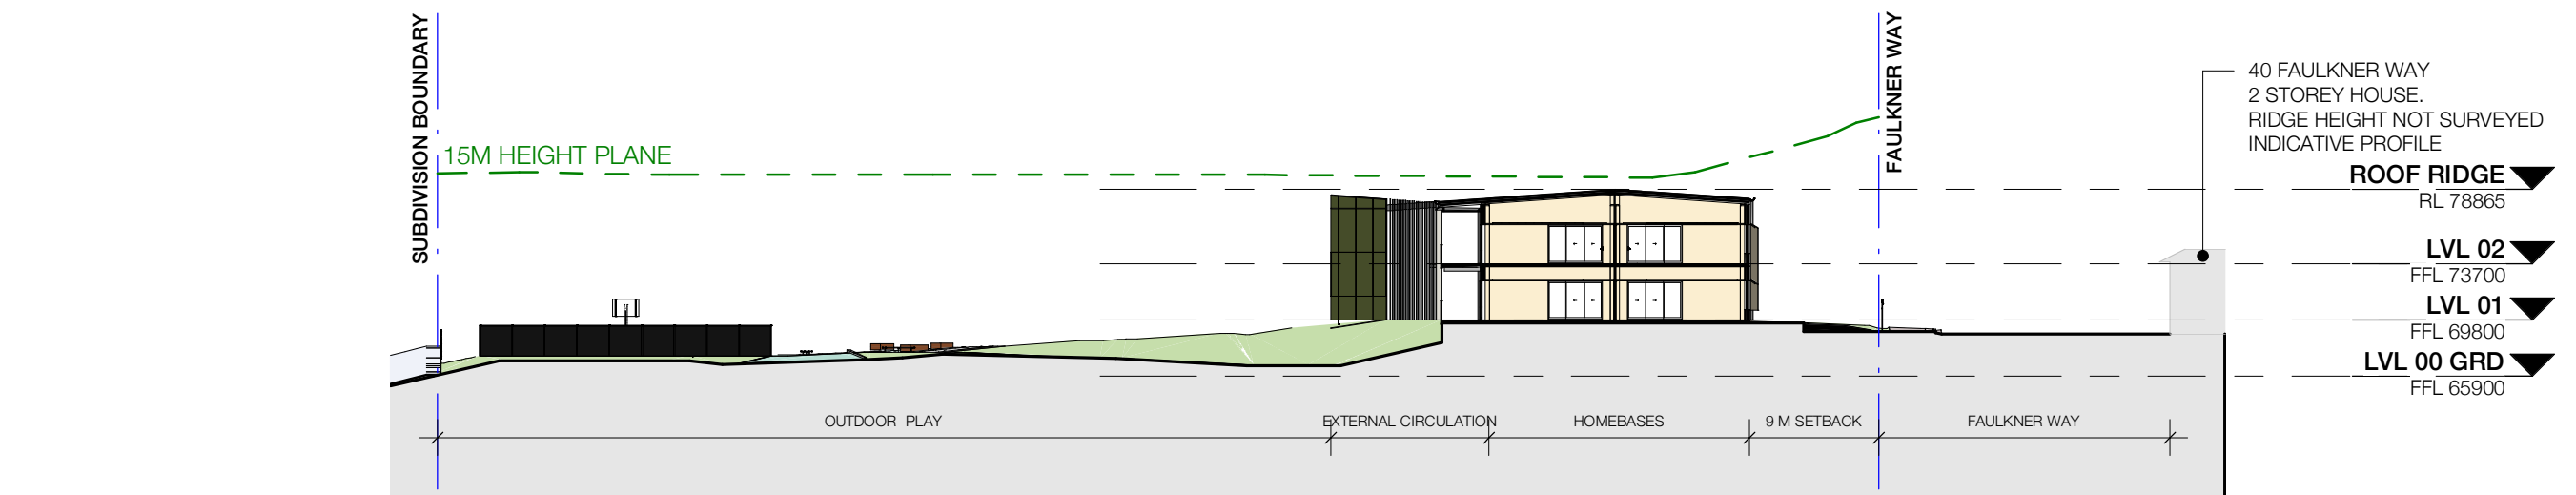


9 SECTION 9
2100 1 : 500

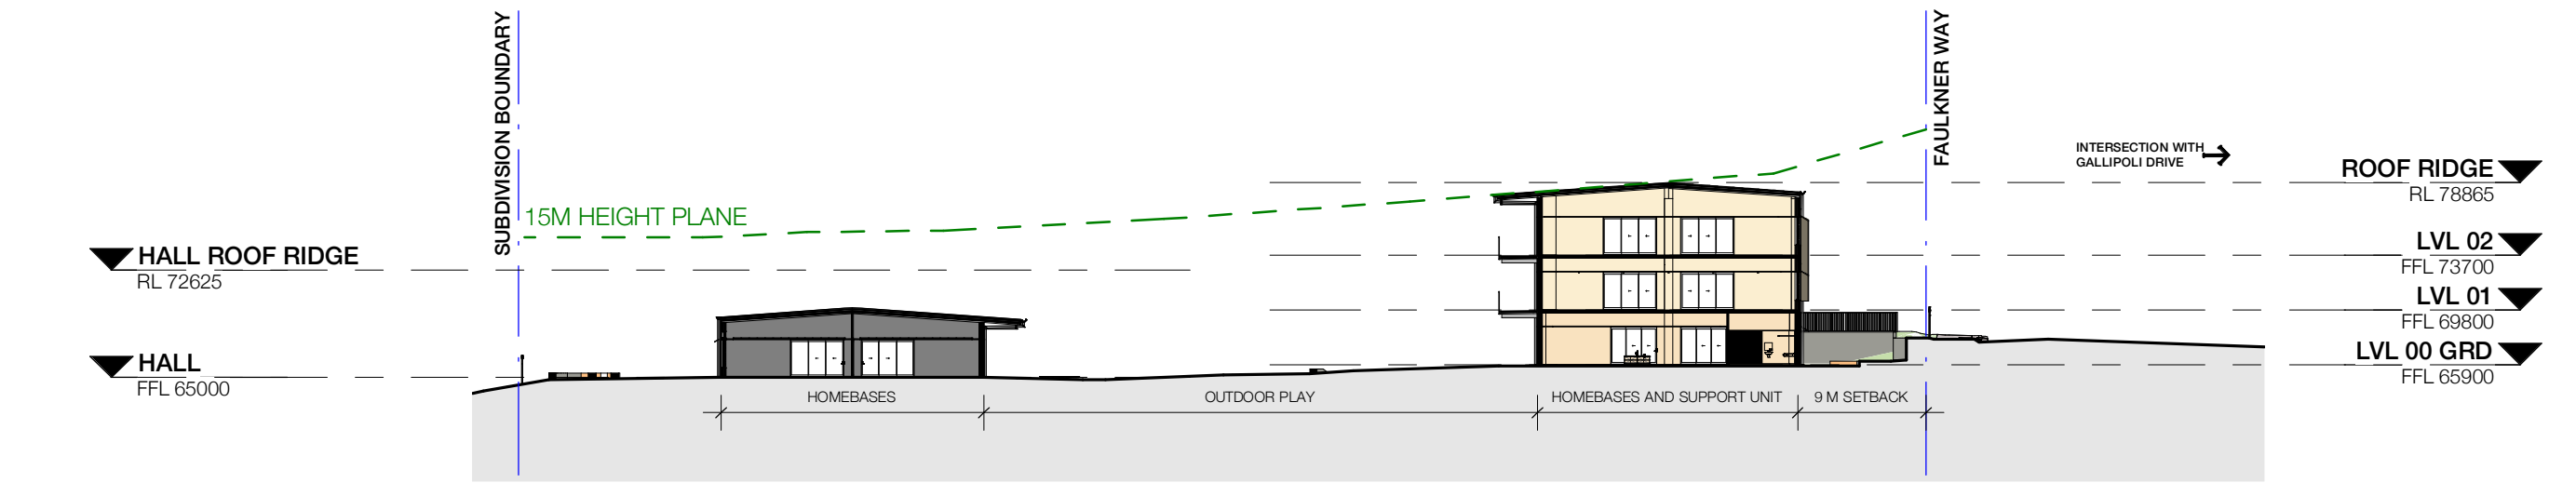


5 SECTION 5
2100 1 : 500

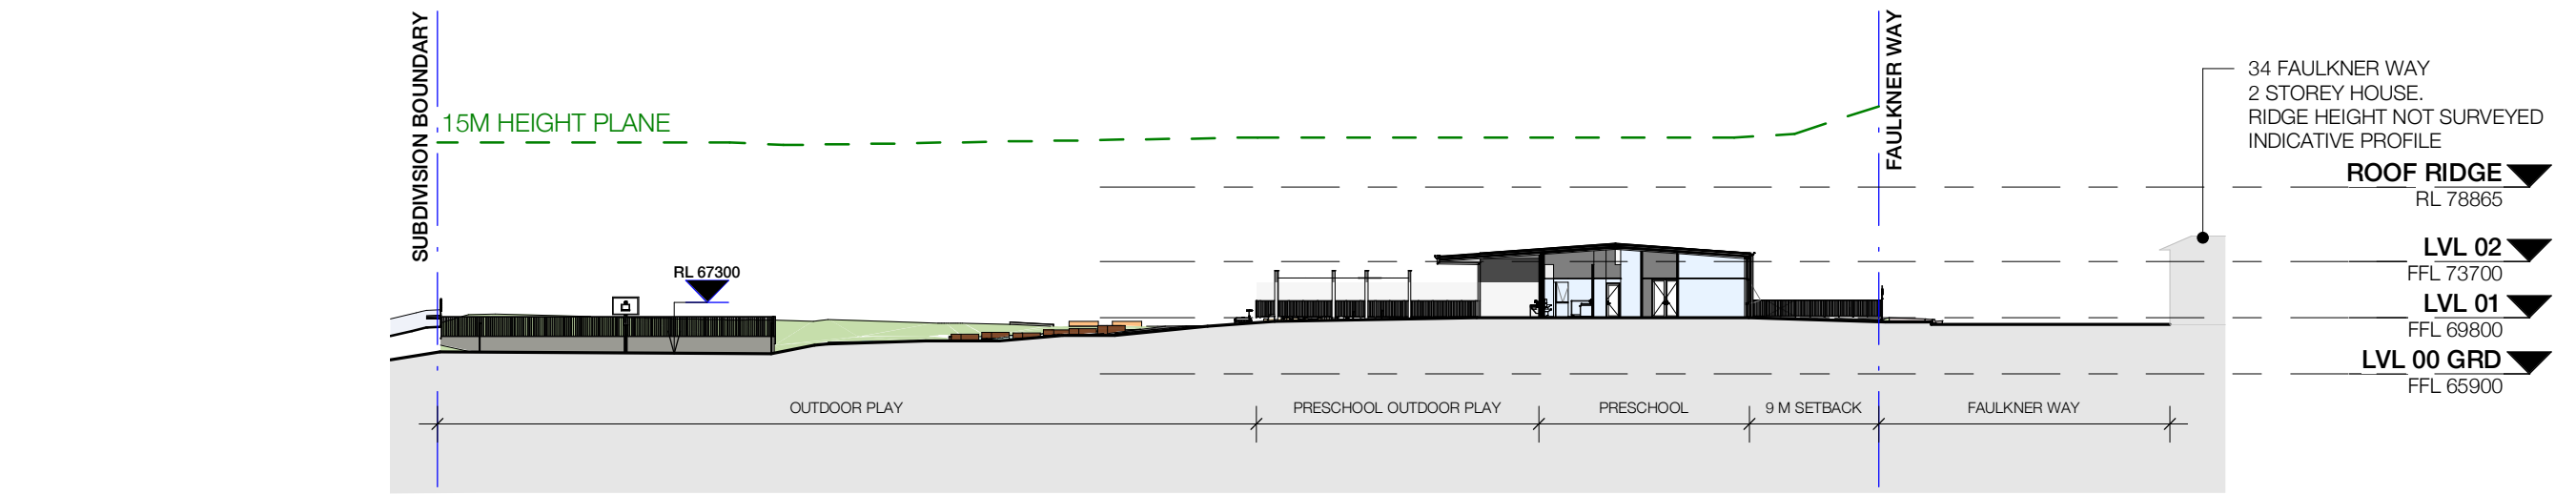

10 SECTION 10
2100 1 : 500

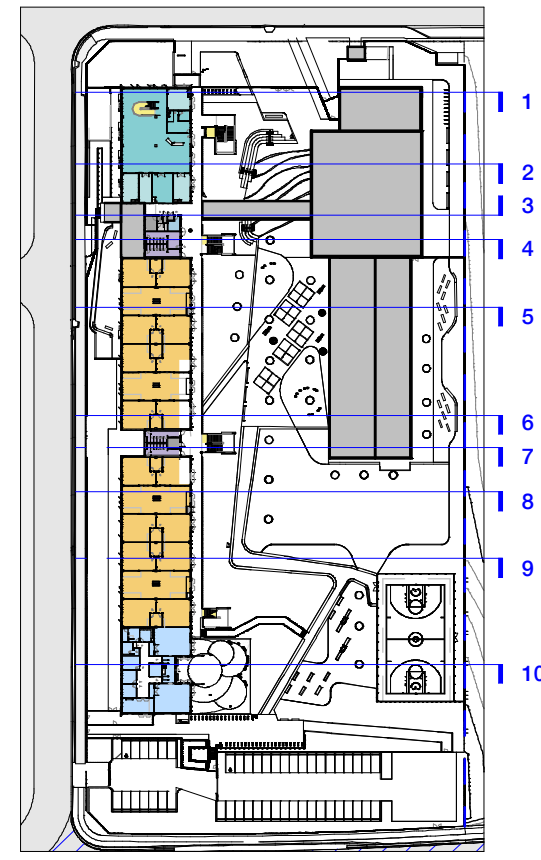


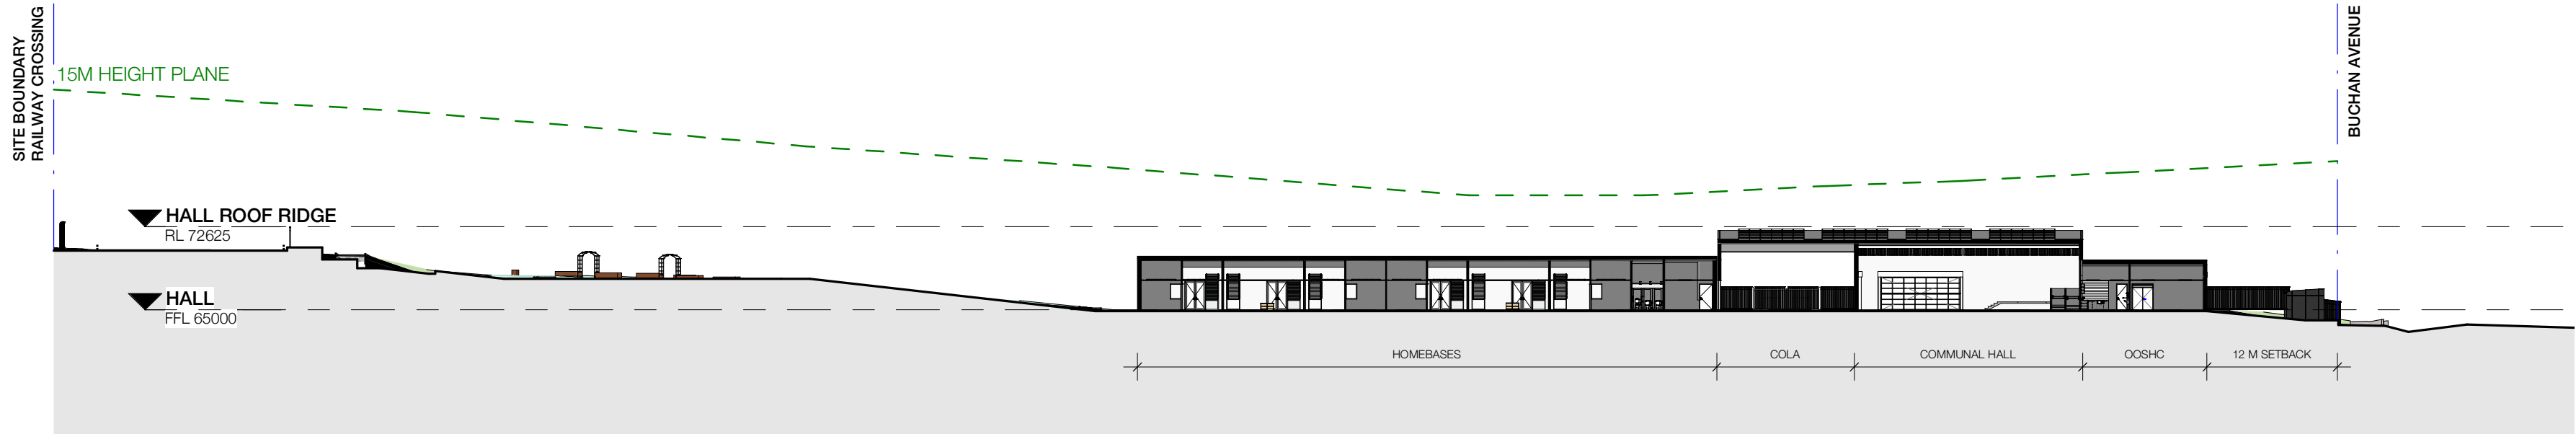

1
2100
LONG SECTION 1
1 : 500



2
2100
LONG SECTION 2
1 : 500

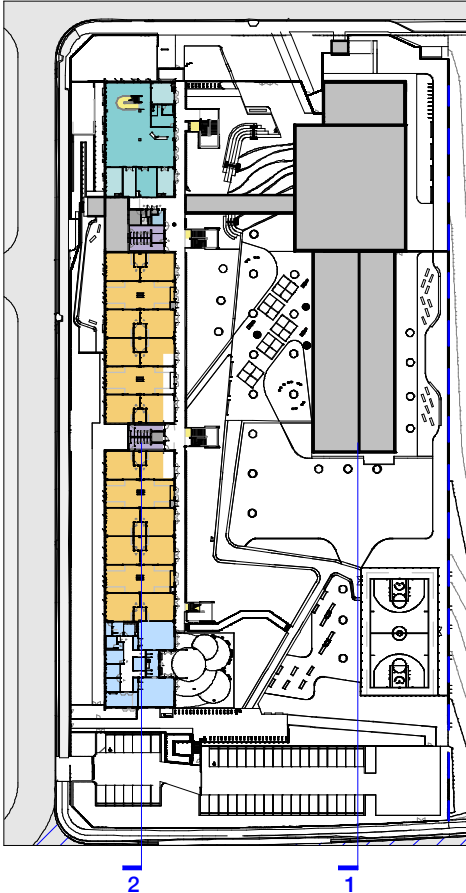

CLIENT
NSW Department of
Education | School
Infrastructure NSW
T+ (02) 9561 8287



Richard Crookes
Constructions

RICHARD CROOKES
CONSTRUCTIONS

T+ (02) 9902 4700

Landscape Architecture

OCULUS

T+ (02) 9557 5533

Structural and Civil

NORTHROP

T+ (02) 9241 4188

Multidisciplinary Services

JHA CONSULTING ENGINEERS

T+ (02) 9437 1000

Project Managers

COLLIERS

T+ (02) 9249 2001

Traffic Consultant

PTC

T+ (02) 8920 0800

NSW Nominated Architects: Robert Denton Reg. No. 5782, Alex Kibble Reg. No. 6015

Do not scale drawings. Verify all dimensions on site. Notify architect of all discrepancies

Rev	Date	Description	Chkd	Auth
A	20.04.21	Issue for Coordination	HC	AK
B	29.04.21	Issue for Coordination	HC	AK
C	31.05.21	Issue for SSDA	HC	AK
D	10.06.21	Issue for SSDA	HC	AK
E	19.08.21	Response to Submissions	HC	AK
F	12.10.21	Response to Submissions	HC	AK

Project

**NEW PRIMARY SCHOOL IN
EDMONDSON PARK**

BUCHAN AVE
EDMONDSON PARK

Drawing Title
BUILDING LONG SECTIONS

Proj. Dir

AK

Proj. Arch

AH

Drawn

HC

Sheet

A1

Job No.

210002

Date

12.10.21

Scale

As indicated

Drawing No.

AR W- DW- 3401

Revision

F

Tanner Kibble Denton Architects Pty Ltd

PO Box 660 Darlinghurst NSW 1300 Australia
Level 1, 19 Foster Street, Surry Hills NSW 2010 Australia

T +61 2 9281 4399

F +61 2 9281 4337

www.tkda.com.au



MATERIALS AND FINISHES

Durability

The materials selected for the new building must be durable and not require high maintenance or continual replacement. Thus, there has been a preference for material that have a self or integrated finish to allow for minimal reliance on applied finishes that need to be reapplied in the short to medium term.

The predominant external materials use a prefinished fibre cement board that has integral colour. The dominant colour are two neutral greys that become the ground for the more playful accent colours. The colours panels are prefinished and will use a series of natural tones to provide a connection to the surroundings. This material is contemporary and has a wide variety of colours and finishes that will deliver a contemporary approach to the building.

Cost Effectiveness

The proposed materials are all cost effective and do not require considerable expenditure on building enclosure at the expense of the core interior educational spaces. The materials chosen also have a low cost maintenance regime and are all general self finished and do not require ongoing recoating or painting. Use of prefinished fibre cement and neutral coloured bricks provide a suite of materials that have a richness that reflects the culture of the school, yet are cost effective and durable over the long term.

Colour Palette

The colour palette has drawn from Clermont Park and is mainly muted and softer in tone with a range of darker green and grey neutrals.



- 1 Light Grey Compressed Fibre Cement
- 2 Mid Grey Compressed Fibre Cement
- 3 Accent Colour 1 Compressed Fibre Cement
- 4 Accent Colour 2 Compressed Fibre Cement
- 5 Dark Grey Compressed Fibre Cement
- 6 Dark Grey Powdercoat Colour
- 7 Solar Shading Blade Powdercoat Colour 1
- 8 Solar Shading Blade Powdercoat Colour 2
- 9 Feature Powdercoat Colour
- 10 Light Brick for Retaining
- 11 Dark Brick for Retaining



CLIENT

NSW Department of Education | School Infrastructure NSW

T+ (02) 9561 8287

RICHARD CROOKES

CONSTRUCTIONS

Richard Crookes

Constructions

T+ (02) 9902 4700

Landscape Architecture

OCULUS

T+ (02) 9557 5533

Structural and Civil

NORTHROP

T+ (02) 9241 4188

Multidisciplinary Services

JHA CONSULTING ENGINEERS

T+ (02) 9437 1000

Project Managers

COLLIERS

T+ (02) 9249 2001

Traffic Consultant

PTC

T+ (02) 8920 0800

NSW Nominated Architects: Robert Denton Reg. No. 5782, Alex Kibble Reg. No. 6015

Do not scale drawings. Verify all dimensions on site. Notify architect of all discrepancies

Rev	Date	Description	Chkd	Auth
A	10.06.21	Issue for SSDA	HC	AK
B	12.10.21	Response to Submissions	HC	AK

Project

NEW PRIMARY SCHOOL IN EDMONDSON PARK

BUCHAN AVE EDMONDSON PARK

Drawing Title

MATERIALS AND FINISHES

Proj. Dir	Proj. Arch	Drawn	Sheet
AK	AH	HC	
Job No.	Date	Scale	
210002	12.10.21	NTS	
Drawing No.		Revision	
AR W- DW-	4300	B	

Tanner Kibble Denton Architects Pty Ltd

PO Box 660 Darlinghurst NSW 1300 Australia

Level 1, 19 Foster Street, Surry Hills NSW 2010 Australia


T +61 2 9281 4399

F +61 2 9281 4337


www.tkda.com.au

TKDArchitects


Tanner Kibble Denton

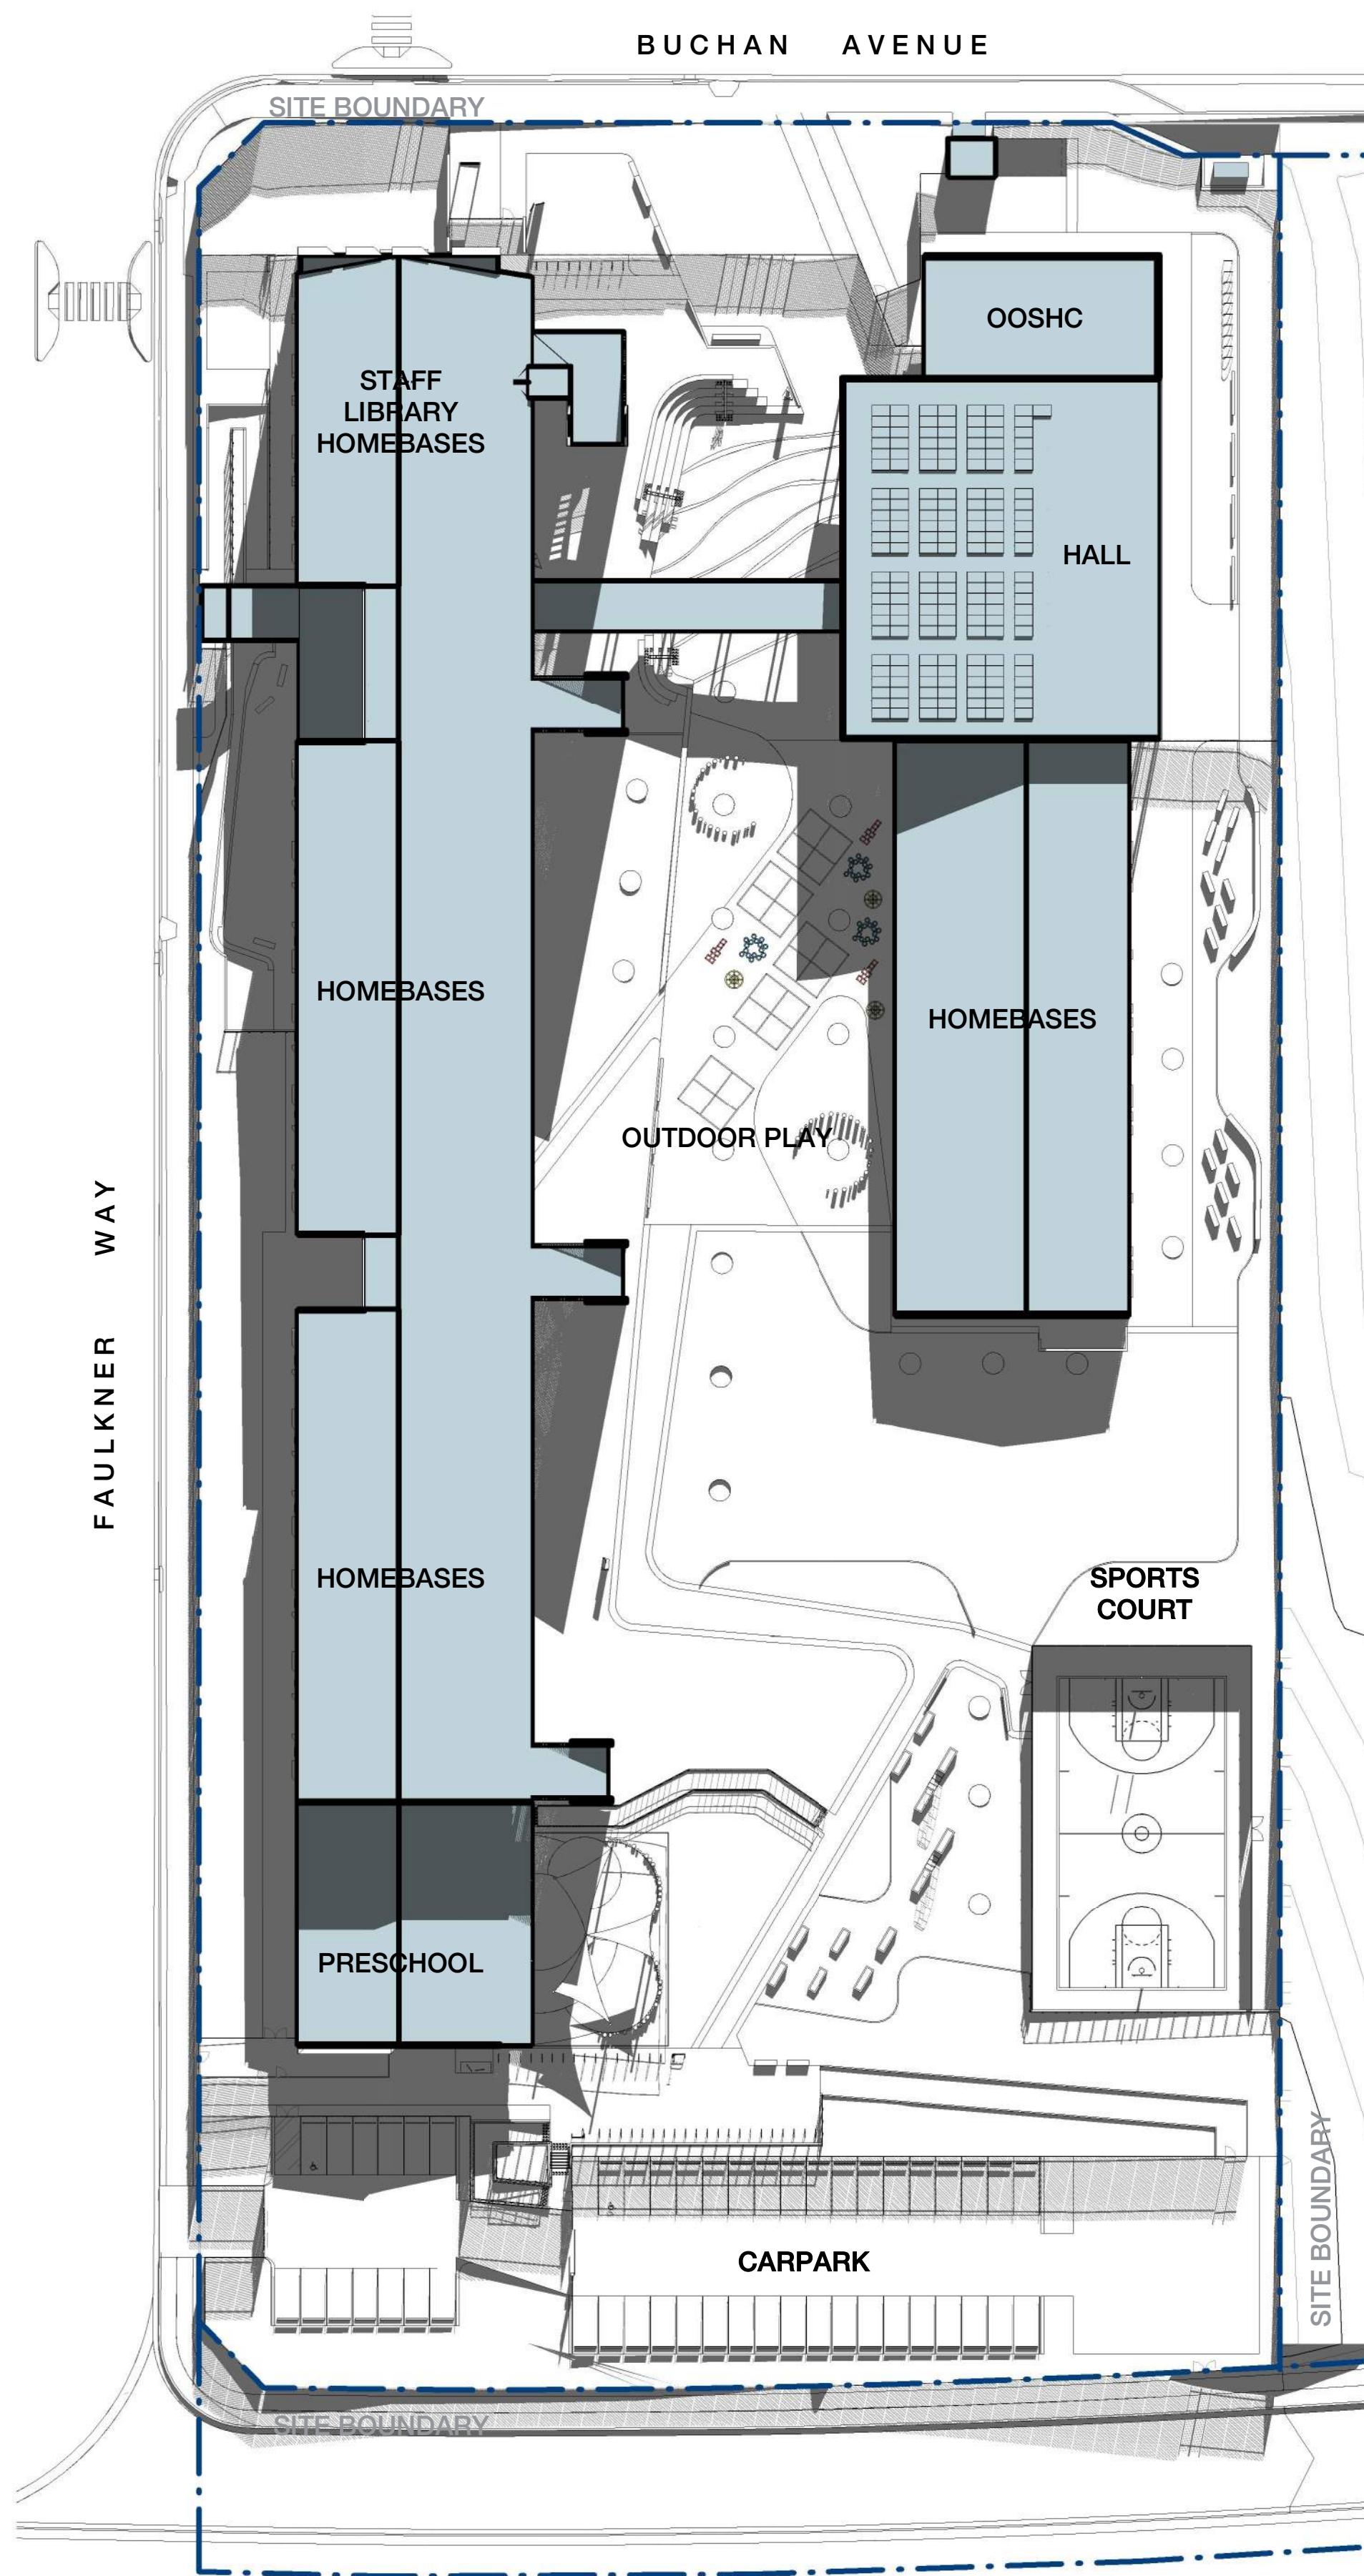


1 SITE PLAN - Winter 9am
0003 1:500

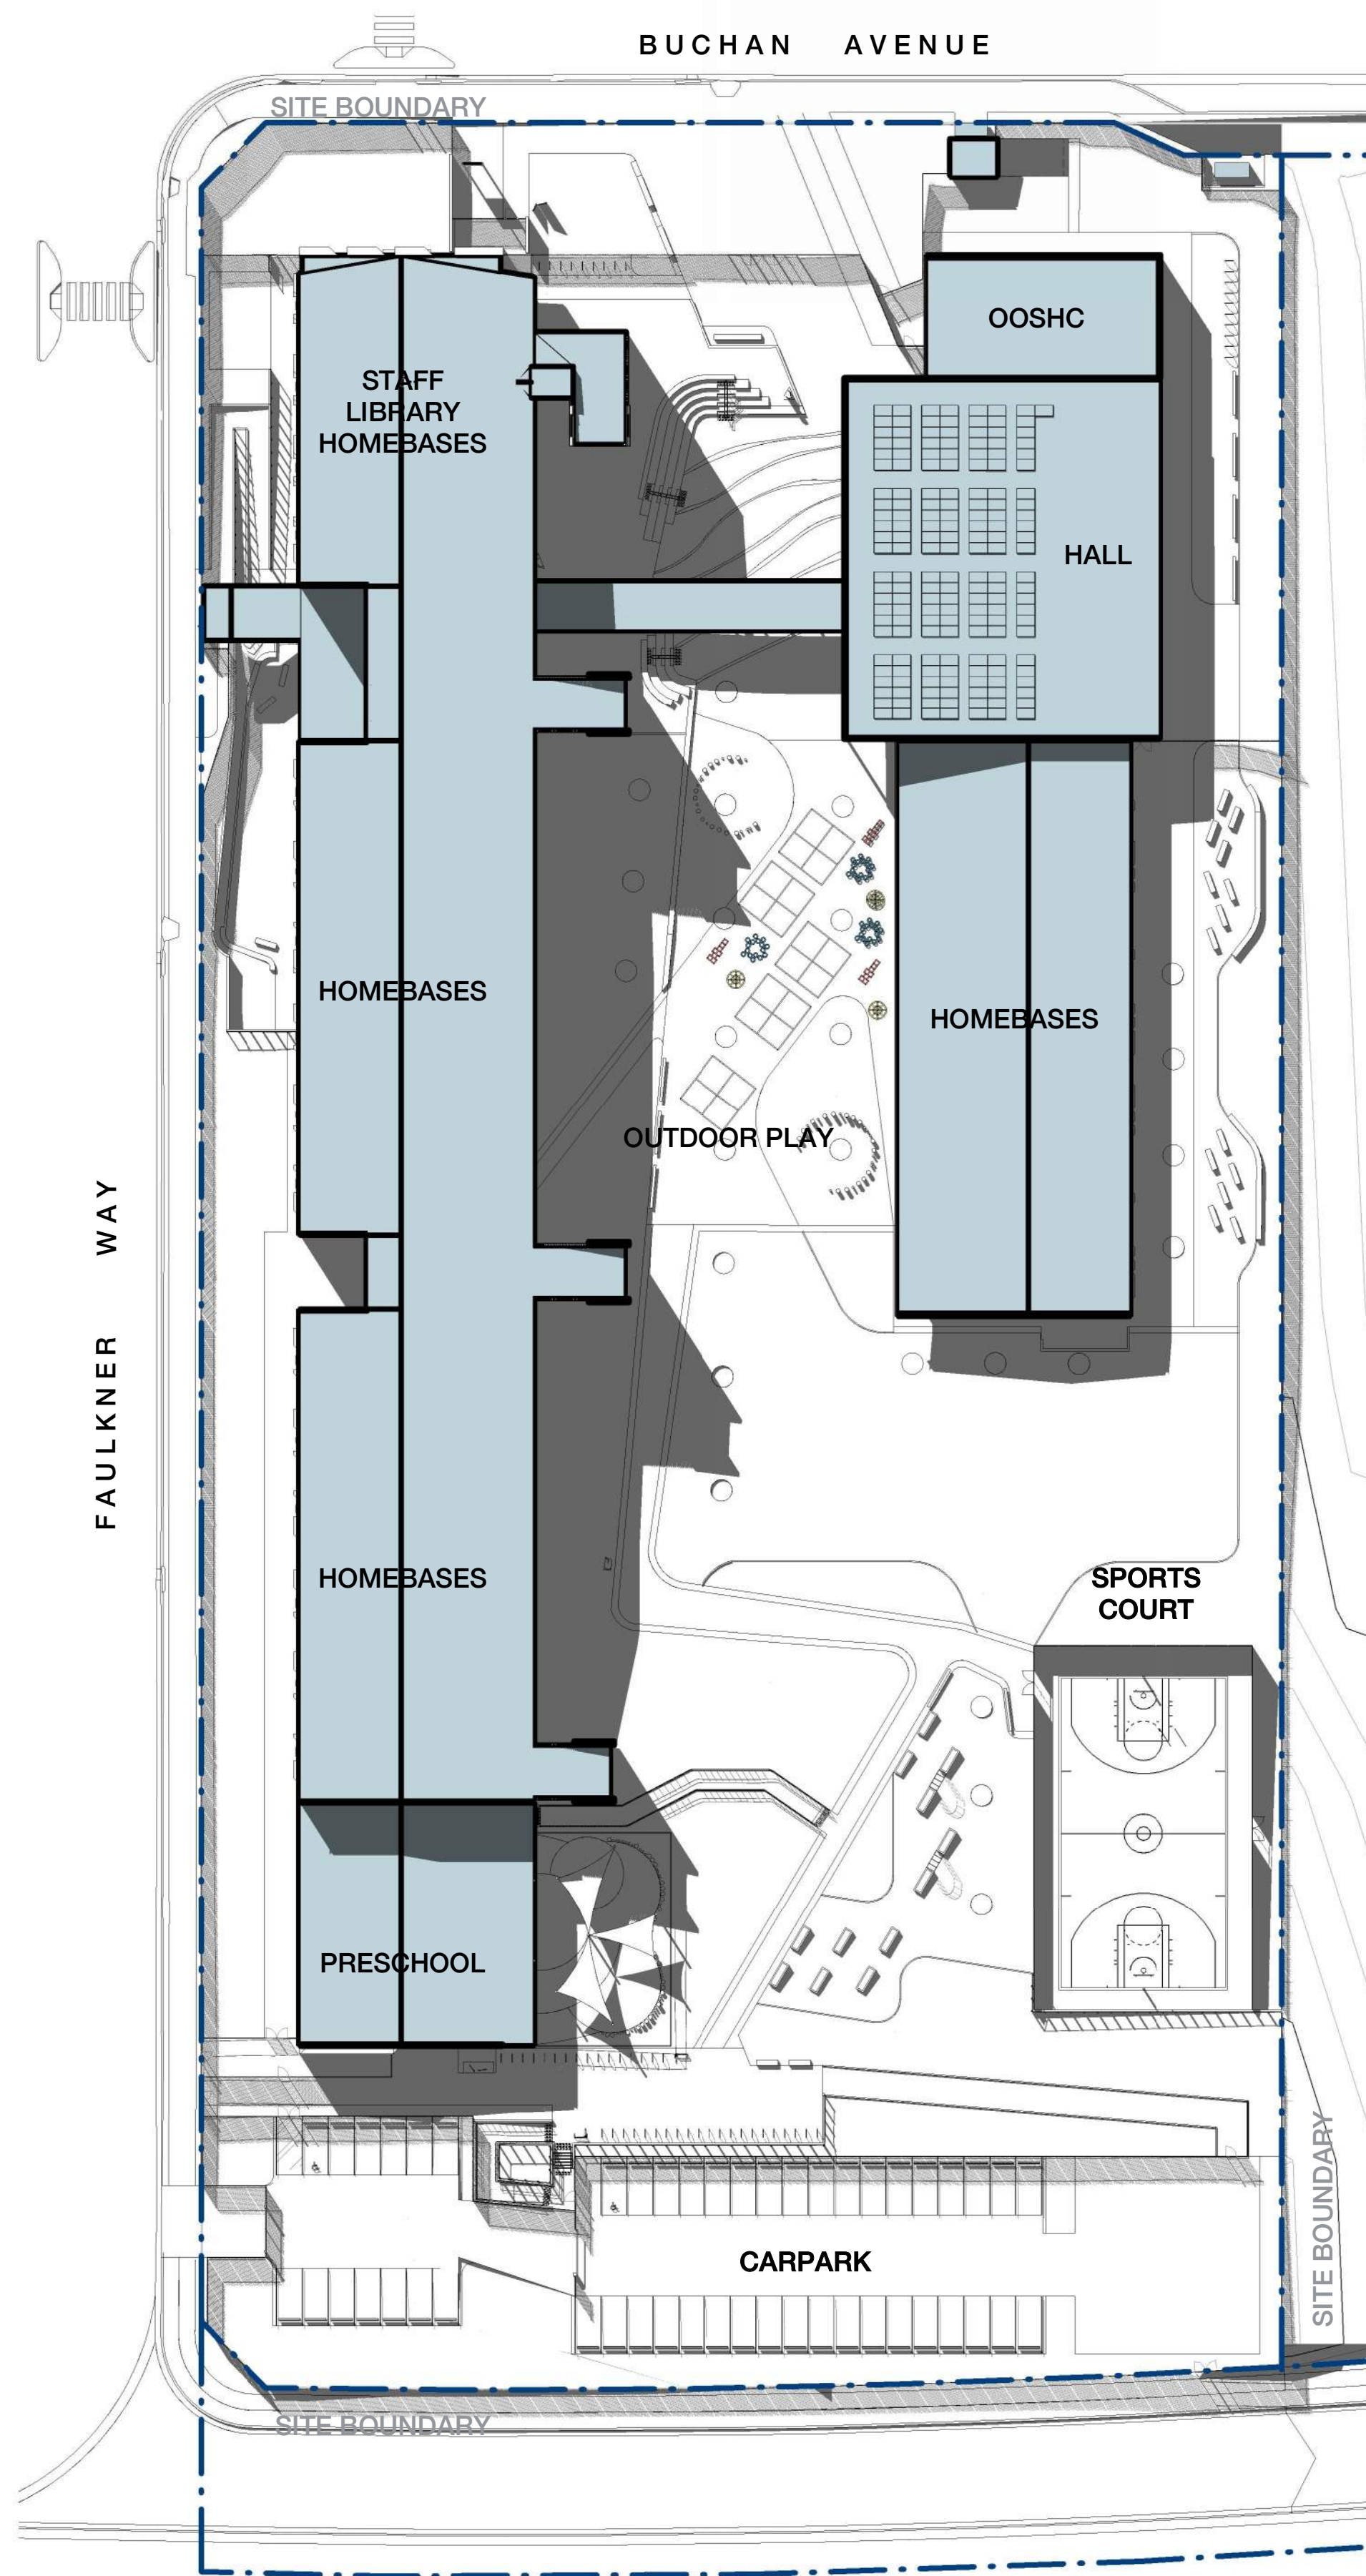

2 SITE PLAN - Winter 12pm
0003 1:500

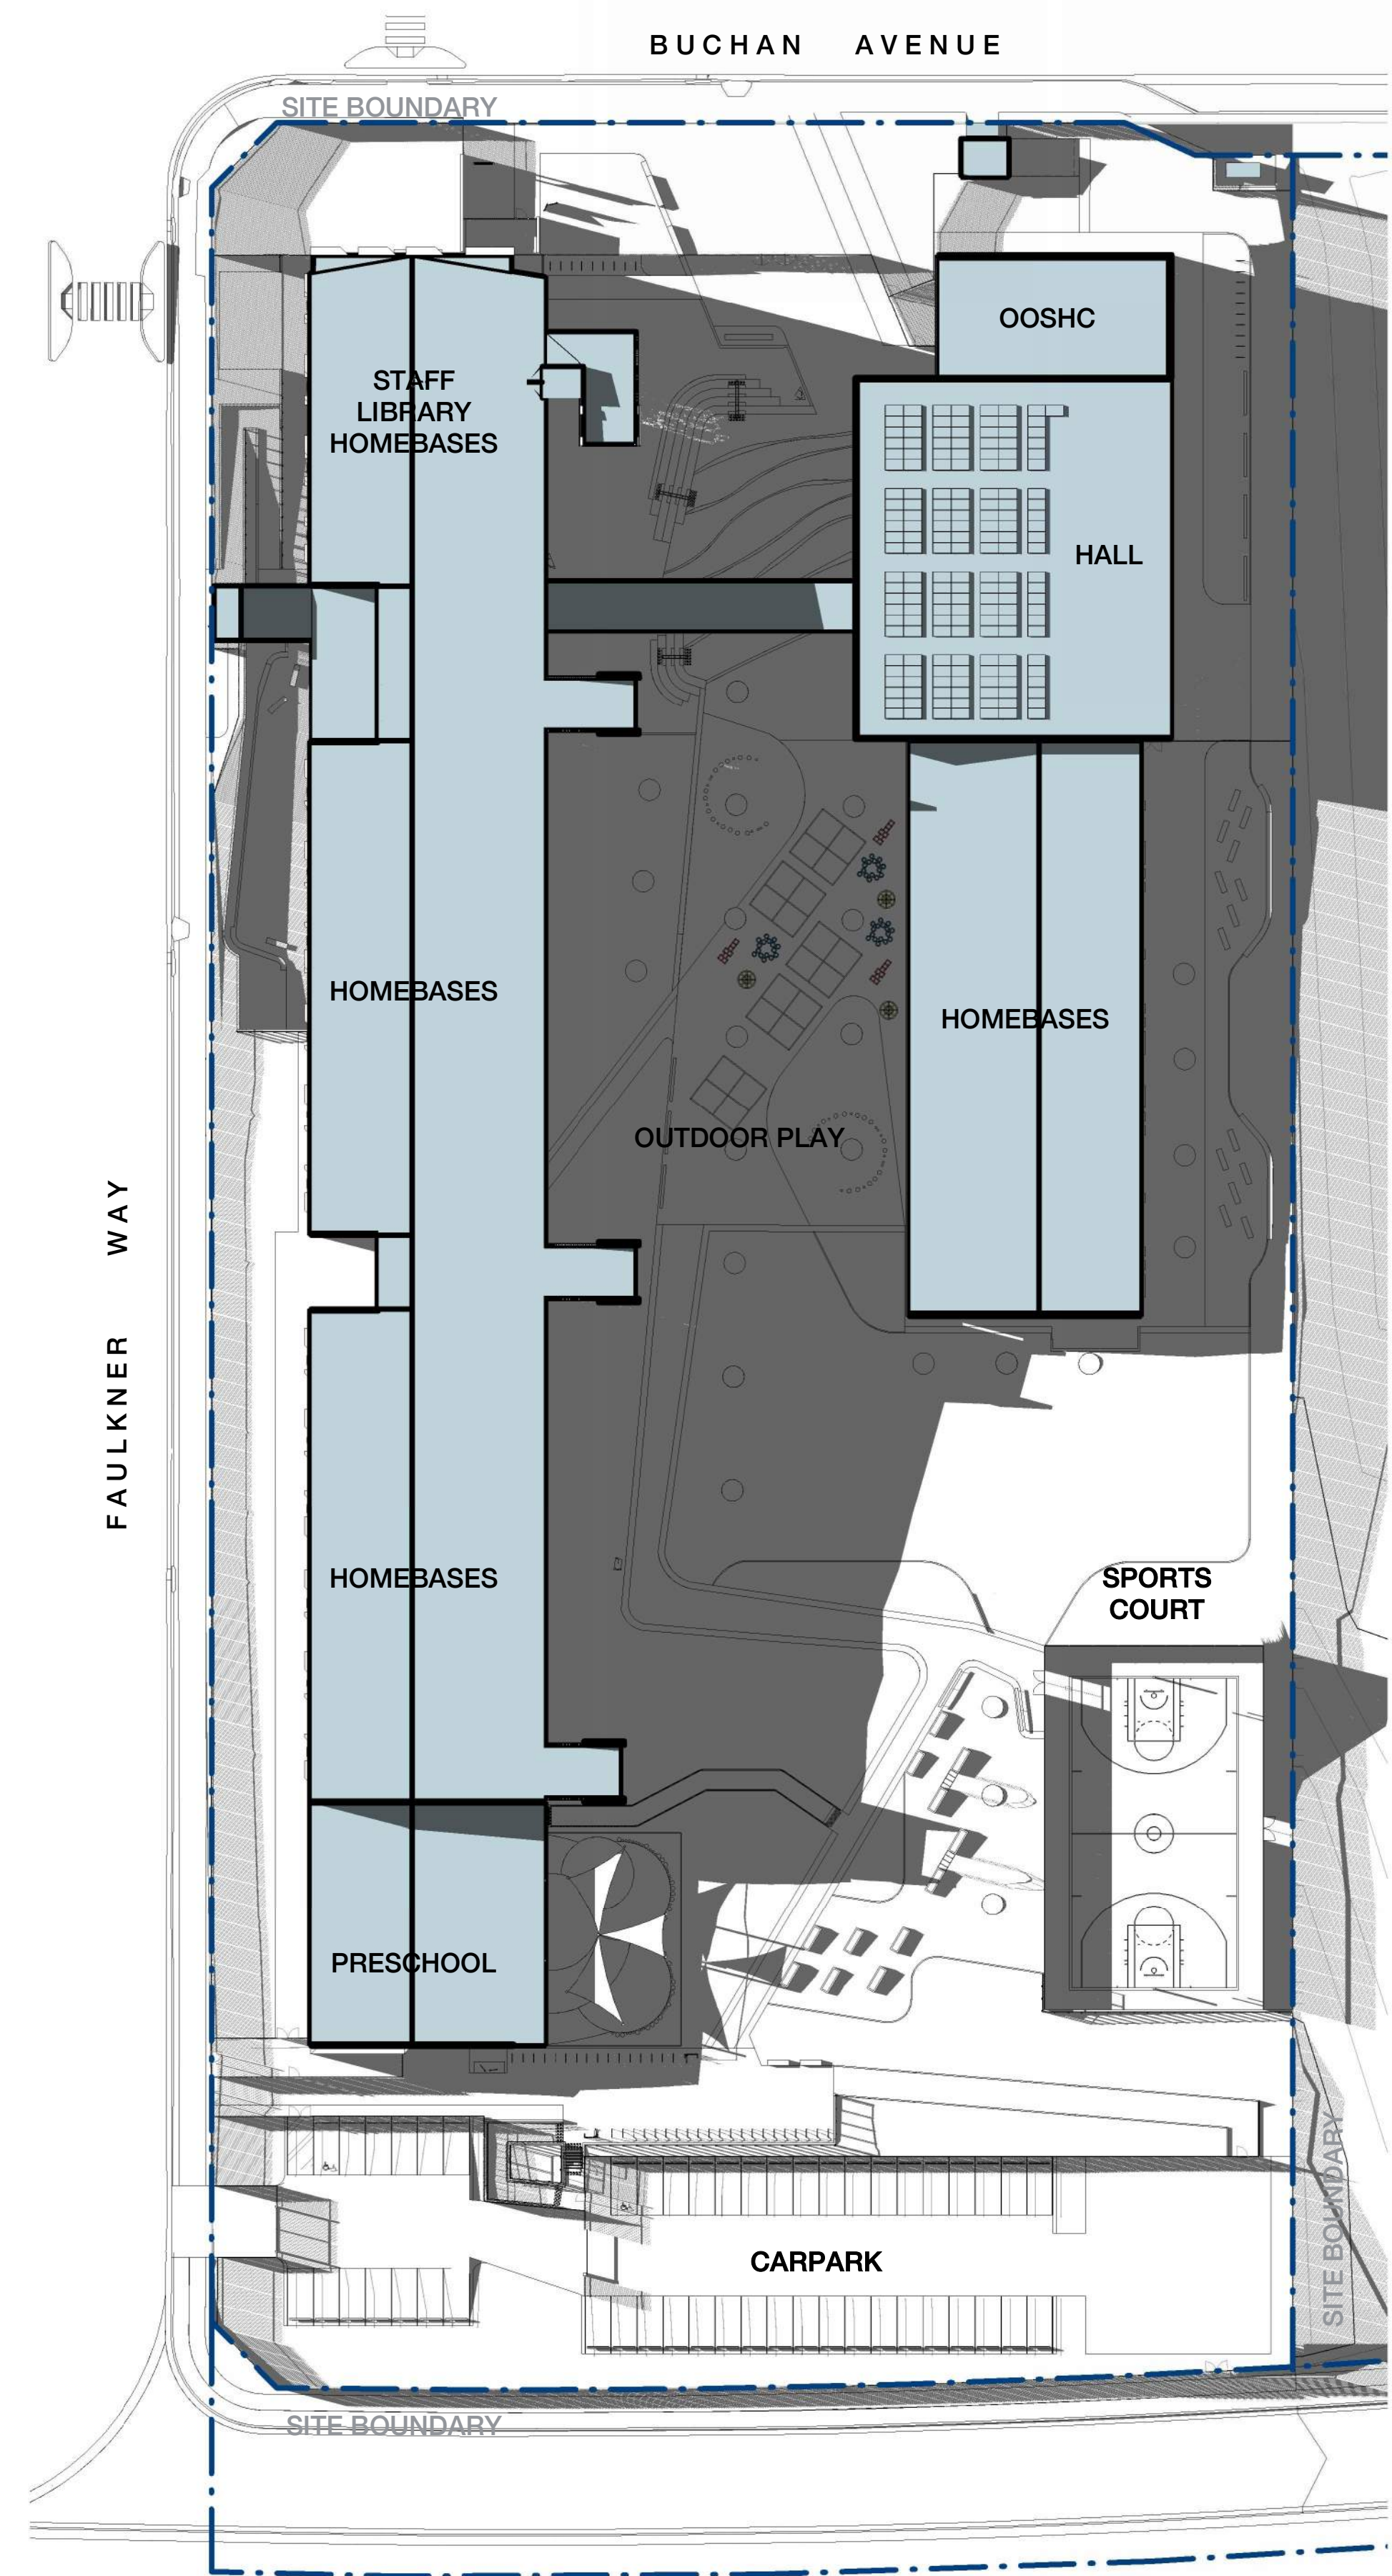

3 SITE PLAN - Winter 3pm
0003 1:500

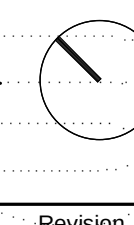

Revision

E