

DRAWING NUMBER	DRAWING TITLE	SCALE @ A1	REV
CHW-AR-DG-PSB-SSD000	COVER SHEET	NTS	E
CHW-AR-DG-PSB-SSD001	DRAWING LIST	NTS	J
CHW-AR-DG-PSB-SSD002	LOCATION PLAN - AERIAL PHOTOGRAPH	1:5000	B
CHW-AR-DG-PSB-SSD003	SITE PLAN - EXISTING	1:1000	B
CHW-AR-DG-PSB-SSD004-01	SITE PLAN - DEMOLITION	1:1000	E
CHW-AR-DG-PSB-SSD004-02	PLAN - DEMOLITION - LEVEL 02 KR BREAKTHROUGH	1:200	A
CHW-AR-DG-PSB-SSD006	SITE PLAN - ANALYSIS 1	1:1000	B
CHW-AR-DG-PSB-SSD007	SITE PLAN - ANALYSIS 2	1:1000	B
CHW-AR-DG-PSB-SSD008	SITE PLAN - ANALYSIS 3	1:1000	A
CHW-AR-DG-PSB-SSD005	SITE PLAN - PROPOSED	1:1000	D
CHW-AR-DG-PSB-SSD009	SITE PLAN - PROPOSED - INFRASTRUCTURE	1:1000	B
CHW-AR-DG-PSB-SSD010	PROPOSED PLAN - LEVEL 01	1:500	F
CHW-AR-DG-PSB-SSD011	PROPOSED PLAN - LEVEL 02	1:500	G
CHW-AR-DG-PSB-SSD012	PROPOSED PLAN - LEVEL 03	1:500	F
CHW-AR-DG-PSB-SSD013	PROPOSED PLAN - LEVEL 04	1:500	F
CHW-AR-DG-PSB-SSD014	PROPOSED PLAN - LEVEL 05	1:500	E
CHW-AR-DG-PSB-SSD015	PROPOSED PLAN - LEVEL 06	1:500	F
CHW-AR-DG-PSB-SSD016	PROPOSED PLAN - LEVEL 07	1:500	F
CHW-AR-DG-PSB-SSD017	PROPOSED PLAN - LEVEL 08	1:500	F
CHW-AR-DG-PSB-SSD018	PROPOSED PLAN - LEVEL 09	1:500	F
CHW-AR-DG-PSB-SSD019	PROPOSED PLAN - LEVEL 10	1:500	F
CHW-AR-DG-PSB-SSD020	PROPOSED PLAN - LEVEL 11	1:500	F
CHW-AR-DG-PSB-SSD021	PROPOSED PLAN - LEVEL 12	1:500	F
CHW-AR-DG-PSB-SSD022	PROPOSED PLAN - LEVEL 13	1:500	F
CHW-AR-DG-PSB-SSD023	PROPOSED PLAN - LEVEL 14	1:500	E
CHW-AR-DG-PSB-SSD024	PROPOSED PLAN - LEVEL 15 - HELIPAD - ROOF	1:500	E
CHW-AR-DG-PSB-SSD025	PROPOSED PLAN - LEVEL 16 - ROOF	1:500	D
CHW-AR-DG-PSB-SSD026	PROPOSED PLAN - LEVEL 02 CARPARKING	1:200	C
CHW-AR-DG-PSB-SSD027	PLAN - FORECOURT RETAIL & CANOPY	1:200	C
CHW-AR-DG-PSB-SSD028	ROOF PLAN - FORECOURT RETAIL & CANOPY	1:200	C
CHW-AR-DG-PSB-SSD029	ELEVATIONS - FORECOURT RETAIL & CANOPY	1:100	B
CHW-AR-DG-PSB-SSD030	ELEVATIONS - SHEET 01	1:500	G
CHW-AR-DG-PSB-SSD031	ELEVATIONS - SHEET 02	1:500	H
CHW-AR-DG-PSB-SSD032	ELEVATIONS - EXTERNAL SIGNAGE	1:500	F
CHW-AR-DG-PSB-SSD035	SECTIONS - SHEET 01	1:500	E
CHW-AR-DG-PSB-SSD036	SECTIONS - SHEET 02	1:500	D
CHW-AR-DG-PSB-SSD037	FACADE TYPES SHEET 01	1:100	D
CHW-AR-DG-PSB-SSD038	FACADE TYPES SHEET 02	1:100	C
CHW-AR-DG-PSB-SSD040	SITE PLAN - SOLAR STUDY - SHEET 01	1:1500	F
CHW-AR-DG-PSB-SSD041	SITE PLAN - SOLAR STUDY - SHEET 02	1:1500	F
CHW-AR-DG-PSB-SSD055	GFA CALCULATIONS SHEET 1	1:1000	D
CHW-AR-DG-PSB-SSD060	VIEW ANALYSIS - PHOTO MONTAGE - RENDERERS - SHEET 01	NTS	E
CHW-AR-DG-PSB-SSD061	VIEW ANALYSIS - PHOTO MONTAGE - RENDERERS - SHEET 02	NTS	D
CHW-AR-DG-PSB-SSD062	VIEW ANALYSIS - PHOTO MONTAGE - RENDERERS - SHEET 03	NTS	D
CHW-AR-DG-PSB-SSD063	CGI - VIEW FROM HAWKESBURY ROAD	NTS	B
CHW-AR-DG-PSB-SSD064	CGI - VIEW FROM REDBANK ROAD	NTS	B
CHW-AR-DG-PSB-SSD070	EXTERNAL MATERIALS SCHEDULE	NTS	D
CHW-AR-DG-PSB-SSD080	ARCHITECTURAL DESIGN STATEMENT	NTS	E
CHW-AR-DG-PSB-SSD081	ARCHITECTURAL DESIGN STATEMENT ADDENDUM	NTS	F

J	ISSUED FOR INFORMATION	19/11/21
I	ISSUED FOR INFORMATION	18/10/21
H	ISSUED FOR INFORMATION	24/09/21
G	ISSUED FOR INFORMATION	19/08/21
F	ISSUED FOR INFORMATION	13/08/21
E	ISSUED FOR INFORMATION	20/07/21
D	ISSUED FOR INFORMATION	10/03/21
C	ISSUED FOR INFORMATION	19/01/21
B	ISSUED FOR INFORMATION	22/12/20
A	ISSUED FOR INFORMATION	16/11/20
REV		

MECHANICAL / ELECTRICAL Wood & Grieve



Wood & Grieve
Engineers

Level 6, Buildign B, 207 Pacific Highway, St Leonards
NSW Australia 2065

T +61 2 8484 7000
enquiries.sdy@stantec.com
<https://www.stantec.com>

CIVIL / STRUCTURE /
HYDRAULIC / FIRE

ARUP

Level 5, 151 Clarence Street
Sydney, NSW 2000
T +61 2 9320 9320
sydney@arup.com
www.arup.com

PROJECT MANAGER

PricewaterhouseCoopers



One International Towers Sydney
Watermans Quay,
Barangaroo NSW 2000
T +61 2 8266 0000
www.pwc.com.au

ARCHITECT

Billard Leece
Partnership Pty Ltd
Architects & Urban Planners



Level 6, 72-80 Cooper St
Surry Hills NSW 2010
T +61 2 8096 4066
info@blp.com.au
www.blp.com.au

CLIENT

Health Infrastructure



Health
Infrastructure

Level 6, 1 Reserve Road
St Leonards, NSW 2065
T +61 2 9978 5402
www.hinfra.health.nsw.gov.au

PROJECT

The Children's Hospital at Westmead Stage 2 Redevelopment



Sheet Name

DRAWING LIST

Scale	Date	
@A1	19/11/21	
Drawn By	Checked By	Revision
ST	AF	J
Project No	19038	

CHW-AR-DG-PSB-SSD001

FOR INFORMATION

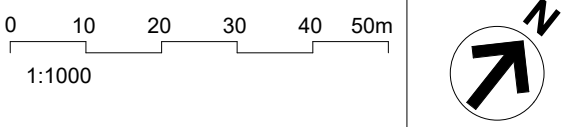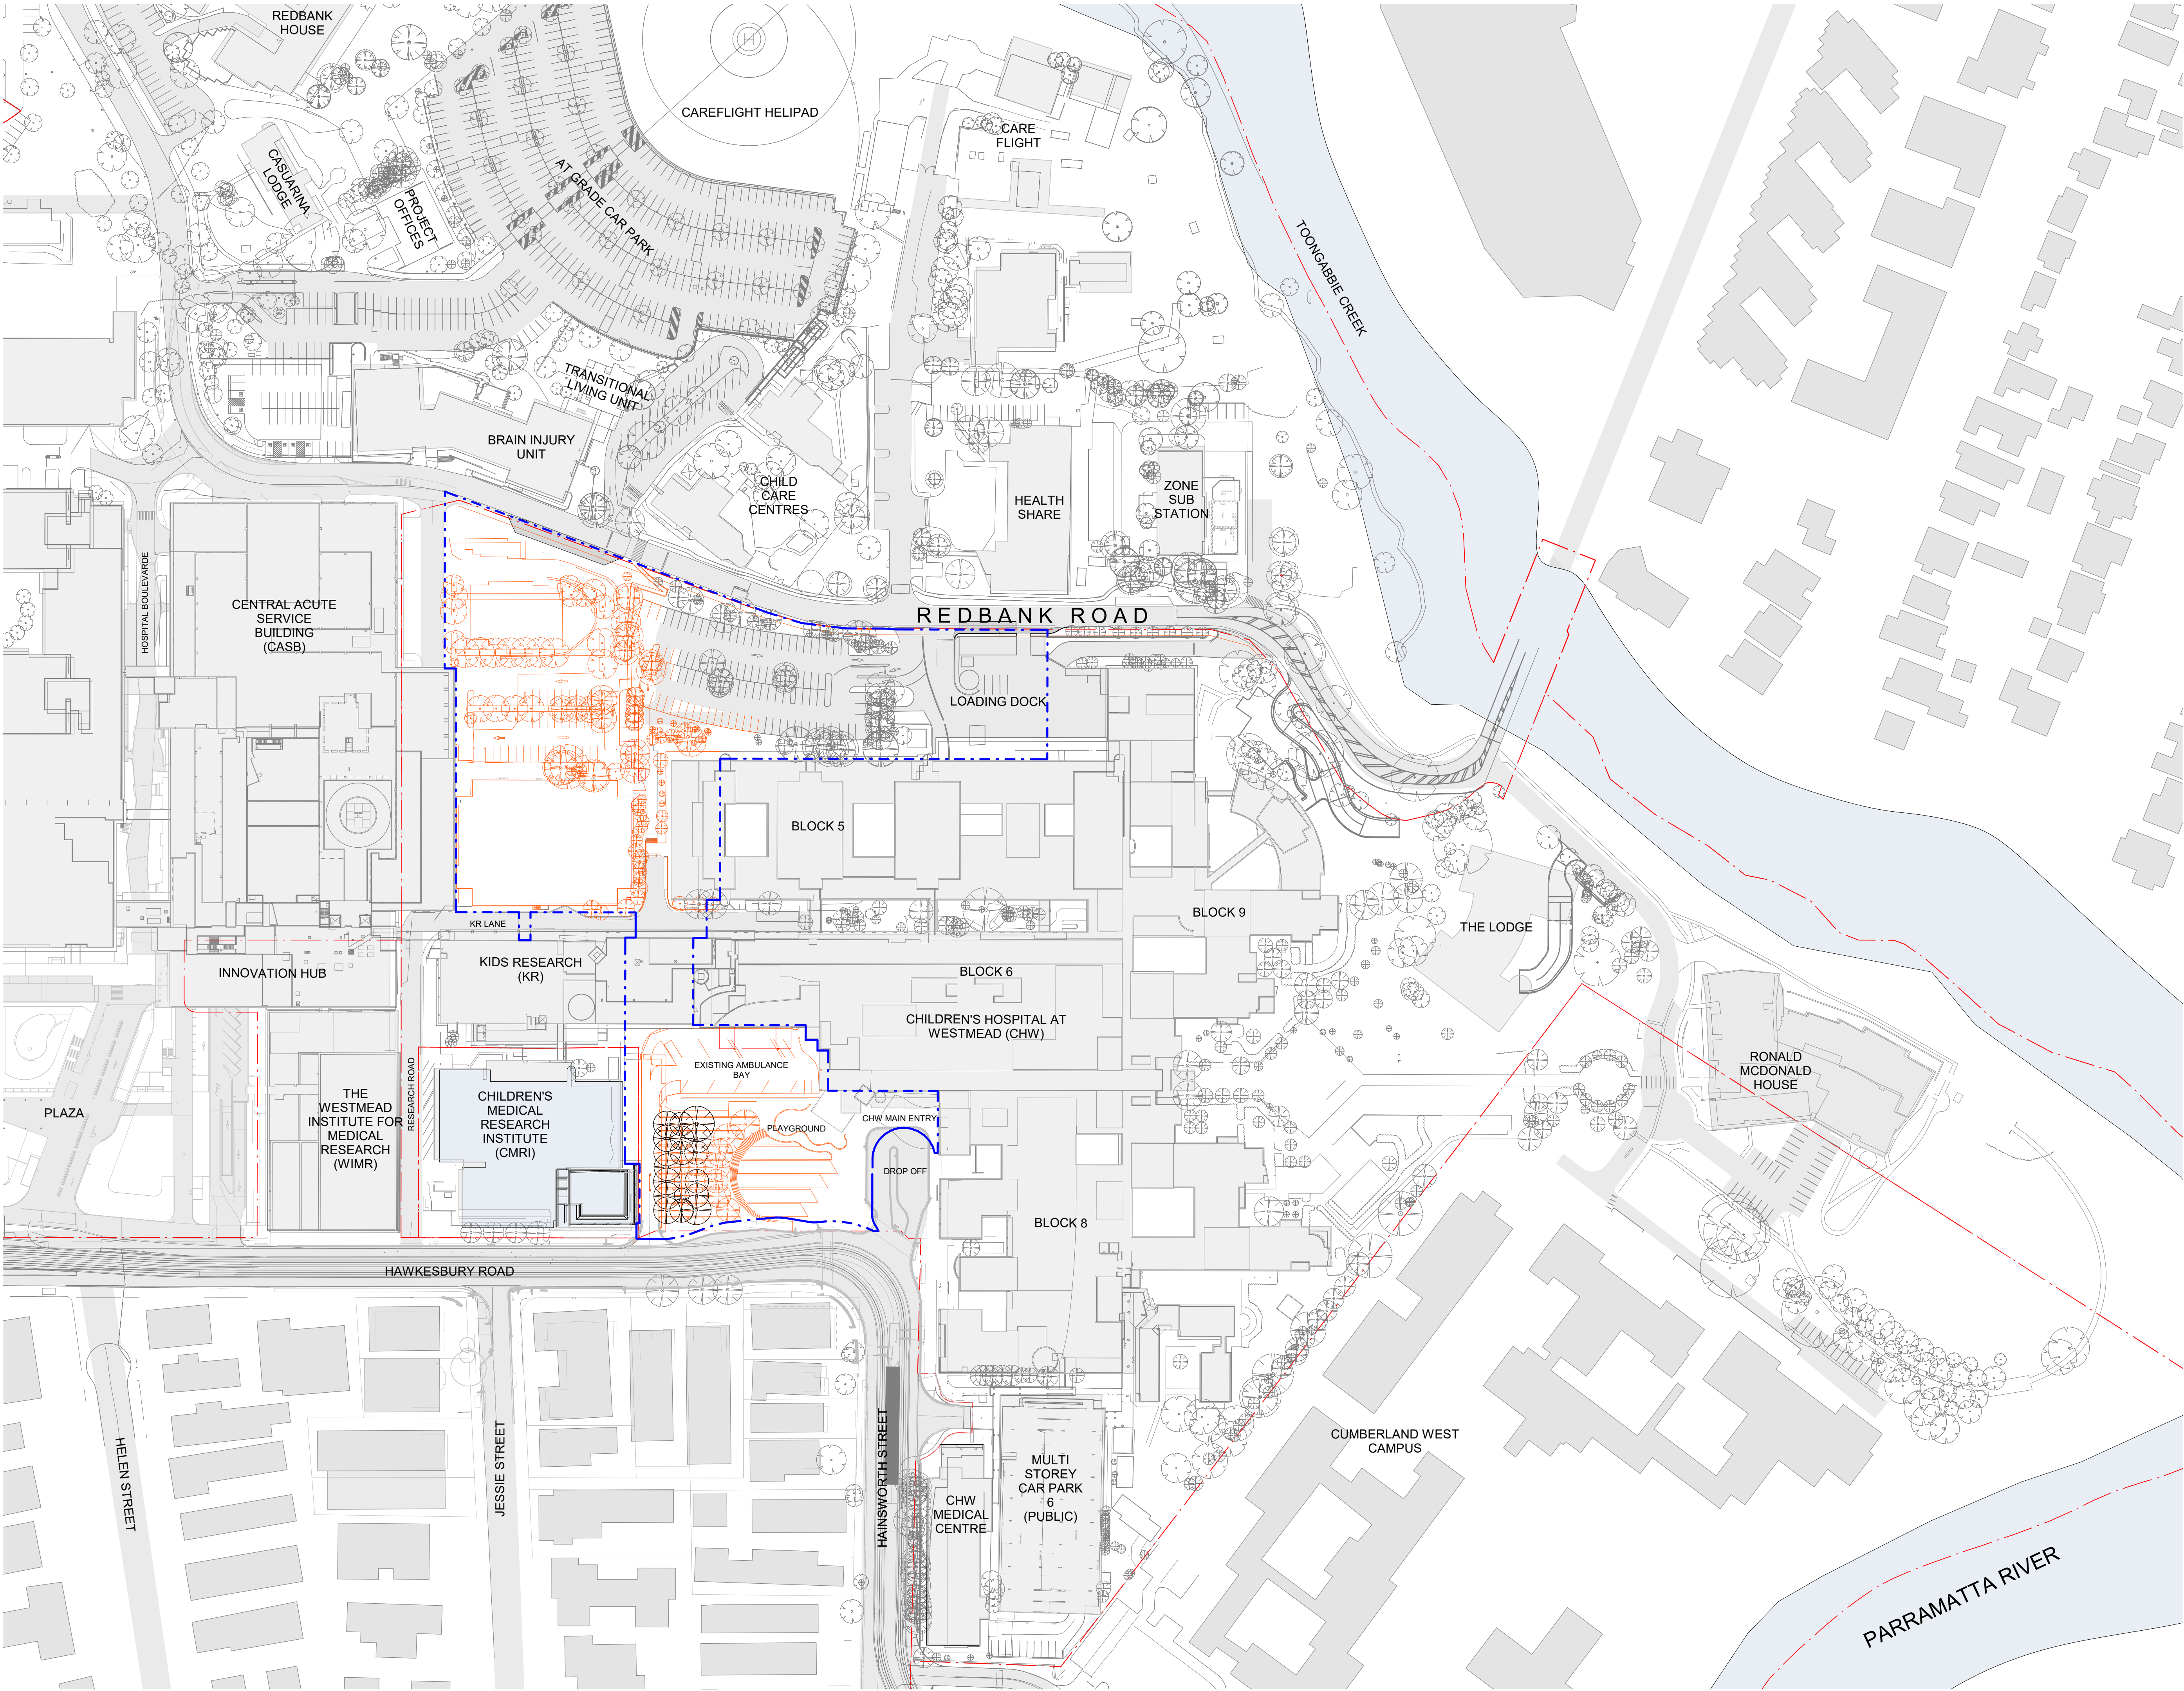

- KEY:**
- BUILDINGS/ROADS TO BE DEMOLISHED
 - EXISTING/ RETAINED
 - CHW SITE BOUNDARY
 - PROPOSED EXTENT OF WORKS
 - TREES TO BE REMOVED
 - TREES TO BE RETAINED

NOTE:
THIS DRAWING WAS
PREVIOUSLY ISSUED AS
CHW-AR-DG-PSB-SSD004 -
SITE PLAN DEMOLITION
(REVISION C)

E	ISSUED FOR INFORMATION	19/11/21
D	ISSUED FOR INFORMATION	24/09/21
C	ISSUED FOR COORDINATION	13/08/21
B	ISSUED FOR INFORMATION	22/12/20
A	ISSUED FOR INFORMATION	16/11/20
REV		

MECHANICAL / ELECTRICAL
Wood & Grieve Engineers
Level 6, Building B, 207 Pacific Highway, St Leonards NSW Australia 2065
T +61 2 8484 7000
enquiries.sdy@stantec.com
https://www.stantec.com

CIVIL / STRUCTURE / HYDRAULIC / FIRE
ARUP

ARUP
PROJECT MANAGER
PricewaterhouseCoopers

pwc
ARCHITECT
Billard Leece Partnership Pty Ltd
Architects & Urban Planners
Level 6, 72-80 Cooper St
Sunny Hills NSW 2010
T +61 2 8096 4066
info@blp.com.au
www.blp.com.au


NSW Health
CLIENT
Health Infrastructure NSW
Level 6, 1 Reserve Road
St Leonards NSW 2065
T +61 2 9978 5402
www.hinfra.health.nsw.gov.au

NSW Health
PROJECT
The Children's Hospital at Westmead
Redevelopment

Sheet Name
SITE PLAN - DEMOLITION

Scale	1 : 1000@A1	Date	19/11/21
Drawn By	HR	Checked By	AF
Project No		Revision	E
Drawing No			19038
CHW-AR-DG-PSB-SSD004-01			

FOR INFORMATION

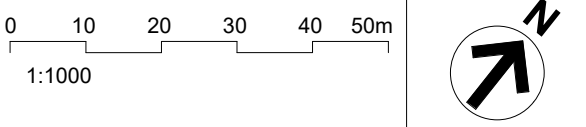

D	ISSUED FOR INFORMATION	19/11/21
C	ISSUED FOR INFORMATION	20/07/21
B	ISSUED FOR INFORMATION	22/12/20
A	ISSUED FOR INFORMATION	16/11/20
REV		

MECHANICAL / ELECTRICAL

Wood & Grieve Engineers

Level 6, Building B, 207 Pacific Highway, St Leonards NSW Australia 2065
T +61 2 8484 7000
enquiries.sdy@stantec.com
https://www.stantec.com

Stantec

CIVIL / STRUCTURE / HYDRAULIC / FIRE

ARUP

Level 5, 151 Clarence Street Sydney, NSW 2000
T +61 2 9320 9320
sydney@arup.com
www.arup.com

ARUP

PROJECT MANAGER

PricewaterhouseCoopers

pwc

One International Towers Sydney Watermans Quay, Barangaroo NSW 2000
T +61 2 8266 0000
www.pwc.com.au

ARCHITECT

Billard Leece Partnership Pty Ltd
Architects & Urban Planners
Level 6, 72-80 Cooper St Surry Hills NSW 2010
T +61 2 8096 4066
info@blp.com.au
www.blp.com.au

CLIENT

Health Infrastructure NSW
Level 6, 1 Reserve Road St Leonards, NSW 2065
T +61 2 9678 5402
www.hinfra.health.nsw.gov.au



PROJECT

The Children's Hospital at Westmead Stage 2 Redevelopment

Sheet Name

SITE PLAN - PROPOSED

Scale	1 : 1000@A1	Date	19/11/21
Drawn By	LL	Checked By	AF
Project No		Revision	D
Drawing No			19038
			CHW-AR-DG-PSB-SSD005

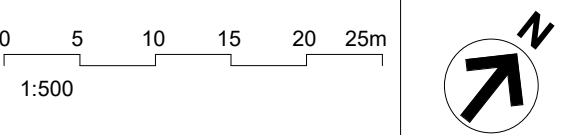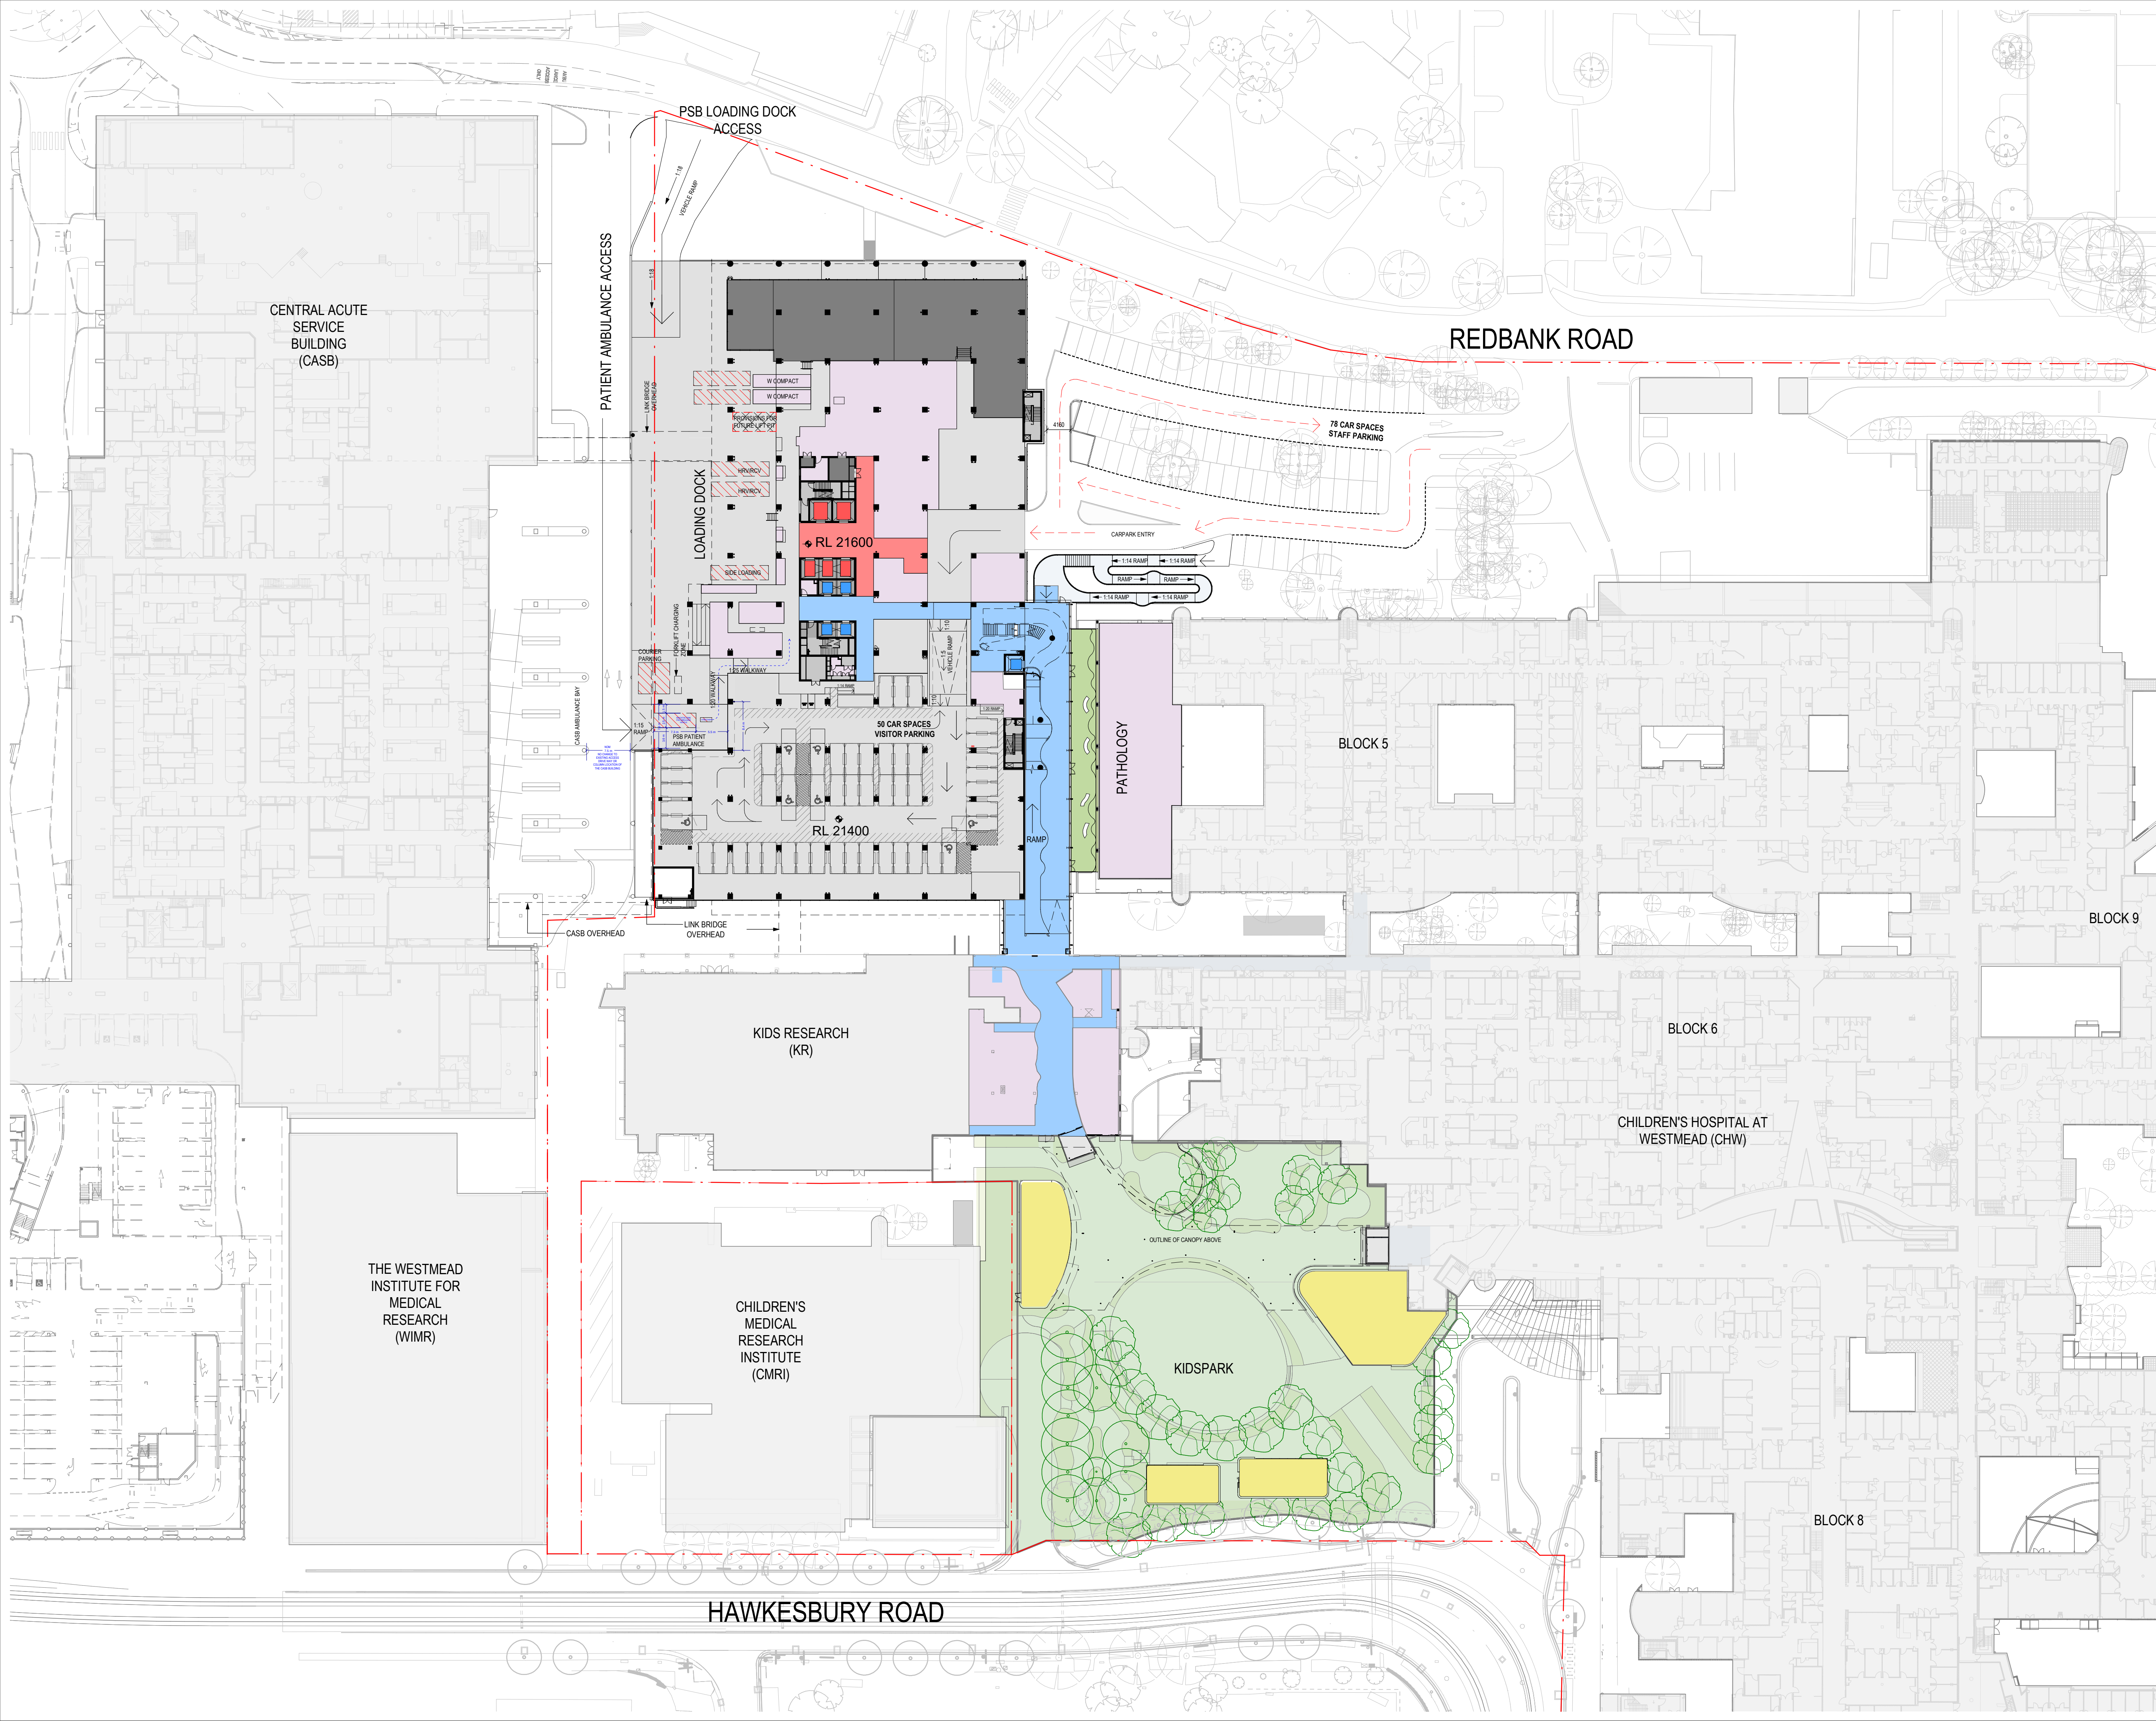

- SITE BOUNDARY
- EXISTING BUILDING
- PLANT / ENGINEERING
- VISUAL GARDEN
- PROPOSED LANDSCAPE - PUBLIC
- TERRACES
- WINTER GARDENS
- CARPARK / LOADING DOCK
- FAMILY FACILITIES
- RETAIL
- LIFT - RESTRICTED / CLINICAL
- LIFT - PUBLIC
- CIRCULATION - RESTRICTED
- CIRCULATION - PUBLIC
- CLINICAL DEPARTMENT
- CD CLINICAL DEPARTMENT
- SHARED ZONES
- EGRESS / ACCESS PATH
- EXISTING TREES
- PROPOSED TREES

STAFF AND VISITOR CARPARKING SUBJECT TO
CONFIRMATION OF LOCATION OF INCREASED
SERVICES ROOM TO ACCOUNT FOR UPDATED
STANDARDS

G	ISSUED FOR INFORMATION	19/11/21
F	ISSUED FOR INFORMATION	13/08/21
E	ISSUED FOR INFORMATION	10/08/21
D	ISSUED FOR INFORMATION	20/07/21
C	ISSUED FOR INFORMATION	16/02/21
B	ISSUED FOR INFORMATION	22/12/20
A	ISSUED FOR INFORMATION	16/11/20
REV		

MECHANICAL / ELECTRICAL
Wood & Griev
Engineers
Level 6, Buildign B, 207 Pacific
Highway, St Leonards
NSW Australia 2065
T +61 2 8484 7000
enquiries.sdy@stantec.com
https://www.stantec.com

CIVIL / STRUCTURE /
HYDRAULIC / FIRE
ARUP
Level 5, 151 Clarence Street
Sydney, NSW 2000
T +61 2 9320 9320
sydney@arup.com
www.arup.com

ARUP
PROJECT MANAGER
PricewaterhouseCoopers
One International Towers Sydney
Watermans Quay,
Barangaroo NSW 2000
T +61 2 8266 0000
www.pwc.com.au

ARCHITECT
Billard Leece
Partnership Pty Ltd
Architects & Urban Planners
Level 6, 72-80 Cooper St
Sunny Hills NSW 2010
T +61 2 8096 4066
info@blp.com.au
www.blp.com.au

CLIENT
Health Infrastructure
NSW
Level 6, 1 Reserve Road
St Leonards, NSW 2065
T +61 2 9978 5402
www.hinfra.health.nsw.gov.au



PROJECT
The Children's Hospital at Westmead
Stage 2 Redevelopment

Sheet Name
PROPOSED PLAN - LEVEL 02

Scale	1 : 500@A1	Date	19/11/21
Drawn By	LL	Checked By	AF
Project No	19038	Revision	G
Drawing No	CHW-AR-DG-PSB-SSD011		

FOR INFORMATION

BM 360/CHW-Stage 2/CHW-BL-P-MDL-ARC-PSB-BL-D.rvt

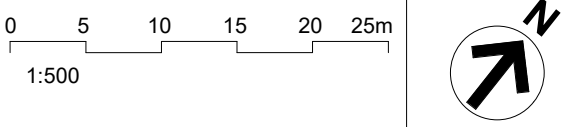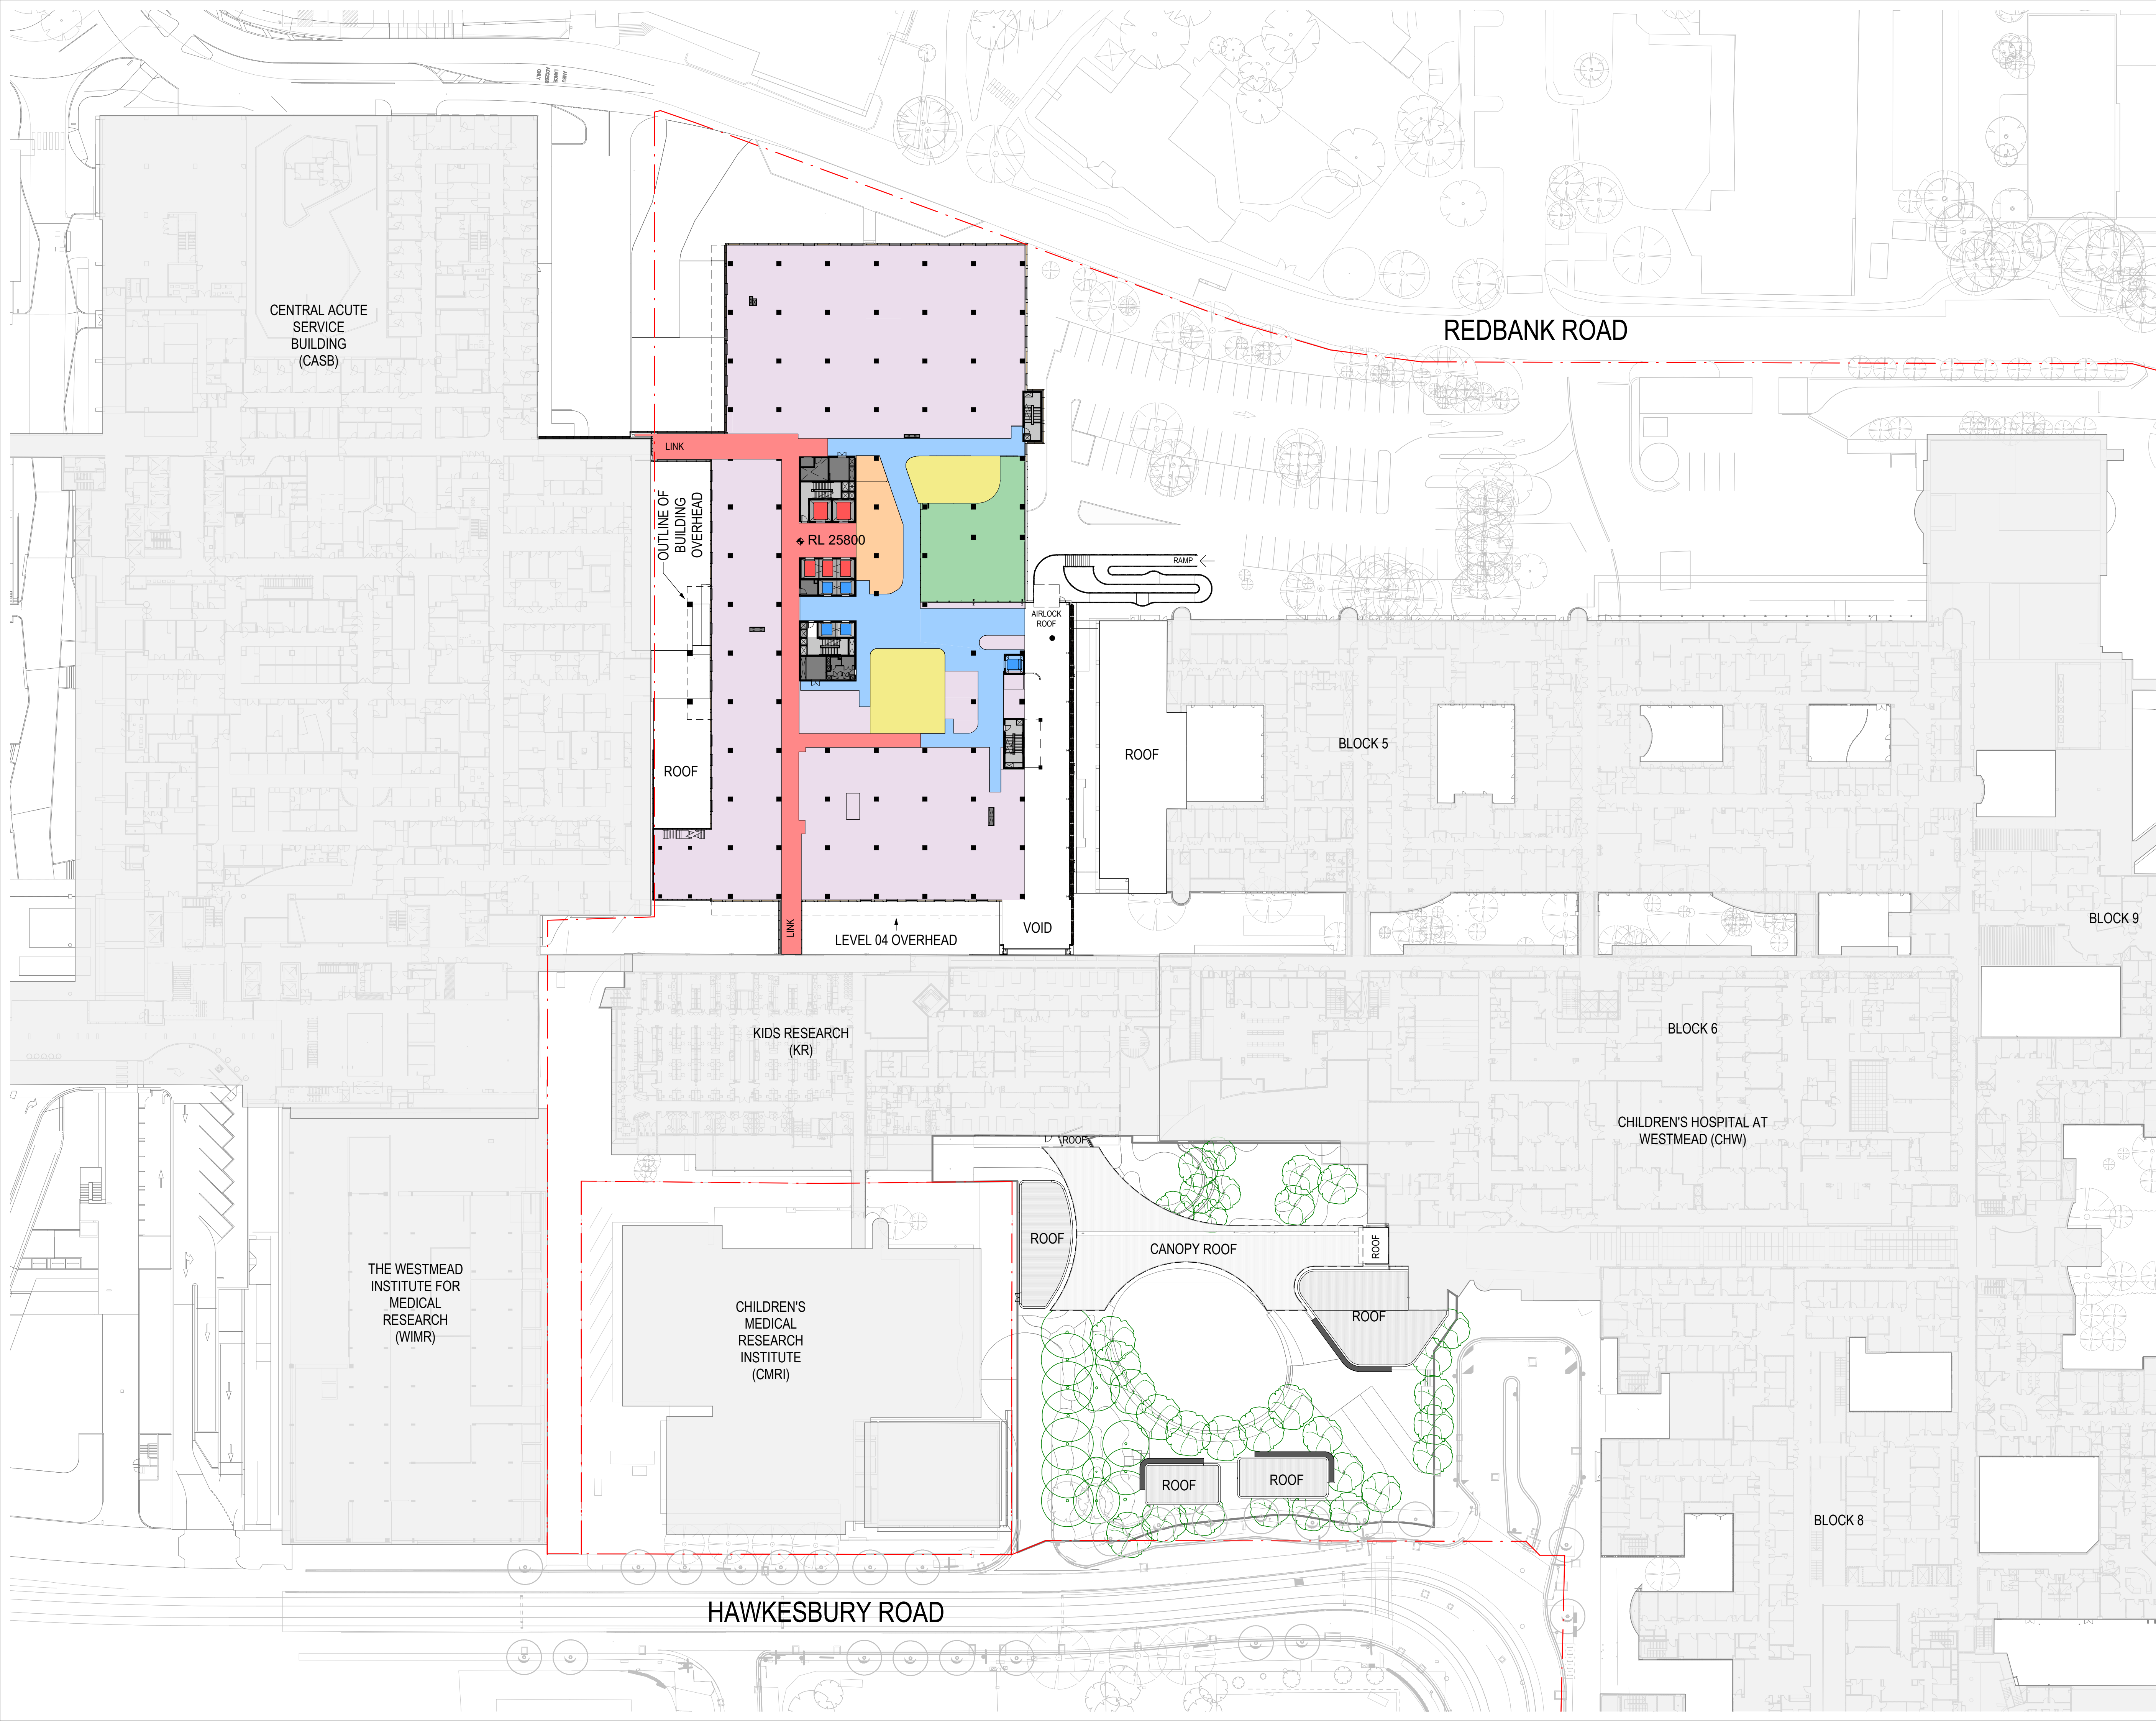

- SITE BOUNDARY
- EXISTING BUILDING
- PLANT / ENGINEERING
- VISUAL GARDEN
- PROPOSED LANDSCAPE - PUBLIC
- TERRACES
- WINTER GARDENS
- CARPARK / LOADING DOCK
- FAMILY FACILITIES
- RETAIL
- LIFT - RESTRICTED / CLINICAL
- LIFT - PUBLIC
- CIRCULATION - RESTRICTED
- CIRCULATION - PUBLIC
- CLINICAL DEPARTMENT
- CD CLINICAL DEPARTMENT
- SHARED ZONES
- EGRESS / ACCESS PATH
- EXISTING TREES
- PROPOSED TREES

F	ISSUED FOR INFORMATION	19/11/21
E	ISSUED FOR INFORMATION	13/09/21
D	ISSUED FOR INFORMATION	20/07/21
C	ISSUED FOR INFORMATION	16/02/21
B	ISSUED FOR INFORMATION	22/12/20
A	ISSUED FOR INFORMATION	16/11/20
REV		

MECHANICAL / ELECTRICAL
Wood & Griev
Engineers
Level 6, Buildign B, 207 Pacific Highway, St Leonards NSW Australia 2065
T +61 2 8484 7000
enquiries.sdy@stantec.com
https://www.stantec.com

NEW PART OF
Stantec

CIVIL / STRUCTURE / HYDRAULIC / FIRE
ARUP

Level 5, 151 Clarence Street Sydney, NSW 2000
T +61 2 9320 9320
sydney@arup.com
www.arup.com

ARUP

PROJECT MANAGER
PricewaterhouseCoopers

One International Towers Sydney Watermans Quay, Barangaroo NSW 2000
T +61 2 8266 0000
www.pwc.com.au

pwc

ARCHITECT
Billard Leece Partnership Pty Ltd
Architects & Urban Planners
Level 6, 72-80 Cooper St Sunny Hills NSW 2100
T +61 2 8096 4066
info@blp.com.au
www.blp.com.au

CLIENT
Health Infrastructure NSW
Level 6, 1 Reserve Road St Leonards, NSW 2065
T +61 2 9978 5402
www.hinfra.health.nsw.gov.au



PROJECT
The Children's Hospital at Westmead Stage 2 Redevelopment

Sheet Name
PROPOSED PLAN - LEVEL 03

Scale	1 : 500@A1	Date	19/11/21
Drawn By	LL	Checked By	AF
Project No	19038	Revision	F
Drawing No	CHW-AR-DG-PSB-SSD012		

FOR INFORMATION

BM 360/CHW-Stage 2/CHW-BL-P-MDL-ARC-PSB-BL.D.rvt

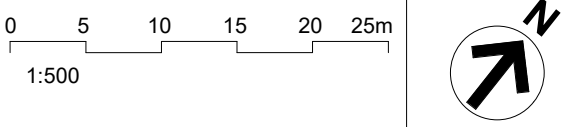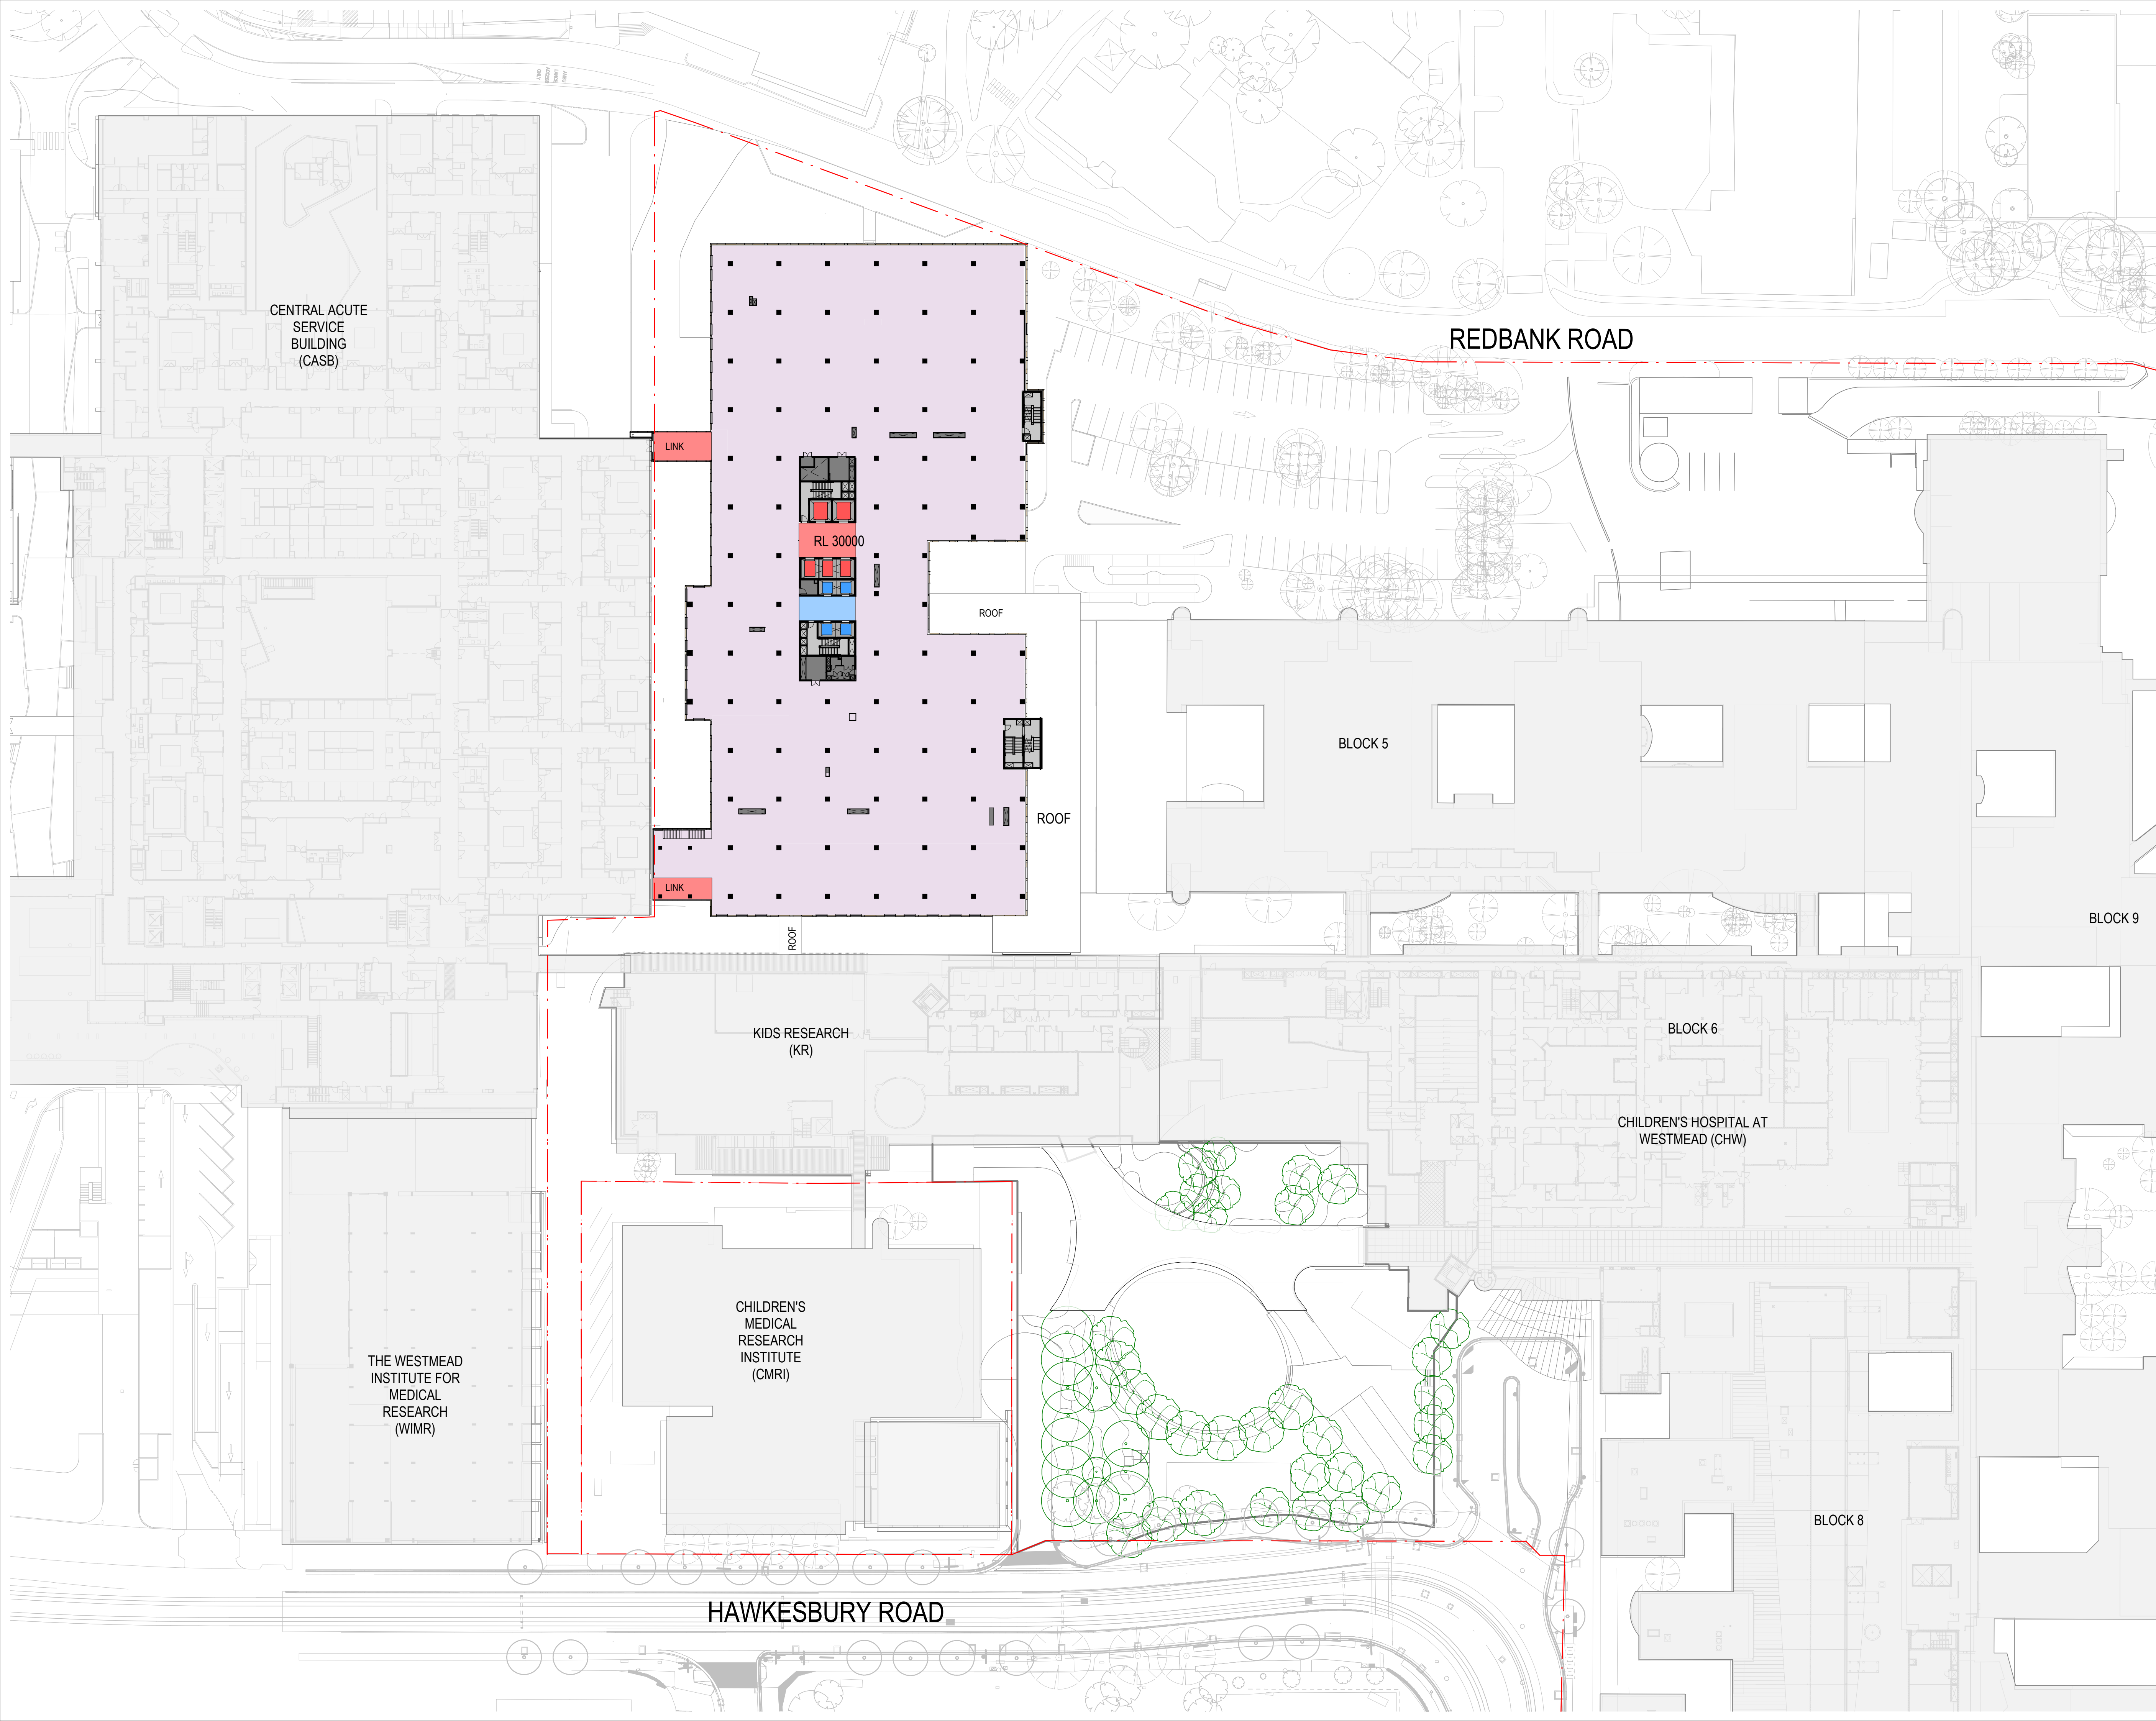

- SITE BOUNDARY
- EXISTING BUILDING
- PLANT / ENGINEERING
- VISUAL GARDEN
- PROPOSED LANDSCAPE - PUBLIC
- TERRACES
- WINTER GARDENS
- CARPARK / LOADING DOCK
- FAMILY FACILITIES
- RETAIL
- LIFT - RESTRICTED / CLINICAL
- LIFT - PUBLIC
- CIRCULATION - RESTRICTED
- CIRCULATION - PUBLIC
- CLINICAL DEPARTMENT
- CD CLINICAL DEPARTMENT
- SHARED ZONES
- EGRESS / ACCESS PATH
- EXISTING TREES
- PROPOSED TREES

F	ISSUED FOR INFORMATION	19/11/21
E	ISSUED FOR INFORMATION	13/08/21
D	ISSUED FOR INFORMATION	20/07/21
C	ISSUED FOR INFORMATION	16/02/21
B	ISSUED FOR INFORMATION	22/12/20
A	ISSUED FOR INFORMATION	16/11/20
REV		

MECHANICAL / ELECTRICAL

Wood & Griev
Engineers

Level 6, Buildign B, 207 Pacific Highway, St Leonards NSW Australia 2065
T +61 2 8484 7000
enquiries.sdy@stantec.com
https://www.stantec.com

NEW PART OF

Stantec

CIVIL / STRUCTURE /
HYDRAULIC / FIRE

ARUP

Level 5, 151 Clarence Street
Sydney, NSW 2000
T +61 2 9320 9320
sydney@arup.com
www.arup.com

ARUP

PROJECT MANAGER

PricewaterhouseCoopers

One International Towers Sydney
Watermans Quay,
Barangaroo NSW 2000
T +61 2 8266 0000
www.pwc.com.au

pwc

ARCHITECT

Billard Leece
Partnership Pty Ltd
Architects & Urban Planners

Level 6, 72-80 Cooper St
Sunny Hills NSW 2010
T +61 2 8096 4066
info@blp.com.au
www.blp.com.au

CLIENT

Health Infrastructure
NSW

Level 6, 1 Reserve Road
St Leonards, NSW 2065
T +61 2 9978 5402
www.hinfra.health.nsw.gov.au

PROJECT

**The Children's Hospital at Westmead
Stage 2 Redevelopment**



Sheet Name

PROPOSED PLAN - LEVEL 04

Scale	1 : 500@A1	Date	19/11/21
Drawn By	Checked By	Revision	
LL	AF	F	
Project No	19038		
Drawing No	CHW-AR-DG-PSB-SSD013		

FOR INFORMATION

BM 360/CHW-Stage 2/CHW-BL-P-MDL-ARC-PSB-BL.D.rvt

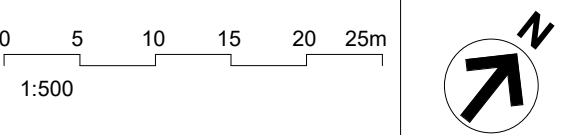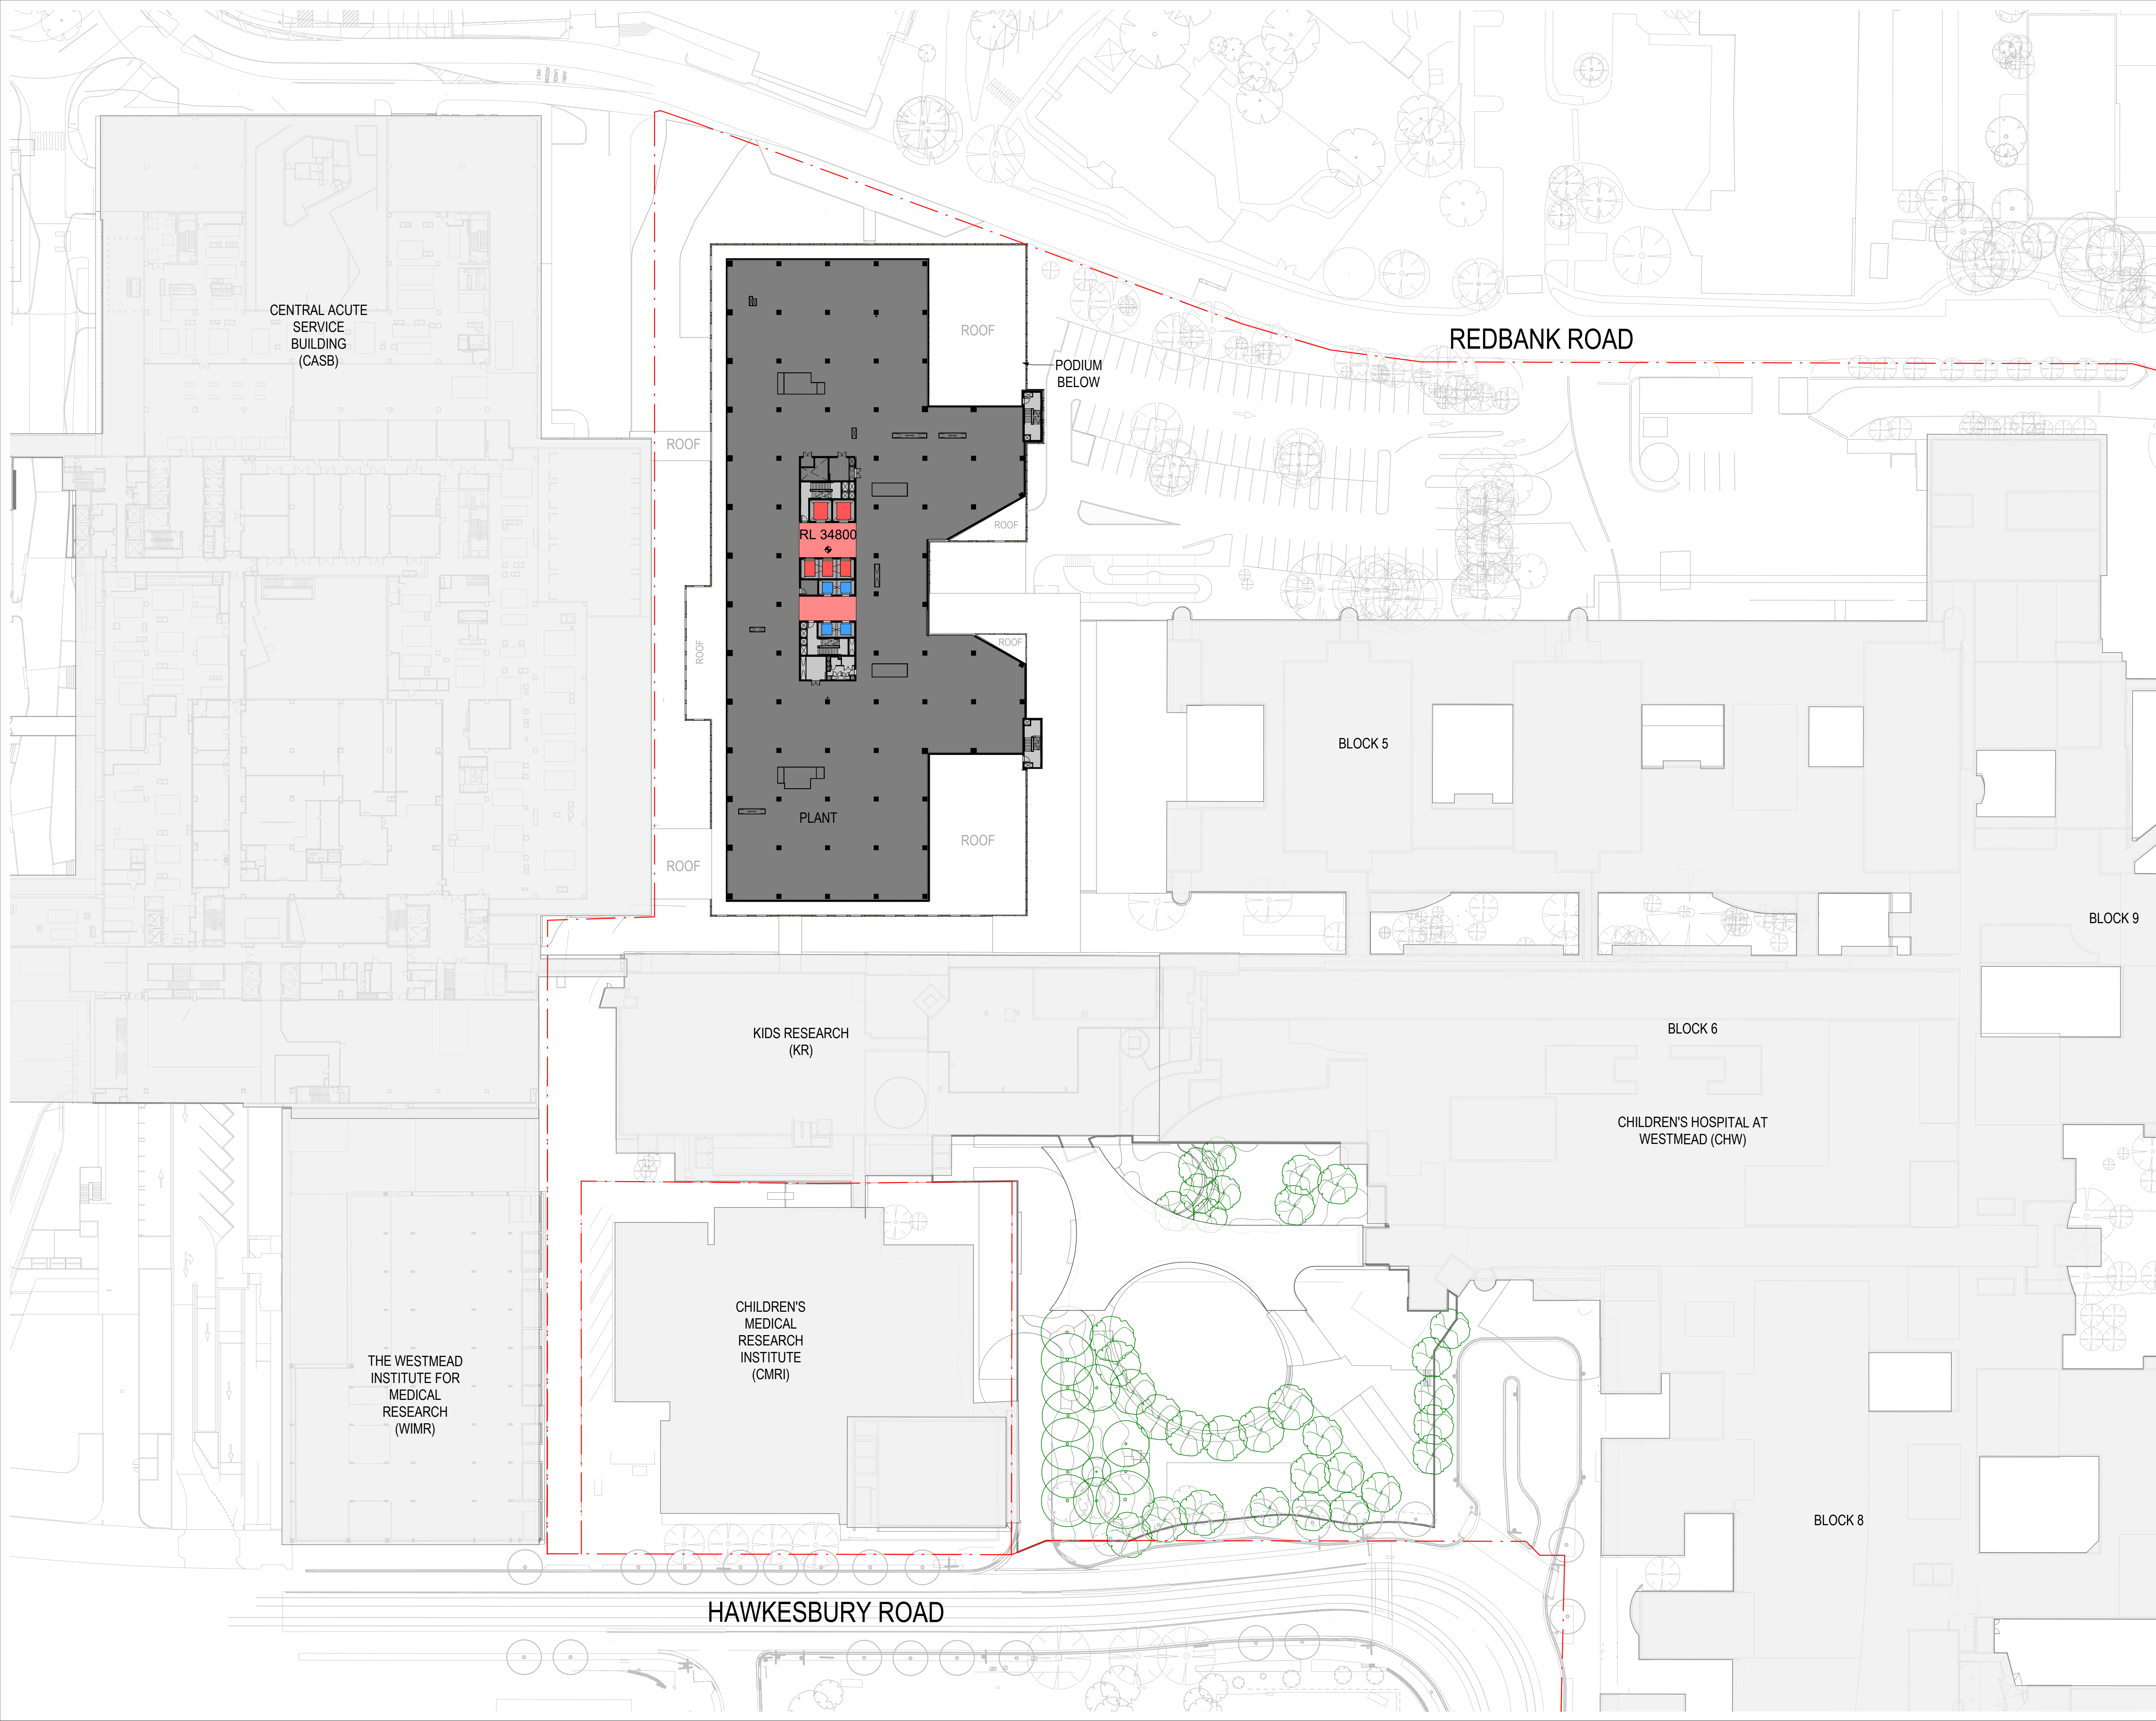

- SITE BOUNDARY
- EXISTING BUILDING
- PLANT / ENGINEERING
- VISUAL GARDEN
- PROPOSED LANDSCAPE - PUBLIC
- TERRACES
- WINTER GARDENS
- CARPARK / LOADING DOCK
- FAMILY FACILITIES
- RETAIL
- LIFT - RESTRICTED / CLINICAL
- LIFT - PUBLIC
- CIRCULATION - RESTRICTED
- CIRCULATION - PUBLIC
- CLINICAL DEPARTMENT
- CD CLINICAL DEPARTMENT
- SHARED ZONES
- EGRESS / ACCESS PATH
- EXISTING TREES
- PROPOSED TREES

E	ISSUED FOR INFORMATION	19/11/21
D	ISSUED FOR INFORMATION	13/08/21
C	ISSUED FOR INFORMATION	20/07/21
B	ISSUED FOR INFORMATION	22/12/20
A	ISSUED FOR INFORMATION	16/11/20
REV		

MECHANICAL / ELECTRICAL
Wood & Grieve Engineers
Level 6, Building B, 207 Pacific Highway, St Leonards NSW Australia 2065
T +61 2 8484 7000
enquiries.sdy@stantec.com
https://www.stantec.com

CIVIL / STRUCTURE / HYDRAULIC / FIRE
ARUP
Level 5, 151 Clarence Street Sydney, NSW 2000
T +61 2 9320 9320
sydney@arup.com
www.arup.com

PROJECT MANAGER
PricewaterhouseCoopers
One International Towers Sydney Watermans Quay, Barangaroo NSW 2000
T +61 2 8266 0000
www.pwc.com.au

ARCHITECT
Billard Leece Partnership Pty Ltd
Architects & Urban Planners
Level 6, 72-80 Cooper St Surry Hills NSW 2010
T +61 2 8096 4066
info@blp.com.au
www.blp.com.au

CLIENT
Health Infrastructure NSW
Level 6, 1 Reserve Road St Leonards, NSW 2065
T +61 2 9978 5402
www.hinfra.health.nsw.gov.au



PROJECT
The Children's Hospital at Westmead Stage 2 Redevelopment

Sheet Name
PROPOSED PLAN - LEVEL 05

Scale	1 : 500@A1	Date	19/11/21
Drawn By	LL	Checked By	AF
Project No		Revision	E
Drawing No			
Project No	19038		
Drawing No			
CHW-AR-DG-PSB-SSD014			

FOR INFORMATION

BM 360/CHW-Stage 2/CHW-BL-P-MDL-ARC-PSB-BL-D.rvt

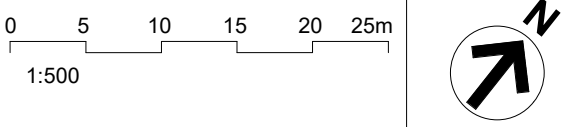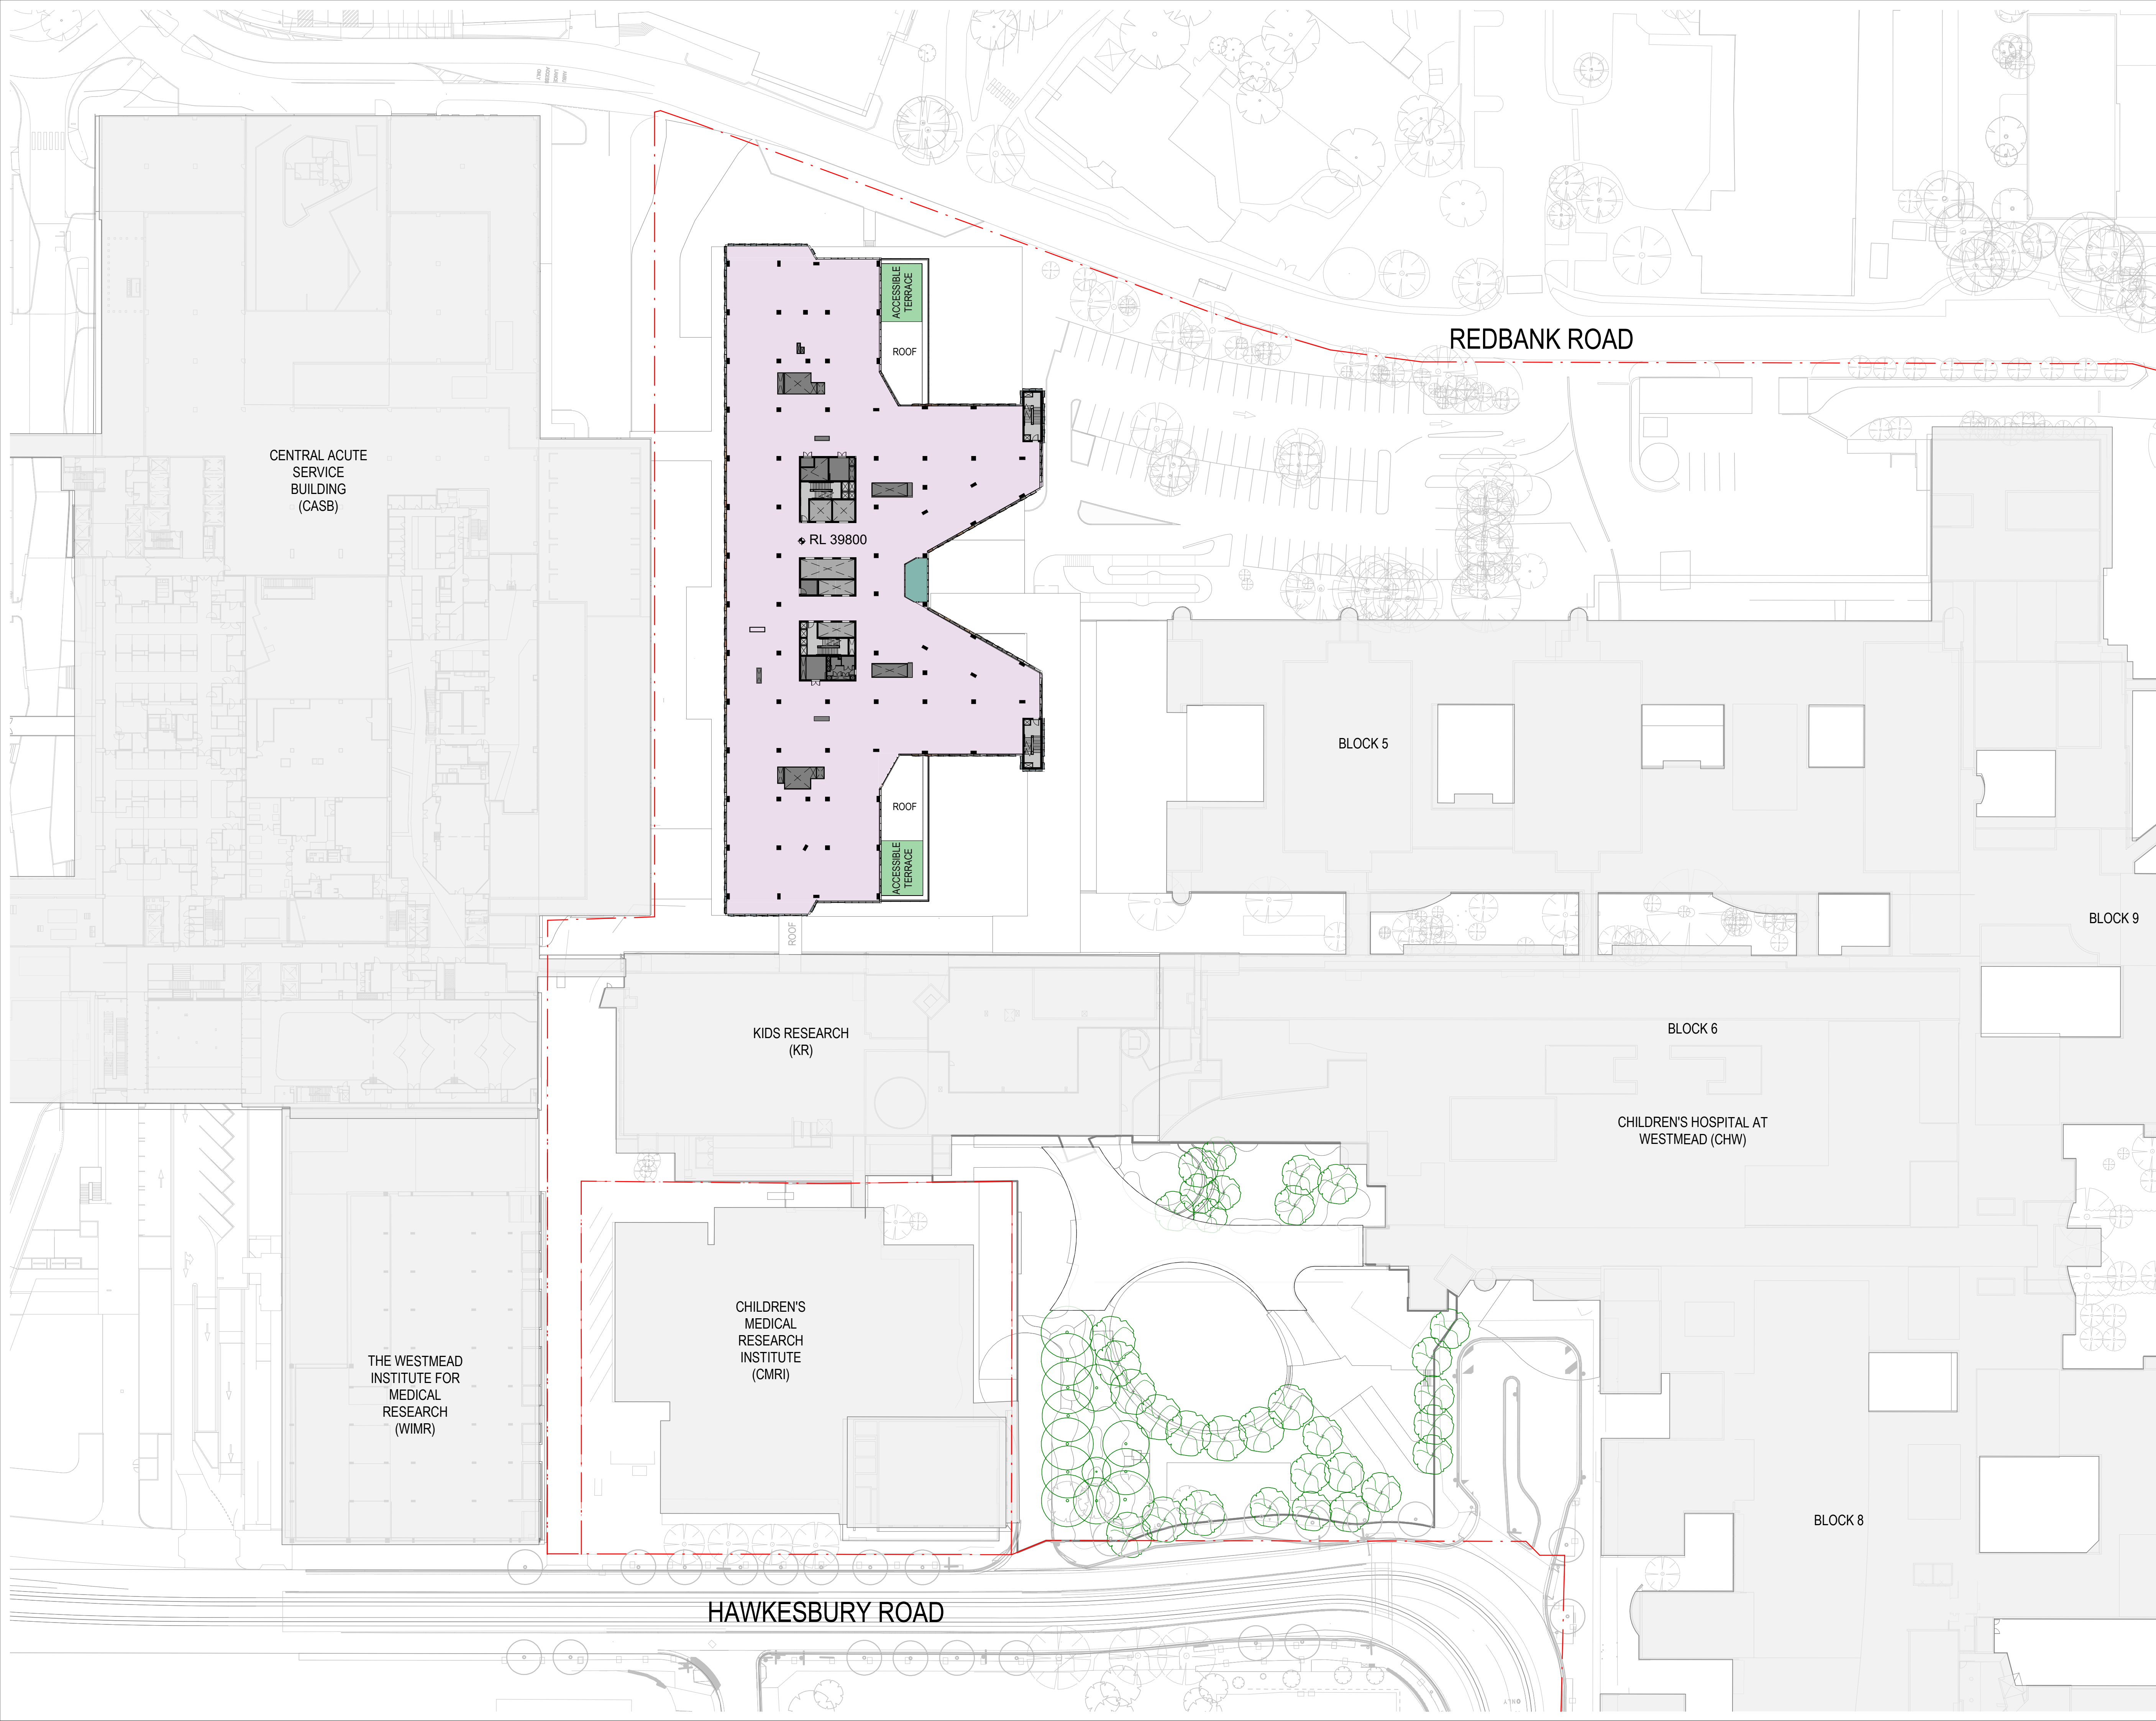

- SITE BOUNDARY
- EXISTING BUILDING
- PLANT / ENGINEERING
- VISUAL GARDEN
- PROPOSED LANDSCAPE - PUBLIC
- TERRACES
- WINTER GARDENS
- CARPARK / LOADING DOCK
- FAMILY FACILITIES
- RETAIL
- LIFT - RESTRICTED / CLINICAL
- LIFT - PUBLIC
- CIRCULATION - RESTRICTED
- CIRCULATION - PUBLIC
- CLINICAL DEPARTMENT
- CD CLINICAL DEPARTMENT
- SHARED ZONES
- EGRESS / ACCESS PATH
- EXISTING TREES
- PROPOSED TREES

F	ISSUED FOR INFORMATION	19/11/21
E	ISSUED FOR INFORMATION	13/08/21
D	ISSUED FOR INFORMATION	20/07/21
C	ISSUED FOR INFORMATION	16/02/21
B	ISSUED FOR INFORMATION	22/12/20
A	ISSUED FOR INFORMATION	16/11/20
REV		

MECHANICAL / ELECTRICAL

Wood & Griev
Engineers
Level 6, Building B, 207 Pacific Highway, St Leonards NSW Australia 2065
T +61 2 8484 7000
enquiries.sdy@stantec.com
<https://www.stantec.com>

Stantec

CIVIL / STRUCTURE / HYDRAULIC / FIRE

ARUP

Level 5, 151 Clarence Street Sydney, NSW 2000
T +61 2 9320 9320
sydney@arup.com
www.arup.com

ARUP

PROJECT MANAGER

PricewaterhouseCoopers

One International Towers Sydney Watermans Quay, Barangaroo NSW 2000
T +61 2 8266 0000
www.pwc.com.au

pwc

ARCHITECT

Billard Leece Partnership Pty Ltd
Architects & Urban Planners
Level 6, 72-80 Cooper St Surry Hills NSW 2010
T +61 2 8096 4066
info@blp.com.au
www.blp.com.au

CLIENT

Health Infrastructure NSW
Level 6, 1 Reserve Road St Leonards NSW 2065
T +61 2 9978 5402
www.hinfra.health.nsw.gov.au

PROJECT

The Children's Hospital at Westmead Stage 2 Redevelopment

Sheet Name



PROPOSED PLAN - LEVEL 06

Scale	1 : 500@A1	Date	19/11/21
Drawn By	LL	Checked By	AF
Project No		Revision	F
Drawing No			19038

CHW-AR-DG-PSB-SSD015

FOR INFORMATION

BM 360/CHW-Stage 2/CHW-BL-P-MDL-ARC-PSB-BL-D.rvt

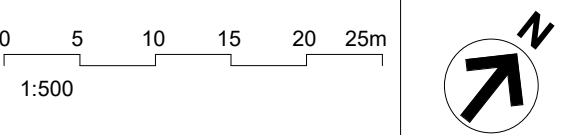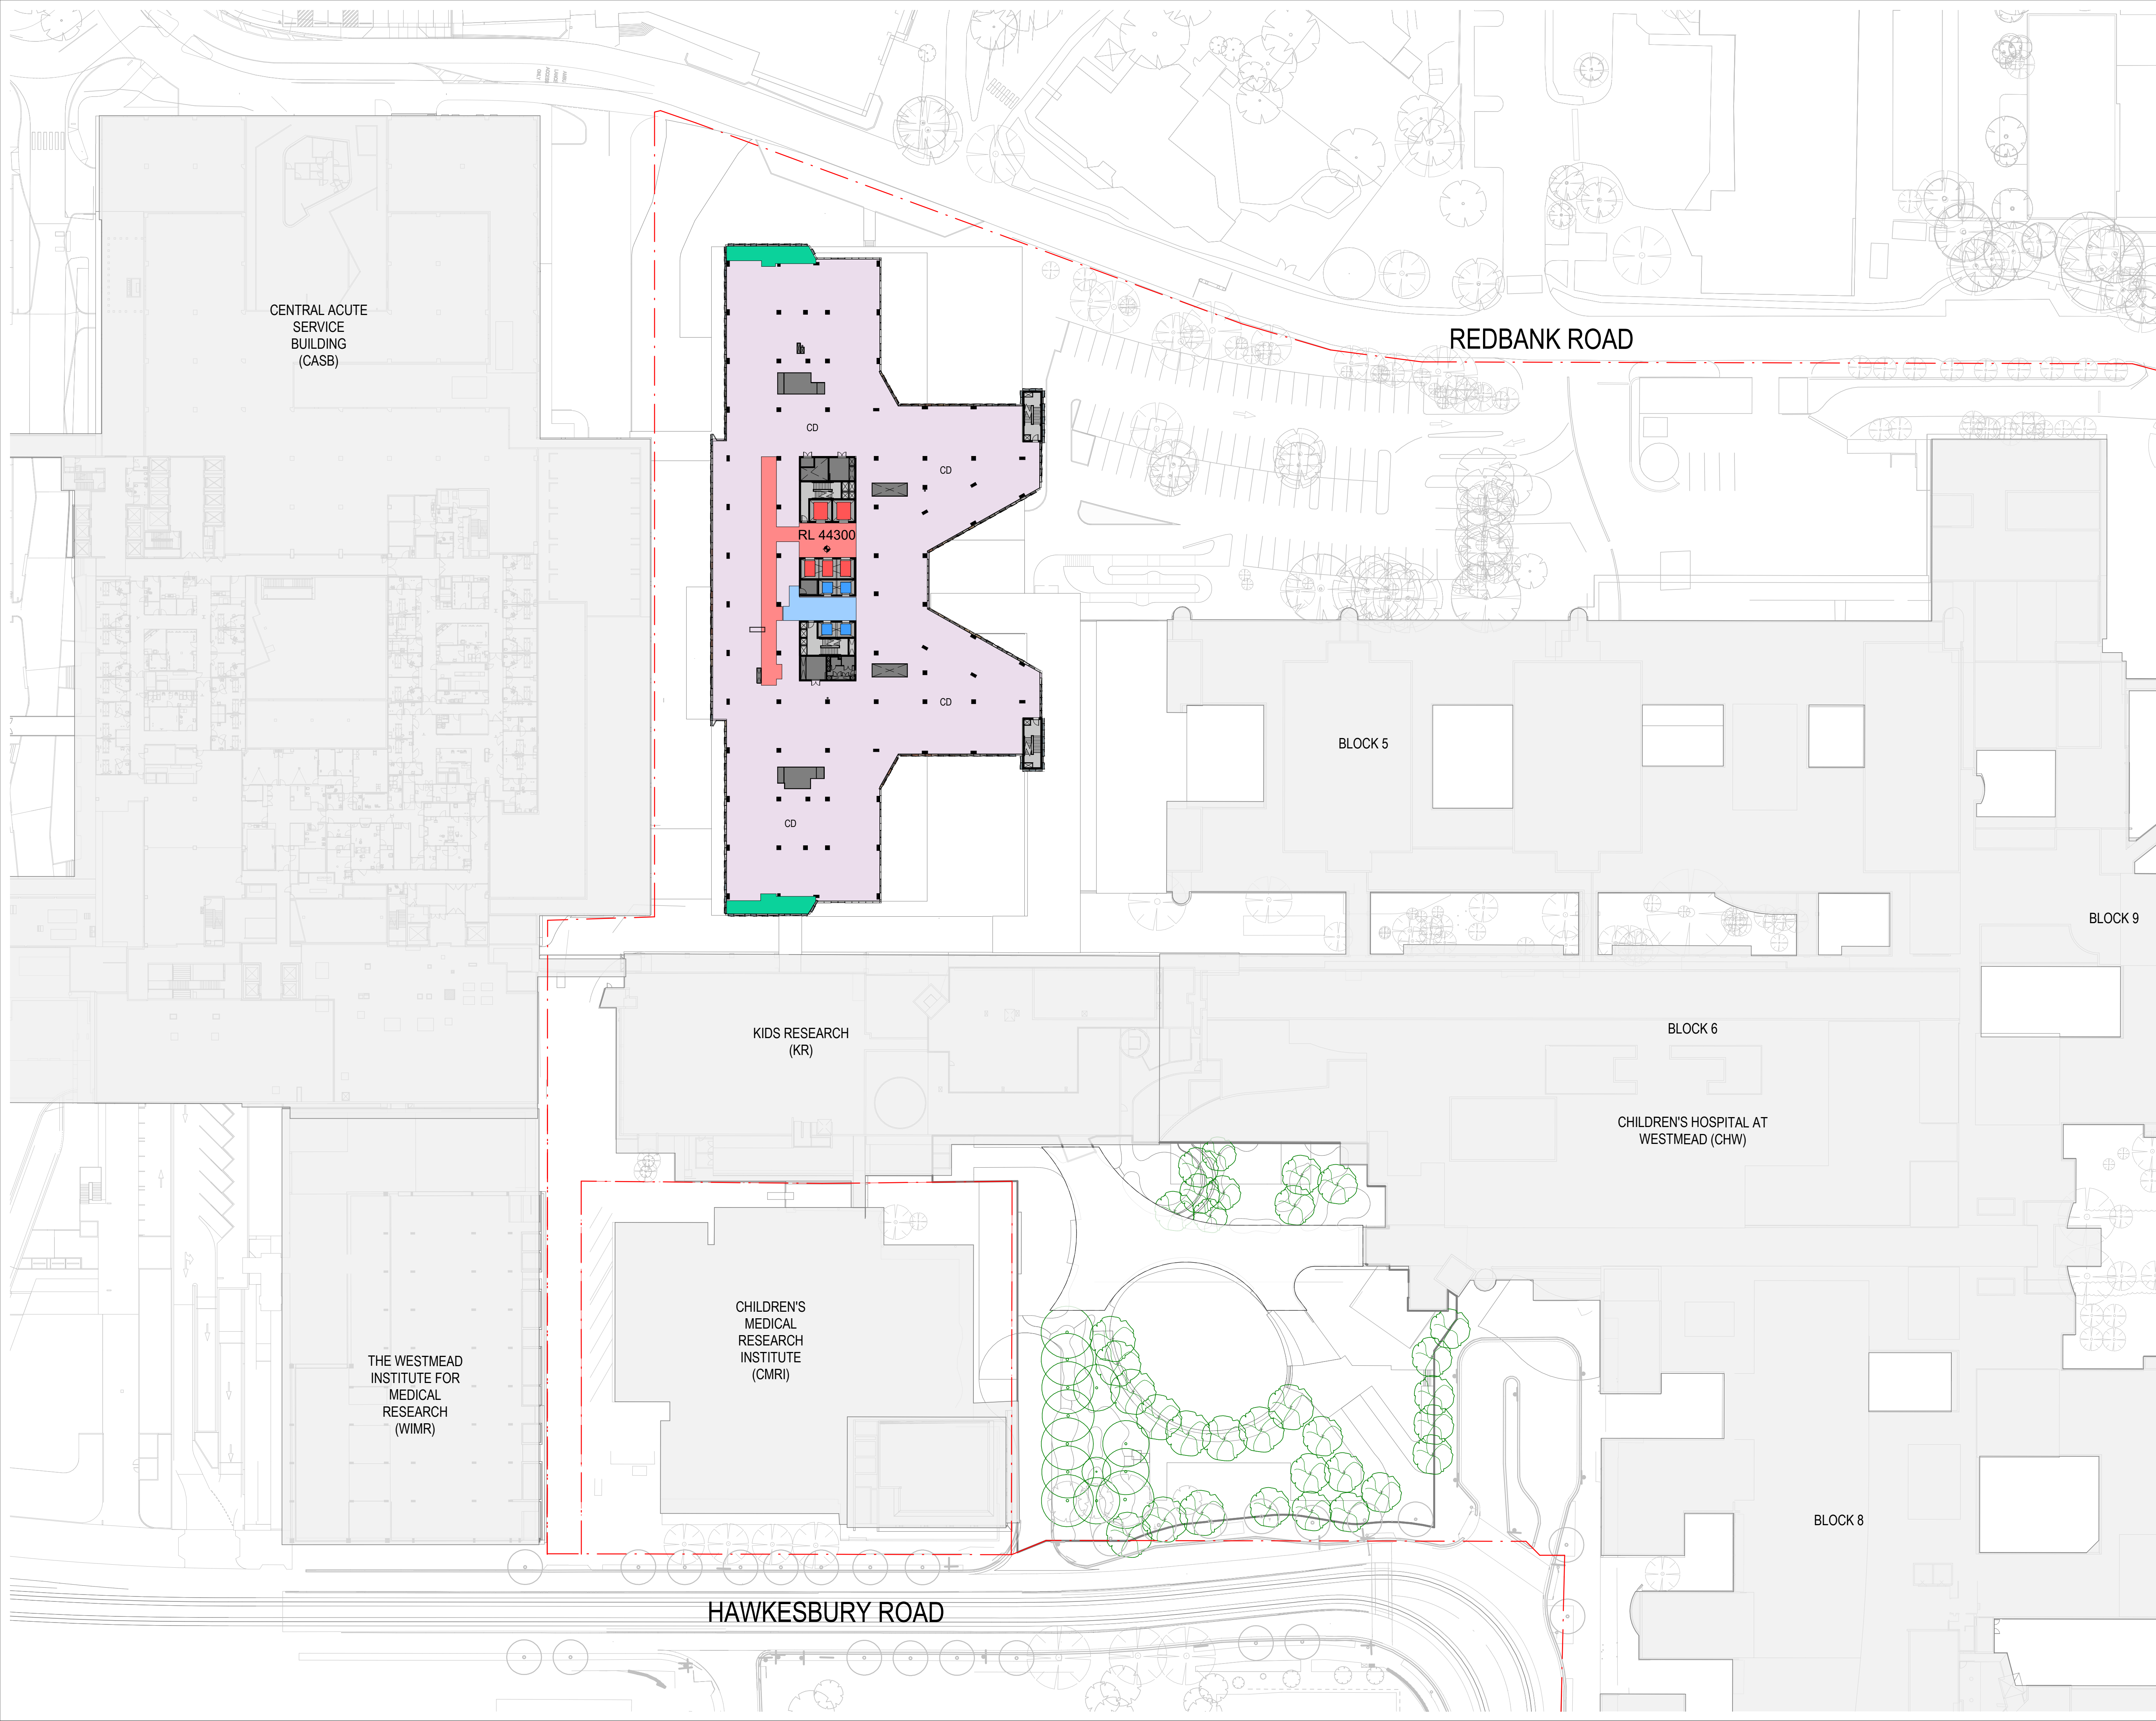

- SITE BOUNDARY
- EXISTING BUILDING
- PLANT / ENGINEERING
- VISUAL GARDEN
- PROPOSED LANDSCAPE - PUBLIC
- TERRACES
- WINTER GARDENS
- CARPARK / LOADING DOCK
- FAMILY FACILITIES
- RETAIL
- LIFT - RESTRICTED / CLINICAL
- LIFT - PUBLIC
- CIRCULATION - RESTRICTED
- CIRCULATION - PUBLIC
- CLINICAL DEPARTMENT
- CD CLINICAL DEPARTMENT
- SHARED ZONES
- EGRESS / ACCESS PATH
- EXISTING TREES
- PROPOSED TREES

F	ISSUED FOR INFORMATION	19/11/21
E	ISSUED FOR INFORMATION	13/08/21
D	ISSUED FOR INFORMATION	20/07/21
C	ISSUED FOR INFORMATION	16/02/21
B	ISSUED FOR INFORMATION	22/12/20
A	ISSUED FOR INFORMATION	16/11/20
REV		

MECHANICAL / ELECTRICAL

Wood & Grieve Engineers
Level 6, Buildign B, 207 Pacific Highway, St Leonards NSW Australia 2065
T +61 2 8484 7000
enquiries.sdy@stantec.com
https://www.stantec.com

NEW PART OF

Stantec

CIVIL / STRUCTURE / HYDRAULIC / FIRE

ARUP
Level 5, 151 Clarence Street Sydney, NSW 2000
T +61 2 9320 9320
sydney@arup.com
www.arup.com

PROJECT MANAGER

PricewaterhouseCoopers
One International Towers Sydney Watermans Quay, Barangaroo NSW 2000
T +61 2 8266 0000
www.pwc.com.au

ARCHITECT

Billard Leece Partnership Pty Ltd
Architects & Urban Planners
Level 6, 72-80 Cooper St Surry Hills NSW 2010
T +61 2 8096 4066
info@blp.com.au
www.blp.com.au

CLIENT

Health Infrastructure NSW
Level 6, 1 Reserve Road St Leonards, NSW 2065
T +61 2 9978 5402
www.hinfra.health.nsw.gov.au



PROJECT
The Children's Hospital at Westmead Stage 2 Redevelopment

Sheet Name
PROPOSED PLAN - LEVEL 07

Scale	1 : 500@A1	Date	19/11/21
Drawn By	LL	Checked By	AF
Project No		Revision	F
Drawing No			
Project No			19038
Drawing No			
CHW-AR-DG-PSB-SSD016			

FOR INFORMATION

BM 360/CHW-Stage 2/CHW-BL-P-JDL-ARC-PSB-BL-D.rvt

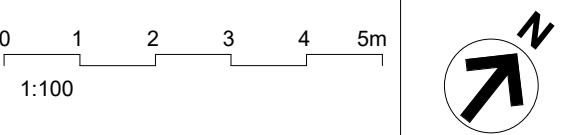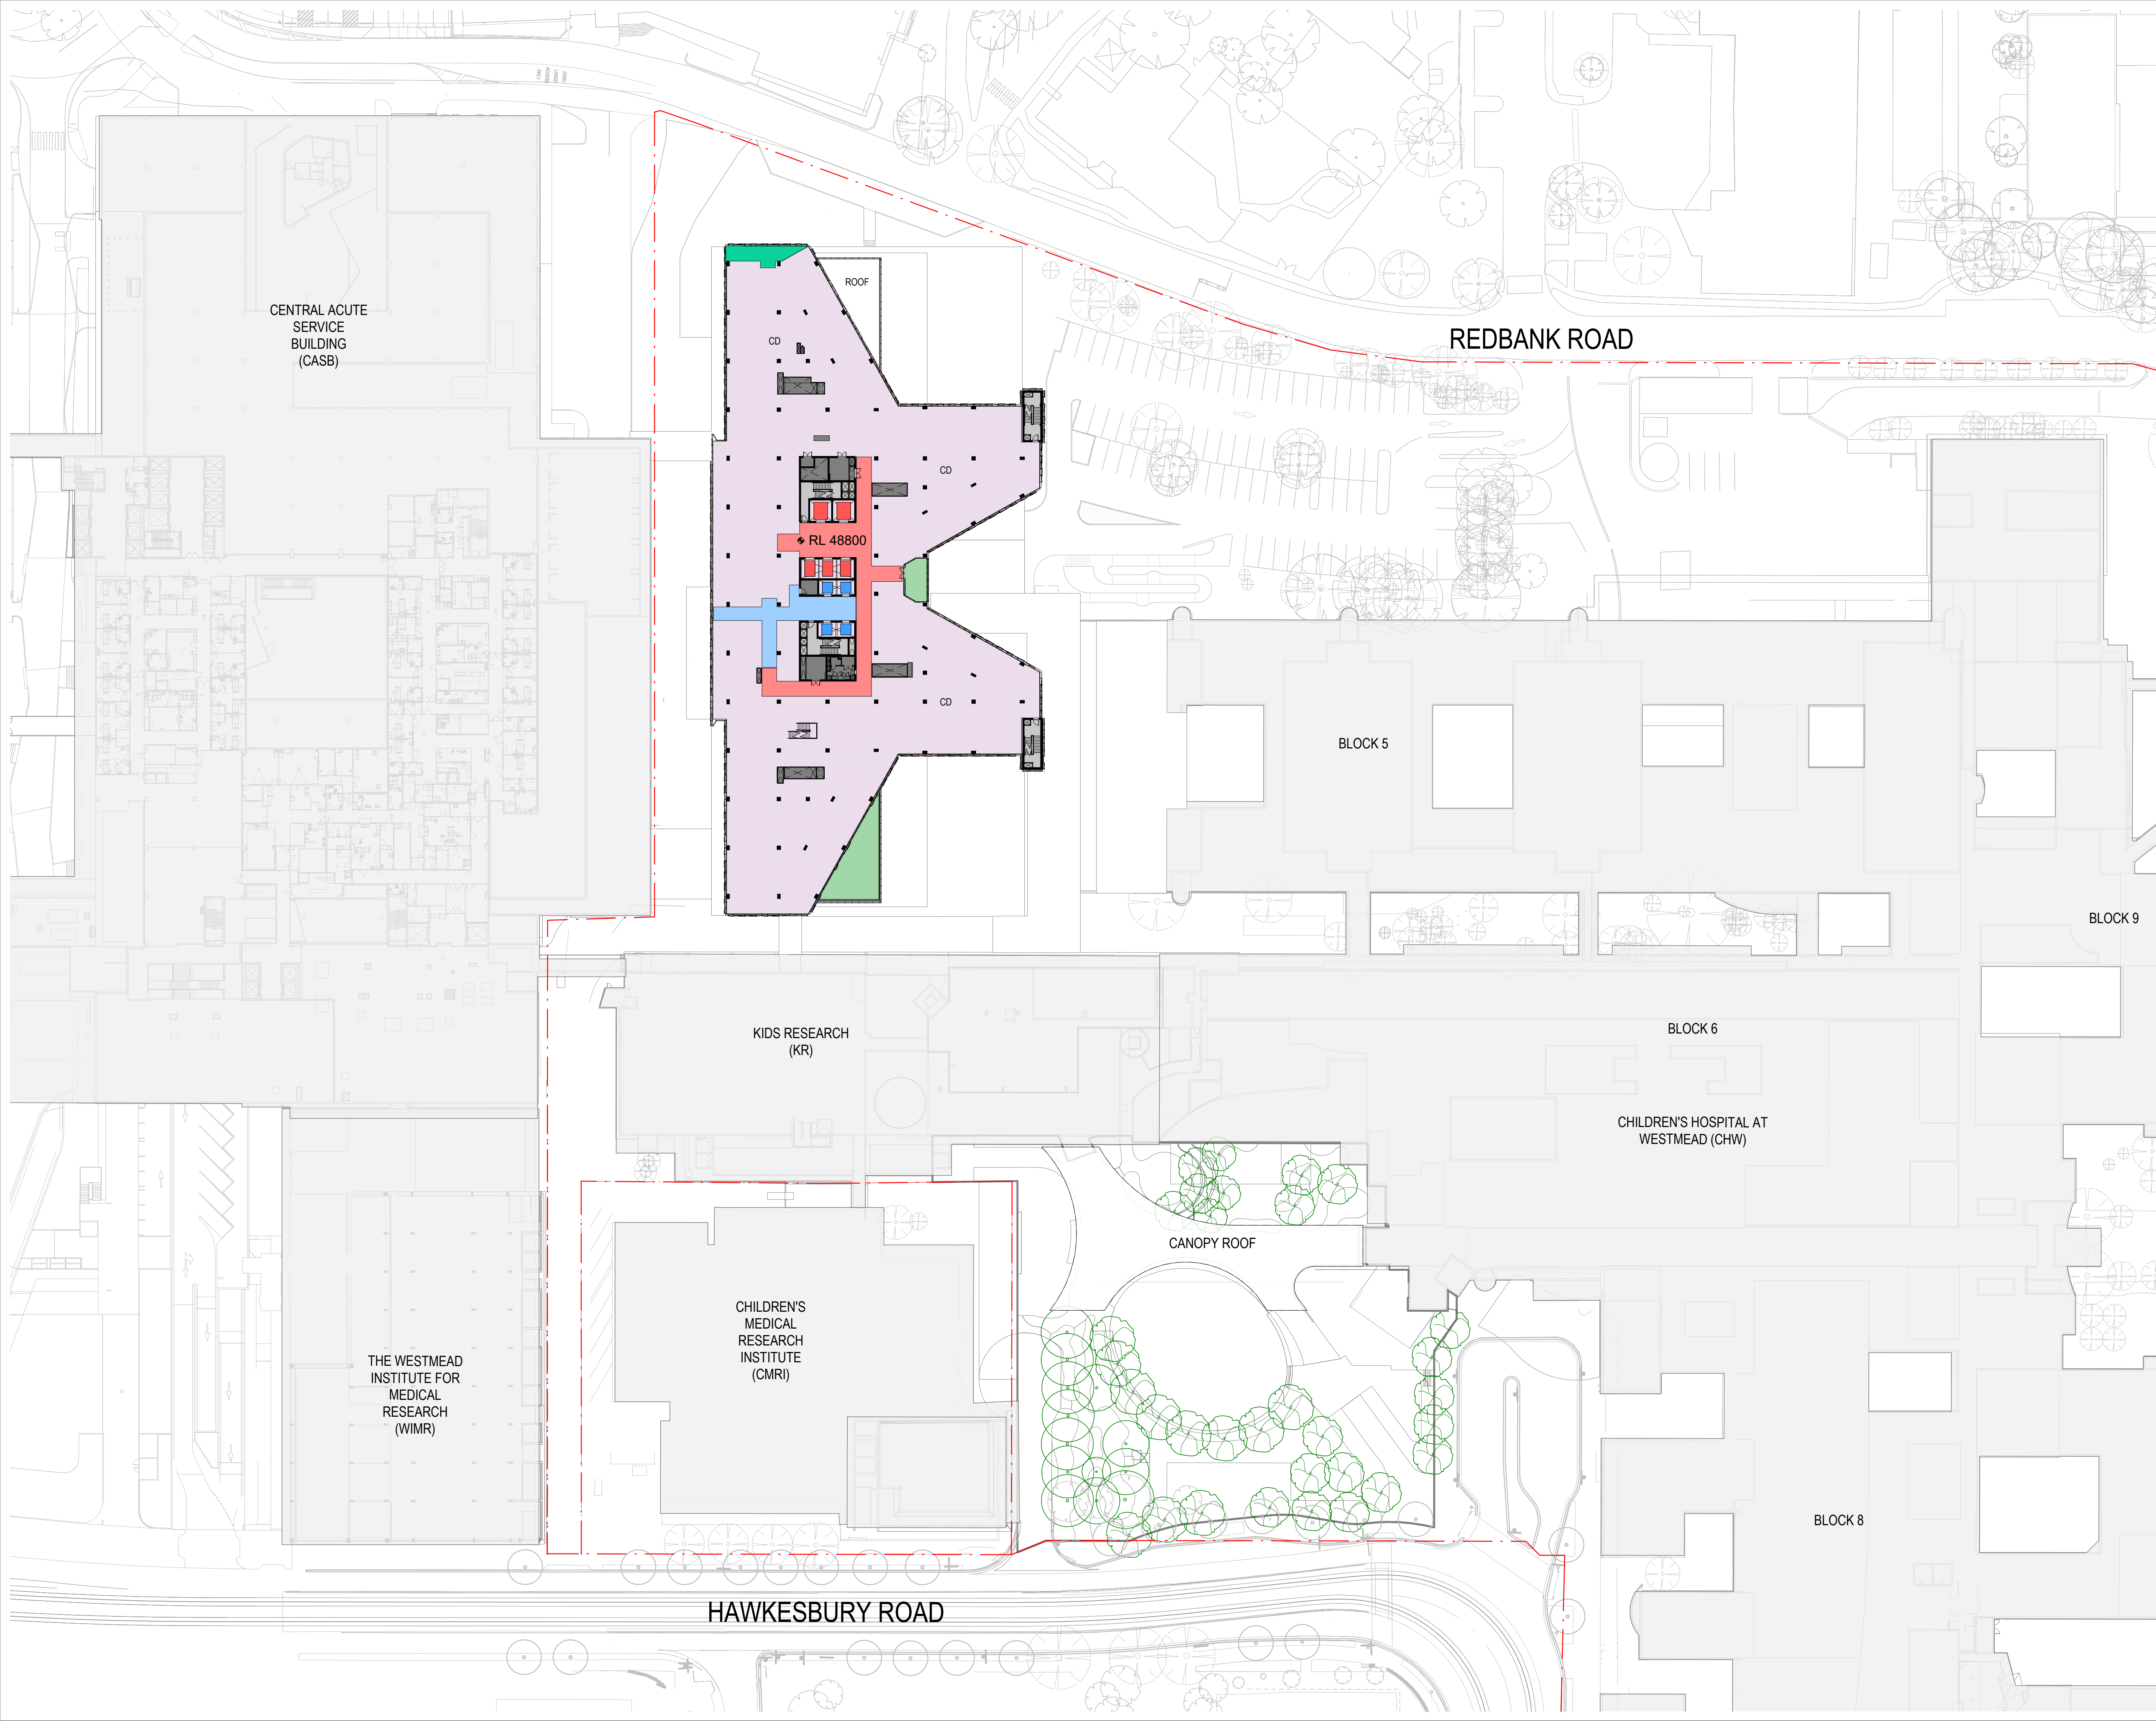

- SITE BOUNDARY
- EXISTING BUILDING
- PLANT / ENGINEERING
- VISUAL GARDEN
- PROPOSED LANDSCAPE - PUBLIC
- TERRACES
- WINTER GARDENS
- CARPARK / LOADING DOCK
- FAMILY FACILITIES
- RETAIL
- LIFT - RESTRICTED / CLINICAL
- LIFT - PUBLIC
- CIRCULATION - RESTRICTED
- CIRCULATION - PUBLIC
- CLINICAL DEPARTMENT
- CD CLINICAL DEPARTMENT
- SHARED ZONES
- EGRESS / ACCESS PATH
- EXISTING TREES
- PROPOSED TREES

F	ISSUED FOR INFORMATION	19/11/21
E	ISSUED FOR INFORMATION	13/08/21
D	ISSUED FOR INFORMATION	20/07/21
C	ISSUED FOR INFORMATION	16/02/21
B	ISSUED FOR INFORMATION	22/12/20
A	ISSUED FOR INFORMATION	16/11/20
REV		

MECHANICAL / ELECTRICAL

Wood & Grieve Engineers

Level 6, Buildign B, 207 Pacific Highway, St Leonards NSW Australia 2065

T +61 2 8484 7000

enquiries.sdy@stantec.com

<https://www.stantec.com>

CIVIL / STRUCTURE / HYDRAULIC / FIRE

ARUP

Level 5, 151 Clarence Street Sydney, NSW 2000

T +61 2 9320 9320

[sydney@arup.com](https://www.arup.com)

www.arup.com

PROJECT MANAGER

PricewaterhouseCoopers

One International Towers Sydney Watermans Quay, Barangaroo NSW 2000

T +61 2 8266 0000

www.pwc.com.au

ARCHITECT

Billard Leece Partnership Pty Ltd

Architects & Urban Planners

Level 6, 72-80 Cooper St Sunny Hills NSW 2010

T +61 2 8096 4066

[info@blp.com.au](https://www.blp.com.au)

www.blp.com.au

CLIENT

Health Infrastructure NSW

Level 6, 1 Reserve Road St Leonards, NSW 2065

T +61 2 9978 5402

www.hinfra.health.nsw.gov.au

PROJECT

The Children's Hospital at Westmead Stage 2 Redevelopment



Sheet Name

PROPOSED PLAN - LEVEL 08

Scale	1 : 500@A1	Date	19/11/21
Drawn By	SM	Checked By	AF
Project No		Revision	F
Drawing No			19038
			CHW-AR-DG-PSB-SSD017

FOR INFORMATION

BM 360/CHW-Stage 2/CHW-BL-P-JDL-ARC-PSB-BL-D.rvt

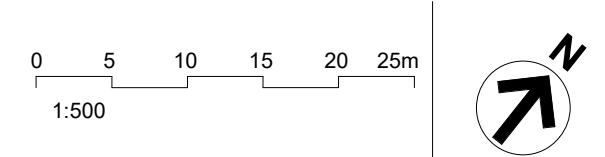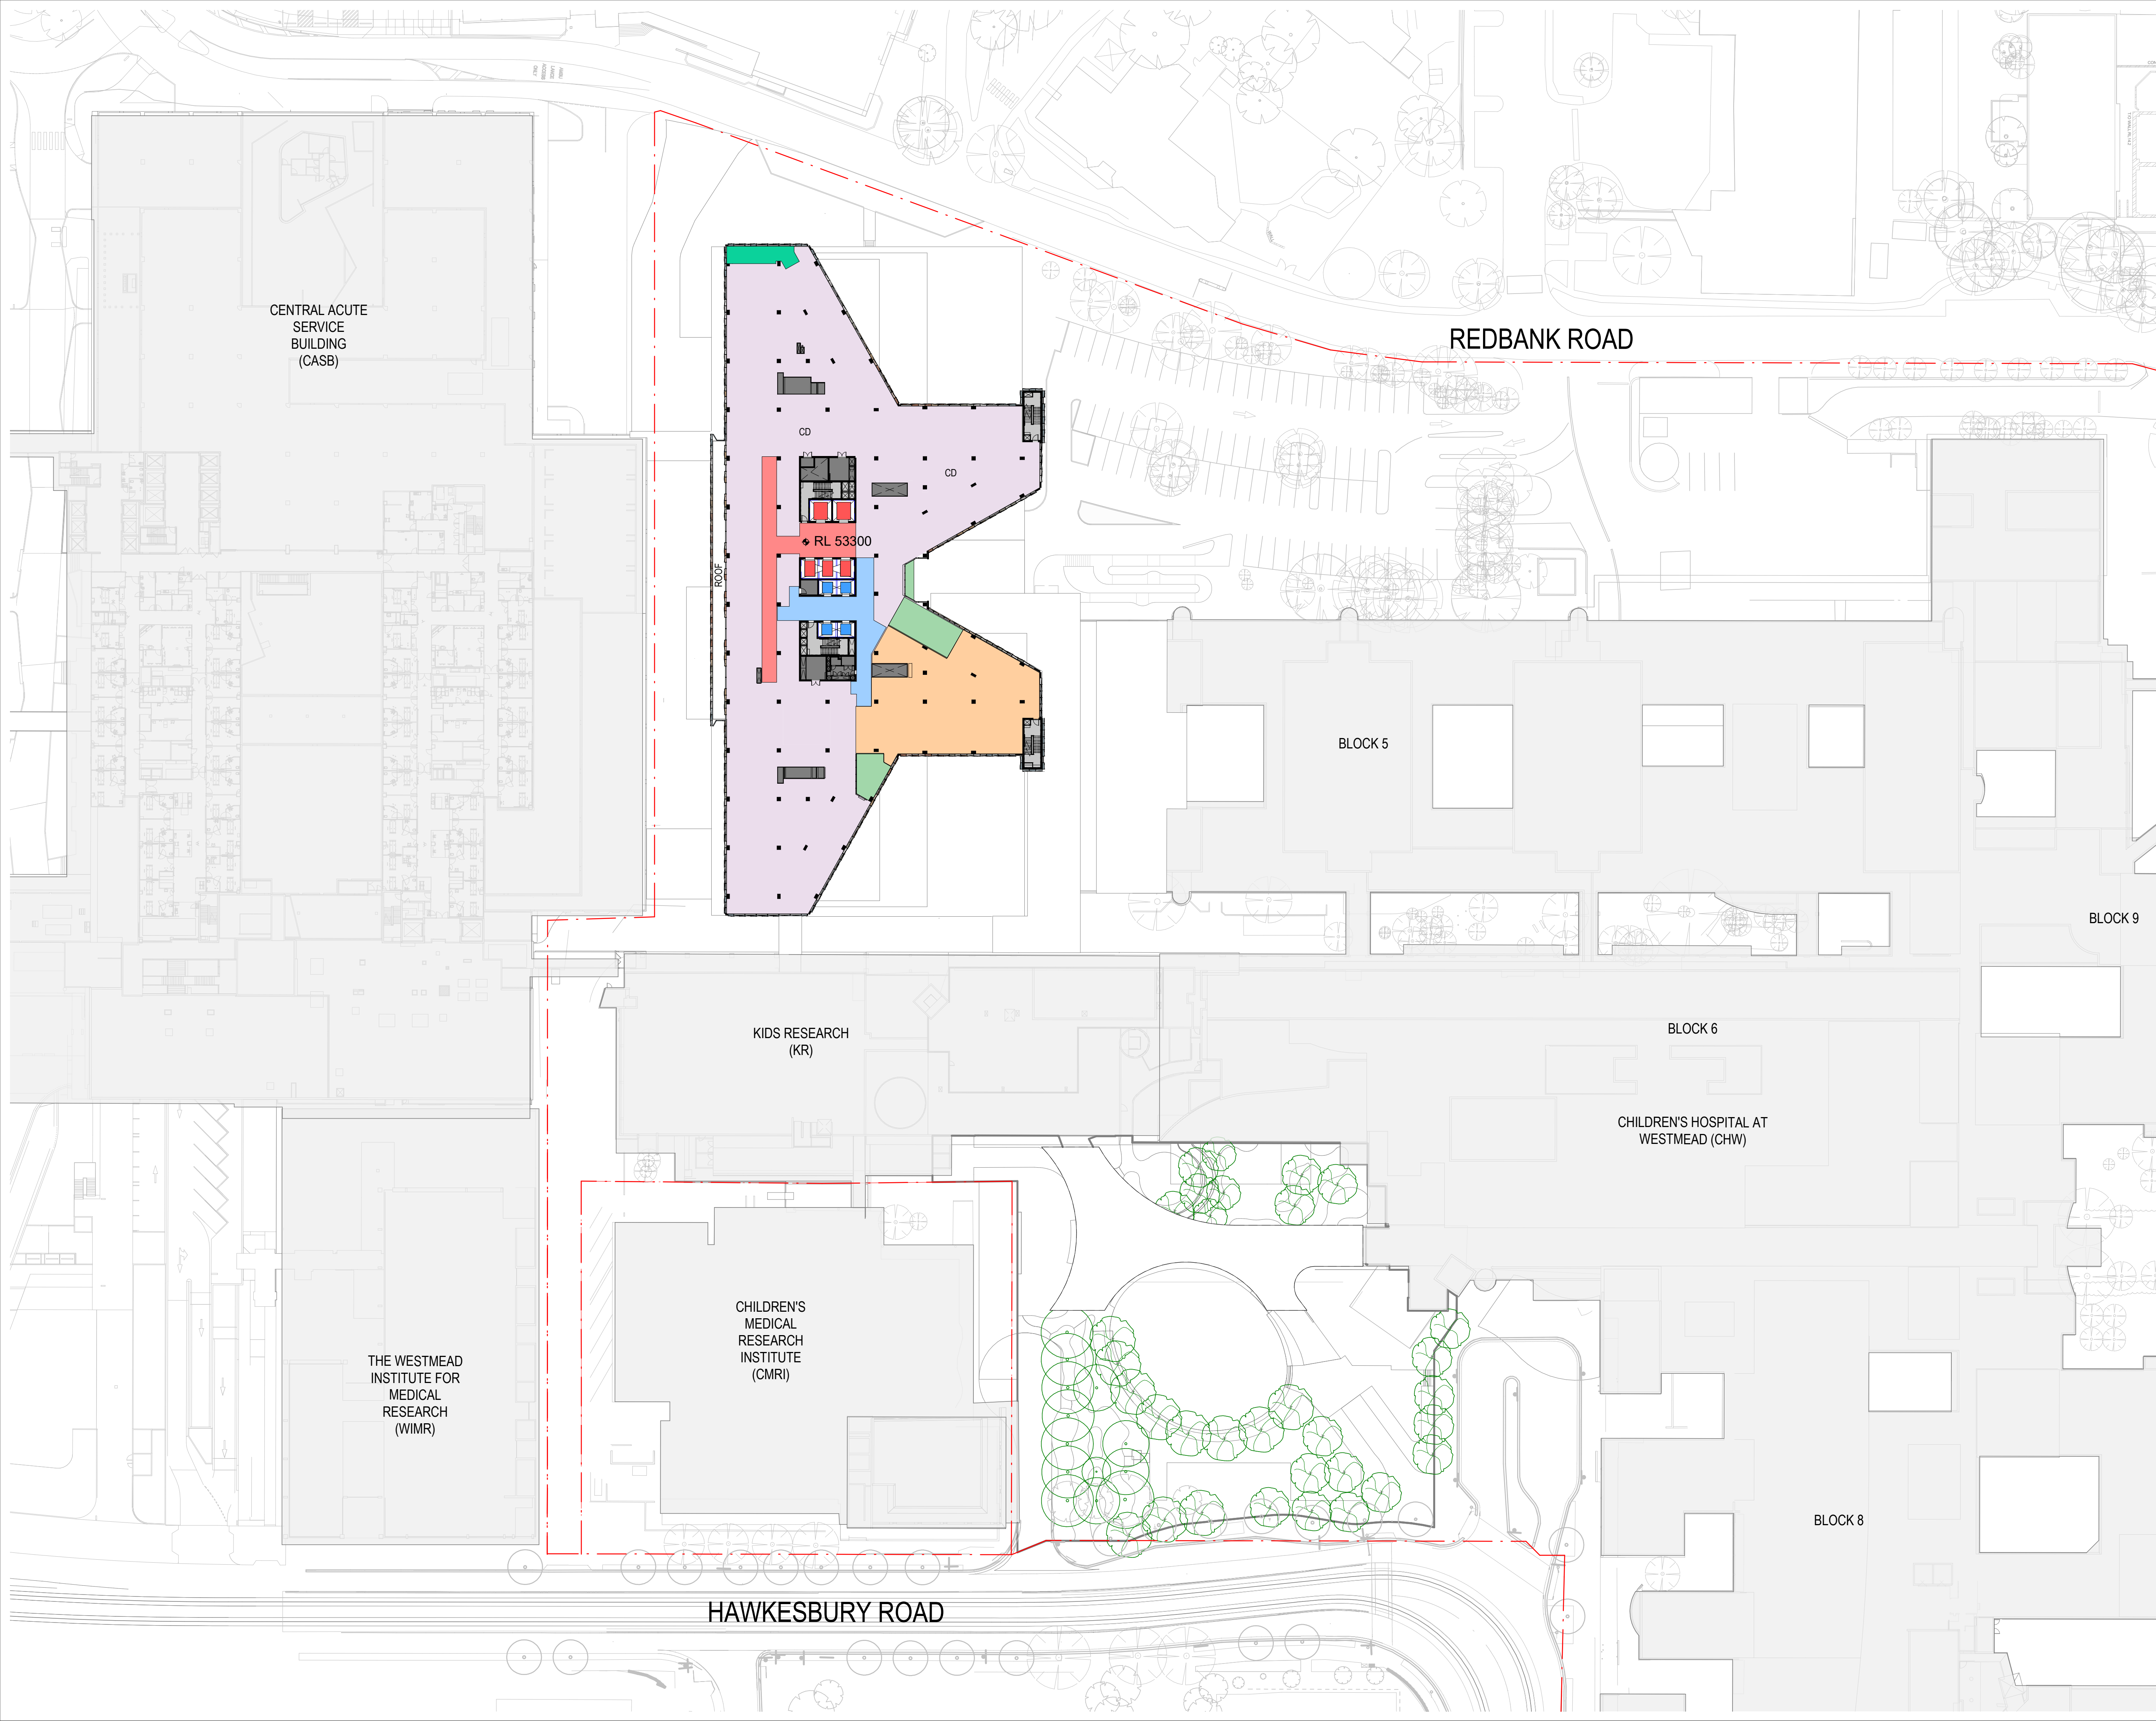

- SITE BOUNDARY
- EXISTING BUILDING
- PLANT / ENGINEERING
- VISUAL GARDEN
- PROPOSED LANDSCAPE - PUBLIC
- TERRACES
- WINTER GARDENS
- CARPARK / LOADING DOCK
- FAMILY FACILITIES
- RETAIL
- LIFT - RESTRICTED / CLINICAL
- LIFT - PUBLIC
- CIRCULATION - RESTRICTED
- CIRCULATION - PUBLIC
- CLINICAL DEPARTMENT
- CD CLINICAL DEPARTMENT
- SHARED ZONES
- EGRESS / ACCESS PATH
- EXISTING TREES
- PROPOSED TREES

F	ISSUED FOR INFORMATION	19/11/21
E	ISSUED FOR INFORMATION	13/08/21
D	ISSUED FOR INFORMATION	20/07/21
C	ISSUED FOR INFORMATION	16/02/21
B	ISSUED FOR INFORMATION	22/12/20
A	ISSUED FOR INFORMATION	16/11/20
REV		

MECHANICAL / ELECTRICAL
Wood & Grieve Engineers
Level 6, Building B, 207 Pacific Highway, St Leonards NSW Australia 2065
T +61 2 8484 7000
enquiries.sdy@stantec.com
https://www.stantec.com

CIVIL / STRUCTURE / HYDRAULIC / FIRE
ARUP

Level 5, 151 Clarence Street Sydney, NSW 2000
T +61 2 9320 9320
sydney@arup.com
www.arup.com

PROJECT MANAGER
PricewaterhouseCoopers

One International Towers Sydney Watermans Quay, Barangaroo NSW 2000
T +61 2 8266 0000
www.pwc.com.au

ARCHITECT
Billard Leece Partnership Pty Ltd
Architects & Urban Planners
Level 6, 72-80 Cooper St Sunny Hills NSW 2010
T +61 2 8096 4066
info@blp.com.au
www.blp.com.au

CLIENT
Health Infrastructure NSW
Level 6, 1 Reserve Road St Leonards, NSW 2065
T +61 2 9978 5402
www.hinfra.health.nsw.gov.au



PROJECT
The Children's Hospital at Westmead Stage 2 Redevelopment

Sheet Name
PROPOSED PLAN - LEVEL 09

Scale	1 : 500@A1	Date	19/11/21
Drawn By	SM	Checked By	AF
Project No		Revision	F
Drawing No			19038
			CHW-AR-DG-PSB-SSD018

FOR INFORMATION

BM 360/CHW-Stage 2/CHW-BL-P-MDL-ARC-PSB-BL-D.rvt

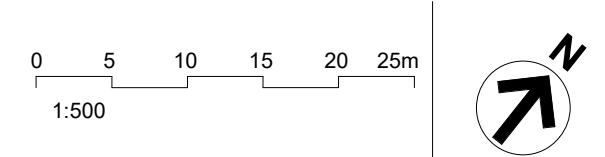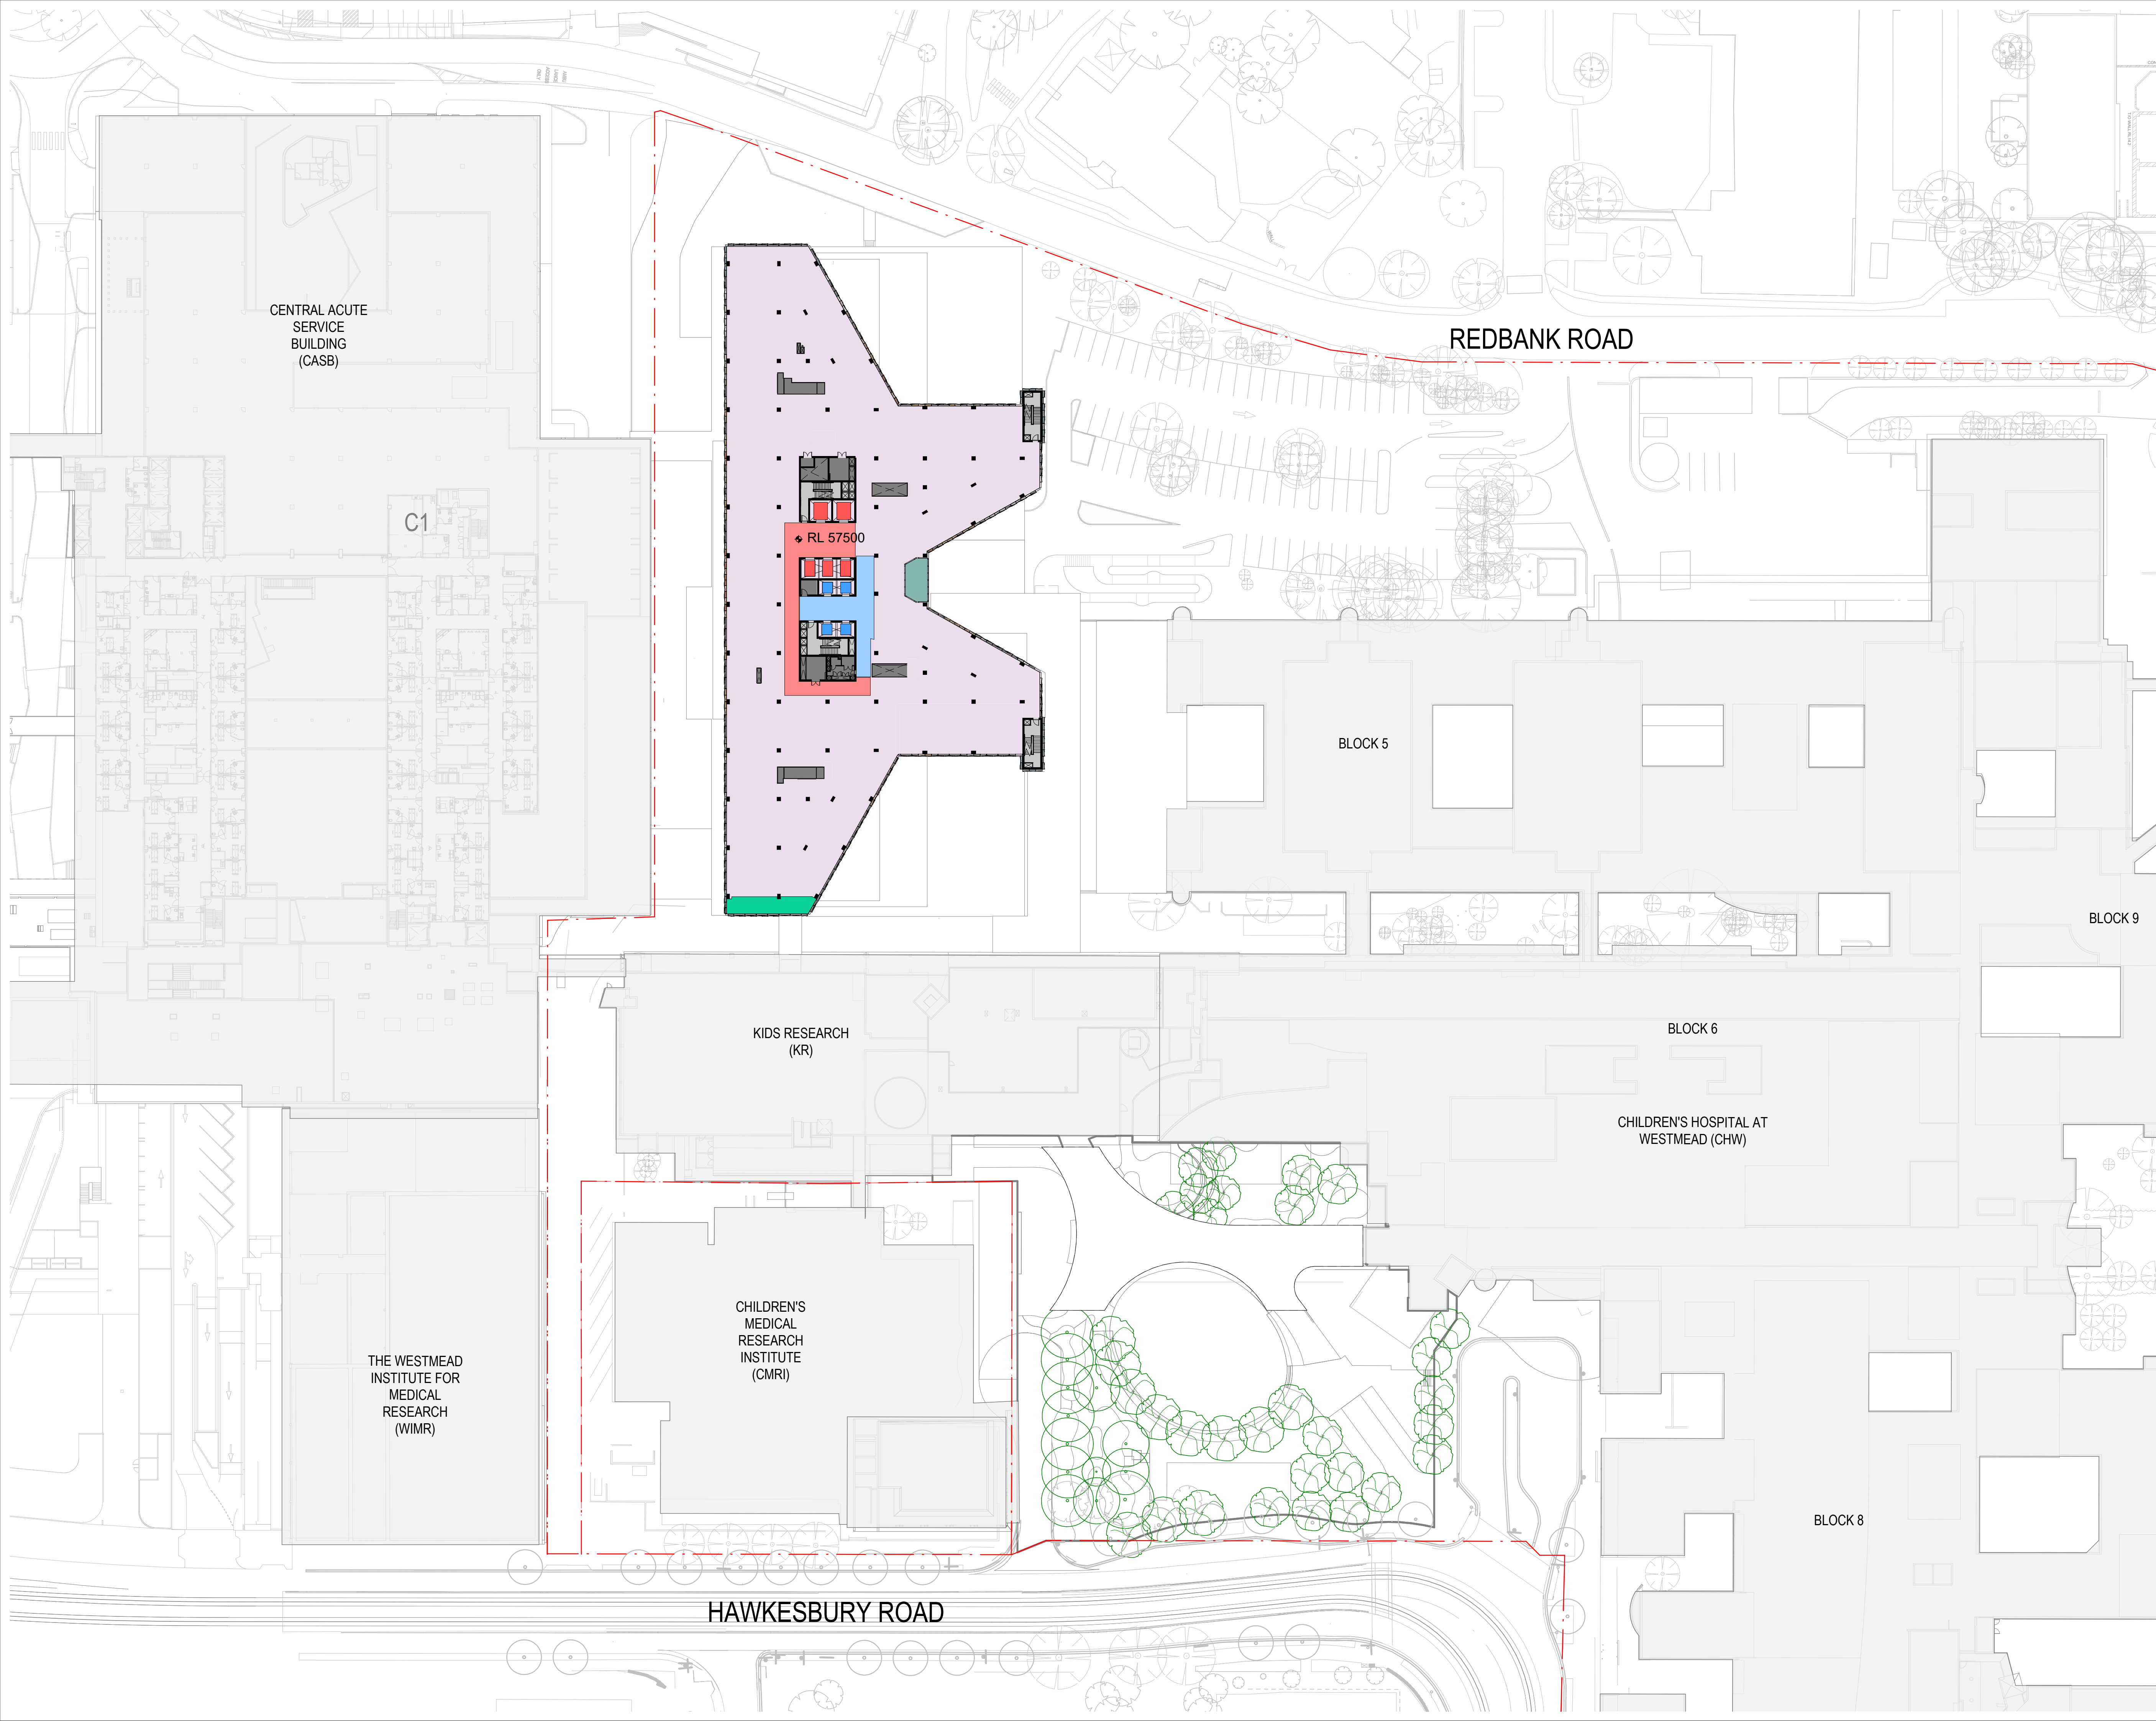

- SITE BOUNDARY
- EXISTING BUILDING
- PLANT / ENGINEERING
- VISUAL GARDEN
- PROPOSED LANDSCAPE - PUBLIC
- TERRACES
- WINTER GARDENS
- CARPARK / LOADING DOCK
- FAMILY FACILITIES
- RETAIL
- LIFT - RESTRICTED / CLINICAL
- LIFT - PUBLIC
- CIRCULATION - RESTRICTED
- CIRCULATION - PUBLIC
- CLINICAL DEPARTMENT
- CD CLINICAL DEPARTMENT
- SHARED ZONES
- EGRESS / ACCESS PATH
- EXISTING TREES
- PROPOSED TREES

F	ISSUED FOR INFORMATION	19/11/21
E	ISSUED FOR INFORMATION	13/08/21
D	ISSUED FOR INFORMATION	20/07/21
C	ISSUED FOR INFORMATION	16/02/21
B	ISSUED FOR INFORMATION	22/12/20
A	ISSUED FOR INFORMATION	16/11/20
REV		

MECHANICAL / ELECTRICAL

Wood & Grieve Engineers
Level 6, Buildign B, 207 Pacific Highway, St Leonards NSW Australia 2065
T +61 2 8484 7000
enquiries.sdy@stantec.com
https://www.stantec.com

CIVIL / STRUCTURE / HYDRAULIC / FIRE

ARUP
Level 5, 151 Clarence Street Sydney, NSW 2000
T +61 2 9320 9320
sydney@arup.com
www.arup.com

PROJECT MANAGER

PricewaterhouseCoopers
One International Towers Sydney Watermans Quay, Barangaroo NSW 2000
T +61 2 8266 0000
www.pwc.com.au

ARCHITECT

Billard Leece Partnership Pty Ltd
Architects & Urban Planners
Level 6, 72-80 Cooper St Surry Hills NSW 2010
T +61 2 8096 4066
info@blp.com.au
www.blp.com.au

CLIENT

Health Infrastructure NSW
Level 6, 1 Reserve Road St Leonards, NSW 2065
T +61 2 9978 5402
www.hinfra.health.nsw.gov.au

PROJECT



The Children's Hospital at Westmead Stage 2 Redevelopment

Sheet Name
PROPOSED PLAN - LEVEL 10

Scale	1 : 500@A1	Date	19/11/21
Drawn By	SM	Checked By	AF
Project No		Revision	F
Drawing No			19038
			CHW-AR-DG-PSB-SSD019

FOR INFORMATION

BM 360/CHW-Stage 2/CHW-BL-P-JDL-ARC-PSB-BL-D.rvt

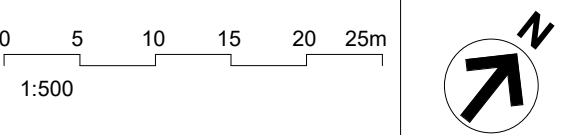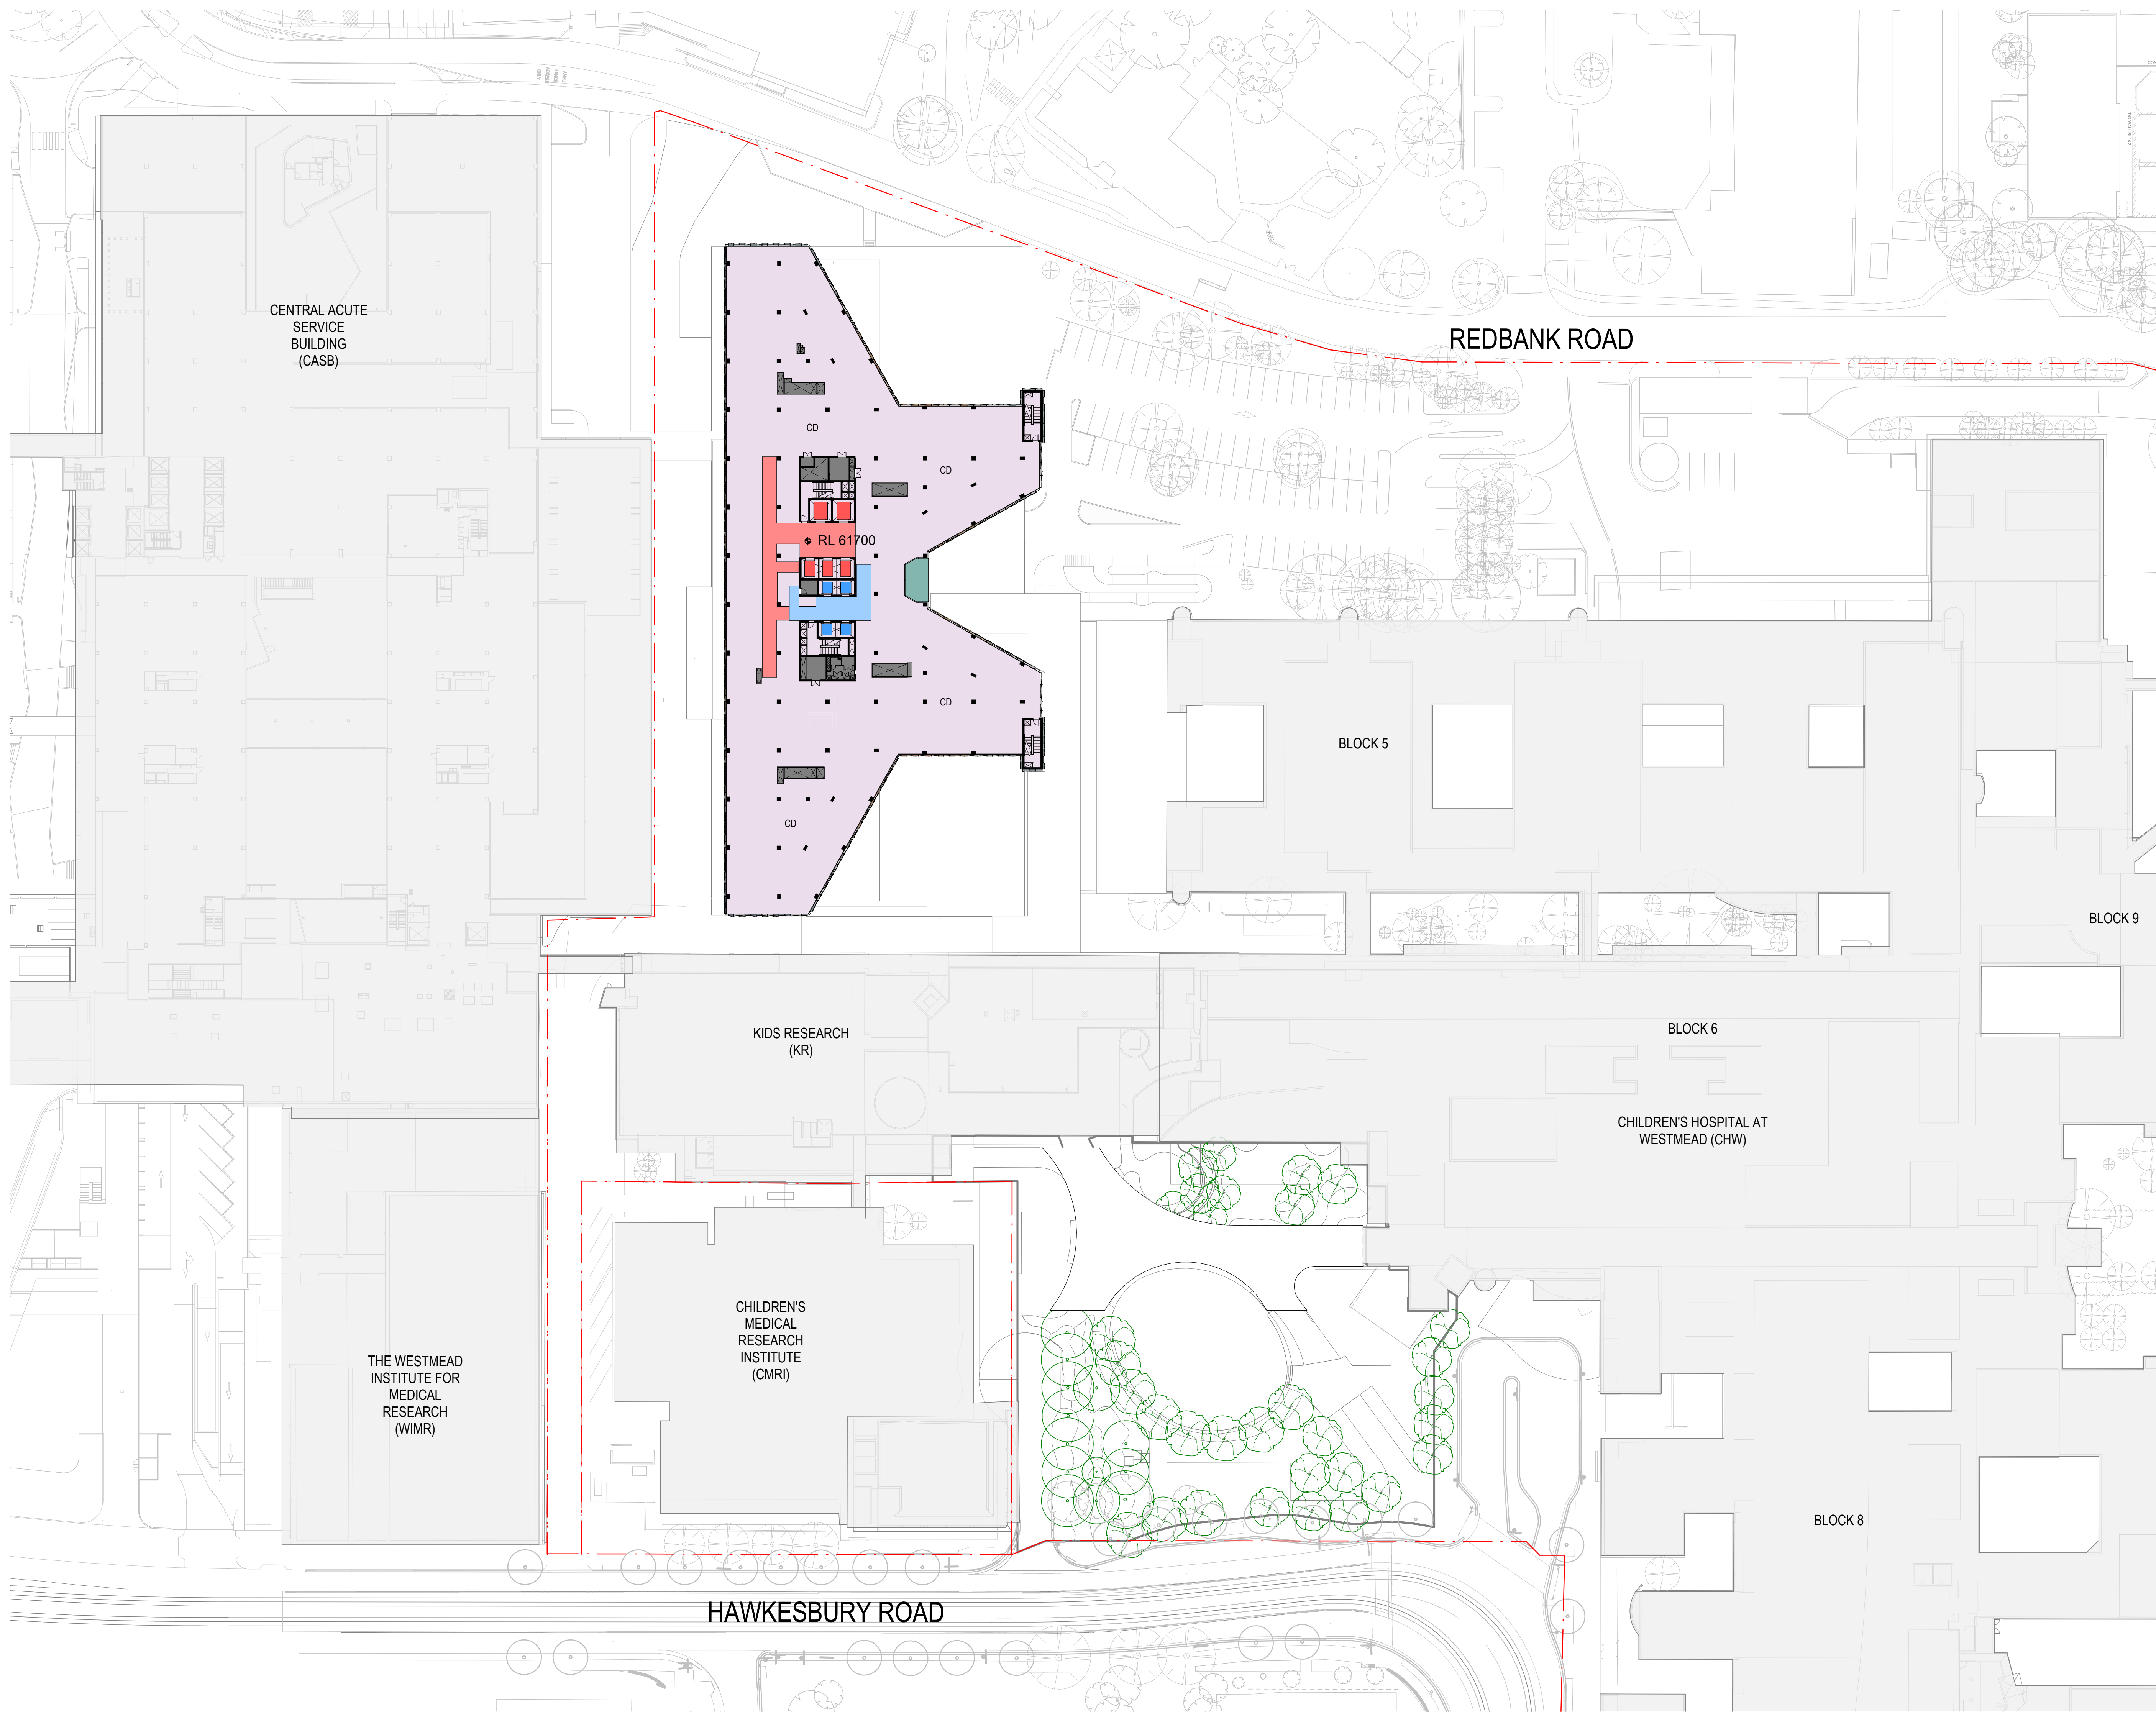

- SITE BOUNDARY
- EXISTING BUILDING
- PLANT / ENGINEERING
- VISUAL GARDEN
- PROPOSED LANDSCAPE - PUBLIC
- TERRACES
- WINTER GARDENS
- CARPARK / LOADING DOCK
- FAMILY FACILITIES
- RETAIL
- LIFT - RESTRICTED / CLINICAL
- LIFT - PUBLIC
- CIRCULATION - RESTRICTED
- CIRCULATION - PUBLIC
- CLINICAL DEPARTMENT
- CD CLINICAL DEPARTMENT
- SHARED ZONES
- EGRESS / ACCESS PATH
- EXISTING TREES
- PROPOSED TREES

F	ISSUED FOR INFORMATION	19/11/21
E	ISSUED FOR INFORMATION	13/08/21
D	ISSUED FOR INFORMATION	20/07/21
C	ISSUED FOR INFORMATION	16/02/21
B	ISSUED FOR INFORMATION	22/12/20
A	ISSUED FOR INFORMATION	16/11/20
REV		

MECHANICAL / ELECTRICAL

Wood & Griev
Engineers
Level 6, Buildign B, 207 Pacific Highway, St Leonards NSW Australia 2065
T +61 2 8484 7000
enquiries.sdy@stantec.com
https://www.stantec.com

NEW PART OF
Stantec

CIVIL / STRUCTURE / HYDRAULIC / FIRE

ARUP
Level 5, 151 Clarence Street Sydney, NSW 2000
T +61 2 9320 9320
sydney@arup.com
www.arup.com

PROJECT MANAGER

PricewaterhouseCoopers
One International Towers Sydney Watermans Quay, Barangaroo NSW 2000
T +61 2 8266 0000
www.pwc.com.au

ARCHITECT

Billard Leece Partnership Pty Ltd
Architects & Urban Planners
Level 6, 72-80 Cooper St Surry Hills NSW 2010
T +61 2 8096 4066
info@blp.com.au
www.blp.com.au

CLIENT

Health Infrastructure NSW
Level 6, 1 Reserve Road St Leonards, NSW 2065
T +61 2 9978 5402
www.hinfra.health.nsw.gov.au



PROJECT
The Children's Hospital at Westmead Stage 2 Redevelopment

Sheet Name
PROPOSED PLAN - LEVEL 11

Scale	1 : 500@A1	Date	19/11/21
Drawn By	SM	Checked By	AF
Project No	19038	Revision	F
Drawing No	CHW-AR-DG-PSB-SSD020		

FOR INFORMATION

BM 360/CHW-Stage 2/CHW-BL-P-JDL-ARC-PSB-BL.D.rvt

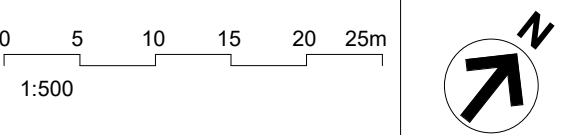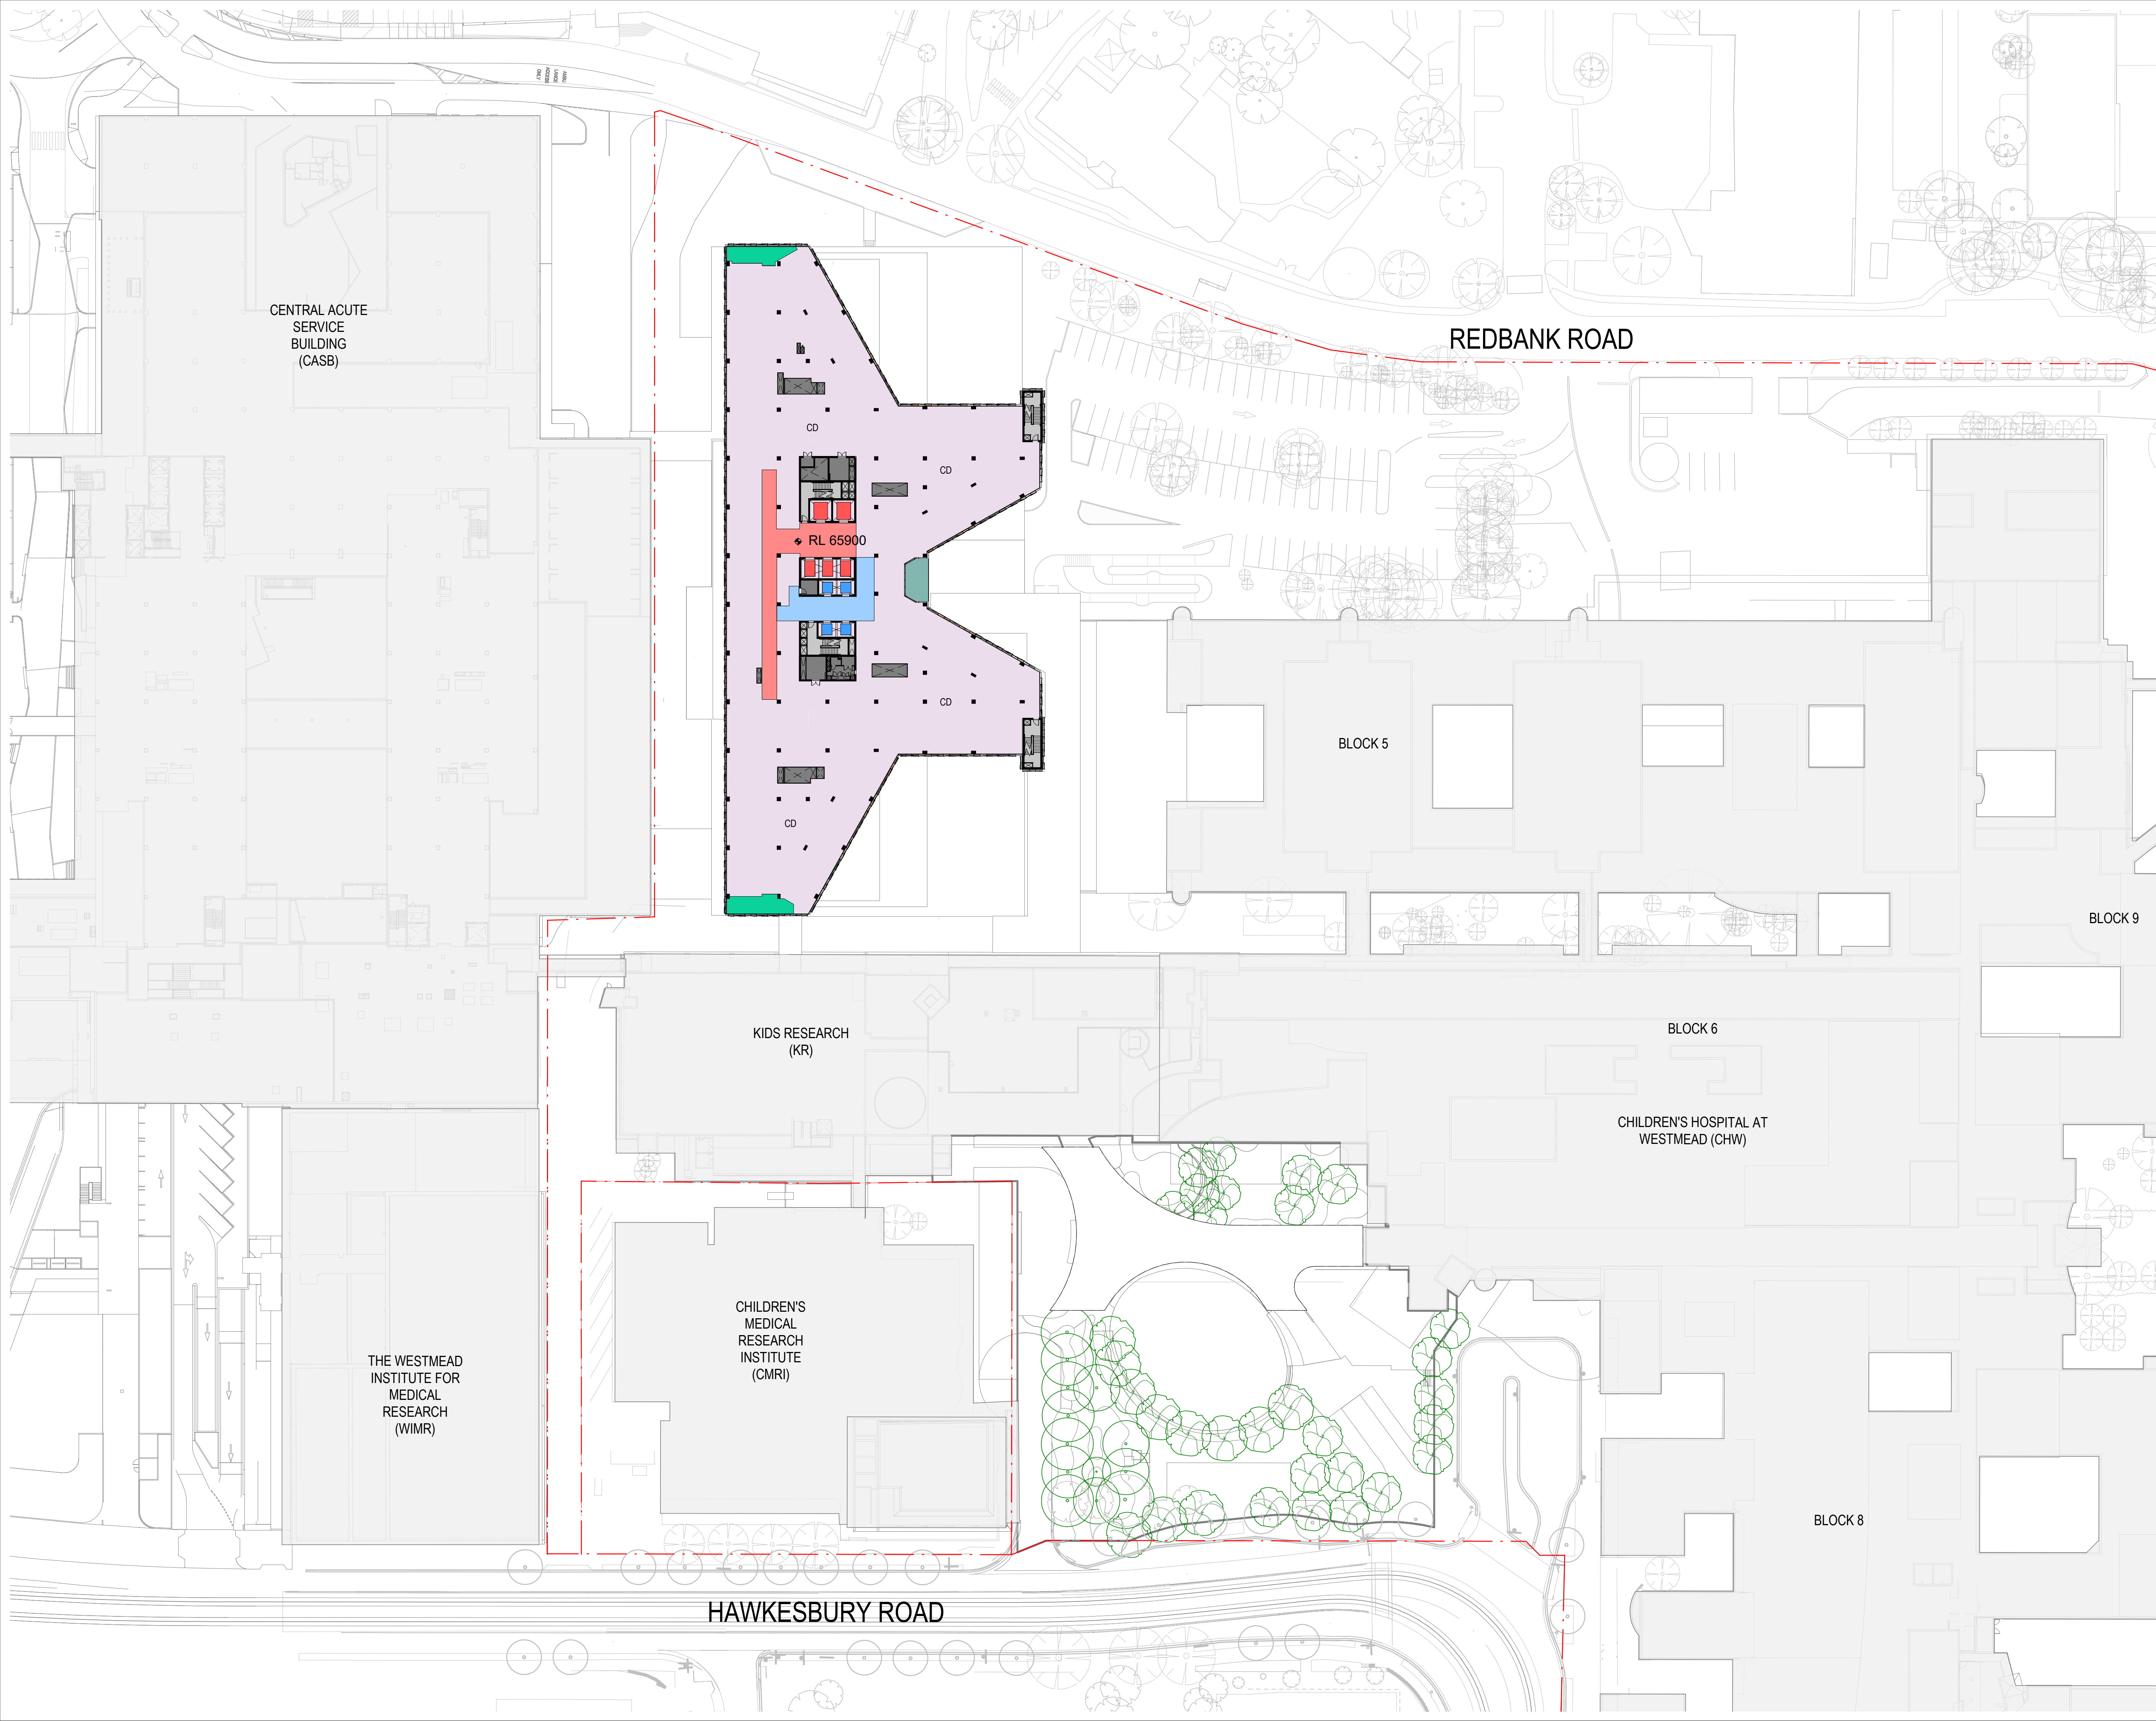

- SITE BOUNDARY
- EXISTING BUILDING
- PLANT / ENGINEERING
- VISUAL GARDEN
- PROPOSED LANDSCAPE - PUBLIC
- TERRACES
- WINTER GARDENS
- CARPARK / LOADING DOCK
- FAMILY FACILITIES
- RETAIL
- LIFT - RESTRICTED / CLINICAL
- LIFT - PUBLIC
- CIRCULATION - RESTRICTED
- CIRCULATION - PUBLIC
- CLINICAL DEPARTMENT
- CD CLINICAL DEPARTMENT
- SHARED ZONES
- EGRESS / ACCESS PATH
- EXISTING TREES
- PROPOSED TREES

F	ISSUED FOR INFORMATION	19/11/21
E	ISSUED FOR INFORMATION	13/08/21
D	ISSUED FOR INFORMATION	20/07/21
C	ISSUED FOR INFORMATION	16/02/21
B	ISSUED FOR INFORMATION	22/12/20
A	ISSUED FOR INFORMATION	16/11/20
REV		

MECHANICAL / ELECTRICAL

Wood & Griev
Engineers
Level 6, Buildign B, 207 Pacific Highway, St Leonards NSW Australia 2065
T +61 2 8484 7000
enquiries.sdy@stantec.com
https://www.stantec.com

CIVIL / STRUCTURE / HYDRAULIC / FIRE

ARUP
Level 5, 151 Clarence Street Sydney, NSW 2000
T +61 2 9320 9320
sydney@arup.com
www.arup.com

ARUP
PROJECT MANAGER

PricewaterhouseCoopers
One International Towers Sydney Watermans Quay, Barangaroo NSW 2000
T +61 2 8266 0000
www.pwc.com.au

pwc
ARCHITECT

Billard Leece Partnership Pty Ltd
Architects & Urban Planners
Level 6, 72-80 Cooper St Sunny Hills NSW 2010
T +61 2 8096 4066
info@blp.com.au
www.blp.com.au

CLIENT

Health Infrastructure NSW
Level 6, 1 Reserve Road St Leonards, NSW 2065
T +61 2 9978 5402
www.hinfra.health.nsw.gov.au

PROJECT

The Children's Hospital at Westmead Stage 2 Redevelopment



Sheet Name

PROPOSED PLAN - LEVEL 12

Scale	1 : 500@A1	Date	19/11/21
Drawn By	SM	Checked By	AF
Project No	19038	Revision	F
Drawing No	CHW-AR-DG-PSB-SSD021		

FOR INFORMATION

BM 360/CHW-Stage 2/CHW-BL-P-MDL-ARC-PSB-BL.D.rvt

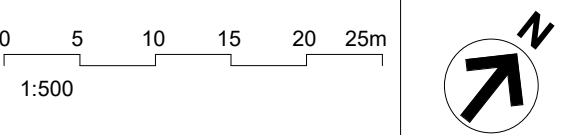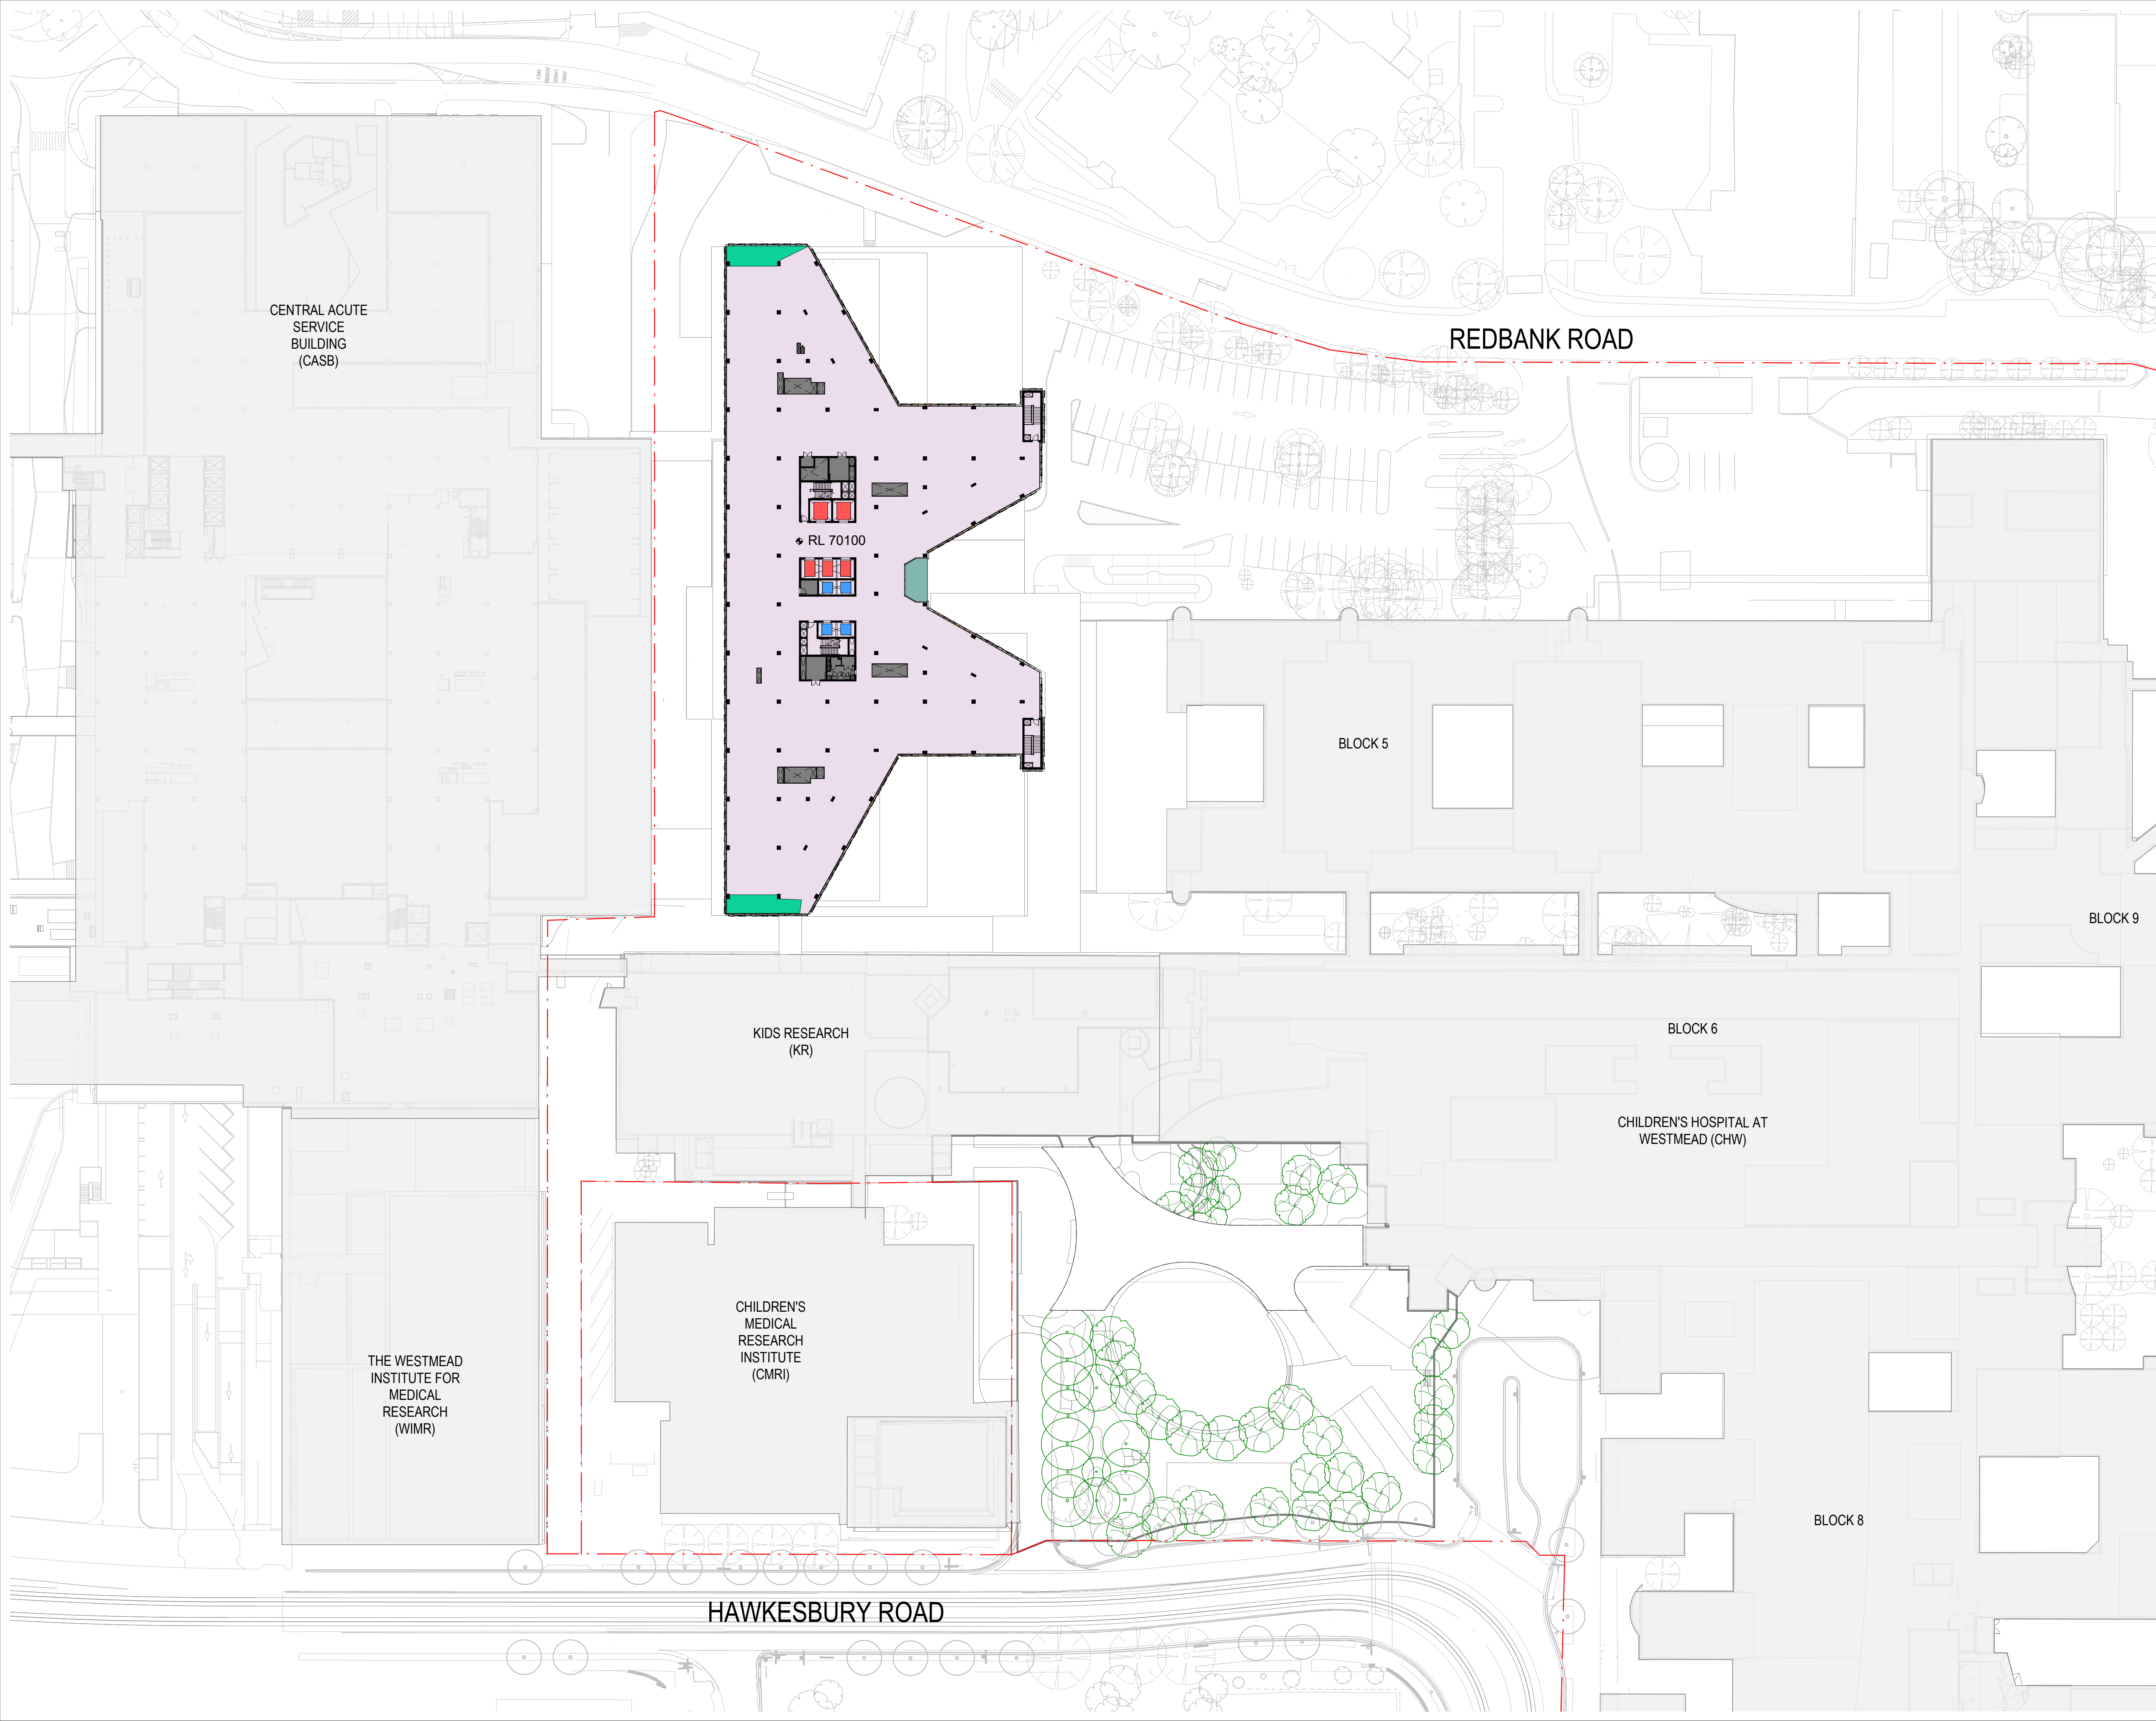

- SITE BOUNDARY
- EXISTING BUILDING
- PLANT / ENGINEERING
- VISUAL GARDEN
- PROPOSED LANDSCAPE - PUBLIC
- TERRACES
- WINTER GARDENS
- CARPARK / LOADING DOCK
- FAMILY FACILITIES
- RETAIL
- LIFT - RESTRICTED / CLINICAL
- LIFT - PUBLIC
- CIRCULATION - RESTRICTED
- CIRCULATION - PUBLIC
- CLINICAL DEPARTMENT
- CD CLINICAL DEPARTMENT
- SHARED ZONES
- EGRESS / ACCESS PATH
- EXISTING TREES
- PROPOSED TREES

F	ISSUED FOR INFORMATION	19/11/21
E	ISSUED FOR INFORMATION	13/08/21
D	ISSUED FOR INFORMATION	20/07/21
C	ISSUED FOR INFORMATION	16/02/21
B	ISSUED FOR INFORMATION	22/12/20
A	ISSUED FOR INFORMATION	16/11/20
REV		

MECHANICAL / ELECTRICAL

Wood & Grieve Engineers
Level 6, Buildign B, 207 Pacific Highway, St Leonards NSW Australia 2065
T +61 2 8484 7000
enquiries.sdy@stantec.com
<https://www.stantec.com>

NEW PART OF

Stantec

CIVIL / STRUCTURE / HYDRAULIC / FIRE

ARUP
Level 5, 151 Clarence Street Sydney, NSW 2000
T +61 2 9320 9320
sydney@arup.com
www.arup.com

PROJECT MANAGER

PricewaterhouseCoopers
One International Towers Sydney Watermans Quay, Barangaroo NSW 2000
T +61 2 8266 0000
www.pwc.com.au

ARCHITECT

Billard Leece Partnership Pty Ltd
Architects & Urban Planners
Level 6, 72-80 Cooper St Surry Hills NSW 2010
T +61 2 8096 4066
info@blp.com.au
www.blp.com.au

CLIENT

Health Infrastructure NSW
Level 6, 1 Reserve Road St Leonards, NSW 2065
T +61 2 9978 5402
www.hinfra.health.nsw.gov.au



PROJECT
The Children's Hospital at Westmead Stage 2 Redevelopment

Sheet Name
PROPOSED PLAN - LEVEL 13

Scale	1 : 500@A1	Date	19/11/21
Drawn By	SM	Checked By	AF
Project No		Revision	F
Drawing No			19038
			CHW-AR-DG-PSB-SSD022

FOR INFORMATION

BM 360/CHW-Stage 2/CHW-BL-P-JDL-ARC-PSB-BL.D.rvt

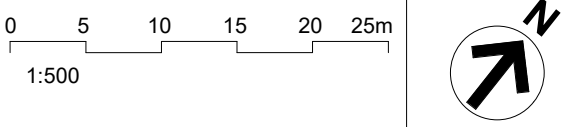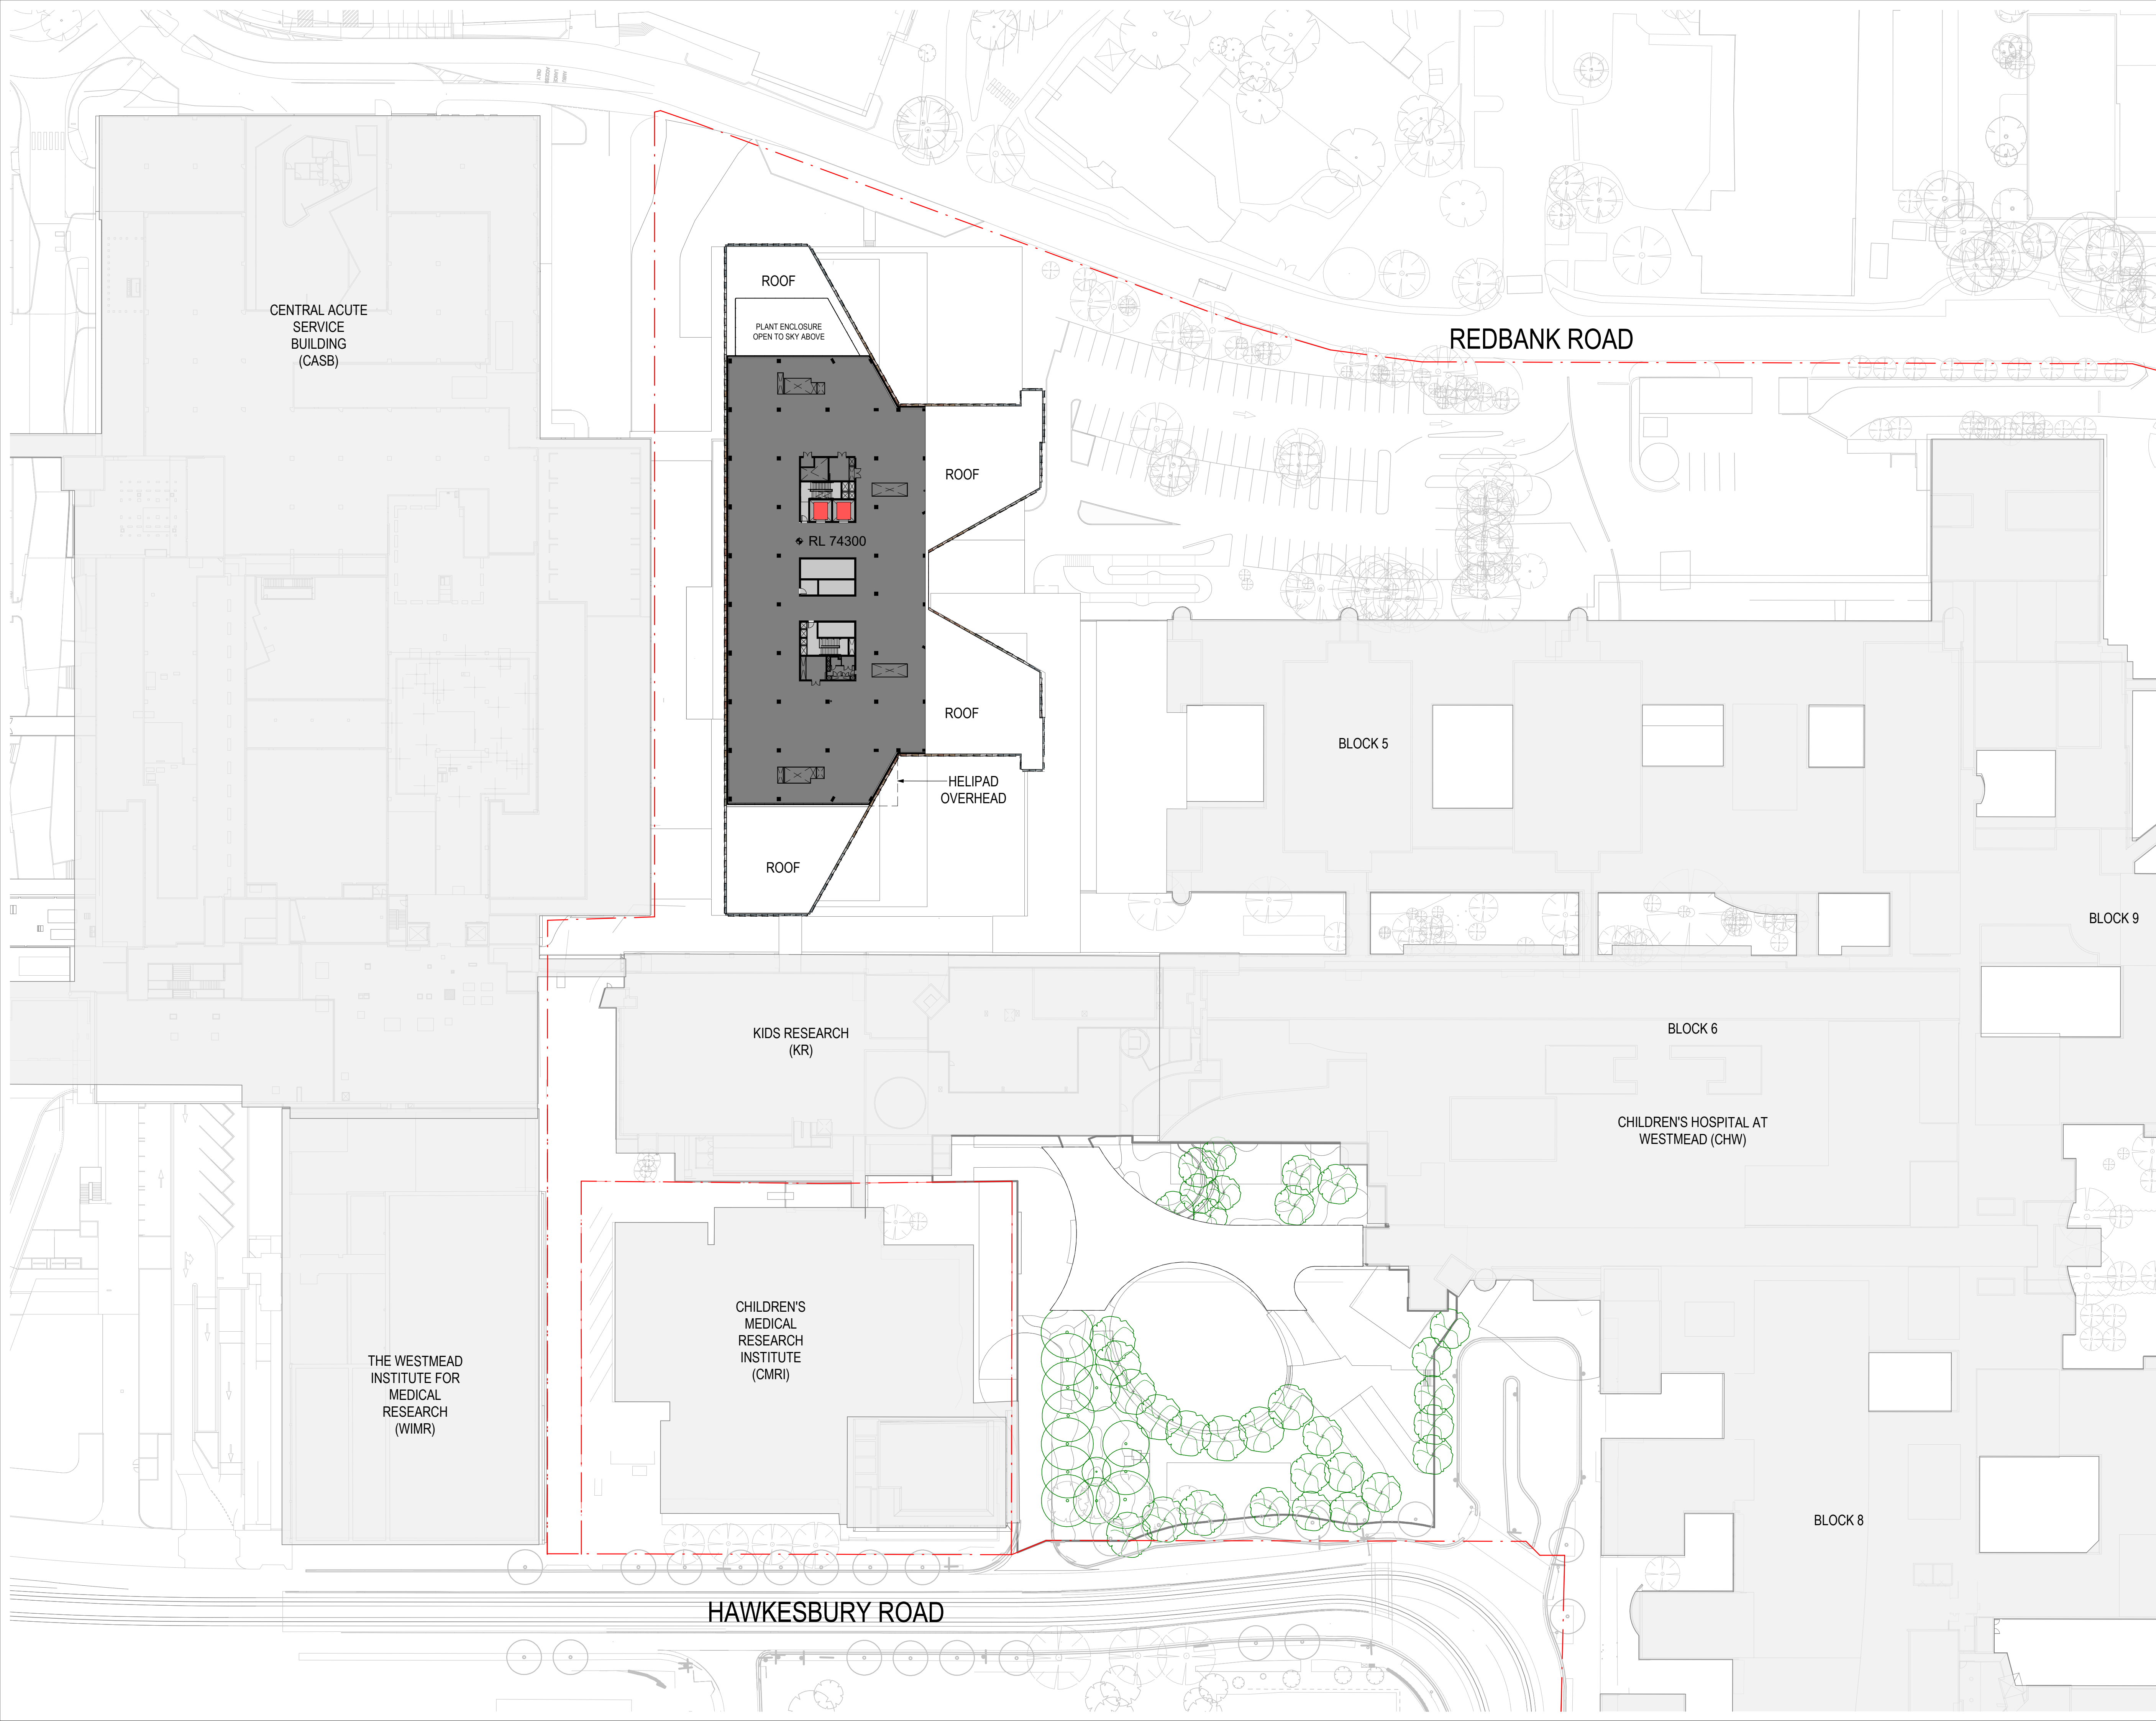

- SITE BOUNDARY
- EXISTING BUILDING
- PLANT / ENGINEERING
- VISUAL GARDEN
- PROPOSED LANDSCAPE - PUBLIC
- TERRACES
- WINTER GARDENS
- CARPARK / LOADING DOCK
- FAMILY FACILITIES
- RETAIL
- LIFT - RESTRICTED / CLINICAL
- LIFT - PUBLIC
- CIRCULATION - RESTRICTED
- CIRCULATION - PUBLIC
- CLINICAL DEPARTMENT
- CD CLINICAL DEPARTMENT
- SHARED ZONES
- EGRESS / ACCESS PATH
- EXISTING TREES
- PROPOSED TREES

E	ISSUED FOR INFORMATION	19/11/21
D	ISSUED FOR INFORMATION	13/08/21
C	ISSUED FOR INFORMATION	20/07/21
B	ISSUED FOR INFORMATION	22/12/20
A	ISSUED FOR INFORMATION	16/11/20
REV		

MECHANICAL / ELECTRICAL

Wood & Grieve Engineers
Level 6, Buildign B, 207 Pacific Highway, St Leonards NSW Australia 2065
T +61 2 8484 7000
enquiries.sdy@stantec.com
https://www.stantec.com

NEW PART OF

Stantec

CIVIL / STRUCTURE / HYDRAULIC / FIRE

ARUP

Level 5, 151 Clarence Street Sydney, NSW 2000
T +61 2 9320 9320
sydney@arup.com
www.arup.com

ARUP

PROJECT MANAGER

PricewaterhouseCoopers

One International Towers Sydney Watermans Quay, Barangaroo NSW 2000
T +61 2 8266 0000
www.pwc.com.au

pwc

ARCHITECT

Billard Leece Partnership Pty Ltd
Architects & Urban Planners
Level 6, 72-80 Cooper St Surry Hills NSW 2010
T +61 2 8096 4066
info@blp.com.au
www.blp.com.au

CLIENT

Health Infrastructure NSW
Level 6, 1 Reserve Road St Leonards, NSW 2065
T +61 2 9978 5402
www.hinfra.health.nsw.gov.au

PROJECT

The Children's Hospital at Westmead Stage 2 Redevelopment


Sheet Name

PROPOSED PLAN - LEVEL 14

Scale	1 : 500@A1	Date	19/11/21
Drawn By	SM	Checked By	AF
Project No		Revision	E
Drawing No	19038		
	CHW-AR-DG-PSB-SSD023		

FOR INFORMATION

BM 360/CHW-Stage 2/CHW-BL-P-MDL-ARC-PSB-BLD.rvt

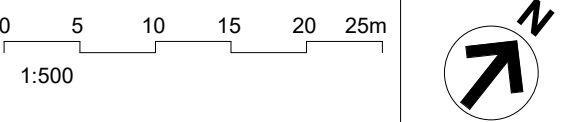

- | | | |
|-----|------------------------|----------|
| E | ISSUED FOR INFORMATION | 19/11/21 |
| D | ISSUED FOR INFORMATION | 13/08/21 |
| C | ISSUED FOR INFORMATION | 20/07/21 |
| B | ISSUED FOR INFORMATION | 22/12/20 |
| A | ISSUED FOR INFORMATION | 16/11/20 |
| REV | | |

CIVIL / STRUCTURE /
HYDRAULIC / FIRE
ARUP

PROJECT MANAGER
PricewaterhouseCoopers

ARCHITECT

blp



**Billard Leece
Partnership Pty Ltd**
Architects & Urban Planners

Level 6, 72-80 Cooper St
Surry Hills NSW 2010
T +61 2 8096 4066
info@blp.com.au
www.blp.com.au

Drawing No
CHW-AR-DG-PSB-SSD024

FOR INFORMATION

BIM 360://CHW-Stage 2/CHW-BLP-MDL-ARC-PSB-BLD.m

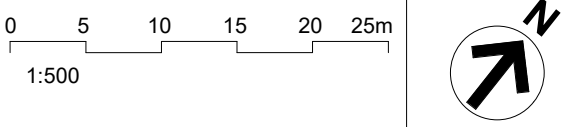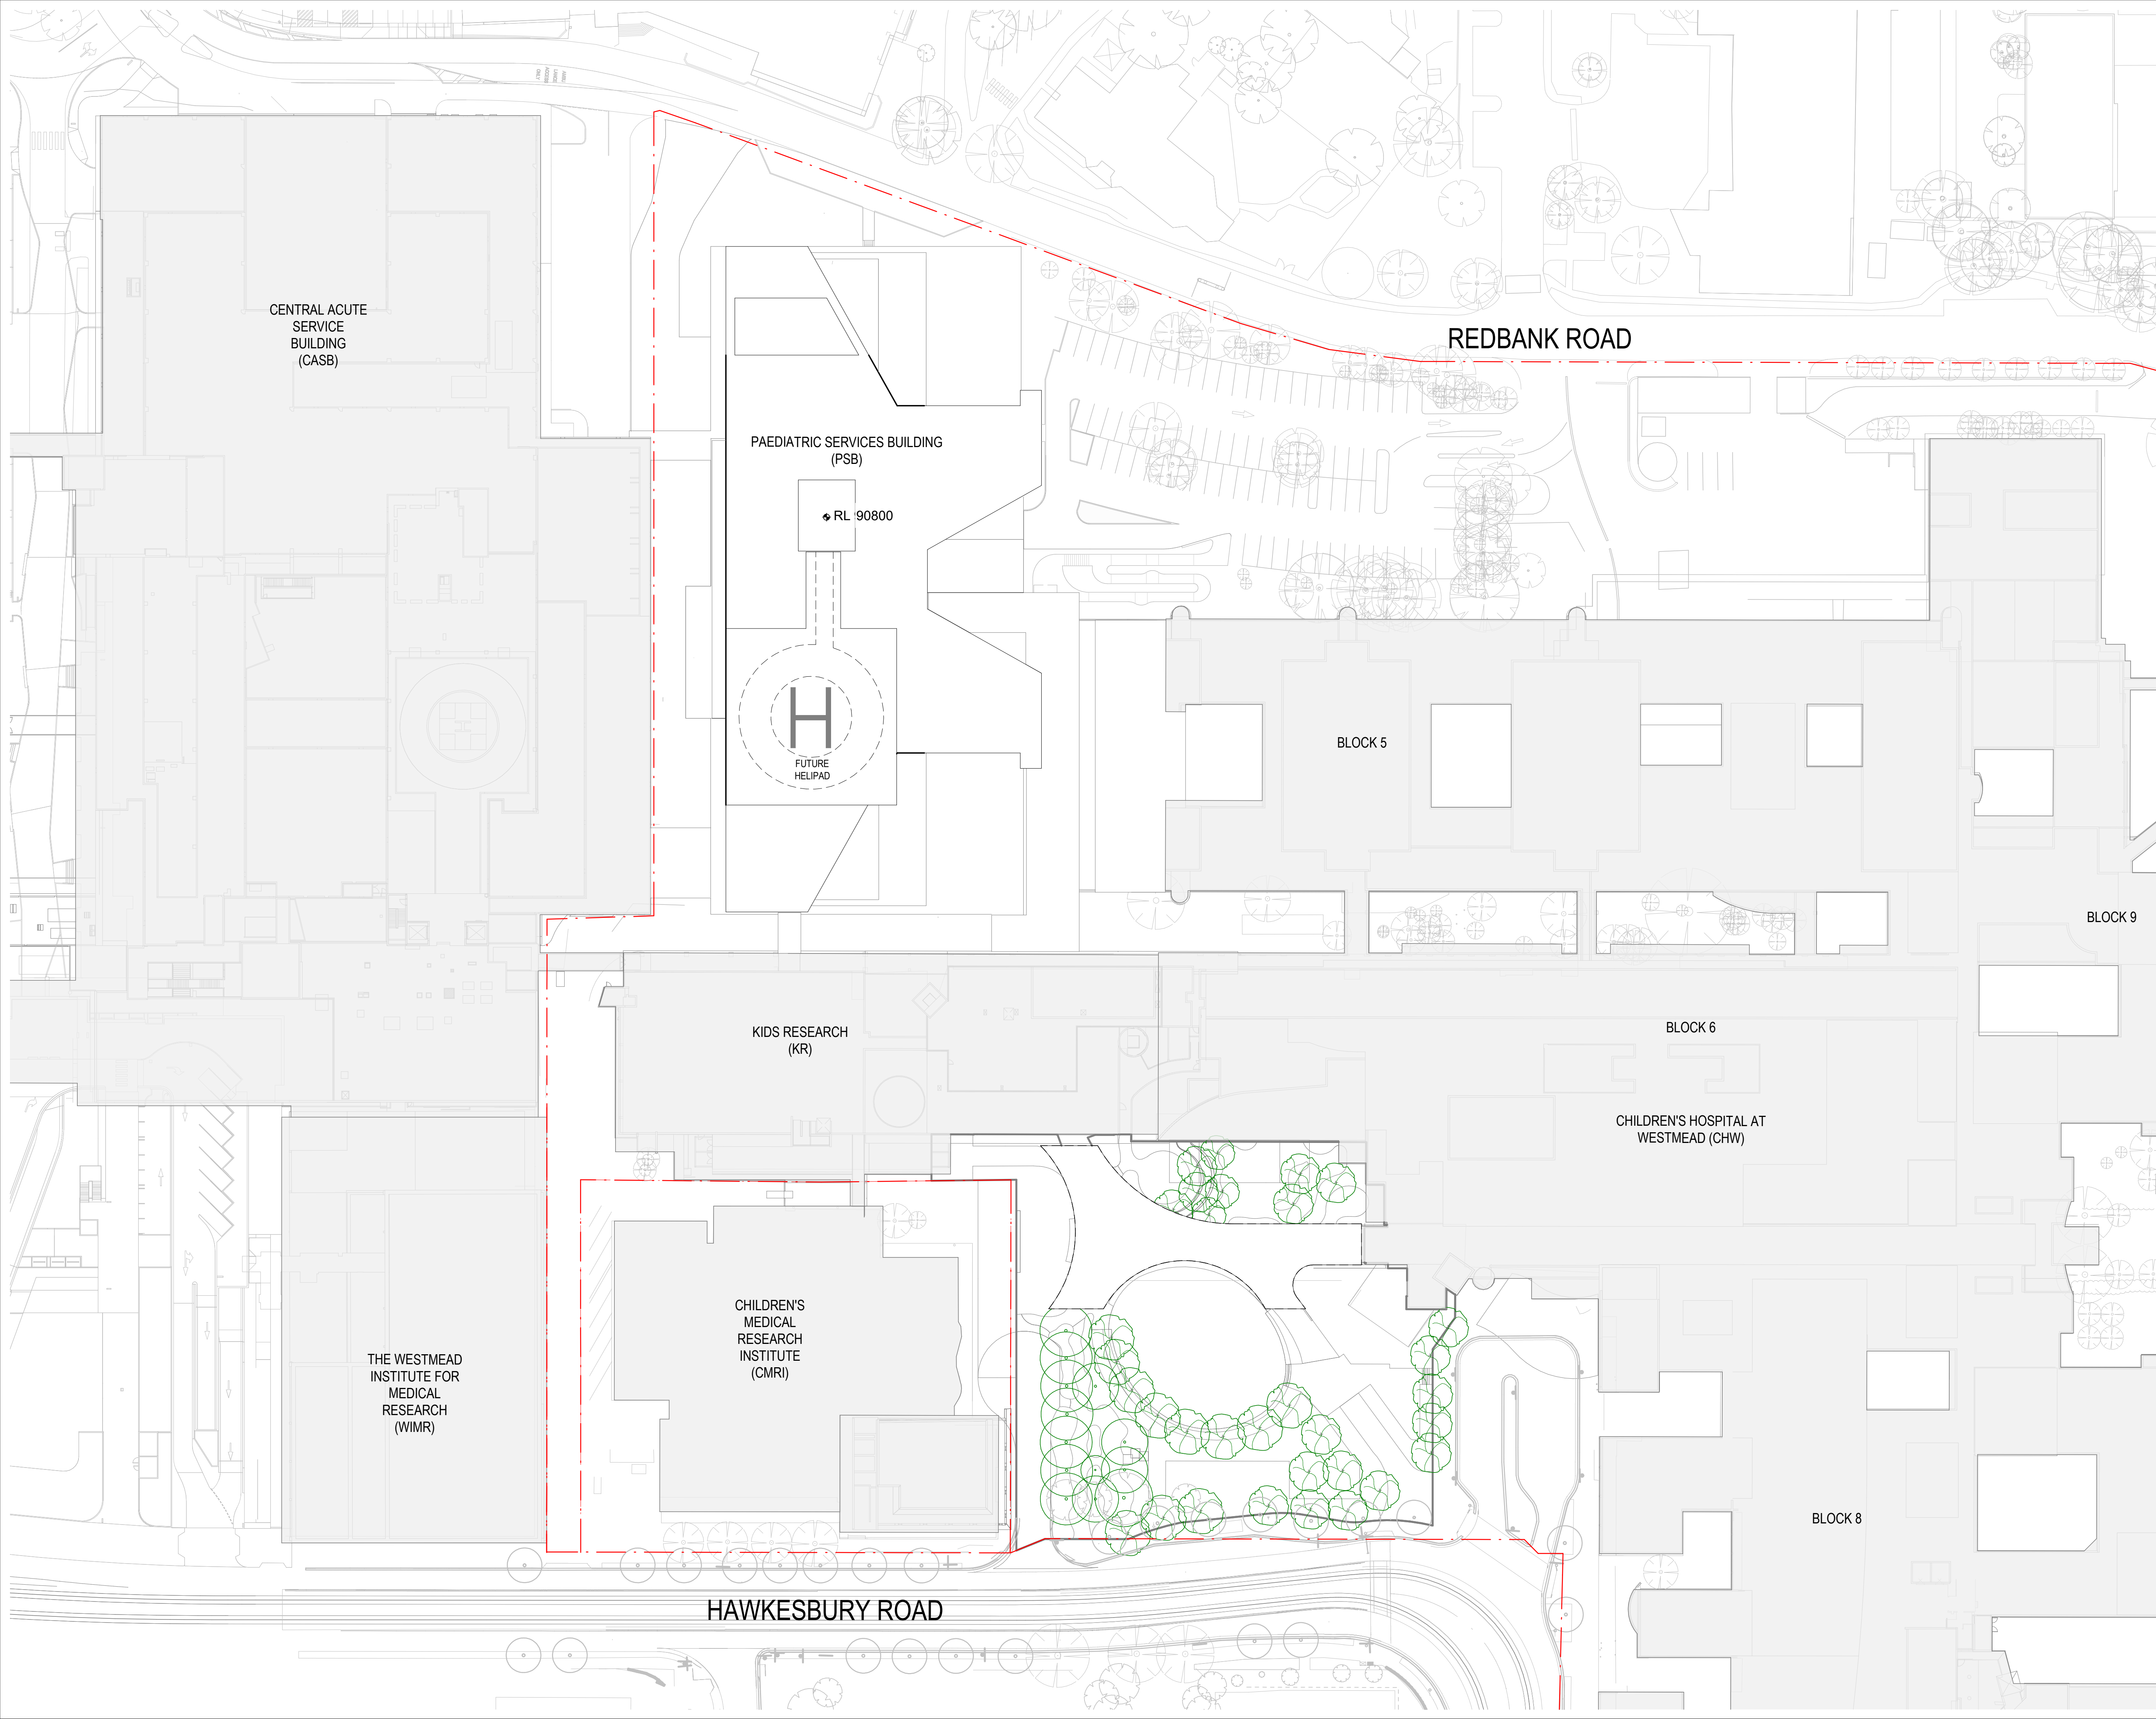

- SITE BOUNDARY
- EXISTING BUILDING
- PLANT / ENGINEERING
- VISUAL GARDEN
- PROPOSED LANDSCAPE - PUBLIC
- TERRACES
- WINTER GARDENS
- CARPARK / LOADING DOCK
- FAMILY FACILITIES
- RETAIL
- LIFT - RESTRICTED / CLINICAL
- LIFT - PUBLIC
- CIRCULATION - RESTRICTED
- CIRCULATION - PUBLIC
- CLINICAL DEPARTMENT
- CD CLINICAL DEPARTMENT
- SHARED ZONES
- EGRESS / ACCESS PATH
- EXISTING TREES
- PROPOSED TREES

BLP NOTE: NO MACHINE ROOM,
NO ELEVATED HELIPAD STRUCTURE

D	ISSUED FOR INFORMATION	19/11/21
C	ISSUED FOR INFORMATION	13/08/21
B	ISSUED FOR INFORMATION	20/07/21
A	ISSUED FOR INFORMATION	10/03/21
REV		

MECHANICAL / ELECTRICAL

Wood & Grieve Engineers
Level 6, Buildign B, 207 Pacific Highway, St Leonards NSW Australia 2065
T +61 2 8484 7000
enquiries.sdy@stantec.com
https://www.stantec.com

CIVIL / STRUCTURE / HYDRAULIC / FIRE

ARUP
Level 5, 151 Clarence Street Sydney, NSW 2000
T +61 2 9320 9320
sydney@arup.com
www.arup.com

ARUP
PROJECT MANAGER

PricewaterhouseCoopers
One International Towers Sydney
Watermans Quay, Barangaroo NSW 2000
T +61 2 8266 0000
www.pwc.com.au

pwc
ARCHITECT

Billard Leece Partnership Pty Ltd
Architects & Urban Planners
Level 6, 72-80 Cooper St
Sunny Hills NSW 2010
T +61 2 8096 4066
info@blp.com.au
www.blp.com.au

CLIENT

Health Infrastructure NSW
Level 6, 1 Reserve Road
St Leonards, NSW 2065
T +61 2 9978 5402
www.hinfra.health.nsw.gov.au

PROJECT

The Children's Hospital at Westmead Stage 2 Redevelopment

Sheet Name


PROPOSED PLAN - LEVEL 16 - ROOF

Scale	1 : 500@A1	Date	19/11/21
Drawn By	LL	Checked By	D
Project No		Revision	
Drawing No	19038		
	CHW-AR-DG-PSB-SSD025		

BM 360/CHW-Stage 2/CHW-BLP-ADL-ARC-PSB-BLD.rvt



1 PROPOSED PLAN DETAIL - LEVEL 02 CAR PARKING
1: 200

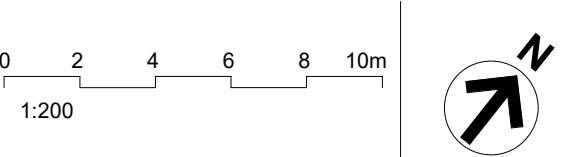

- CAMPUS PRECINCT BOUNDARY
- EXISTING BUILDING
- PLANT / ENGINEERING
- VISUAL GARDEN
- PROPOSED LANDSCAPE - PUBLIC
- TERRACES
- WINTER GARDENS
- CARPARK / LOADING DOCK
- FAMILY FACILITIES
- RETAIL
- LIFT - RESTRICTED / CLINICAL
- LIFT - PUBLIC
- CIRCULATION - RESTRICTED
- CIRCULATION - PUBLIC
- CLINICAL DEPARTMENT
- CD CLINICAL DEPARTMENT
- SHARED ZONES
- EGRESS / ACCESS PATH
- EXISTING TREES
- PROPOSED TREES

STAFF AND VISITOR CARPARKING SUBJECT TO
CONFIRMATION OF LOCATION OF INCREASED
SERVICES ROOM TO ACCOUNT FOR UPDATED
STANDARDS

C	ISSUED FOR INFORMATION	19/11/21
B	ISSUED FOR INFORMATION	10/08/21
A	ISSUED FOR INFORMATION	20/07/21
REV		

MECHANICAL / ELECTRICAL

Wood & Grieve Engineers
Level 6, Building B, 207 Pacific Highway, St Leonards NSW Australia 2065
T +61 2 8484 7000
enquiries.sdy@stantec.com
https://www.stantec.com

Stantec

CIVIL / STRUCTURE / HYDRAULIC / FIRE

ARUP
Level 5, 151 Clarence Street Sydney, NSW 2000
T +61 2 9320 9320
sydney@arup.com
www.arup.com

ARUP
PROJECT MANAGER

PricewaterhouseCoopers
One International Towers Sydney Watermans Quay, Barangaroo NSW 2000
T +61 2 8266 0000
www.pwc.com.au

pwc
ARCHITECT

Billard Leece Partnership Pty Ltd
Architects & Urban Planners
Level 6, 72-80 Cooper St Surry Hills NSW 2010
T +61 2 8096 4066
info@blp.com.au
www.blp.com.au

CLIENT

Health Infrastructure NSW
Level 6, 1 Reserve Road St Leonards, NSW 2065
T +61 2 9978 5402
www.hinfra.health.nsw.gov.au

PROJECT

The Children's Hospital at Westmead Stage 2 Redevelopment

Sheet Name

PROPOSED PLAN - LEVEL 02 CARPARKING

Scale	1:200@A1	Date	19/11/21
Drawn By	LL	Checked By	AF
Project No		Revision	C
Drawing No			19038

CHW-AR-DG-PSB-SSD026

FOR INFORMATION



BM 360/CHW-Stage 2/CHW-BLP-JDL-ARC-PSB-BLD.rvt

FACADE TYPE ABBREVIATIONS

MP SOLID ALUMINIUM CLADDING/FIXED GLAZED CURTAIN WALL - FOLDED
NPF SOLID ALUMINIUM CLADDING/FIXED GLAZED CURTAIN WALL - FLAT
NPC SOLID ALUMINIUM CLADDING/INTEGRATED GLAZED BALUSTRADE - FLAT
CT PORCELAIN TILE/FIXED GLAZED CURTAIN WALL
SF PROPRIETARY WINDOW WALL
CW GLAZED STICK SYSTEM
LVC FRAMELESS GLASS LOUVRES / FIXED GLASS CURTAIN WALL
LV01 PANELISED ALUMINIUM LOUVRES
LB GLAZED CURTAIN WALL
BT PROPRIETARY TIMBER BATTEN CLADDING

EXTERNAL FINISHES ABBREVIATIONS

PC01 POWDERCOAT FINISH 01
PC02 POWDERCOAT FINISH 02
PC03 POWDERCOAT FINISH 03
PC04 POWDERCOAT FINISH 04
PC05 POWDERCOAT FINISH 05
PC06 POWDERCOAT FINISH 06
PC07 POWDERCOAT FINISH 07
PC08 POWDERCOAT FINISH 08
PF01 PORCELAIN TILE FINISH 01
PF02 PORCELAIN TILE FINISH 02
PF03 PORCELAIN TILE FINISH 03
TV01 TIMBER FINISH 01

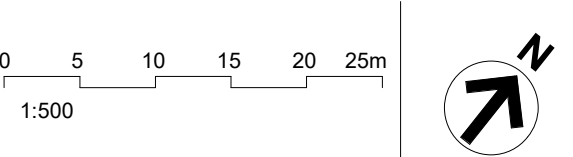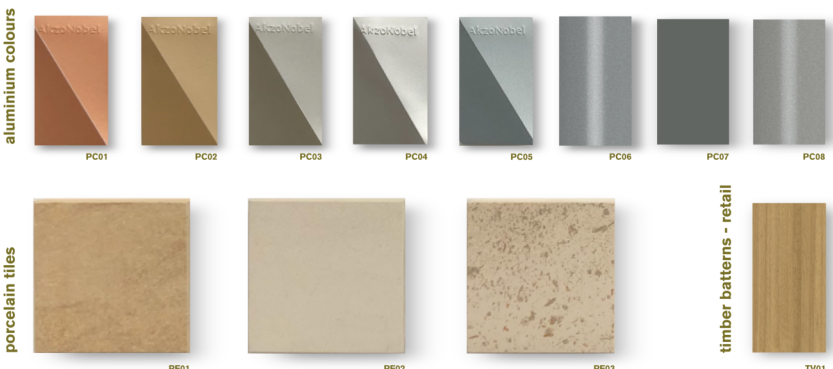

LEGEND

--- CAMPUS PRECINCT BOUNDARY

--- PROPOSED EXTENT OF WORKS

ABBREVIATIONS

CHW	CHILDRENS HOSPITAL WESTMEAD
PSB	PAEDIATRIC SERVICES BUILDING
CASB	CENTRAL ACUTE SERVICES BUILDING
KRI	KIDS RESEARCH INSTITUTION
CMRI	CHILDRENS MEDICAL RESEARCH INSTITUTE

C ISSUED FOR INFORMATION 19/11/21
B ISSUED FOR INFORMATION 20/07/21
A ISSUED FOR INFORMATION 14/07/21
REV

MECHANICAL / ELECTRICAL **Wood & Grieve Engineers**
Level 6, Building B, 207 Pacific Highway, St Leonards NSW Australia 2065
T +61 2 8484 7000
enquiries.sdy@stantec.com
https://www.stantec.com

CIVIL / STRUCTURE / HYDRAULIC / FIRE **ARUP**
Level 5, 151 Clarence Street Sydney, NSW 2000
T +61 2 9320 9320
sydney@arup.com
www.arup.com

ARUP
PROJECT MANAGER **PricewaterhouseCoopers**
One International Towers Sydney Watermans Quay, Barangaroo NSW 2000
T +61 2 8266 0000
www.pwc.com.au

ARCHITECT **Billard Leece Partnership Pty Ltd**
Architects & Urban Planners
Level 6, 72-80 Cooper St Surry Hills NSW 2010
T +61 2 8096 4066
info@blp.com.au
www.blp.com.au

CLIENT **Health Infrastructure NSW**
Level 6, 1 Reserve Road St Leonards, NSW 2065
T +61 2 9978 5402
www.hinfra.health.nsw.gov.au

PROJECT
The Children's Hospital at Westmead Stage 2 Redevelopment

Sheet Name
PLAN - FORECOURT RETAIL & CANOPY

Scale 1:200@A1	Date 19/11/21
Drawn By RG	Checked By JP
Project No 19038	Revision C
Drawing No CHW-AR-DG-PSB-SSD027	

FOR INFORMATION



BM 360/CHW-Stage 2/CHW-BL-P-ML-ARC-PSB-FAC-1

FACADE TYPE ABBREVIATIONS

MP SOLID ALUMINIUM CLADDING/FIXED GLAZED CURTAIN WALL - FOLDED
MPF SOLID ALUMINIUM CLADDING/FIXED GLAZED CURTAIN WALL - FLAT
MPC SOLID ALUMINIUM CLADDING/INTEGRATED GLAZED BALUSTRADE - FLAT
CT PORCELAIN TILE/FIXED GLAZED CURTAIN WALL
SF PROPRIETARY WINDOW WALL
CW GLAZED STICK SYSTEM
LVC FRAMELESS GLASS LOUVRES / FIXED GLASS CURTAIN WALL
LV01 PANELISED ALUMINIUM LOUVRES
LB GLAZED CURTAIN WALL
BT PROPRIETARY TIMBER BATTEN CLADDING

EXTERNAL FINISHES ABBREVIATIONS

PC01 POWDERCOAT FINISH 01
PC02 POWDERCOAT FINISH 02
PC03 POWDERCOAT FINISH 03
PC04 POWDERCOAT FINISH 04
PC05 POWDERCOAT FINISH 05
PC06 POWDERCOAT FINISH 06
PC07 POWDERCOAT FINISH 07
PC08 POWDERCOAT FINISH 08
PF01 PORCELAIN TILE FINISH 01
PF02 PORCELAIN TILE FINISH 02
PF03 PORCELAIN TILE FINISH 03
TV01 TIMBER FINISH 01

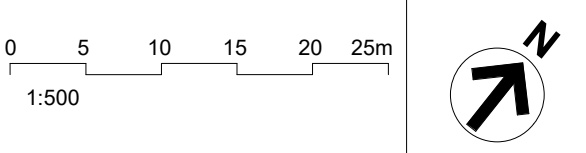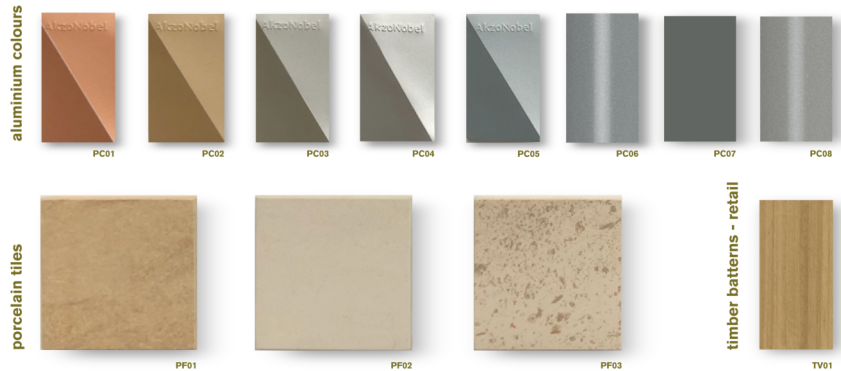

LEGEND
--- CAMPUS PRECINCT BOUNDARY
--- PROPOSED EXTENT OF WORKS

ABBREVIATIONS
CHW CHILDREN'S HOSPITAL WESTMEAD
PSB PAEDIATRIC SERVICES BUILDING
CASB CENTRAL ACUTE SERVICES BUILDING
KRI KIDS RESEARCH INSTITUTION
CMRI CHILDREN'S MEDICAL RESEARCH INSTITUTE

C ISSUED FOR INFORMATION 19/11/21
B ISSUED FOR INFORMATION 20/07/21
A ISSUED FOR INFORMATION 14/07/21
REV
MECHANICAL / ELECTRICAL Wood & Grieve Engineers
Level 6, Buildign B, 207 Pacific Highway, St Leonards NSW Australia 2065
T +61 2 8484 7000
enquiries.sdy@stantec.com
https://www.stantec.com

CIVIL / STRUCTURE / HYDRAULIC / FIRE ARUP
Level 5, 151 Clarence Street Sydney, NSW 2000
T +61 2 9320 9320
sydney@arup.com
www.arup.com

PROJECT MANAGER PricewaterhouseCoopers
One International Towers Sydney Watermans Quay, Barangaroo NSW 2000
T +61 2 8266 0000
www.pwc.com.au

ARCHITECT Billard Leece Partnership Pty Ltd
Architects & Urban Planners
Level 6, 72-80 Cooper St Surry Hills NSW 2010
T +61 2 8096 4066
info@blp.com.au
www.blp.com.au

CLIENT Health Infrastructure NSW
Level 6, 1 Reserve Road St Leonards, NSW 2065
T +61 2 9978 5402
www.hinfra.health.nsw.gov.au

PROJECT The Children's Hospital at Westmead Stage 2 Redevelopment

Sheet Name
ROOF PLAN - FORECOURT RETAIL & CANOPY
Scale 1:200@A1 Date 19/11/21
Drawn By RG Checked By JP Revision C
Project No 19038
Drawing No
CHW-AR-DG-PSB-SSD028

FOR INFORMATION


BM 360/CHW-Stage 2/CHW-BL-P-ADL-ARC-PSB-FAC.rvt

FACADE TYPE ABBREVIATIONS


MP SOLID ALUMINIUM CLADDING
MPC SOLID ALUMINIUM CLADDING
CT PORCELAIN TILE
SF PROPRIETARY WINDOW WALL
CW GLAZED STICK SYSTEM
LVC FRAMELESS GLASS LOUVRES
LV01 PANELISED ALUMINIUM LOUVRES
LB GLAZED CURTAIN WALL
BT PROPRIETARY TIMBER BATTEN CLADDING

EXTERNAL FINISHES ABBREVIATIONS


PC01 POWDERCOAT FINISH 01
PC02 POWDERCOAT FINISH 02
PC03 POWDERCOAT FINISH 03
PC04 POWDERCOAT FINISH 04
PC05 POWDERCOAT FINISH 05
PC06 POWDERCOAT FINISH 06
PC07 POWDERCOAT FINISH 07
PC08 POWDERCOAT FINISH 08
PF01 PORCELAIN TILE FINISH 01
PF02 PORCELAIN TILE FINISH 02
PF03 PORCELAIN TILE FINISH 03
TV01 TIMBER FINISH 01

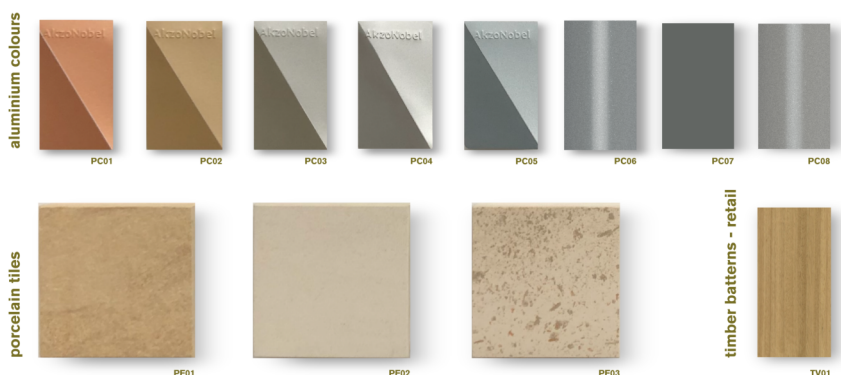


RL 30000
PSB_L04
RL 25800
PSB_L03
RL 21600
PSB_L02

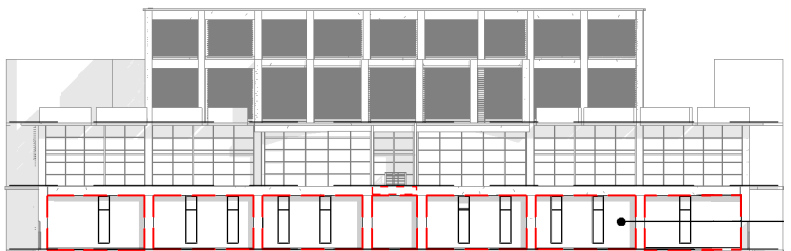

PROPOSED MASONRY INFILL WALLS
WITH RENDER FINISH AND SLOT WINDOWS
TO EXISTING PATHOLOGY BUILDING
CONCRETE STRUCTURAL FRAME

 

KEY PLAN

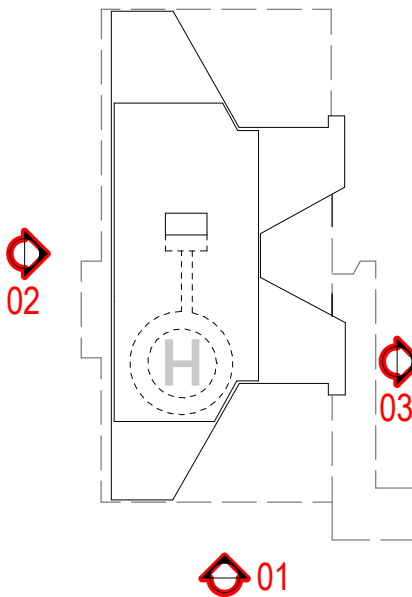


LEGEND

- SITE BOUNDARY
- PROPOSED EXTENT OF WORKS
- EXISTING GROUND LINE

ABBREVIATIONS

CHW CHILDRENS HOSPITAL WESTMEAD
PSB PAEDIATRIC SERVICES BUILDING
CASB CENTRAL ACUTE SERVICES BUILDING
KRI KIDS RESEARCH INSTITUTION
CMRI CHILDRENS MEDICAL RESEARCH INSTITUTE

- RL 90500
- PSB_L17
- RL 86050
- PSB_L16
- RL 80250
- PSB_L15
- RL 74300
- PSB_L14
- RL 70100
- PSB_L13
- RL 65900
- PSB_L12
- RL 61700
- PSB_L11
- RL 57500
- PSB_L10
- RL 53300
- PSB_L09
- RL 48800
- PSB_L08
- RL 44300
- PSB_L07
- RL 39800
- PSB_L06
- RL 34800
- PSB_L05
- RL 30000
- PSB_L04
- RL 25800
- PSB_L03
- RL 21600
- PSB_L02
- RL 17400
- PSB_L01

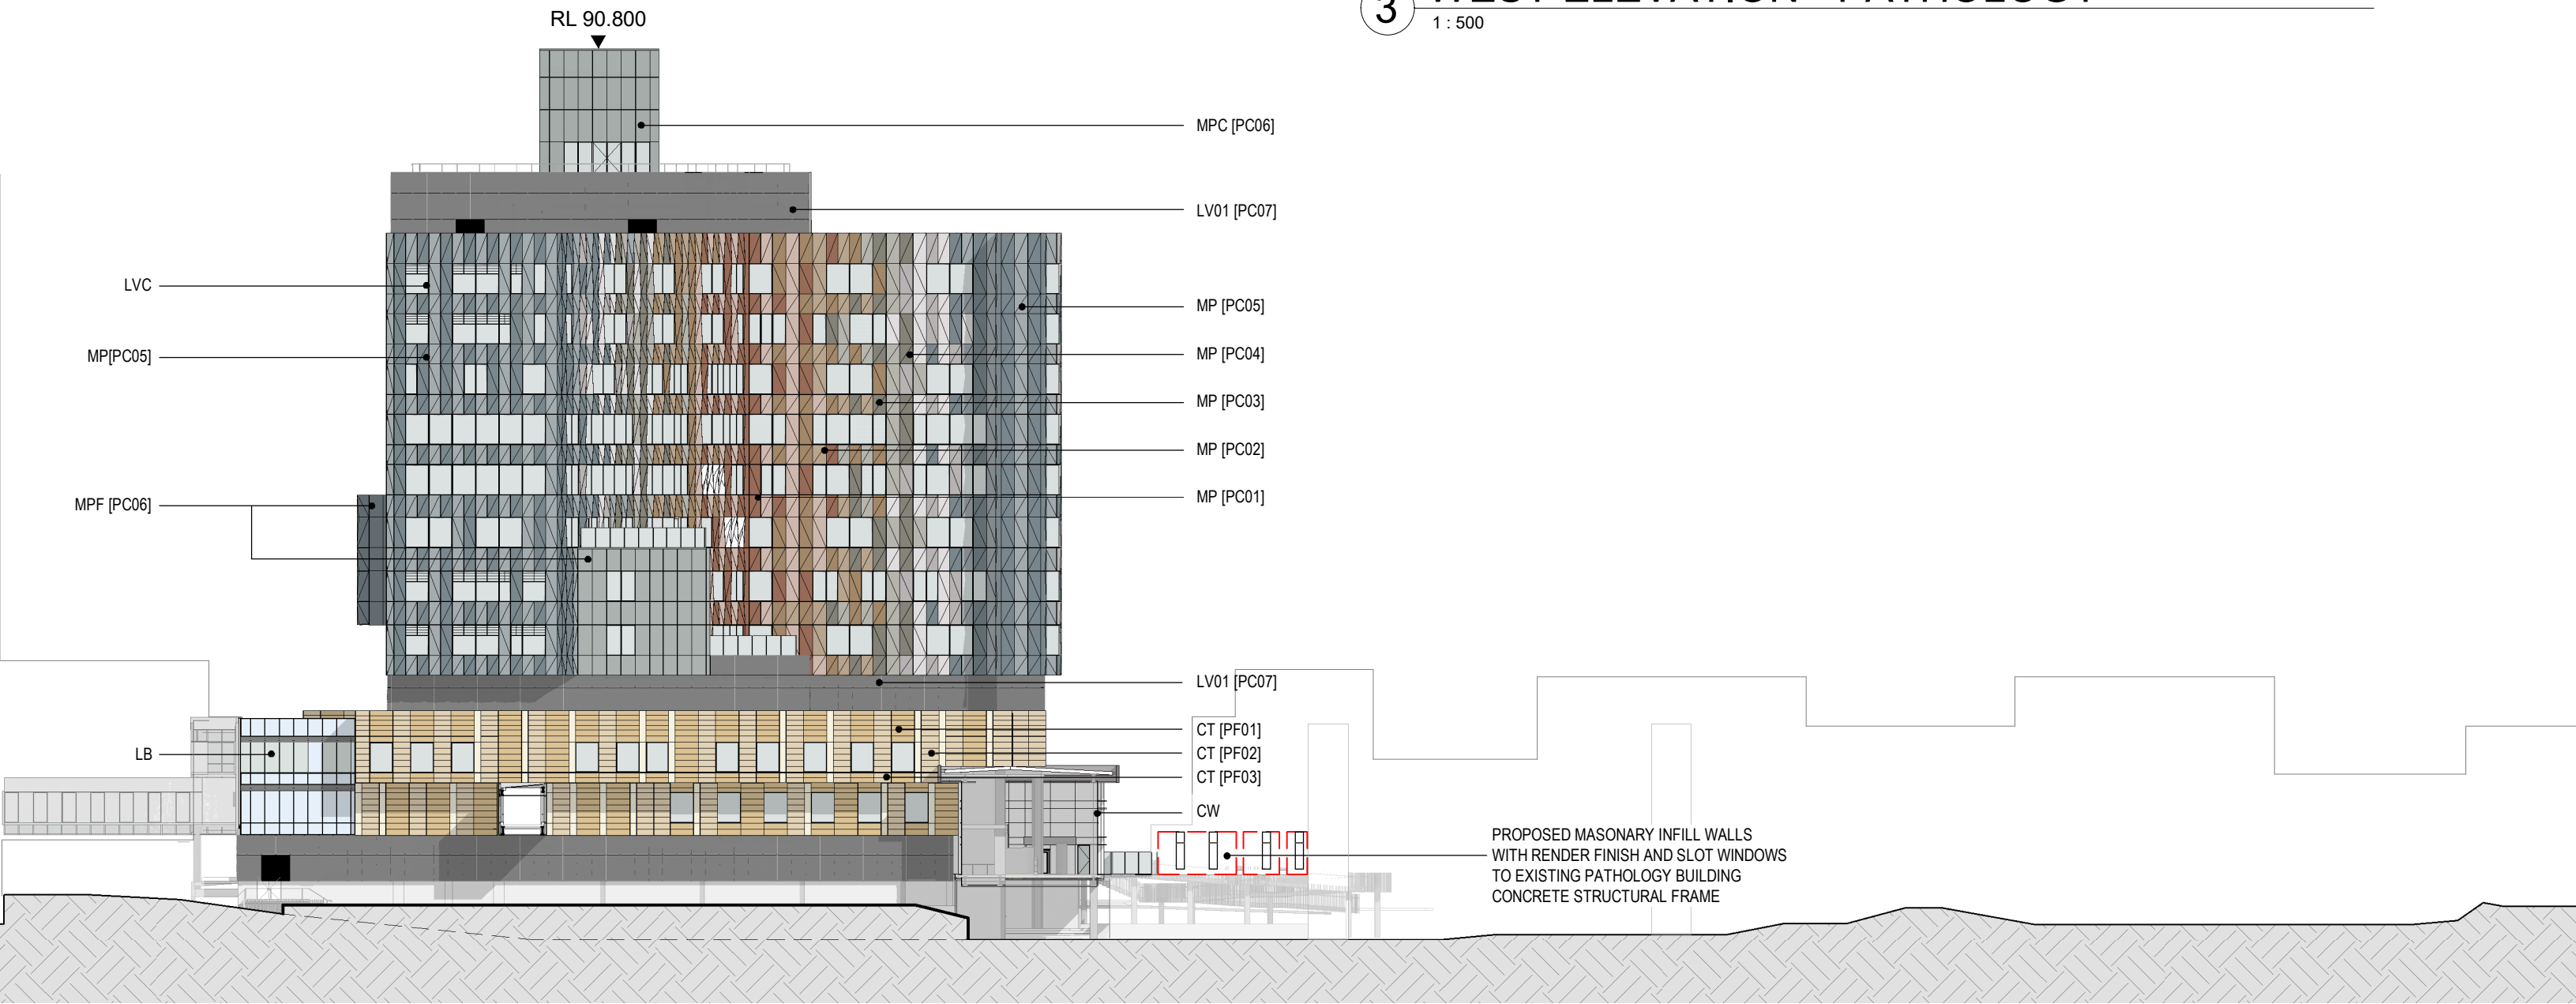

1 SOUTH EAST ELEVATION - PROPOSED

1 : 500


HOSPITAL BOULEVARDE

CENTRAL ACUTE SERVICES BUILDING

PAEDIATRIC SERVICES BUILDING

EXISTING CHILDREN'S HOSPITAL WESTMEAD

- RL 90500
- PSB_L17
- RL 86050
- PSB_L16
- RL 80250
- PSB_L15
- RL 74300
- PSB_L14
- RL 70100
- PSB_L13
- RL 65900
- PSB_L12
- RL 61700
- PSB_L11
- RL 57500
- PSB_L10
- RL 53300
- PSB_L09
- RL 48800
- PSB_L08
- RL 44300
- PSB_L07
- RL 39800
- PSB_L06
- RL 34800
- PSB_L05
- RL 30000
- PSB_L04
- RL 25800
- PSB_L03
- RL 21600
- PSB_L02
- RL 17400
- PSB_L01

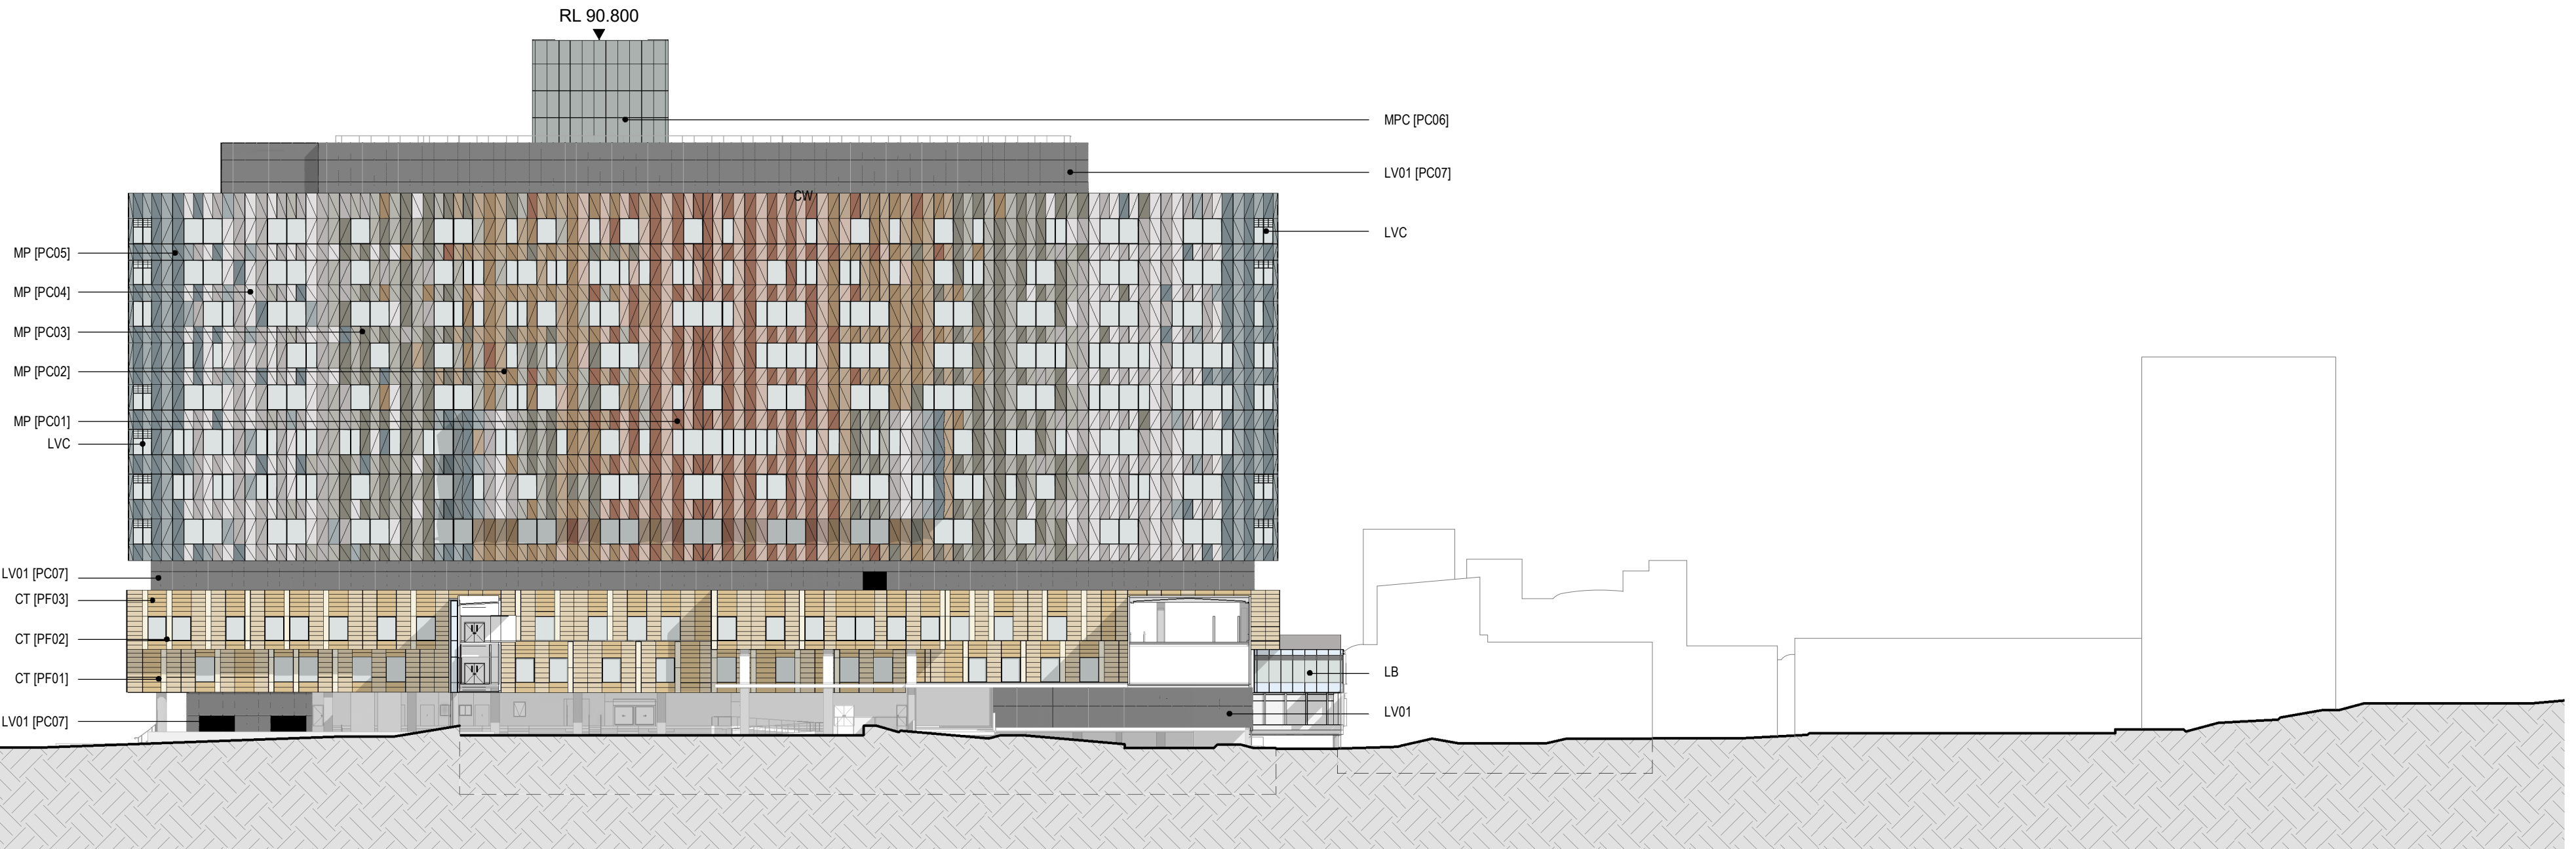

2 SOUTH WEST ELEVATION - PROPOSED

1 : 500

REDBANK ROAD

PAEDIATRIC SERVICES BUILDING

KIDS RESEARCH INSTITUTION

CMRI

H	ISSUED FOR INFORMATION	19/11/21
G	ISSUED FOR INFORMATION	18/10/21
F	ISSUED FOR INFORMATION	24/09/21
E	ISSUED FOR INFORMATION	13/08/21
D	ISSUED FOR INFORMATION	21/07/21
C	ISSUED FOR INFORMATION	20/07/21
B	ISSUED FOR INFORMATION	22/12/20
A	ISSUED FOR INFORMATION	16/11/20
REV		

MECHANICAL / ELECTRICAL
Wood & Grieve Engineers
Level 6, Buildign B, 207 Pacific Highway, St Leonards NSW Australia 2065
T +61 2 8484 7000
enquiries.sdy@stantec.com
https://www.stantec.com

CIVIL / STRUCTURE / HYDRAULIC / FIRE
ARUP
Level 5, 151 Clarence Street Sydney, NSW 2000
T +61 2 9320 9320
sydney@arup.com
www.arup.com

PROJECT MANAGER
PricewaterhouseCoopers
One International Towers Sydney Watermans Quay, Barangaroo NSW 2000
T +61 2 8266 0000
www.pwc.com.au

ARCHITECT
Billard Leece Partnership Pty Ltd
Architects & Urban Planners
Level 6, 72-80 Cooper St Surry Hills NSW 2010
T +61 2 8096 4066
info@blp.com.au
www.blp.com.au


CLIENT
Health Infrastructure NSW
Level 6, 1 Reserve Road St Leonards, NSW 2065
T +61 2 9978 5402
www.hinfra.health.nsw.gov.au

PROJECT
The Children's Hospital at Westmead Stage 2 Redevelopment


Sheet Name ELEVATIONS - SHEET 02		
Scale 1 : 500@A1	Date 19/11/21	
Drawn By LL	Checked By AF/IKK	Revision H
Project No	19038	
Drawing No CHW-AR-DG-PSB-SSD031		

FOR INFORMATION

BM 360/CHW-Stage 2/CHW-BL-P-JDL-ARC-PSB-FAC-11

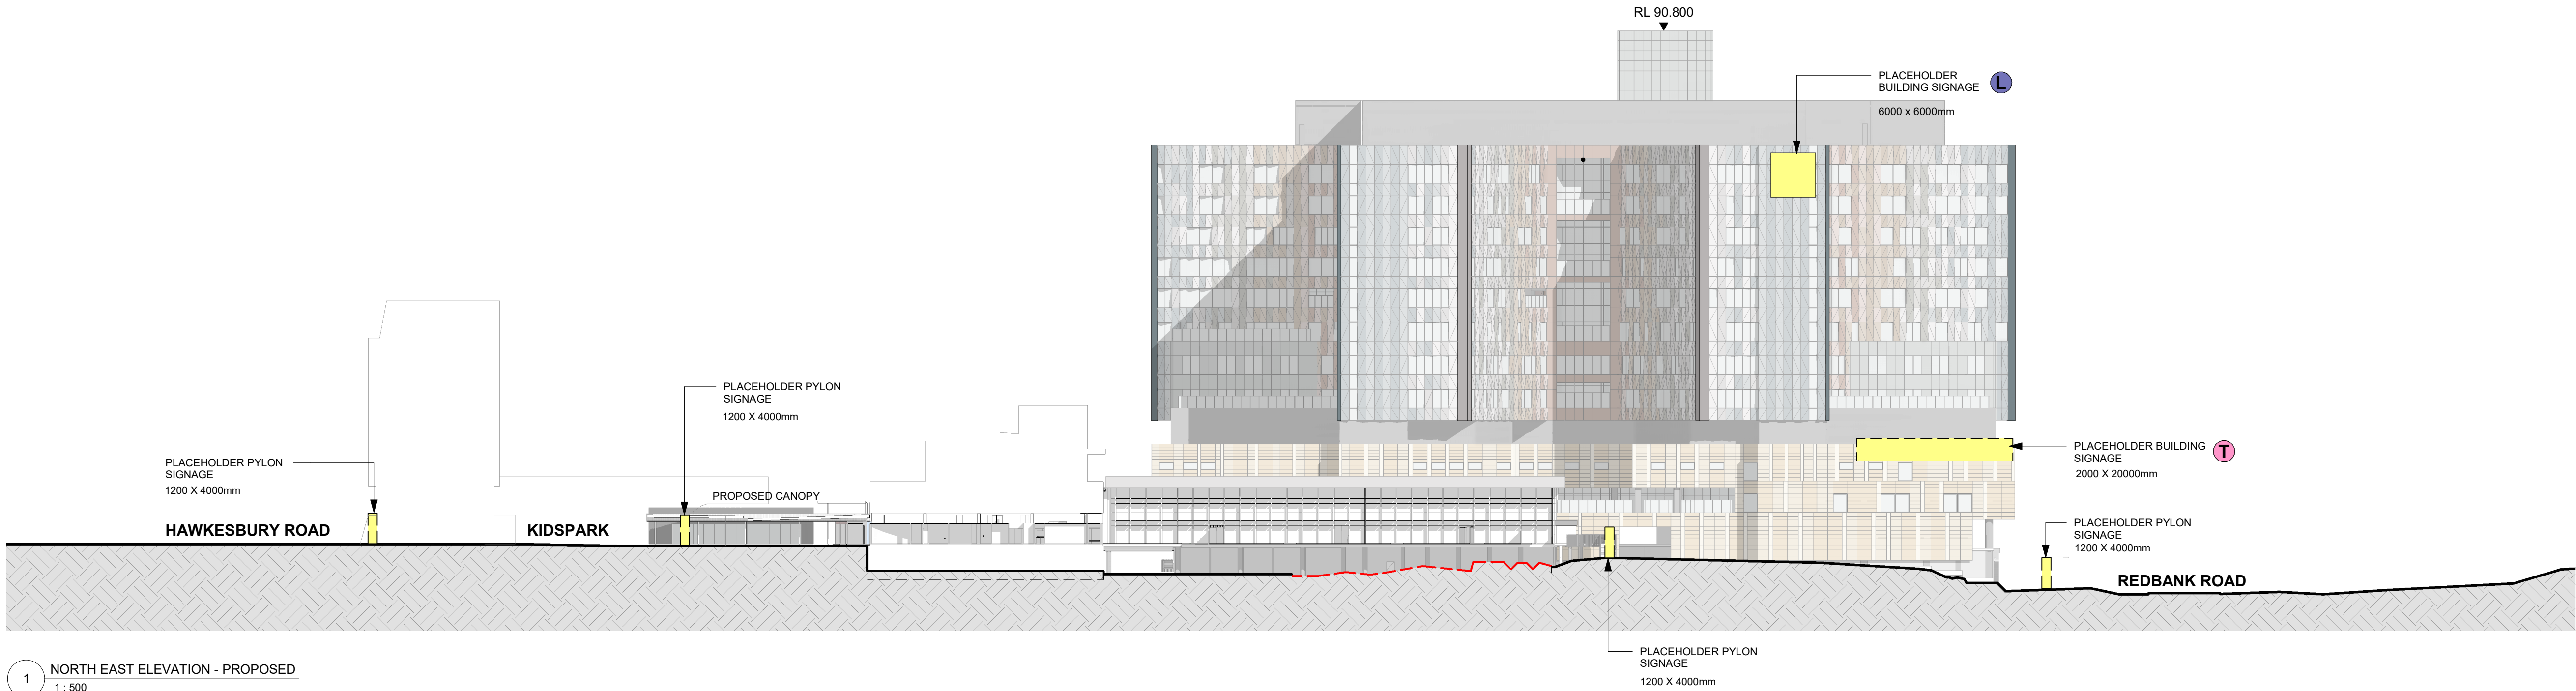


1 NORTH EAST ELEVATION - PROPOSED
1 : 500

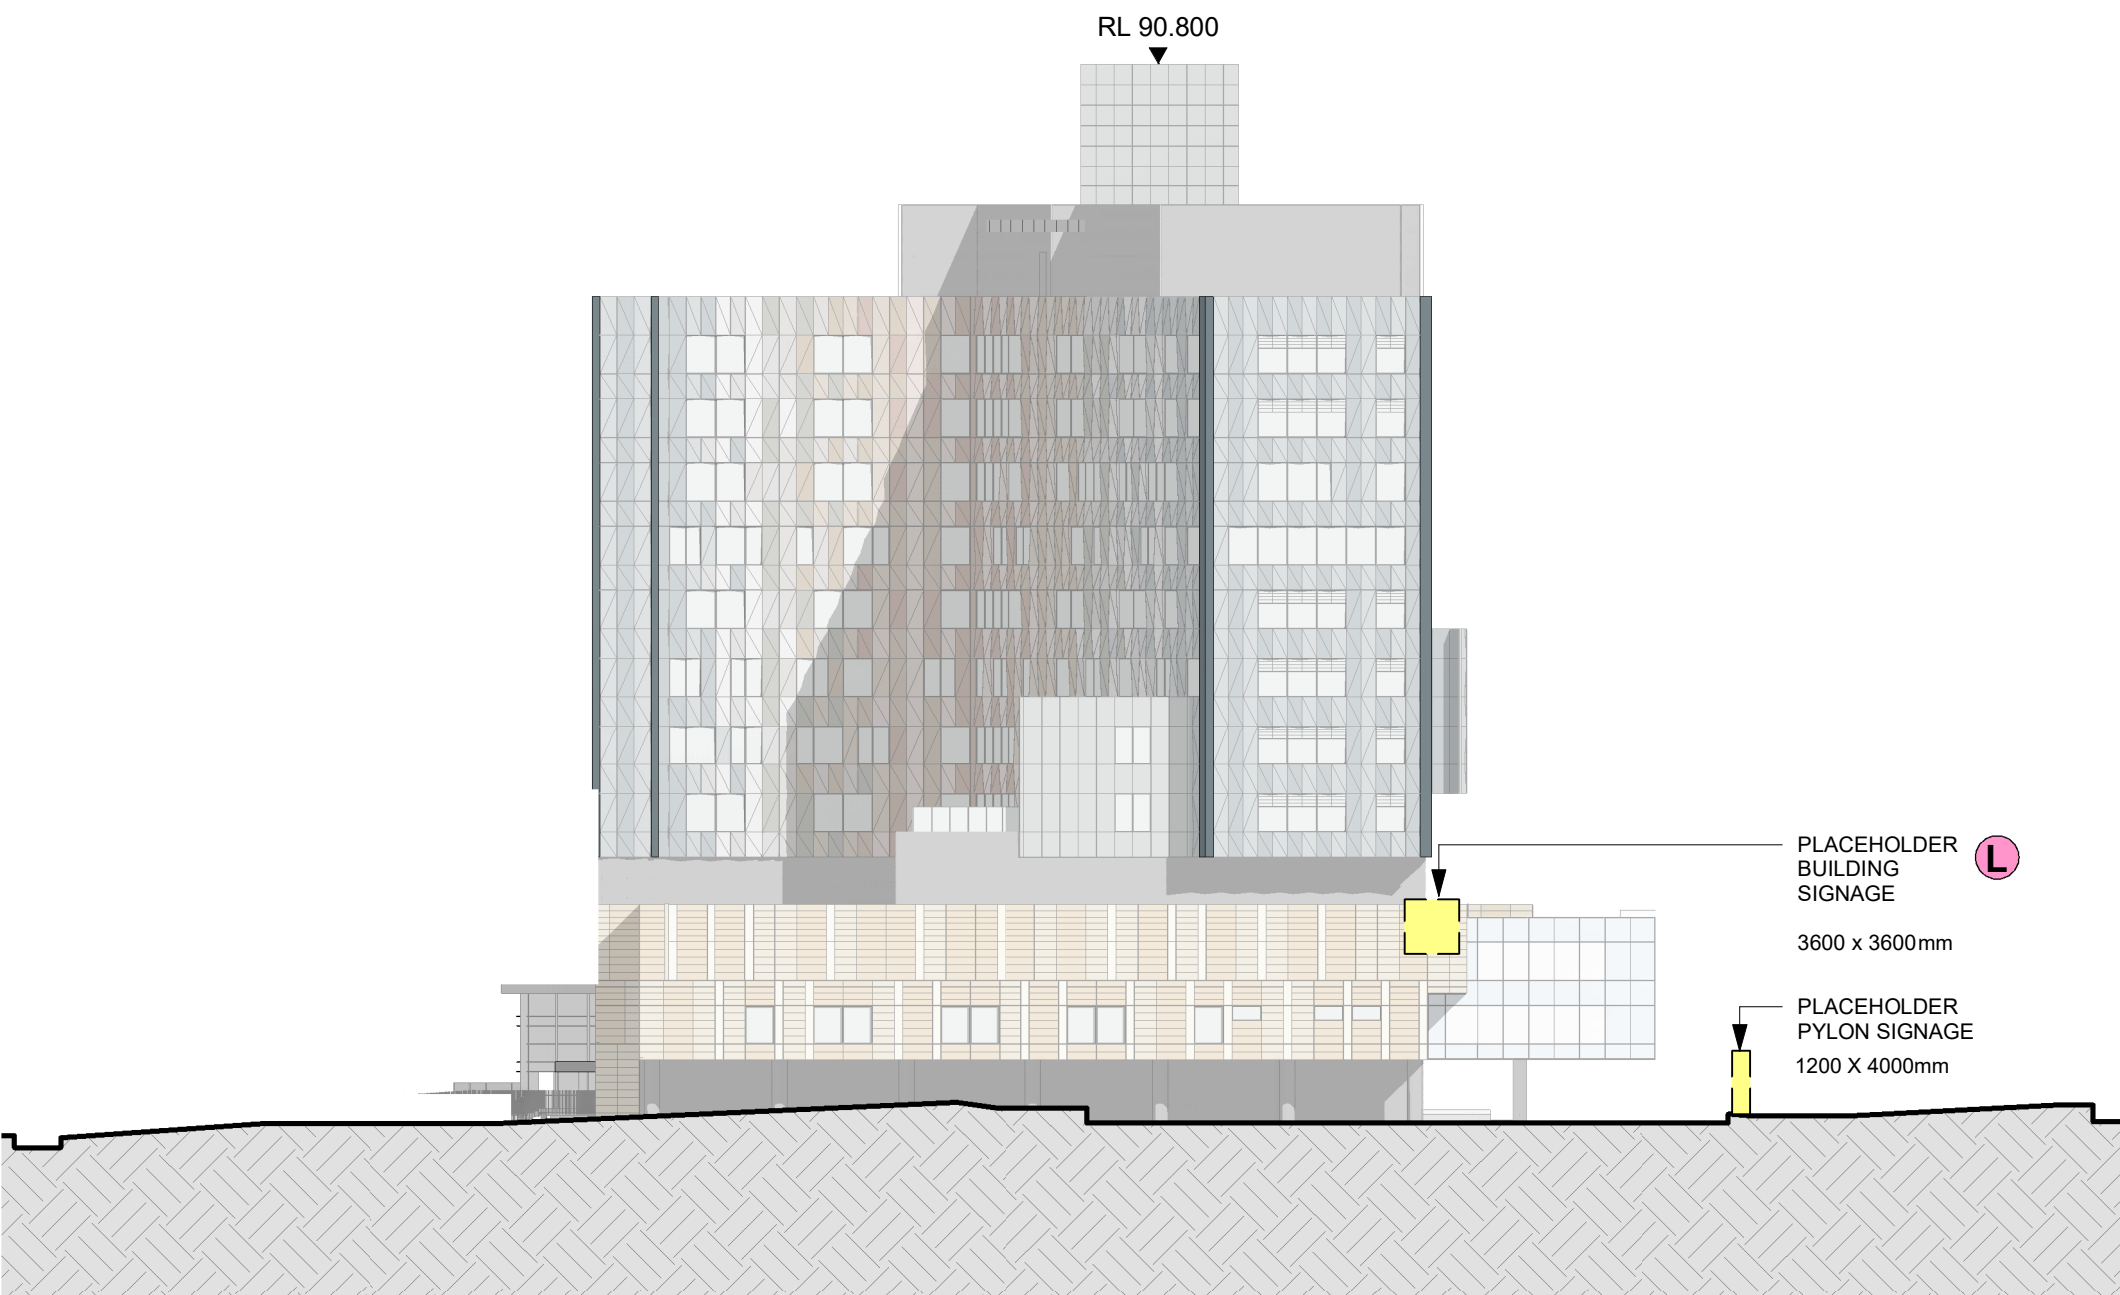


3 NORTH WEST ELEVATION - PROPOSED
1 : 500




2 PYLON SIGNAGE
1 : 10

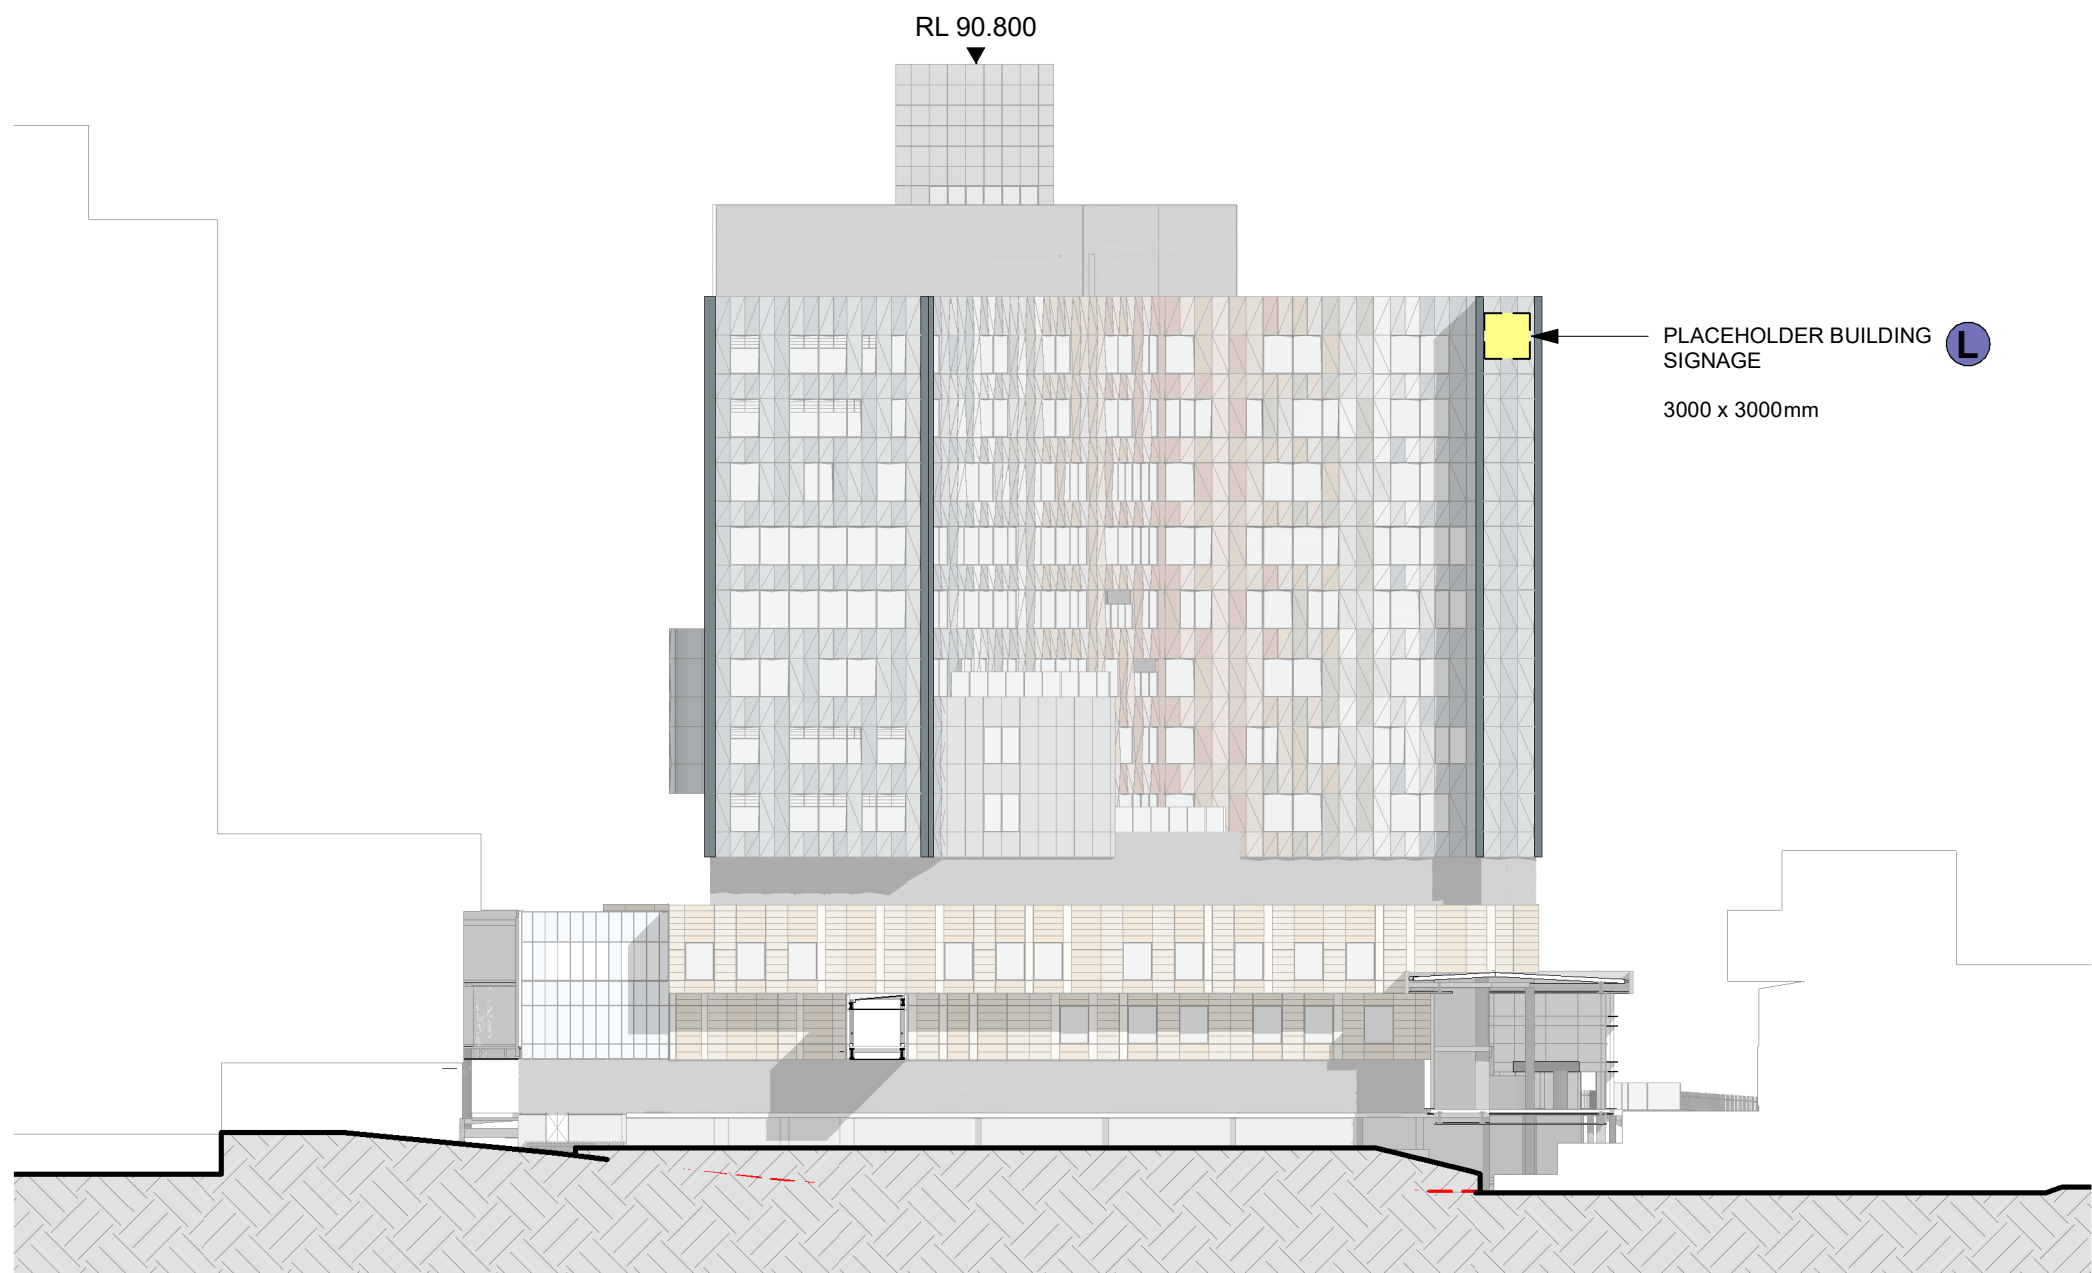

4 SOUTH EAST ELEVATION - PROPOSED
1 : 500

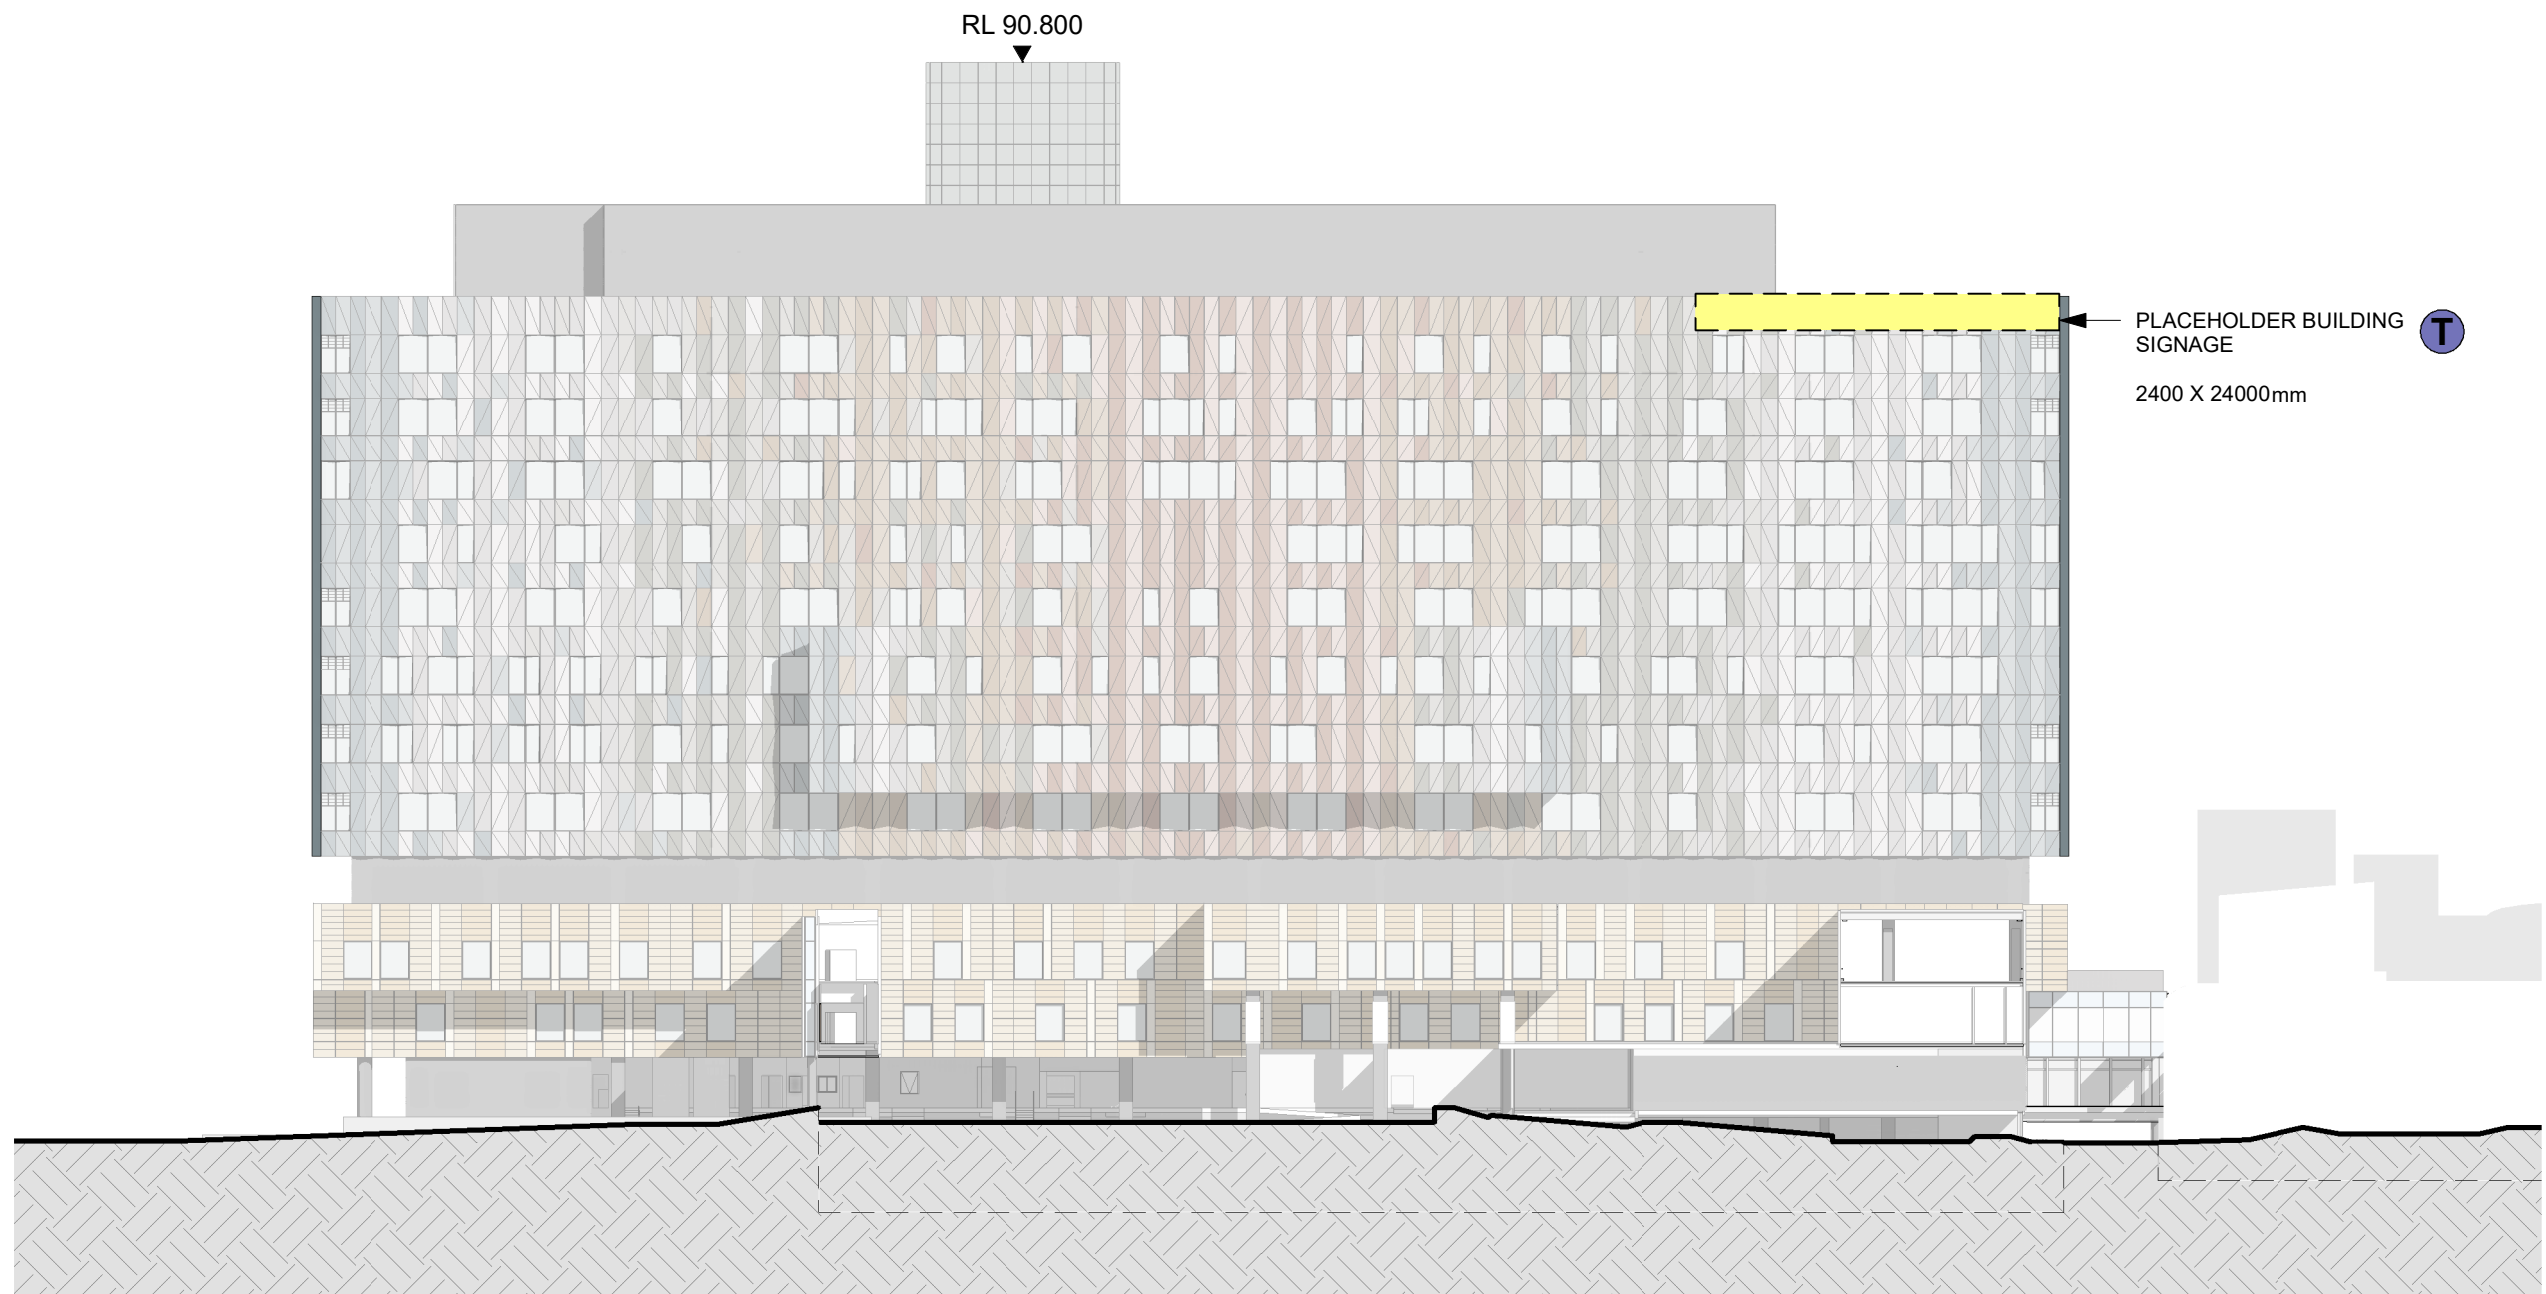

5 SOUTH WEST ELEVATION - PROPOSED
1 : 500

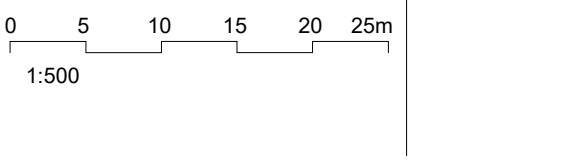

LEGEND

- SITE BOUNDARY
- PROPOSED EXTENT OF WORKS
- EXISTING GROUND LINE

ABBREVIATIONS

CHW	CHILDREN'S HOSPITAL WESTMEAD
PSB	PAEDIATRIC SERVICES BUILDING
CASB	CENTRAL ACUTE SERVICES BUILDING
KRI	KIDS RESEARCH INSTITUTE
CMRI	CHILDREN'S MEDICAL RESEARCH INSTITUTE

EXTERNAL SIGNAGE LEGEND

- T TEXT SIGNAGE
- L LOGO SIGNAGE
- POSITIONED ON TOWER
- POSITIONED ON PODIUM

F	ISSUED FOR INFORMATION	19/11/21
E	ISSUED FOR INFORMATION	20/08/21
D	ISSUED FOR INFORMATION	13/08/21
C	ISSUED FOR INFORMATION	20/07/21
B	ISSUED FOR INFORMATION	10/03/21
A	ISSUED FOR INFORMATION	19/01/20
REV		

MECHANICAL / ELECTRICAL	Wood & Grieve Engineers
Level 6, Building B, 207 Pacific Highway, St Leonards NSW Australia 2065	
T +61 2 8484 7000	
enquiries.sdy@stantec.com	
https://www.stantec.com	
CIVIL / STRUCTURE / HYDRAULIC / FIRE	ARUP
Level 5, 151 Clarence Street Sydney, NSW 2000	
T +61 2 9320 9320	
sydney@arup.com	
www.arup.com	

ARUP

PROJECT MANAGER

PricewaterhouseCoopers
One International Towers Sydney
Watermans Quay,
Barangaroo NSW 2000
T +61 2 8266 0000
www.pwc.com.au

ARCHITECT
Billard Leece Partnership Pty Ltd
Architects & Urban Planners
Level 6, 72-80 Cooper St
Sunny Hills NSW 2010
T +61 2 8096 4066
info@blp.com.au
www.blp.com.au

CLIENT
Health Infrastructure NSW
Level 6, 1 Reserve Road
St Leonards, NSW 2065
T +61 2 9978 5402
www.hinfra.health.nsw.gov.au

PROJECT
The Children's Hospital at Westmead
Stage 2 Redevelopment

Sheet Name
ELEVATIONS - EXTERNAL SIGNAGE

Scale	Date
As indicated@A1	19/11/21
Drawn By	Checked By
RG	KK
Project No	Revision
	F
Drawing No	19038

CHW-AR-DG-PSB-SSD032

FOR INFORMATION



BM 360/CHW-Stage 2/CHW-BL-P-JDL-ARC-PSB-FAC.rvt

FACADE TYPE ABBREVIATIONS

MP SOLID ALUMINIUM CLADDING/FIXED GLAZED CURTAIN WALL - FOLDED
MPF SOLID ALUMINIUM CLADDING/FIXED GLAZED CURTAIN WALL - FLAT
MPC SOLID ALUMINIUM CLADDING/INTEGRATED GLAZED BALUSTRADE - FLAT
CT PORCELAIN TILE/FIXED GLAZED CURTAIN WALL
SF PROPRIETARY WINDOW WALL
CW GLAZED STICK SYSTEM
LVC FRAMELESS GLASS LOUVRES / FIXED GLASS CURTAIN WALL
LV01 PANELISED ALUMINIUM LOUVRES
LB GLAZED CURTAIN WALL
BT PROPRIETARY TIMBER BATTEN CLADDING

EXTERNAL FINISHES ABBREVIATIONS


PC01 POWDERCOAT FINISH 01
PC02 POWDERCOAT FINISH 02
PC03 POWDERCOAT FINISH 03
PC04 POWDERCOAT FINISH 04
PC05 POWDERCOAT FINISH 05
PC06 POWDERCOAT FINISH 06
PC07 POWDERCOAT FINISH 07
PC08 POWDERCOAT FINISH 08
PF01 PORCELAIN TILE FINISH 01
PF02 PORCELAIN TILE FINISH 02
PF03 PORCELAIN TILE FINISH 03
TV01 TIMBER FINISH 01

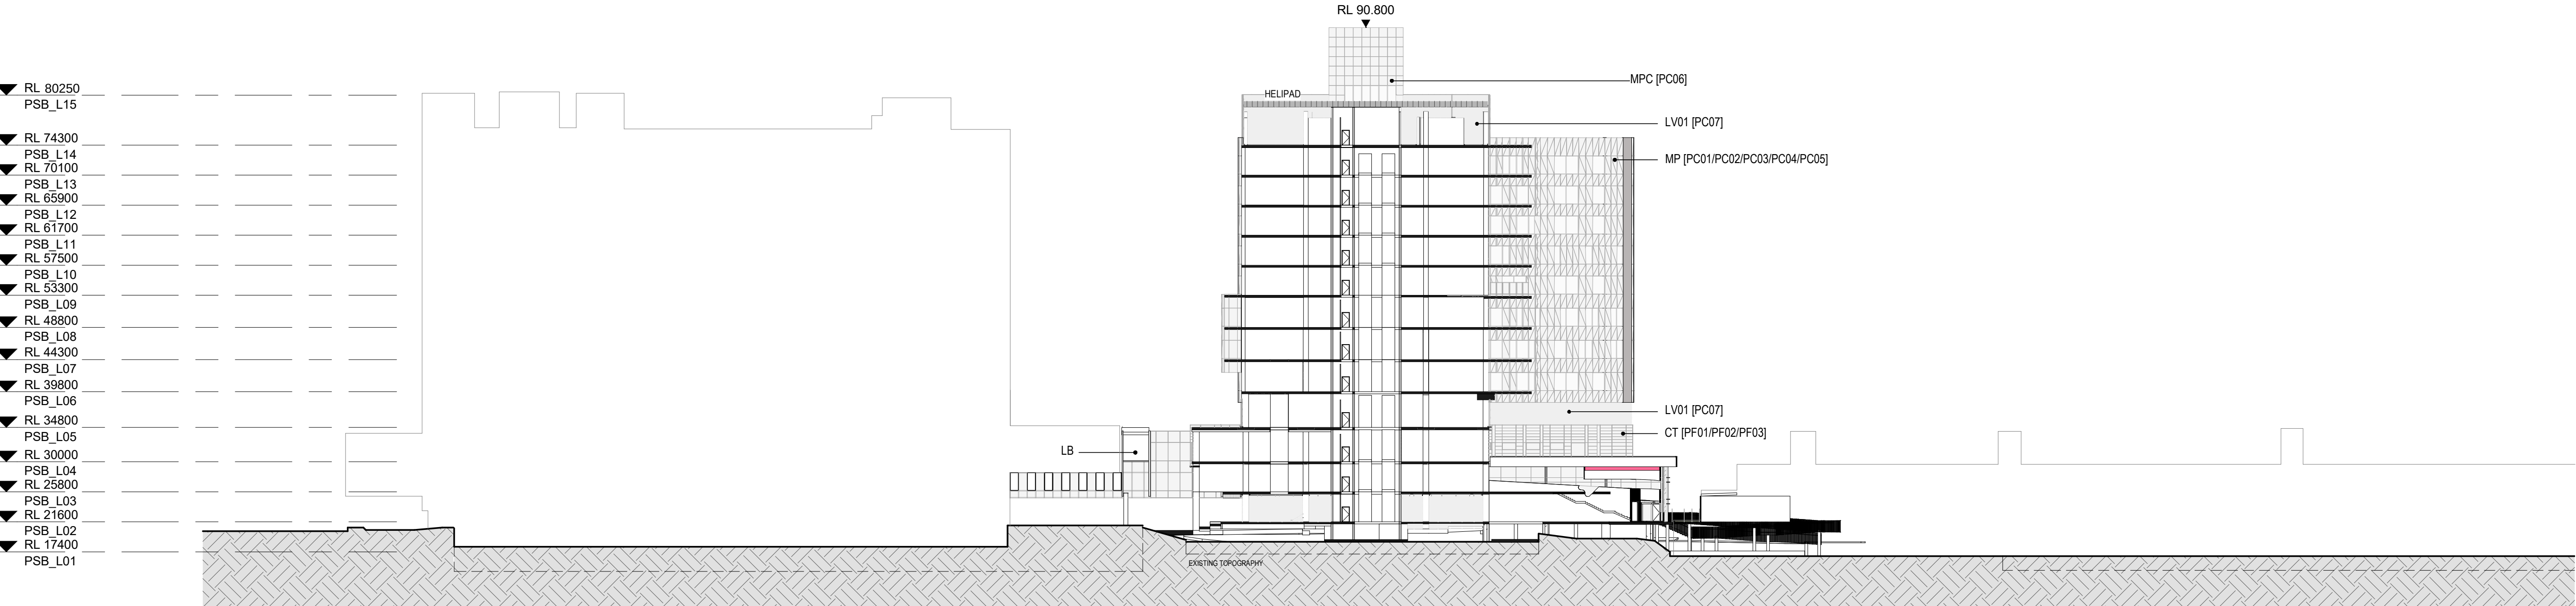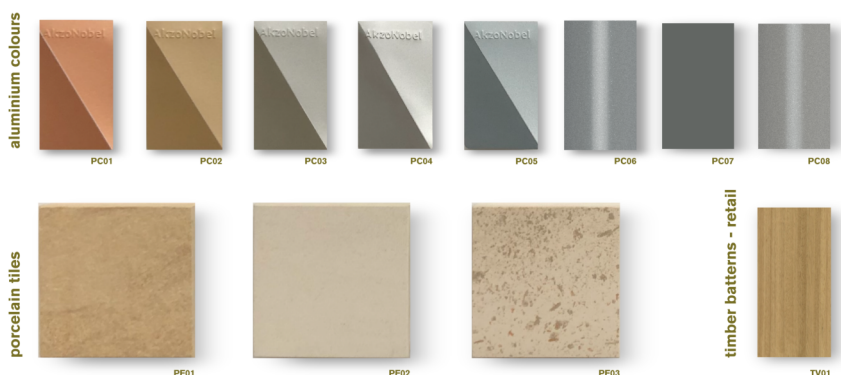

SECTION 01 - PROPOSED

1 : 500

CENTRAL ACUTE SERVICES BUILDING PAEDIATRIC SERVICES BUILDING EXISTING CHILDREN'S HOSPITAL WESTMEAD

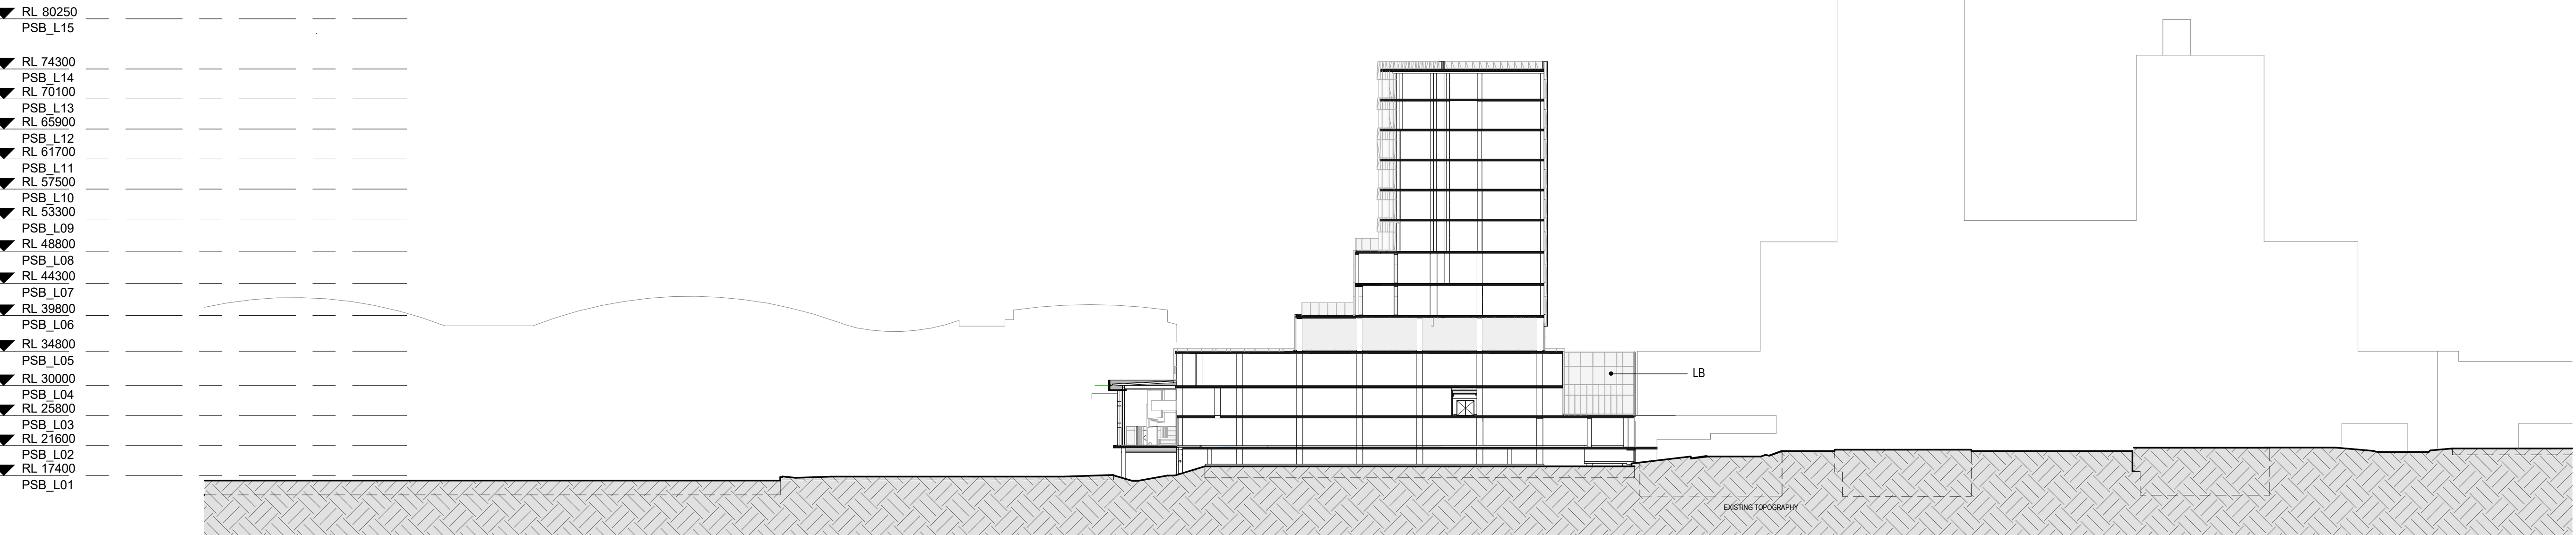


SECTION 02 - PROPOSED

1 : 500

EXISTING CHILDREN'S HOSPITAL WESTMEAD PAEDIATRIC SERVICES BUILDING CENTRAL ACUTE SERVICES BUILDING



KEY PLAN

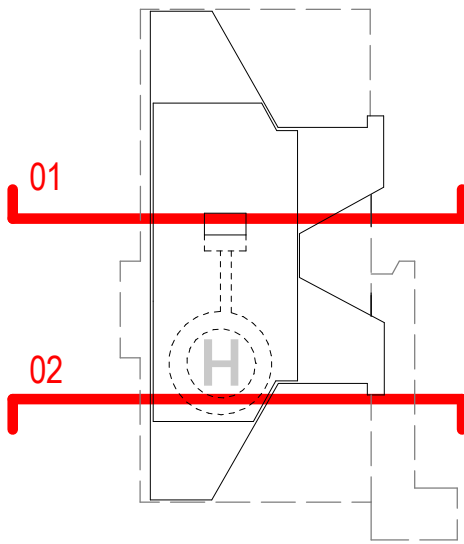

LEGEND

- SITE BOUNDARY
- PROPOSED EXTENT OF WORKS
- EXISTING GROUND LINE

ABBREVIATIONS

CHW CHILDRENS HOSPITAL WESTMEAD
PSB PAEDIATRIC SERVICES BUILDING
CASB CENTRAL ACUTE SERVICES BUILDING
KRI KIDS RESEARCH INSTITUTION
CMRI CHILDRENS MEDICAL RESEARCH INSTITUTE

E	ISSUED FOR INFORMATION	19/11/21
D	ISSUED FOR INFORMATION	13/08/21
C	ISSUED FOR INFORMATION	20/07/21
B	ISSUED FOR INFORMATION	23/12/20
A	ISSUED FOR INFORMATION	16/11/20

MECHANICAL / ELECTRICAL

Wood & Grieve Engineers
Level 6, Buildign B, 207 Pacific Highway, St Leonards NSW Australia 2065
T +61 2 8484 7000
enquiries.sdy@stantec.com
https://www.stantec.com

CIVIL / STRUCTURE / HYDRAULIC / FIRE

ARUP
PROJECT MANAGER
PricewaterhouseCoopers
One International Towers Sydney Watermans Quay, Barangaroo NSW 2000
T +61 2 8266 0000
www.pwc.com.au

pwc
ARCHITECT
Billard Leece Partnership Pty Ltd
Architects & Urban Planners
Level 6, 72-80 Cooper St Surry Hills NSW 2010
T +61 2 8096 4066
info@blp.com.au
www.blp.com.au

NSW Health Infrastructure
CLIENT
NSW Health Infrastructure
Level 6, 1 Reserve Road St Leonards, NSW 2065
T +61 2 9978 5402
www.hinfra.health.nsw.gov.au

NSW Health Infrastructure
PROJECT
The Children's Hospital at Westmead Stage 2 Redevelopment


Sheet Name
SECTIONS - SHEET 01

Scale	1 : 500@A1	Date	19/11/21
Drawn By	LL	Checked By	AF
Project No	19038	Revision	E
Drawing No	CHW-AR-DG-PSB-SSD035		


FOR INFORMATION




1 EXISTING 9AM - JUNE 21st
1: 1500

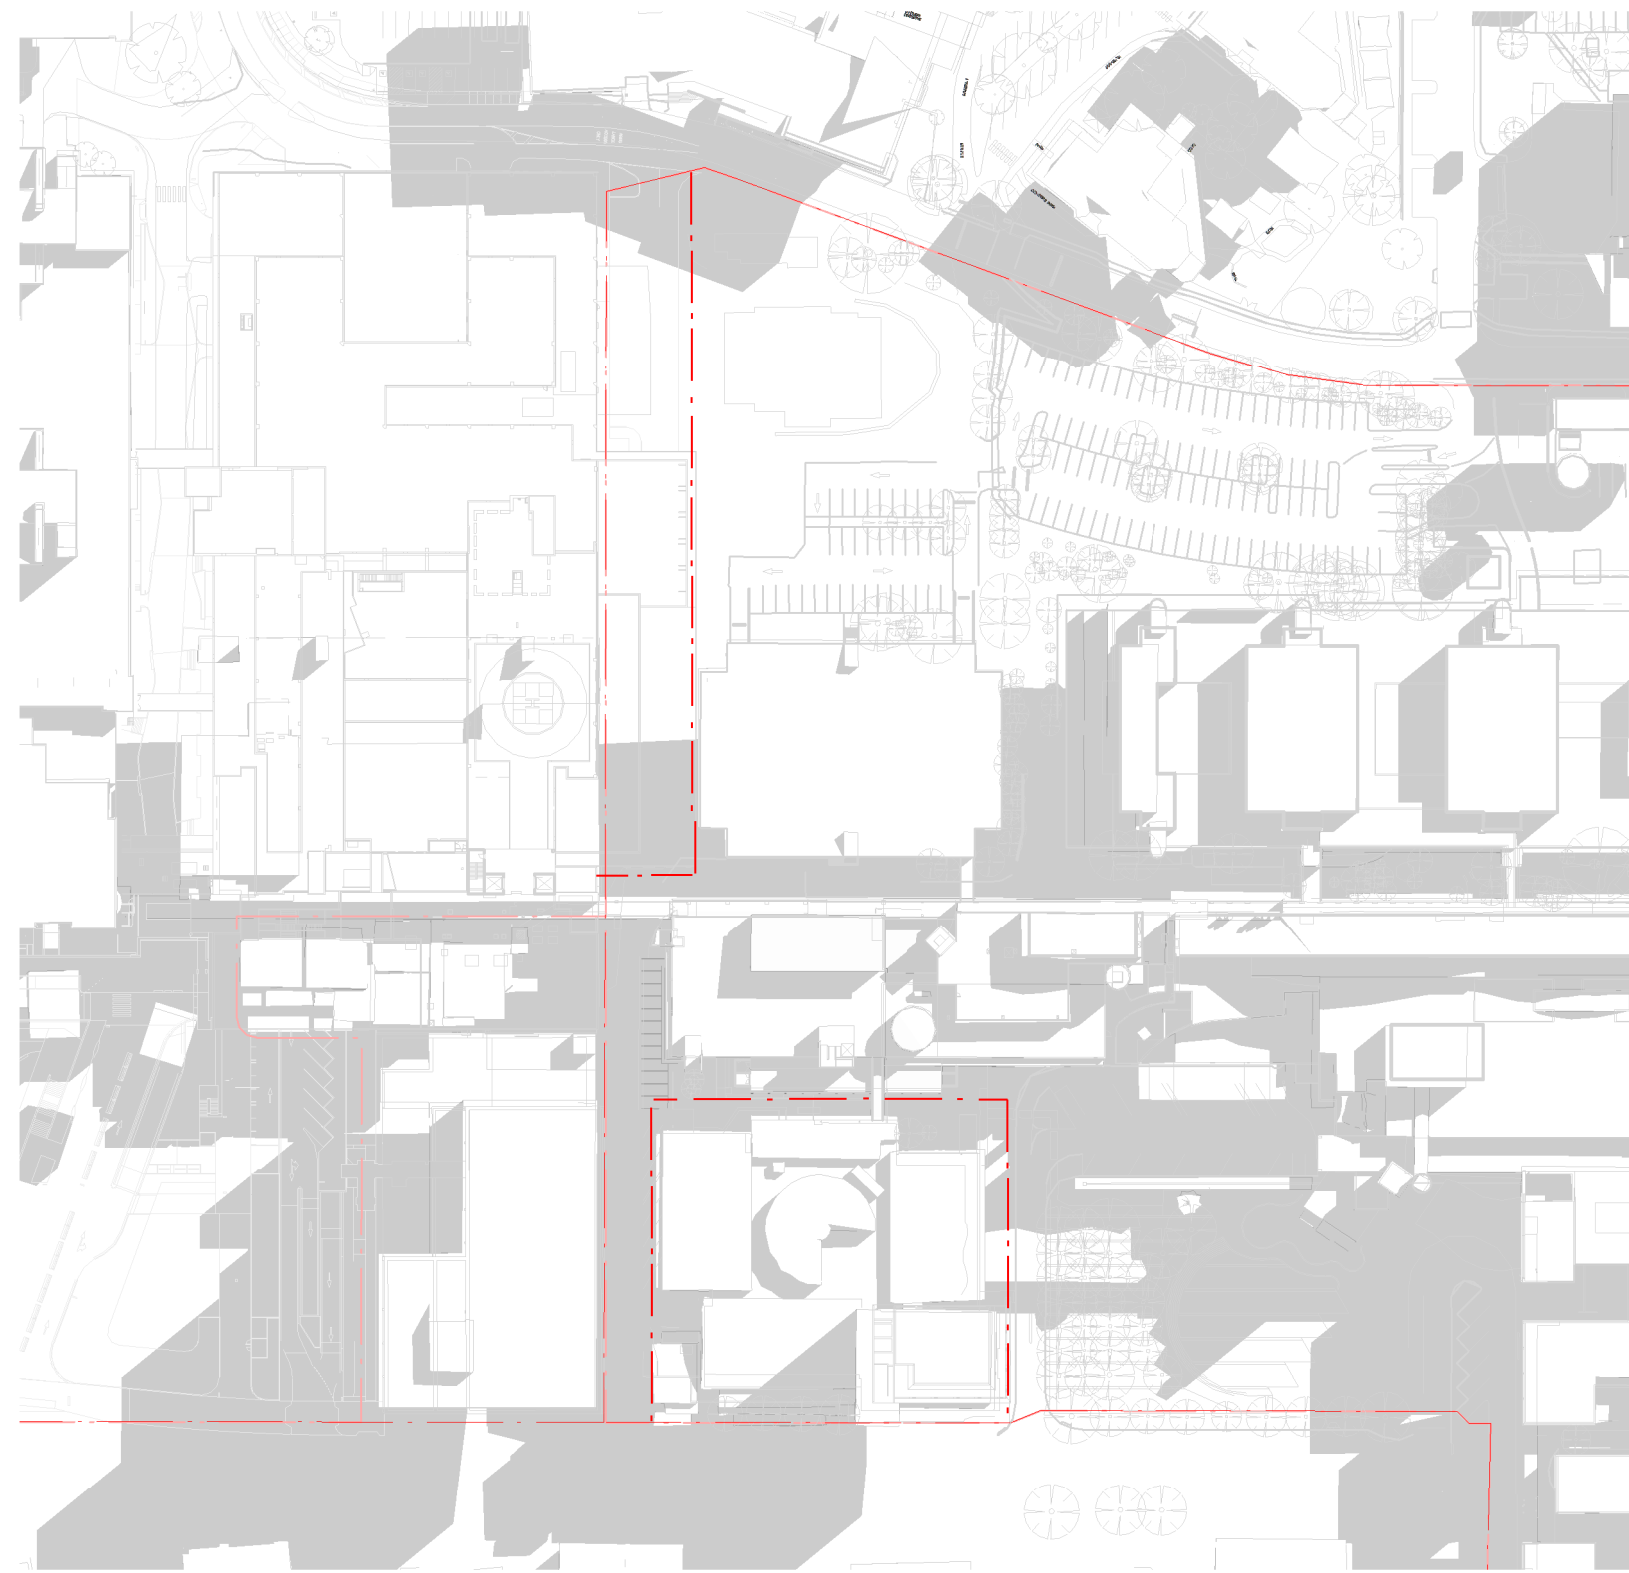


2 EXISTING 12PM - JUNE 21st
1: 1500

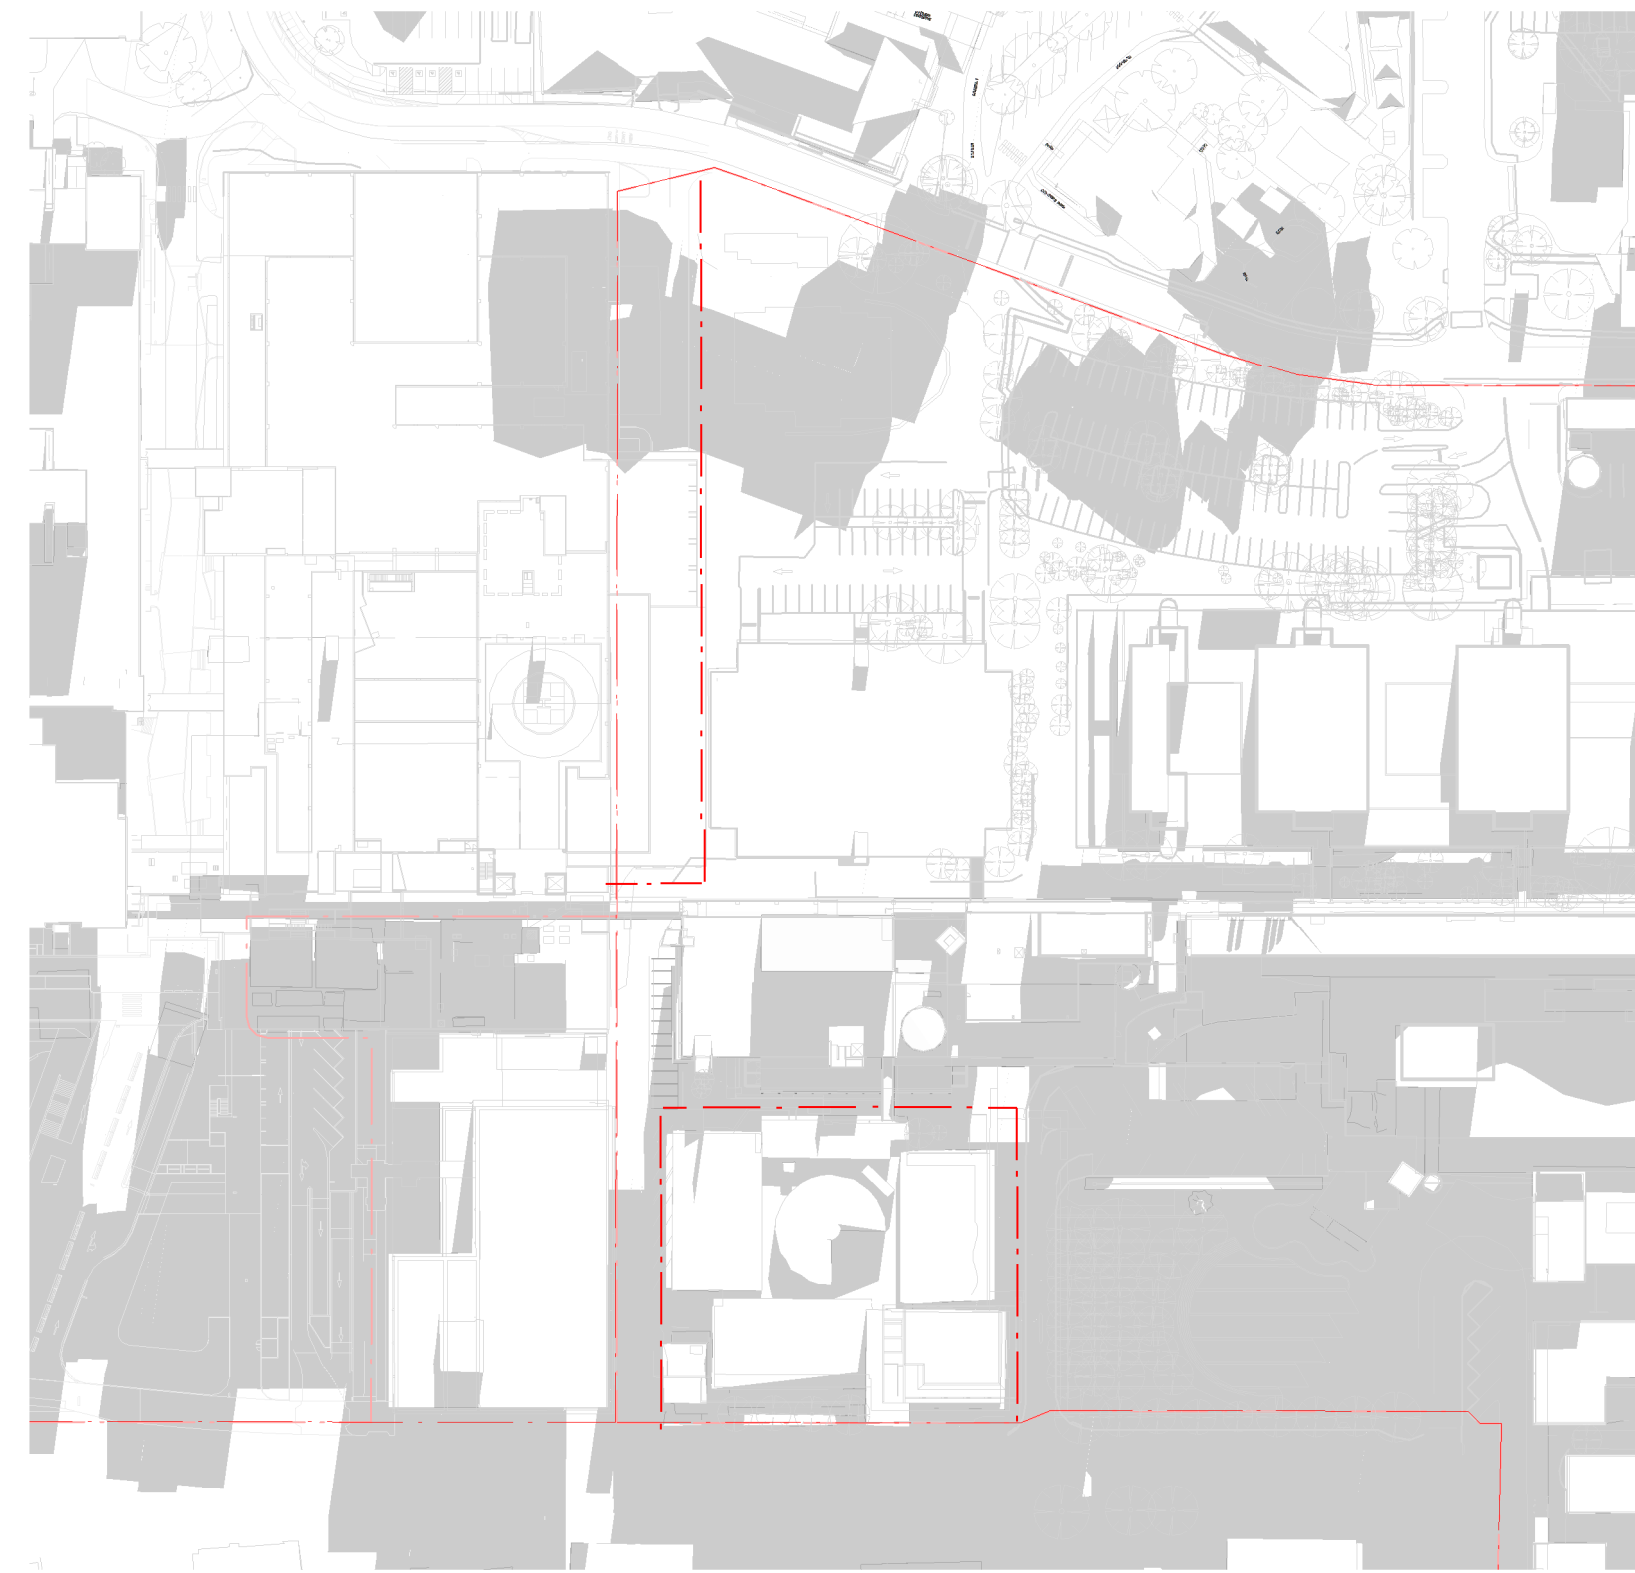


3 EXISTING 3PM - JUNE 21st
1: 1500

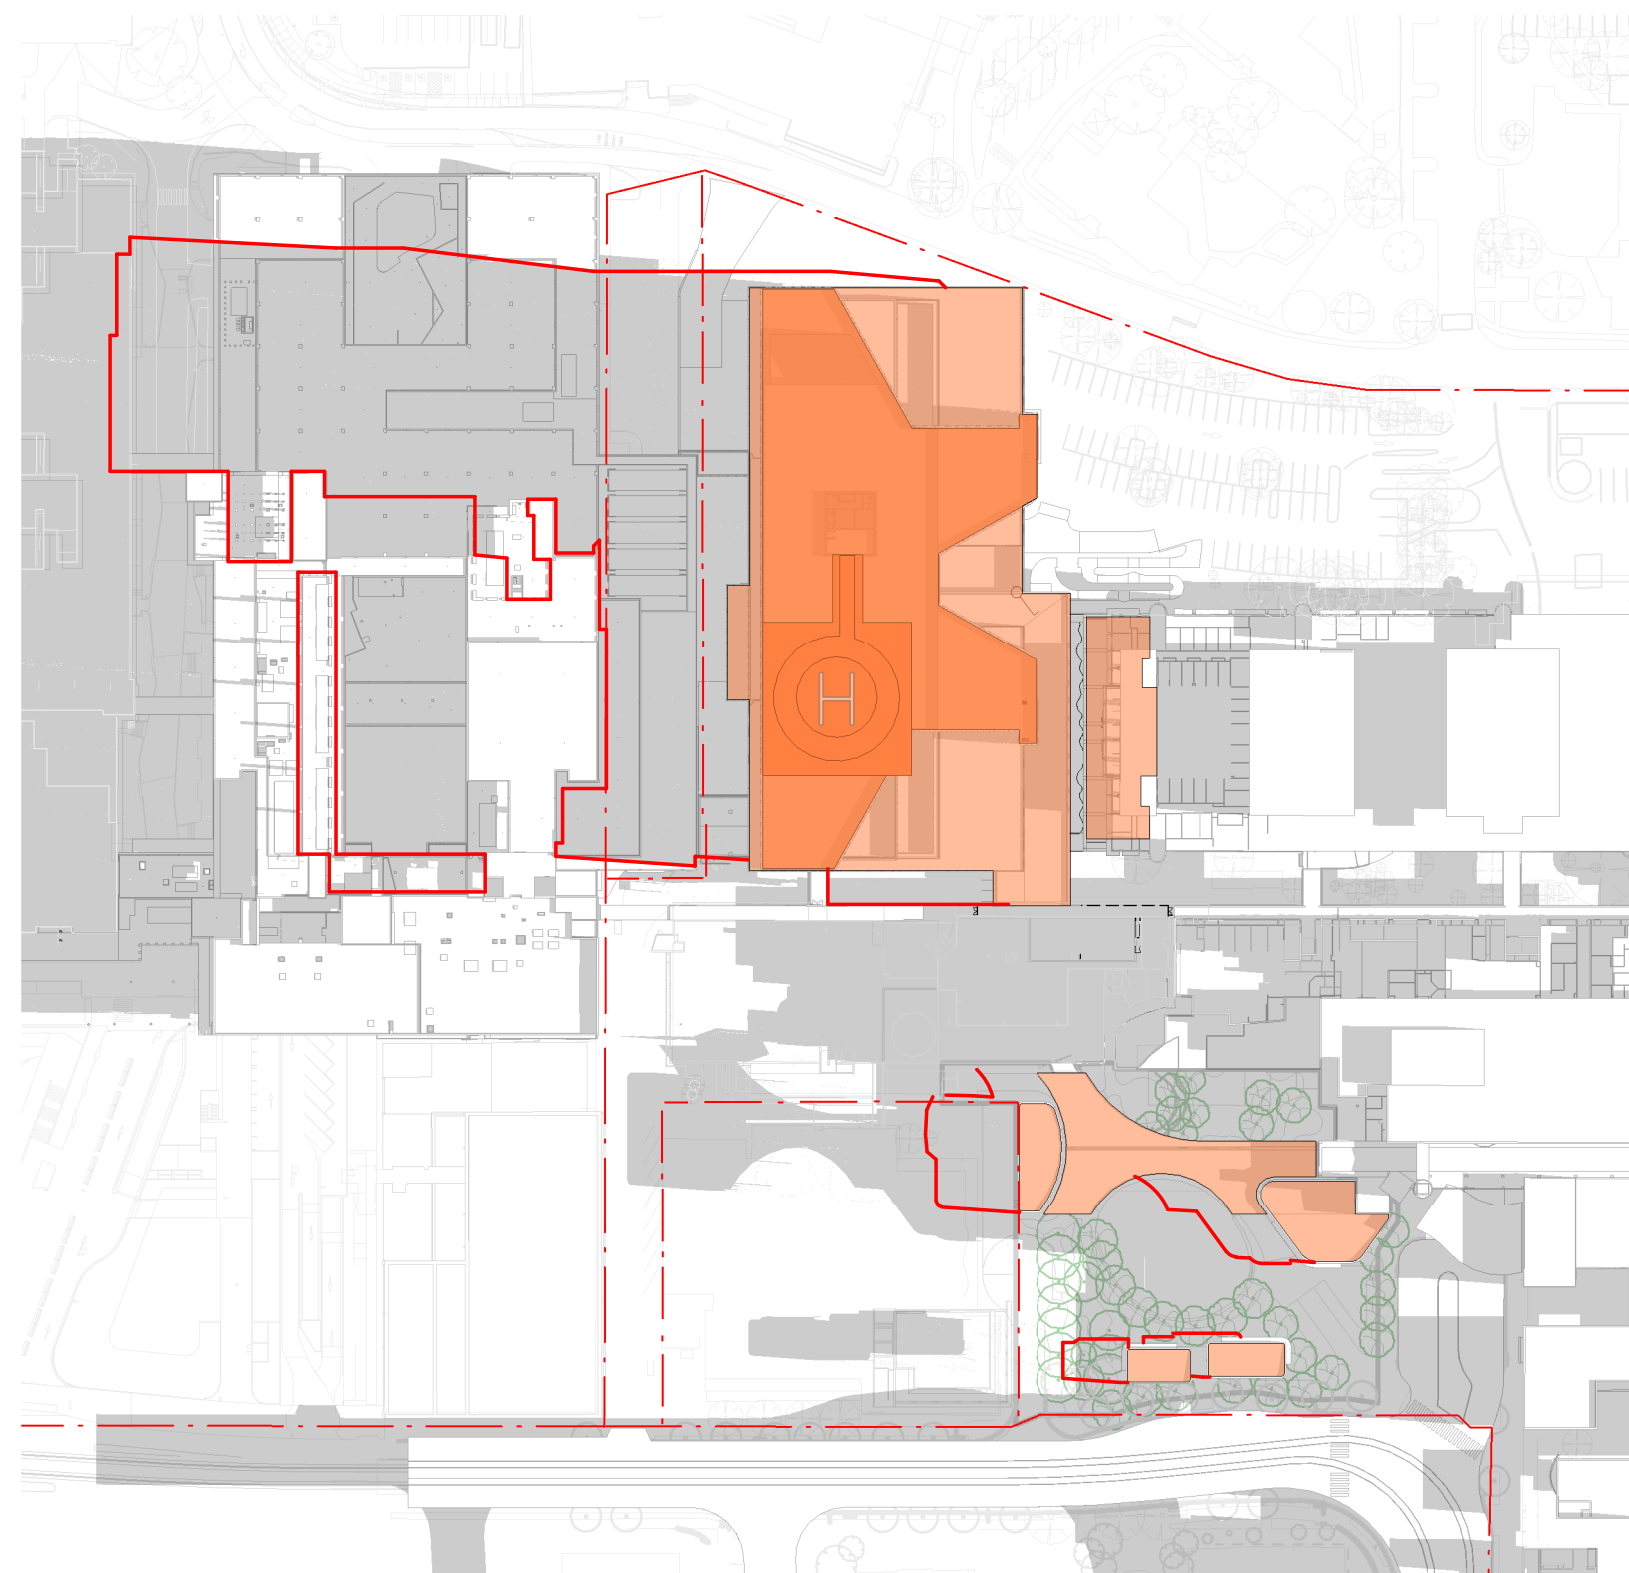


4 PROPOSED 9AM - JUNE 21st
1: 1500

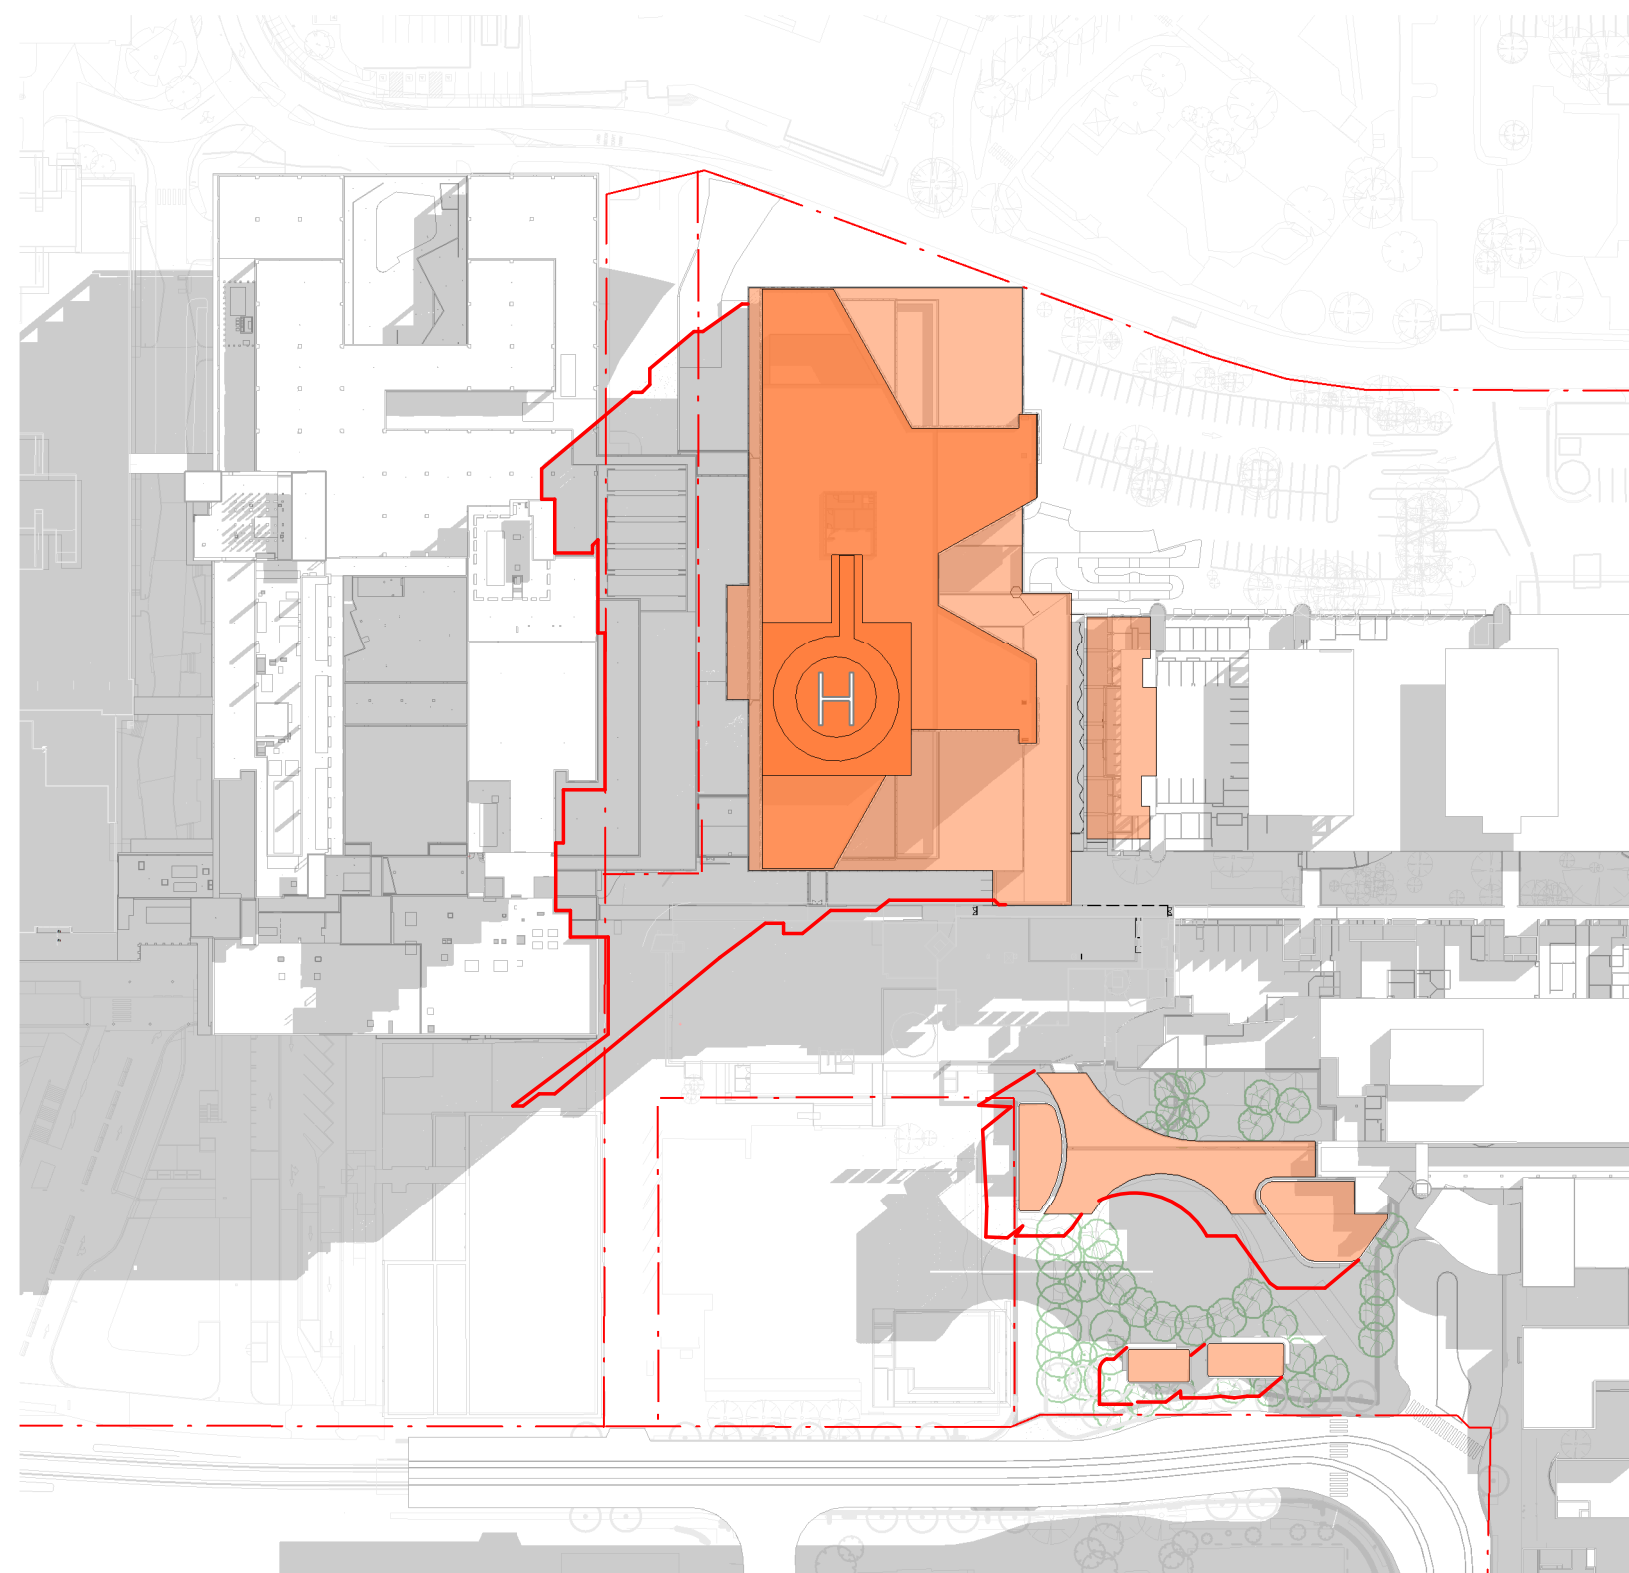

5 PROPOSED 12PM - JUNE 21st
1: 1500

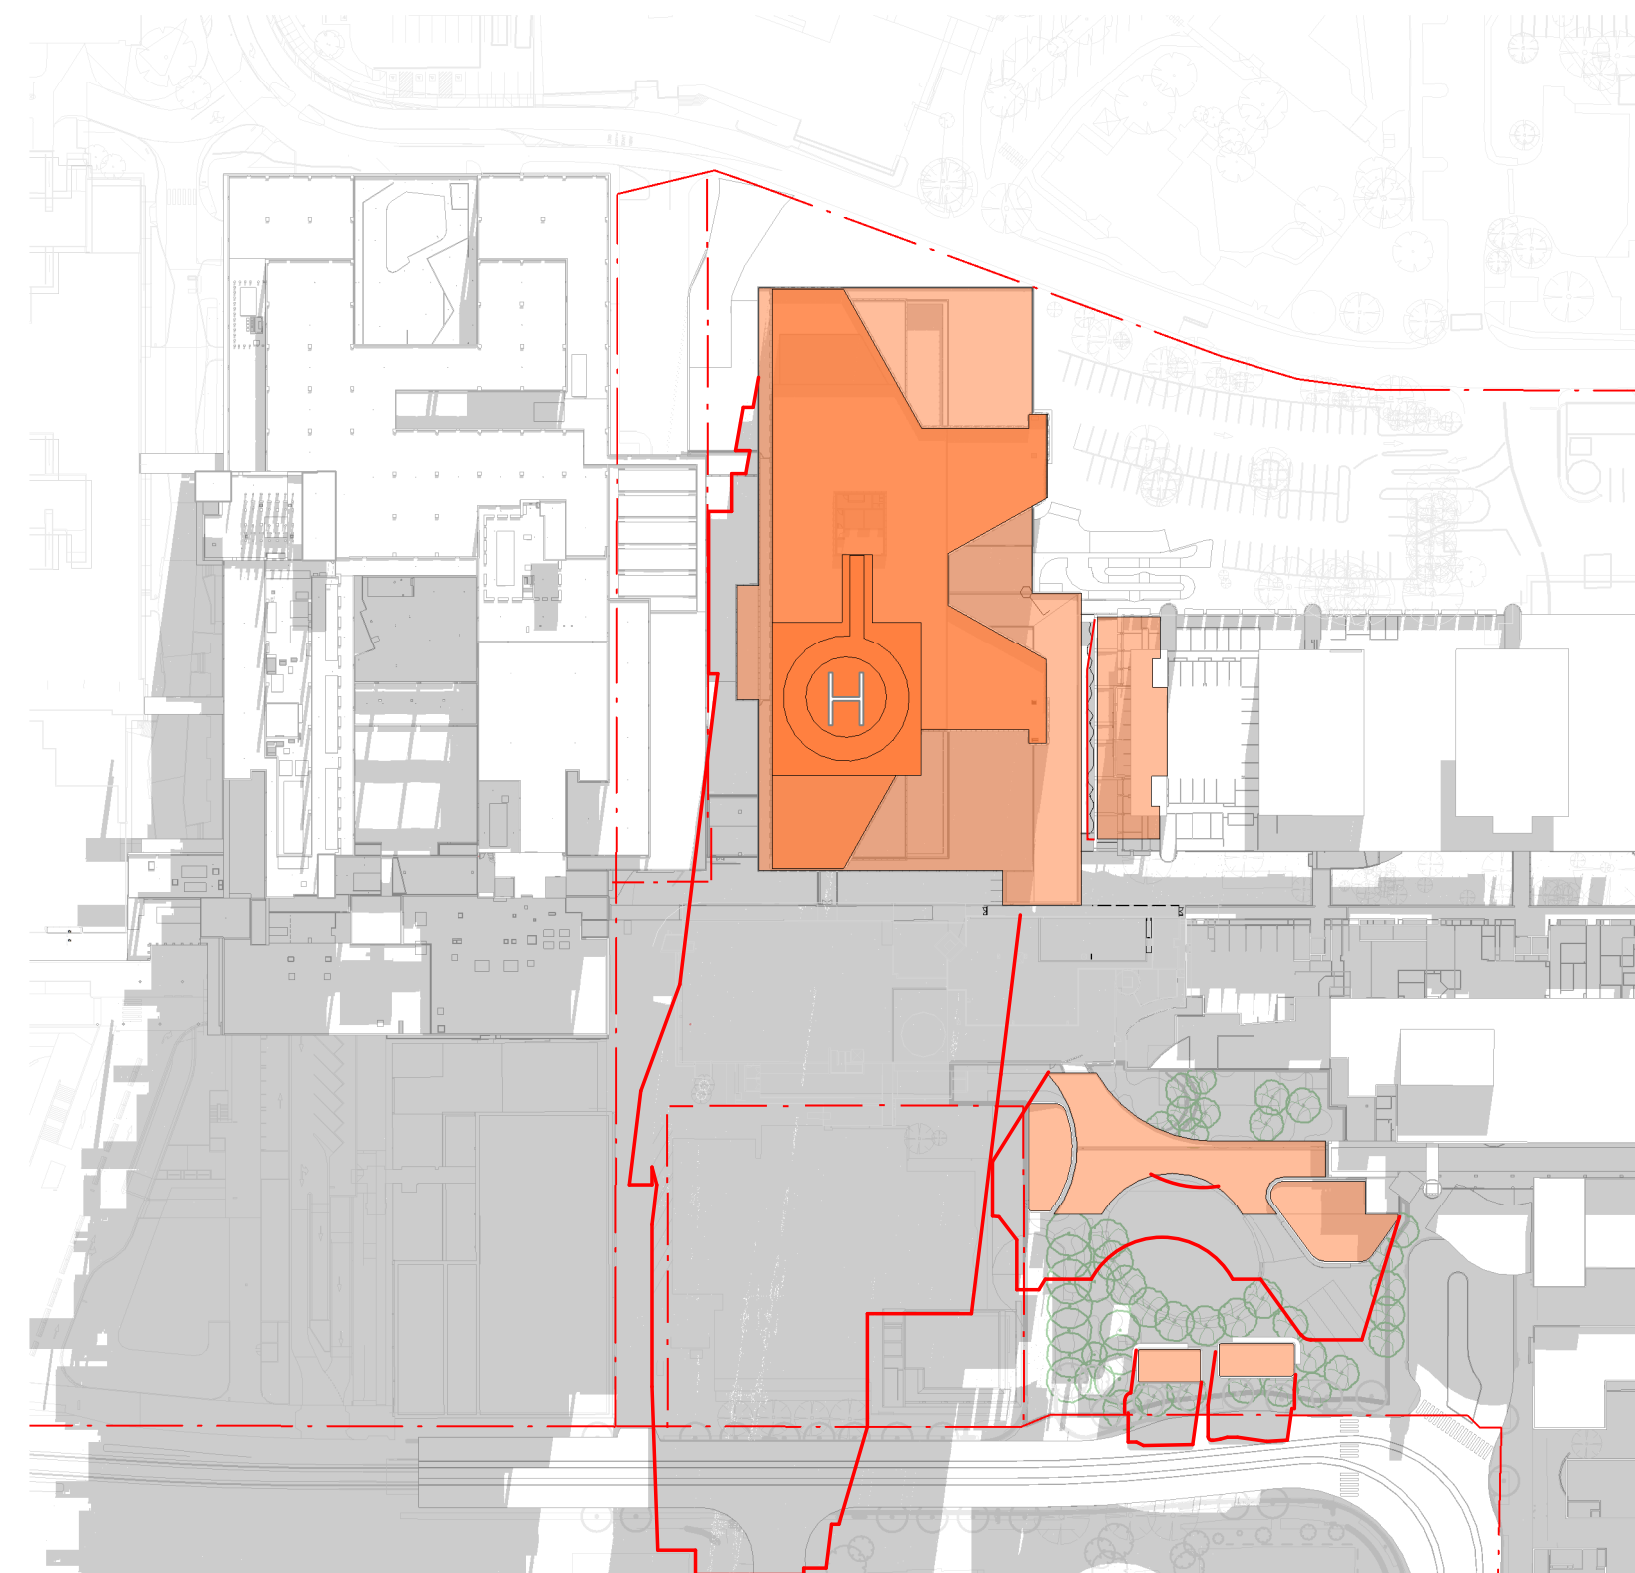

6 PROPOSED 3PM - JUNE 21st
1: 1500

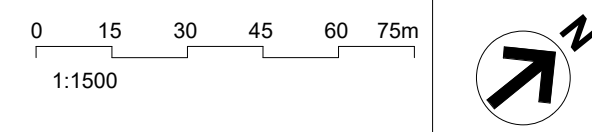

LEGEND

- PROPOSED WORKS
- PROPOSED SHADOWS
- CAMPUS PRECINCT BOUNDARY

F	ISSUED FOR INFORMATION	19/11/21
E	ISSUED FOR INFORMATION	24/09/21
D	ISSUED FOR INFORMATION	13/08/21
C	ISSUED FOR INFORMATION	20/07/21
B	ISSUED FOR INFORMATION	18/12/20
A	ISSUED FOR INFORMATION	16/11/20

REV

MECHANICAL / ELECTRICAL

Wood & Grieve Engineers

Level 6, Building B, 207 Pacific Highway, St Leonards NSW Australia 2065

T +61 2 8484 7000 enquiries.sdy@stantec.com https://www.stantec.com

Stantec

CIVIL / STRUCTURE / HYDRAULIC / FIRE

ARUP

Level 5, 151 Clarence Street Sydney, NSW 2000

T +61 2 9320 9320 sydney@arup.com www.arup.com

PROJECT MANAGER

PricewaterhouseCoopers

One International Towers Sydney Watermans Quay, Barangaroo NSW 2000

T +61 2 8266 0000 www.pwc.com.au

pwc

ARCHITECT

Billard Leece Partnership Pty Ltd Architects & Urban Planners

Level 6, 72-80 Cooper St Surry Hills NSW 2010

T +61 2 8096 4066 info@blp.com.au www.blp.com.au

CLIENT

Health Infrastructure NSW

Level 6, 1 Reserve Road St Leonards, NSW 2065

T +61 2 9978 5402 www.hinfra.health.nsw.gov.au

PROJECT

The Children's Hospital at Westmead Stage 2 Redevelopment

Sheet Name

SITE PLAN - SOLAR STUDY - SHEET 01

Scale

1: 1500@A1

Date

19/11/21

Drawn By

LL

Checked By

KK

Revision

F

Project No


19038

Drawing No


CHW-AR-DG-PSB-SSD040

FOR INFORMATION

BM 360/CHW-Stage 2/CHW-BL-P-MDL-APC-PSB-RWN.Y1

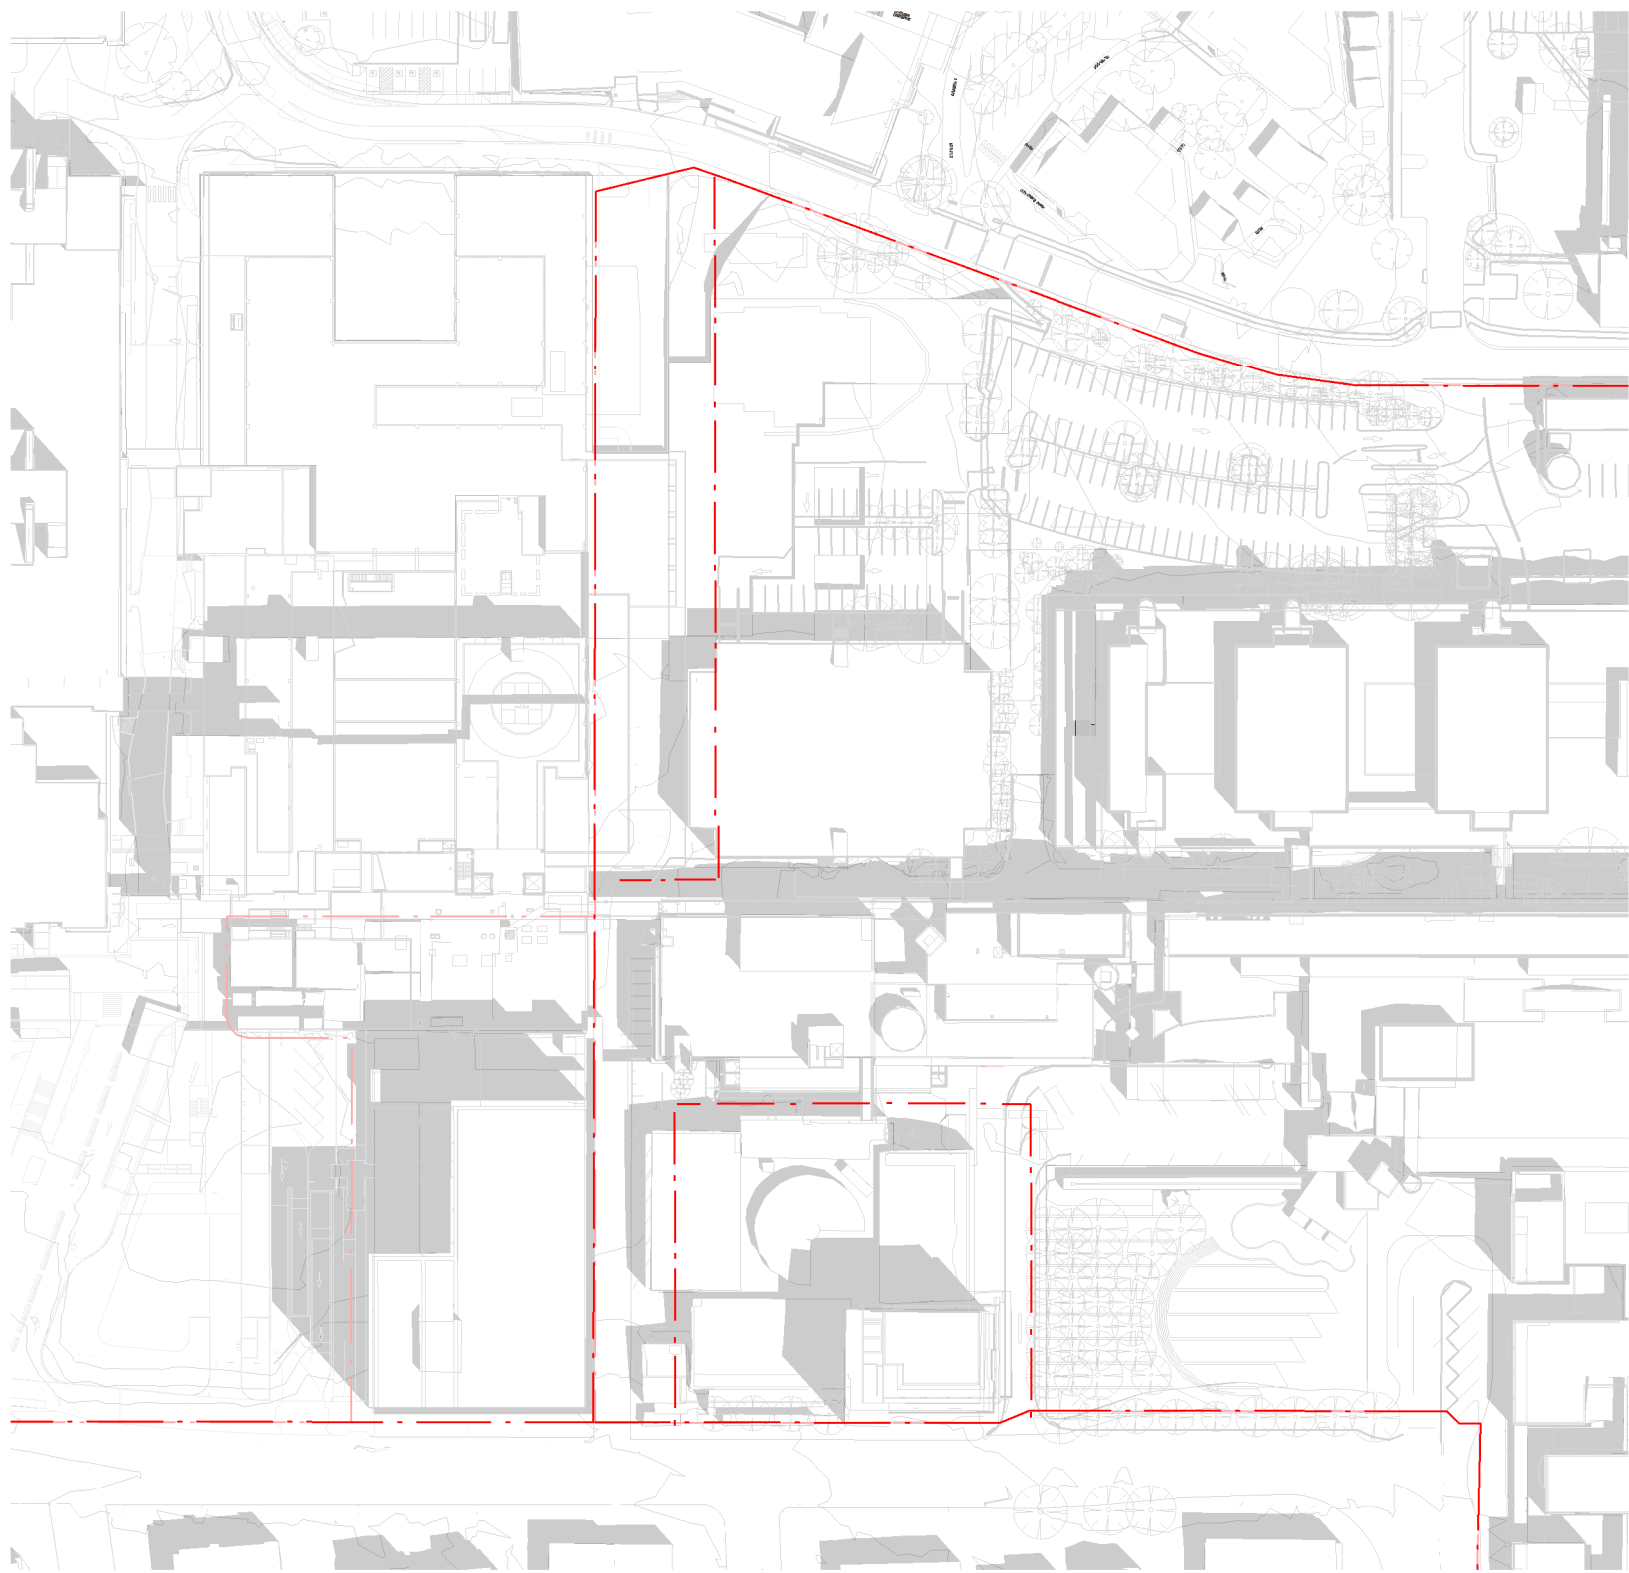


1 EXISTING 9AM - DECEMBER 21st
1:1500

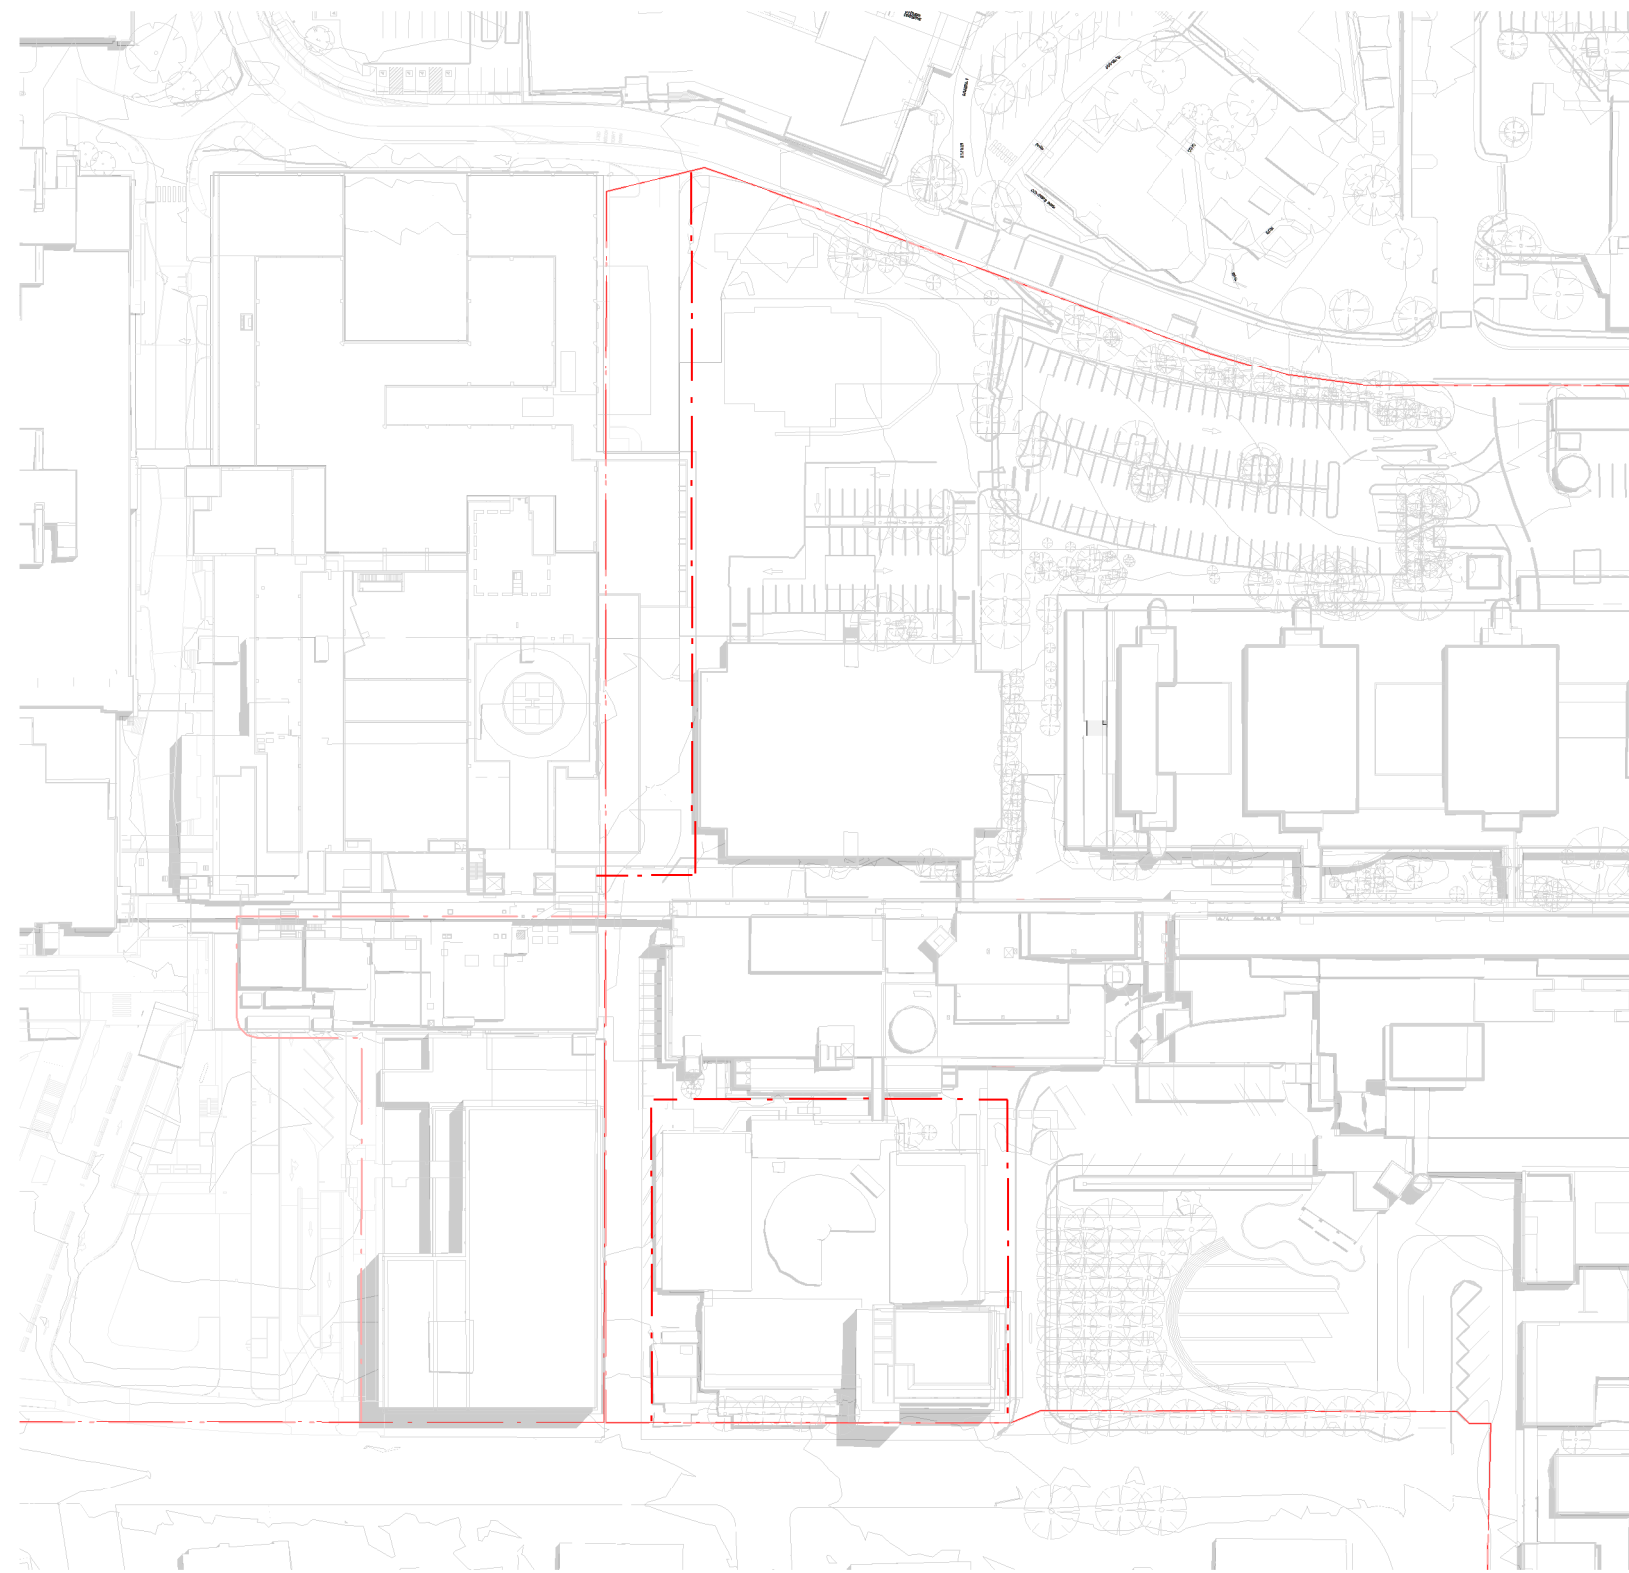


2 EXISTING 12PM - DECEMBER 21st
1:1500




3 EXISTING 3PM - DECEMBER 21st
1:1500

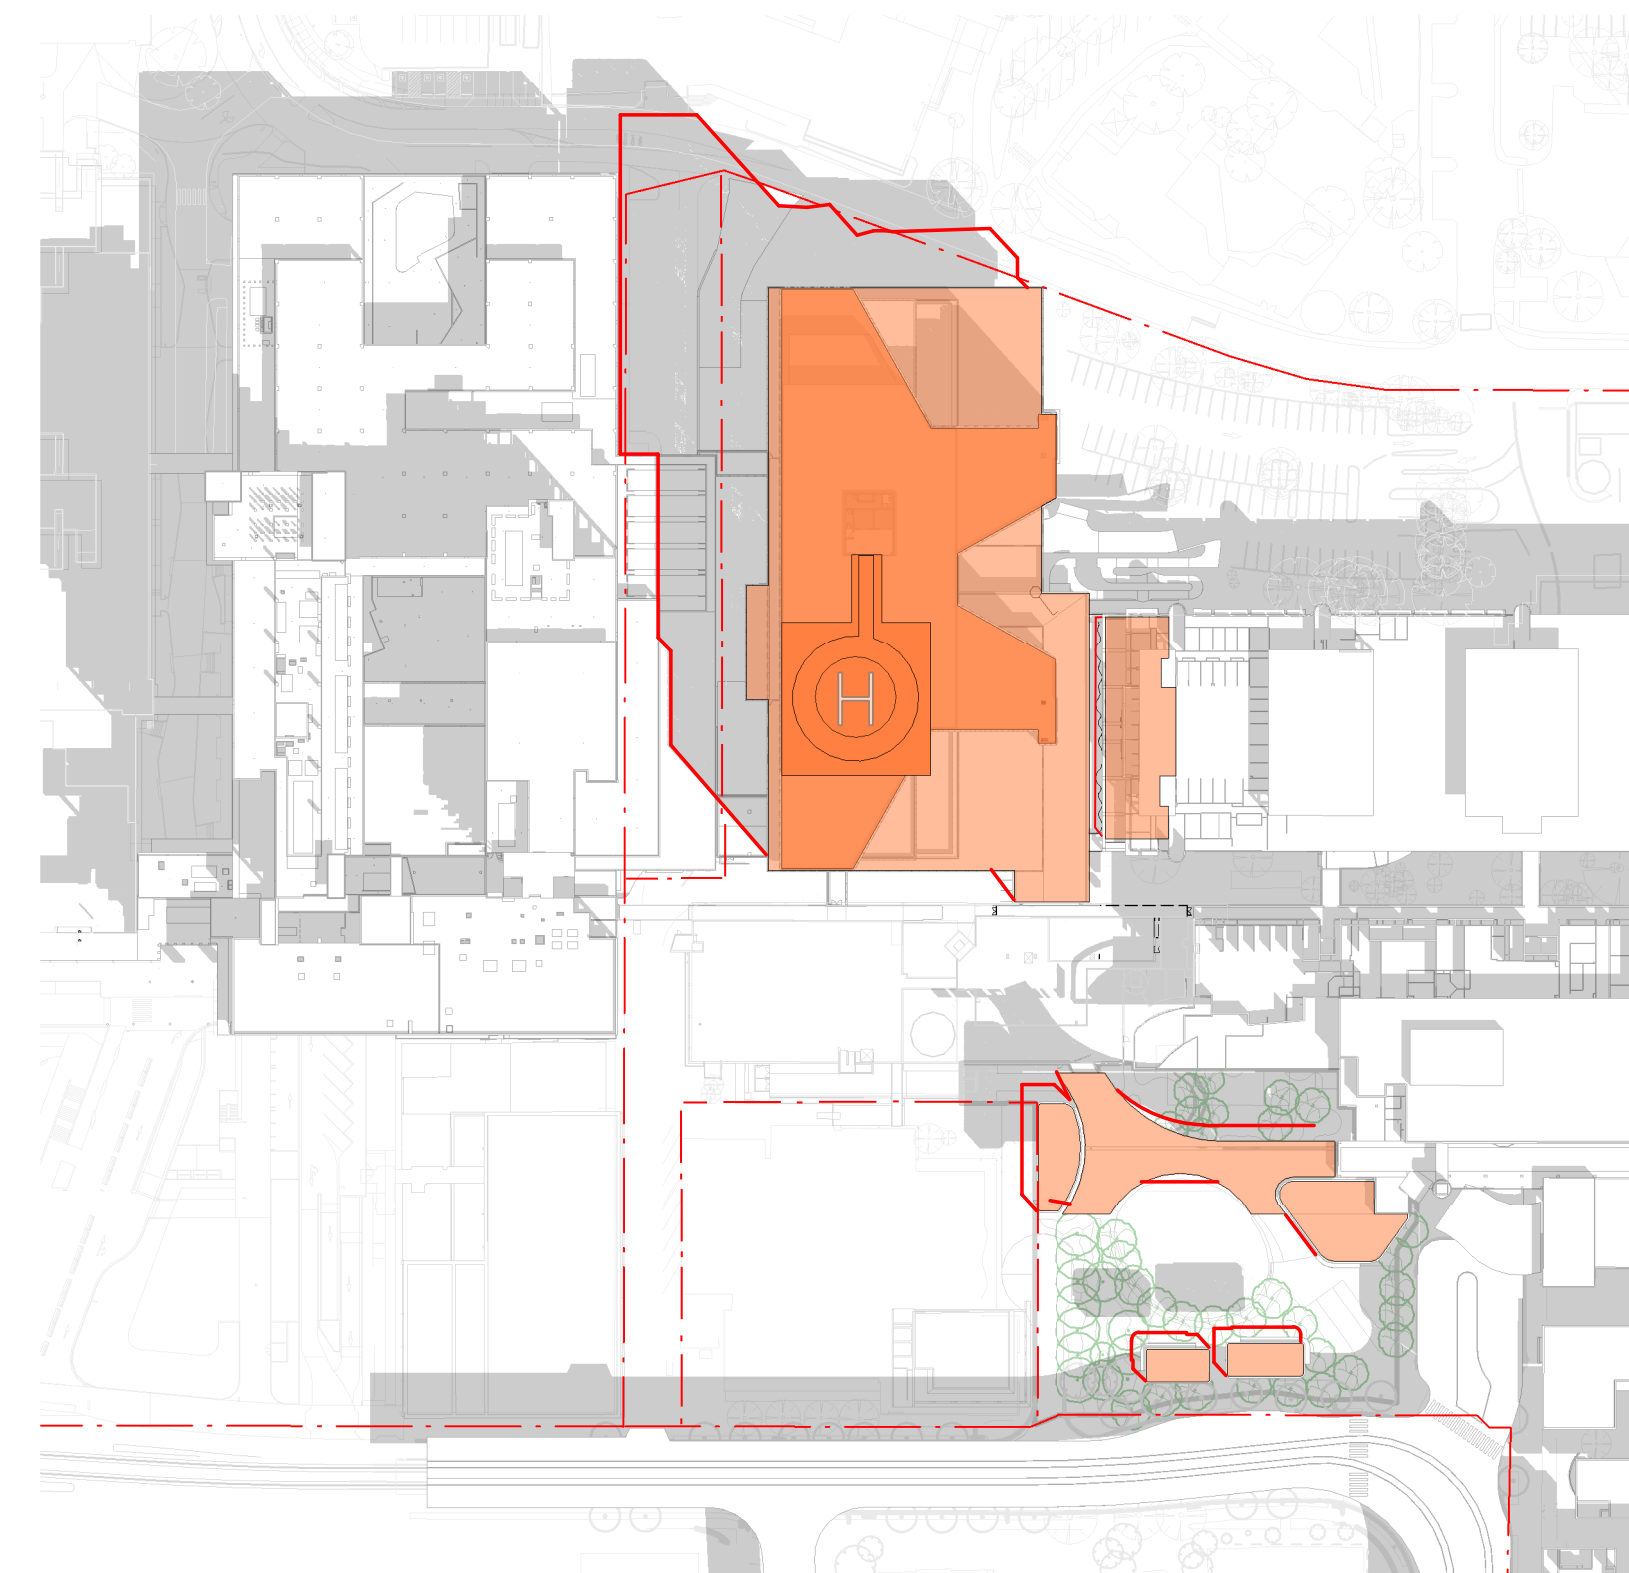


4 PROPOSED 9AM - DECEMBER 21st
1:1500

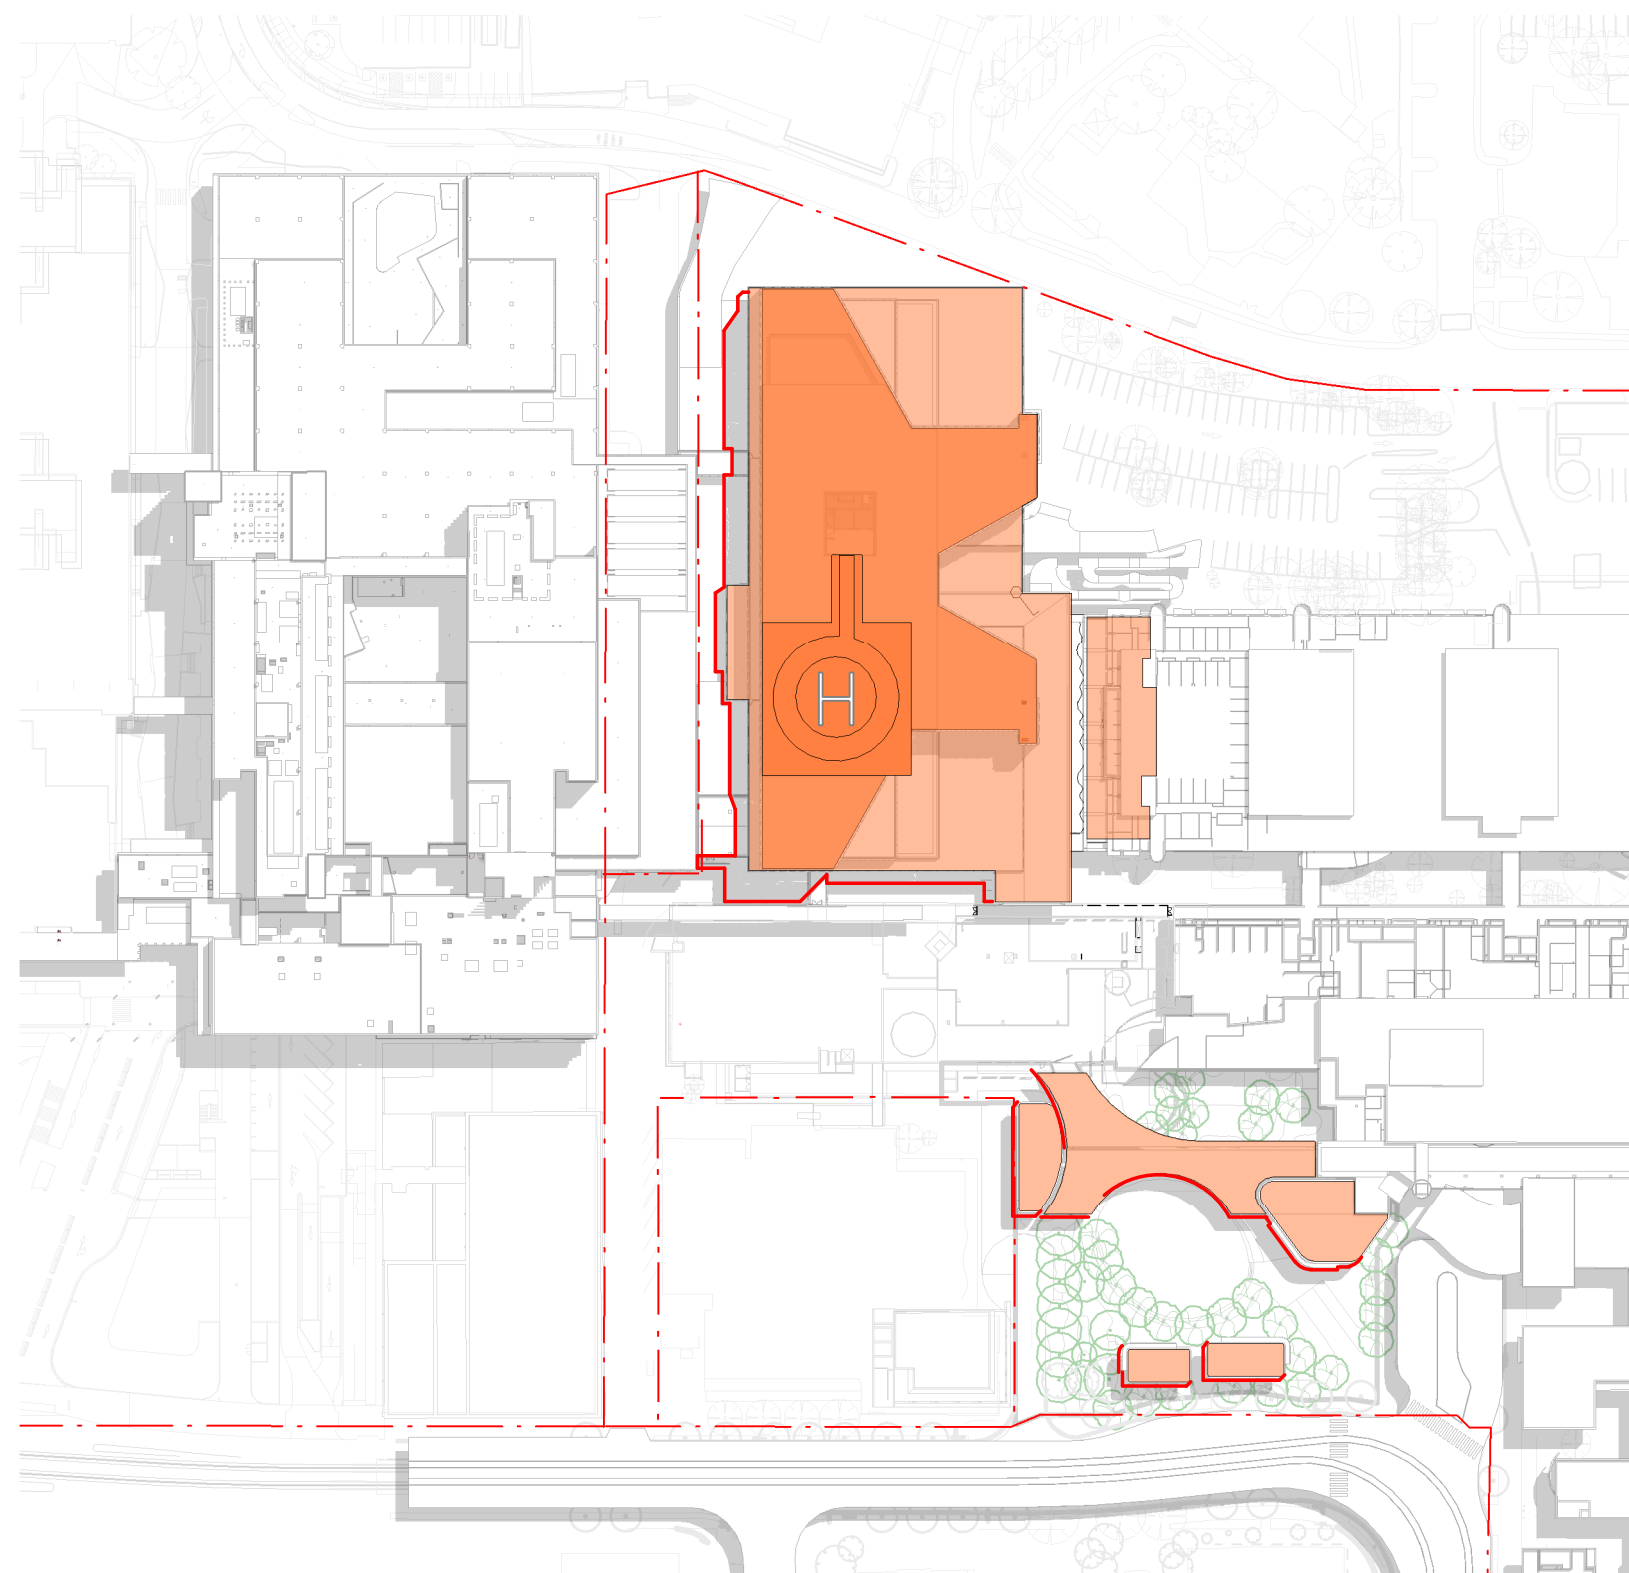

5 PROPOSED 12PM - DECEMBER 21st
1:1500

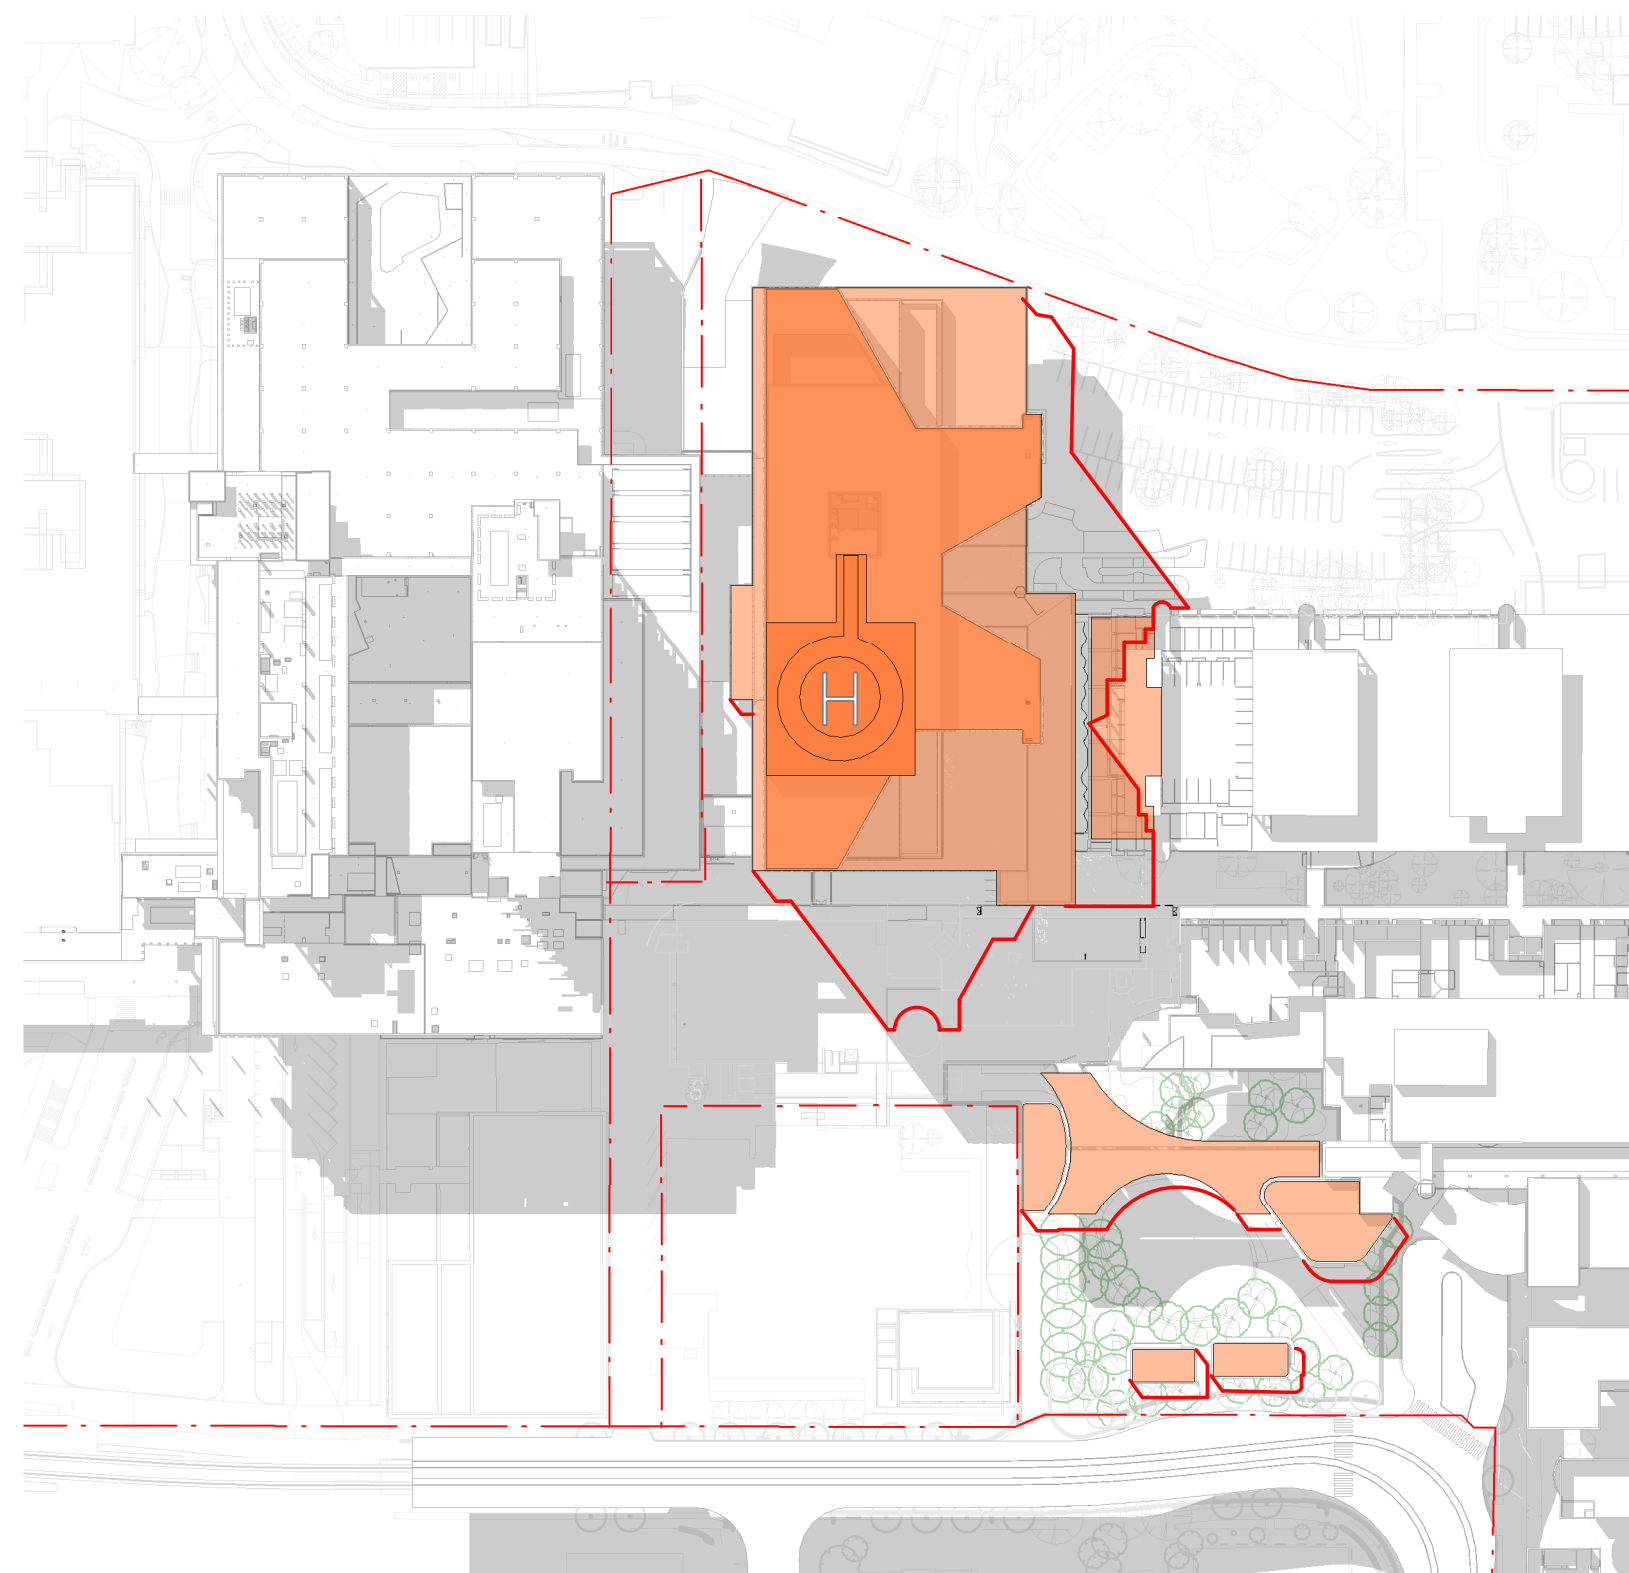

6 PROPOSED 3PM - DECEMBER 21st
1:1500

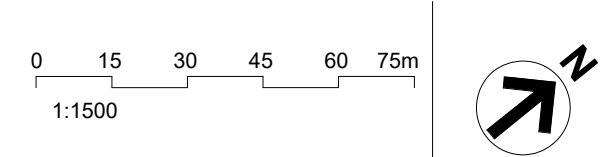

LEGEND

- PROPOSED WORKS
- PROPOSED SHADOWS
- CAMPUS PRECINCT BOUNDARY

F	ISSUED FOR INFORMATION	19/11/21
E	ISSUED FOR INFORMATION	24/09/21
D	ISSUED FOR INFORMATION	13/08/21
C	ISSUED FOR INFORMATION	20/07/21
B	ISSUED FOR INFORMATION	18/12/20
A	ISSUED FOR INFORMATION	16/11/20

MECHANICAL / ELECTRICAL	Wood & Grieve Engineers
	Level 6, Buildign B, 207 Pacific Highway, St Leonards NSW Australia 2065
	T +61 2 8484 7000
	enquiries.sdy@stantec.com
	https://www.stantec.com

CIVIL / STRUCTURE / HYDRAULIC / FIRE	ARUP
--------------------------------------	------

Level 5, 151 Clarence Street Sydney, NSW 2000	T +61 2 9320 9320
sydney@arup.com	www.arup.com

PROJECT MANAGER	PricewaterhouseCoopers
-----------------	------------------------

One International Towers Sydney Watermans Quay, Barangaroo NSW 2000	T +61 2 8266 0000
	www.pwc.com.au

ARCHITECT	Billard Leece Partnership Pty Ltd
	Architects & Urban Planners
	Level 6, 72-80 Cooper St
	Sunny Hills NSW 2010
	T +61 2 8096 4066
	info@blp.com.au
	www.blp.com.au

CLIENT	Health Infrastructure NSW
	Level 6, 1 Reserve Road
	St Leonards, NSW 2065
	T +61 2 9978 5402
	www.hinfra.health.nsw.gov.au


PROJECT	The Children's Hospital at Westmead Stage 2 Redevelopment
---------	---

Sheet Name	SITE PLAN - SOLAR STUDY - SHEET 02
------------	------------------------------------


Scale	1:1500@A1	Date	19/11/21
Drawn By	LL	Checked By	KK
Project No	19038	Revision	F
Drawing No	CHW-AR-DG-PSB-SSD041		

FOR INFORMATION


BM 360/CHW-Stage 2/CHW-BL-P-MDL-APC-PSB-RWN.Y1

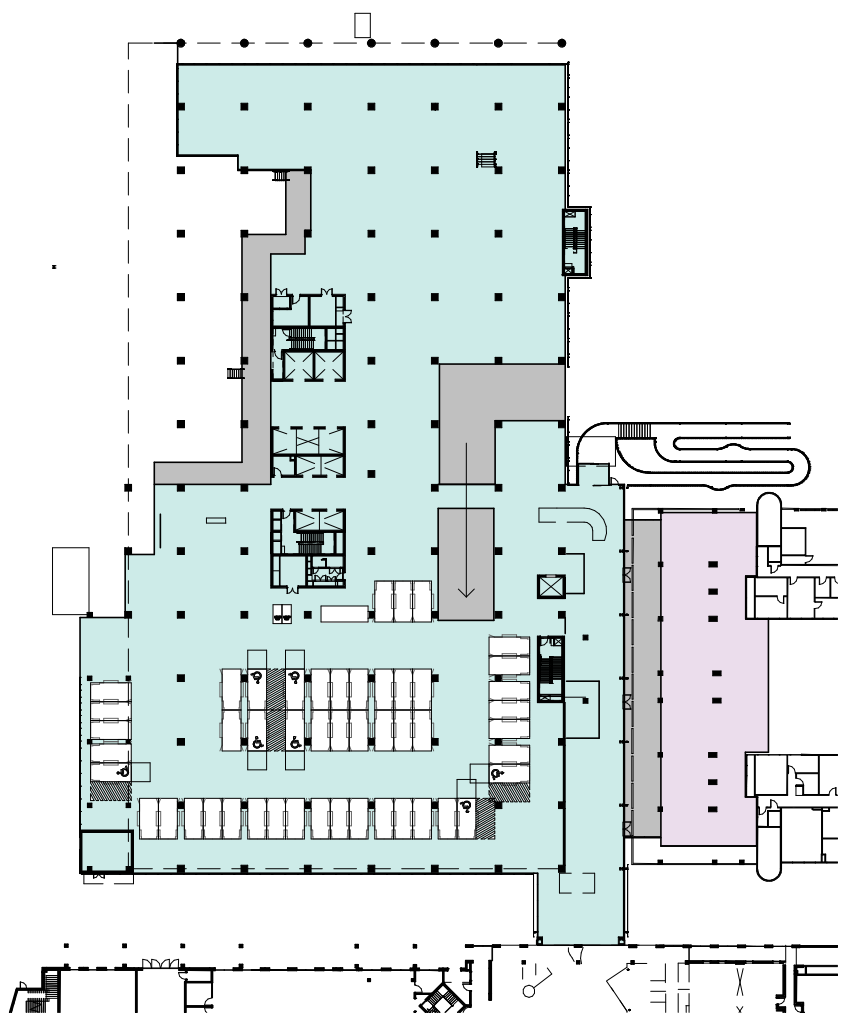


1 PSB_L02 - SSDA GFA
1: 1000

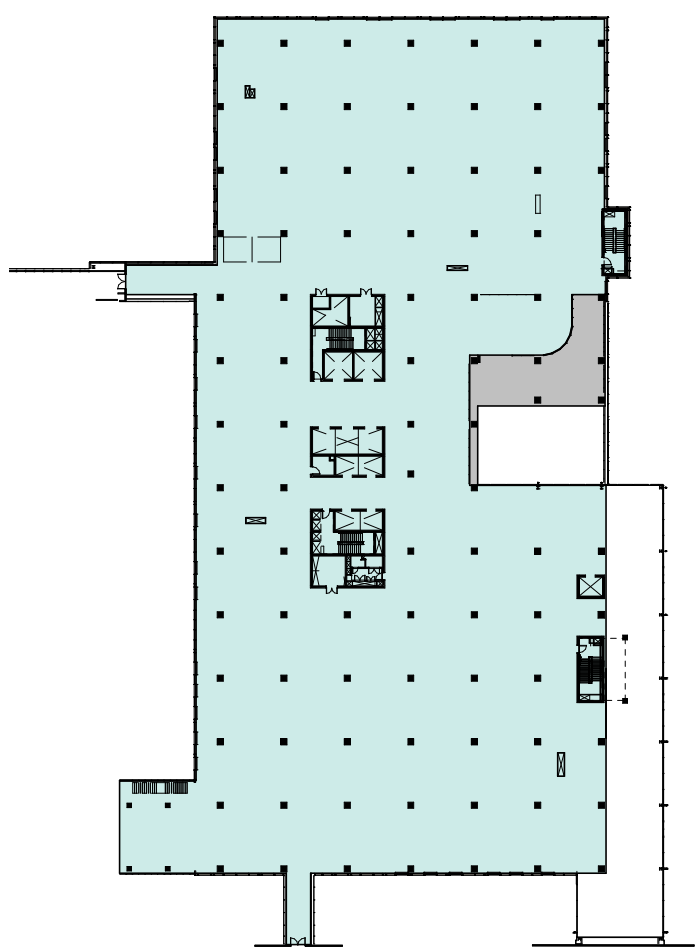

2 PSB_L03 - SSDA GFA
1: 1000

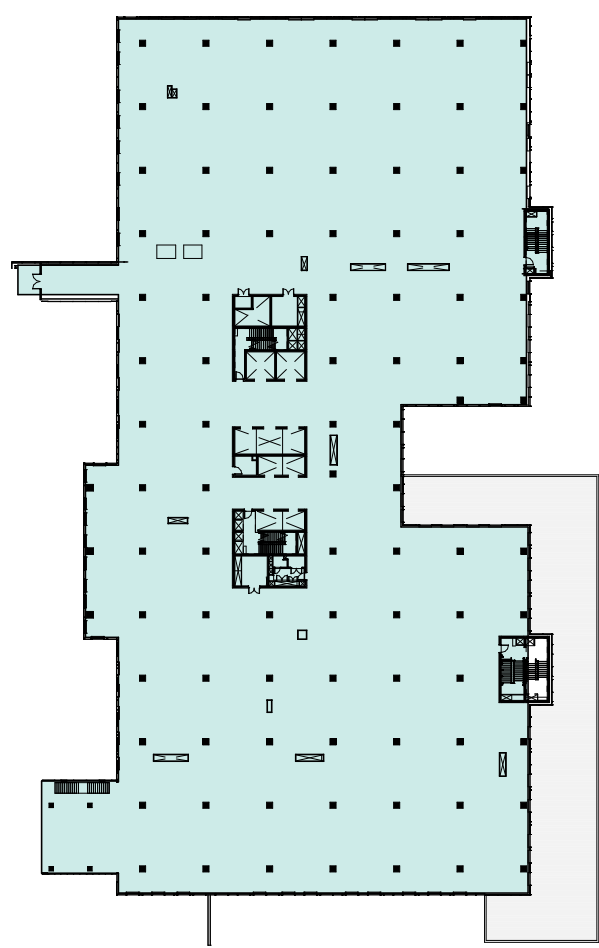

3 PSB_L04 - SSDA GFA
1: 1000

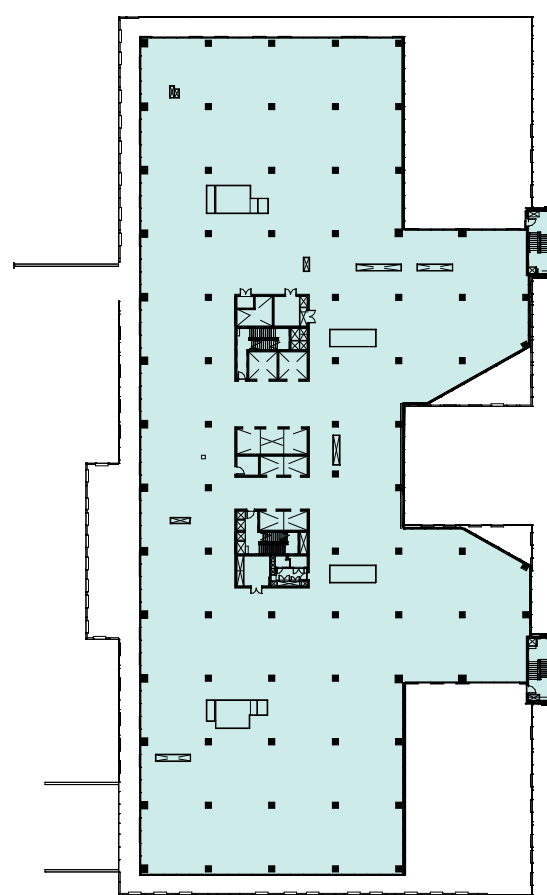

4 PSB_L05 - SSDA GFA
1: 1000



5 PSB_L06 - SSDA GFA
1: 1000

GFA CALCULATIONS

Level	Name	Area
PSB_L02	FULLY ENCLOSED COVERED AREA	5670 m²
PSB_L02	FULLY ENCLOSED COVERED AREA - PATHOLOGY	569 m²
PSB_L02	FULLY ENCLOSED COVERED AREA - RETAIL	620 m²
PSB_L02	UNENCLOSED COVERED AREA	512 m²
PSB_L03	FULLY ENCLOSED COVERED AREA	5891 m²
PSB_L03	FULLY ENCLOSED COVERED AREA	6282 m²
PSB_L04	FULLY ENCLOSED COVERED AREA	4568 m²
PSB_L06	FULLY ENCLOSED COVERED AREA	4242 m²
PSB_L07	FULLY ENCLOSED COVERED AREA	4404 m²
PSB_L08	FULLY ENCLOSED COVERED AREA	4183 m²
PSB_L09	FULLY ENCLOSED COVERED AREA	4038 m²
PSB_L10	FULLY ENCLOSED COVERED AREA	4056 m²
PSB_L11	FULLY ENCLOSED COVERED AREA	4045 m²
PSB_L12	FULLY ENCLOSED COVERED AREA	4054 m²
PSB_L13	FULLY ENCLOSED COVERED AREA	4043 m²
PSB_L14	FULLY ENCLOSED COVERED AREA	2496 m²
PSB_L15	FULLY ENCLOSED COVERED AREA	117 m²
Grand total		59790 m²

UECA

Level	Name	Area
PSB_L02	UNENCLOSED COVERED AREA	187 m²
PSB_L03	UNENCLOSED COVERED AREA	171 m²
PSB_L14	UNENCLOSED COVERED AREA	182 m²
Grand total		539 m²

GFA LEGEND

- FULLY ENCLOSED COVERED AREA
- FULLY ENCLOSED COVERED AREA - PATHOLOGY
- FULLY ENCLOSED COVERED AREA - RETAIL
- UNENCLOSED COVERED AREA




6 PSB_L07 - SSDA GFA
1: 1000




7 PSB_L08 - SSDA GFA
1: 1000



8 PSB_L09 - SSDA GFA
1: 1000

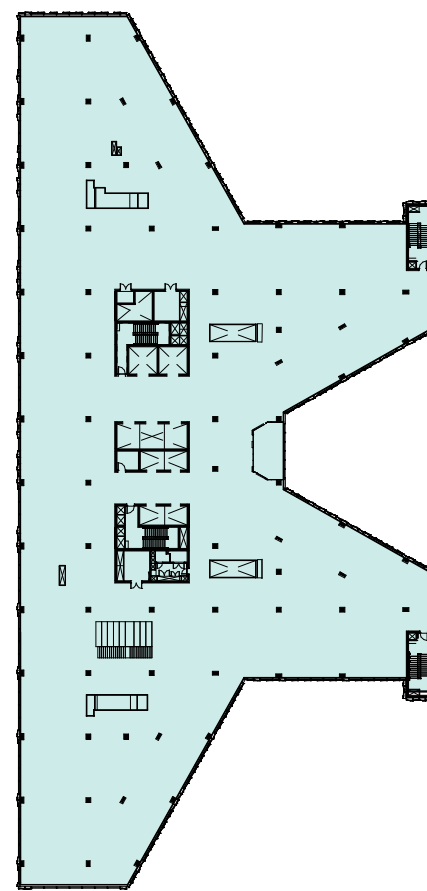

9 PSB_L10 - SSDA GFA
1: 1000

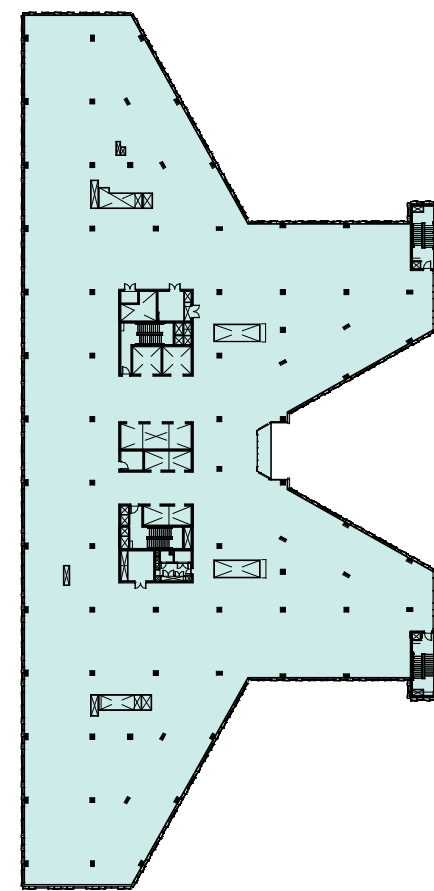


10 PSB_L11 - SSDA GFA
1: 1000




11 PSB_L12 - SSDA GFA
1: 1000




12 PSB_L13 - SSDA GFA
1: 1000

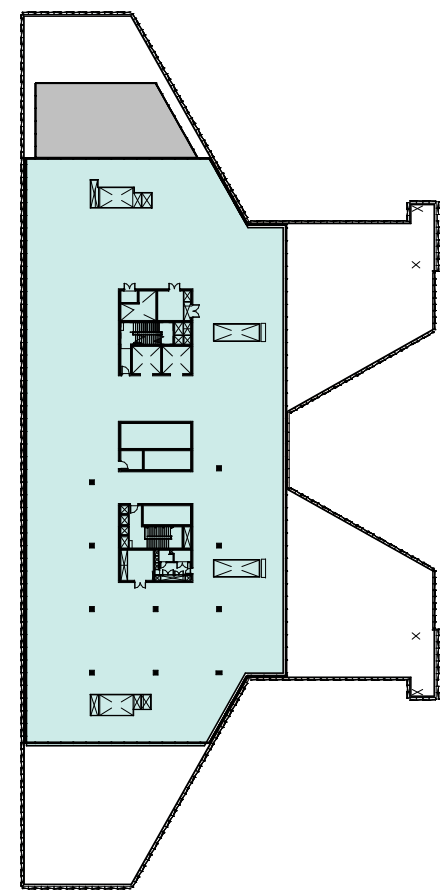

13 PSB_L14 - SSDA GFA
1: 1000

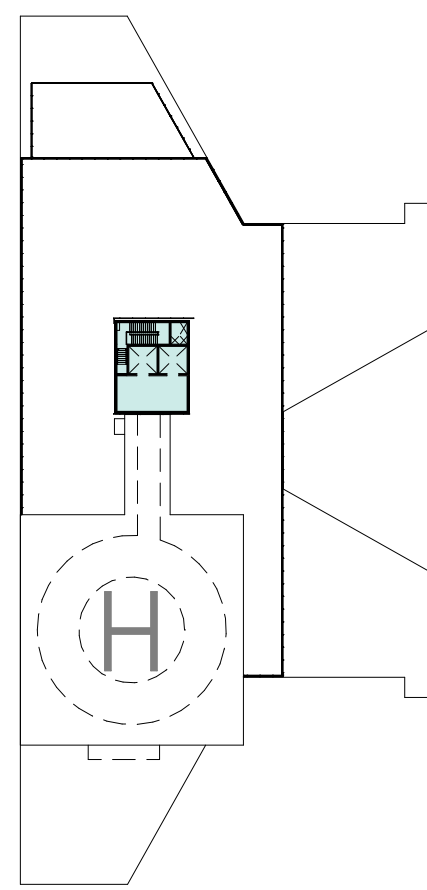

14 PSB_L15 - SSDA GFA
1: 1000

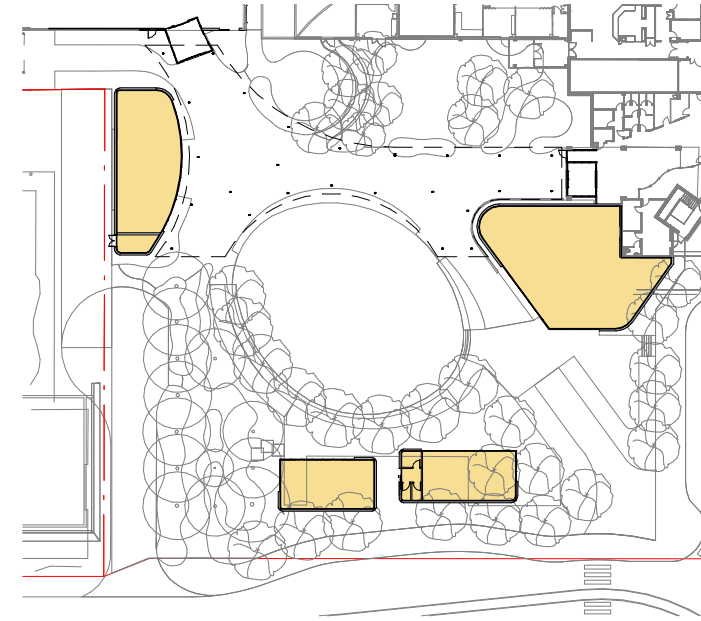

15 PSB_L02 - GFA RETAIL
1: 1000

D	ISSUED FOR INFORMATION	19/11/21
C	ISSUED FOR INFORMATION	20/07/21
B	ISSUED FOR INFORMATION	22/12/20
A	ISSUED FOR INFORMATION	16/11/20

MECHANICAL / ELECTRICAL
Wood & Grieve Engineers
Level 6, Buildign B, 207 Pacific Highway, St Leonards NSW Australia 2065
T +61 2 8484 7000
enquiries.sdy@stantec.com
https://www.stantec.com

CIVIL / STRUCTURE / HYDRAULIC / FIRE
ARUP

Level 5, 151 Clarence Street Sydney, NSW 2000
T +61 2 9320 9320
sydney@arup.com
www.arup.com

PROJECT MANAGER
PricewaterhouseCoopers

One International Towers Sydney Watermans Quay, Barangaroo NSW 2000
T +61 2 8266 0000
www.pwc.com.au

ARCHITECT
Billard Leece Partnership Pty Ltd
Architects & Urban Planners
Level 6, 72-80 Cooper St Surry Hills NSW 2010
T +61 2 8096 4066
info@blp.com.au
www.blp.com.au

CLIENT
Health Infrastructure NSW
Level 6, 1 Reserve Road St Leonards, NSW 2065
T +61 2 9978 5402
www.hinfra.health.nsw.gov.au


PROJECT
The Children's Hospital at Westmead Stage 2 Redevelopment

Sheet Name
GFA CALCULATIONS SHEET 1

Scale 1 : 1000@A1	Date 19/11/21
Drawn By EP	Checked By AF
Project No 19038	Revision D
Drawing No CHW-AR-DG-PSB-SSD055	

FOR INFORMATION

KEY PLAN

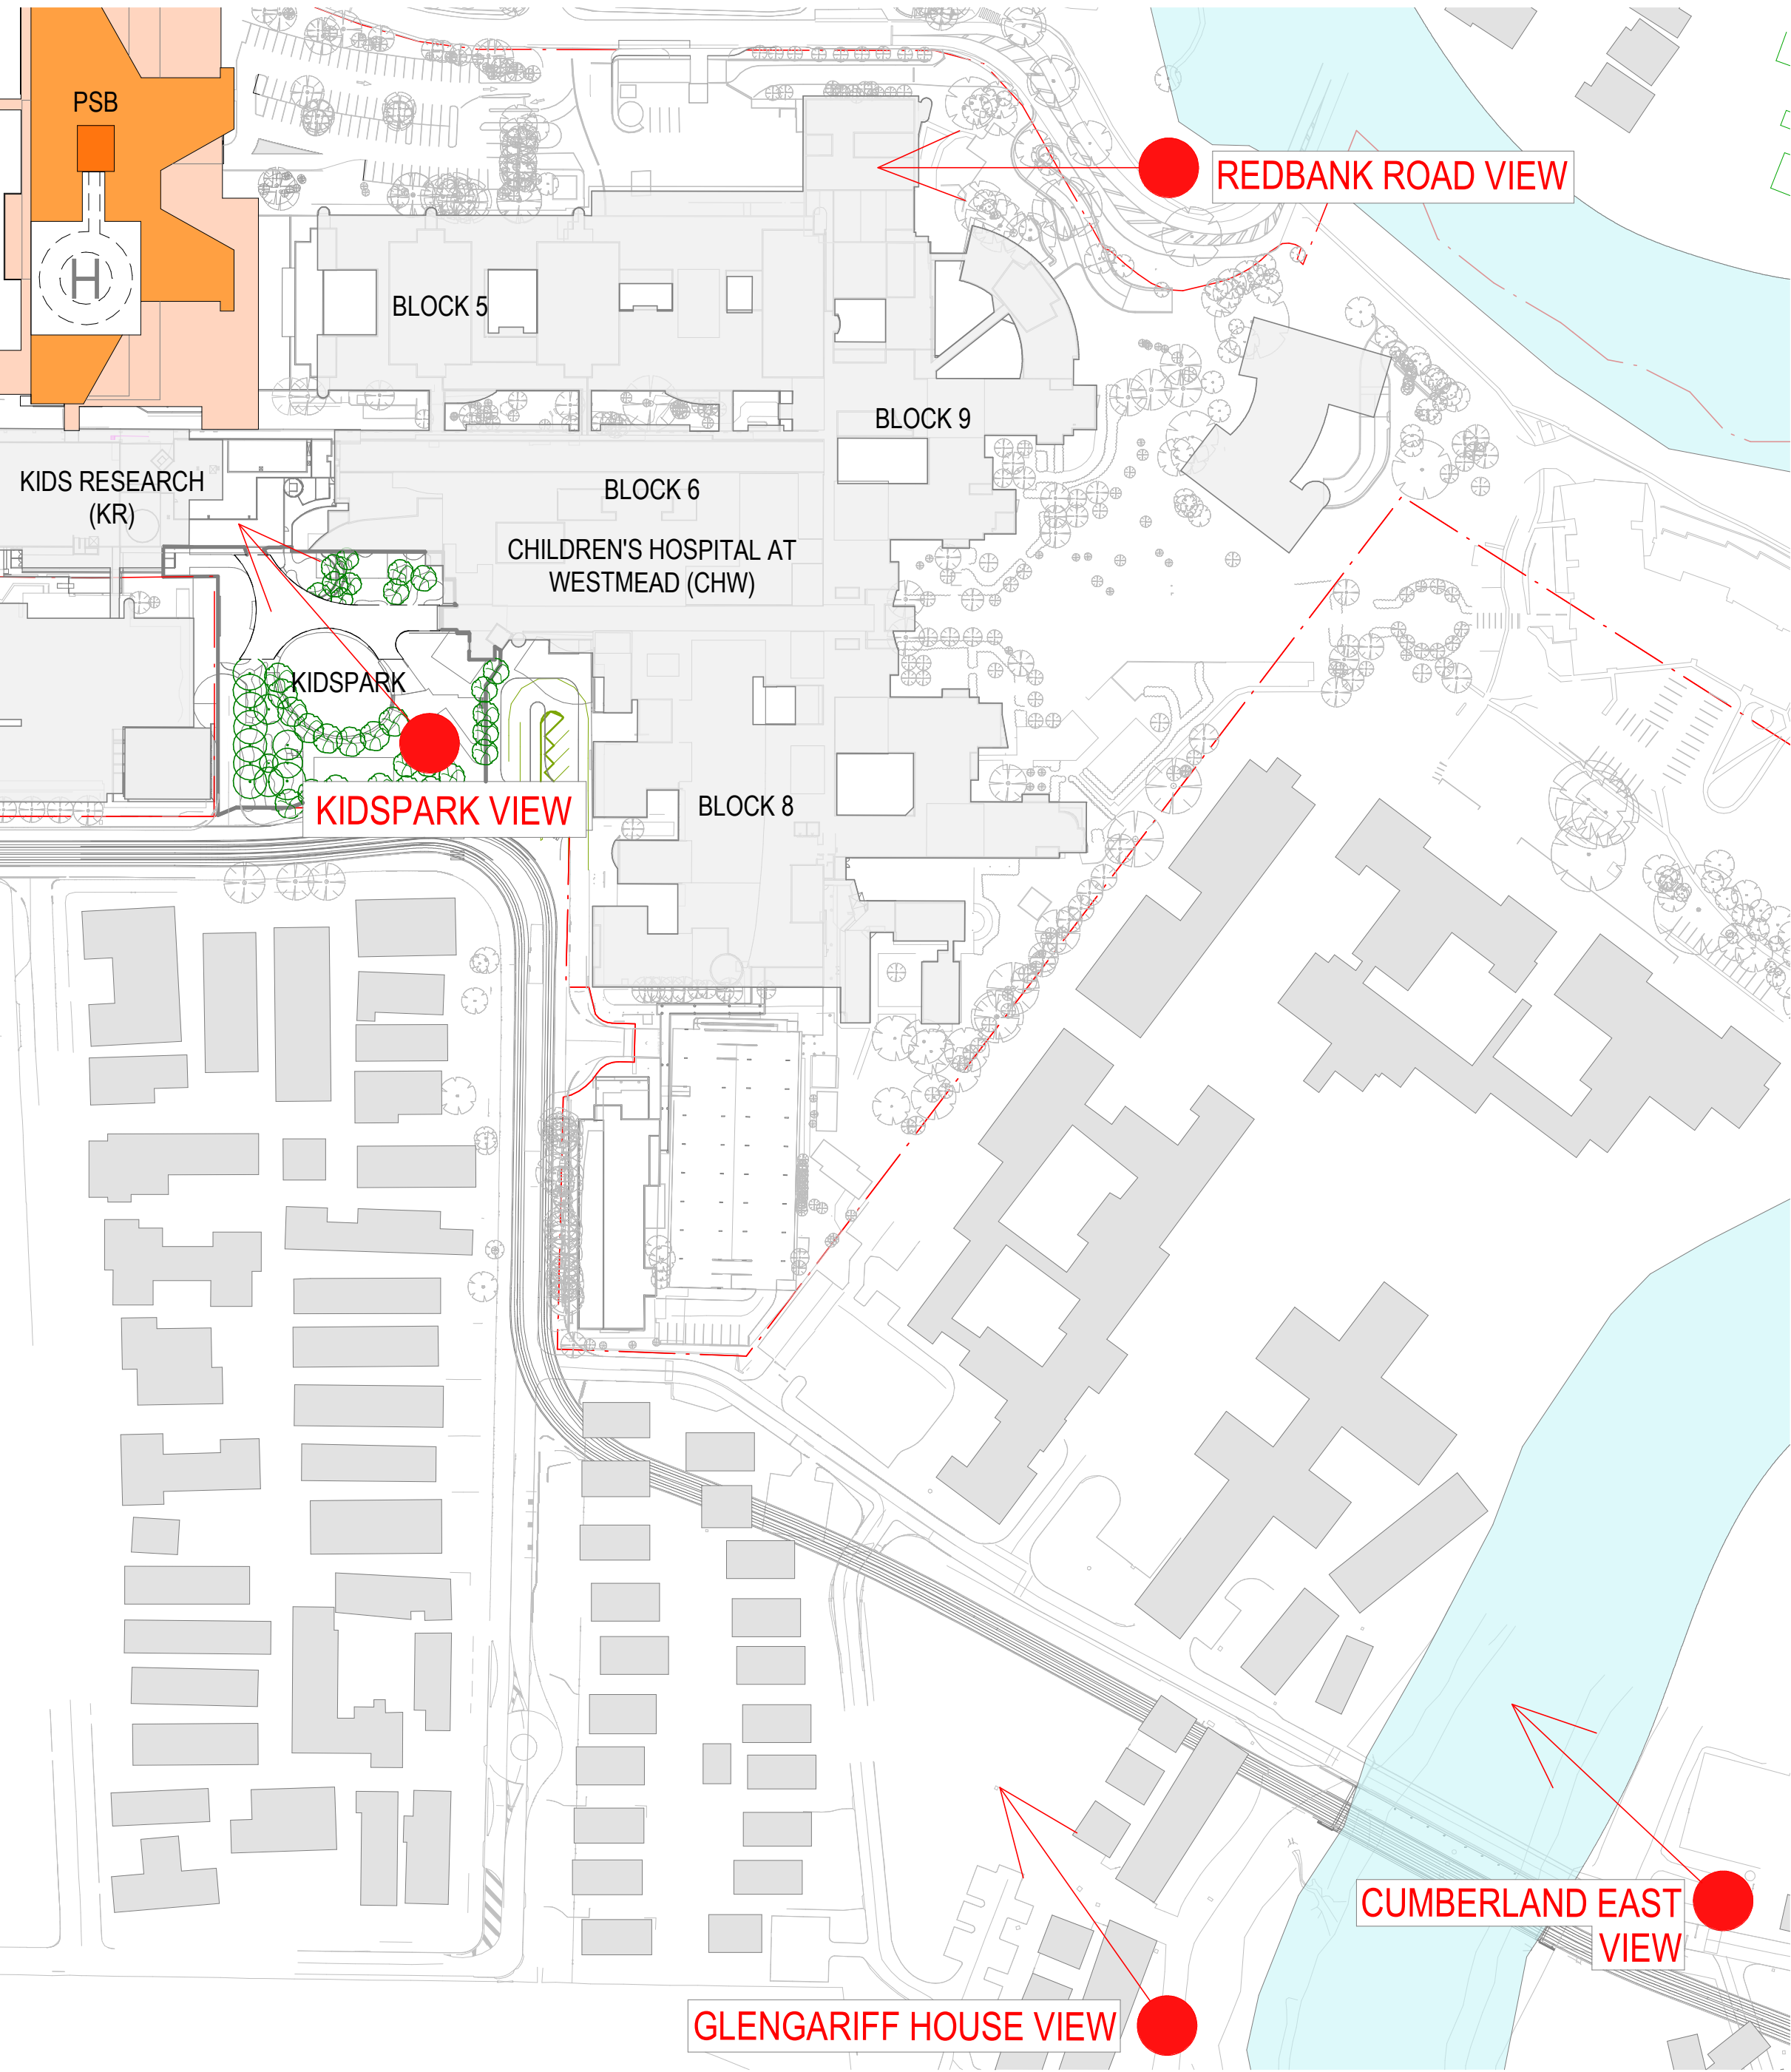

1 Existing 3D View 01



2 Proposed 3D View 01

E	ISSUED FOR INFORMATION	19/11/21
D	ISSUED FOR INFORMATION	13/08/21
C	ISSUED FOR INFORMATION	20/07/21
B	ISSUED FOR INFORMATION	22/12/20
A	ISSUED FOR INFORMATION	16/11/20
REV		

MECHANICAL / ELECTRICAL

Wood & Grieve Engineers
Level 6, Building B, 207 Pacific Highway, St Leonards NSW Australia 2065
T +61 2 8484 7000
enquiries.sdy@stantec.com
https://www.stantec.com

Stantec

CIVIL / STRUCTURE / HYDRAULIC / FIRE

ARUP
Level 5, 151 Clarence Street Sydney, NSW 2000
T +61 2 9320 9320
sydney@arup.com
www.arup.com

PROJECT MANAGER

PricewaterhouseCoopers
One International Towers Sydney Watermans Quay, Barangaroo NSW 2000
T +61 2 8266 0000
www.pwc.com.au

ARCHITECT

Billard Leece Partnership Pty Ltd
Architects & Urban Planners
Level 6, 72-80 Cooper St Sunny Hills NSW 2010
T +61 2 8096 4066
info@blp.com.au
www.blp.com.au

CLIENT

Health Infrastructure NSW
Level 6, 1 Reserve Road St Leonards, NSW 2065
T +61 2 9978 5402
www.hinfra.health.nsw.gov.au

PROJECT
The Children's Hospital at Westmead Stage 2 Redevelopment

Sheet Name
VIEW ANALYSIS - PHOTO MONTAGE - RENDERS - SHEET 01

Scale	NTS@A1	Date	19/11/21
Drawn By	LL	Checked By	AF
Project No		Revision	E
Drawing No			19038

CHW-AR-DG-PSB-SSD060

FOR INFORMATION