




RANDWICK RACECOURSE- WINX STAND

DRAWING LIST - SSDA		
SHEET No.	SHEET NAME	Current Revision
SSDA-001	COVER PAGE	D
SSDA-100	LOCATION PLAN	A
SSDA-101	BOUNDARIES & SCOPE OF WORKS	A
SSDA-102	SITE PLAN	D
SSDA-103	SITE ANALYSIS	A
SSDA-140	DEMOLITION PLAN	A
SSDA-201	GROUND FLOOR PLAN	E
SSDA-202	MEZZANINE FLOOR PLAN	D
SSDA-203	LEVEL 1 FLOOR PLAN	D
SSDA-204	PLANT LEVEL FLOOR PLAN	D
SSDA-205	ROOF PLAN	E
SSDA-301	ELEVATIONS	D
SSDA-302	ELEVATIONS	D
SSDA-401	SECTIONS	D
SSDA-701	SOLAR STUDIES - 21 MARCH 9AM	D
SSDA-702	SOLAR STUDIES - 21 MARCH 12PM	D
SSDA-703	SOLAR STUDIES - 21 MARCH 3PM	D
SSDA-711	SOLAR STUDIES - 21 JUNE 9AM	D
SSDA-712	SOLAR STUDIES - 21 JUNE 12PM	D
SSDA-713	SOLAR STUDIES - 21 JUNE 3PM	D
SSDA-721	SOLAR STUDIES - 22 DEC 9AM	D
SSDA-722	SOLAR STUDIES - 22 DEC 12PM	D
SSDA-723	SOLAR STUDIES - 22 DEC 3PM	D
SSDA-801	SCHEDULE OF FINISHES	C
SSDA-811	GFA	D
SSDA-900	PHOTOMONTAGE	A
SSDA-901	PHOTOMONTAGE	A
SSDA-902	PHOTOMONTAGE	B
SSDA-903	PHOTOMONTAGE	A

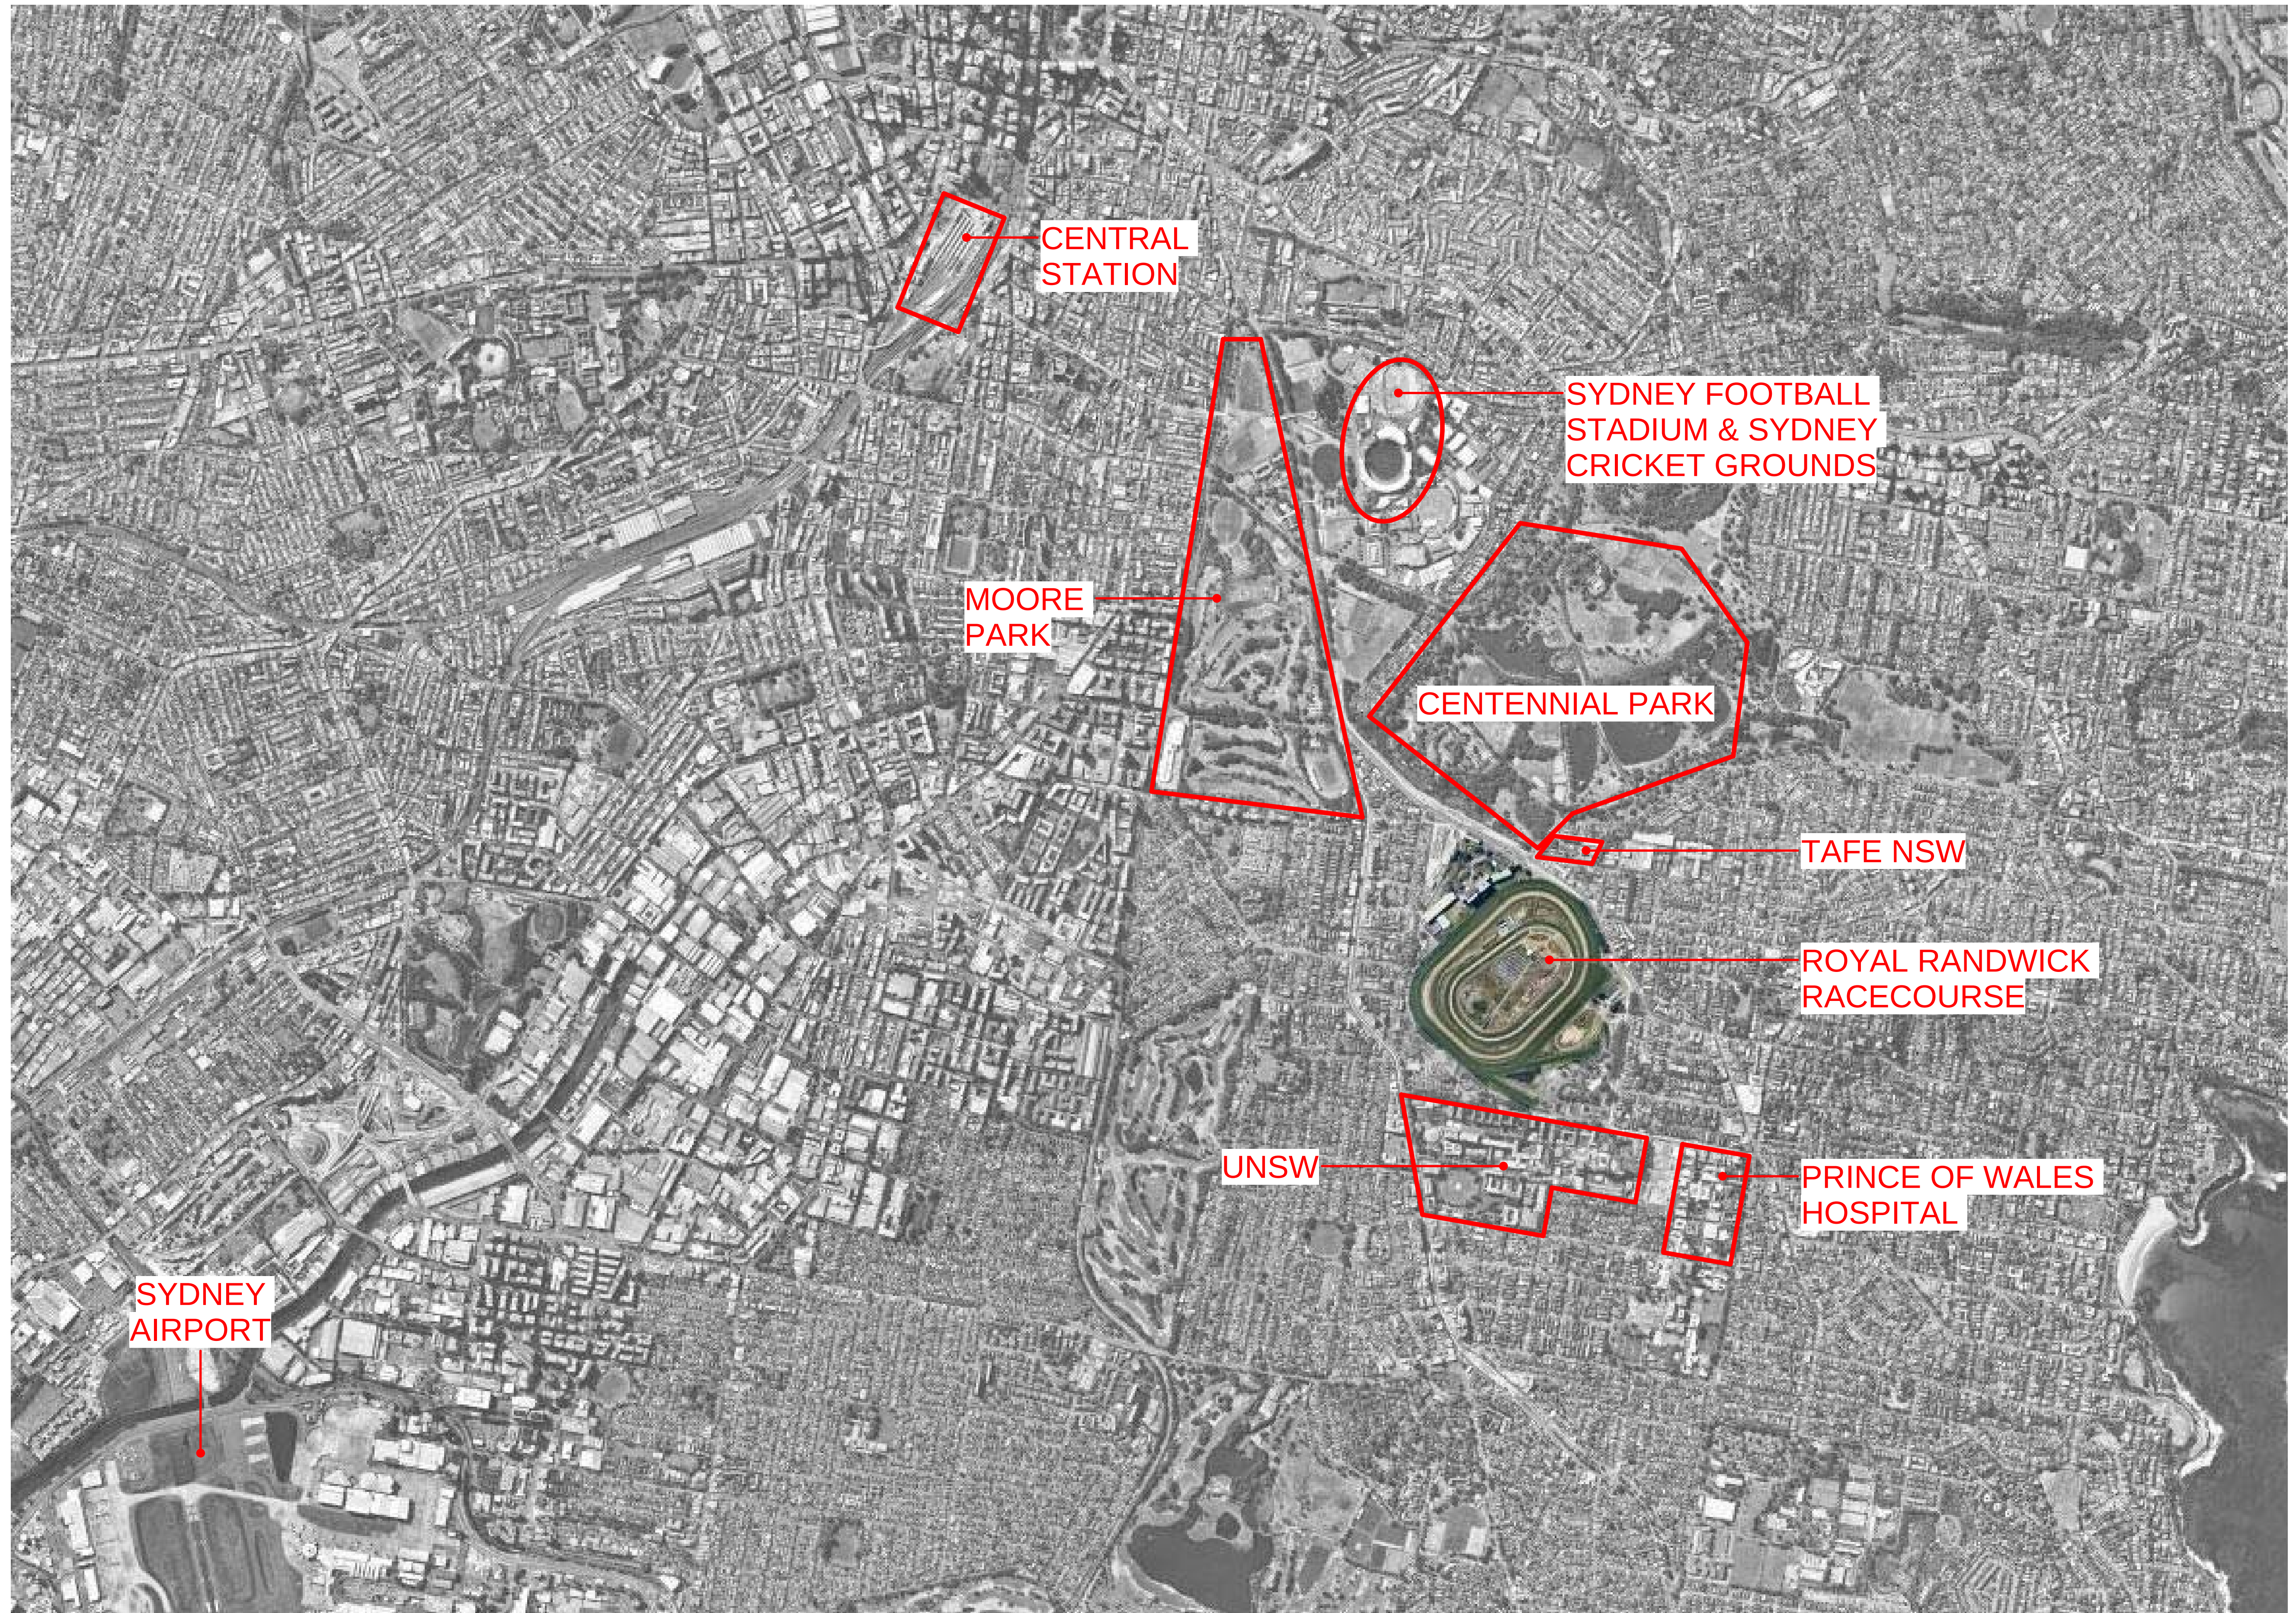



Project:

ATC RNSW Public Infrastructure

Drawing Title:

LOCATION PLAN

Drawing Number:

SSDA-100


Revision:

A

Date:

31/10/19

Scale:

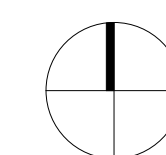

Cox Architecture
Level 6, 155 Clarence Street,
Sydney, NSW 2000, Australia
T + 61 2 9267 9599
F + 61 2 9264 5844
www.coxarchitecture.com.au

Nominated Architects
Joh Agius no. 6491
Russell Lee no. 6367

COX

LEGEND

SITE
BOUNDARY

SCOPE OF
WORKS



ROYAL
RANDWICK
RACECOURSE

0 0.125 0.25 0.5 Kilometers

Project:

ATC RNSW Public Infrastructure

Drawing Title:

BOUNDARIES & SCOPE OF WORKS

Drawing Number:

SSDA-101

Revision:


A

Date:

31/10/19

Scale:

@ A1

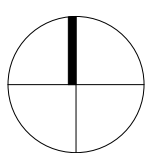

Cox Architecture
Level 6, 155 Clarence Street,
Sydney, NSW 2000, Australia
T + 61 2 9267 9599
F + 61 2 9264 5844
www.coxarchitecture.com.au

Nominated Architects
Jill Appleby no. 6367
Russell Lee no. 6367

COX



Project:

ATC RNSW Public Infrastructure

Drawing Title:

SITE PLAN

Drawing Number:

SSDA-102

Revision:


D

Date:

16/06/20

Scale:



1 : 500 @ A1

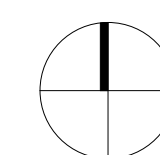



Cox Architecture
Level 6, 155 Clarence Street,
Sydney, NSW 2000, Australia
T + 61 2 9267 9599
F + 61 2 9264 5844
www.coxarchitecture.com.au


Nominated Architects
Joint Agents no. 6491
Russell Lee no. 6367


COX

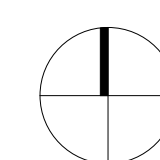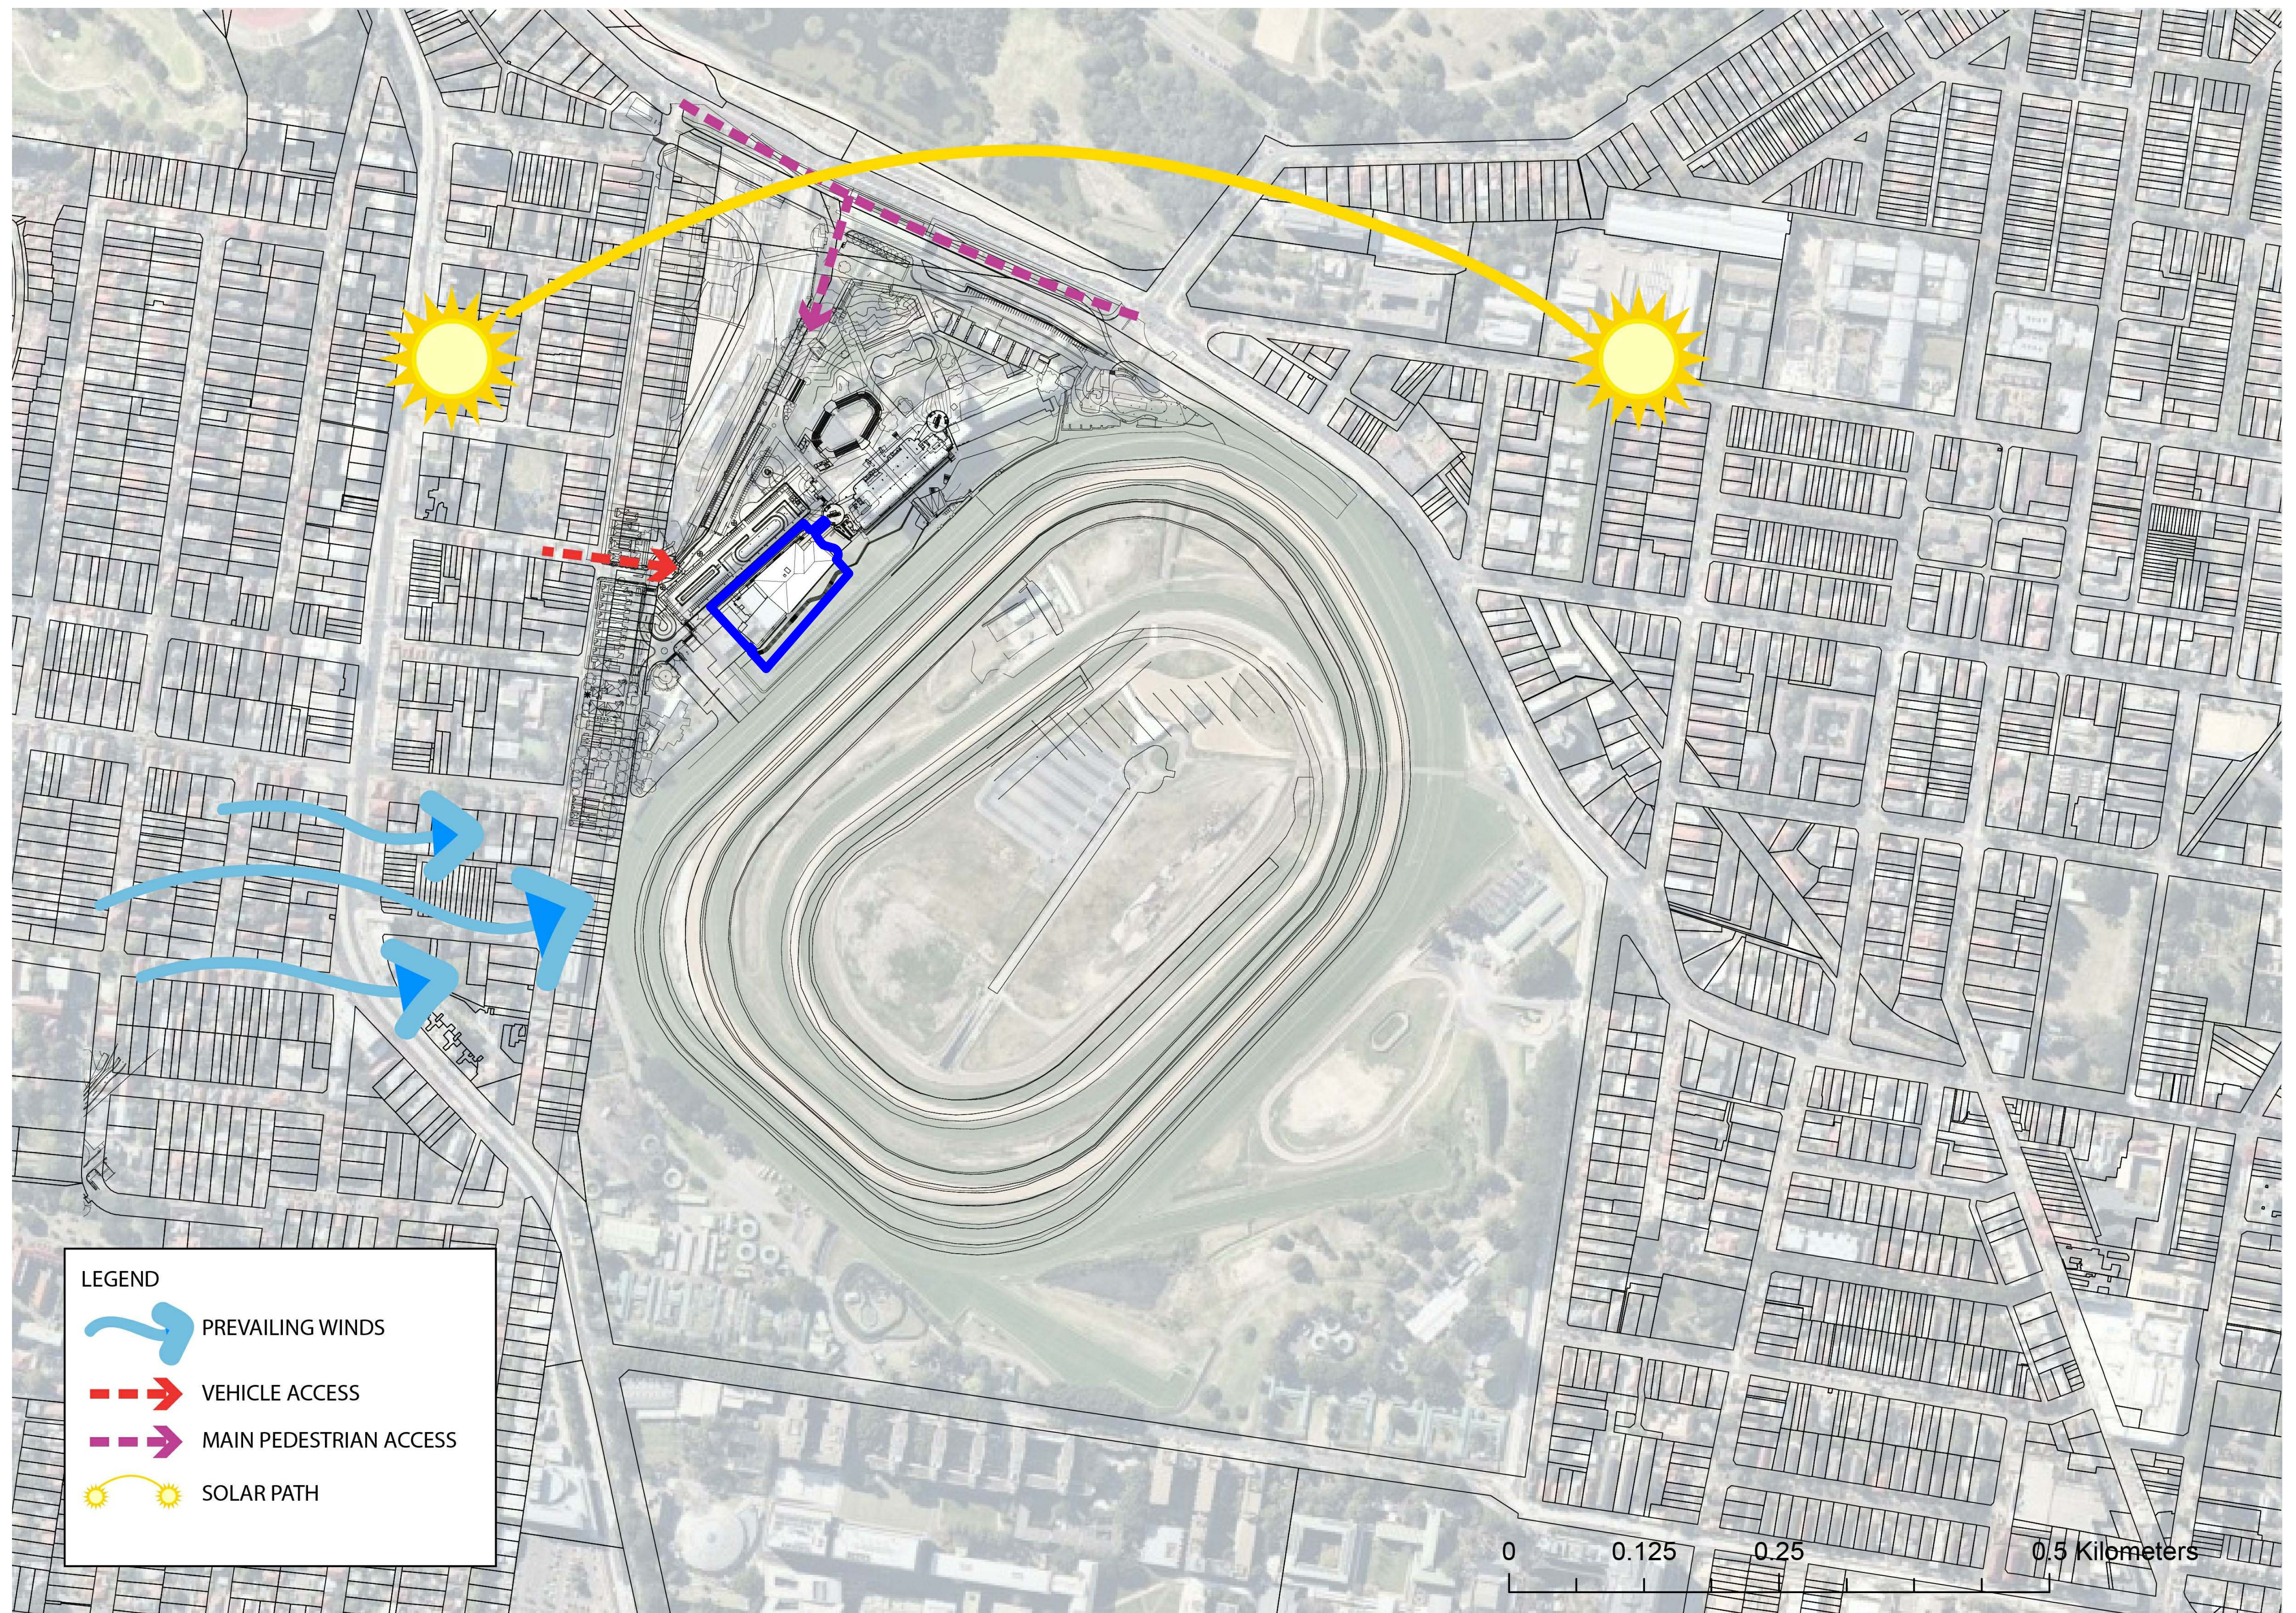


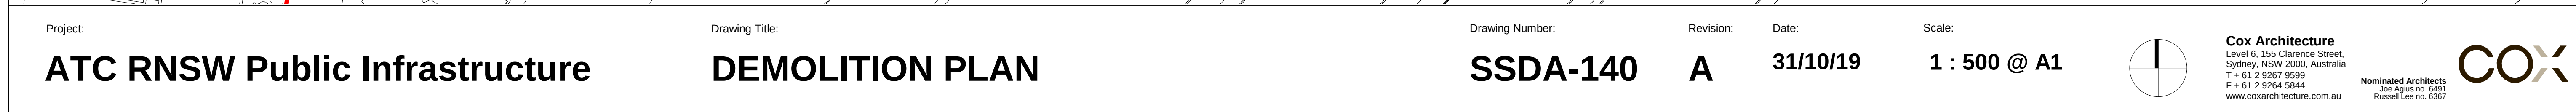


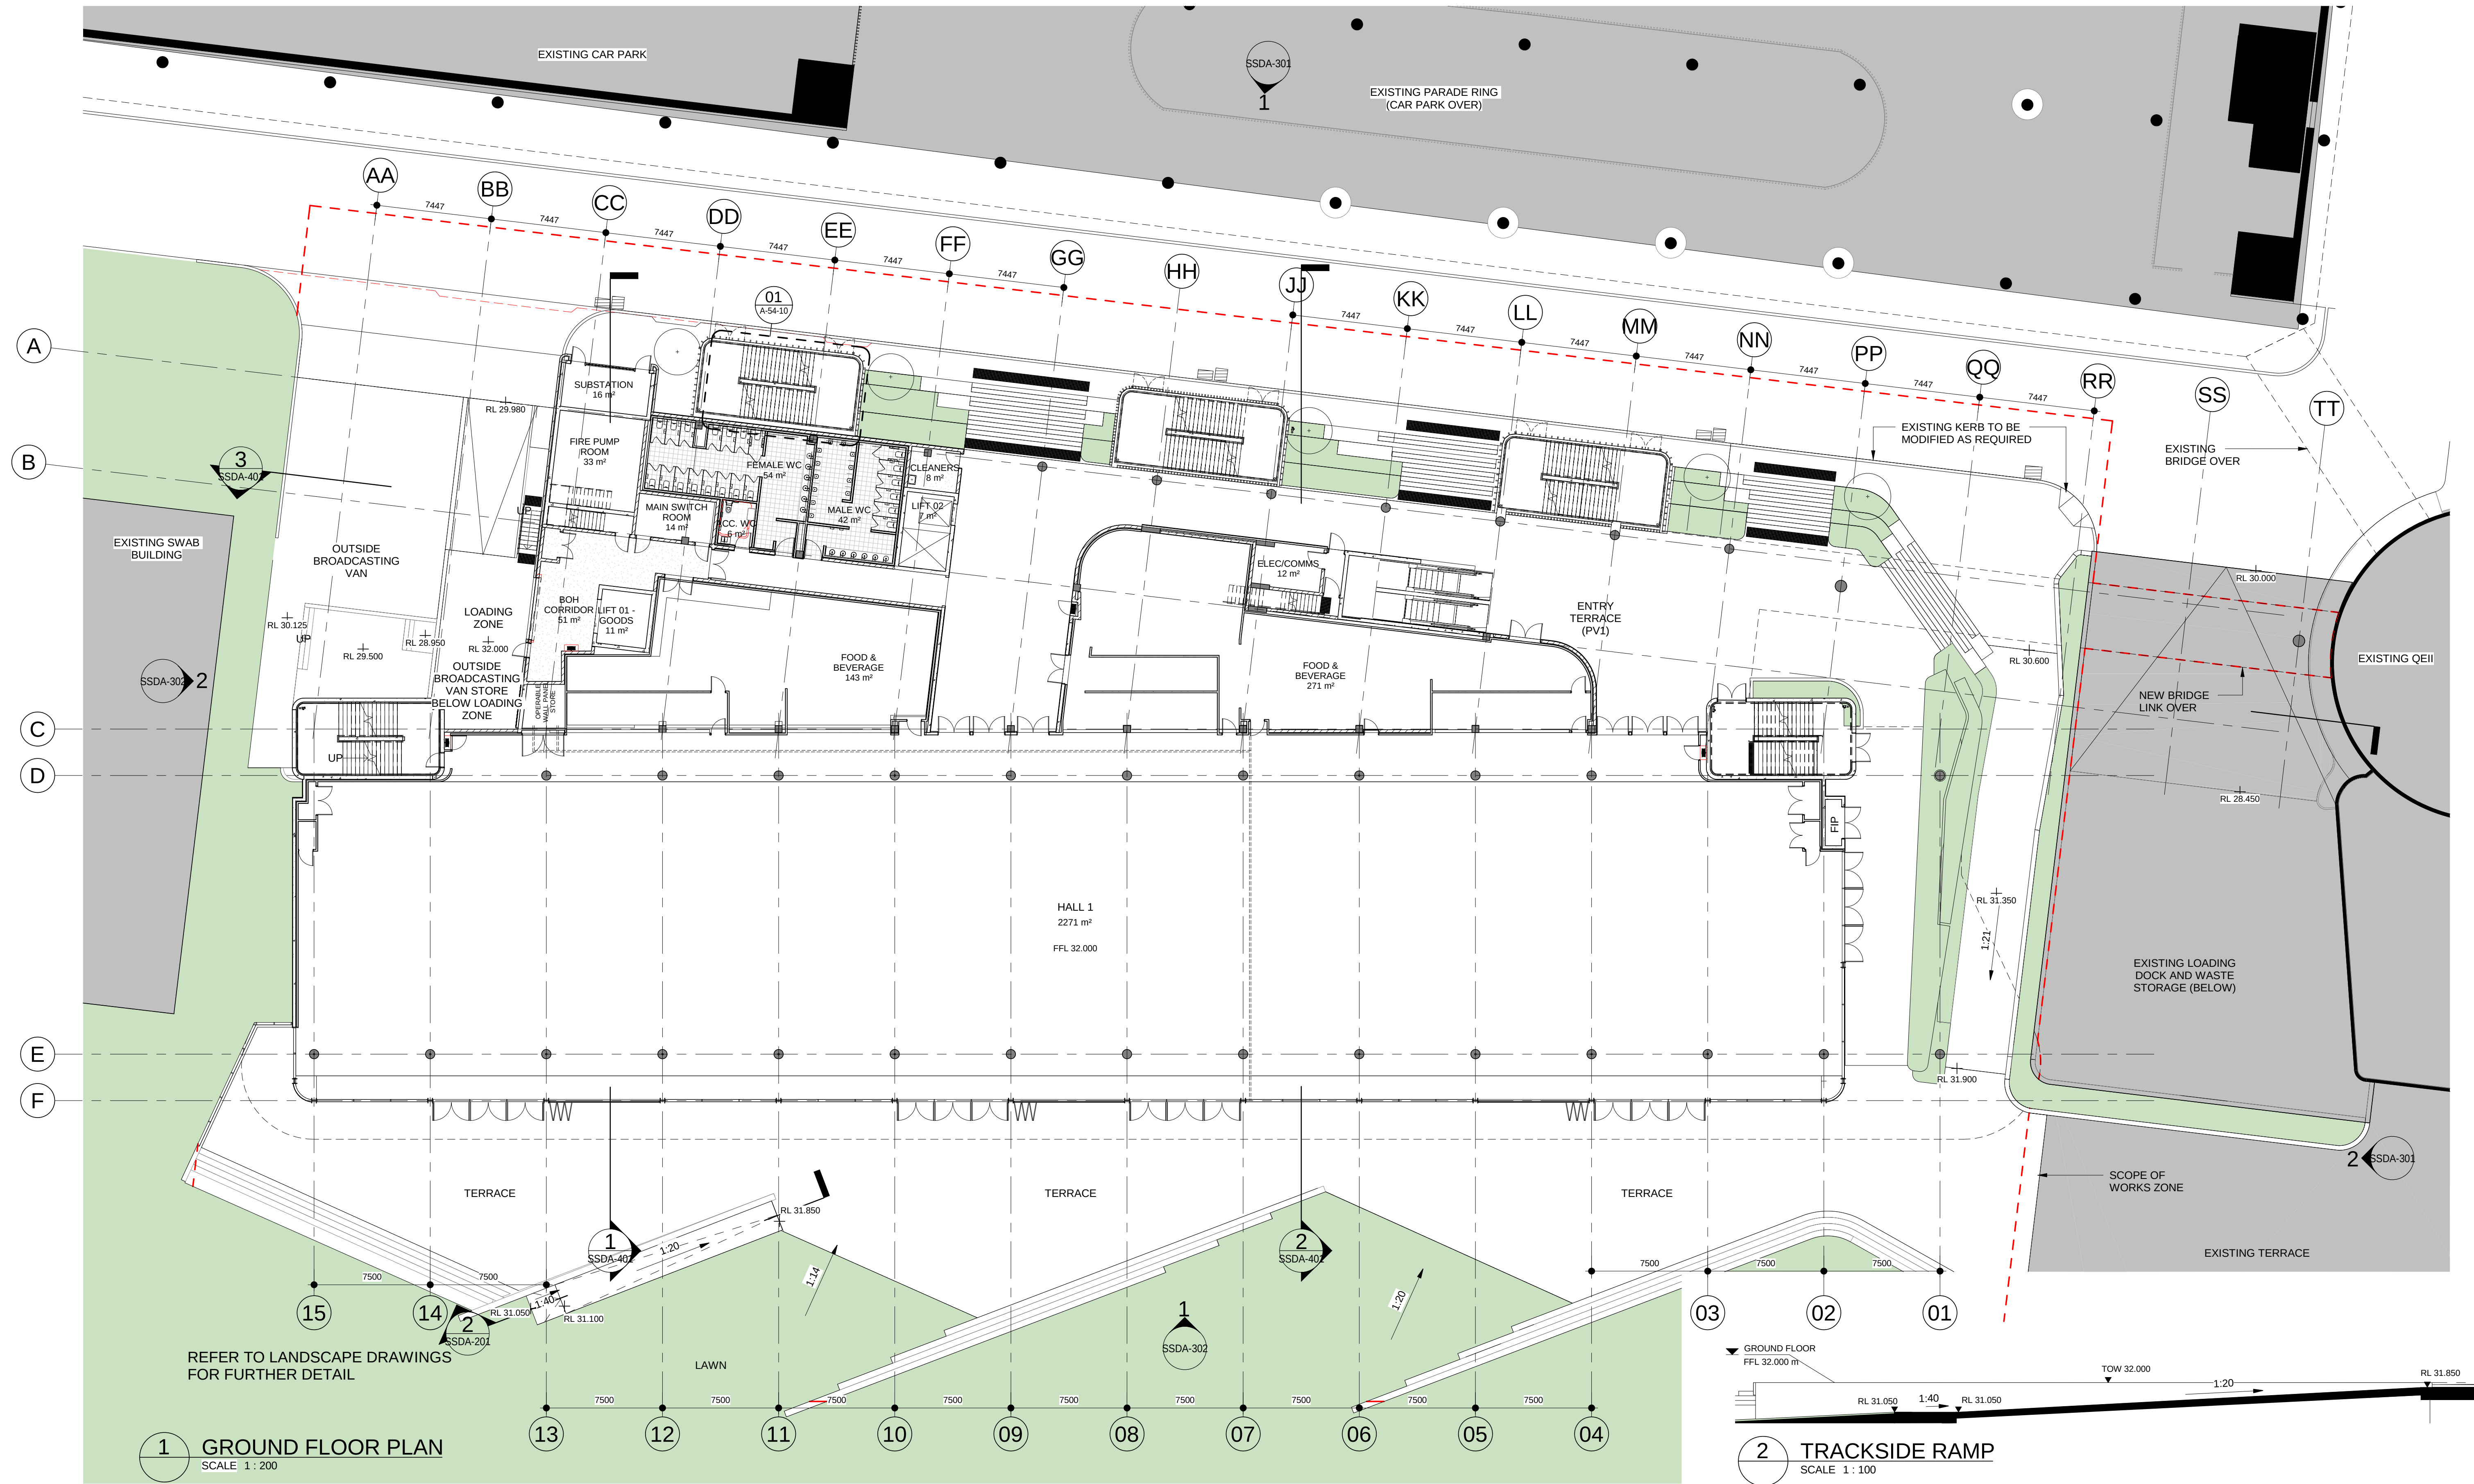


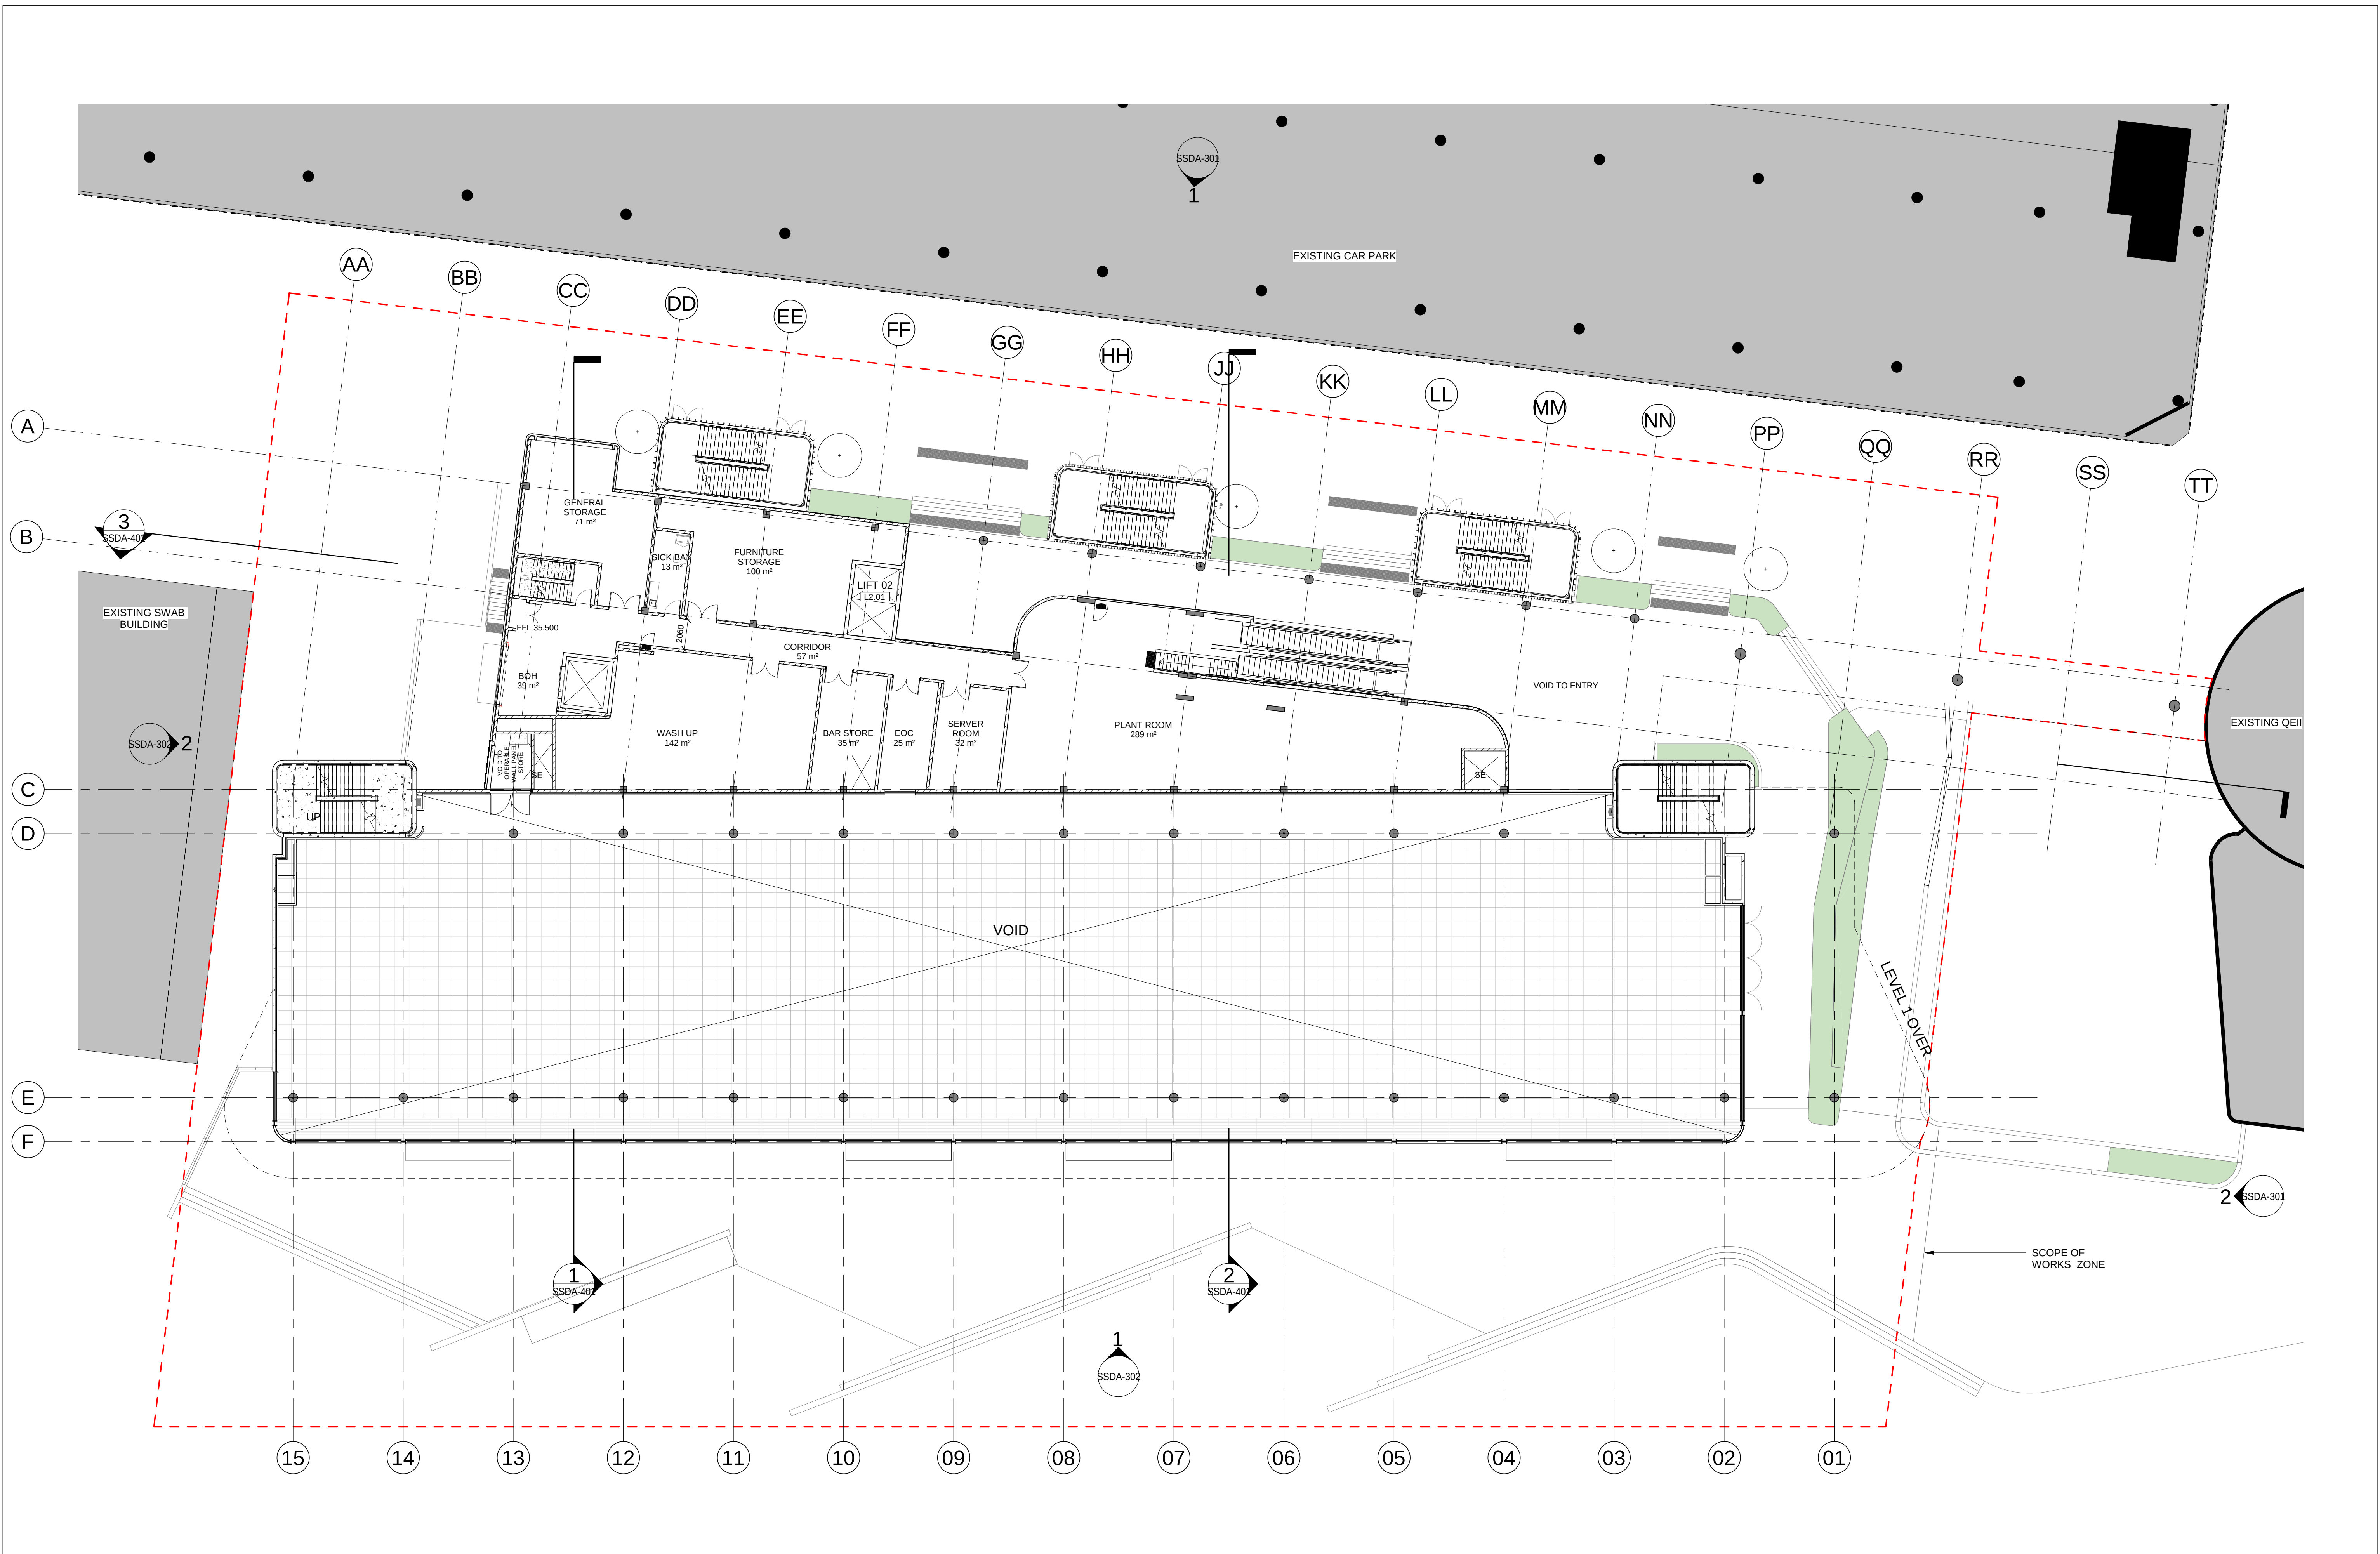

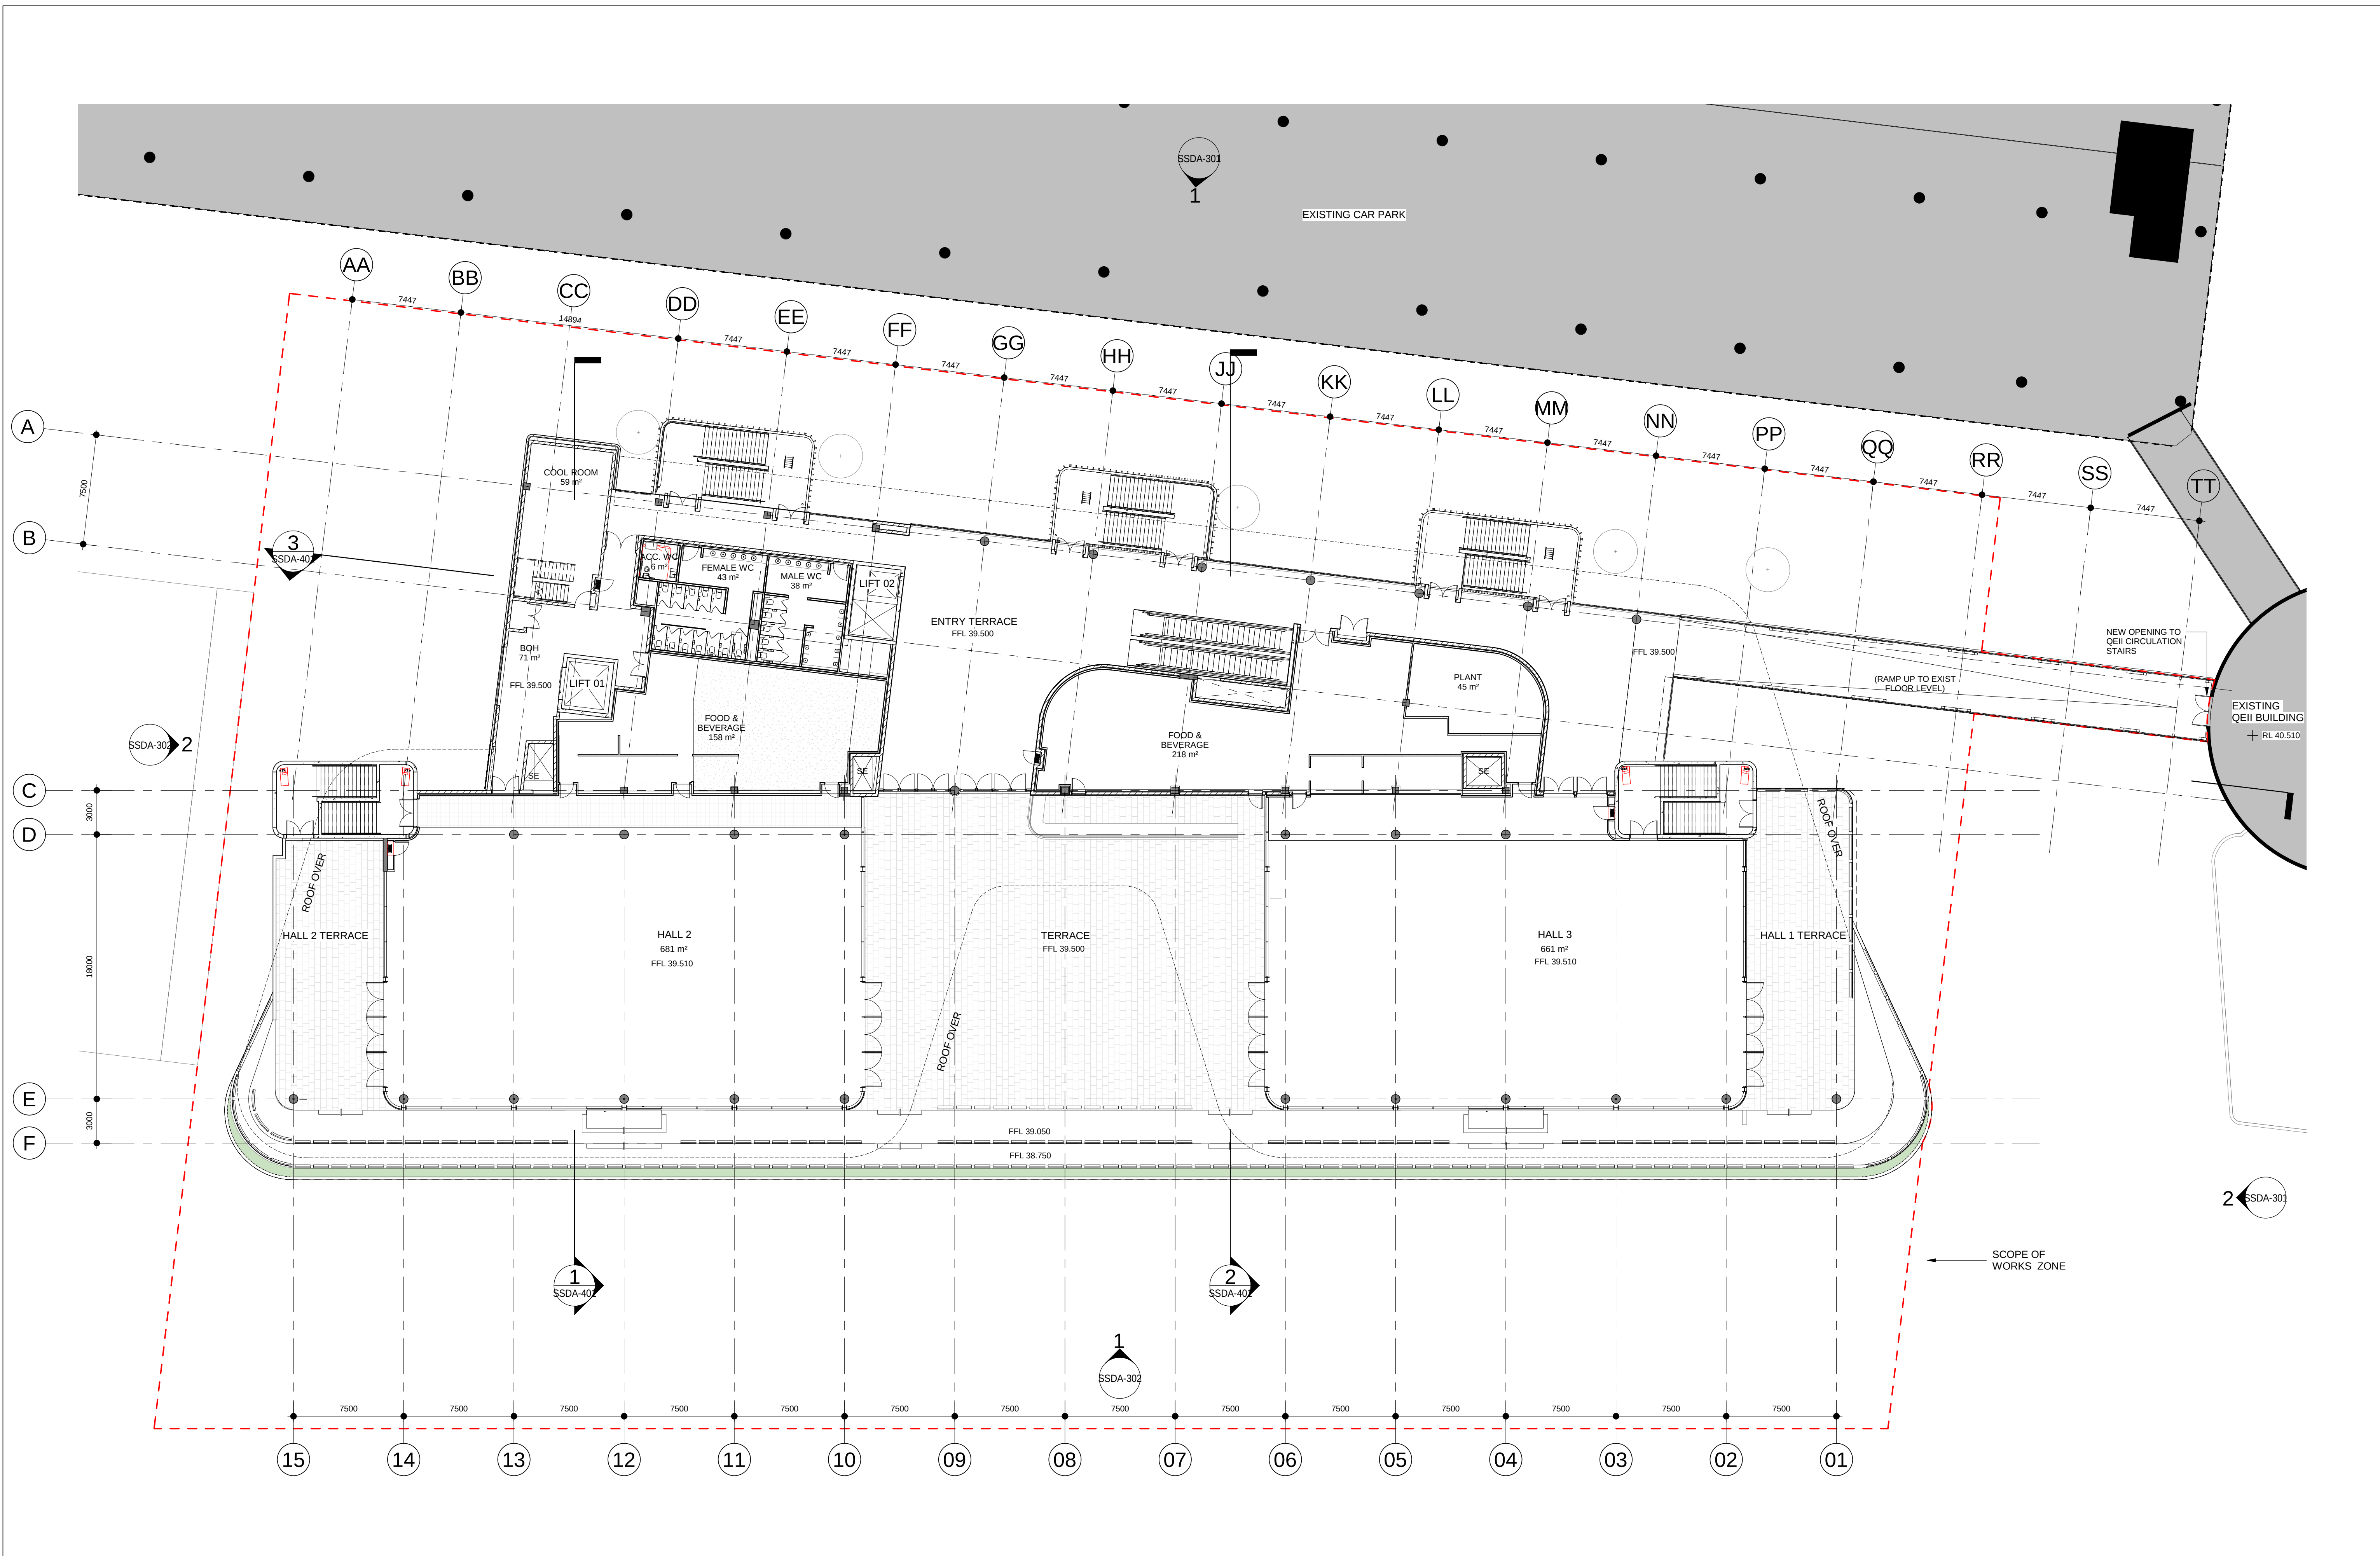


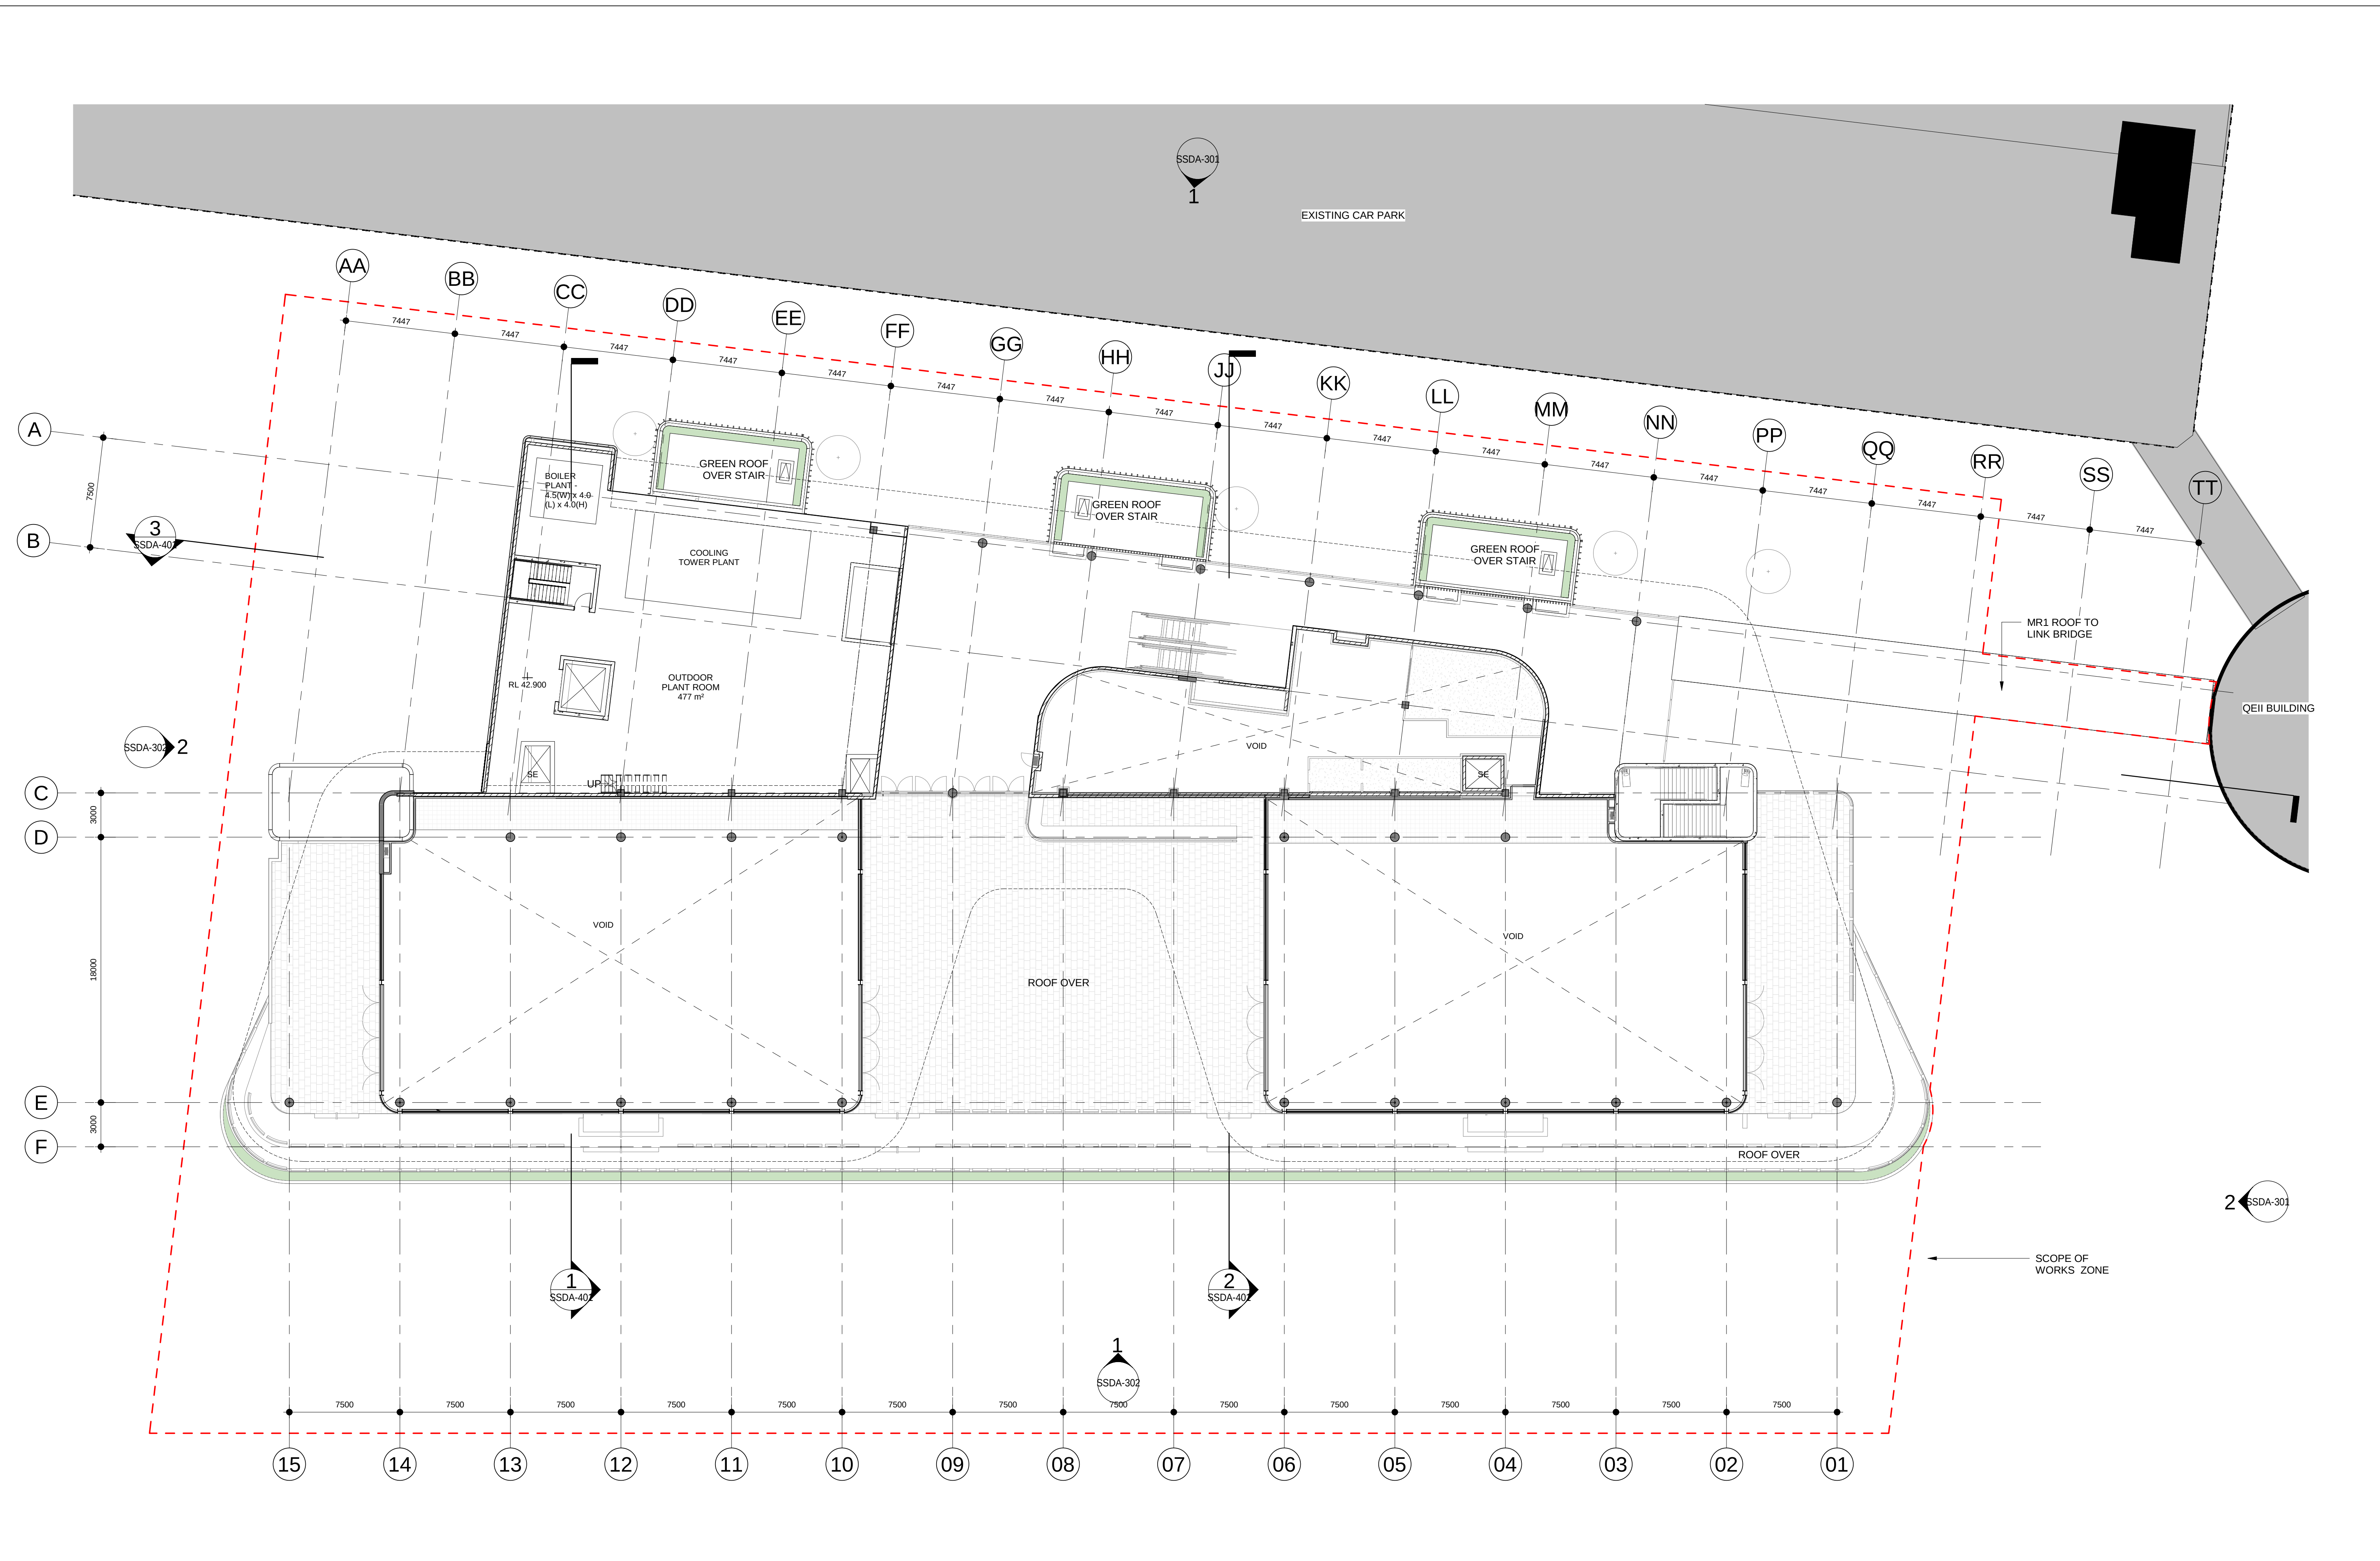

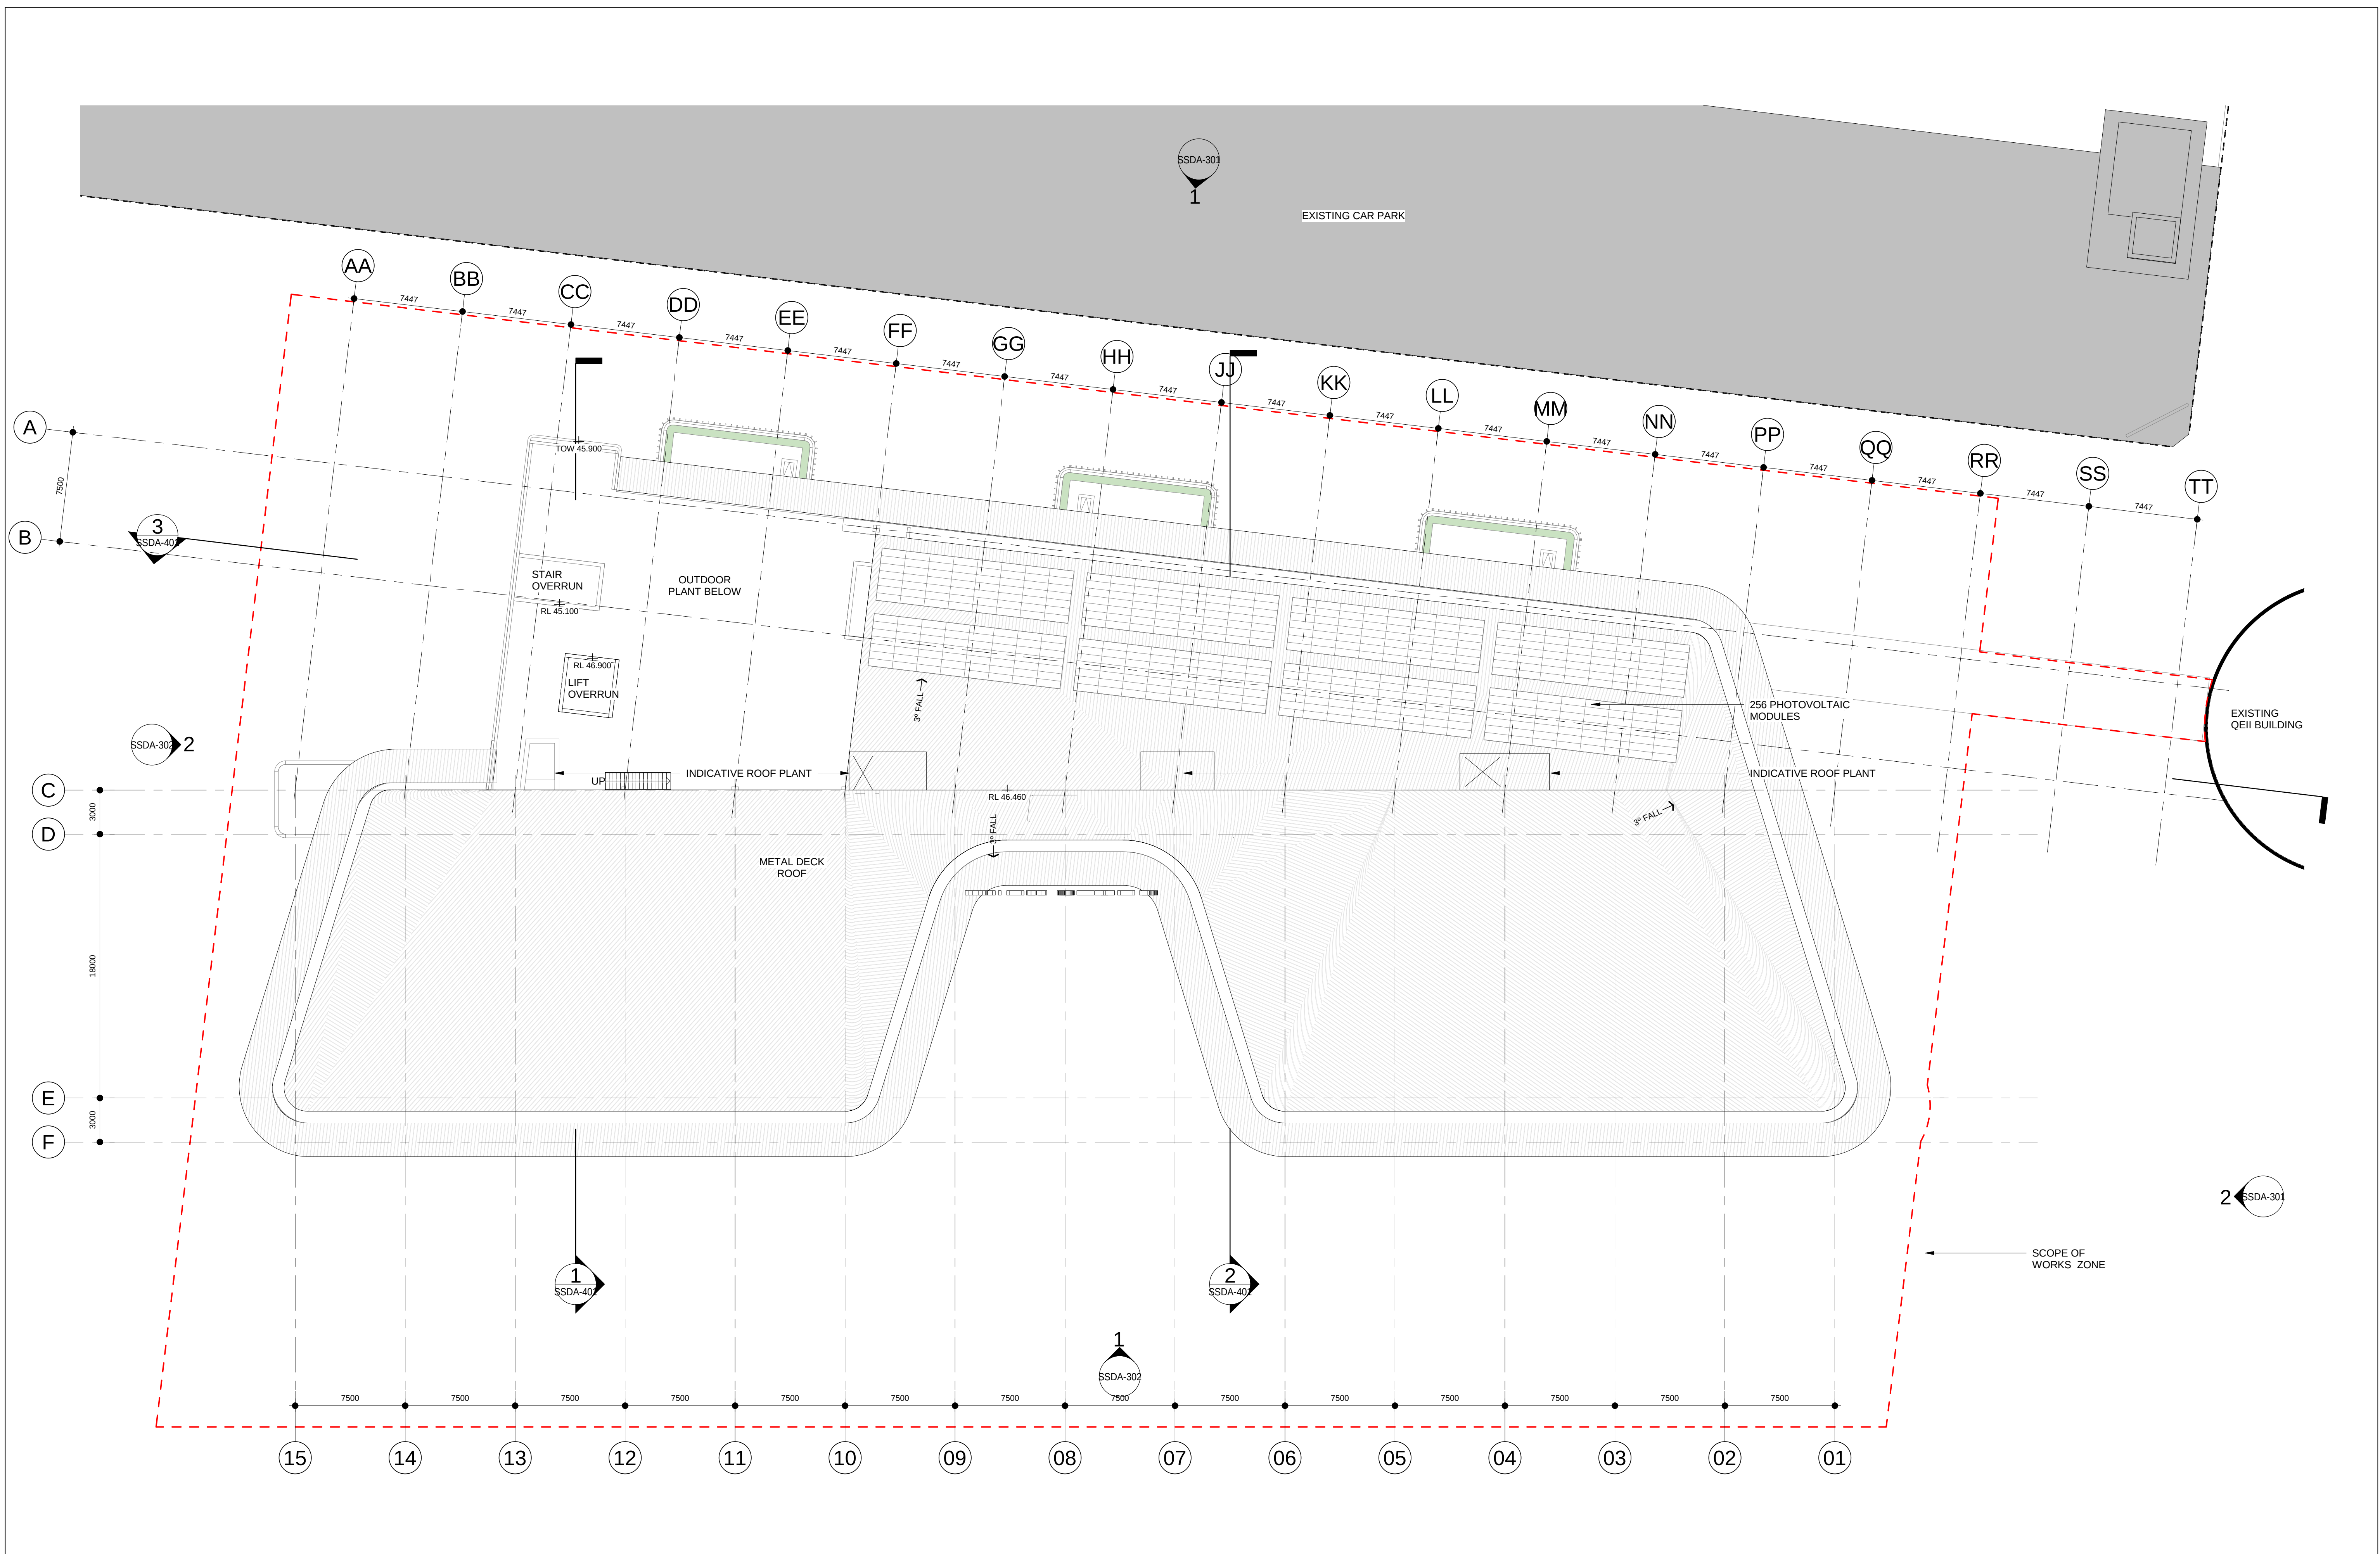

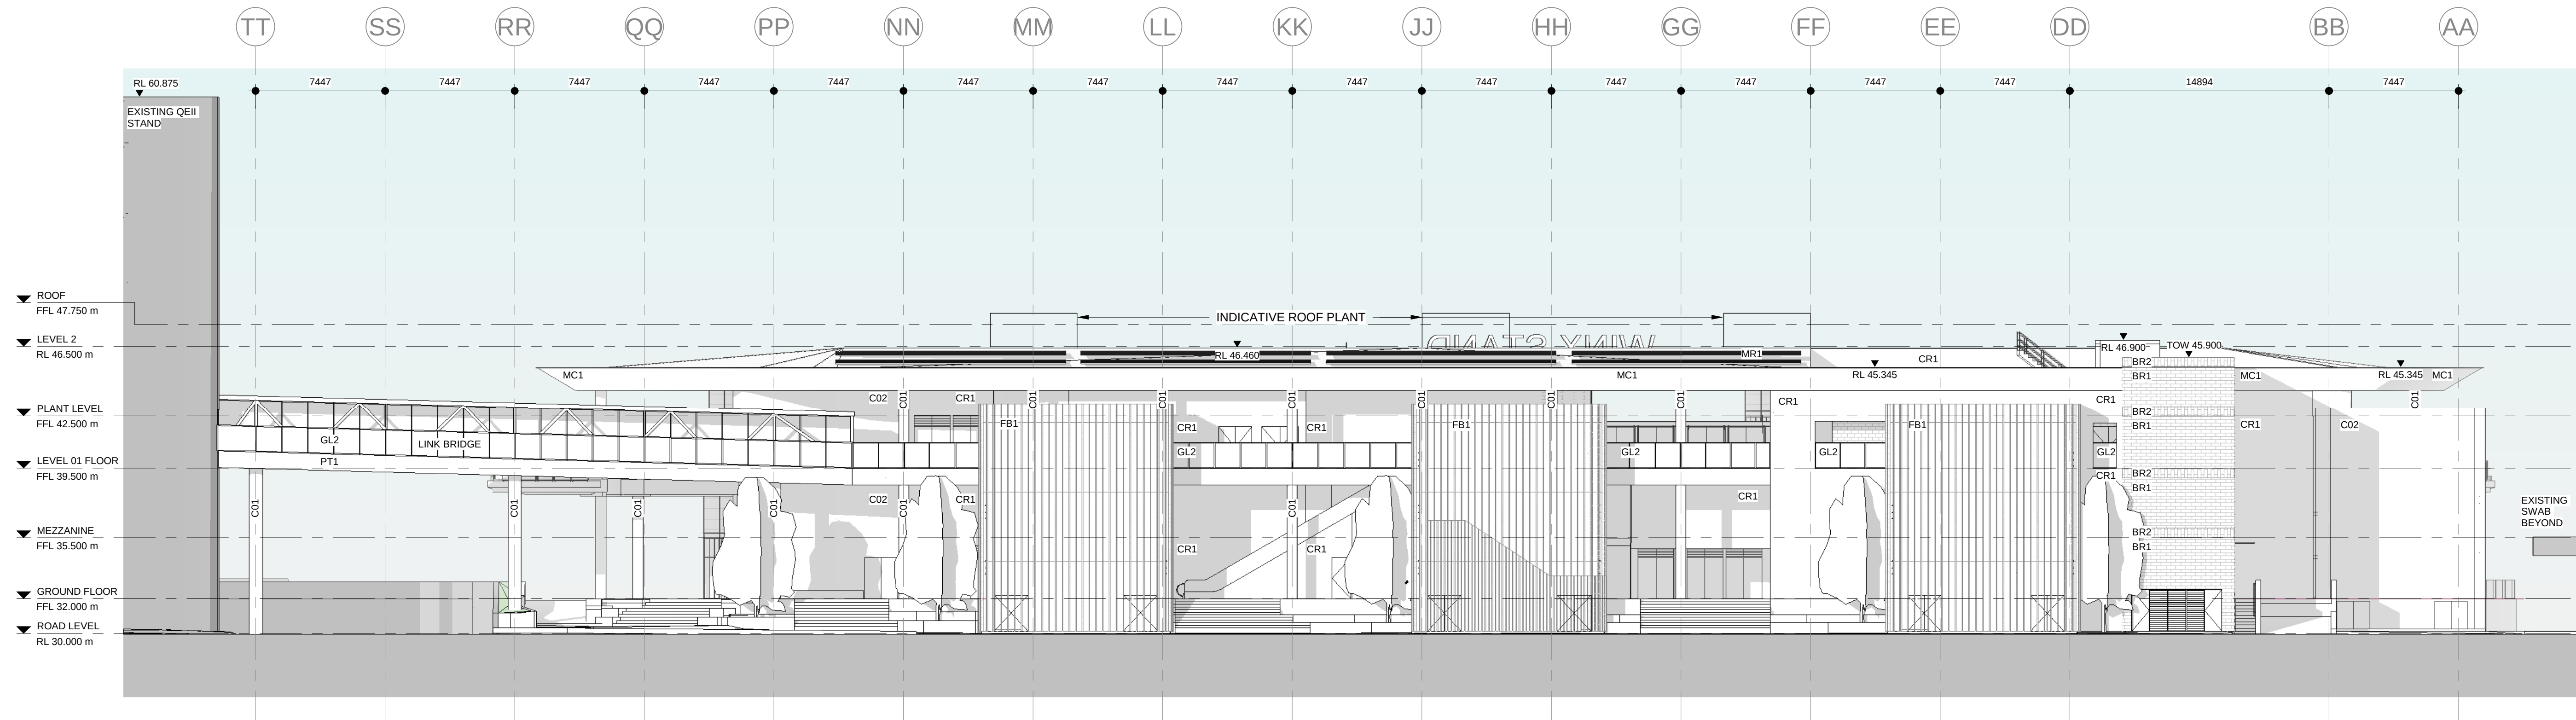

1 NORTH ELEVATION (LANEWAY)
SK-01 SCALE 1 : 200

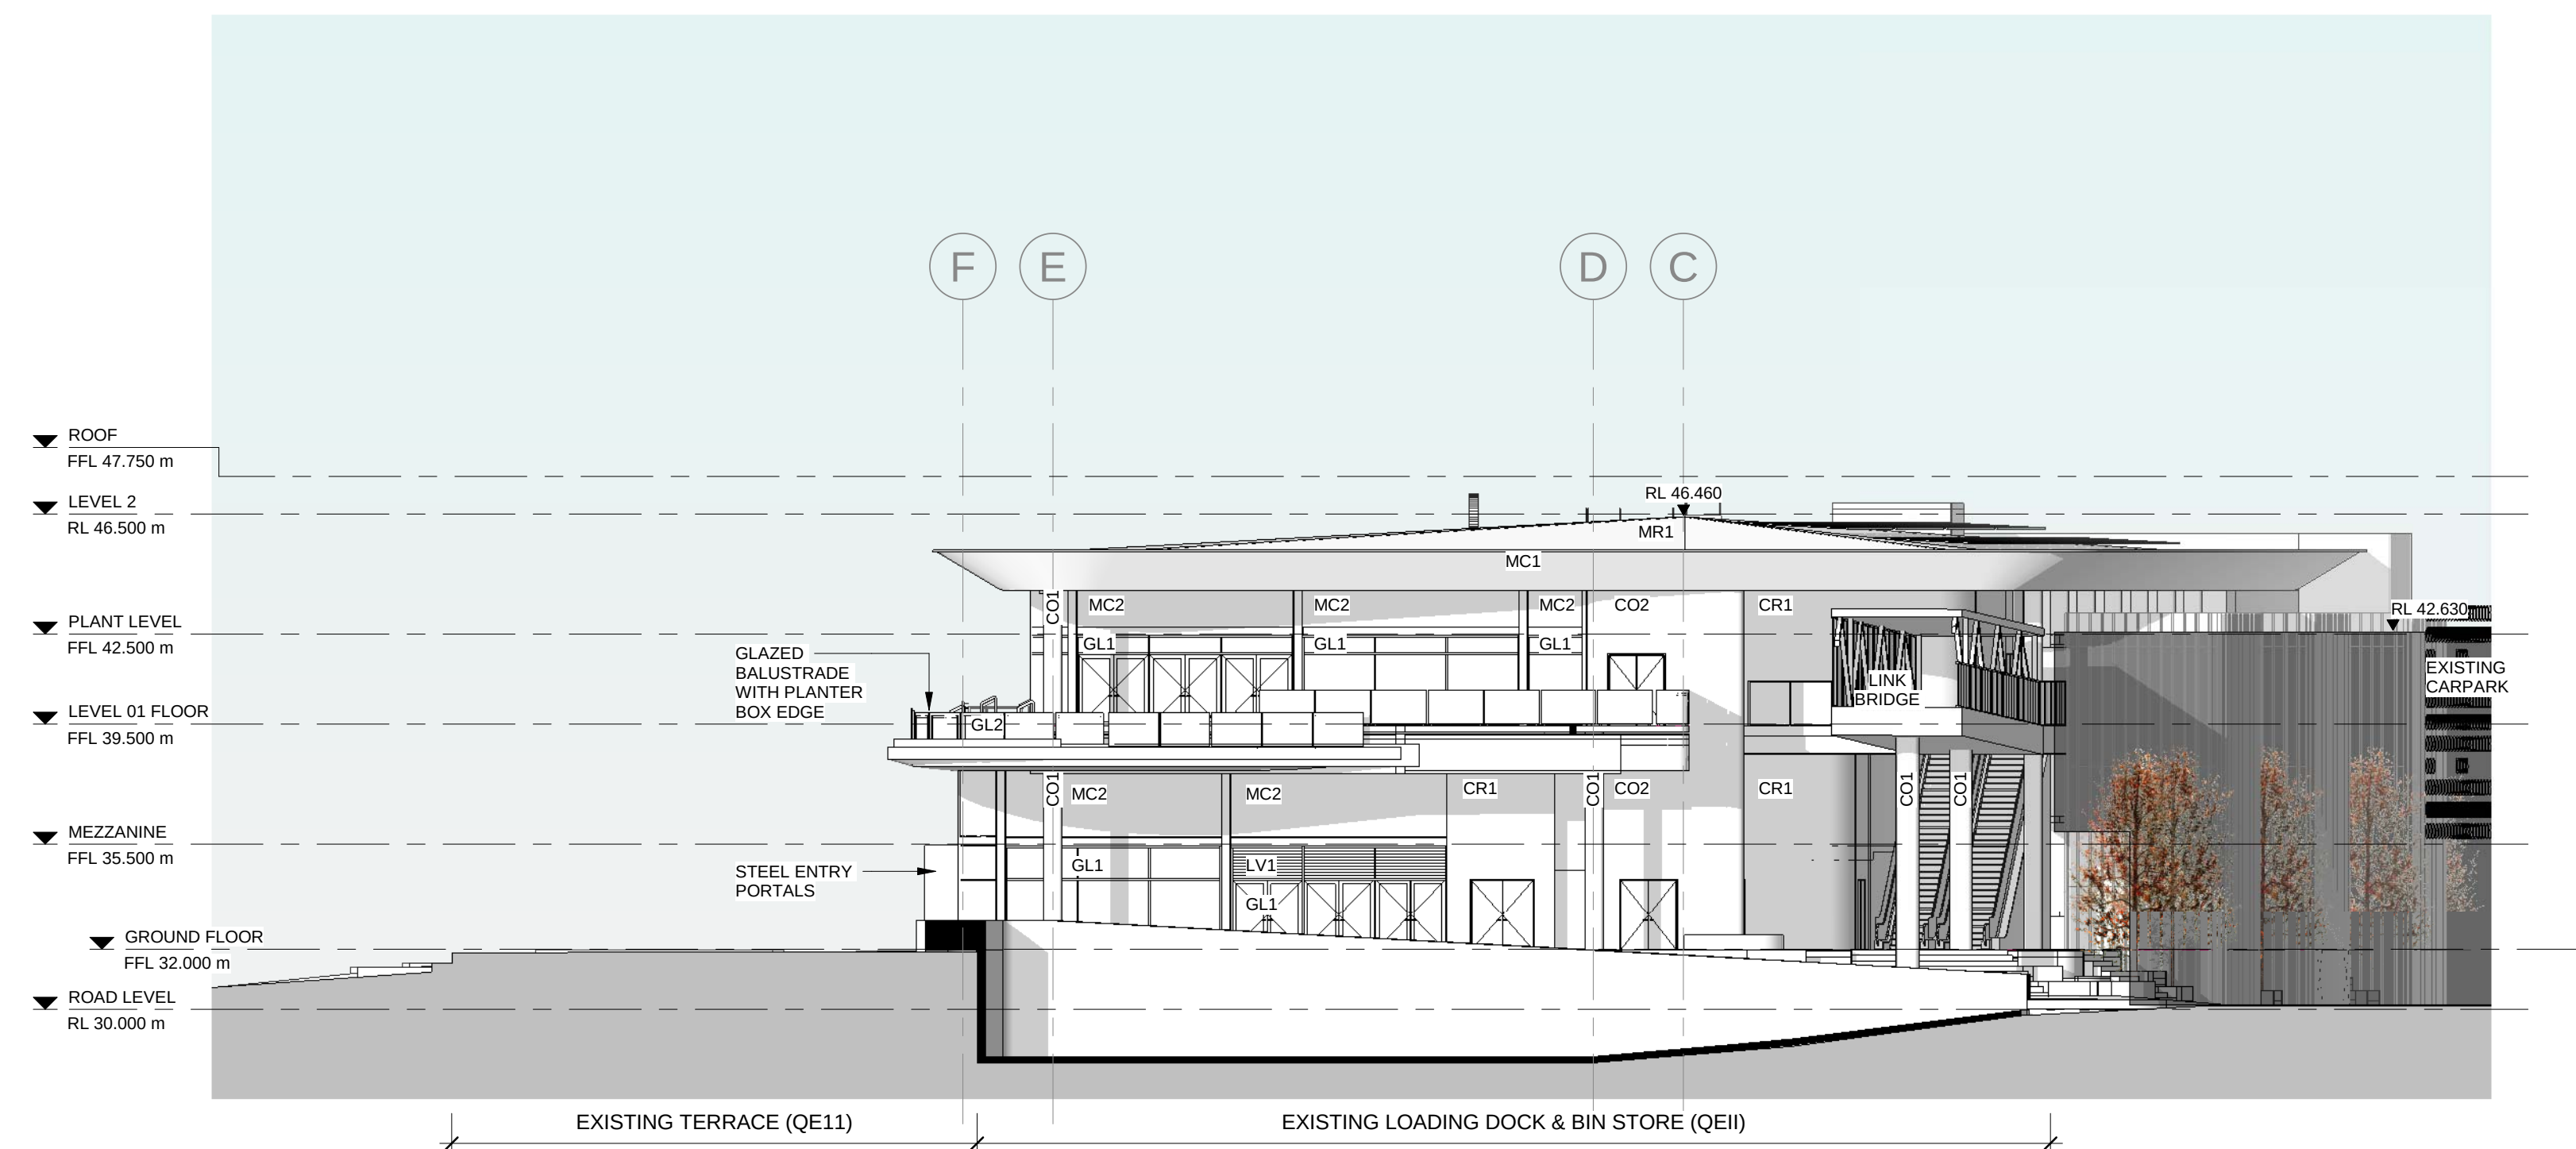

2 EAST ELEVATION
SK-01 SCALE 1 : 200

MATERIALS LEGEND:		
CODE:	DESCRIPTION:	COLOUR:
MR1	METAL DECK ROOF	WINDSPRAY
FB1	VERTICAL ALUMINIUM FACADE BLADES	DOESKIN POWDERCOAT
FB2	VERTICAL ALUMINIUM FACADE BLADES	MONUMENT POWDERCOAT
CR1	CEMENT RENDER	LIGHT GREY
CR2	CEMENT RENDER	MONUMENT
MC1	SOLID METAL CLADDING TO SOFFITS	SILVER POWDERCOAT
MC2	SOLID METAL CLADDING TO FACADE	MONUMENT POWDERCOAT
CO1	OFF-FORM CONCRETE	CLEAR SEALER
CO2	OFF-FORM CONCRETE	BOARD-MARKED FINISH
GL1	ALUMINIUM FRAMED GLAZING	CLEAR GLASS / MONUMENT FRAMES
GL2	GLAZED BALUSTRADE ON STEEL FRAME	CLEAR GLASS / MONUMENT FRAMES
LV1	GLASS VENTILATION LOUVRES	CLEAR GLASS / MONUMENT FRAMES
PT1	MASONRY PAINT FINISH	MONUMENT
PV1	OFF-FORM CONCRETE	HONED WITH EXPOSED AGGREGATE
BR1	FACE BRICKWORK	SIMILAR TO CONTEXT BUILDINGS
BR2	FACE BRICKWORK	SIMILAR TO CONTEXT BUILDINGS

Project:

ATC RNSW Public Infrastructure

Drawing Title:

ELEVATIONS

Drawing Number:

SSDA-301

Revision:

D

Date:

16/06/20

Scale:


1 : 200 @ A1

Cox Architecture


Level 6, 155 Clarence Street,
Sydney, NSW 2000, Australia
T + 61 2 9267 9599
F + 61 2 9264 5844
www.coxarchitecture.com.au

Nominated Architects
Joint Apia no. 6491
Russell Lee no. 6367

COX

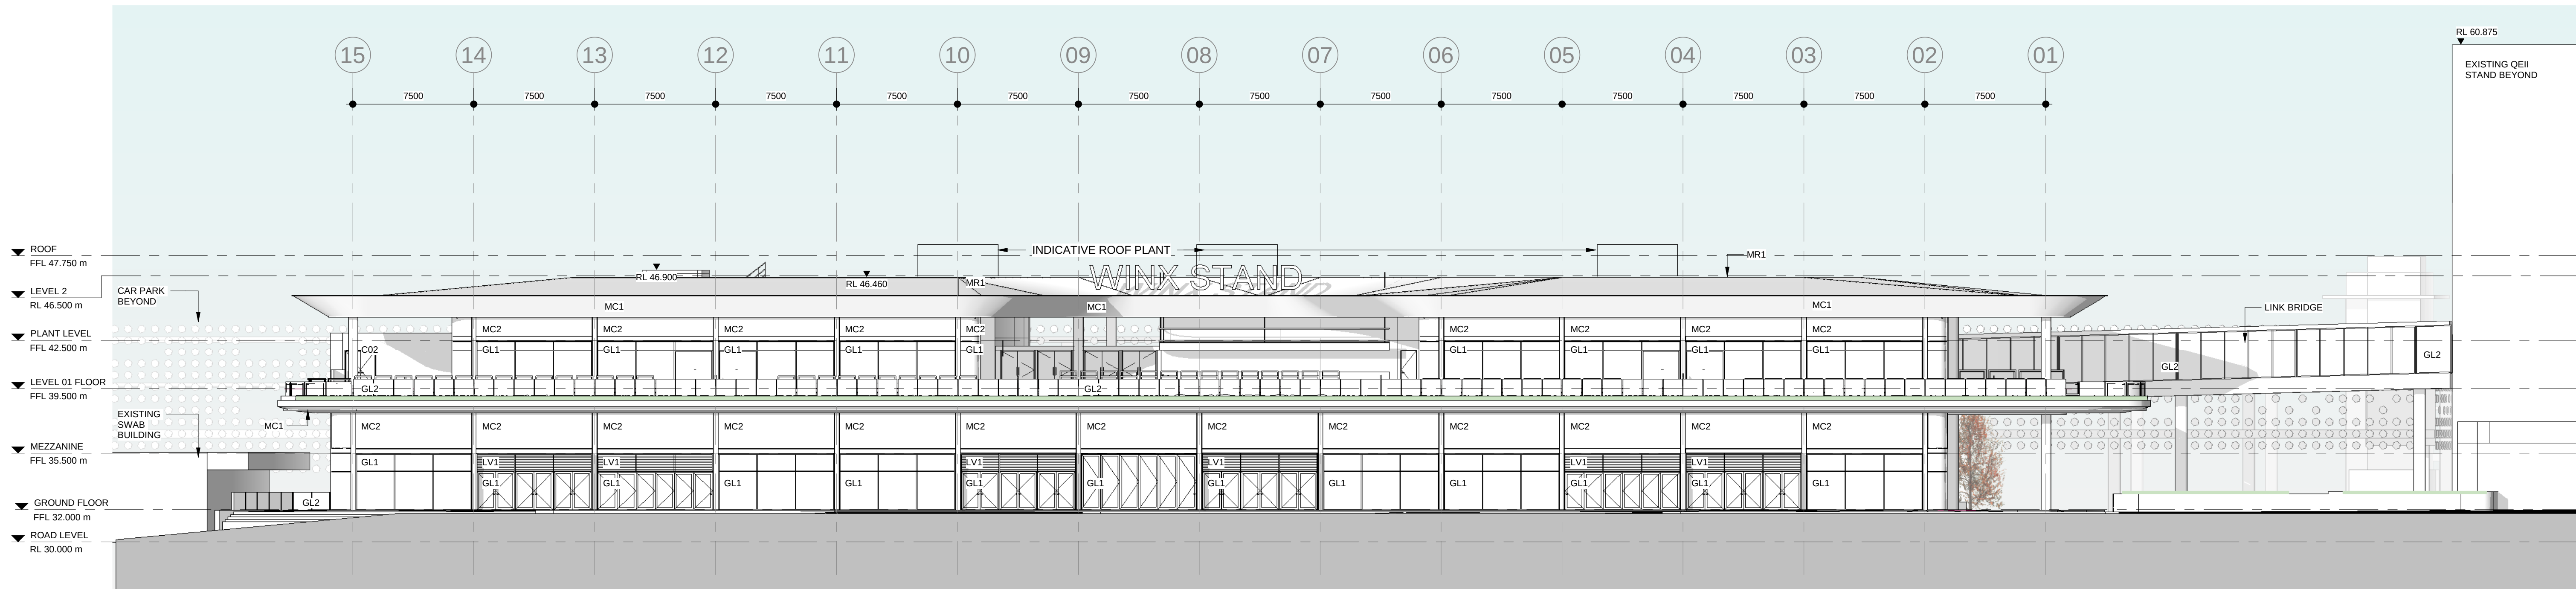


1 SOUTH ELEVATION (TRACKSIDE)
SK-01 SCALE 1 : 200

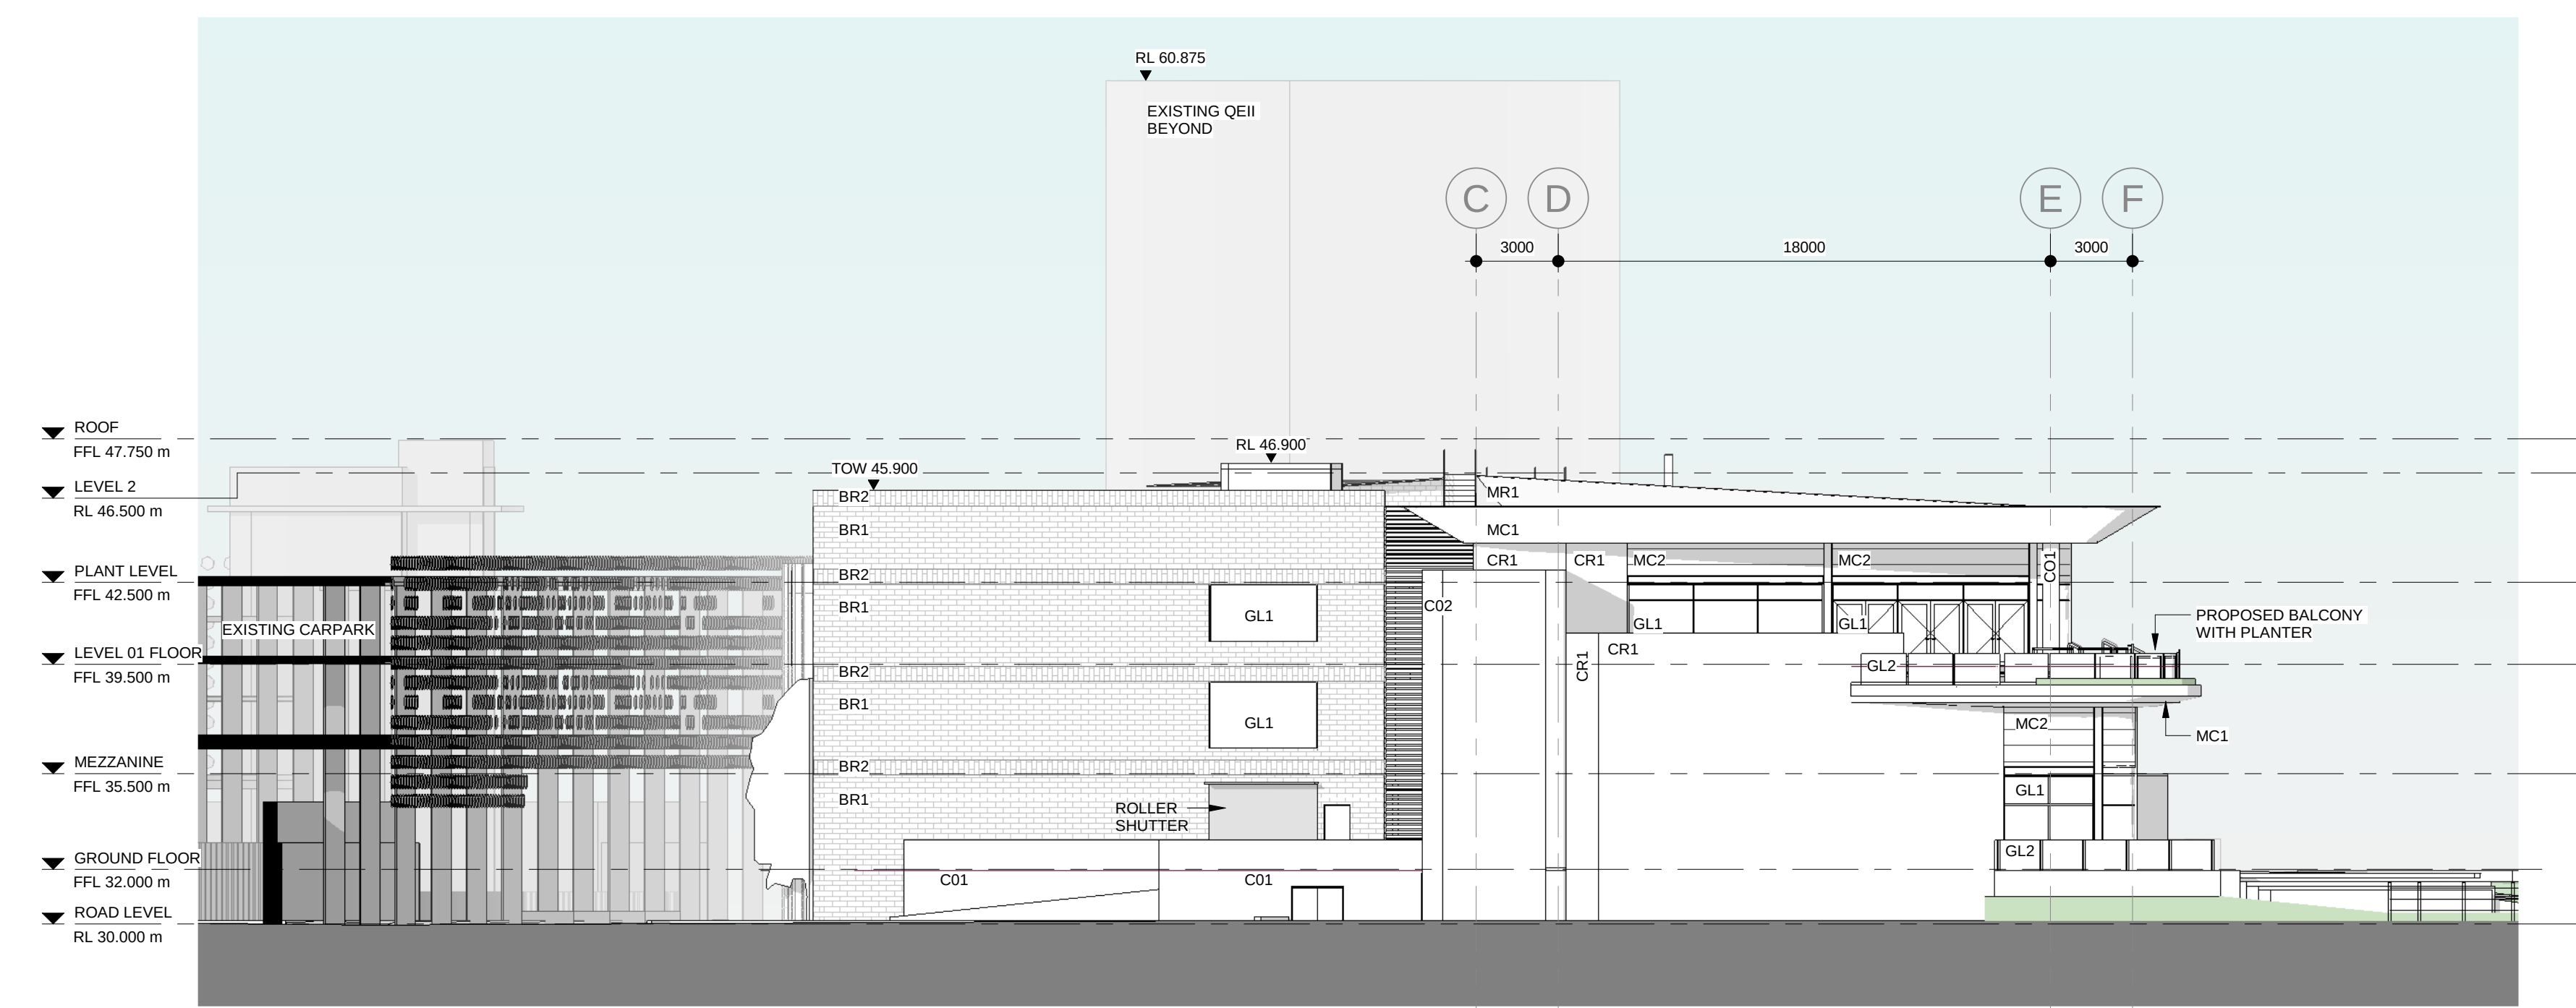


2 WEST ELEVATION
SK-01 SCALE 1 : 200


MATERIALS LEGEND:		
CODE:	DESCRIPTION:	COLOUR:
MR1	METAL DECK ROOF	WINDSPRAY
FB1	VERTICAL ALUMINIUM FACADE BLADES	DOESKIN POWDERCOAT
FB2	VERTICAL ALUMINIUM FACADE BLADES	MONUMENT POWDERCOAT
CR1	CEMENT RENDER	LIGHT GREY
CR2	CEMENT RENDER	MONUMENT
MC1	SOLID METAL CLADDING TO SOFFITS	SILVER POWDERCOAT
MC2	SOLID METAL CLADDING TO FACADE	MONUMENT POWDERCOAT
CO1	OFF-FORM CONCRETE	CLEAR SEALER
CO2	OFF-FORM CONCRETE	BOARD-MARKED FINISH
GL1	ALUMINIUM FRAMED GLAZING	CLEAR GLASS / MONUMENT FRAMES
GL2	GLAZED BALUSTRADE ON STEEL FRAME	CLEAR GLASS / MONUMENT FRAMES
LV1	GLASS VENTILATION LOUVRES	CLEAR GLASS / MONUMENT FRAMES
PT1	MASONRY PAINT FINISH	MONUMENT
PV1	OFF-FORM CONCRETE	HONED WITH EXPOSED AGGREGATE
BR1	FACE BRICKWORK	SIMILAR TO CONTEXT BUILDINGS
BR2	FACE BRICKWORK	SIMILAR TO CONTEXT BUILDINGS

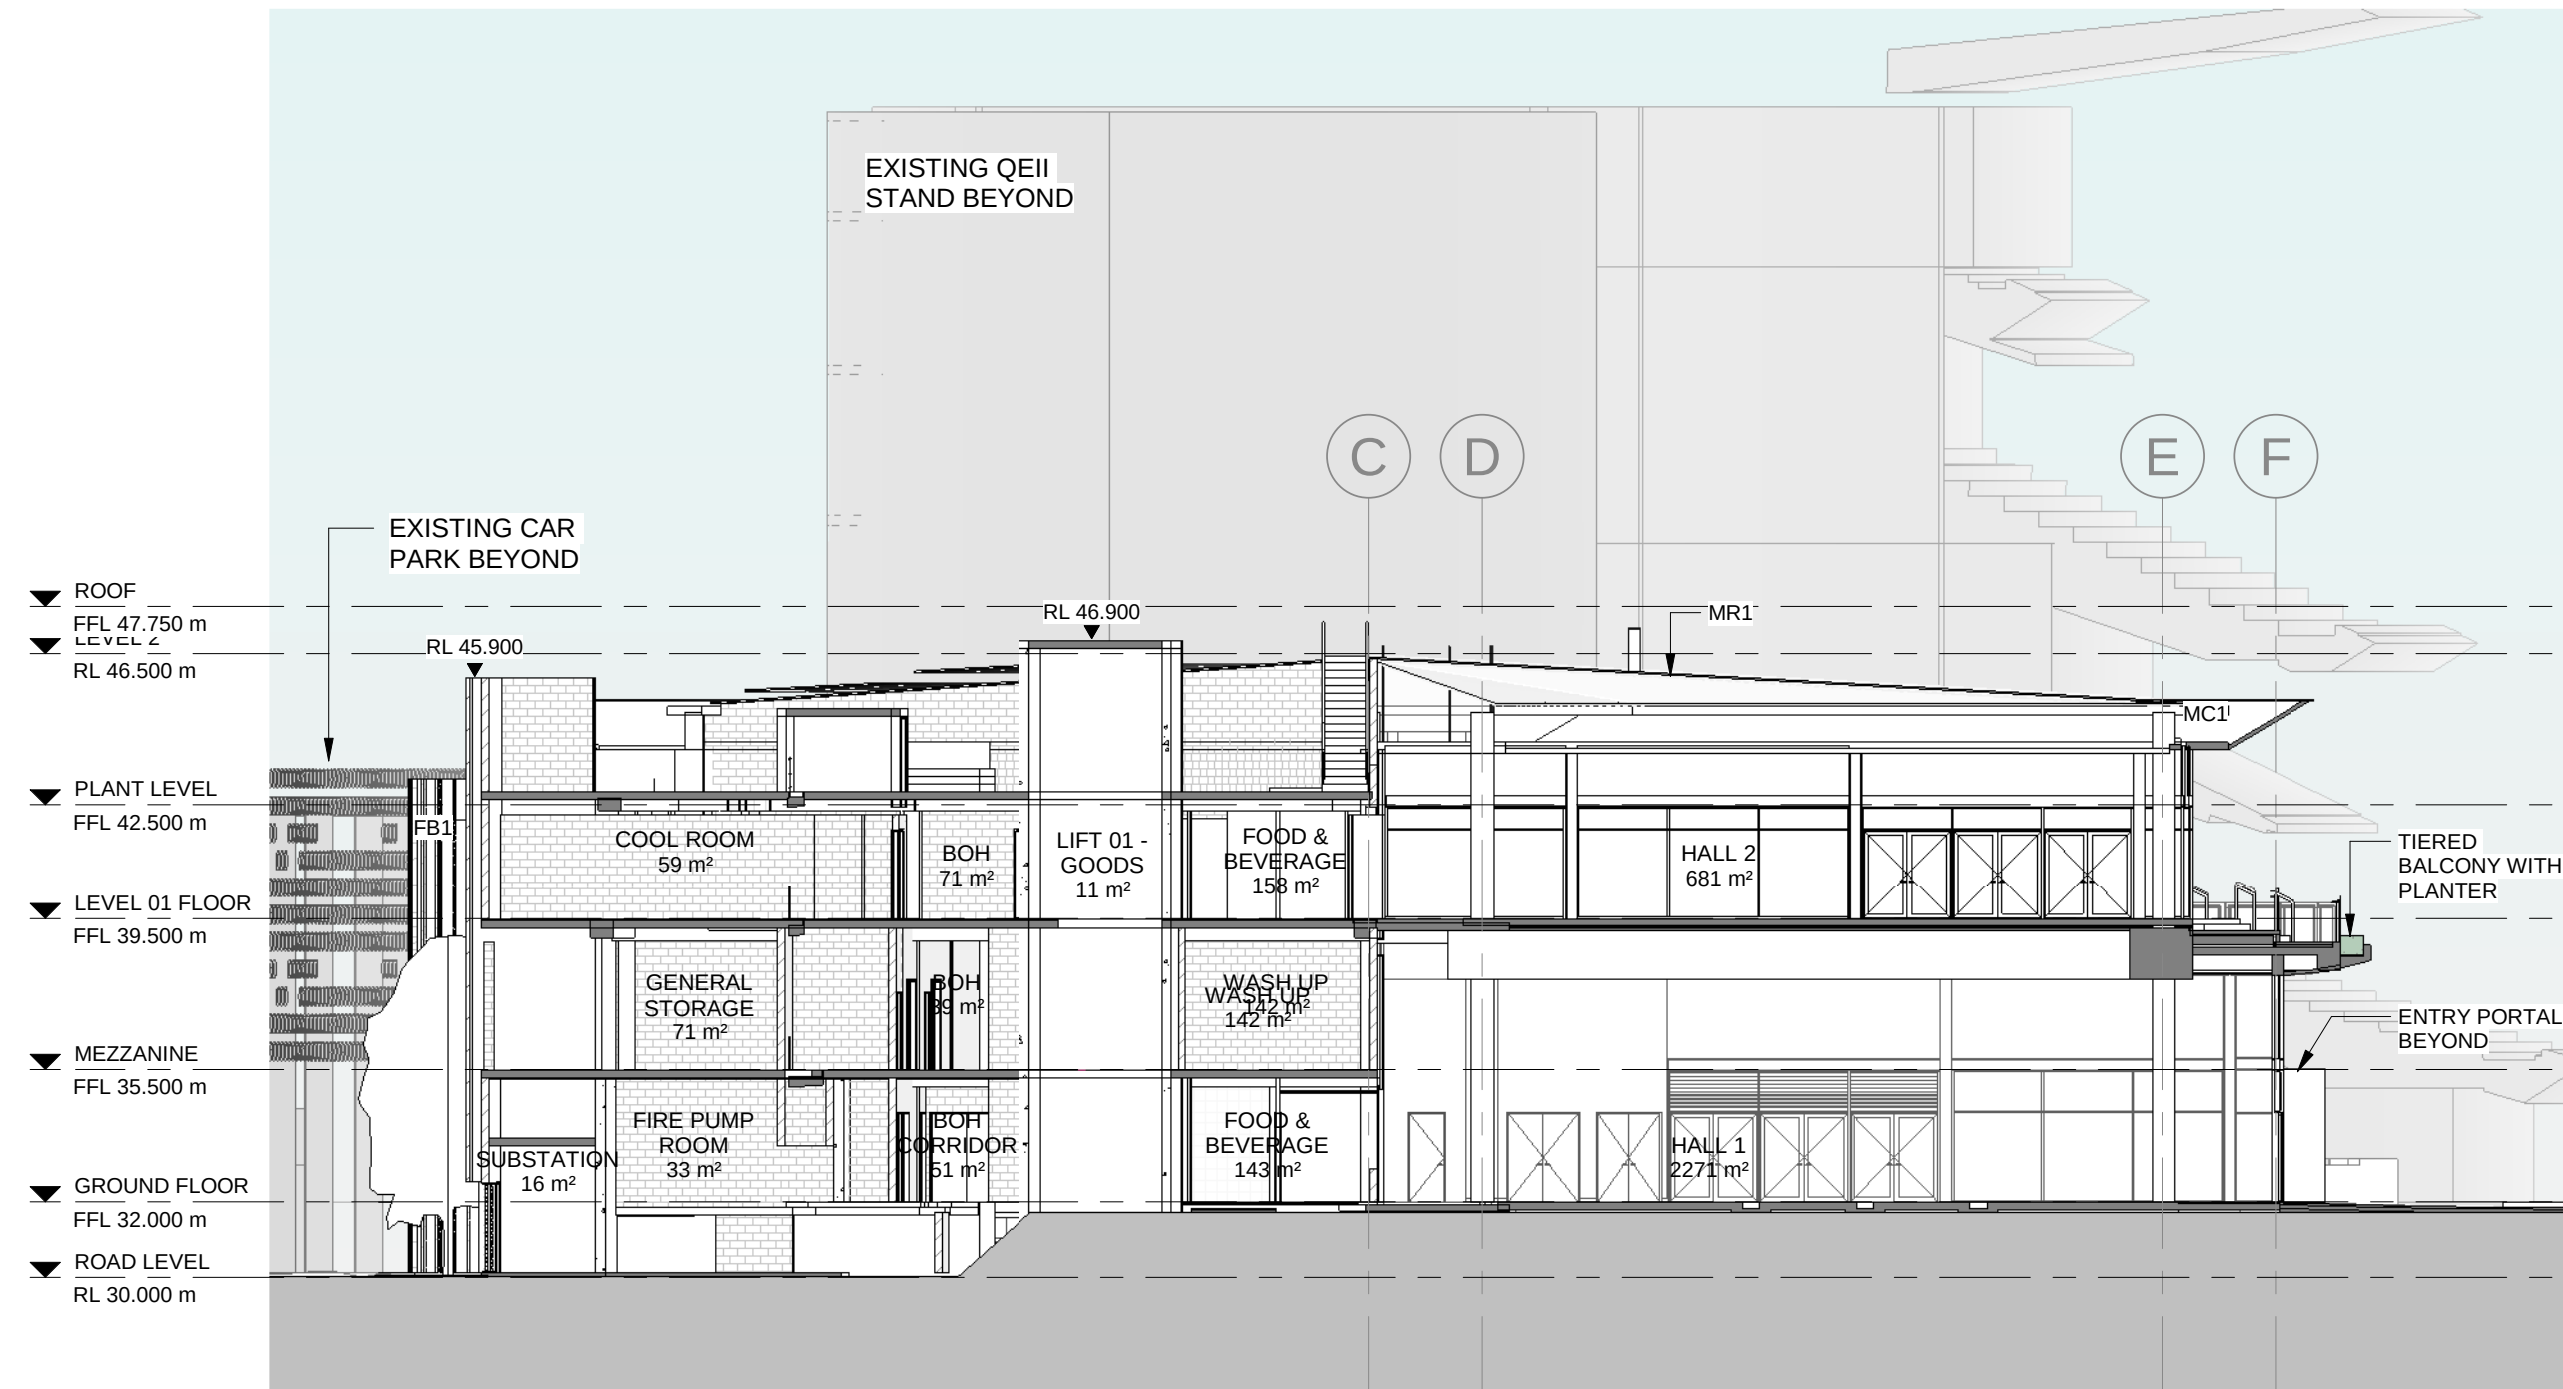

1 SECTION A
A-26-13 SCALE 1 : 200

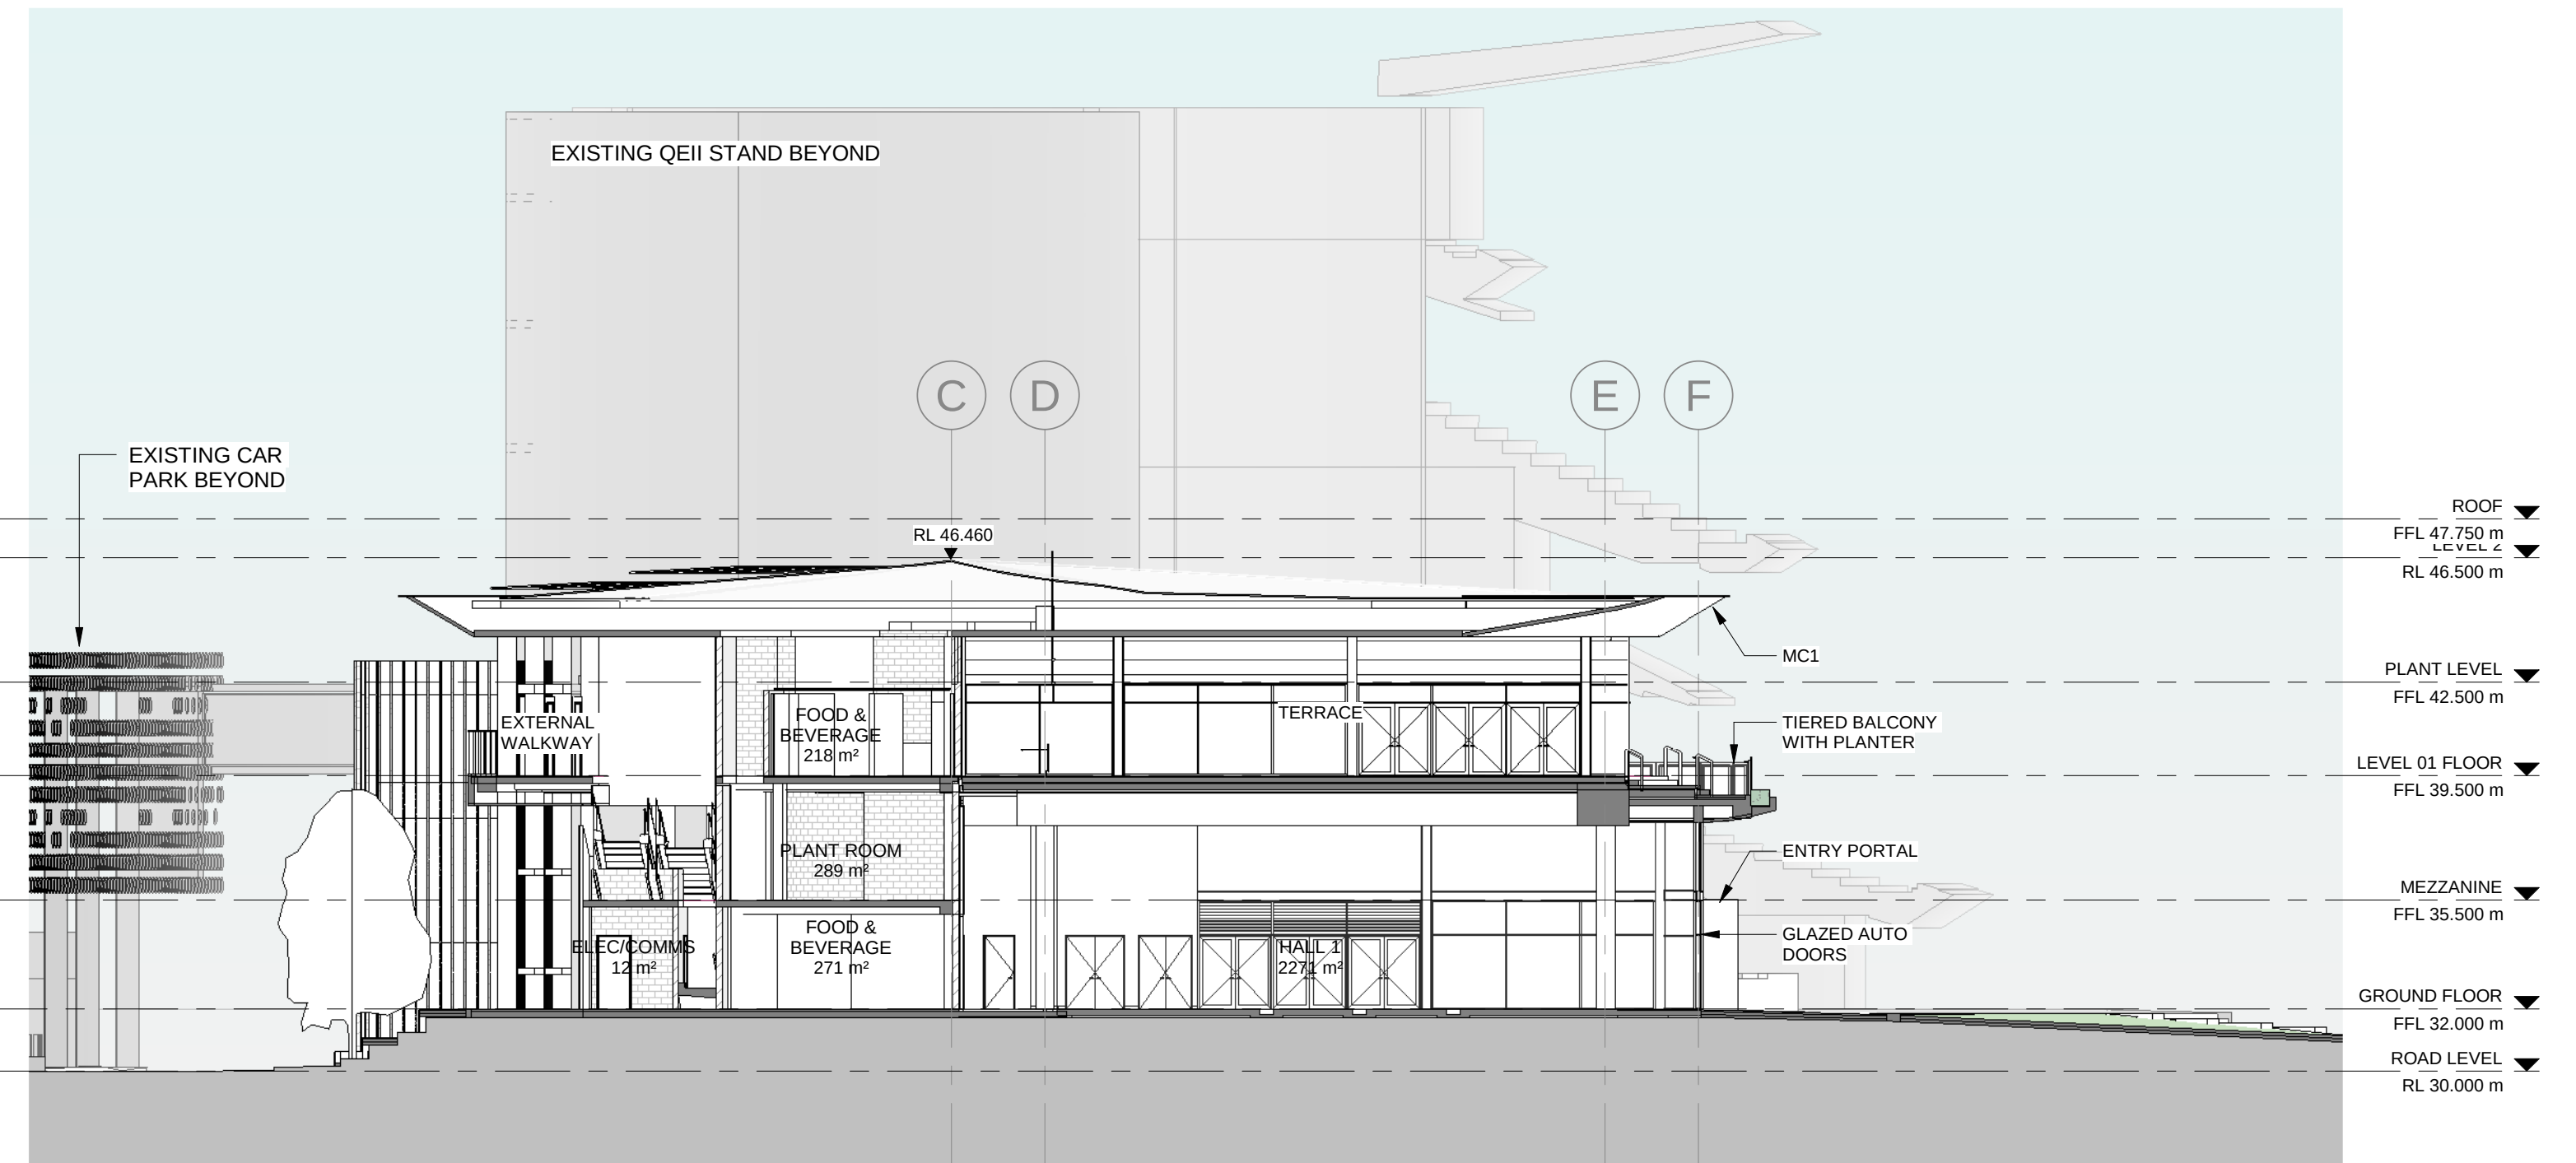

2 SECTION B
A-26-13 SCALE 1 : 200

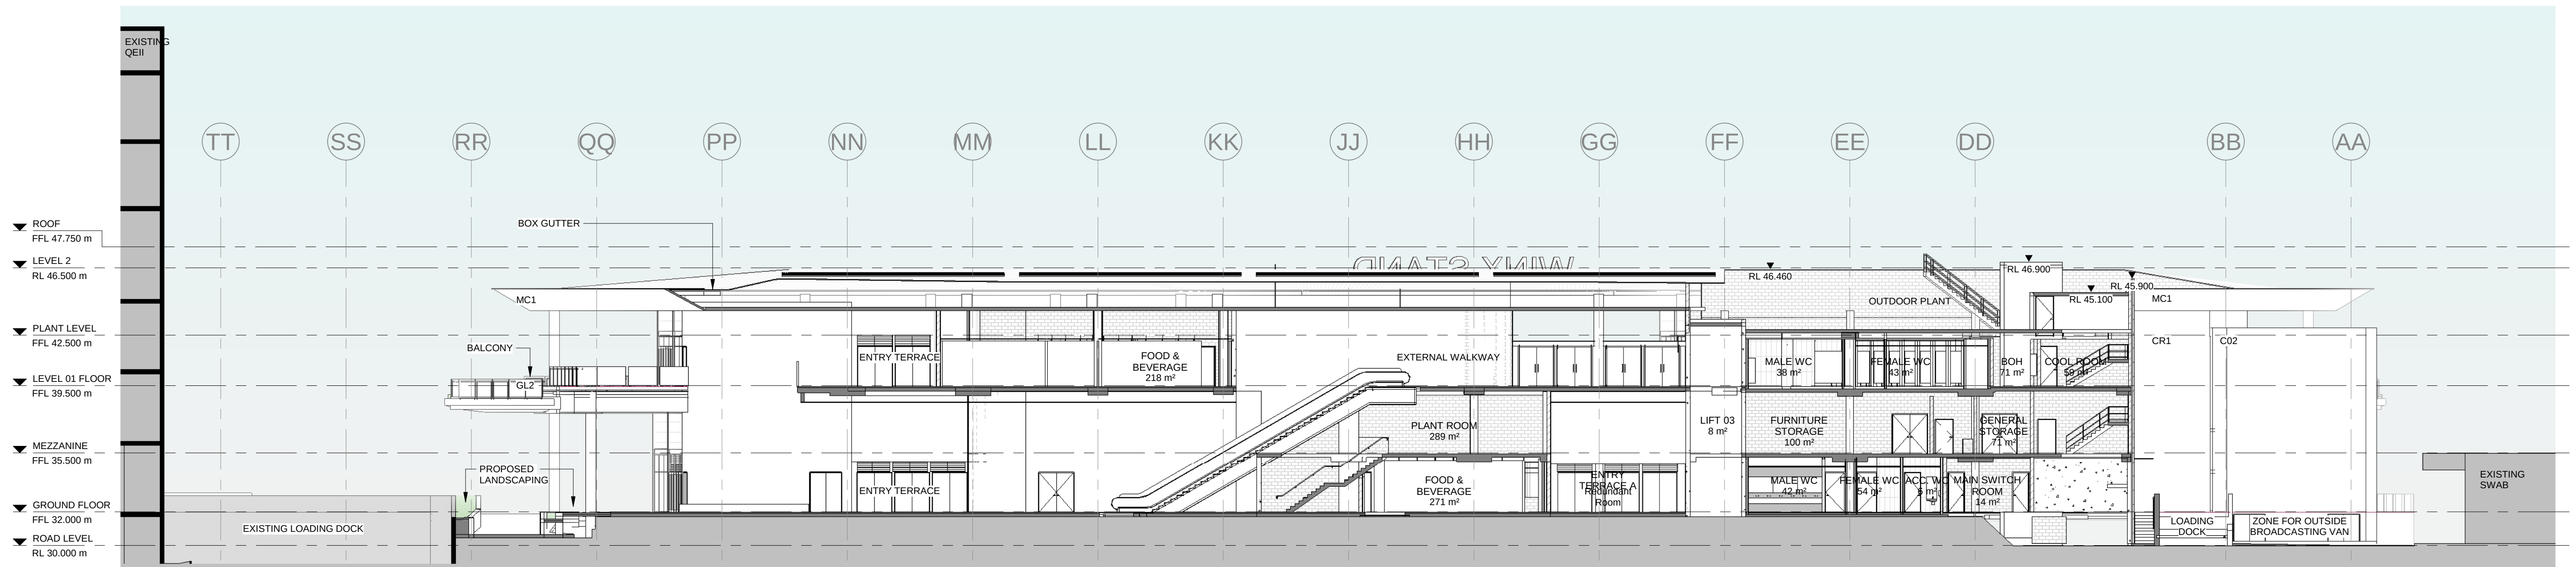

3 SECTION C
A-26-14 SCALE 1 : 200

Project:

ATC RNSW Public Infrastructure

Drawing Title:

SECTIONS

Drawing Number:

SSDA-401

Revision:

D

Date:

16/06/20

Scale:


1 : 200 @ A1

Cox Architecture

Level 6, 155 Clarence Street,
Sydney, NSW 2000, Australia
T + 61 2 9267 9599
F + 61 2 9264 5844
www.coxarchitecture.com.au

Nominated Architects
Joni Agius no. 6491
Russell Lee no. 6367

COX

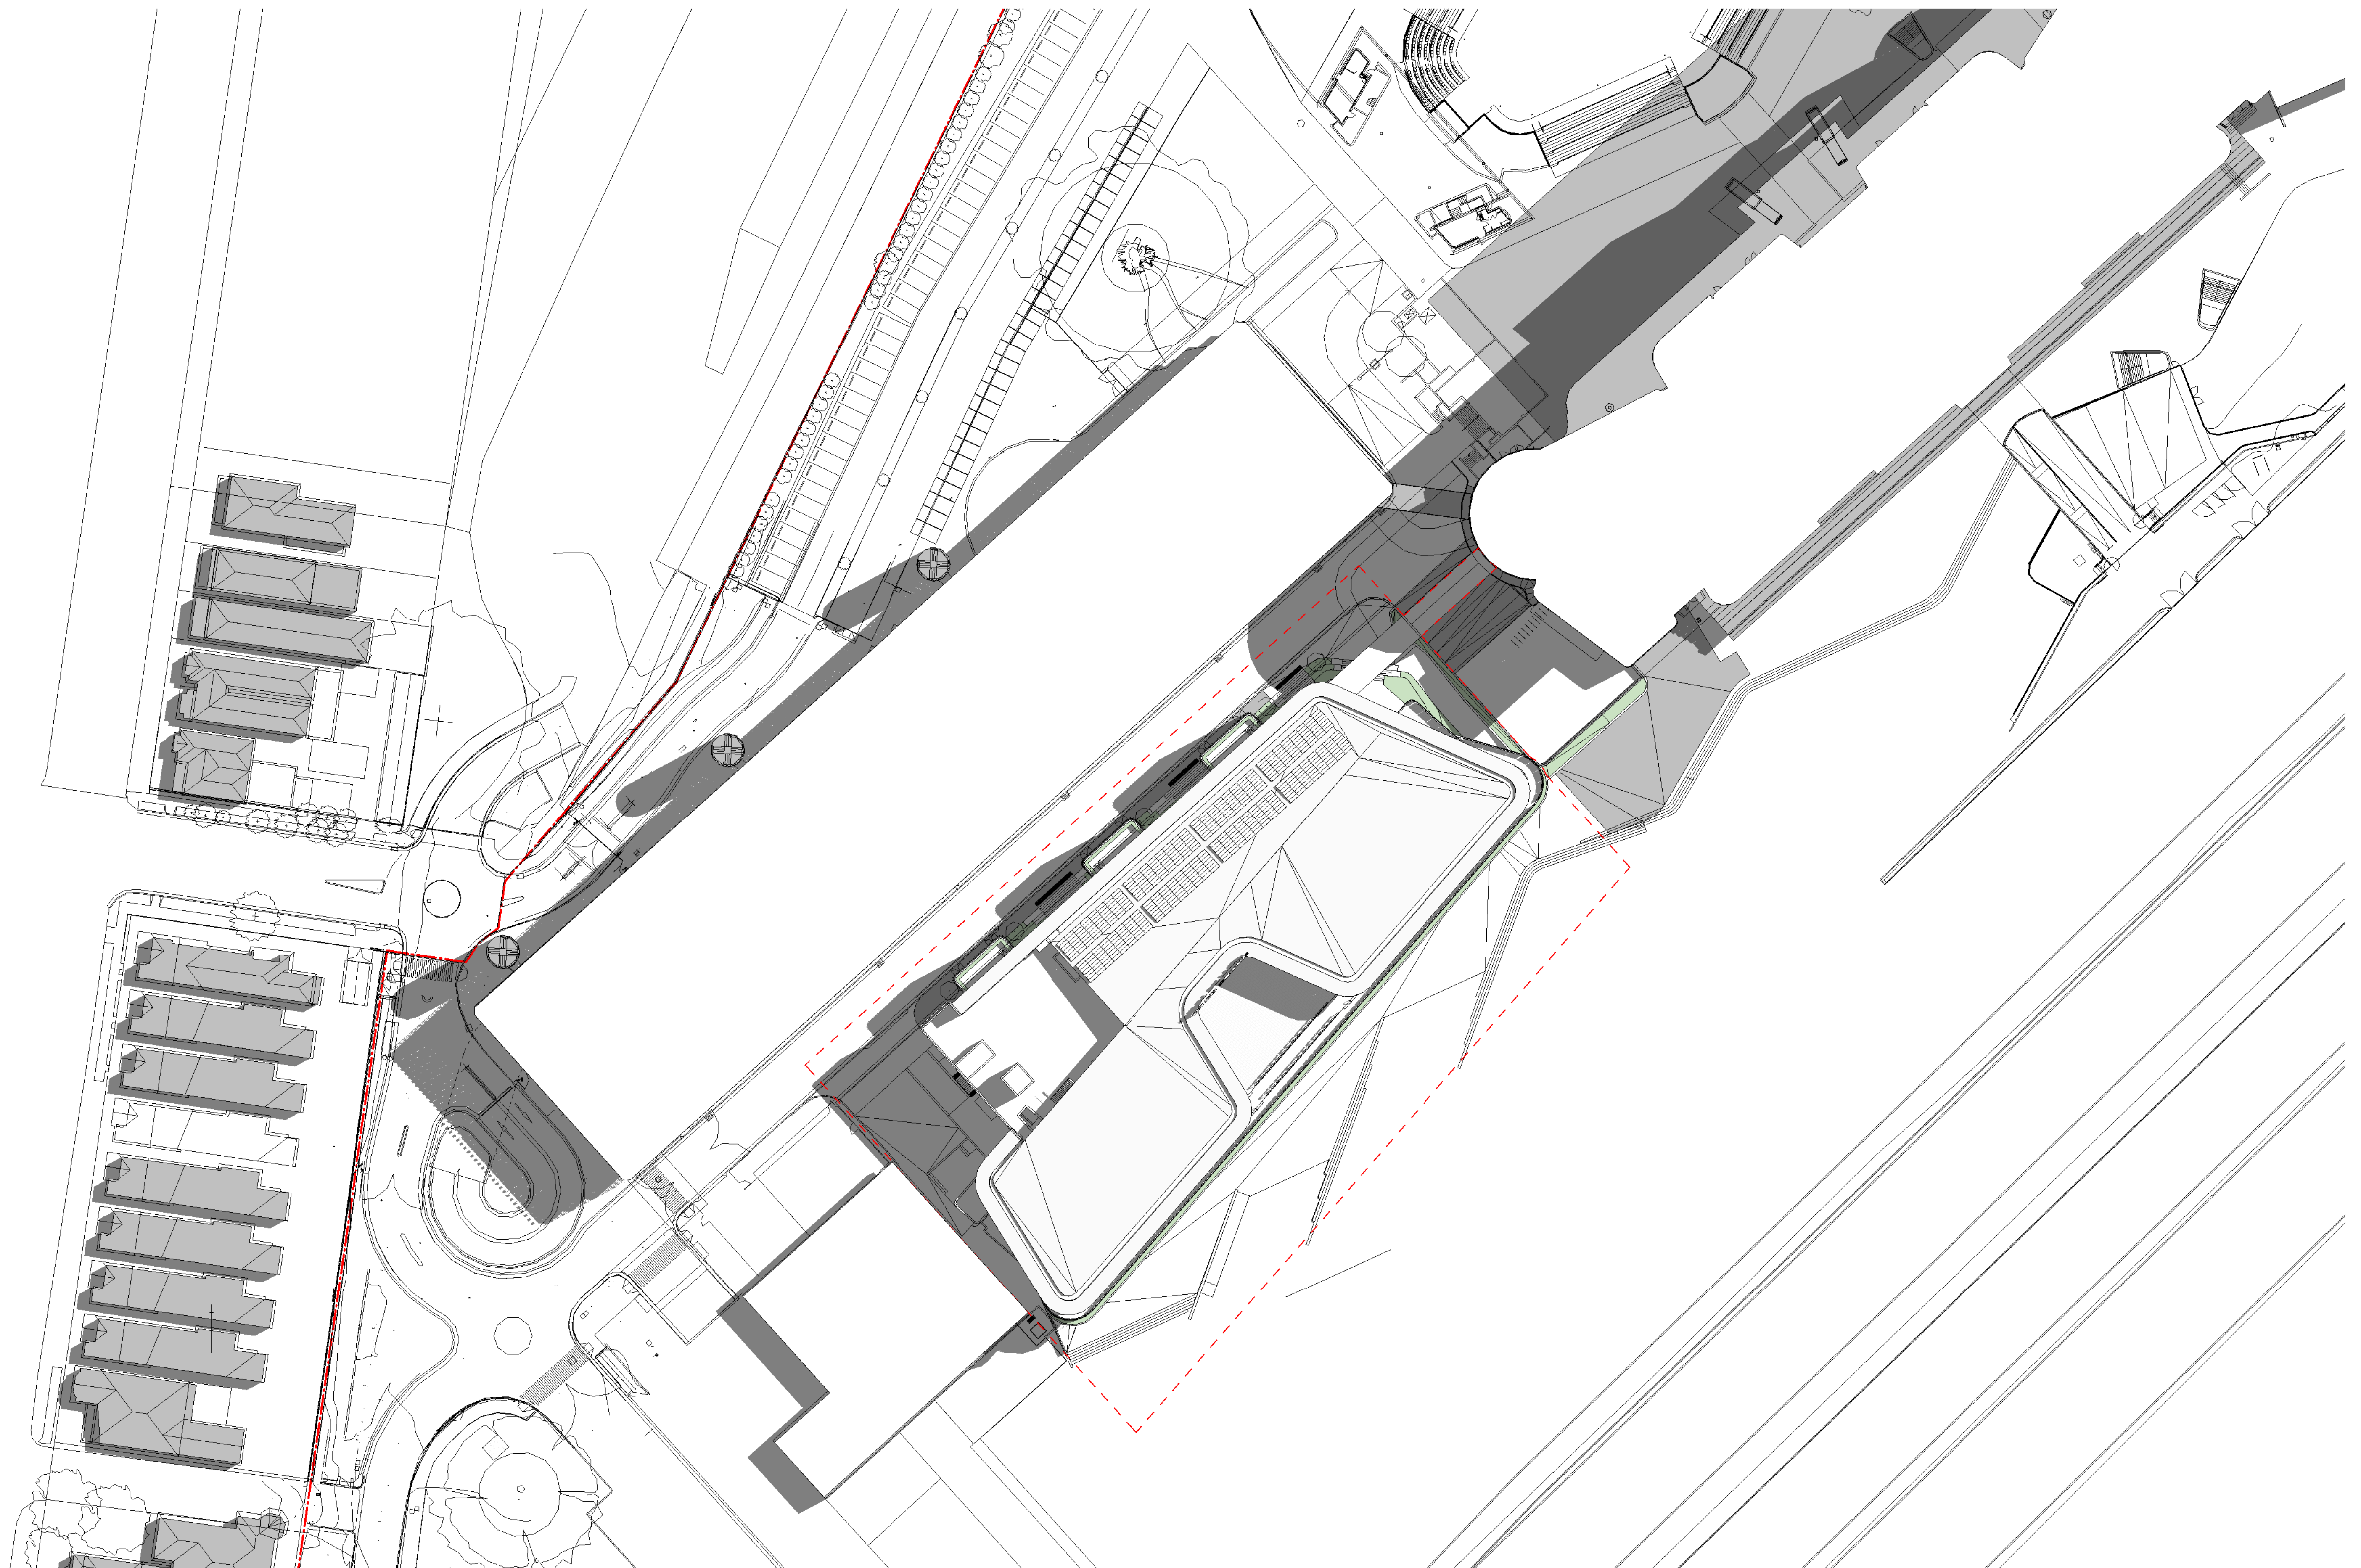

Project:

ATC RNSW Public Infrastructure

Drawing Title:

SOLAR STUDIES - 21 MARCH 9AM

Drawing Number:

SSDA-701

Revision:


D

Date:

16/06/20

Scale:


1 : 500 @ A1

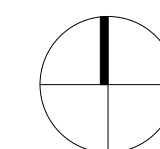

Cox Architecture
Level 6, 155 Clarence Street,
Sydney, NSW 2000, Australia
T + 61 2 9267 9599
F + 61 2 9264 5844
www.coxarchitecture.com.au

Nominated Architects
Joni Agius no. 6491
Russell Lee no. 6367

COX

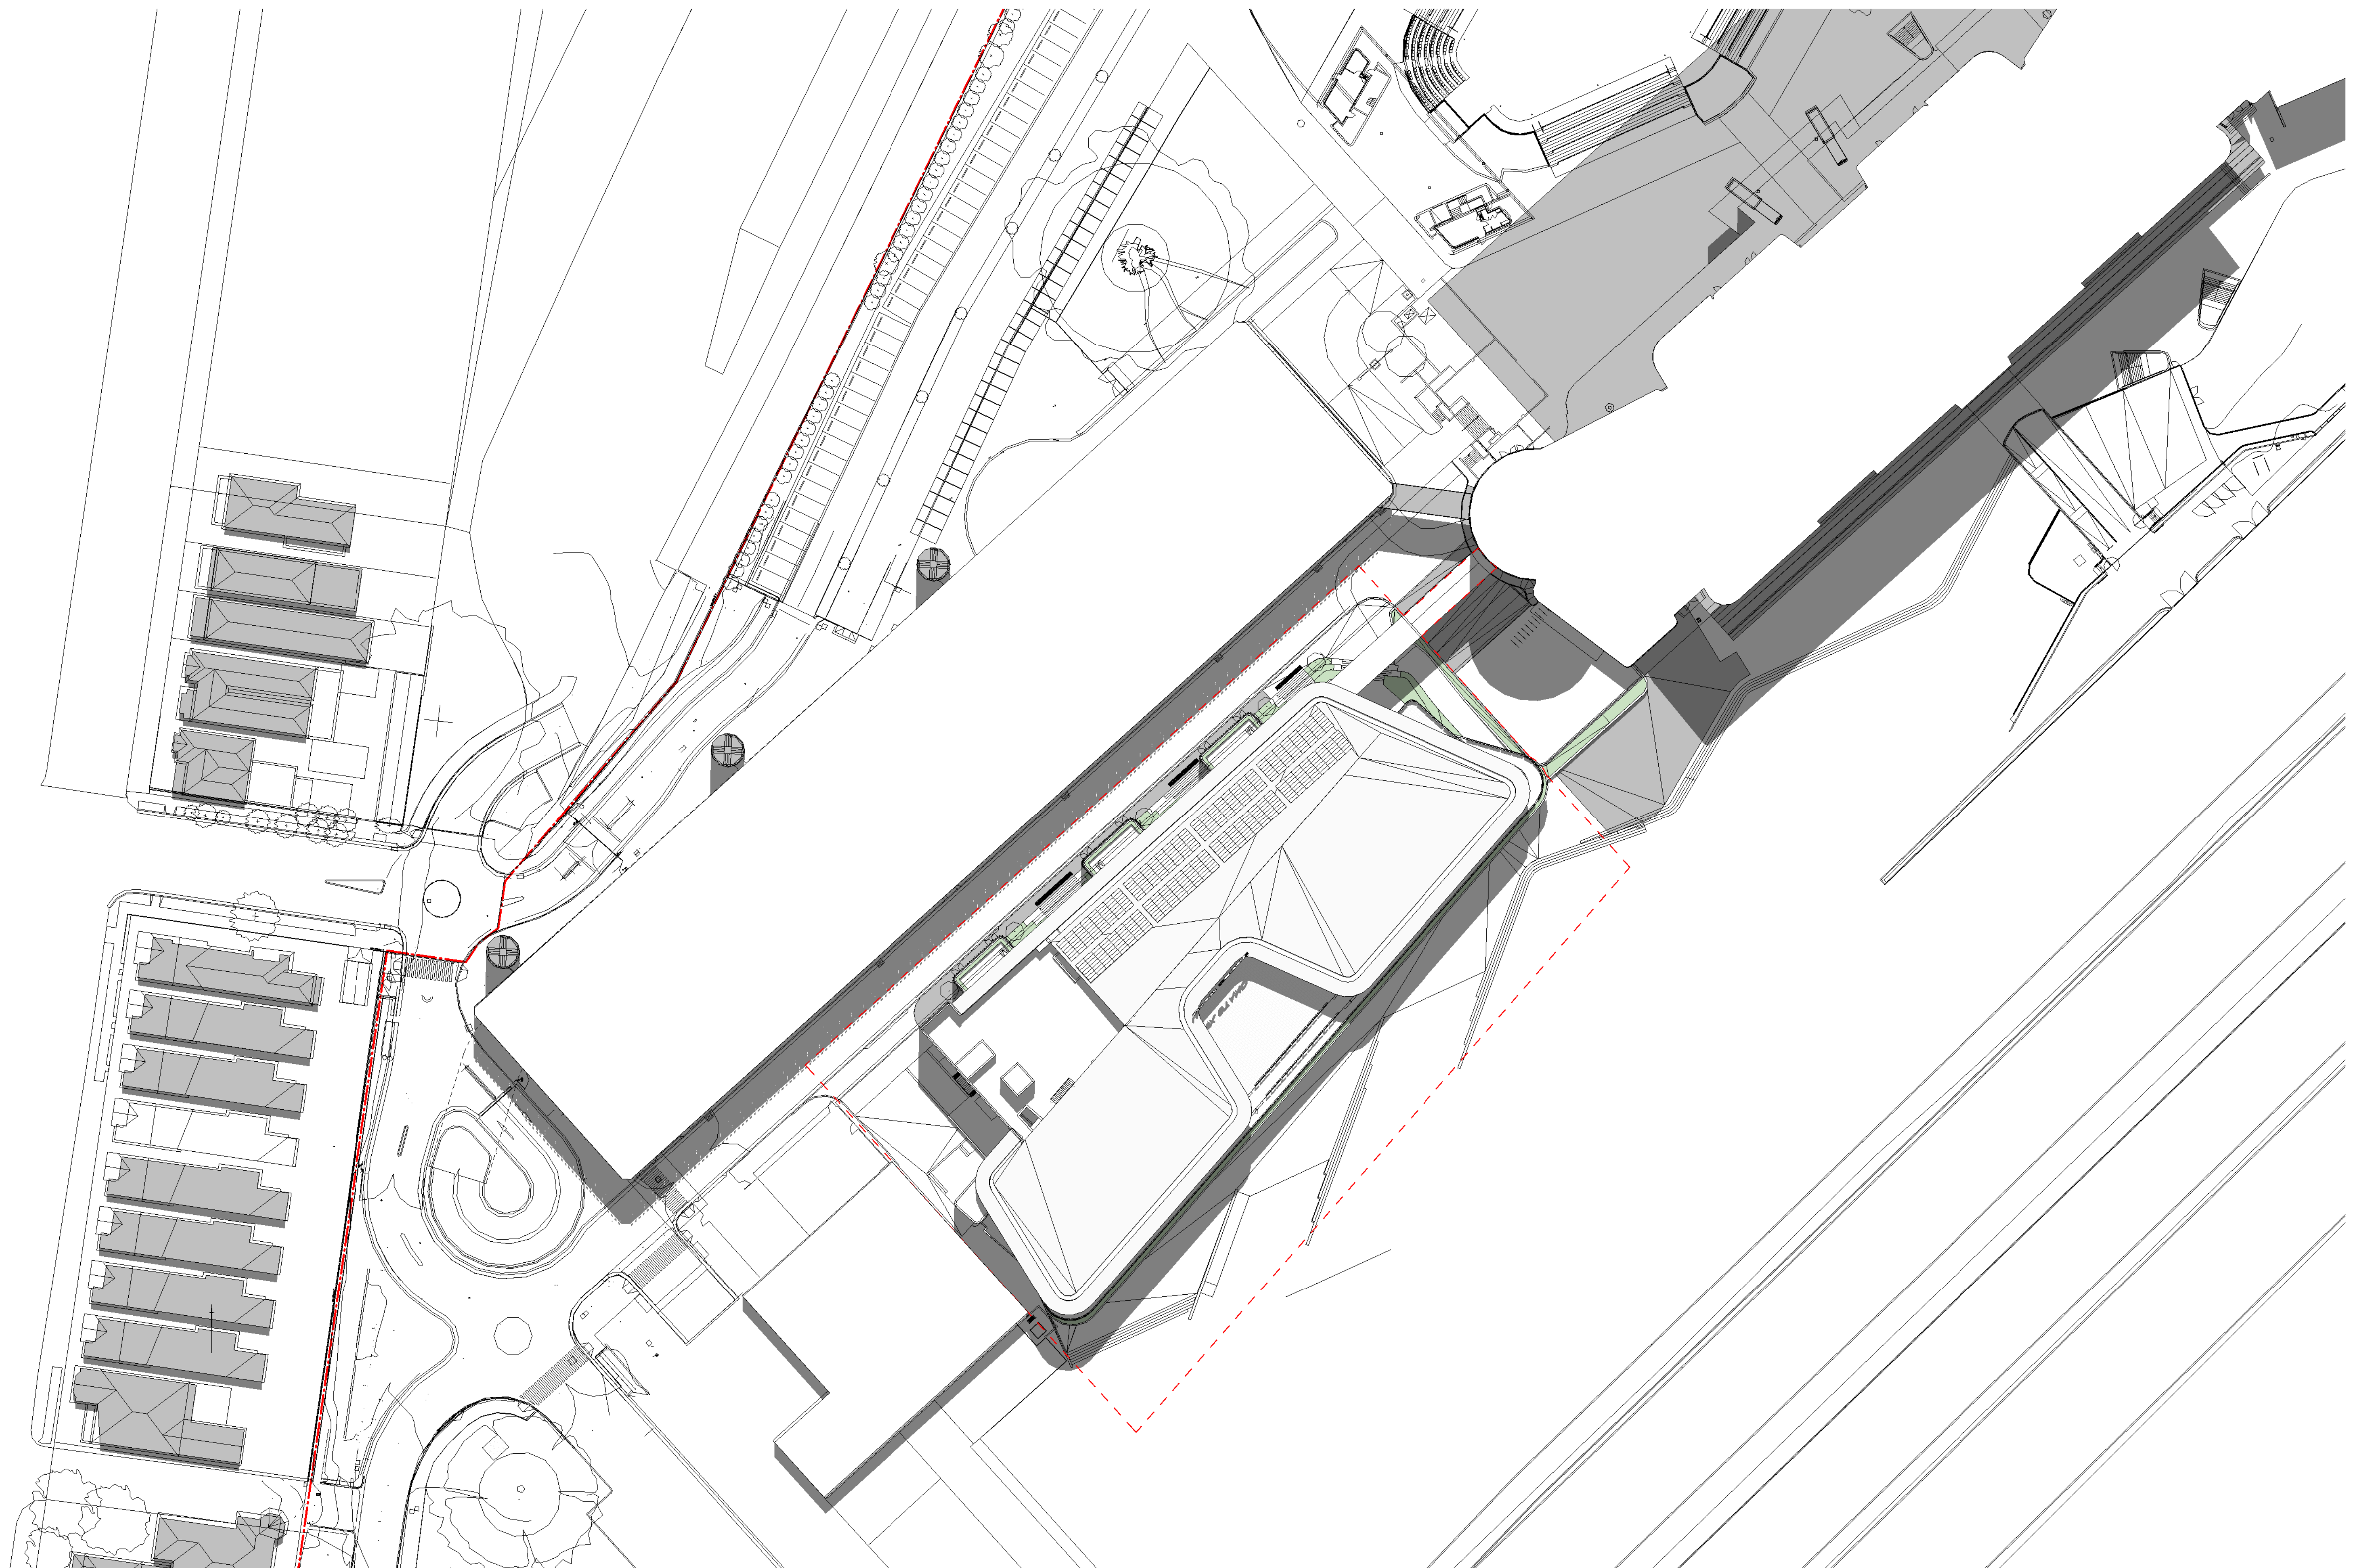

Project:

ATC RNSW Public Infrastructure

Drawing Title:

SOLAR STUDIES - 21 MARCH 12PM

Drawing Number:

SSDA-702

Revision:


D

Date:

16/06/20

Scale:


1 : 500 @ A1

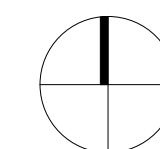

Cox Architecture
Level 6, 155 Clarence Street,
Sydney, NSW 2000, Australia
T + 61 2 9267 9599
F + 61 2 9264 5844
www.coxarchitecture.com.au

Nominated Architects
Joni Agius no. 6491
Russell Lee no. 6367

COX

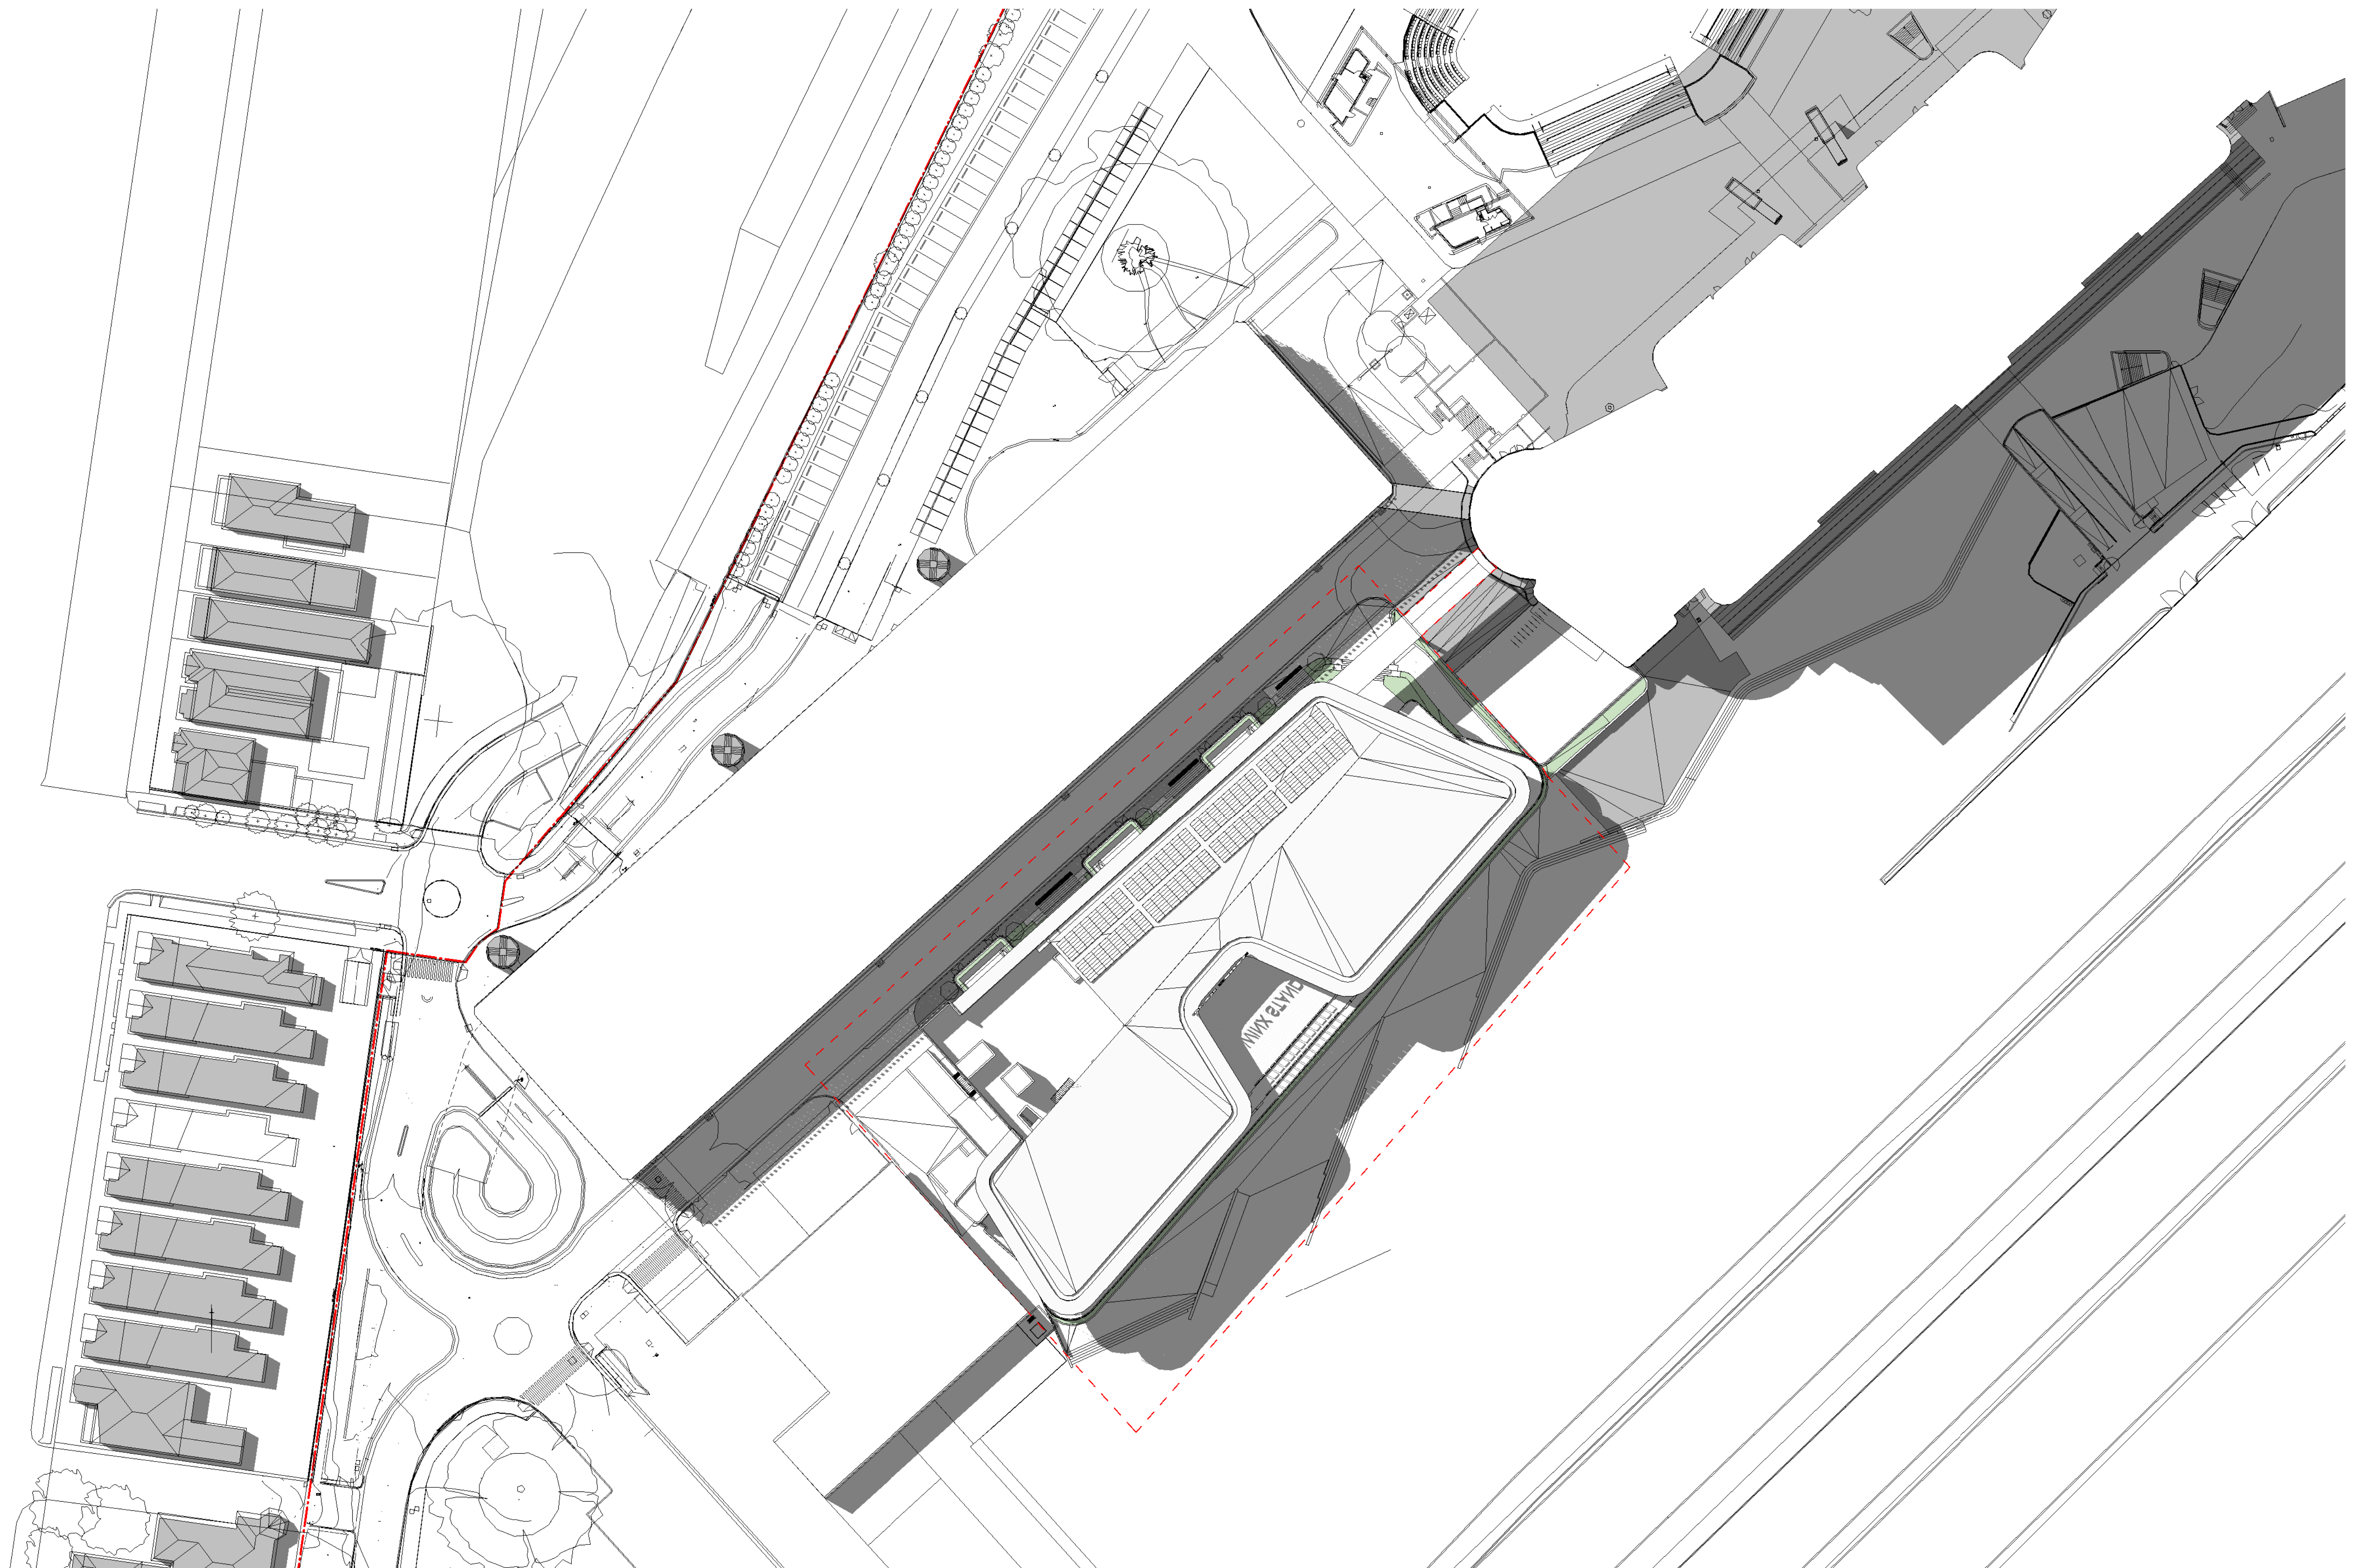

Project:

ATC RNSW Public Infrastructure

Drawing Title:

SOLAR STUDIES - 21 MARCH 3PM

Drawing Number:

SSDA-703

Revision:


D

Date:

16/06/20

Scale:


1 : 500 @ A1

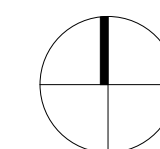

Cox Architecture
Level 6, 155 Clarence Street,
Sydney, NSW 2000, Australia
T + 61 2 9267 9599
F + 61 2 9264 5844
www.coxarchitecture.com.au

Nominated Architects
Joint Agents no. 6491
Russell Lee no. 6367

COX

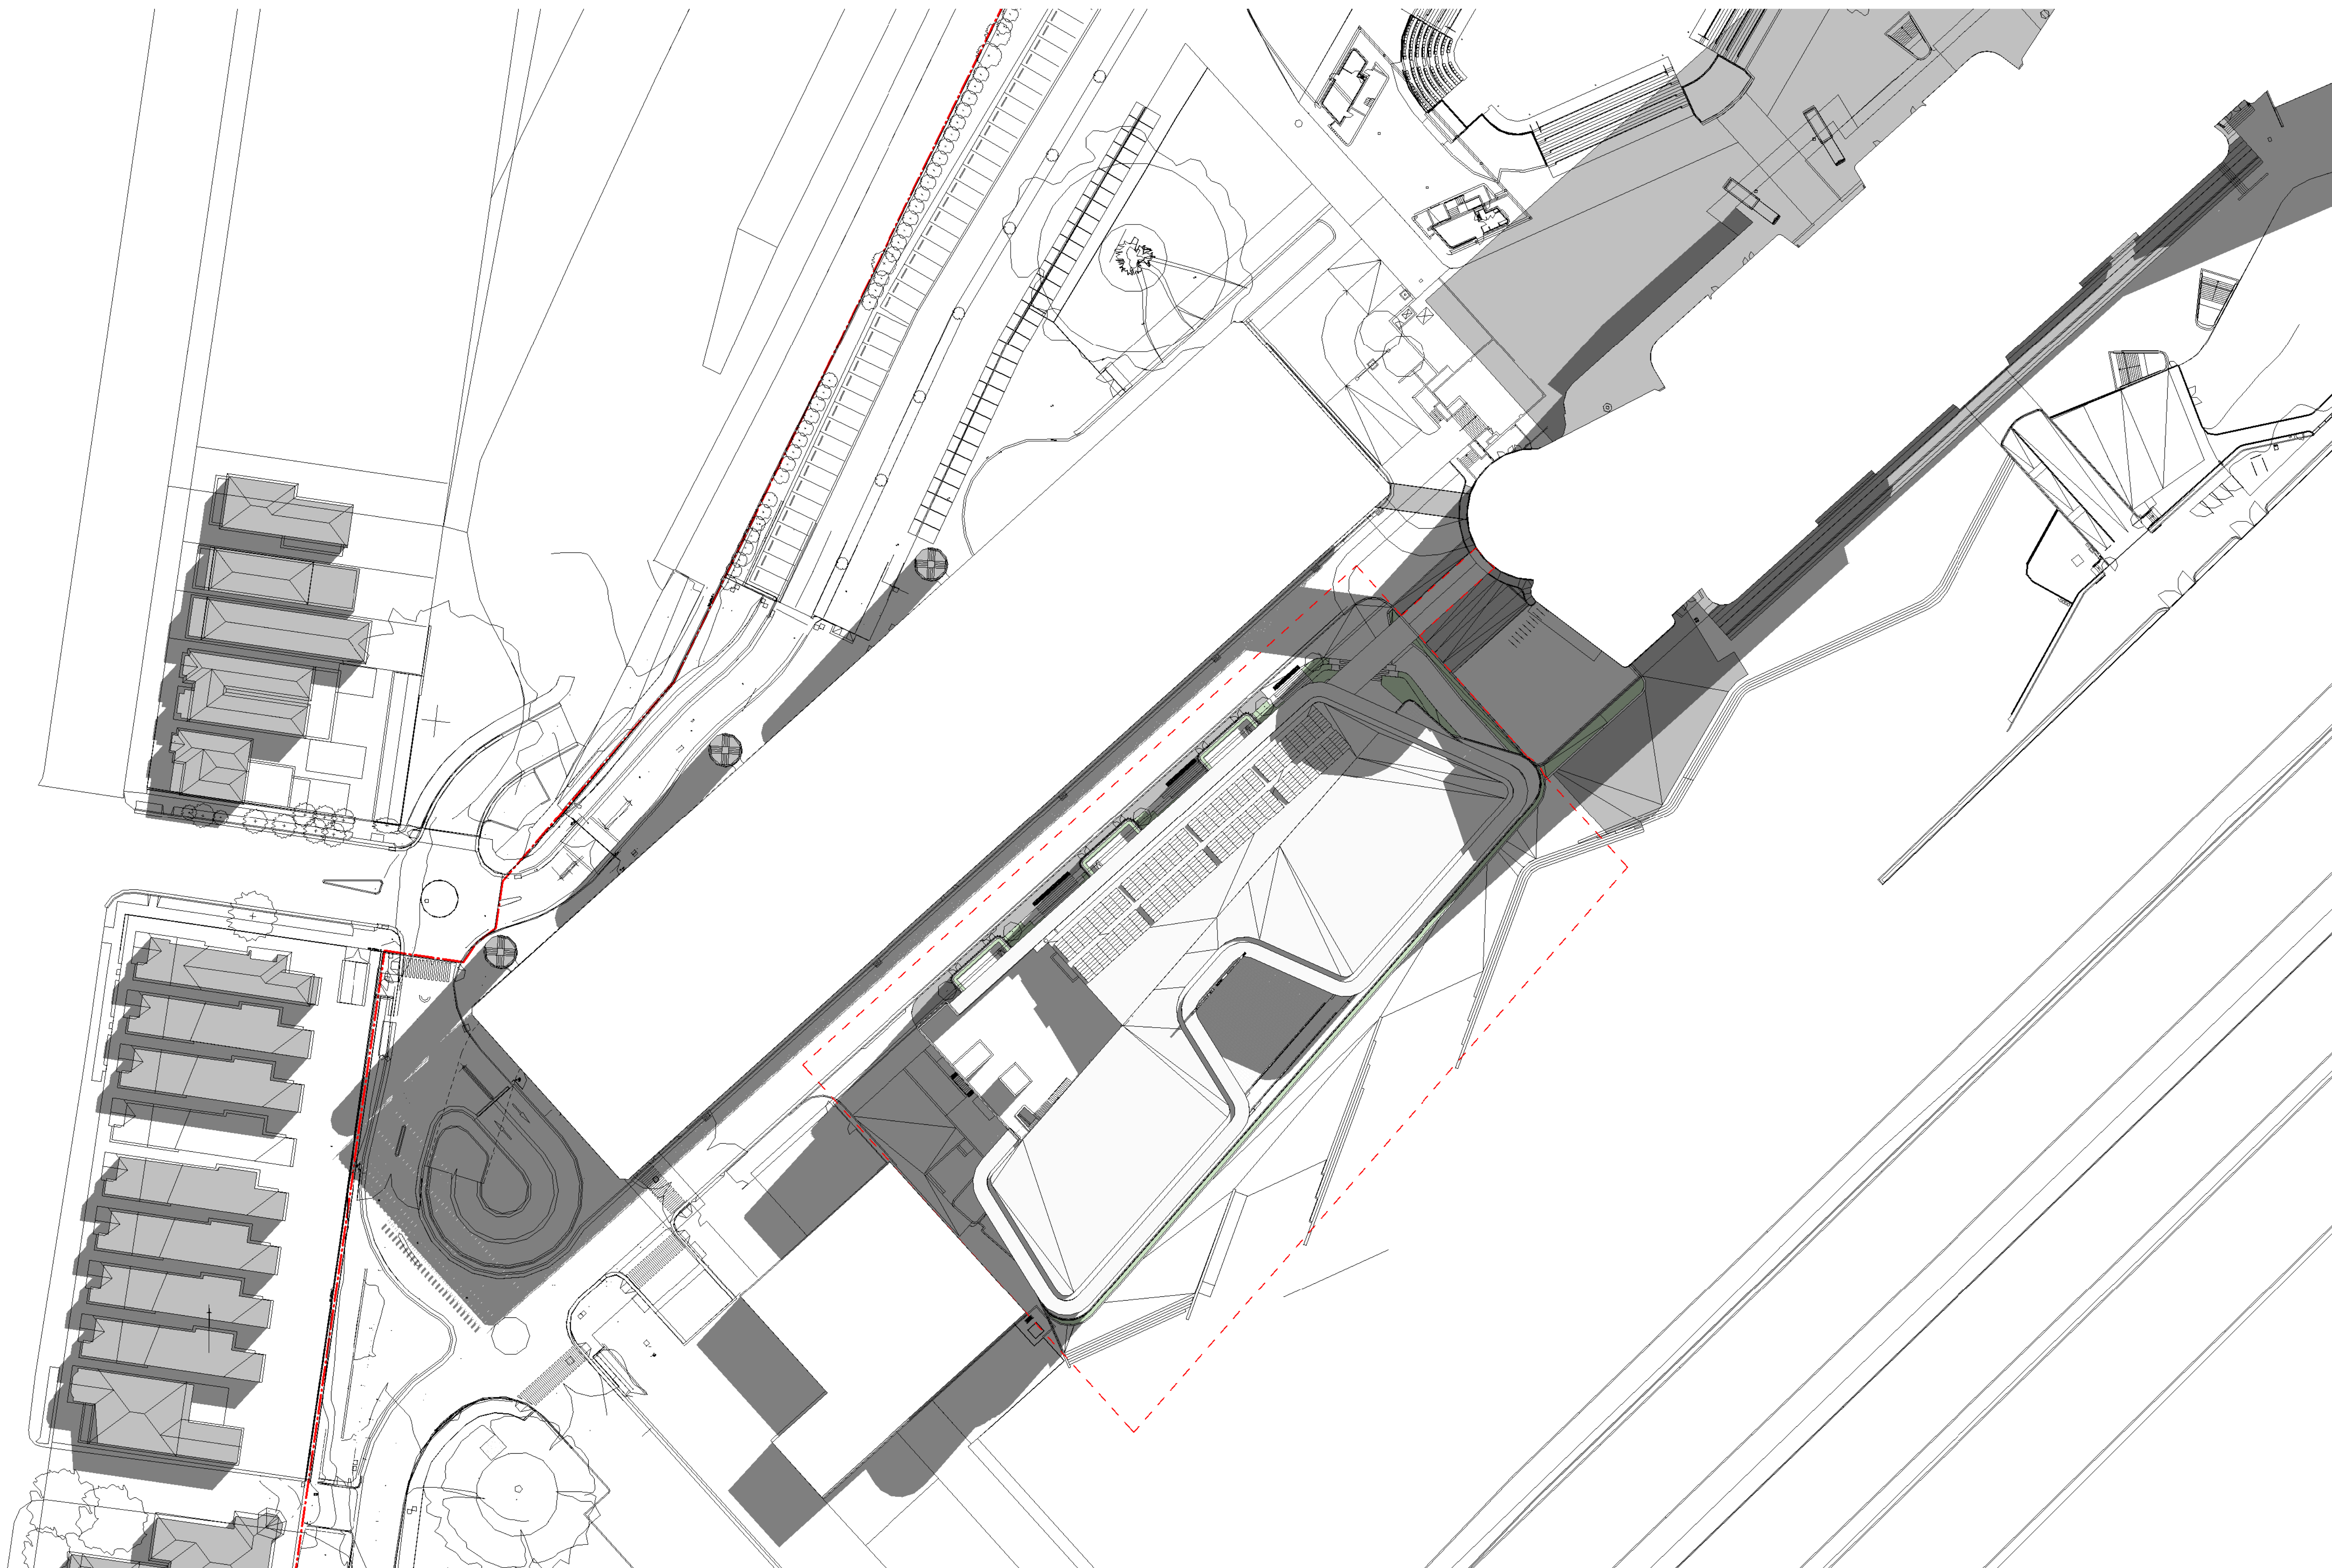

Project:

ATC RNSW Public Infrastructure

Drawing Title:

SOLAR STUDIES - 21 JUNE 9AM

Drawing Number:

SSDA-711

Revision:


D

Date:

16/06/20

Scale:



1 : 500 @ A1

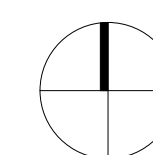


Cox Architecture
Level 6, 155 Clarence Street,
Sydney, NSW 2000, Australia
T + 61 2 9267 9599
F + 61 2 9264 5844
www.coxarchitecture.com.au

Nominated Architects
Joint Aplus no. 6491
Russell Lee no. 6367

COX

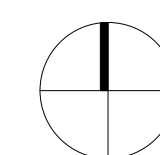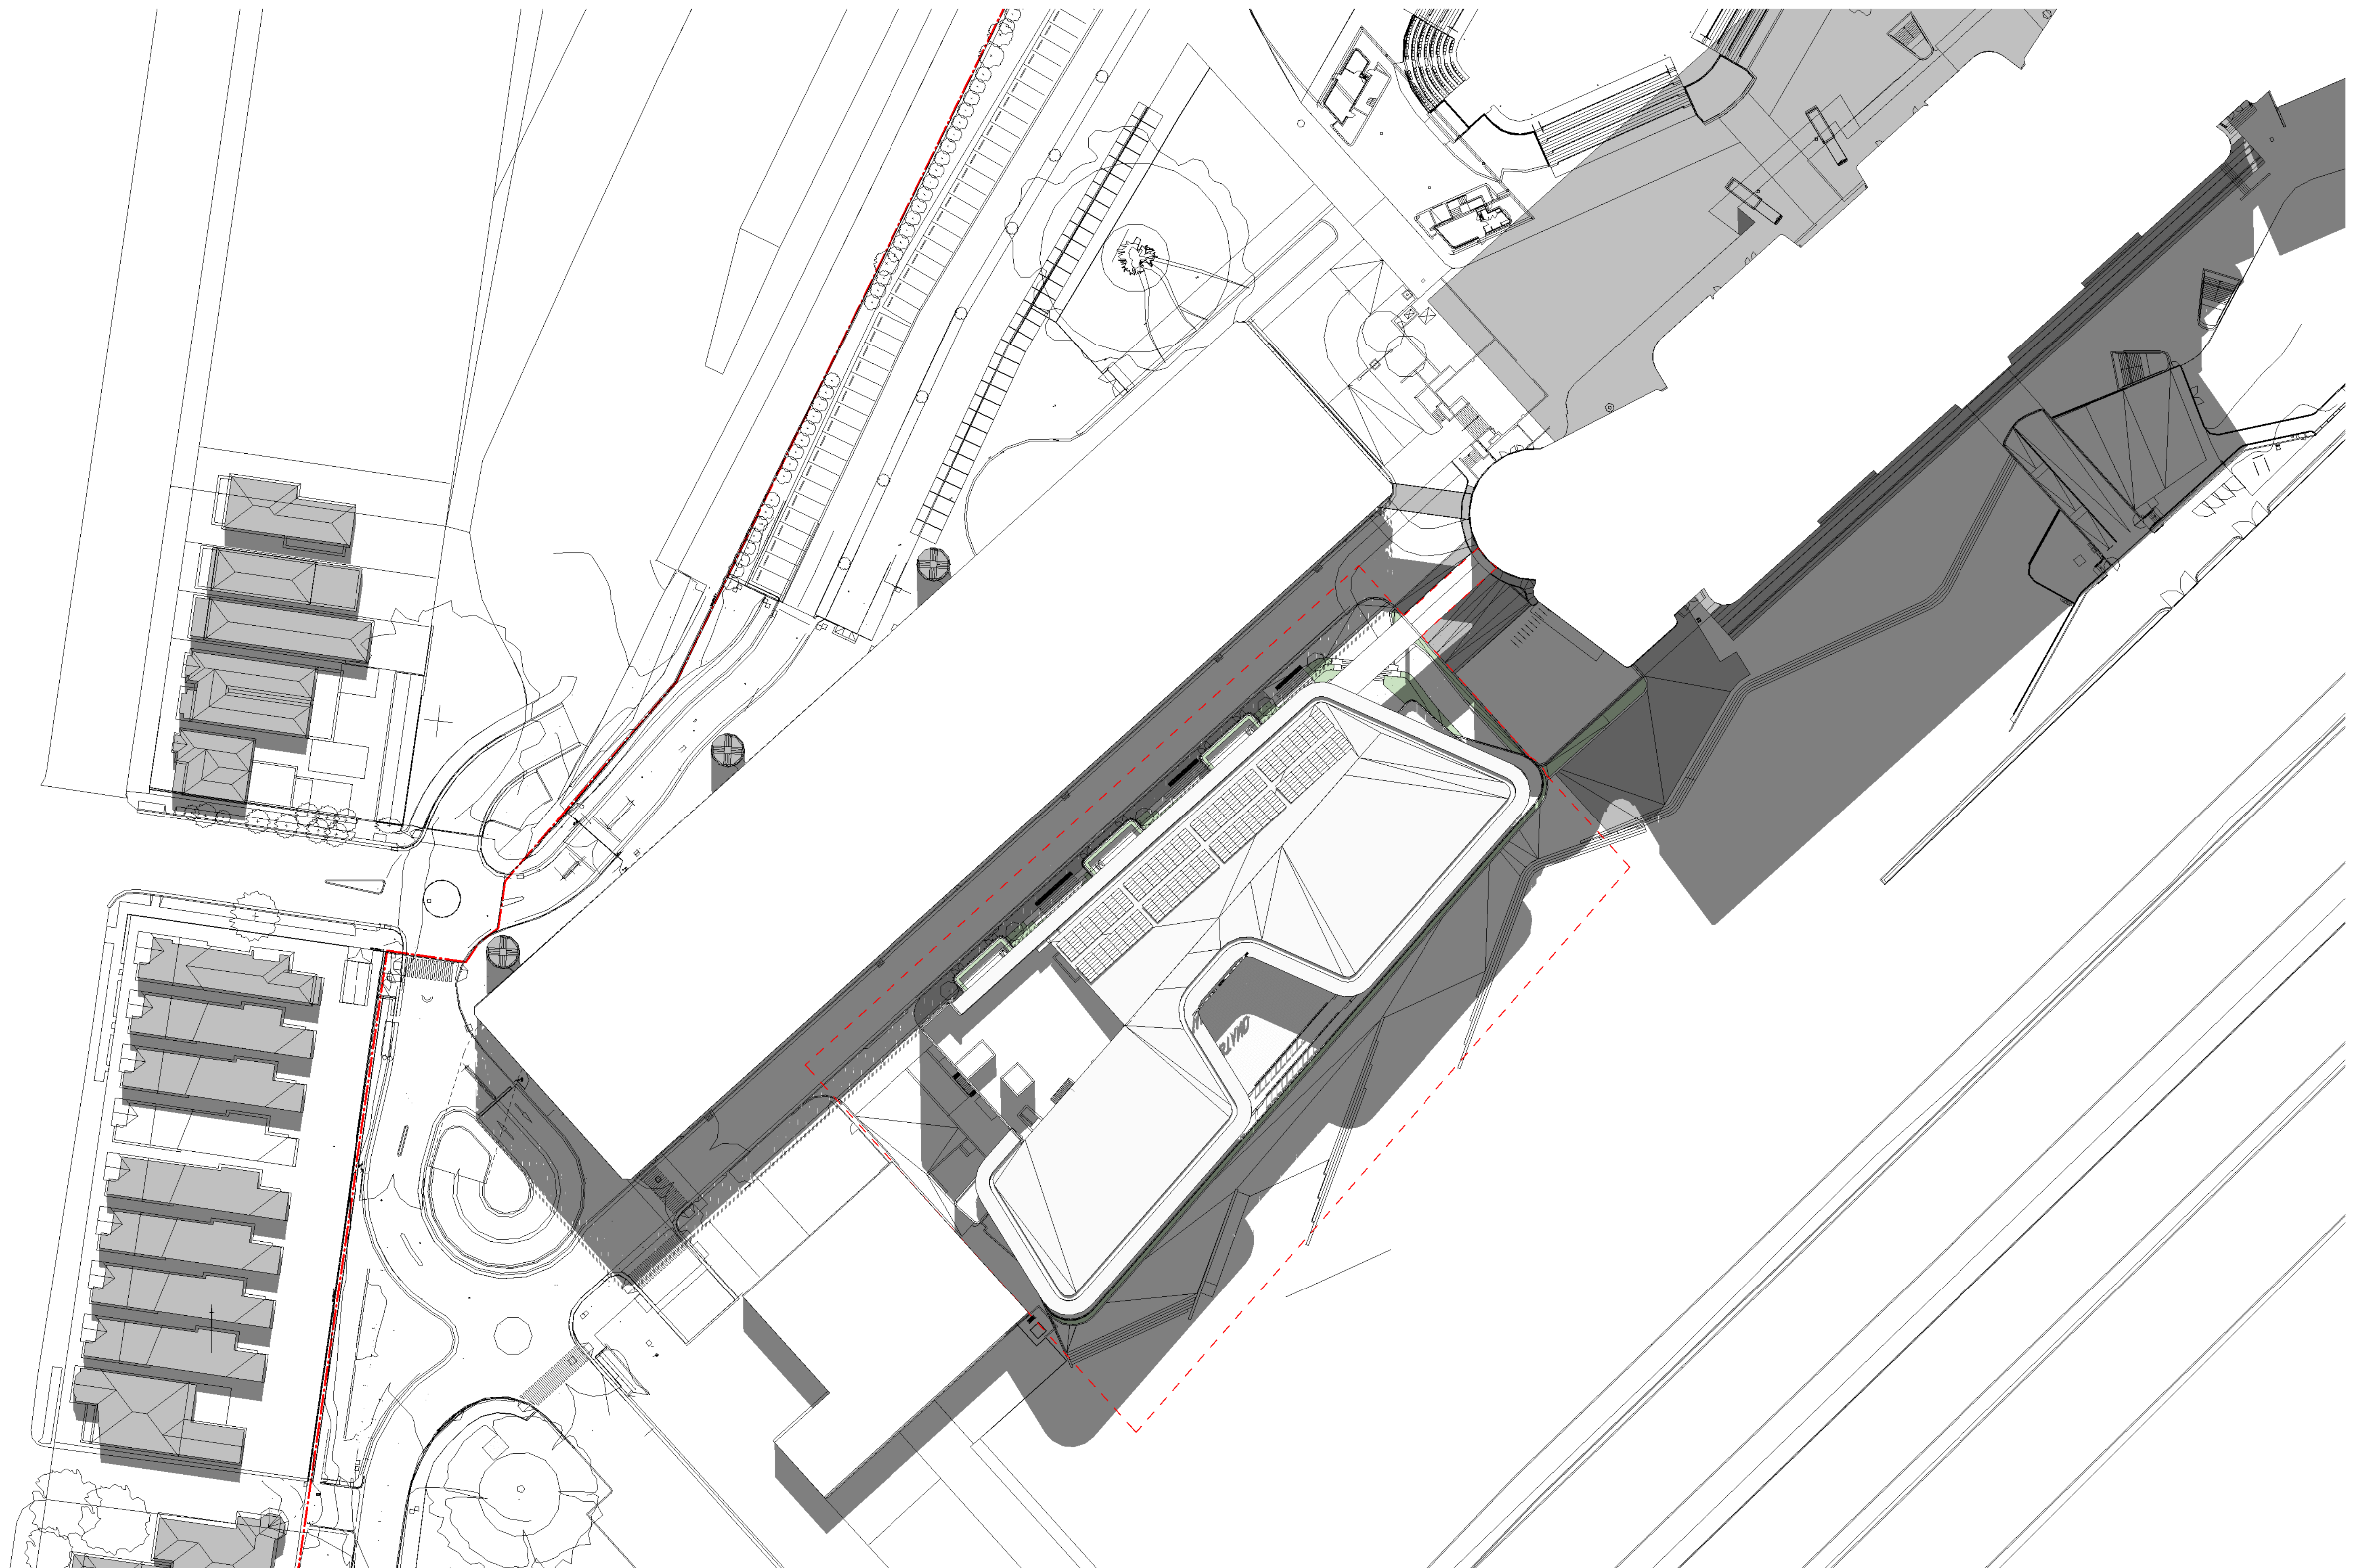

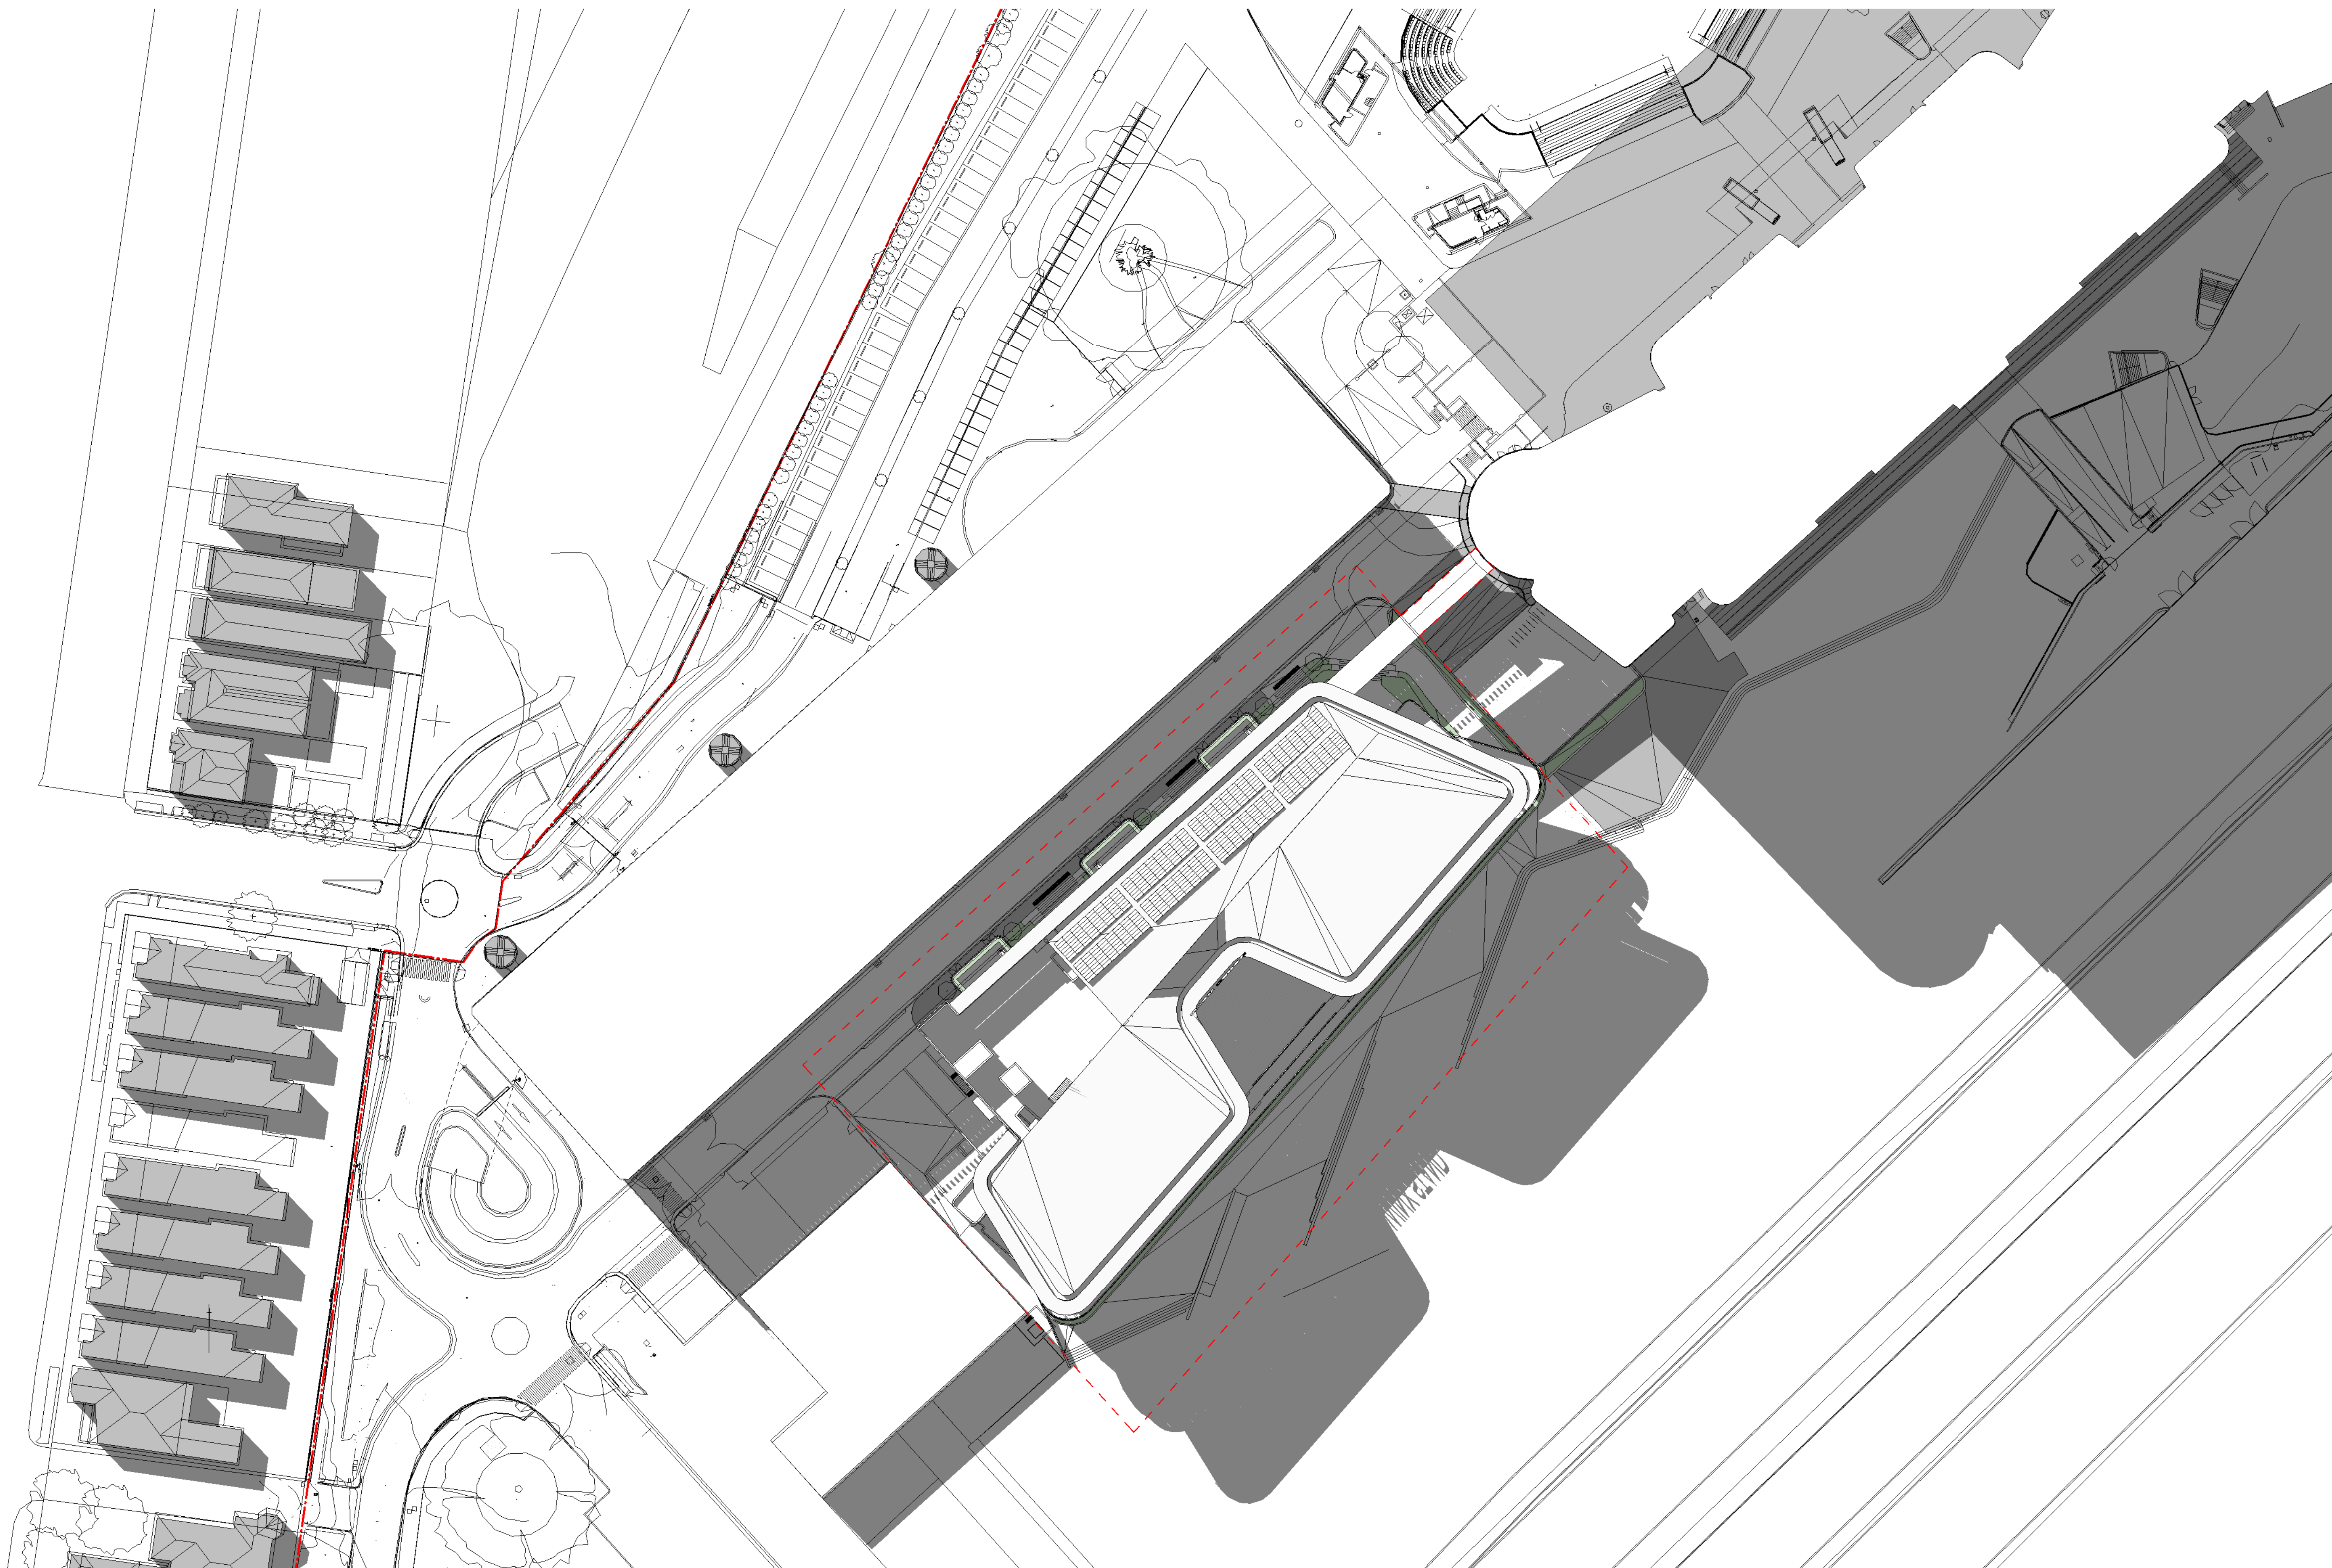

Project:
ATC RNSW Public Infrastructure


Drawing Title:
SOLAR STUDIES - 21 JUNE 3PM

Drawing Number:
SSDA-713

Revision:
D

Date:
16/06/20


Scale:
1 : 500 @ A1

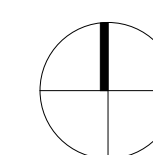

Cox Architecture
Level 6, 155 Clarence Street,
Sydney, NSW 2000, Australia
T + 61 2 9267 9599
F + 61 2 9264 5844
www.coxarchitecture.com.au

Nominated Architects
Joni Agius no. 6491
Russell Lee no. 6367

COX

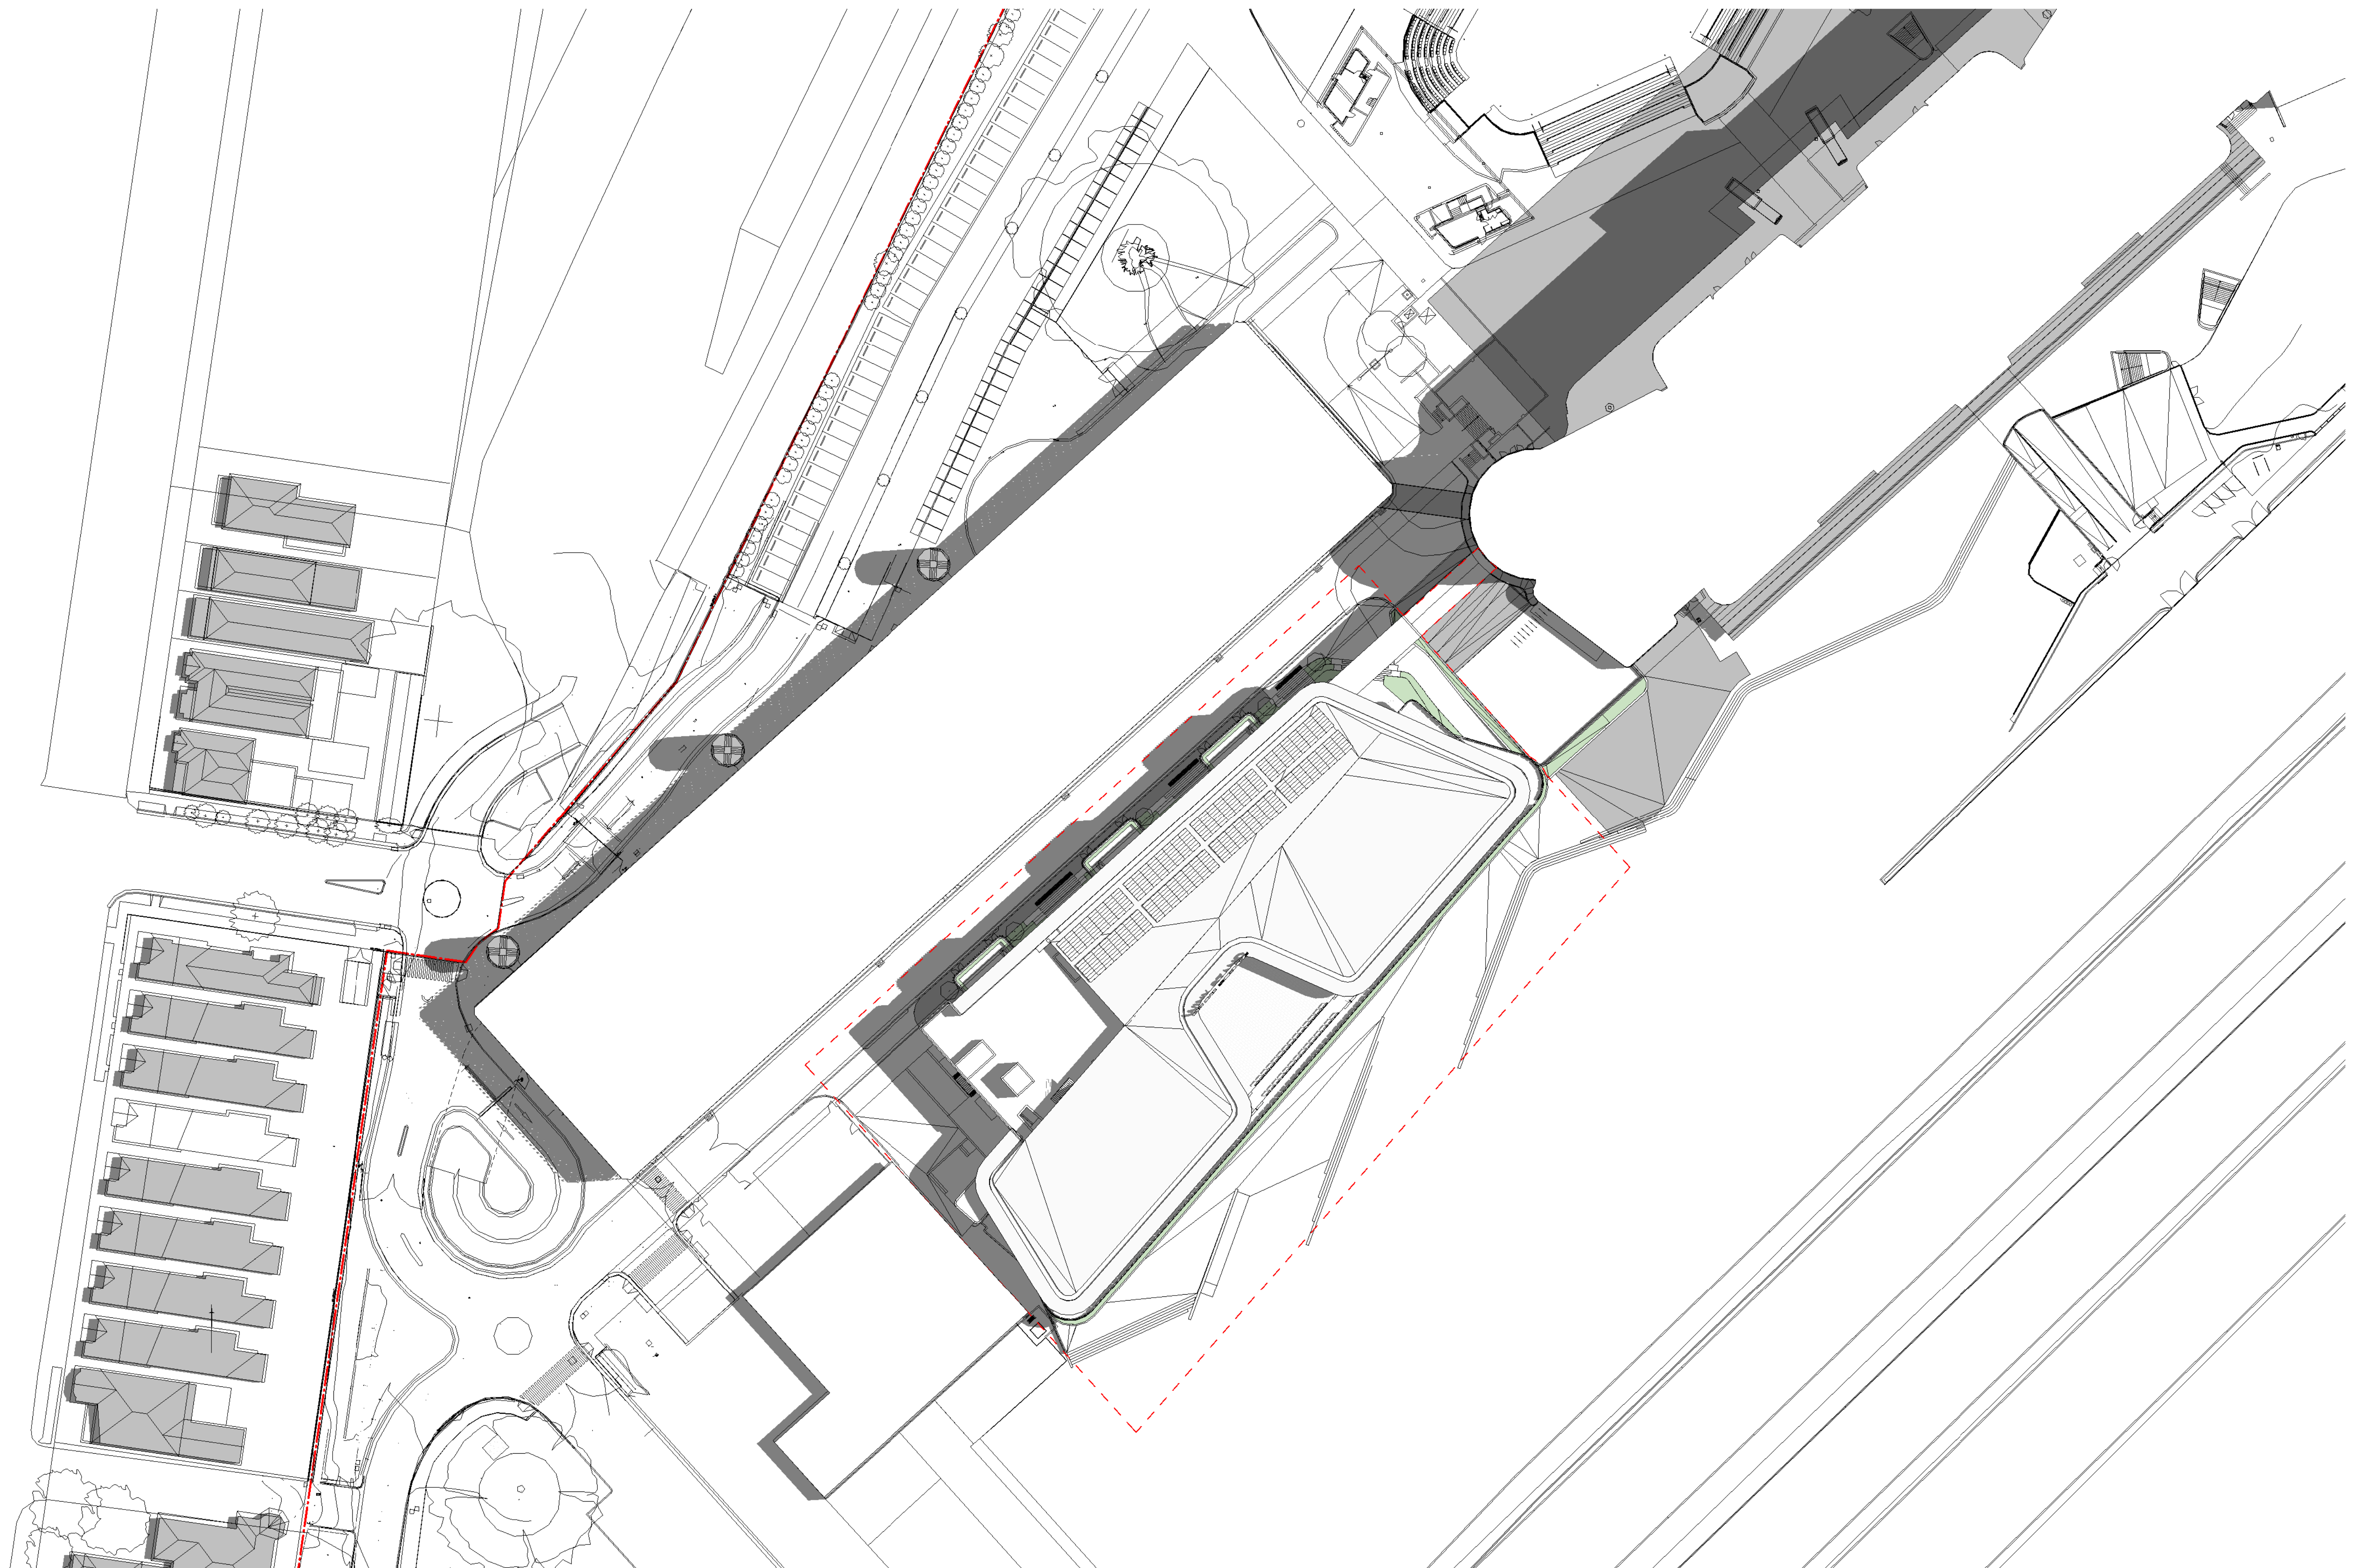

Project:

ATC RNSW Public Infrastructure

Drawing Title:

SOLAR STUDIES - 22 DEC 9AM

Drawing Number:

SSDA-721

Revision:


D

Date:

16/06/20

Scale:


1 : 500 @ A1

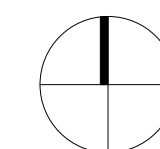

Cox Architecture
Level 6, 155 Clarence Street,
Sydney, NSW 2000, Australia
T + 61 2 9267 9599
F + 61 2 9264 5844
www.coxarchitecture.com.au

Nominated Architects
Joint Aplus no. 6491
Russell Lee no. 6367

COX

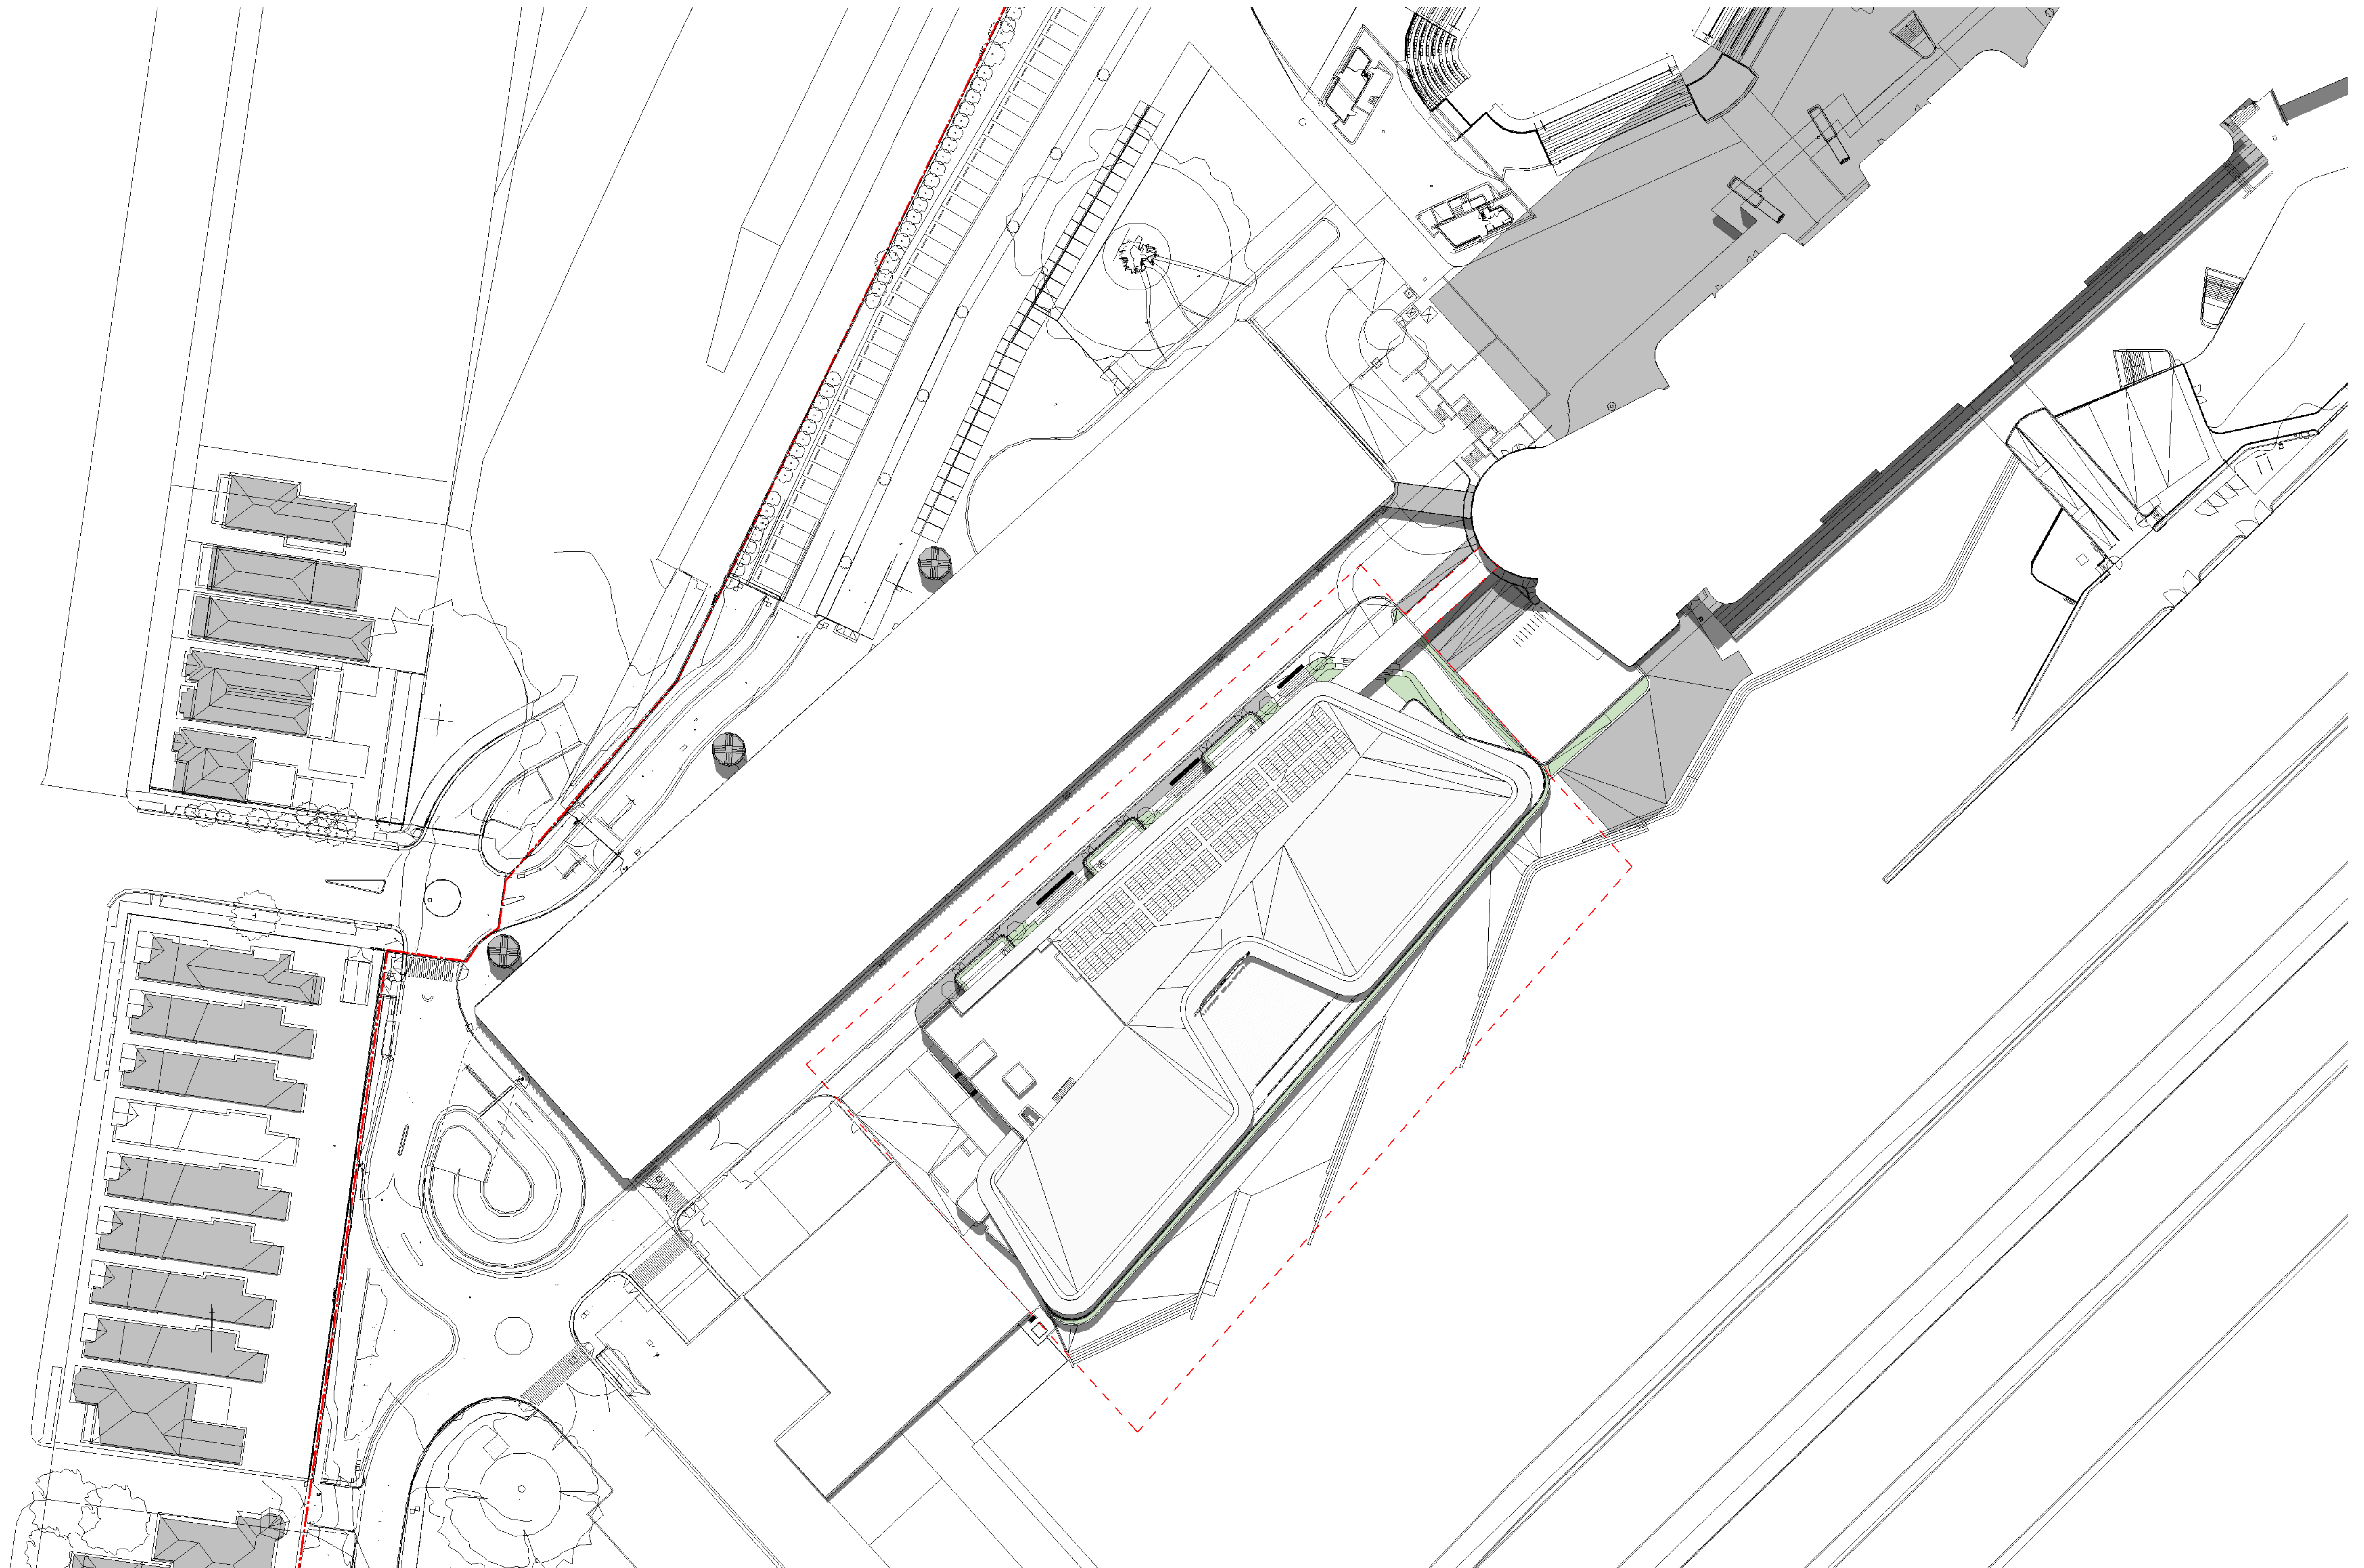

Project:

ATC RNSW Public Infrastructure

Drawing Title:

SOLAR STUDIES - 22 DEC 12PM

Drawing Number:

SSDA-722

Revision:


D

Date:

16/06/20

Scale:



1 : 500 @ A1

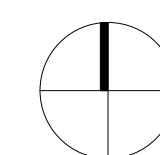

Cox Architecture
Level 6, 155 Clarence Street,
Sydney, NSW 2000, Australia
T + 61 2 9267 9599
F + 61 2 9264 5844
www.coxarchitecture.com.au

Nominated Architects
Jodi Agius no. 6491
Russell Lee no. 6367

COX

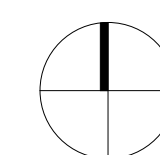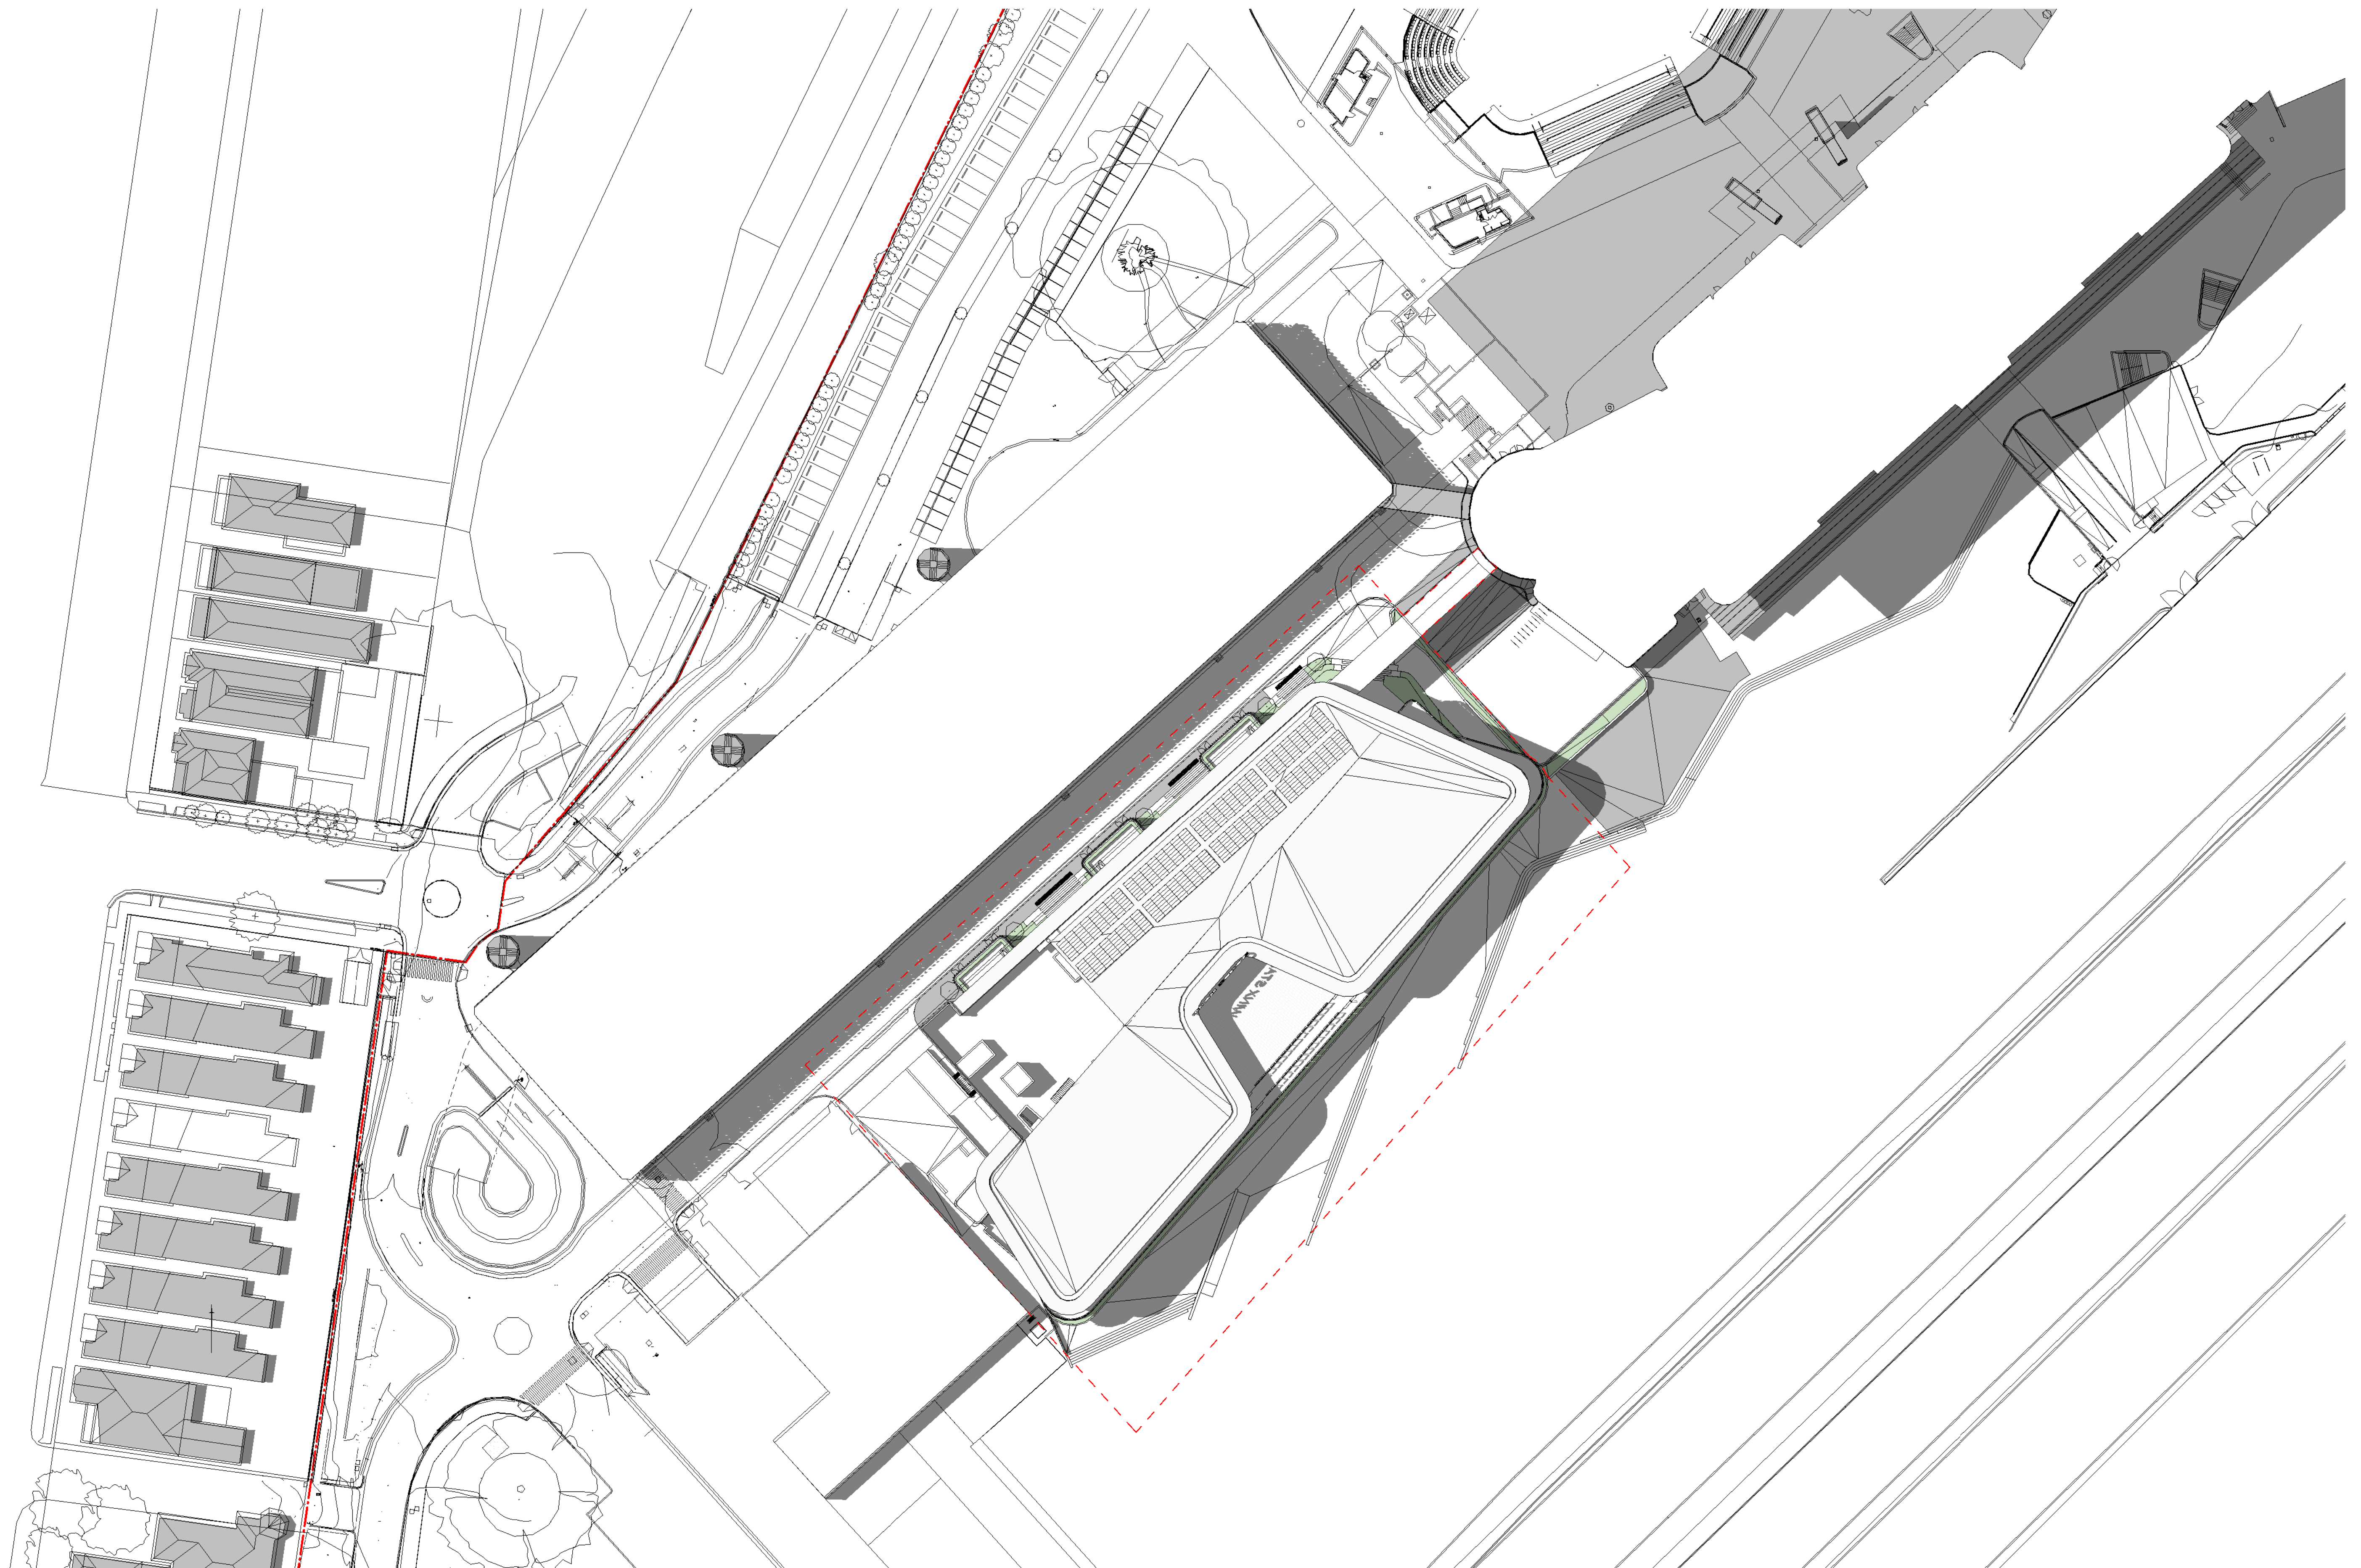




CLEAR GLASS
(GL1 / GL2)



PROFILED METAL ROOF
(MR1)

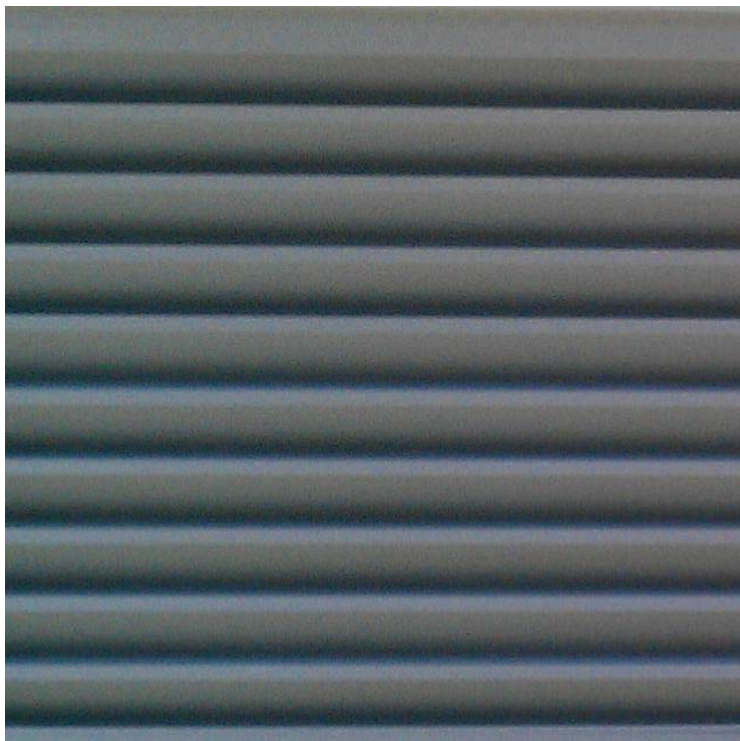

PROFILED METAL CLADDING
(MC2)



GLASS VENTILATION
LOUVRES
(LV1)


MATERIALS LEGEND:		
CODE:	DESCRIPTION:	COLOUR:
MR1	METAL DECK ROOF	WINDSPRAY
FB1	VERTICAL ALUMINIUM FACADE BLADES	DOESKIN POWDERCOAT
FB2	VERTICAL ALUMINIUM FACADE BLADES	MONUMENT POWDERCOAT
CR1	CEMENT RENDER	LIGHT GREY
CR2	CEMENT RENDER	MONUMENT
MC1	SOLID METAL CLADDING TO SOFFITS	SILVER POWDERCOAT
MC2	SOLID METAL CLADDING TO FACADE	MONUMENT POWDERCOAT
CO1	OFF-FORM CONCRETE	CLEAR SEALER
CO2	OFF-FORM CONCRETE	BOARD-MARKED FINISH
GL1	ALUMINIUM FRAMED GLAZING	CLEAR GLASS / MONUMENT FRAMES
GL2	GLAZED BALUSTRADE ON STEEL FRAME	CLEAR GLASS / MONUMENT FRAMES
LV1	GLASS VENTILATION LOUVRES	CLEAR GLASS / MONUMENT FRAMES
PT1	MASONRY PAINT FINISH	MONUMENT
PV1	OFF-FORM CONCRETE	HONED WITH EXPOSED AGGREGATE
BR1	FACE BRICKWORK	SIMILAR TO CONTEXT BUILDINGS
BR2	FACE BRICKWORK	SIMILAR TO CONTEXT BUILDINGS



CEMENT RENDER
(CR1)



CEMENT RENDER
(CR2)

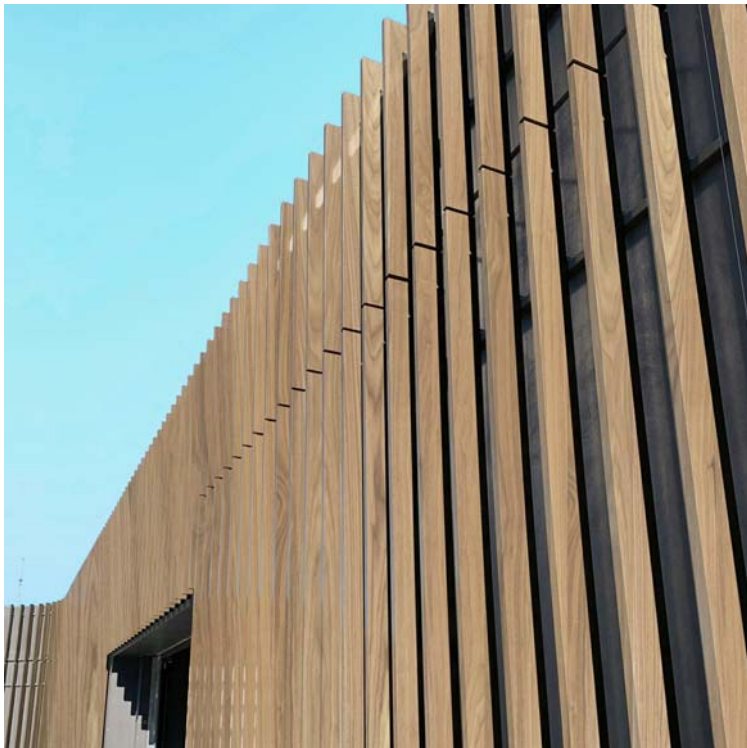


POWDERCOAT ALUMINIUM
FACADE BLADES
(FB1)



CONCRETE PAVERS
(PV1)



PLANTING

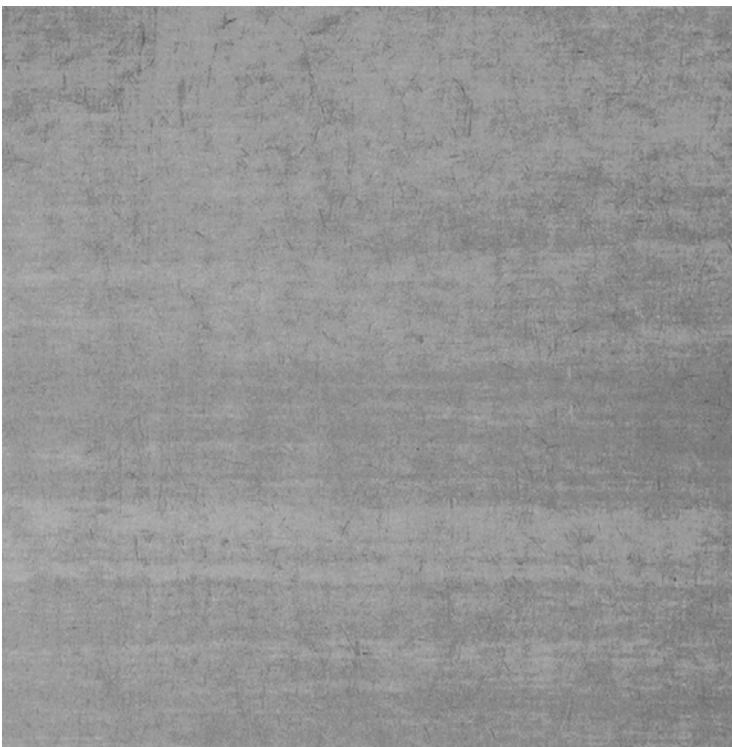

OFF-FORM CONCRETE
(CO1)




OFF-FORM CONCRETE
(CO2)



MONUMENT GREY PAINT / POWDER COAT
(PT1, LV1 & GLAZING FRAMES)



SILVER GREY POWDER COAT
(MC1 & LV2)

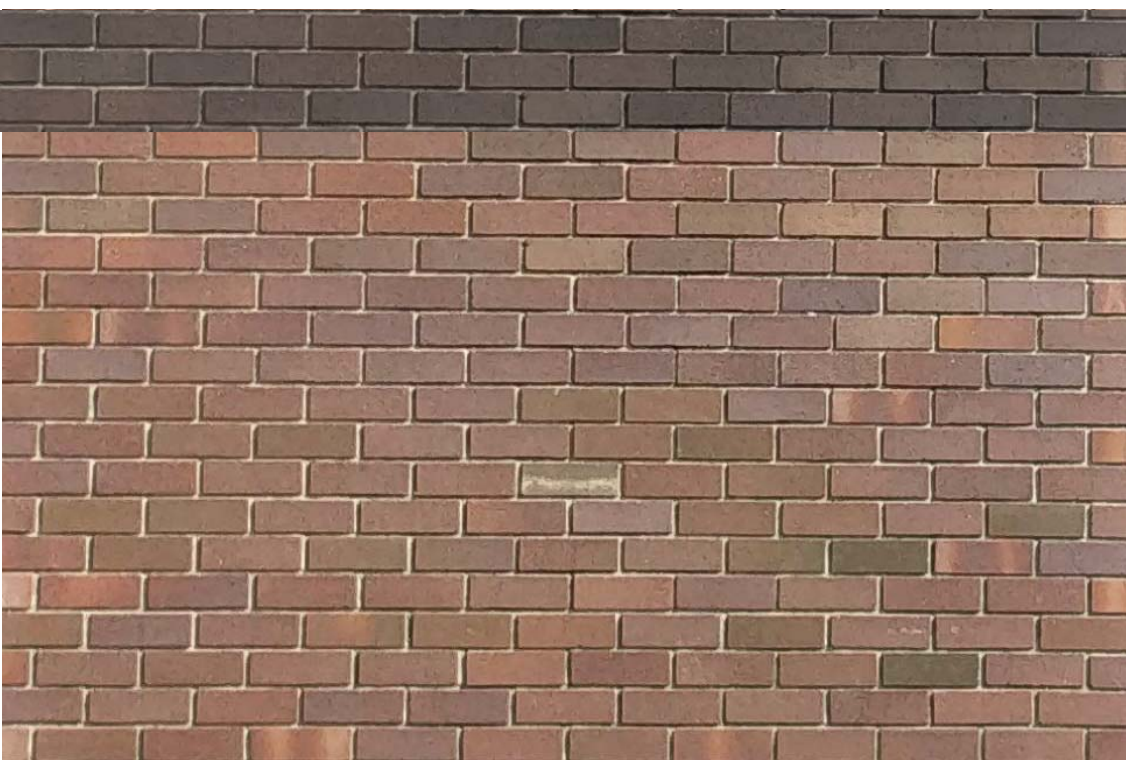

FACE BRICKWORK
(BR1/BR2)

Project:

ATC RNSW Public Infrastructure

Drawing Title:

SCHEDULE OF FINISHES

Drawing Number:

SSDA-801

Revision:

C

Date:


16/06/20

Scale:


Cox Architecture
Level 6, 155 Clarence Street,
Sydney, NSW 2000, Australia
T + 61 2 9267 9599
F + 61 2 9264 5844
www.coxarchitecture.com.au

Nominated Architects
Joel Agius no. 6491
Russell Lee no. 6367


COX

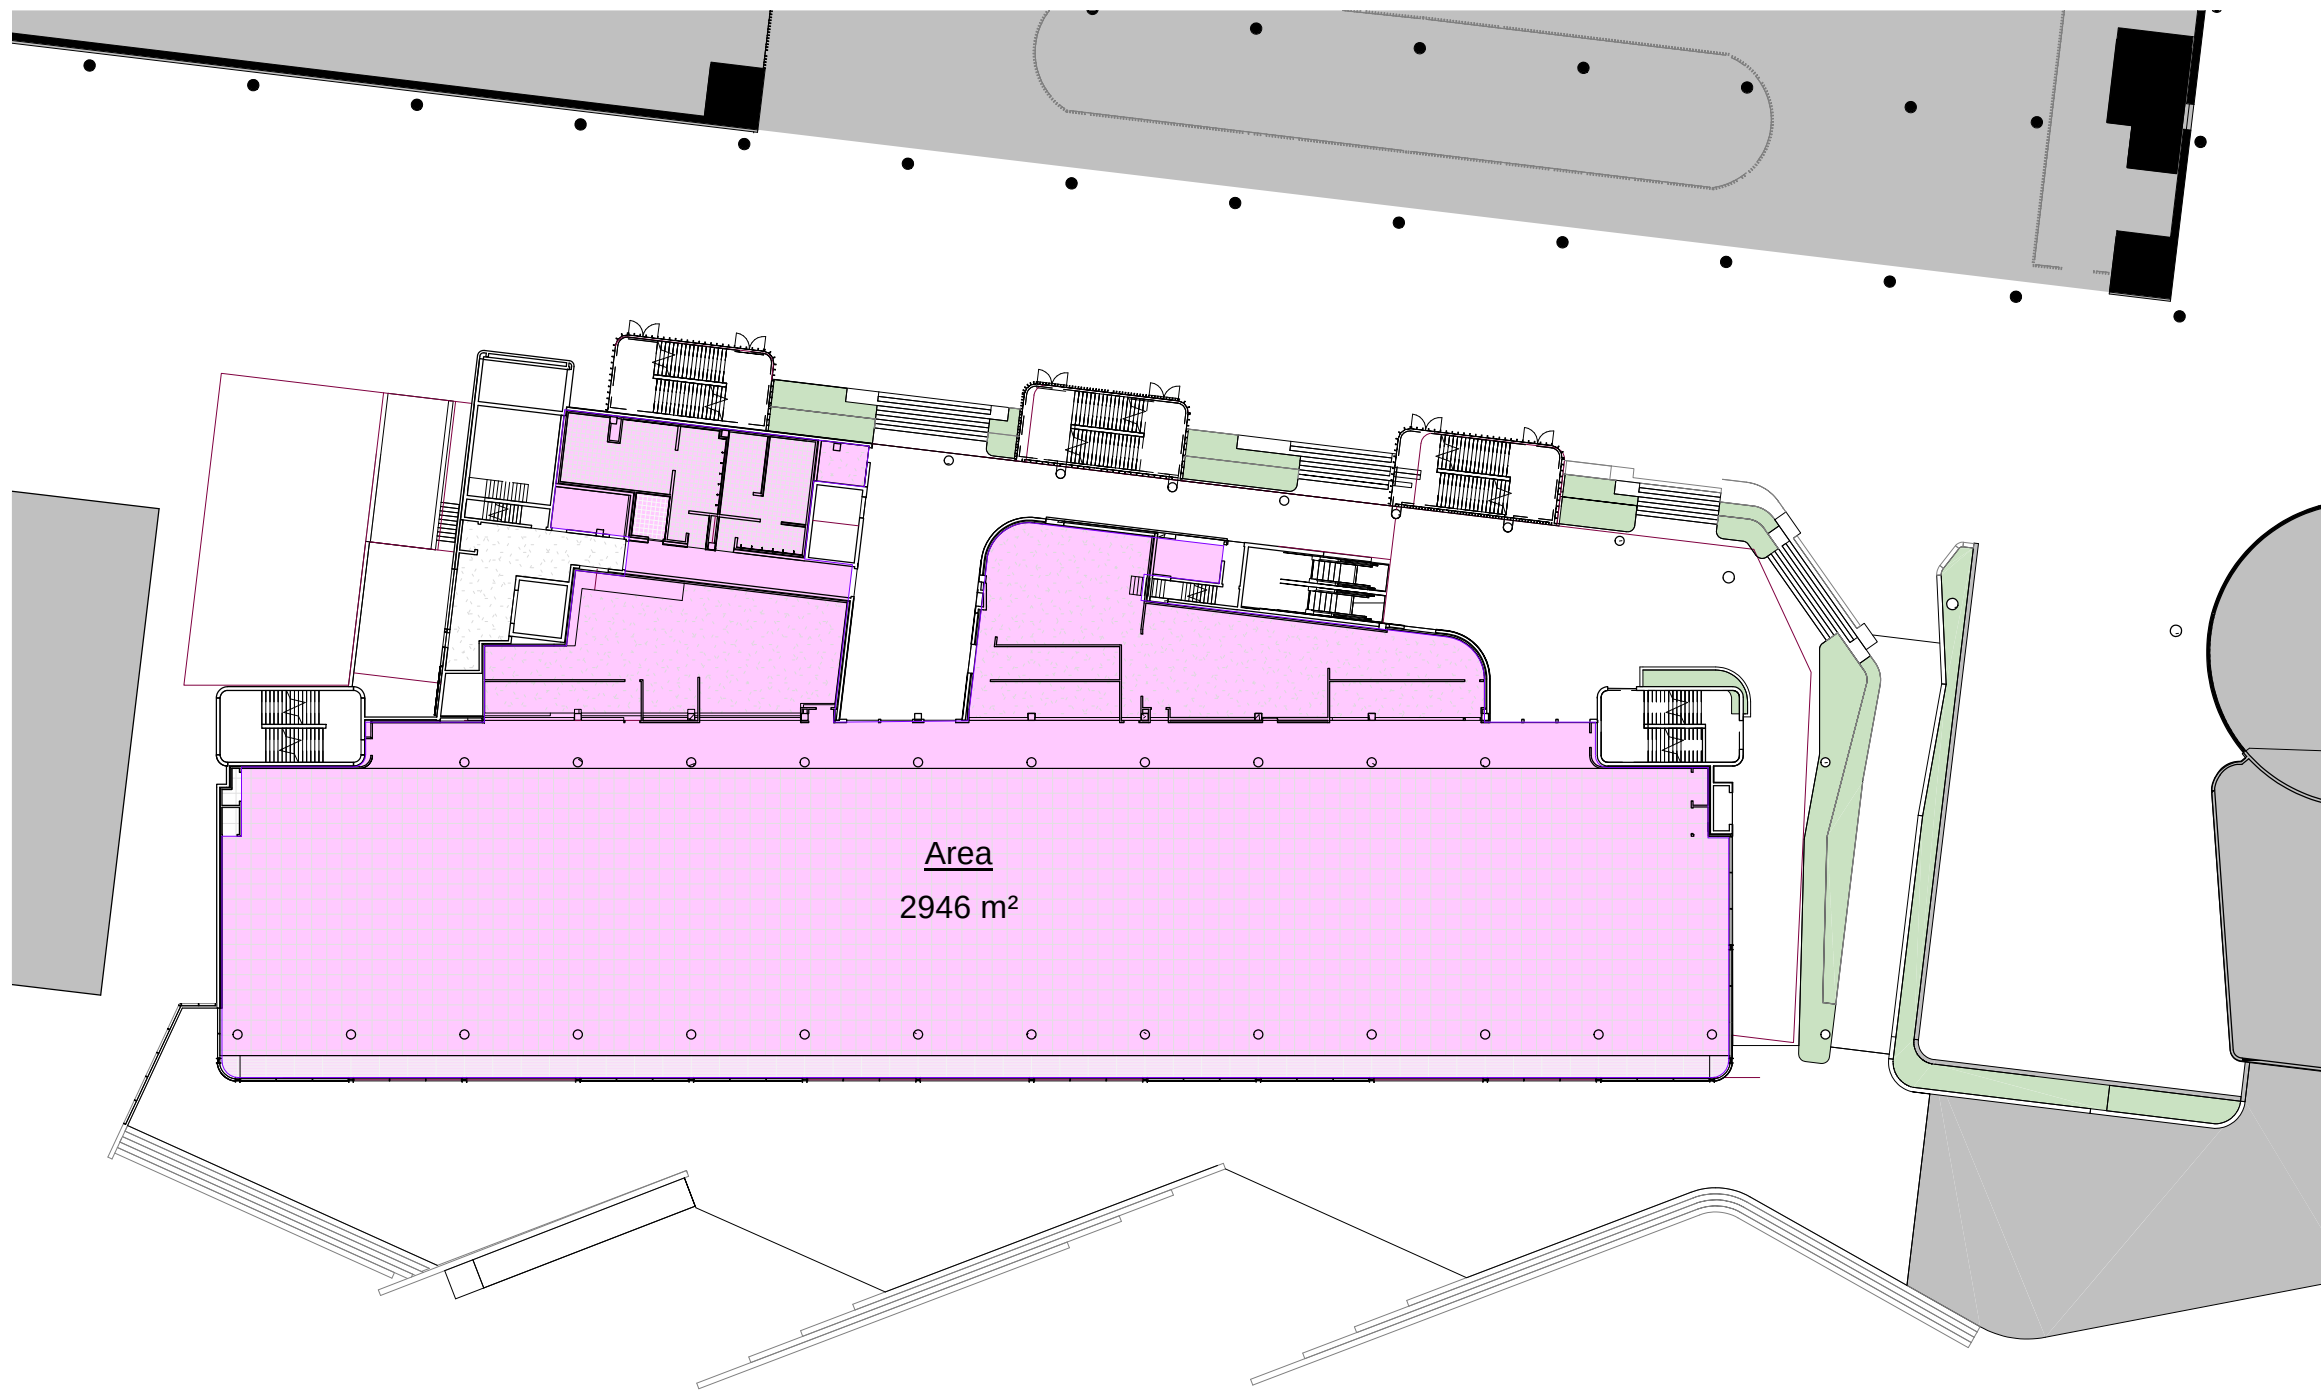


1 GROUND FLOOR
A-30-01 SCALE 1 : 500

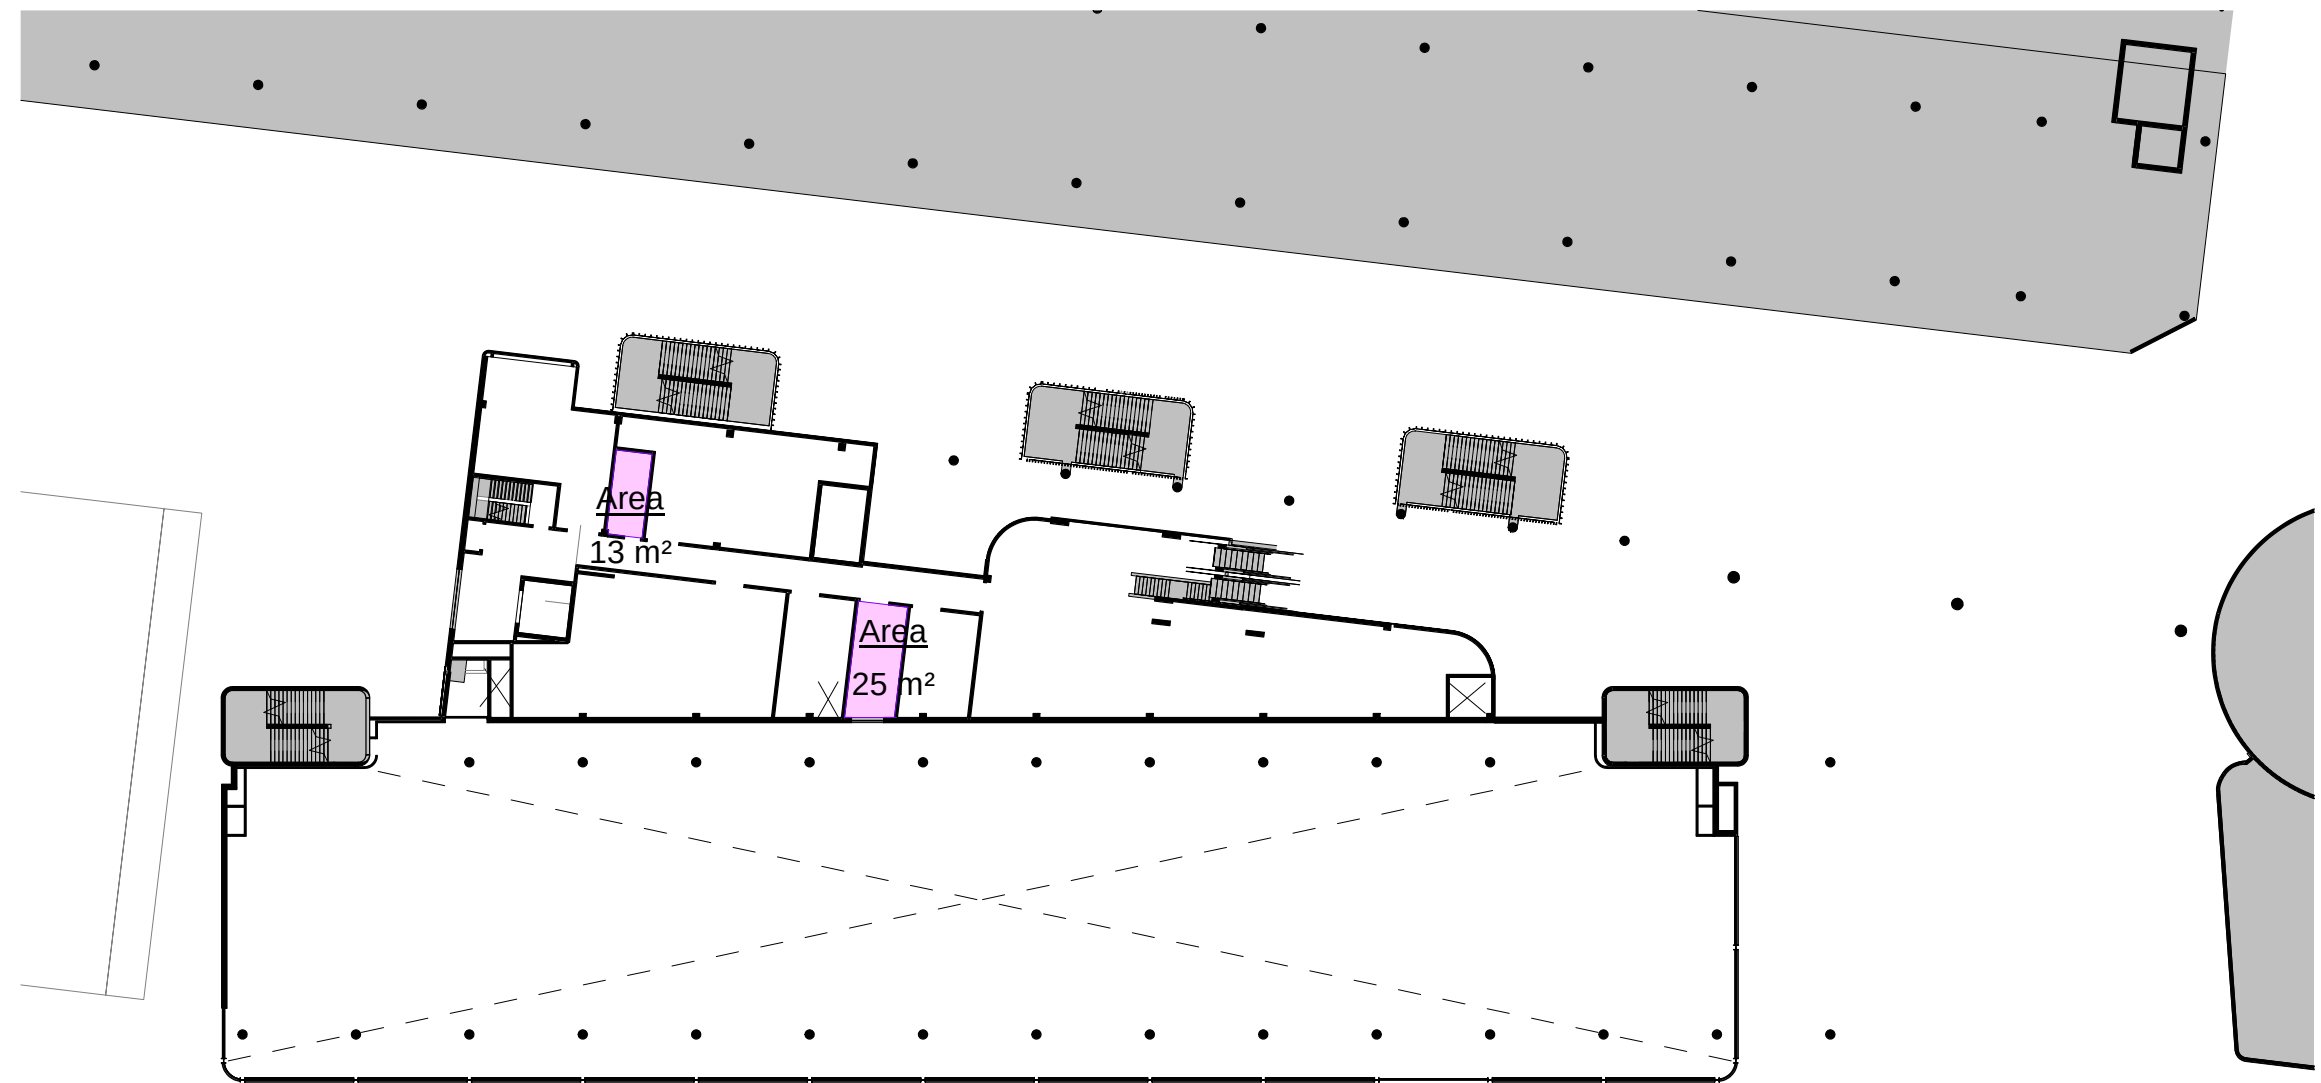

3 MEZZANINE
A-30-01 SCALE 1 : 500

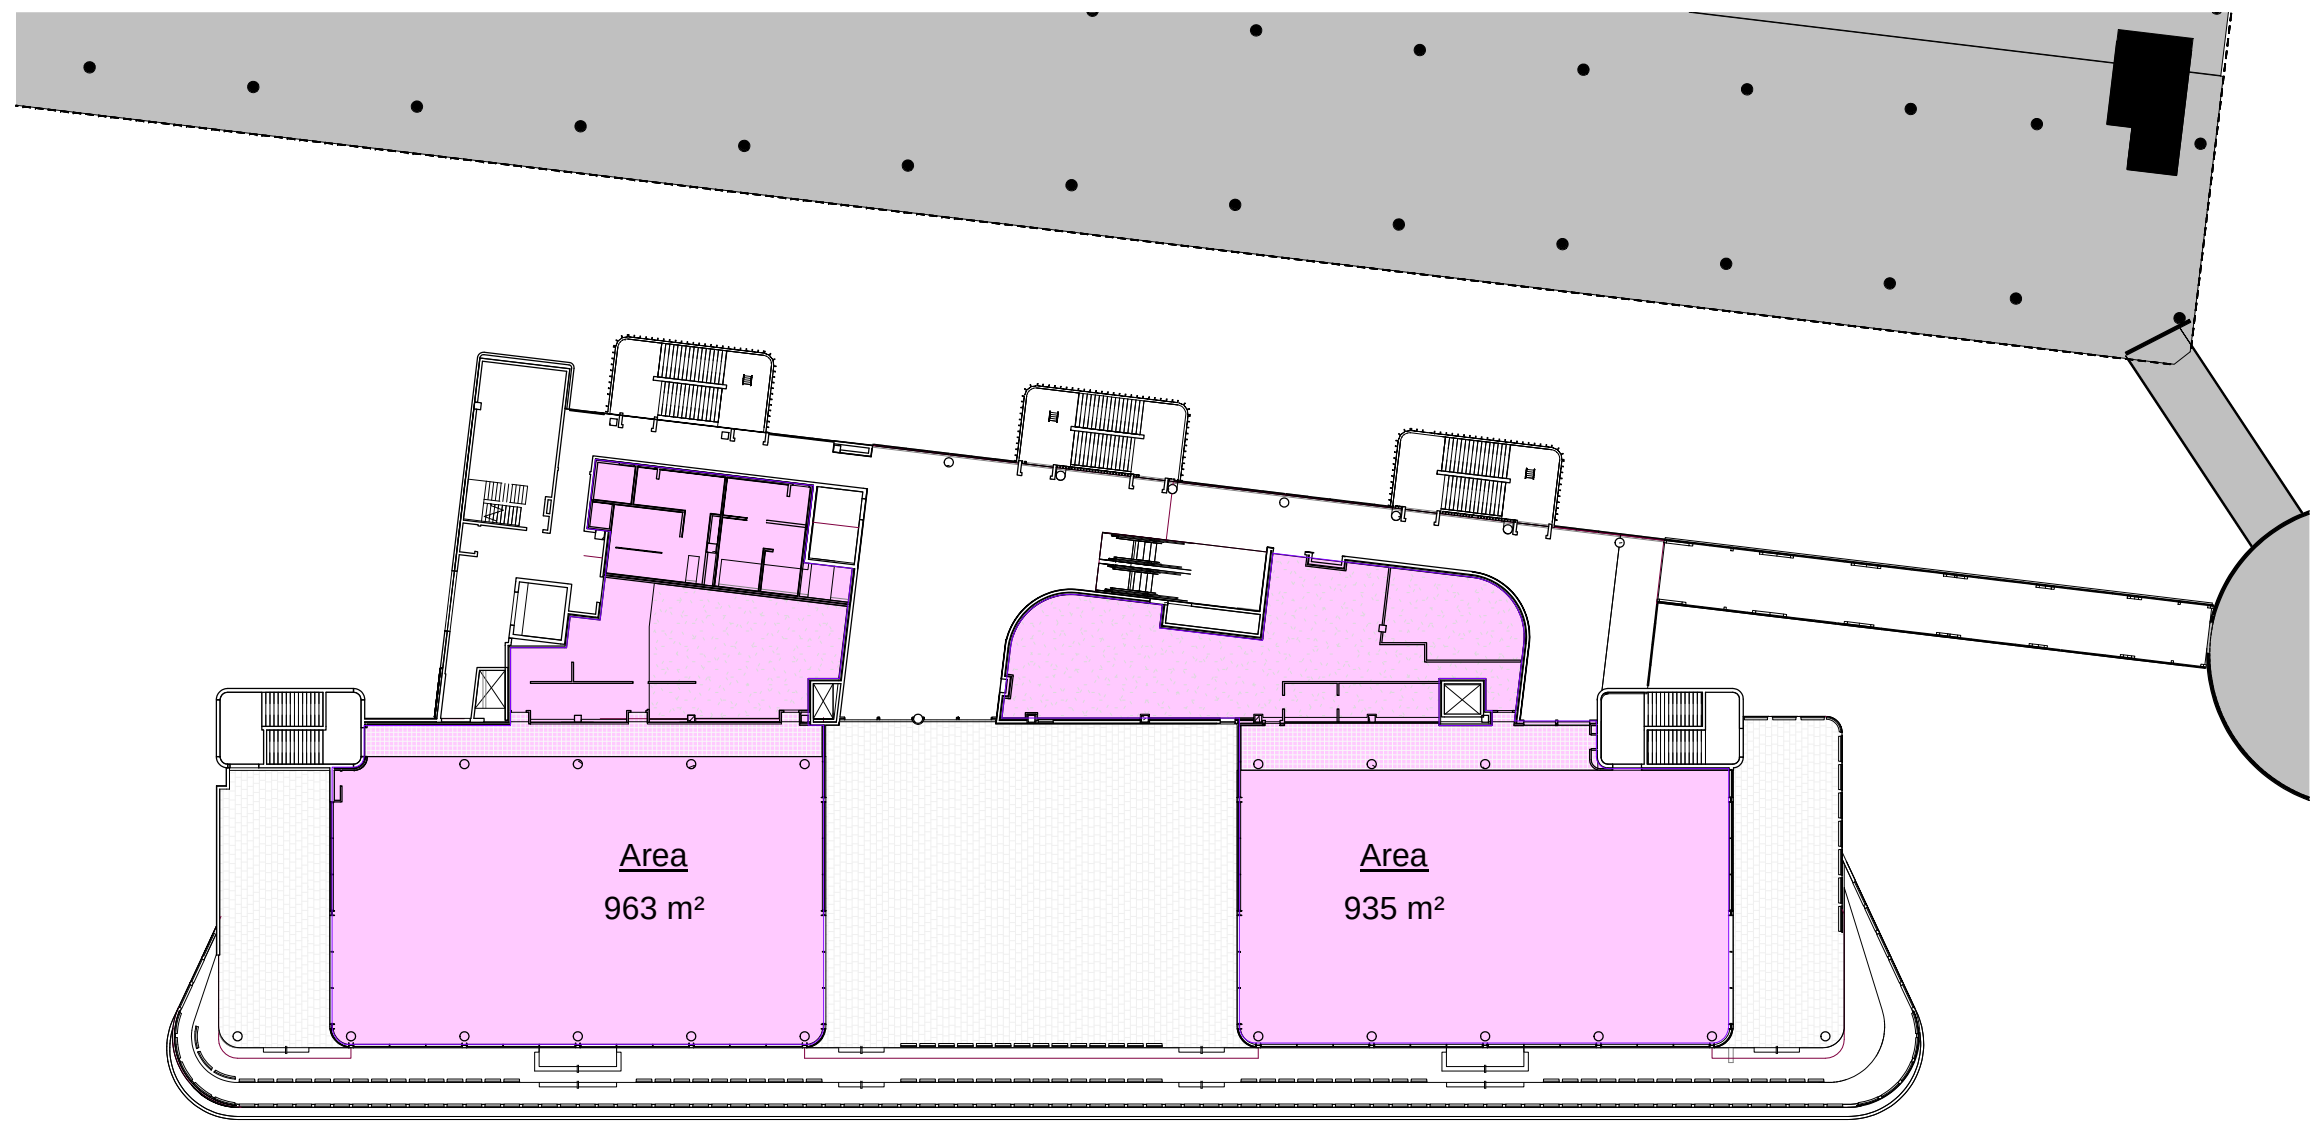



2 LEVEL 01 FLOOR
A-30-01 SCALE 1 : 500

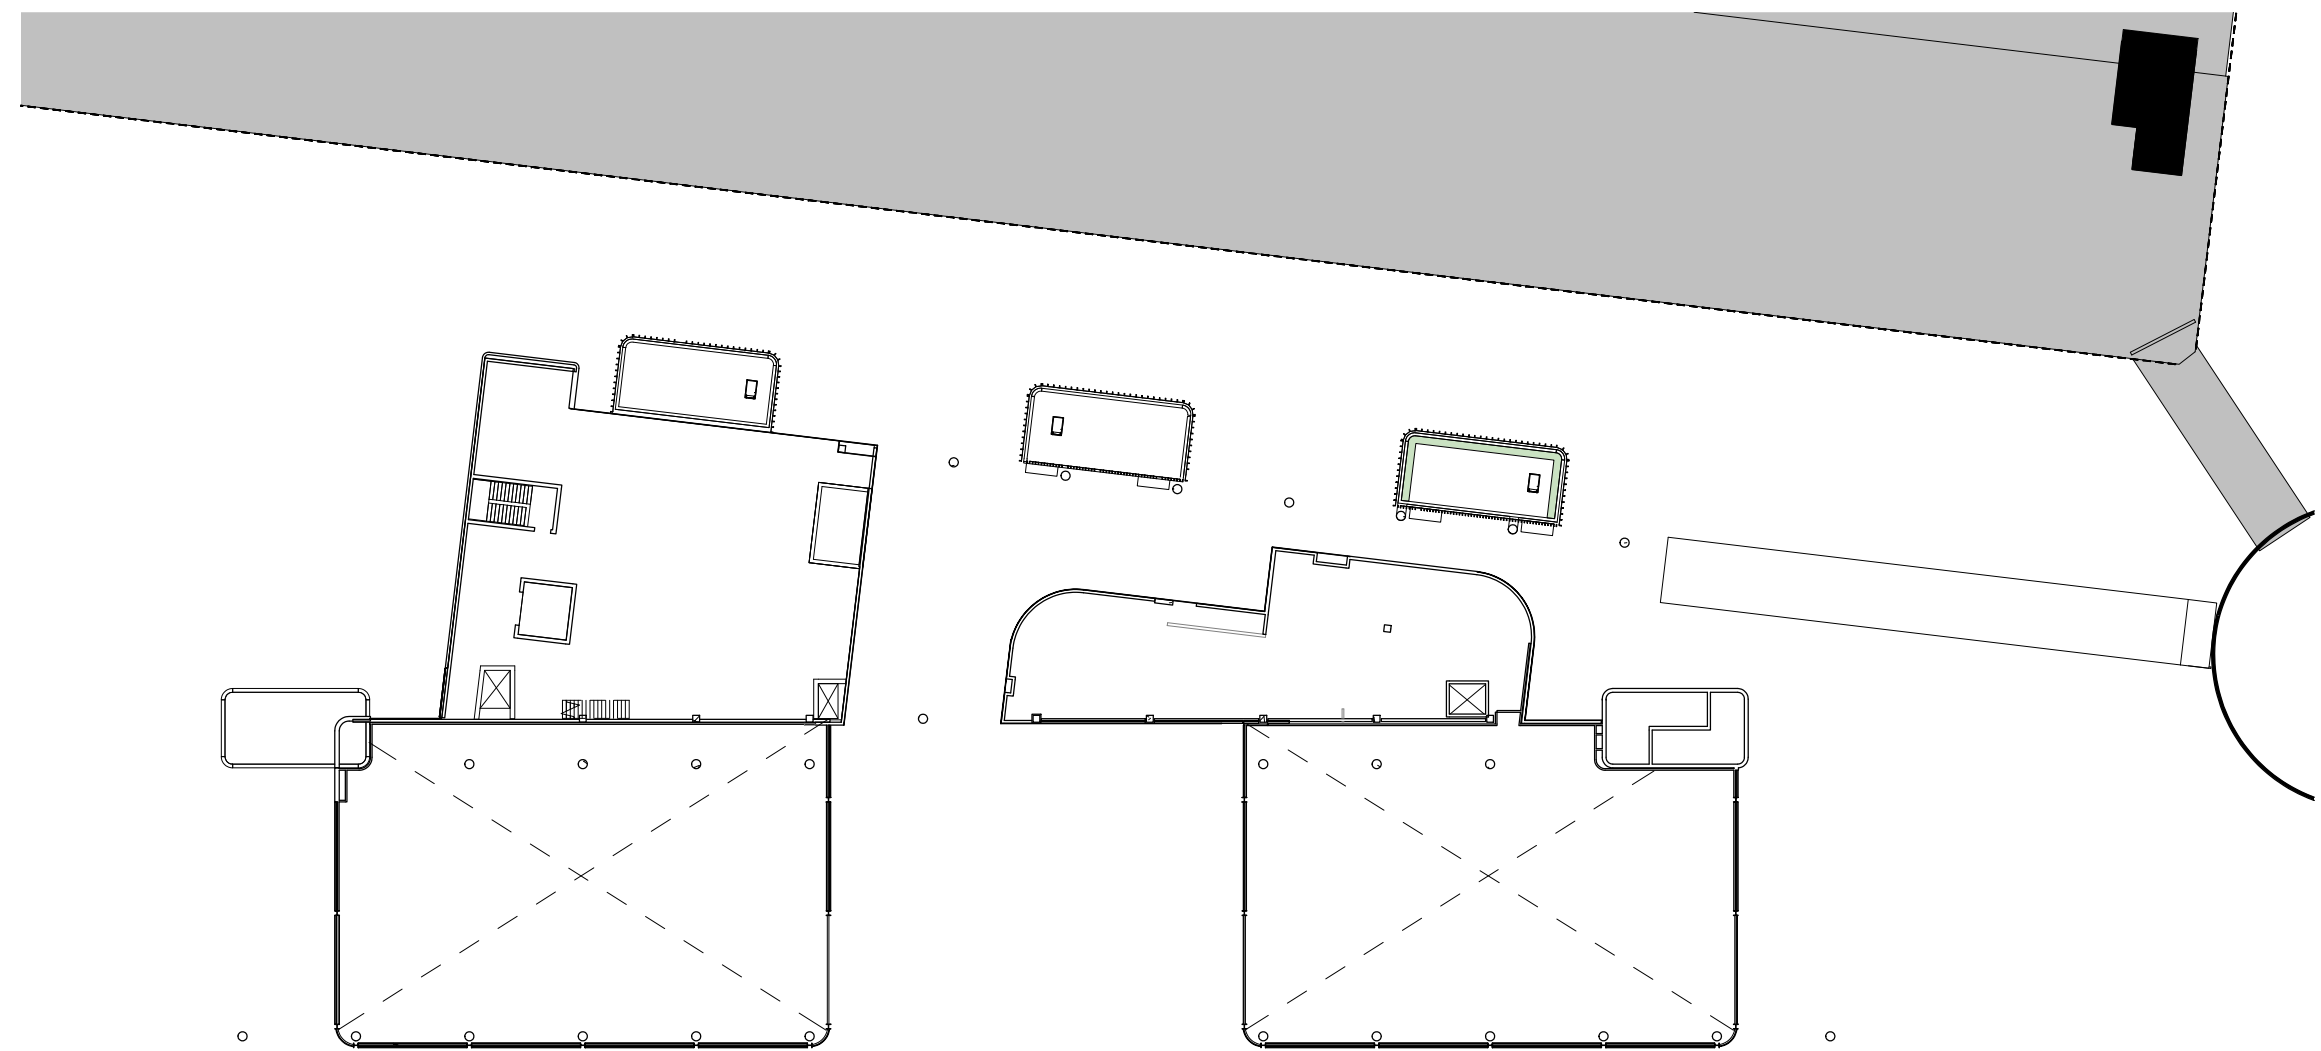


4 PLANT LEVEL
A-30-01 SCALE 1 : 500

GROSS FLOOR AREA:	
GROUND FLOOR GFA:	2946m ²
MEZZANINE FLOOR GFA:	38m ²
LEVEL 1 GFA:	1898m ²
PLANT LEVEL GFA:	0m ²
TOTAL GFA:	4882m²

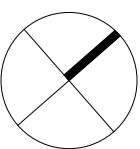

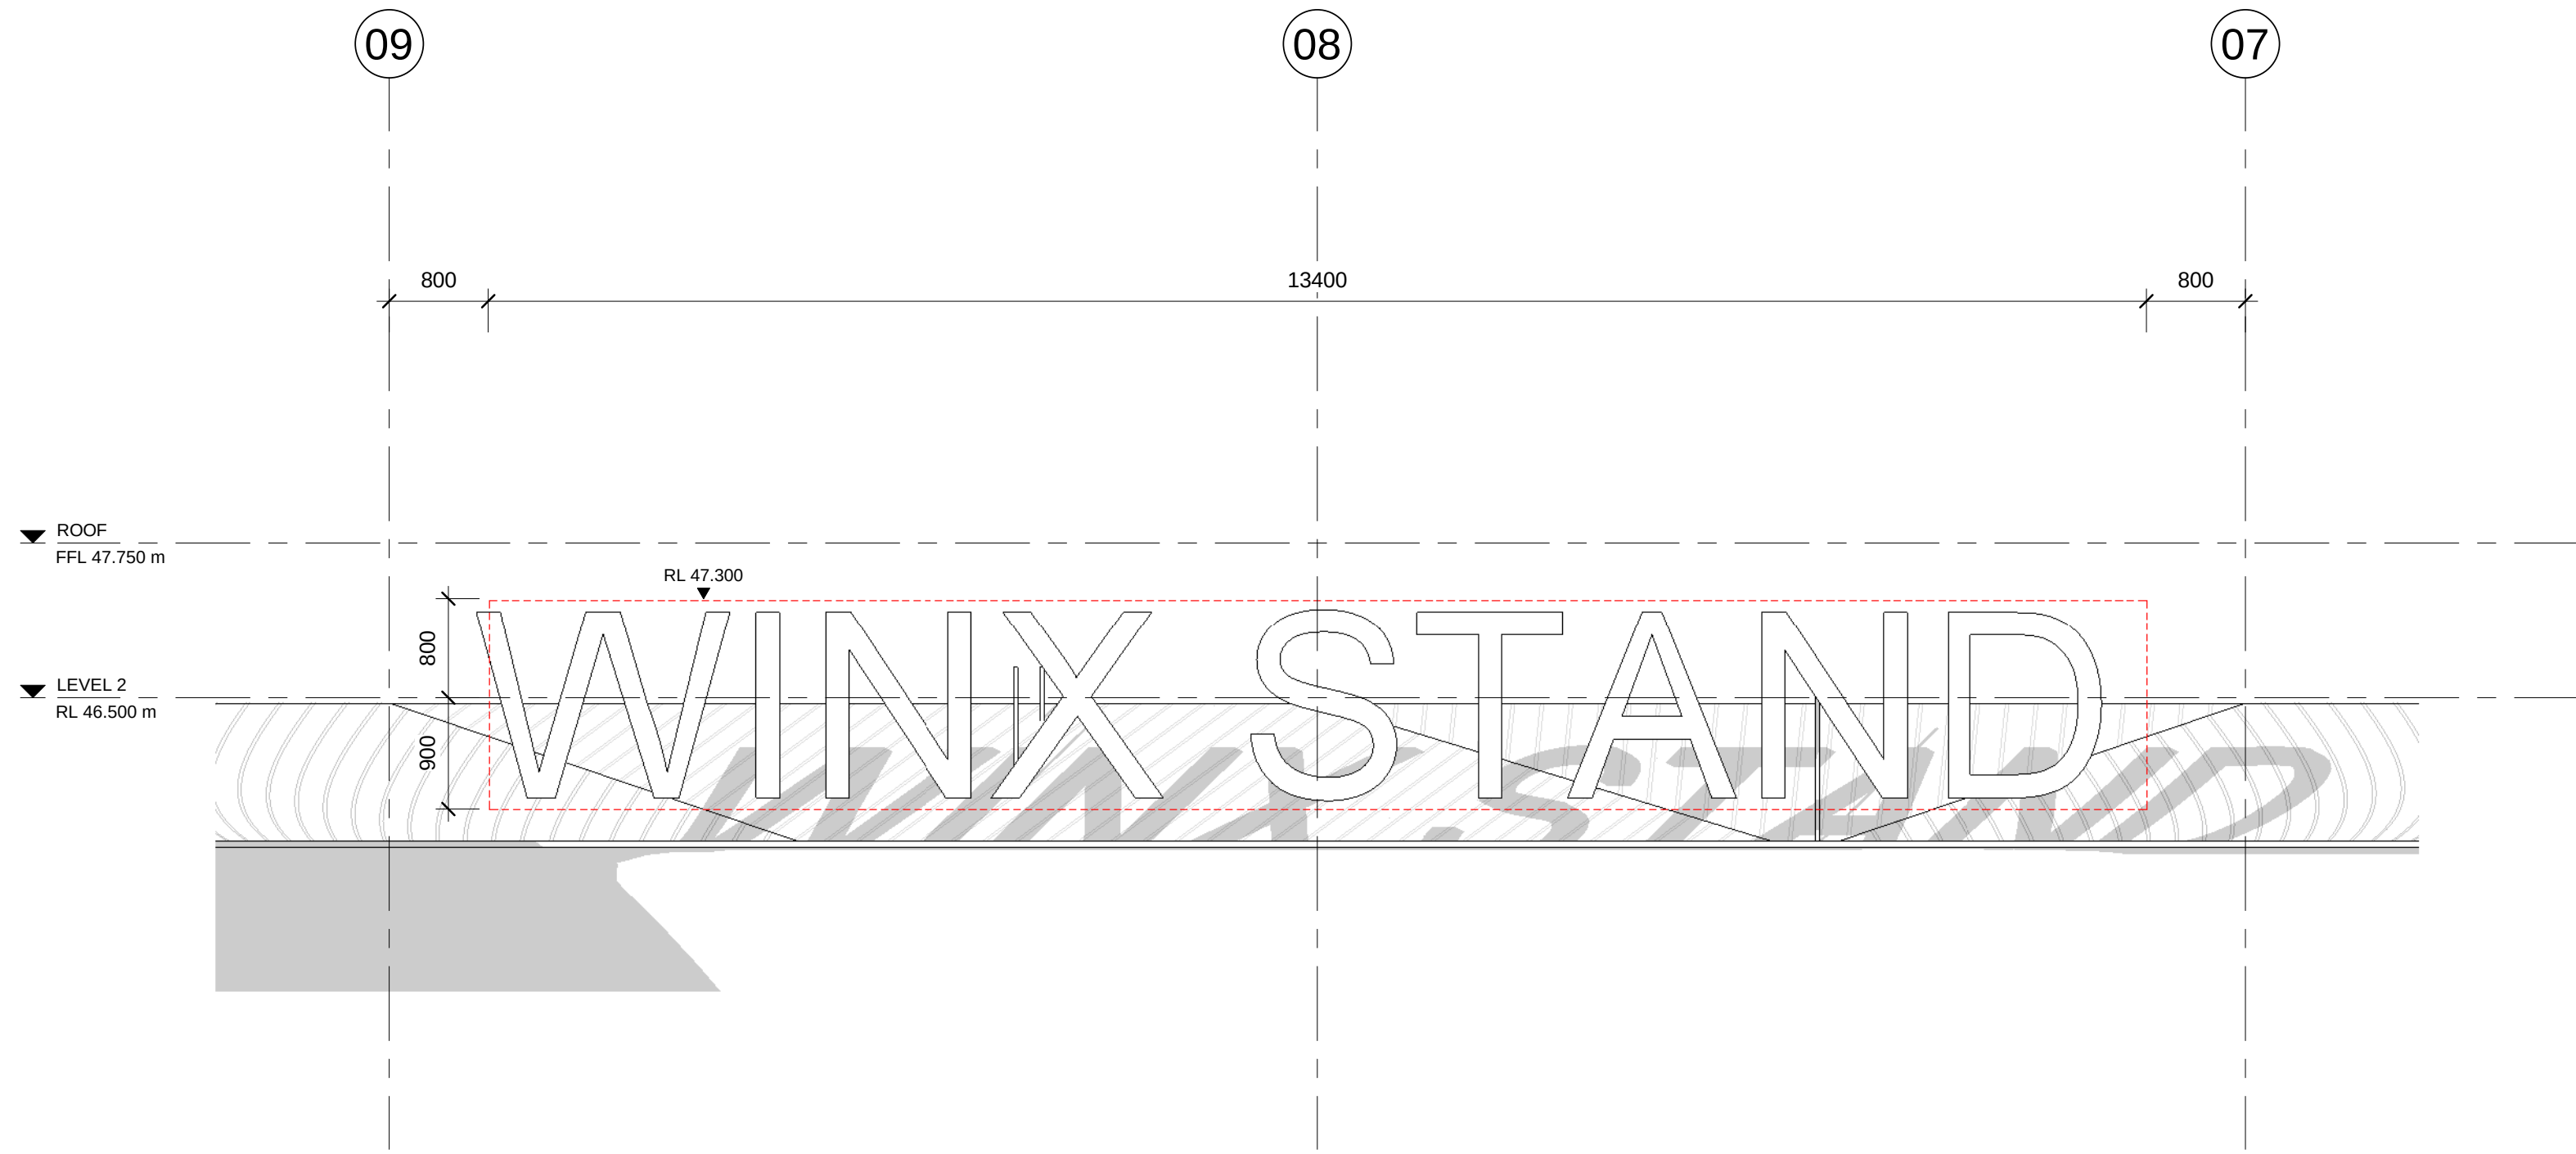

1 SOUTH ELEVATION (TRACKSIDE) SIGNAGE DETAIL
SSDA-850 SCALE 1:50

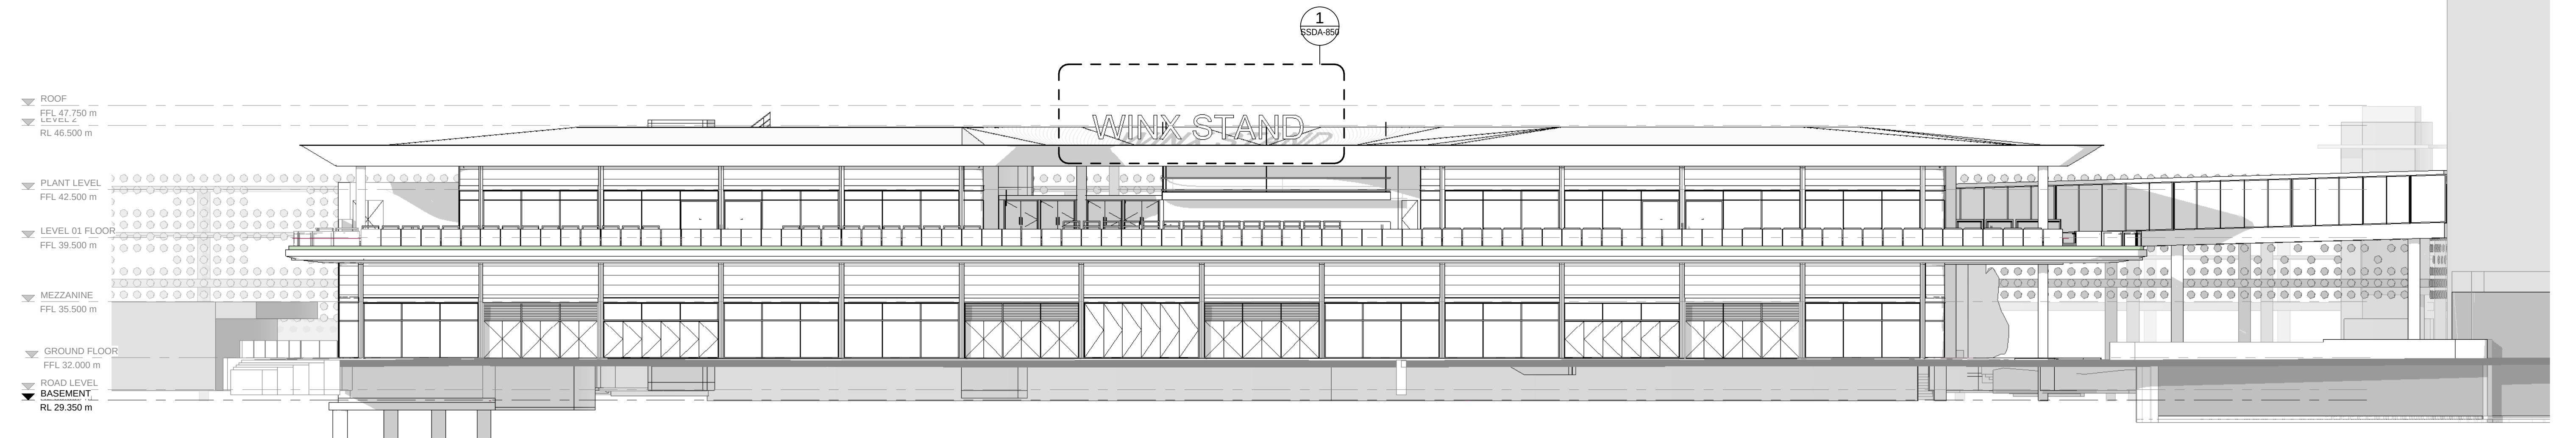

2 SOUTH ELEVATION (TRACKSIDE) SIGNAGE
A-21-33 SCALE 1:200

Project:

ATC RNSW Public Infrastructure

Drawing Title:

SIGNAGE

Drawing Number:

SSDA-850

Revision:

B

Date:

06/04/20

Scale:

As indicated @ A1

Cox Architecture
Level 6, 155 Clarence Street,
Sydney, NSW 2000, Australia
T + 61 2 9267 9599
F + 61 2 9264 5844
www.coxarchitecture.com.au

Nominated Architects
Jon Agius no. 6491
Russell Lee no. 6367

COX



Project:

ATC RNSW Public Infrastructure

Drawing Title:

PHOTOMONTAGE

Drawing Number:

SSDA-902

Revision:

B

Date:

06/04/20

Scale:

Cox Architecture
Level 6, 155 Clarence Street,
Sydney, NSW 2000, Australia
T + 61 2 9267 9599
F + 61 2 9264 5844
www.coxarchitecture.com.au

Nominated Architects
Joel Agius no. 6493
Russell Lee no. 6367

COX