



henry&hymas

15th May 2020

Our ref: 19D28-L3/af

Blacktown City Council
62 Flushcombe Rd
Blacktown NSW 2148

Attention: Laith Almoil and Tony Merrilees

**RE: MARSDEN PARK PUBLIC SCHOOL
 MARSDEN PARK, NSW
 STATE SIGNIFICANT DEVELOPMENT (SSD9809)**

Dear Tony/Laith,

The following letter is written in response to Requests for Information (RFIs) raised by Blacktown City Council dated 28/04/20 regarding the State Significant Development Application for the New Marsden Public School, Marsden Park. The letter aims to satisfy concerns relating to the civil engineering matters raised by Council's Drainage Engineers.

The following list has been populated with the various RFIs provided by Council's Drainage Engineers with the corresponding return comment from the applicant/designer provided below.

We politely ask your review the return comments and supporting documentation provided by the Civil Engineer (Henry & Hymas Engineers) and provide feedback in relation to your submissions.

Blacktown City Council's Stormwater Engineers:

1. Amend Dwg. No. C101 (04):
 - i. Provide the RL of pit C-1
 - ii. Ensure a minimum freeboard of 100mm between the internal and external areas such as pits B-7 to B-9. The internal first floor RL is 23.40 while the average levels of the aforementioned pits is 23.35.
 - iii. The architectural plans by NBRS Architecture, dated 5.03.20, Rev.C, Dwg. No. A-100 shows a kerb profile that surrounds pits E-1 and E-2. Pits are to be free from obstruction that may prevent surface flows from being collected. Relocate the pits, remove the kerb profile or provide a 'hit and miss' kerb if required.

Designer/applicant comments:

1.i. A level has been provided for pit C-1, refer revised drawing 19D28_SSDA_C101.

1.ii. Drawings have been updated to provide a minimum freeboard of 100mm between internal and external areas. Surface levels of B-7, B-8 and B-9 have been updated to RL 23.28 to provided 100mm freeboard between pit surface level and first-floor level. Refer to revised engineering drawings 19D28_SSDA_C101-C104.

1.iii. The layout shown on the referenced architectural drawings is indicative as the drawing is a building plan for the first floor. Submitted architectural drawing Site Plan – Access Diagram 19154-NBRS-A-051 Rev H) shows the layout and configuration of kerbs and line marking in the proposed carpark. Pits E-1 and E-2 are free from kerb lines and obstructions.

Blacktown City Council's Stormwater Engineers:

2. Amend Dwg. No. C102 (05):
- i. Council does not permit sealed pits over an OSD.
 - ii. Regrade and redirect surface flows from the playing field to flow into the diversion pit via an OceanGuard. A small portion of the playing field can bypass directly into the OSD. This will allow all OSD grates to be grated and results in a simplified design. Delete pit X-1 as a result.
 - iii. All OSD and diversion pit grates are to be heel proof due to being in vicinity of the Playing field.

Designer/applicant comments:

2.i. Sealed pits have been removed from drawings and heelproof grated surface pits have been specified. Refer to revised engineering drawing 19D28_SSDA_C102, C209. C210 & C212.

2. ii. Current field grading has been designed to mimic the existing topography of the site, eliminating the need for retaining elements along the western boundary and to coordinate with access from Bolwarra Drive.

Further information has been provided for the low flow diversion system which diverts treatable flows collected from stormwater pits X-1 and X-2. The low flow diversion system has been designed to accommodate stormwater flow rate induced by the 6-month storm even. 6-month flow rates are as follows 25.5l/s for the catchment draining to Pit X-1 and 6l/s for catchment draining to Pit X-2. Pit X-1 requires a ponding depth of 0.05m to manage 25.5l/s and Pit X-2 a depth of 0.03m to manage 6l/s. Adjacent heelproof access pits for the OSD have been set a minimum 0.05m above Pit X-1 to allow adequate ponding to drain 6-month flows to diversion pits WQ-1. Run-off induced by storm event in excess of the 6-month storm event simply pond in the swale and drain into the adjacent pits at RL 25.55. Similarly, pit X-2 features minor bunding to allow for a minimum of 0.03m ponding to drain

treatable flows to pit WQ-1. Run-off induced by storm events in excess of the 6-month event overtop the bunding and are collected via sag pits Z-1 and G-1 and is directed to the OSD.

Although regrading the football field could simplify the stormwater design, regrading against the existing topography will result in further retaining structures, complicate access from Bolwarra Drive and intensify earthworks. It is the opinion of the applicant that a low flow diversion system allows for an optimal balance between all aspects of the civil design including stormwater.

2.iii. All OSD and diversion grates have been updated to be Heelproof grated surface pits. Refer to revised engineering drawings 19D28_SSDA_C102 and C209.

Blacktown City Council's Stormwater Engineers:

3. Amend Dwg. No. C104 (04):
 - i. Provide an emergency overflow route for major storms for the internal courtyard.

Designer/applicant comments:

3.i. Overland flow route markers have been provided showing the location of the proposed emergency overland flow path from the internal courtyard. Additional pit C-0 has been added to improve the emergency overland flow route from the internal courtyard. Refer revised engineering drawings 19D28_SSDA_C101 and C104.

Blacktown City Council's Stormwater Engineers:

4. Amend Dwg. No. C210 (03):
 - i. Section A - Delete the 2yr TWL from the overflow chamber.
 - ii. Provide OSD design volume calculations including average height and area of OSD.
 - iii. Provide the OSD Orifice and Weir calculations

Designer/applicant comments:

4.i. Section A has been amended, the 2-year TWL has been removed from the overflow chamber. Refer revised engineering drawing 19D28_SSDA_C210.

4.ii. OSD volume calculations have been provided. OSD layout has been amended for an overall increase in the internal width (and storage volume) of the OSD tank from 14.5m to 14.9m to allow for loss of storage by the OSD structure. Refer revised engineering drawings 19D28_SSDA_C210 and C209.

4.iii. Orifice and weir calculations have been provided on revised engineering drawing 19D28_SSDA_C210 and C212.

Blacktown City Council's Stormwater Engineers:

5. Amend Dwg. No. C212 (01) and 211 (03): i. The rainwater tank detail: fix the error where two 'E' sections are shown rather than an 'F' and 'E' as per the provided sections. ii. The diversion weir is to be a minimum of 310mm wide as per Council's Draft WSUD handbook 2019
iii. Design the Jellyfish unit and the diversion pit as per Council's Draft WSUD handbook 2019 section 11.9 and provide all calculations. iv. Provide floatables baffle in the diversion pit. v. The diversion pit weir RL is to be at minimum 100mm above the OSD TWL to prevent any backflows from the OSD into the SWT via the jellyfish. OR the Jellyfish internal weir is to be 100mm above the OSD TWL. vi. Provide the jellyfish design storm event and the catchment area as part of the calculations.

Designer/applicant comments:

5.i. The typographical error has been amended as requested.

5.ii. Diversion weir has been updated to a width of 310mm. Refer revised engineering drawing 19D28_SSDA_C212.

5.iii. The division pit and Jellyfish unit were re-designed for a higher diversion weir and longer weir. The level of the Jellyfish unit's inlet and outlet and internal weir, as well as the diversion pit inlet lines, have been re-designed. In accordance with Figure 24 on Page 88 of the previously referenced handbook, the final diversion weir level has been noted as a minimum value of RL 20.90 "to be confirmed by the manufacturer prior to obtaining Construction Certificate". Diversion flow calculations (refer engineering drawing C211) have assumed a minimum value of RL 20.90 to drive treatable flows. Refer return comment 5.v. for further information regarding the diversion pit and Jellyfish unit.

5.iv. Floatables baffle has been added in the diversion pit. Refer revised engineering drawing 19D28_SSDA_C212.

5.v. Diversion pit weir RL has been lifted as requested. To compensate for the higher water level of water passing over the taller weir, the weir has increased in length and depth of flow across the wier reduced. The designer (H&H) has liaised directly with the manufacture of the product (Ocean Protect) and can confirm the system has been designed in accordance with Blacktown City Council's



henry&hymas

intent and Ocean Protect's standard guidelines. Information regarding the required driving head from the outlet (across the Jellyfish unit) was provided by Ocean Protect's representative. Refer supporting letter from Ocean Protect's representative and engineering drawing C211/C212. Additionally, the stormwater line upstream (A-1 to WQ-1) of the diversion pit has been upsized to compensate for the increased downstream water level in the diversion pit. Refer revised engineering drawing 19D28_SSDA_C212 and C102.

5.vi. The Jellyfish unit's catchment area and treatable flow rate (as determined by MUSIC) has been provided on revised engineering drawings C250 and C251. Calculations have been provided on revised engineering drawing C211.

Blacktown City Council's Stormwater Engineers:

6. Amend Dwg. No. C250 (02):

- i. The total site area (23947m²) does not match the provided MUSIC model (31100m²). Catchments C38A, C38B, C1A, C1B, C19 and C20 seem to be duplicated in the MUSIC model as part of other catchments. Amend this issue to result in reduced water quality resources than currently proposed.
- ii. 40xOceanGuards are present on the plans yet only 38 are shown in the MUSIC model. Ensure a correlation between the MUSIC model and the plans.

Designer/applicant comments:


6.i. The submitted MUSIC model has been amended to match the correct catchments shown on revised engineering drawings 19D28_SSDA_C250 and C251. Unfortunately, water quality resources could not be reduced as Catchment Area 2 (for Pit G-2) has been included as bypass in the revised MUSIC model. Treatment reduction rates from the revised MUSIC model remain in accordance with Blacktown City Council's target rates as stated in BCC DCP Part J. See below and attached revised MUSIC model for review.

	Sources	Residual Load	% Reduction
Flow (ML/yr)	13	10.9	16.2
Total Suspended Solids (kg/yr)	1750	155	91.2
Total Phosphorus (kg/yr)	3.47	1.16	66.7
Total Nitrogen (kg/yr)	27.8	11.1	59.9
Gross Pollutants (kg/yr)	310	0.579	99.8

Revised post-development resultant pollutant reduction rates.



henry&hymas

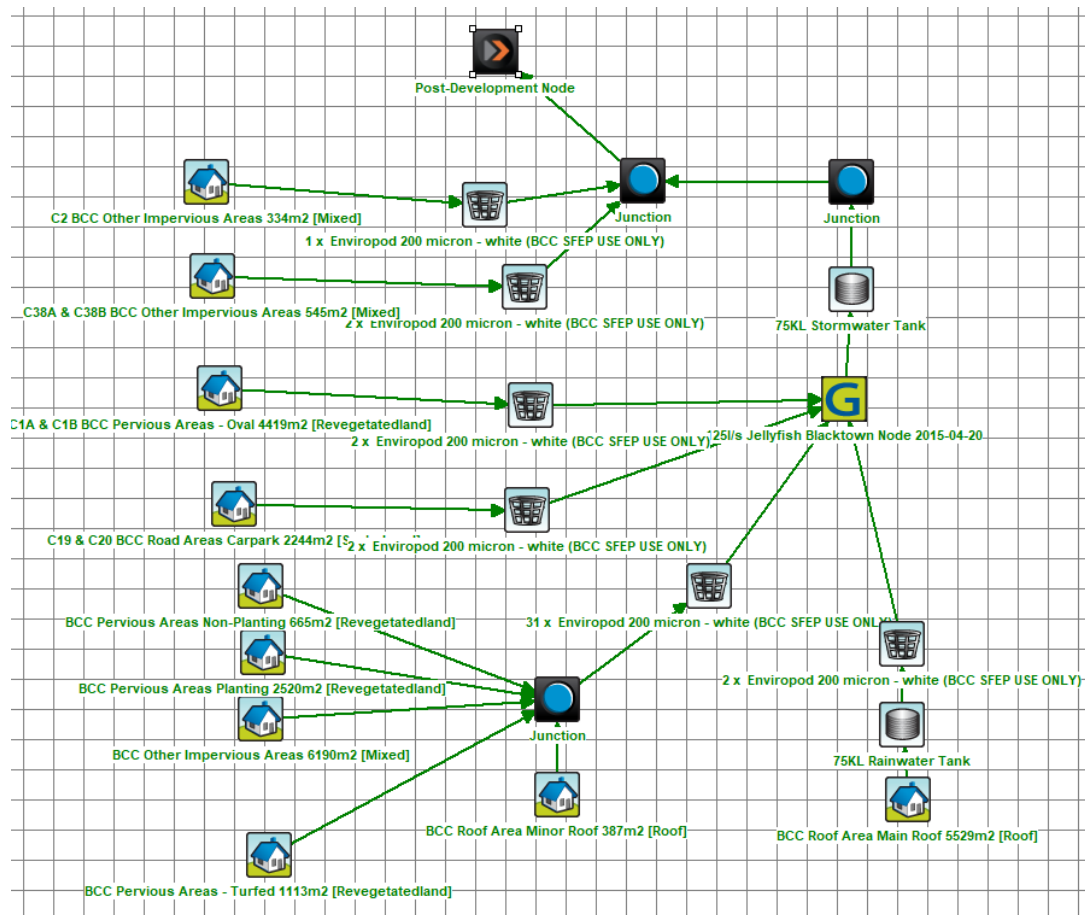

Revised post-development treatment train configuration.

6.ii The MUSIC model has been amended to correlate with the correct number of Ocean Guards shown on revised engineering drawings 19D28_SSDA_C250 and C251. Refer above and attached revised MUSIC model for review.

I trust the information presented above meets your requirements. Please review the above and enclosed and advise if you require any additional information to satisfy these matters. Feel free to contact me or Project Engineer Nicholas Wetzlar on (02) 94178400 if you would like to discuss these matters in more detail.

Yours faithfully,

ANDREW FRANCIS
For, and on behalf of,
H & H Consulting Engineers Pty Ltd

Date: 11th May 2020

Attention: Nicholas Wetzlar

Company: Henry & Hymas Pty Ltd
Suite 2.01, 828 Pacific Highway
Gordon NSW 2072

Re: Stormwater Quality Design – Marsden Park Primary School (OP Ref- 13500)

Dear Nicholas,

Further to your request, we have reviewed the Jellyfish Filter arrangement detail on the plan provided by you (19D28_SSDA_C212 Rev 03). In our opinion, the diversion arrangement will allow for the Jellyfish filter to operate as required. The one change I would require is the inlet IL to drop to IL20.050m at the Jellyfish device.

I trust this satisfies your requirements. Should you have any further queries please do not hesitate in contacting me.

Yours faithfully,



Harout Tcherkezian
Ocean Protect

Mob: 0419 102 700

Email: harout@oceanprotect.com.au

NSW Office

PO Box 444, Alexandria, NSW 1435

Tel: 1300 354 722

Fax: 1300 971 566

QLD Office

PO Box 5292 Stafford Heights QLD 4053

Tel: 1300 354 722

Fax: 1300 971 566

VIC Office

PO Box 583 Ascot Vale VIC 3032


Tel: 1300 354 722

Fax: 1300 971 566

Email: enquiries@oceanprotect.com.au

IES Stormwater P/L trading as Ocean Protect
ABN: 79 101 258 182

www.oceanprotect.com.au

 

ISSUED FOR APPROVAL

[illegible]

1. ALL WORK TO BE CARRIED OUT IN ACCORDANCE WITH BLACKTOWN CITY COUNCIL SPECIFICATION. CONTRACTOR TO OBTAIN AND RETAIN A COPY ON SITE DURING THE COURSE OF THE WORKS.
2. ALL NEW WORKS ARE TO MAKE A SMOOTH JUNCTION WITH EXISTING CONDITIONS AND MARRY IN A 'WORKMANLIKE' MANNER.
3. THE CONTRACTOR IS TO VERIFY THE LOCATION OF ALL SERVICES WITH EACH RELEVANT AUTHORITY. ANY DAMAGE TO SERVICES SHALL BE RECTIFIED BY THE CONTRACTOR OR THE RELEVANT AUTHORITY AT THE CONTRACTOR'S EXPENSE. SERVICES SHOWN ON THESE PLANS ARE ONLY THOSE EVIDENT AT THE TIME OF SURVEY OR AS DETERMINED FROM SERVICE DIAGRAMS. H & H CONSULTING ENGINEERS PTY. LTD CANNOT GUARANTEE THE INFORMATION SHOWN NOR ACCEPT ANY RESPONSIBILITY FOR INACCURACIES OR INCOMPLETE DATA.
4. SERVICES & ACCESSSES TO THE EXISTING PROPERTIES ARE TO BE MAINTAINED IN WORKING ORDER AT ALL TIMES DURING CONSTRUCTION.
5. ADJUST EXISTING SERVICE COVERS TO SUIT NEW FINISHED LEVELS TO RELEVANT AUTHORITY REQUIREMENTS WHERE NECESSARY.
6. REINSTATE AND STABILISE ALL DISTURBED LANDSCAPED AREAS.
7. MINIMUM GRADE OF SUBSOIL SHALL BE 0.5% (1:200) FALL TO OUTLETS.
8. ALL TEMPORARY SEDIMENT AND EROSION CONTROL DEVICES ARE TO BE CONSTRUCTED, PLACED AND MAINTAINED IN ACCORDANCE WITH THE TECHNICAL SPECIFICATIONS, EROSION AND SEDIMENTATION CONTROL PLAN AND BLACKTOWN CITY COUNCIL REQUIREMENTS WHERE APPLICABLE.
9. CONTRACTOR TO CHECK AND CONFIRM SITE DRAINAGE CONNECTIONS ACROSS THE VERGE PRIOR TO COMMENCEMENT OF SITE DRAINAGE WORKS.
10. PROPERTIES AFFECTED BY THE WORKS ARE TO BE NOTIFIED IN ADVANCE WHERE DISRUPTION TO EXISTING ACCESS IS LIKELY.



1. THE CONTRACTOR SHALL ALLOW FOR THE CAPPING OFF, EXCAVATION AND REMOVAL (IF REQUIRED) OF ALL EXISTING SERVICES IN AREAS AFFECTED BY WORKS WITHIN THE CONTRACT AREA OR AS SHOWN ON THE DRAWINGS UNLESS DIRECTED OTHERWISE BY THE SUPERINTENDENT.
2. THE CONTRACTOR SHALL ENSURE THAT AT ALL TIMES SERVICES TO ALL BUILDINGS NOT AFFECTED BY THE WORKS ARE NOT DISRUPTED.
3. PRIOR TO COMMENCEMENT OF ANY WORKS THE CONTRACTOR SHALL GAIN APPROVAL OF HIS PROGRAM FOR THE RELOCATION/ CONSTRUCTION OF TEMPORARY SERVICES.
4. CONTRACTOR SHALL CONSTRUCT TEMPORARY SERVICES TO MAINTAIN SUPPLY TO EXISTING BUILDING REMAINING IN OPERATION DURING WORKS TO THE SATISFACTION AND APPROVAL OF THE SUPERINTENDENT. ONCE DIVERSION IS COMPLETE AND COMMISSIONED, THE CONTRACTOR SHALL REMOVE ALL SUCH TEMPORARY SERVICES AND MAKE GOOD TO THE SATISFACTION OF THE SUPERINTENDENT.
5. INTERRUPTION TO SUPPLY OF EXISTING SERVICES SHALL BE DONE SO AS NOT TO CAUSE ANY INCONVENIENCE TO THE PRINCIPAL. CONTRACTOR TO GAIN APPROVAL FROM THE SUPERINTENDENT FOR TIME OF INTERRUPTION.
6. EXISTING SERVICES, BUILDINGS, EXTERNAL STRUCTURES AND TREES SHOWN ON THESE DRAWINGS ARE EXISTING FEATURES PRIOR TO ANY DEMOLITION WORKS.
7. EXISTING SERVICES UNLESS SHOWN ON SURVEY PLAN HAVE BEEN PLOTTED FROM SERVICES SEARCH PLANS AND AS SUCH THEIR ACCURACY CANNOT BE GUARANTEED. IT IS THE RESPONSIBILITY OF THE CONTRACTOR TO COMPLETE A 'DIAL BEFORE YOU DIG' SEARCH AND TO ESTABLISH THE LOCATION AND LEVEL OF ALL EXISTING SERVICES PRIOR TO THE COMMENCEMENT OF ANY WORK. ANY DISCREPANCIES SHALL BE REPORTED TO THE SUPERINTENDENT. CLEARANCES SHALL BE OBTAINED FROM THE RELEVANT SERVICE AUTHORITY.
8. ALL BRANCH GAS AND WATER SERVICES UNDER DRIVEWAYS AND BRICK PAVING SHALL BE LOCATED IN Ø80 uPVC SEWER GRADE CONDUITS EXTENDING A MINIMUM OF 500mm BEYOND EDGE OF PAVING.

3. DATUM : A.H.D.
2. ORIGIN OF LEVELS : REFER TO BENCH OR STATE SURVEY MARKS WHERE SHOWN ON PLAN.
3. CONTRACTOR MUST VERIFY ALL DIMENSIONS AND EXISTING LEVELS ON SITE PRIOR TO THE COMMENCEMENT OF WORK.
4. ALL WORKS TO BE UNDERTAKEN IN ACCORDANCE WITH THE DETAILS SHOWN ON THE DRAWINGS & THE DIRECTIONS OF THE SUPERINTENDENT.
5. EXISTING SERVICES UNLESS SHOWN ON THE SURVEY PLAN HAVE BEEN PLOTTED FROM SERVICES SEARCH PLANS AND AS SUCH THEIR ACCURACY CANNOT BE GUARANTEED. IT IS THE RESPONSIBILITY OF THE CONTRACTOR TO ESTABLISH THE LOCATION AND LEVEL OF ALL EXISTING SERVICES PRIOR TO THE COMMENCEMENT OF ANY WORK. ANY DISCREPANCIES SHALL BE REPORTED TO THE SUPERINTENDENT. CLEARANCES SHALL BE OBTAINED FROM THE RELEVANT SERVICE AUTHORITY.
6. WHERE NEW WORKS ADJUT EXISTING THE CONTRACTOR SHALL ENSURE THAT A SMOOTH EVEN PROFILE, FREE FROM ABRUPT CHANGES IS ACHIEVED.
7. THE CONTRACTOR SHALL ARRANGE ALL SURVEY SETOUT TO BE CARRIED OUT BY A REGISTERED SURVEYOR.
8. CARE IS TO BE TAKEN WHEN EXCAVATING NEAR EXISTING SERVICES. NO MECHANICAL EXCAVATION IS TO BE UNDERTAKEN OVER TELSTRA OR ELECTRICAL SERVICES. HAND EXCAVATE IN THESE AREAS.
9. CONTRACTOR TO OBTAIN AUTHORITY APPROVALS WHERE APPLICABLE.
10. MAKE SMOOTH TRANSITION TO EXISTING SURFACES AND MAKE GOOD.
11. THESE PLANS SHALL BE READ IN CONJUNCTION WITH APPROVED LANDSCAPE, ARCHITECTURAL, STRUCTURAL, MECHANICAL AND MECHANICAL DRAWINGS AND SPECIFICATIONS
12. OR WRITTEN INSTRUCTIONS THAT MAY BE ISSUED RELATING
13. TO DEVELOPMENT AT THE SITE.
14. TRENCHES THROUGH EXISTING ROAD AND CONCRETE PAVEMENTS SHALL BE SAWCUT TO FULL DEPTH OF CONCRETE AND A MINIMUM OF 50mm IN BITUMINOUS PAVING.
15. ALL BRANCH GAS AND WATER SERVICES UNDER DRIVEWAYS AND BRICK PAVING SHALL BE LOCATED IN Ø80 UPVC SEWER GRADE CONDUITS EXHIBING A MINIMUM OF 500mm BEYOND EDGE OF PAVING.
16. GRADES TO PAVEMENTS TO BE AS IMPLIED BY RL'S ON PLAN . GRADE EVENLY BETWEEN NOMINATED RL'S. AREAS EXHIBTING PONDING GREATER THAN 5mm DEPTH WILL NOT BE ACCEPTED UNLESS IN A DESIGNATED SAG POINT.
17. ALL COVERS AND GRATES ETC TO EXISTING SERVICE UTILITIES ARE TO BE ADJUSTED TO SUIT NEW FINISHED SURFACE LEVELS WHERE APPLICABLE.

1. THE EXISTING SITE CONDITIONS SHOWN ON THE FOLLOWING DRAWINGS HAVE BEEN INVESTIGATED BY THE SURVEYOR SPECIFIED IN THE TITLE BLOCK.
2. THE INFORMATION IS SHOWN TO PROVIDE A BASIS FOR DESIGN. HENRY AND HYMAS PTY. LTD. DOES NOT GUARANTEE THE ACCURACY OR COMPLETENESS OF THE SURVEY BASE OR ITS SUITABILITY AS A BASIS FOR CONSTRUCTION DRAWINGS.
3. SHOULD DISCREPANCIES BE ENCOUNTERED DURING CONSTRUCTION BETWEEN THE SURVEY DATA AND ACTUAL FIELD DATA, CONTACT HENRY AND HYMAS PTY. LTD. THE FOLLOWING NOTES HAVE BEEN TAKEN DIRECTLY FROM ORIGINAL SURVEY DOCUMENTS.
 - ORIGIN OF LEVELS SSM191370
 - DATUM A.H.D.
 - CONTOUR INTERVAL 0.5m

1. PREPARATION FOR PAVEMENT:
CLEAR SITE, STRIP TOP-SOIL, CUT AND FILL AND PREPARATIONS OF SUB-GRADE SHALL BE AS DESCRIBED IN 'SUBGRADE PREPARATION'.
2. SUB-GRADE SHALL BE COMPACTED TO 98% STANDARD DRY DENSITY RATIO AT OPTIMUM MOISTURE CONTENT $\pm 2\%$ IN ACCORDANCE WITH AS 1289 5.1.1, TOP 300MM TO 100% SDD.
3. LOWER BASE COURSE SHALL BE CONSTRUCTED FROM CRUSHED SANDSTONE COMPACTED TO 100% STANDARD DRY DENSITY RATIO AT OPTIMUM MOISTURE CONTENT $\pm 2\%$ IN ACCORDANCE WITH AS 1289 5.1.1. OF THICKNESS NOTED ON DRAWINGS.
4. BASE COURSE SHALL BE CONSTRUCTED FROM FINE CRUSHED ROCK COMPACTED TO 100% STANDARD DRY DENSITY RATIO AT OPTIMUM MOISTURE CONTENT $\pm 2\%$ IN ACCORDANCE WITH AS 1289 5.1.1. OF THICKNESS NOTED ON DRAWINGS.
5. WEARING SURFACE SHALL BE ASPHALTIC CONCRETE TO STANDARD SPECIFICATION, MINIMUM THICKNESS = 30mm U.O.
6. TESTING OF THE SUBGRADE AND PAVEMENT LAYERS SHALL BE CARRIED OUT BY APPROVED N.A.T.A. REGISTERED LABORATORY.

[illegible]

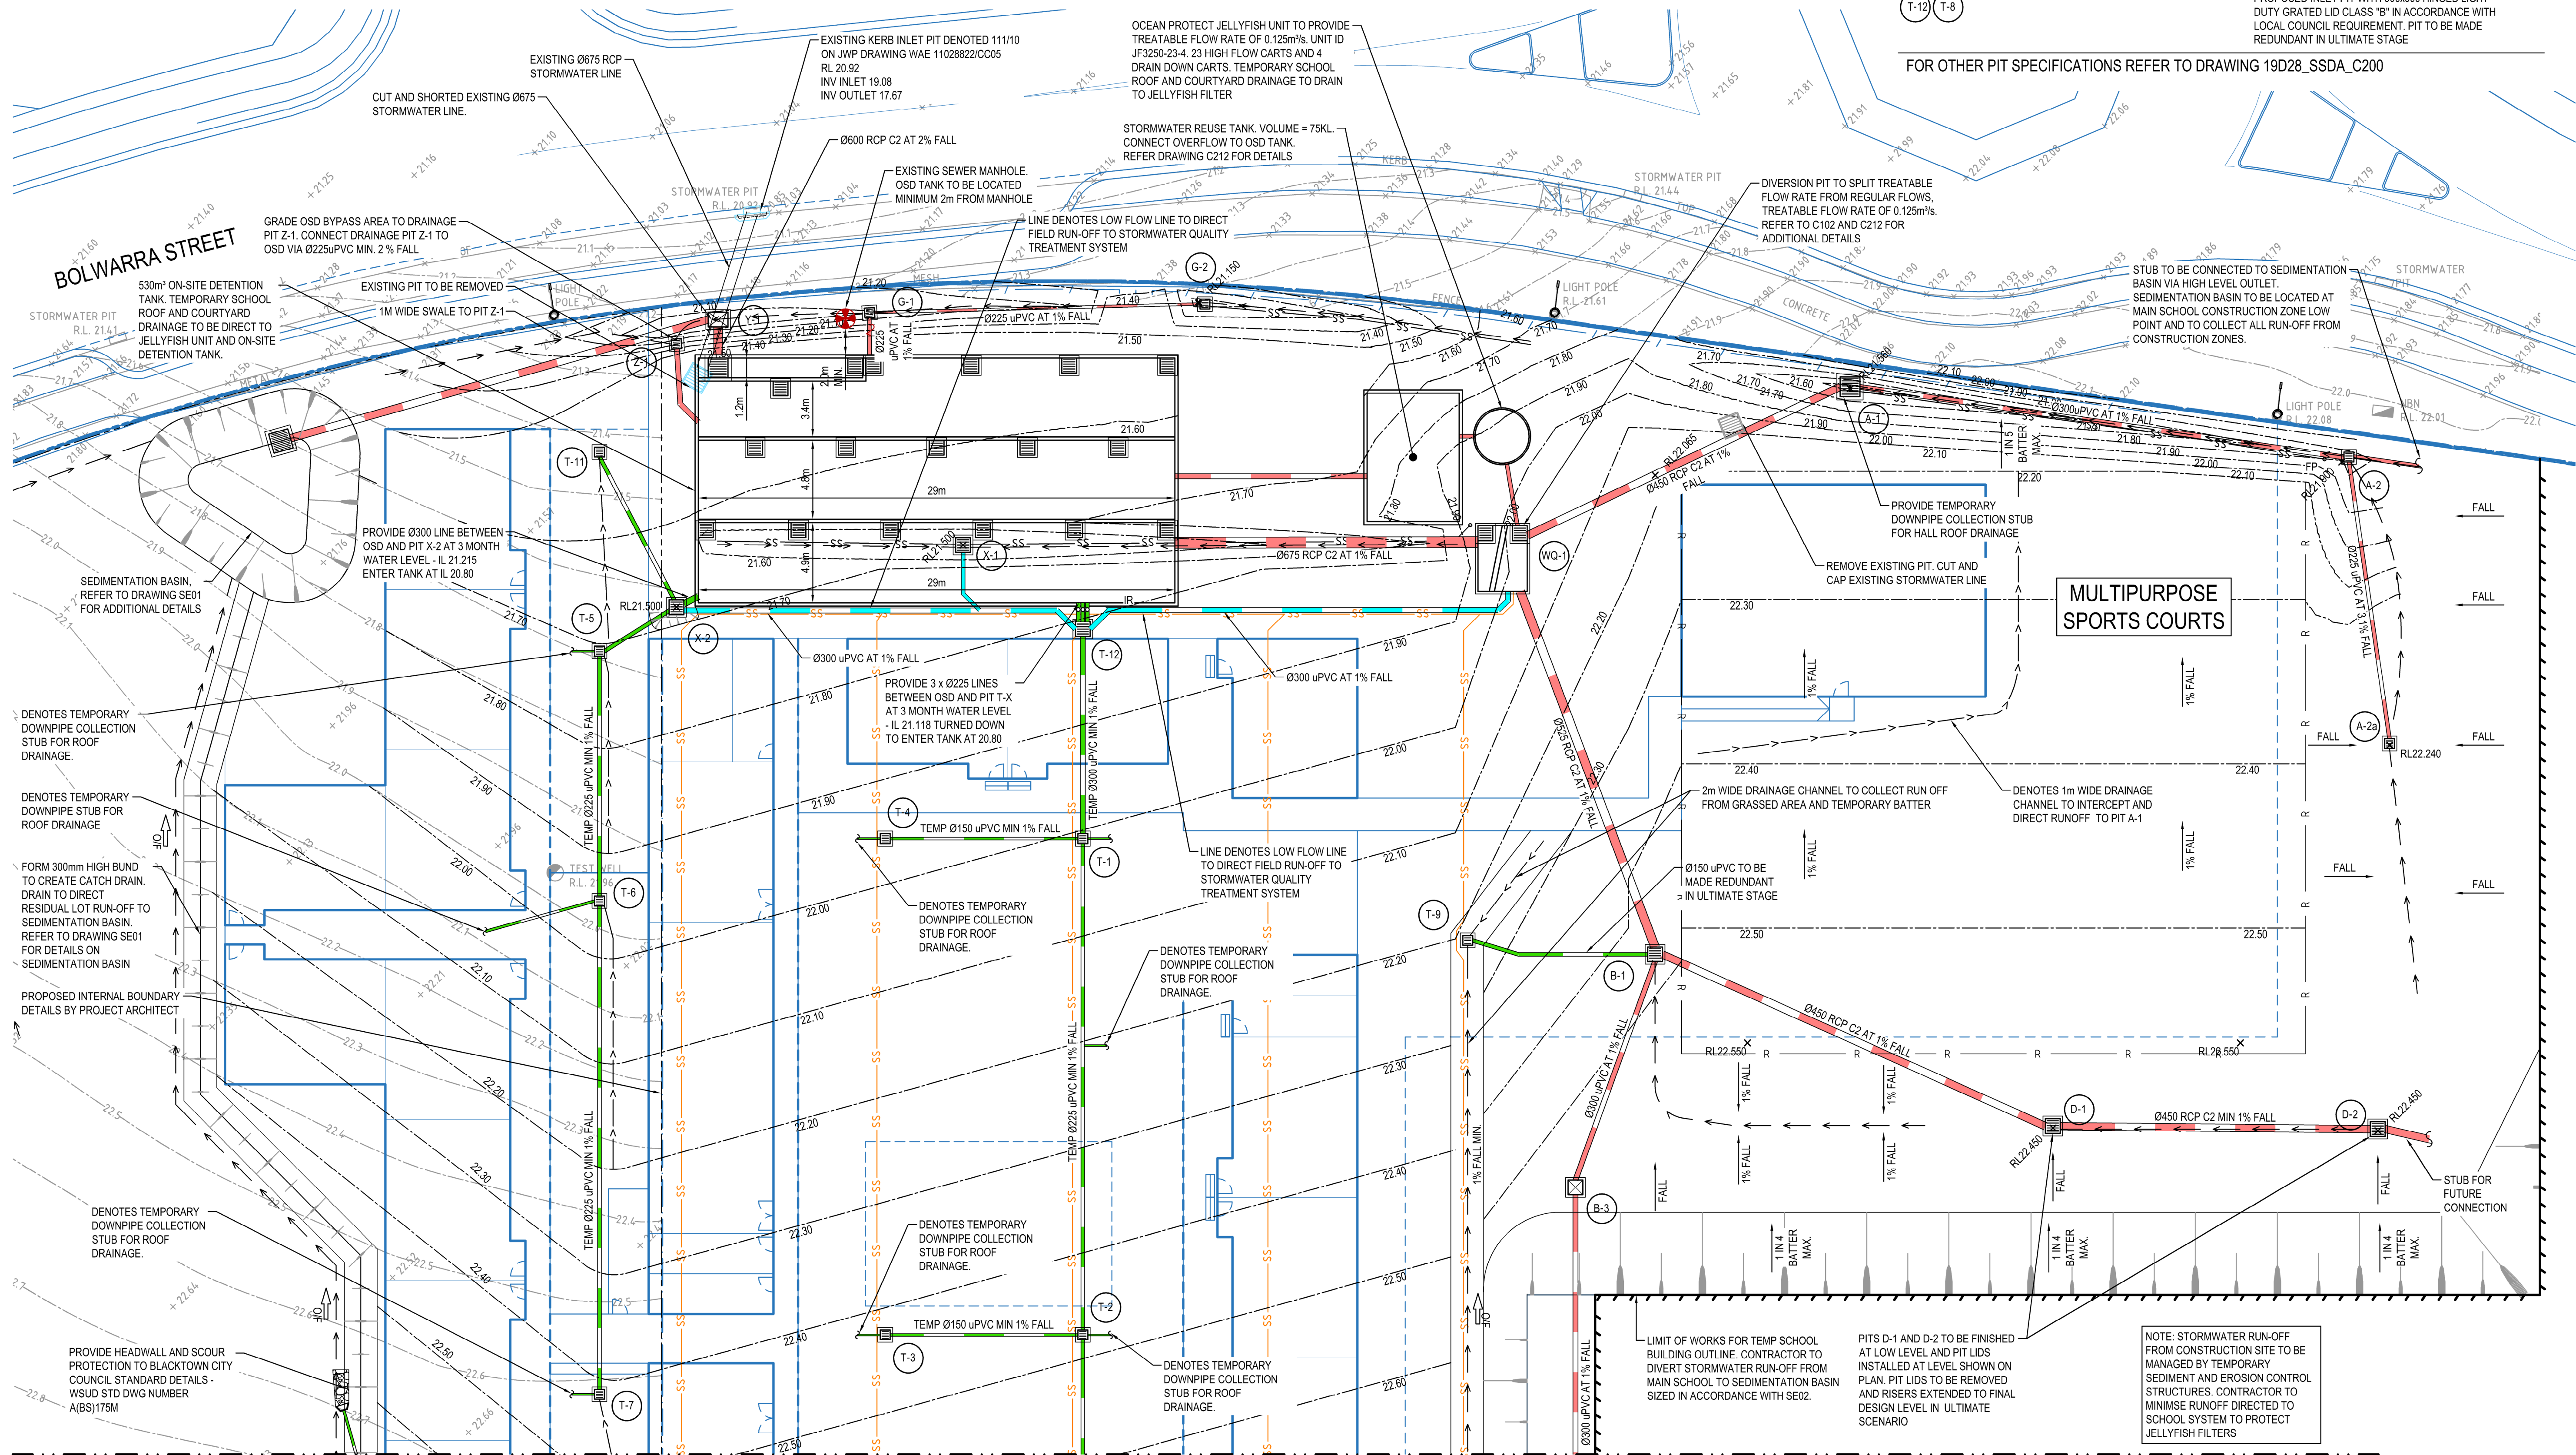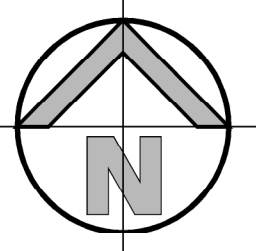

PIT/STRUCTURE NUMBER								DESCRIPTION
T-1	T-2	T-3	T-4	T-5	T-6	T-7	T-9	PROPOSED INLET PIT WITH 600x600 HINGED LIGHT DUTY GRATED LID CLASS "B" IN ACCORDANCE WITH LOCAL COUNCIL REQUIREMENT. PIT TO BE MADE REDUNDANT IN ULTIMATE STAGE
T-10	T-11							
T-12	T-8							PROPOSED INLET PIT WITH 900x900 HINGED LIGHT DUTY GRATED LID CLASS "B" IN ACCORDANCE WITH LOCAL COUNCIL REQUIREMENT. PIT TO BE MADE REDUNDANT IN ULTIMATE STAGE

FOR OTHER PIT SPECIFICATIONS REFER TO DRAWING 19D28_SSDA_C200

TEMPORARY SCHOOL PLAN
SCALE 1:200



ISSUED FOR APPROVAL

SURVEY INFORMATION
SURVEYED BY LCG
DATUM: A.H.D.
ORIGIN OF LEVELS: SSM191370

REVISION	AMENDMENT	DRAWN	DESIGNED	DATE	REVISION	AMENDMENT	DRAWN	DESIGNED	DATE
04	ISSUED FOR SSDA APPROVAL ONLY	IK	NW	15.05.2020					
03	ISSUED FOR COORDINATION	IK	BH	08.05.2020					
02	ISSUED FOR SSDA APPROVAL ONLY	IK	NW	25.03.2020					
01	PRELIMINARY	IK	NW	14.02.2020					

Client
ADCO CONSTRUCTION PTY LID
Architect
NBRS ARCHITECTURE

This drawing and design remains the property of Henry & Hymas and may not be copied in whole or in part without the prior written approval of Henry & Hymas.


Suite 2.01
828 Pacific Highway
Gordon NSW 2072

Telephone
+61 2 9417 8400
Facsimile
+61 2 9417 8337
Email
email@hconsult.com.au
Web
www.henryhymas.com.au



Project
**MARSDEN PARK PUBLIC SCHOOL
NORTHBOURNE DR MARSDEN PARK NSW**
Title
**TEMPORARY SCHOOL PLAN
SHEET 1 OF 2**

Drawn I.Khachab	Designed N.Wetzelar	Date JAN 2020
Checked N.Wetzelar	Approved A.Francis	Scale @A1 1:200
Drawing number 19D28_SSDA_C050		Revision 04

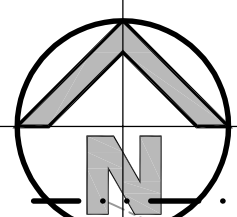

PROVIDE HEADWALL AND SCOUR PROTECTION TO BLACKTOWN CITY COUNCIL STANDARD DETAILS - WSUD STD DWG NUMBER A(BS)175M

Ø150 UPVC MIN 1% TEMPORARY LINE TO BE MADE REDUNDANT AT ULTIMATE STAGE

FORM 300mm HIGH BUND TO CREATE CATCH DRAIN. DRAIN TO DIRECT RESIDUAL LOT RUN-OFF TO SEDIMENTATION BASIN. REFER TO DRAWING SE01 FOR DETAILS ON SEDIMENTATION BASIN

PROPOSED FOOTPATH

FOOTPATH LOW POINT

EXISTING BOUNDARY

PROPOSED INTERNAL BOUNDARY DETAILS BY PROJECT ARCHITECT

PROVIDE TEMPORARY PRAM RAMP TO TEMPORARY SCHOOL ACCESS RAMP

FOOTPATH TO FALL INTO CAR PARK. MAX 2.5%

DENOTES WHEEL STOPS. REFER DETAILS BY PROJECT ARCHITECT

BEALE STREET

STORMWATER PIT

STORMWATER PIT

PROVIDE SUBSOIL DRAINAGE BEHIND KERB. REFER TO DETAIL ON DWG C201

PROVIDE HEAVY DUTY VEHICLE CROSSOVER IN ACCORDANCE WITH BLACKTOWN CITY COUNCIL REQUIREMENTS. REFER STANDARD DRAWING A(BS)1035 (1 OF 2)

ENMORE STREET

ENMORE STREET

TEMPORARY SCHOOL PLAN

SCALE 1:200

FOR CONTINUATION REFER TO DWG 19D28_SSDA_C050

DENOTES TEMPORARY DOWNPIPE COLLECTION STUB FOR ROOF DRAINAGE

LIMIT OF WORKS FOR TEMP SCHOOL BUILDING OUTLINE. CONTRACTOR TO DIVERT STORMWATER RUN-OFF FROM MAIN SCHOOL TO SEDIMENTATION BASIN SIZED IN ACCORDANCE WITH SE02.

PITS D-1 AND D-2 TO BE FINISHED AT LOW LEVEL AND PIT LIDS INSTALLED AT LEVEL SHOWN ON PLAN. PIT LIDS TO BE REMOVED AND RISERS EXTENDED TO FINAL DESIGN LEVEL IN ULTIMATE SCENARIO

NOTE: STORMWATER RUN-OFF FROM CONSTRUCTION SITE TO BE MANAGED BY TEMPORARY SEDIMENT AND EROSION CONTROL STRUCTURES. CONTRACTOR TO MINIMISE RUNOFF DIRECTED TO SCHOOL SYSTEM TO PROTECT JELLYFISH FILTERS

STUB FOR FUTURE CONNECTION

LIMIT OF WORKS FOR TEMP SCHOOL BUILDING OUTLINE. REFER BE01 FOR EARLY STAGE LEVELS & GRADING

2m WIDE DRAINAGE CHANNEL TO COLLECT RUN OFF FROM TEMPORARY BATTER. MIN LONG FALL 1% MIN

PROVIDE TEMPORARY BATTER WITH MAX 1 IN 5 SLOPE. BATTER TO GRADE TO CHANNEL PROVIDED

Ø150

STUB FOR FUTURE CONNECTION

PROVIDE VEHICLE CRASH BARRIER

PROPOSED EARLY WORKS RETAINING WALL. REFER BE01 AND C300 FOR DETAILS

LIMIT OF WORKS FOR TEMP SCHOOL BUILDING OUTLINE. REFER BE01 FOR EARLY STAGE LEVELS & GRADING


PROPOSED EARLY WORKS RETAINING WALL. REFER BE01 FOR DETAILS

1m WIDE DRAINAGE SWALE TO DRAIN OUTDOOR AREA TO PIT B-5

NOTE: STORMWATER RUN-OFF FROM CONSTRUCTION SITE TO BE MANAGED BY TEMPORARY SEDIMENT AND EROSION CONTROL STRUCTURES. CONTRACTOR TO MINIMISE RUNOFF DIRECTED TO SCHOOL SYSTEM TO PROTECT JELLYFISH FILTERS

PIT/STRUCTURE NUMBER								DESCRIPTION
T-1	T-2	T-3	T-4	T-5	T-6	T-7	T-9	PROPOSED INLET PIT WITH 600x600 HINGED LIGHT DUTY GRATED LID CLASS "B" IN ACCORDANCE WITH LOCAL COUNCIL REQUIREMENT. PIT TO BE MADE REDUNDANT IN ULTIMATE STAGE
T-10	T-11							
T-12	T-8							PROPOSED INLET PIT WITH 900x900 HINGED LIGHT DUTY GRATED LID CLASS "B" IN ACCORDANCE WITH LOCAL COUNCIL REQUIREMENT. PIT TO BE MADE REDUNDANT IN ULTIMATE STAGE

FOR OTHER PIT SPECIFICATIONS REFER TO DRAWING 19D28_SSDA_C200

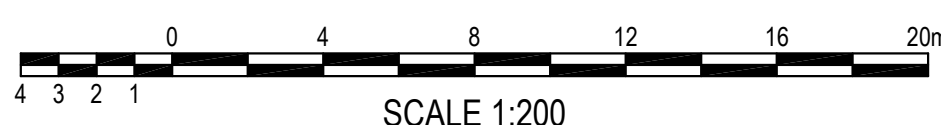

SCALE 1:200

SURVEY INFORMATION

SURVEYED BY LCG

DATUM: A.H.D.

ORIGIN OF LEVELS: SSM191370

REVISION	AMENDMENT	DRAWN	DESIGNED	DATE	REVISION	AMENDMENT	DRAWN	DESIGNED	DATE
04	ISSUED FOR SSDA APPROVAL ONLY	IK	NW	15.05.2020					
03	ISSUED FOR COORDINATION	IK	NW	08.05.2020					
02	ISSUED FOR SSDA APPROVAL ONLY	IK	NW	24.03.2020					
01	PRELIMINARY	IK	NW	14.02.2020					

Client
ADCO CONSTRUCTION PTY LID


Architect
NBRS ARCHITECTURE

This drawing and design remains the property of Henry & Hymas and may not be copied in whole or in part without the prior written approval of Henry & Hymas.

Suite 2.01
828 Pacific Highway
Gordon NSW 2072



Telephone
+61 2 9417 8400
Facsimile
+61 2 9417 8337
Email
email@hconsult.com.au
Web
www.henryhymas.com.au

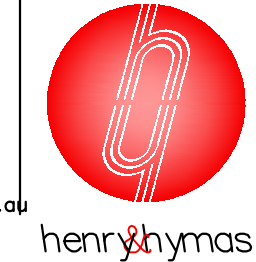

Project
**MARSDEN PARK PUBLIC SCHOOL
NORTHBOURNE DR MARSDEN PARK NSW**


Title
**TEMPORARY SCHOOL PLAN
SHEET 2 OF 2**

Drawn I.Khachab	Designed N.Wetzlar	Date JAN 2020
Checked N.Wetzlar	Approved A.Francis	Scale @A1 1:200

Drawing number
19D28_SSDA_C051

Revision
04


ISSUED FOR APPROVAL

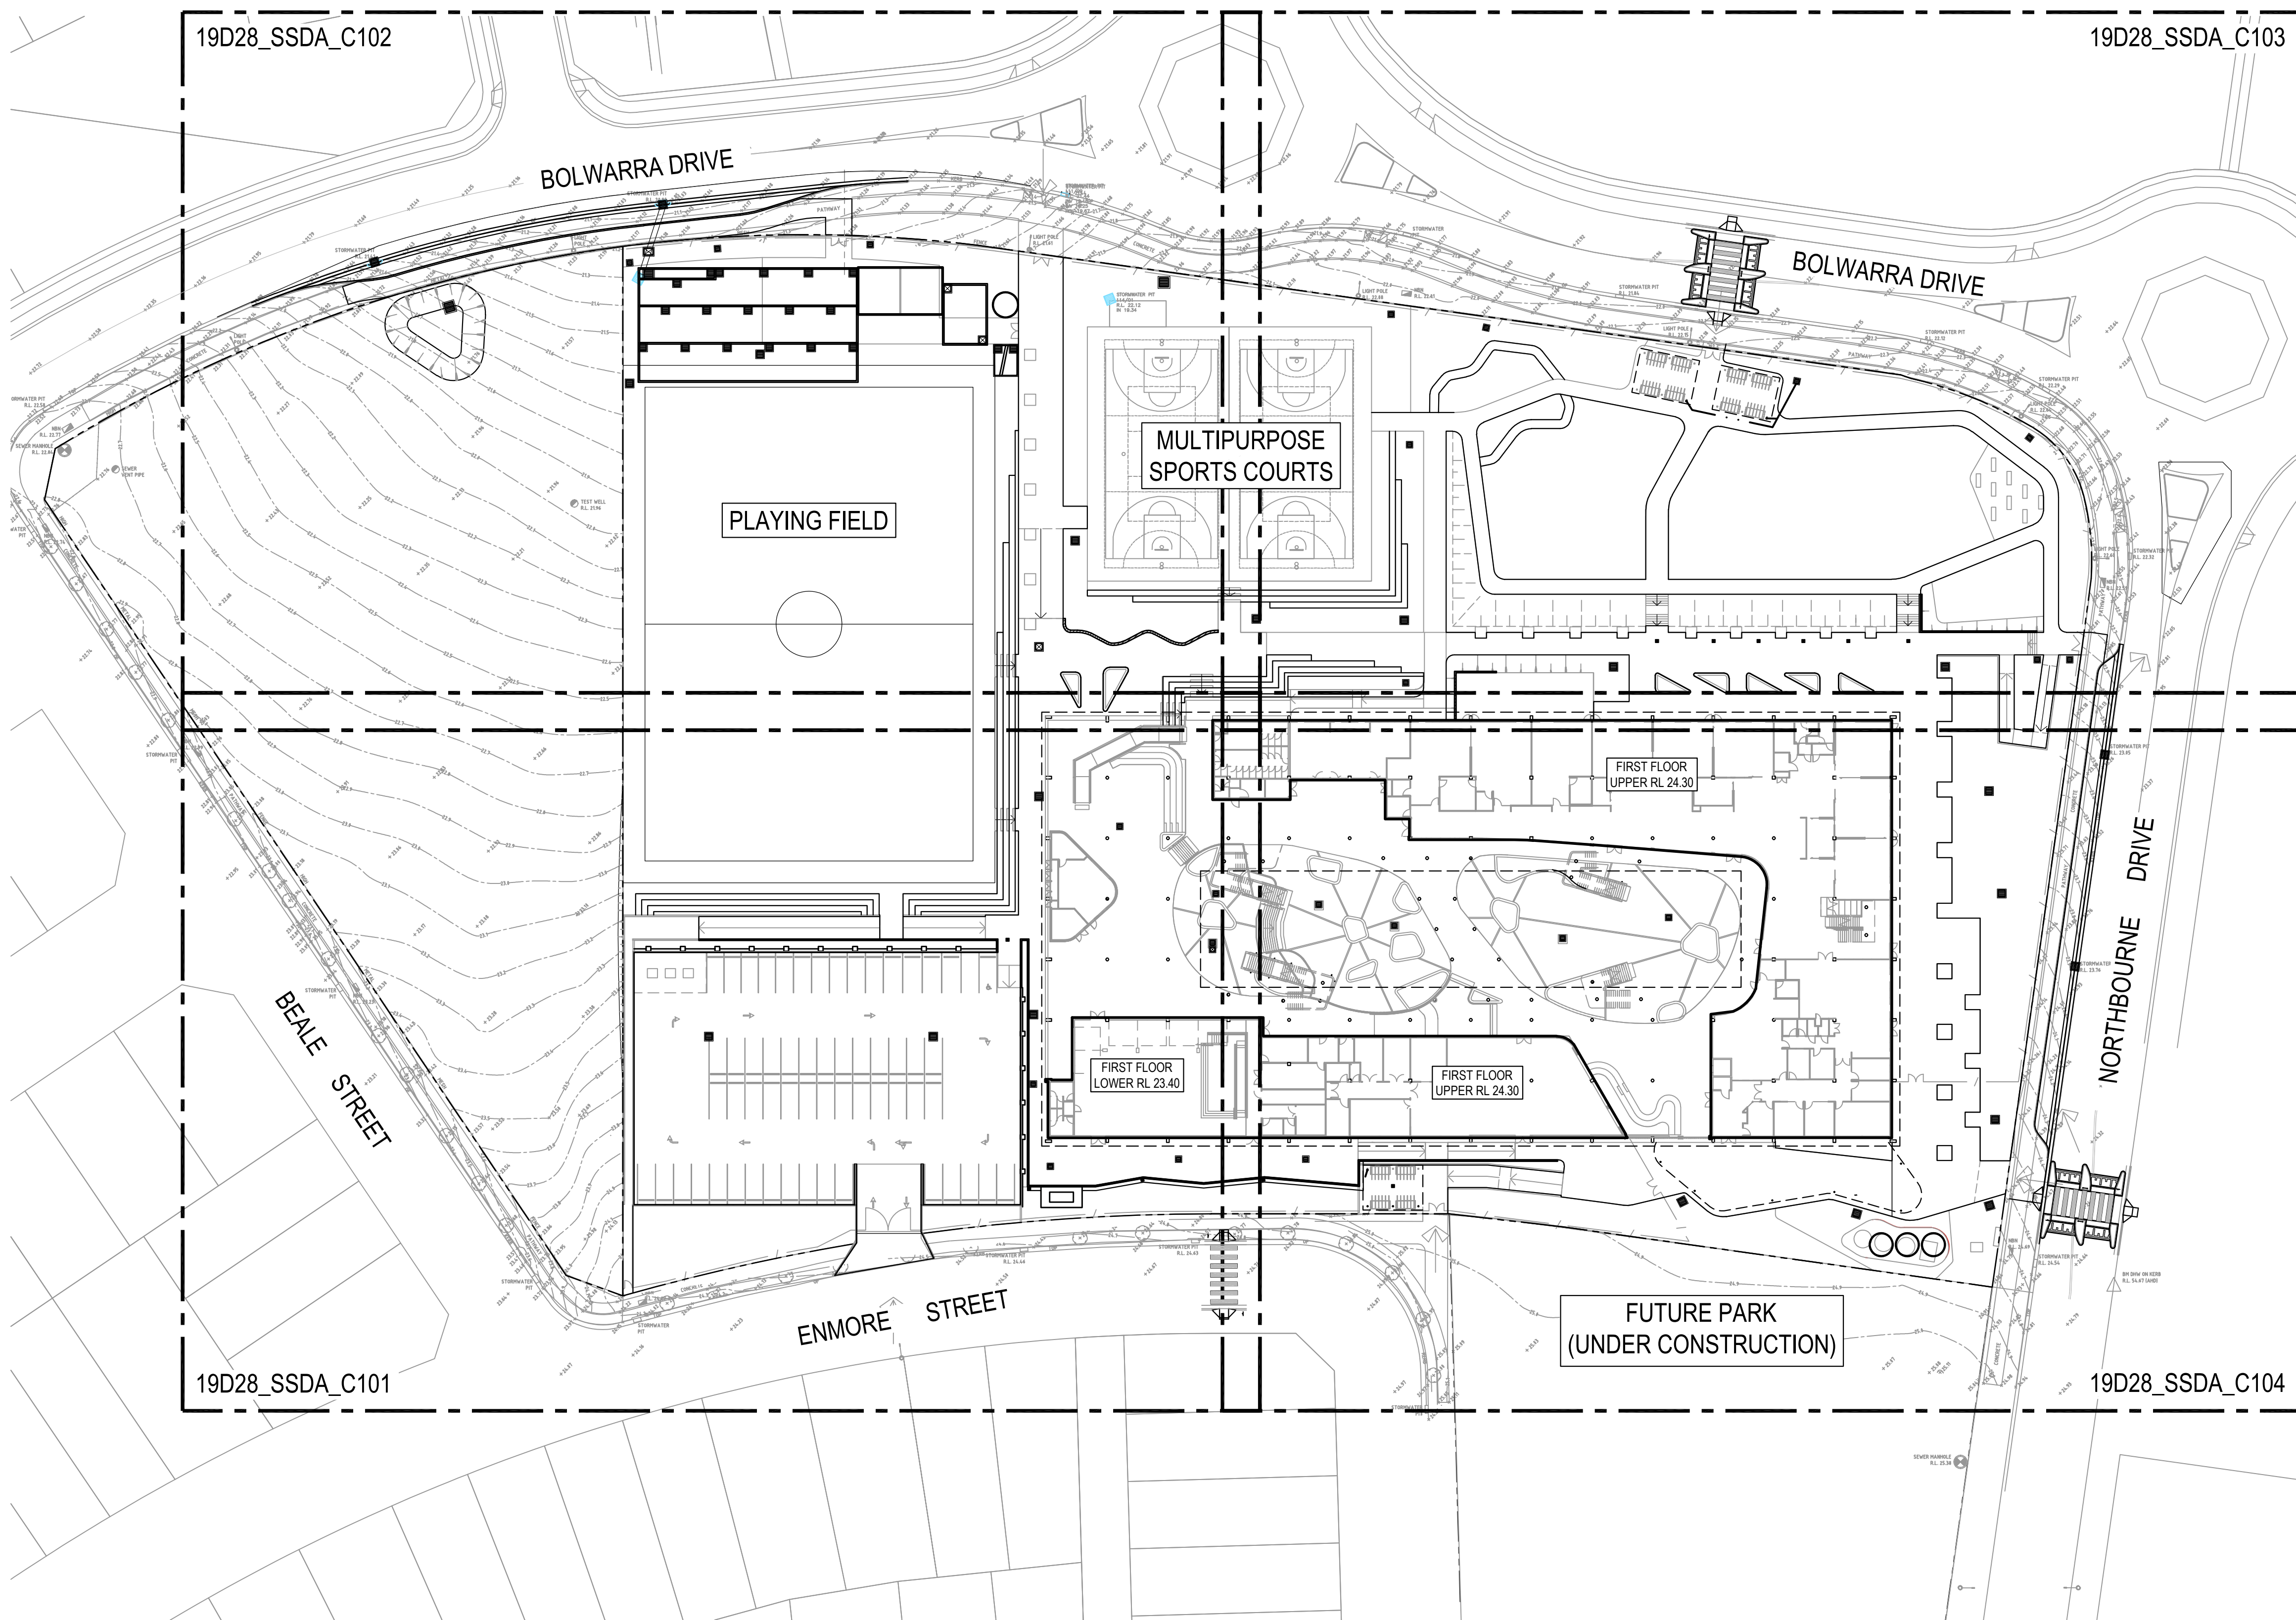

[Symbol: Circle with cross] PROPOSED JUNCTION PITS
 [Symbol: Square with cross] PROPOSED SURFACE INLET PITS
 [Symbol: Circle with 'A-1' and 'PIT NUMBER'] PROPOSED PIT TAG
 [Symbol: Line with 'A-1' and 'PIT NUMBER'] PROPOSED PIT TAG
 [Symbol: Box with '40.125', '0425RGP', '20.450m', '1.5%', '39.616']
 ——— STORMWATER UPSTREAM INVERT RL.
 ——— STORMWATER PIPE DIAMETER & CLASS
 ——— STORMWATER PIPE LENGTH
 ——— STORMWATER PIPE GRADE
 ——— STORMWATER DOWNSTREAM INVERT RL.
 [Symbol: Grate] PROPOSED GRATED DRAIN
 [Symbol: Red and white striped line] PROPOSED STORMWATER PIPE
 [Symbol: Cyan and white striped line] PROPOSED LOW FLOW STORMWATER PIPE
 [Symbol: Green and white striped line] STORMWATER LINE TO BE MADE REDUNDANT FOLLOWING CLOSURE OF TEMPORARY SCHOOL
 [Symbol: Dashed line with 'SS'] PROPOSED SUBSOIL LINE
 [Symbol: Simple line] EXISTING STORMWATER PIPE
 [Symbol: Line with vertical ticks] PROPOSED BATTER LINE
 [Symbol: Dashed line with '22.7'] EXISTING CONTOURS
 [Symbol: Dashed line with '22.80'] PROPOSED CONTOURS
 [Symbol: 'X' with 'BL 24.300'] PROPOSED SPOT LEVEL
 [Symbol: 'X' with '22.30'] EXISTING SPOT LEVEL
 [Symbol: 'X' with 'TW 24.300'] PROPOSED TOP OF WALL LEVEL
 [Symbol: 'X' with 'BW 23.300'] PROPOSED BOTTOM OF WALL LEVEL
 [Symbol: Square with 'RWO'] 300 SQ RAINWATER OUTLET WITH Ø150mm OUTLET PIPE
 [Symbol: Single line] PROPOSED KERB ONLY
 [Symbol: Double line] BLACKTOWN CITY COUNCIL KERB ONLY
 [Symbol: Triple line] PROPOSED BACK TO BACK KERB
 [Symbol: Quadruple line] PROPOSED DISH DRAIN
 [Symbol: Line with arrows] PROPOSED STORMWATER SWALE
 [Symbol: Line with diagonal hatching] PROPOSED RETAINING WALL
 [Symbol: Line with 'R'] PROPOSED RIDGE LINE
 [Symbol: Line with 'FP' and 'SS'] PROPOSED FLUSHING POINT (FP)
 [Symbol: Line with 'IR' and 'SS'] PROPOSED INTERMEDIATE RISER (IR)
 [Symbol: Line with 'DP' and 'SS'] PROPOSED DOWNPIPE LOCATION (DP)
 [Symbol: Line with dots] PROPOSED DOWNPIPE COLLECTION LINE
 [Symbol: Line with diagonal hatching] PROPOSED LIMIT OF WORK


Drawn I. Khachab	Designed N. Wetzlar	Date JAN 2020
Checked N. Wetzlar	Approved A. Francis	Scale @A1 1:500
Drawing number 19D28_SS DA_C100		Revision 00

ISSUED FOR APPROVAL

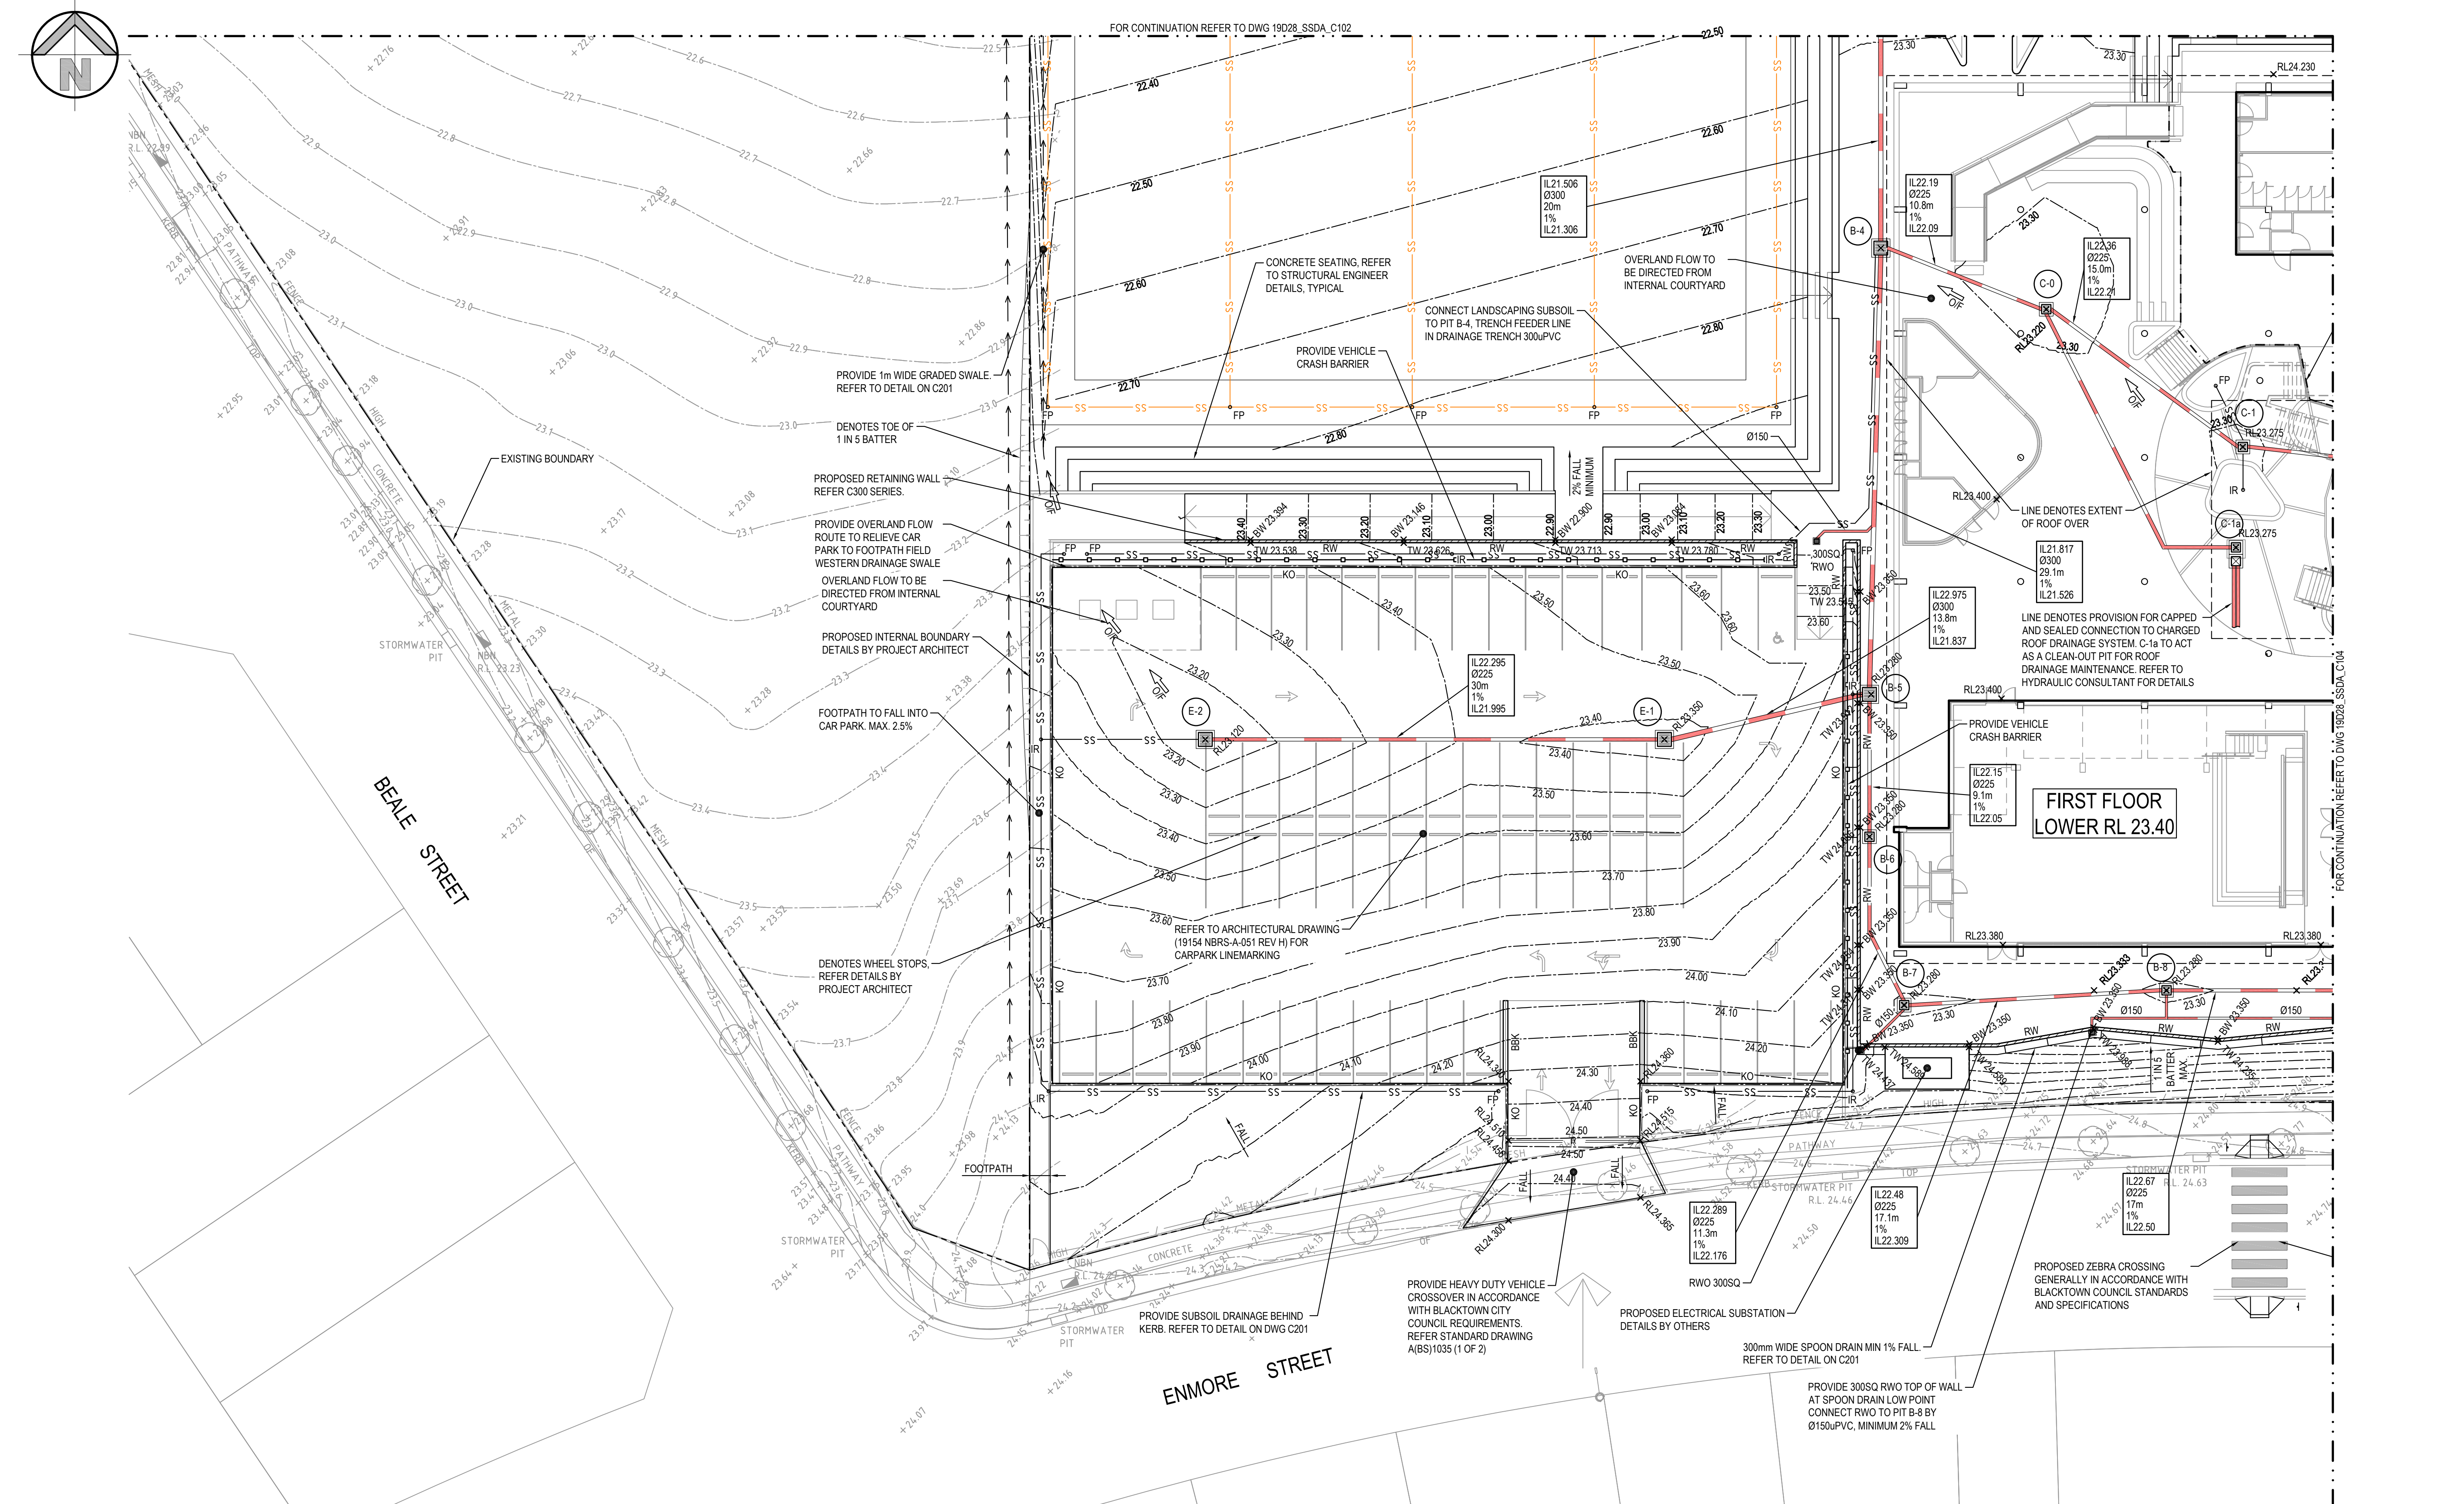

SCALE 1:200

[illegible]

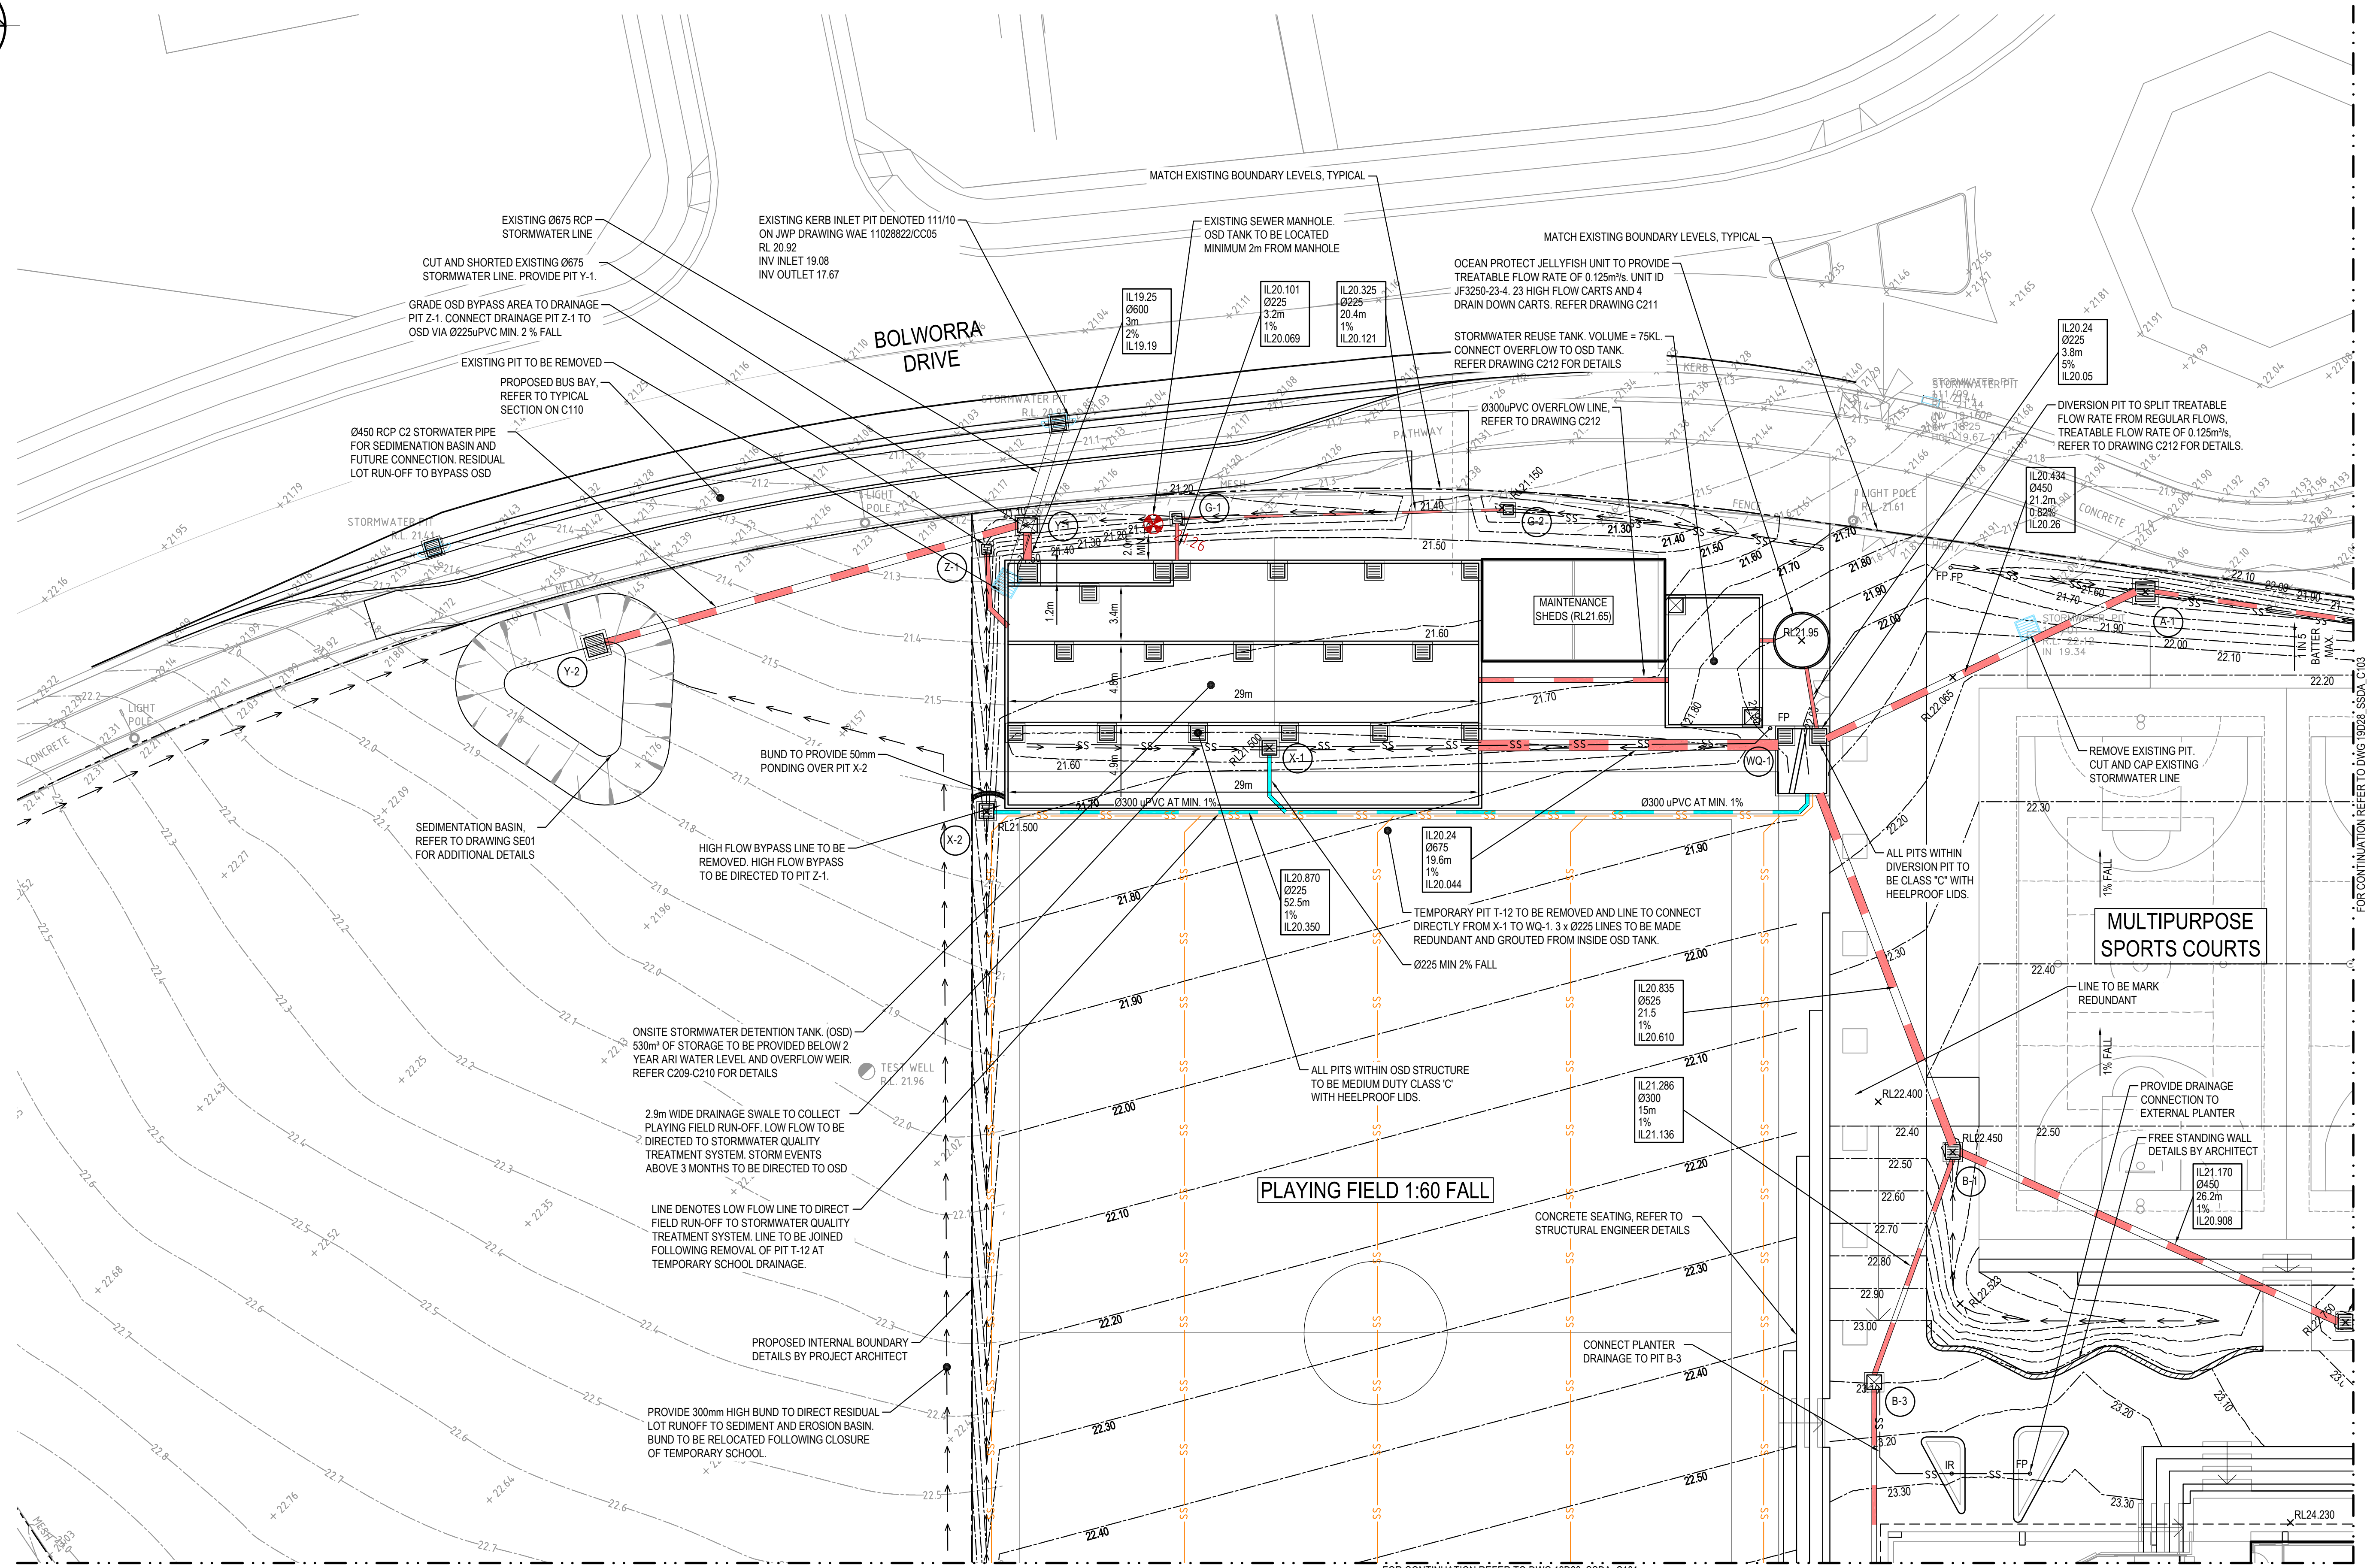

FOR CONTINUATION REFER TO DWG 19D28 SSDA C101



DATUM: A.H.D.
ORIGIN OF LEVELS: SSM191370

IK	NW	15.05.2020	
IK	NW	08.05.2020	
IK	NW	24.03.2020	
BH	BH	05.03.2020	
KR	NW	24.02.2020	
IK	NW	14.02.2020	
IK	NW	12.02.2020	
DRAWN	DESIGNED	DATE	REVISION

NBRS ARCHITECTURE

This drawing and design remains the property of Henry & Hymas and may not be copied in whole or in part without the prior written approval of Henry & Hymas.




Telephone
+61 2 9417 8400
Facsimile
+61 2 9417 8337
Email
email@hhconsult.com.au
Web
www.henryandhymas.com.au



Project	MARSDEN PARK PUBLIC SCHOOL NORTHBOURNE DR MARSDEN PARK NSW
Title	DETAIL PLAN SHEET 2 OF 4

Drawn I.Khachab	Designed N.Wetzlar	Date JAN 2020
Checked N.Wetzlar	Approved A.Francis	Scale @A1 1:200
Drawing number 19D28_SSDA_C102		Revision 07

ISSUED FOR APPROVAL

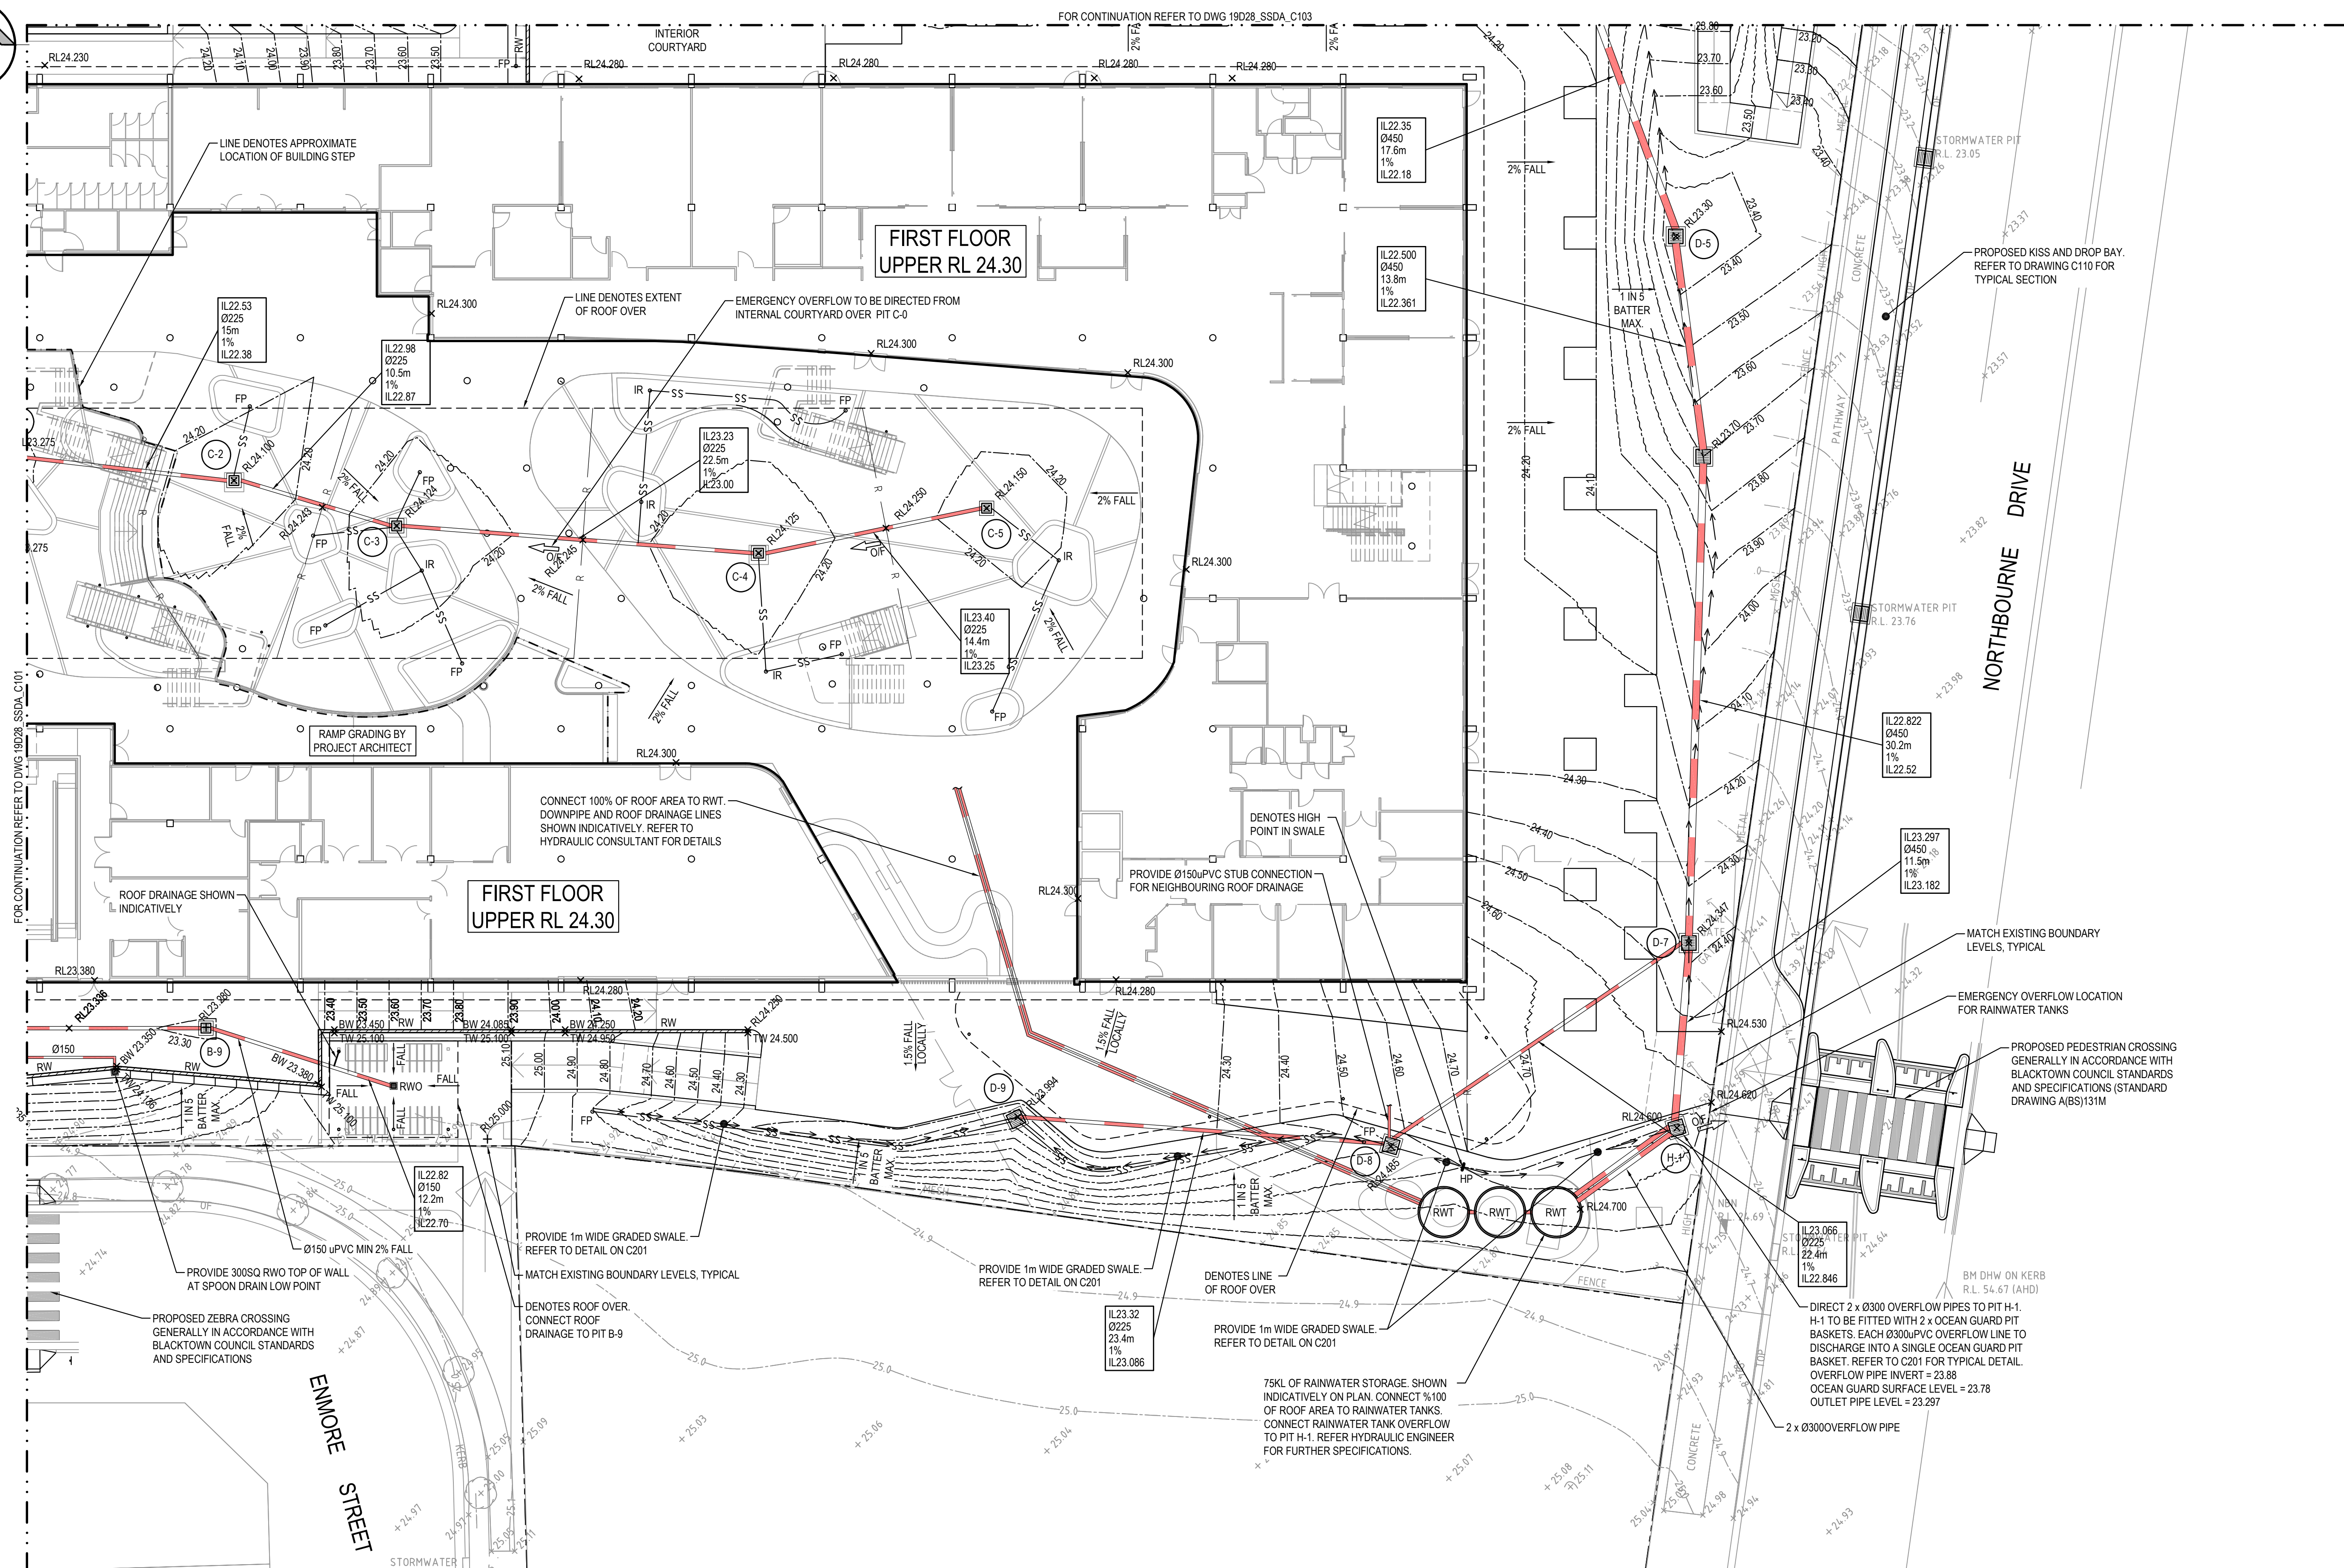

0 4 8 12 16 20m

SCALE 1:200

[illegible]

This drawing and design remains the property of Henry & Hymas and may not be copied in whole or in part without the prior written approval of Henry & Hymas.

Telephone
+61 2 9417 8400
Facsimile
+61 2 9417 8337
Email
email@hconsult.co
Web
www.henryandhymas









Drawn I.Khachab	Designed N.Wetzlar	Date JAN 2020
Checked N.Wetzlar	Approved A.Francis	Scale @A1 1:200
Drawing number 19D28_SSDA_C104		Revision 06

ISSUED FOR APPROVAL

KERBING NOTES:

INCLUDES ALL KERBS, GUTTERS, DISH DRAINS, CROSSING AND EDGES.

- ALL KERBS, GUTTERS, DISH DRAINS AND CROSSING TO BE CONSTRUCTED ON MINIMUM 75mm GRANULAR BASE COURSE COMPACTED TO MINIMUM 98% MODIFIED MAXIMUM DRY DENSITY IN ACCORDANCE WITH AS 1289 5.2.1.
- EXPANSION JOINTS (EJ) TO BE FORMED FROM 10mm COMPRESSIBLE CORK FILTER BOARD FOR THE FULL DEPTH OF THE SECTION AND CUT TO PROFILE. EXPANSION JOINTS TO BE LOCATED AT DRAINAGE PITS, ON TANGENT POINTS OF CURVES AND ELSEWHERE AT 12m CENTRES EXCEPT FOR INTEGRAL KERBS WHERE THE EXPANSION JOINTS ARE TO MATCH THE JOINT LOCATION IN KERBS.
- WEAKENED PLANE JOINTS TO BE MIN 3mm WIDE AND LOCATED AT 3m CENTRES EXCEPT FOR INTEGRAL KERBS WHERE WEAKENED PLANE JOINTS ARE TO MATCH THE JOINT LOCATIONS IN SLABS.
- BROAMED FINISHED TO ALL RAMPED AND VEHICULAR CROSSINGS, ALL OTHER KERBING OR DISH DRAINS TO BE STEEL FLOAT FINISHED.
- IN THE REPLACEMENT OF KERBS EXISTING ROAD PAVEMENT IS TO BE SAWCUT 900mm FROM LIP OF GUTTER. UPON COMPLETION OF NEW KERBS, NEW BASE COURSE AND SURFACE IS TO BE LAID 900mm WIDE TO MATCH EXISTING MATERIALS AND THICKNESS. EXISTING ALLOTMENT DRAINAGE PIPE ARE TO BE BUILT INTO NEW KERB WITH A 100mm DIA HOLE. EXISTING KERBS ARE TO BE COMPLETELY REMOVED WHERE NEW KERBS ARE SHOWN.

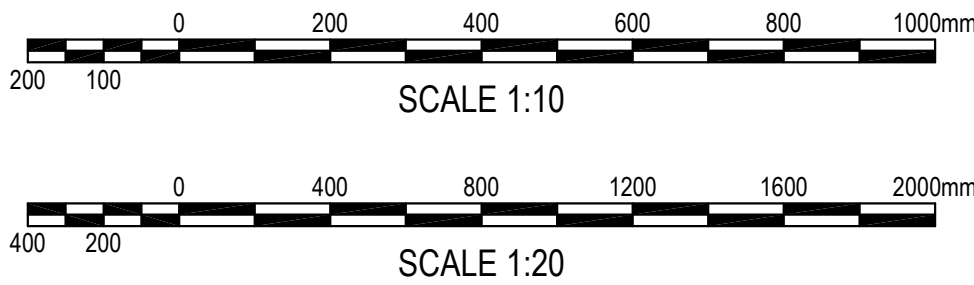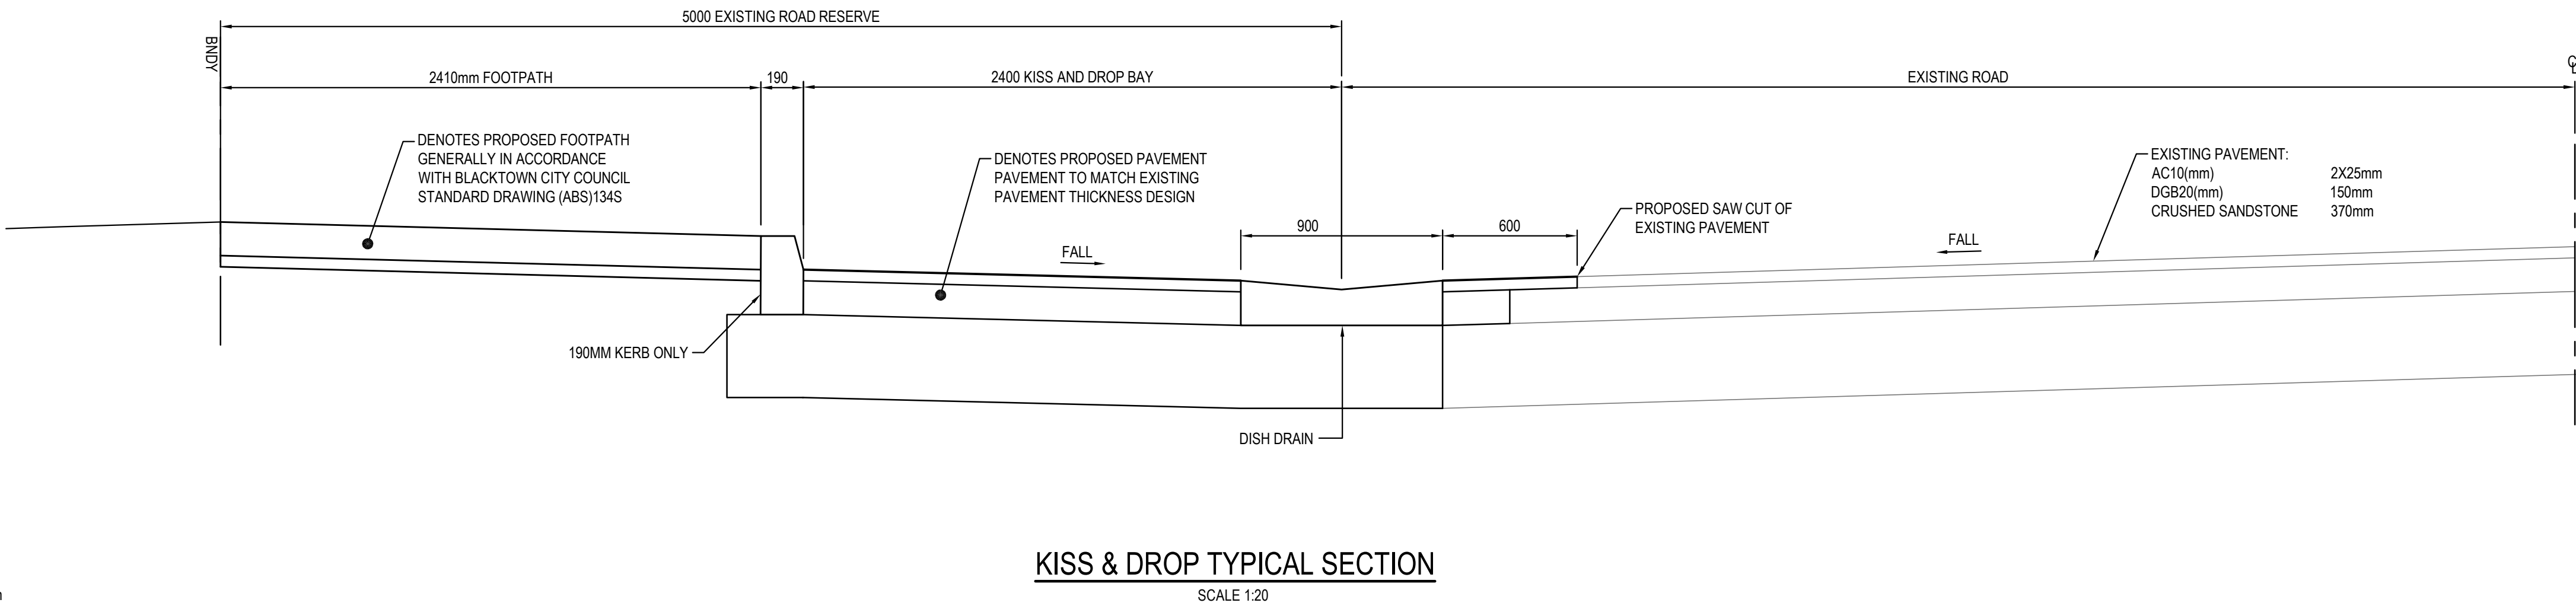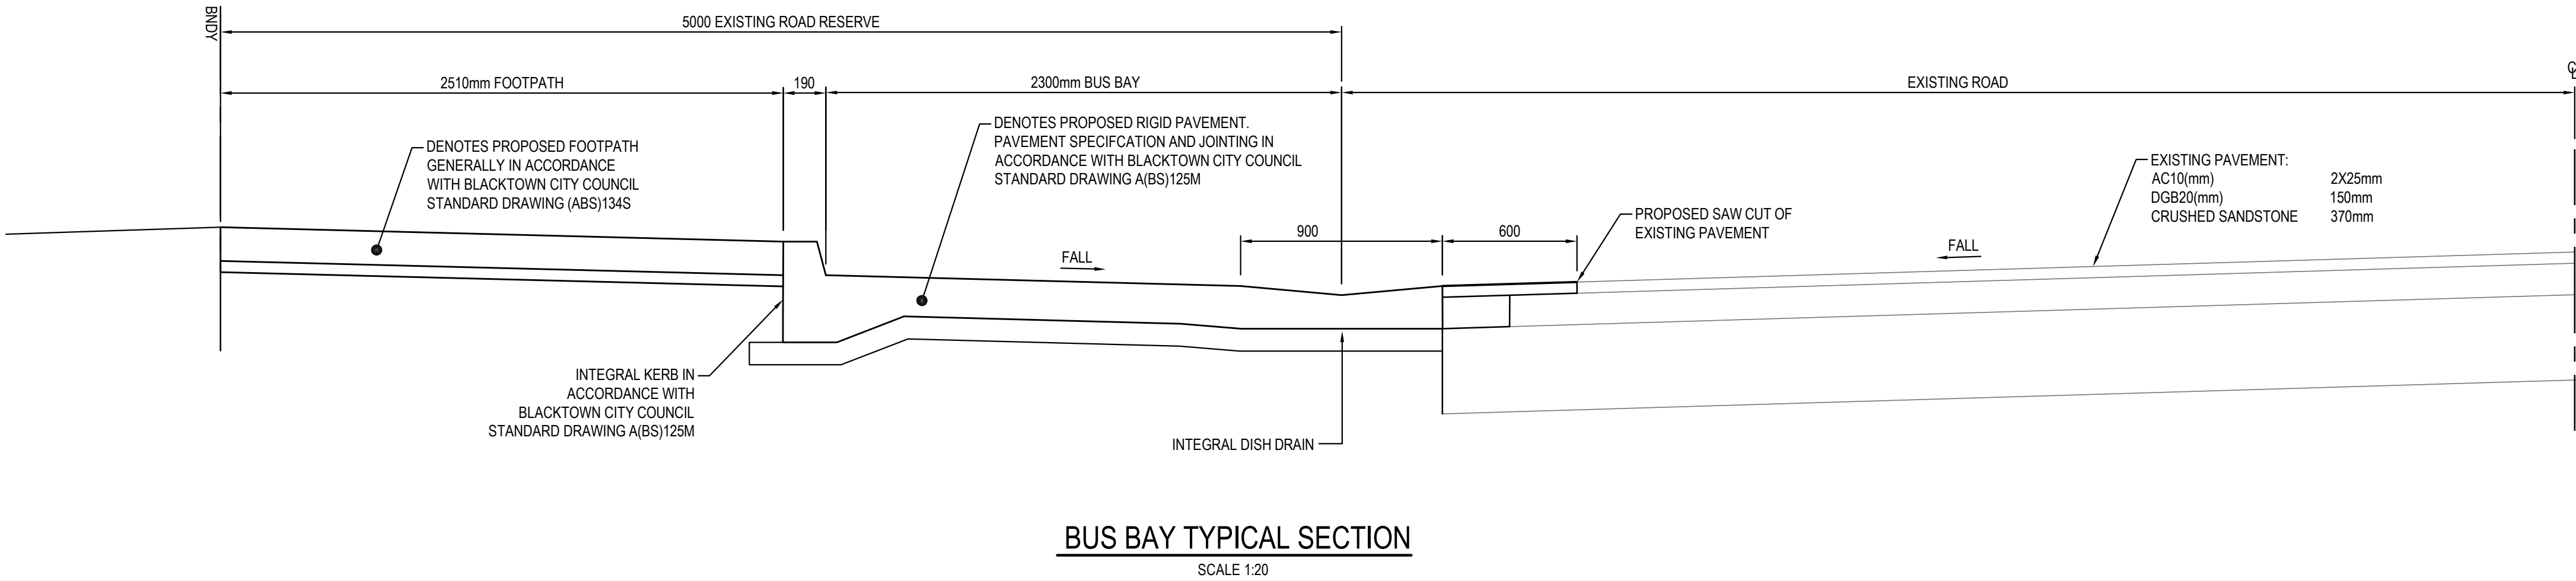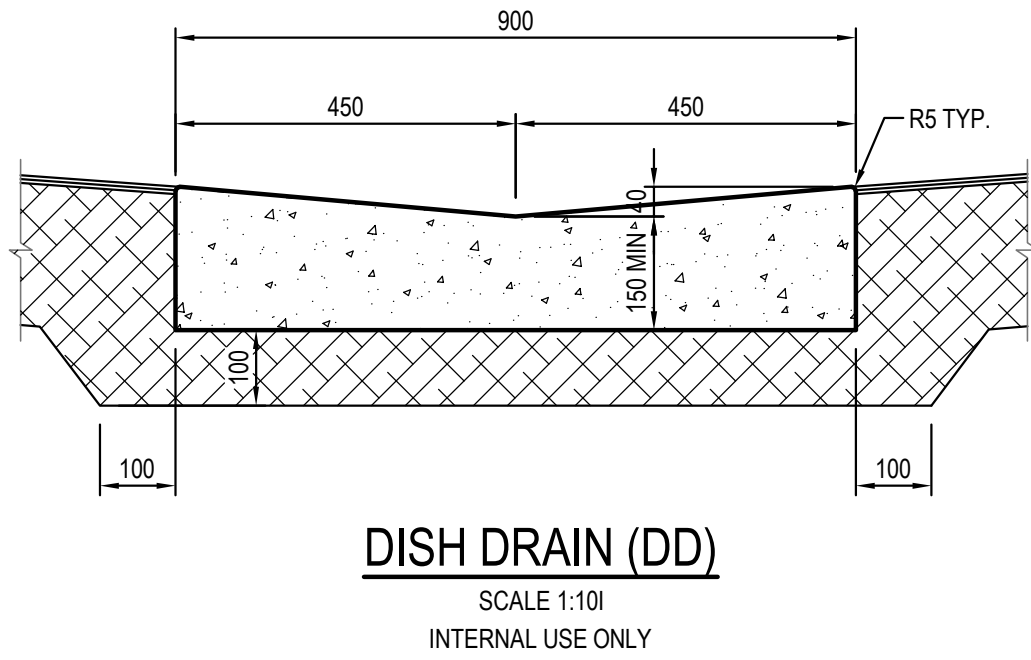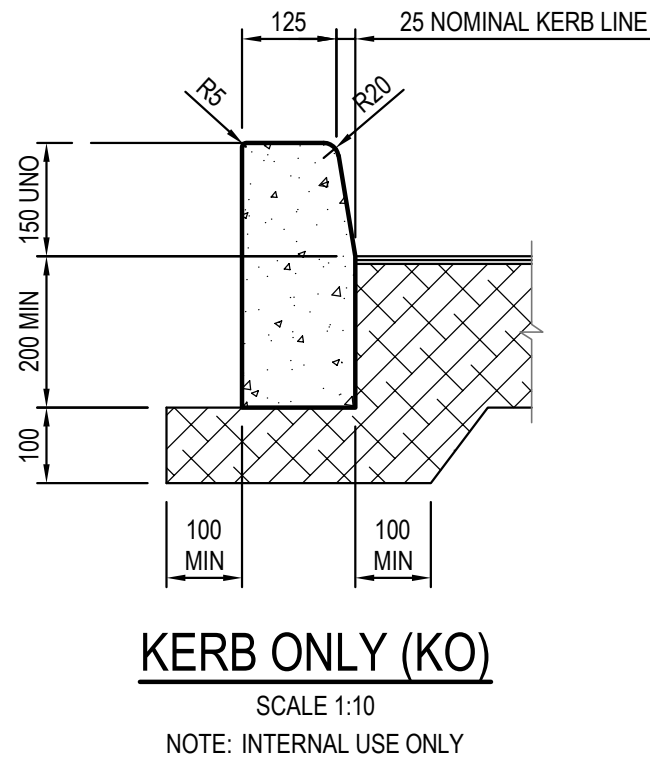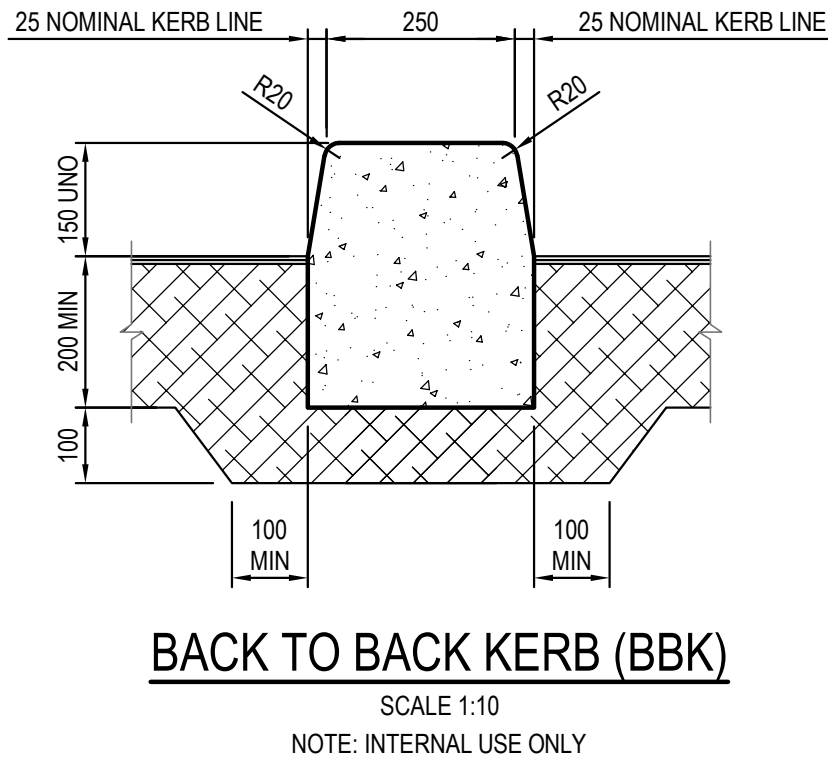


ISSUED FOR APPROVAL

SURVEY INFORMATION SURVEYED BY LCG DATUM: A.H.D. ORIGIN OF LEVELS: SSM191370	</
--	--	----

TYPICAL PIT CHAMBER SIZES

IT IS THE CONTRACTORS RESPONSIBILITY TO SELECT PIT CHAMBER SIZE WITH REGARDS TO PIPE SIZE, DEPTH TO INVERT AND SKEW ANGLE. REFER SKETCHES BELOW.

- SELECT PIT CHAMBER USING THE STEPS BELOW:
- SELECT PIT CHAMBER SIZE DEPENDING ON THE PIPE DIAMETERS.
- CHECK PIT CHAMBER SIZE TO SATISFY DEPTH TO INVERT REQUIREMENTS.
- CHECK PIT CHAMBER DIMENSIONS TO SATISFY THE SKEW ANGLE IN THE TABLE.

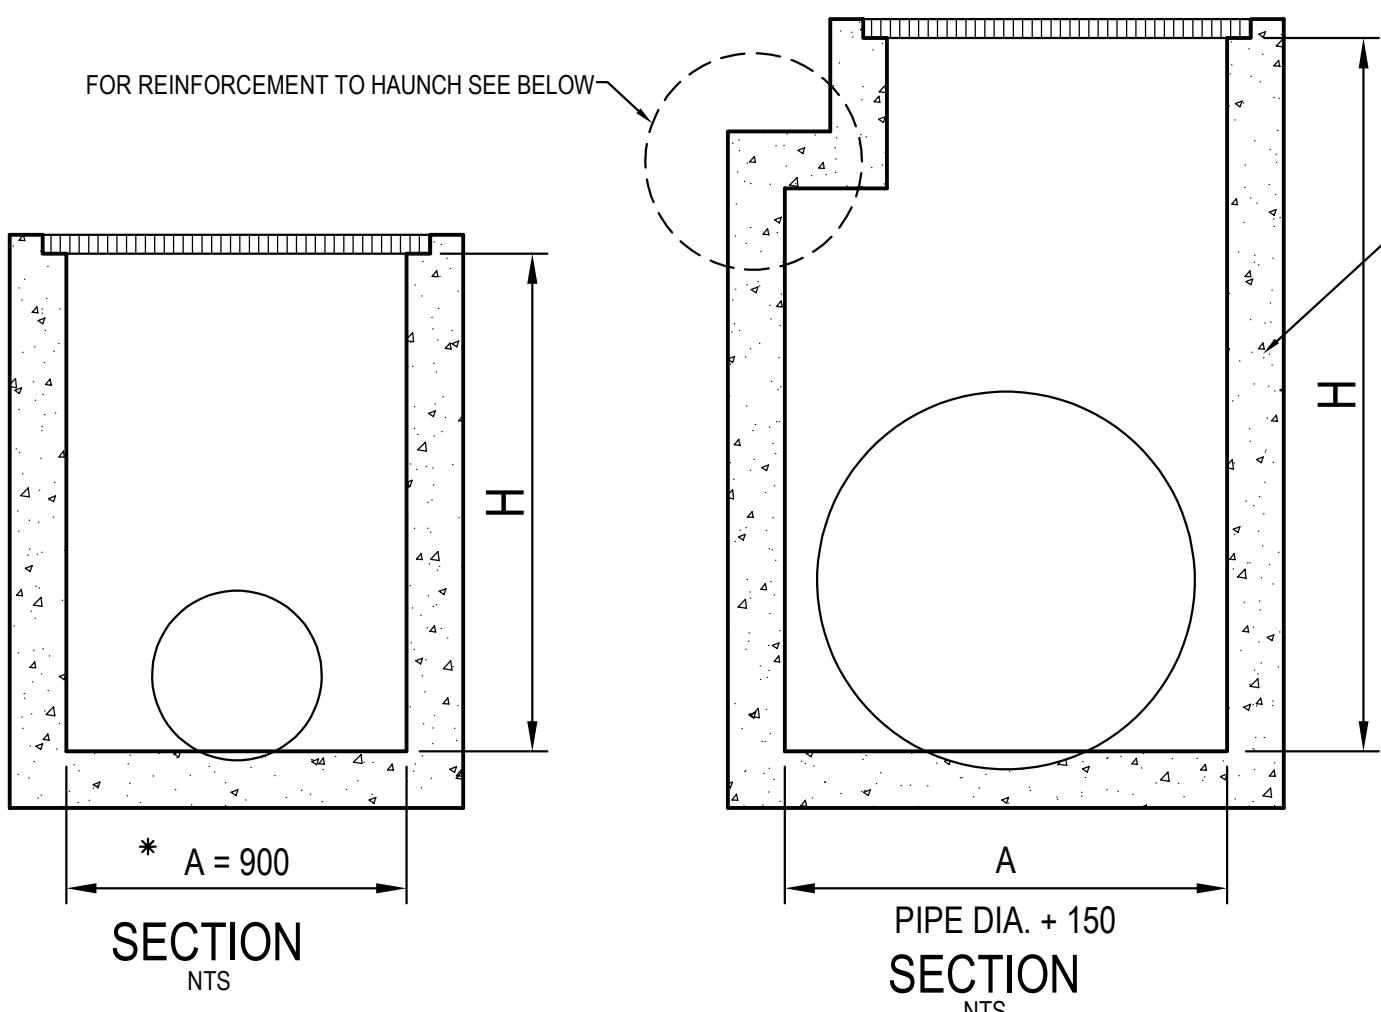


*A = 600 FOR PIPES UP TO 375 DIA.

- PIT CHAMBER DIMENSIONS FOR PIPES UP TO 600 DIA.

PIT SIZE & DEPTH REQUIREMENTS

H = 0-900mm - Ax B = 600x600mm
H = 900-1200mm - Ax B = 900x600mm
H = >1200mm - Ax B = 900x900mm

FOR B = 600mm - MAX. SIDE ENTRY PIPE AT 45° SKEW = 225mm
FOR B = 900mm - MAX. SIDE ENTRY PIPE AT 45° SKEW = 375mm
FOR B = 1200mm - MAX. SIDE ENTRY PIPE AT 45° SKEW = 600mm
FOR B = 1500mm - MAX. SIDE ENTRY PIPE AT 45° SKEW = 825mm
FOR B = 1900mm - MAX. SIDE ENTRY PIPE AT 45° SKEW = 1050mm

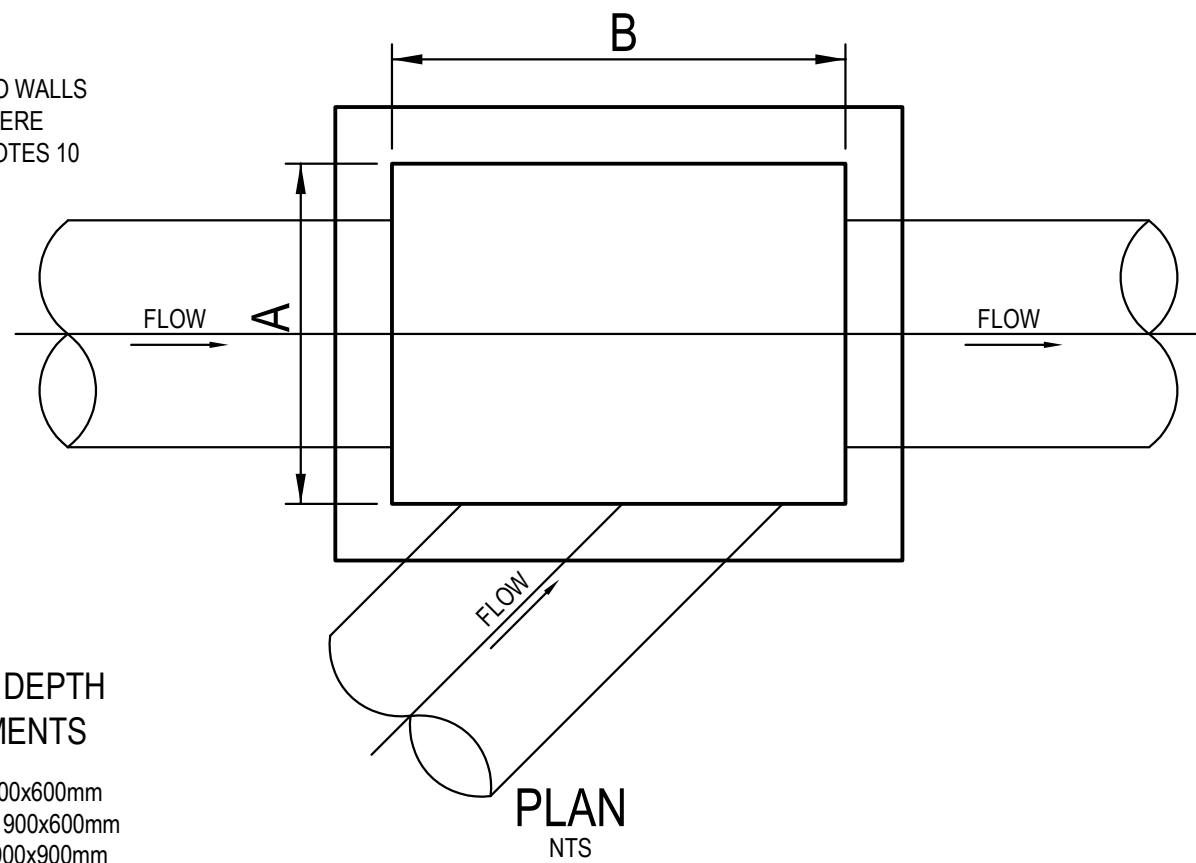

- PIT CHAMBER FOR SIDE ENTRY ON SKEW

TABLE 1	
SIEVE SIZE (MM)	WEIGHT PASING (%)
75.0	100
9.5	100 TO 50
2.36	100 TO 30
0.60	50 TO 15
0.075	25 TO 0

TABLE 2	
SIEVE SIZE (MM)	WEIGHT PASING (%)
19.0	100
2.36	100 TO 50
0.60	90 TO 20
0.30	60 TO 10
0.15	25 TO 0
0.075	10 TO 0


TABLE 3				
SUPPORT TYPE	BED ZONE X	HAUNCH ZONE Y	BED AND HAUNCH ZONES COMPACTION	MAX BEDDING FACTOR
HS1		0.1D	50	2.0
HS2	100 IF D<=1500, OR 150 IF D>=1500	0.3D	60	2.5
HS3		0.3D	70	4.0

PIT LID SCHEDULE

PIT/STRUCTURE NUMBER	DESCRIPTION
B-3	PROPOSED JUNCTION PIT WITH 900x900 MEDIUM DUTY SEALED LID CLASS "C" IN ACCORDANCE WITH LOCAL COUNCIL REQUIREMENT.
A-2 A-2a A-3 A-4 A-5 A-6 A-7 B-6 B-7 B-8 B-9 C-0 C-1 C-1a C-2 C-3 C-4 C-5 D-9 D-2a G-1 G-2 Z-1	PROPOSED INLET PIT WITH 600x600 HINGED LIGHT DUTY GRATED LID CLASS "B" IN ACCORDANCE WITH LOCAL COUNCIL REQUIREMENT.
D-1 D-2 D-4 D-5 D-6 D-7 D-8 B-5 A-1 B-1 X-1 X-2	PROPOSED INLET PIT WITH 900x900 HINGED LIGHT DUTY GRATED LID CLASS "B" IN ACCORDANCE WITH LOCAL COUNCIL REQUIREMENT.
H-1	PROPOSED INLET PIT WITH 900x1200 HINGED LIGHT DUTY GRATED LID CLASS "B" IN ACCORDANCE WITH LOCAL COUNCIL REQUIREMENT.
E-1 E-2	PROPOSED INLET PIT WITH 900x900 HINGED HEAVY DUTY GRATED LID CLASS "D" IN ACCORDANCE WITH LOCAL COUNCIL REQUIREMENT.
B-4 D-3	PROPOSED INLET PIT WITH 900x900 HINGED MEDIUM DUTY GRATED LID CLASS "C" IN ACCORDANCE WITH LOCAL COUNCIL REQUIREMENT.
WQ-1	PROPOSED INLET PIT WITH 900x900 HINGED LIGHT DUTY GRATED LID CLASS "B" IN ACCORDANCE WITH LOCAL COUNCIL REQUIREMENT. PIT DIMENSIONS TO BE CUSTOMISED TO SUIT INTERNAL WEIR DIVERTING TREATABLE FLOW RATE.
Y-1	PROPOSED JUNCTION PIT WITH 1200x900 LIGHT DUTY SEALED LID CLASS "B" IN ACCORDANCE WITH LOCAL COUNCIL REQUIREMENT.
Y-2	PROPOSED INLET PIT WITH 900x900 HINGED LIGHT DUTY SURCHARGE STYLE GRATED LID CLASS "B" IN ACCORDANCE WITH LOCAL COUNCIL REQUIREMENT.
Z-1	PROPOSED INLET PIT WITH 600x600 HINGED LIGHT DUTY GRATED LID CLASS "B" IN ACCORDANCE WITH LOCAL COUNCIL REQUIREMENT.

NOTE:

REFER TO C050 & C051 FOR TEMPORARY SCHOOL PITS LID SPECIFICATION.

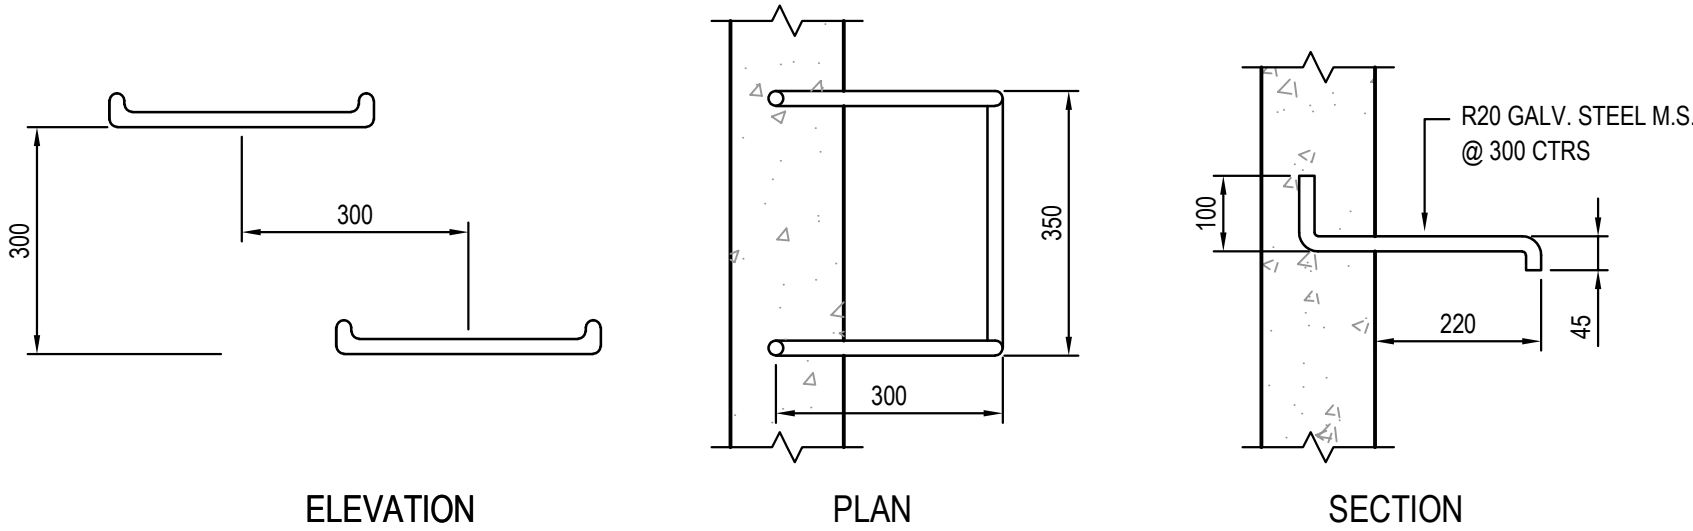

TYPICAL STEP IRON DETAIL


SCALE 1:10

150 WALL - CORNER DETAIL

SCALE 1:20


200 WALL - CORNER DETAIL

SCALE 1:20

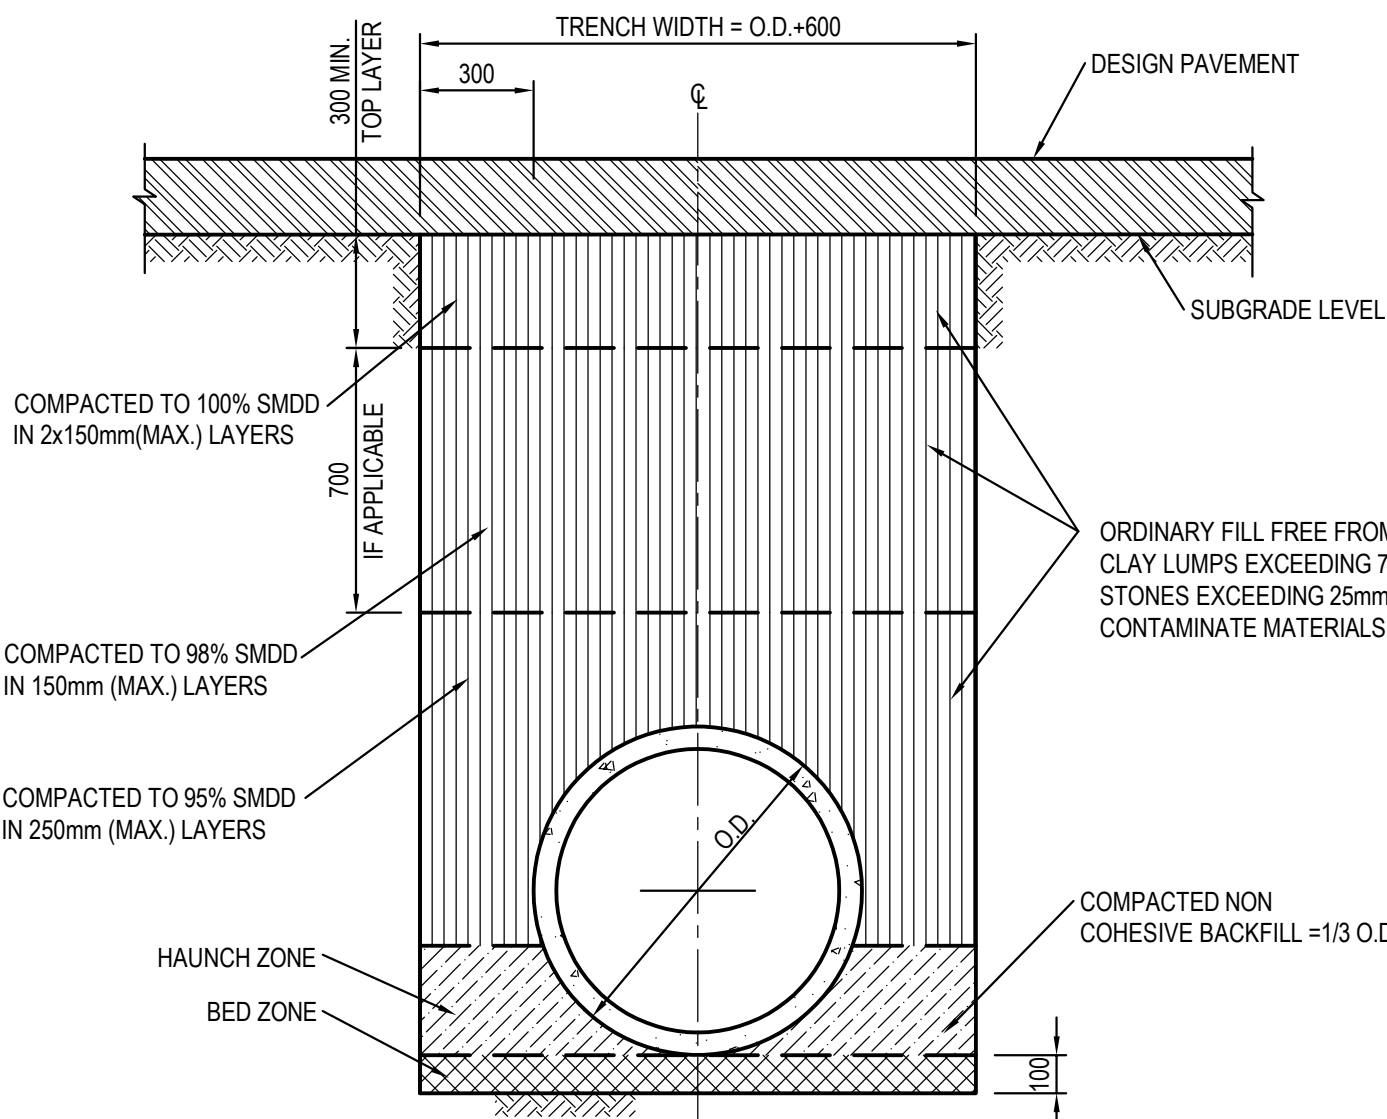


PIPE TRENCH INSTALLATION BENEATH PAVEMENT

(H1 & H2 SUPPORT)
SCALE 1:20

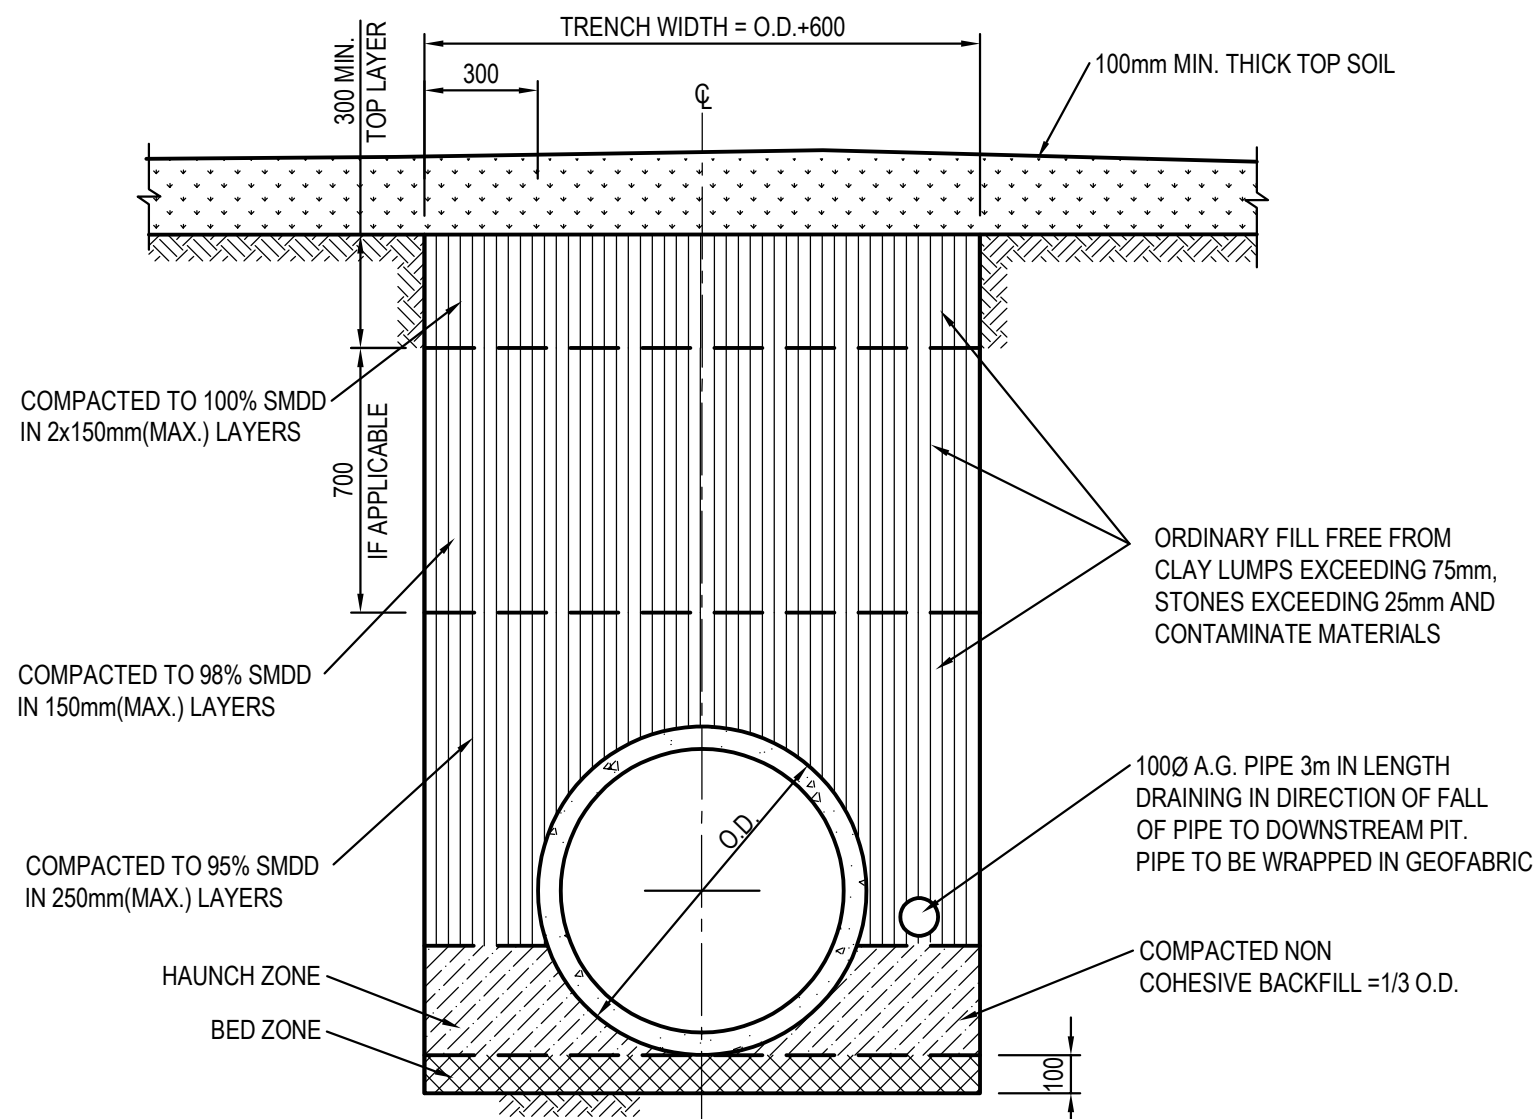

PIPE TRENCH INSTALLATION IN LANDSCAPE AREAS

(H1 & H2 SUPPORT)
SCALE 1:20

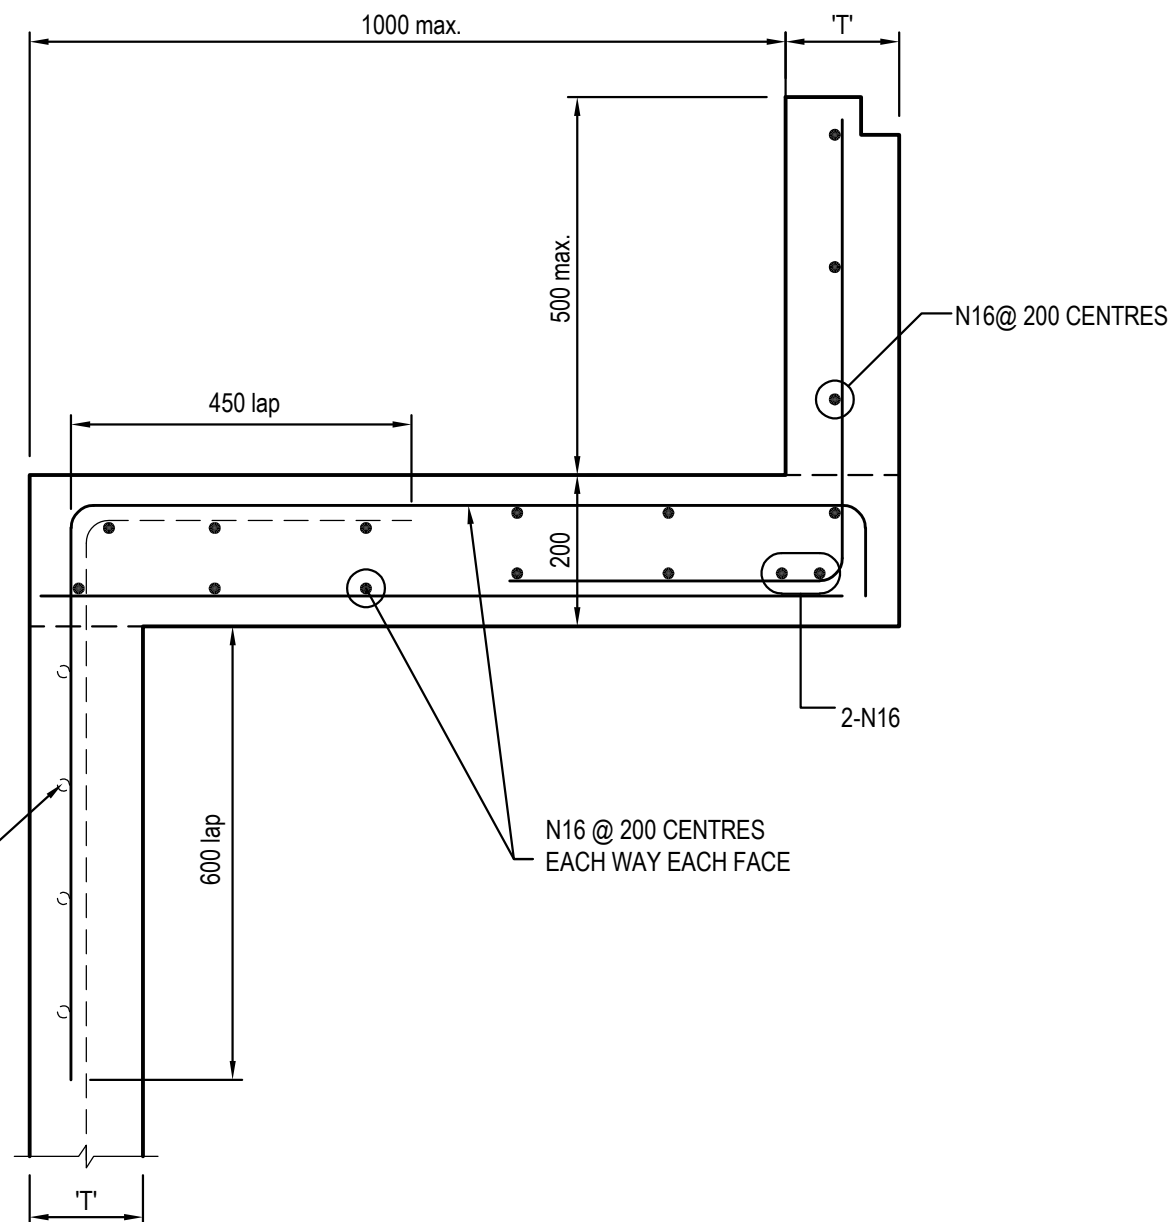

HAUNCH DETAIL -TYPICAL

SCALE 1:10

NOTES:

- ALL GRATED INLET PITS TO CONTAIN OCEAN PROTECT 200 MICRON PIT BASKETS OR APPROVED EQUIVALENT UNLESS NOTED ON PLAN. REFER DRAWING C201 & C250 FOR DETAILS.
- ALL PITS IN FOOTPATH TO BE FITTED WITH SLIP RESISTANT HEELGUARD LID.
- PIT SCHEDULE ABOVE DOES NOT INCLUDE PIT LIDS FOR WATER QUALITY DEVICES OR BELOW GROUND OSD TANKS, REFER DRAWINGS C210 AND C211.

ISSUED FOR APPROVAL

SURVEY INFORMATION SURVEYED BY LCG

DATUM: A.H.D.
ORIGIN OF LEVELS: SSM191370

REVISION	AMENDMENT	DRAWN	DESIGNED	DATE	REVISION	AMENDMENT	DRAWN	DESIGNED	DATE
05	ISSUED FOR SSSA APPROVAL ONLY	IK	NW	15.05.2020					
04	ISSUED FOR COORDINATION	IK	NW	08.05.2020					
03	ISSUED FOR SSSA APPROVAL ONLY	KR	NW	24.03.2020					
02	ISSUED FOR TENDER ONLY	KR	NW	24.02.2020					
01	PRELIMINARY	IK	NW	12.02.2020					

Client
ADCO CONSTRUCTIONS PTY LTD


Architect
NBRS ARCHITECTURE

This drawing and design remains the property of Henry & Hymas and may not be copied in whole or in part without the prior written approval of Henry & Hymas.

Suite 2.01
828 Pacific Highway
Gordon NSW 2072

Telephone
+61 2 9417 8400
Facsimile
+61 2 9417 8337
Email
email@hnhconsult.com.au
Web
www.henryandhymas.com.au

Henry & Hymas

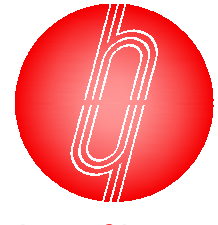

Project
MARSDEN PARK PUBLIC SCHOOL
NORTHBOURNE DR MARSDEN PARK NSW

Title
STORMWATER MISCELLANEOUS DETAILS & PIT LID SCHEDULE

Drawn
I.Khachab

Designed
N.Wetzlar


Checked
N.Wetzlar

Approved
A.Francis

Scale
AS NOTED


Drawing number
19D28_SSDA_C200

Revision
05

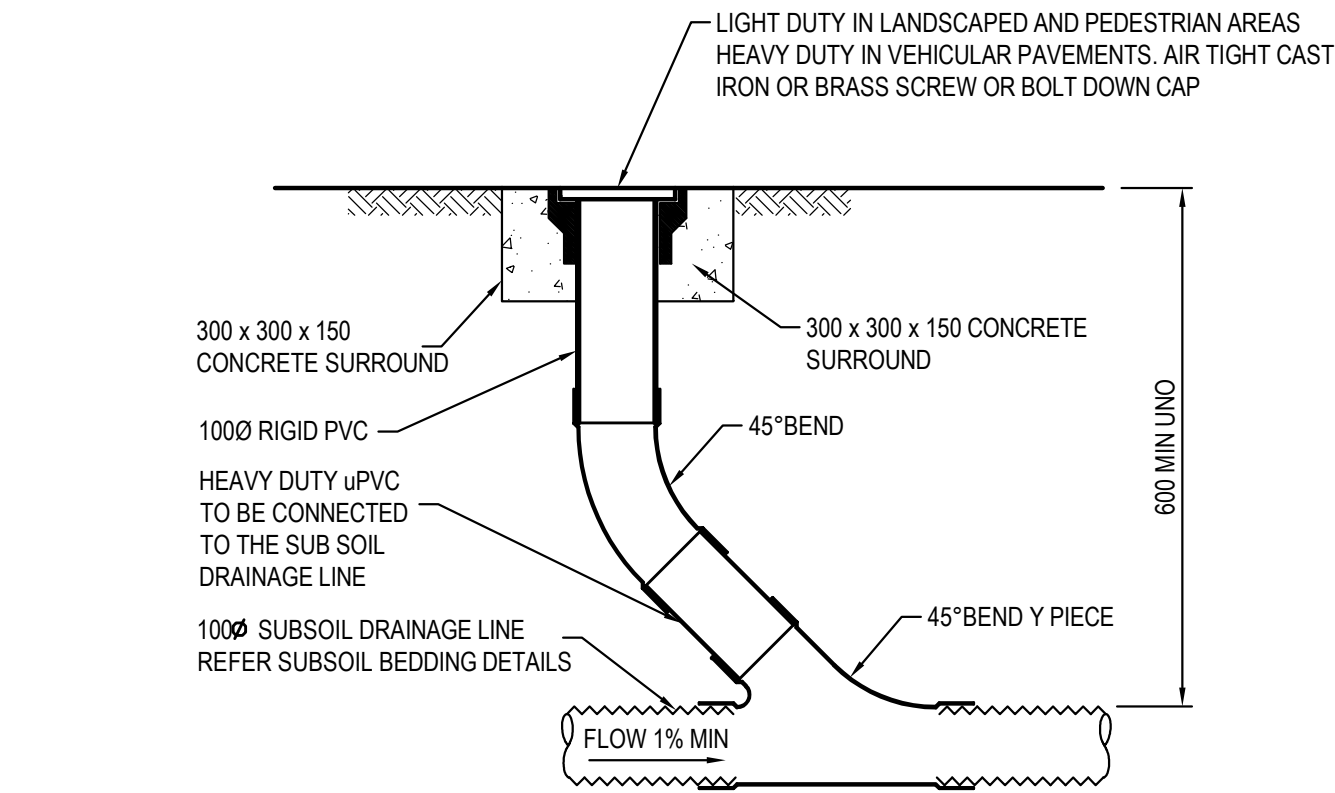


INTERMEDIATE RISER (IR)

SCALE 1:10
NOTE: SLOTTED RIGID PVC PIPE AND FITTINGS MAY BE USED

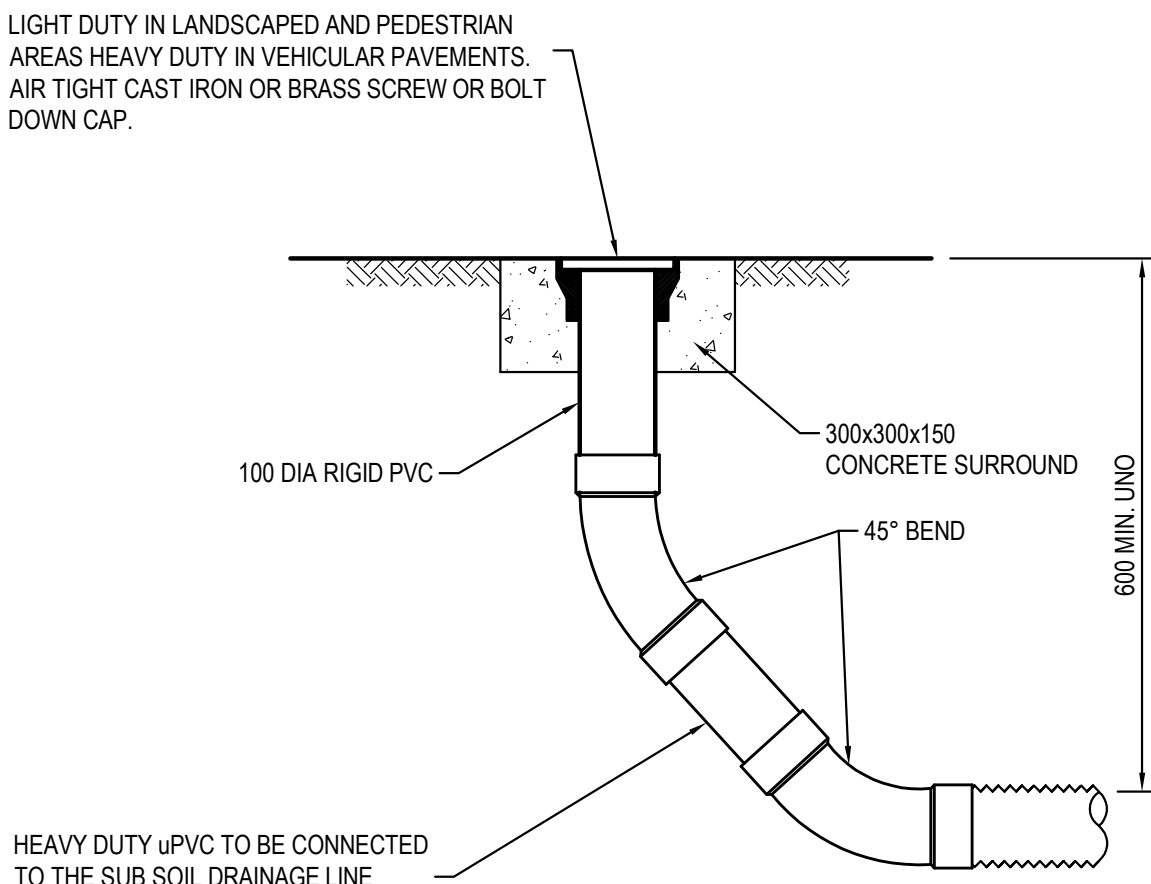


FLUSHING POINT (FP)

SCALE 1:10
NOTE: SLOTTED RIGID PVC PIPE AND FITTINGS MAY BE USED

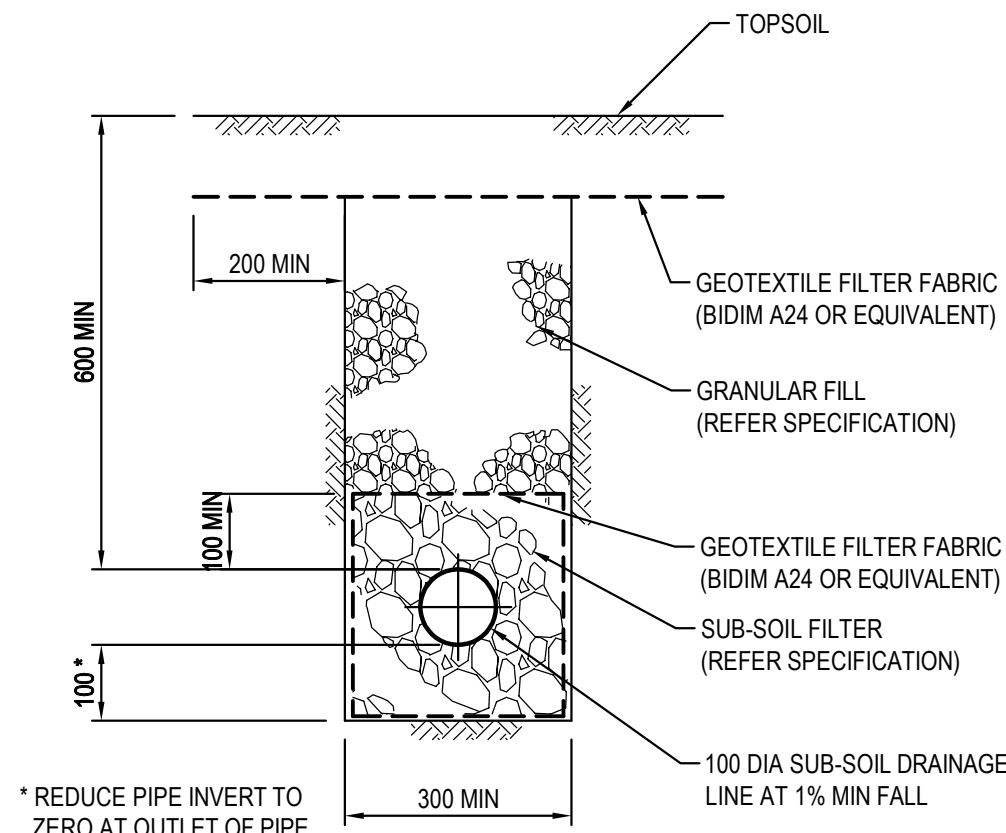

SUB-SOIL IN LANDSCAPED AREAS

SCALE 1:10

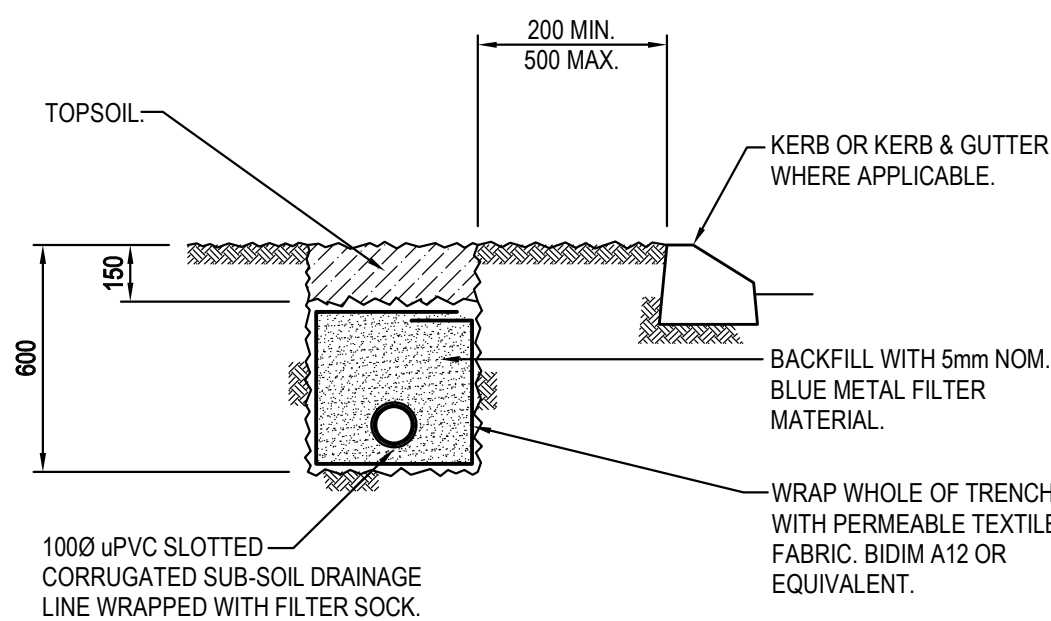

SUB-SOIL DRAIN DETAIL

SCALE 1:20


SUBSOIL DRAINAGE NOTES

- GENERALLY PROVIDE SUBSOIL DRAINS TO INTERCEPT GROUNDWATER SEEPAGE AND PREVENT WATER BUILD-UP BEHIND WALLS AND UNDER FLOORS AND PAVEMENTS. CONNECT SUBSOIL TO SURFACE DRAINS OR TO THE STORMWATER DRAINAGE SYSTEM AS APPLICABLE.
- PIPE DEPTH:
PROVIDE THE FOLLOWING MINIMUM CLEAR DEPTH, MEASURED TO THE CROWN OF THE PIPE, WHERE THE PIPE PASSES BELOW THE FOLLOWING ELEMENTS:
 - 100mm BELOW FORMATION LEVEL OF THE PAVEMENT, KERB OR CHANNEL.
 - 100mm BELOW THE AVERAGE GRADIENT OF THE BOTTOM OF FOOTINGS.
- JOINTING:
AT JUNCTIONS OF SUBSOIL PIPES PROVIDE TEES, COUPLINGS OR ADAPTORS TO AS2439.1.
- TRENCH WIDTH MINIMUM 300mm.
- PIPE UNDERLAY
GENERAL: GRADE THE TRENCH FLOOR EVENLY TO THE GRADIENT OF THE PIPELINE. IF THE TRENCH FLOOR IS ROCK, CORRECT ANY IRREGULARITIES WITH COMPACTED BEDDING MATERIAL. BED PIPING ON A CONTINUOUS UNDERLAY OF BEDDING MATERIAL, AT LEAST 75mm THICK AFTER COMPACTION. LAY THE PIPE WITH ONE LINE OF PERFORATIONS AT THE BOTTOM.

CHASES: IF NECESSARY TO PREVENT PROJECTIONS SUCH AS SOCKETS AND FLANGES FROM BEARING ON THE TRENCH BOTTOM OR UNDERLAY.
- PIPE SURROUNDS:
GENERAL: PLACE THE MATERIAL IN THE PIPE SURROUND IN LAYERS SMALLER THAN OR EQUAL TO 200mm LOOSE THICKNESS, AND COMPACT WITHOUT DAMAGING OR DISPLACING PIPING.
DEPTH OF OVERLAY: TO THE UNDERSIDE OF THE BASE OF OVERLYING STRUCTURES SUCH AS PAVEMENTS, SLABS AND CHANNELS TO WITHIN 150mm OF THE FINISHED SURFACE OF UNPAVED OR LANDSCAPED AREAS.
- FILTER SOCKS:
PROVIDE POLYESTER PERMEABLE SOCKS CAPABLE OF RETAINING PARTICLES OF 0.25mm SIZES. SECURELY FIT OR JOIN THE SOCK AT EACH JOINT.


DRAINAGE NOTES:

- ALL STORMWATER WORK TO COMPLY WITH AS 3500 PART 3.
- CONTRACTOR SHALL BE RESPONSIBLE FOR MAINTAINING THE MINIMUM COVER OF 600mm ON ALL PIPES.
- PROTECTION OF PIPES DUE TO LOADS EXCEEDING W7 WHEEL LOAD SHALL BE THE CONTRACTOR'S RESPONSIBILITY.
- BEDDING TYPE SHALL BE TYPE H2 FOR RCP. WHERE NECESSARY THE OVERLAY ZONE SHALL BE REDUCED TO ACCOMMODATE PAVEMENT REQUIREMENTS. REFER TO THIS DRAWING FOR DETAILS.
- MINIMUM COVER OVER EXISTING PIPES FOR PROTECTION DURING CONSTRUCTION SHALL BE 800mm.
- NO CONSTRUCTION LOADS SHALL BE APPLIED TO PLASTIC PIPES.
- FINISHED SURFACE LEVELS SHOWN ON LAYOUT PLAN DRGS TAKE PRECEDENCE OVER DESIGN DRAINAGE SURFACE LEVELS.
- ALL PIPES UP TO AND INCLUDING 300 DIA. SHALL BE SOLVENT OR RUBBER RING JOINTED PVC CLASS SH PIPE TO AS1260. ALL OTHER PIPES TO BE RCP USING CLASS 2 RUBBER RING JOINTED PIPE. HARDIES FRC PIPE MAY BE USED IN LIEU OF RCP IF DESIRED IN GROUND. ALL AERIAL PIPES TO BE PVC CLASS SH.
- ALL PITS IN NON TRAFFICABLE AREAS TO BE PREFABRICATED POLYESTER CONCRETE "POLYCRETE" WITH "LIGHT DUTY" CLASS B GALV. MILD STEEL GRATING AND FRAME. ALL PITS IN TRAFFICABLE AREAS (CLASS "D" LOADING MAX) TO HAVE 150mm THICK CONCRETE WALLS AND BASE CAST IN-SITU $f_{c'}=32$ MPa, REINFORCED WITH N12-200 BOTH LOADING WAYS CENTRALLY PLACE. U.N.O. ON SEPARATE DESIGN DRAWINGS IN THIS SET. GALV MILD STEEL GRATINGS AND FRAME TO SUIT DESIGN LOADING. PRECAST PITS, RECTANGULAR OR CIRCULAR IN SHAPE, MAY BE USED IN LIEU OF RCP IF DESIRED IN GROUND. ALL AERIAL PIPES TO BE PVC CLASS SH.
- ALL PITS, GRATINGS AND FRAMES SHALL BE INSTALLED IN ACCORDANCE WITH THE MANUFACTURERS SPECIFICATION AND TO BE IN ACCORDANCE WITH AS3500.3 AND AS3996.
- PIT CHAMBER DIMENSIONS ARE TO BE SELECTED TO SATISFY THE FOLLOWING:
 - PIPE SIZE
 - DEPTH TO INVERT
 - SKEW ANGLEREFER TYPICAL PIT CHAMBER DETAILS BELOW
IF PIT LID SIZE IS SMALLER THAN THE PIT CHAMBER SIZE THEN THE PIT LID IS TO BE CONSTRUCTED ON THE CORNER OF THE PIT CHAMBER WITH THE STEP IRONS DIRECTLY BELOW. ALTERNATIVELY THE PIT LID TO BE USED, IS TO BE THE SAME SIZE AS THE PIT CHAMBER.
- FOR PIPE SIZES GREATER THAN 300mm, PIT FLOOR IS TO BE BENCH TO FACILITATE FLOW.
- GALVANISED STEP IRONS SHALL BE PROVIDED AT 300 CTS FOR PITS HAVING A DEPTH EXCEEDING 1200mm. SUBSOIL DRAINAGE PIPE SHALL BE PROVIDED IN PIPE TRENCHES ADJACENT TO INLET PIPES. (MINIMUM LENGTH 3m).
- ALL SUBSOIL PIPES SHALL BE 100mm SLOTTED PVC IN A FILTER SOCK, UNO, WITH 3m INSTALLED UPSTREAM OF ALL PITS.
- ALL PIPEWORK SHALL HAVE MINIMUM DIAMETER 100.
- MINIMUM GRADE FOR ROOFWATER DRAINAGE LINES SHALL BE 1%.
- ALL PIPE JUNCTIONS AND TAPER UP TO AND INCLUDING 300 DIA. SHALL BE VIA PURPOSE MADE FITTINGS.
- ALL ROOF DRAINAGE TO BE INSTALLED IN ACCORDANCE WITH AS3500, PART 3. TESTING TO BE UNDERTAKEN AND REPORTS PROVIDED TO THE SUPERINTENDENT.
- LOCATION OF THE DIRECT DOWN PIPE CONNECTIONS MAY VARY ON SITE TO SUIT SITE CONDITIONS, WHERE CONNECTION SHOWN ON LONG SECTIONS CHAINAGES ARE INDICATIVE ONLY.
- PITS IN EXCESS OF 1.5 m DEEP TO HAVE WALL AND FLOOR THICKNESS INCREASED TO 200mm. REINFORCED WITH N12@200 CTS CENTRALLY PLACED BOTH WAYS THROUGHOUT U.N.O. ON SEPARATE DESIGN DRAWINGS IN THIS SET. IF DEPTH EXCEEDS 5m CONTACT ENGINEER.
- SUBSOIL DRAINAGE LINES FOR LANDSCAPE AREA NOT SHOWN ON THESE DRAWINGS. REFER TO LANDSCAPING PLANS FOR DETAILS.
- ALL STORMWATER PITS TO HAVE Ø100 uPVC SLOTTED SUBSOIL PIPES CONNECTED TO THEM. THESE SUBSOILS TO EXTEND 3m UPSTREAM OF THE PIT AT A MINIMUM GRADE.

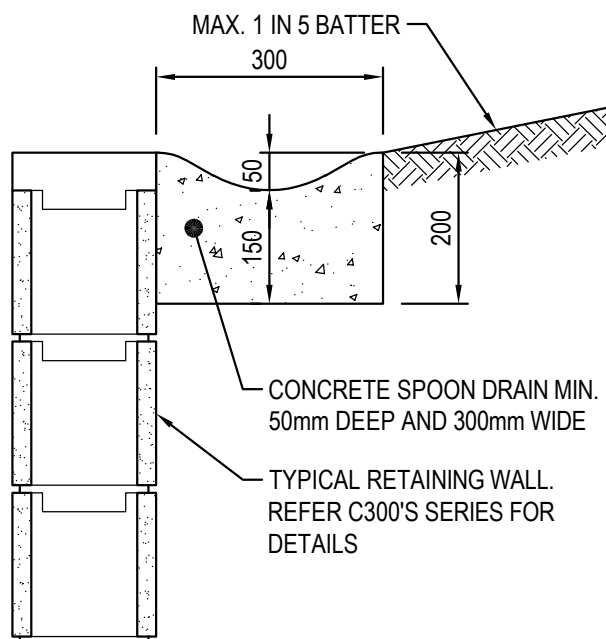


RW SPOON DRAIN DETAIL

SCALE 1:10

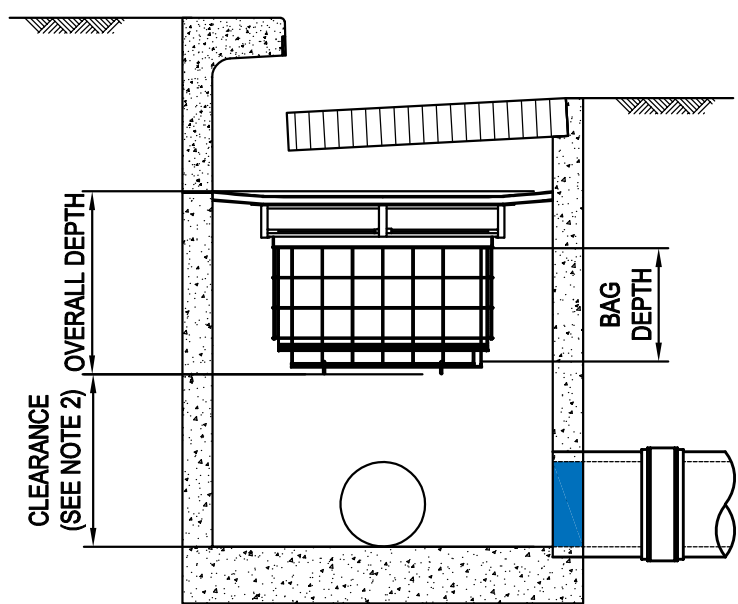

SURFACE FLOW CONFIGURATION

SCALE 1:20

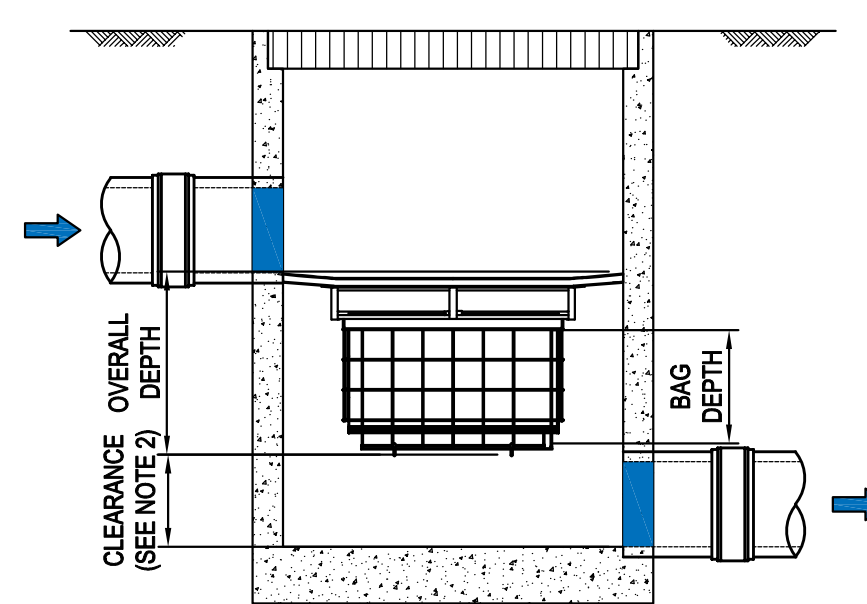

PIPE FLOW CONFIGURATION



SCALE 1:20



OCEAN PROTECT
OCEANGUARD
TYPICAL ARRANGEMENTS
SPECIFICATION DRAWING

GENERAL NOTES

- THE MINIMUM CLEARANCE DEPENDS ON THE CONFIGURATION (SEE NOTE 2) AND THE LOCAL COUNCIL REQUIREMENTS.
- CLEARANCE FOR ANY PIT WITHOUT AN INLET PIPE (ONLY USED FOR SURFACE FLOW) CAN BE AS LOW AS 50mm. FOR OTHER PITS, THE RECOMMENDED CLEARANCE SHOULD BE GREATER OR EQUAL TO THE PIPE OBVERT SO AS NOT TO INHIBIT HYDRAULIC CAPACITY.
- OCEAN PROTECT PROVIDES TWO FILTRATION BAG TYPES:- 200 MICRON BAGS FOR HIGHER WATER QUALITY FILTERING AND A COARSE BAG FOR TARGETING GROSS POLLUTANTS.
- DRAWINGS NOT TO SCALE.

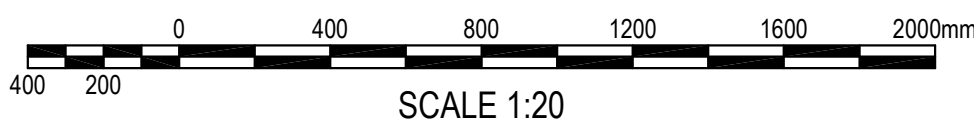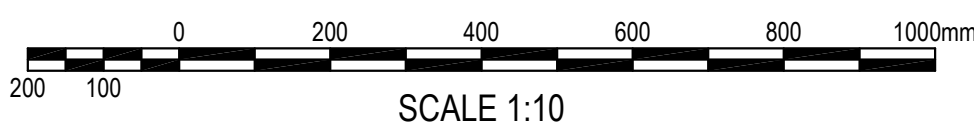

SURVEY INFORMATION SURVEYED BY LCG

DATUM: A.H.D.
ORIGIN OF LEVELS: SSM191370

REVISION	AMENDMENT	DRAWN	DESIGNED	DATE	REVISION	AMENDMENT	DRAWN	DESIGNED	DATE
05	ISSUED FOR SSDA APPROVAL ONLY	IK	NW	15.05.2020					
04	ISSUED FOR COORDINATION	IK	NW	08.05.2020					
03	ISSUED FOR SSDA APPROVAL ONLY	KR	NW	24.03.2020					
02	ISSUED FOR TENDER ONLY	KR	NW	24.02.2020					
01	PRELIMINARY	IK	NW	12.02.2020					

Client
ADCO CONSTRUCTIONS PTY LTD

Architect
NBRS ARCHITECTURE

This drawing and design remains the property of Henry & Hymas and may not be copied in whole or in part without the prior written approval of Henry & Hymas.

Suite 2.01
828 Pacific Highway
Gordon NSW 2072




Telephone
+61 2 9417 8400

Facsimile
+61 2 9417 8337

Email
email@nhconsult.com.au

Web
www.henryandhymas.com.au

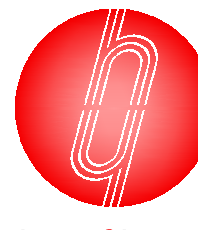

Project
**MARSDEN PARK PUBLIC SCHOOL
NORTHBOURNE DR MARSDEN PARK NSW**

Title
STORMWATER MISCELLANEOUS DETAILS

Drawn
I.Khachab

Designed
N.Wetzlar

Checked
N.Wetzlar

Approved
A.Francis


Date
JUNE 2019

Scale
AS NOTED


Drawing number
19D28_SSDA_C201

Revision
05

ISSUED FOR APPROVAL

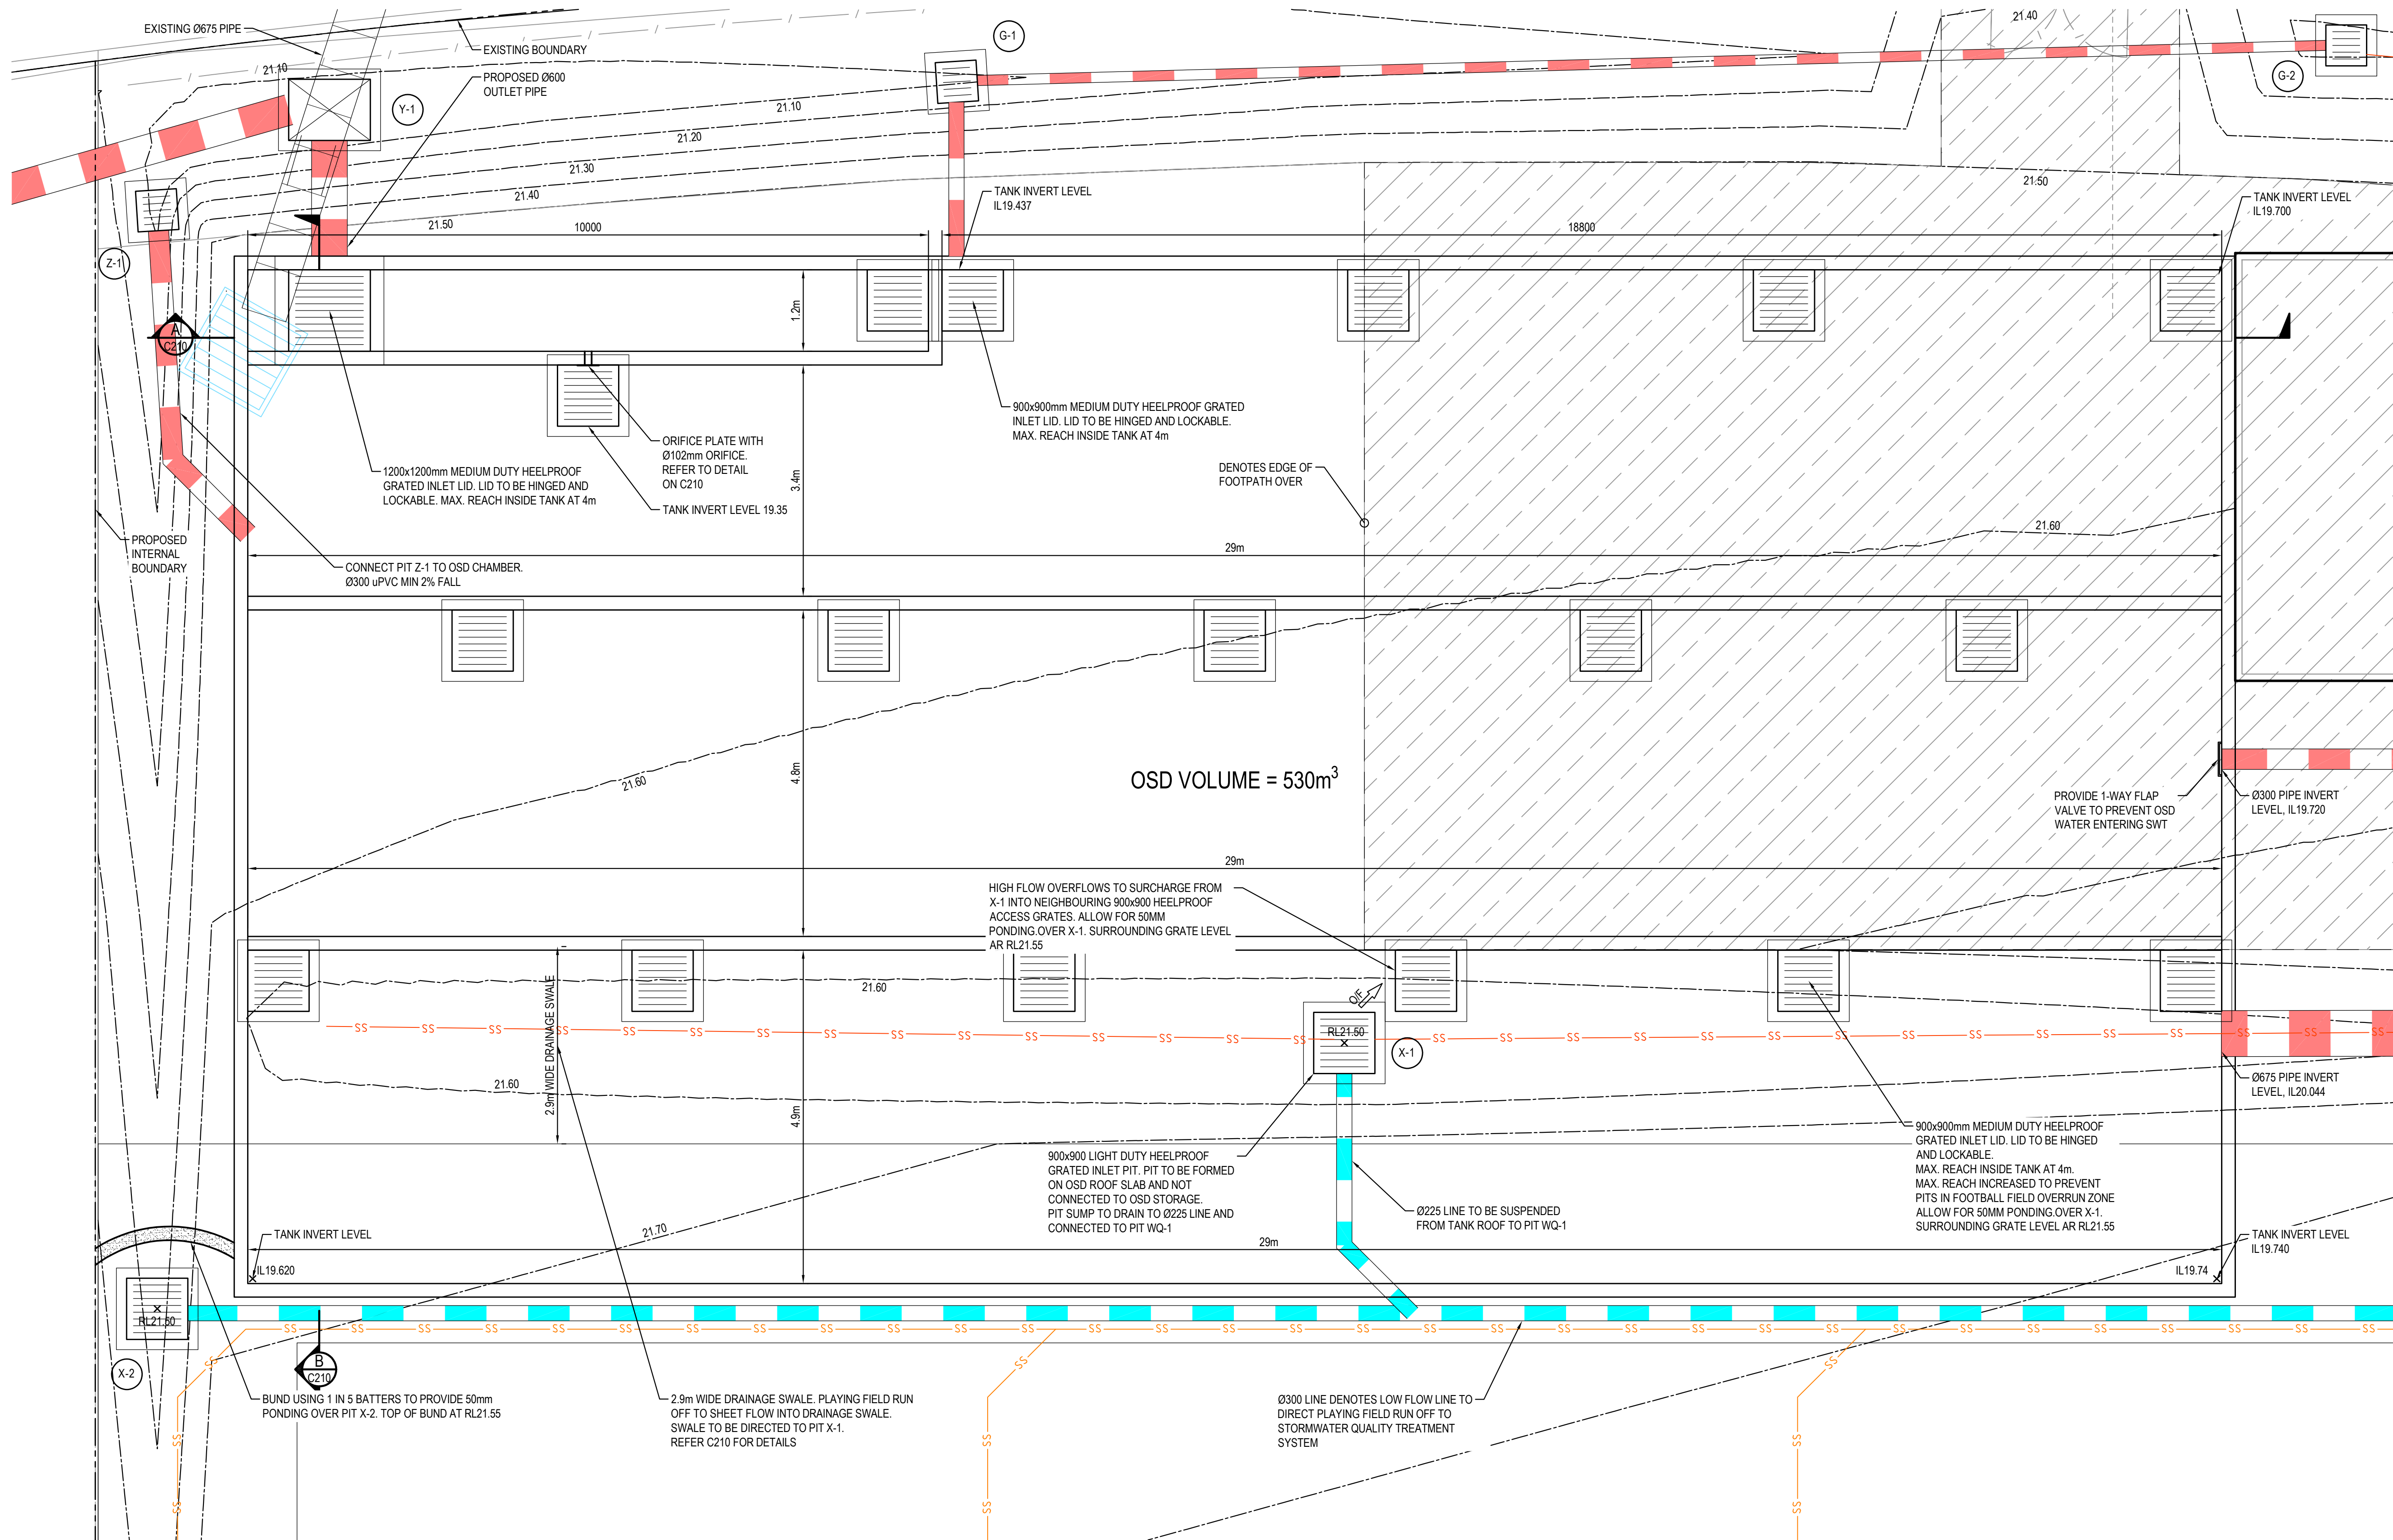


OSD TANK PLAN
SCALE 1:50

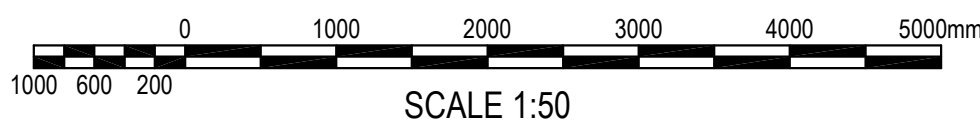

ISSUED FOR APPROVAL

SURVEY INFORMATION SURVEYED BY LCG DATUM: A.H.D. ORIGIN OF LEVELS: SSM191370				Client ADCO CONSTRUCTIONS PTY LTD				Suite 2.01 828 Pacific Highway, Gordon NSW 2072				Telephone +61 2 9417 8400 Facsimile +61 2 9417 8337 Email email@hconsult.com.au Web www.henryandhymas.com.au				Project MARSDEN PARK PUBLIC SCHOOL NORTHBOURNE DR MARSDEN PARK NSW				Drawn I.Khachab Checked N.Wetzlar				Designed N.Wetzlar Approved A.Francis				Date JUNE 2019 Scale @A1 AS NOTED			
03 ISSUED FOR SDA APPROVAL ONLY				IK NW 15.05.2020				This drawing and design remains the property of Henry & Hymas and may not be copied in whole or in part without the prior written approval of Henry & Hymas.				Drawing number 19D28_SSDA_C209				Revision 03				Title OSD TANK PLAN				Revision				AS NOTED			
02 ISSUED FOR COORDINATION				IK NW 08.05.2020																											
01 ISSUED FOR SDA APPROVAL ONLY				IK NW 24.03.2020																											
REVISION				AMENDMENT				DRAWN				DESIGNED				DATE															

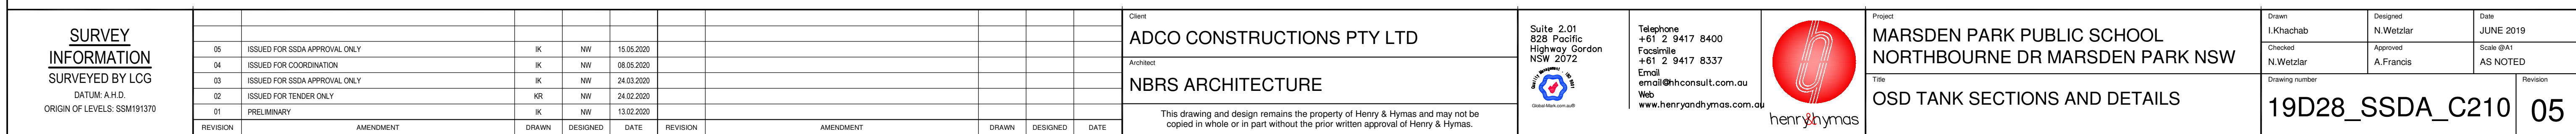

Circular culvert / Throttling pipe flow estimator

Based on chapters 9.1 - 9.33 , Willi H Hager "Wastewater Hydraulics" Springer 1999

D	Ho	Hu	So	n	L	χ	Yo	Flow type
m	m	m	m/m		m	full pipe		
0.3	0.66	0.61	0.05	0.013	3.8	4.493	2.200	pressurised
Up IL	20.24	20.05	Down IL					N/A
R*d	Rd	jd	Hd	h/l culvert	qd	Q	χ	transitional flow type
			m	m		cub.m/sec	free	
0.0509	0.0314	0.6333	0.24	0.3981	N/A	0.130	4.455	N/A

Qc max	Qcr	Q uni	Qgate tr	Qpress tr	Qpress	Qgate	Quni
N/A	0.245	0.064	0.137	0.174	0.130	0.137	0.222
f	Yt	Cd	Q simple culvert	Qcr	Sf	Fd	Qunifull
0.166	2.27	0.64	N/A	0.098	0.1048	N/A	0.222

Logic:

H_o and H_u are Energy Heads u/s and d/s of culvert respectively.

S_o and S_f are Energy and pipe's gradients respectively. D is a pipe diameter.

χ is pipe roughness characteristic (5.31).

L is culvert's length. $Y_o = H_o/D$ and F_d is pipe Froude number

Free Flow in the culvert can be either critical, uniform or gated. Flow is critical whenever $\chi > 2$. Maximum filling ratio should be 95%. Y_o is generally lower than 1.20.

If S_f exceeds S_o hydraulic jump may develop in the pipe leading to the formation of standing waves and if filling ratio is larger than 90% to choking of the pipe (usually near the outlet).

For larger approach level $1.2 < Y_o < 1.5$ and free culvert flow, gated flow appears when the u/s section is submerged sealing the culvert's inlet against airflow.

Pressurised flow develops when outlet of the culvert is submerged (choked) and Y_o is equal or larger than 1.0.

Transition between gated and pressurised flow is analysed using roughness characteristics R_d and R_d^* as per chapter 9.33 as well as possibilities of outlet choking due to hydraulic jump formation and/or high filling ratio. Then the choice is made between gated and pressurised flow for a transitional flow type (this selection is automatic).

It is a well known fact that for the culvert flow situation a free surface flow often needs more head than pressurised flow. Also supercritical flow in the pipe is unstable leading to formation of waves/h/jumps etc thus discharge under these conditions (described as "critical" in the program) may be lower than that under the "uniform" flow conditions.

Please note that the sharp-crested inlet configuration ($C_d=0.64$) is considered for transitional gated flow. For Q_{gate} coefficient C_d can be changed in cell C15.

The approach taken in this spreadsheet is based on formulas valid for a long culvert ($L/D \geq 10$).

This spreadsheet is set up to automatically compute the discharge through the pipe/culvert for the flow situation described by the input parameters ($H_o, H_u, n, S_o, D, L, C_d$).

The final flow rate appears in cell G9 (brown font).

Flowrates for each flow situation are displayed in cells A13-H13 and D15, E15 and H15. It allows the user to compare the flow rate selected by the program to other relevant flow rates and make his/her own judgements.

The Flowrates calculated by this spreadsheet are on the conservative side.

To use this program please follow these easy steps:

- 1 Type input data in yellow cells
- 2 Read flow type in cells I5 and I9
- 3 Read culvert discharge in cell G9

Good luck

Abbreviations and formulas used in the spreadsheet

Qcmax Maximum free flow discharge for this situation (9.6)

Qcr Discharge for "critical" flow situation

Quni Discharge for "uniform" flow situation

Qgate tr Discharge for transitional-gated flow situation

Q press. tr Discharge for transitional-pressurised flow situation

Q press. tr Discharge for "pressurised" flow situation

Qgate Discharge for "gated" flow situation

Q uni free Free uniform discharge

Q uni full Uniform discharge for the 95% full pipe

Q simple culvert Discharge calculated using formulas for a "simple culvert" (9.9 - 9.13)

Qcr Discharge calculated using small orifice formulae with $C_{or} = 0.64$

1. Free flow

Uniform flow

$$\frac{H_o n}{D} = \frac{2}{\sqrt{3}} \left(\frac{n Q}{\frac{1}{8} D^3} \right)^{\frac{1}{2}} \frac{1}{2} \left[1 + \left(\frac{9}{16} \chi^2 \right) \right] \quad (5.31)$$

Critical flow

$$\frac{H_o c}{D} = \frac{5}{3} \left[\frac{Q}{(g D^5)^{\frac{1}{2}}} \right]^{\frac{3}{5}}; Q_{cmax} = 0.61 (g D^5)^{\frac{1}{2}}$$

2. Gate flow

$$Q = C_d \left(\frac{\pi}{4} \right) D^2 [2g(H_o - C_d D)]^{\frac{1}{2}}$$

3. Pressurised flow

$$Q_p = \left(\frac{\pi}{4} \right) D^2 \left[\frac{2g H_d}{1 + \sum \xi} \right]^{\frac{1}{2}}$$

$$\chi > 2$$

5. Other formulas used

$$q_n = \frac{n Q}{\frac{1}{8} D^3} = \frac{3}{4} y_n^2 \left(1 - \frac{7}{12} y_n^2 \right) \quad (5.14)$$

$$\chi (\text{roughness}) = \frac{S_o^{\frac{1}{2}} D^{\frac{1}{6}}}{n g^{\frac{1}{2}}}$$

$$F_d = \frac{Q}{(g D h^4)^{\frac{1}{2}}} \quad (6.35; 9.9 - 9.13)$$

$$h/l \text{ culvert} = \sum \xi = 12.64 \left(\frac{g L^2}{D^{\frac{4}{3}}} \right)$$

$$H_d = H_o + S_o L_d - H_u$$

$$\text{flow is critical if } \chi \geq 2$$

$$\text{for trans. flow regime}$$

$$R_d < R * d - \text{gated flow}$$

$$R_d > R * d - \text{pressur. flow}$$

4. Transitional flow

$$R * d = \frac{1}{9} [1.75 \frac{Y_o - 0.90}{Y_o - 0.64} - 1]$$

$$R_d = \frac{g L_d n^2}{D^{\frac{4}{3}}}$$


$$Q = q_d (g D^3)^{\frac{1}{2}};$$

$$\text{gated flow } q_d = 0.71 (Y_o - 0.64)^{\frac{1}{2}}$$



$$\text{Pressurised flow } q_d = 0.94 \left[\frac{Y_o + j_d - 1}{1 + 9 j_d \chi_d^{-2}} \right]^{\frac{1}{2}}$$

$$Y_o = \frac{H_o}{D}, j_d = S_o \frac{L_d}{D}$$

Operational Diagram

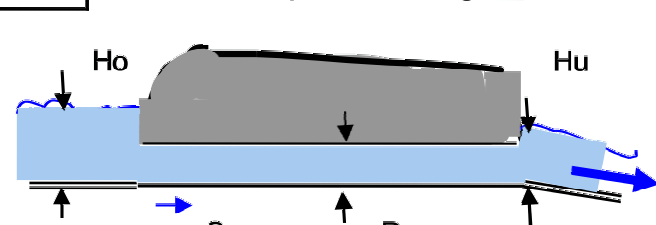

JELLY FISH UNIT JF 3250-23-4	
TREATABLE FLOW RATE	125 L/S
HIGH FLOW CARTRIDGES	23 CARTRIDGES
DRAINDOWN CARTRIDGES	4 CARTRIDGES

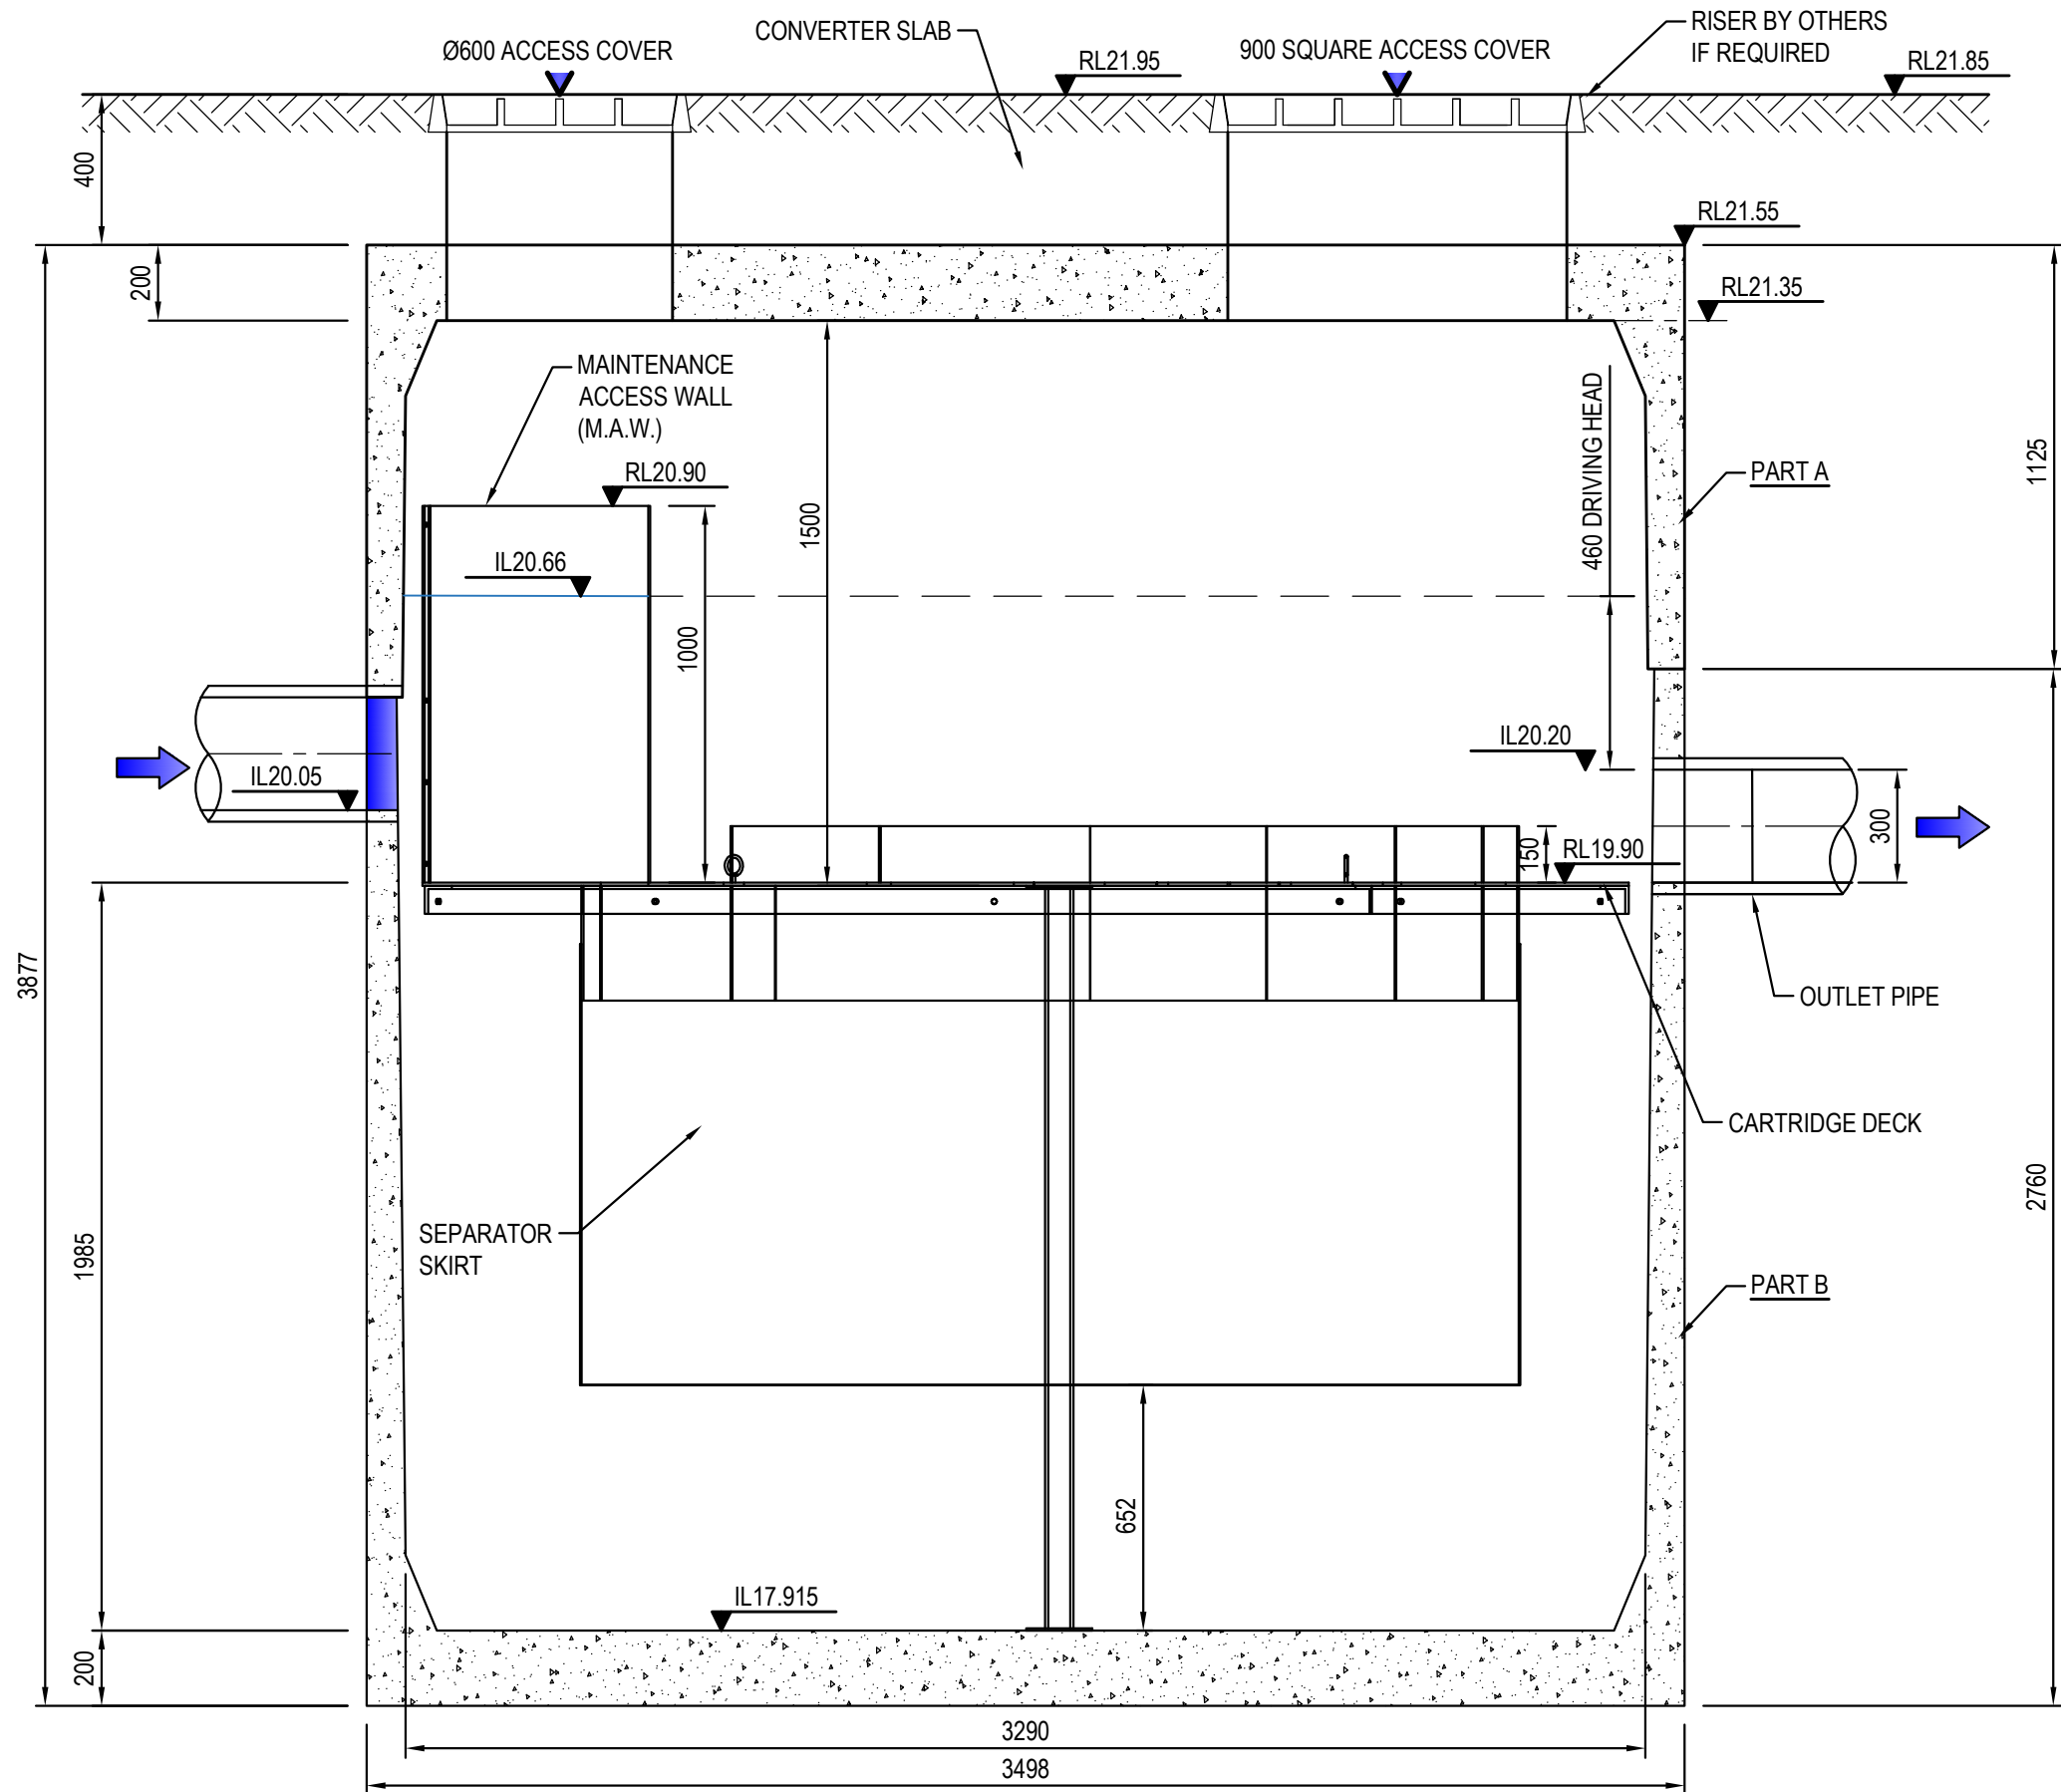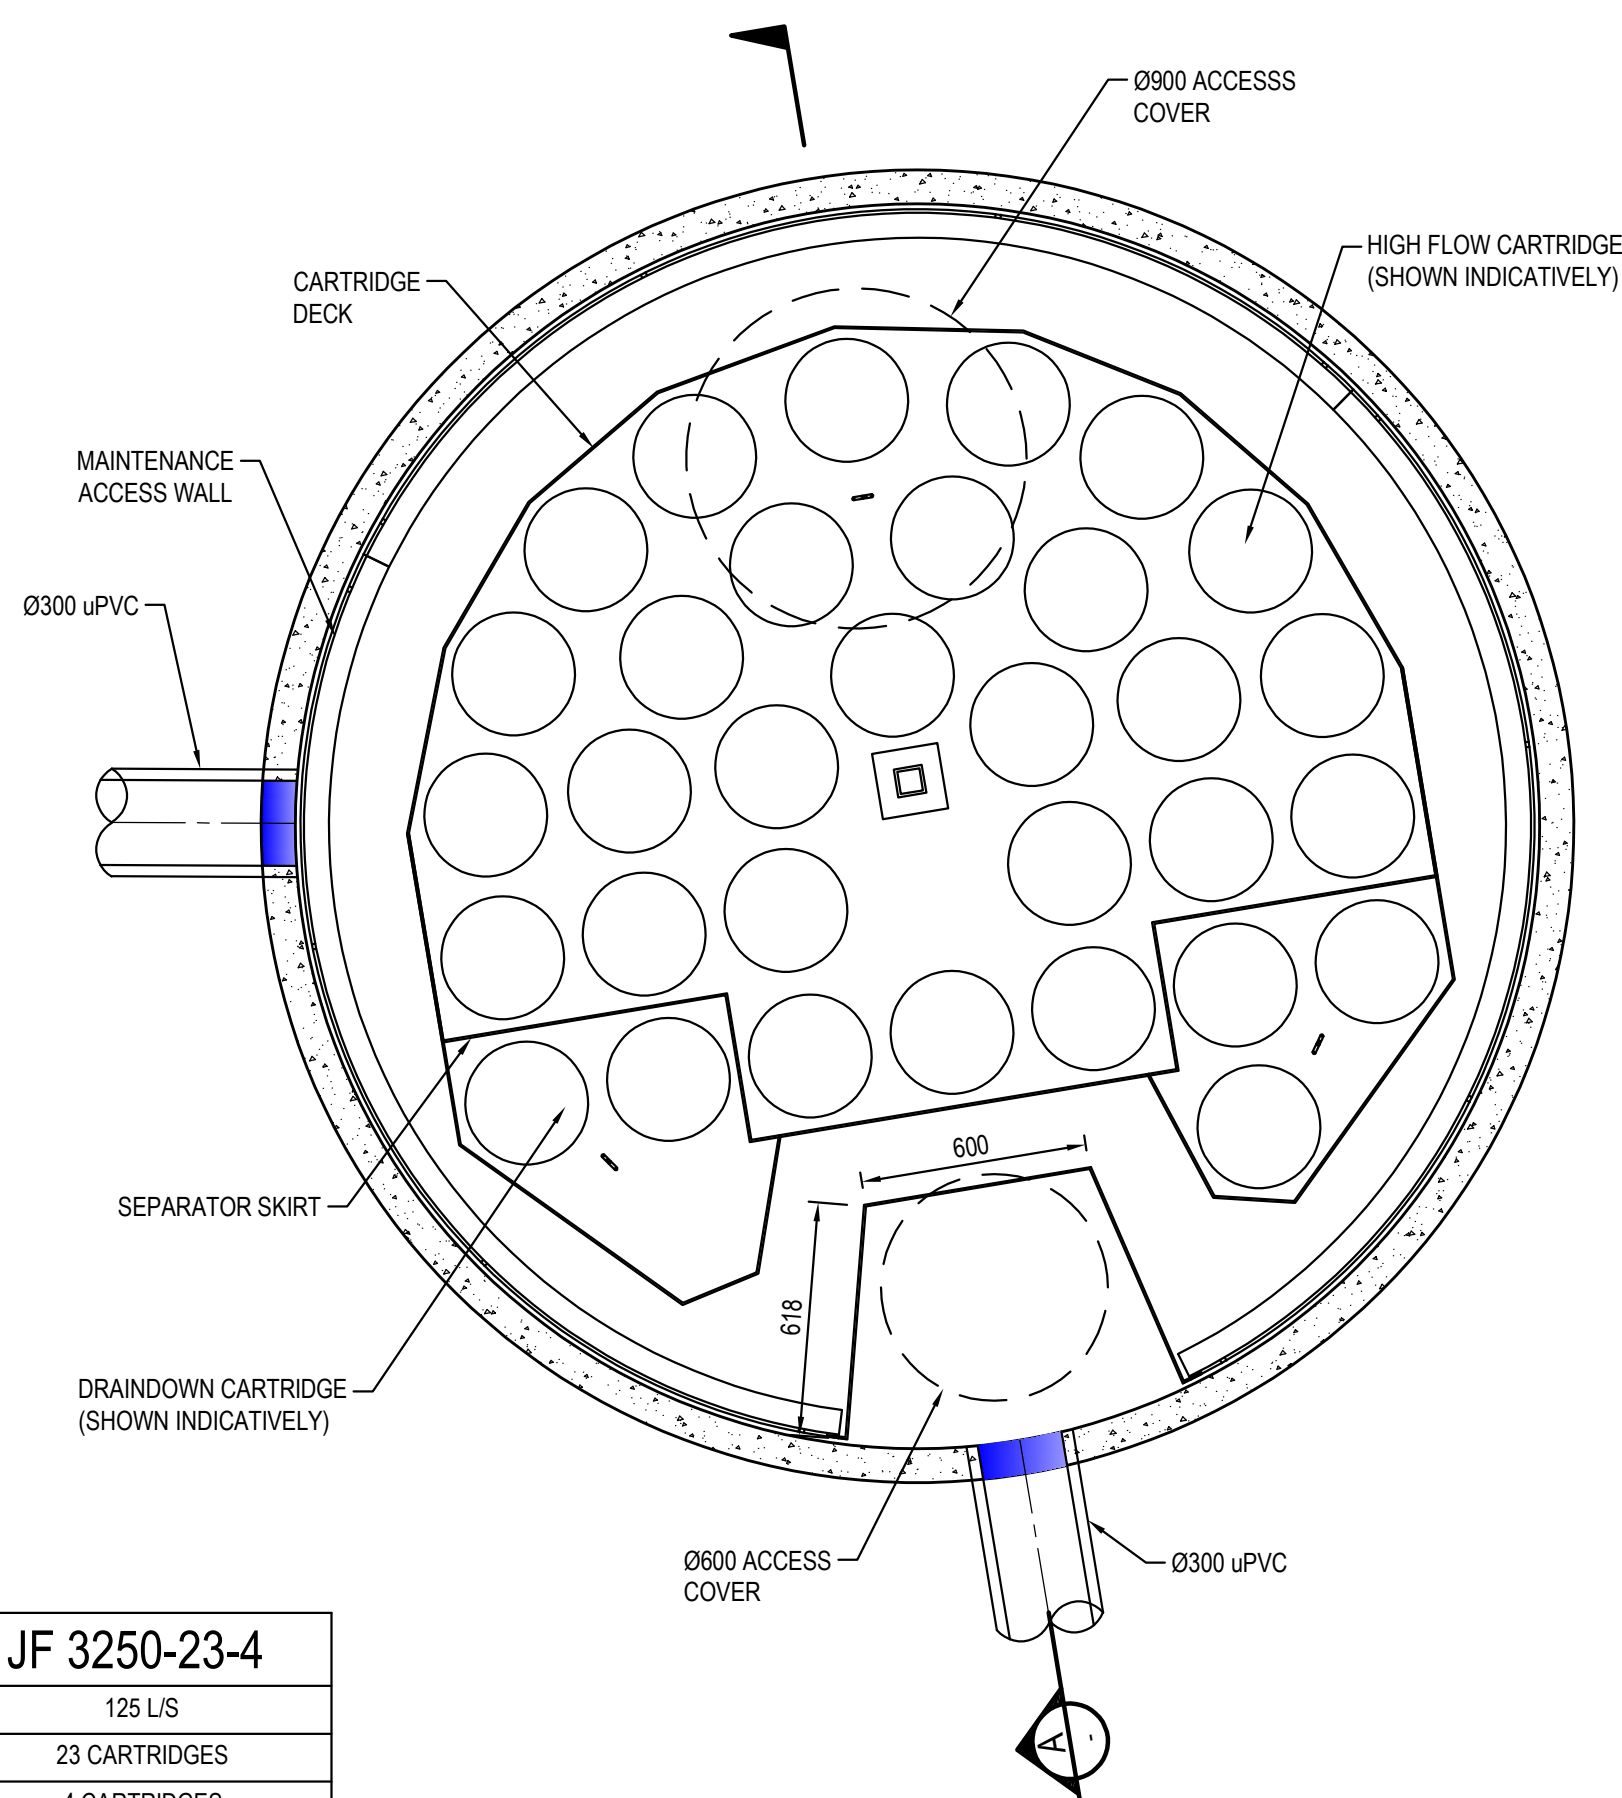

SECTION A-A

SCALE: 1:20

ISSUED FOR APPROVAL

SURVEY
INFORMATION

SURVEYED BY LCG

DATUM: A.H.D.

ORIGIN OF LEVELS: SSM191370

REVISION	AMENDMENT	DRAWN	DESIGNED	DATE	REVISION	AMENDMENT	DRAWN	DESIGNED	DATE
06	ISSUED FOR SSDA APPROVAL ONLY	IK	NW	15.05.2020					
05	ISSUED FOR COORDINATION	IK	NW	11.05.2020					
04	ISSUED FOR COORDINATION	IK	NW	08.05.2020					
03	ISSUED FOR SSDA APPROVAL ONLY	KR	NW	24.03.2020					
02	ISSUED FOR TENDER ONLY	KR	NW	24.02.2020					
01	PRELIMINARY	IK	NW	13.02.2020					

Client
ADCO CONSTRUCTIONS PTY LTDArchitect
NBRS ARCHITECTURE

This drawing and design remains the property of Henry & Hymas and may not be copied in whole or in part without the prior written approval of Henry & Hymas.

Suite 2.01
828 Pacific Highway
Gordon NSW 2072Telephone
+61 2 9417 8400Facsimile
+61 2 9417 8337Email
email@hnhconsult.com.auWeb
www.henryandhymas.com.au

Project

MARSDEN PARK PUBLIC SCHOOL

NORTHBOURNE DR MARSDEN PARK NSW

Title

JELLY FISH DETAILS AND SECTION

Drawn

Designed

Date

Checked

Approved

Scale

AS NOTED


Drawing number

Revision

19D28_SSDA_C211

06

[illegible]

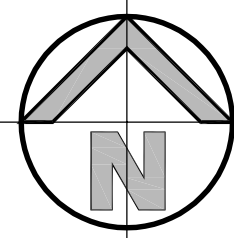

LINE DENOTES CATCHMENT 38A & 38B, TO BYPASS JELLYFISH FILTER UNIT. CATCHMENTS 2, 38A AND 38B TO BE DIRECTED TO PITS G-1, G-2 AND Z-1. PITS G-1, G-2 AND Z-1 TO BE FITTED WITH OCEAN GUARD PIT BASKETS OR APPROVED EQUIVALENT.
TOTAL AREA = 878.2m²
IMPERVIOUS AREA = 410.5m²
IMPERVIOUS RATIO = 46.7%

BELOW GROUND OSD TANK. REFER C209-C210 FOR DETAILS. OSD DETENTION NOT INCLUDED IN MUSIC MODEL

LINE DENOTES CATCHMENT 1A & AB, REFER C251. CATCHMENTS 1A & 1B TO BE DIRECTED TO PITS X-1 AND X-2. STORM EVENTS IN EXCESS OF 2 YEAR ARI TO BE DIRECTED TO OSD STORAGE. REFER TO C209 & C210 FOR DETAILS. PITS X-1 AND X-2 TO BE FITTED WITH OCEAN GUARD PIT BASKETS OR APPROVED EQUIVALENT.
TOTAL AREA = 4414.6m²
IMPERVIOUS AREA = 3764.9m²
IMPERVIOUS RATIO = 14.7% IMPERVIOUS

OCEAN PROTECT JELLYFISH UNIT TO PROVIDE TREATABLE FLOW RATE OF 0.125m³/s (AS MODELED IN MUSIC). UNIT ID JF3250-23-4. 23 HIGH FLOW CARTS AND 4 DRAIN DOWN CARTS. REFER DRAWING C211

LOT 2
D.P. 1248522

INTERNAL COURTYARD ASSUMED TO BE FULLY IMPERVIOUS

HATCH DENOTES ROOF AREA TO BE DIRECTED TO RAINWATER TANK. IMPERVIOUS AREA = 5529m²
IMPERVIOUS RATIO = 100%

75KL OF RAINWATER STORAGE. SHOWN INDICATIVELY ON PLAN. CONNECT %100 OF ROOF AREA TO RAINWATER TANKS. CONNECT RAINWATER TANK OVERFLOW TO PIT H-1. REFER HYDRAULIC ENGINEER FOR FURTHER SPECIFICATIONS.

LOT 32
D.P. 1233692

LEGEND

EXISTING BOUNDARY
OCEAN GUARD PIT BASKET, 200 MICRON MESH PIT INSERT OR APPROVED EQUIVALENT

TOTAL SITE AREA: 23947m²

ROOF AREA
AREA= 5916m²
5529m² OF ROOF AREA DIRECTED TO RWT

IMPERVIOUS AREA
AREA= 9123m²

TOTAL PERVIOUS AREA = 8908m²

TURFED AREA
AREA= 5174m²

LANDSCAPING AREA PLANTED
AREA= 3069m²

LANDSCAPING AREA NON PLANTED
AREA= 665m²

CATCHMENT DIRECTED TO JELLYFISH SYSTEM = 18,654.2m²

1 YEAR FLOW = 0.298m³/s
3 MONTH FLOW = 0.149m³/s
TREATABLE FLOW RATE REQUIRED IN MUSIC = 0.125m³/s

CATCHMENT DIRECTED TO JELLYFISH SYSTEM (FIELD LOW FLOW DIVERSION SYSTEM) = 4414.6m²

1 YEAR FLOW = 0.042m³/s
3 MONTH FLOW = 0.021m³/s
TREATABLE FLOW RATE REQUIRED IN MUSIC = 0.125m³/s

CATCHMENT TO BYPASS JELLYFISH SYSTEM = 878.2m²

REFER TO C251 FOR CATCHMENTS

CATCHMENT PLAN

SCALE 1:400

0 8 16 24 32 40m
SCALE 1:400

SURVEY
INFORMATION
SURVEYED BY RPS
DATUM: A.H.D.
ORIGIN OF LEVELS: SSM191370

REVISION	AMENDMENT	DRAWN	DESIGNED	DATE	REVISION	AMENDMENT	DRAWN	DESIGNED	DATE
04	ISSUED FOR SSDA APPROVAL ONLY	JK	NW	15.05.2020					
03	ISSUED FOR COORDINATION	JK	NW	08.05.2020					
02	ISSUED FOR SSDA APPROVAL ONLY	KR	NW	24.03.2020					
01	ISSUED FOR TENDER ONLY	KR	NW	24.02.2020					

Client
ADCO CONSTRUCTIONS PTY LTD
Architect
NBRS ARCHITECTURE

This drawing and design remains the property of Henry & Hymas and may not be copied in whole or in part without the prior written approval of Henry & Hymas.

Suite 2.01
828 Pacific Highway
Gordon NSW 2072




Telephone
+61 2 9417 8400
Facsimile
+61 2 9417 8337
Email
email@nhconsult.com.au
Web
www.henryandhymas.com.au



Project
MARSDEN PARK PUBLIC SCHOOL
NORTHBOURNE DR MARSDEN PARK NSW
Title
CATCHMENT PLAN

Drawn I.Khachab	Designed N.Wetzlar	Date JAN 2020
Checked N.Wetzlar	Approved A.Francis	Scale @A1 1:400
Drawing number 19D28_SSDA_C250		Revision 04

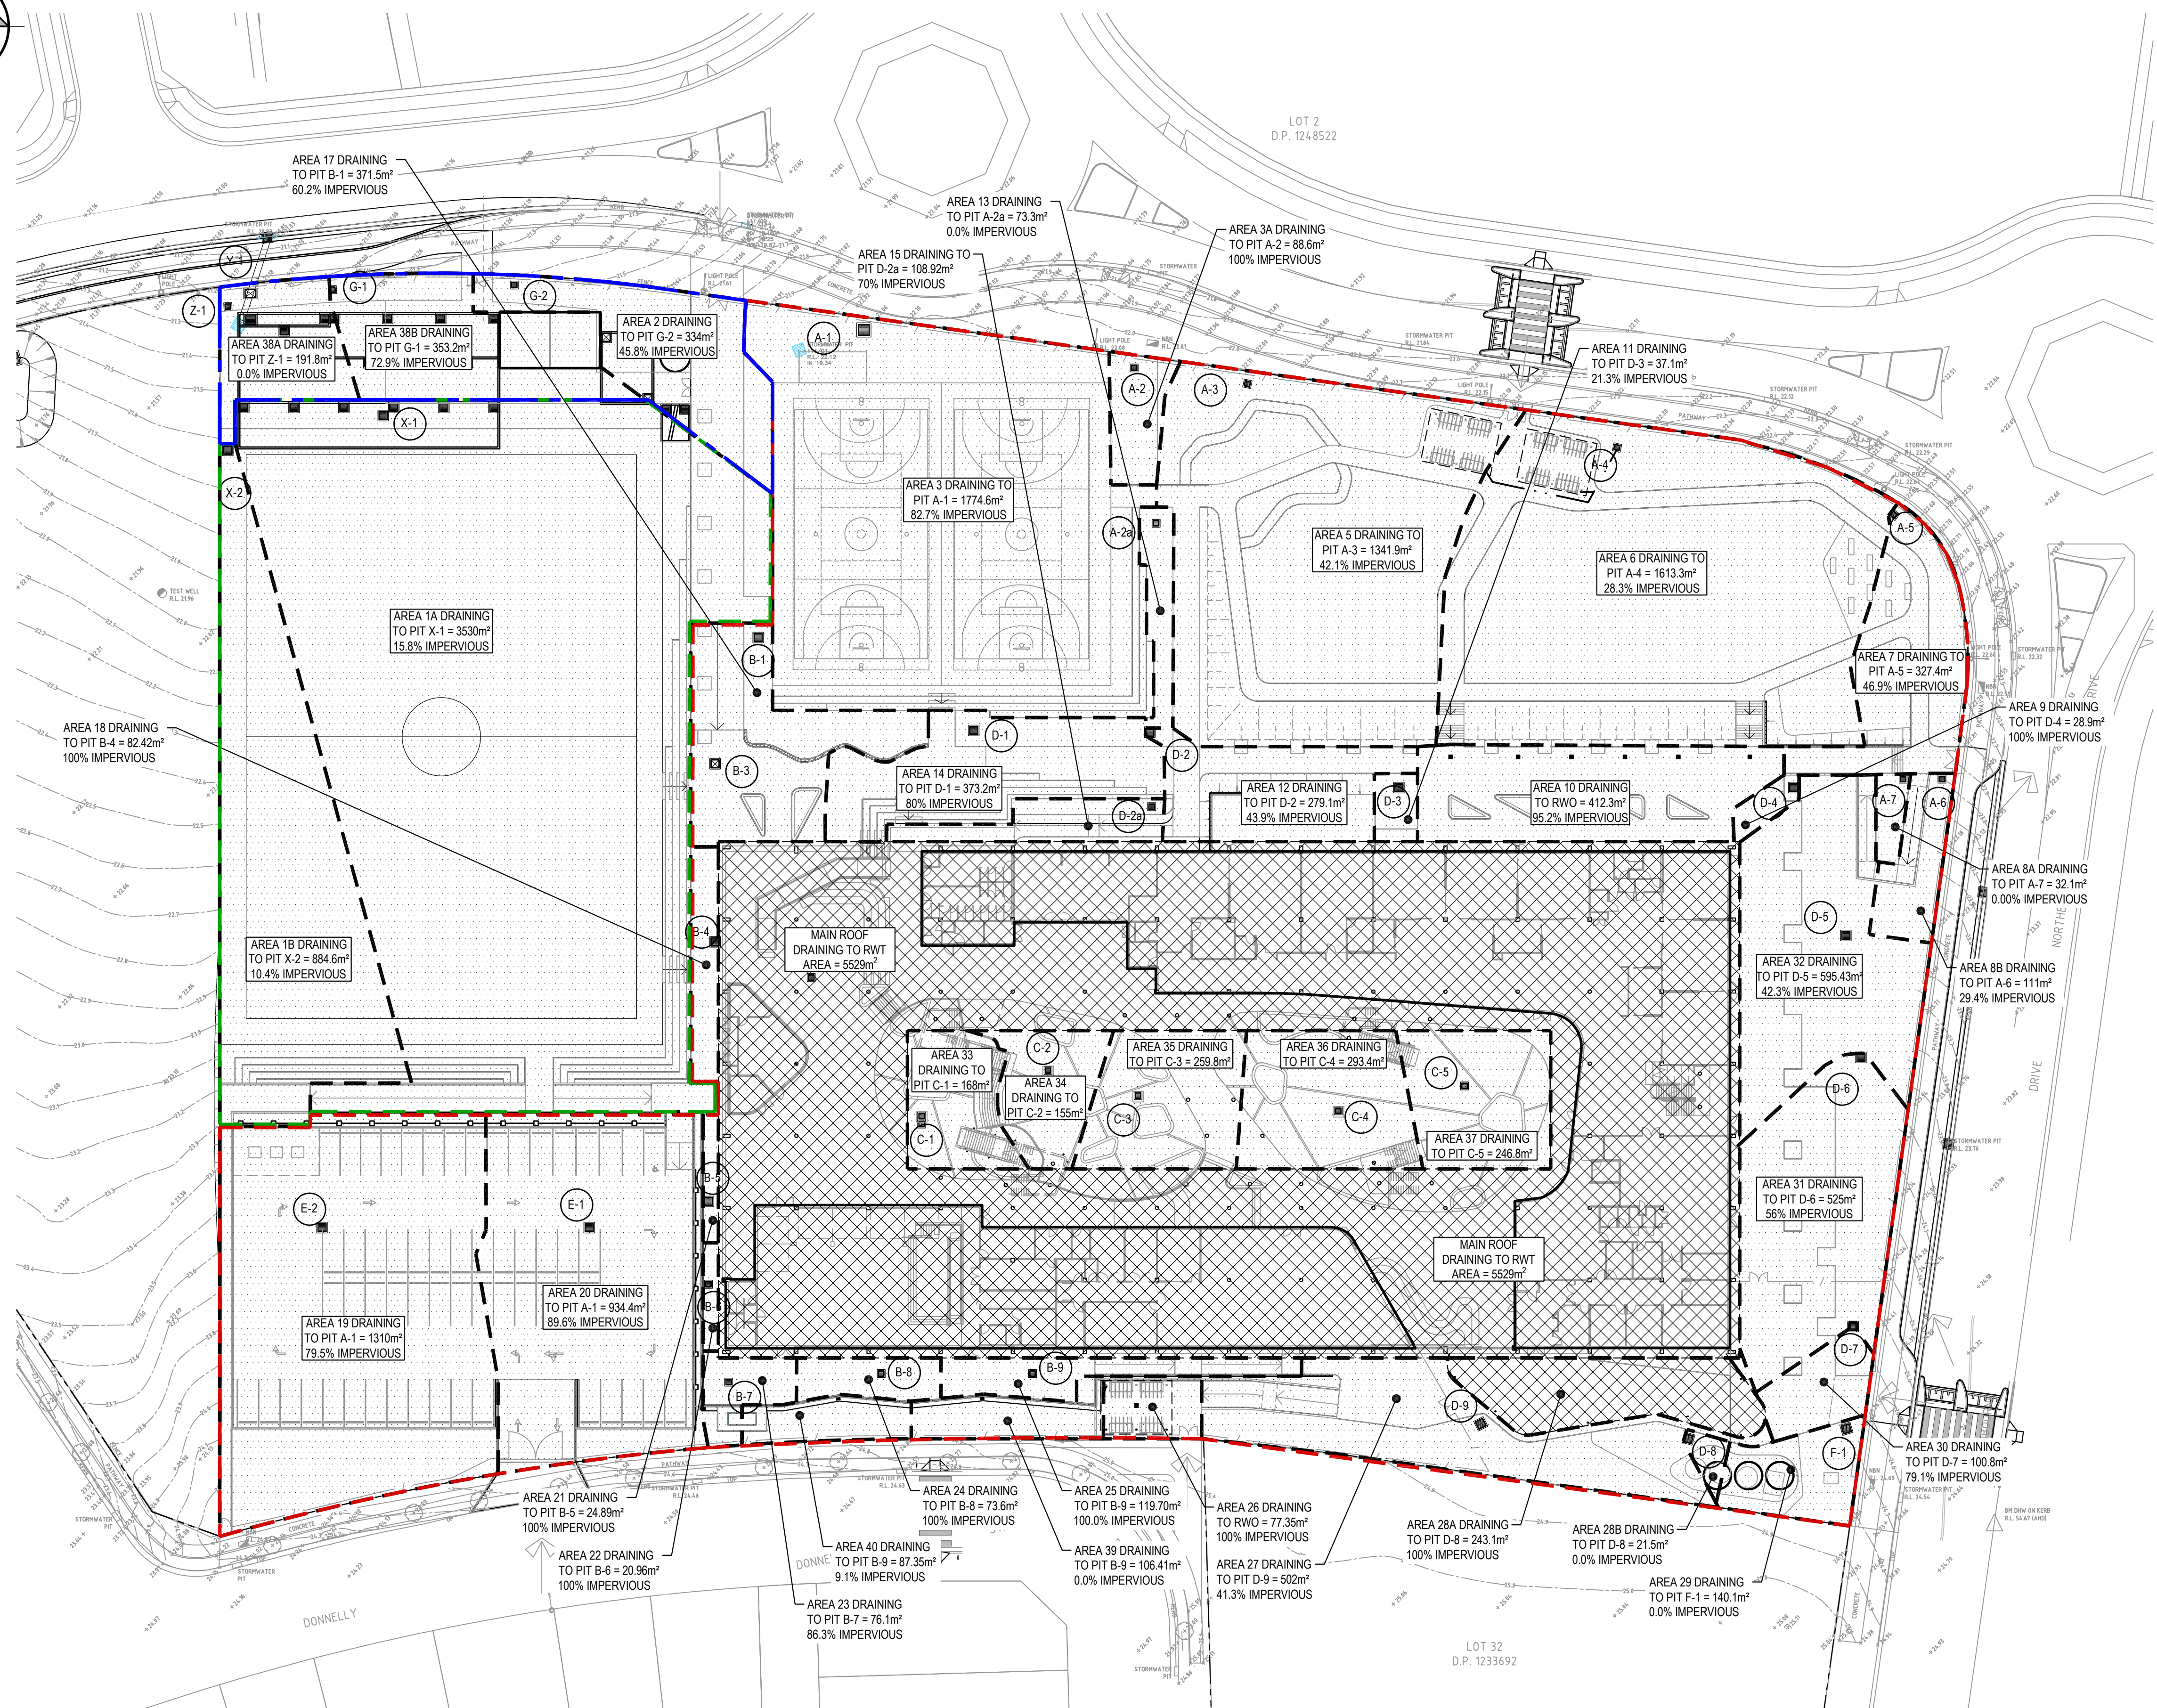


C3 - CATCHMENT TO BYPASS
JELLYFISH SYSTEM = 878.2m²

8 6 4 2 0 8 16 24 32 40m

SCALE 1:400

ISSUED FOR APPROVAL

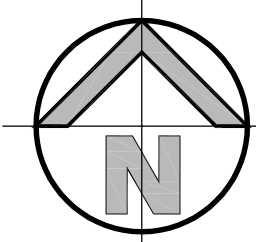


LEGEND

RW PROPOSED 190 BLOCK WORK
RETAINING WALL


RETAINING WALLS NOTES

1. DRAINAGE SHALL BE PROVIDED AS SHOWN ON THE DRAINAGE DRAWINGS.
2. BACKFILLING SHALL BE CARRIED OUT AFTER GROUT OR CONCRETE HAS REACHED A MINIMUM STRENGTH OF 0.85fc. BACKFILLING SHALL BE APPROVED GRANULAR MATERIAL COMPACTED IN LAYERS NOT EXCEEDING 200mm TO 95% STANDARD COMPACTION UNLESS NOTED OTHERWISE.
3. PROVIDE WATERPROOFING TO BACK WALLS AS SPECIFIED OR NOTED.
4. WHERE RETAINING WALLS RELY ON CONNECTING STRUCTURAL ELEMENTS FOR STABILITY, DO NOT BACKFILL AGAINST THE WALL UNLESS IT IS ADEQUATELY PROPPED OR THE ELEMENTS HAVE BEEN CONSTRUCTED AND HAVE SUFFICIENT STRENGTH TO WITHSTAND THE LOADS.
5. FOR ALL TEMPORARY BATTERS OBTAIN GEOTECHNICAL ENGINEERS RECOMMENDATIONS.

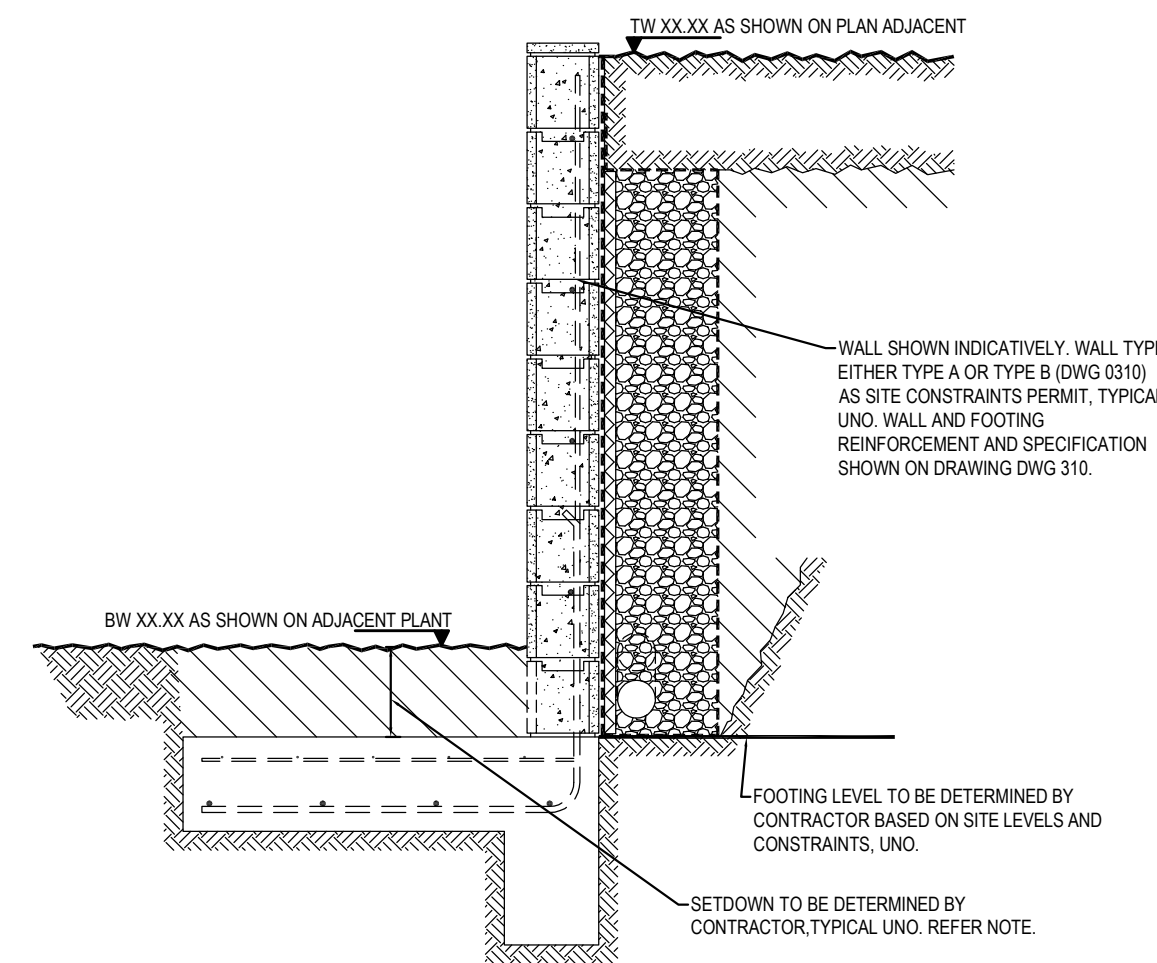

FOOTING SETDOWN AND STEPS TO BE DETERMINED ON-SITE BY CONTRACTOR TO SUIT SITE CONDITIONS AND CONSTRAINTS. IF REQUIRED, CONTACT LANDSCAPE ARCHITECT FOR PLANTING SETDOWN ALLOWANCES AND CIVIL ENGINEER FOR PAVEMENT AND SERVICE SETDOWN ALLOWANCES.

RETAINING WALL PLAN
SCALE 1:400

 

**SURVEY
INFORMATION**
SURVEYED BY LCG
DATUM: A.H.D.
ORIGIN OF LEVELS: SSM191370

REVISION	AMENDMENT	DRAWN	DESIGNED	DATE	REVISION	AMENDMENT	DRAWN	DESIGNED	DATE
05	ISSUED FOR SSDA APPROVAL ONLY	IK	NW	15.05.2020					
04	ISSUED FOR COORDINATION	IK	NW	08.05.2020					
03	ISSUED FOR SSDA APPROVAL ONLY	IK	NW	24.03.2020					
02	ISSUED FOR TENDER ONLY	KR	NW	24.02.2020					
01	PRELIMINARY	IK	NW	13.02.2020					

Client
ADCO CONSTRUCTIONS PTY LTD
Architect
NBRS ARCHITECTURE

This drawing and design remains the property of Henry & Hymas and may not be copied in whole or in part without the prior written approval of Henry & Hymas.

Suite 2.01
828 Pacific Highway
Gordon NSW 2072



Telephone
+61 2 9417 8400
Facsimile
+61 2 9417 8337
Email
email@nhconsult.com.au
Web
www.henryandhymas.com.au




Project
**MARSDEN PARK PUBLIC SCHOOL
NORTHBOURNE DR MARSDEN PARK NSW**


Title
RETAINING WALL PLAN

Drawn
I.Khachab
Checked
N.Wetzlar
Designed
N.Wetzlar
Approved
A.Francis
Date
JAN 2020
Scale @A1
1:400

Drawing number
19D28_SSDA_C300
Revision
05

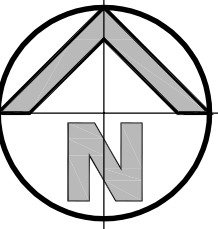

ISSUED FOR APPROVAL

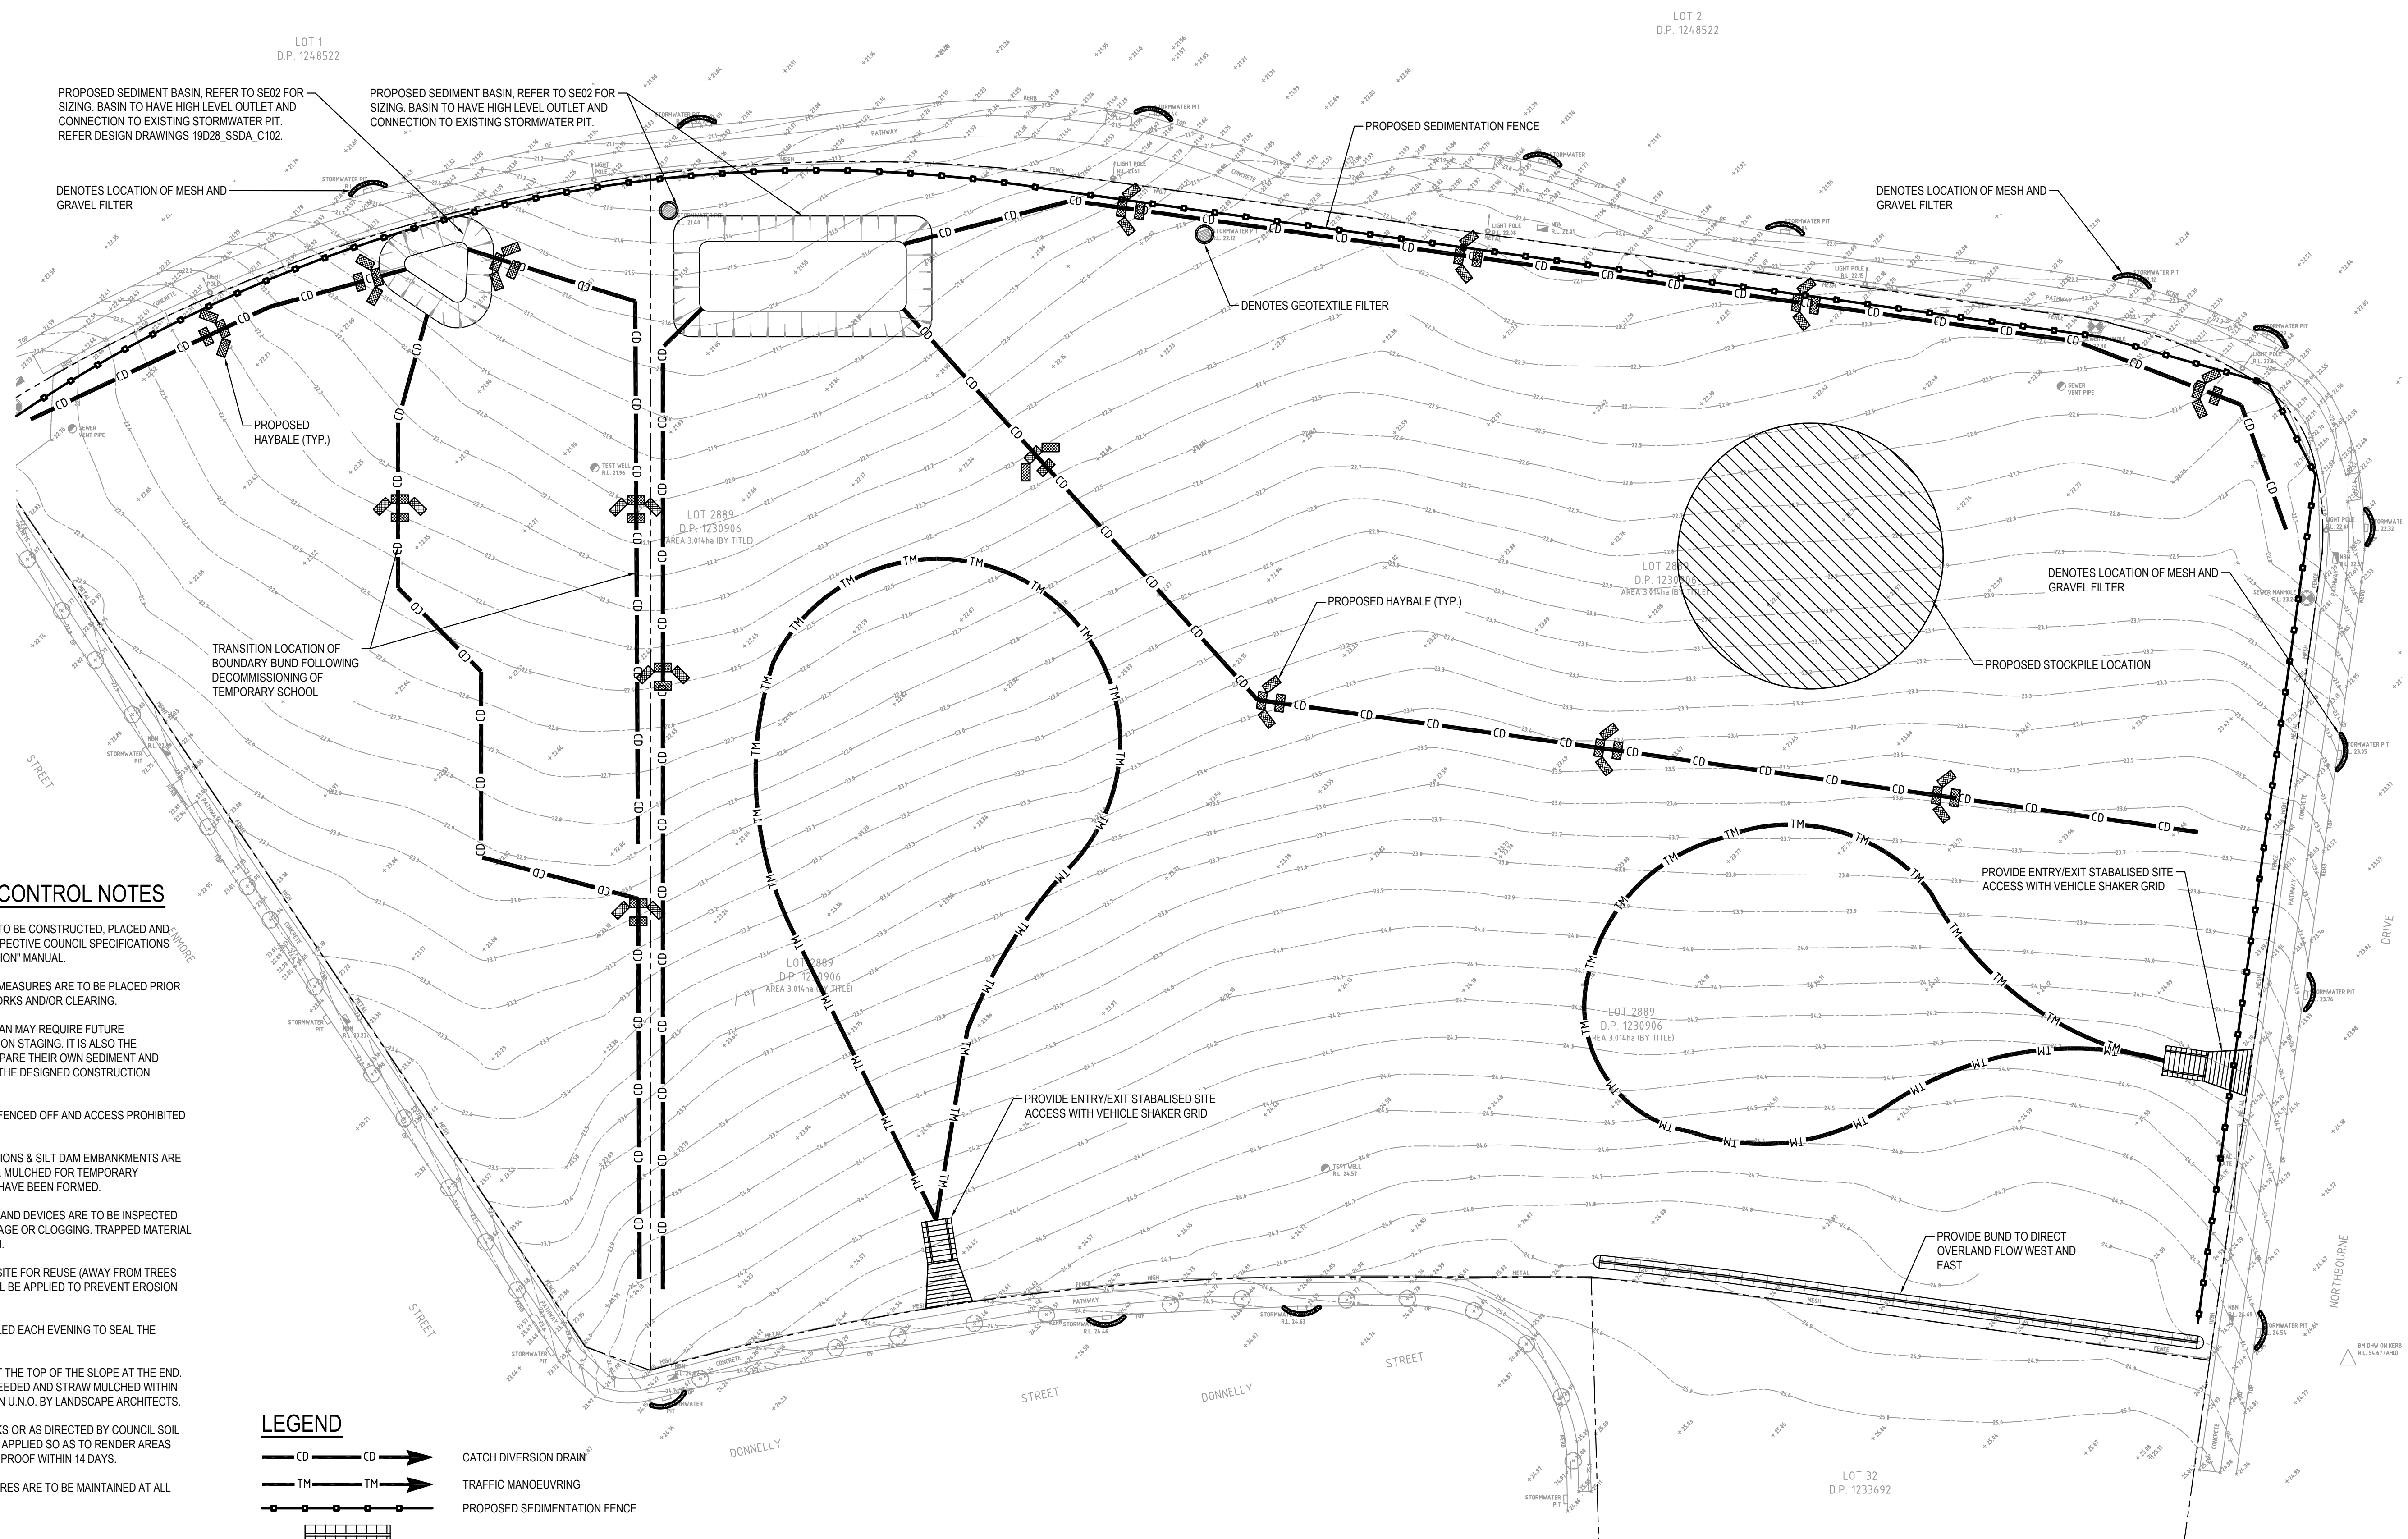


- ALL SEDIMENT CONTROL DEVICES ARE TO BE CONSTRUCTED, PLACED AND MAINTAINED IN ACCORDANCE WITH RESPECTIVE COUNCIL SPECIFICATIONS AND LANDCOM'S "SOIL AND CONSTRUCTION" MANUAL.
- ALL PERIMETER & SILTATION CONTROL MEASURES ARE TO BE PLACED PRIOR TO, OR AS THE FIRST STEP IN EARTH WORKS AND/OR CLEARING.
- THE SEDIMENT & EROSION CONTROL PLAN MAY REQUIRE FUTURE ADJUSTMENT TO REFLECT CONSTRUCTION STAGING. IT IS ALSO THE CONTRACTORS RESPONSIBILITY TO PREPARE THEIR OWN SEDIMENT AND EROSION CONTROL PLAN WHICH SUITS THE DESIGNED CONSTRUCTION STAGING.
- FILTRATION BUFFER ZONES ARE TO BE FENCED OFF AND ACCESS PROHIBITED TO ALL PLANT AND MACHINERY.
- ALL TEMPORARY EARTH BERMS, DIVERSIONS & SILT DAM EMBANKMENTS ARE TO BE MACHINE COMPACTED, SEEDED & MULCHED FOR TEMPORARY VEGETATION COVER AS SOON AS THEY HAVE BEEN FORMED.
- ALL SEDIMENT TRAPPING STRUCTURES AND DEVICES ARE TO BE INSPECTED AFTER STORMS FOR STRUCTURAL DAMAGE OR CLOGGING. TRAPPED MATERIAL IS TO BE REMOVED TO A SAFE LOCATION.
- ALL TOPSOIL IS TO BE STOCKPILED ON SITE FOR REUSE (AWAY FROM TREES AND DRAINAGE LINES). MEASURES SHALL BE APPLIED TO PREVENT EROSION OF THE STOCKPILES.
- ALL EARTHWORK AREAS SHALL BE ROLLED EACH EVENING TO SEAL THE EARTHWORKS.
- ALL FILLS ARE TO BE LEFT WITH A LIP AT THE TOP OF THE SLOPE AT THE END. ALL CUT AND FILL SLOPES ARE TO BE SEEDED AND STRAW MULCHED WITHIN 14 DAYS OF COMPLETION OF FORMATION U.N.O. BY LANDSCAPE ARCHITECTS.
- UPON COMPLETION OF ALL EARTHWORKS OR AS DIRECTED BY COUNCIL, SOIL CONSERVATION TREATMENTS SHALL BE APPLIED SO AS TO RENDER AREAS THAT HAVE BEEN DISTURBED, EROSION PROOF WITHIN 14 DAYS.
- EROSION AND SILT PROTECTION MEASURES ARE TO BE MAINTAINED AT ALL TIMES.


CD CD → CATCH DIVERSION DRAIN⁵¹

TM TM → TRAFFIC MANOEUVRING

□ □ □ □ □ PROPOSED SEDIMENTATION FENCE

 

SCALE 1:400

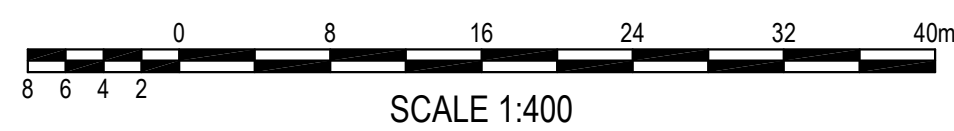[illegible]

