

DRAWINGS		
No	Layout Name	Rev
0000	Cover	A
SSD1101	Proposed Site Plan - Option 1A	A
SSD1102	Proposed Site Plan - Detailed	A
SSD1103	Proposed Tree Removal Site Plan	A
SSD1104	Public Domain Works	A
SSD1105	Access and Security Strategy	A
SSD1201	Ground Floor Furniture Layout Plan	A
SSD1202	First Floor Furniture Layout Plan	A
SSD1203	Roof Plan	A
SSD1204	Ground Floor Services Strategy	A
SSD1205	First Floor Services Strategy	A
SSD1301	Elevations	A
SSD1302	Agriculture / Environment & Indigenous Centre	A
SSD1303	Elevations	A
SSD1303	Sports Courts Elevations	A
SSD1401	Sections	A
SSD1501	Material Study	A
SSD1502	Privacy Analysis	A



State Significant Development Application (SSDA)

Wee Waa High School

Concept Design for a new high school site for Wee Waa High School students, staff & wider community.

REVISION A



SITE
105 - 107 Mitchell Street, Wee Waa NSW 2388


CLIENT
School Infrastructure NSW

DATE
11.05.22

PROJECT NO.
4474

LEGEND

- PROPOSED BUILDING
- BUILDING WALKWAY
- OVERLAND FLOW MANAGEMENT AREA
- BOUNDARY LINE
- PALISADE SECURITY FENCE
- EXISTING TREES ON SITE TO BE RETAINED
- EXISTING TREES ON SITE TO BE REMOVED
- PROPOSED TREES

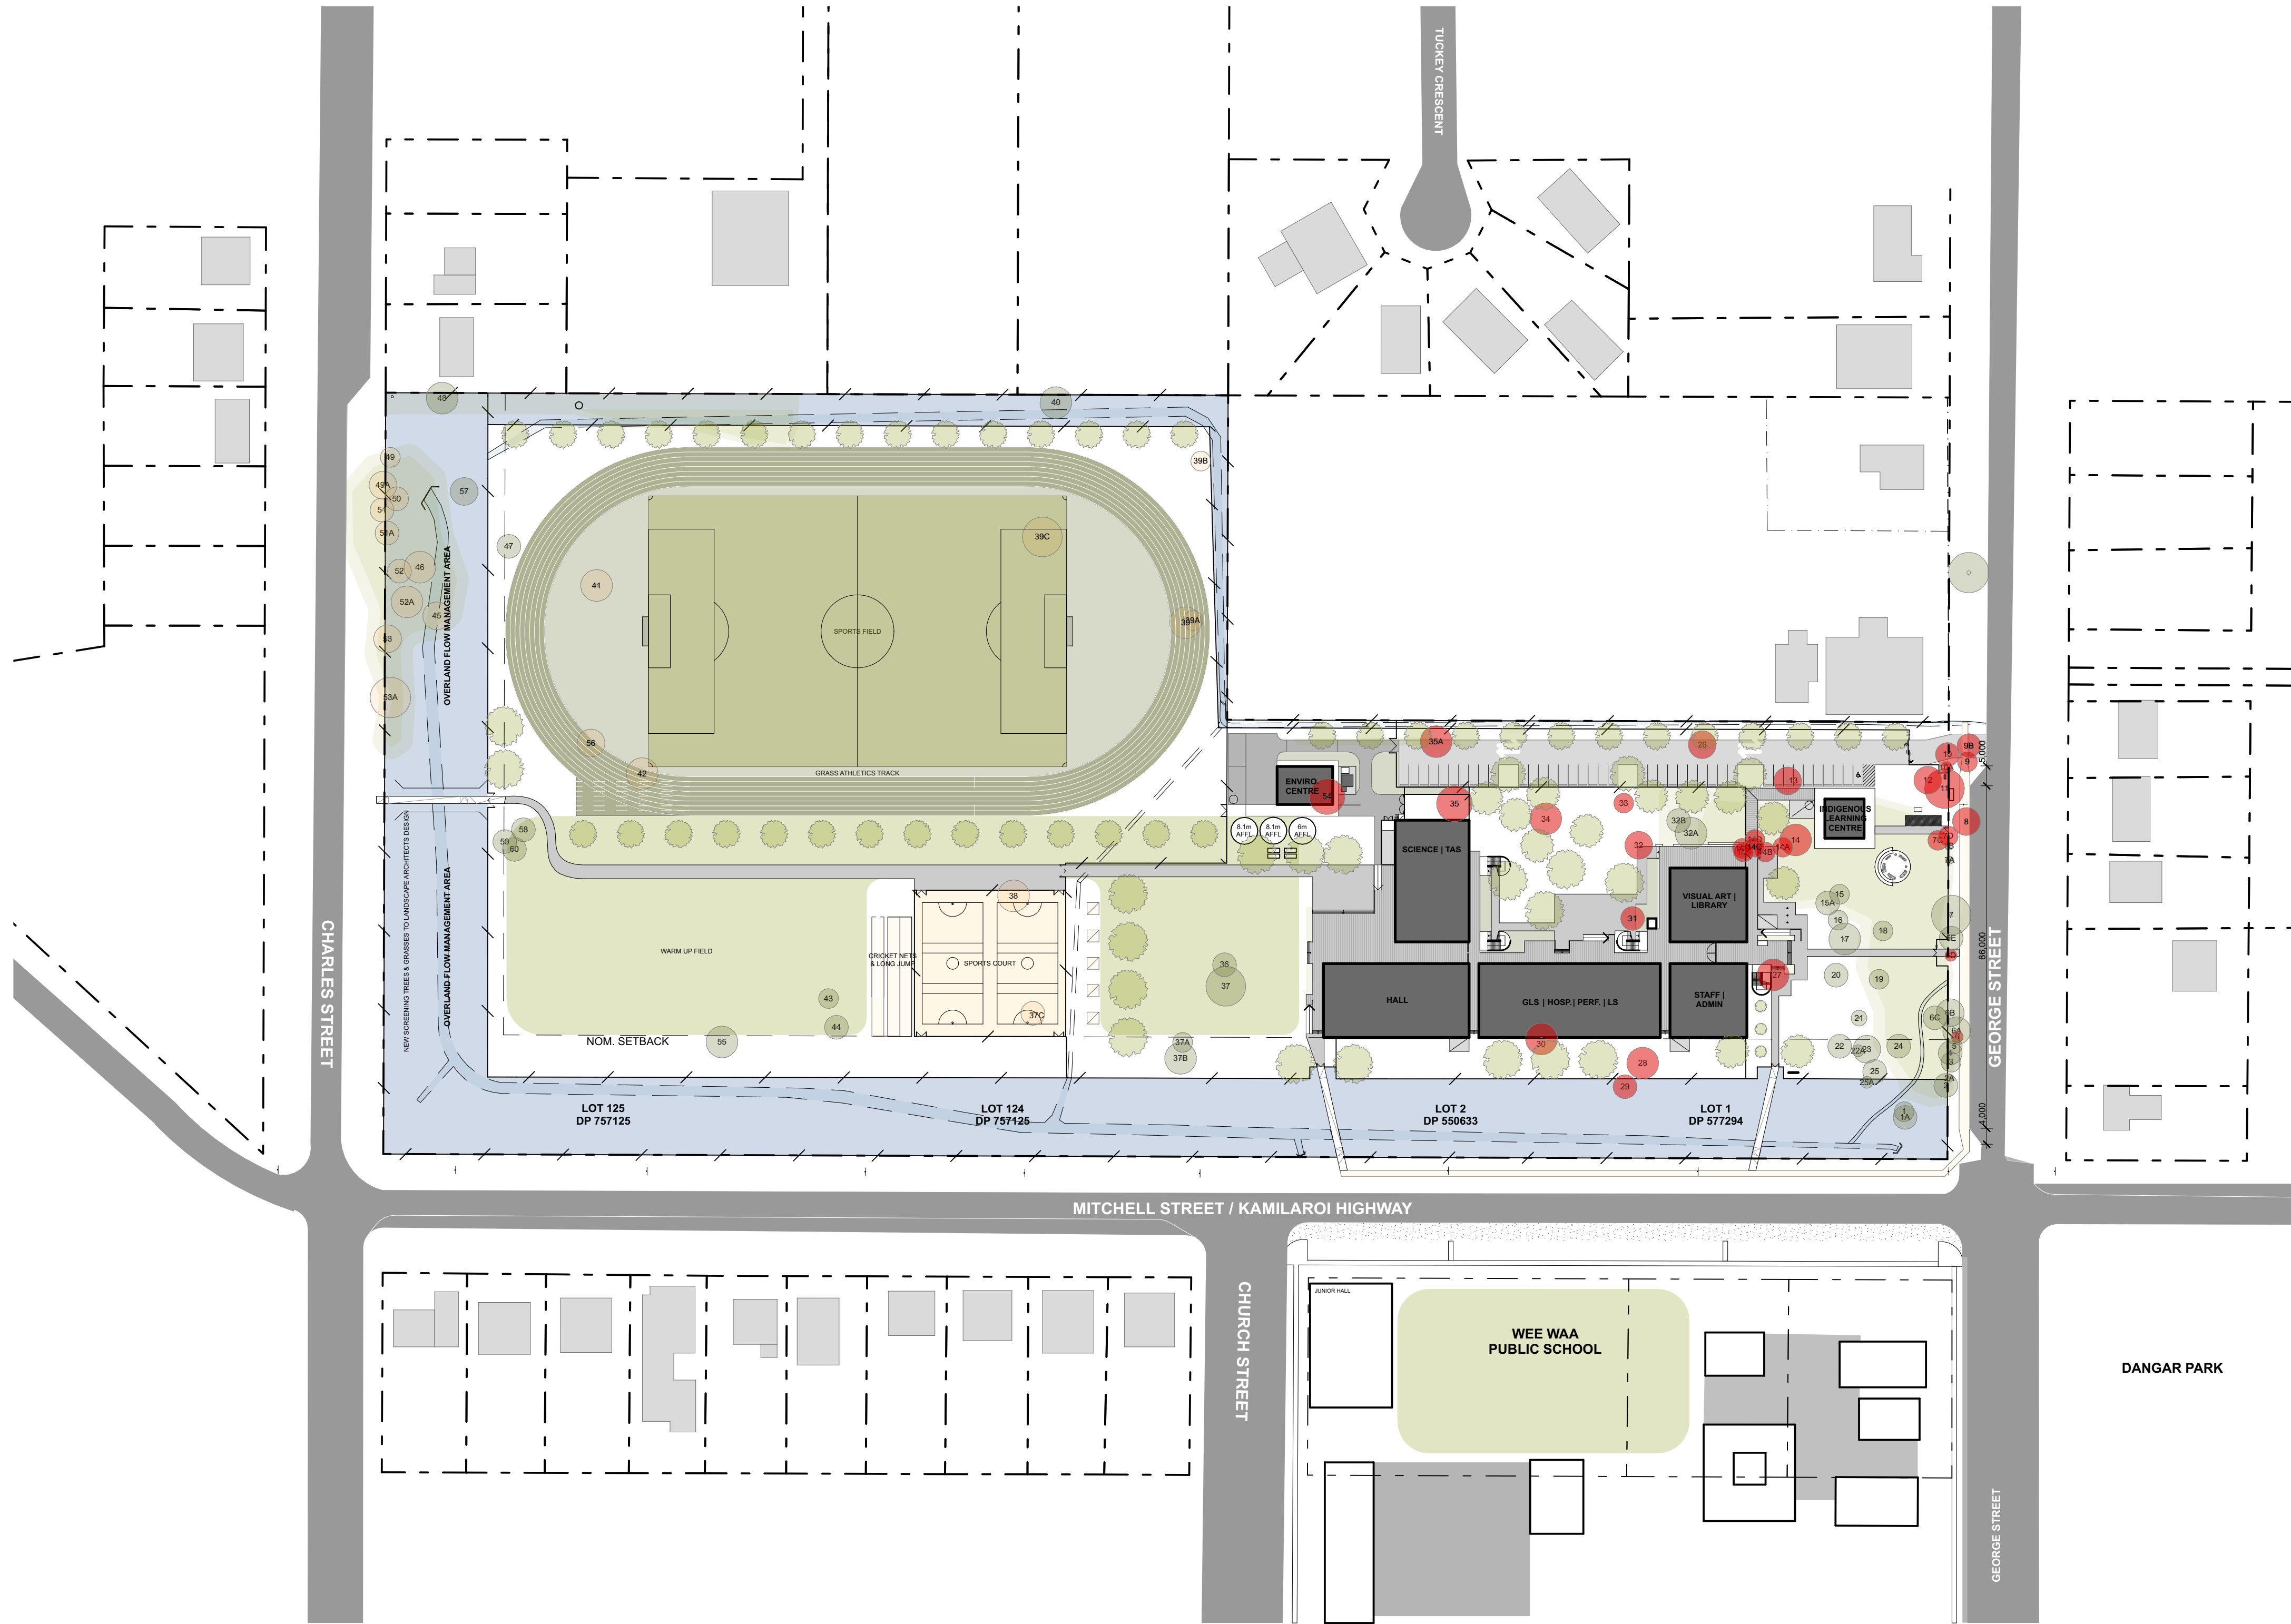

CONSULTANTS

MECHANICAL ENGINEER
Steenen Varming
T 9987 2200

ELECTRICAL, HYDRAULIC & FIRE ENGINEER
JHA Consulting Engineers
T 9437 1000

SUSTAINABILITY & ACUSTIC CONSULTANT
E-LAB Consulting
T 04 4734 3458

LANDSCAPE ARCHITECT
Moir Landscape Architecture
T 4985 3500

BCA CONSULTANT
Group DLA
T 8385 3160

STRUCTURAL ENGINEER
Northrop Consulting Engineers
T 4927 5566

AMENDMENTS

No	Dr	Chk	Date	Comment
A	MyT	EB	11.05.22	SSDA
B	MyT	EB	13.05.22	tank heights added

NOTES

- Dimensions are in millimetres unless otherwise shown.
- Work to given dimensions. Do not scale from drawing.
- Check all dimensions on site prior to construction and fabrication.
- Bring any discrepancies to the attention of the proprietor & architect.

CLIENT NAME
BUILT

SCALE
0m 10 20 30 40 50 1:1000 @A1

PROJECT NAME AND ADDRESS
Wee Waa High School
105 - 107 Mitchell Street, Wee Waa
NSW 2368

DRAWN
MyT

APPROVED
EB

STATUS
Detail Design

DRAWING TITLE
Proposed Site Plan - Option1A

PROJECT NO. **4576** DRAWING NO. **SSD1101** REV. **B**

SHAC

T +61 2 4961 5888 F +61 2 4962 2577 E info@shac.com.au
224 Maitland Road Wollington NSW 2296 Australia
Nominated Architect Justin Hamilton (6160) ABN 32 131 584 846


Plot 1000000 - SHAC Pty Ltd for WOLLONGONG SHAC Pty Ltd. The signed contract copy of the drawing is held by SHAC Pty Ltd. Drawing and design © SHAC Pty Ltd. The signed contract copy of the drawing is held by SHAC Pty Ltd.

[illegible]

T +61 2 4961 5888	224 Maitland Road	Nominated Architect
F +61 2 4962 2577	Islington NSW 2296	Justin Hamilton (6160)
E info@shac.com.au	Australia	ABN 32 131 584 846

LEGEND

- PROPOSED BUILDING
- BUILDING WALKWAY
- OVERLAND FLOW MANAGEMENT AREA - SEPARATE APPLICATION
- BOUNDARY LINE
- PALISADE SECURITY FENCE
- EXISTING TREES ON SITE TO BE RETAINED
- TREE TO BE DEMOLISHED
- TREE TO BE REMOVED SUBJECT TO SEPARATE APPROVAL
- PROPOSED TREES

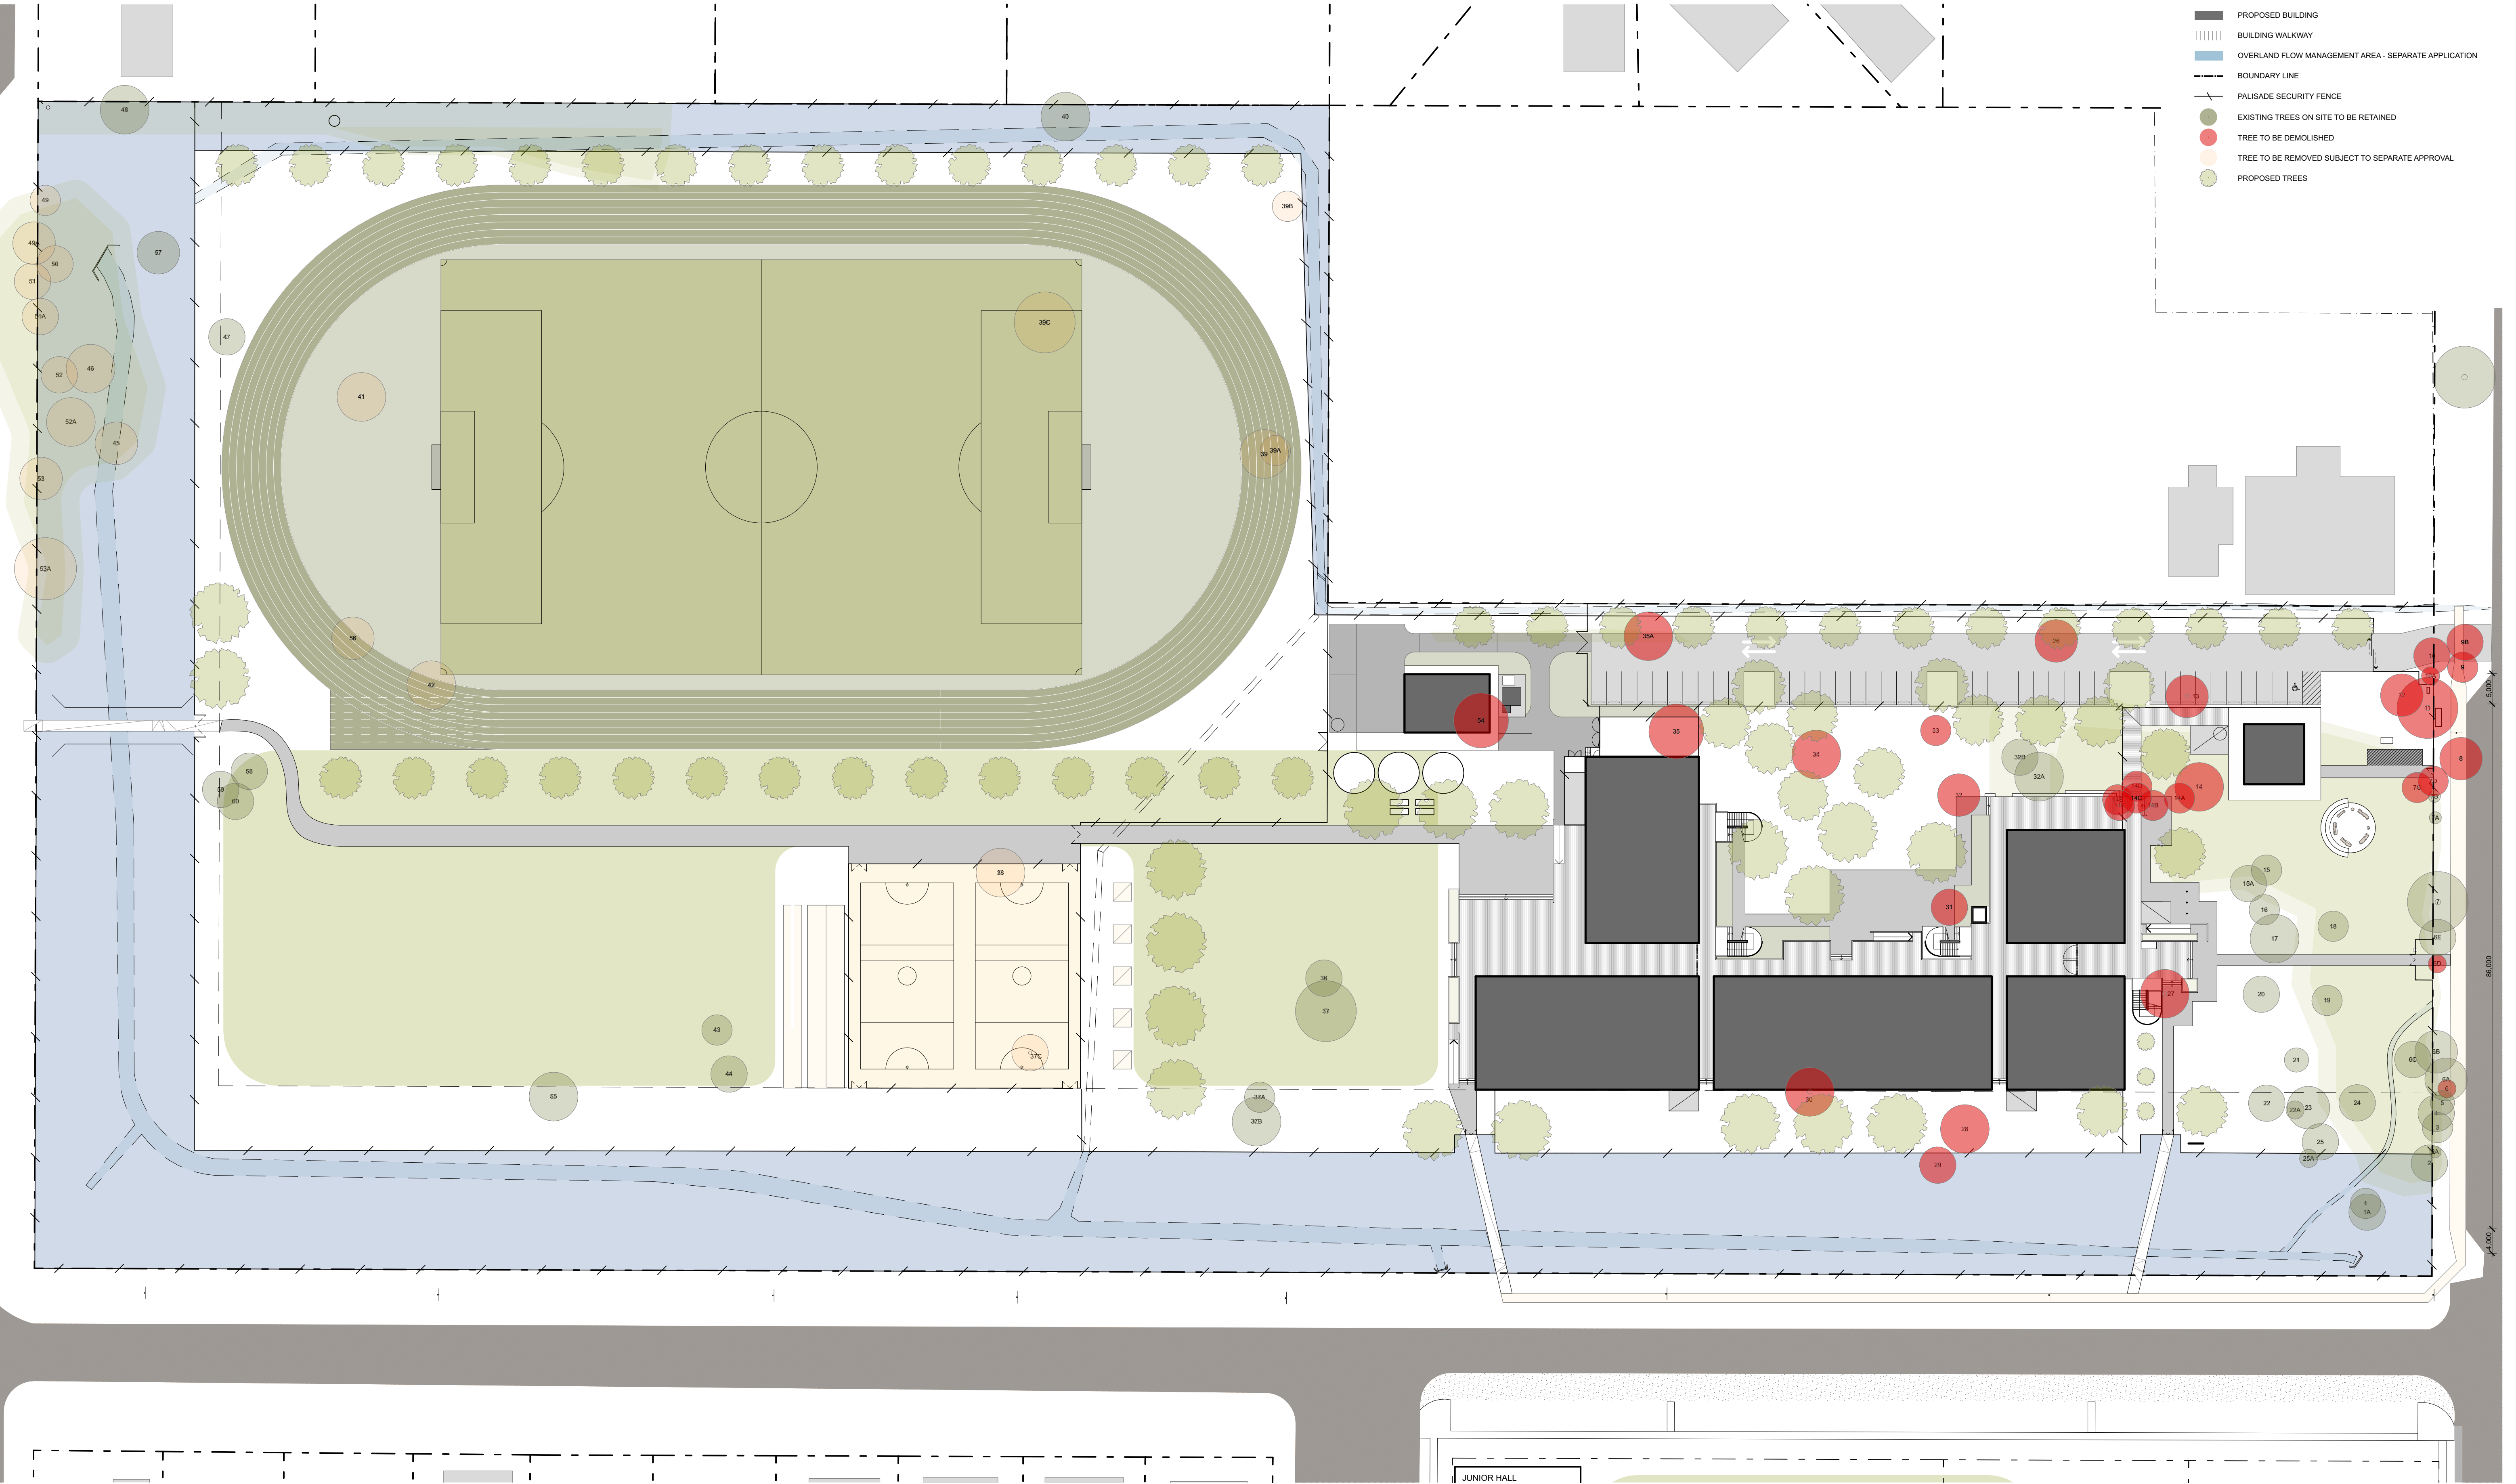

LEGEND

-  PROPOSED BUILDING
 COVERED CIRCULATION
 NEW ROAD PAVEMENT - BUS BAY / KISS & DROP
 NEW FOOTPATH
 NEW KERB AND GUTTERING
 BOUNDARY LINE
 PALISADE SECURITY FENCE

NOTES


INDICATIVE ONLY. FINAL COORDINATION OF CIVIL WORKS TO BE COMPLETED AS PART OF DETAIL DESIGN

[illegible][illegible]


NOTES

1. Dimensions are in millimetres unless otherwise shown.
2. Work to given dimensions. Do not scale from drawing
3. Check all dimensions on site prior to construction and fabrication.
4. Bring any discrepancies to the attention of the proprietor & architect.

CLIENT NAME
School Infrastructure NSW

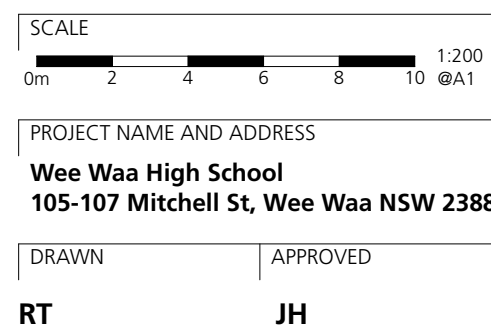


STATUS		
DRAWING TITLE		
Public Domain Works		
PROJECT NO.	DRAWING NO.	REV.
4474	SSD1104 A	

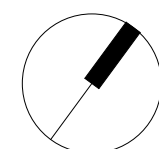

S H A C

T +61 2 4961 5888	224 Maitland Road	Nominated Architect
F +61 2 4962 2577	Islington NSW 2296	Justin Hamilton (6160)
E info@shac.com.au	Australia	ABN 32 131 584 846

- State Significant Development Application
- LEGEND
- SECURED POINTS OF ENTRY (SECURITY GATES)
 - PRIMARY PEDESTRIAN CIRCULATION
 - ACCESSIBLE RAMPS / CIRCULATION
 - VERTICLE CIRCULATION
 - VEHICLE ACCESS/PATH
 - BUS / KISS AND DROP
 - BUS / PARKING ZONE
 - OVERLAND FLOW MANAGEMENT AREA
 - LANDSCAPE BUFFER MANAGEMENT AREA
 - EXISTING NEIGHBOURING FENCE
 - 2.1m HIGH PALISADE SECURITY FENCE
 - 1.5m HIGH PALISADE FENCE
 - 2.1m HIGH INTERNAL PALISADE FENCE
 - 4m HIGH BALL FENCE
 - EXISTING TREES ON SITE TO BE RETAINED
 - PROPOSED LANDSCAPE AND SCREENING VEGETATION

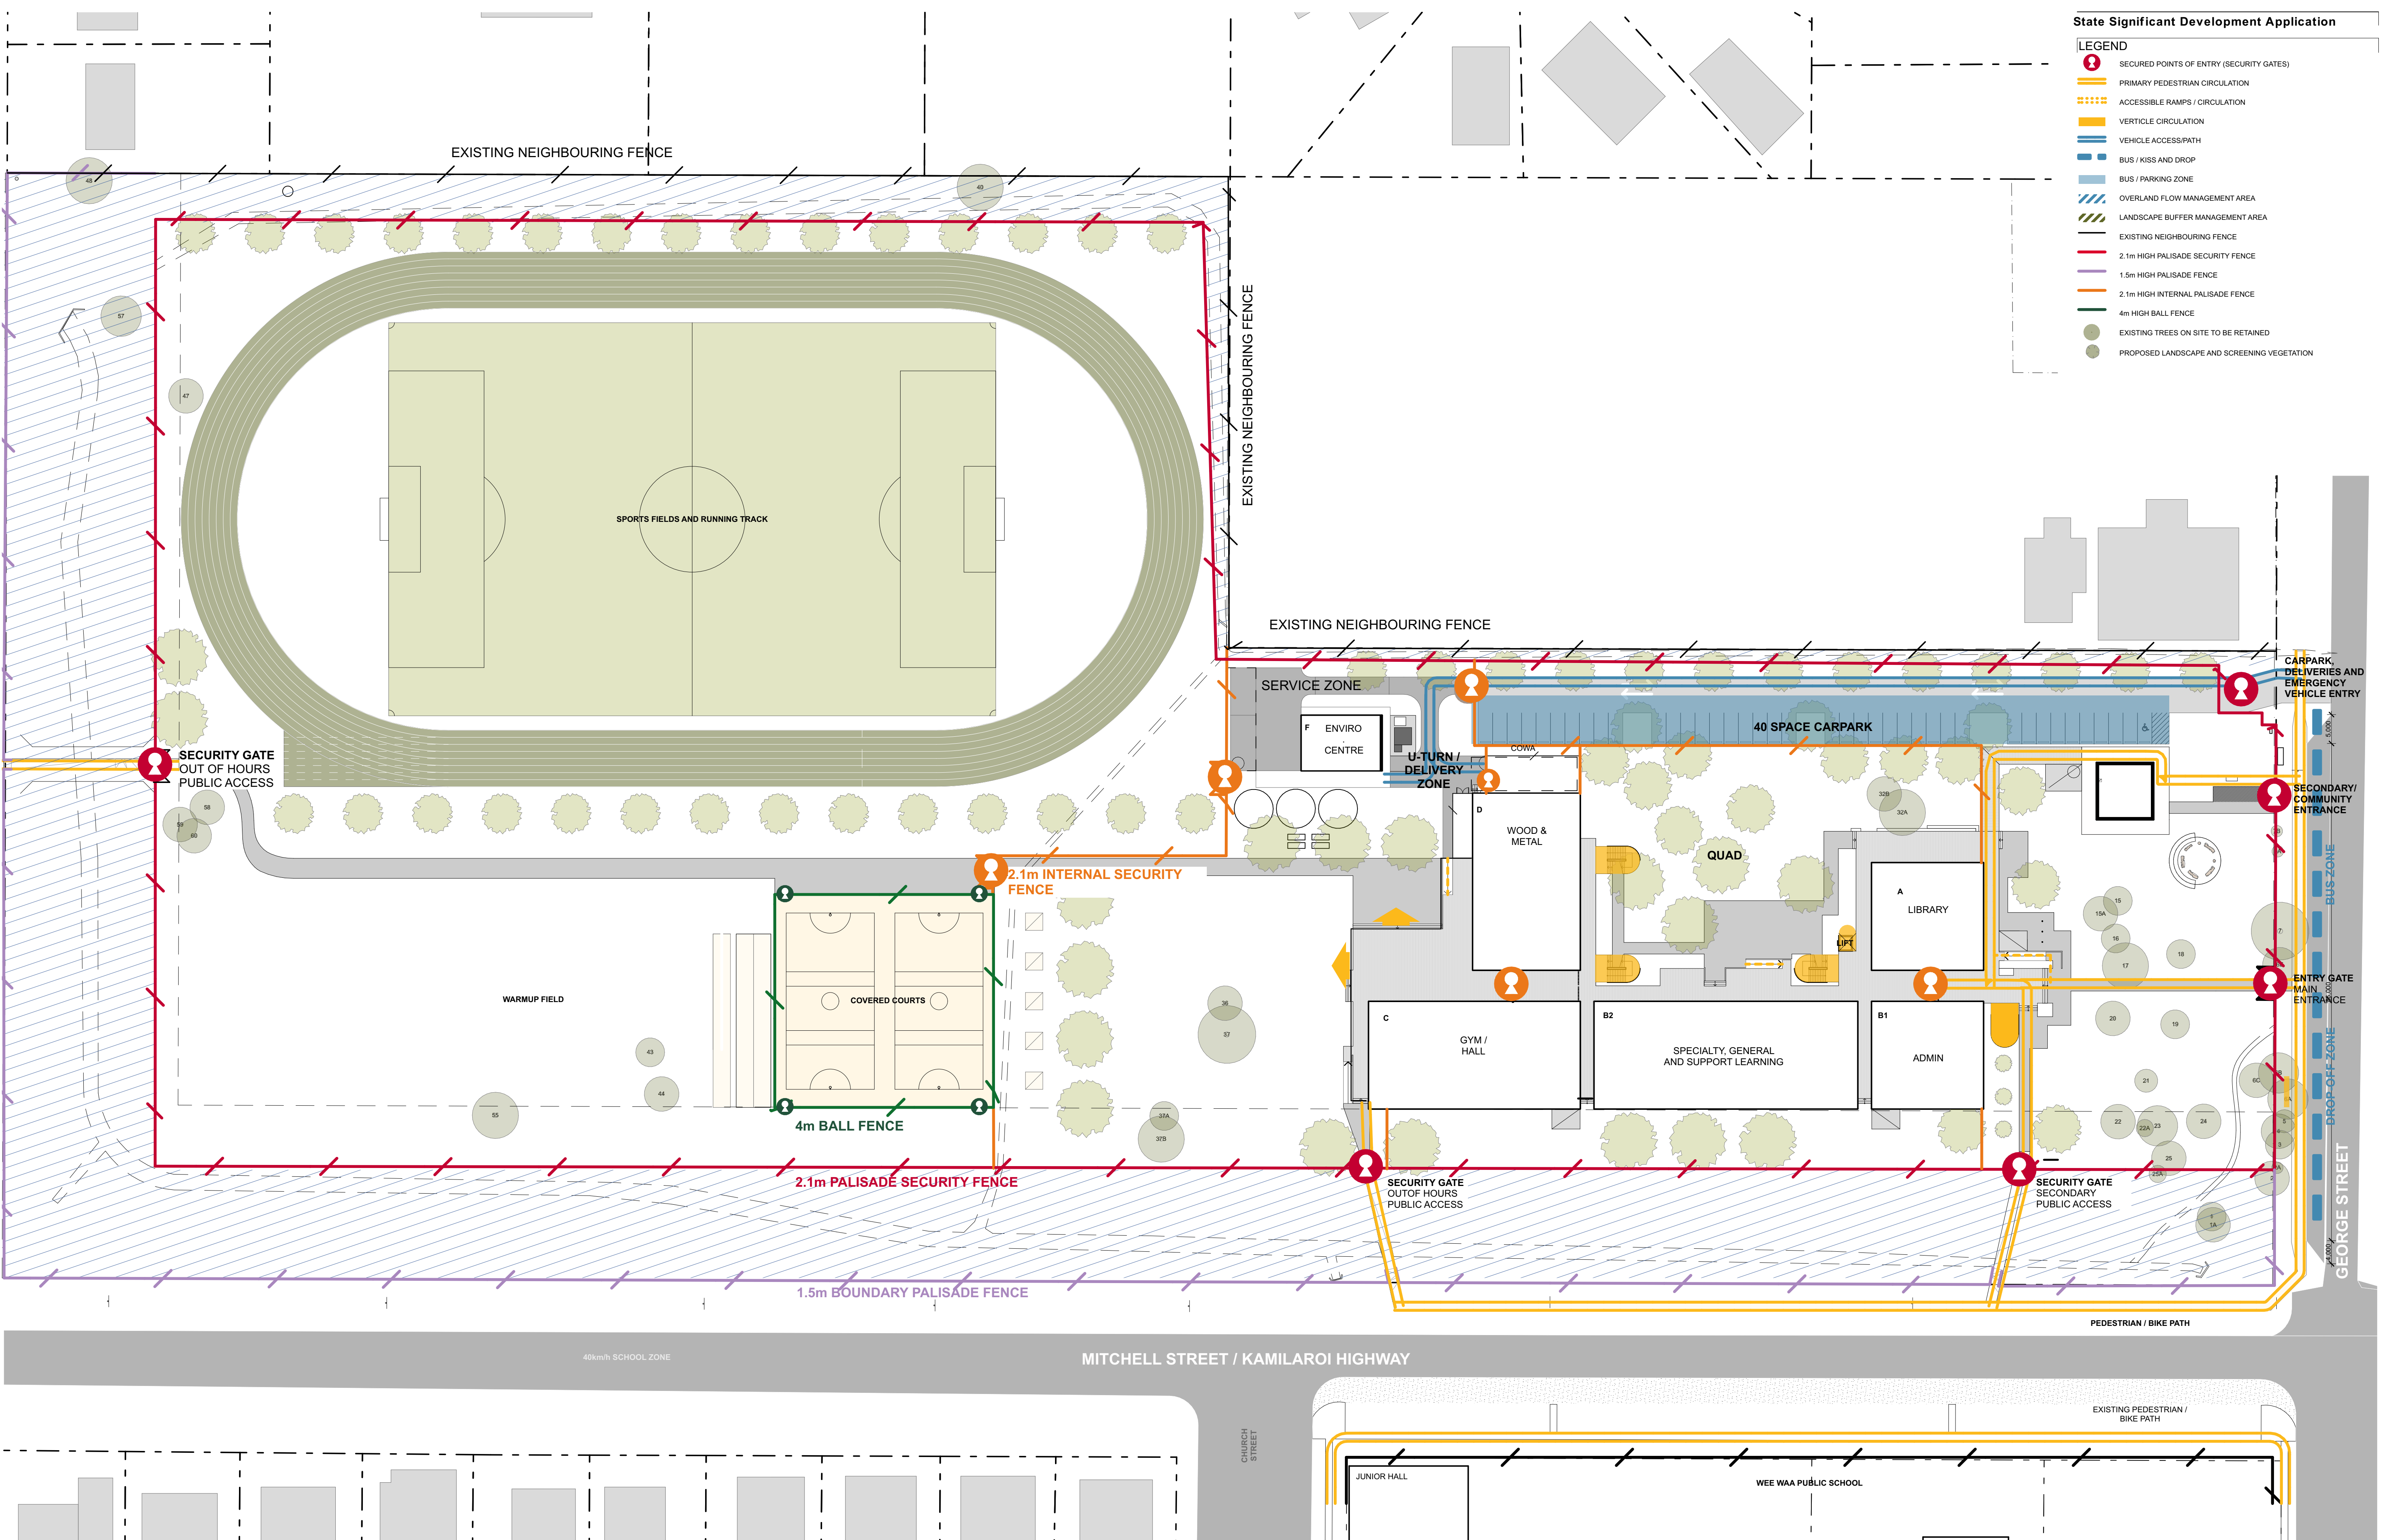

CONSULTANTS					
CONSULTANT AREA	CONSULTANT AREA	CONSULTANT AREA	CONSULTANT AREA	CONSULTANT AREA	CONSULTANT AREA
Company Name	Company Name	Company Name	Company Name	Company Name	Company Name
T 4927 5566	T 4927 5566	T 4927 5566	T 4927 5566	T 4927 5566	T 4927 5566

AMENDMENTS									
No	Dr	Chk	Date	Comment	No	Dr	Chk	Date	Comment
A	RT	JH	11.05.22	SSDA					

NOTES

- Dimensions are in millimetres unless otherwise shown.
- Work to given dimensions. Do not scale from drawing.
- Check all dimensions on site prior to construction and fabrication.
- Bring any discrepancies to the attention of the proprietor & architect.

CLIENT NAME

School Infrastructure NSW

NSW GOVERNMENT

Education School Infrastructure

SCALE

0m 2 4 6 8 10 @A1

PROJECT NAME AND ADDRESS

Wee Waa High School

105-107 Mitchell St, Wee Waa NSW 2388

DRAWN RT

APPROVED JH

STATUS

DRAWING TITLE

Access and Security Strategy

PROJECT NO. 4474

DRAWING NO. SSD1105 A

REV.

SHAC

T +61 2 4961 5898

F +61 2 4962 2577

E info@shac.com.au

224 Maitland Road


Wilmington NSW 2296

Australia


Nominated Architect

Justin Hamilton (6160)

ABN 32 131 584 846

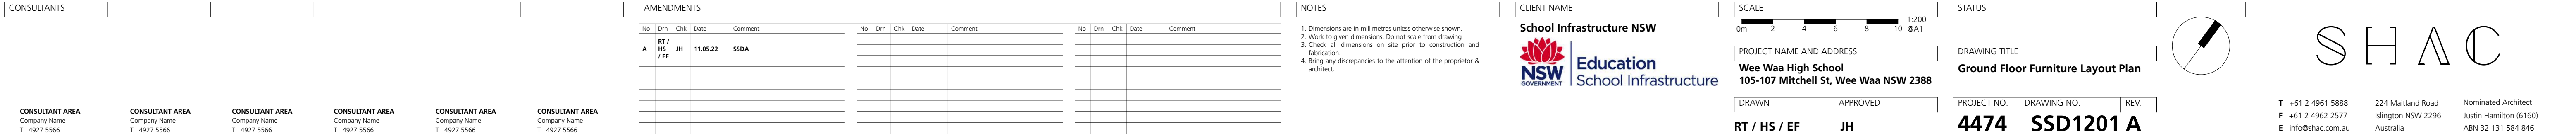



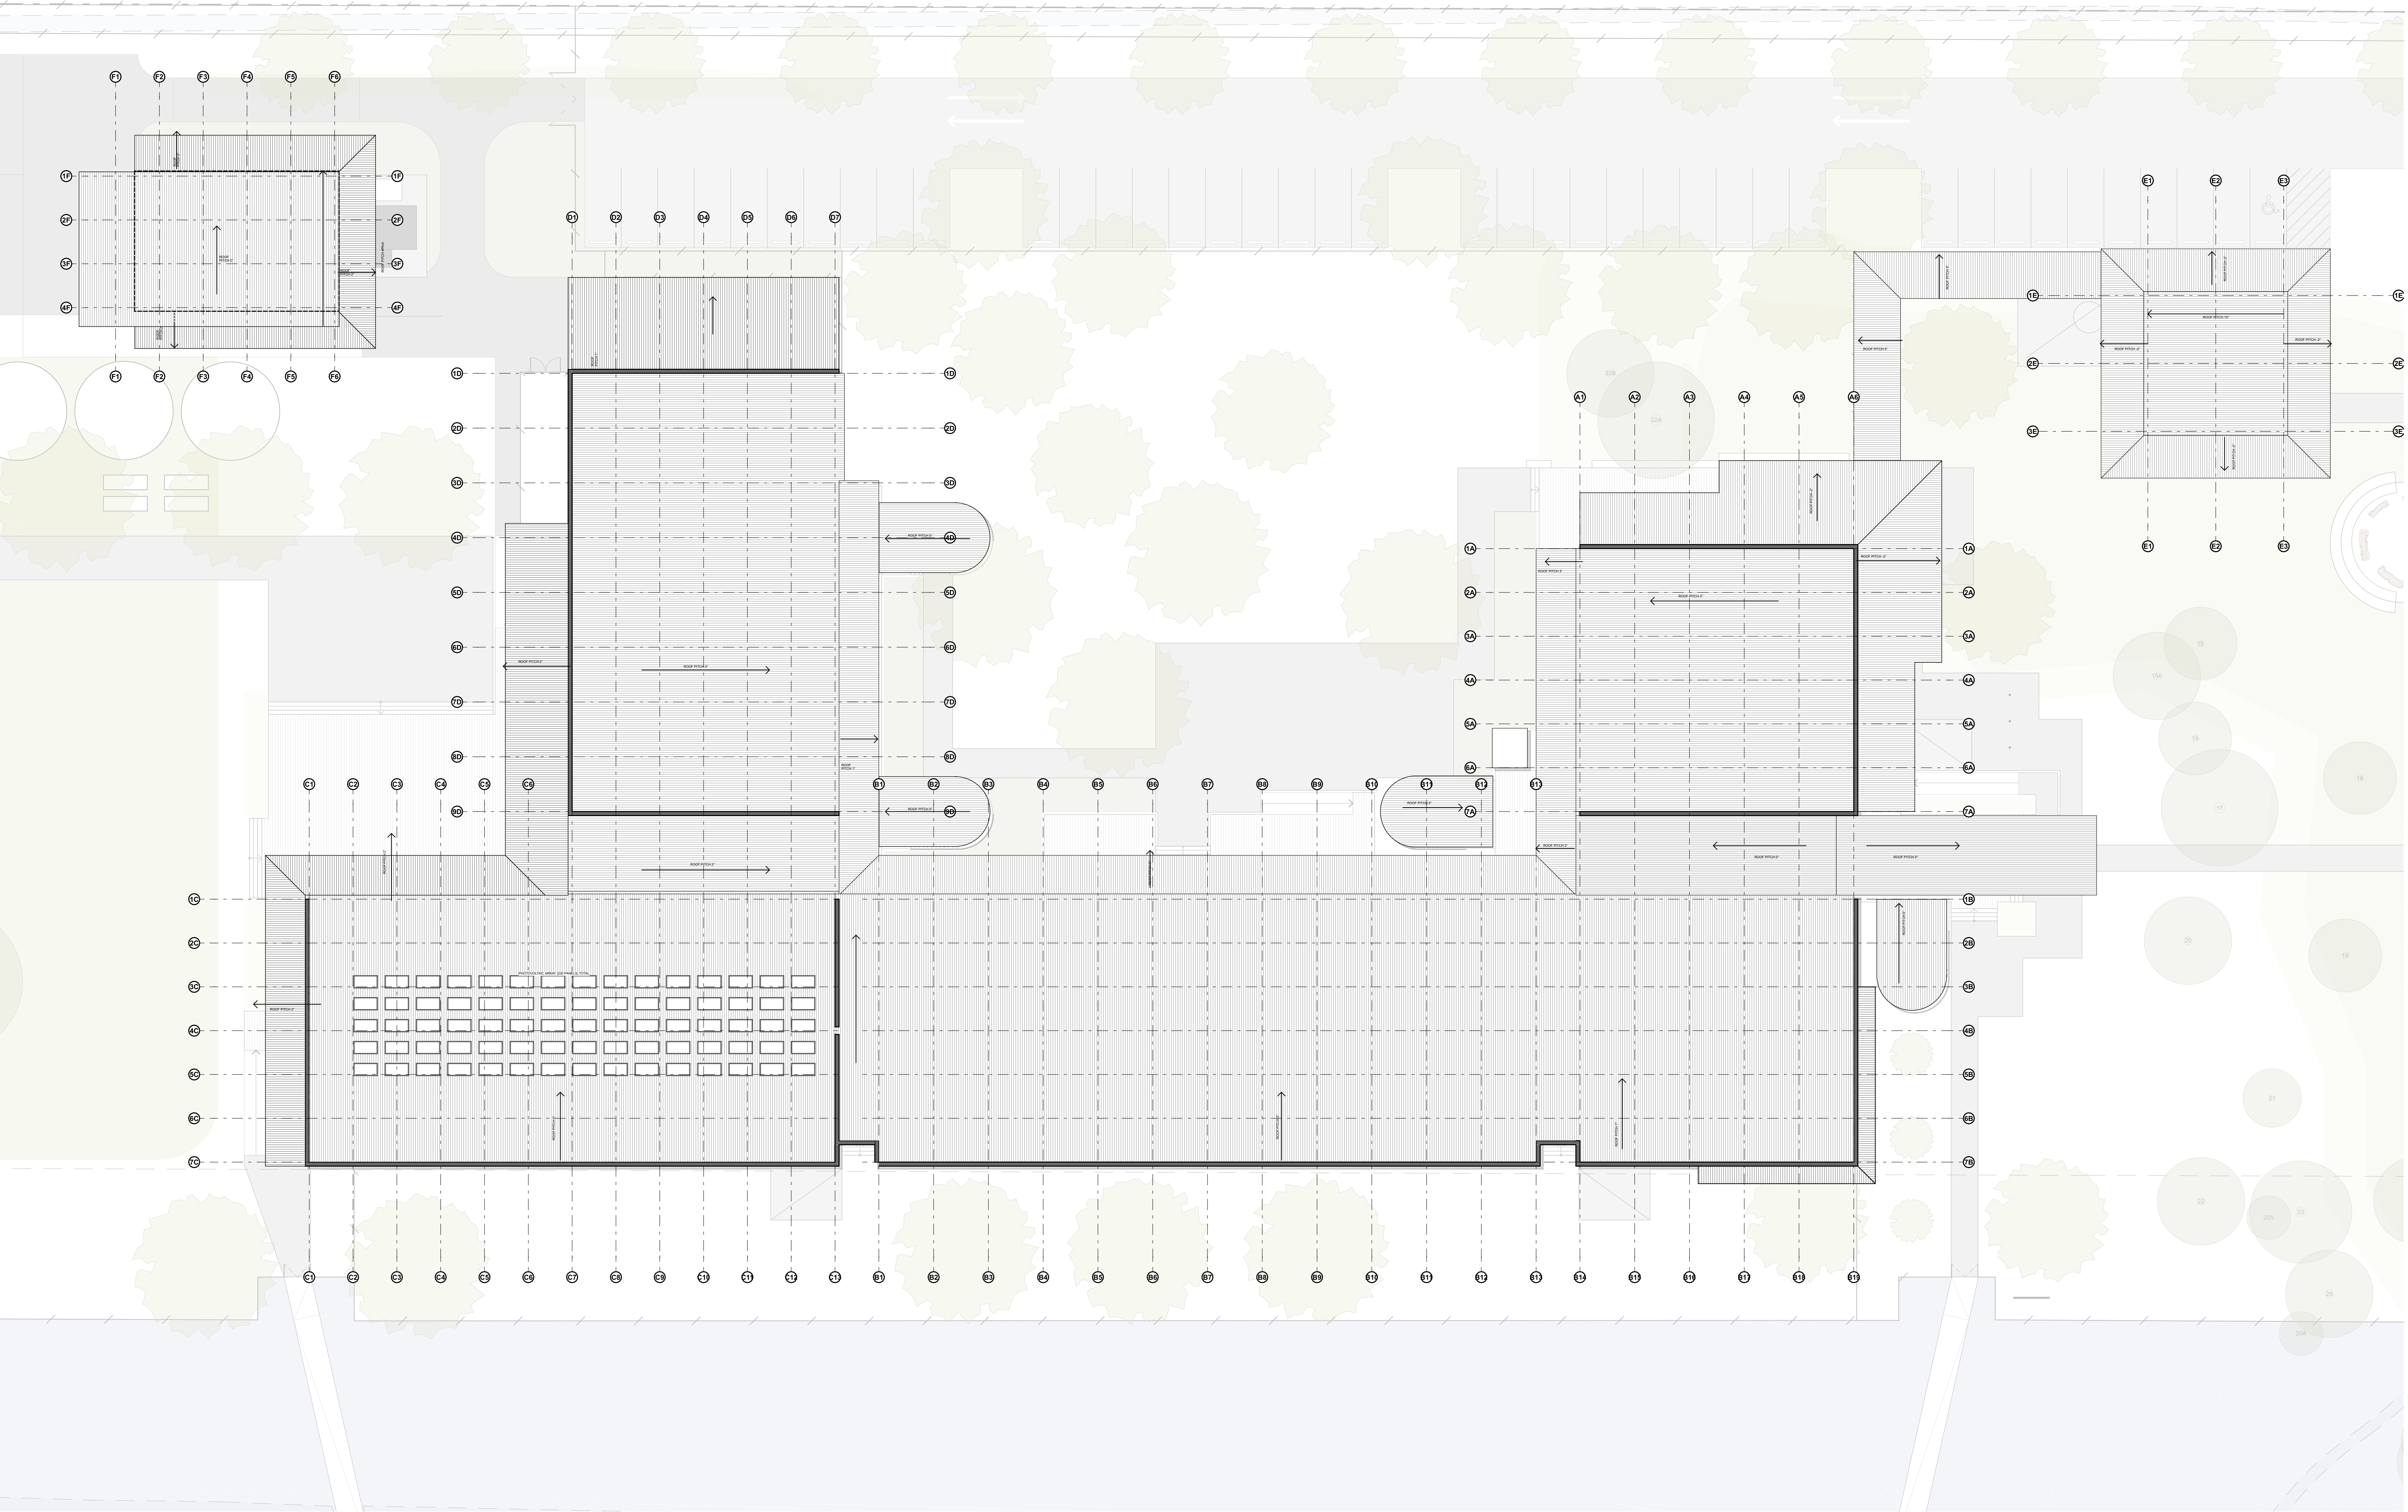

LEGEND

- PROPOSED BUILDING
- CLEANER'S STORE
- STAIRS, RAMPS AND LIFTS
- COMMS AND SWITCH ROOMS
- TOILETS AND WET AREAS
- EXTERNAL SERVICE COMPOUNDS



-  EXTERNAL SERVICE COMPOUNDS



B2.

B1.

CONSULTANT AREA	CONSULTANT AREA	CONSULTANT AREA	CONSULTANT AREA	CONSULTANT AREA	CONSULTANT AREA
Company Name	Company Name	Company Name	Company Name	Company Name	Company Name
T 4927 5566	T 4927 5566	T 4927 5566	T 4927 5566	T 4927 5566	T 4927 5566

1. Dimensions are in millimetres unless otherwise shown.
2. Work to given dimensions. Do not scale from drawing
3. Check all dimensions on site prior to construction and fabrication.
4. Bring any discrepancies to the attention of the proprietor & architect.





PROJECT NO.	DRAWING NO.	REV.
4474	SSD1205	A

961 5888	224 Maitland Road	Nominated Archi
962 2577	Islington NSW 2296	Justin Hamilton (
ac.com.au	Australia	ABN 32 131 584


T +61 2 4961 5888	224 Maitland Road	Nominated Architect
F +61 2 4962 2577	Islington NSW 2296	Justin Hamilton (6160)
E info@shac.com.au	Australia	ABN 32 131 584 846

BUILDING ENVELOPE PRECEDENTS

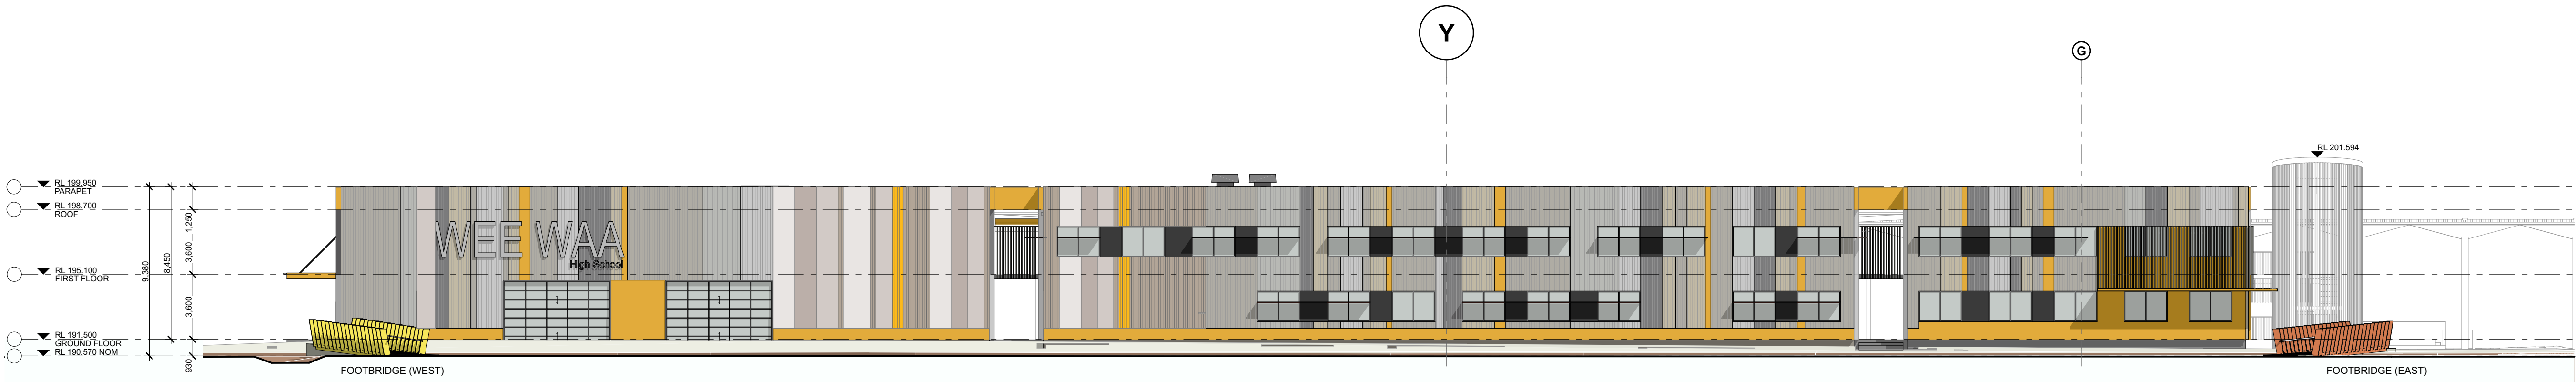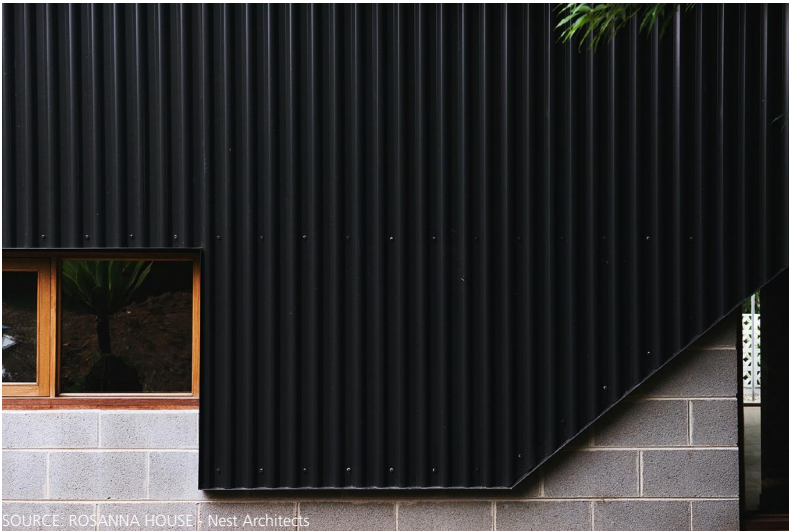


1 Highway Frontage School

Scale 1:200

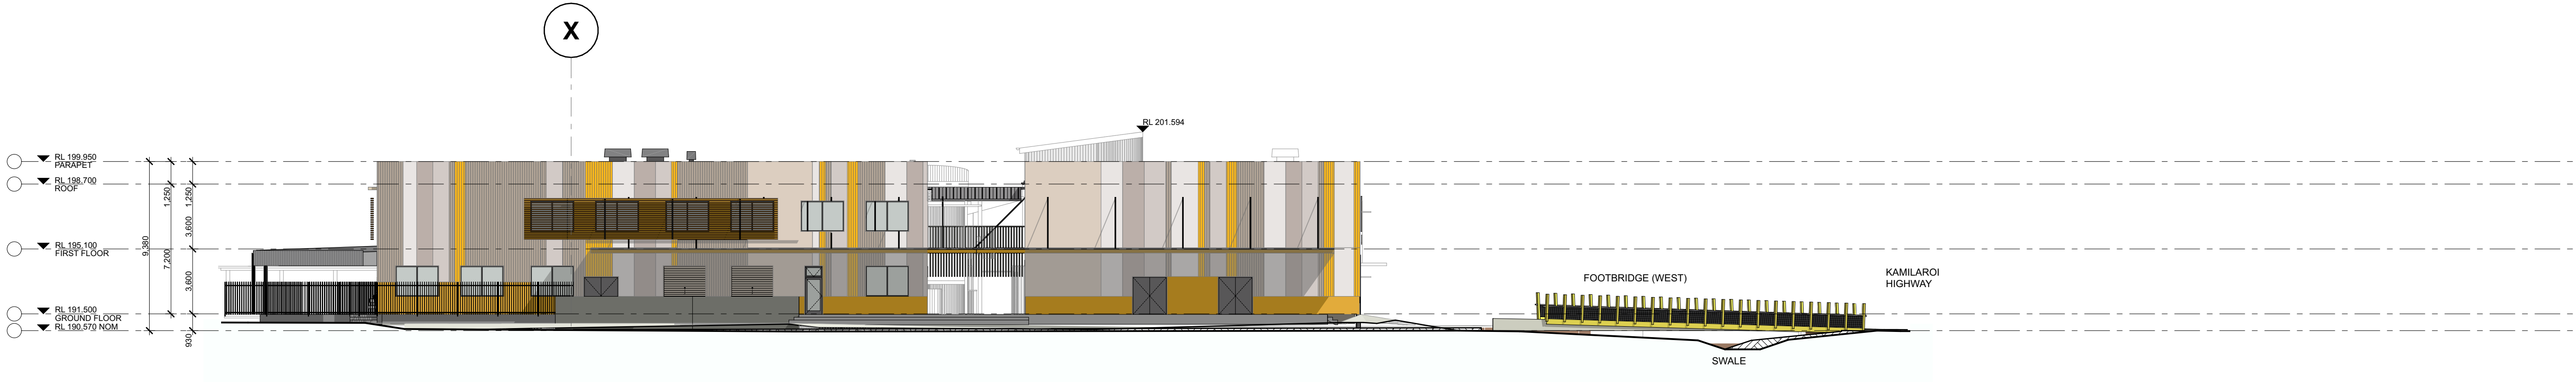

1 TAS/ Sports Hall

Scale 1:200

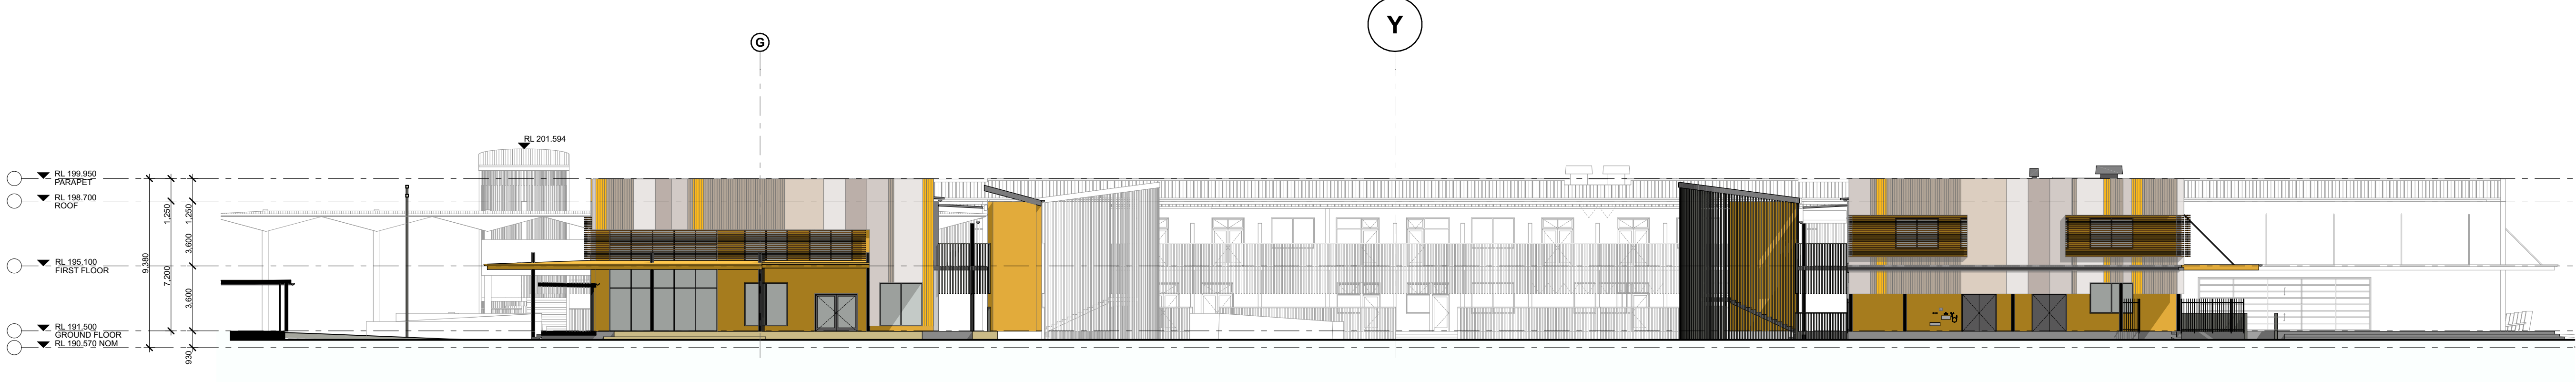

1 Back of School / Quad





Scale 1:200




1 East Elevation Main Entry

Scale 1:200


CONSULTANTS						AMENDMENTS										NOTES										CLIENT NAME										SCALE										STATUS																			

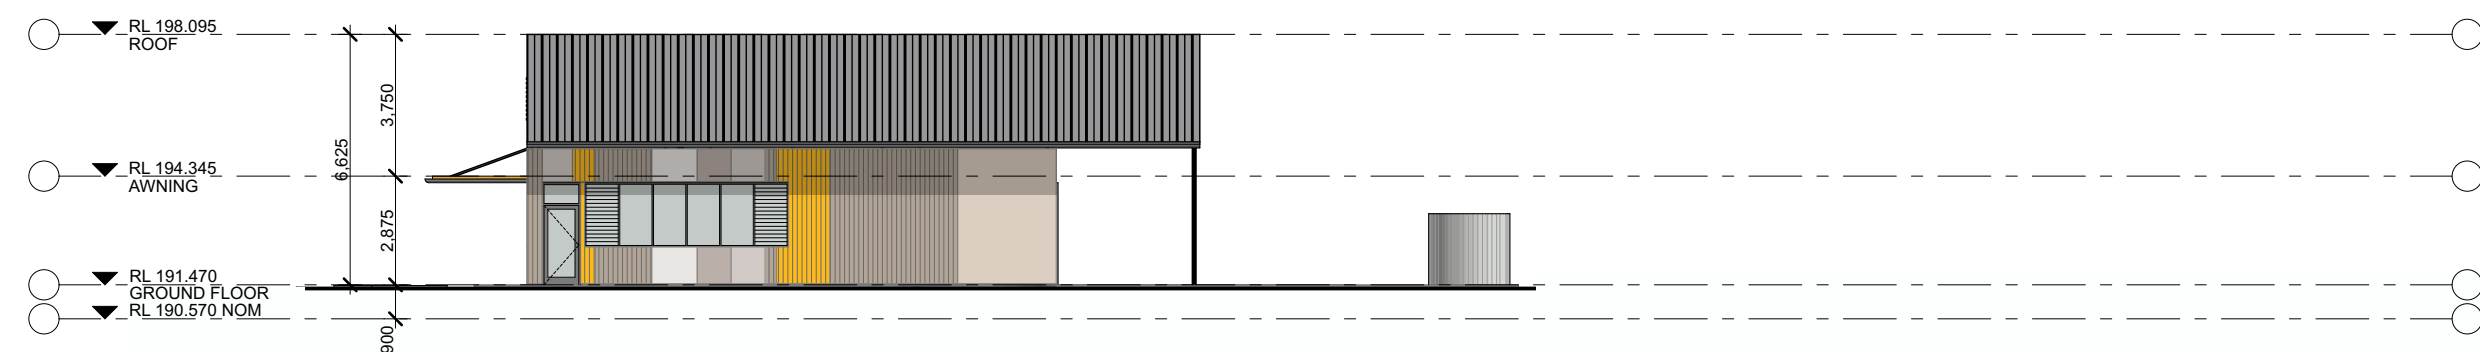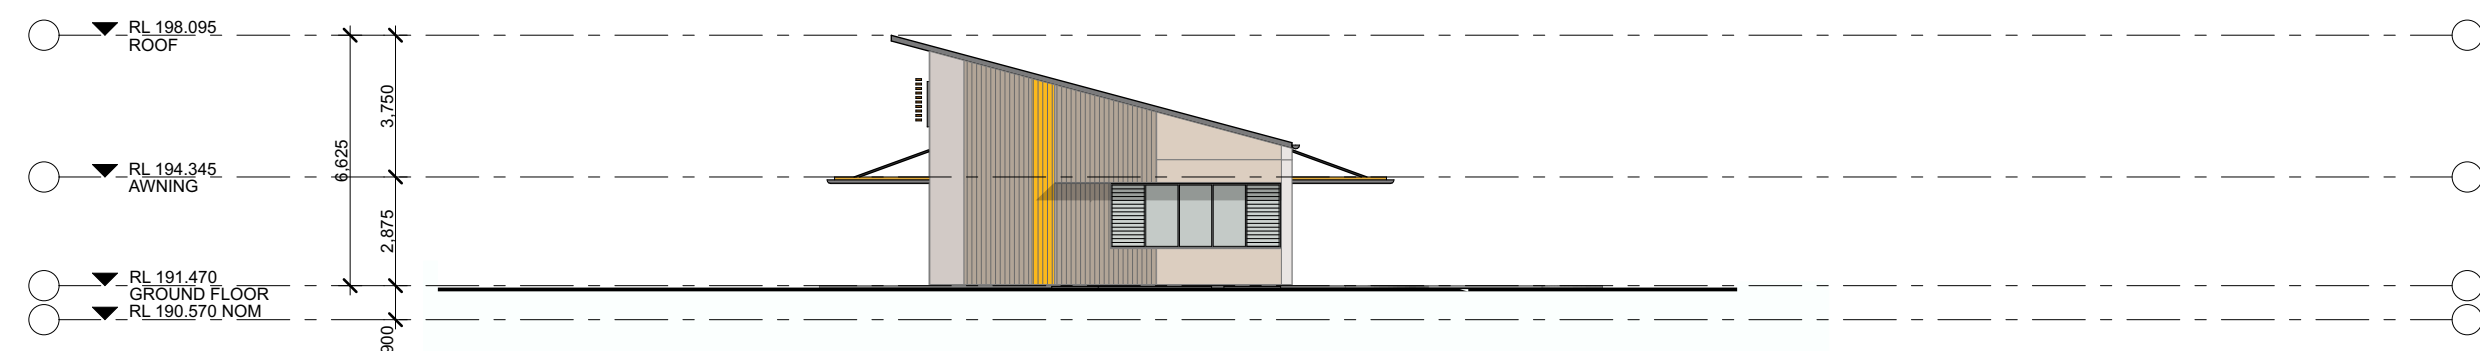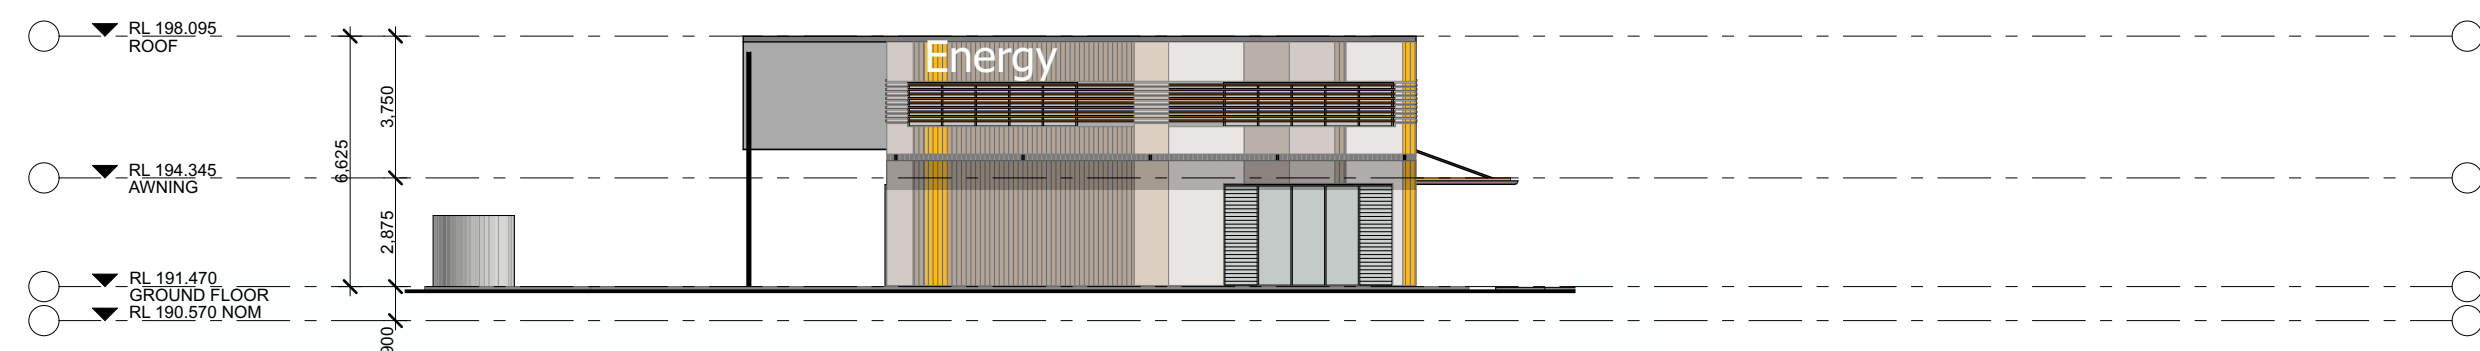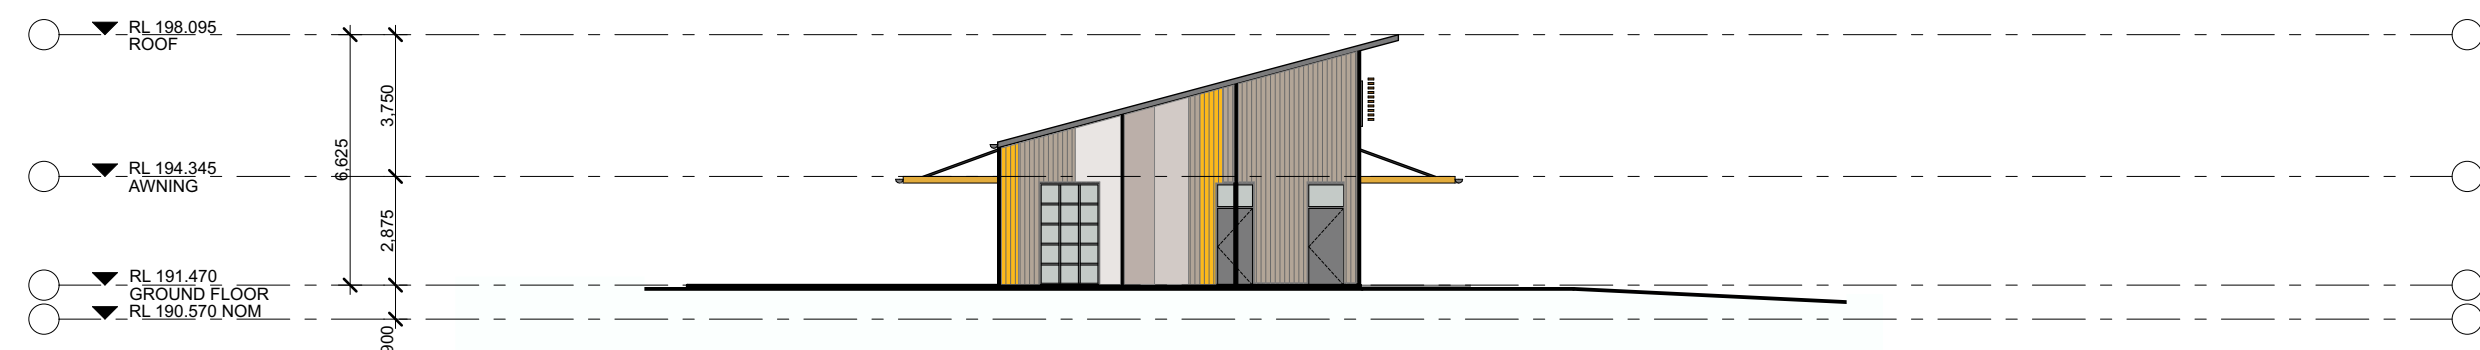**Environment Centre - NORTH****Environment Centre - EAST****Environment Centre - SOUTH**


Environment Centre - WEST

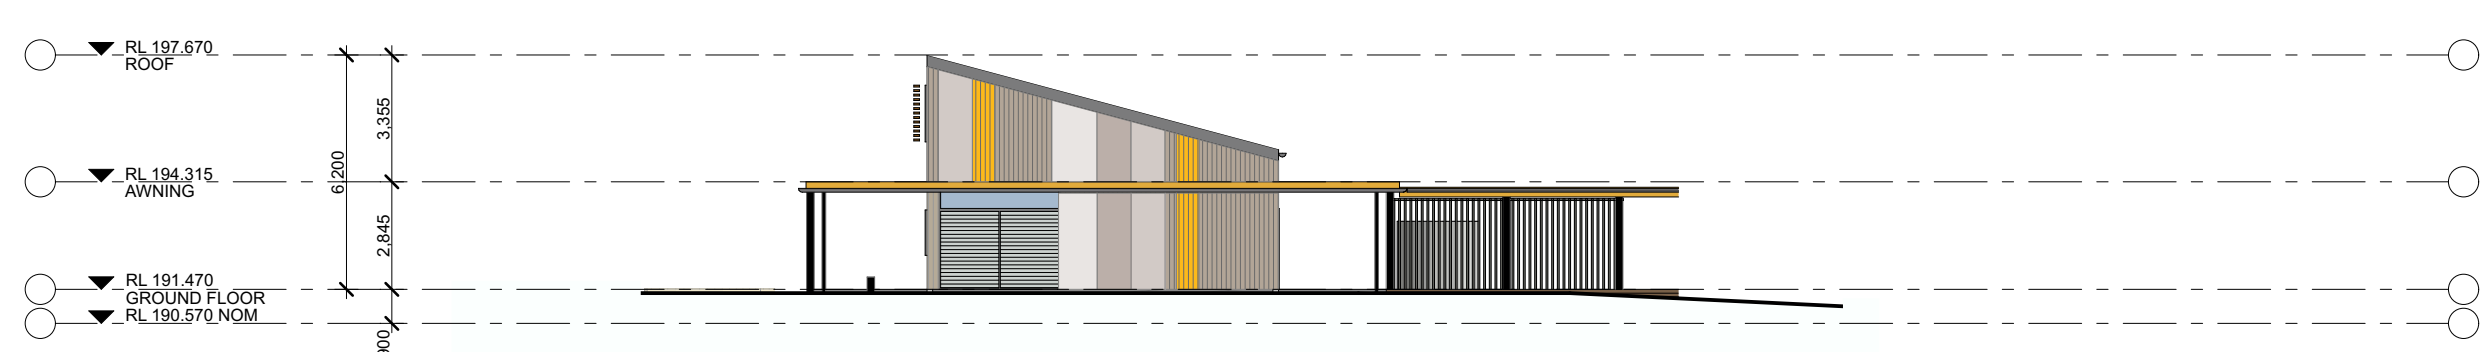


Binaalbaa Centre - NORTH

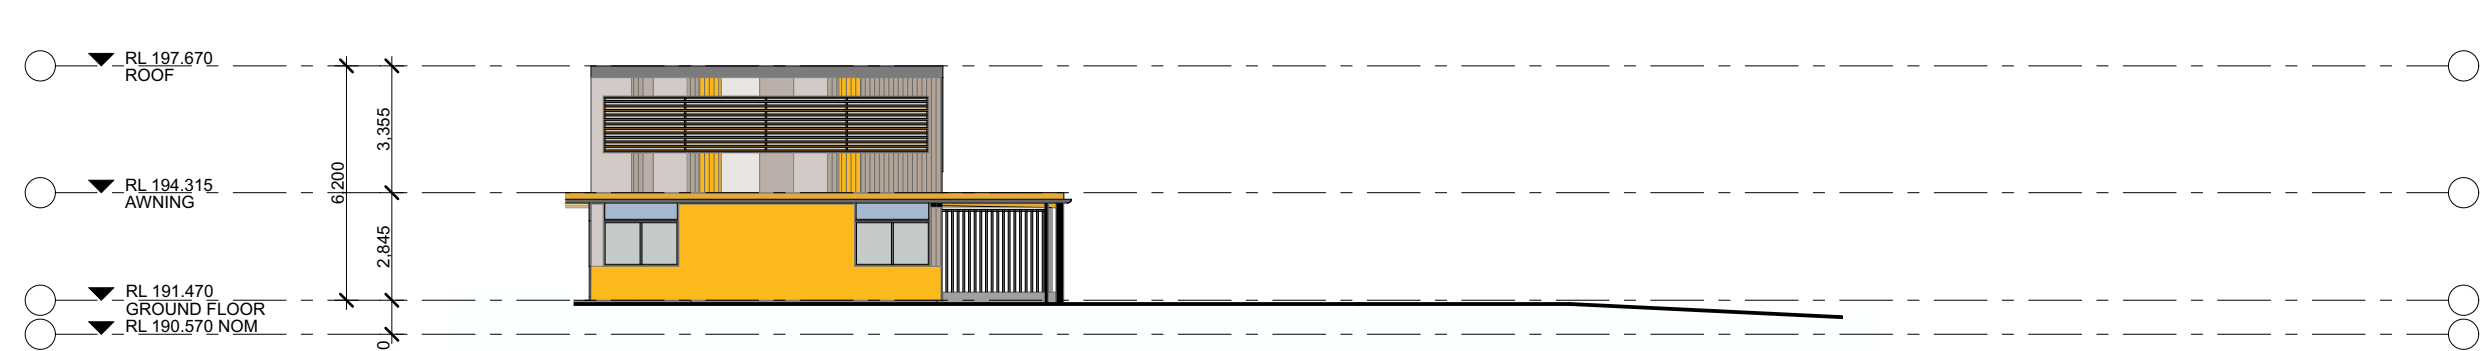

Binaalbaa Centre - EAST

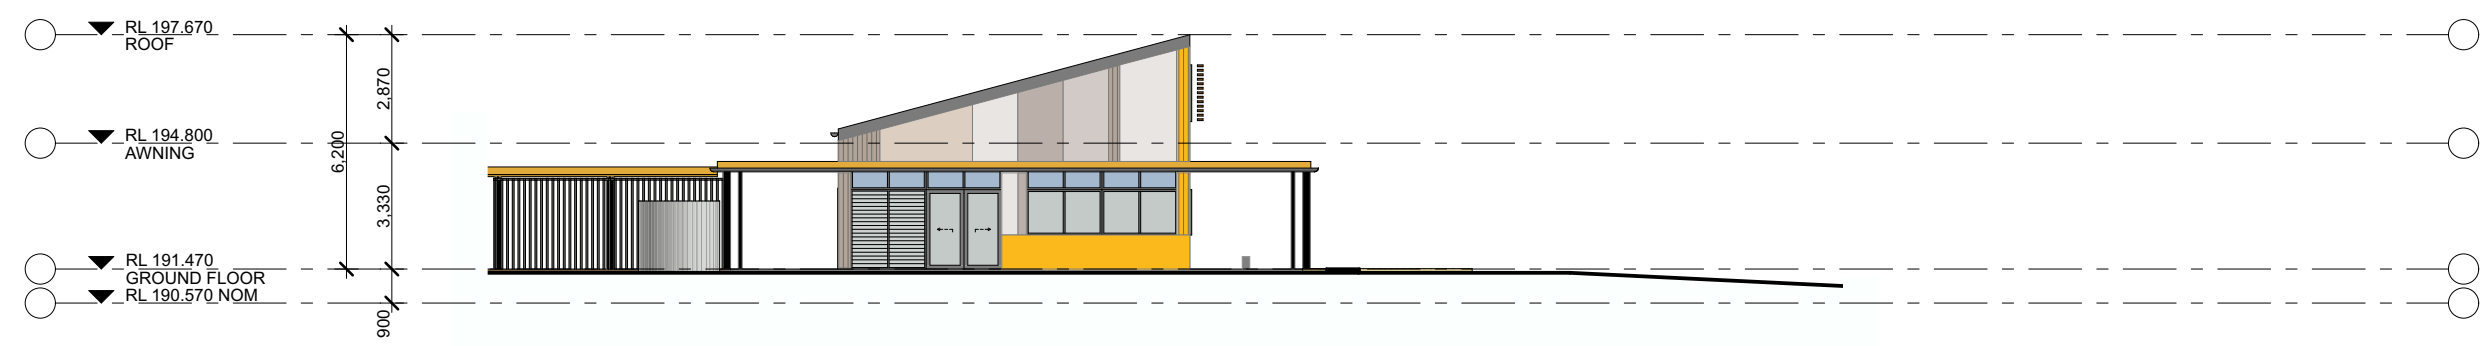

Binaalbaa Centre - SOUTH

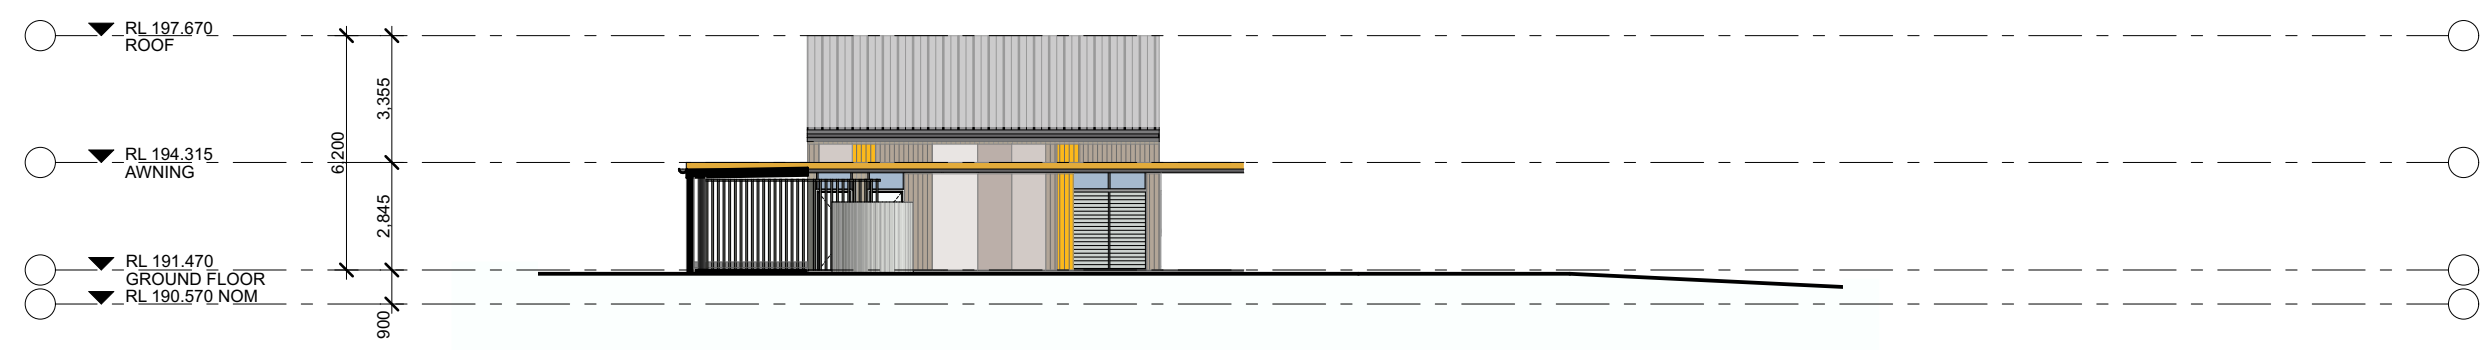

Binaalbaa Centre - WEST

[illegible][illegible]

NOTES

1. Dimensions are in millimetres unless otherwise shown.
2. Work to given dimensions. Do not scale from drawing
3. Check all dimensions on site prior to construction and fabrication.
4. Bring any discrepancies to the attention of the proprietor & architect.


CLIENT NAME

School Infrastructure NSW



Education
School Infrastructure

SCALE

 

PROJECT NAME AND ADDRESS

Wee Waa High School
105-107 Mitchell St, Wee Waa NSW 2388

DRAW

APPE

STATUS

DRAWING TITLE

Agriculture / Environment & Indigenous Centre Elevations

PROJECT NO.

DRAWING NO.


REV

S H A C


T +61 2 4961 5888
F +61 2 4962 2577
E info@shac.com.au

224 Maitland Road
Islington NSW 2296
Australia

Nominated Architect
Justin Hamilton (6160
ABN 32 131 584 846

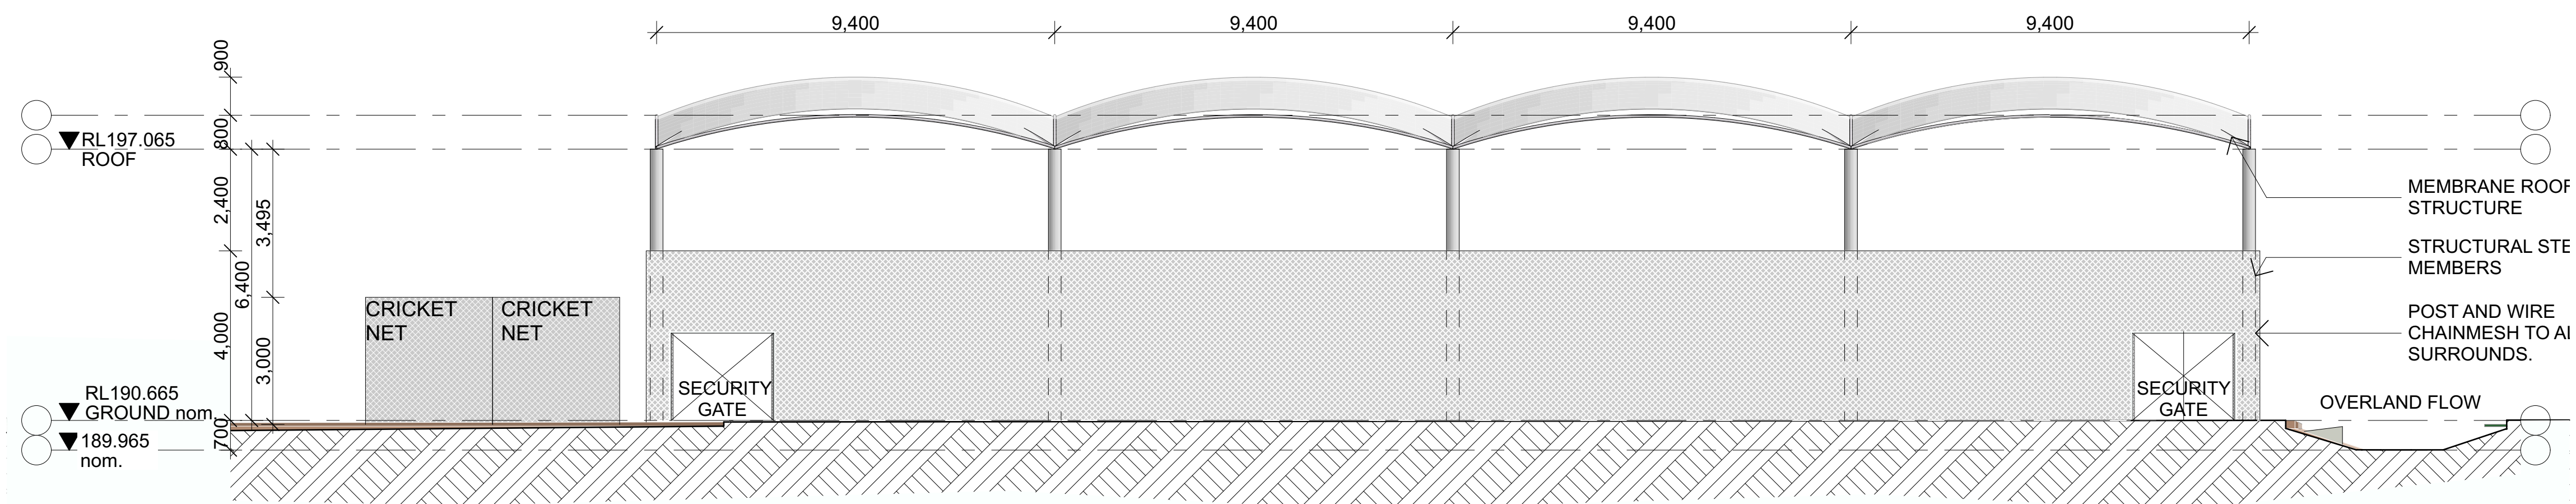

Sports Courts Elevation 01, Sports Courts Elevation 02

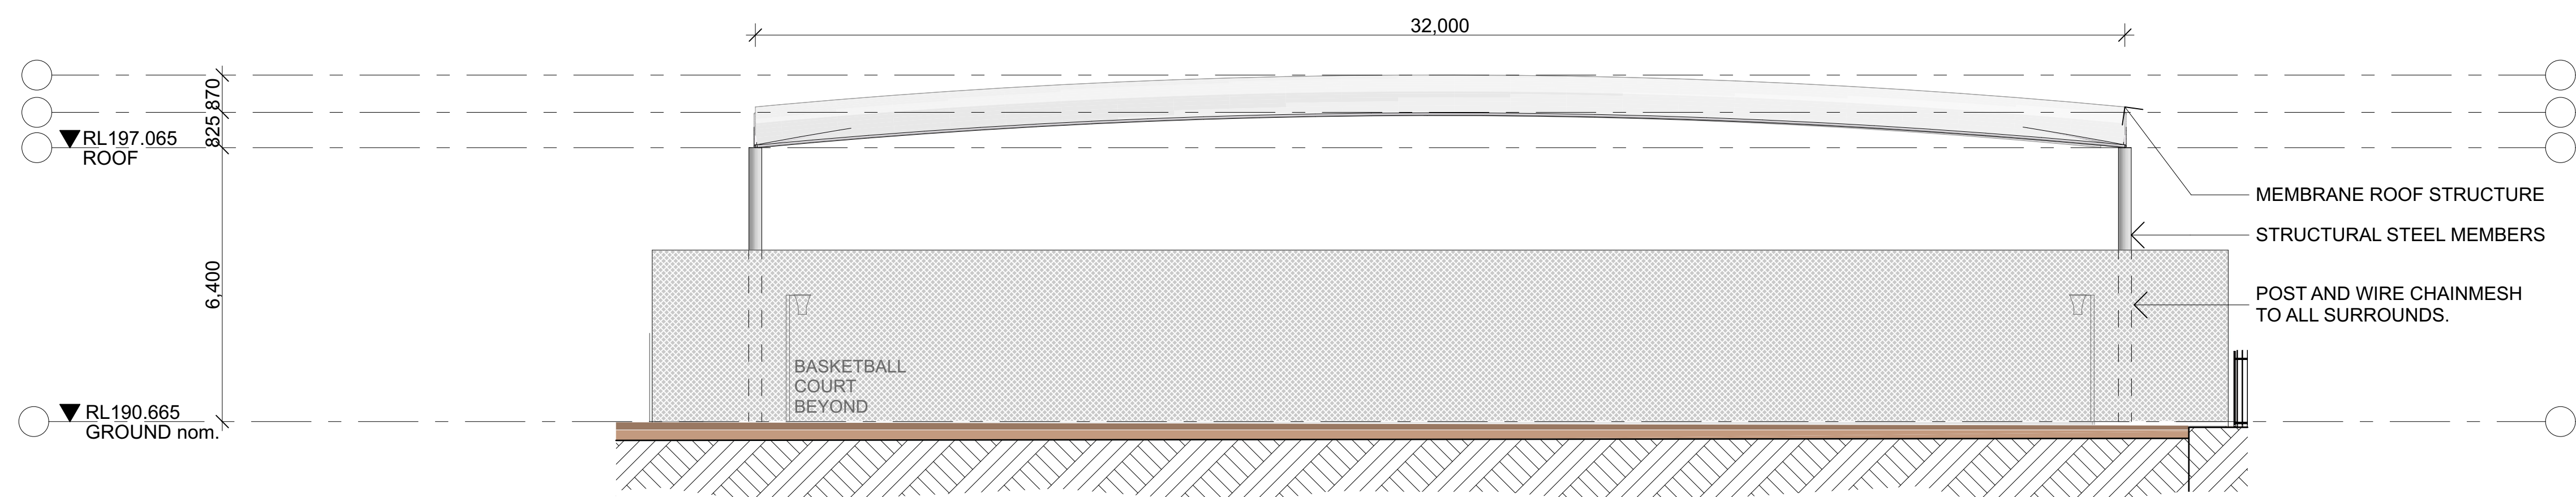


Sports Courts Elevation 01, Sports Courts Elevation 02

[illegible][illegible]

NOTES

1. Dimensions are in millimetres unless otherwise shown.
2. Work to given dimensions. Do not scale from drawing
3. Check all dimensions on site prior to construction and fabrication.
4. Bring any discrepancies to the attention of the proprietor & architect.


CLIENT NAME
School Infrastructure NSW

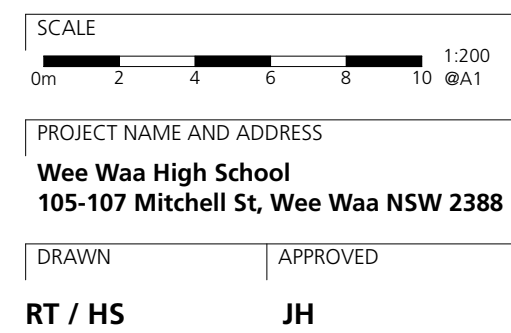

STATUS		
DRAWING TITLE		
Sports Courts Elevations		
PROJECT NO.	DRAWING NO.	REV.
4474	SSD1303 A	


SHA-C

T +61 2 4961 5888	224 Maitland Road	Nominated Architect
F +61 2 4962 2577	Islington NSW 2296	Justin Hamilton (6160)
E info@shac.com.au	Australia	ABN 32 131 584 846

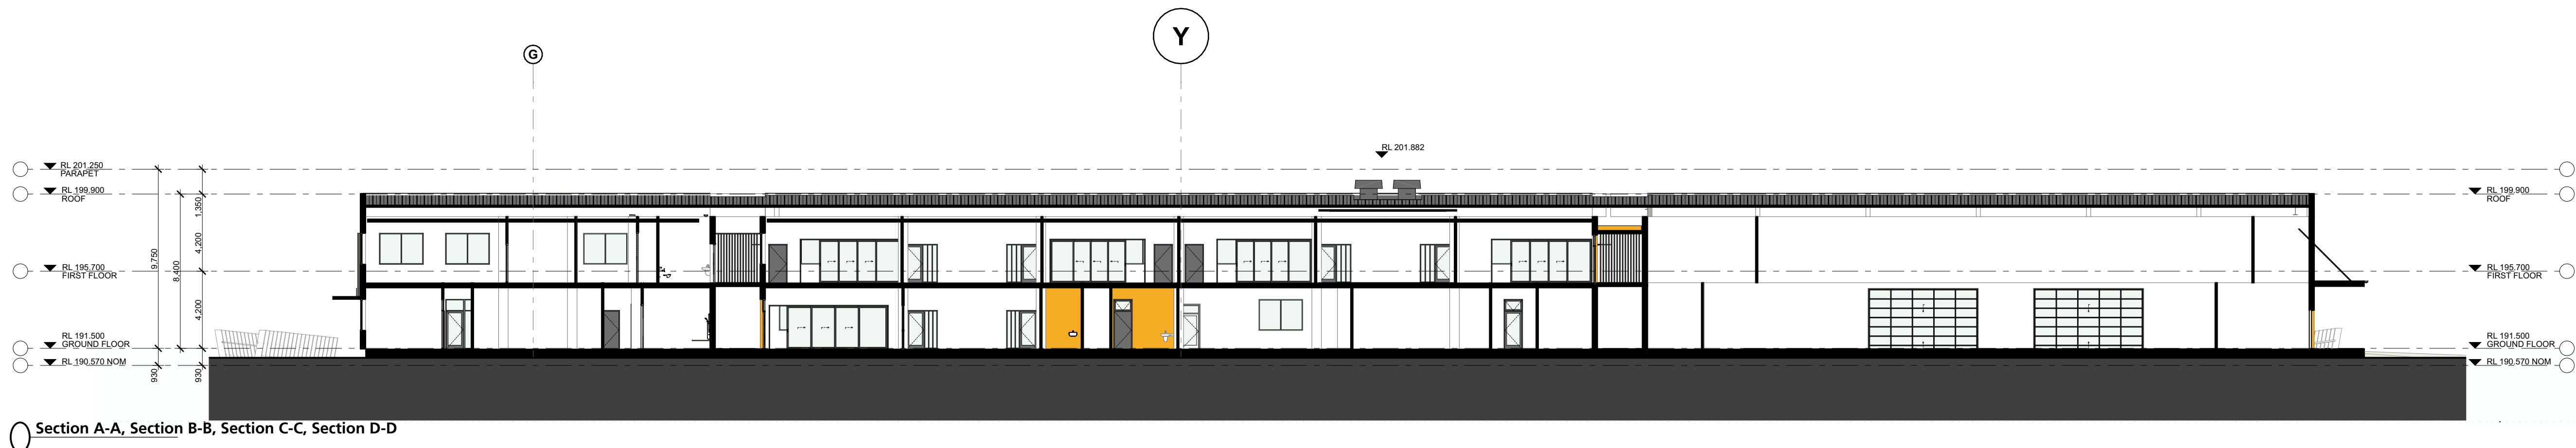


T +61 2 4961 5888	224 Maitland Road	Nominated Architect
F +61 2 4962 2577	Islington NSW 2296	Justin Hamilton (6160)
E info@shac.com.au	Australia	ABN 32 131 584 846

INDICATIVE MATERIAL PROFILES

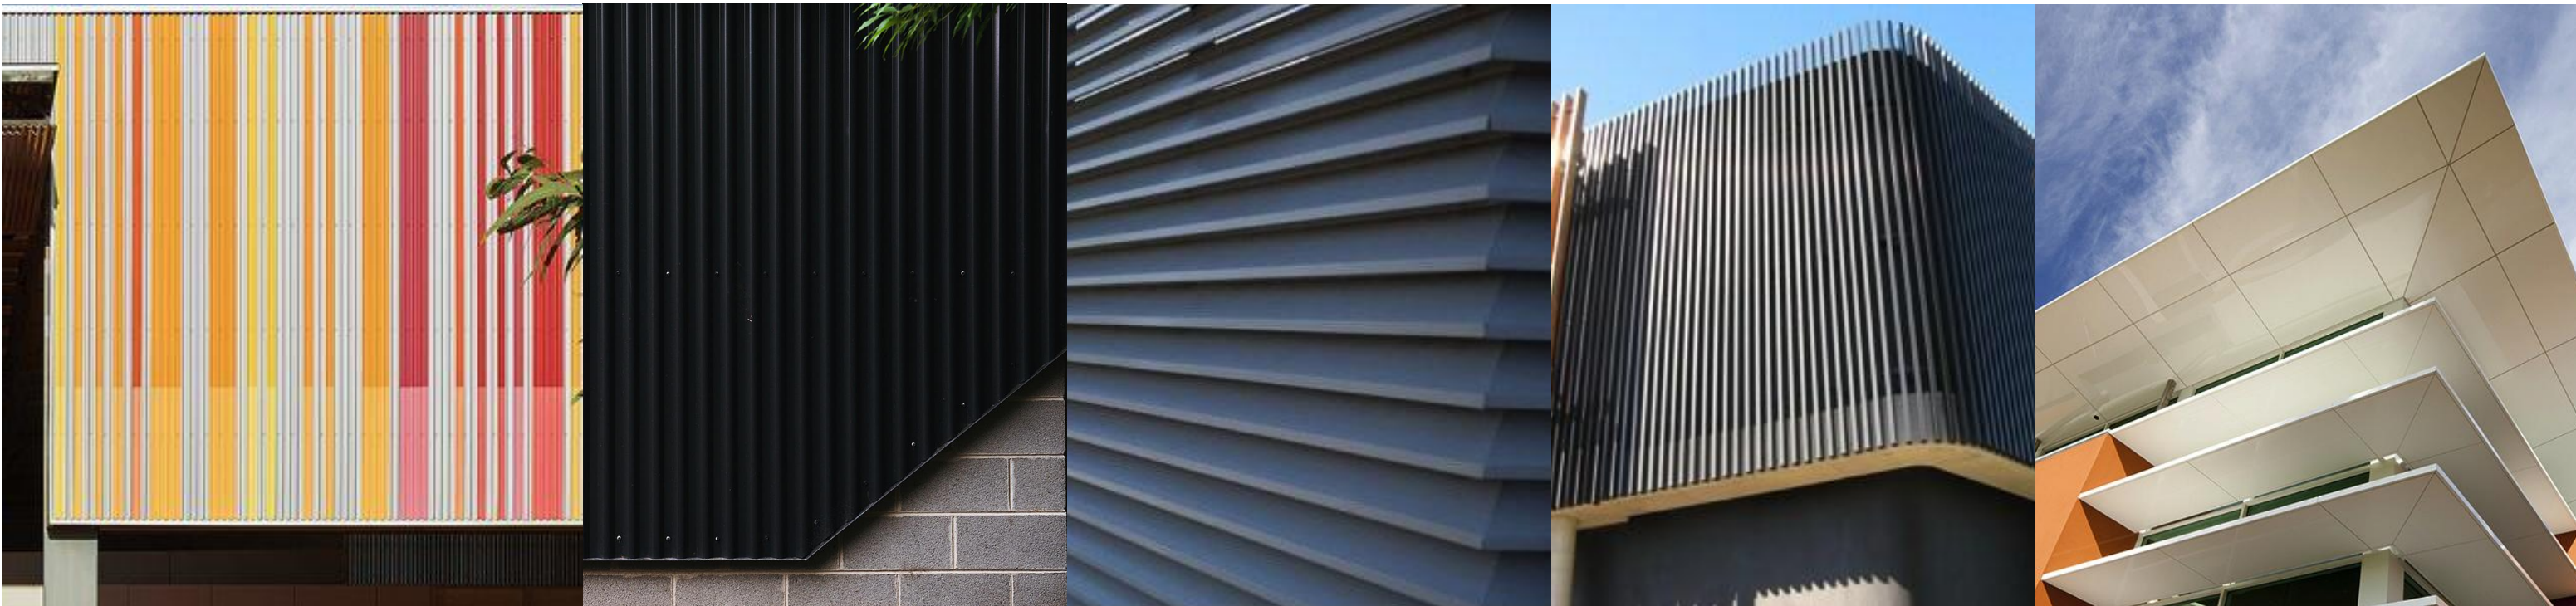

1. COLOURFUL CORRUGATE CURTAIN WALL CLADDING SYSTEM 2. SPLAYED / REDUCED CLADDING FOR REVEALS AND APERTURES 3. INTEGRATION OF SERVICES THROUGH VENTED SCREENS 4. BATTENED SCREENS FOR SUN PROTECTION, PRIVACY AND MATERIAL DEPTH 5. SUNHOODS FOR SUN AND WEATHER PROTECTION, AND TO PROVIDE DEPTH TO THE FACADE

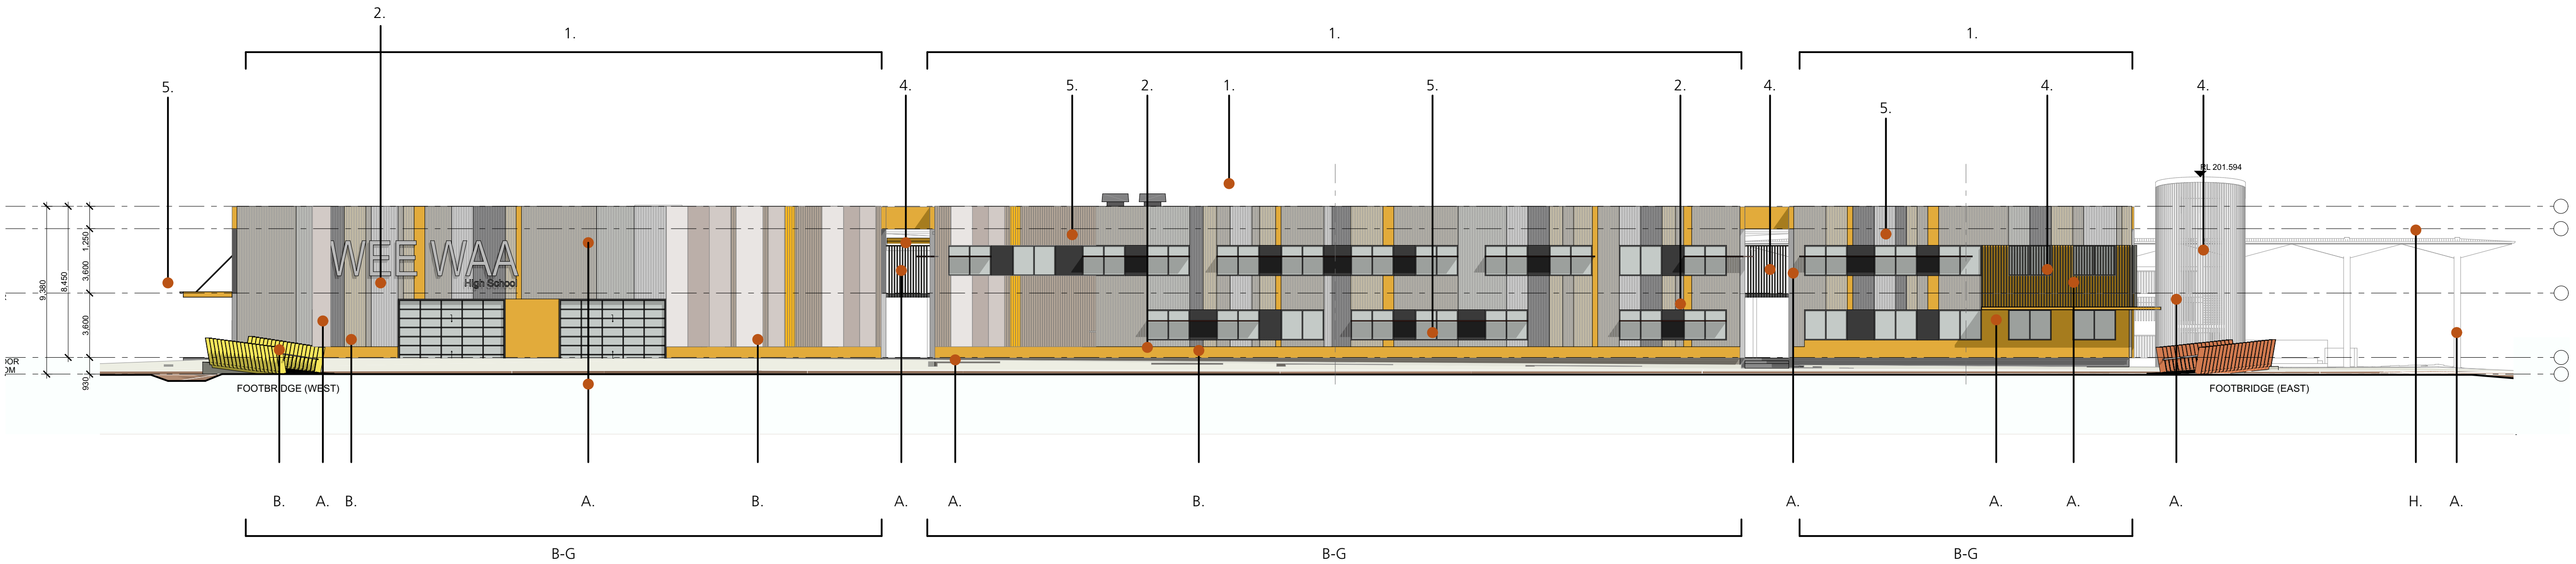

NOTES

Further investigation of façade and wall systems to comply with BCA will occur once the ECI Contractor is appointed. The intended facade system is a curtain wall solution.

INDICATIVE COLOUR / MATERIAL PALETTE:



A. Colorbond - Monument **B. Dulux PC - Intensity Sunshine** **C. Dulux PC - Dune** **D. Dulux PC - Rivergum Beige** **E. Dulux PC - Shoji White** **F. Dulux PC - Shale Grey** **G. Dulux PC - Stone Grey** **H. Austral - Exterior Hoop Ply**

FACADE COLOUR ARRAY

[illegible][illegible]

NOTES

1. Dimensions are in millimetres unless otherwise shown.
2. Work to given dimensions. Do not scale from drawing
3. Check all dimensions on site prior to construction and fabrication.
4. Bring any discrepancies to the attention of the proprietor & architect.

CLIENT NAME

School Infrastructure NSW



SCALE		NTS
PROJECT NAME AND ADDRESS		
Wee Waa High School 105-107 Mitchell St, Wee Waa NSW 2388		
DRAWN	APPROVED	

STATUS		
DRAWING TITLE		
Material Study		
PROJECT NO.	DRAWING NO.	REV.
4474	SSD1501 A	

S H A C


T +61 2 4961 5888
F +61 2 4962 2577
E info@shac.com.au

224 Maitland Road
Islington NSW 2296
Australia


Nominated Architect
Justin Hamilton (6160)
ABN 32 131 584 846

PRELIMINARY


1. Dimensions are in millimetres unless otherwise shown.
2. Work to given dimensions. Do not scale from drawing.
3. Check all dimensions on site prior to construction and fabrication.
4. Bring any discrepancies to the attention of the proprietor & architect.

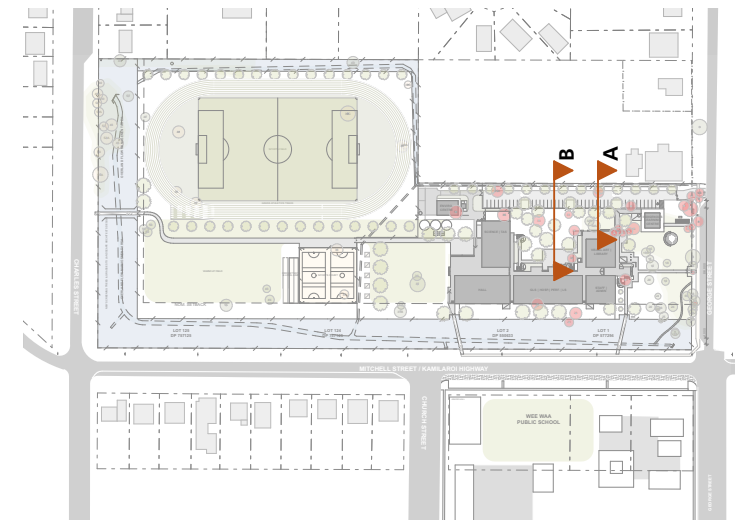

KEY SITE PLAN
NTS

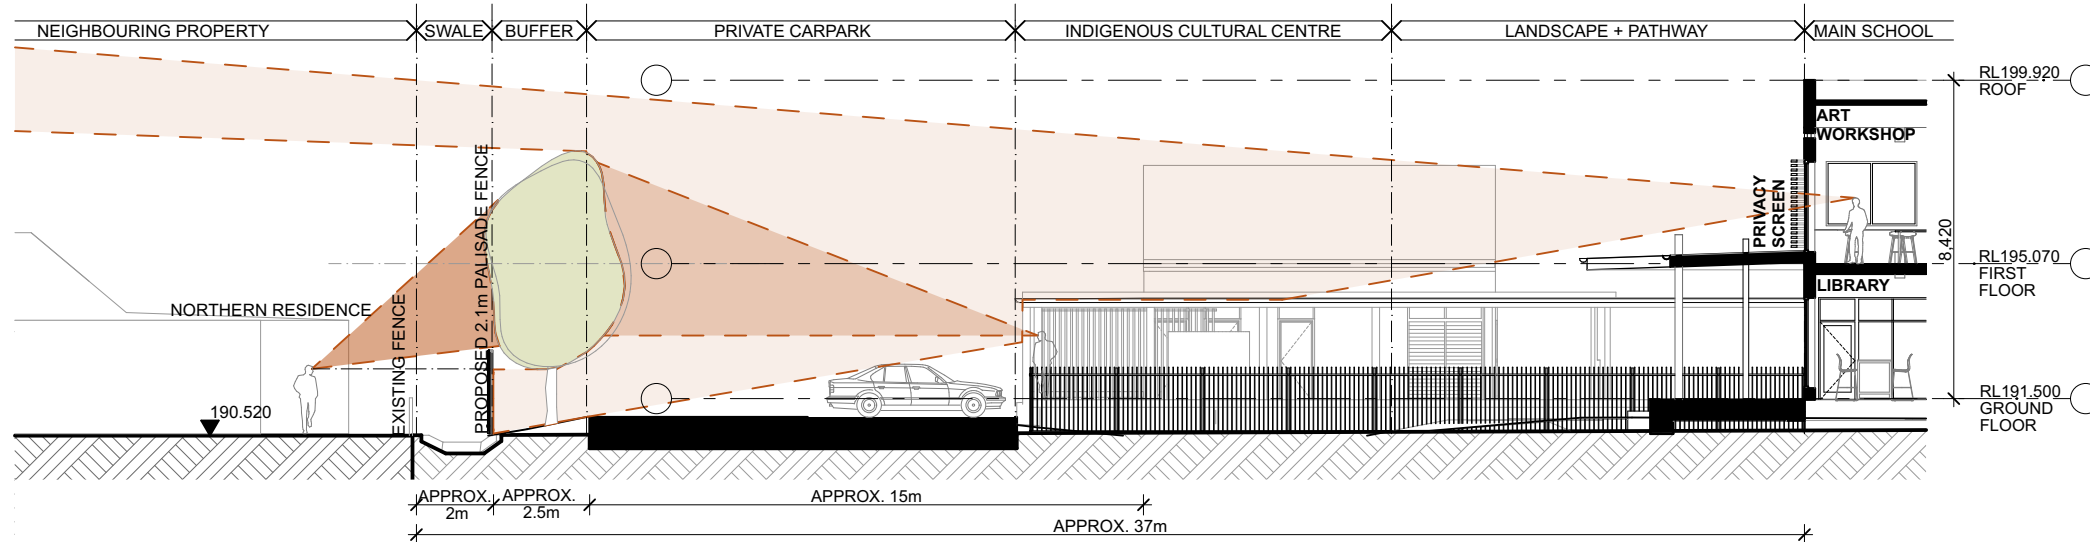

Section A: Sightlines Analysis, Section B: Sightlines Analysis, Key Plan, Binaalbaar Centre - NORTH

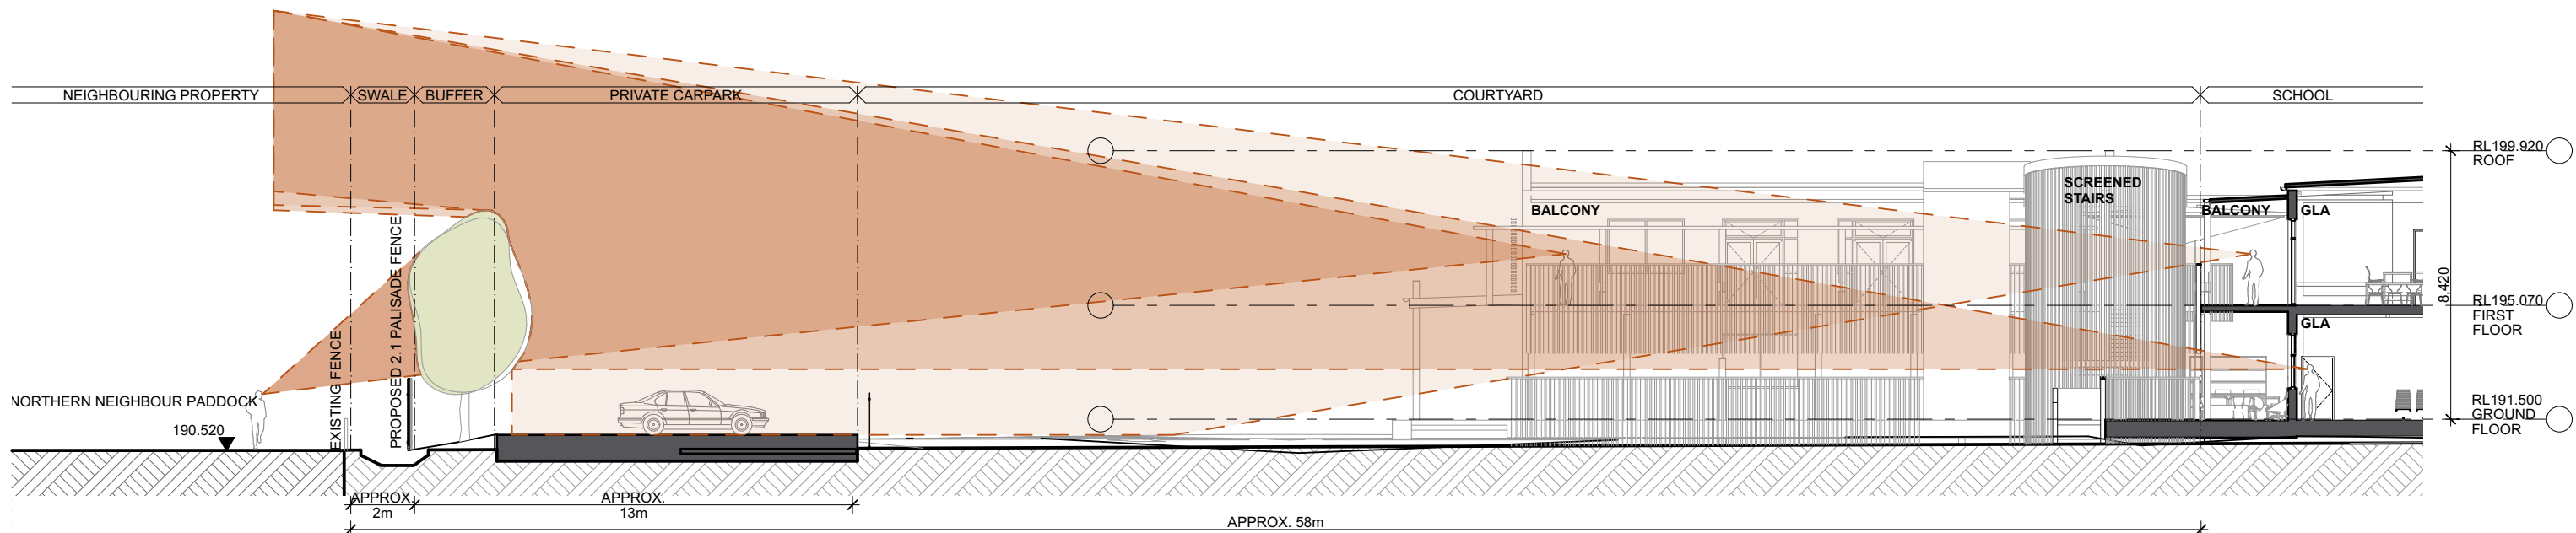

Section A: Sightlines Analysis, Section B: Sightlines Analysis, Key Plan, Binaalbaar Centre - NORTH