


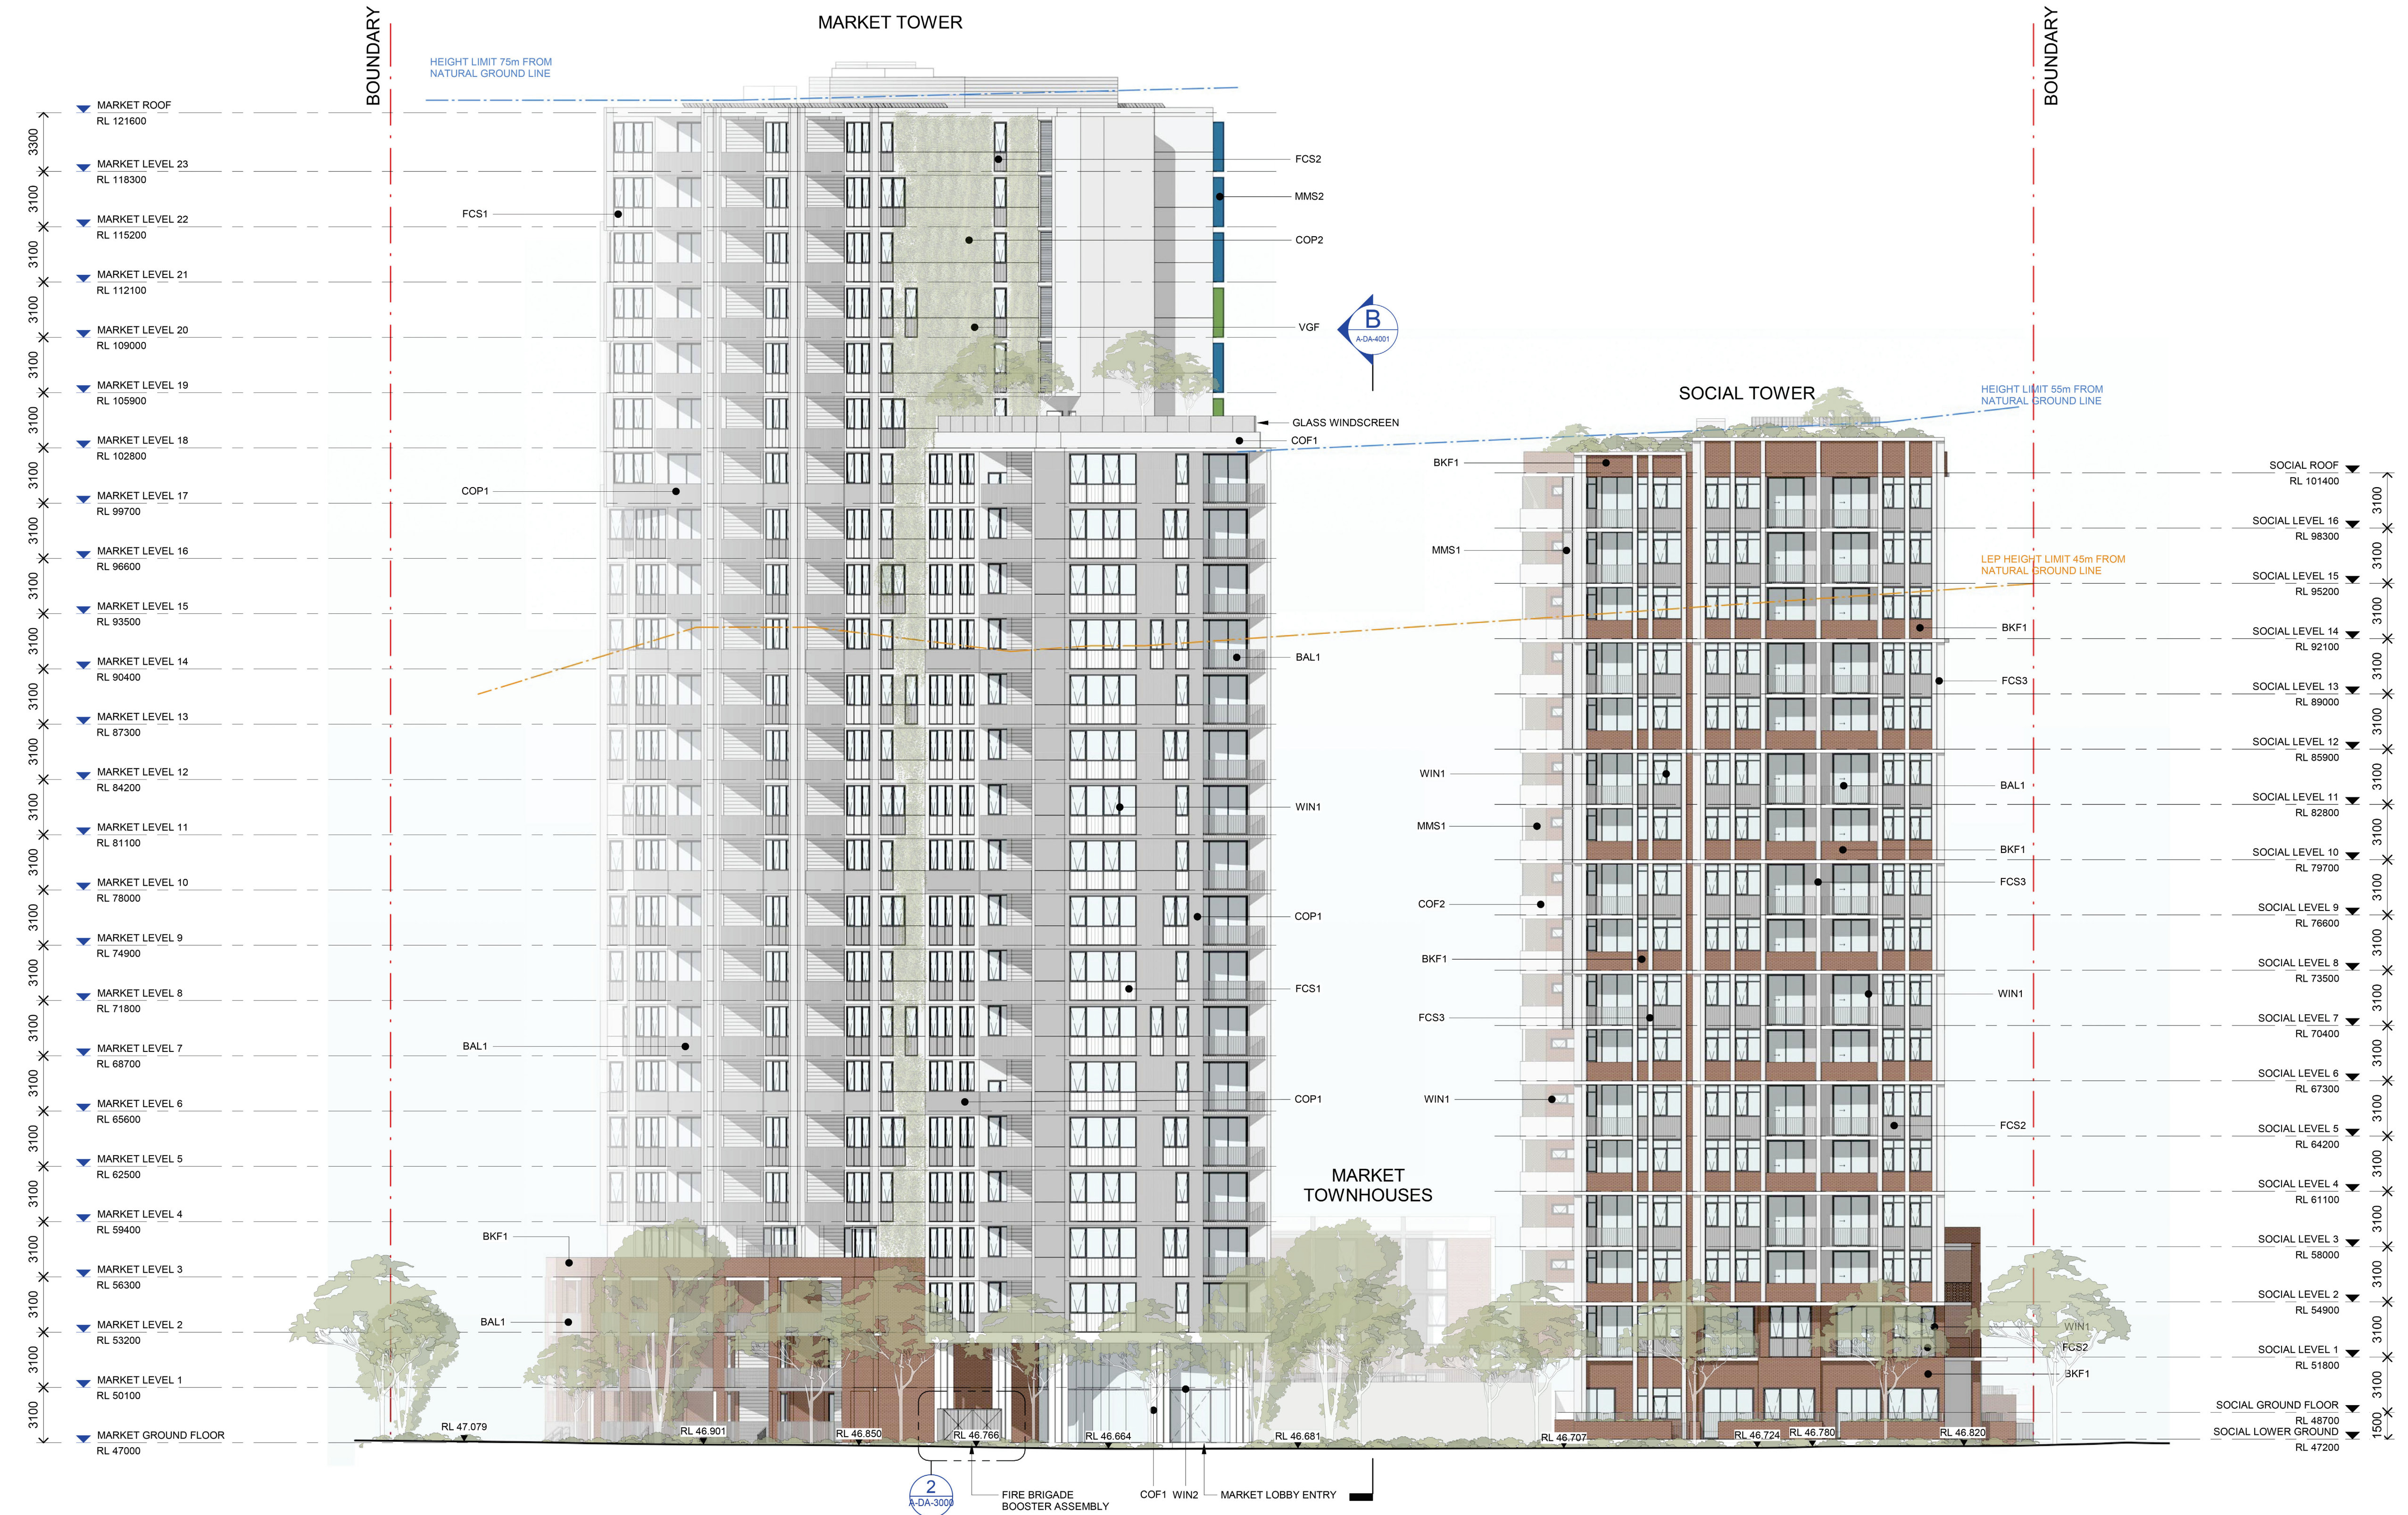


BKF1	BKF2	BKF3	BKF4	COF1	COF2	COP1	COP2	COP3	COP4	BAL1, WIN1, WIN2, WIN3 LGS	BAL2	FCS1	FCS2	FCS3	MMS1	MMS2	VGF
Brickwork: Face Bricks Type: Dry Pressed Colour: Gertrudis Brown	Brickwork: Brickwork pattern flemish bond with projecting masonry pattern Type: Dry Pressed Colour: Gertrudis Brown	Brickwork: Brickwork pattern flemish bond with projecting masonry pattern Type: Dry pressed Colour: Gertrudis Brown	Brickwork: Feature brick panel art work (engagement with First Nations artists pending) to future detail Type: Dry Pressed Colour: Gertrudis Brown	Concrete: Off-form Type: Class 2C finish Colour: Grey Concrete (tonal range 1-4)	Concrete: Off-form White Painted Finish Colour: White	Precast Concrete Panel with Reckli vertical rib off-form pattern Type: Class 2C finish Colour: Grey Concrete (tonal range 1-4)	Precast Concrete with Nawkaw Translucent paint system Type: Class 2C finish	Precast Concrete Type: Class 2C finish Colour: Grey Concrete (tonal range 1-4)	Precast Concrete Panel with Reckli vertical rib off-form pattern with Nawkaw Translucent paint system Type: Class 2C finish	Dulux Electro Basalt Powdercoat Finish Colour: Dulux Basalt Products: Aluminium door system, Aluminium palisade balustrade, Aluminium window, Substation Louvres	Dulux Electro Surfist Powdercoat Finish Colour: Dulux Surfist Product: Aluminium Palisade Balustrade	Fibre Cement Cladding	Fibre Cement Cladding	Fibre Cement Cladding Product: Equitone Natura Colour: N 161	Perforated Metal Finish: Dulux Electro Powdercoated Colour: Fresh Gold	Solid Aluminium Fins Finish: Dulux Duratec Powdercoated Colour: Coast Satin and Leaf Satin	Vertical Green Facade Product: Fytogreen Vertical Trellis System Green Wall Colour: Stainless Steel


Scale 1:200
0 2m 4m 10m 20m

© COPYRIGHT COX ARCHITECTURE PTY LTD ACN 002 535 891
ANY FORM OF REPRODUCTION OF THIS DRAWING IN FULL OR IN PART WITHOUT THE WRITTEN PERMISSION OF COX ARCHITECTURE PTY LTD CONSTITUTES AN INFRINGEMENT OF COPYRIGHT

Rev	Description	By	Date
1	For Development Application	AL	03.08.2021
2	For Development Application	AL	28.01.2022

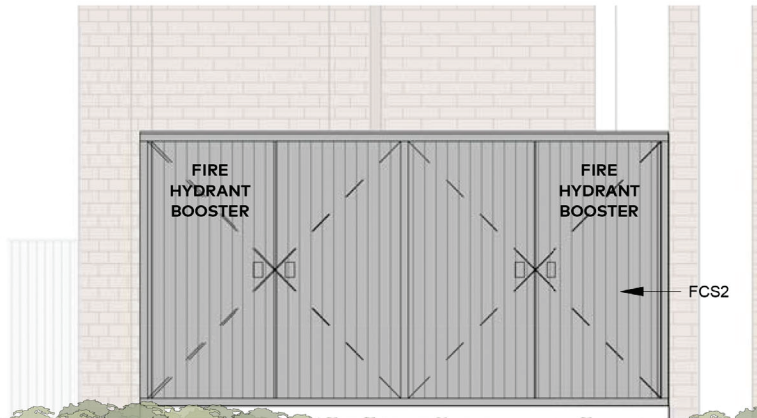

2 ELEVATION FIRE BRIGADE BOOSTER ASSEMBLY
SCALE 1:50

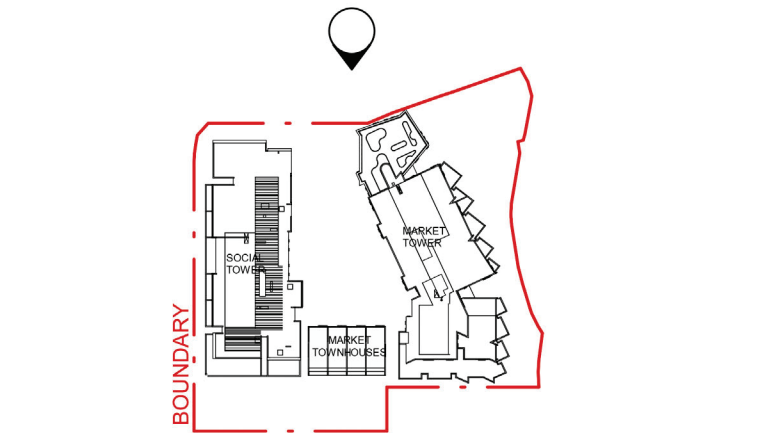

Cox Architecture
Level 6, 155 Clarence Street,
Sydney, NSW 2000, Australia
T + 61 2 9267 9599
F + 61 2 9264 5844
www.coxarchitecture.com.au

Nominated Architects
Jon Agius no. 6491
Russell Lee no. 6367

COX

Client
FRASERS PROPERTY

Project No.
220148.00

Project
MIDTOWN - LOT C4
EPPING ROAD, MACQUARIE PARK, NSW

Drawing Title
NORTH ELEVATION

Document Control Status:

**NOT FOR CONSTRUCTION
DEVELOPMENT APPLICATION**

Project Architect:	AL	Drawn:	PN / IC
Design Associates:	FM / RB	Scale:	As indicated @ A1
Project Director:	RJ	Date:	17.12.2021
Drawing Number:	A-DA-3000	Revision:	2